

SIGNUM ARCHITECTURE, LLP 707.963.5831
1020 Adams Street, Suite D, El Cerrito, CA 94574

These drawings are the property of Signum Architecture and have been prepared specifically for this project. These drawings are not to be used for any other project, by any other entity or in another location.

**AXR NAPA
VALLEY**


3198 ST. HELENA HIGHWAY NORTH
ST. HELENA, CA 94574
APN 022-080-025

USE PERMIT
SITE PLAN

SHEET NUMBER:

G0.02 (UP)

USE PERMIT

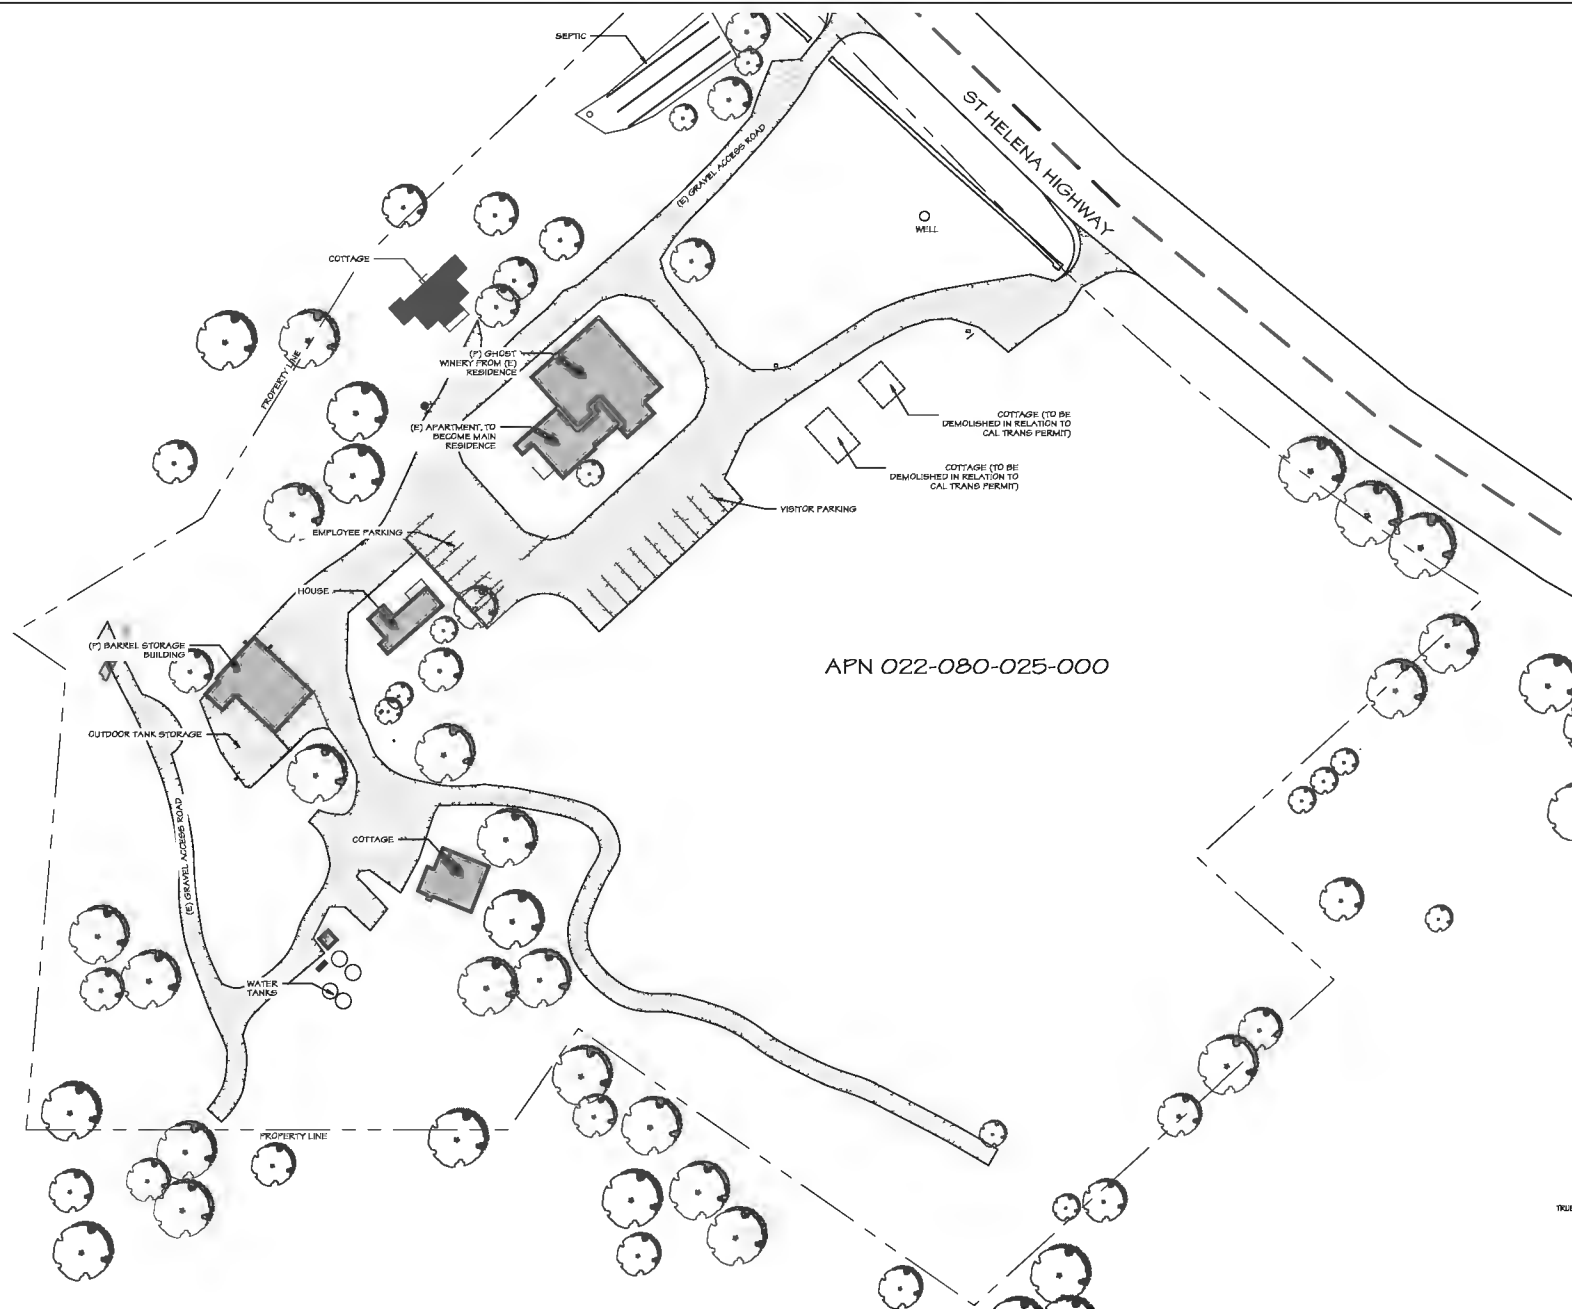

SITE PLAN-PER 2008 USE PERMIT #P08-00099

SCALE: 1/32" = 1'-0"

1

JUANCARLOS FERNANDEZ
PROJECT DESIGNER

SIGNUM ARCHITECTURE, LLP 707.925.9431
1090 Adams Street, Suite D, St. Helena, CA 94574

These drawings are the property of Signum
Architecture and have been prepared specifically for
this project. These drawings are not to be used for any
other project, by any other entity or in another location.

AXR NAPA VALLEY

3108 ST. HELENA HIGHWAY NORTH
ST. HELENA, CA 94574
APN 022-080-025

PROJECT NUMBER	2204
DATE	06/02/22
CHECKED BY	JC
DRAWN BY	JPAR
SCALE	AS NOTED
REVISIONS	
USE PERMIT	04/03/23
USE PERMIT RESUBMITTAL	06/02/22
USE PERMIT RESUBMITTAL	10/04/22


SHEET NAME

EXISTING SITE PLAN

SHEET NUMBER

G0.02 E

USE PERMIT

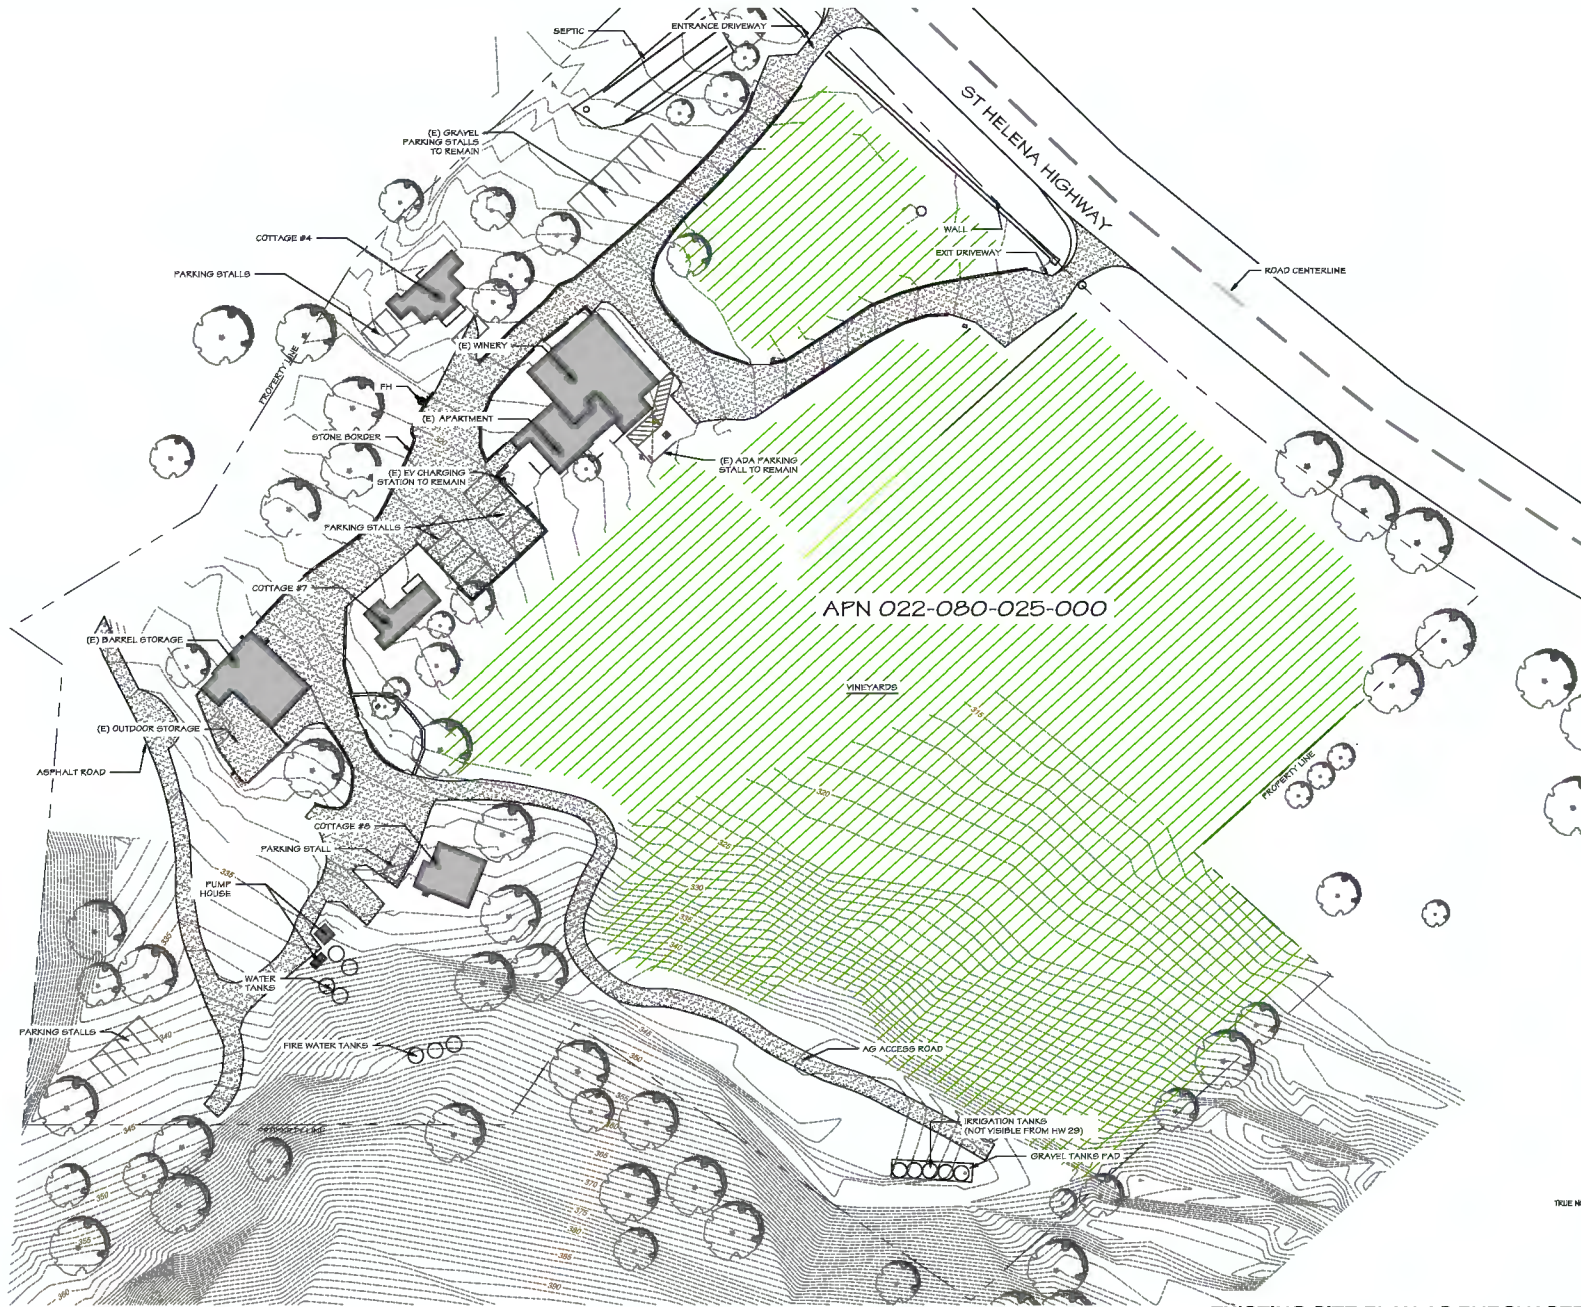

EXISTING SITE PLAN-AS PURCHASED IN 2017

SCALE: 1/32" = 1'-0"

1

JUANCARLOS FERNANDEZ
PROJECT DESIGNER

SIGNUM ARCHITECTURE, LLP 707 963 9551
1000 Adams Street, Suite D, GR. Helena, CA 94574

These drawings are the property of Signum
Architecture and shall remain confidential for
this project. These drawings are not to be used for any
other project, by any other entity or in another location.

AXR NAPA VALLEY

3100 ST. HELENA HIGHWAY NORTH
ST. HELENA, CA 94574
APN 022-080-025

PROJECT NUMBER 2204
DATE 06/02/22
CHECKED BY JC
DRAWN BY JPAR
SCALE AS NOTED

REVISIONS
USE PERMIT 04/07/22
USE PERMIT RESUBMITTAL 06/02/22
USE PERMIT RESUBMITTAL 10/05/22

SHEET NAME

PROPOSED SITE PLAN

SHEET NUMBER

G0.02 P

USE PERMIT



PROPOSED SITE PLAN

SCALE: 1/32" = 1'-0"

1

JUANCARLOS FERNANDEZ
PROJECT DESIGNER

IGNUM ARCHITECTURE, LLP 707 923 5831
1020 Adams Street, Suite D, Ukiah, CA 94574

These drawings are the property of Ignum
Architecture and have been prepared specifically for
this project. These drawings are not to be used for any
other project, by any other entity or in another location.

AXR NAPA VALLEY

3108 BT, HELENA HIGHWAY NORTH
BT, HELENA, CA 94574
APH 024-080-025

PROJECT NUMBER 2204
DATE 06/02/22
CHECKED BY JC
DRAWN BY JFAR
SCALE AS NOTED

REVISIONS
USE PERMIT 04/03/23
USE PERMIT RESUBMITTAL 06/03/23
USE PERMIT RESUBMITTAL 10/04/23

SHEET NAME


CAVES
VIEWSHED
STUDY

SHEET NUMBER

G0.03

USE PERMIT

PORTAL 3 SIMILAR
PORTAL 1 NOT VISIBLE FROM HWY 29

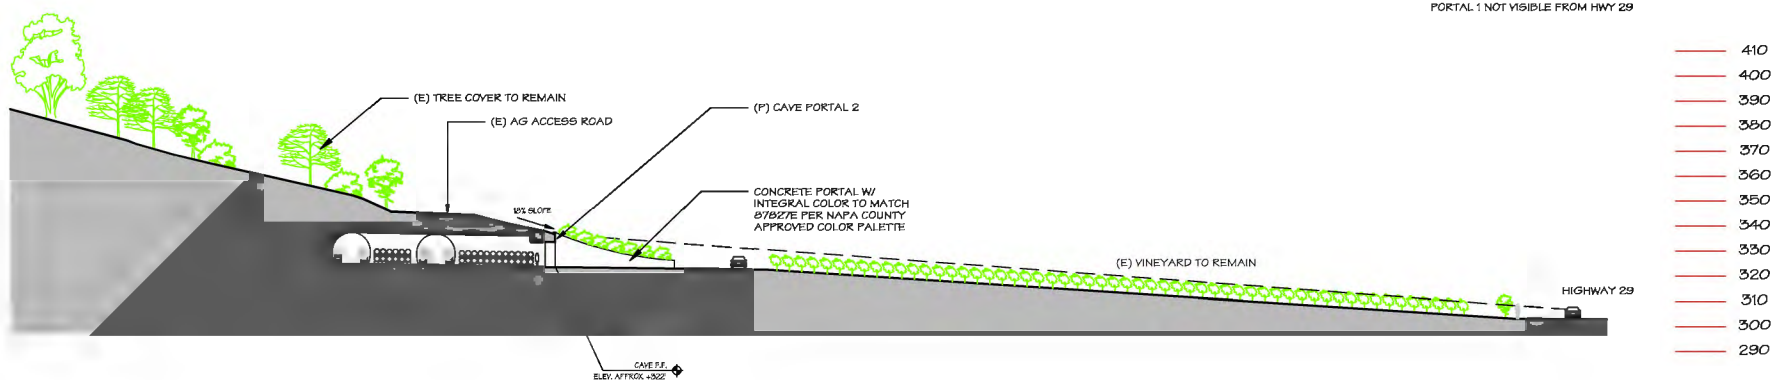

PORTAL 2 SECTION

VIEWSHED STUDY

SCALE: N.T.S.

1



PROPOSED VIEW FROM HIGHWAY 29



EXISTING VIEW FROM HIGHWAY 29

JUANCARLOS FERNANDEZ
PROJECT DESIGNER

SIGNUM ARCHITECTURE, LLP 707 923 5831
1020 Adams Street, Suite D, Ukiah, CA 95474

These drawings are the property of Signum Architecture and have been prepared specifically for this project. These drawings are not to be used for any other project, by any other entity or in another location.

AXR NAPA VALLEY

3108 BT, HELENA HIGHWAY NORTH
BT, HELENA, CA 94574
APH 020-080-020

PROJECT NUMBER	2204
DATE	06/02/22
CHECKED BY	JC
DRAWN BY	JFAR
SCALE	AS NOTED

REVISIONS	
USE PERMIT	04/03/22
USE PERMIT RESUBMITTAL	06/03/22
USE PERMIT RESUBMITTAL	10/06/22

SHEET NAME

CAVE PORTAL
RENDERING

SHEET NUMBER

G0.04

USE PERMIT

SITE VIEWS
SCALE: N.T.S.

1

JUANCARLOS FERNANDEZ
PROJECT DESIGNER

IGNITION ARCHITECTURE, LLP 707 923 9831
1000 Adams Street, Suite D, E. Helena, CA 94574

These drawings are the property of Ignition Architecture and have been prepared specifically for this project. These drawings are not to be used for any other project, by any other entity or in another location.

AXR NAPA VALLEY

3108 BT, HELENA HIGHWAY NORTH
BT, HELENA, CA 94574
APR 028-080-025

PROJECT NUMBER	2204
DATE	06/02/22
CHECKED BY	JC
DRAWN BY	JFAR
SCALE	AS NOTED
REVISIONS	
USE PERMIT	04/03/22
USE PERMIT RESUBMITTAL	06/03/22
USE PERMIT RESUBMITTAL	10/04/22

SHEET NAME

EGRESS PLAN CAVES

SHEET NUMBER


G0.05

USE PERMIT

EGRESS PLAN

SCALE: 1/8" = 1'-0"

1

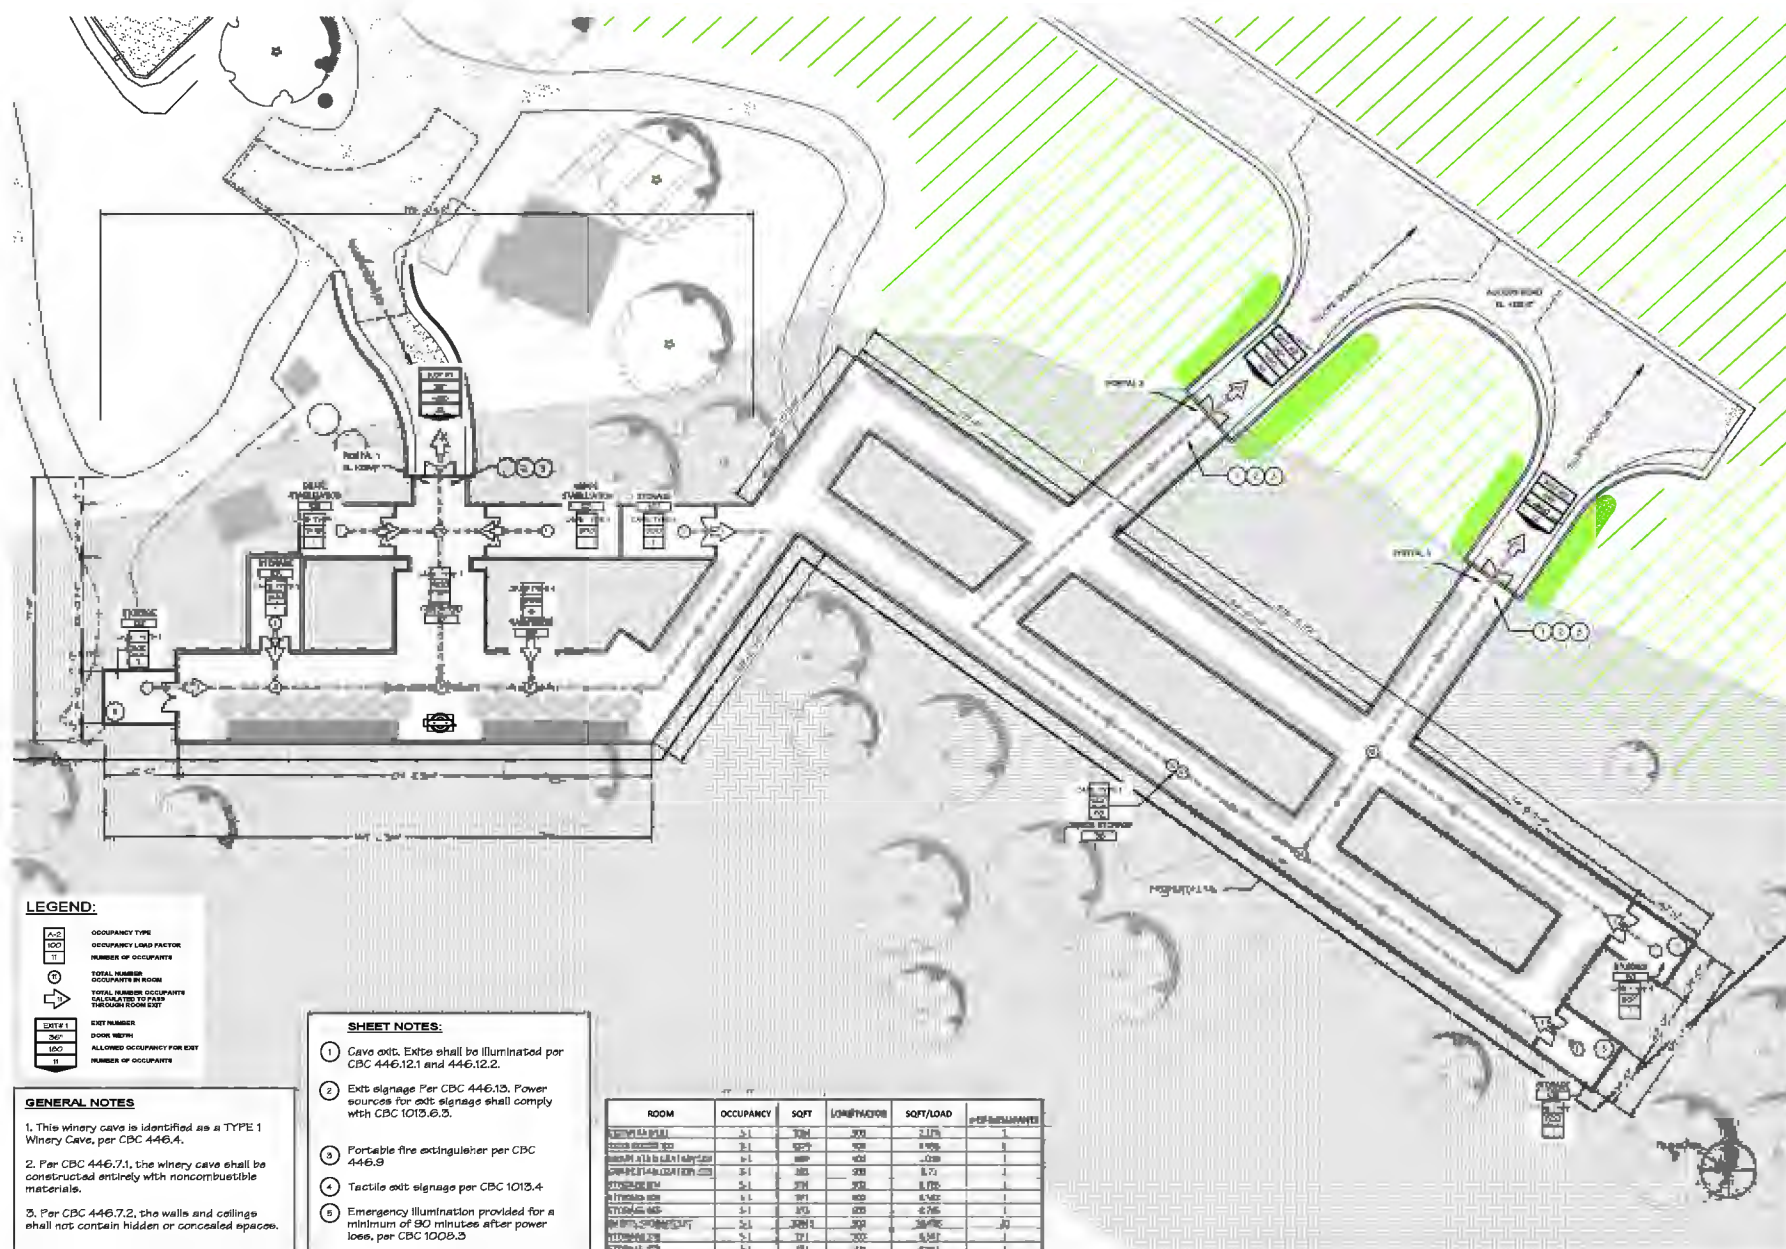



These drawings are the property of Signum Architecture and have been prepared specifically for this project. These drawings are not to be used for any other project, by any other entity or in another location.

3198 ST. HELENA HIGHWAY NORTH
ST. HELENA, CA 94574
APN 023-080-025

SHEET NAME

SHEET NUMBER

SCALE: 3/16" = 1' - 0"

A2.00 (UP)

USE PERMIT



Three drawings are the property of Signum Architecture and have been prepared specifically for this project. These drawings are not to be used for any other project, by any other entity or in another location.

3198 ST, HELENA HIGHWAY NORTH
ST, HELENA, CA 94574
APN 023-080-025

PROJECT NUMBER	2204
DATE	06/02/22
CHECKED BY	JC
DRAWN BY	JP/R
SCALE	AS NOTED
REVISIONS	
USE PERMIT	04/07/22
USE PERMIT RESUBMITTAL	06/02/22
USE PERMIT RESUBMITTAL	06/02/22

SHEET NAME

WINERY
BASEMENT PLAN
EXISTING

SHEET NUMBER

A2.00 (E)

VIR PERMIT

EXISTING WINERY BASEMENT PLAN-AS PURCHASED IN 2017

SCALE: 3/16" = 1' - 0"

JUANCARLOS FERNANDEZ
PROJECT DESIGNER

MONUM ARCHITECTURE, LLP 707 923 5831
1020 Adams Street, Suite D, Ukiah, CA 95574

These drawings are the property of Monum Architecture and have been prepared specifically for this project. These drawings are not to be used for any other project, by any other entity or in another location.

AXR NAPA VALLEY

3108 BT, HELENA HIGHWAY NORTH
BT, HELENA, CA 94574
APH 022-080-025

PROJECT NUMBER 2204
DATE 06/22/22
CHECKED BY JC
DRAWN BY JFAR
SCALE AS NOTED

REVISIONS
USE PERMIT 04/03/23
USE PERMIT RESUBMITTAL 06/03/23
USE PERMIT RESUBMITTAL 10/04/23


SHEET NAME

WINERY
BASEMENT PLAN
PROPOSED

SHEET NUMBER

A2.00 (P)

USE PERMIT

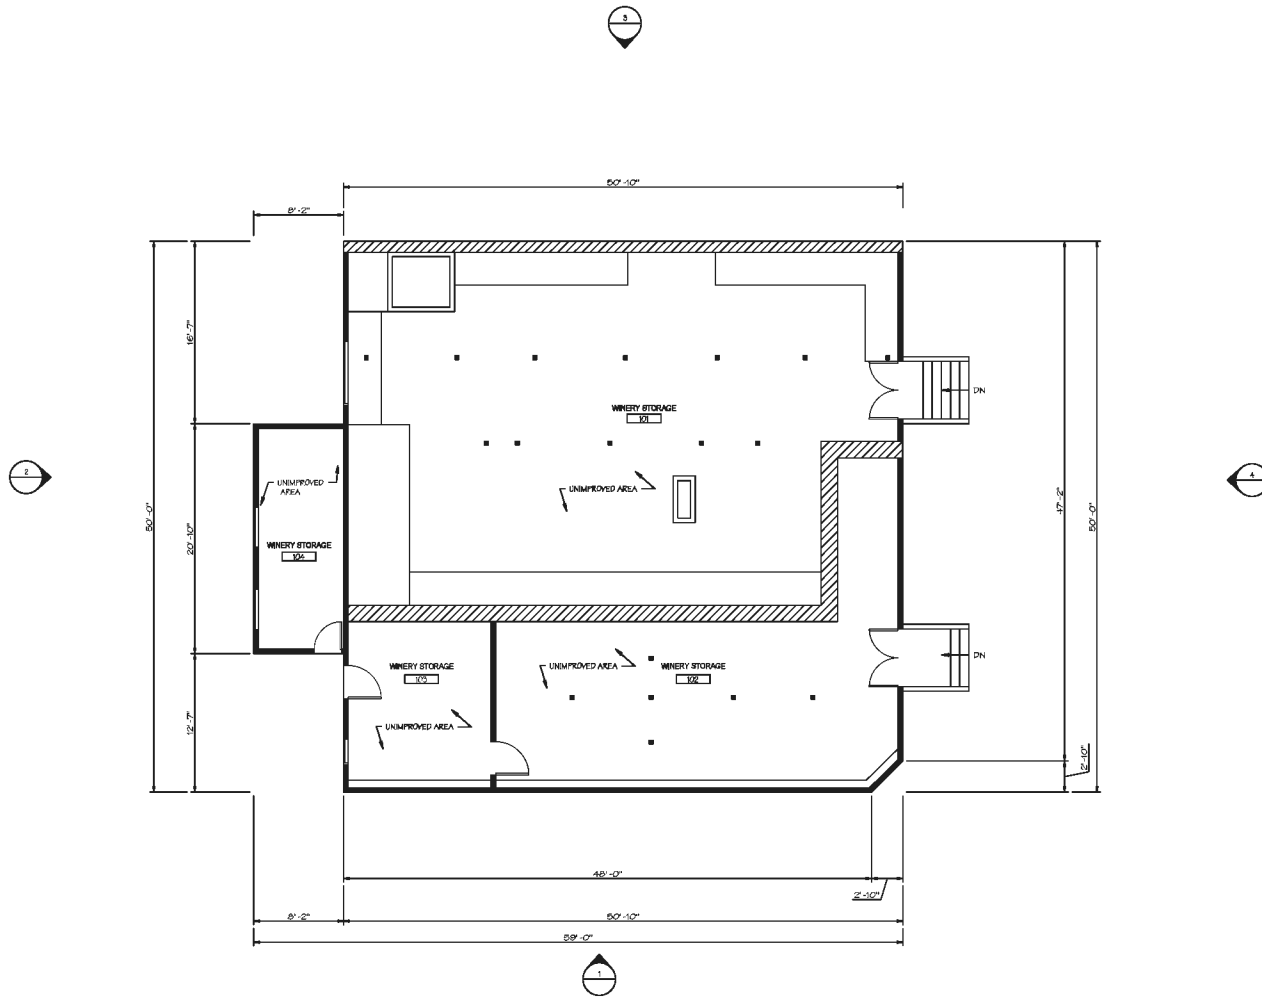

EXISTING TO REMAIN.
NO IMPROVED AREAS

PROPOSED WINERY BASEMENT PLAN

SCALE: 3/16" = 1'-0"

1



North

JUANCARLOS FERNANDEZ
PROJECT DESIGNER

IGNORUS ARCHITECTURE, LLP 707 923 9451
1020 Adams Street, Suite D, E. Helena, CA 94574

These drawings are the property of Ignor Architecture and have been prepared specifically for this project. These drawings are not to be used for any other project, by any other entity or in another location.

AXR NAPA VALLEY

3108 ST. HELENA HIGHWAY NORTH
ST. HELENA, CA 94574
APH 022-080-020

PROJECT NUMBER	2204
DATE	06/22/22
CHECKED BY	JC
DRAWN BY	JFAR
SCALE	AS NOTED
REVISIONS	
USE PERMIT	04/03/23
USE PERMIT RESUBMITTAL	06/03/23
USE PERMIT RESUBMITTAL	10/04/23

SHEET NAME

WINERY
FLOOR PLAN


SHEET NUMBER

WINERY FLOOR PLAN-PER 2008 USE PERMIT #P08-00099


SCALE: 3/16" = 1'-0"

A2.01 (UP)

USE PERMIT

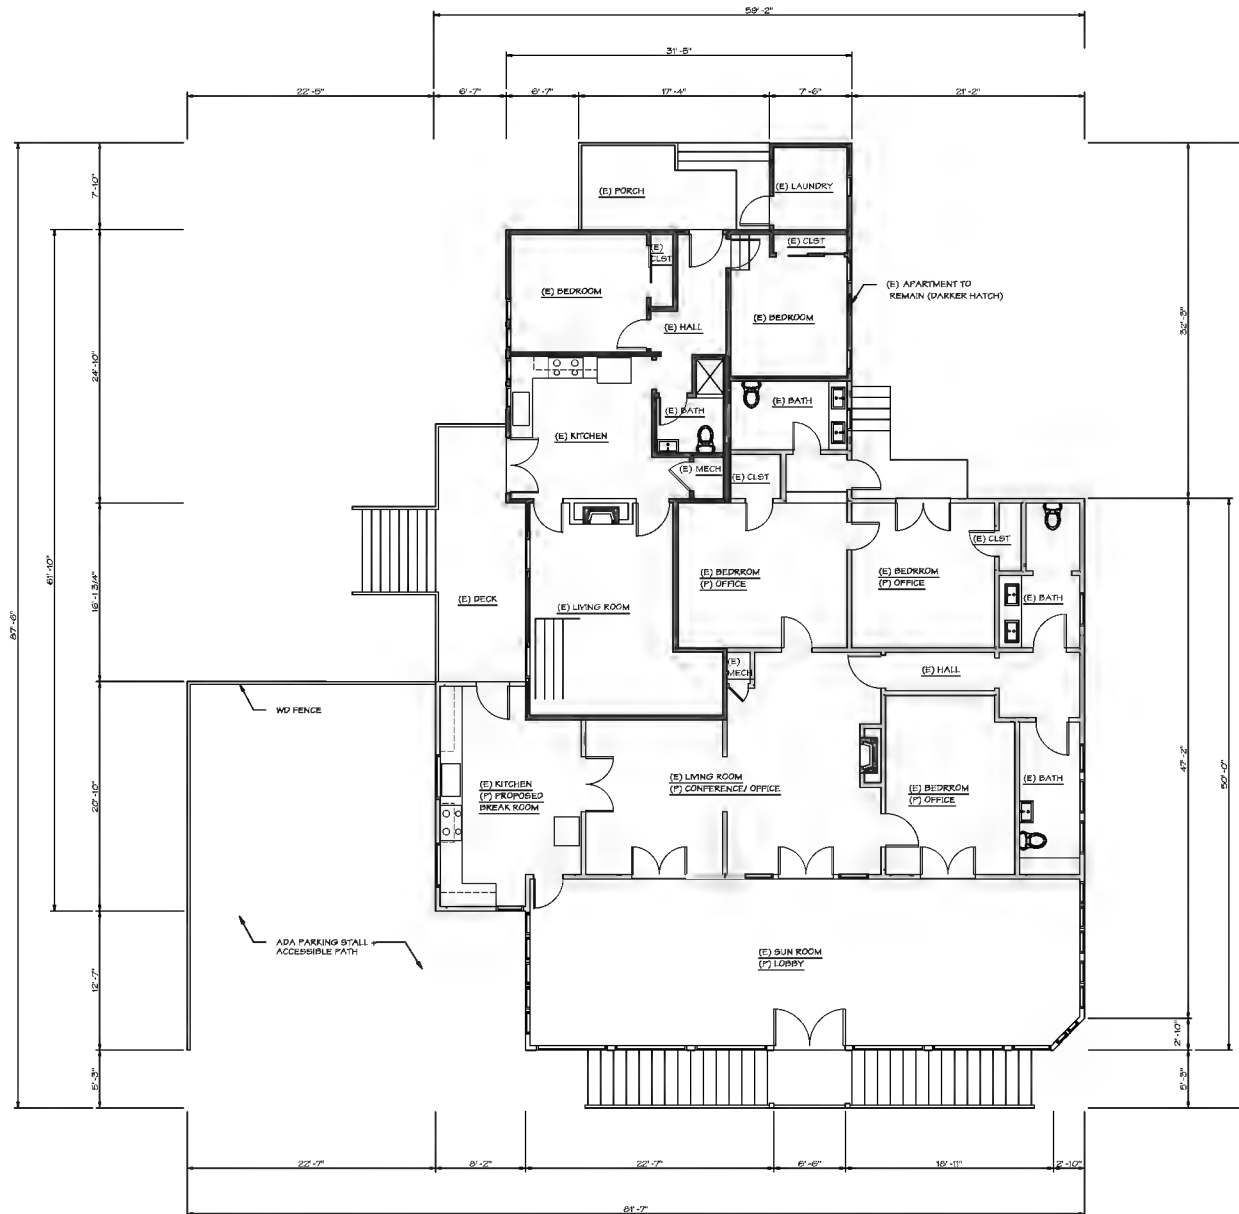

North

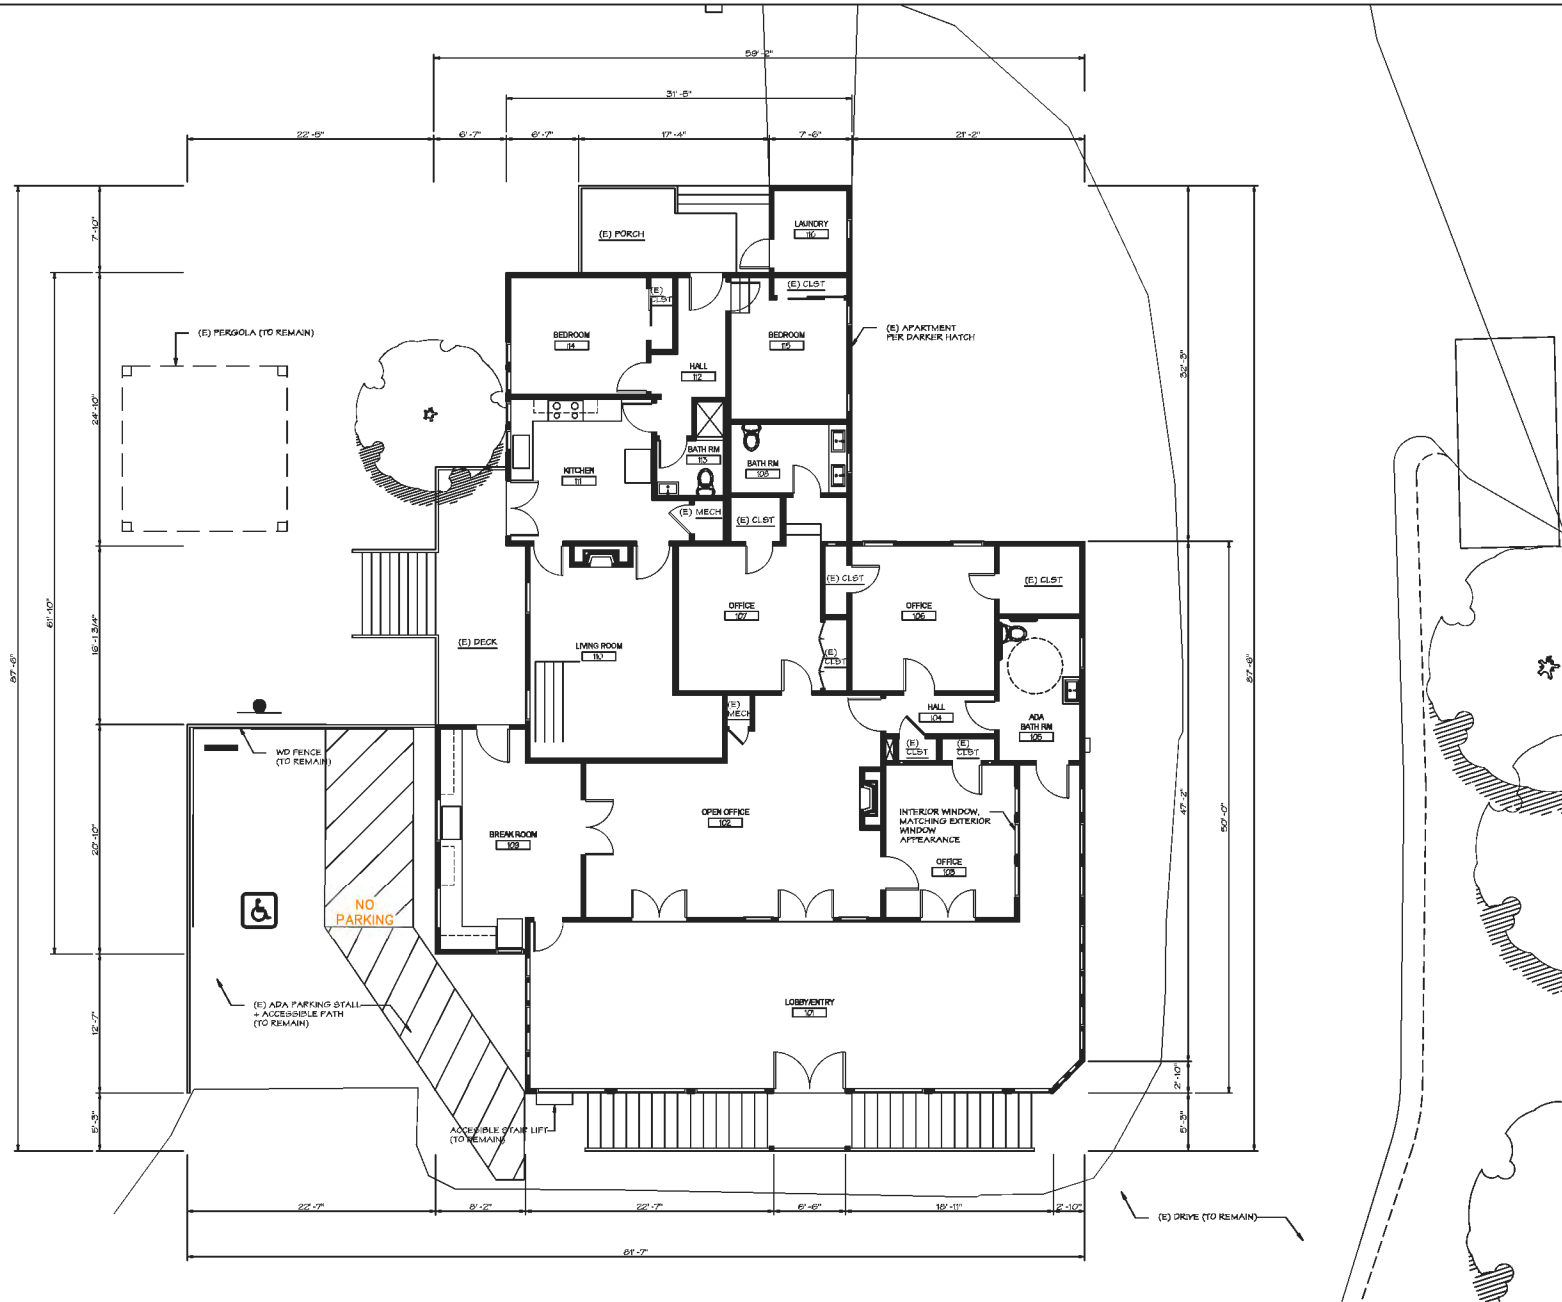

JUANCARLOS FERNANDEZ
PROJECT DESIGNER

IGNIUS ARCHITECTURE, LLP 707.923.5831
1020 Adams Street, Suite D, Eureka, CA 94504

These drawings are the property of Igni Architecture and have been prepared specifically for this project. These drawings are not to be used for any other project, by any other entity or in another location.

AXR NAPA VALLEY

3108 ST. HELENA HIGHWAY NORTH
ST. HELENA, CA 94574
APH 024-080-025

PROJECT NUMBER	2204
DATE	06/02/22
CHECKED BY	JCF
DRAWN BY	JCF
SCALE	AS NOTED
REVISIONS	
USE PERMIT	04/03/22
USE PERMIT RESUBMITTAL	06/03/22
USE PERMIT RESUBMITTAL	10/05/22

SHEET NAME

WINERY
FLOOR PLAN
EXISTING

SHEET NUMBER

A2.01 (E)

USE PERMIT

EXISTING WINERY FLOOR PLAN-AS PURCHASED IN 2017

SCALE: 3/16" = 1'-0"

1



North

JUANCARLOS FERNANDEZ
PROJECT DESIGNER

STIGMUS ARCHITECTURE, LLP 707 928 9831
1020 Adams Street, Suite D, Ukiah, CA 94574
These drawings are the property of Stigmus
Architecture and have been prepared specifically for
this project. These drawings are not to be used for any
other project, by any other entity or in another location.

AXR NAPA VALLEY

3108 ST. HELENA HIGHWAY NORTH
ST. HELENA, CA 94574
APH 028-085-025

PROJECT NUMBER	2204
DATE	06/02/22
CHECKED BY	JCF
DRAWN BY	JCF/AR
SCALE	AS NOTED
REVISIONS	
USE PERMIT	04/03/22
USE PERMIT RESUBMITTAL	06/03/22
USE PERMIT RESUBMITTAL	10/06/22


SHEET NAME

WINERY FLOOR PLAN PROPOSED

SHEET NUMBER

A2.01 (P)

USE PERMIT

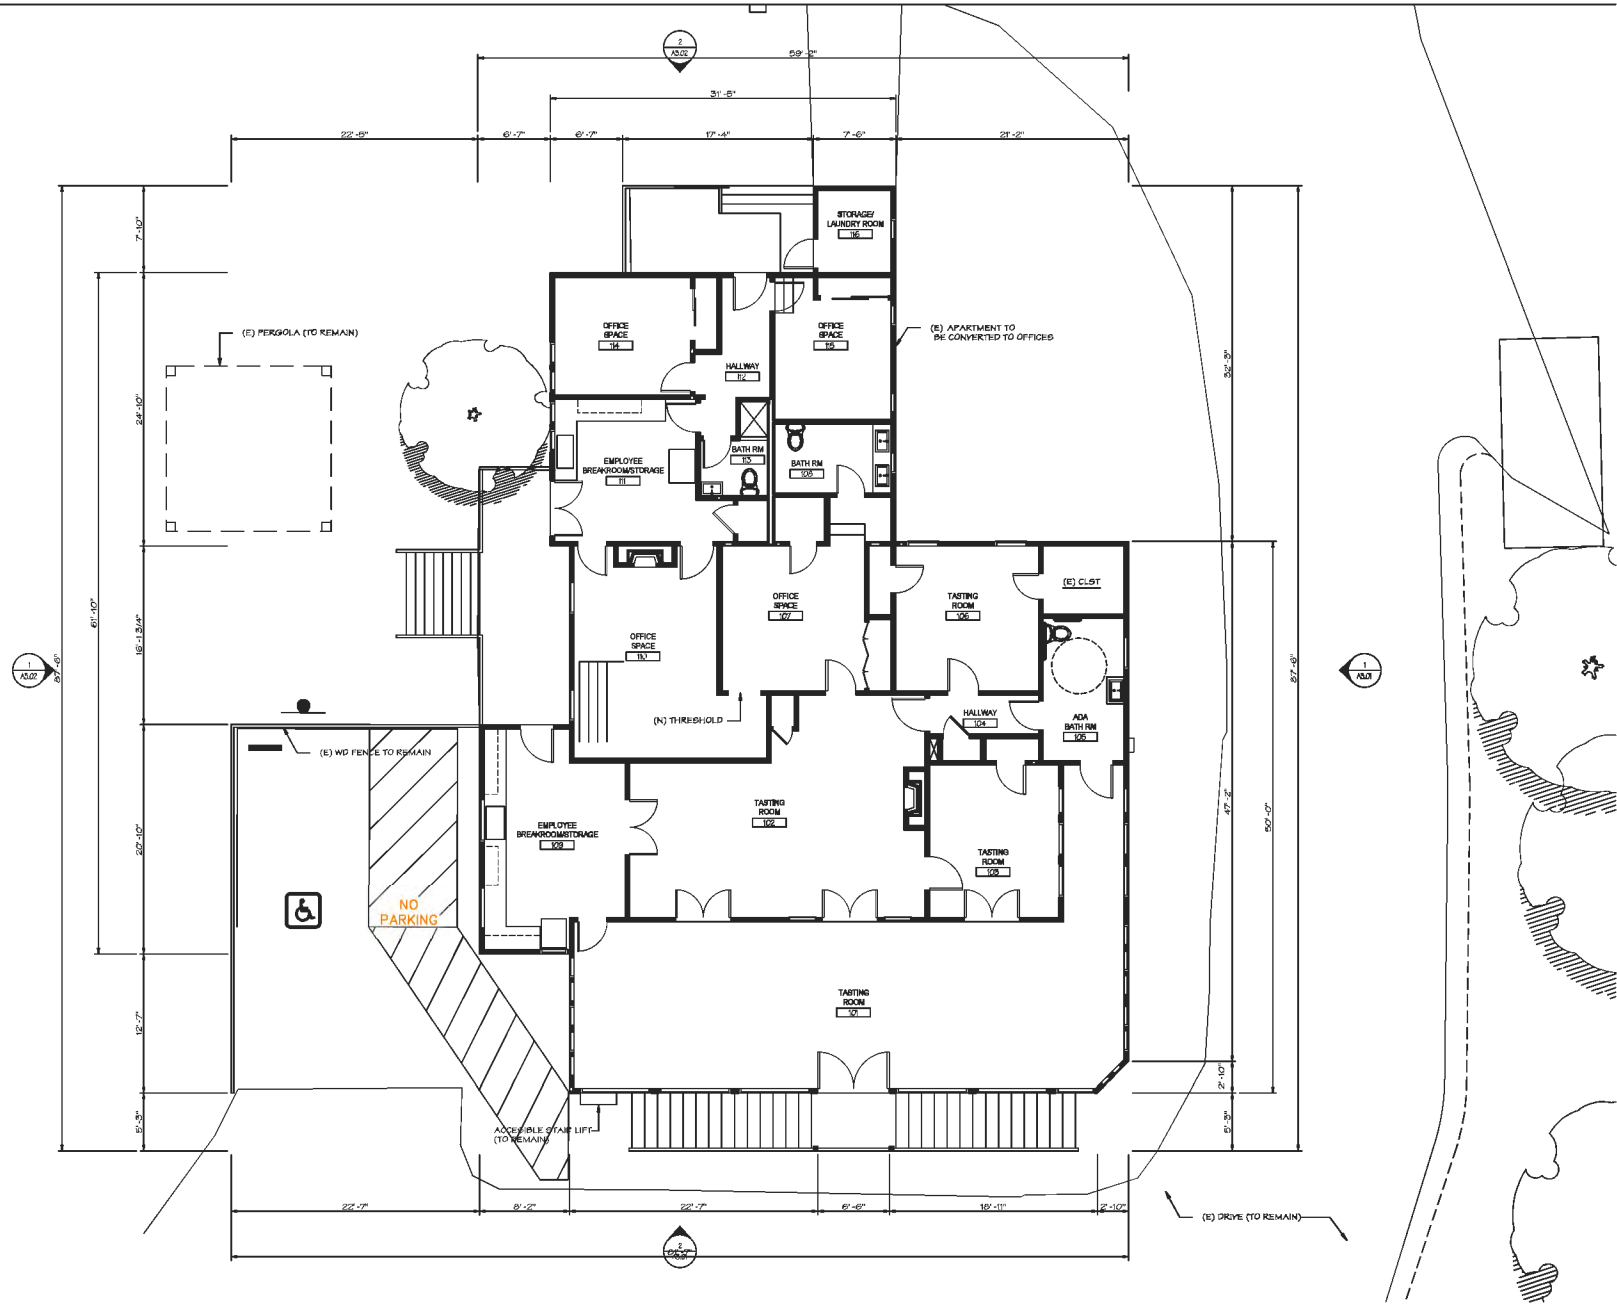

PROPOSED WINERY FLOOR PLAN

SCALE: 3/16" = 1'-0"

1



JUANCARLOS FERNANDEZ
PROJECT DESIGNER

IGNIUM ARCHITECTURE, LLP 707 928 5831
1020 Adams Street, Suite D, E. Helena, CA 94574

These drawings are the property of Ignium
Architecture and have been prepared specifically for
this project. These drawings are not to be used for any
other project, by any other entity or in another location.

AXR NAPA VALLEY

3108 ST. HELENA HIGHWAY NORTH
ST. HELENA, CA 94574
APH 023-085-025

PROJECT NUMBER 2204
DATE 06/02/22
CHECKED BY JC
DRAWN BY JF/R
SCALE AS NOTED

REVISIONS
USE PERMIT 04/03/22
USE PERMIT RESUBMITTAL 06/03/22
USE PERMIT RESUBMITTAL 10/04/22

SHEET NAME

BARREL STORAGE
FLOOR PLAN

SHEET NUMBER


A2.03 (UP)

USE PERMIT

BARREL STORAGE FLOOR PLAN-PER USE PERMIT #P08-00099

SCALE: 1/4" = 1'-0"

1

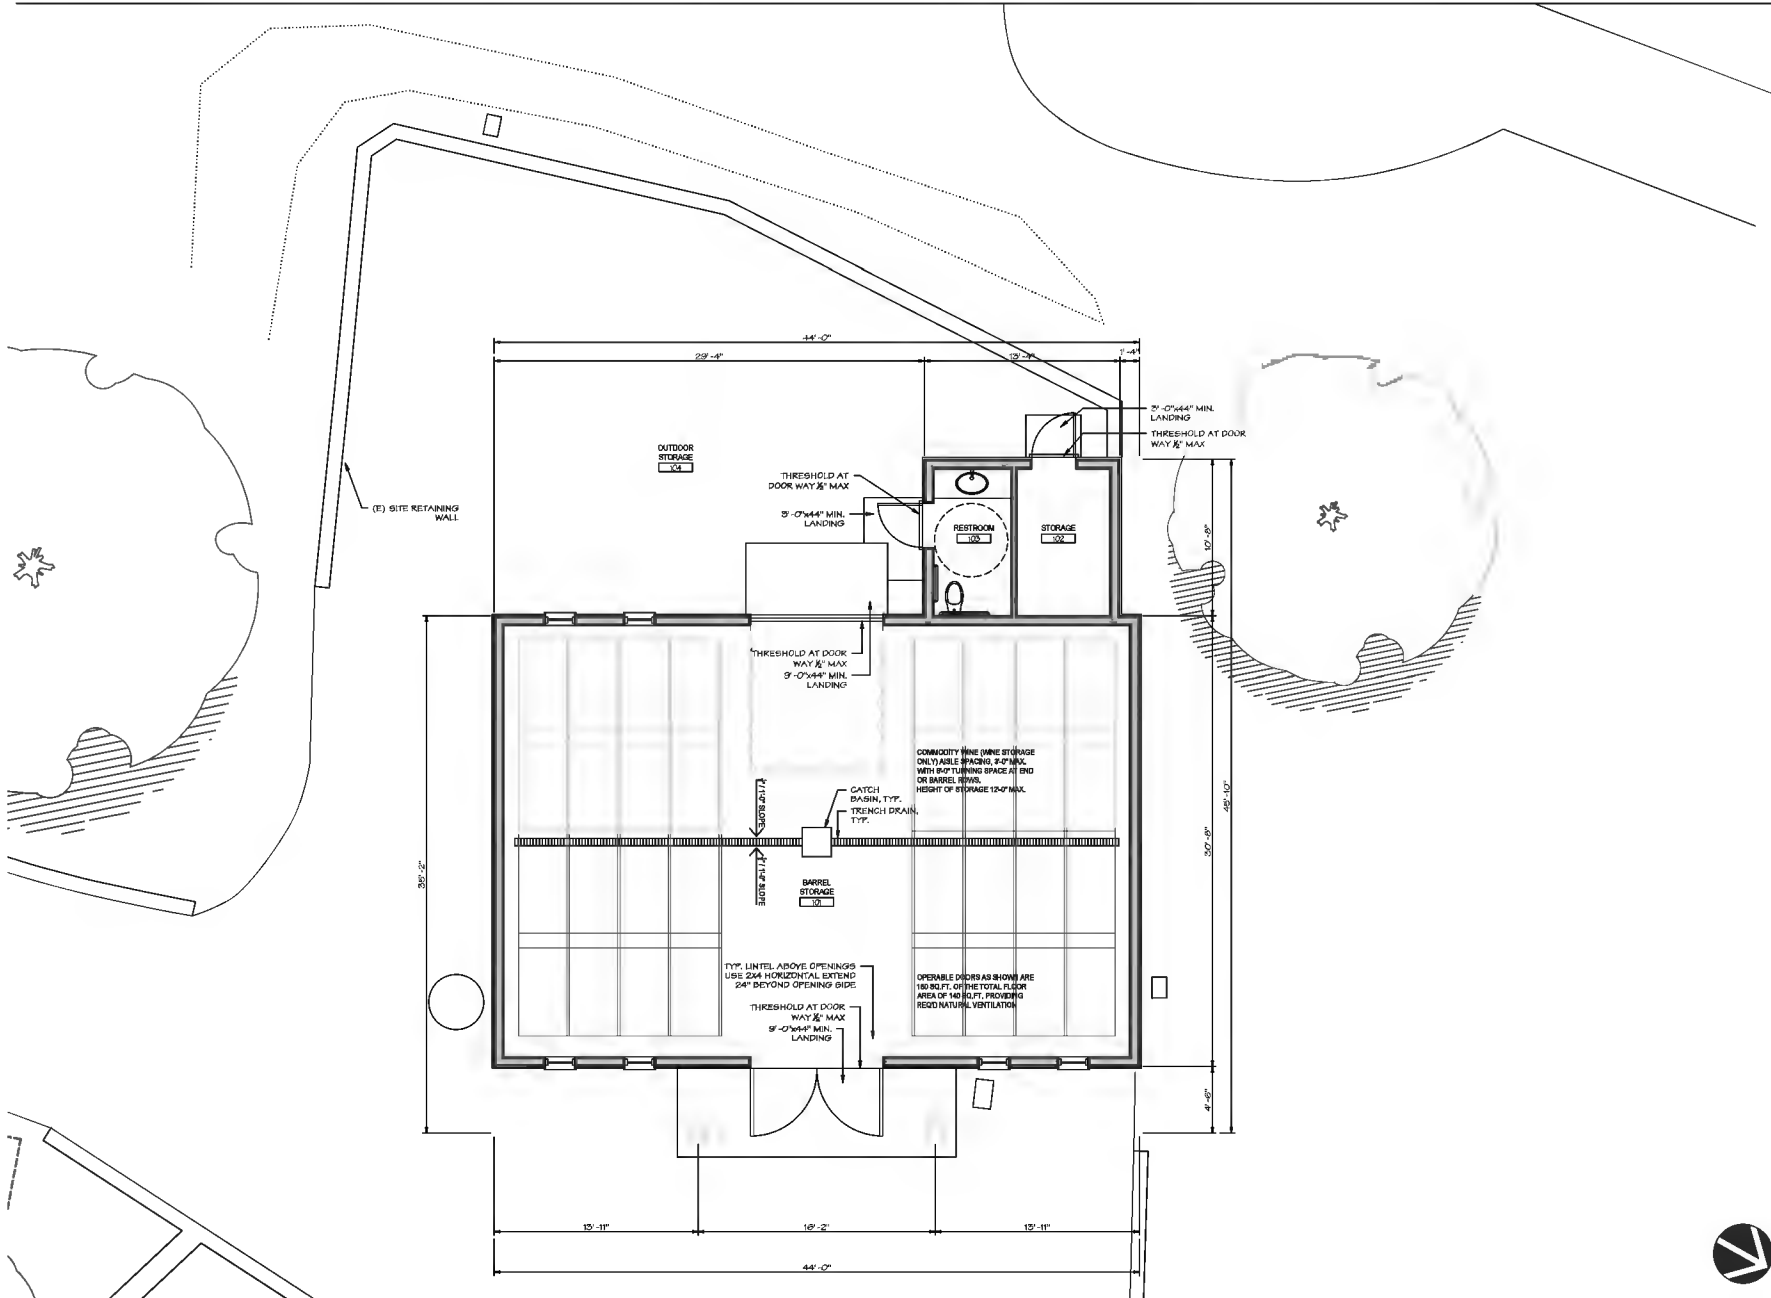

JUANCARLOS FERNANDEZ
PROJECT DESIGNER

IGNIUM ARCHITECTURE, LLP 707 923 5431
1020 Adams Street, Suite D, E. Hills, CA 94034

These drawings are the property of Ignium
Architecture and have been prepared specifically for
this project. These drawings are not to be used for any
other project, by any other entity or in another location.

AXR NAPA VALLEY

3106 BT, HILSBIA HIGHWAY NORTH
BT, HILSBIA, CA 94024
APH 022-080-025

PROJECT NUMBER 2204
DATE 06/02/22
CHECKED BY JC
DRAWN BY JFAR
SCALE AS NOTED

REVISIONS
USE PERMIT 04/02/22
USE PERMIT RESUBMITTAL 06/02/22
USE PERMIT RESUBMITTAL 10/02/22

SHEET NAME

BARREL STORAGE
FLOOR PLAN
EXISTING

SHEET NUMBER

A2.03(E)


USE PERMIT



EXISTING BARREL STORAGE FLOOR PLAN-AS PURCHASED IN 2017

SCALE: 1/4" = 1'-0"

1

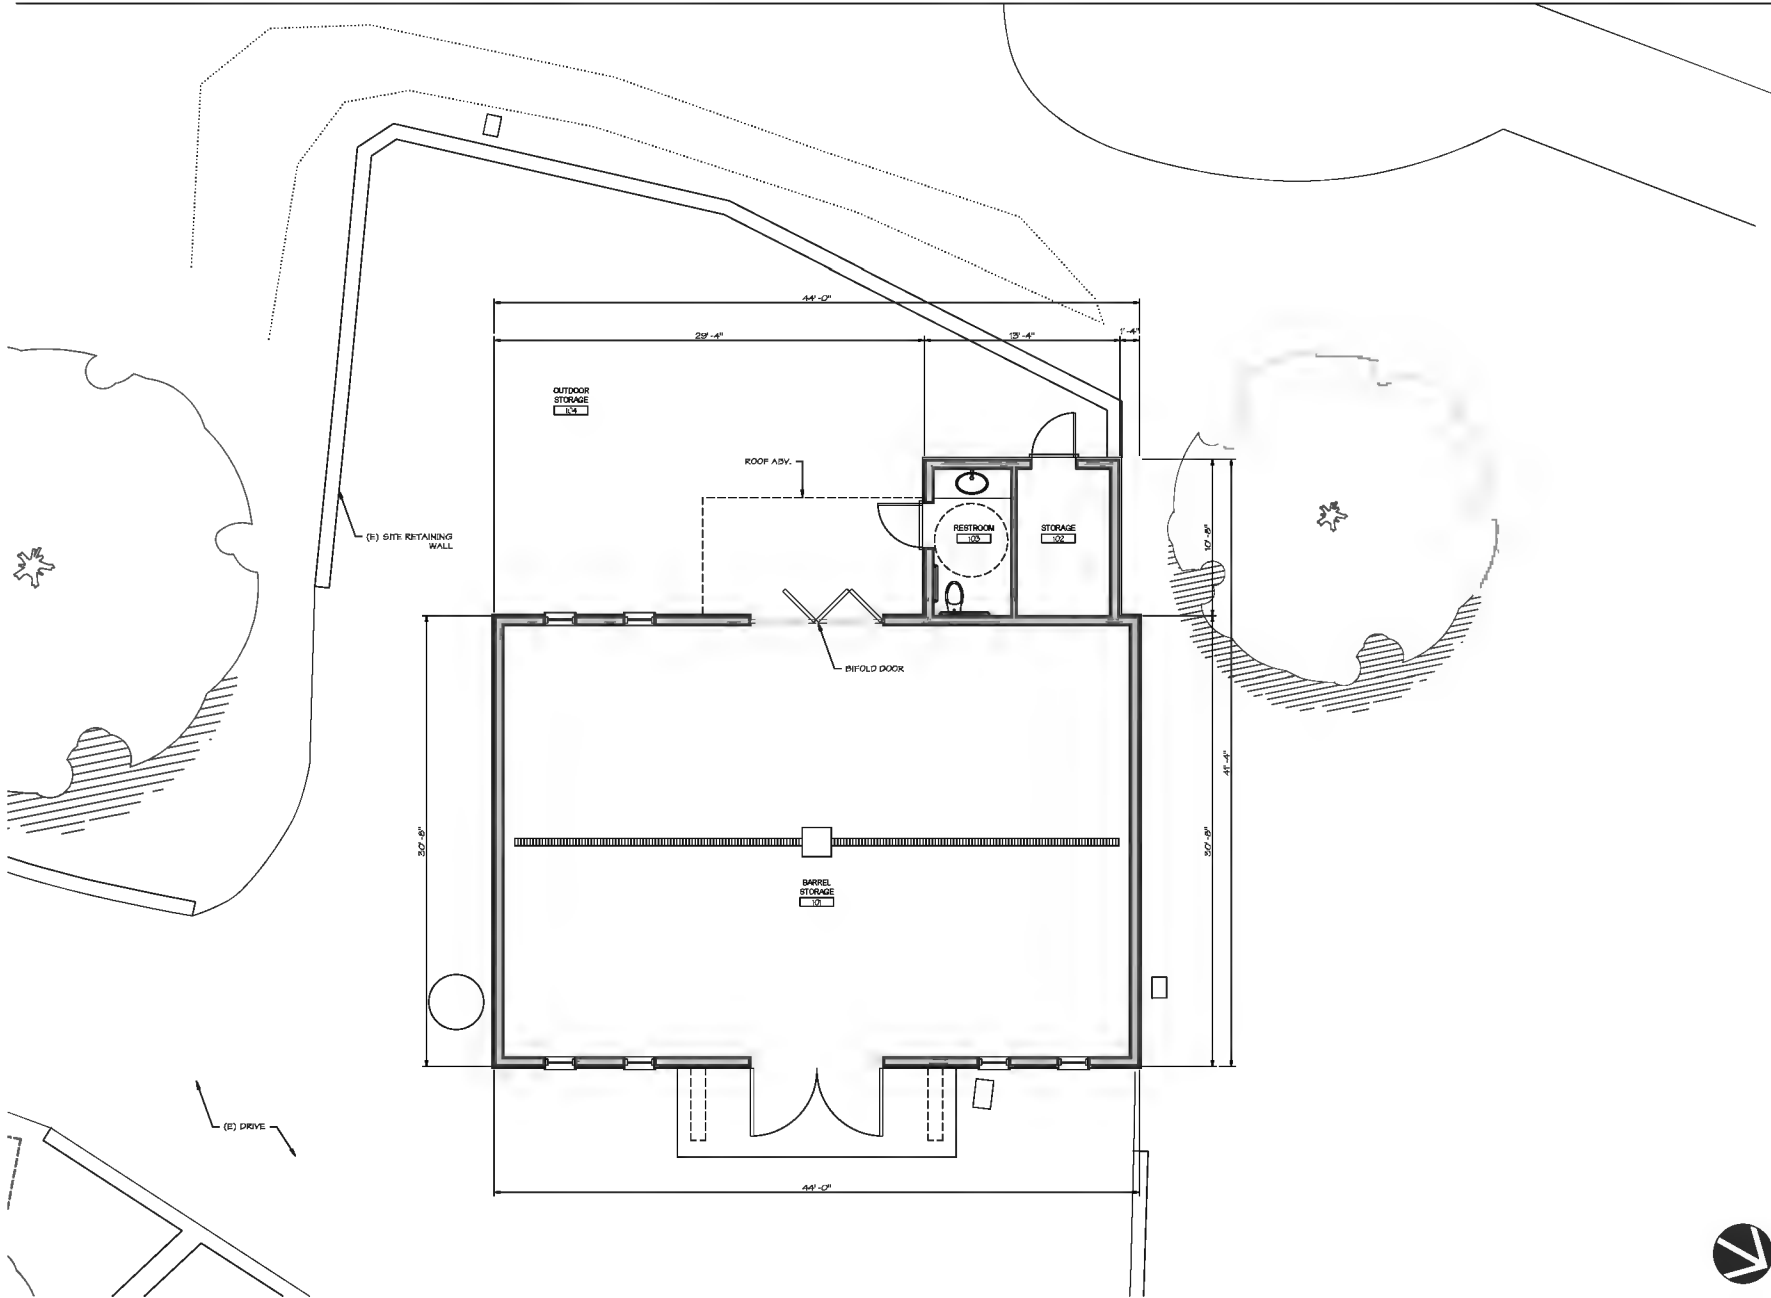

JUANCARLOS FERNANDEZ
PROJECT DESIGNER

IGNIUM ARCHITECTURE, LLP 707 928 9451
1000 Adams Street, Suite D, E. Helena, CA 94574

These drawings are the property of Ignium
Architecture and have been prepared specifically for
this project. These drawings are not to be used for any
other project, by any other entity or in another location.

AXR NAPA VALLEY

3108 BT, HELENA HIGHWAY NORTH
BT, HELENA, CA 94574
APH 020-080-020

PROJECT NUMBER	2204
DATE	06/02/22
CHECKED BY	JC
DRAWN BY	JFAR
SCALE	AS NOTED
REVISIONS	
USE PERMIT	04/03/23
USE PERMIT RESUBMITTAL	06/03/23
USE PERMIT RESUBMITTAL	10/04/23

SHEET NAME

PROPOSED TASTING
ROOM/ HOSPITALITY
CENTER FLOOR PLAN

SHEET NUMBER

A2.03 (P)


USE PERMIT



PROPOSED TASTING ROOM/HOSPITALITY CENTER FLOOR PLAN

SCALE: 1/4" = 1'-0"

1

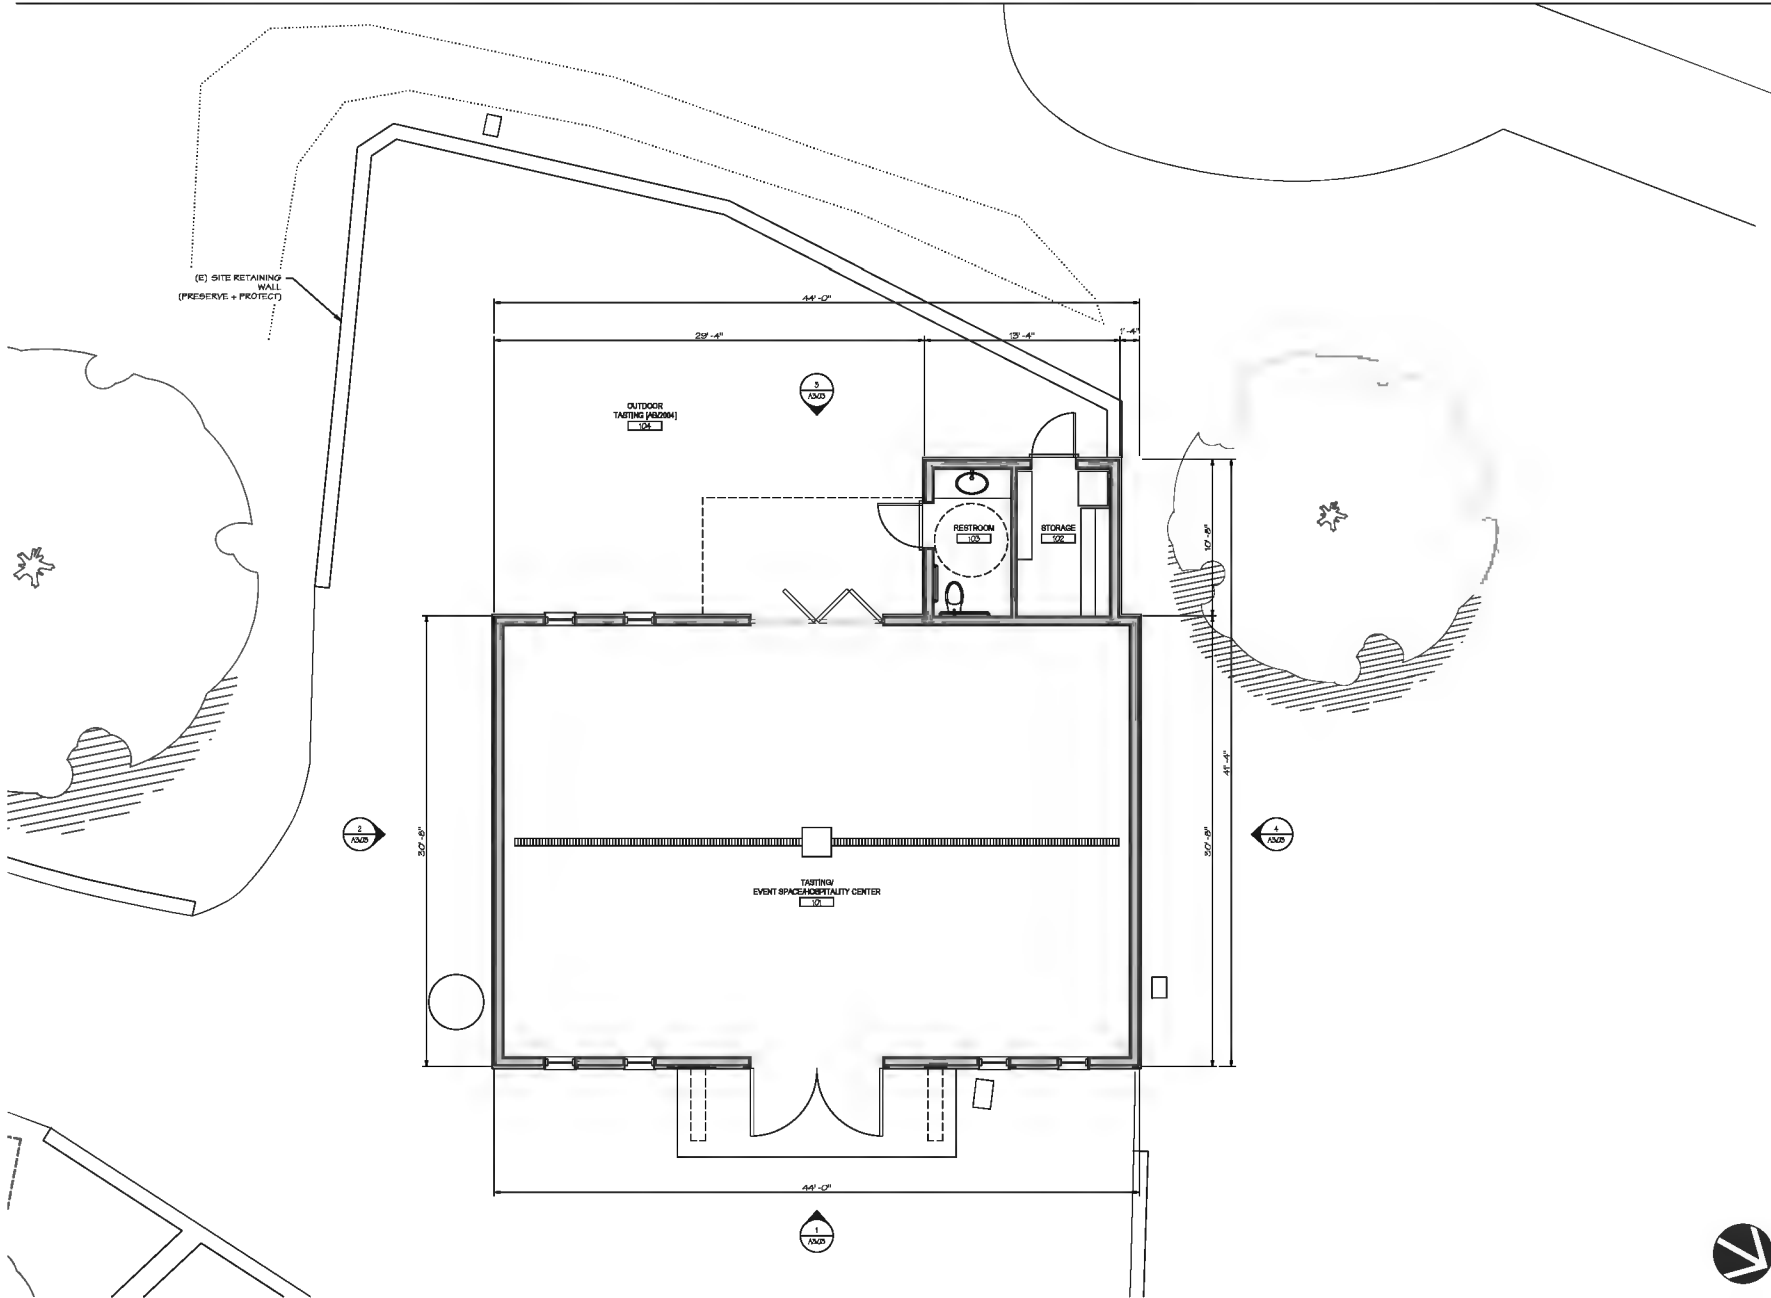

JUANCARLOS FERNANDEZ
PROJECT DESIGNER

MONUM ARCHITECTURE, LLP 707 923 9831
1090 Adams Street, Suite D, El Cerrito, CA 94544

These drawings are the property of Signum
Architecture and have been prepared specifically for
this project. These drawings are not to be used for any
other project, by any other entity or in another location.

AXR NAPA VALLEY

3100 BT, HELENA HIGHWAY NORTH
BT, HELENA, CA 94574
APH 022-080-025

PROJECT NUMBER	2204
DATE	06/25/22
CHECKED BY	JC
DRAWN BY	JF/AR
SCALE	AS NOTED
REVISIONS	
USE PERMIT	04/03/23
USE PERMIT RESUBMITTAL	06/03/23
USE PERMIT RESUBMITTAL	10/05/23

SHEET NAME

CAVE FLOOR PLAN

SHEET NUMBER


A2.11(P)

USE PERMIT


CAVE FLOOR PLAN

SCALE: 1/16" = 1'-0"

1

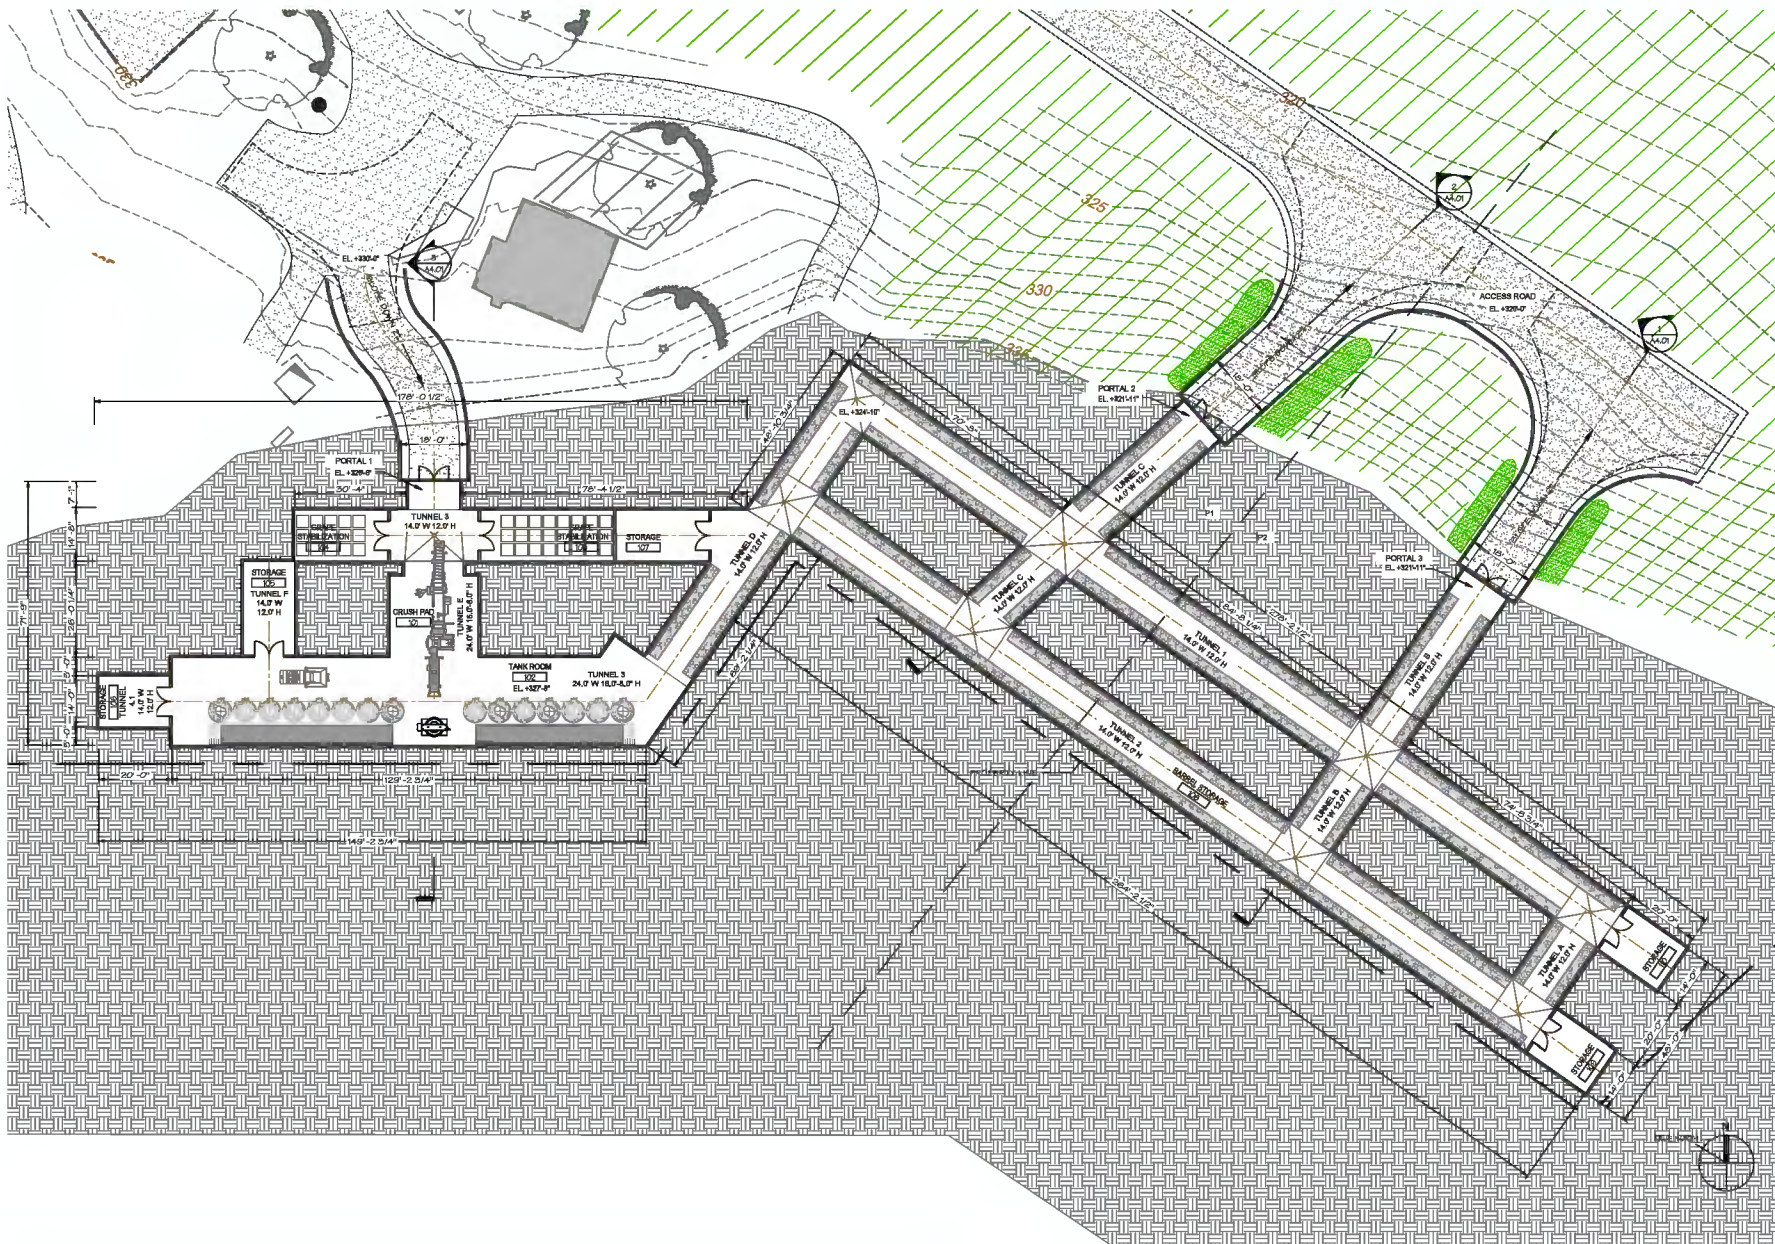

ELEVATIONS TO REMAIN AS EXISTING.
NO IMPROVEMENTS

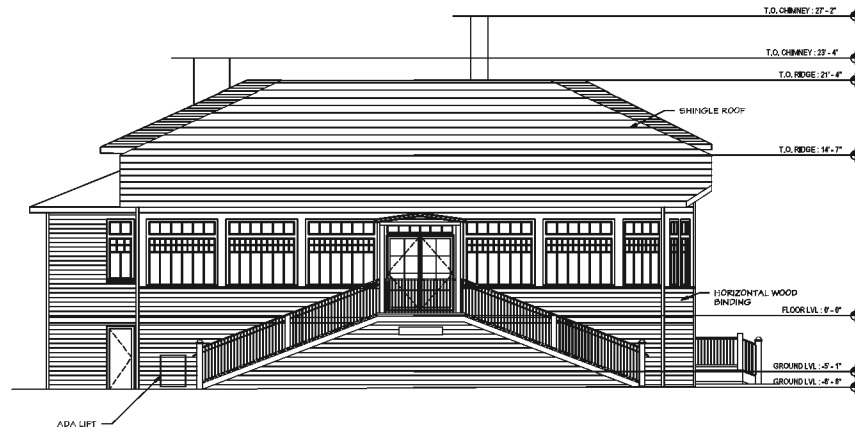

EAST ELEVATION 2

SCALE: 3/16" = 1'-0"



NORTH ELEVATION 1

SCALE: 3/16" = 1'-0"

197
O R G
I N E
E
S
T
R
U
C
T
U
R
E

JUANCARLOS FERNANDEZ
PROJECT DESIGNER

IGNIUS ARCHITECTURE, LLP 707 928 5831
1090 Adams Street, Suite D, El Cerrito, CA 94544

These drawings are the property of Igni
Architecture and have been prepared specifically for
this project. These drawings are not to be used for any
other project, by any other entity or in another location.

AXR NAPA VALLEY

3108 BT, HELENA HIGHWAY NORTH
BT, HELENA, CA 94574
APH 024-085-425

PROJECT NUMBER	2204
DATE	06/02/22
CHECKED BY	JC
DRAWN BY	JFAR
SCALE	AS NOTED
REVISIONS	
USE PERMIT	04/02/22
USE PERMIT RESUBMITTAL	06/02/22
USE PERMIT RESUBMITTAL	10/04/22

SHEET NAME


WINERY ELEVATIONS

SHEET NUMBER

A3.01

USE PERMIT

ELEVATIONS TO REMAIN AS EXISTING.
NO IMPROVEMENTS

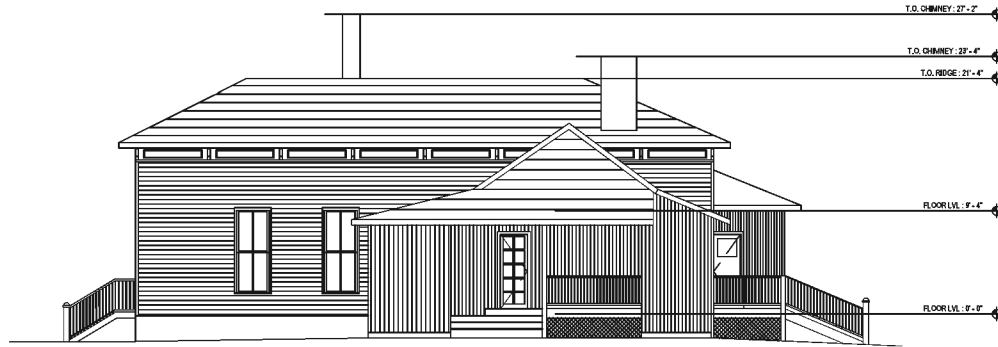

WEST ELEVATION

SCALE: 3/16" = 1'-0"

2



SOUTH ELEVATION

SCALE: 3/16" = 1'-0"

1

IGNI
O G I
T E C
H I T E C T U R E

JUANCARLOS FERNANDEZ
PROJECT DESIGNER

IGNIUS ARCHITECTURE, LLP 707 923 5831
1020 Adams Street, Suite D, Berkeley, CA 94704

These drawings are the property of Igni
Architecture and have been prepared specifically for
this project. These drawings are not to be used for any
other project, by any other entity or in another location.

AXR NAPA VALLEY

3108 BT, HELENA HIGHWAY NORTH
BT, HELENA, CA 94574
APH 024-080-025

PROJECT NUMBER	2204
DATE	06/02/22
CHECKED BY	JC
DRAWN BY	JF/AR
SCALE	AS NOTED
REVISIONS	
USE PERMIT	04/03/23
USE PERMIT RESUBMITTAL	06/03/23
USE PERMIT RESUBMITTAL	10/04/23

SHEET NAME


WINERY ELEVATIONS

SHEET NUMBER

A3.02

USE PERMIT


ELEVATIONS TO REMAIN AS EXISTING.
NO IMPROVEMENTS

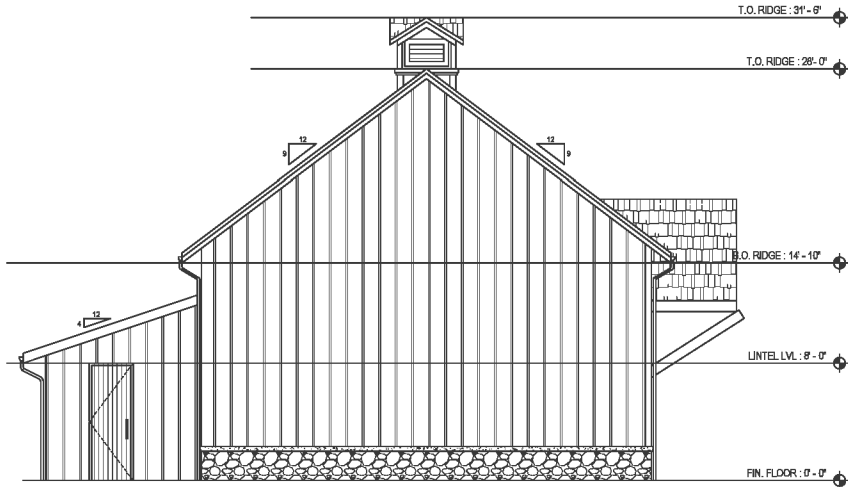

SOUTH ELEVATION

SCALE: 1/4" = 1'-0"


2

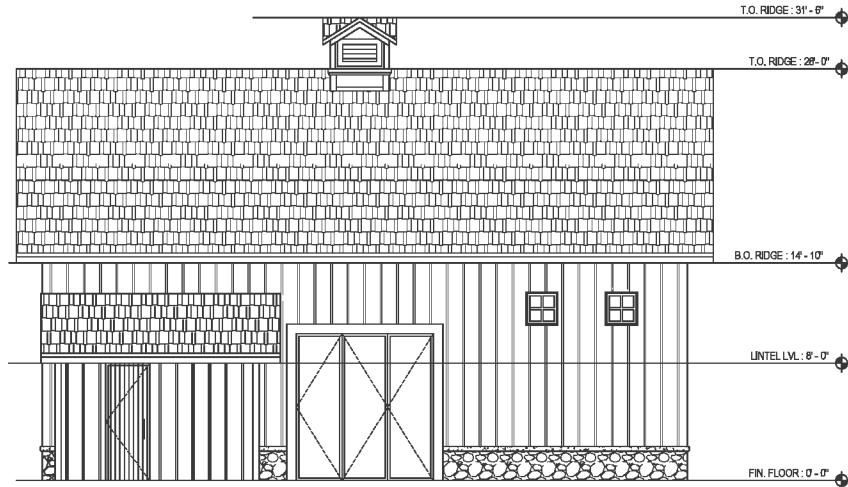

WEST ELEVATION

SCALE: 1/4" = 1'-0"


3

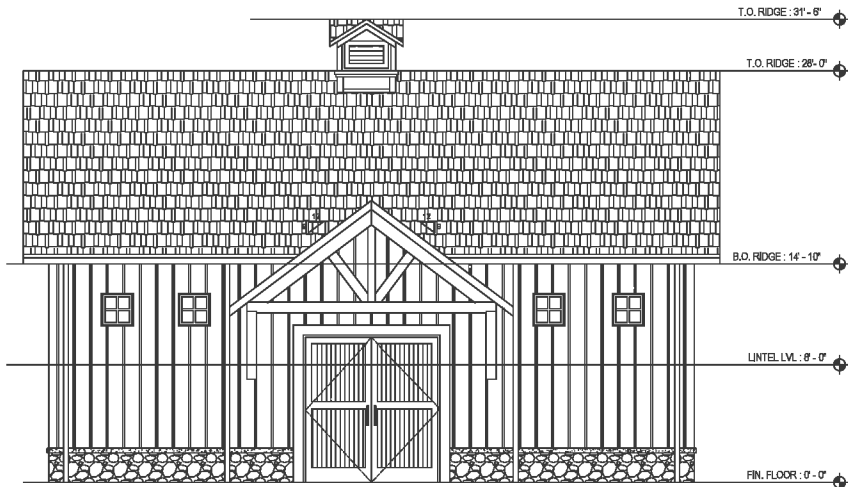

EAST ELEVATION

SCALE: 1/4" = 1'-0"

1

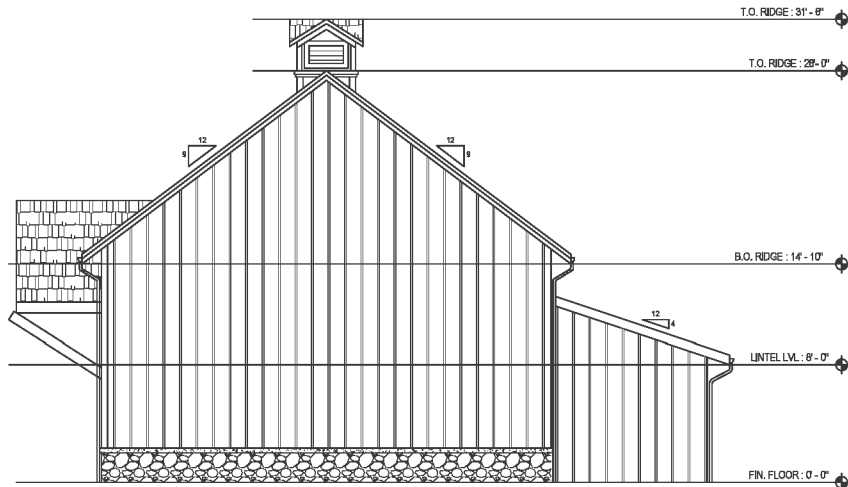

NORTH ELEVATION

SCALE: 1/4" = 1'-0"

4

uf
OF
ARCHITECTURE

JUANCARLOS FERNANDEZ
PROJECT DESIGNER

IGNIUS ARCHITECTURE, LLP 707 923 9431
1090 Adams Street, Suite D, Berkeley, CA 94704

These drawings are the property of Igni
Architecture and have been prepared specifically for
this project. These drawings are not to be used for any
other project, by any other entity or in another location.

AXR NAPA VALLEY

3198 ST. HELENA HIGHWAY NORTH
ST. HELENA, CA 94574
APH 022-080-025

PROJECT NUMBER	2204
DATE	06/02/22
CHECKED BY	JC
DRAWN BY	JFAR
SCALE	AS NOTED
REVISIONS	
USE PERMIT	04/03/22
USE PERMIT RESUBMITTAL	06/03/22
USE PERMIT RESUBMITTAL	10/04/22

SHEET NAME
**TASTING ROOM/
HOSPITALITY
CENTER
ELEVATIONS**

SHEET NUMBER

A3.03

USE PERMIT

JUANCARLOS FERNANDEZ
PROJECT DESIGNER

MONUM ARCHITECTURE, LLP 707 925 5831
1020 Adams Street, Suite D, Ukiah, CA 94574

These drawings are the property of Monum Architecture and have been prepared specifically for this project. These drawings are not to be used for any other project, by any other entity or in another location.

AXR NAPA VALLEY

3108 BT, HELENA HIGHWAY NORTH
BT, HELENA, CA 94574
APH 022-085-025

PROJECT NUMBER 2204
DATE 06/02/22
CHECKED BY JC
DRAWN BY JFAR
SCALE AS NOTED

REVISIONS
USE PERMIT 04/03/22
USE PERMIT RESUBMITTAL 06/03/22
USE PERMIT RESUBMITTAL 10/06/22


SHEET NAME

ELEVATIONS
CAVE PORTALS

SHEET NUMBER

A3.11

USE PERMIT

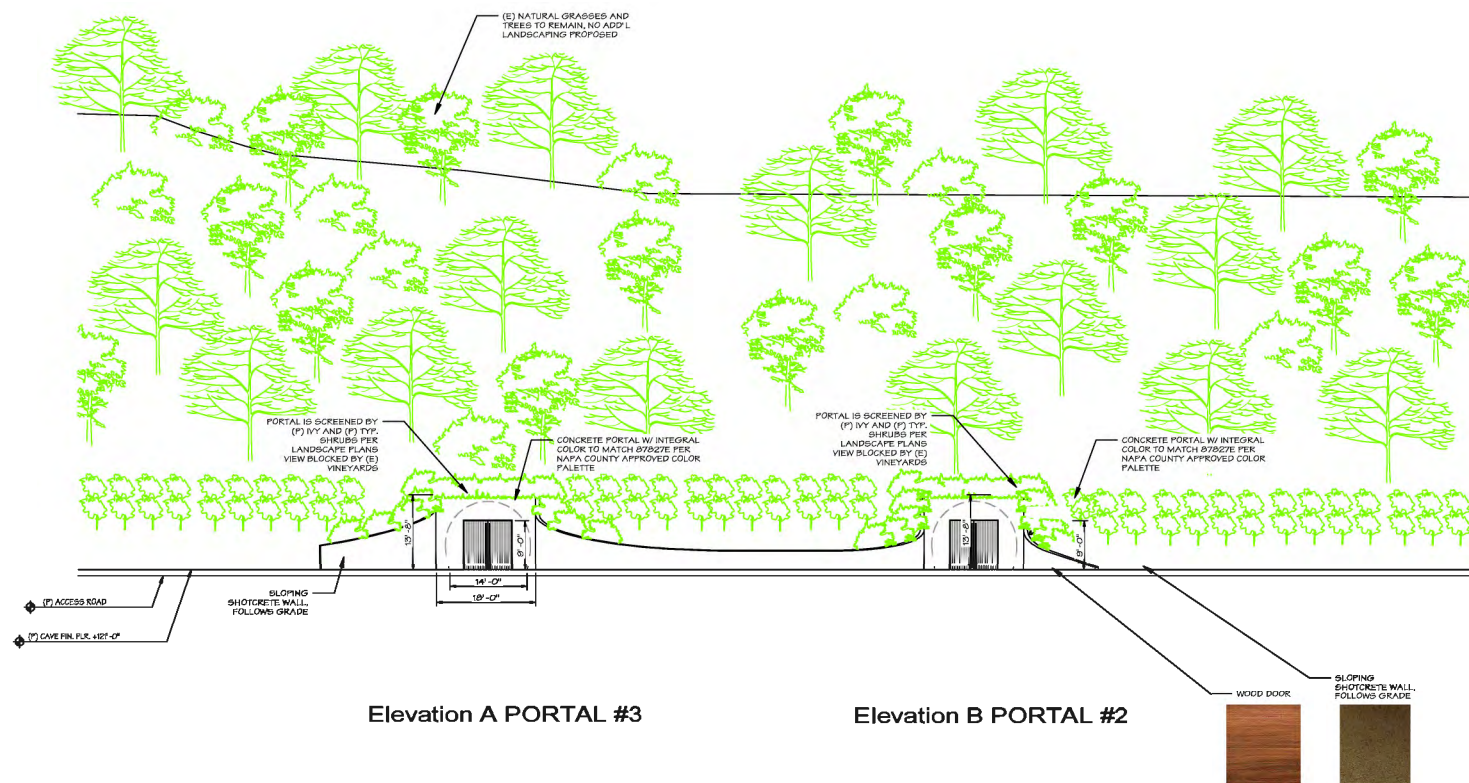


Elevation A PORTAL #3


Elevation B PORTAL #2

ELEVATIONS
SCALE: 3/8" = 1'-0"


1

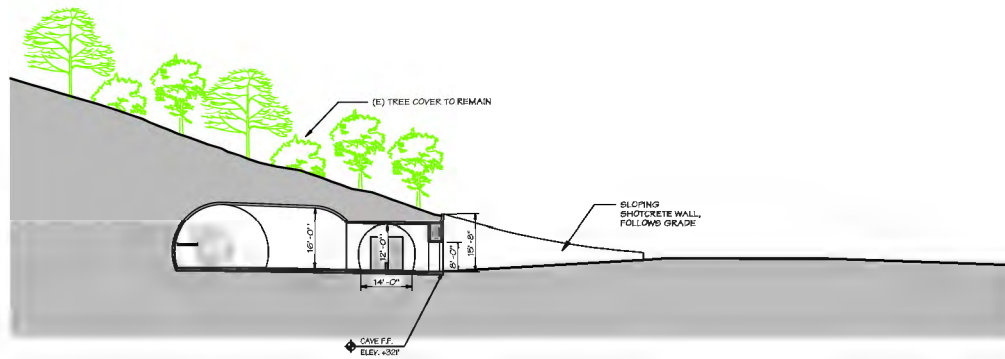

CAVE SECTION - PORTAL 1 3
SCALE: 1/32" = 1'-0"

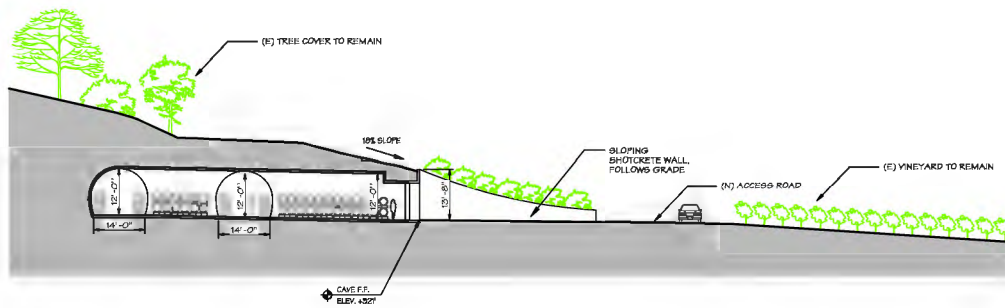

CAVE SECTION - PORTAL 2 2
SCALE: 1/32" = 1'-0"

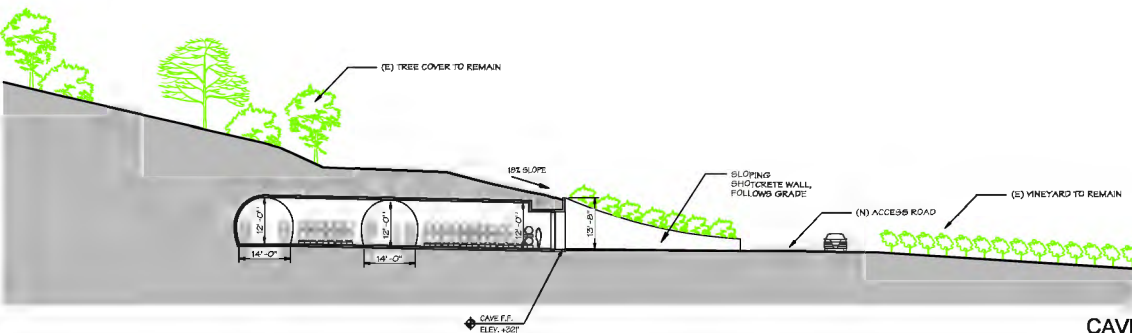

CAVE SECTION - PORTAL 3 1
SCALE: 1/32" = 1'-0"

JUANCARLOS FERNANDEZ
PROJECT DESIGNER

IGNUM ARCHITECTURE, LLP 707 953 5831
1020 Adams Street, Suite D, El Cerrito, CA 94544

These drawings are the property of Ignum Architecture and have been prepared specifically for this project. These drawings are not to be used for any other project, by any other entity or in another location.

AXR NAPA VALLEY

3108 BT, HELENA HIGHWAY NORTH
BT, HELENA, CA 94574
APH 022-085-025

PROJECT NUMBER 2204
DATE 06/02/22
CHECKED BY JC
DRAWN BY JFAR
SCALE AS NOTED

REVISIONS
USE PERMIT 04/03/22
USE PERMIT RESUBMITTAL 06/03/22
USE PERMIT RESUBMITTAL 10/06/22

SHEET NAME

CAVE SECTIONS

SHEET NUMBER

A4.11

USE PERMIT