

NOTICE OF EXEMPTION

TO: _____ Office of Planning and Research
Division
1400 Tenth Street, Room 121
Sacramento, CA 95814

FROM: Butte County Public Works
7 County Center Drive
Oroville, CA 95965

 X County Clerk
County of Butte
155 Nelson Ave.
Oroville, CA 95965

Project Title: Entler Avenue Storm Drain Project

PW Project No. 533-1726-07

Assessor's Parcel No: N/A within County ROW.

Applicant: Butte County Board of Supervisors, 7 County Center Drive, Oroville, CA 95965

Project Location-Specific: Entler Avenue between Loren Avenue and Norfield Avenue.

Project Location-City: Unincorporated Butte County

Project Location-County: Butte County

Description of Nature, Purpose and Beneficiaries of Project: The purpose of this project is to address a low-lying section of Entler Avenue that experiences roadway ponding during storm events. The project consists of removing approximately 75 feet of existing pavement and curb, gutter, and sidewalk; installing approximately 67 feet of new storm drain and a drainage inlet (DI); regrading the roadway and adjacent curb, gutter, and sidewalk to improve drainage; and reconstructing the pavement with new striping. The project is a necessary safety improvement.

Name of Person or Agency Approving Project: Butte County Public Works

Exempt Status: (Check One)

- ☐ Ministerial (Sec. 15268)
☐ Declared Emergency [Sec. 15269 (a)]
☐ Emergency Project [Sec. 15269 (d) and (e)]
☐ Others Statutorily Exempt – 15282
☒ Categorical Exemption. State type and section number: §15301(c)

Reasons why project is exempt: The project is categorically exempt from the California Environmental Quality Act (CEQA) pursuant to CEQA Guidelines Section 15301(c), Existing Facilities. The project consists of drainage and roadway improvements within an existing County roadway corridor, including replacement of pavement, curb, gutter, and sidewalk; installation of a storm drain and drainage inlet; roadway regrading; and pavement resurfacing. The project involves the repair and minor alteration of existing public facilities with negligible or no expansion of existing use or capacity and is intended to improve roadway drainage and public safety.

Contact Person: Zachary Meisel


Telephone: (530)552-5707

If filed by applicant:

1. Attach certified document of exemption finding.
2. Has a notice of exemption been filed by the public agency approving the project?
Yes X No _____

Date Received For Filing: 06/10/2026

 June 10, 2026
Date

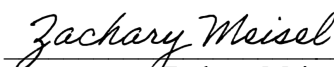

Zachary Meisel
Assistant Civil Engineer
Butte County Public Works

DECLARATION OF FEES DUE
(California Fish and Game Code Section 711.4)

Butte County Board of Supervisors
7 County Center Drive
Oroville, CA 95965

FILING NO. _____

Project Title/file number: *Entler Avenue Storm Drain Project* **PW Project No.** *533-1726-07*

CLASSIFICATION OF ENVIRONMENTAL DOCUMENT:

1. NOTICE OF EXEMPTION/STATEMENT OF EXEMPTION
☒ A. Statutorily or Categorically Exempt
\$50.00 Clerk's Documentary Handling Fee
☐ B. De Minimis Impact - Certificate of Fee Exemption
\$50.00 Clerk's Documentary Handling Fee

2. NOTICE OF DETERMINATION - FEE REQUIRED
☐ A. Negative Declaration
\$1,876.75 State Filing Fee
\$50.00 Clerk's Documentary Handling Fee
☐ B. Environmental Impact Report
\$2,606.75 State Filing Fee
\$50.00 Clerk's Documentary Handling Fee

3. ☐ OTHER (Specify) _____
\$50.00 Clerk's Documentary Handling Fee

PAYMENT / NON-PAYMENT OF FEES:

1. ☒ **PAYMENT:** The above fees have been paid.
See attached receipt(s).



2. ☐ **NON-PAYMENT:** The above fees are required. Not paid.

By: D. Colt Esenwein
Title: Director - Public Works
Lead Agency: Butte County Department of Public Works
Date: June 10, 2026

THREE COPIES OF THIS FORM MUST BE COMPLETED AND SUBMITTED WITH ALL ENVIRONMENTAL DOCUMENTS FILED WITH THE BUTTE COUNTY CLERK'S OFFICE.

FOUR COPIES OF ALL NECESSARY DOCUMENTATION ARE REQUIRED FOR FILING.


ALL APPLICABLE FEES ARE DUE AND PAYABLE PRIOR TO THE FILING OF ANY ENVIRONMENTAL DOCUMENT WITH THE BUTTE COUNTY CLERK'S OFFICE. MAKE CHECKS PAYABLE TO THE COUNTY OF BUTTE.

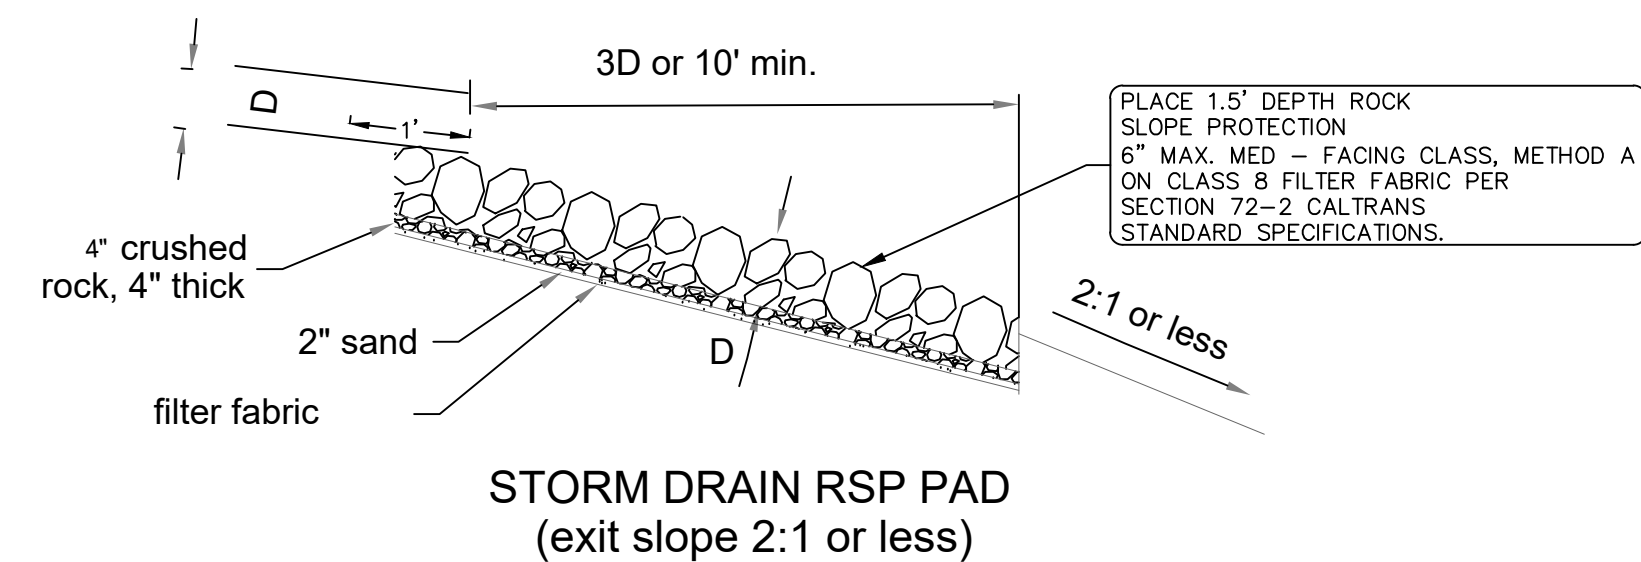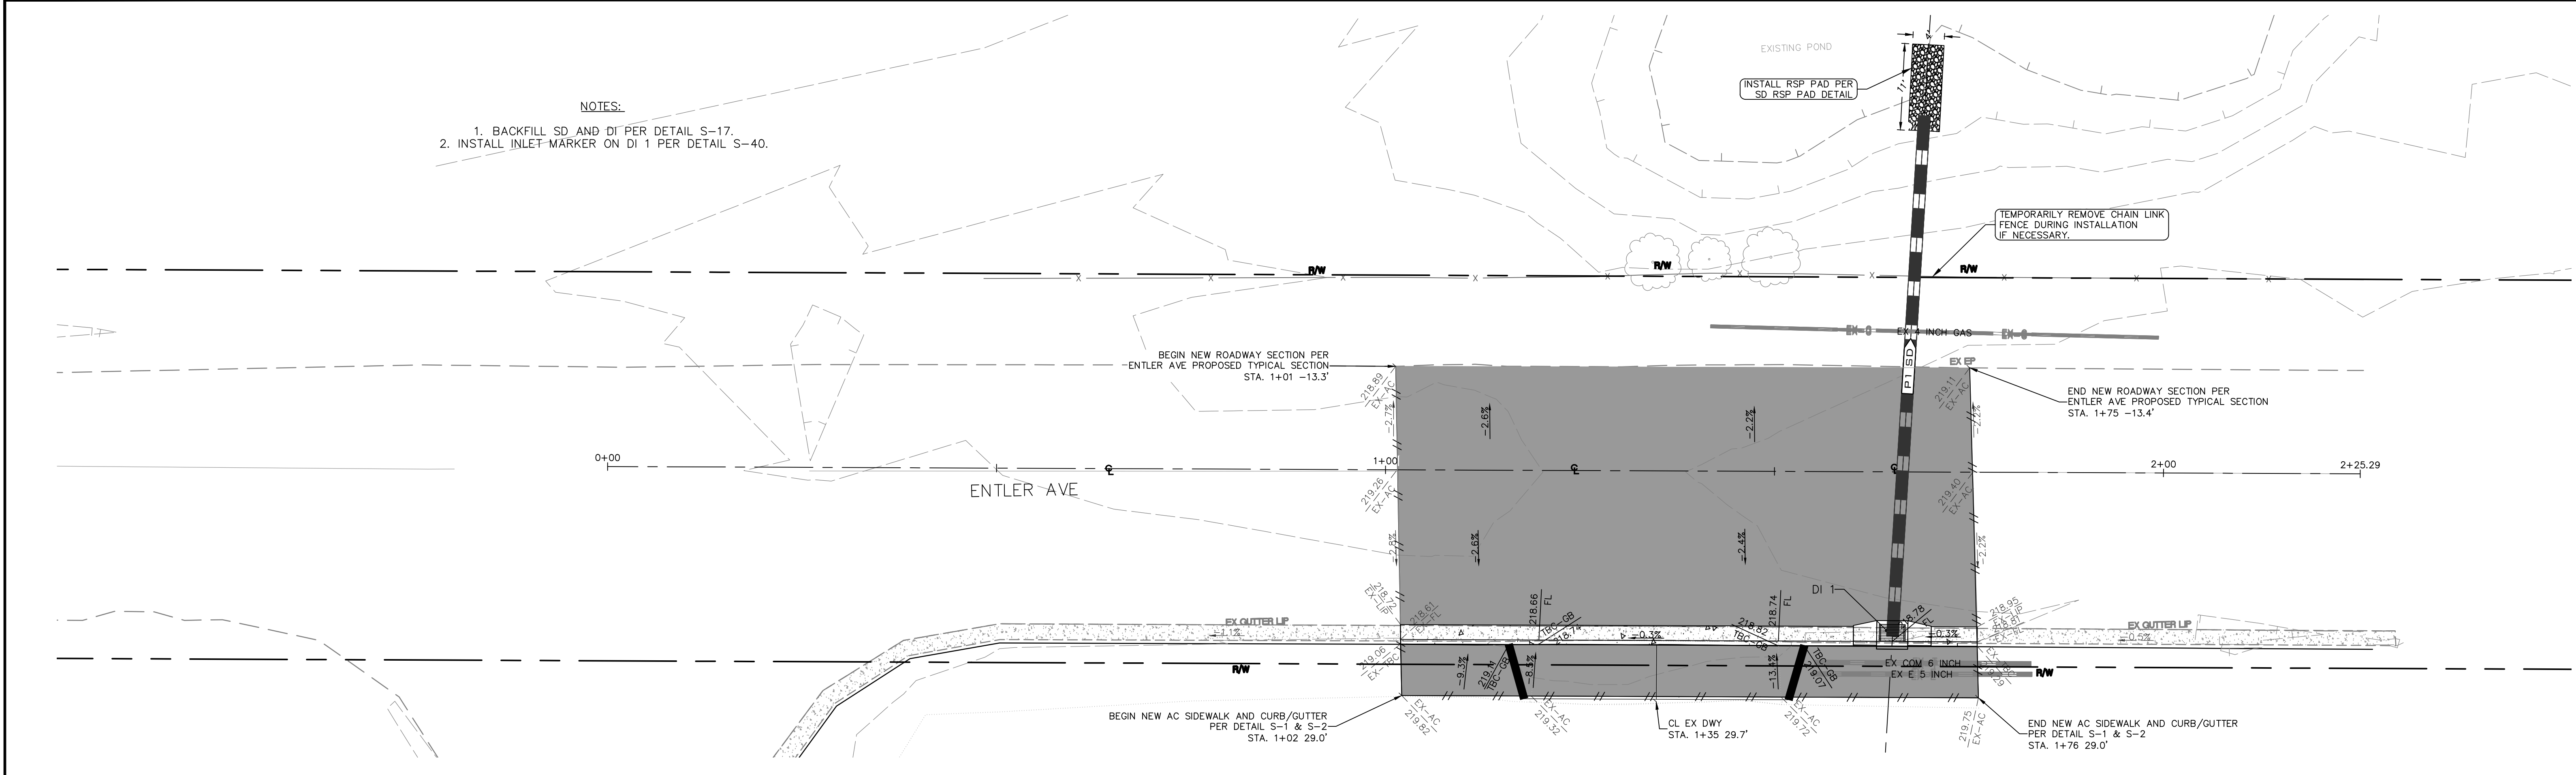

ENTLER AVE DI SCHEDULE				
Structure Name	Structure Details	Style	Station~Offset	Reference Alignment
DI 1	GRATE = 218.780 SUMP = 216.483 P1 INV OUT = 216.500	STD S-8 DI	1+65.26~21.106'	Entler Ave CL

ENTLER AVE SD SCHEDULE								
Pipe Name	Size (Inches)	Length (Feet)	Slope	US IE	DS IE	STA IN	STA OUT	Reference Alignment
P1	18.000	67.0	1.25%	216.500	215.662	1+65.26/21.106'	1+69.07/-45.770'	Entler Ave CL

NOTE: P1 PIPE COUPLING BANDS SHALL BE WATER TIGHT PER CALTRANS STANDDARD SPECIFICATIONS SECTION 66-1.02D COUPLING BANDS.

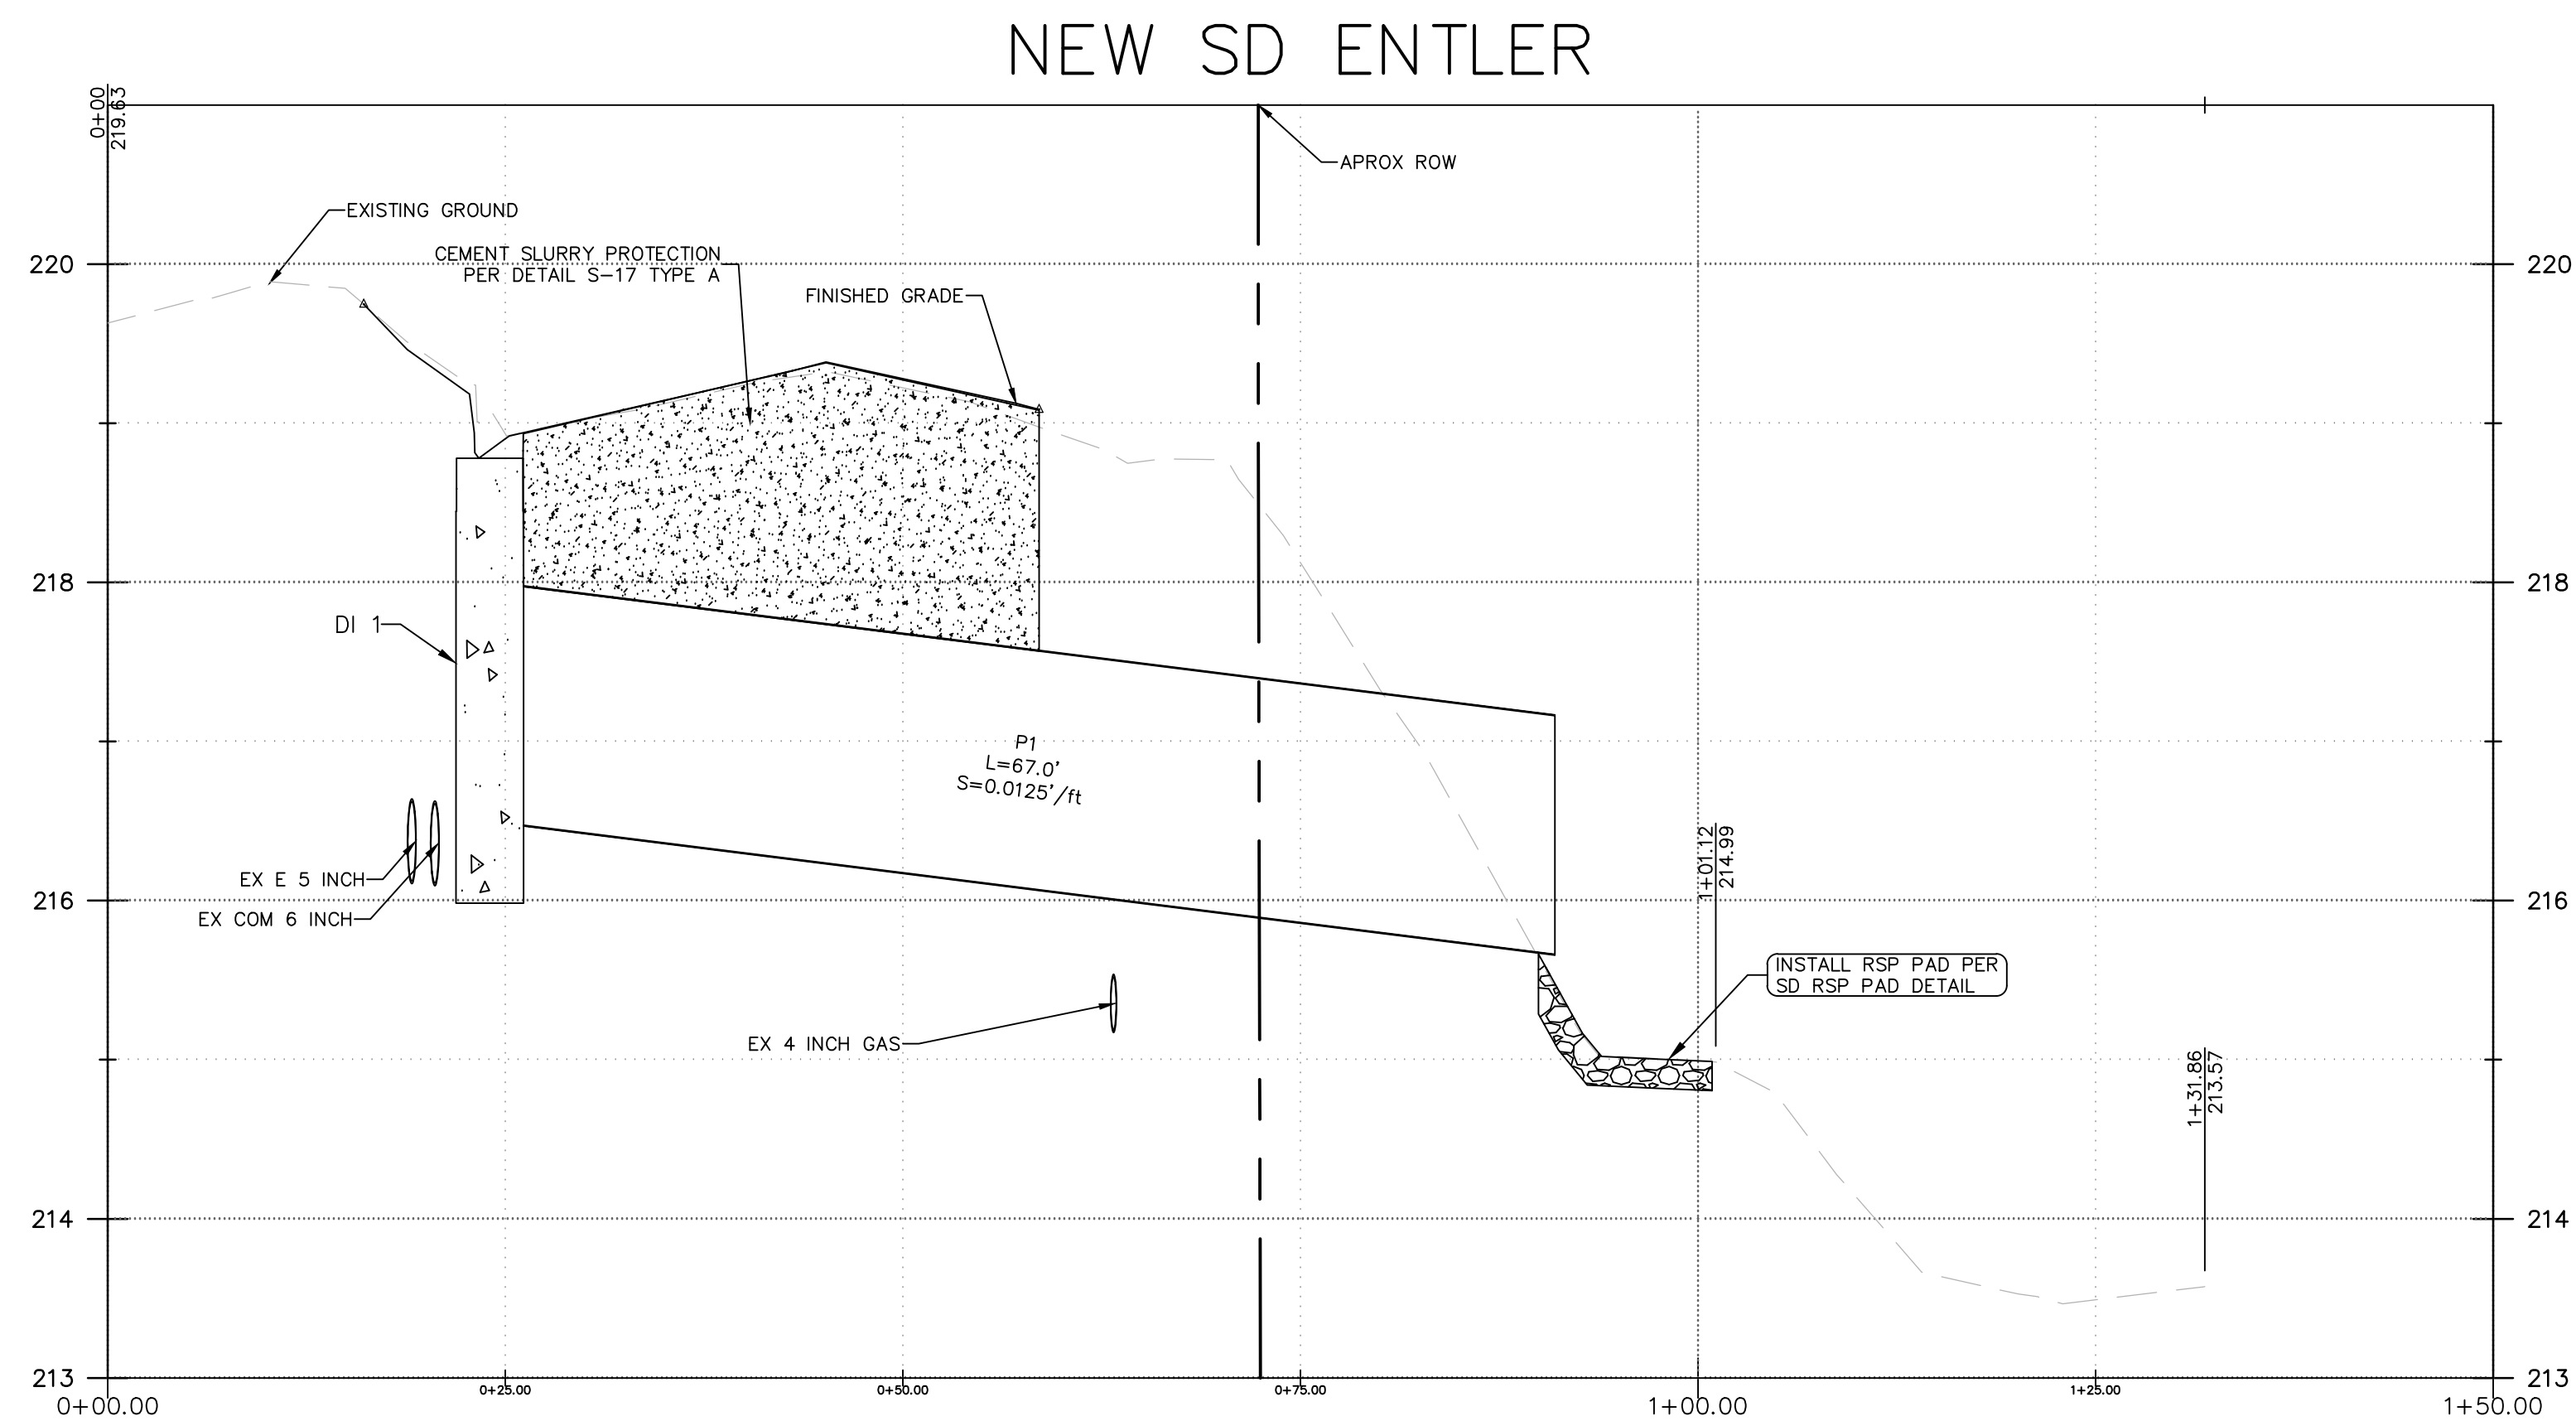

REVISION	DATE	BY



COUNTY OF BUTTE
DEPARTMENT OF PUBLIC WORKS
7 COUNTY CENTER DR.
OROVILLE CA, 96965

PLAN AND PROFILE

ENTLER AVE SD PROJECT

COUNTY PROJECT NUMBER: 533-1728-07
FEDERAL PROJECT NUMBER: NA
DESIGNED BY: ZACHARY MEISEL
E-FILE NO: ***
DATE: 04/17/2028

SCALE:
1"=10'
Horz. 1"=1'
Vert.

SHEET NUMBER:
1 of 1

DRAINAGE INCREASE CALCULATION				
EXISTING DRAINAGE BASIN VOLUME (CF)	NEW 10-YEAR VOLUME (CF)	PERCENT INCREASE (10-YEAR)	NEW 100-YEAR VOLUME (CF)	PERCENT INCREASE (100-YEAR)
12,690	185	1.5%	259	2.0%

Hydrograph type = Rational
 Storm frequency = 10 yrs
 Time interval = 1 min
 Drainage area = 0.275 ac
 Intensity = 4.145 in/hr
 IDF Curve = Chico 10 and 100 IDF.IDF

Peak discharge = 1.026 cfs
 Time to peak = 3 min
 Hyd. volume = 185 cuft
 Runoff coeff. = 0.9*
 Tc by TR55 = 3.00 min
 Asc/Rec limb fact = 1/1

* Composite (Area/C) = $[(0.150 \times 0.90)] / 0.275$

Hydrograph type = Rational
 Storm frequency = 100 yrs
 Time interval = 1 min
 Drainage area = 0.275 ac
 Intensity = 5.809 in/hr
 IDF Curve = Chico 10 and 100 IDF.IDF

Peak discharge = 1.438 cfs
 Time to peak = 3 min
 Hyd. volume = 259 cuft
 Runoff coeff. = 0.9*
 Tc by TR55 = 3.00 min
 Asc/Rec limb fact = 1/1

* Composite (Area/C) = $[(0.150 \times 0.90)] / 0.275$

