NOTICE OF EXEMPTION

To:	County Clerk, County of Glenn 526 W. Sycamore Street, Willows, CA
From:	Glenn County Public Works Agency 777 North Colusa Street, Willows, CA
Project Title:	County Road 200 Reconstruct Project
Project Location:	County Road 200, between County Road 306 and Spanish Camp; see attached map.
Description of Project:	In Glenn on County Road 200 from County Road 306 intersection to Spanish Camp. Reconstruct, rehabilitate, repair, and improve shoulders on the roadway. All work will occur within the existing right-of-way and involves negligible or no expansion of the existing use.
Agency Carrying Out Project:	Glenn County Public Works Agency
Exempt Status:	☐ Ministerial (Sec. 15268); ☐ Declared Emergency (Sec. 15269(a)); ☐ Emergency Project (Sec. 15268(b)(c)); ☒ Categorical Exemption. State type and section no.: Existing Facilities (Sec. 15301)
Reasons why project is exempt:	1. The project falls within Class I and is similar to examples detailed in Section 15301 (c), (d), and (f); 2. The project will not result in cumulative impacts when considering other projects; 4. The project site is not included on any list compiled pursuant to Section 65962.5 of the Government Code. 5. The project will not result in a substantial adverse change in the significance of a historical resource.
Contact Person:	Talia Richardson
Phone Number:	530-934-6530

Signature: _____ Date: 8-20-24

for Talia Richardson, Acting Director
Public Works Agency
GARY M. GORDON, ASSISTANT DIRECTOR

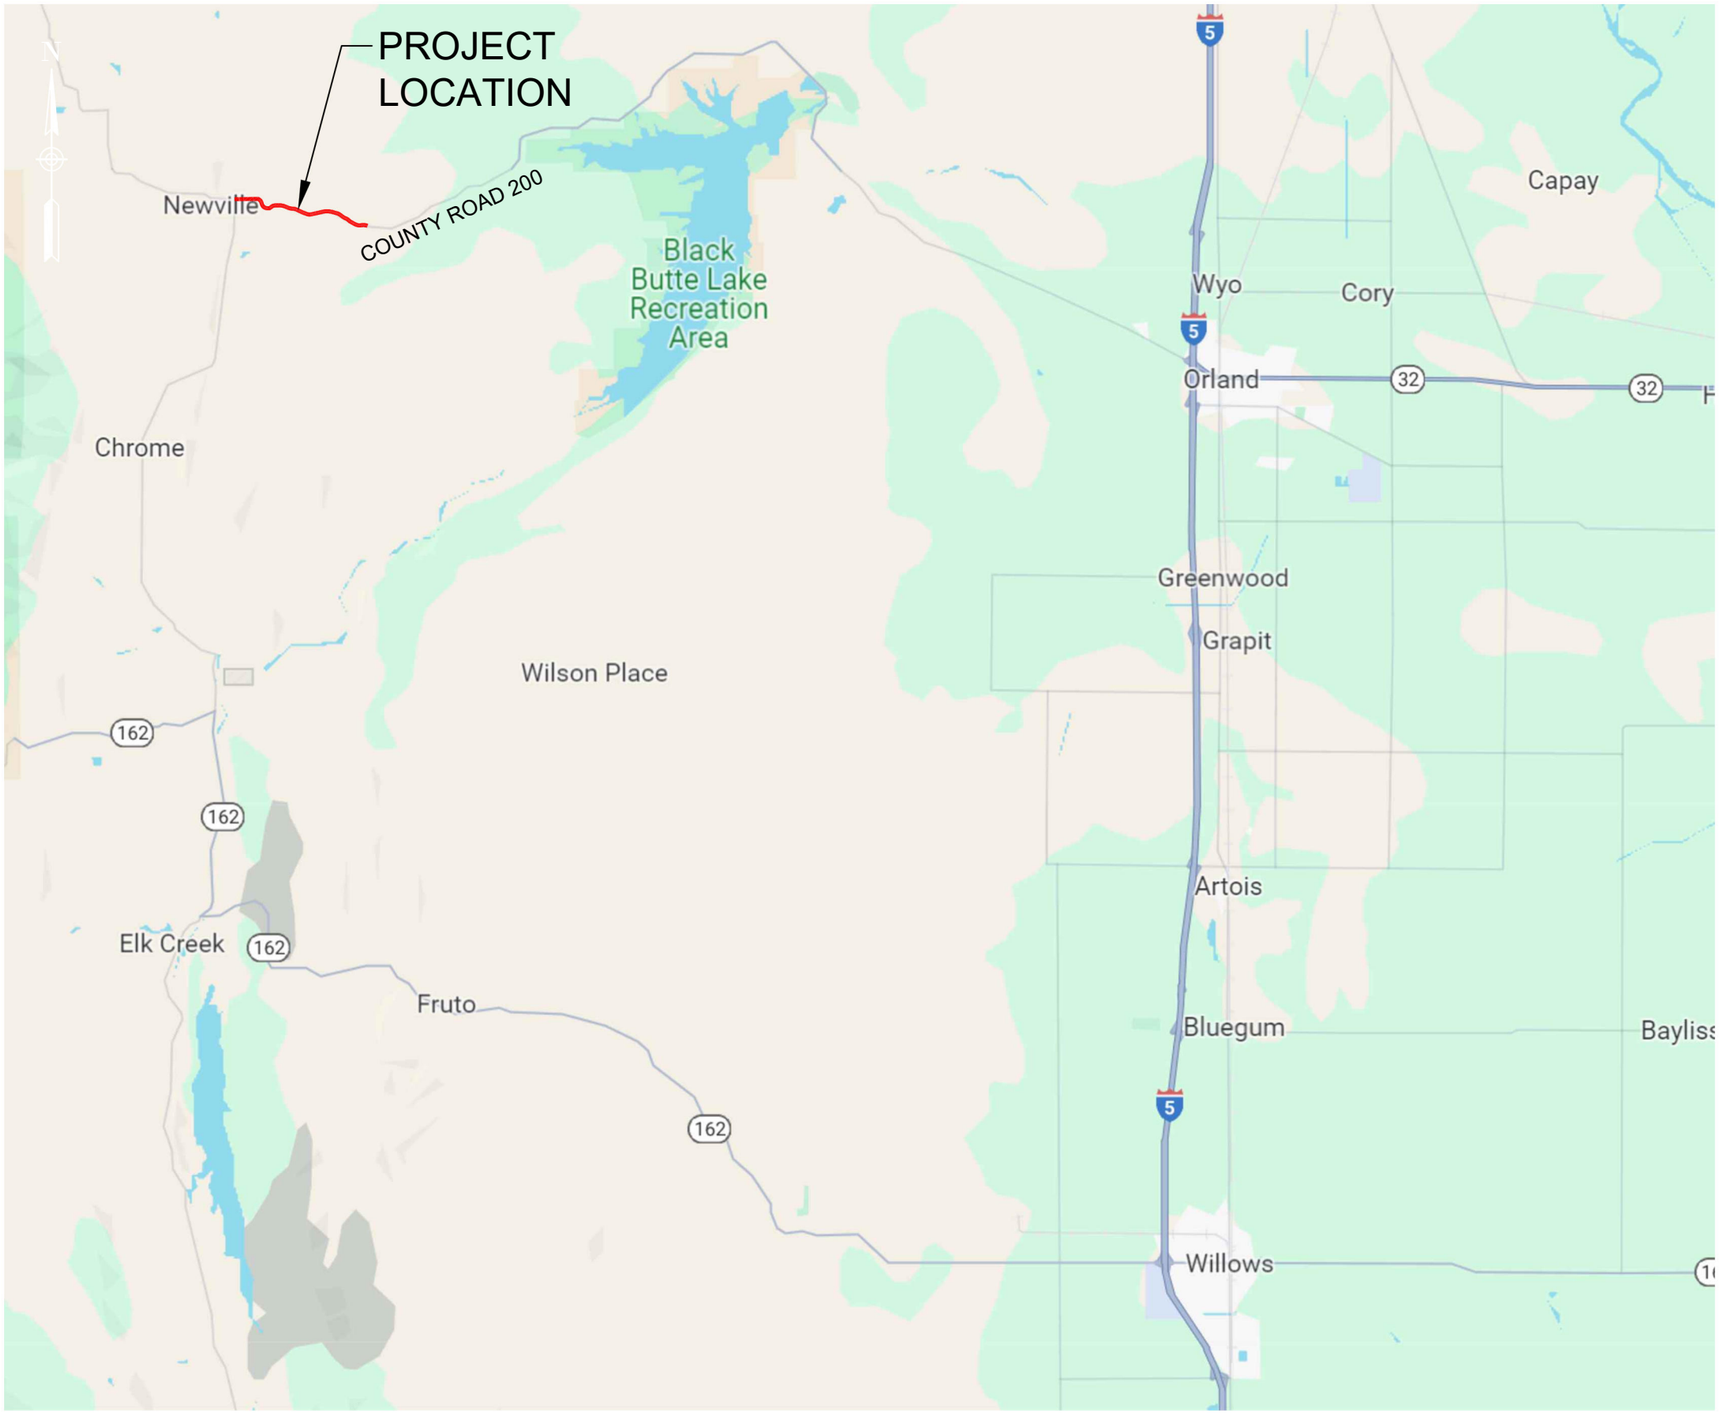

LOCATION MAP

SCALE= N.T.S.

STATE MAP

SCALE= N.T.S.

COUNTY ROAD 200 REHABILITATION

LOCATION MAP

DESIGNED BY

DRAWN BY NJM

APPROVED BY DR

PROJECT #

SHEET X OF X DRAWING 1 OF 2

SCALE NOT TO SCALE

DATE 1/26/2024

REV

GLENN COUNTY
PUBLIC WORKS AGENCY
777 N. COLUSA ST, WILLOWS, CA

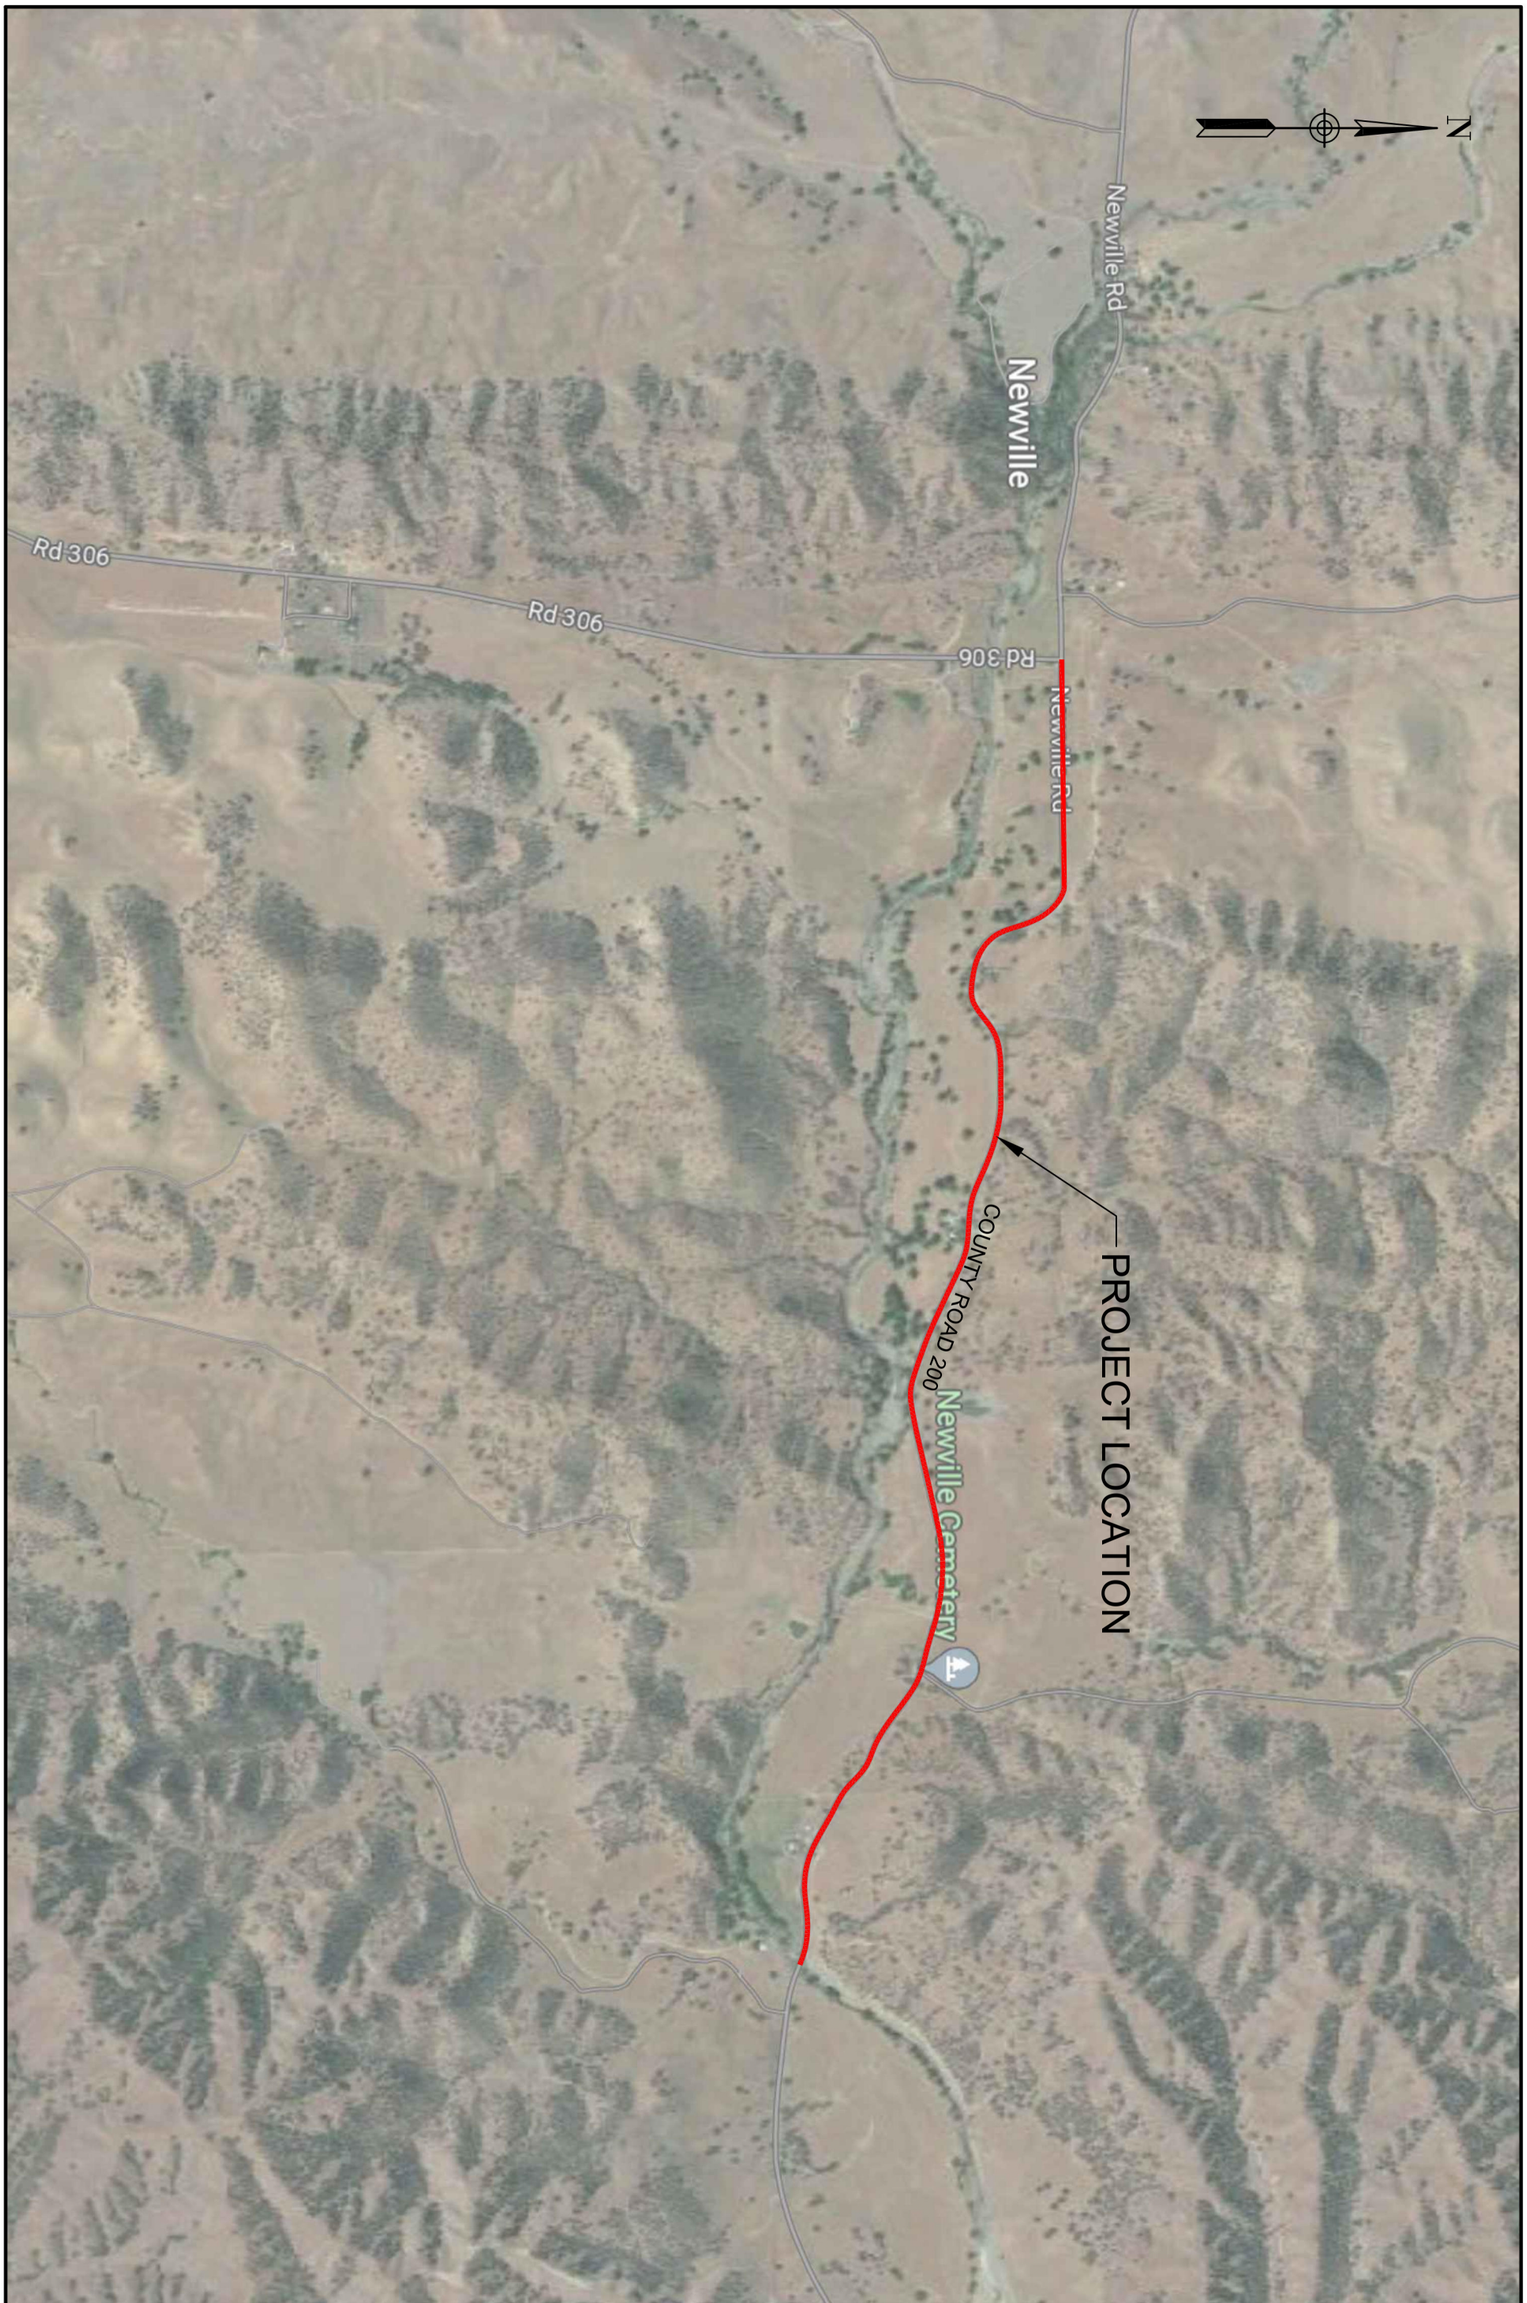

GLENN COUNTY PUBLIC WORKS AGENCY 777 N. COLUSA ST, WILLOWS, CA	COUNTY ROAD 200 REHABILITATION			PROJECT #	SCALE NOT TO SCALE	
	SITE PLAN			SHEET X OF X	DATE 1/26/2024	REV
	DESIGNED BY	DRAWN BY NJM	APPROVED BY DR	DRAWING 2 OF 2		