Appendix F
Hazards Reports and Surveys

F-1 Phase I Environmental Site Assessment (ESA), Phase II ESA, and Additional Subsurface Assessment Report

Phase I Environmental Site Assessment
1321, 1329, 1345 North Vermont, and 1328
North New Hampshire Avenue,
Los Angeles, California 90027

Prepared for:
Teresa Wolfe
Sr. Corporate Real Estate Manager SCAL
Kaiser Foundation Health Plan Inc.
393 Walnut Street, 4th Floor
Pasadena, California 91188

Prepared by:
Stantec Consulting Services Inc.
290 Conejo Ridge Avenue
Thousand Oaks, California 91361

Project No.: 185803633

March 11, 2016

Sign-off Sheet and Signatures of Environmental Professionals

This document entitled Phase I Environmental Site Assessment for 1321, 1329, and 1345 North Vermont Avenue, and 1328 North New Hampshire Avenue, Los Angeles, was prepared by Stantec Consulting Services Inc. (Stantec) for the account of Kaiser Foundation Health Plan Inc. The material in it reflects Stantec's best judgment in light of the information available to it at the time of preparation. Any use which a third party makes of this report, or any reliance on or decisions made based on it, are the responsibilities of such third parties. Stantec accepts no responsibility for damages, if any, suffered by any third party as a result of decisions made or actions based on this report.

All information, conclusions, and recommendations provided by Stantec in this document regarding the Phase I ESA have been prepared under the supervision of and reviewed by the professionals whose signatures appear below.


Author  _____
(signature)

Thomas R. Szocinski, CEP
Senior Environmental Scientist

I declare that, to the best of my professional knowledge and belief, I meet the definition of Environmental Professional as defined in § 312.10 of 40 CFR 312. I have the specific qualifications based on education, training, and experience to assess a property of the nature, history, and setting of the Property. I have developed and performed all the appropriate inquiries in conformance with the standards and practices set forth in 40 CFR Part 312.

Quality Reviewer  _____
(signature)

Lewis D. Simons, PG
Principal Geologist

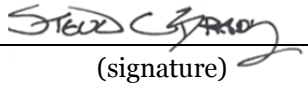Approved by  _____
(signature)

Steven C. Brady, C.E.G, G.HG.
Managing Principal Hydrogeologist

Table of Contents

ABBREVIATIONS ..... **I**
1.0 SUMMARY **1.1**
2.0 INTRODUCTION **2.1**
2.1 PROPERTY DESCRIPTION 2.2
2.2 SPECIAL TERMS, CONDITIONS, AND SIGNIFICANT ASSUMPTIONS 2.2
2.3 EXCEPTIONS AND LIMITING CONDITIONS 2.3
2.4 PERSONNEL QUALIFICATIONS 2.4
3.0 USER-PROVIDED INFORMATION **3.1**
3.1 USER PROVIDED REPORTS 3.1
4.0 RECORDS REVIEW **4.3**
4.1 PHYSICAL SETTING 4.3
4.1.1 Property Topography and Surface Water Flow 4.3
4.1.2 Regional and Property Geology 4.3
4.1.3 Regional and Property Hydrogeology 4.4
4.2 FEDERAL, STATE AND TRIBAL ENVIRONMENTAL RECORDS 4.4
4.2.1 Listings for Property 4.4
4.3 LOCAL/REGIONAL ENVIRONMENTAL RECORDS 4.6
4.3.1 California DTSC - Cypress 4.7
4.3.2 County of Los Angeles – Department of Public Works (LADPW) 4.7
4.3.3 Local Building and/or Planning Department Records 4.7
4.3.4 LAFD UST Division 4.8
4.3.5 LAFD Hazardous Material Records 4.8
4.3.6 Regional Water Quality Control Board – Los Angeles (RWQCB-LA) 4.8
4.3.7 Public Health Investigation (PHI) 4.8
4.4 HISTORICAL RECORDS REVIEW 4.8
4.4.1 Land Title Records/Deeds 4.8
4.4.2 Aerial Photographs 4.8
4.4.3 City Directories 4.10
4.4.4 Historical Fire Insurance Maps 4.10
4.4.5 Historical Topographic Maps 4.11
4.4.6 Other Historical Sources 4.12
5.0 SITE RECONNAISSANCE **5.1**
5.1 SITE RECONNAISSANCE METHODOLOGY 5.1
5.2 GENERAL DESCRIPTION 5.1
5.3 HAZARDOUS SUBSTANCES AND PETROLEUM PRODUCTS 5.2
5.4 INTERIOR OBSERVATIONS 5.3
5.5 EXTERIOR OBSERVATIONS 5.3
5.6 UNDERGROUND STORAGE TANKS/STRUCTURES 5.4
5.7 ABOVEGROUND STORAGE TANKS 5.4
5.8 ADJOINING PROPERTIES 5.4
5.8.1 Current Uses of Adjoining Properties 5.4

5.8.2 Observed Evidence of Past Uses of Adjoining Properties 5.4
5.8.3 Pits, Ponds or Lagoons on Adjoining Properties 5.5
5.9 OBSERVED PHYSICAL SETTING 5.5
6.0 INTERVIEWS 6.1
7.0 EVALUATION 7.1
7.1 FINDINGS AND OPINIONS 7.1
7.2 DATA GAPS 7.2
7.3 CONCLUSIONS 7.3
8.0 NON-SCOPE CONSIDERATIONS 8.4
9.0 REFERENCES 9.1

LIST OF FIGURES

Figure 1 Property Location Map
Figure 2 Property Vicinity Map

LIST OF APPENDICES

APPENDIX A PHOTOGRAPHS OF THE PROPERTY AND VICINITY
APPENDIX B STANTEC RESUMES
APPENDIX C USER PROVIDED RECORDS
APPENDIX D ENVIRONMENTAL AGENCY DATABASE SEARCH REPORT
APPENDIX E HISTORICAL RECORDS
APPENDIX F AGENCY RECORDS
APPENDIX G INTERVIEW FORMS

Abbreviations

AAI	All Appropriate Inquiry
ACM	Asbestos containing material
AST	Aboveground Storage Tank
ASTM	American Society for Testing and Materials
BER	Business Environmental Risk
CAA	Clean Air Act
CERCLA	Comprehensive Environmental Response, Compensation, and Liability Act
CFR	Code of Federal Regulation
CREC	Controlled Recognized Environmental Conditions
CWA	Clean Water Act
ELUC	Environmental Land Use Control
EP	Environmental Professional
EPA	Environmental Protection Agency
ESA	Environmental Site Assessment
FEMA	Federal Emergency Management Agency
ft msl	Feet above mean sea level
HREC	Historical Recognized Environmental Conditions
HWMU	Hazardous Waste Management Unit
LBP	Lead-based Paint
LUST	Leaking Underground Storage Tank
NESHAP	National Emissions Standard for Hazardous Air Pollutants
PCBs	Polychlorinated Biphenyls
PAHs	Polycyclic Aromatic Hydrocarbons
RCRA	Resource Conservation and Recovery Act
REC	Recognized Environmental Conditions
SWMU	Solid Waste Management Unit
TSCA	Toxic Substance Control Act
USDA	United States Department of Agriculture
USGS	United States Geological Survey
UST	Underground Storage Tank
VOCs	Volatile Organic Compounds
VEC	Vapor Encroachment Condition

1.0 SUMMARY

Stantec has completed a Phase I Environmental Site Assessment (ESA) report of the property located at 1321, 1329, 1345 North Vermont Avenue and 1328 North New Hampshire Avenue, Los Angeles, California 90027 (the "Property"), on behalf of Kaiser Foundation Health Plan, Inc. (the "Client"). The work was performed according to Stantec's proposal and terms and conditions dated February 10, 2016 and accepted by Client on February 17, 2016. Kaiser Foundation Health Plan, Inc. (the "User") has been designated as the User of this report.

The Phase I ESA was conducted in conformance with the requirements of American Society for Testing and Materials (ASTM) Designation E 1527-13, except as may have been modified by the scope of work, and terms and conditions, requested by the Client. Any exceptions to, or deletions from, the ASTM practice are described in Section 2.3.

The Property consists of four addresses, 1321, 1329, 1345 North Vermont Avenue and 1328 North New Hampshire Avenue. The Property is identified as Assessor's Parcel Numbers (APNs) 5543-014-014, 5543-014-015, 5543-013-009, and 5543-014-003. A total of five building structures are located on the Property (three commercial, one residential with associated separate garage) the current status and use of each of the addresses is as follows:

- 1321 North Vermont Avenue (5543-014-014) consists of three lots (Lots 56, 57, and 58), is approximately 0.45 acres in size, and has two commercial buildings (building 1 is 7,349 square feet and building 2 is 1,730 square feet). The commercial buildings are currently being used as various dental practices.
- 1329 North Vermont Avenue (5543-014-015) consists of two lots (Lots 59 and 60), is approximately 0.30 acres in size and is zoned commercial. No building structure exists at this address and the entire area consists of an asphalt parking area.
- 1345 North Vermont Avenue (5543-013-009) consists of one lot (Lot 61), is approximately 0.15 acres in size, and has one 3,847 square foot commercial building. The commercial building is currently vacant; however, formerly was operated as a restaurant.
- 1328 North New Hampshire Avenue (5543-014-003) consists of one lot (Lot 47), is approximately 0.15 acres in size, and has two building structures (one 1,787 square foot residential dwelling and one 800 square foot detached garage).

Surrounding properties are a mix of commercial, medical, and residential properties. The Property buildings were reportedly built at various times. Further detail pertaining to the property history is included within the Phase I ESA report.

The following items of note were identified during this ESA:

- The Property is located along North Vermont Avenue. The metro transport subway runs directly beneath Vermont Avenue. Due to the close proximity of the metro transport to the Property, it

could pose a concern to the Property with regards to vibration and noise. This is considered as an item of note and not a REC.

- A portion of the Property (1321 North Vermont Avenue) was listed on the CA HAZNET database, Moncada's Dental Office, for inorganic solid waste disposal. No records were obtained for violations relating to the dental disposal practices. In addition, the disposal per the database review indicated that no waste disposal was on record. During site reconnaissance activities no evidence was observed for improper storage of inorganic solid waste; and therefore this is not considered a REC.

We have performed a Phase I Environmental Site Assessment in conformance with the scope and limitations of ASTM Practice E1527 of the Property. Any exceptions to, or deletions from, this practice are described in the Data Gaps section of this report. This assessment has revealed the following RECs in connection with the Property:

- Historical operations at the site included a gasoline/fueling station associated with 1331 North Vermont Avenue (former site address) the current addresses now are 1329 and 1345 North Vermont Avenue. The gasoline station was identified in Sanborn maps, aerial photographs, and city directories, and appears to have operated at the site from at least 1929 to approximately 1960. Client provided reports indicated environmental investigations were conducted at the site in 1993 by Smith-Emery Company (SEC) and in 1994 by AMI ADINI & Associates, Inc. (AMI). The environmental investigations were completed to evaluate the former gasoline/fueling station and associated former underground storage tank (UST) basin. Based on these reports four USTs were previously located at the facility (three 1,000-gallon USTs and one 10,000-gallon gasoline UST). The USTs were used until approximately 1959-1960. As part of these investigations a limited magnetometer survey was conducted, the survey did not identify any metallic anomaly indicative of a UST. Petroleum hydrocarbon contaminated soil was observed in each of the investigations with the predominate area located closer to the right-of-way of Vermont Avenue. Groundwater was not encountered during any of the subsurface investigations. Based on the historical gasoline/fueling operations at the site, including residual impacts from gasoline, this finding is considered a REC. Stantec recommends conducting a subsurface investigation to evaluate the current subsurface conditions.

- As part of the site reconnaissance and research, several historical dry cleaning operations were identified to have operated adjacent and/or less than 100 feet south of the Property. Based on the nature of these historical operations and the proximity to the Property, the former dry cleaning operations are considered a REC.

The preceding summary is intended for informational purposes only. Reading of the full body of this report is recommended.

2.0 INTRODUCTION

The objective of this Phase I ESA was to perform appropriate inquiry into the past ownership and uses of the Property consistent with good commercial or customary practice as outlined by the ASTM in "Standard Practice for Environmental Site Assessments: Phase I Environmental Site Assessment Process", Designation E1527-13. The purpose of this Phase I ESA was to identify, to the extent feasible, adverse environmental conditions including recognized environmental conditions ("RECs") of the Property.

The ASTM E1527-13 standard indicates that the purpose of the Phase I ESA is to identify RECs, including historical recognized environmental conditions ("HRECs"), and controlled recognized environmental conditions ("CRECs") that may exist at a property. The term "recognized environmental conditions" means the presence or likely presence of any hazardous substances or petroleum products in, on, or at a property:

(1) Due to any release to the environment;

(2) Under conditions indicative of a release to the environment; or

(3) Under conditions that pose a material threat of a future release to the environment.

ASTM defines a "HREC" as a REC that has occurred in connection with the property, but has been addressed to the satisfaction of the applicable regulatory authority and meets unrestricted use criteria established by a regulatory authority, without subjecting the property to any required controls (for example, property use restrictions, activity and use limitations, institutional controls, or engineering controls). Before calling the past release a HREC, the environmental professional must determine whether the past release is a REC when the current Phase I ESA is conducted (for example, if there has been a change in the regulations). If the EP considers the past release to be a REC at the time the Phase I ESA is conducted, the condition shall be included in the conclusions section of the report as a REC.

ASTM defines a "CREC" as a REC resulting from a past release of hazardous substances or petroleum products that has been addressed to the satisfaction of the applicable regulatory authority (for example, as evidenced by the issuance of a no further action letter or equivalent, or meeting risk-based criteria established by regulatory authority), but with hazardous substances or petroleum products allowed to remain in place subject to the implementation of required controls (for example, property use restrictions, activity and use limitations, institutional controls, or engineering controls).

De minimis conditions are not RECs. The term includes hazardous substances or petroleum products even under conditions in compliance with laws. As indicated, the term REC does not include de minimis conditions, which generally do not present a material risk to human health and would not likely be subject to enforcement action if brought to the attention of governmental agencies.

This ESA was conducted in accordance with our proposal to Kaiser Foundation Health Plan, Inc. (Kaiser) dated October 23, 2015 and Client's authorization on December 17, 2015. The scope of work conducted during this Phase I ESA consisted of a visual reconnaissance of the Property, interviews with key

individuals, and review of reasonably ascertainable documents. The scope of work did not include an assessment for environmental regulatory compliance of any facility ever operated at the Property (past or present), or sampling and analyzing of environmental media. Stantec was not contracted to perform any independent evaluation of the purchase or lease price of the Property and its relationship to current fair market value. The conclusions presented in this ESA report are professional opinions based on data described herein. The opinions are subject to the limitations described in Section 2.3.

ASTM E1527-13 notes that the availability of record information varies from source to source. The User or Environmental Professional is not obligated to identify, obtain, or review every possible source that might exist with respect to a property. Instead, ASTM identifies record information that is reasonably ascertainable from standard sources. "Reasonably ascertainable" means:

(1) Information that is publicly available;

(2) Information that is obtainable from its source within reasonable time and cost constraints; and

(3) Information that is practicably reviewable.

2.1 PROPERTY DESCRIPTION

The Property consists of four parcels identified as Assessor's Parcel Number (APN) 5543-014-014, 5543-014-015, 5543-013-009, and 5543-013-003 with addresses of 1321, 1329, 1345 North Vermont Avenue and 1328 North New Hampshire Avenue, respectively. The portions of the Property along North Vermont are commercial with current occupancy located on 1321 North Vermont of various dental practices. 1328 North New Hampshire is a residential dwelling, divided into two sub-units, one of which was occupied during the time of this Phase I ESA. Surrounding properties are a mix of commercial and residential properties. The Property buildings were constructed at various times and details pertaining to the history are included in Section 4.4 of this report. A Property location map is illustrated on Figure 1. A Property map illustrating the main features of the Property is provided as Figure 2. Photographs taken during the site reconnaissance visit are provided in Appendix A.

Stantec understands that Kaiser has requested this Phase I ESA in support of acquisition of the Property.

2.2 SPECIAL TERMS, CONDITIONS, AND SIGNIFICANT ASSUMPTIONS

It is assumed that the purpose of this Phase I ESA is to qualify the User, in part, for landowner protection to Comprehensive Environmental Response, Compensation, and Liability Act (CERCLA) liability and to facilitate the purchase of the Property. The possible contaminants of concern considered in this assessment include those hazardous compounds listed under CERCLA and petroleum products. Other than adherence to Client specific scope of work requirements, there were no other special terms, conditions, or significant assumptions associated with the Phase I ESA.

2.3 EXCEPTIONS AND LIMITING CONDITIONS

This report documents work that was performed in accordance with generally accepted professional standards at the time and location in which the services were provided and given the schedule and budget constraints established by the client. No other representations, warranties or guarantees are made concerning the accuracy or completeness of the data or conclusions contained within this report, including no assurance that this work has uncovered all potential and actual liabilities and conditions associated with the identified property.

This report provides an evaluation of selected environmental conditions associated with the identified portion of the property that was assessed at the time the work was conducted and is based on information obtained by and/or provided to Stantec at that time. There are no assurances regarding the accuracy and completeness of this information. All information received from the client or third parties in the preparation of this report has been assumed by Stantec to be correct. Stantec assumes no responsibility for any deficiency or inaccuracy in information received from others.

If a service is not expressly indicated, do not assume it has been provided. If a matter is not addressed, do not assume that any determination has been made by Stantec in regards to it.

Conclusions made within this report consist of Stantec's professional opinion as of the time of the writing of this report, and are based solely on the scope of work described in the report, the limited data available and the results of the work. They are not a certification of the property's environmental condition.

The client did not provide or contract Stantec to provide recorded title records or search results for environmental liens or activity and use limitations encumbering the property or in connection with the Property. These data failures represent data gaps; however, these data gaps are not considered significant. Based on the information obtained during the course of this ESA and general knowledge of development at and near the Property, the absence of this information did not affect the ability of the Environmental Professionals to identify RECs, HRECs, CRECs, or de minimis conditions.

This report relates solely to the specific project for which Stantec was retained and the stated purpose for which this report was prepared and shall not be used or relied upon by the client identified herein for any variation or extension of this project, any other project or any other purpose.

This report has been prepared for the exclusive use of the client identified herein and any use of or reliance on this report by any third party is prohibited, except as may be consented to in writing by Stantec or as required by law. The provision of any such consent is at Stantec's sole and unfettered discretion and will only be authorized pursuant to the conditions of Stantec's standard form reliance letter. Stantec assumes no responsibility for losses, damages, liabilities or claims, howsoever arising, from third party use of this report.

Project Specific limiting conditions are provided in Section 2.2.

The locations of any utilities, buildings and structures, and property boundaries illustrated in or described within this report, if any, including pole lines, conduits, water mains, sewers and other surface or sub-surface utilities and structures are not guaranteed. Before starting work, the exact location of all such utilities and structures must be confirmed by the client and Stantec assumes no liability resulting from damage to such utilities and structures.

The conclusions are based on the site conditions encountered by Stantec at the time the work. Accordingly, additional studies and actions may be required. As the purpose of this report is to identify selected site conditions which may pose an environmental risk; the identification of non-environmental risks to structures or people on the site is beyond the scope of this assessment. The findings, observations, and conclusions expressed by Stantec in this report are not an opinion concerning the compliance of any past or present owner or operator of the site which is the subject of this report with any Federal, state, provincial or local law or regulation.

This report presents professional opinions and findings of a scientific and technical nature. It does not and shall not be construed to offer a legal opinion or representations as to the requirements of, nor compliance with, environmental laws, rules, regulations or policies of Federal, state, provincial or local governmental agencies. Issues raised by the report should be reviewed by client legal counsel.

Stantec specifically disclaims any responsibility to update the conclusions in this report if new or different information later becomes available or if the conditions or activities on the property subsequently change.

2.4 PERSONNEL QUALIFICATIONS

This Phase I ESA was conducted by, or under the supervision of, an individual that meets the ASTM definition of an Environmental Professional (EP). The credentials of the EP and other key Stantec personnel involved in conducting this Phase I ESA are provided in Appendix B.

3.0 USER-PROVIDED INFORMATION

ASTM E1527-13 describes responsibilities of the User to complete certain tasks in connection with the performance of "All Appropriate Inquiries" into the Property. The ASTM standard requires that the Environmental Professional request information from the User on the results of those tasks because that information can assist in the identification of RECs, CRECs, HRECs, or de minimis conditions in connection with the Property. Towards that end, Stantec requested that the User provide the following documents and information:

Description of Information	Provided (Yes / No)	Description and/or Key Findings
User Questionnaire/Interview	Yes	User provided site contact information, and prior reports that had been provided by the Owner
Environmental Liens or Activity Use Limitations	No	Not Provided
Previous Environmental Permits or Reports Provided by User	Yes	Subsurface Investigation reports related to the former gasoline/fueling station located on the property. See below for additional information and key findings of these reports.
Purpose of the Phase I ESA	Yes	In support of purchase of the Property.

3.1 USER PROVIDED REPORTS

The User provided prior environmental reports obtained from the Own of the Property. These provided reports indicated environmental investigations were conducted at the site in 1993 by Smith-Emery Company (SEC) and in 1994 by AMI ADINI & Associates, Inc. (AMI). The environmental investigations were conducted to evaluate the former gasoline/fueling station and associated former UST basin. Further information relating to these reports is detailed below.

<u>SEC – Environmental Sampling Report – March/April 1993</u>

In March 1993, SEC conducted an environmental investigation at 1345 North Vermont Avenue (former address 1331 North Vermont Avenue) to assess the area of the former gasoline/fueling station. As part of this investigation SEC (1) advanced five soil borings, (2) analyzed twelve soil samples for total petroleum hydrocarbons as gasoline (TPHg), benzene, toluene, ethylbenzene, and xylenes (BTEX), and lead, and (3) conducted a limited magnetometer survey within the former UST basin area.

Visual, olfactory, and photoionization detector (PID) evidence of petroleum hydrocarbon impact was reported by SEC during field activities in four of the five soil borings advanced within the approximate location of the historical gas station operations. Analytical results indicated the presence of TPHg and BTEX in multiple soil samples above applicable regulatory screening criteria. SEC indicated that the

contamination appears to have migrated vertically to approximately 22 feet below ground surface (bgs), in which a confining layer was observed. No groundwater was encountered during their investigation.

The magnetometer survey indicated anomalies indicative of a potential UST; SEC then hand augered within the area of the anomalies and did not encountered any USTs during the hand augering activities.

SEC recommended the site to be further characterized and a remedial feasibility plan to be prepared.

SEC – Site Characterization Report – November 29, 1993

In October/November 1993, SEC conducted a site characterization investigation at 1345 North Vermont Avenue to attempt to delineate the contamination identified during their previous investigation of the former gasoline/fueling station. As part of this investigation SEC (1) advanced nine soil borings (three via hollow stem auger, six via hand auger) and (2) analyzed 24 soil samples for TPHg and BTEX.

Visual, olfactory, and PID evidence of petroleum hydrocarbon impact was reported by SEC during field activities in five of the nine soil borings advanced. Analytical results indicated the presence of TPHg and BTEX in multiple soil samples above applicable regulatory screening criteria. SEC indicated the highest level of contaminated soil was observed just above the confining layer identified at approximately 22 feet bgs.

SEC recommended a remedial feasibility plan be prepared and indicated that the petroleum hydrocarbon impacts appear to be migrating off-site, possibly into the right-of-way of Vermont Avenue, and further investigation/activities may be necessary associated with the impacted area off-site.

AMI – Limited Subsurface Investigation Report – September 23, 1994

In August/September 1994, AMI conducted a limited subsurface investigation at 1345 North Vermont Avenue to obtain a second opinion on the SEC investigations conducted in 1993 of the former gasoline/fueling station. As part of this investigation AMI (1) advanced three soil borings and (2) analyzed 18 soil samples for TPHg and BTEX.

Visual, olfactory, and PID evidence of petroleum hydrocarbon impact was reported by AMI during field activities in each of the three soil borings advanced. Analytical results indicated the presence of TPHg and BTEX in multiple soil samples above applicable regulatory screening criteria. Contamination was reported to have migrated vertically to the confining layer at approximately 22 feet bgs and appears to be migrating off-site into the right-of-way of Vermont Avenue.

AMI concluded the presence of gasoline contamination in the soil and AMI confirmed their findings to correlate with SEC's previous findings. No recommendations were made within the limited subsurface investigation report.

Refer to Appendix C for a copy of the previous environmental investigation reports.

4.0 RECORDS REVIEW

The objective of consulting historical sources of information is to develop the history of the Property and surrounding area, in order to evaluate if past uses may have resulted in RECs. Physical setting records are evaluated to determine if the physical setting may have contributed to adverse environmental conditions in connection with the Property. During the review of historical records, Stantec attempted to identify uses of the Property from the present to the first developed use of the Property. Stantec's research included the reasonably ascertainable and useful records described in this section.

4.1 PHYSICAL SETTING

A summary of the physical setting of the Property is provided in the table below with additional details in the following subsections

Topography:	Section 12, Township 1S, and Range 14W, Hollywood 7.5 Minute topographic quadrangle. General topographic gradient is south.
Soil/Bedrock Data:	Boring logs obtained from previous investigation on the Property stated that soils consist predominantly of alluvium deposits consisting of clay and silts until approximately 20 feet bgs. A stiff clay and/or silt stone (bedrock) is underlain the alluvium clay/silts at approximately 20 feet bgs.
Estimated Depth to Groundwater/ Estimated Direction of Gradient:	Groundwater within the immediate region is approximately 70 bgs (see Section 4.1.3). Groundwater flow direction for a nearby site was reported to be south.
Note: Site-specific groundwater direction and depth can only be determined by conducting site-specific testing, which Stantec has not conducted.	

4.1.1 Property Topography and Surface Water Flow

The Property is located at an elevation of approximately 376 feet above mean sea level (ft msl). Based on the topography and existing surface conditions, general surface water flow is to the south.

4.1.2 Regional and Property Geology

The Property is located in the Hollywood subbasin, a northeastern Coastal Plain alluvial deposit exists within this subbasin, overlain basement rocks from the Santa Monica Mountains (DWR 1961).

Boring logs obtained from previous investigation on the Property stated that soils consist predominantly of alluvium deposits consisting of clay and silts until approximately 20 feet below ground surface. A stiff

clay and/or silt stone (bedrock) confining layer is underlain the alluvium clay/silts at approximately 20-22 feet below ground surface.

4.1.3 Regional and Property Hydrogeology

According the Department of Water Resources' (DWR) Bulletin 118, the Property lies within the Hollywood Subbasin which occupies a 16 square mile area of the northeastern Coastal Plain. The Hollywood Subbasin is bounded on the north by Santa Monica Mountains and the Hollywood fault, on the east by the Elysian Hills, on the west by the Inglewood fault zone, and on the south by La Brea High, formed by an anticline that brings impermeable rocks close to the surface. Surface drainage from the site flows in a southerly direction towards Ballona Creek, where it then flows to the west and to the Pacific Ocean.

Groundwater in the Hollywood Subbasin is mainly produced from Pleistocene age alluvial sands and gravels. Unconfined groundwater conditions exist in the shallow aquifers in the northern and eastern portion of the subbasin. In the deeper aquifers and in the remainder of the subbasin, groundwater is confined, and clay members separate the aquifers over much of this subbasin. (DWR 1961).

Prior investigation conducted on the Property did not encounter groundwater at the site; however, review of data and from the Regional Water Quality Control Board's (RWQCB's) Geotracker Database; according to the most recent groundwater monitoring report for the site located at 1630 North Vermont Avenue (Shell/Tesoro Former Arco#5025), approximately ¼ of a mile north of the property, water was initially encountered as shallow as 13 feet bgs, with an average static depth to water across the site from 15-40 feet bgs. Groundwater elevation appears to vary significantly, as other regional reports indicate groundwater to be much deeper, and encountered at an approximate depth of 70 feet bgs.

4.2 FEDERAL, STATE AND TRIBAL ENVIRONMENTAL RECORDS

A regulatory agency database search report was obtained from Environmental Data Resources Inc. (EDR), a third-party environmental database search firm. A complete copy of the database search report, including the date the report was prepared, the date the information was last updated, and the definition of databases searched, is provided in Appendix D.

Stantec evaluated the information listed within the database relative to potential impact to the Property, assessing the potential for impacts based in part on the physical setting. As part of this process, inferences have been made regarding the likely groundwater flow direction at or near the Property. As described in 4.1.3, the inferred groundwater flow is to the south. Observations about the Property and surrounding properties made during the Property reconnaissance are provided in more detail in section 5.

4.2.1 Listings for Property

The Property was identified, as well as, the former addresses of the Property were identified in the following environmental databases:

- CA HAZNET: Moncada's Dental Office, 1321 North Vermont Avenue (inorganic solid waste disposal)
- No records were obtained for violations relating to the dental disposal practices. In addition, the disposal per the database review indicated that no waste disposal was on record. EDR Historical Auto Stations: The former address associated with the Property (1331 North Vermont Avenue) was listed in EDR's historical Auto Stations – Miayes Elias

Historical operations at the site included a gasoline/fueling station associated with 1331 North Vermont Avenue (former site address) the current addresses now are 1329 and 1345 North Vermont Avenue. The gasoline station was identified in Sanborn maps, aerial photographs, and city directories, and appears to have operated at the site from at least 1929 to approximately 1960. No environmental records were obtained through database research associated with Geotracker, DTSC's Envirostor, or LAFD. Historic use of the Property for automotive fueling is considered a REC.

Listings for Nearby Sites with Potential to Impact Property
Stantec assessed data presented in the environmental agency database search report to evaluate the potential for conditions to pose a REC, CREC, or HREC for the Property.

Based on this evaluation, the following individual facilities were identified as the most likely potential sources of impact to the Property. The basis for why each of the following listed databases creates a REC for the Property is also provided.

Listed Facility Name/Address	Database Listing	Distance/Direction from Property	REC? (YES / NO)
Children's Hospital of Los Angeles (CHLA); 4650 Sunset Boulevard	RCRA-LQG CA ENVIRONSTOR CA HIST UST CA FID UST FINDS CA EMI NY MANIFEST WI MANIFEST LA Co. Site Mitigation ECHO CA UST CA SWEEPS UST	0.086 miles/ 454 feet Northwest Equal/Higher elevation	No
This facility was reportedly a large quantity generator of hazardous wastes including non-listed ignitable and corrosive wastes, solvents, and other petroleum related wastes. No violations were reported. The facility reportedly maintained USTs (year unknown). Per CA FID UST database, the UST status was active. No further information was provided within the environmental database research. Due to lack of reported release or violation, this is not considered a REC.			
Fook Mar 1309 North Vermont Avenue	EDR Historical Cleaners	0.008 miles/ 44 feet (adjacent)	Yes

Listed Facility Name/Address	Database Listing	Distance/Direction from Property	REC? (YES / NO)
		South Lower elevation	
The facility formerly operated as a dry cleaning facility from at least 1933 to at least 1942 (based on city directories). No further information was provided within the environmental data base research. Based on the historical operations and adjacent location to the Property this listing is considered a REC for the Property.			
Proulx J H 1307 North Vermont Avenue	EDR Historical Cleaners	0.011 miles/ 57 feet South Lower elevation	Yes
The facility formerly operated as a dry cleaning facility from at least 1942 (based on city directories). No further information was provided within the environmental data base research. Based on the historical operations and proximity to the Property this listing is considered a REC for the Property.			

The remaining listings in the database search report provided in Appendix D do not constitute a potential REC for the Property.

4.3 LOCAL/REGIONAL ENVIRONMENTAL RECORDS

Stantec checked the following sources to obtain information pertaining to Property use and/or indications of RECs in connection with the Property: California Department of Toxic Substances Control (DTSC) - Chatsworth

Agency Name Contact Information	Finding
Glenn Castillo DTSC Chatsworth 818-717-6521 Response Date: February 23, 2016	DTSC Chatsworth reported that they did not find any records for the Property or immediate adjacent properties listed.

4.3.1 California DTSC - Cypress

Agency Name Contact Information	Finding
Jone Barrio DTSC Cypress 818-717-6521 Response Date: February 22, 2016	DTSC Chatsworth reported that they did not find any records for the Property or immediate adjacent properties listed.

4.3.2 County of Los Angeles – Department of Public Works (LADPW)

Agency Name, Contact Information	Findings
LADPW www.ladpw.org/epd/cleanla/OpenFileReview.aspx	The online research stated that LADPW does not have any records (related to industrial waste/underground storage tanks/stormwater) for the Property.

4.3.3 Local Building and/or Planning Department Records

Agency Name, Contact Information	Findings
Los Angeles Building and Planning Department Van Nuys, CA	Stantec's review of the permits for the Property indicated no issues of environmental concern.

4.3.4 LAFD UST Division

Agency Name, Contact Information	Findings
LAFD UST Division Lafd.usttestnotify@lacity.org Response date: March 1, 2016	LAFD UST Division reported that they did not find records for the Property's current address or adjacent properties listed.

4.3.5 LAFD Hazardous Material Records

Agency Name, Contact Information	Findings
LAFD Hazardous Materials Records Lafd.rfi@lacity.org Response date: N/A	As of the time of this report, LAFD had not responded to Stantec's FOIA request.

4.3.6 Regional Water Quality Control Board – Los Angeles (RWQCB-LA)

Agency Name, Contact Information	Findings
Lucinda Flores/ Laura Gallardo RWQCB - LA Rb4-publicrecords@waterboards.ca.gov Response Date: March 1, 2016	RWQCB-LA reported that they did not maintain any records associated with the Property or former addresses associated with the Property. The RWQCB's GeoTracker database was also accessed and the Property current and former addresses did not indicate concerns. In addition, no other "open" sites were identified on Geotracker associated with adjacent properties.

4.3.7 Public Health Investigation (PHI)

Agency Name, Contact Information	Findings
PHI phicor@ph.lacounty.gov Response Date: March 4, 2016	PHI reported that they did not find any records for the Property.

4.4 HISTORICAL RECORDS REVIEW

4.4.1 Land Title Records/Deeds

Land title records and deeds were not provided by the User, and public records were not searched by Stantec.

4.4.2 Aerial Photographs

Stantec reviewed historical aerial photographs provided by EDR. The general type of activity on a property and land use changes can often be discerned from the type and layout of structures visible in the

photographs. However, specific elements of a facility's operation usually cannot be discerned from aerial photographs alone. The following table summarizes Stantec's observations of the reviewed historical aerial photographs.

Year	Scale	Observations, Property and Adjoining Properties
1923	1"=500'	The Property has two residential buildings on the property. Smaller building possible commercial and residential are developed on adjacent properties surrounding the Property.
1928	1"=500'	A small building structure appears in the central portion of the Property. Based on other historical research this building structure is associated with the onsite automotive fueling at the Property's former address (1331 North Vermont Avenue). The property to the east is developed as a Hospital. (Hollywood Presbyterian Hospital)
1938	1"=500'	No significant changes in the Property since the 1928 aerial.
1948	1"=500'	Commercial building appears along the northern portion of the Property.
1952	1"=500'	Commercial building appears along the southern portion of the Property where one of the former residential buildings was observed during previous aerials. 5 total buildings are observed within this aerial of the Property.
1954	1"=500'	Commercial building addition appears along the southern central portion of the Property. 5 total buildings are observed within this aerial on the Property.
1964	1"=500'	Small gasoline fueling station is not present within this aerial. A larger parking area is observed within the area of the former fueling station. Newer commercial building appears in the central portion of the Property. 5 total buildings are observed within this aerial on the Property.
1970	1"=500'	No significant changes in the Property or the vicinity of the Property since the 1964 aerial photograph.
1977	1"=500'	No significant changes in the Property or the vicinity of the Property since the 1970 aerial photograph.
1983	1"=500'	No significant changes in the Property or the vicinity of the Property since the 1977 aerial photograph.
1994	1"=500'	No significant changes in the Property or the vicinity of the Property since the 1983 aerial photograph.
2002	1"=500'	No significant changes in the Property or the vicinity of the Property since the 1994 aerial photograph.
2005	1"=500'	No significant changes in the Property or the vicinity of the Property since the 2002 aerial photograph.
2009	1"=500'	No significant changes in the Property or the vicinity of the Property since the 2005 aerial photograph.
2010	1"=500'	No significant changes in the Property or the vicinity of the Property since the 2009 aerial photograph.

Year	Scale	Observations, Property and Adjoining Properties
2012	1"=500'	No significant changes in the Property or the vicinity of the Property since the 2010 aerial photograph.

Name of aerial photograph source: The EDR Aerial Photo Decade Package – Appendix E

4.4.3 City Directories

Stantec retained a third party to research available reverse city directories for the Property, in approximately five year intervals. The following is a general summary of Stantec's review of the city directory listings:

Subject/Adjoining Property	Year	Listed Occupants
Property – 1321 North Vermont Avenue	1924-2013	Various medical and dental practices
Property – 1329 North Vermont Avenue	1924-1976	Various commercial/office listings
Property – 1345 North Vermont Avenue	1924-2006	Various commercial/office listings
Property – 1328 North New Hampshire	1924-2006	Various residential listings
Property (Former address) – 1331 North Vermont Avenue	1942	Hooper Raymond M Gas Station
	1937	Mc Call Clarence H Laura Gas Station
	1933	Westphal Corinne Gas Station
	1929	Miays Elias Nabiha Gas Station
Property (former address) – 1317 North Vermont Avenue	NA	No listing in the directories, LADBS listed 1317 North Vermont as a former address, later to become 1321 North Vermont in 1952.
Adjoining Properties	1951 - 2013	Various commercial and medical listings. Some commercial included former dry cleaning operations. (see Section 4.2.2 for RECs identified with these former dry cleaners)

Name of city directories and source: The EDR City Directory Abstract – Appendix E

4.4.4 Historical Fire Insurance Maps

Fire insurance maps were developed for use by insurance companies to depict facilities, properties, and their uses for many locations throughout the United States. These maps provide information on the history of prior land use are useful in assessing whether there may be potential environmental contamination on or near the Property. These maps, which have been periodically updated since the late 19th century, often provide valuable insight into historical Property uses.

Stantec contracted with a third party to search for copies of historical fire insurance maps covering the subject and immediately adjacent properties. The Sanborn® Map Search Report is presented in Appendix E.

Stantec contracted with a third party to search for copies of historical fire insurance maps covering the Property and immediately adjacent properties. No maps were available for the Property or adjacent properties. The Sanborn® Map Search Report is presented in Appendix E.

Year	Observations, Property and Adjoining Properties
1919	The Property is included on the map and one residential building structure is present on the Property. The surrounding areas appear to be developed with single family residential structures, along with a hospital (Children's Hospital) to the northeast.
1950	The Property is included on the map and is with two residential building structures, a gas station along the central portion of the Property and a doctor's office along the northern portion. The surrounding areas appear to be developed with a mix of commercial/medical and residential structures.
1955	The Property is include on the map and identifies two new commercial building structures along the southern portion of the Property. The gas station and doctor's office are still present on the Property, along with the residential building off of New Hampshire. The surrounding areas appear to be similar to the 1950 Sanborn map.
1957	No significant changes from the 1955 map are visible.
1960	The Property is included on the map and identifies one new commercial building structure along the central portion of the Property. No other significant changes from the 1957 map are visible.
1961	No significant changes from the 1960 map are visible.
1962	The gas station and associated structures appear to have been removed and a parking lot is in place of this along the central portion of the Property. No other significant changes from the 1961 map are visible.
1966	No significant changes from the 1962 map are visible.
1968	No significant changes from the 1966 map are visible.
1969	No significant changes from the 1968 map are visible.
1970	No significant changes from the 1969 map are visible.

4.4.5 Historical Topographic Maps

Stantec reviewed historical topographic maps to help identify past Property usage and areas of potential environmental concern.

The United States Geological Survey (USGS) 7.5-Minute Topographic Map of Hollywood Quadrangle (1:24,000) was reviewed to identify local and regional physiographic features in the vicinity of the Property (see Figure 1). Based on our review of this data, the Property is located at an elevation of approximately 376 ft msl and the general topographic gradient is to the north.

No RECs were noted during our review of the topographic maps. Copies of the historical maps are provided in Appendix E. The following table summarizes the maps reviewed and our observations.

Year	Scale	Observations, Property and Adjoining Properties
1894	1:62,500	No details regarding specific development of the Property were observed. No structures or indicators of potential RECs for the Property were depicted on the maps.
1896	1:62,500	
1898	1:62,500	
1900	1:62,500	
1902	1:62,500	
1921	1:62,500	
1928	1:24,000	
1953	1:24,000	
1966	1:24,000	
1972	1:24,000	
1981	1:24,000	
1991	1:24,000	
2012	1:24,000	

Name of maps and source: The EDR Historical Topographic Map Report – Appendix E

4.4.6 Other Historical Sources

No other historical sources were researched.

5.0 SITE RECONNAISSANCE

A visit to the Property and its vicinity was conducted by Mr. Thomas Szocinski on February 26, 2016. Stantec was provided access to Property by Mr. Todd Pratt, of Chandler Pratt & Partners. Stantec was accompanied by Mr. Pratt during the Property visit. Figure 2 provides information about the Property and adjoining properties and includes the location of potential areas of environmental concern identified by Stantec. Photographs collected during the Property visit are included in Appendix A.

5.1 SITE RECONNAISSANCE METHODOLOGY

The Site reconnaissance focused on observation of current conditions and observable indications of past uses and conditions that may indicate the presence of a REC. The Property reconnaissance was conducted on foot and Stantec utilized the following methodology to observe the Property:

- Traverse the outer Property boundary.
- Traverse transects across the Property.
- Traverse the periphery of all structures on the Property.
- Visually observe accessible interior areas expected to be used by occupants or the public, maintenance and repair areas, utility areas, and a representative sample of occupied spaces.

Weather conditions during the visit to the Property were clear and sunny. There were no weather related Property access restrictions encountered during the reconnaissance visit.

5.2 GENERAL DESCRIPTION

Property and Area Description:	The Property is located in a dense urban development. Surrounding properties include combination of commercial/medical and residential properties.
Property Operations:	Dental practices, vacant restaurant, parking area, and residential.
Structures, Roads, Other Improvements:	The Property consists of a five building structures (two commercial buildings used for dental practices, one vacant restaurant, one residential building and an associated garage.) The Property also has two large asphalt parking areas, a garage associated with the residential, and a storage building associated with the former restaurant. • **1321 North Vermont Avenue** – two building structures. -Building 1 a commercial building, approximately 7,349 square feet and was built in 1933 with renovations through 1955. -Building 2 a commercial building, approximately 1,730 square feet and was built in 1960. • **1345 North Vermont Avenue** – one commercial building,

	approximately 3,847 square feet and was built in 1948 with renovations through 1975. • **1329 North Vermont Avenue** – No building structures are present at this address. • **1328 North New Hampshire Avenue** – one residential building, approximately 1,787 square feet and was built in 1925. In addition, a small detached garage, approximately 800 square feet is located at this address.
Property Size (acres):	1.35 acres (4 parcels total)
Estimated % of Property Covered by Buildings and/or Pavement:	90%
Observed Current Property Use/Operations:	• **1321 North Vermont Avenue** – Multiple dental practices • **1345 North Vermont Avenue** – Former restaurant, vacant upon site visit. • **1329 North Vermont Avenue** – No building structures are present at this address. Parking lot. • **1328 North New Hampshire Avenue** – Residential building, divided into two units. Front unit was occupied and back unit was vacant upon site visit.
Observed Evidence of Past Property Use(s):	None.
Sewage Disposal Method (and age):	Los Angeles Department of Public Works - Sanitation
Potable Water Source:	Los Angeles Department of Water and Power
Electric Utility:	Los Angeles Department of Water and Power

5.3 HAZARDOUS SUBSTANCES AND PETROLEUM PRODUCTS

The following table summarizes Stantec's observations during the Property reconnaissance.

Observations	**Description/Location**
Hazardous Substances and Petroleum Products as Defined by CERCLA 42 U.S.C. § 9601(14):	None observed.
Drums (≥ 5 gallons):	None observed.
Strong, Pungent, or Noxious Odors:	None detected.
Pools of Liquid:	None observed.

Observations	Description/Location
Unidentified Substance Containers:	None observed.
PCB-Containing Equipment:	None observed.
Other Observed Evidence of Hazardous Substances or Petroleum Products:	None observed.

5.4 INTERIOR OBSERVATIONS

Stantec made the following observations during the Property reconnaissance of the building interiors at the Property and/or identified the following information during the interview or records review portions of the assessment:

Observations	Description
Heating/Cooling Method:	Heating and cooling methods appeared to be provided by Heating, ventilation, and air condition units. No previous methods were reported or identified.
Surface Stains or Corrosion:	No major surface stains or corrosion observed.
Floor Drains and Sumps:	None observed.
Other Interior Observations:	None observed.

5.5 EXTERIOR OBSERVATIONS

Stantec made the following observations during the site reconnaissance of exterior areas of the Property and/or identified the following information during the interview or records review portions of the assessment:

Observations	Description
On-site Pits, Ponds, or Lagoons:	None observed.
Stained Soil or Pavement:	No major staining observed.
Stressed Vegetation:	None observed.
Waste Streams and Waste Collection Areas:	None observed.
Solid Waste Disposal:	No areas indicative of solid waste disposal were observed.
Potential Areas of Fill Placement:	No mounds, piles or depressions suggesting the placement of fill material were observed on the Property.
Wastewater:	No exterior wastewater discharge was observed.
Stormwater:	None observed.
Wells:	No wells were observed.

Observations	Description
Septic Systems:	No visible evidence of the existence of a septic system was observed.
Other Exterior Observations:	None observed.

5.6 UNDERGROUND STORAGE TANKS/STRUCTURES

Existing USTs:	No visible evidence (fill pipes, vent pipes, dispensers, surface patches), which would indicate the presence of USTs, was discovered during the site reconnaissance.
Former USTs:	Three 1,000-gallon and one 10,000-gallon gasoline USTs were formerly located on the property.
Other Underground Structures:	None observed.

5.7 ABOVEGROUND STORAGE TANKS

Existing ASTs:	Ne existing ASTs were observed at the Property during this Phase I ESA.
Former ASTs:	No visible evidence of the former presence of ASTs was discovered during this Phase I ESA.

5.8 ADJOINING PROPERTIES

5.8.1 Current Uses of Adjoining Properties

As viewed from the Property and/or from public rights-of-way, Stantec made the following observations about use and activities on adjoining properties:

NORTH	1401 North Vermont Avenue, Travelodge Hollywood Hotel
SOUTH	1307 North Vermont Avenue, commercial multi-tenant building, and 1324 North New Hampshire, residential apartment building
EAST	1300 North Vermont Ave, Hollywood Presbyterian Medical Center
WEST	1329 North New Hampshire, residential

5.8.2 Observed Evidence of Past Uses of Adjoining Properties

Observations of adjoining properties providing indications of past use and activities, if any, are described below.

NORTH	None observed.
SOUTH	None observed.
EAST	None observed.
WEST	None observed.

5.8.3 Pits, Ponds or Lagoons on Adjoining Properties

As viewed from the Property and/or from public rights-of-way, Stantec made the following observations about the presence of pits, ponds and lagoons on adjoining properties:

NORTH	None observed.
SOUTH	None observed.
EAST	None observed.
WEST	None observed.

5.9 OBSERVED PHYSICAL SETTING

Topography of the Property and Surrounding Area:	The Property and surrounding areas have a general topographic gradient to the south.

6.0 INTERVIEWS

Stantec conducted interviews with the following individuals:

Name and contact information	Relationship to Property	Key findings:
Not available	Not available	Not available

7.0 EVALUATION

This section provides a summary overview of or Findings, Opinions, and Conclusions.

7.1 FINDINGS AND OPINIONS

Information gathered from interviews, reviews of existing data review, and a property inspection was evaluated to determine if RECs are present in connection with the Property. Based on this information, Stantec made the following findings and developed the following opinions.

Finding 1: A portion of the Property (1321 North Vermont Avenue) was listed on the CA HAZNET database, Moncada's Dental Office, for inorganic solid waste disposal.

Opinion 1: No records were obtained for violations relating to the dental disposal practices. In addition, the disposal per the database review indicated that no waste disposal was on record. During site reconnaissance activities no evidence was observed for improper storage of inorganic solid waste; and therefore this is not considered a REC.

It should be noted, bio-hazard waste containers were observed stored incorrectly outside of one of the dental suites (refer to photolog). This improper storage does not necessitate a REC but should be appropriately disposed;

Finding 2: Historical operations at the site included a gasoline/fueling station associated with 1331 North Vermont Avenue (former site address) the current addresses now are 1329 and 1345 North Vermont Avenue. The gasoline station was identified in Sanborn maps, aerial photographs, and city directories, and appears to have operated at the site from at least 1929 to approximately 1960. Environmental investigations were conducted at the site in 1993 by SEC and in 1994 by AMI to evaluate the former gasoline/fueling station and the associated former UST basin. Based on these reports four USTs were located at the facility (three 1,000-gallon USTs and one 10,000-gallon gasoline UST). The USTs were used until approximately 1959-1960. As part of these investigations a limited magnetometer survey was conducted to evaluate the presence of the former USTs. The survey did not identify any metallic anomaly indicative of a UST. Petroleum hydrocarbon contaminated soil was observed in each of the investigations with the predominate area

located closer to the right-of-way of Vermont Avenue. Groundwater was not encountered during any of the subsurface investigations.

Opinion 2: Based on the historical gasoline/fueling operations at the site including reported impacts that may extend beyond site boundaries, this finding is considered a REC. Stantec recommends conducting an investigation to evaluate the current subsurface conditions.

Finding 3: As part of the site reconnaissance and research, several historical dry cleaning operations were identified to have operated less than 100 feet south of the Property.

Opinion 3: Based on the nature of these historical operations and the proximity (adjacent) to the Property, the several former dry cleaning operations are considered a REC.

7.2 DATA GAPS

The federal AAI rule [40 CFR 312.10(a)] and ASTM E1527-13 identify a "data gap" as the lack or inability to obtain information required by the standards and practices of the rule despite good faith efforts by the Environmental Professional or the User.

Any data gaps resulting from the Phase I ESA described in this report are listed and discussed below.

Gap	Discussion
Deletions or Exceptions From Scope of Work Referenced in Section 1.4:	None
Weather-Related Restrictions To Site Reconnaissance:	None
Facility Access Restrictions to Site Reconnaissance:	During the site walk, Stantec was not granted access to the following buildings or portions of the buildings. Multiple dental suites located at 1321 North Vermont Avenue Residential garage located at 1328 North New Hampshire Avenue Crawl space beneath residential building located at 1328 North New Hampshire Avenue
Other Site Reconnaissance Restrictions:	None
Data Gaps From Environmental Records Review:	As of the time of completion of this report, Stantec was unable to review records from the LARWQCB.
Data Gaps From Historical Records Review:	None.
Data Gaps From Interviews:	As of the time of completion of this report, Stantec was unable to interview the owner or owner representative.
Other Data Gaps:	None

7.3 CONCLUSIONS

Stantec has completed a Phase I ESA report of the property located at 1331, 1329, 1345 North Vermont, and 1328 North New Hampshire Avenues (the "Property"), on behalf of Kaiser Foundation Health Plan, Inc. (the "Client"). The work was performed according to Stantec's proposal and terms and conditions dated February 10, 2016 and accepted by Client on February 17, 2016. Kaiser Foundation Health Plan, Inc. (the "User") has been designated as the User of this report. Stantec understands that Kaiser intends to purchase the Property.

The Phase I ESA was conducted in conformance with the requirements of ASTM Designation E 1527-13, except as may have been modified by the scope of work, and terms and conditions, requested by the Client. Any exceptions to, or deletions from, the ASTM practice are described in Section 2.3.

The Property consists of four parcels identified as Assessor's Parcel Number (APN) 5543-014-014, 5543-014-015, 5543-013-009, and 5543-013-003 with addresses of 1321, 1329, 1345 North Vermont Avenue and 1328 North New Hampshire Avenue, respectively. The portions of the Property along North Vermont are commercial with current occupancy located on 1321 North Vermont of various dental practices. 1328 North New Hampshire is a residential dwelling, divided into two sub-units, one of which was occupied during the time of this Phase I ESA. Surrounding properties are a mix of commercial and residential properties.

The following items of note were identified during this ESA:

- The Property is located along North Vermont Avenue. The metro transport subway runs directly beneath Vermont Avenue. Due to the close proximity of the metro transport to the Property, it could pose a concern to the Property with regards to vibration and noise. This is considered as an item of note and not a REC.

- A portion of the Property (1321 North Vermont Avenue) was listed on the CA HAZNET database, Moncada's Dental Office, for inorganic solid waste disposal. No records were obtained for violations relating to the dental disposal practices. In addition, the disposal per the database review indicated that no waste disposal was on record. During site reconnaissance activities no evidence was observed for improper storage of inorganic solid waste; and therefore this is not considered a REC.

We have performed a Phase I Environmental Site Assessment in conformance with the scope and limitations of ASTM Practice E1527 of the Property. Any exceptions to, or deletions from, this practice are described in the Data Gaps section of this report. This assessment has revealed the following RECs in connection with the Property:

- Historical operations at the site included a gasoline/fueling station associated with 1331 North Vermont Avenue (former site address) the current addresses now are 1329 and 1345 North Vermont Avenue. The gasoline station was identified in Sanborn maps, aerial photographs, and city directories, and appears to have operated at the site from at least 1929 to approximately 1960. Client provided reports indicated environmental investigations were conducted at the site in 1993

by Smith-Emery Company (SEC) and in 1994 by AMI ADINI & Associates, Inc. (AMI). The environmental investigations were completed to evaluate the former gasoline/fueling station and associated former underground storage tank (UST) basin. Based on these reports four USTs were previously located at the facility (three 1,000-gallon USTs and one 10,000-gallon gasoline UST). The USTs were used until approximately 1959-1960. As part of these investigations a limited magnetometer survey was conducted, the survey did not identify any metallic anomaly indicative of a UST. Petroleum hydrocarbon contaminated soil was observed in each of the investigations with the predominate area located closer to the right-of-way of Vermont Avenue. Groundwater was not encountered during any of the subsurface investigations. Based on the historical gasoline/fueling operations at the site, including residual impacts from gasoline, this finding is considered a REC. Stantec recommends conducting a subsurface investigation to evaluate the current subsurface conditions.

- As part of the site reconnaissance and research, several historical dry cleaning operations were identified to have operated adjacent and/or less than 100 feet south of the Property. Based on the nature of these historical operations and the proximity to the Property, the former dry cleaning operations are considered a REC.

8.0 NON-SCOPE CONSIDERATIONS

No ASTM E1527-13 non-scope services were performed as part of this Phase I ESA with the following exceptions:

8.1 LEAD-BASED PAINT

Concern for lead-based paint (LBP) is primarily related to residential structures. The EPA's Final Rule on Disclosure of Lead-Based Paint in Housing (40 CFR Part 745) defines LBP as paint or other surface coatings that contain lead equal to or in excess of 1.0 milligram per square centimeter or 0.5 percent by weight.

The risk of lead toxicity in LBP varies based upon the condition of the paint and the year of its application. The U.S. Department of Housing and Urban Development (HUD) has identified the following risk factors:

The age of the dwelling as follows: maximum risk is from paint applied before 1950.

There is severe risk from paint applied before 1960.

There is moderate risk from deteriorated paint applied before 1970.

There is slight risk from the paint that is intact but applied before 1977.

The condition of the painted surfaces.

The presence of children and certain types of households in the building.

Previously reported cases of lead poisoning in the building or area.

Construction Date	Residential (Yes/No)	Observed Condition of Painted Surfaces
Variable	Yes (1328 North New Hampshire) No (1321, 1329, and 1345 North Vermont)	Due to the age of the building, further assessment of LBP issues does appear to be warranted in support of redevelopment.

8.2 ASBESTOS

Asbestos can be found in many applications, including sprayed-on or blanket-type insulation, pipe wraps, mastics, floor and ceiling tiles, wallboard, mortar, roofing materials, and a variety of other materials commonly used in construction. The greatest asbestos-related human health risks are associated with friable asbestos, which is ACM that can be reduced to powder by hand pressure. Friable asbestos can become airborne and be inhaled, and has been associated with specific types of respiratory disease. The manufacturing and use of asbestos in most building products was curtailed during the late 1970s.

Stantec makes no warranty as to the possible existence or absence of inaccessible materials or to their evaluation with respect to asbestos content. Samples of suspect ACM should be collected for laboratory analysis of asbestos prior to any renovation or building demolition, in order to determine the need for compliance with EPA National Emission Standard for Hazardous Air Pollutants (NESHAP) regulations.

8.3 INDOOR AIR QUALITY

No issues regarding air quality were noted.

8.4 RADON

Radon is a colorless, tasteless radioactive gas with an EPA-specified action level of 4.0 PicoCuries per liter of air (pCi/L) for residential properties. Radon gas has a very short half-life of 3.8 days. The health risk potential of radon is primarily associated with its rate of accumulation within confined areas near or in the ground, such as basements, where vapors can readily transfer to indoor air from the ground through foundation cracks or other pathways. Large, adequately ventilated rooms generally present limited risk for radon exposure. The radon concentrations in buildings and homes depend on many factors, including soil types, temperature, barometric pressure, and building construction (EPA, 1993).

Stantec reviewed regional data published by the EPA (http://www.epa.gov/radon/zonemap.html) on average indoor radon concentrations in the vicinity of the Property.

EPA Radon Zones (w/Average Measured Indoor Radon concentrations)		
Zone 1 – High (>4.0 pCi/L)	Zone 2 – Moderate (2 to 4 pCi/L)	Zone 3 – Low (<2 pCi/L)
Normally-occupied sub grade areas (i.e. basement apartments, offices, stores, etc.)?		
No subgrade areas occupied by personnel were observed during the site visit.		

The property is located Los Angeles County, which is entirely in Zone 2 and is considered to have moderate potential for radon. To determine Property-specific radon levels a radon survey would have to be conducted. However, because the Property does not have any occupied subgrade areas; further investigation of indoor radon issues does not appear to be warranted.

8.5 FLOOD ZONES

According to the Physical Setting summary portion of the EDR report, the Property is not located within a 500-year or 100-year flood plain.

8.6 WETLANDS

Wetlands cannot be definitively identified through visual observation alone. Defensible wetland delineations require taxonomic classification of property vegetation, an investigation into the surface and subsurface hydrology of the property, and identification of hydric soils. This level of delineation is outside of the scope or work for this assessment. However, Stantec reviewed US Fish and Wildlife Service National Wetland Inventory maps and readily available USDA Soil Survey reports.

Potential Wetlands Observed on Property: None Observed

New Development Planned for Property: Yes

Wetland Inventory Maps

Map Quadrangle Name	Hollywood
Wetlands Depicted on Property:	None depicted
Wetlands Depicted on Adjoining Properties	None depicted

Soil Survey Data

Soil Survey Report Name and Date:	STATSGO: State Soil Geographic Database
Hydric Soils Depicted in Property	None Depicted

Vicinity:	

Based on the above documents and the field observations, a wetland do not appear to be present at the Property.

8.7 ENDANGERED SPECIES

Stantec personnel researched threatened and endangered species using the online searchable California Natural Diversity Database at http://www.dfg.ca.gov/bdb/html/cnddb.html. The California Natural Diversity Database (CNDDB) is a program that inventories the status and locations of rare plants and animals in California. According to the information listed for the Hollywood 7.5 Minute topographic quadrangle, the following rare plants and animals and their status were identified:

CNDDB Listing

SCINAME	COMNAME	FEDSTATUS	CALSTATUS	DEGSTATUS	RAREPLANT RANK
Anaxyrus californicus	arroyo toad	Endangered	None	SSC	-
Ardea Herodias	Great Blue Heron	None	None	-	-
Aimophila ruficeps canescans	Southern Californian rufous-crowned sparrow	None	None	WL	-
Polioptila californica	Coastal California Gnatcatcher	Threatened	None	SSC	-
Setophaga petechial	Yellow Warbler	None	None	SSC	-
Laterallus jamaicensis coturniculus	California black rail	None	Threatened	FP	-
Athene cunicularia	Burrowing owl	None	None	-	-
Empidonax traillii extimus	Southwest willow flycatcher	Endangered	Endangered	-	-
Vireo bellii pusilus	Least Bell's vireo	Endangered	Endangered	-	-
Antrozous pallidus	Pallid Bat	None	None	SSC	-
Lasiurus cinereus	Hoary Bat	None	None	-	-

NON-SCOPE CONSIDERATIONS
March 11, 2016

SCINAME	COMNAME	FEDSTATUS	CALSTATUS	DEGSTATUS	RAREPLANT RANK
Eumops perotis californicus	Western Mastiff Bat	None	None	SSC	-
Nyctinomops macrotis	Big free-tailed bat	None	None	SSC	-
Microtus californicus stephensi	South Coast Marsh Vole	None	None	SSC	-
Taxidea taxus	American Badger	None	None	SSC	-
Bombus crotchii	Crotch bumble bee	None	None	-	-
Carolella busckana	Busck's Gallmoth	None	None	-	-
Phrynosoma blainvillii	coast horned lizard	None	None	SSC	-
Rana draytonii	California red-legged frog	Threatened	None	SSC	-
California Walnut Woodland	California Walnut Woodland	None	None	-	-
Southern Sycamore Alder Riparian Woodland	Southern Sycamore Alder Riparian Woodland	None	None	-	-
Centromadia parryi ssp. Australis	Southern Tarplant	None	None	-	1B.1
Helianthus nuttallii ssp. Parishii	Los Angeles Sunflower	None	None	-	1A
Pseudognaphalium leucocephalum	White Rabbit-tobacco	None	None	-	2B.2
Symphyotrichum defoliatum	San Bernardino Aster	None	None	-	1B.2
Symphyotrichum greatae	Greata's Aster	None	None	-	1B.3
Berberis nevinii	Nevin's Barberry	Endangered	Endangered	-	1B.1

SCINAME	COMNAME	FEDSTATUS	CALSTATUS	DEGSTATUS	RAREPLANT RANK
Phacelia hubbyi	Hubby's Phacelia	None	None	-	4.2
Nasturtium gambelii	Gambel's Water Cress	Endangered	Endangered	-	1B.1
Arenaria paludicola	Marsh Sandwort	Endangered	Endangered	-	1B.1
Atriplex serenana var. davidsonii	Davidson's Saltscale	None	None	-	1B.2
Calystegia felix	Lucky Morning-Glory	None	None	-	3.1
Convolvulus simulans	Small-flowering Morning-Glory	None	None	-	4.2
Dudleya multicaulis	Many-Stemmed Dudleya	None	None	-	1B.2
Astragalus tener var. titi	Coastal Dunes Milk-vetch	Endangered	Endangered	-	1B.1
Juglans californica	Southern California Black Walnut	None	None	-	4.2
Calochortus catalinae	Catalina mariposa-Lily	None	None	-	4.2
Camissoniopsis lewisii	Lewis' Evening-Primrose	None	None	-	3
Navarretia prostrata	Prostrate vernal Pool Navarretia	None	None	-	1B.1
Horkelia cuneata var. puberula	Mesa Horkelia	None	None	-	1B.1
Astragalus brauntonii	Braunton's milk-vetch	Endangered	None	-	1B.1
Monardella hypoleuca ssp. hypoleuca	white-veined monardella	None	None	-	1B.3
Calochortus catalinae	Catalina mariposa-	None	None	-	4.2

SCINAME	COMNAME	FEDSTATUS	CALSTATUS	DEGSTATUS	RAREPLANT RANK
	lily				
Calochortus plummerae	Plummer's mariposa-lily	None	None	-	4.2

Inasmuch as the Project and Project area are developed, endangered species are not anticipated to be an issue for use of the Project.

SCINAME = *Scientific Name*
COMNAME = *Common Name*
FEDSTATUS = Federal Listing Status: United States legal status under the Federal Endangered Species Act, Birds of Conservation Concern (BCC)
DFGSTATUS = Indicates whether the species is a California Department of Fish and Game Species of Concern (SC), Watch List (WL). This applies to animals only. For the plant equivalent, see CNPSLIST. FP = Fully Protected, SSC = Species of Special Concern.
CALSTATUS = *California State listing status:* State of California legal status
RAREPLANTRANK = Generally, 1B = Plants rare, threatened, or endangered in California and elsewhere.

8.8 PESTICIDES

No documentation of commercial on-site use of agricultural chemicals (e.g., pesticides, insecticides, fertilizers or herbicides) was discovered during this ESA. Stantec did not identify any apparent agricultural chemical processing areas, such as crop dusting airfields, bulk mixing areas; or repacking, transfer, or agricultural chemical storage areas in the aerial photographs that were reviewed during this ESA.

8.9 DRY-CLEANING OPERATIONS

No existing dry-cleaning operations were observed at the Property. However, historical dry cleaning operations were identified on adjacent properties. This listing was identified as an REC. Additional information is provided in Section 7.1, Findings and Opinions.

8.10 KAISER TRACKED MATERIALS

The following table is a summary of observations regarding Kaiser tracked materials:

Currently Tracked Materials	On-Site Risk	Comment
Asbestos	Potential	The presence or absence of asbestos can only be confirmed with the implementation of a sampling and analytical testing program. No asbestos sampling was conducted as part of this assessment.
Chromium	Unknown	None reported or observed.
Freon	Unknown	None reported or observed.
Lead Paint	Potential	The presence or absence of lead paint can only be confirmed with the implementation of a sampling and analytical testing program. No sampling for lead paint was conducted by as part of this assessment. However, based on the age of the building structures there is a potential for lead based paint.
Lead Shielding	Potential	Based on the use of 1321 North Vermont as dental practices there is a potential for lead shielding associated with x-ray equipment.
Mercury	Potential	Thermostats and fluorescent lighting features were observed on the Property.
PCB Lighting Ballasts	Potential	Several fluorescent lighting ballasts are present on the Property.
PCB Caulking	Potential	Based on the age of the buildings and having been constructed or renovated between 1950-1980, there is a potential for PCBs within the caulk.
Soil Remediation (i.e., lead and other non-tank related materials)	Potential	Previous investigation conducted at the former gasoline/fueling station portion of the Property indicated the presence of petroleum hydrocarbon impacted soil.
Underground Storage Tanks	Potential	Former USTs (three 1,000-gallon USTs and one 10,000-gallon gasoline UST) were located at 1331 (former address) North Vermont Avenue. No records of the UST removals were found and only a limited magnetometer survey was conducted. Further assessment is necessary to confirm if the USTs were removed.
Above-Ground Storage Tanks	No	No above-ground storage tanks were observed on the property at the time of the site walk.

9.0 REFERENCES

American Society for Testing and Materials, Standard Practice for Environmental Site Assessments: Phase 1 Environmental Site Assessment Process, Designation: E 1527-13, November 2013.

American Society for Testing and Materials (ASTM), 2010, Standard Guide for Vapor Encroachment Screening on Property Involved in Real Estate Transactions, Designation E2600-10, June 1.

California Department of Conservation Division of Mines and Geology (CDCDMG), 1986, Geomorphic Provinces and Some Principal Faults of California, May.

California Department of Health Services (DHS), 1990, California Statewide Radon Survey, May.

California Department of Water Resources (DWR), 2004, California's Groundwater Bulletin 118, South Coast Hydrologic Region, Coastal Plain of Los Angeles Groundwater Basin, San Fernando Valley Subbasin, updated February 24.

Geomatrix Consultants, Inc. (Geomatrix), 2003, Phase I Environmental Site Assessment, LNR Warner Center, March 10.

Geomatrix, 2005, Phase II Environmental Site Assessment, LNR Warner Center, March 31.

Environmental Data Resources (EDR), 2016. Aerial Photographs, City Directories, Sanborn® Map Report, Topographic Maps, EDR Radius Map™ Report with GeoCheck®, Property, 21255 Burbank Boulevard, Woodland Hills, California 91367, January 5.

U.S. Environmental Protection Agency (EPA), 2005, All Appropriate Inquiry Final Rule

U. S. Environmental Protection Agency (EPA), 1993, USEPA Map of Radon Zones Throughout United States, Document No. EPA-402-R-93-071Prior reports

Websites:

http://www.water.ca.gov/groundwater/bulletin118/gwbasins.cfm

http://GeoTracker.swrcb.ca.gov/

http://hwts.dtsc.ca.gov/report_list.cfm

http://www.dfg.ca.gov/bdb/html/cnddb.html

http://www.maps.assessor.laccounty.gov/mapping/vieer.asp

http://www.dtsc.ca.gov/HazardousWaste/Deeds/Shipley.cfm

http://www.epa.gov/enviro/


http://www.nrc.uscg.mil/pls/htmldb/f?p=109:1:587700253356660

http://www.cdph.ca.gov/healthinfo/environhealth/Documents/Radon/CaliforniaRadonDatabase.pdf

http://maps.conservation.ca.gov/doms/doms-app.html

http://ladbsdoc.lacity.org/idispublic/

FIGURES

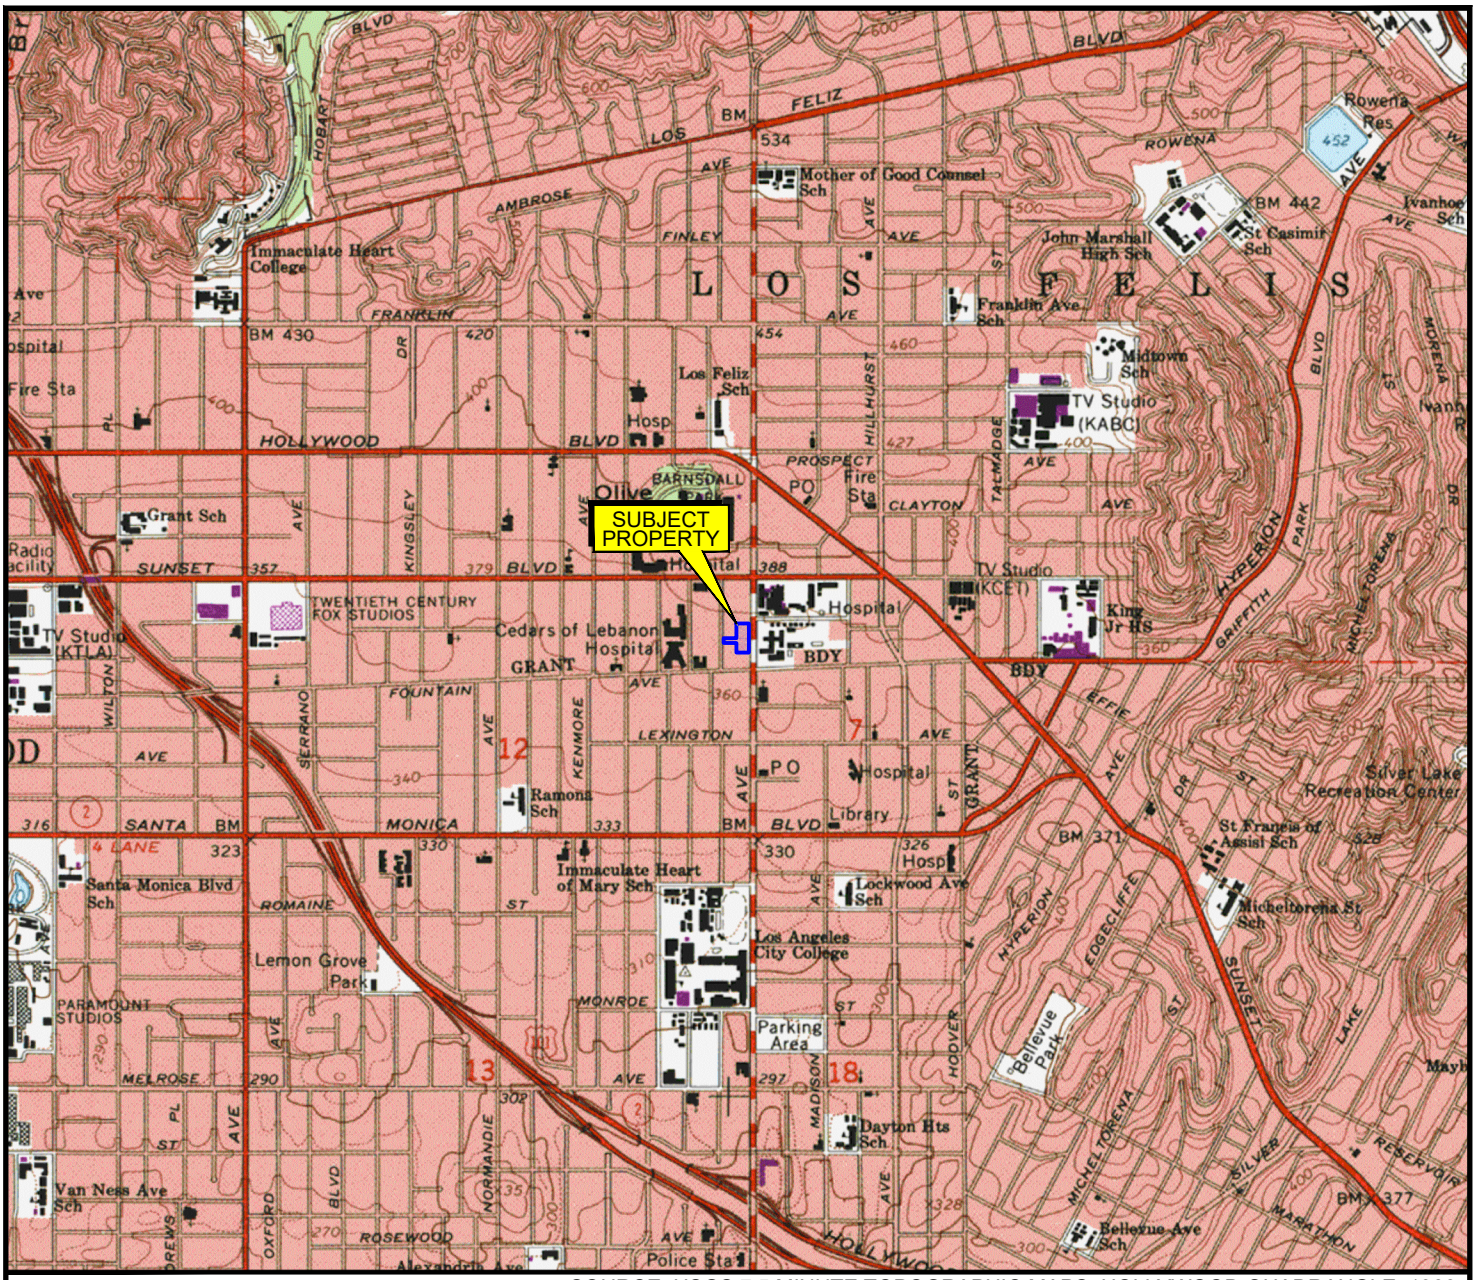

SOURCE: USGS 7.5 MINUTE TOPOGRAPHIC MAPS, HOLLYWOOD QUADRANGLE, 1966
PHOTOREVISED, 1994



N

0 2000 4000


APPROXIMATE SCALE (FEET)

Stantec
290 Conejo Ridge Avenue
Thousand Oaks, CA 91361
PHONE: (805) 230-1266 FAX: (805) 230-1277

FOR:		FIGURE:
Kaiser Foundation Health Plan, Inc. Phase 1 ESA Los Angeles, CA 90006	SITE LOCATION MAP	1

JOB NUMBER:	DRAWN BY:	CHECKED BY:	APPROVED BY:	DATE:
185803633	R. Roman	T. Szocinski	J. Stagno	03/07/16

FILEPATH:F:\1858\active\185803633\05_report_deliv\dwgs_design\figures\20160307_pho_kfhp-vermont-newhampshire-la.dwg|troman|Mar 09, 2016 at 12:10|Layout: F1

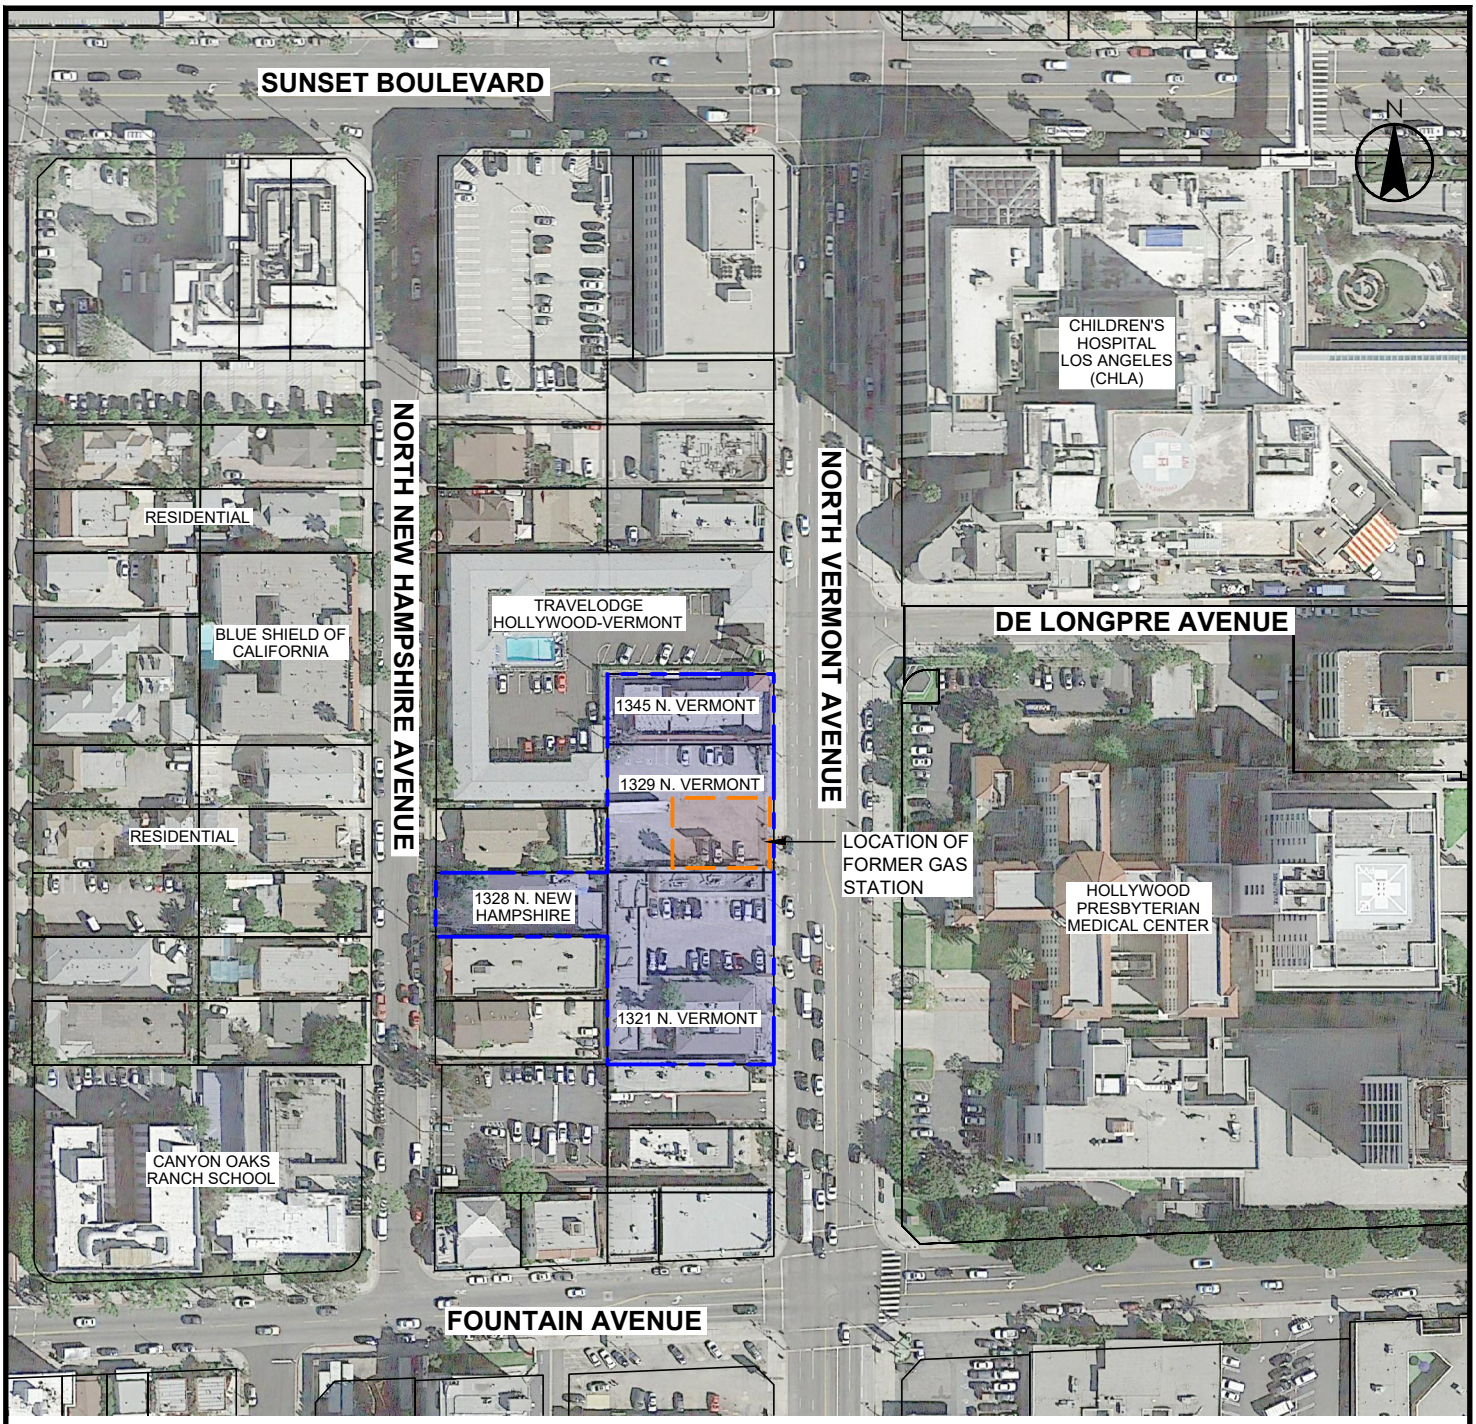

LEGEND

APPROXIMATE SITE BOUNDARY

LOCATION OF FORMER GAS STATION

NOTES:

1. MAP REFERENCES; GOOGLE EARTH PRO AERIAL IMAGE, DATED MARCH 03, 2015.
2. COORDINATE SYSTEM; NAD 83 CALIFORNIA STATE PLANES, ZONE 5 (FT.). SITE FEATURES AND LOCATIONS ARE APPROXIMATE.

0 80 160

APPROXIMATE SCALE (FEET)

Stantec
290 Conejo Ridge Avenue
Thousand Oaks, CA 91361
PHONE: (805) 230-1266 FAX: (805) 230-1277

FOR: Kaiser Foundation Health Plan, Inc.
Phase 1 ESA
Los Angeles, CA 90006

SITE MAP

FIGURE: 2

JOB NUMBER:	DRAWN BY:	CHECKED BY:	APPROVED BY:	DATE:
185803633	R. Roman	T. Szocinski	J. Stagno	03/07/16

FILEPATH:F:\1858\active\185803633\05_report_deliv\dwgs_design\figures\20160307_pho_kfhp-vermont-newhampshire-la.dwg|troman|Mar 09, 2016 at 12:10|Layout: F2

Appendix A
PHOTOGRAPHS OF THE PROPERTY AND VICINITY

STANTEC CONSULTING
PHOTOGRAPHIC RECORD

Client:	Kaiser Foundation Health Plan, Inc.	**Job Number:**	185803633
Subject Name:	1321, 1329, 1345 North Vermont and 1328 North New Hampshire Avenue	**Location:**	Los Angeles California 90027
Photographer:	T. Szocinski	**Date:**	25-Feb-2016

Photograph No. 1



View of 1321 N. Vermont Avenue, dental suites parking lot (view to the west).

Photograph No. 2



1321 N. Vermont Avenue (view to the south)

STANTEC CONSULTING
PHOTOGRAPHIC RECORD

Client:	Kaiser Foundation Health Plan, Inc.	**Job Number:**	185803633
Subject Name:	1321, 1329, 1345 North Vermont and 1328 North New Hampshire Avenue	**Location:**	Los Angeles California 90027
Photographer:	T. Szocinski	**Date:**	25-Feb-2016

Photograph No. 3



View of dentist suites (view to the east).

Photograph No. 4



Corridor/Access behind dentist offices.

STANTEC CONSULTING
PHOTOGRAPHIC RECORD

Client:	Kaiser Foundation Health Plan, Inc.	**Job Number:**	185803633
Subject Name:	1321, 1329, 1345 North Vermont and 1328 North New Hampshire Avenue	**Location:**	Los Angeles California 90027
Photographer:	T. Szocinski	**Date:**	25-Feb-2016

Photograph No. 5



Garden area of dentistry suites

Photograph No. 6



Walk way towards the garden area of the dentist suites.

STANTEC CONSULTING
PHOTOGRAPHIC RECORD

Client:	Kaiser Foundation Health Plan, Inc.	**Job Number:**	185803633
Subject Name:	1321, 1329, 1345 North Vermont and 1328 North New Hampshire Avenue	**Location:**	Los Angeles California 90027
Photographer:	T. Szocinski	**Date:**	25-Feb-2016

Photograph No. 7



Meter box of 1321 North Vermont Avenue.

Photograph No. 8



Furnace in dentistry.

STANTEC CONSULTING
PHOTOGRAPHIC RECORD

Client:	Kaiser Foundation Health Plan, Inc.	**Job Number:**	185803633
Subject Name:	1321, 1329, 1345 North Vermont and 1328 North New Hampshire Avenue	**Location:**	Los Angeles California 90027
Photographer:	T. Szocinski	**Date:**	25-Feb-2016

Photograph No. 9



Various bio-hazard containers, located in the back of the dentistry.

Photograph No. 10



Overview of dentistry layout.

STANTEC CONSULTING
PHOTOGRAPHIC RECORD

Client:	Kaiser Foundation Health Plan, Inc.	**Job Number:**	185803633
Subject Name:	1321, 1329, 1345 North Vermont and 1328 North New Hampshire Avenue	**Location:**	Los Angeles California 90027
Photographer:	T. Szocinski	**Date:**	25-Feb-2016

Photograph No. 11



Remodel of dentistry.

Photograph No. 12



Remodel of dentistry.

STANTEC CONSULTING
PHOTOGRAPHIC RECORD

Client:	Kaiser Foundation Health Plan, Inc.	**Job Number:**	185803633
Subject Name:	1321, 1329, 1345 North Vermont and 1328 North New Hampshire Avenue	**Location:**	Los Angeles California 90027
Photographer:	T. Szocinski	**Date:**	25-Feb-2016

Photograph No. 13



View of storage closet of dentistry.

Photograph No. 14



Waiting room area of dentistry.

STANTEC CONSULTING
PHOTOGRAPHIC RECORD

Client:	Kaiser Foundation Health Plan, Inc.	**Job Number:**	185803633
Subject Name:	1321, 1329, 1345 North Vermont and 1328 North New Hampshire Avenue	**Location:**	Los Angeles California 90027
Photographer:	T. Szocinski	**Date:**	25-Feb-2016

Photograph No. 15



Water damage to ceiling in dental suite.

Photograph No. 16



Typical layout of dentistry rooms.

STANTEC CONSULTING
PHOTOGRAPHIC RECORD

Client:	Kaiser Foundation Health Plan, Inc.	**Job Number:**	185803633
Subject Name:	1321, 1329, 1345 North Vermont and 1328 North New Hampshire Avenue	**Location:**	Los Angeles California 90027
Photographer:	T. Szocinski	**Date:**	25-Feb-2016

Photograph No. 17



View of the dental laboratory room.

STANTEC CONSULTING
PHOTOGRAPHIC RECORD

Client:	Kaiser Foundation Health Plan, Inc.	**Job Number:**	185803633
Subject Name:	1321, 1329, 1345 North Vermont and 1328 North New Hampshire Avenue	**Location:**	Los Angeles California 90027
Photographer:	T. Szocinski	**Date:**	25-Feb-2016

Photograph No. 18



Rear view of former restaurant (1345 N. Vermont Ave).

Photograph No. 19



View of the former restaurant (1345 N. Vermont Ave).

STANTEC CONSULTING
PHOTOGRAPHIC RECORD

Client:	Kaiser Foundation Health Plan, Inc.	**Job Number:**	185803633
Subject Name:	1321, 1329, 1345 North Vermont and 1328 North New Hampshire Avenue	**Location:**	Los Angeles California 90027
Photographer:	T. Szocinski	**Date:**	25-Feb-2016

Photograph No. 20



Breezeway of former restaurant (located on the northern portion of the Site).

Photograph No. 21



View of area behind 1345 North Vermont Avenue.

STANTEC CONSULTING
PHOTOGRAPHIC RECORD

Client:	Kaiser Foundation Health Plan, Inc.	**Job Number:**	185803633
Subject Name:	1321, 1329, 1345 North Vermont and 1328 North New Hampshire Avenue	**Location:**	Los Angeles California 90027
Photographer:	T. Szocinski	**Date:**	25-Feb-2016

Photograph No. 22



Walk way along the vacant restaurant (view to the west).

Photograph No. 23



View of rooftop of vacant restaurant building 1345 N. Vermont Avenue

STANTEC CONSULTING
PHOTOGRAPHIC RECORD

Client:	Kaiser Foundation Health Plan, Inc.	**Job Number:**	185803633
Subject Name:	1321, 1329, 1345 North Vermont and 1328 North New Hampshire Avenue	**Location:**	Los Angeles California 90027
Photographer:	T. Szocinski	**Date:**	25-Feb-2016

Photograph No. 24



Storage area of 1345 N. Vermont Avenue

Photograph No. 25



View of the inside of former restaurant (1345 N. Vermont Ave).

STANTEC CONSULTING
PHOTOGRAPHIC RECORD

Client:	Kaiser Foundation Health Plan, Inc.	**Job Number:**	185803633
Subject Name:	1321, 1329, 1345 North Vermont and 1328 North New Hampshire Avenue	**Location:**	Los Angeles California 90027
Photographer:	T. Szocinski	**Date:**	25-Feb-2016

Photograph No. 26



View of the inside of former restaurant (1345 N. Vermont Ave).

Photograph No. 27



View of the inside of former restaurant (1345 N. Vermont Ave).

STANTEC CONSULTING
PHOTOGRAPHIC RECORD

Client:	Kaiser Foundation Health Plan, Inc.	**Job Number:**	185803633
Subject Name:	1321, 1329, 1345 North Vermont and 1328 North New Hampshire Avenue	**Location:**	Los Angeles California 90027
Photographer:	T. Szocinski	**Date:**	25-Feb-2016

Photograph No. 28



View of the residential building (1328 N. New Hampshire Ave).

STANTEC CONSULTING
PHOTOGRAPHIC RECORD


Client:	Kaiser Foundation Health Plan, Inc.	**Job Number:**	185803633
Subject Name:	1321, 1329, 1345 North Vermont and 1328 North New Hampshire Avenue	**Location:**	Los Angeles California 90027
Photographer:	T. Szocinski	**Date:**	25-Feb-2016

Photograph No. 29



View of the residential building (1328 N. New Hampshire Ave).

Photograph No. 30

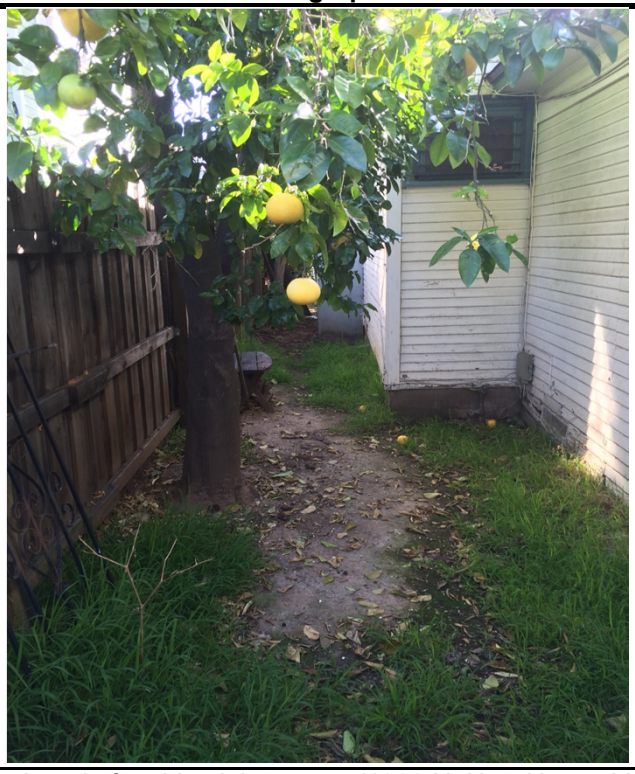


Backyard of residential property (1328 N. New Hampshire Ave).

STANTEC CONSULTING
PHOTOGRAPHIC RECORD

Client:	Kaiser Foundation Health Plan, Inc.	**Job Number:**	185803633
Subject Name:	1321, 1329, 1345 North Vermont and 1328 North New Hampshire Avenue	**Location:**	Los Angeles California 90027
Photographer:	T. Szocinski	**Date:**	25-Feb-2016

Photograph No. 31

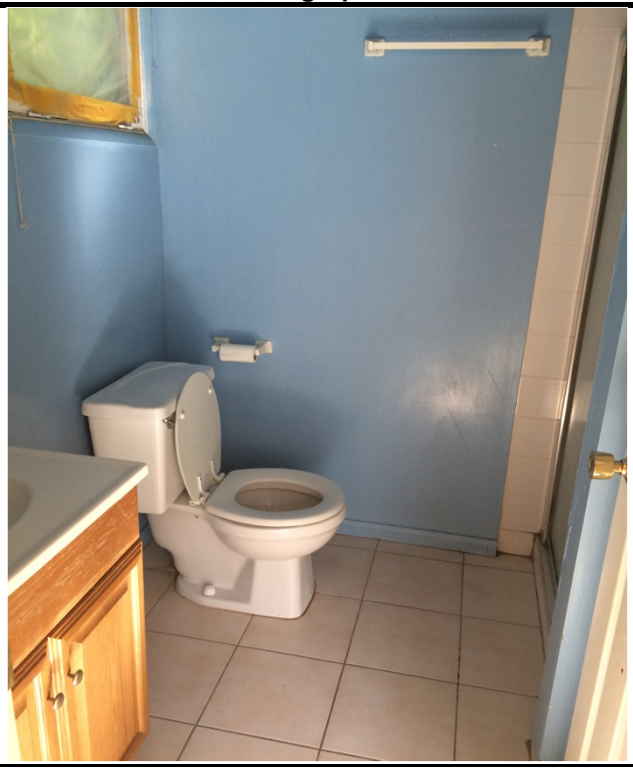

Bathroom of residential property vacant unit 1328 N. New Hampshire Avenue

Photograph No. 32



View of kitchen in vacant unit of 1328 N. New Hampshire Avenue.

STANTEC CONSULTING
PHOTOGRAPHIC RECORD


Client:	Kaiser Foundation Health Plan, Inc.	**Job Number:**	185803633
Subject Name:	1321, 1329, 1345 North Vermont and 1328 North New Hampshire Avenue	**Location:**	Los Angeles California 90027
Photographer:	T. Szocinski	**Date:**	25-Feb-2016

Photograph No. 33



View of bedroom in vacant unit 1328 N. New Hampshire Avenue.

Photograph No. 34

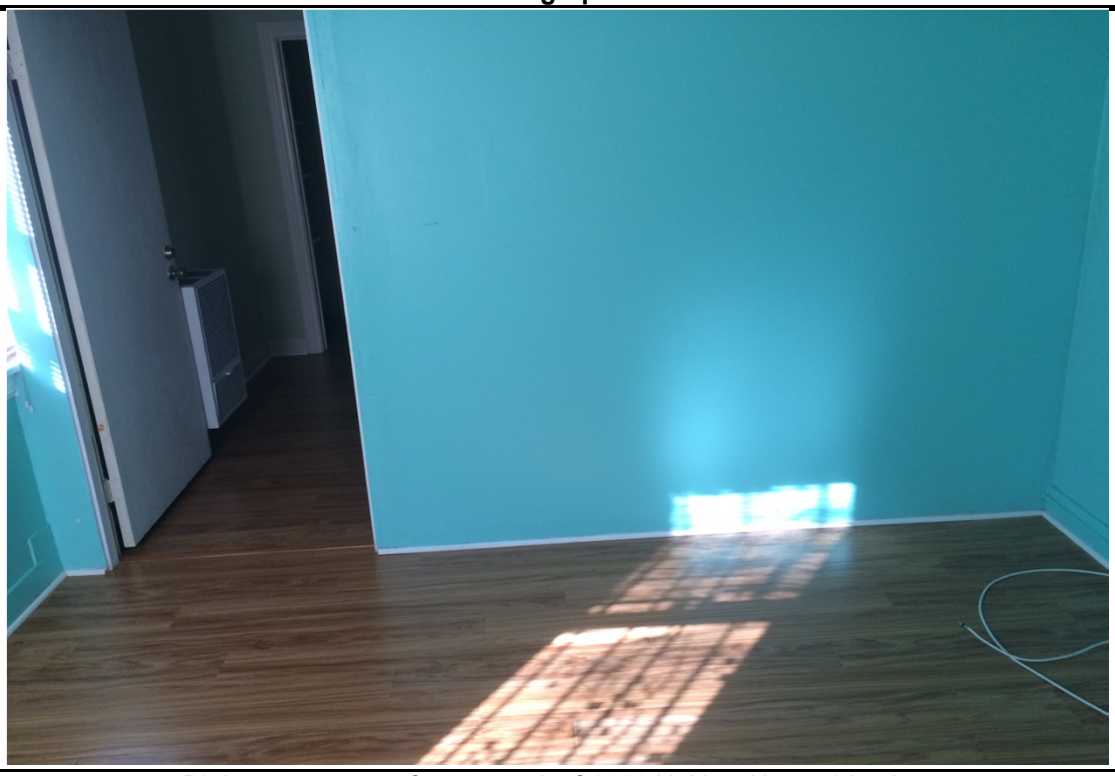


Dining room area of vacant unit of 1328 N. New Hampshire Avenue.

STANTEC CONSULTING
PHOTOGRAPHIC RECORD

Client:	Kaiser Foundation Health Plan, Inc.	**Job Number:**	185803633
Subject Name:	1321, 1329, 1345 North Vermont and 1328 North New Hampshire Avenue	**Location:**	Los Angeles California 90027
Photographer:	T. Szocinski	**Date:**	25-Feb-2016

Photograph No. 35

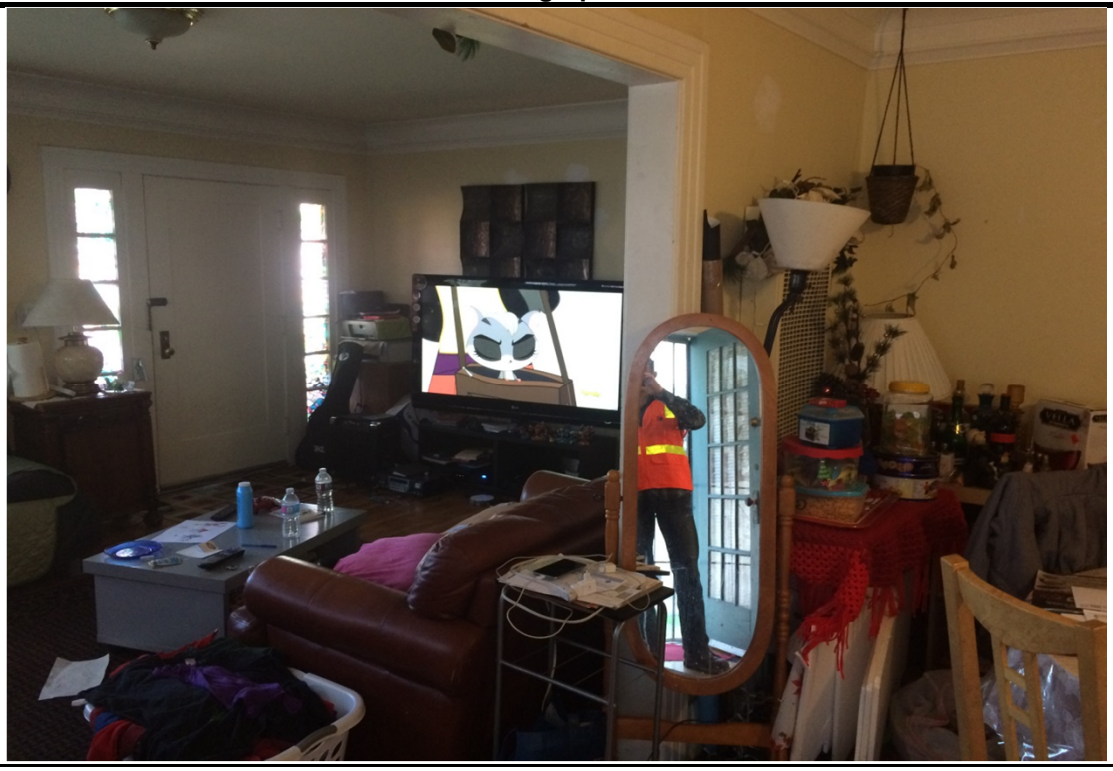

Living room area of occupied unit of 1328 N. New Hampshire Avenue.

Photograph No. 36



View of kitchen of occupied unit 1328 N. New Hampshire Avenue

STANTEC CONSULTING
PHOTOGRAPHIC RECORD

Client:	Kaiser Foundation Health Plan, Inc.	**Job Number:**	185803633
Subject Name:	1321, 1329, 1345 North Vermont and 1328 North New Hampshire Avenue	**Location:**	Los Angeles California 90027
Photographer:	T. Szocinski	**Date:**	25-Feb-2016

Photograph No. 37



View of residential properties adjacent to 1328 N. New Hampshire Avenue (view to the west).

Photograph No. 38



View of adjacent residential property (located to the west of the Site).

STANTEC CONSULTING
PHOTOGRAPHIC RECORD

Client:	Kaiser Foundation Health Plan, Inc.	**Job Number:**	185803633
Subject Name:	1321, 1329, 1345 North Vermont and 1328 North New Hampshire Avenue	**Location:**	Los Angeles California 90027
Photographer:	T. Szocinski	**Date:**	25-Feb-2016

Photograph No. 39



View of adjacent residential property (located to the southwest of the Site).

Photograph No. 40



View adjacent Children's Hospital (located to the northeast of the Site).

STANTEC CONSULTING
PHOTOGRAPHIC RECORD

Client:	Kaiser Foundation Health Plan, Inc.	**Job Number:**	185803633
Subject Name:	1321, 1329, 1345 North Vermont and 1328 North New Hampshire Avenue	**Location:**	Los Angeles California 90027
Photographer:	T. Szocinski	**Date:**	25-Feb-2016

Photograph No. 41



View of adjacent commercial property (located to the south of the Site).

Photograph No. 42



View of adjacent hospital (located to the east of the Site).

STANTEC CONSULTING
PHOTOGRAPHIC RECORD

Client:	Kaiser Foundation Health Plan, Inc.	**Job Number:**	185803633
Subject Name:	1321, 1329, 1345 North Vermont and 1328 North New Hampshire Avenue	**Location:**	Los Angeles California 90027
Photographer:	T. Szocinski	**Date:**	25-Feb-2016

Photograph No. 43



View of adjacent residential properties (located to the west of the Site).

Photograph No. 44



View of adjacent residential properties (located to the west of the Site).

STANTEC CONSULTING
PHOTOGRAPHIC RECORD

Client:	Kaiser Foundation Health Plan, Inc.	**Job Number:**	185803633
Subject Name:	1321, 1329, 1345 North Vermont and 1328 North New Hampshire Avenue	**Location:**	Los Angeles California 90027
Photographer:	T. Szocinski	**Date:**	25-Feb-2016

Photograph No. 45



Typical Pole-Mounted Non-PCB Transformer on N. New Hampshire Avenue.

Appendix B
STANTEC RESUMES

Thomas R. Szocinski CEP

Senior Environmental Scientist

Mr. Szocinski has over 13 years of professional environmental consulting experience focusing on vapor intrusion, remediation, underground storage tank management, Brownfield Site management, and various subsurface environmental investigations throughout the United States, including RCRA, NEPA, and CERCLA/SARA regulated sites. He is a certified environmental professional (CEP) and a certified vapor mitigation inspector and specialist, having designed and implemented numerous vapor mitigation systems throughout the United States. In 2014, Mr. Szocinski was appointed by the Michigan Department of Environmental Quality (MDEQ) to the Vapor Intrusion Technical Advisory Group (TAG) to assist in the review of MDEQ's current vapor intrusion criteria.

Mr. Szocinski has also worked on complex remediation projects, including NPL sites, and has implemented various insitu technologies including: soil vapor extraction (SVE), air sparging (AS), active ventilation/mitigation, injection, and enhanced fluid recovery/aggressive fluid vapor recovery (EFR/AFVR).

EDUCATION

AA, Natural Science, Lake Superior State University, Sault Ste. Marie, MI, 2000

BS, Environmental/Criminal Law, Lake Superior State University, Sault Ste. Marie, MI, 2001

MEMBERSHIPS

Member, ASTM International
Member, Academy of Board Certified Environmental Professionals (ABCEP)

AWARDS

2011 Phoenix Award – Brownfield Redevelopment – Piquette Square – Detroit, Michigan

2015 Grand Prize Phoenix Award – Brownfield Redevelopment – Medical Supply Warehouse – Detroit, Michigan

PROJECT EXPERIENCE

Landfill Gas Collection and Control
Municipal Landfill*, Mount Clemens, Michigan
(Project Manager), 2010-2015
Client: Municipal
Extensive remedial investigations were conducted to evaluate the extent of the landfill. Designed and implemented a pilot study to collect the necessary data to design an active mitigation system. In 2011 and 2012, worked in collaboration with the United States Environmental Protection Agency (USEPA) to design and implement the active methane ventilation system within the landfill located near existing residential complexes to collect subsurface gases. The system extracts subsurface gases, including methane, by actively drawing from these designated locations. The subsurface gases are then directed to a self-igniting flare to burn off the methane and exhaust innocuously to the atmosphere. Throughout this process Thomas Szocinski was the lead technical negotiator for the municipality with USEPA, MDEQ, the Agency for Toxic Substances and Disease Registry (ASTDR), the Michigan State Housing Development Authority (MSHDA), the County Health Department, and the US Department of Housing and Urban Development (HUD).

Thomas R. Szocinski CEP

Senior Environmental Scientist

Environmental Mitigation and Monitoring

Northville Garage Restaurant*, Northville, Michigan (Project Manager/Vapor Intrusion Specialist), 2012-2013

Client: Northville Garage

A former auto service and dry cleaning facility was redeveloped into a restaurant in Northville, Michigan. Environmental investigations identified petroleum and chlorinated volatile organic compounds (VOCs) at concentrations which posed a threat to indoor air quality. Thomas Szocinski worked with MDEQ and local municipalities on designing and implementing a vapor mitigation system for the development. The site has since gone on to obtain national recognition and references by both the MDEQ and USEPA as a successful Brownfield redevelopment and vapor mitigation site.

Piquette Square Brownfield*, Detroit, Michigan (Vapor Intrusion Specialist), 2009-2010

Client: Non-Profit Organization

A former vehicle manufacturing facility (Studebaker factory 1910) site was redeveloped by a non-profit organization into a Veteran's Memorial Service center in Detroit, Michigan. Environmental investigations identified VOCs at concentrations which posed a threat to indoor air quality. Thomas Szocinski worked with MDEQ and MSHDA on designing and implementing a vapor mitigation system for the development. In 2011 the Piquette Square project earned the Phoenix Award.

Medical Supply Warehouse Vapor Mitigation System*, Detroit, Michigan (Vapor Intrusion Specialist), 2014-2015

Client: Cardinal Health

A newly constructed 275,000 square foot medical supply distribution facility opened in May 2015 where once a blighted Detroit neighborhood stood. The redevelopment incorporates many state-of-the-art design elements including one of the largest passive vapor mitigation systems in the country. The site had several historical operations which included fuel storage operations, a rail yard, paint shops and commercial structures. Subsurface investigations within the area identified VOCs, including chlorinated solvents within the soil and soil gas, which posed a potential risk to the indoor air quality of the proposed medical supply warehouse facility. As part of the development a passive vapor mitigation system was designed by Thomas Szocinski, which included a redundant ventilation and barrier system. Post-installation smoke and pressure testing were completed to ensure optimum sub-surface ventilation and barrier performance. The Medical Supply Warehouse earned multiple National Awards, including: Phoenix Award, Redevelopment & Renewal Environmental Impact Award, People's Choice Award, and the overall Grand Prize Award at EPA's 2015 National Brownfield Conference.

Thomas Szocinski worked directly with the MDEQ for design approval and installation oversight.

Site Management & Remediation

Manufacturing Facility Insitu Remediation*, Hastings, Michigan (Project Manager), 2010-2014

Client: Hastings Manufacturing

Manufacturing facility had a release from their current underground storage tank (UST). A nearby down-gradient stream posed an immediate concern to the facility and immediate actions were taken to monitoring and remediate the release. The petroleum release was adjacent to the existing manufacturing building; however it extended beneath the building foundation as well. Through successful coordination and management with the client, MDEQ, and the environmental insurance agents, Thomas Szocinski was able to prepare a plausible response action to address the release and meet the objectives for all parties involved.

Extensive environmental assessments were conducted on the project property and remediation activities which included the closure of the UST, hydro-excavation of the accessible soils, groundwater monitoring, and insitu remediation using Regenesis' PetroCleanze®.

In 2014, as a result of the significant reductions in both soil and groundwater contamination, MDEQ approved restricted UST closure for the petroleum release with no further action required.

** denotes projects completed with other firms*

Thomas R. Szocinski CEP

Senior Environmental Scientist

PUBLICATIONS

Clear Cutting – Habitat Benefits and Purpose. *Michigan Outdoor News*, 2006.

Vapor Intrusion. *Michigan Association of Environmental Professionals*, 2013.

MDEQ Director's Meeting – Vapor intrusion. *Michigan Department of Environmental Quality*, 2013.

Updating Part 201 Vapor Intrusion Criteria. *Michigan Department of Environmental Quality*, 2014.

Vapor Intrusion Site Evaluation – Is Mitigation Always Necessary?. *Michigan Association of Environmental Professionals*, 2015.

Lewis Simons PG

Senior Geologist

Lewis is a State of California Professional Geologist and Registered Environmental Assessor with more than 14 years of professional experience in the environmental consulting field. Fields of specialization include due diligence and compliance audits, Phase I and II Environmental Site Assessments, risk assessments, remediation and decommissioning work, air sampling, Stormwater Pollution Prevention, completion of projects under direct oversight from the EPA/DTSC, waste management projects, and the implementation of Environmental Management Systems under ISO 14001 Guidelines.

EDUCATION

MS, EIA, Auditing, and Environmental Management Systems, University of East Anglia, Norwich, England, 2001

BS, Geology, University of Leicester, Leicester, England, 1995

Refresher Course, CPR/AED/First Aid, Los Angeles, California, 2007

40-Hour Health & Safety Certification (HAZWOPER Standard 29 CFR 1910.120(e)), OSHA, Pasadena, California, 2002

State of California Underground Storage Tank (UST) System Operator, Los Angeles, California, 2006

Mold Consulting Seminar, Internal Training Course, Los Angeles, California, 2003

Environmental Management System Implementation Course, Institute of Environmental Management and Assessment, Los Angeles, California, 2001

Senior Project Management, Health and Safety/Management Control of Loss, Los Angeles, California, 1998

Common Law, Statute Law – Health & Safety at Work Act 1974, CDM (Construction, Design, and Management) Regulations, and Risk Assessment, Health & Safety Awareness, Los Angeles, California, 1998

Initial Training, CPR/AED/First Aid, Los Angeles, California, 2005

8-Hour Refresher Course Health & Safety Certification (HAZWOPER Standard, 29 CFR 1910.120), OSHA, Thousand Oaks, California, 2011

REGISTRATIONS

Certified Environmental Site Assessor #7866, State of California

Professional Geologist #7976, State of California

PROJECT EXPERIENCE

Automotive

Automotive Plants Due Diligence & Compliance Audits/Phase II Investigations, Central and Southern Poland (Project Manager)

Lewis performed due diligence, compliance audits, and Phase II Investigations of automotive plants in Central & Southern Poland for Ford Environmental Quality Offices in the USA. Work comprised several site visits, interviews with site staff, and development of proposals for Phase II investigations. Coordination between Polish-speaking nationals and stringent US client requirements was integral in negotiating a successful purchase.

Automotive Manufacturing Company EMS (Project Manager)

Lewis enabled a multi-national automotive parts manufacturing company to implement an Environmental Management System (EMS) under ISO 14001 Environmental Management Guidelines. Work comprised the completion of an Initial Environmental Review (IER) and gap analysis designed to provide client management with a detailed assessment and understanding of the organizations current environmental performance and the establishment of baseline information and data used to develop an Environmental Policy, as well as identify and prioritize significant environmental aspects and set detailed objectives and targets. The move towards becoming ISO 14001 certified was integral to the company's relationship with clients, securing contracts, and providing a competitive edge with its competitors.

Lewis Simons PG

Senior Geologist

Automotive Service Company Environmental Assessment for Distributor Transfer (Project Manager)

Lewis performed Environmental Assessment for Distributor Transfer (EADTs) audits for a multi-national automotive service company in Southern California. As part of the EADT process, facility operations and compliance with appropriate local, state, and Federal regulations were reviewed. Potential areas of concern for operations and regulatory compliance were identified during field surveys, engineering reviews, and through discussions with facility personnel and local regulatory agencies. The purpose of the field surveys was to review environmental issues related to waste management, facility operations, and regulatory compliance that were identified during the completion of the ESAs. The feasibility of implementing the client's standard management systems and procedures was reviewed and emphasized in development of recommended facility improvements designed to ensure environmental compliance.

Mercedes Dealership Site Assessment, Los Angeles County, California (Project Manager)

Lewis managed, scoped, and completed a site assessment designed to evaluate the vertical and lateral extent of multi-source impacts (USTs, conveyance piping, hydraulic lifts and clarifier) at a Mercedes Dealership in Los Angeles County. He successfully presented the results of the assessment work and obtained a case closure letter from the Los Angeles County Department of Public Works—the lead oversight agency for the site.

Penske Motor Group Environmental Site Assessment, West Covina, California (Project Manager)

Lewis managed, scoped, and completed an expedited environmental site assessment for the Penske Motor Group specifically designed to evaluate the vertical and lateral extent of multiple-source impacts (USTs, conveyance piping, hydraulic lifts, and clarifier) at a Mercedes Dealership in Los Angeles County. The work included multiple soil borings using hollow stem auger and geoprobe drilling techniques, use of a mobile and fixed laboratory, as well as supervising the excavation, screening, segregation, and disposal of impacted soils. He presented the results of the assessment work and successfully negotiated and obtained a case closure/no further action (NFA) letter from the Los Angeles County Department of Public Works. Obtaining the case closure and NFA letter in an expedited time frame was critical in enabling the client to successfully divest the site and manage and control potential liabilities associated with the impacts identified and addressed via site characterization.

Due Diligence Assessments

Southern California Construction and Property Development Due Diligence and Compliance (Project Manager)

Lewis performed due diligence and compliance work for several local construction and property development companies within Southern California to ensure environmental compliance with local, state, and Federal guidelines and legislative aspects associated with stormwater pollution prevention. Work comprised liaison with local and state agencies to determine regulatory requirements, standards and sampling criteria, as well as research into providing cost-effective solutions for stormwater pollution prevention and dewatering activities conducted by clients.

** denotes projects completed with other firms*

Lewis Simons PG

Senior Geologist

Environmental Site Assessments Phase I, II, III

National and Multi-National Phase I and II ESAs and Due Diligence Compliance Audits (Project Manager)

Lewis performed and managed Phase I and Phase II Environmental Site Assessments (ESAs) and Due Diligence Compliance Audits for various national and multinational corporations in accordance with the methodology and protocol of the American Society of Testing Materials (ASTM) Standard Practice for Environmental Site Assessments ("Standard" E 1527-00 and E 1528-00). Work included a review of available government agency files; an environmental record search of interviews with property owners and regulatory agencies; submittal of report to the client, including recommendations for Phase II assessment and sampling, when appropriate.

Environmental Site Remediation

1936 UST Removal, Ventura, California (Project Manager)

Lewis managed and provided direct oversight for the successful removal of a UST dated 1936 that was inadvertently identified during a construction grading project in Ventura, California. The successful ;removal of the tank; impacted soil, and the placement of ORC in the excavation pit, to assist with the enhanced biodegradation of any residual petroleum hydrocarbons left in soil and shallow groundwater, resulted in a successfully negotiated case closure status to be issued by the Ventura County Environmental Health Division (VCEHD). Timing and obtaining case closure were critical in preventing costly delays that were being incurred by the client and stalling the redevelopment of the site.

Hazardous Waste

Yorkshire Electricity, Bradford, Yorkshire, England (Project Manager)

As project manager, Lewis provided 24-hour incident response services to a British-based energy supply company (Yorkshire Electricity is now known as npower®). He acted as a liaison with regulators and the specialist contractors to provide both safe and cost-effective solutions under emergency response conditions. An example of work completed includes a response to a release of potentially PCB containing transformer fluid at a large electricity transformer facility that was located in close proximity to a sensitive watercourse in Southern Yorkshire, England. Response measures included agency liaison and notifications, the completion of an initial risk assessment associated with conducting work at an electricity transformer facility, containment of the release, an assessment of the lateral and vertical extent of impacted soils (including an assessment of risks to groundwater and potentially sensitive receptors), as well as the implementation of cost-effective remedial measures. This comprised the field screening, excavation, and disposal of visually impacted soils to an appropriate facility licensed to accept potential PCB-containing and mineral oil impacted soils (i.e., segregation of soils as hazardous and/or nonhazardous waste).

Healthcare

Confidential - Former NASA Industrial Facility, Hospital and MOB Redevelopment, Downey, California

Mr. Simons participated on the team that conducted a combined environmental and geotechnical evaluation of a former NASA industrial plant that was to be demolished and redeveloped as a hospital and medical office building complex. The NASA facility was utilized for Gemini, Apollo, and Space Shuttle testing, and included an airfield, hazardous material storage, and cryogenic and physical testing areas. The project involved historical research to locate former hazardous material usage and storage areas; drilling and sampling of soil, soil vapor, and groundwater to evaluate impacts; combining the geotechnical and environmental sampling for efficiency and cost savings; assessment and health risk (PEA) reports for evaluation of worker and site user health risk and for submission to the California DTSC; asbestos and hazardous material abatement reports for demolition purposes; geotechnical reports for site grading, foundation, pile, and liner design, and backfill requirements; construction oversight; and participation with client legal counsel in negotiations with state regulatory agencies. Remedial oversight was also conducted, and we coordinated with the client, contractor, adjacent landowners, the City, and regulatory agencies.

** denotes projects completed with other firms*

Lewis Simons PG

Senior Geologist

Mining

Mining Colliery Hydrogeological Assessment, South Yorkshire, England (Project Manager)

Lewis performed a hydrogeological assessment of a former mining colliery that was selected for a potential solid waste landfill facility. Work comprised an assessment of background surface water and groundwater conditions in the vicinity of the former colliery site prior to landfill operations, which included the installation of multiple groundwater monitoring wells and surface water monitoring locations, as well as the completion of a geophysical survey designed to locate the presence of faulted stratigraphic units known to exist in the area. The faults presented a potential human health risk to active collieries actively operating in the area due to the potential migration of leachate waters from the landfill into surrounding areas via groundwater and preferential pathways that may exist as a result of fault movement.

Multi-Unit / Family Residential

Multi-media Site Assessment, Calabasas, California (Project Manager)

Lewis managed and coordinated a multi-media site assessment of a 161 acre Site in Calabasas, California. The site was located directly down gradient from an active landfill that had resulted in VOCs leaching to groundwater and migrating onto the property. Given the sensitive proposed redevelopment of the currently vacant ranch land into 23 luxury homes, assessment and site characterization were required to evaluate the risk to human health that might exist. Work was performed with oversight from the State of California Environmental Protection Agency (Cal-EPA) Department of Toxic Substances Control (DTSC). A detailed work plan, sampling and analysis plan, (SAP) and quality assurance plan (QAP) were prepared and submitted to the DTSC for approval prior to the completion of the proposed scope of work for the assessment activities.

Ozone Sparge System Installation and O&M, La Habra, California (Principal-in-Charge)

Lewis provided oversight for the installation, operation, and maintenance of an ozone sparge system at a former logistics/refrigeration facility in La Habra, California. The site was owned by an international redevelopment company that specializes in large-scale residential developments. Work comprised soil, soil vapor, and groundwater sampling for halogenated volatile organic compounds (HVOCs) that were migrating onto the site from an upgradient source. Work included the installation of 40 independent ozone sparge points and their connection (via above ground pipework) to two independent skid-mounted ozone sparge units capable of generating up to 1.5 and 2.5 pounds of ozone per day, respectively. Liaison and regulatory oversight from the Orange County Health Care Agency (OCHCA) and the Santa Ana Regional Water Quality Control Board (SARWQCB) were an integral part of the project. The agencies ensured that the source and potential responsible party for the release of the HVOCs into shallow soil and groundwater could be identified and the source removed to prevent further continued migration of HVOCs in groundwater and soil vapor onto the site.

Oil & Gas

Oil Exploration Well Research, Multiple Sites, California

Lewis has conducted research on behalf of clients into the presence of former oil well locations associated with acquisition of commercial and residential properties and redevelopment projects. Sources of historical information used include use of Munger Map Book, California and Alaska, Oil and Gas Fields, State of California Division of Oil and Gas records and online database as well as use of historical aerial photographs to observe the location and presence of wells when operational relative to topographic features in the area that may provide information on the likely location of an oil well. Upon a review of records, Lewis completed geophysical surveys using a Geometrics G858 Cesium Vapor Magnetometer, gradiometer and Schonstedt handheld magnetometer with an audible pitch to identify a ferromagnetic object (i.e., oil well casing) in the survey area. The last step in measures typically taken to locate the former oil well included physical excavation of the area using a backhoe excavator in order to expose the well casing and perform a leak check to evaluate whether the oil well meets current well standards or requires re-abandonment.

** denotes projects completed with other firms*

Lewis Simons PG

Senior Geologist

Pilot Trials, Various Locations

Lewis conducted pilot trials and implemented the design and installation of in-situ remediation systems on petroleum retail filling stations and contaminated land projects. Remedial technologies used to reduce or contain the migration of soil and groundwater contamination included LNAPL source recovery and plume containment by pump and treat, vapor extraction, vacuum enhanced recovery, and air sparging. Lewis planned, coordinated, and oversaw the safe decommissioning/removal of USTs, ASTs, site buildings, and pumps under CDM regulations for various industrial and petroleum retail outlets.

Fuel Distribution Depots/Terminals Phase I and II EASs (Project Manager)

Lewis managed (Phase I & II) environmental audits of petrol filling station sites and fuel distribution depots/terminals in the UK and overseas for several major oil companies. Sites were associated with divestiture, purchase, redevelopment, or 24-hour emergency response. Duties required liaison with the client and ensuring project deliverables were timely, on budget, and met quality assurance/quality control requirements.

Gas Station Environmental Consulting, Yorba Linda, California

Lewis worked closely with the City of Yorba Linda Engineering and Public Works Department and Orange County Health Care Agency to provide environmental consulting and engineering services at a former gas station. Work included the development and implementation of a Quarterly Groundwater Monitoring Program and following the identification of product during the initial groundwater monitoring exercise.

Shell Petroleum, Due Diligence and Compliance Audits, Various Counties, Southern California (Souther California Project Team Leader)

Lewis was the Southern California project team leader for conducting due diligence and compliance audits for Shell petroleum retail facilities located throughout Riverside County. The work included the development of a compliance checklist and resolving all notice of violations (NOVs) issued by the Riverside County Environmental Health Care Agency. Each Shell-owned facility was audited for evidence that NOVs were resolved; current SB 989 testing and compliance; and permits and hazardous materials business plans were current, accurate, and a copy was filed at the lead agency. Waste disposal and training records, as well as designated operator inspection reports, were reviewed; emergency equipment and procedures were checked to make sure they were available and on site. Strict deadlines set forth by the district attorney were met to ensure Shell's facilities were in compliance with all Federal, state, and local regulatory requirements. The compliance work was extended to include all counties within Southern California. The cost was $1,500,000.

Retail

New Target Store Construction Project, Simi Valley, California (Senior Geologist, Project Manager)

Lewis provided environmental assessment and remediation services for a new Target store built in Simi Valley, California. Key services provided to Target were: Phase I and II Environmental Site Assessments, UST and hydraulic lift removal work, groundwater monitoring well abandonment, grading and archaeological oversight, dewatering associated with stormwater and artesian site conditions and the installation of underground utilities. Stantec worked closely with Target and its construction team to mitigate environmental concerns present at the Site and minimize construction downtime, thus ensuring Target's date for store opening would be met.

** denotes projects completed with other firms*

Lewis Simons PG

Senior Geologist

Retail / Commercial

Risk Based Corrective Action (RBCA) and Remediation/Decommissioning Projects (Project Manager)

Lewis served as a project manager responsible for 15 staff members and in excess of 100 petroleum retail outlets, industrial, and commercial sites. Work included Risk Based Corrective Action (RBCA) and remediation/decommissioning for the asset management department of various hydrocarbon-based clients.

Norwalk Shopping Plaza Phase I ESA, Norwalk, California

Lewis performed a Phase I ESA of seven independent business units within a shopping Plaza in Norwalk, Southern California. As well as the completion of an ESA under ASTM E 1527-00 guidelines, the work included organization and oversight of an assessment of potential asbestos bearing materials completed by a state qualified asbestos contractor prior to demolition of the buildings and redevelopment of the site into a supermarket.

Dry Cleaning Facility Subsurface Soil and Groundwater Site Assessment, Simi Valley, California (Project Manager)

Lewis performed a subsurface soil and groundwater site assessment of a Dry Cleaning facility in Simi Valley. A previous site investigation identified chlorinated solvent (PCE and TCE) impacts to soil and groundwater. The facility was entered into the Voluntary Cleanup Program facilitated by the Ventura Environmental Health Division (VCEHD) to obtain formal closure for the facility. The work included the development of a work plan for an additional Phase II site investigation that was submitted to the VCEHD and client for approval. Soil and groundwater samples were submitted for laboratory analysis to evaluate the vertical and lateral extent of potential chlorinated solvents associated with dry cleaning facilities. Multiple continuous-cored geoprobe borings were drilled and soil and groundwater samples collected for laboratory analysis. A No Further Action letter was issued by the VCEHD based upon the results of the chemical analyses, comparison with regulatory criteria, and evaluation of potential nearby sensitive receptors.

Inactive Railroad Spur Evaluation, San Pedro, California (Project Manager)

Lewis served as the project manager for the evaluation of an inactive railroad spur in San Pedro, California. The site was part of a former bakery property that had formally operated USTs, hydraulic lifts, and a clarifier that had since been removed; yet included a railroad spur that had been reportedly treated routinely with herbicides/pesticides and rodenticides. The purpose of the evaluation was to determine the extent of arsenic and lead, as well as other constituents of concern that had been detected, that might be present at levels considered hazardous prior to the redevelopment of the site into a nationally known retail store. Additional investigations, and as part of the conditions of the permit application submitted by the client to the Los Angeles Building and Safety Department, included the installation of shallow soil vapor probe points and methane soil gas testing in accordance with the guidelines and methane code set forth by the LADBS.

Di Carlo Bakery Site Case Closure, San Pedro, California

Lewis obtained case closure for former USTs located at a Former Di Carlo Bakery Site from the Los Angeles Regional Water Quality Control Board (LARWQCB). Tasks included the completion of a Case Review Form that required a summary of all previous work conducted at the Site to date, as well as an evaluation of historic and current detected constituents of concern in soil and shallow groundwater at the Site and the identification of potential sensitive receptors. The case closure letter prepared for the Site was issued by the LARWQCB and confirmed in a letter dated September 13, 2007.

Target Store Assessment and Remediation, Anaheim, California (Project Manager)

Lewis managed the assessment and remediation of a former Target Store located in Anaheim, California. Sources of impacts
identified in soil, soil vapor, and groundwater that were associated with a former dry cleaners and automotive service station that formerly operated at the property. Work included the evaluation of all historical soil, soil vapor, and groundwater
data associated with the site to date; the completion of an updated site assessment to evaluate current environmental conditions; and remediation of these source areas. Lewis worked closely with the City of Anaheim Public Utilities Department and the Santa Ana Regional Water Quality Control
Board to obtain no further action status for the Site. Liaison and
regular meetings due to the aggressive schedule required for

** denotes projects completed with other firms*

Lewis Simons PG

Senior Geologist

cleanup to residential levels and redevelopment of the property
into residential condominiums was an integral part of the projects success. Case closure and no further action status were
granted by the regulatory agencies in February 2012.

Former Bakery/New Target Store Site, San Pedro, California (Project Geologist)
Soils were inadvertently identified at a former bakery site in San Pedro, California during grading and were initially deemed to be RCRA Hazardous or Non-RCRA hazardous waste. Based on a cost-effective site-specific sampling and analysis plan developed in accordance with current regulatory and health and safety guidelines, Lewis was able to profile and dispose of the soils as non hazardous waste, thus enabling the Target Corporation to avoid liability as a hazardous waste generator and the resultant associated tax implications. By working effectively with the subcontractors and Target's designated construction group, Lewis was able to minimize down time, while providing significant cost savings and adherence to regulatory guidelines for the correct characterization and disposal of soils from the site. Cost savings were provided to Target in the form of reduced transport, handling, and significantly lower disposal costs, as well as avoiding long-term liability as a generator of hazardous waste and the associated tax implications. He expedited management of the characterization, excavation, and disposal of soils—critical given the construction schedule for the redevelopment of the former bakery site into a Target Store. Environmental consulting work also performed at this location that included obtaining an NFA/Case Closure status from the Los Angeles Regional Water Quality Control Board for the former underground storage tanks; evaluation of a former railroad spur for potential heavy metals, pesticides, and herbicide impacts or waste characterization purposes.

Roadways

Interstate 210/215 Soil Sampling, San Bernardino, California (Project Manager/Field Coordinator)
Lewis served as project manager/field coordinator for the completion of soil sampling for aerially deposited lead (ADL) analysis along the Interstate 210/215 Freeways in California. The proposed scope of work was intended to evaluate whether excavated soil generated during the proposed improvements to the freeways would result in the need for special handling or disposal (as defined by Title 22 of the California Code of Regulations) with respect to ADL. To evaluate appropriate handling procedures for excavated soil as a result of proposed Caltrans improvements, the collected samples were analyzed in a California certified laboratory for total lead. In addition, select samples were also analyzed for pH and soluble lead following the California Waste Extraction Test (where total lead exceeds 50 mg/kg) and the Toxicity Characteristic Leaching Procedure (TCLP) (where Cal WET results exceed 5 mg/L). Tasks included coordinating several soil sampling teams and the processing, collection, and logging of multiple soil samples.

Solid Waste

Waste Management Audit, Lakenheath, England
Lewis performed a waste management audit for the British Government Ministry of Defence and United States Air Force Base in Lakenheath, England. The work comprised an assessment of waste streams, as well as an assessment of current transport, transfer, and disposal protocols. A waste management strategy was devised to control and segregate the volume and types of waste produced, as well as reduce disposal costs thorough the education and promotion of waste recycling and reduction initiatives.

Warehouse / Light Industrial

Former Industrial Facility Methane Survey, San Pedro, California (Project Manager)
Lewis managed and coordinated a methane survey at a former commercial industrial facility in San Pedro in accordance with the Los Angeles Department of Building and Safety Guidelines (LADBS). Work comprised the installation of 15 soil vapor probe points and sampling on two consecutive days for methane via a company licensed by the LADBS. He presented conclusions and recommendations for methane mitigation measures based on a comparison of detected concentrations of methane and site specific parameters measured in the field (i.e., pressure readings), as well as requirements specified by the LADBS.

** denotes projects completed with other firms*

Lewis Simons PG

Senior Geologist

Water

Water Quality Sampling Services, Simi Valley, California

Lewis provided water quality sampling services for a construction company that was replacing a section of a flood channel. Scope of work involved ensuring that the construction work would not impair the flood channel, storm drain, or the sanitary sewer system operated by the City of Simi Valley. Adherence and compliance to the permit requirements (NPDES) issued by the City of Simi Valley was the prime objective for this project.

** denotes projects completed with other firms*

Lewis Simons PG

Senior Geologist

PUBLICATIONS

An Initial Environmental Review (EIR) Report. *EIA, Auditing & Environmental Management Systems*, 2002.

Steven Brady PG, CEG, CHG

Managing Principal Hydrogeologist Technical Intro

With more than 30 years experience in environmental consulting, engineering, and construction fields, Steve has been involved with all aspects of regional and site-specific environmental investigations throughout the southwestern US, including CERCLA/SARA, RCRA, NEPA, and CEQA regulated projects. His experience includes remedial investigations/feasibility studies; risk assessments; soil, soil vapor, and groundwater assessments; contaminant fate and transport determinations; and contaminant delineation and treatment or removal. Other activities include watershed and wetlands investigations; siting investigations; forensic chemical investigations; and investigations using various investigative techniques.

Steve has worked with a range of commercial and industrial client sectors, with focus on construction related projects. His experience includes military/aerospace; semiconductor manufacturers; transportation (rail & vehicle); healthcare; petroleum (upstream, midstream, and downstream); property management, investment, development; and legal clients.

Steve conducts independent and peer review of documents for Quality Assurance/Quality Review requirements. QA/QC review is performed for a variety of client projects, including due diligence; soil, soil vapor, and groundwater assessments; compliance; O&M and remedial projects; and CEQA/NEPA projects. His experience with contaminants includes petroleum hydrocarbons; volatile organic compounds; semi-volatiles organics (including pesticides and PCBs); metals; radionuclides; and others.

Steve has participated as an expert for the California Board of Geology for determination of pass point criteria for multiple certifications.

EDUCATION

BA, Architecture, University of North Carolina, Charlotte, North Carolina, 1979

MS, Geology, Arizona State University, Tempe, Arizona, 1988

8-Hour Health & Safety Annual Certification Update, OSHA, Los Angeles, California, 2014

8-Hour Supervisor's Certification, OSHA, Los Angeles, California, 1990

40-Hour Health & Safety Certification (29 CFR 1910.120), OSHA, Los Angeles, California, 1989

REGISTRATIONS

Registered Geologist #50057, State of Arizona

Certified Hydrogeologist #542, State of California

Certified Engineering Geologist #2000, State of California

Professional Geologist #6031, State of California

MEMBERSHIPS

Member, Association of Water Agencies of Ventura County

Member, Geological Society of America

PROJECT EXPERIENCE

Aboveground and Underground Storage Tank Management

Underground Storage Tank Program Management for Major Oil Company Portfolios, Various Locations, California, Arizona, Nevada (Portfolio Manager)

Steve managed regional portfolios of site assessment and remediation projects at gasoline-dispensing facilities across the southwestern US. He was responsible for planning and implementing projects involving UST system closure, site assessment, remediation system design, construction management, operation-and-maintenance, and risk-based corrective action analysis. Tasks included collection of soil, soil vapor, and groundwater samples during assessments, UST removal activities, and after releases have been discovered, corrective action plan preparation, agency liaison, negotiations, and reporting, and remediation oversight.

** denotes projects completed with other firms*

The sites were located in a variety of geologic terrains ranging from fractured bedrock to alluvium, and the depth to groundwater ranged from a few feet to several hundred feet. Contaminants typically included separate-phase hydrocarbons (SPH) and dissolved-phase motor fuel constituents. Remediation technologies used to clean up the various leaking UST sites included excavation, ozone sparging, air sparging, biosparging, soil vapor extraction, bioventing, groundwater pump-and-treat, dual phase extraction, high vacuum dual phase extraction, and aboveground bioreactors (to treat higher concentration liquid effluent).

Agriculture

Agriculture Site Assessment, Monitoring, and Remedial Activities*, Santa Barbara, California (Project Manager)

Steve served as the project manager for the soil and groundwater site assessment, quarterly groundwater monitoring, and oversight of remedial activities at an agricultural site. The site encompasses more than 60 acres, with approximately 20 acres within the coastal zone of Santa Barbara. In addition to releases from pesticide and chemical storage areas, diesel boilers, and fuel tanks, large portions of the site consisted of undocumented landfills. An assessment of soil and groundwater was performed for the site, and the extent of both soil and groundwater contamination due to releases of fuels and chemicals was determined. Calculations of groundwater gradient and rates of contaminant flow in the subsurface were performed. Remedial action plans were developed and implemented to remove landfills from the site.

Agricultural Packing Plant SWPPP Development and Compliance Project* (Project Manager)

As project manager, Steve was responsible for site facility audits to evaluate potential discharge locations, development of best management practices recommendations, and development of a Storm Water Pollution Prevention Plan for submission to the lead regulatory agency.

Airports & Aviation

John Wayne Airport Soils and Groundwater Investigation* (Project Geologist)

Steve conducted characterization, delineation, and remediation of hydrocarbon and volatile organic contaminated soils and groundwater at Orange County's John Wayne Airport. Duties included development of site-specific work plans and health and safety plans; permitting, drilling and sampling soil borings; installation of groundwater monitoring wells; installation, maintenance, and monitoring of a groundwater treatment system; compilation and analysis of analytical results; and preparation of monthly and quarterly reports.

Norton Air Force Base Remedial Investigation*

Steve served as project manager for a fast-track remedial investigation supporting RCRA closure of Norton Air Force Base NPL site in San Bernardino, California. Initial tasks consisted of assessment and demolition of two hazardous material storage facility areas at the Base. Part of the DRMO, these two storage facilities received all hazardous materials generated at the Base. A site-specific Work Plan, Chemical Data Quality Management Plan, and Health and Safety Plan were developed and approved by the U.S. Army Corps of Engineers, U.S. Air Force, and the California EPA. Field activities consisted of wipe sampling of facility surfaces prior to demolition, demolition and salvage of building materials, drilling 33 subsurface borings, and collecting concrete core, asphalt, and subsurface materials to assess conditions at the site. Demolition of the buildings was completed in one day and salvage operations were performed concurrent with the site assessment. A report was developed detailing activities and recommendations, and Certification of Closure was performed as a final task.

March Air Force Base Site 17 Engineering Evaluation/Cost Analysis* (Deputy Project Manager)

Steve served as deputy project manager for an Engineering Evaluation/Cost Analysis (EE/CA) for remedial actions at March Air Force Base Site 17, an abandoned pool which was backfilled with hazardous waste. Duties consisted of research, analysis, and generation of a report which includes development of scope and schedule for removal action objectives adhering to statutory limits for removal actions; identification and analysis of removal action alternatives, including effectiveness, implementability, and cost; comparative analysis of remedial alternatives; and recommendations for removal actions.

** denotes projects completed with other firms*

Steven Brady PG, CEG, CHG

Managing Principal Hydrogeologist Technical Intro

Edwards Air Force Base and Phillips Laboratory Closure* (Project Manager)

Steve managed an expedited remedial investigation under the Installation Restoration Program for closure of Edwards Air Force Base, Phillips Laboratory OU4, Sites 7 and 167, the 48 acre beryllium storage and test firing range for the Phillips Laboratory. Site 7 was used to stockpile beryllium-contaminated soils after explosions destroyed buildings on the Site. Site 167 received beryllium fallout from test firings of rocket engines. Duties included development of the work, sampling and analysis, and Health and Safety Plans, which were reviewed and approved by the U.S. Army, the U.S. Air Force, and the U.S. EPA.

March Air Force Base, Hawes Site Closure*, San Bernardino County, California (Project Manager)

Steve managed a remedial investigation under the Installation Restoration Program for closure and property transfer of March Air Force Base, Hawes Site in San Bernardino County, California. The Hawes Site consists of a former auxiliary airport and radio tower, and encompasses approximately 305 acres of federally endangered species habitat. Initial duties included an endangered species survey of the Site, development of an endangered species Conservation Plan, and a geophysical survey of the Site. The Conservation Plan was reviewed and approved by the U.S. Fish and Wildlife Service. Site specific Work Plans, Sampling and Analysis Plans, and Health and Safety Plans were then developed for the Site and approved by the U.S. Army Corps of Engineers, the U.S. Air Force, the U.S. EPA, the California EPA, and the Regional Water Quality Control Board. The planning documents detailed protection of endangered species and assessment of potential contamination and closure of fuel and waste oil USTs, removal of septic tanks and leach fields, removal of underground tanks, geophysical logging and closure of the onsite water supply well, removal of numerous utility vaults, demolition and removal of a storage building, removal of scrap and debris from the Site, and asbestos abatement of the bunker and bunker area.

Brownfield Investment Property Fast-Track Investigation*, Santa Monica, California (Project Manager)

Steve served as project manager for a fast-track investigation on a Brownfield investment property that was formerly a portion of the original McDonnell Douglas Aircraft manufacturing facility in Santa Monica. Work plans were developed and approved by the client, property owner, and lender. Soil gas surveys and soil sampling assessments were performed to characterize the nature, levels, and potential sources of contamination at the site. The entire project was completed within three weeks and recommendations were provided to the client aimed at limiting future liability. Negotiation support was provided to assist in obtaining funding.

Former Military/Aerospace Manufacturer Remedial Oversight* (Project Manager)

Steve performed remedial oversight at a former military/aerospace manufacturer in Santa Ana, California. Extensive quantities of chlorinated solvents, metals, and fuels were released into subsurface soils and groundwater by a past military/aerospace tenant. Numerous remedial actions have been performed at the site. A summary report was developed detailing the nature and levels of contamination in the soil and groundwater aquifers, a summary of the prior assessments and remedial activities performed at the site, an opinion regarding the extent of contamination in the subsurface and different water-bearing zones, and an opinion regarding the adequacy of the former tenants proposed assessment and remedial activities. Assistance with negotiations with the tenant and the RWQCB regarding site remediation was provided.

Municipal Airports Fast-Track Compliance Audits and Evaluations, Various Locations (Project Manager)

Steve served as project manager for the fast-track compliance audits and historical evaluations of seven municipal airports in Southern California, Washington, and Pennsylvania. The project involved agency file and database research, historical document research, and site facility audits to determine compliance status with appropriate regulations, as well as generation of summary reports aimed at limiting future liability for the new operators at the airports.

** denotes projects completed with other firms*

Steven Brady PG, CEG, CHG

Managing Principal Hydrogeologist Technical Intro

Condition Assessments

Cave Creek Groundwater Mapping and Siting* (Project Manager)

Steve conducted mapping and siting of multiple groundwater production wells in Arizona for an assured water supply for the City of Cave Creek and in support of a proposed golf course and country club development. Well locations were selected and logging and evaluation of test boring conducted to more than 1,000-foot bgs. Screen depths were selected for the wells and oversight of well construction was completed.

Seismograph Station Siting* (Project Manager)

Steve conducted siting of multiple Seismograph Station arrays to locate significant, active fault segments in Central and Southern California meeting specific lithological criteria. The seismograph arrays were designed to obtain near-field seismic effects. The project involved review of numerous geologic and geotechnical reports, evaluation of data from existing seismograph arrays, field mapping and site reconnaissance, contact with property owners to obtain lease permits, and generation of a report detailing conclusions and recommendations.

Pacific Palisades Landslide and Contamination Investigation*, Los Angeles, California (Project Manager)

Steve served as the project manager for the geohydrologic and environmental portions of an investigation to evaluate landslide potential and potential soil and groundwater contamination for a proposed force main line in the Pacific Palisades for the City of Los Angeles, Geotechnical Services Division. Numerous ancient and historic landslides occur in the Pacific Palisades, many of which have activated due to the presence of high groundwater. The study required review and compilation of prior geotechnical and environmental data; geologic field mapping and surveying; geotechnical and environmental drilling, sampling, and chemical and physical analysis of soil and groundwater; review of historical and site-specific oblique, vertical, and infrared aerial photographs; data compilation and analysis; determination of groundwater sources; and map and report preparation with evaluation of alternatives and recommendations.

Methane and Leachate Collection Systems Investigation* (Project Manager)

An investigation of the methane and leachate collection systems operational at a golf and country club, on the site of a former landfill in the Santa Monica Mountains, was performed. An extensive review of available landfill and facility construction and monitoring data was conducted, as well as research on documentation available from the RWQCB, the Department of Fish & Game, and the US Army Corps of Engineers. Site and facility audits were performed to evaluate the present condition of the methane, gas condensate, and leachate collection systems. Conclusions and opinions were provided to the client concerning the operation, maintenance, and adequacy of the collection systems. Mitigative measures were recommended to the client aimed at limiting offsite migration of methane and improving water quality downgradient from the landfill.

UK and US Golf Course UST Compliance* (Project Manager)

Steve served as project manager for a compliance status summary of the underground storage tanks at 250 client-owned golf courses throughout the UK and US. The project involved review of tank data from the various courses and management/oversight of the development of a database that contained pertinent details including quantity of USTs and aboveground storage tanks, installation dates, and other tank/tank appurtenance information. The database allowed for searches and sorting to determine compliance with the US-EPA UST compliance deadline.

** denotes projects completed with other firms*

Steven Brady PG, CEG, CHG

Managing Principal Hydrogeologist Technical Intro

Environmental Site Assessments Phase I, II, III

Phase I ESAs and Liability Evaluation, Confidential Client, Multiple Foundries, Southern California

Steve was part of the Stantec team that completed concurrent Phase I ESAs and an overall evaluation of potential pollution liability for multiple foundries. The projects were completed during a business purchase transaction whereby the properties and their associated environmental liability would become the responsibility of the new land owner. At the time of evaluation, the foundry sites were each in various stages of environmental assessment and remediation, and under regulatory oversight by the Los Angeles Regional Water Quality Control Board (LARWQCB). The liability evaluations consisted of assessing the potential remaining environmental assessment and remediation that may be required by the LARWQCB, and development of potential costs associated with obtaining regulatory closure. Potential future environmental liabilities associated with purchasing the impacting properties and the foundry business operations were also included as they might pertain to the purchase of the business and its assets/liabilities. Because the projects were completed during the pre-transaction due diligence period, the projects were coordinated and completed within an expedited timeframe by a team of Stantec professionals across multiple offices.

Healthcare and/or Environmental Site Assessment Phase I, II, III, Various Locations, California, Oregon, and Washington (Project Manager)

Steve managed numerous Phase 1, Phase II, and remedial projects associated with property transfer and development for a major health care provider throughout California and the Pacific Northwest. Numerous specialized assessments have been conducted for various existing or planned hospitals, medical office buildings, and support facilities. These investigations have involved drilling and sampling of soil, soil vapor, and groundwater utilizing various techniques; installation and sampling of monitoring wells and calculated rates and direction of groundwater flow; location of contaminant sources; evaluation of facility usage, and Risk Assessments to document protection of human health for facility users and construction workers. Remediation of soil, soil vapor and groundwater have been performed, including underground storage tank removal, contaminated soil removal and treatment, and evaluation of best available technologies for remedial actions. Project support has involved negotiations with regulatory agencies, legal counsel, and property owners.

Retail Tire Facility and/or Environmental Site Assessment Phase I, II, III (Project Manager)

Steve served as Project Manager for numerous combined Phase I and Phase II environmental site assessments, groundwater monitoring, remedial actions, and reporting projects for a major retail tire facility. Projects generally included assessing the extent of contamination associated with hydraulic lifts, USTs, and other activities associated with operating a tire replacement facility, as well as remediating the extent of assessed contamination and negotiating cleanup levels with the local enforcement agencies.

Multiple Combined Phase I and II ESAs (Project Manager)

Steve served as Project Manager for numerous combined Phase I and Phase II environmental site assessments, groundwater monitoring, remedial actions, and reporting projects for a major retail tire facility. Projects generally included assessing the extent of contamination associated with hydraulic lifts, USTs, and other activities associated with operating a tire replacement facility, as well as remediating the extent of assessed contamination and negotiating cleanup levels with the local enforcement agencies.

Seven Oaks Dam Mitigation Property Environmental Assessment*, Redlands, California (Project Manager)

Steve served as the project manager for an environmental assessment of the 64-acre Seven Oaks Dam Mitigation property in the Santa Ana River Flood Channel, Redlands. The project consisted of a Phase I level site assessment and soil gas survey. The project involved research, historic air photo analysis, site reconnaissance and mapping, installation of soil gas monitoring wells, soil-gas sampling for volatile organics, data compilation and analysis, and preparation of a report detailing activities and conclusions.

** denotes projects completed with other firms*

Steven Brady PG, CEG, CHG

Managing Principal Hydrogeologist Technical Intro

Nike Site Environmental Assessment and Closure*, Puente Hills, California (Project Manager)

Steve served as the project manager for an environmental assessment aimed at gaining site closure for a 55-acre Nike missile battery located in the Puente Hills of Los Angeles County. The site consisted of three areas on two separated ridge tops; the administration area and launch area (also known as the Lower Site) were on one of the ridge tops, and the control area (also known as the Upper Site) was located on an adjacent ridge top. The Nike Site contained aboveground and underground storage tanks, a vehicle maintenance shop, underground missile storage and launch facilities, aboveground missile assembly, fueling, and testing facilities, surveillance facilities, barracks, and an underground network of tunnels. Duties consisted of research, negotiations with the Cal-EPA, development of Work Plans and Health and Safety Plans, geophysical and radiation surveys, drilling and sampling soil and bedrock, and sampling for asbestos containing building materials. Reports were developed detailing options and recommendations for property transfer of a complex military site.

Los Angeles and Ventura Counties Property Investigations and Transfers (Project Manager)

Steve served as project manager for commercial and industrial property transfers and litigation support in Los Angeles and Ventura Counties. Numerous specialized assessments have been conducted for various financial institutions. These investigations have involved drilling and sampling of soil and groundwater utilizing geoprobe, hydropunch, hollowstem auger, and other techniques; installation and sampling of monitoring wells and calculated rates and direction of groundwater flow; location of contaminant sources; and evaluation of facility usage, and Risk Assessments. Remediation of soils and groundwater have been performed, including underground storage tank removal, contaminated soil removal and treatment, and evaluation of best available technologies for remedial actions. Project support has involved negotiations with regulatory agencies, legal counsel, and property owners.

Telecommunication Property Site Assessment*, Santa Barbara, California (Project Manager)

Steve performed a subsurface soil and groundwater site assessment of a telecommunication property in Santa Barbara. Adjacent properties had released PCE and TCE into the subsurface soils and groundwater, but contamination at the site appeared disconnected from the larger plume originating offsite. A work plan and health and safety plan were developed and approved by the client and their corporate counsel. Multiple continuous-cored geoprobe borings were drilled and soil, soil vapor, and groundwater samples collected. Through analysis of the lithology, it was shown that the subsurface consisted of an ancient nearshore, lagoonal environment transected by stream channels. Two separated plumes were shown to occur at the site, with the larger plume derived from an offsite source and the smaller plume originating from onsite operations. A health-based risk assessment was performed for the property to determining appropriate cleanup levels.

Metal Stamping and Forming Facilities Property Transfer (Project Manager)

Steve served as project manager in support of property transfer of three metal stamping and forming facilities. Two of the sites were listed as potential contributors to the contamination in the San Gabriel Valley groundwater, with the third listed by the U.S. EPA as within the top 16 contributors to the groundwater contamination in the Baldwin Park Operable Unit (OU). Research was performed on the individual sites and their contribution to the San Gabriel Groundwater Basin contamination; on the nature and extent of contamination in the San Gabriel Valley Groundwater Basin; on the locations and calculated contributions to the contamination in the Baldwin Park OU from other known PRPs; and on the water delivery and remediation plans for the different San Gabriel Valley OUs, and in particular, in the Baldwin Park OU. Opinions were generated regarding potential future liability for ownership of each facility, and an evaluation of the sources of contamination found in the Baldwin Park OU was developed. Determinations of legal implications and calculations of environmental liability were performed, and a range of anticipated costs associated with ownership of the properties were presented. Results were used in negotiations for the properties. Facility audits were performed at each site, with recommendations provided for equipment and process upgrades, which were aimed at limiting future releases and overall liability.

** denotes projects completed with other firms*

Ventura County Phase I and II Site Assessments (Project Manager)

Steve managed multiple Phase 1 and 2 site assessments for coastal properties in Ventura County consisting of a power generating facility tank farm, hazardous materials storage area, agricultural, and degraded wetland areas to be acquired and restored to wetland conditions. The projects included research; soil, surface water, and groundwater sampling; assistance in property acquisition negotiations; and providing engineering geologic, hydrogeologic, and environmental and risk-based opinions ,and recommendations aimed at facilitating the property acquisition while limiting liability to the State of California. Participation on the project included oversight during tank farm and hazardous material storage area decommissioning and property restoration.

Environmental Site Remediation

South Gate Tank farm Closure Reports (Project Manager)

Steve developed remedial closure reports for a multiple-owner tank farm in the City of South Gate. To facilitate development of the property, the tank farm was split into four separate parcels. Remediation of the soils was performed, with impacted soils exceeding cleanup levels excavated and transported offsite, impacted soils within cleanup levels inhumed into a constructed soil repository, and clean soils reused during regrading activities. The project was estimated by prior consultants to cost more than $9 million to complete; however, the project was finished on an expedited basis and received RWQCB closure for approximately $1 million, a considerable savings to the client. Additionally, development of the property was performed on a parcel-by-parcel basis, allowing the City's contractor to begin development in a timely manner.

Healthcare

Confidential - Former NASA Industrial Facility, Hospital and MOB Redevelopment, Downey, California (Project Manager)

Steve was the project manager for a combined environmental and geotechnical evaluation of a former NASA industrial plant demolition and redevelopment as a hospital and medical office building complex. The NASA facility was utilized for Gemini, Apollo, and Space Shuttle testing, and included an airfield, hazardous material storage, and cryogenic and physical testing areas. The project involved historical research to locate former hazardous material usage and storage areas; drilling and sampling of soil, soil vapor, and groundwater to evaluate impacts; combining the geotechnical and environmental sampling for efficiency and cost savings; development of assessment and health risk (PEA) reports for submission to the DTSC; asbestos and hazardous material abatement reports for use for demolition purposes; geotechnical reports for site grading, foundation, pile, liner design, and backfill requirements; construction oversight; and participation with client legal counsel in negotiations with state regulatory agencies.

Justice

INS Border Patrol Stations Remedial Investigations* (Project Manager)

Steve served as the project manager for remedial investigations at the INS Border Patrol Stations in Campo and Calexico, California. Leaking underground fuel tanks had released significant quantities of gasoline into the subsurface and groundwater at each site. Unique, complex geohydrologic conditions occur in the subsurface, with groundwater contamination at the Campo site largely following an ancient buried river channel, but overflowing the subsurface "paleo-banks" during winter high water conditions. Groundwater contamination at the Calexico site occurred within interspersed sand lenses of a thick clayey (nearshore lacustrine) formation 10 feet below ground surface, and extends under a residential area. A geoprobe sampling device and onsite mobile laboratory was used to define the aerial extent of the groundwater plumes, and groundwater monitoring wells were installed for confirmation sampling and to determine groundwater gradient. Site specific Work Plans, Sampling and Analysis Plans, Health and Safety Plans, and reports detailing conclusions and recommendations were developed and approved by the U.S. Army Corps of Engineers for each major phase of the project. Negotiations with the lead regulatory agencies were performed on behalf of the INS.

** denotes projects completed with other firms*

Steven Brady PG, CEG, CHG

Managing Principal Hydrogeologist Technical Intro

Marine & Port Facilities

Port of Los Angeles As-Needed Environmental Services* (Project Manager)

Steve served as project manager for as-needed environmental services for the Port of Los Angeles. Duties included review and compilation of data from numerous prior reports into summary reports; and environmental drilling, sampling, and monitoring well installations at the proposed Terminal Island Container Transfer Facility (TICTF) to determine if contaminated soil occurred at hazardous levels, and the levels of volatile organic and metals contamination in the groundwater. A report detailing conclusions and recommendations was generated for the TICTF site. An additional study was performed at the Proposed Dry Bulk Handling facility to assess hydrocarbon and volatile organic contamination.

Los Angeles Harbor Department's Henry Ford Bridge Replacement Project* (Project Manager)

Steve served as project manager for a geologic, hydrologic, and contamination report for input to an EIR/EIS for the proposed Los Angeles Harbor Department's Henry Ford Bridge replacement project at the Port of Los Angeles. Duties included review of existing geologic, hydrologic, environmental data, and historical aerial photos; data compilation; seismic analysis; identification of impacts to the environment, workers, and the project; evaluation of mitigative measures; and report preparation.

Todd Pacific Shipyard Groundwater Investigation, Los Angeles, California (Field Manager and Technical Reviewer)

Steve served as field manager and technical reviewer for a soil and groundwater investigation at the Todd Pacific Shipyard at the Port of Los Angeles. The Shipyard was a 109-acre ship-building and repair facility at the Port. Responsibilities included management of the field sampling program at potential contamination sources such as machine pit, sumps, clarifiers, and dry wells in the maintenance/manufacturing buildings; drilling of shallow borings with limited access rigs at the targeted source areas; and collection of numerous groundwater samples at locations where suspected groundwater contamination might exist. In addition, quality control review of the reports developed for fire department and RWQCB compliance was also conducted.

Mixed-Use

Port of San Diego Rohr Facility, Chula Vista, California

Steve was responsible for a detailed subsurface assessment of the Rohr facility. The intent of the assessment was to evaluate the 40-acre former aircraft part manufacturing facility for acquisition by the Port of San Diego for redevelopment into a business park and entertainment complex. The assessment identified the presence of soil, soil vapor, and groundwater impacts by petroleum hydrocarbons, VOCs, heavy metals, PCBs, and semi-volatile organic compounds. He utilized many sampling techniques to assess the limits and concentrations of contaminants in the subsurface. Ultimately, the team was able to develop a cost estimate for potential remedial action cost associated to corrective action to allow redevelopment.

Oil & Gas

Retail Petroleum Stations Assessment and Remediation (Project Manager)

Steve managed numerous projects that involved assessment and remediation of petroleum releases at retail petroleum stations. Tasks included collection of soil, soil vapor, and groundwater samples during assessments, UST removal activities, and after releases have been discovered, corrective action plan preparation, periodic agency reporting, and remediation oversight. Remedial actions have included SVE with enhancement variations such as AS and biogac, total fluids extraction, oxygen releasing compounds, and excavation.

Ventura County Oil Fields* (Project Manager)

Steve prepared permit applications, FESOP reporting forms, Storm Water Pollution Prevention Plans, Storm Water Monitoring Plans, and Notices of Intent for two oil fields in Ventura County. The plans involved documenting past releases, mitigative measures to control future releases, details of sampling methodology and timing of sampling events, and development of summary tables and forms for field personnel to use as documentation for sampling during storm events.

** denotes projects completed with other firms*

Steven Brady PG, CEG, CHG

Managing Principal Hydrogeologist Technical Intro

Power Transmission & Distribution

PG&E Former G Street Substation, Fresno, California, Fresno, California

Steve was part of a team in conjunction with the DTSC to oversee investigation and cleanup, with the ultimate goal of certifying the site for unrestricted use. He completed a Preliminary Endangerment Assessment (PEA) that included a human health risk assessment (HHRA) and development of site-specific cleanup goals for constituents of concern. Following review of the PEA and feedback from DTSC, cleanup goals for lead, arsenic, PCBs, benzo(a)pyrene, and petroleum hydrocarbons in soil were approved by DTSC. We prepared a Removal Action Work (RAW) plan that recommended site-wide excavation of soils to approximately 1.5 feet to meet the cleanup goals. The DTSC approved the RAW and the excavation was completed in June 2009. During the remediation phase, he worked closely with DTSC staff to respond to changing field conditions. The remedial action was approved by DTSC in January 2010, and the site was certified for unrestricted use.

Retail / Commercial

Dry Cleaning Facility Assessment and Audit* (Project Manager)

Steve served as project manager for the soil and groundwater assessment, facility audit, and oversight of remedial activities at an active dry cleaning facility. Releases of PCE from older dry cleaning equipment and drum storage locations were investigated and the extent of both soil and groundwater contamination due to the releases was determined. Groundwater samples were also collected from perched zones and from below the groundwater table using a hydropunch sampling tool. Calculations of attenuation factors and PCE cleanup levels were performed using the LA RWQCB's Interim Guidance for VOC Impacted Sites.

Roadways

Cajalco Transportation Corridor EIR Investigation* (Project Geologist)

Steve developed the geologic portion of an EIR investigation for the proposed Cajalco Transportation Corridor. Duties included review of existing geologic and geotechnical information; review of historical and project specific vertical stereographic photographs; geologic field reconnaissance; slope stability and seismic considerations; identification of impacts and evaluation of mitigative measures; and preparation and submittal of a report and maps presenting geologic units, existing landslides, and potential constraints. In addition, preliminary environmental data was compiled and provided to the design team for evaluation of the different corridor segments.

California SR125 Corridor Site Investigation and Assessment* (Project Manager)

Steve served as project manager for a geologic/geotechnical investigation and hazardous materials assessment for the California SR 125 Corridor. The purpose of the study was to provide geologic, geotechnical, and environmental input for an EIR/EIS document consistent with Caltrans requirements to the engineering team evaluating the various alignment alternatives. The project included an environmental assessment, geologic reconnaissance, and seismic analysis of the alignment and alternatives. A contingency plan was developed for managing hazardous materials during road construction.

Foothill Transportation Corridor Geotechnical Investigation*, Orange County, California (Project Geologist)

Steve performed geologic portions of a geotechnical investigation for the proposed Foothill Transportation Corridor through in Orange County. The investigation provided geotechnical design criteria for proposed bridges, highway embankments, and appurtenant structures. Duties included coordination of services, supervision of geologic field and trench mapping, down-hole logging of borings to 175 feet below ground surface, determination of groundwater depth and gradient, compilation of data and maps, and report preparation.

** denotes projects completed with other firms*

Steven Brady PG, CEG, CHG

Managing Principal Hydrogeologist Technical Intro

Transit

San Diego Mission Valley Commuter Rail Alignments and Alternatives Site Assessments* (Project Manager)

Steve served as project manager for Site Assessments on the San Diego Mission Valley East and Mission Valley West commuter rail alignments and alternatives. Duties included development of Phase I alignment reports for the projects, including detailed environmental evaluation of alternatives with recommendations, and liaison with MTDB real estate and geotechnical design staff and local regulatory agencies. Each report involved research and government/regulatory database searches, historic air photo analysis, site reconnaissance, property owner interviews, generation of alignment maps indicating problematic areas, and detailed conclusions and recommendations. Additional assignments for the MTDB included peer review of other consultant's work and management of construction monitoring services for the MTDB's Cuyamaca Street Improvements project.

Los Angeles County Metropolitan Transportation Authority (MTA) Environmental Services* (In-House Project Manager)

Steve served as the in-house project manager for MTA environmental services. He provided coordination and management of due diligence activities for the Phase I, II, and III site assessments on SPTCo, AT&SF, UPRR, and adjacent properties, as well as individual and multiple parcel acquisitions. Duties consisted of generation of RFP scope-of-work and engineer's estimates for environmental and hydrogeologic investigations; evaluation of consultants reports and raw data; recommendations concerning liability and effects of soil and groundwater contamination on the proposed and ongoing rail line, station, and tunneling projects; recommendations for remedial actions/mitigative measures for each project; liaison with MTA Staff and legal council; and negotiations with property owners and regulatory agencies to set project cleanup criteria for contaminated sites. A commendation was received from the MTA for the work performed on this contract. Steve also managed site assessments on more than 300 miles of MTA corridor right-of-way, as well as performed specialized assessments for individual parcels. Conclusions and recommendations provided were used for property negotiations. In addition, Steve was the response team manager for MTA Real Estate and METROLINK division of the MTA.

Monitoring Well Abandonment and Closure Activities – Moorpark Maintenance Facility, Ventura County, California (Project Manager and Director)

Steve managed and directed monitoring well abandonment and closure activities for the Caltrans Moorpark Maintenance Facility located in Ventura County. Seven onsite groundwater monitoring wells were abandoned in accordance with State of California Water Well Standards (Bulletins 74-81 and 74-90), by over-drilling with a hollow-stem auger to approximately 50 feet below ground surface and backfilling the boreholes with a cement/bentonite grout mixture. Following the completion of abandonment activities, he coordinated waste removal activities. All waste was properly disposed/recycled in accordance with all applicable Federal, State, and local regulations. Upon completion of all field activities, Steve prepared and submitted a Well Destruction Report to the Ventura County Department of Public Works Water Resources Division and the Los Angeles Regional Water Quality Control Board. Agency closure from the Ventura County Environmental Health Division was received for the Moorpark Maintenance Facility.

Groundwater Monitoring, Abandonment, and Closure Activities - Big Sycamore Maintenance Facility, Ventura County, California (Project Manager and Director)

Steve managed and directed semiannual groundwater sampling and reporting for the Caltrans Big Sycamore Maintenance Facility located in Ventura County. Groundwater sampling and reporting were required to maintain compliance with Ventura County Environmental Health Division (VCEHD) mandates. Prior to the commencement of field activities, he reviewed the County-approved Work Plan, prepared a Site-Specific Health and Safety Plan for groundwater monitoring activities, retained a Caltrans-approved and CDOHS-accredited analytical laboratory, and provided notification to the VCEHD inspector at least 48 hours in advance of each sampling event. Upon completion of each groundwater monitoring event, Steve prepared and submitted a Groundwater Monitoring Report to the VCEHD. Based on favorable results from groundwater monitoring activities, VCEHD recommended site closure to the Los Angeles Regional Water Quality Control Board.

** denotes projects completed with other firms*

Additionally, Steve conducted monitoring well abandonment and closure activities for the Caltrans Big Sycamore Maintenance Facility. Eight onsite groundwater monitoring wells were abandoned in accordance with State of California Water Well Standards by over-drilling with a hollow-stem auger to approximately 35 feet below ground surface and backfilling the boreholes with a cement/bentonite grout mixture. Following the completion of abandonment activities, he coordinated waste removal activities. All waste was properly disposed/recycled in accordance with all applicable Federal, State, and local regulations.

Groundwater Monitoring – Ojai Maintenance Facility, Ventura County, California (Project Manager and Director)
Steve managed and directed semiannual groundwater sampling and reporting for the Caltrans Ojai Maintenance Facility located in Ventura County. Groundwater sampling and reporting were required to maintain compliance with Ventura County Environmental Health Division (VCEHD) mandates. The groundwater monitoring activities were completed in accordance with the requirements of the Ventura County Leaking Underground Fuel Tank (LUFT) Guidance Manual (Fourth Edition, April 2001). Following the completion of sampling activities Steve coordinated waste removal activities. All waste was properly disposed/recycled in accordance with all applicable Federal, State, and local regulations. Upon completion of each groundwater monitoring event, he prepared and submitted a Groundwater Monitoring Report to the VCEHD.

Groundwater Monitoring and Assessment Activities – Ventura Maintenance Facility, Ventura, California (Project Manager and Director)
Steve managed and directed semiannual groundwater sampling and reporting for the Caltrans Ventura Maintenance Facility located in Ventura County. Groundwater sampling and reporting were required to maintain compliance with Ventura County Environmental Health Division (VCEHD) mandates. Prior to the commencement of field activities, he reviewed the County-approved work plan, prepared a Site-Specific Health and Safety Plan for groundwater monitoring activities, retained a Caltrans-approved and CDOHS-accredited analytical laboratory, and provided notification to the inspector 48 hours in advance of each sampling event. Upon completion of each groundwater monitoring event, Steve prepared and submitted a Groundwater Monitoring Report to the VCEHD.

Additional assessment required by the VCEHD included evaluation of soil and groundwater to evaluate whether released had also occurred from the waste oil tank. The scope of work was developed for the advancement of eight soil borings around the waste oil tank. Upon completion of all field activities, prepared and submitted a Waste Oil Tank Area Assessment Report to the VCEHD

Limited Site Investigation and Reporting – Altadena and Newhall Maintenance Facilities, Los Angeles County, California (Project Manager)
Steve managed implementation of a limited site investigation and reporting project for the Caltrans Altadena and Newhall Maintenance Facilities for the evaluation of potential impacts near the former USTs. These investigations were conducted in order to maintain compliance with County of Los Angeles Department of Public Works mandates. Steve was liaison with the lead regulatory agency, oversaw field activities and prepared Subsurface Investigation reports documenting field procedures, evaluating analytical results, and recommending no further action (NFA) status from the Los Angeles County Department of Public Works.

Transit-Oriented Development

Limited Site Investigation and Reporting - Altadena and Newhall Maintenance Facilities, Los Angeles County, California (Project Manager)
Steve managed implementation of a limited site investigation and reporting project for the Caltrans Altadena and Newhall Maintenance Facilities for the evaluation of potential impacts near the former USTs. These investigations were conducted in order to maintain compliance with County of Los Angeles Department of Public Works mandates. Steve was liaison with the lead regulatory agency, oversaw field activities and prepared Subsurface Investigation reports documenting field procedures, evaluating analytical results, and recommending no further action (NFA) status from the Los Angeles County Department of Public Works.

Steven Brady PG, CEG, CHG

Managing Principal Hydrogeologist Technical Intro

Water

Santa Clara River Watershed Hydrogeologic and Hydrologic Evaluation*

Steve served as a member of the project team evaluating the hydrogeologic and hydrologic conditions within portions of the Santa Clara River watershed. An extensive water budget analysis was performed on individual watersheds and contributory streams to the eastern groundwater basin, as well as for the entire groundwater basin, of the Santa Clara River, to estimate volumes of available water at any portion of the Basin.

Calleguas Creek Watershed Management Planning Habitat and Recreation and Water Quality Subcommittees (Geologic and Hydrogeologic Engineer)

Steve participated as a member of the Calleguas Creek Watershed Management Planning Habitat and Recreation and Water Quality Subcommittees.He provided engineering geologic and hydrogeologic opinions and recommendations to the committees aimed at consensus for management and obtainment of numerous conflicting goals of the various stakeholders. Additionally, he served on the Calleguas Creek wetlands restoration team for the California Coastal Conservancy identifying wetlands restoration candidates in the watershed.

Calleguas Creek/Ormond Beach Wetlands, Oxnard, California (Project Manager)

Steve managed multiple site assessments and risk evaluations for the acquisition of coastal and proposed wetland restoration properties in Ventura County. Properties included tank farms, hazmat storage areas, degraded wetlands, and agricultural land. Projects included oversight of tank farm decommissioning, remedial cost estimates and recommendations.

Healthcare Campus Planning and Design

Various Environmental Services, Multiple Locations (Project Manager)

Steve has served as project manager for a variety of environmental projects for Kaiser. He has successfully managed project scope, schedule, and budget, overseen and directed technical and professional teams, and attended project related meetings and conference calls with Kaiser Project Managers, Legal Counsel, and Environmental staff. Steve oversaw project field and office personnel, evaluated data, and developed conclusions and recommendations aimed at limiting Kaiser risk and liability. Specific projects have included research and opinion letters, Phase 1 and Phase 2 ESA's (including soil, soil vapor, groundwater studies; ambient air and indoor air quality studies), building HAZMAT studies (including asbestos, lead-based paint, hazardous materials inventory, and PCB's in sealants), mold and moisture intrusion studies, geotechnical studies, surveying and title research. Steve has also been responsible for remedial implementation and oversight, construction monitoring, facility equipment evaluations, regulatory consulting and liaison, and development of various opinion letters and reports supporting Kaiser projects.

National Coordinator for Environmental Services, Multiple Locations (Project Manager)

As primary liaison to Kaiser for environmental services, Steve has been responsible for managing responses to Kaiser's requests for environmental assistance on various projects nationwide. He has ensured that the appropriately skilled technical and professional personnel are allocated to delivering technical quality in a timely manner for the particular project need. With an always available policy, he has facilitated ease of communication for Kaiser as the primary point of contact with Stantec. Steve has worked with Kaiser Real Estate, Kaiser Health & Safety/Environmental, Kaiser Legal Counsel (internal and external), Kaiser Contracts and Procurement, and numerous Kaiser project managers and project teams responsible for their projects and programs with construction, development, and redevelopment, and other projects. Steve has assisted with scoping and proposal efforts, bringing in the appropriate experts for Kaiser's needs. His work has included development of client-specific policies and procedures, and has provided training for personnel that work on Kaiser projects. He has conveyed to the team the understanding that our work is generally a part of a much larger project, and supports the need that delivering technical quality in a responsive manner is what helps Kaiser achieve their larger goals for their projects.

** denotes projects completed with other firms*

Appendix C
USER PROVIDED RECORDS

AMI ADINI & ASSOCIATES, INC.
4657 HOLLYWOOD BLVD. · LOS ANGELES, CALIFORNIA 90027 · TELEPHONE 213/913-4073 FAX 213/667-2336

September 23, 1994

ACMECON International, S.A.
c/o Roger Kalandjian
504 North Louise Street
Unit 1
Glendale, California 91206

RE: Former El Puerto Restaurant parking lot, 1345 North Vermont Avenue, Los Angeles

Mr. Kalandjian,

Submitted herewith is the Limited Subsurface Investigation report for the above captioned property.

Please contact our office should you have any questions.

Sincerely,

Michael Zambeck

TABLE OF CONTENTS

Introduction

Site Location

Scope of Work

Drilling and Sampling Protocol

Analysis Results

Comparative Analysis

Findings

Conclusions

Certification

Exhibits

- Exhibit 1 - Site Location Map
- Exhibit 2 - Plate 2 of Reference 2.
- Exhibit 3 - Site Plan
- Exhibit 4 - HELP Labs laboratory analysis of samples taken by AA&A

Boring Logs

References

- Reference 1 Smith-Emery Company; Environmental Sampling Report; Report Number G-93-5242
- Reference 2 Smith-Emery company; Site Characterization Report; Report Number G-93-5977

AMI ADINI & ASSOCIATES, INC.
4657 HOLLYWOOD BLVD. - LOS ANGELES, CALIFORNIA 90027 - TELEPHONE 213/913-4073 FAX 213/667-2336

I. INTRODUCTION

This investigation was conducted with the objective to obtain a second opinion on the validity of earlier findings by Smith-Emery Company (SECO). This objective was met by advancing several borings on the subject site, analyzing samples, and comparing the analytical results to the results obtained earlier by SECO. The results of this investigation are described herein.

Reference 1 *Smith-Emery Company; Environmental Sampling Report; Report Number G-93-5242*

Reference 2 *Smith-Emery company; Site Characterization Report; Report Number G-93-5977*

II. SITE LOCATION

The site is located at 1345 North Vermont Avenue, Los Angeles. The site is a parking lot, formerly used for the El Puerto Restaraunt.

Exhibit 1 *Site Location Map*

III. SCOPE OF WORK

Per the instructions of the Client, this investigation was limited to three (3) 40 foot test borings next to the existing SECO borings B-2, B-4, and B-6. Ami Adini & Associates, Inc.'s (AA&A) designations for and depths of the verification test borings are:

B2-C next to SECO's B-2; 40 feet
B4-C next to SECO's B-4; 40 feet
B6-C next to SECO's B-6; 40 feet.

SECO's test results at the above test holes were:

Sample ID	Gasoline (mg/kg)	Benzene (ug/kg)	Toluene (ug/kg)	Ethyl Benzene (ug/kg)	Xylene (ug/kg)	Lead
B2-S1-10'	--	--	--	--	--	--
B2-S2-20'	3500	4800	17000	35000	190000	--
B2-S3-25'	--	ND	ND	3100	9700	--
B2-S4-30	--	--	--	--	--	--
B2-S5-35'	ND	--	--	--	--	--
B2-S6-40'	--	--	--	--	--	--
B2-S7-45'	0.21	ND	ND	ND	ND	--
B4-S2-5'	--	--	--	--	--	--
B4-S3-10'	--	--	--	--	--	--
B4-S4-15'	--	--	--	--	--	--
B4-S5-20'	120	ND	ND	150	640	ND
B4-S6-25'	--	--	--	--	--	--
B4-S7-30'	ND	--	--	--	--	--
B4-S8-35'	--	--	--	--	--	--
B4-S9-40'	410	ND	ND	ND	ND	--

Table 1 of Reference 1

Sample ID	Gasoline EPA 8015M ppm	Benzene EPA 8020 ppb	Toluene EPA 8020 ppb	Ethyl Benzene EPA 8020 ppb	Xylene EPA 8020 ppb
B6-S2-10'	ND	ND	ND	ND	ND
B6-S5-17.5'	220	ND	ND	1,700	9,200
B6-S6-20'	*C5-C10 92 *C10-C20 ND *C20-C30 ND	--	--	--	--
B6-S7-22.5'	0.72	82	ND	22	ND
B6-S9-30'	0.24	ND	ND	ND	ND

Table 1 of Reference 2

-- = Not tested for this analyte
ND = Not detected above method detection limits
mg/kg = Parts per million -ppm
ug/kg = Parts per billion -ppb
* = Hydrocarbon range by EPA method 8015M
-- = Not tested for this analyte
ppm = parts per million
ppb = parts per billion

These borings were advanced on September 24, 1994.

Exhibit 2 — *Plate 2 of Reference 2 showing SECO's boring locations and lateral view of the estimated plume of contamination*

Exhibit 3 — *Site Plan, showing SECO's boring locations and AA&A's confirmation borings, as measured by AA&A*

AMI ADINI & ASSOCIATES, INC.
4657 HOLLYWOOD BLVD. · LOS ANGELES, CALIFORNIA 90027 · TELEPHONE 213/913-4073 FAX 213/667-2336

Note: There are marks of other borings on site which were not identified in SECO's reports and are not marked on the Exhibits.

IV. DRILLING AND SAMPLING PROTOCOL

Drilling was performed using a truck mounted open flight rotary auger. Samples were obtained through the use of a modified California Split Spoon Sampler, using 2 1/2 inch diameter brass cylinders. Upon collection, the middle of the three soil sample cylinders were sealed with aluminum foil and plastic caps. Care was taken to insure that no headspace was allowed in the sample cylinders. Each sample was labeled, placed in ziplock plastic bags and immediately refrigerated for transport to the analytical laboratory. Samples were taken at five foot intervals. All samples were transported to a State of California certified laboratory using chain of custody procedures.

Between each sampling episode, sampling equipment was washed in a solution of non-phosphate detergent, then rinsed once with tap water and once with deionized water.

The borings were logged in accordance with the Unified Soil Classification System to describe soil lithology.

Samples were analyzed by the following methods:

BTEX	EPA Method 8260
TPH Gasoline	MS Detector

AMI ADINI & ASSOCIATES, INC.
4657 HOLLYWOOD BLVD. · LOS ANGELES, CALIFORNIA 90027 · TELEPHONE 213/913-4073 FAX 213/667-2336

IV-A. ANALYSIS RESULTS

Results of the laboratory analysis of this investigation are tabulated are as follows:

SAMPLE ID	BENZENE	TOLUENE	ETHYL-BENZENE	XYLENE	TPH GASOLINE
B4-C-10	ND	ND	ND	ND	ND
B4-C-15	ND	ND	ND	ND	ND
B4-C-20	0.07	0.07	0.7	0.06	1.7
B4-C-25	0.08	ND	0.07	0.04	2.9
B4-C-30	ND	ND	ND	ND	ND
B4-C-40	ND	ND	ND	ND	ND
B6-C-10	ND	ND	ND	ND	ND
B6-C-15	0.003	ND	0.06	0.05	1.8
B6-C-20	1.0	0.5	3.2	8.4	117
B6-C-25	ND	ND	ND	ND	ND
B6-C-30	ND	ND	ND	ND	ND
B6C-35	ND	ND	ND	ND	ND
B2-C-10	ND	ND	ND	ND	ND
B2-C-15	ND	ND	4.2	8.2	170
B2-C-20	5.3	ND	39	140	1900
B2-C-25	0.13	0.007	0.12	0.18	5.0
B2-C-30	ND	ND	ND	ND	ND
B2-C-40	ND	ND	ND	ND	ND

All units in mg/Kg (ppm).

Exhibit 4 *HELP Labs laboratory analysis of samples taken by AA&A*

AMI ADINI & ASSOCIATES, INC.
4657 HOLLYWOOD BLVD. · LOS ANGELES, CALIFORNIA 90027 · TELEPHONE 213/913-4073 FAX 213/667-2336

IV-B COMPARATIVE ANALYSIS

Test results, for TPH(G) from the three test holes in this investigation as plotted against the respective results fror earlier SECO's investigations are:

SAMPLE DEPTH	SECO B-2	AA&A B-2C	AA&A ODOR
10	--	ND	NO
15	NA	170	SO
20	3500	1900	SO
25	--	5.0	NO
30	--	ND	NO
40	--	ND	NO

SAMPLE DEPTH	SECO B-4	AA&A B-4C	AA&A ODOR
10	--	ND	NO
15	--	ND	SI O
20	120	1.7	SO
25	--	2.9	NO
30	ND	ND	NO
40	410	ND	NO

SAMPLE DEPTH	SECO B-6	AA&A B-6C	AA&A ODOR
10	ND	ND	NO
15	--	1.8	SO
20	92	117	SO
25	--	ND	NO
30	0.24	ND	NO
35	NA	ND	NO

All depths in feet.
All units in mg/kg (ppm)

ND = Not Detected
-- = Not tested for this analyte
NA = No sample taken
NO = No Odor
SO = Strong Odor
SI O = Slight Odor

AMI ADINI & ASSOCIATES, INC.
4657 HOLLYWOOD BLVD. · LOS ANGELES, CALIFORNIA 90027 · TELEPHONE 213/913-4073 FAX 213/667-2336

V. FINDINGS

1. Test results from boring B2-C validate SECO's test results from boring B-2.

2. Test results from boring B4-C validate SECO's results from boring B-4 at 20 feet, but refute SECO's results at 40 feet.

3. Test results from boring B6-C validate SECO's results in boring B-6.

4. AA&A's field observations of petroleum odor match the lab analytical results of the respective samples.

5. Overall, AA&A's test results validate SECO's results in depths lesser than 25 feet, but refute SECO's results at 40 feet in boring B-4.

6. Soil changed from sand to clay in all borings at approximately 20 feet and stayed clay to the bottom of all borings.

VI. CONCLUSIONS

1. The presence of gasoline contamination in the soil has been validated.

2. The pattern of contamination corresponds to earlier findings of SECO in the respective test holes with the exception that AA&A did not find any contamination beyond 20 feet in depth.

3. The soil matrix changes from essentially sand to essentially stiff clay at approximately 20 feet. This geology supports the assumption that all significant contamination at the subject site terminates at approximately 20 feet of depth.

AMI ADINI & ASSOCIATES, INC.
4657 HOLLYWOOD BLVD. · LOS ANGELES, CALIFORNIA 90027 · TELEPHONE 213/913-4073 FAX 213/667-2336

VII. CERTIFICATION

Compiled by:

Michael Zambeck
Project Scientist

Review and Quality Control by:

Ami Adini, B.S.M.E., R.E.P., R.E.A.
Project Environmental Consultant
State of California Registered Environmental Assessor #00363
NREP Registered Environmental Professional #2614
Liscensed Engineering and Hazardous Waste Contractor #587540
B.Sc. Mech. Eng. 1964

Reviewed and Approved by:

Paul Lipinski
State of California Registered Geologist #3991


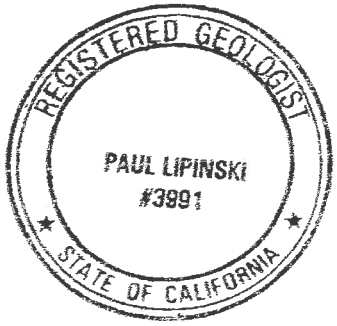



EXHIBIT 1

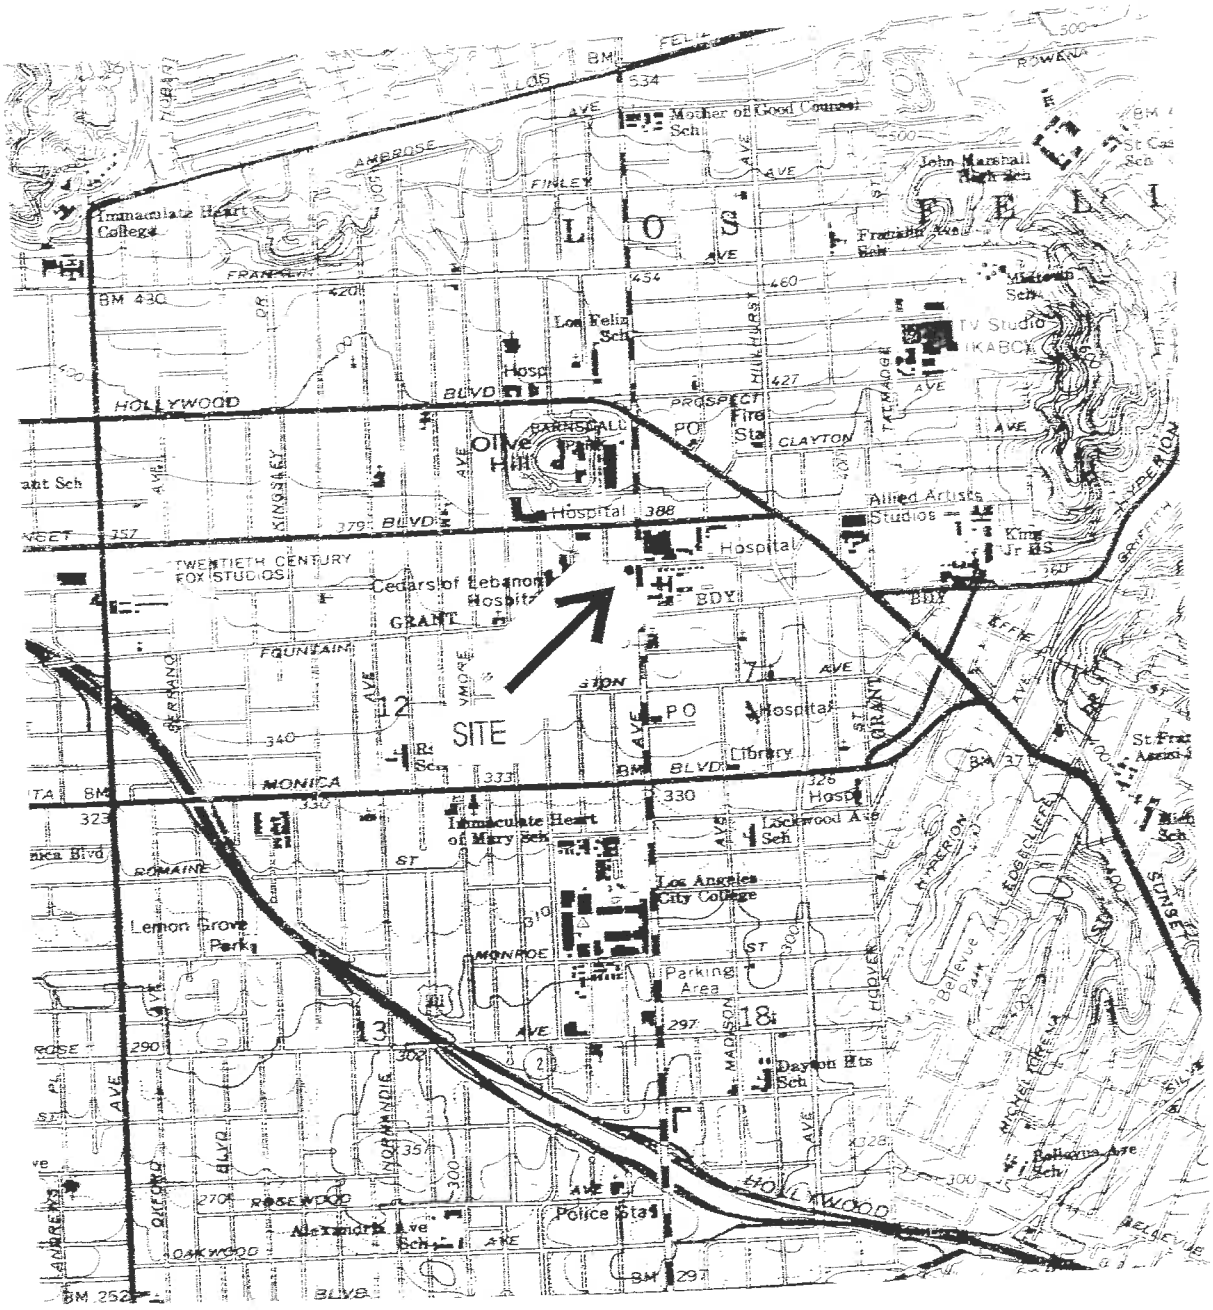

SITE ADDRESS	PROJECT	BY
Former Parking Lot 1345 North Vermont Ave Los Angeles, CA	Limited Subsurface Investigation	Ami Adini & Associates, Inc. 4657 Hollywood Blvd. Los Angeles, CA September 23, 1994

EXHIBIT 1 - SITE LOCATION MAP

EXHIBIT 3

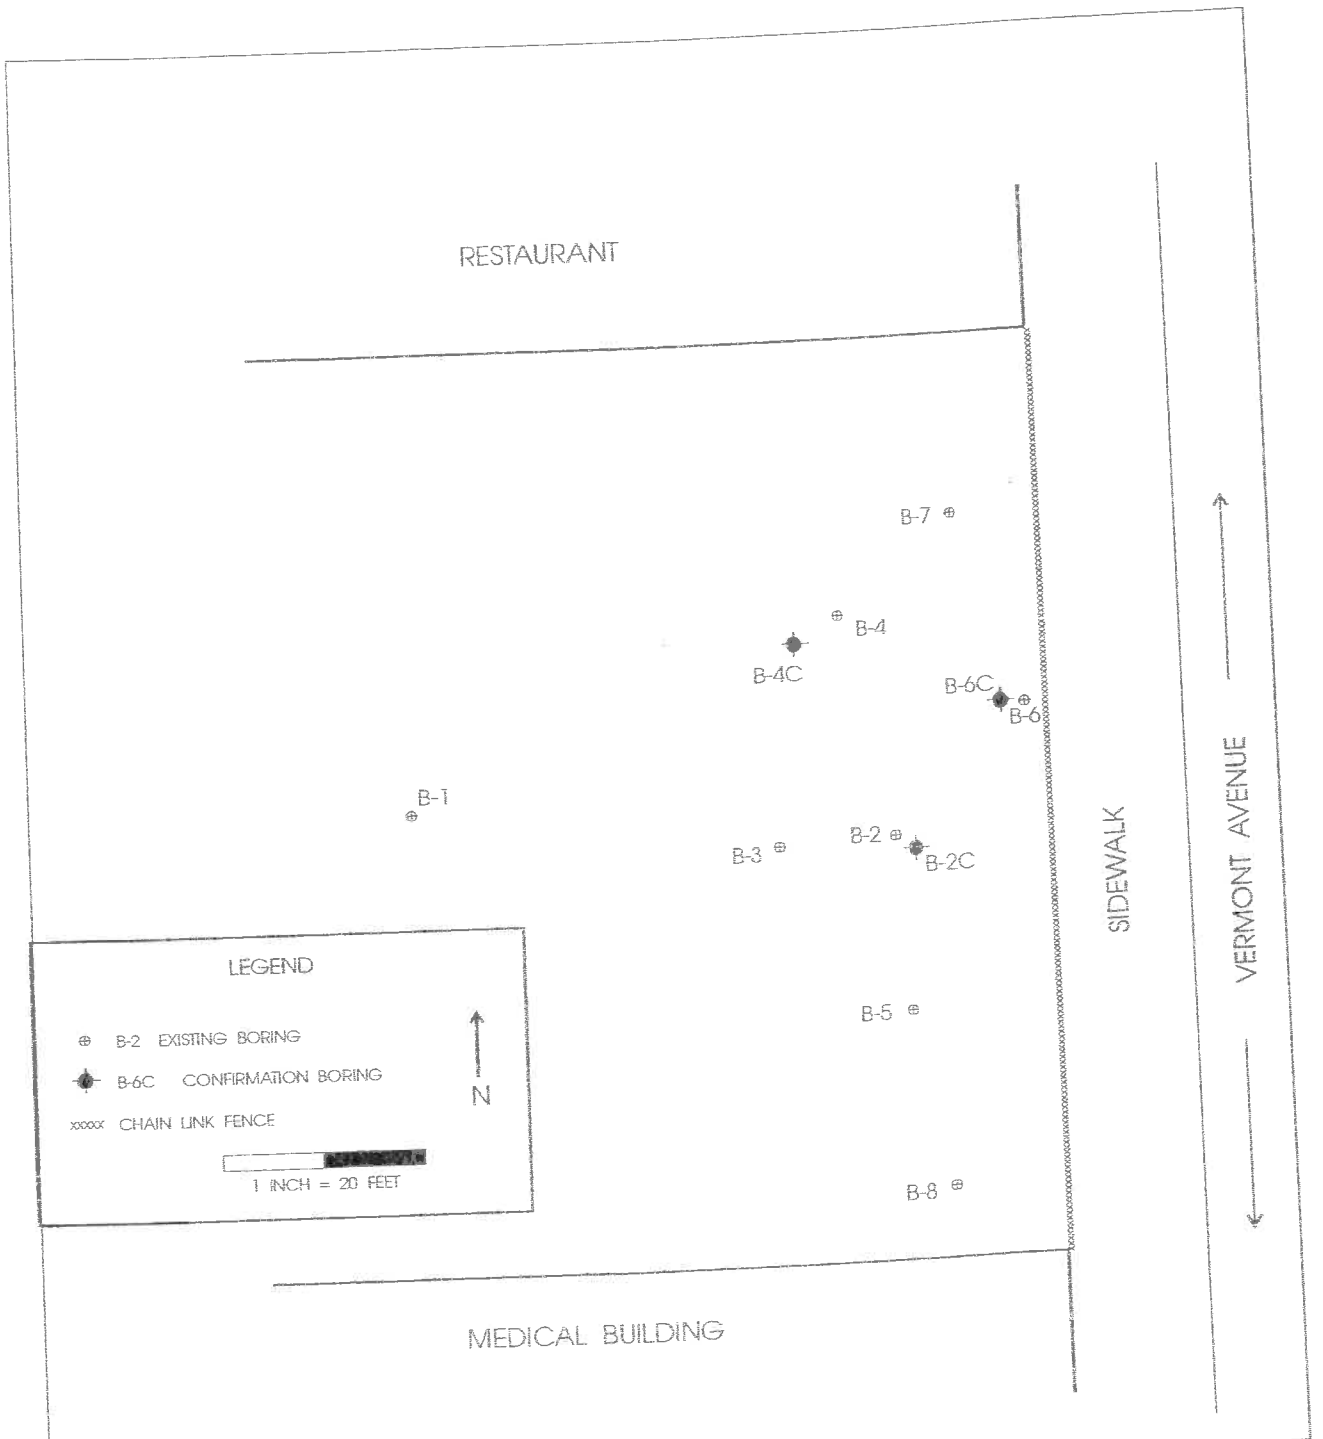

SITE ADDRESS	PROJECT	BY
El Puerto Restaurant Parking Lot 1345 N. Vermont Avenue Los Angeles, CA	Limited Subsurface Investigation	Ami Adini & Associates, Inc. 4657 Hollywood Blvd. Los Angeles, CA September 17, 1994

EXHIBIT 3

Atkins Environmental
HELP LABS

Date: 09/05/94

Prepared For: AMI ADINI & ASSOCIATES, INC.
Laboratory Numbers: 000704-000727

On 08/24/94, 24 samples were received for analysis by Atkins Environmental HELP LABS. The samples were identified and assigned the lab numbers above.

Russell Teague, Laboratory Director
Certificate Number: E.L.A.P. #1966

THE TEST RESULTS REPORTED REPRESENT ONLY THE ITEMS BEING TESTED AND MAY NOT REPRESENT THE ENTIRE MATERIAL FROM WHICH THE SAMPLE WAS TAKEN

THIS REPORT SHALL NOT BE REPRODUCED EXCEPT IN FULL WITHOUT THE WRITTEN APPROVAL OF ATKINS ENVIRONMENTAL HELP LABS

IN SOME CASES A E.L.A.P. CALIFORNIA CERTIFIED LABORATORY MAY BE USED AS A SUBCONTRACTOR.

Corporate Offices
23236 Lyons Ave., Suite 207
Santa Clarita, CA 91321
(805) 255-0622
FAX (805) 255-0590

Laboratories
2889 Bunsen Avenue, Suite A
Ventura, CA 93003
(805) 644-1044
FAX (805) 644-0236

Atkins Environmental
HELP LABS
2889 Bunsen Ave, Suite A
Ventura, CA 93003
805-644-1044

LABORATORY RESULTS

HELP LABS JOB #:

Client Name: AMI ADINI & ASSOC'S INC.

Client Reference: EL PUERTO S. A.
Date Sampled: 08/24/94
Date Extracted: 09/01/94
Date Analyzed: 09/01/94 09/02/94

Sample Matrix: SOIL
Sample I.D: SEE UNDER SAMPLE I.D. COLUMN
Lab Number: 000704-000727

VOLATILE ORGANIC COMPOUNDS E.P.A. METHOD 8260 — T.P.H. GASOLINE BY MS DETECTOR

SOIL *MDL SAMPLE I. D.	DF	.002 BENZENE	.005 TOLUENE	.002 E. BENZENE	.005 T. XYLENE	.200 T. P. H. G.	mg/Kg UNITS
B4-C-10	1	ND	ND	ND	ND	ND	mg/Kg
B4-C-15	1	ND	ND	ND	ND	ND	mg/Kg
B4-C-20	1	0.07	0.07	0.7	0.06	1.7	mg/Kg
B4-C-25	1	0.08	ND	0.07	0.04	2.9	mg/Kg
B4-C-30	1	ND	ND	ND	ND	ND	mg/Kg
B4-C-40	1	ND	ND	ND	ND	ND	mg/Kg
B6-C-10	1	ND	ND	ND	ND	ND	mg/Kg
B6-C-15	1	0.003	ND	0.06	0.05	1.8	mg/Kg
B6-C-20	100	1.0	0.5	3.2	8.4	117	mg/Kg
B6-C-25	1	ND	ND	ND	ND	ND	mg/Kg
B6-C-30	1	ND	ND	ND	ND	ND	mg/Kg
B6-C-35	1	ND	ND	ND	ND	ND	mg/Kg
B2-C-10	1	ND	ND	ND	ND	ND	mg/Kg
B2-C-15	100	ND	ND	4.2	8.2	170	mg/Kg
B2-C-20	1000	5.3	ND	39	140	1900	mg/Kg
B2-C-25	1	0.13	0.007	0.12	0.18	6.0	mg/Kg
B2-C-30	1	ND	ND	ND	ND	ND	mg/Kg
B2-C-40	1	ND	ND	ND	ND	ND	mg/Kg

Russell Teague, Laboratory Director
Certificate Number: E.L.A.P. # 1966

THE TEST RESULTS REPORTED REPRESENT ONLY THE ITEMS BEING TESTED AND MAY NOT REPRESENT THE ENTIRE MATERIAL FROM WHICH THE SAMPLE WAS TAKEN

DF = Dilution Factor
ND = Not Detected
*MDL (METHOD DETECTION LIMIT) = MDL X DF

BQL = Below Practical Quantitation Limit
PQL = Practical Quantitation Limit

HELP LABS

2989 Bunsen Ave, Suite A Ventura, CA 93003

805-644-1044 FAX 805-644-0236 FAX: 667-2336

Chain of Custody Record
Analytical Services Request

CLIENT NAME: Ami Adini & Assoc's Inc.	ADDRESS/PHONE/FAX: 213-913-4073 4657 Hollywood Blvd, L.A.	ANALYSES REQUESTED	AIR BILL #
PROJECT NAME/LOCATION: El Puerto S.A.	CLIENT PROJECT NO.: Kalandji.P04	REQUESTED TURNAROUND TIME 24 HOURS:_____ 10 DAY:_____ 5 DAY:_____	HELP LABS QUOTE #_____ HELP LABS PROJECT #_____
PROJECT MANAGER: Ami Adini	SAMPLER (S): M. Zambeck	P.O. NO.	

SAMPLE IDENTIFICATION NO.	LAB NUMBER	DATE SAMPLED	TIME SAMPLED	CONTAINER #/TYPE	GRAB	COMPOSITE	SOIL	H2O	OTHER	EPA 524.2	EPA 624	EPA 8260	METHOD TPH GAS	METHOD BTEX	METHOD T	METHOD H	METHOD O	METHOD D	DATE EXTRACTED	REMARKS
B-6-C-15'	714	8/24	0950	BRASS	✓		✓						X	X						
B6-C-20'	715	"	0956	"	✓		✓						X	X						
B6-C-25'	716	"	1004	"	✓		✓						X	X						
B6-C-30'	717	"	1010	"	✓		✓						X	X						
B6-C-35'	718	"	1018	"	✓		✓													
B6-C-40'	719	"	1023	"	✓		✓													
B2-C-5'	720	"	1045	"	✓		✓						X	X						
B2-C-10'	721	"	1050	"	✓		✓						X	X						
B2-C-15'	722	"	1055	"	✓		✓						X	X						
B2-C-20'	723	"	1100	"	✓		✓						X	X						

RELINQUISHED BY: (Signature) Ami Adini	DATE 8/24/94	TIME 6:30	RECEIVED BY: (SIGNATURE) Billy H Atkins	DATE Aug 23 94 TIME 1530
RELINQUISHED BY: (Signature) Billy H Atkins	DATE 8/25/94	TIME 7:55 AM	RECEIVED BY: (SIGNATURE)	DATE TIME
RELINQUISHED BY: (Signature)	DATE	TIME	RECEIVED BY: (SIGNATURE)	DATE TIME

SEND INVOICE TO: Ami Adini & Ass., Inc.

ENVIRONMENTAL HELP LABS - CORPORATE OFFICE: 23336 LYONS AVENUE, SUITE 207, SANTA CLARITA, CA 91321 805-255-0622 FAX 805-255-0590

HELP LABS

2889 Bunsen Ave, Suite A Ventura, CA 93003

805-644-1044 FAX 805-644-0236 FAX: 667-2336

Chain of Custody Record
Analytical Services Request

CLIENT NAME: Ami Adini & Assoc's INC.	ADDRESS/PHONE/FAX: 213-913-4073 4657 Hollywood Blvd. L.A.	ANALYSES REQUESTED	AIR BILL #
PROJECT NAME/LOCATION: El Puerto S.A.	CLIENT PROJECT NO.: KALANDI. PO 4	REQUESTED TURNAROUND TIME 24 HOURS: ____ 10 DAY: X 5 DAY: ____	HELP LABS QUOTE # ____ HELP LABS PROJECT # ____
PROJECT MANAGER: Ami Adini	SAMPLER (S): M. ZAMBECK	P.O. NO.	

SAMPLE IDENTIFICATION NO.	LAB NUMBER	DATE SAMPLED	TIME SAMPLED	CONTAINER #/TYPE	GRAB	COMPOSITE	SOIL	H2O	OTHER	EPA 524.2	EPA 624	EPA 8260	METHOD: TPH GAS	METHOD: BTEX	DATE EXTRACTED	REMARKS
																EXTRACT
B4-C-5'	704	8/24	0824	BRASS	X		X						X	X		ALL SAMPLES
B4-C-10'	705	"	0830	"	X		X						X	X		BUT ANALYZE
B4-C-15'	706	"	0835	"	X		X						X	X		ONLY THE "X"
B4-C-20'	707	"	0840	"	X		X						X	X		DESIGNATED
B4-C-25'	708	"	0845	"	X		X						X	X		ONES. KEEP
B4-C-30'	709	"	0853	"	X		X									ALL EXTRACTIONS
B4-C-35'	710	"	0902	"	X		X						X	X		FOR POSSIBLE
B4-C-40'	711	"	0906	"	X		X									FUTURE
B6-C-5'	712	"	0940	"	X		X									ANALYSIS
B6-C-10'	713	"	0945	"	X		X						X	X		

RELINQUISHED BY: (Signature) Ami Adini	DATE 8/24/94	TIME 1530	RECEIVED BY: (SIGNATURE)	DATE Aug 25-94	TIME 1530
RELINQUISHED BY: (Signature)	DATE 8/25/94	TIME 7:55 PM	RECEIVED BY: (SIGNATURE)	DATE	TIME
RELINQUISHED BY: (Signature)	DATE	TIME	RECEIVED BY: (SIGNATURE)	DATE	TIME

SEND INVOICE TO: Ami Adini & Ass. INC.

HELP LABS

2889 Bunsen Ave, Suite A Ventura, CA 93003

805-644-1044 Fax 805-644-0236

Chain of Custody Record
Analytical Services Request

CLIENT NAME	ADDRESS	TELEPHONE/FAX NUMBER	METHOD OF SHIPMENT/SHIPPING DOCUMENT #
AMI ADINI & ASSOCS	4657 Hollywood Blvd L.A.	213-913-4073 / 667-2336	

PROJECT NAME/LOCATION	CLIENT PROJECT NO.	REQUESTED TURNAROUND TIME	HELP LABS QUOTE #	HELP LABS PROJECT #
EL PUERTO S.D.	KALANDJI 204	24 HOURS:_____ 10 DAY:_____ 5 DAY:_____		

PROJECT MANAGER	SAMPLER (S)	P.O. NO.
AMI ADINI	M. ZARTBECK	

SAMPLE IDENTIFICATION NO.	LAB NUMBER	DATE SAMPLED	TIME SAMPLED	CONTAINER #/TYPE	GRAB	COMPOSITE	SOIL	H_2O	OTHER	524.2	624	8260	TPH g/MS	TPH GAS	BTEX	REMARKS
B2-C-25'	724	8-24-94	1110	B12455	✓		✓							X	X	
B2-C-30'	725	"	1117	"	✓		✓							X	X	
B2-C-35'	726	"	1175	"	✓		✓									
B2-C-40'	727	"	1130	"	✓		✓							X	X	

CONDITION OF SAMPLE:

TEMPERATURE UPON RECEIPT:

SEALS INTACT: YES / NO

SAMPLE DISPOSAL:

RELINQUISHED BY: (Signature) Ami Adini — RECEIVED BY: (Signature) Billy H Atkins — DATE Aug 23. 94 — TIME 330

RELINQUISHED BY: (Signature) Billy H Atkins — RECEIVED BY: (Signature) — DATE 8/25/94 — TIME 7:55 PM

RELINQUISHED BY: (Signature) — RECEIVED BY: (Signature) — DATE — TIME

SEND INVOICE TO:


Ami Adini & Assoc, Inc.

PAGE 3 OF 3

BORING LOGS

AMI ADINI & ASSOCIATES, INC.	BOREHOLE LOG	DATE : 8-24-94
PROJECT : KALANDJI.P04	BORING # :B2-C	PAGE 1 OF 1


DEPTH (FT)	GROUND ELEVATION : 400 FT. AMSL	Sampled by : AA
SAMPLES	BORING METHOD : HOLLOW STEM AUGER	Logged by : TS
BLOW COUNT	SAMPLE METHOD :SPLIT SPOON SAMPLER	
U.S.C.S. CLASSIFICATION	DRILLING CO.:-ABC LIOVIN	
DESCRIPTION OF LITHOLOGY		

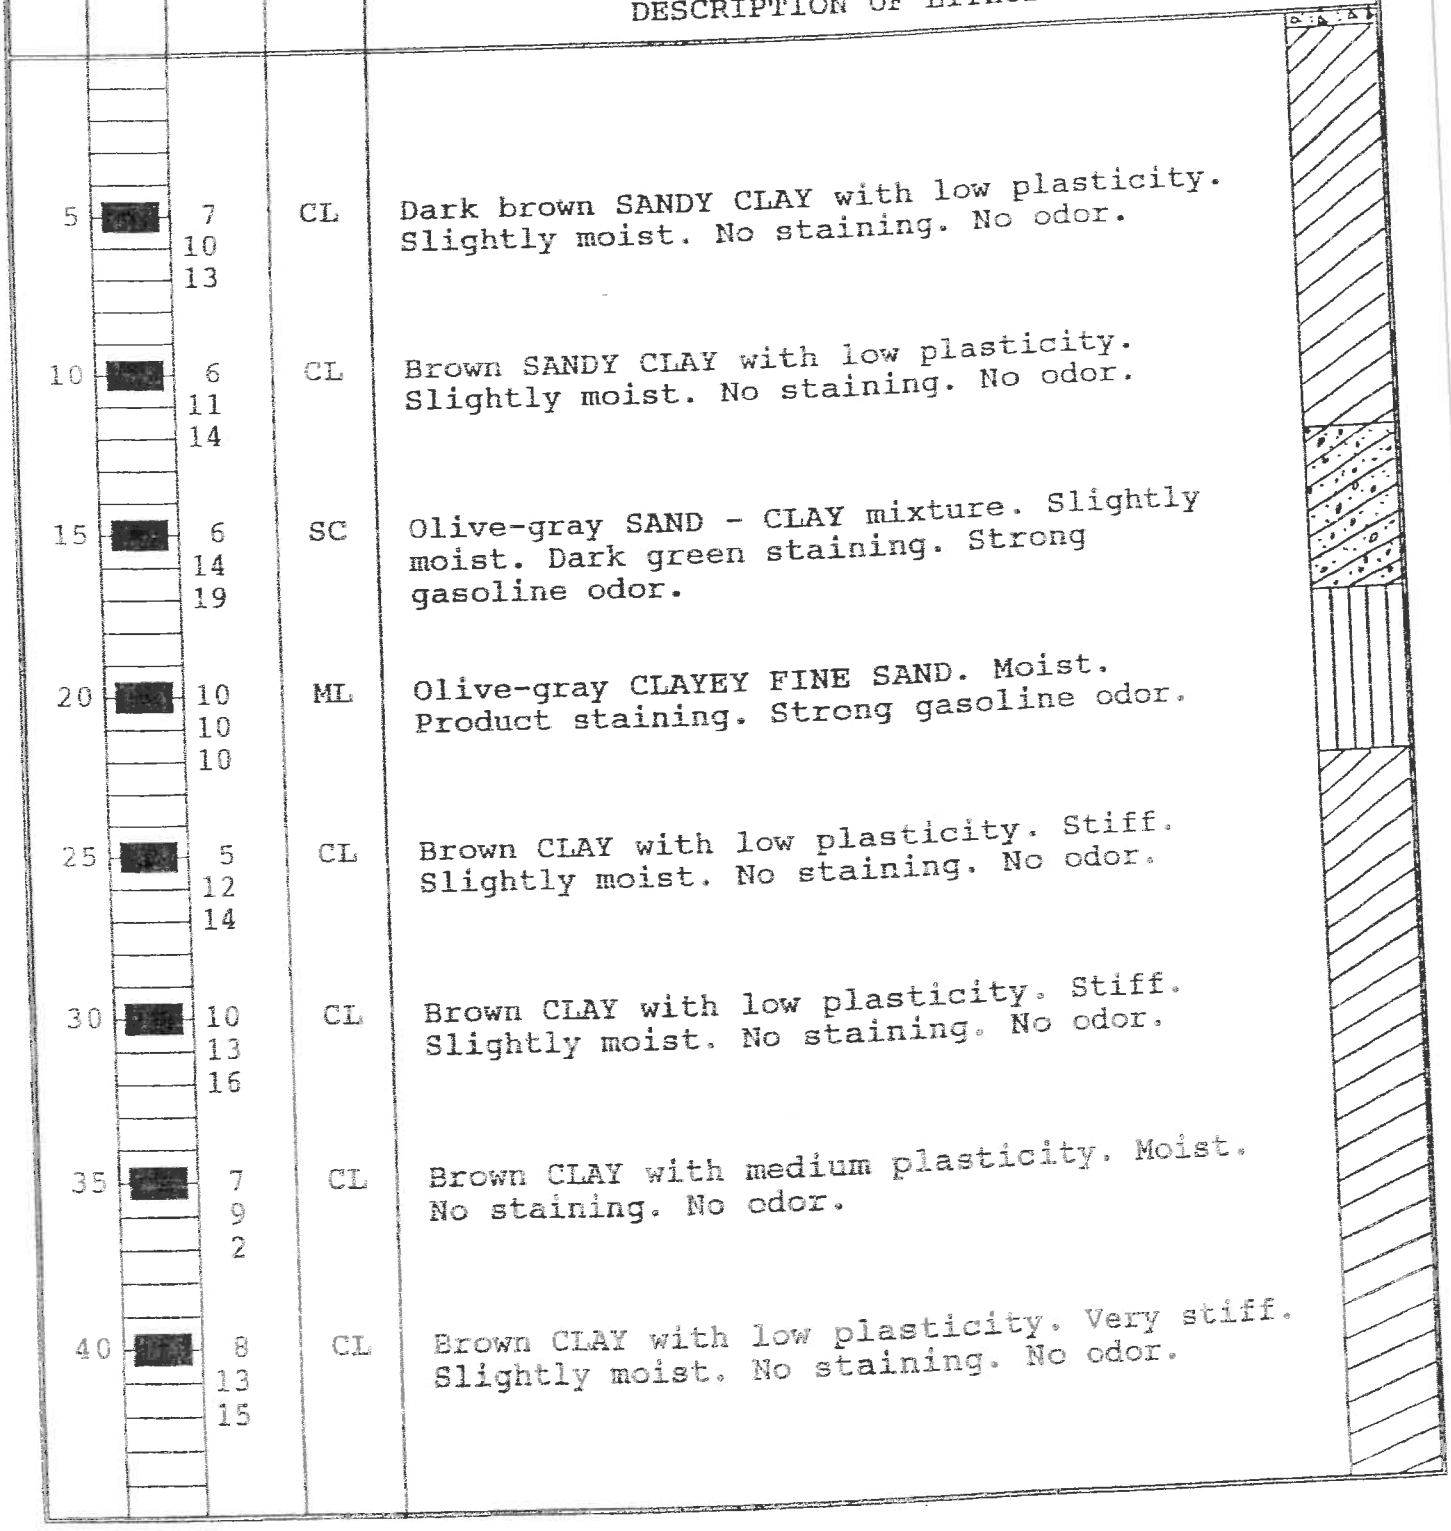

DEPTH	BLOW COUNT	U.S.C.S.	DESCRIPTION OF LITHOLOGY
5	7 10 13	CL	Dark brown SANDY CLAY with low plasticity. Slightly moist. No staining. No odor.
10	6 11 14	CL	Brown SANDY CLAY with low plasticity. Slightly moist. No staining. No odor.
15	6 14 19	SC	Olive-gray SAND - CLAY mixture. Slightly moist. Dark green staining. Strong gasoline odor.
20	10 10 10	ML	Olive-gray CLAYEY FINE SAND. Moist. Product staining. Strong gasoline odor.
25	5 12 14	CL	Brown CLAY with low plasticity. Stiff. Slightly moist. No staining. No odor.
30	10 13 16	CL	Brown CLAY with low plasticity. Stiff. Slightly moist. No staining. No odor.
35	7 9 2	CL	Brown CLAY with medium plasticity. Moist. No staining. No odor.
40	8 13 15	CL	Brown CLAY with low plasticity. Very stiff. Slightly moist. No staining. No odor.

AMI ADINI & ASSOCIATES, INC.	BOREHOLE LOG	DATE : 8-24-94
PROJECT : KALANDJI.P04	BORING # :B4-C	PAGE 1 OF 1

DEPTH (FT)	GROUND ELEVATION : 400 FT. AMSL	Sampled by : AA
SAMPLES	BORING METHOD : HOLLOW STEM AUGER	Logged by : TS
BLOW COUNT	SAMPLE METHOD :SPLIT SPOON SAMPLER	
U.S.C.S. CLASSIFICATION	DRILLING CO.:-ABC LIOVIN	
DESCRIPTION OF LITHOLOGY		

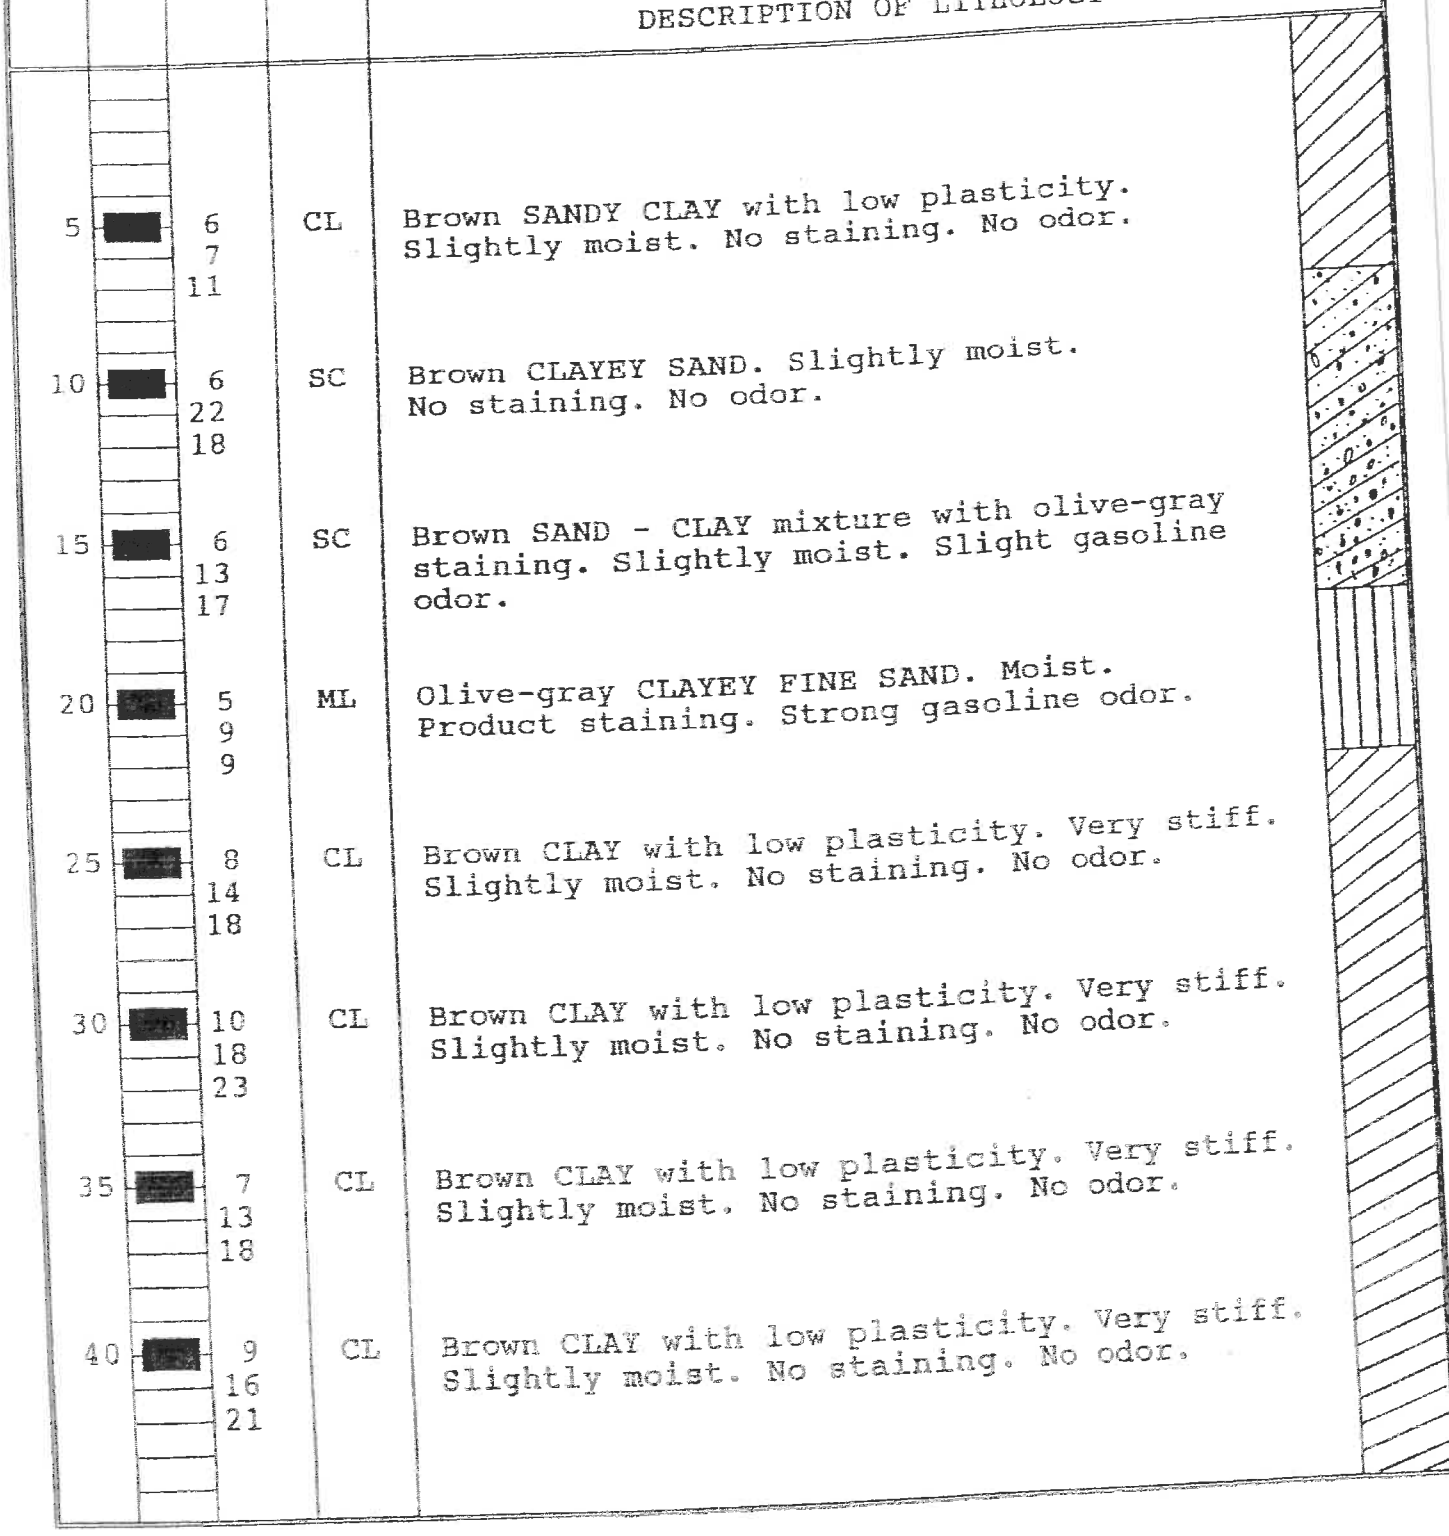

DEPTH (FT)	BLOW COUNT	U.S.C.S. CLASSIFICATION	DESCRIPTION OF LITHOLOGY
5	6 7 11	CL	Brown SANDY CLAY with low plasticity. Slightly moist. No staining. No odor.
10	6 22 18	SC	Brown CLAYEY SAND. Slightly moist. No staining. No odor.
15	6 13 17	SC	Brown SAND - CLAY mixture with olive-gray staining. Slightly moist. Slight gasoline odor.
20	5 9 9	ML	Olive-gray CLAYEY FINE SAND. Moist. Product staining. Strong gasoline odor.
25	8 14 18	CL	Brown CLAY with low plasticity. Very stiff. Slightly moist. No staining. No odor.
30	10 18 23	CL	Brown CLAY with low plasticity. Very stiff. Slightly moist. No staining. No odor.
35	7 13 18	CL	Brown CLAY with low plasticity. Very stiff. Slightly moist. No staining. No odor.
40	9 16 21	CL	Brown CLAY with low plasticity. Very stiff. Slightly moist. No staining. No odor.

REFERENCE 1

SMITH-EMERY COMPANY
The Full Service Independent Testing Laboratory, Established 1904

781 East Washington Blvd.
Los Angeles, California 90021
(213) 749-3411
Fax (213) 746-7228

110 E. Main
E. Washington after San Pedro
Street

(310) 749 3411
ext. CHRIS JOHNSON

ENVIRONMENTAL SAMPLING REPORT
1345 North Vermont Avenue
Los Angeles, California

1331

for

Carlos Go

Seafood City Supermarket

SAMPLING TIME
03/26/93

SECo File No.: 26409
SECo Report No.: G-93-5242

Anaheim
5427 East La Palma Ave.
Anaheim, California 92807
(714) 693-1026
Fax (714) 693-1034

San Francisc
Hunters Point Shipyard, Bldg.
P.O. Box 8805
San Francisco, California 941
(415) 822-88
Fax (415) 822-58

TABLE OF CONTENTS

Page No.

INTRODUCTION.....1

PURPOSE AND SCOPE OF SERVICE.....1

FIELD WORK.....2

SOIL SAMPLING.....2

SUBSURFACE CONDITIONS.....2

MAGNETOMETER SCREENING.....3

OBSERVATIONS.....3

HYDROLOGIC INFORMATION.....3

ANALYTICAL TESTING.....4

TABLE I.....5

CONCLUSIONS.....6

RECOMMENDATIONS.....7

LIMITS OF LIABILITY.....8

PLATES & APPENDICES

PLATE 1 - VICINITY MAP

PLATE 2 - PLOT PLAN

PLATE 3 - CROSS SECTION A-A'

PLATE 4 - CROSS SECTION B-B'

PLATE 5 - SOIL CLASSIFICATION CHART

PLATE 6 - KEY TO LOG OF BORINGS

PLATES 7 TO 11 - BORING LOGS

APPENDIX A - ANALYTICAL LABORATORY REPORT AND CHAIN OF CUSTODY

some areas. Bedrock consists predominantly of siltstone and was encountered at a depths ranging from 22 to 27 feet below ground surface.

MAGNETOMETER SCREENING

A magnetometer screening was completed by Goldak/UDSEC to check for underground tanks which had no closure documentation on file. In the areas identified as potential concerns, borings were hand augered to a depth of 10 feet below ground surface.

No tanks were encountered in our borings in the areas of concern, as identified by the magnetometer screening.

OBSERVATIONS

Continuous air monitoring was performed during the drilling with an organic vapor analyzer (OVA). The monitoring indicated no organic vapors were present at a level of concern in the work area at any time. OVA readings were obtained at each five foot drilling interval as noted on the boring logs.

HYDROLOGIC INFORMATION

The subject property is located approximately 350 feet above sea level near the northern edge of the Los Angeles Basin, just south of the Santa Monica Mountains. Geologic units beneath the site consist

- To facilitate any future property transactions or financing, the site characterization should be conducted in accordance with the specifications of the regulatory agency that would have jurisdiction over this site (the Lead Agency). As the contamination appears to be due to leakage from underground fuel tanks the Lead Agency would be the Los Angeles City Fire Department.

- Following completion of the site characterization, a remedial feasibility plan should be prepared. The plan should evaluate the various remedial techniques that would be effective for the conditions encountered and choose the most appropriate method based on the needs of the client and the Lead Agency. After the remedial method has been chosen, a complete remedial action plan should be developed and implemented.

LIMITS OF LIABILITY

The findings and conclusions contained in this report are based on site conditions as they existed at the time of our investigation, and we further assume the explorations to be representative of the subsurface conditions throughout the site.

The factual data and interpretations pertain to the specific project described in this report and are solely for the use of Carlos Go and are not applicable to any other project or site. Any reliance on

this document by any other person or entity shall be at that party's sole risk.

Our investigation was performed using the standard of care and level of skill ordinarily exercised under similar circumstances by reputable Environmental Assessors and Geologists currently practicing in these or similar localities. No other warranty, expressed or implied, is made as to the conclusions and professional advice included in this report.

Respectfully submitted,

SMITH-EMERY COMPANY

Scott Pearson

SCOTT PEARSON
Staff Geologist

SP:LK/sp


Reviewed and Approved by

Lutz Kunze

LUTZ KUNZE
P.E. C-25801, R.G.E. 493
Registered Civil Engineer
Registered Geotechnical Engineer



PLATES

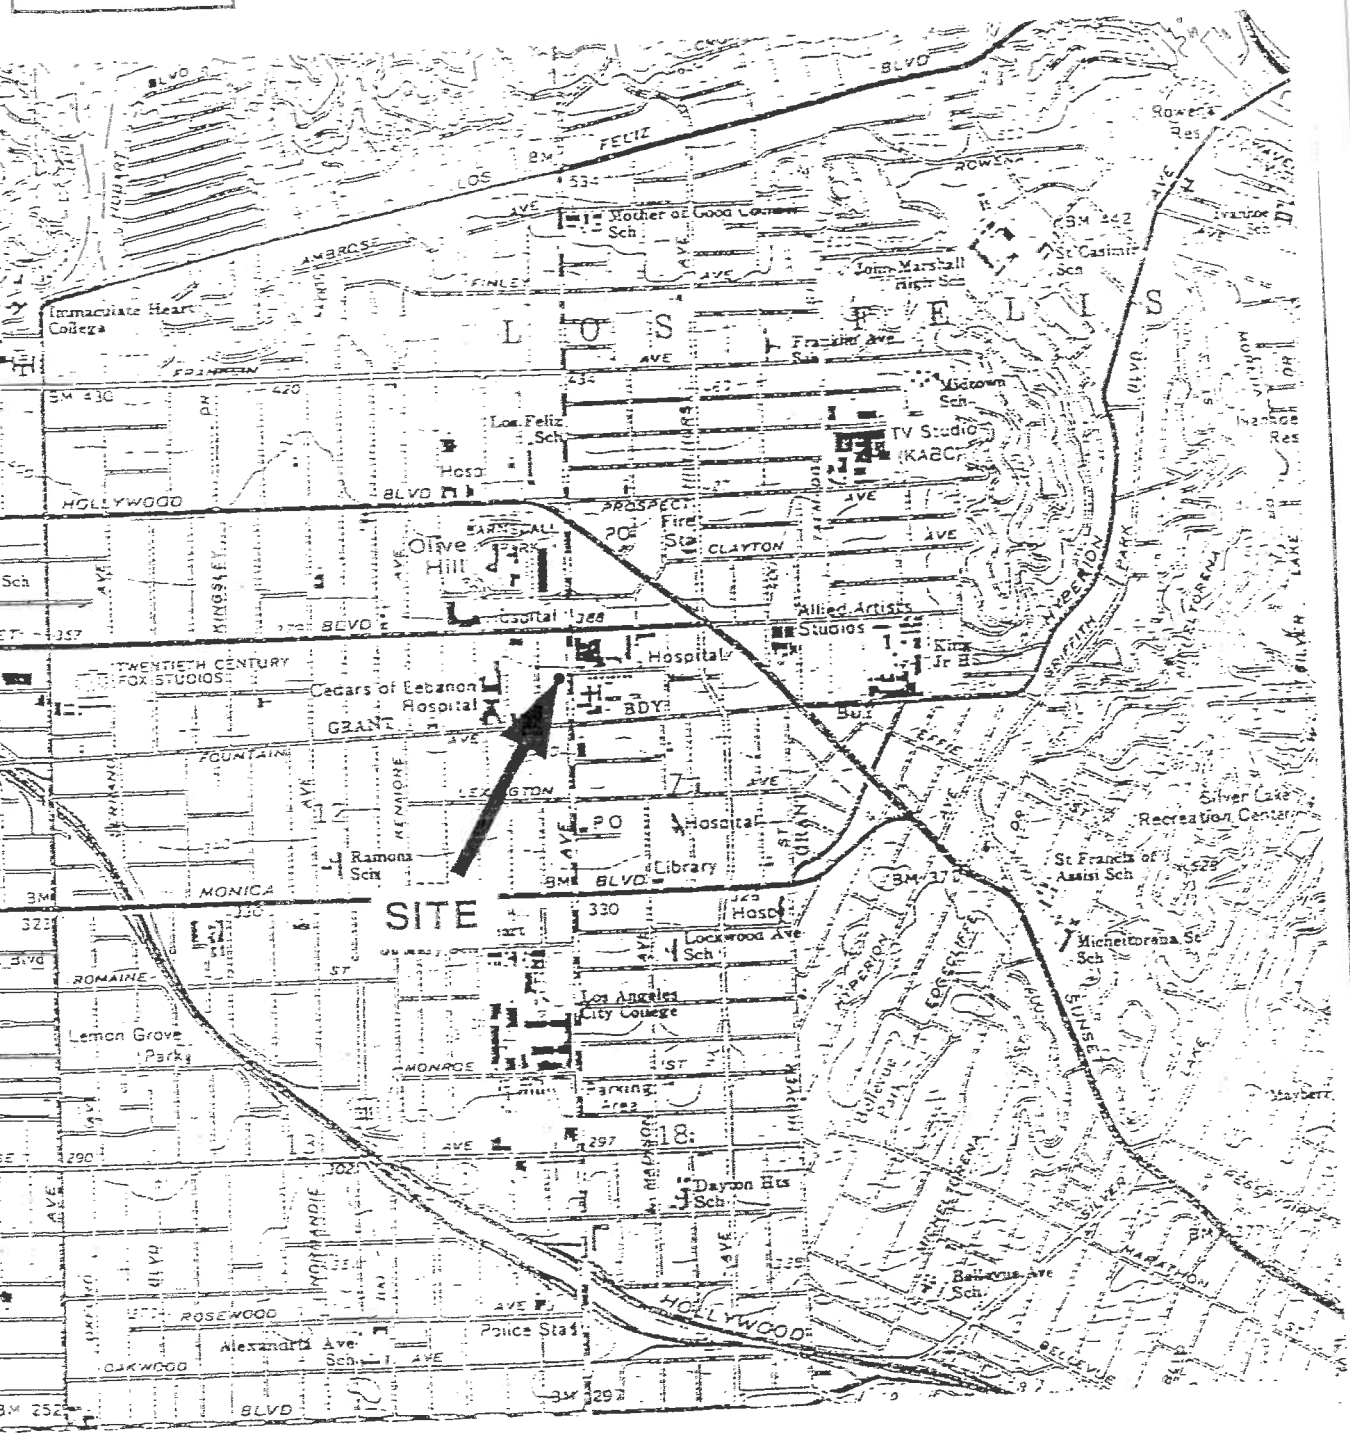

REFERENCE:
U.S.D.I. - GEOLOGICAL SURVEY
HOLLYWOOD QUADRANGLE
LOS ANGELES COUNTY, CALIFORNIA

FILE NO.: 26409


VICINITY MAP

SMITH-EMERY COMPANY

1345 N. VERMONT AVENUE
LOS ANGELES, CALIFORNIA

TECHNICAL ILLUSTRATION BY A.C.H

PLATE NO. 1

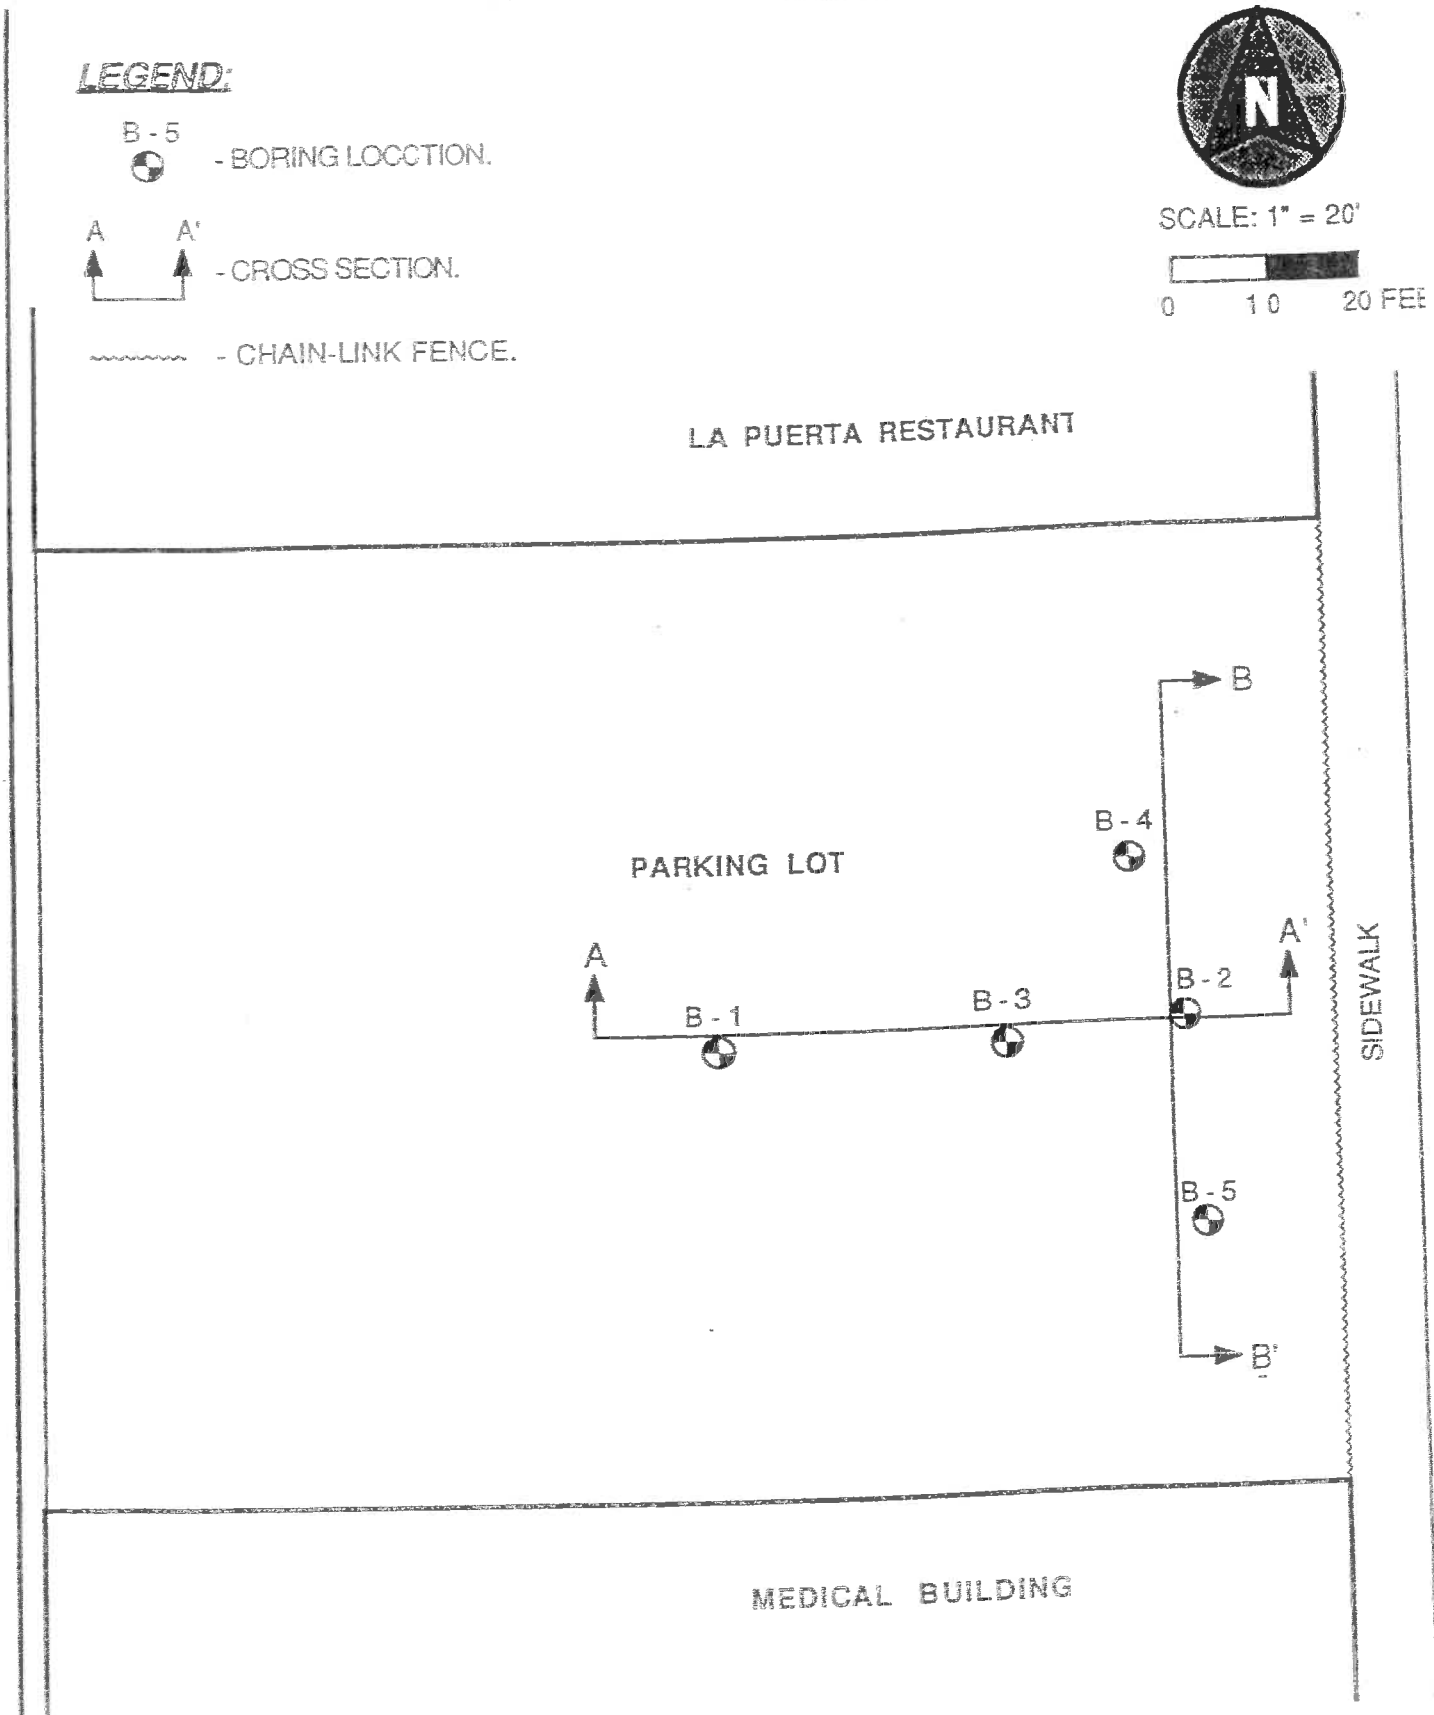

FILE NO.: 26409

PLOT PLAN

1345 N. VERMONT AVENUE
LOS ANGELES, CALIFORNIA

SMITH-EMERY COMPANY

TECHNICAL ILLUSTRATION BY A.G.R.

PLATE NO.

LEGEND:

B - 5 - BORING LOCCTION.


A A' - CROSS SECTION.

..... - CHAIN-LINK FENCE.

N

SCALE: 1" = 20'

0 10 20 FEET

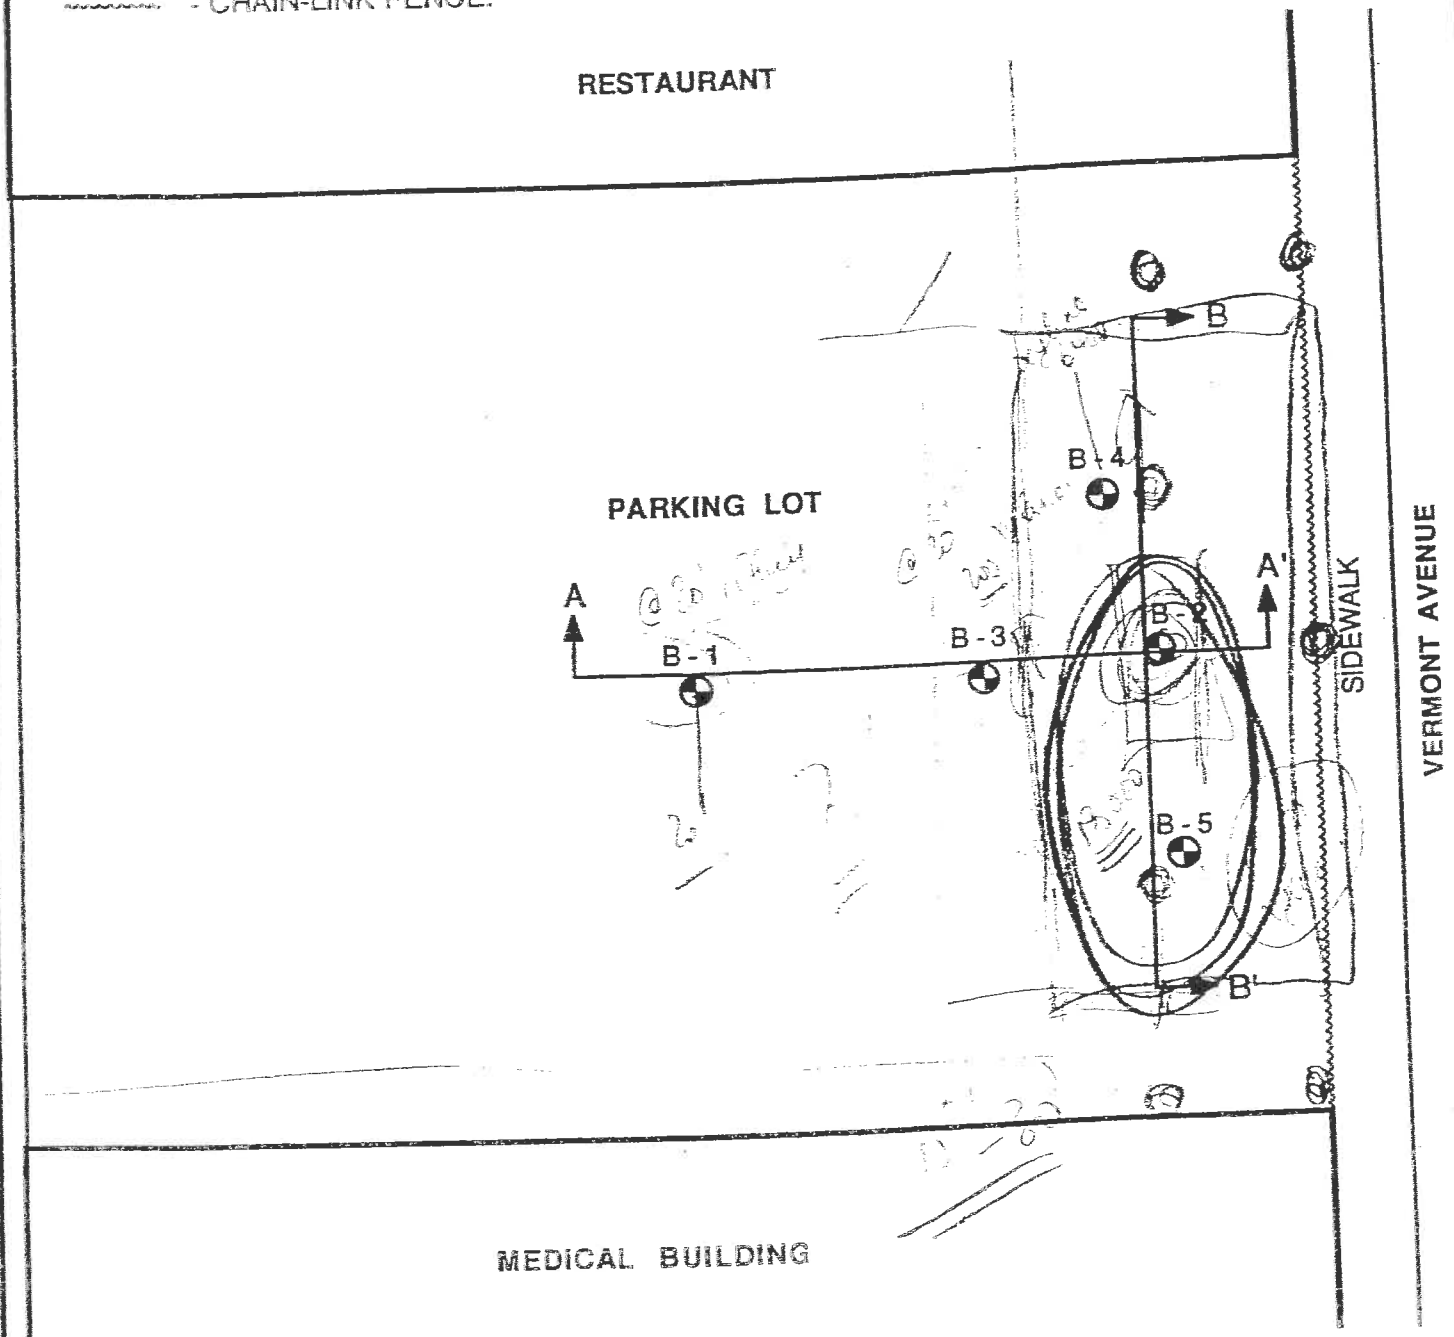

FILE NO.: 26409


PLOT PLAN

1345 N. VERMONT AVENUE
LOS ANGELES, CALIFORNIA

SMITH-EMERY COMPANY

TECHNICAL ILLUSTRATION BY A.G.R.

PLATE NO.:

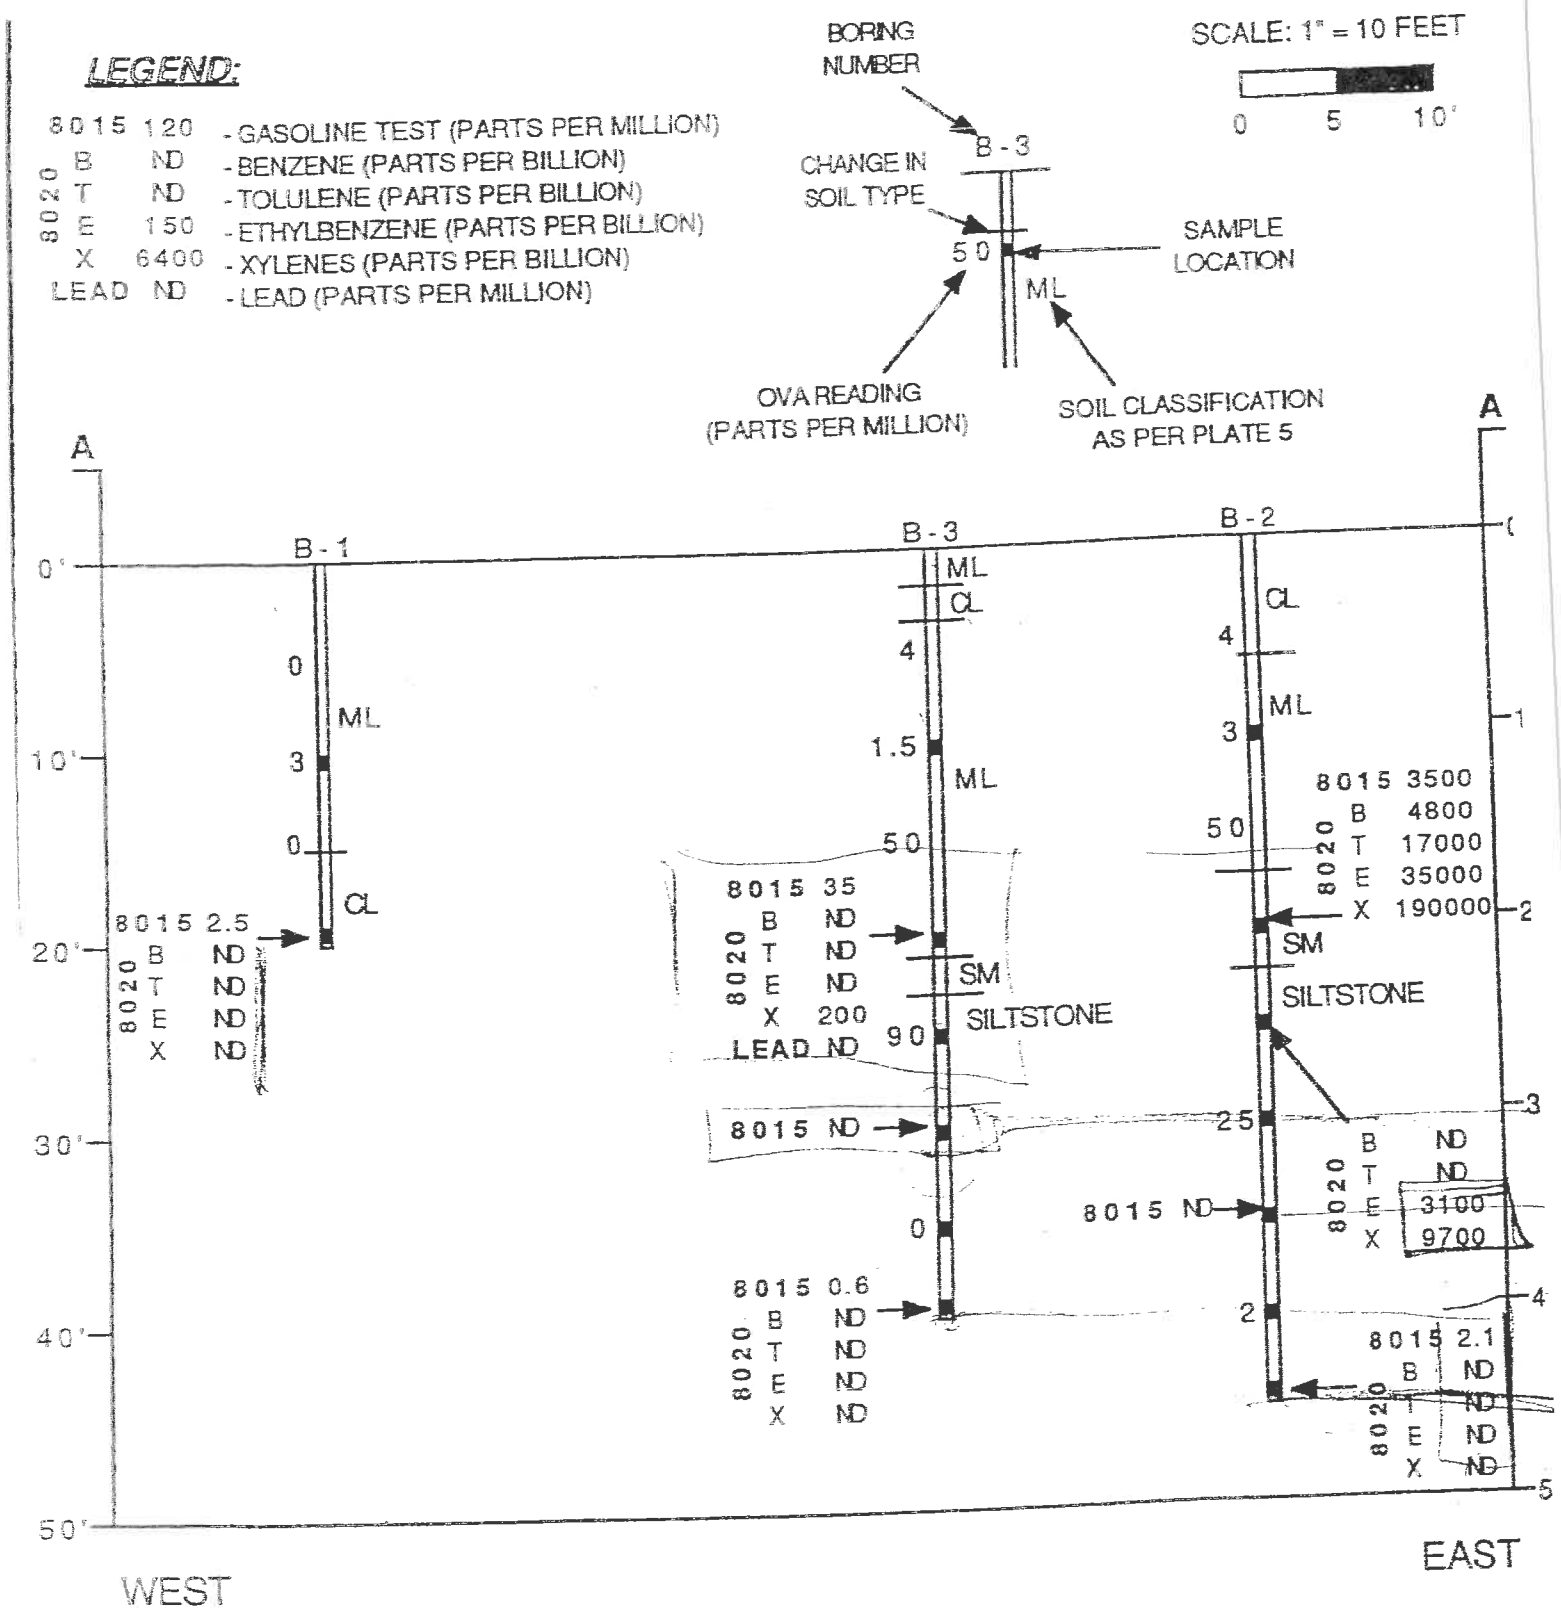

CROSS SECTION A-A


SMITH-EMERY COMPANY

FILE NO.: 26409

TECHNICAL ILLUSTRATION BY A.G.R.

1345 N. VERMONT AVENUE
LOS ANGELES, CALIFORNIA

PLATE NO

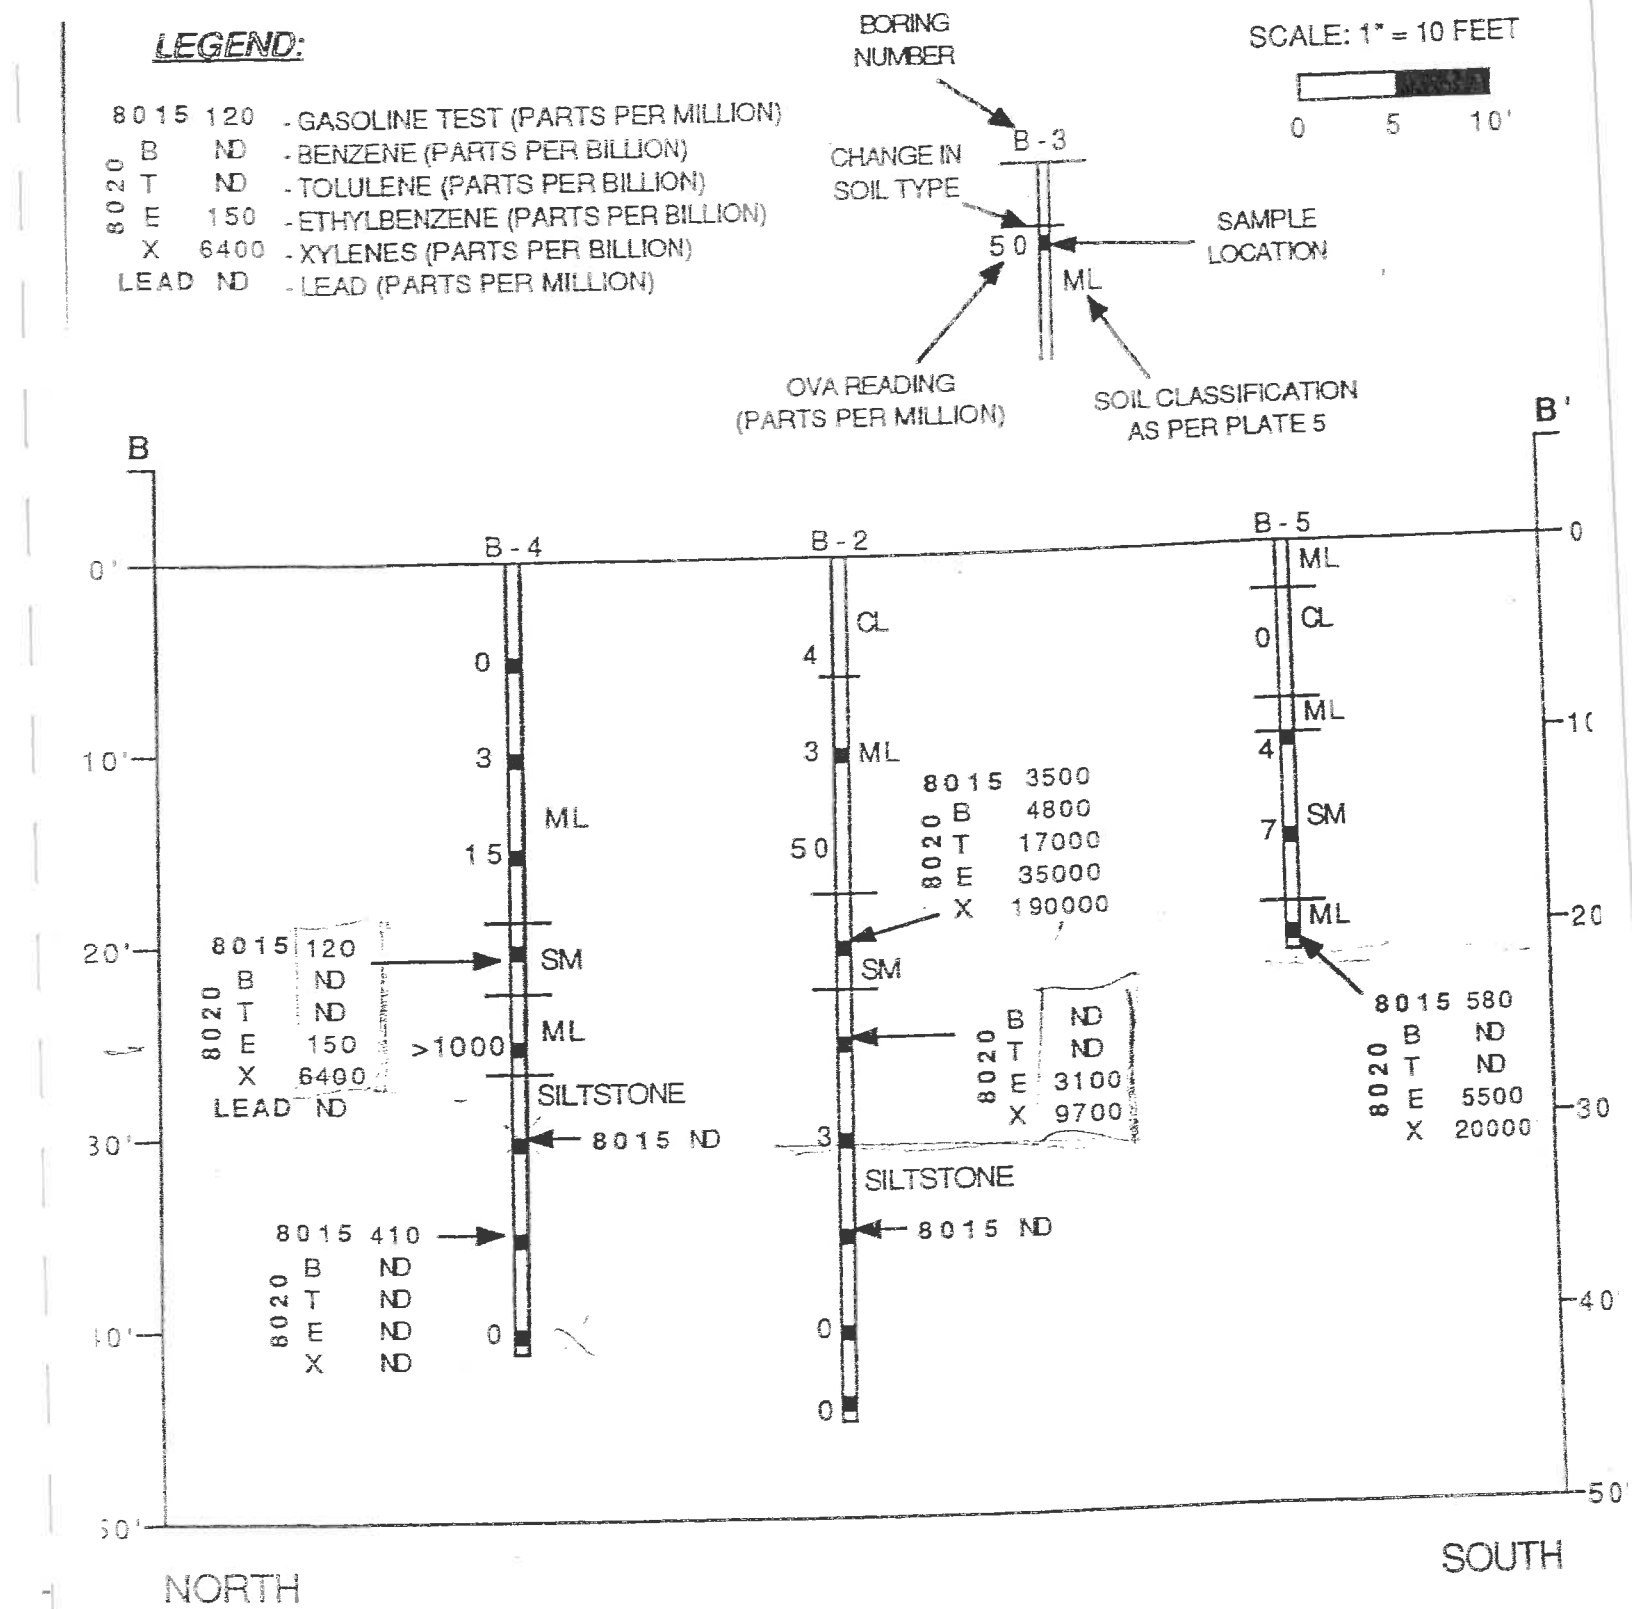

CROSS SECTION B-B'

SMITH-EMERY COMPANY

FILE NO.: 26409

TECHNICAL ILLUSTRATION BY A.C.H.

1345 N. VERMONT AVENUE
LOS ANGELES, CALIFORNIA

PLATE NO.:

MAJOR SUBDIVISIONS			GROUP SYMBOL		TYPICAL DESCRIPTIONS
COARSE GRAINED SOILS	GRAVEL AND GRAVELLY SOILS	CLEAN GRAVELS (LITTLE OR NO FINES)		GW	WELL GRADED GRAVELS, GRAVEL-SAND MIXTURES, LITTLE OR NO FINES.
				GP	POORLY GRADED GRAVELS, OR GRAVEL-SAND MIXTURES, LITTLE OR NO FINES.
	MORE THAN 50% OF COARSE FRACTION RETAINED ON A NO. 4 SIEVE	GRAVELS WITH FINES (APPRECIABLE AMOUNT OF FINES)		GM	SILTY GRAVELS, GRAVEL-SAND-SILT MIXTURES.
				GC	CLAYEY GRAVELS, GRAVEL-SAND-CLAY MIXTURES.
	SAND AND SANDY SOILS	CLEAN SANDS (LITTLE OR NO FINES)		SW	WELL GRADED SANDS, GRAVELLY SANDS, LITTLE OR NO FINES.
				SP	POORLY GRADED SANDS OR GRAVELLY SANDS, LITTLE OR NO FINES.
MORE THAN 50% OF MATERIAL IS LARGER THAN NO. 200 SIEVE SIZE	MORE THAN 50% OF COARSE FRACTION PASSING A NO. 4 SIEVE	SANDS WITH FINES (APPRECIABLE AMOUNT OF FINES)		SM	SILTY SANDS, SAND-SILT MIXTURES.
				SC	CLAYEY SANDS, SAND-CLAY MIXTURES.
FINE GRAINED SOILS	SILTS AND CLAYS	LIQUID LIMIT LESS THAN 50.		ML	INORGANIC SILTS, SANDY SILTS, AND CLAYEY SILTS OF LOW PLASTICITY.
				CL	INORGANIC CLAYS OF LOW TO MEDIUM PLASTICITY; GRAVELLY, SANDY OR SILTY CLAYS, LEAN CLAYS.
				OL	ORGANIC SILTS AND ORGANIC SILTY CLAYS OF LOW PLASTICITY.
MORE THAN 50% OF MATERIAL IS SMALLER THAN NO. 200 SIEVE SIZE	SILTS AND CLAYS	LIQUID LIMIT GREATER THAN 50.		MH	INORGANIC SILTS, MICACEOUS OR DIATOMACEOUS FINE SANDY OR SILTY SOILS. ELASTIC SILTS.
				CH	INORGANIC CLAYS OF HIGH PLASTICITY, FAT CLAYS.
				OH	ORGANIC CLAYS AND SILTY CLAYS OF MEDIUM TO HIGH PLASTICITY.
HIGHLY ORGANIC SOILS				PT	PEAT AND OTHER HIGHLY ORGANIC SOILS.

NOTE: DUAL SYMBOLS ARE USED TO INDICATE BORDERLINE CLASSIFICATIONS

SOIL CLASSIFICATION CHART

UNIFIED SOIL CLASSIFICATION SYSTEM

SMITH-EMERY COMPANY

PLATE NO.

KEY TO LOG OF BORINGS

SYMBOL	TYPE OF TEST
M/D	MAXIMUM DENSITY/OPTIMUM MOISTURE
TX	TRIAXIAL COMPRESSION TEST
DS	DIRECT SHEAR TEST
UC	UNCONFINED COMPRESSION TEST
C	CONSOLIDATION TEST
EXP	PERCENT EXPANSION
EI	EXPANSION INDEX
SA	SIEVE ANALYSIS (+ #200 ONLY)
-200	% PASSING #200 SIEVE
HA	HYDROMETER ANALYSIS (- #200 ONLY)
AL	ATTERBERG LIMITS
SE	SAND EQUIVALENT
P	PERMEABILITY
R	R-VALUE
Gs	SPECIFIC GRAVITY
S	SOLUBLE SULFATES
CH	HYDROGEN ION CONTENT
RE	RESISTIVITY
CL	CHLORIDE
COLL	COLLAPSE TEST

KEY TO SAMPLES


INDICATES DEPTH OF UNDISTURBED SAMPLE


INDICATES DEPTH OF BULK SAMPLE


INDICATES DEPTH OF SAMPLING ATTEMPT WITH NO RECOVERY


INDICATES DEPTH OF STANDARD PENETRATION TEST


INDICATES DEPTH OF DISTURBED SAMPLE

NOTE ON SAMPLER

Unless otherwise noted on the boring logs, a "California" sampler with an I.D. of 2.5 inches was driven 18 inches into the soil with a 140 - pound hammer falling 30 inches. The blow count for the last 12 inches is recorded on the boring log.

NOTES:

The descriptions on the boring logs apply only at the specific boring location and at the time the borings were made. They are not warranted to be representative of subsurface conditions. Soil and rock descriptions are based on commonly accepted geotechnical methods of identification and classification and are based on our professional judgement and experience. Field descriptions have been modified where appropriate to reflect laboratory test results. The stratification of soil layers is represented with approximate boundaries and the transition between soil types may be gradual.

SMITH-EMERY COMPANY

PLATE NO.: 6

BORING 1

SURFACE ELEVATION: 376 FEET

ELEVATION DATUM: M.S.L.

LABORATORY TEST DATA												
DEPTH IN FEET	8015 GASOLINE	8020 BENZENE	8020 TOLUENE	8020 ETHYLBENZENE	8020 XYLENES	LEAD	OVA READING (PPM)	BLOWS/FT	SAMPLE	SYMBOL USCS	DESCRIPTION
0										ML	5 inches of ASPHALT. Brown sandy SILT with trace clay; moist.
5							0				Brown sandy SILT with clay; moist.
10							0	44	■		Dark brown sandy SILT with clay; moist.
15							0			CL	Olive gray sandy CLAY; moist, dense.
20	2.5	ND	ND	ND	ND		0.5	48	■		

BORING TERMINATED @ 20 FEET ON 3/26/93.
NO GROUNDWATER ENCOUNTERED.
BACKFILLED WITH BENTONITE CHIPS.

LOG OF BORING

1349 N. VERMONT AVENUE


FILE NO.: 26409 LOGGED BY: S.P.


SMITH - EMERY COMPANY PLATE NO.

BORING 2

SURFACE ELEVATION: 376 FEET

ELEVATION DATUM: M.S.L.

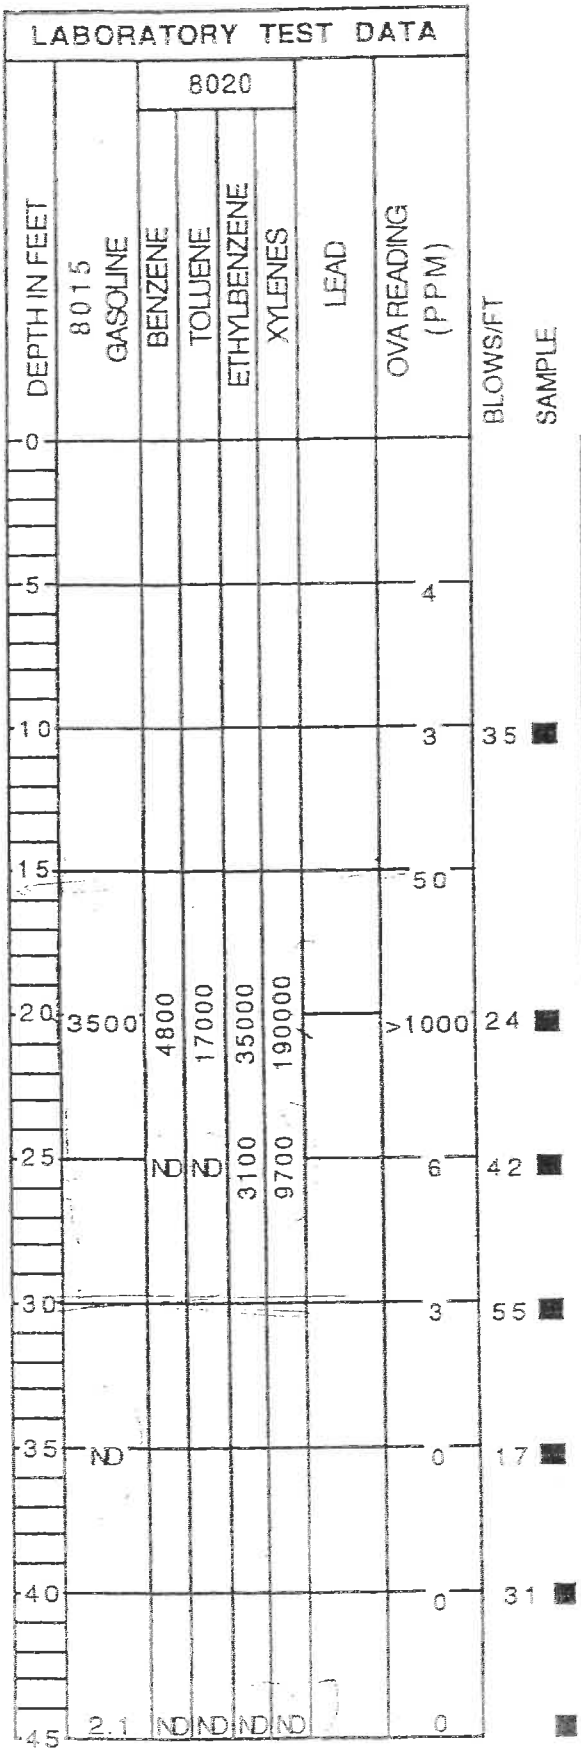

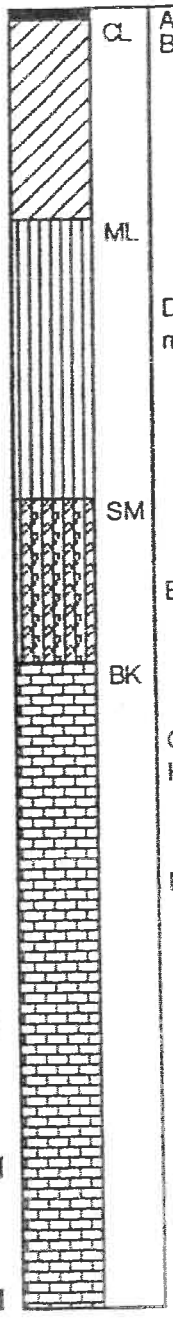

DESCRIPTION

ASPHALT.
Brown silty CLAY with trace sand; moist.

Dark greenish gray slightly sandy clayey SILT; moist, medium dense.

Brown micaceous silty coarse SAND; moist, dense.

Olive to brown clayey SILTSTONE; damp, dense.
Hydrocarbon odor.

Brown clayey SILTSTONE; damp, stiff.

Brown clayey SILTSTONE with minor gravel; damp, stiff.

BORING TERMINATED @ 45 FEET ON 3/26/93.
NO GROUNDWATER ENCOUNTERED.

LOG OF BORING

1349 N. VERMONT AVENUE


FILE NO.: 26409 LOGGED BY: S.P.

SMITH - EMERY COMPANY PLATE NO. 8

BORING 3

SURFACE ELEVATION: 376 FEET

ELEVATION DATUM: M.S.L.

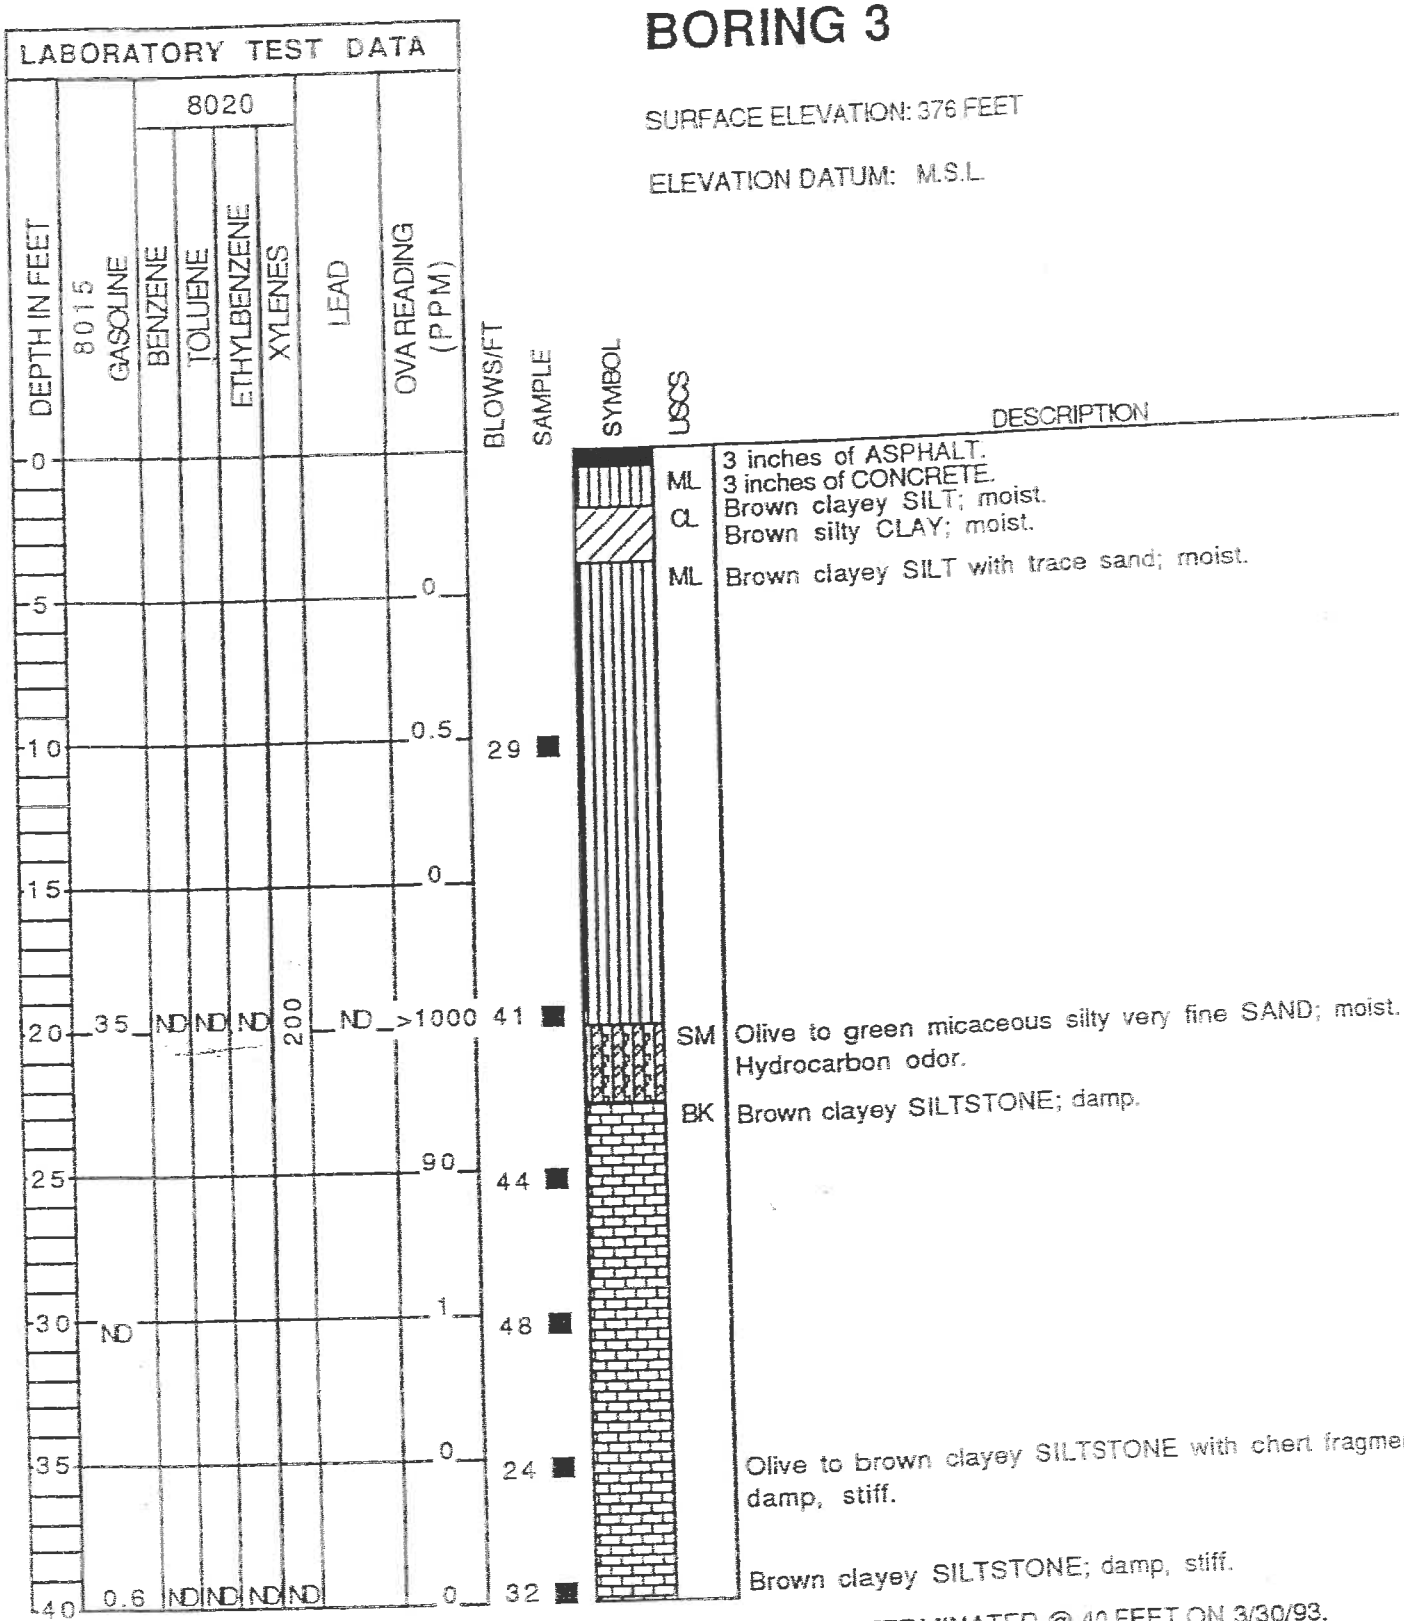

LOG OF BORING

1349 N. VERMONT AVENUE


FILE NO.: 26409 LOGGED BY: S.P.

SMITH - EMERY COMPANY PLATE NO

BORING 4

SURFACE ELEVATION: 376 FEET

ELEVATION DATUM: M.S.L.

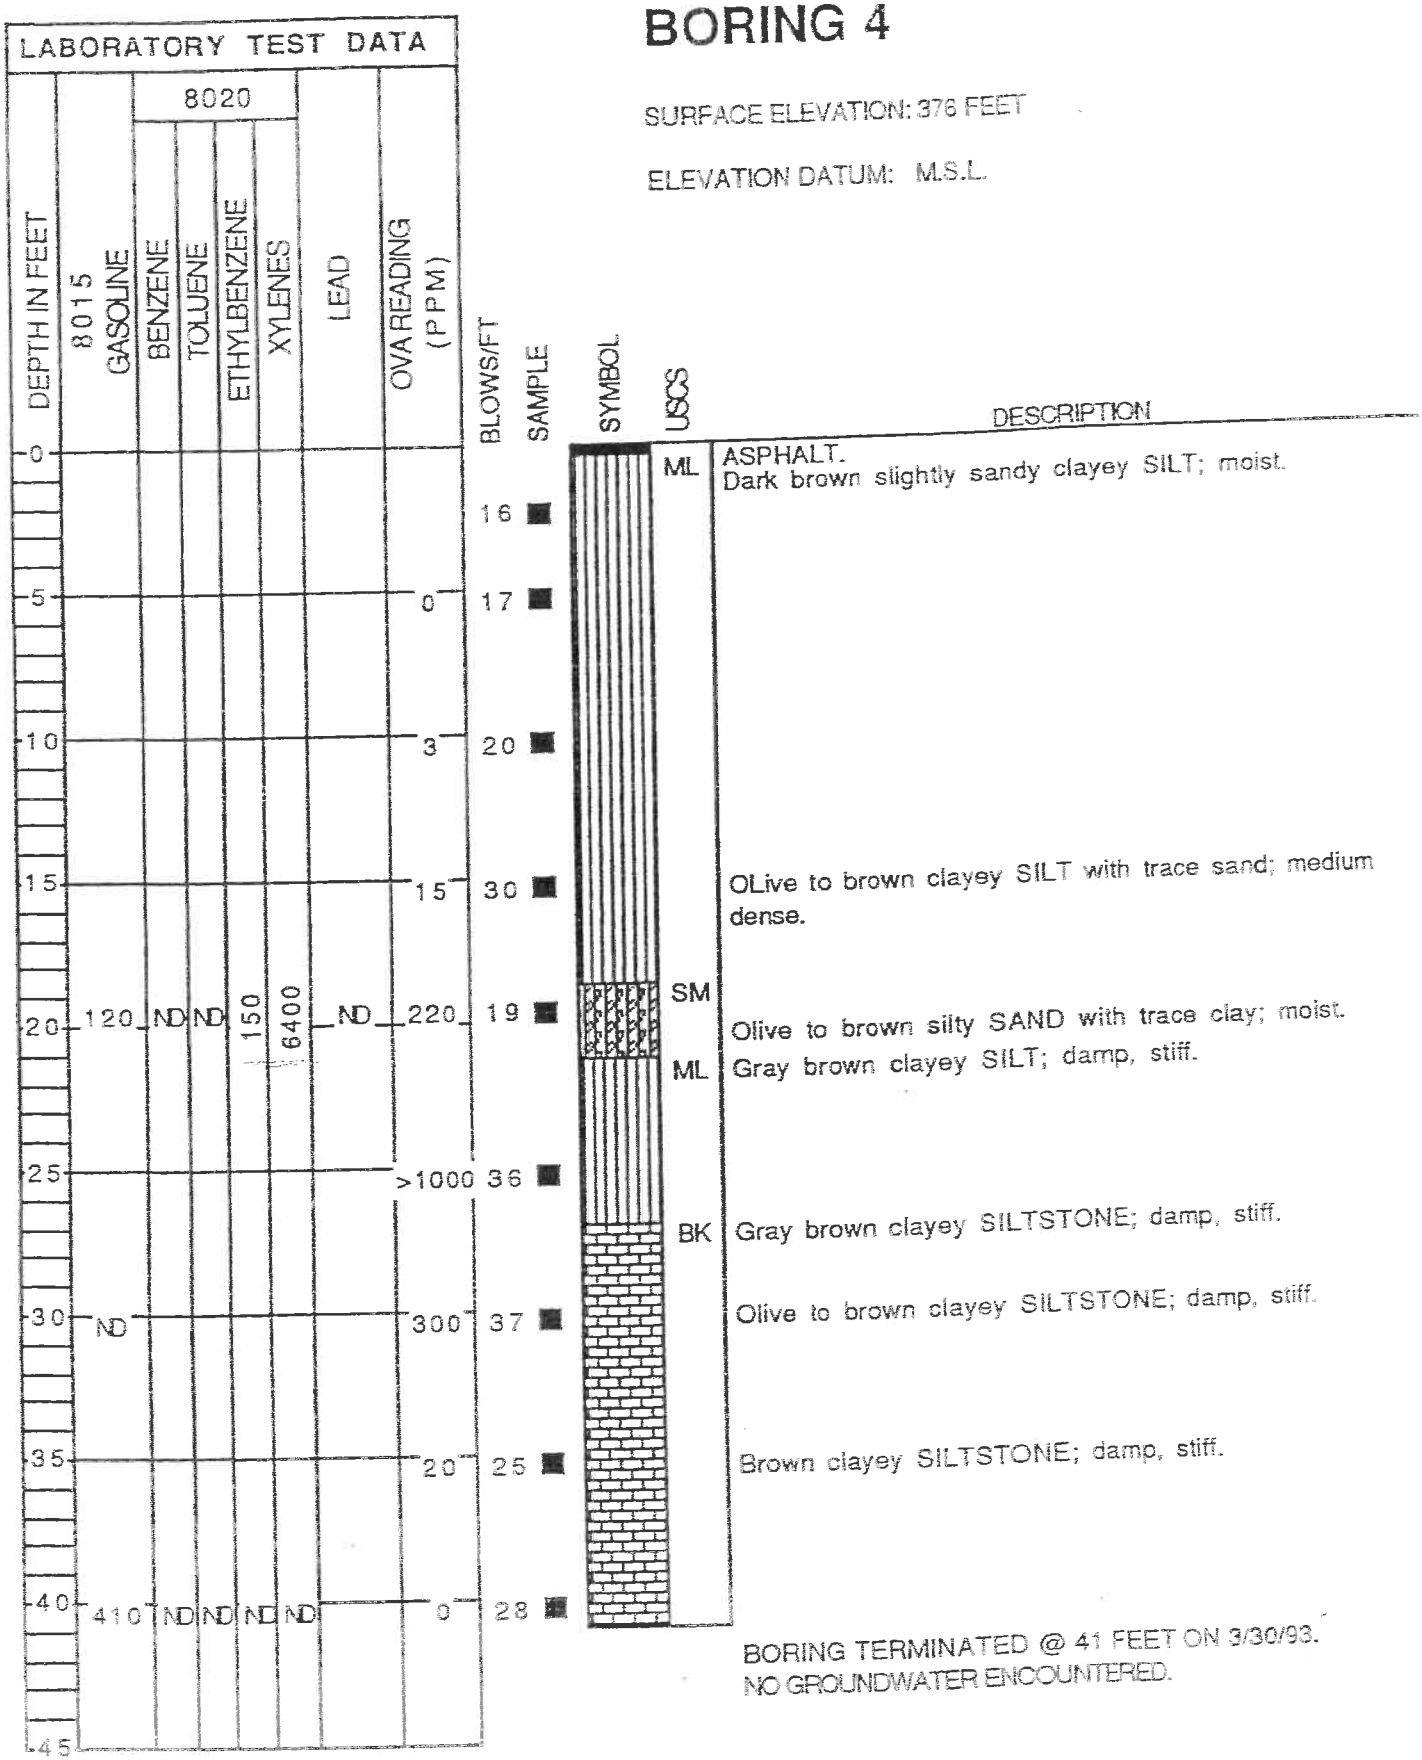

LOG OF BORING

1349 N. VERMONT AVENUE


FILE NO.: 26409 LOGGED BY: S.P.


SMITH - EMERY COMPANY PLATE NO. 10

BORING 5

SURFACE ELEVATION: 376 FEET

ELEVATION DATUM: M.S.L

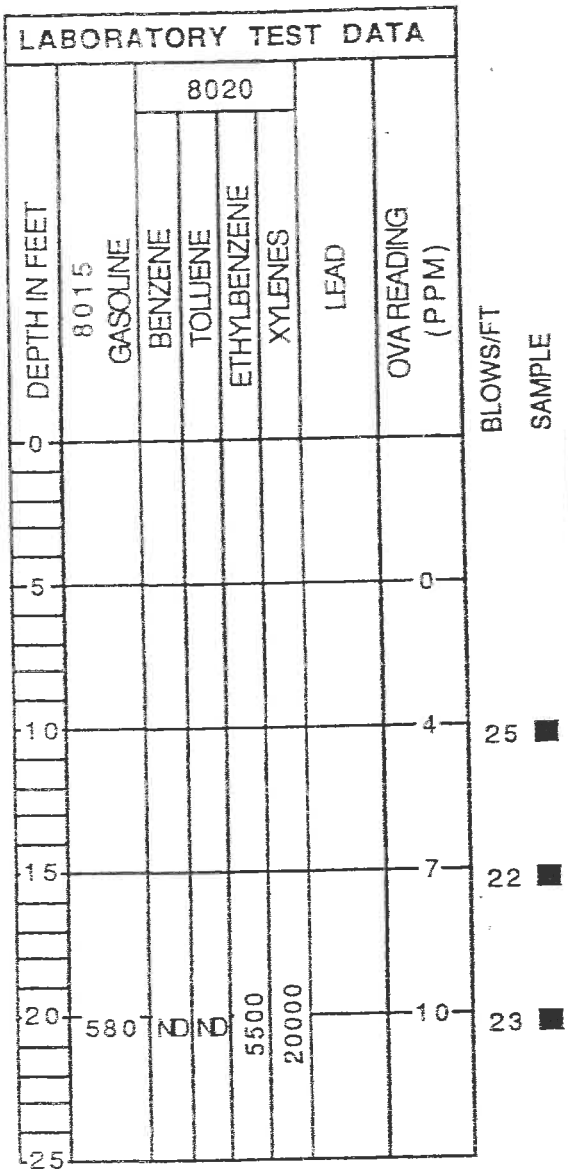

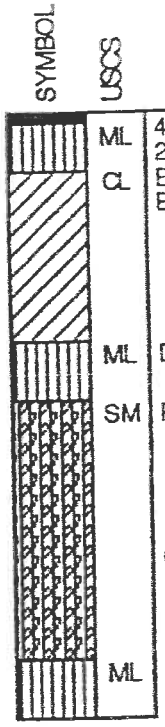

DESCRIPTION

4 inches of ASPHALT.
2 inches of PEA GRAVEL.
Brown SILT with trace sand; moist.
Brown micaceous silty CLAY with trace sand; moist.

Dark reddish brown clayey SILT with sand; moist.

Reddish brown silty SAND; damp, medium dense.

Greenish gray silty coarse SAND.

Green micaceous fine sandy SILT; moist. Odor.

BORING TERMINATED @ 21 FEET ON 3/30/93.
NO GROUNDWATER ENCOUNTERED.

LOG OF BORING

1349 N. VERMONT AVENUE

FILE NO.: 26409 LOGGED BY: S.P.

SMITH - EMERY COMPANY PLATE NO. 1

SMITH-EMERY COMPANY

APPENDIX - A

ANALYTICAL LABORATORY REPORTS

AND

CHAIN OF CUSTODY DOCUMENTATION

SMITH-EMERY COMPANY
The Full Service Independent Testing Laboratory, Established 1904

781 East Washington Boulevard
P.O. Box 880550, Hunter's Point Shipyard Bldg. 114
5427 East La Palma Avenue

• Los Angeles, California 90021 • (213) 749-3411 • Fax: (213) 746-7228
• San Francisco, California 94188 • (415) 330-3000 • Fax: (415) 822-5864
• Anaheim, California 92807 • (714) 693-1026 • Fax: (714) 693-1034

04/01/93

Kennedy - Go **********
File# 26409 **********
Geotech L.A. **********
Los Angeles, CA 90021 ********

Attn: Scott Pearson
213/749/3411

N. Vermont Ave.
Chain of custody

Sample #: 3085151501
Received: 03/26/93
Type: Soil

Collector: S.E. Rep.
Sampling Date & Time: 03/26/93, 0930
Method: Sampled By Seco Rep.

I.D.: B1 - S2 - 20'

CONSTITUENT	METHOD	RESULT	UNIT	MDL
Extraction Method/Date	EPA 5030	03/26/93		
Analysis Date		03/26/93		
EPA 8015M/8020, Combination		*		
TPH-Gasoline	EPA 8015M	2.5	mg/kg	0.1 mg/kg
Benzene	EPA 8020	ND	ug/kg	5.0 ug/kg
Toluene	EPA 8020	ND	ug/kg	5.0 ug/kg
Ethylbenzene	EPA 8020	ND	ug/kg	5.0 ug/kg
Xylenes	EPA 8020	ND	ug/kg	15 ug/kg
		*		
Surrogate				
Trifluorotoluene	EPA 8020	85	Percent	

Sample #: 3085151502
Received: 03/26/93
Type: Soil

Collector: S.E. Rep.
Sampling Date & Time: 03/26/93, 1050
Method: Sampled By Seco Rep.

I.D.: B2 - S2 - 20'

Extraction Method/Date	EPA 5030	03/29/93		
Analysis Date		03/29/93		
EPA 8015M/8020, Combination		*		
TPH-Gasoline	EPA 8015M	3500	mg/kg	60 mg/kg
Benzene	EPA 8020	4.8	mg/kg	0.3 mg/kg
Toluene	EPA 8020	17	mg/kg	0.3 mg/kg
Ethylbenzene	EPA 8020	35	mg/kg	0.3 mg/kg

[ND = None Detected; MDL = Method Detection Limit]

30851515

ALL REPORTS ARE SUBMITTED AS THE CONFIDENTIAL PROPERTY OF CLIENTS. AUTHORIZATION FOR PUBLICATION OF OUR REPORT, CONCLUSIONS, OR EXTRACTS FROM OR REGARDING THEM IS RESERVED PENDING OUR WRITTEN APPROVAL AS A MUTUAL PROTECTION TO CLIENTS, THE PUBLIC AND OURSELVES.

SMITH-EMERY COMPANY
The Full Service Independent Testing Laboratory, Established 1904

781 East Washington Boulevard
P.O. Box 880550, Hunter's Point Shipyard Bldg. 114
5427 East La Palma Avenue

• Los Angeles, California 90021
• San Francisco, California 94186
• Anaheim, California 92807

• (213) 749-3411
• (415) 330-3000
• (714) 693-1026

• Fax: (213) 746-7228
• Fax: (415) 822-5864
• Fax: (714) 693-1034

CONSTITUENT	METHOD	RESULT	UNIT	MDL
Xylenes	EPA 8020	190	mg/kg	0.9 mg/kg
Surrogate Trifluorotoluene	EPA 8020	* 96	Percent	

Sample #: 3085151503
Received: 03/26/93
Type: Soil

Collector: S.E. Rep.
Sampling Date & Time: 03/26/93, 1050
Method: Sampled By Seco Rep.

I.D.: B2 - S3 - 25'

Extraction Method/Date	EPA 5030	03/29/93		
Analysis Date		03/29/93		
EPA 8020		*		
Benzene	EPA 8020	ND	ug/kg	40 ug/kg
Toluene	EPA 8020	ND	ug/kg	40 ug/kg
Ethylbenzene	EPA 8020	3100	ug/kg	40 ug/kg
Xylenes	EPA 8020	9700	ug/kg	120 ug/kg
Surrogate Trifluorotoluene	EPA 8020	* 104	Percent	

Sample #: 3085151504
Received: 03/26/93
Type: Soil

Collector: S.E. Rep.
Sampling Date & Time: 03/26/93, 1050
Method: Sampled By Seco Rep.

I.D.: B2 - S5 - 35'

Extraction Method/Date	EPA 5020	03/30/93		
Analysis Date		03/30/93		
TPH-Gasoline	EPA 8015M	ND	mg/kg	1.0 mg/kg

[ND = None Detected; MDL = Method Detection Limit]

3085151

ALL REPORTS ARE SUBMITTED AS THE CONFIDENTIAL PROPERTY OF CLIENTS. AUTHORIZATION FOR PUBLICATION OF OUR REPORT, CONCLUSIONS, OR EXTRACTS FROM OR REGARDING THEM IS RESERVED PENDING OUR WRITTEN APPROVAL AS A MUTUAL PROTECTION TO CLIENTS, THE PUBLIC AND OURSELVES.

SMITH-EMERY COMPANY
The Full Service Independent Testing Laboratory, Established 1904

781 East Washington Boulevard
P.O. Box 880550, Hunter's Point Shipyard Bldg. 114
5427 East La Palma Avenue

• Los Angeles, California 90021
• San Francisco, California 94188
• Anaheim, California 92807

• (213) 749-3411
• (415) 330-3000
• (714) 693-1026

• Fax: (213) 746-7228
• Fax: (415) 822-5864
• Fax: (714) 693-1034

Sample #: 3085151505
Received: 03/26/93
Type: Soil

Collector: S.E. Rep.
Sampling Date & Time: 03/26/93, 1050
Method: Sampled By Seco Rep.

I.D.: B2 - S7 - 45'

CONSTITUENT	METHOD	RESULT	UNIT	MDL
Extraction Method/Date	EPA 5030	03/30/93		
Analysis Date		03/30/93		
EPA 8015M/8020, Combination		*		
TPH-Gasoline	EPA 8015M	0.21	mg/kg	0.1 mg/kg
Benzene	EPA 8020	ND	ug/kg	5.0 ug/kg
Toluene	EPA 8020	ND	ug/kg	5.0 ug/kg
Ethylbenzene	EPA 8020	ND	ug/kg	5.0 ug/kg
Xylenes	EPA 8020	ND	ug/kg	15 ug/kg
Surrogate		*		
Trifluorotoluene	EPA 8020	100	Percent	

Respectfully Submitted,

Shahid Noori, Manager Chemical Lab

[ND = None Detected; MDL = Method Detection Limit]

30851515

ALL REPORTS ARE SUBMITTED AS THE CONFIDENTIAL PROPERTY OF CLIENTS. AUTHORIZATION FOR PUBLICATION OF OUR REPORT, CONCLUSIONS, OR EXTRACTS FROM OR REGARDING THEM IS RESERVED PENDING OUR WRITTEN APPROVAL AS A MUTUAL PROTECTION TO CLIENTS, THE PUBLIC AND OURSELVES.

SHAW-EMERY COMPANY
The Full Service Independent Testing Laboratory, Established 1904

781 East Washington Boulevard
P.O. Box 880550, Hunter's Point Shipyard Bldg. 114
5427 East La Palma Avenue

• Los Angeles, California 90021 • (213) 749-3411 • Fax: (213) 745-6372
• San Francisco, California 94188 • (415) 330-3000 • Fax: (415) 822-5864
• Anaheim, California 92807 • (714) 693-1026 • Fax: (714) 693-1034

CHAIN OF CUSTODY AND ANALYSIS REQUEST

DATE: 3/26/93 PAGE 1 OF 1
FILE NO. 26409 LAB NO. 308515150A

CLIENT NAME: Kemp Co
PROJECT NAME: [illegible] PROJECT NO. 26409 P.O. NO.
ADDRESS: 1340 N. Vermont Ave. Los Angeles
PROJECT MANAGER: Scott PHONE #: FAX #:
SAMPLER NAME: Scott Pearson (Printed) Scott Pearson (Signature)
TAT (Analytical Turn Around Time) 0 = Same Day; 1 = 24 Hour; 2 = 48 Hour; (Etc.) 1
CONTAINER TYPES: B = Brass, G = Glass, P = Plastic, V = Voa Vial, O = Other:

ANALYSES REQUESTED:

SAMPLE NO.	DATE SAMPLED	TIME SAMPLED	SAMPLE DESCRIPTION	MATRIX: WATER	SOIL	SLUDGE	OTHER	TAT	CONTAINER: #	TYPE	8015M GAS ☐ DIESEL ☐	602/8020 BTEX	418.1
1	3/26	9:30	B1-S1-10'		/				1	B			
2		1	B1 S2 20'		/			2	1	B	/	/	
3	[illegible]	10:20	B2-S1 10		/				1	B			
4			B2 S2 20'		/			2	1	B	/	/	
5			B2 S3 25'		/			2	1	B		/	
6			B2 S4 30		/				1	B			
7			B2 S5 35'		/			2	1	B	/		
8			B2 S6 40		/				1	B			
9	↓	↓	B2 S7 45'		/			2	1	B	/	/	

REMARKS: 48 hr Rush

SAMPLE CONDITION/ COMMENTS: 11.1

Relinquished By: (Signature and Printed Name) [illegible] Received By: (Signature and Printed Name) Guillermo Arango Date: 3/26/93 Time: 1430
Relinquished By: (Signature and Printed Name) Received By: (Signature and Printed Name) Date: Time:
Relinquished By: (Signature and Printed Name) Received By: (Signature and Printed Name) Date: Time:

SAMPLE DISPOSITION:
1. Samples returned to client? YES (NO)
2. Samples will not be stored over 30 days, unless additional storage time is requested.
3. Storage time requested: _____ da
By: Date:

SPECIAL INSTRUCTIONS:

SMITH-EMERY COMPANY
The Full Service Independent Testing Laboratory, Established 1904

781 East Washington Boulevard
P.O. Box 880550, Hunter's Point Shipyard Bldg. 114
5427 East La Palma Avenue

Los Angeles, California 90021 (213) 749-3411 Fax: (213) 746-7229
San Francisco, California 94188 (415) 330-3000 Fax: (415) 822-5864
Anaheim, California 92807 (714) 693-1026 Fax: (714) 693-1034

04/05/93

Kennedy - Go **********
File# 26409 **********
Geotech L.A. **********
Los Angeles, CA 90021 ********

Attn: Scott Pearson
213/749/3411

1345 N. Vermont Ave.
Chain of custody

Sample #: 3089161001
Received: 03/30/93
Type: Soil

Collector: S.E. Rep.
Sampling Date & Time: 03/30/93, 0713
Method: Sampled By Seco Rep.

I.D.: B3 - 20 - 2

CONSTITUENT	METHOD	RESULT	UNIT	MDL
Extraction Method/Date	EPA 5030	04/02/93		
Analysis Date		04/02/93		
EPA 8015M/8020, Combination		*		
TPH-Gasoline	EPA 8015M	35	mg/kg	2.9 mg/kg
Benzene	EPA 8020	ND	ug/kg	15 ug/kg
Toluene	EPA 8020	ND	ug/kg	15 ug/kg
Ethylbenzene	EPA 8020	ND	ug/kg	15 ug/kg
Xylenes	EPA 8020	200	ug/kg	45 ug/kg
Surrogate		*		
Trifluorotoluene	EPA 8020	80	Percent	
Digestion Method/Date	EPA 3050	04/01/93		
Analysis Date - Method 7420		04/01/93		
Lead	EPA 3050/7420	ND	mg/kg	4.0 mg/kg

Sample #: 3089161003
Received: 03/30/93
Type: Soil

Collector: S.E. Rep.
Sampling Date & Time: 03/30/93, 0740
Method: Sampled By Seco Rep.

I.D.: B3 - 30 - 4

Extraction Method/Date	EPA 5020	03/31/93	
Analysis Date		03/31/93	

[ND = None Detected; MDL = Method Detection Limit]

30891610

ALL REPORTS ARE SUBMITTED AS THE CONFIDENTIAL PROPERTY OF CLIENTS. AUTHORIZATION FOR PUBLICATION OF OUR REPORT, CONCLUSIONS, OR EXTRACTS FROM OR REGARDING THEM IS RESERVED PENDING OUR WRITTEN APPROVAL AS A MUTUAL PROTECTION TO CLIENTS, THE PUBLIC AND OURSELVES.

SMITH-EMERY COMPANY
The Full Service Independent Testing Laboratory, Established 1904

781 East Washington Boulevard
P.O. Box 880550, Hunter's Point Shipyard Bldg. 114
5427 East La Palma Avenue

Los Angeles, California 90021 · (213) 749-3411 · Fax: (213) 746-7228
San Francisco, California 94188 · (415) 330-3000 · Fax: (415) 822-5864
Anaheim, California 92807 · (714) 693-1026 · Fax: (714) 693-1034

CONSTITUENT	METHOD	RESULT	UNIT	MDL
TPH-Gasoline	EPA 8015M	ND	mg/kg	1.0 mg/kg

Sample #: 3089161004
Received: 03/30/93
Type: Soil

Collector: S.E. Rep.
Sampling Date & Time: 03/30/93, 0823
Method: Sampled By Seco Rep.

I.D.: B3 - 40 - 6

Extraction Method/Date	EPA 5030	04/01/93		
Analysis Date		04/01/93		
EPA 8015M/8020, Combination		*		
TPH-Gasoline	EPA 8015M	0.6	mg/kg	0.1 mg/kg
Benzene	EPA 8020	ND	ug/kg	5.0 ug/kg
Toluene	EPA 8020	ND	ug/kg	5.0 ug/kg
Ethylbenzene	EPA 8020	ND	ug/kg	5.0 ug/kg
Xylenes	EPA 8020	ND	ug/kg	15 ug/kg
		*		
Surrogate				
Trifluorotoluene	EPA 8020	101	Percent	

Sample #: 3089161005
Received: 03/30/93
Type: Soil

Collector: S.E. Rep.
Sampling Date & Time: 03/30/93, 0956
Method: Sampled By Seco Rep.

I.D.: B4 - 20 - 5

Extraction Method/Date	EPA 5030	04/01/93		
Analysis Date		04/01/93		
EPA 8015M/8020, Combination		*		
TPH-Gasoline	EPA 8015M	120	mg/kg	2.4 mg/kg
Benzene	EPA 8020	ND	ug/kg	15 ug/kg
Toluene	EPA 8020	ND	ug/kg	15 ug/kg
Ethylbenzene	EPA 8020	150	ug/kg	15 ug/kg
Xylenes	EPA 8020	640	ug/kg	45 ug/kg
		*		
Surrogate				

(ND = None Detected; MDL = Method Detection Limit)

30891610

ALL REPORTS ARE SUBMITTED AS THE CONFIDENTIAL PROPERTY OF CLIENTS. AUTHORIZATION FOR PUBLICATION OF OUR REPORT, CONCLUSIONS, OR EXTRACTS FROM OR REGARDING THEM IS RESERVED PENDING OUR WRITTEN APPROVAL AS A MUTUAL PROTECTION TO CLIENTS, THE PUBLIC AND OURSELVES.

SMITH-EMERY COMPANY
The Full Service Independent Testing Laboratory, Established 1904

781 East Washington Boulevard
P.O. Box 880550, Hunter's Point Shipyard Bldg. 114
5427 East La Palma Avenue

• Los Angeles, California 90021 • (213) 749-3411 • Fax: (213) 746-7228
• San Francisco, California 94188 • (415) 330-3000 • Fax: (415) 822-5864
• Anaheim, California 92807 • (714) 693-1026 • Fax: (714) 693-1034

CONSTITUENT	METHOD	RESULT	UNIT	MDL
Trifluorotoluene	EPA 8020	109	Percent	
Digestion Method/Date	EPA 3050	04/01/93		
Analysis Date - Method 7420		04/01/93		
Lead	EPA 3050/7420	ND	mg/kg	4.0 mg/kg

Sample #: 3089161007
Received: 03/30/93
Type: Soil

Collector: S.E. Rep.
Sampling Date & Time: 03/30/93, 1026
Method: Sampled By Seco Rep.

I.D.: B4 - 30 - 7

Extraction Method/Date	EPA 5020	03/31/93		
Analysis Date		03/31/93		
TPH-Gasoline	EPA 8015M	ND	mg/kg	1.0 mg/kg

Sample #: 3089161008
Received: 03/30/93
Type: Soil

Collector: S.E. Rep.
Sampling Date & Time: 03/30/93, 1048
Method: Sampled By Seco Rep.

I.D.: B4 - 40 - 9

Extraction Method/Date	EPA 5030	04/01/93		
Analysis Date		04/01/93		
EPA 8015M/8020, Combination		*		
TPH-Gasoline	EPA 8015M	410	mg/kg	0.1 mg/kg
Benzene	EPA 8020	ND	ug/kg	5.0 ug/kg
Toluene	EPA 8020	ND	ug/kg	5.0 ug/kg
Ethylbenzene	EPA 8020	ND	ug/kg	5.0 ug/kg
Xylenes	EPA 8020	ND	ug/kg	15 ug/kg
		*		
Surrogate				
Trifluorotoluene	EPA 8020	102	Percent	

(ND = None Detected; MDL = Method Detection Limit)

30891610

ALL REPORTS ARE SUBMITTED AS THE CONFIDENTIAL PROPERTY OF CLIENTS. AUTHORIZATION FOR PUBLICATION OF OUR REPORT, CONCLUSIONS, OR EXTRACTS FROM OR REGARDING THEM IS RESERVED PENDING OUR WRITTEN APPROVAL AS A MUTUAL PROTECTION TO CLIENTS, THE PUBLIC AND OURSELVES.

SMITH-EMERY COMPANY
The Full Service Independent Testing Laboratory, Established 1904

781 East Washington Boulevard
P.O. Box 880550, Hunter's Point Shipyard Bldg. 114
5427 East La Palma Avenue

• Los Angeles, California 90021 • (213) 749-3411 • Fax: (213) 746-7228
• San Francisco, California 94188 • (415) 330-3000 • Fax: (415) 822-5864
• Anaheim, California 92807 • (714) 693-1026 • Fax: (714) 693-1034

Sample #: 3089161009
Received: 03/30/93
Type: Soil

Collector: S.E. Rep.
Sampling Date & Time: 03/30/93, 1234
Method: Sampled By Seco Rep.

I.D.: B5 - 20 - 3

CONSTITUENT	METHOD	RESULT	UNIT	MDL
Extraction Method/Date	EPA 5030	04/01/93		
Analysis Date		04/01/93		
EPA 8015M/8020, Combination		*		
TPH-Gasoline	EPA 8015M	580	mg/kg	13 mg/kg
Benzene	EPA 8020	ND	ug/kg	40 ug/kg
Toluene	EPA 8020	ND	ug/kg	40 ug/kg
Ethylbenzene	EPA 8020	5500	ug/kg	40 ug/kg
Xylenes	EPA 8020	20000	ug/kg	120 ug/kg
		*		
Surrogate				
Trifluorotoluene	EPA 8020	95	Percent	

Respectfully Submitted,

Shahid Noori, Manager Chemical Lab

Gerardo Sapien, Inorganic Supv.

30891610

(ND = None Detected; MDL = Method Detection Limit)

ALL REPORTS ARE SUBMITTED AS THE CONFIDENTIAL PROPERTY OF CLIENTS. AUTHORIZATION FOR PUBLICATION OF OUR REPORT, CONCLUSIONS, OR EXTRACTS FROM OR REGARDING THEM IS RESERVED PENDING OUR WRITTEN APPROVAL AS A MUTUAL PROTECTION TO CLIENTS, THE PUBLIC AND OURSELVES.

SMITH-EMERY COMPANY
The Full Service Independent Testing Laboratory, Established 1904

781 East Washington Boulevard
P.O. Box 880550, Hunter's Point Shipyard Bldg. 114
5427 East La Palma Avenue

- Los Angeles, California 90021
- San Francisco, California 94188
- Anaheim, California 92807

- (213) 749-3411
- (415) 330-3000
- (714) 693-1026

- Fax: (213) 746-7228
- Fax: (415) 822-5864
- Fax: (714) 693-1034

April 5, 1993

QUALITY CONTROL DATA
MATRIX SPIKE AND DUPLICATE SPIKE

CLIENT: Kennedy
FILE NO: 26409
REPORT NO: 30891610
MATRIX: Soil
METHOD: EPA 7420
LAB NO: 3089161002
BATCH NO: 30917420-1

PARAMETER		SAMPLE RESULTS (mg/kg)	AMOUNT SPIKED (mg/kg)	AMOUNT RECOVERED (mg/kg)	% REC	SPIKE RECOVERY ACCEPTANCE RANGE(%)	R.P.D.
Lead	(Spike)	ND	40	41.4	104	62-127	2%
Lead	(Dup. Spike)	ND	40	40.6	102		

R.P.D. = Relative Percent Difference
ND = None Detected

ALL REPORTS ARE SUBMITTED AS THE CONFIDENTIAL PROPERTY OF CLIENTS. AUTHORIZATION FOR PUBLICATION OF OUR REPORT, CONCLUSIONS, OR EXTRACTS FROM OR REGARDING THEM IS RESERVED PENDING OUR WRITTEN APPROVAL AS A MUTUAL PROTECTION TO CLIENTS, THE PUBLIC AND OURSELVES.

SMITH-EMERY COMPANY
The Full Service Independent Testing Laboratory, Established 1904

781 East Washington Boulevard
P.O. Box 880550, Hunter's Point Shipyard Bldg. 114
5427 East La Palma Avenue

• Los Angeles, California 90021
• San Francisco, California 94188
• Anaheim, California 92807

• (213) 749-3411
• (415) 330-3000
• (714) 693-1026

• Fax: (213) 746-7228
• Fax: (415) 822-5864
• Fax: (714) 693-1034

April 5, 1993

QUALITY CONTROL DATA
MATRIX SPIKE AND DUPLICATE SPIKE

CLIENT: Kennedy
FILE NO: 26407
REPORT NO: 30891610
MATRIX: Soil
METHOD: EPA 8015M
LAB NO: 3089161003
BATCH NO: 30908015-1

PARAMETER	SAMPLE RESULTS (mg/kg)	AMOUNT SPIKED (mg/kg)	AMOUNT RECOVERED (mg/kg)	% REC	SPIKE RECOVERY ACCEPTANCE RANGE(%)	R.P.D.
Gasoline (Spike)	ND	82.7	83.9	101	53-125	2%
Gasoline (Dup. Spike)	ND	83.0	85.5	103		

R.P.D. = Relative Percent Difference
ND = None Detected

ALL REPORTS ARE SUBMITTED AS THE CONFIDENTIAL PROPERTY OF CLIENTS. AUTHORIZATION FOR PUBLICATION OF OUR REPORT, CONCLUSIONS, OR EXTRACTS FROM OR REGARDING THEM IS RESERVED PENDING OUR WRITTEN APPROVAL AS A MUTUAL PROTECTION TO CLIENTS, THE PUBLIC AND OURSELVES.

SMITH-EMERY COMPANY
The Full Service Independent Testing Laboratory, Established 1904

781 East Washington Boulevard
P.O. Box 880550, Hunter's Point Shipyard Bldg. 111
5427 East La Palma Avenue

• Los Angeles, California 90021
• San Francisco, California 94188
• Anaheim, California 92807

• (213) 749-3411
• (415) 330-3000
• (714) 693-1026

• Fax: (213) 746-7228
• Fax: (415) 822-5864
• Fax: (714) 693-1034

April 5, 1993

Quality Control Report
Matrix Spike and Duplicate Spike

Client: Kennedy
File No: 26409
Report No: 30891610
Matrix: Soil
Method: EPA 8020
Lab No: 3091110601
Batch No: 30918020-1

PARAMETER		SAMPLE RESULTS (ug/kg)	AMOUNT SPIKED (ug/kg)	AMOUNT RECOVERED (ug/kg)	% REC	SPIKE RECOVERY ACCEPTANCE RANGE(%)	R.P.D.
Benzene	(S)	ND	57	52.0	91	64-125	2%
Benzene	(DS)	ND	105	101.0	96		
Toluene	(S)	ND	57	50.8	89	70-118	3%
Toluene	(DS)	ND	105	96.7	92		
Ethyl Benzene	(S)	ND	57	48.7	85	70-121	3%
Ethyl Benzene	(DS)	ND	105	92.0	88		
Xylene	(S)	ND	57	53.6	94	67-126	1%
Xylene	(DS)	ND	105	98.2	93		

S = Spike
DS = Duplicate Spike
R.P.D. = Relative Percent Difference
ND = None Detected

ALL REPORTS ARE SUBMITTED AS THE CONFIDENTIAL PROPERTY OF CLIENTS. AUTHORIZATION FOR PUBLICATION OF OUR REPORT, CONCLUSIONS, OR EXTRACTS FROM OR REGARDING THEM IS RESERVED PENDING OUR WRITTEN APPROVAL AS A MUTUAL PROTECTION TO CLIENTS, THE PUBLIC AND OURSELVES.

SMITH-EMERY COMPANY
The Full Service Independent Testing Laboratory, Established 1904

781 East Washington Boulevard, P.O. Box 880550, Hunter's Point Shipyard Bldg. 114, 5427 East La Palma Avenue
• Los Angeles, California 90021 • San Francisco, California 94188 • Anaheim, California 92807
• (213) 749-3411 • (415) 330-3000 • (714) 693-1026
• Fax: (213) 745-6372 • Fax: (415) 822-5864 • Fax: (714) 693-1034

CHAIN OF CUSTODY AND ANALYSIS REQUEST

DATE: 3-30-93 PAGE 1 OF 2
FILE NO. 26409 LAB NO. 308916 1001

CLIENT NAME: Kennedy - GO
PROJECT NAME: N Vermont Ave PROJECT NO. 26409 P.O. NO.
ADDRESS: 1345 N. Vermont Ave. Los Angeles
PROJECT MANAGER: Scott PHONE #: FAX #:
SAMPLER NAME: Mark LaPlaza (Printed) (Signature)
TAT (Analytical Turn Around Time) 0 = Same Day; 1 = 24 Hour; 2 = 48 Hour, (5tc.)
CONTAINER TYPES: B = Brass, G = Glass, P = Plastic, V = Voa Vial, O = Other:

ANALYSES REQUESTED: 8015M GAS ☐ DIESEL ☐; 602/8020 BTEX; 418.1; Lead

REMARKS: 48 Hr Rush

SAMPLE NO.	DATE SAMPLED	TIME SAMPLED	SAMPLE DESCRIPTION	MATRIX: WATER	SOIL	SLUDGE	OTHER	TAT	CONTAINER: #	TYPE	8015M GAS	602/8020 BTEX	418.1	Lead	SAMPLE CONDITION/ COMMENTS:
1	3-30	708	B3-10-1		/			2	1	B					Hold
2		713	B3-20-2		/			2	1	B	/	/		/	
3		721	B3-25-3		/			2	1	B					Hold
4		740	B3-30-4		/			2	1	B	/	/			
5		757	B3-35-5		/			2	1	B					Hold
6		823	B3-40-6		/			2	1	B	/	/			
7		914	B4-5-2		/			2	1	B					Hold
8		927	B4-10-3		/			2	1	B					Hold
9		944	B4-15-4		/			2	1	B					Hold
10	2	956	B4-20-5		/			2	1	B	/	/	/	/	

Relinquished By: (Signature and Printed Name) Mark LAPLAZA Date: Time:
Received By: (Signature and Printed Name) Rickey Rollins Date: 3-30-93 Time: 15:07
Relinquished By: (Signature and Printed Name) Date: Time:
Received By: (Signature and Printed Name)
Relinquished By: (Signature and Printed Name) Date: Time:
Received By: (Signature and Printed Name)

SAMPLE DISPOSITION:
1. Samples returned to client? YES NO
2. Samples will not be stored over 30 days, unless additional storage time is requested.
3. Storage time requested: _____ da

By: Date:

SPECIAL INSTRUCTIONS:

SMITH-EMERY COMPANY
The Full Service Independent Testing Laboratory, Established 1904

781 East Washington Boulevard
P.O. Box 880550, Hunter's Point Shipyard Bldg. 114
5427 East La Palma Avenue

• Los Angeles, California 90021 • (213) 749-3411 • Fax: (213) 745-6372
• San Francisco, California 94188 • (415) 330-3000 • Fax: (415) 822-5864
• Anaheim, California 92807 • (714) 693-1026 • Fax: (714) 693-1034

CHAIN OF CUSTODY AND ANALYSIS REQUEST

DATE: 3-30-17 PAGE 2 OF 2
FILE NO. 26409 LAB NO. 308916100

CLIENT NAME: Kennedy - GO
PROJECT NAME: N Vermont Ave PROJECT NO. 26409 P.O. NO.
ADDRESS: 1345 N Vermont Ave
PROJECT MANAGER: Scott PHONE #: FAX #:
SAMPLER NAME: Mark LASTRADA (Signature)
TAT (Analytical Turn Around Time) 0 = Same Day; 1 = 24 Hour; 2 = 48 Hour; (Etc.)
CONTAINER TYPES: B = Brass, G = Glass, P = Plastic, V = Voa Vial, O = Other:

SAMPLE NO.	DATE SAMPLED	TIME SAMPLED	SAMPLE DESCRIPTION	MATRIX: WATER	SOIL	SLUDGE	OTHER	TAT	CONTAINER: #	TYPE	8015M GAS ☒ DIESEL ☐	602/8020 BTEX	418.1	SAMPLE CONDITION/ COMMENTS:
11	3-30	1009	B4-25-6		/			2	1	B				Hold
12	"	1026	B4-30-7		/			2	1	B	/			
13	"	1045	B4-35-8		/			2	1	B				Hold
14	"	1048	B4-40-9		/			2	1	B	/	/		
15	"	12:12	B5-10-1		/			2	1	B				Hold
16	"	12:20	B5-15-2		/			2	1	B				Hold
17	"	12:34	B5-20 3		/			2	1	B	/	/		

ANALYSES REQUESTED:

REMARKS: 48 HR Rush

Relinquished By: (Signature and Printed Name) Mark LASTRADA Received By: (Signature and Printed Name) Ruben Rollins Rickey Rollins Date: 3-30-17 Time: 1507
Relinquished By: (Signature and Printed Name) Received By: (Signature and Printed Name) Date: Time:
Relinquished By: (Signature and Printed Name) Received By: (Signature and Printed Name) Date: Time:

SAMPLE DISPOSITION:
1. Samples returned to client? YES NO
2. Samples will not be stored over 30 days, unless additional storage time is requested.
3. Storage time requested: _____ days

SPECIAL INSTRUCTIONS:

REFERENCE 2

SMITH-EMERY COMPANY
The Full Service Independent Testing Laboratory, Established 1904
781 East Washington Blvd.
Los Angeles, California 90021
(213) 749-3411
Fax (213) 746-7228

SITE CHARACTERIZATION REPORT
1345 North Vermont Avenue
Los Angeles, California

for

Los Burritos Inc.

SAN PLAC
10/22/93

November 29, 1993

SECo File No.: 27434
SECo Report No.: G-93-5977

Anaheim
5427 East La Palma Ave.
Anaheim, California 92807
(714) 693-1026
Fax (714) 693-1034

San Francisco
Hunters Point Shipyard, Bldg. 114
P.O. Box 880550
San Francisco, California 94188
(415) 822-8880
Fax (415) 822-5864

TABLE OF CONTENTS

Page No.

INTRODUCTION 1

SUMMARY OF PREVIOUS WORK 1

PURPOSE AND SCOPE OF SERVICE 2

FIELD WORK 2

- SOIL SAMPLING 3
- SUBSURFACE CONDITIONS 4
- OBSERVATIONS 4

HYDROLOGIC INFORMATION 5

ANALYTICAL TESTING 6

TABLE 1 7

TABLE 2 7

CONCLUSIONS 7

- GENERAL 8
- CONTAMINANT MIGRATION 9
- REGULATORY REQUIREMENTS 10

RECOMMENDATIONS 11

LIMITS OF LIABILITY .....

PLATES & APPENDICES

- PLATE 1 - VICINITY MAP
- PLATE 2 - PLOT PLAN
- PLATE 3 - CROSS SECTION A-A'

continued

PLATES & APPENDICES (continued)

PLATE 4 - CROSS SECTION B-B'

PLATE 5 - SOIL CLASSIFICATION CHART

PLATE 6 - KEY TO LOG OF BORINGS

PLATES 7 TO 15 - BORING LOGS

APPENDIX A - ANALYTICAL LABORATORY REPORTS AND CHAIN OF CUSTODY

APPENDIX B - REFERENCES

INTRODUCTION

This document constitutes Smith-Emery Company's report of site characterization activities conducted at 1345 North Vermont Avenue, in the City of Los Angeles, California (formerly noted as 1331 N. Vermont Ave. on the city parcel maps). The Site Vicinity Map (Plate 1) and the Plot Plan (Plate 2) show the location of the site with respect to the surrounding area and the arrangement of the exploratory soil borings in relation to the existing conditions at the site. Cross sections are shown as Plates 3 and 4 which show the approximate limits of the gasoline soil contamination.

Historical documentation on file with the City of Los Angeles indicates that four underground gasoline storage tanks were formerly located on Lot Nos. 59 and 60 of the subject site. These included three 1,000-gallon tanks and one 10,000-gallon tank as described in our previous reports (see references - Appendix B). The locations of the former underground storage tanks (contamination source) was determined to be near the street by the use of aerial photographs, Sanborn Maps, and soil borings. The underground storage tanks were used until approximately 1959.

SUMMARY OF PREVIOUS WORK

Previous work completed on the site by Smith-Emery Company included our Phase I Environmental Assessment report (SECo Report No. G-93-5176) dated March 25, 1993, and our Report of Environmental Sampling (SECo. Report No. G-93-5242) dated April 8, 1993. The previous environmental investigation and sampling revealed that the underground fuel storage tanks previously located at the site had leaked and impacted the surrounding soil. The contamination plume had migrated down to bedrock and had traveled on top of the bedrock to the east. Further assessment was

necessary to define the boundaries of the contaminated area. This site characterization was performed and is described in this report.

PURPOSE AND SCOPE OF SERVICE

The purpose of our work has been to estimate the degree to which the underground fuel storage tanks have adversely impacted the subsurface soils at the site, and to determine the approximate limits of the gasoline contamination.

The scope of our environmental services was based on the conclusions and recommendations of our Phase I Environmental Assessment report (SECo Report No. G-93-5176), and our Report of Environmental Sampling (SECo. Report No. G-93-5242).

FIELD WORK

SOIL SAMPLING

A truck-mounted, hollow-stem auger drill rig was utilized to drill a total of three exploratory soil borings to depths up to 30 feet below ground surface to obtain soil samples for chemical analysis. In addition, six borings were hand augered to depths up to 25 feet below ground surface for sampling and chemical analyses. The hand augered borings were done because Metro Rail construction activities in the street did not allow for lane closures and drill rig access. Soil samples were obtained at selected depths appropriate for the subsurface conditions and contaminants encountered on site.

A Smith-Emery Company geologist observed the drilling operations and visually logged the borings in accordance with the Unified Soil Classification System. Samples from the drilled borings were obtained by driving a split barrel sampler provided with 2.5 inch diameter brass sample liners, sealed at

each end with Teflon sheeting and a tight fitting plastic end caps. Samples from the hand augered borings were placed in tightly packed and filled, four ounce glass jars with Teflon lined lids. Each sample was marked with sample point identification, date and time sampled, placed in an iced cooler and delivered to Smith-Emery Company's laboratory in Los Angeles. Chain-of-custody documentation was completed for all samples and is included with the results of chemical analyses presented in Appendix A. Appropriate environmental sampling protocol and decontamination procedures were employed during all field investigations. All work was performed under the direction of a professional registered in the State of California.

SUBSURFACE CONDITIONS

The site is entirely underlain by a surface layer of alluvium (22 to 27 feet thick) overlying sedimentary bedrock. The alluvium encountered in the borings consists of interbedded silty clays and clayey silts with isolated horizons of silty sand to the bedrock surface. In addition, there is a nearly continuous layer of relatively permeable silty sand just above the bedrock surface beneath most of the site. The underlying bedrock consists predominantly of siltstones of the Miocene Age Puente Formation. Bedrock which were encountered at depths ranging from 22 to 27 feet below ground surface. Geologic Cross Section A-A' and B-B' depict our current understanding of the subsurface geologic conditions along with the results of chemical analyses of discrete soil samples.

Gasoline range hydrocarbons were detected in the borings. The highest concentrations were detected near the base of the alluvial soils just above the bedrock contact (at depths ranging from 15 to 22 feet below the surface). The relatively fine grained and less permeable weathered siltstone bedrock which underlies the site has retarded vertical migration of gasoline hydrocarbons and is only slightly impacted.

OBSERVATIONS

Continuous air monitoring was performed during the drilling operations with an organic vapor analyzer (OVA) for health and safety and field sample screening purposes. The monitoring indicated organic vapors were not present at a level of concern in the work area at any time during the field work.

Confined headspace OVA readings were obtained at each five foot drilling interval as noted on the boring logs, and were used as a screening method to determine if the samples were contaminated with gasoline hydrocarbons. Samples from borings B-8, HA-4 and HA-6 showed high OVA readings just above the bedrock surface. However, laboratory analyses of these samples indicated that gasoline hydrocarbons were not present in detectable concentrations in the soil. Further analyses were completed (for a hydrocarbon range by EPA method 8015M) to confirm that the OVA readings had not been caused by another possible hydrocarbon outside the gasoline range which may have remained in the soil. As a result, it is our opinion that these OVA readings represent the presence of vapor phase hydrocarbons which may have migrated from the former tank location through the relatively permeable layers of silty sands. These soils (in the area of borings B-8, HA-4 and HA-5) are not considered to be impacted to an extent which would require remedial action, however health and safety issues would need to be addressed if the soil were to be excavated.

HYDROLOGIC INFORMATION

The subject property is located at approximately 375 feet above sea level near the northern edge of the Los Angeles Basin, just south of the Santa Monica Mountains. Geologic units beneath the site include of a surface layer of Quaternary alluvial and terrace deposit materials over Tertiary sedimentary

bedrock. The alluvial and terrace deposits consist of interstratified silts and clays with isolated sand horizons derived from the Santa Monica Mountains to the north.

The site is located within the Hollywood Groundwater Basin and the regional groundwater flow direction is reportedly towards the south to southwest subparallel to the regional topographic gradient. Los Angeles County records indicate the depth to groundwater in the vicinity of the site maybe generally shallow. However, no groundwater was encountered in any of the previous exploratory soil borings to the maximum depth explored (45 feet).

ANALYTICAL TESTING

Selected soil samples obtained from the soil borings were analyzed at Smith-Emery Company's state certified laboratory for gasoline constituents by EPA method 8015M, for a hydrocarbon range by EPA method 8015M, and for benzene, toluene, ethylbenzene and xylenes (BTEX) by EPA method 8020. Copies of the analytical laboratory reports and accompanying chain of custody documentation are included in Appendix A and the results are summarized in Table 1. Analytical results from our previous report is summarized in Table 2.

TABLE 1

Sample Identification	Gasoline EPA 8015 M (in ppm)	Benzene EPA 8020 (in ppb)	Toluene EPA 8020 (in ppb)	Ethylben -zene EPA 8020 (in ppb)	Xylenes EPA 8020 (in ppb)
B6-S2-10'	ND	ND	ND	ND	ND
B6-S5-17.5'	220	ND	ND	1,700	9,200
B6-S6-20'	*C5-C10 92 *C10-C20 ND *C20-C30 ND	-	-	-	-
B6-S7-22.5'	0.72	82	ND	22	ND
B6-S9-30'	0.24	ND	ND	ND	ND
B7-S2-15'	ND	ND	ND	ND	ND
B7-S3-20'	ND	ND	ND	ND	17
B7-S4-25'	0.41	ND	ND	ND	ND
B7-S5-30'	0.11	ND	ND	ND	ND
B8-S3-15'	0.15	ND	ND	ND	ND
B8-S5-22.5'	64	ND	64	390	490
B8-S6-25'	ND	ND	ND	ND	ND
B8-S8-30'	1.4	ND	ND	ND	ND
HA1-S2-10'	ND	ND	ND	ND	ND
HA1-S4-15'	520	ND	45	790	4,500
HA1-S5-20'	3,900	ND	ND	22,000	34,000
HA2-S2-10'	ND	ND	ND	ND	ND
HA2-S4-15'	1.3	ND	5.3	ND	ND
HA2-S5-20'	100	ND	64	650	1,500
HA3-S2-20'	0.12	ND	ND	ND	ND
HA4-S3-20'	*C5-C10 0.36 *C10-C20 ND *C20-C30 ND	ND	6.3	ND	ND
HA5-S3-20'	0.1	ND	ND	ND	ND
HA6-S3-20'	0.1	ND	ND	ND	ND

* = Hydrocarbon range by EPA method 8015M
\- = Not tested for this analyte
ND = Not detected above method detection limits
mg/kg = Parts per million -ppm
ug/kg = Parts per billion -ppb

TABLE 2

Summary of Previous Analytical Results
(See SECo Report No G-93-5242)

Sample Identification	Gasoline EPA 8015 M (in ppm)	Benzene EPA 8020 (in ppb)	Toluene EPA 8020 (in ppb)	Ethylben -zene EPA 8020 (in ppb)	Xylenes EPA 8020 (in ppb)	Lead (in ppm)
B1-S2-20'	2.5	ND	ND	ND	ND	-
B2-S2-20'	3,500	4,800	17,000	35,000	190,000	-
B2-S3-25'	-	ND	ND	3,100	9,700	-
B2-S5-35'	ND	-	-	-	-	-
B2-S7-45'	0.21	ND	ND	ND	ND	-
B3-S2-20'	35	ND	ND	ND	200	ND
B3-S4-30'	ND	-	-	-	-	-
B3-S6-40'	0.6	ND	ND	ND	ND	-
B4-S5-20'	120	ND	ND	150	640	ND
B4-S7-30'	ND	-	-	-	-	-
B4-S9-40'	410	ND	ND	ND	ND	-
B5-S3-20'	580	ND	ND	5,500	20,000	-

- = Not tested for this analyte
ND = Not detected above method detection limits
mg/kg = Parts per million -ppm
ug/kg = Parts per billion -ppb

CONCLUSIONS

GENERAL

Smith-Emery Company was retained to investigate the area surrounding the underground gasoline storage tanks historically located on this property. These tanks had been used for storing gasoline until approximately 1959. During the course of this site characterization investigation, nine borings were drilled on and adjacent the subject property to obtain representative samples of the subsurface soils. Selected samples were analyzed for gasoline hydrocarbons by EPA Method 8015M, for a

hydrocarbon range by EPA method 8015M, and for benzene, toluene, ethylbenzene, and xylenes (BTEX) by EPA Method 8020.

Samples from three of the borings drilled during the course of this investigation (B6, HA1, and HA2) contained gasoline hydrocarbon concentrations exceeding 100 parts per million. The highest concentration (3,900 ppm gasoline) was found at the location of Boring HA-1 at a depth of 20 feet below ground surface. The gasoline was found along the east property boundary and has migrated out into the sidewalk and street area.

CONTAMINANT MIGRATION

The distribution of gasoline hydrocarbon contamination encountered indicates that the point of release of gasoline to be near the location of Boring B-2 and HA-1. The resulting contamination plume is located around this point and extends offsite onto the public right of way to the east. Please see plume limits on Plot Plan, Plate 2.

The vertical migration of the gasoline hydrocarbons has been effectively restricted by the presence of the siltstone bedrock which underlies the entire site. This barrier has limited vertical migration of actionable concentrations of contamination to depths generally less than 25 feet below the ground surface. However , the presence of relatively permeable silty sand horizons within overlying alluvium has allowed for limited horizontal contaminant migration, see Cross Sections A-A' and B-B' found on Plates 3 and 4. This is interpreted from screening of the sampled zones with an organic vapor analyzer followed by subsequent analytical tests indicating levels of nondetect or below action levels.

REGULATORY REQUIREMENTS

The amount of gasoline and BTEX compounds that may be left in place in soil can be determined by applying criteria contained in the State Water Quality Control Board's LUFT Manual. Depth to groundwater at the site must be established to determine acceptable clean-up levels. It is the opinion of Smith-Emery Company, based on reasonable assumptions concerning site geology, that if groundwater is not at risk, any concentrations of gasoline hydrocarbons exceeding the following limits would be considered unacceptable by the appropriate regulatory agencies:

Gasoline:	100 ppm
Benzene:	0.3 ppm
Toluene:	0.3 ppm
Ethylbenzene:	1.0 ppm
Xylenes:	1.0 ppm

In this investigation, samples from boring B2 at 20 and 25 feet, B4 at 20 and 40 feet, B5 at 20 feet, B6 at 17.5 feet, HA1 at 15 and 20 feet, and HA2 at 20 feet meet or exceeded these criteria. These levels may be increased per the LUFT Manual if depth to groundwater can be clearly defined at the site.

It is therefore the conclusion of Smith-Emery Company that the soils beneath the property are contaminated with gasoline hydrocarbons in amounts exceeding the generally acceptable limits. These hydrocarbons are most likely due to leakage from the documented underground storage tanks and associated equipment historically located on this property. No underground tanks have been found to still exist at the site per records obtained and a geophysical survey of the site. The vertical limits of the plume extend down to bedrock which is approximately 22 to 27 feet below ground surface level. The horizontal limits are mainly contained to the eastern portion of the property, but also extend offsite under the sidewalk and street. High Organic Vapor Analyzer readings were also encountered in borings B-8, HA-4, and HA-6. This area of the contaminant plume has been degrading for approximately 35 years and although actionable levels of contaminants are not present in the soil, this

area still contains enough contamination in vapor phase to present a health and safety risk if excavated in a confined space condition (i.e. Metro Rail tunneling).

RECOMMENDATIONS

Based on the results of our Phase I Environmental Assessment report, our Environmental Sampling report, and this site characterization report, it is the opinion of Smith-Emery Company that in order to return the property to a condition acceptable for closure of the hydrocarbon contamination the following work should be conducted:


- A site remediation feasibility study should be performed. The study should evaluate the various remedial techniques that would be effective for the conditions encountered and determine the most appropriate method on the basis on the needs of the client and the requirements of the lead regulatory agency. After the remediation method has been chosen, a complete remedial action plan should be developed, cost estimates obtained, approved by the regulators, and implemented.

- The area of gasoline hydrocarbon migration which has been shown to extend into the street east of the site may create a health and safety problem during construction of the proposed Metro Rail line to be located in the Vermont Avenue right of way. These hydrocarbons are not considered to be actionable from a regulatory standpoint, based on limited sampling to date. However they may effect underground construction associated with Metro Rail improvements. The effects of this contamination which impact the Metro Rail construction may result in back-charges to the property owner responsible for the contamination. See the attached Plates 2 through 4 for a depiction of the limits of contamination in plan and cross section view.

PLATES



SCALE: 1" = 2000'

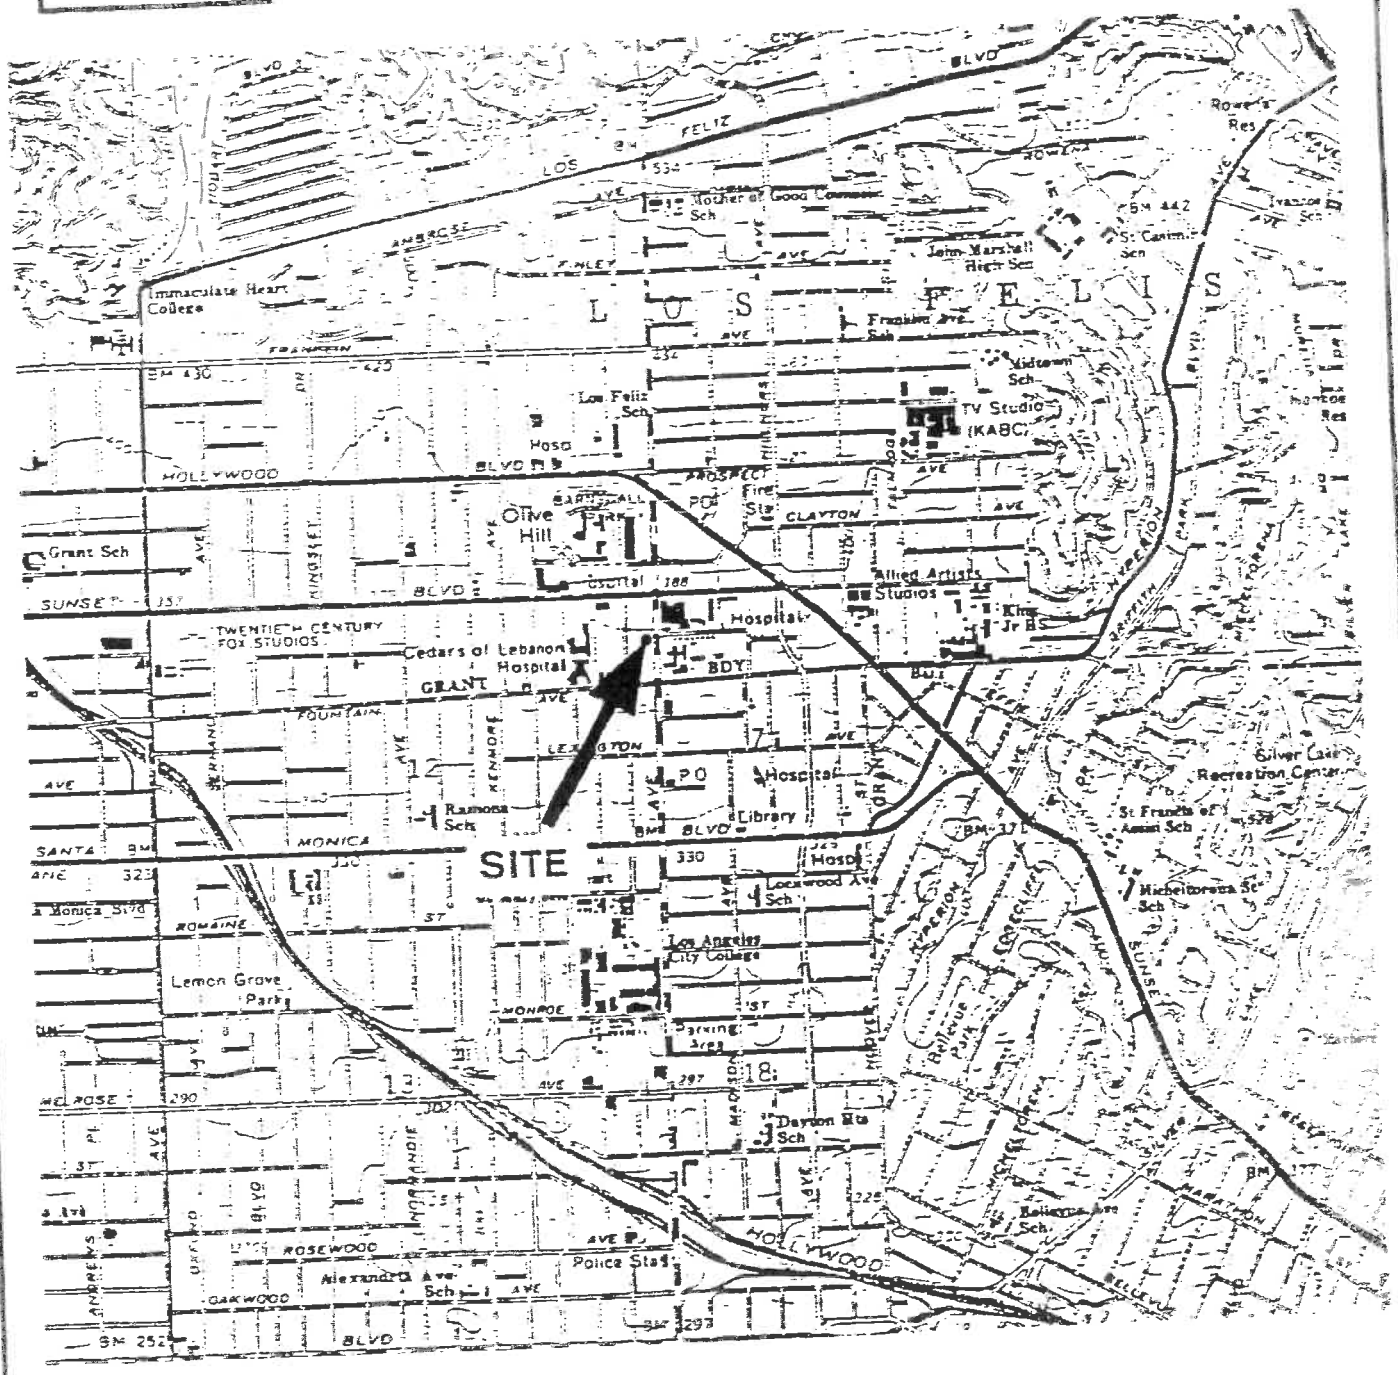


REFERENCE:
U.S.D.I. - GEOLOGICAL SURVEY
HOLLYWOOD QUADRANGLE
LOS ANGELES COUNTY, CALIFORNIA

VICINITY MAP

1945 N. VERMONT AVENUE
LOS ANGELES, CALIFORNIA

SMITH-EMERY COMPANY
FILE NO.: 27434
TECHNICAL ILLUSTRATION BY A.C.H

PLATE NO.: 1

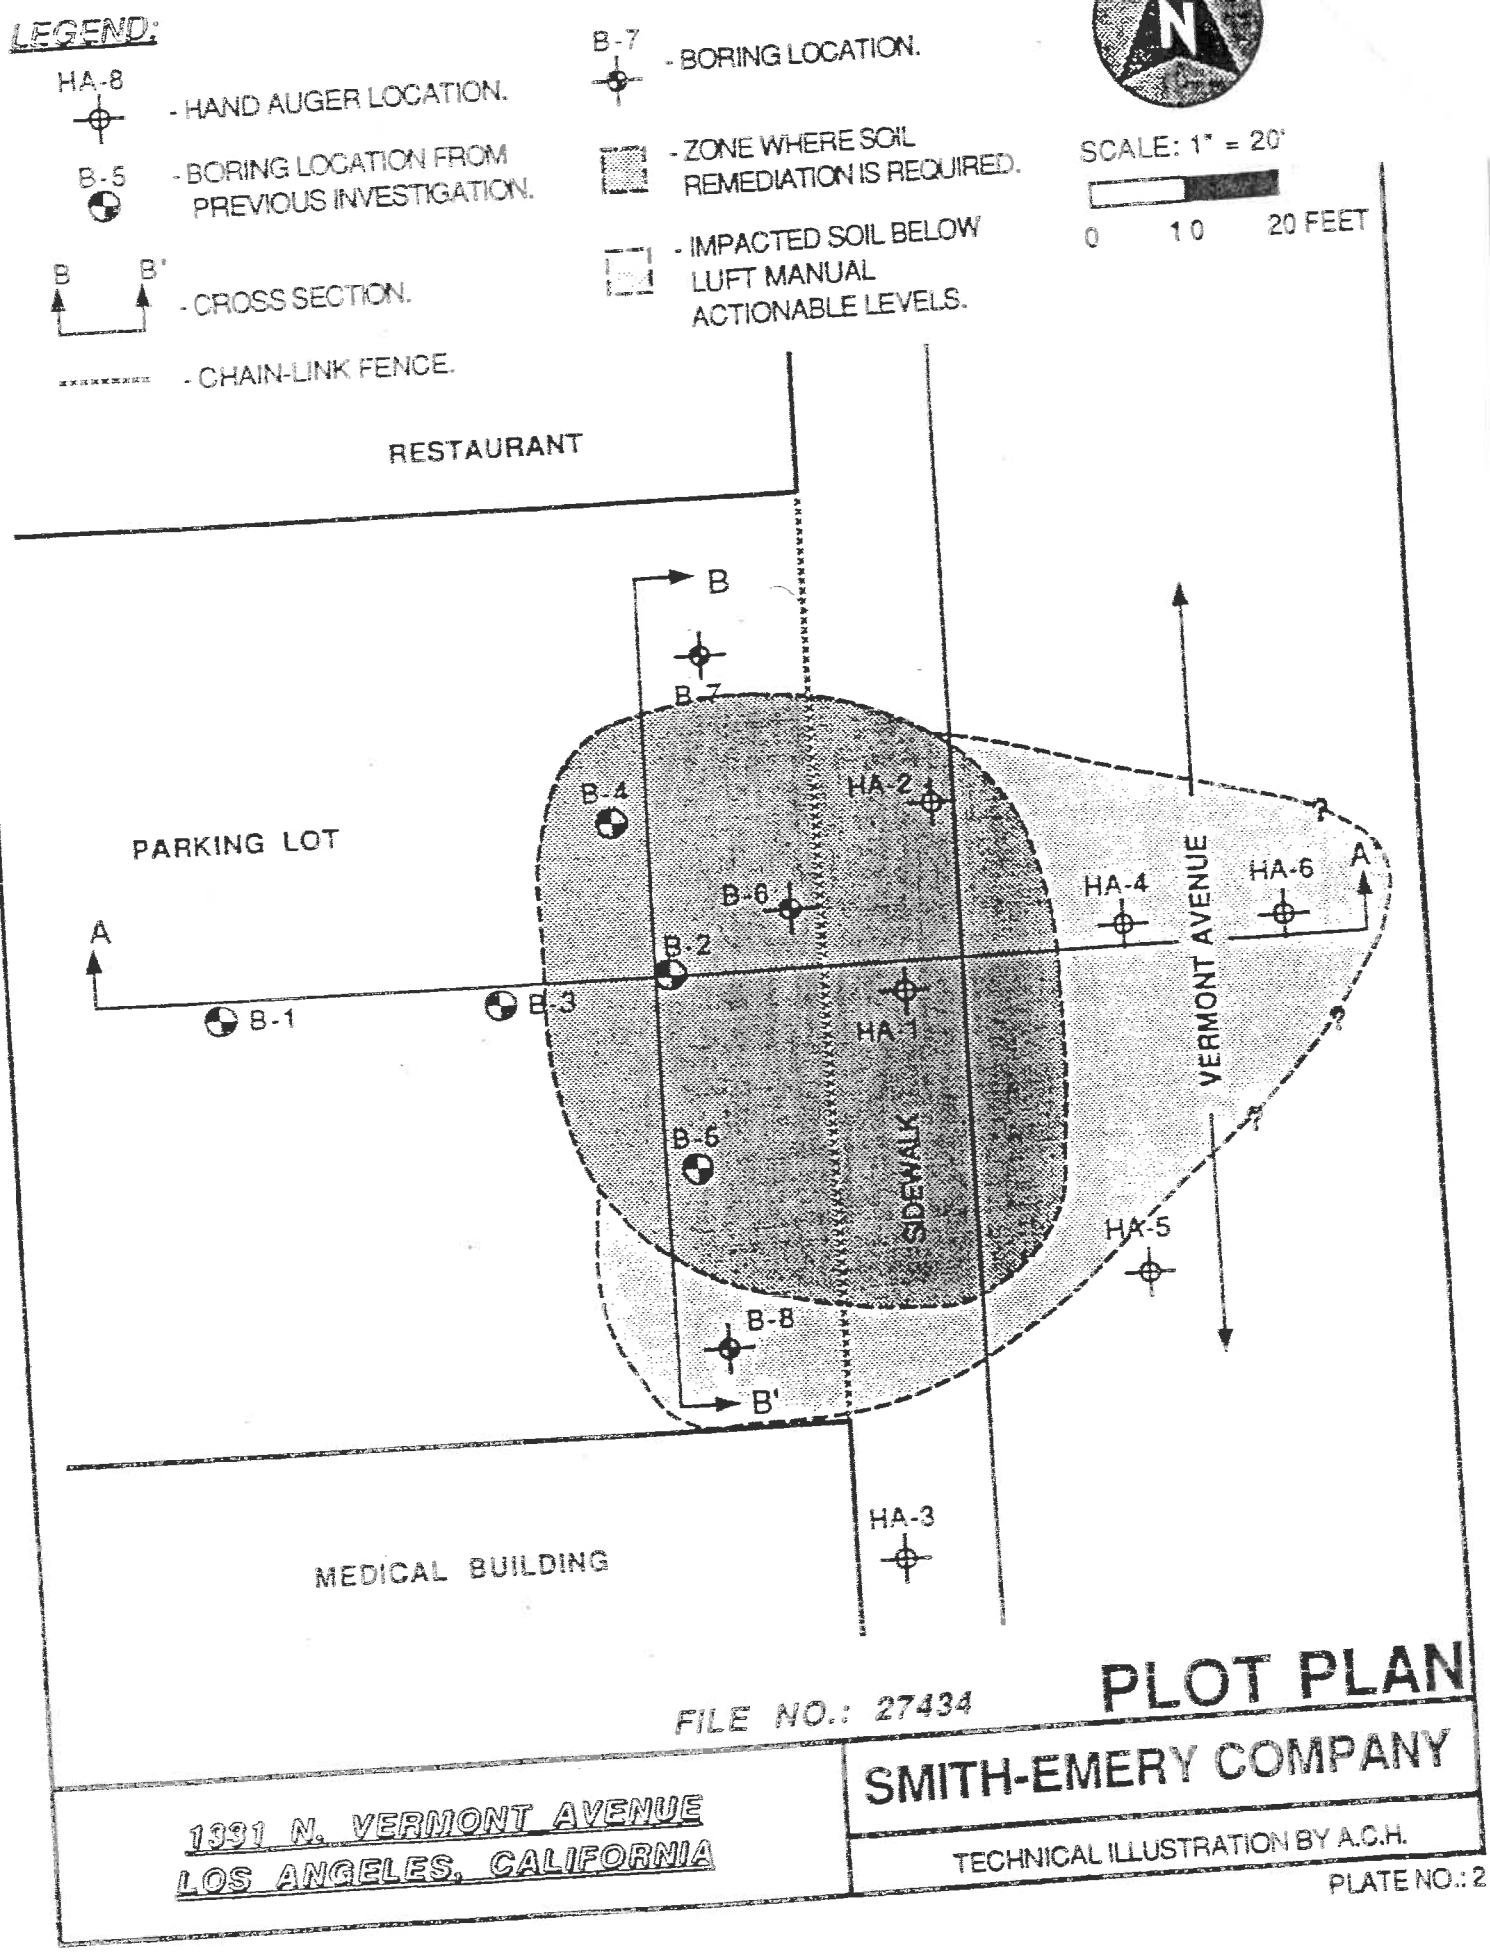

FILE NO.: 27434


PLOT PLAN


SMITH-EMERY COMPANY

1391 N. VERMONT AVENUE
LOS ANGELES, CALIFORNIA

TECHNICAL ILLUSTRATION BY A.C.H.

PLATE NO.: 2

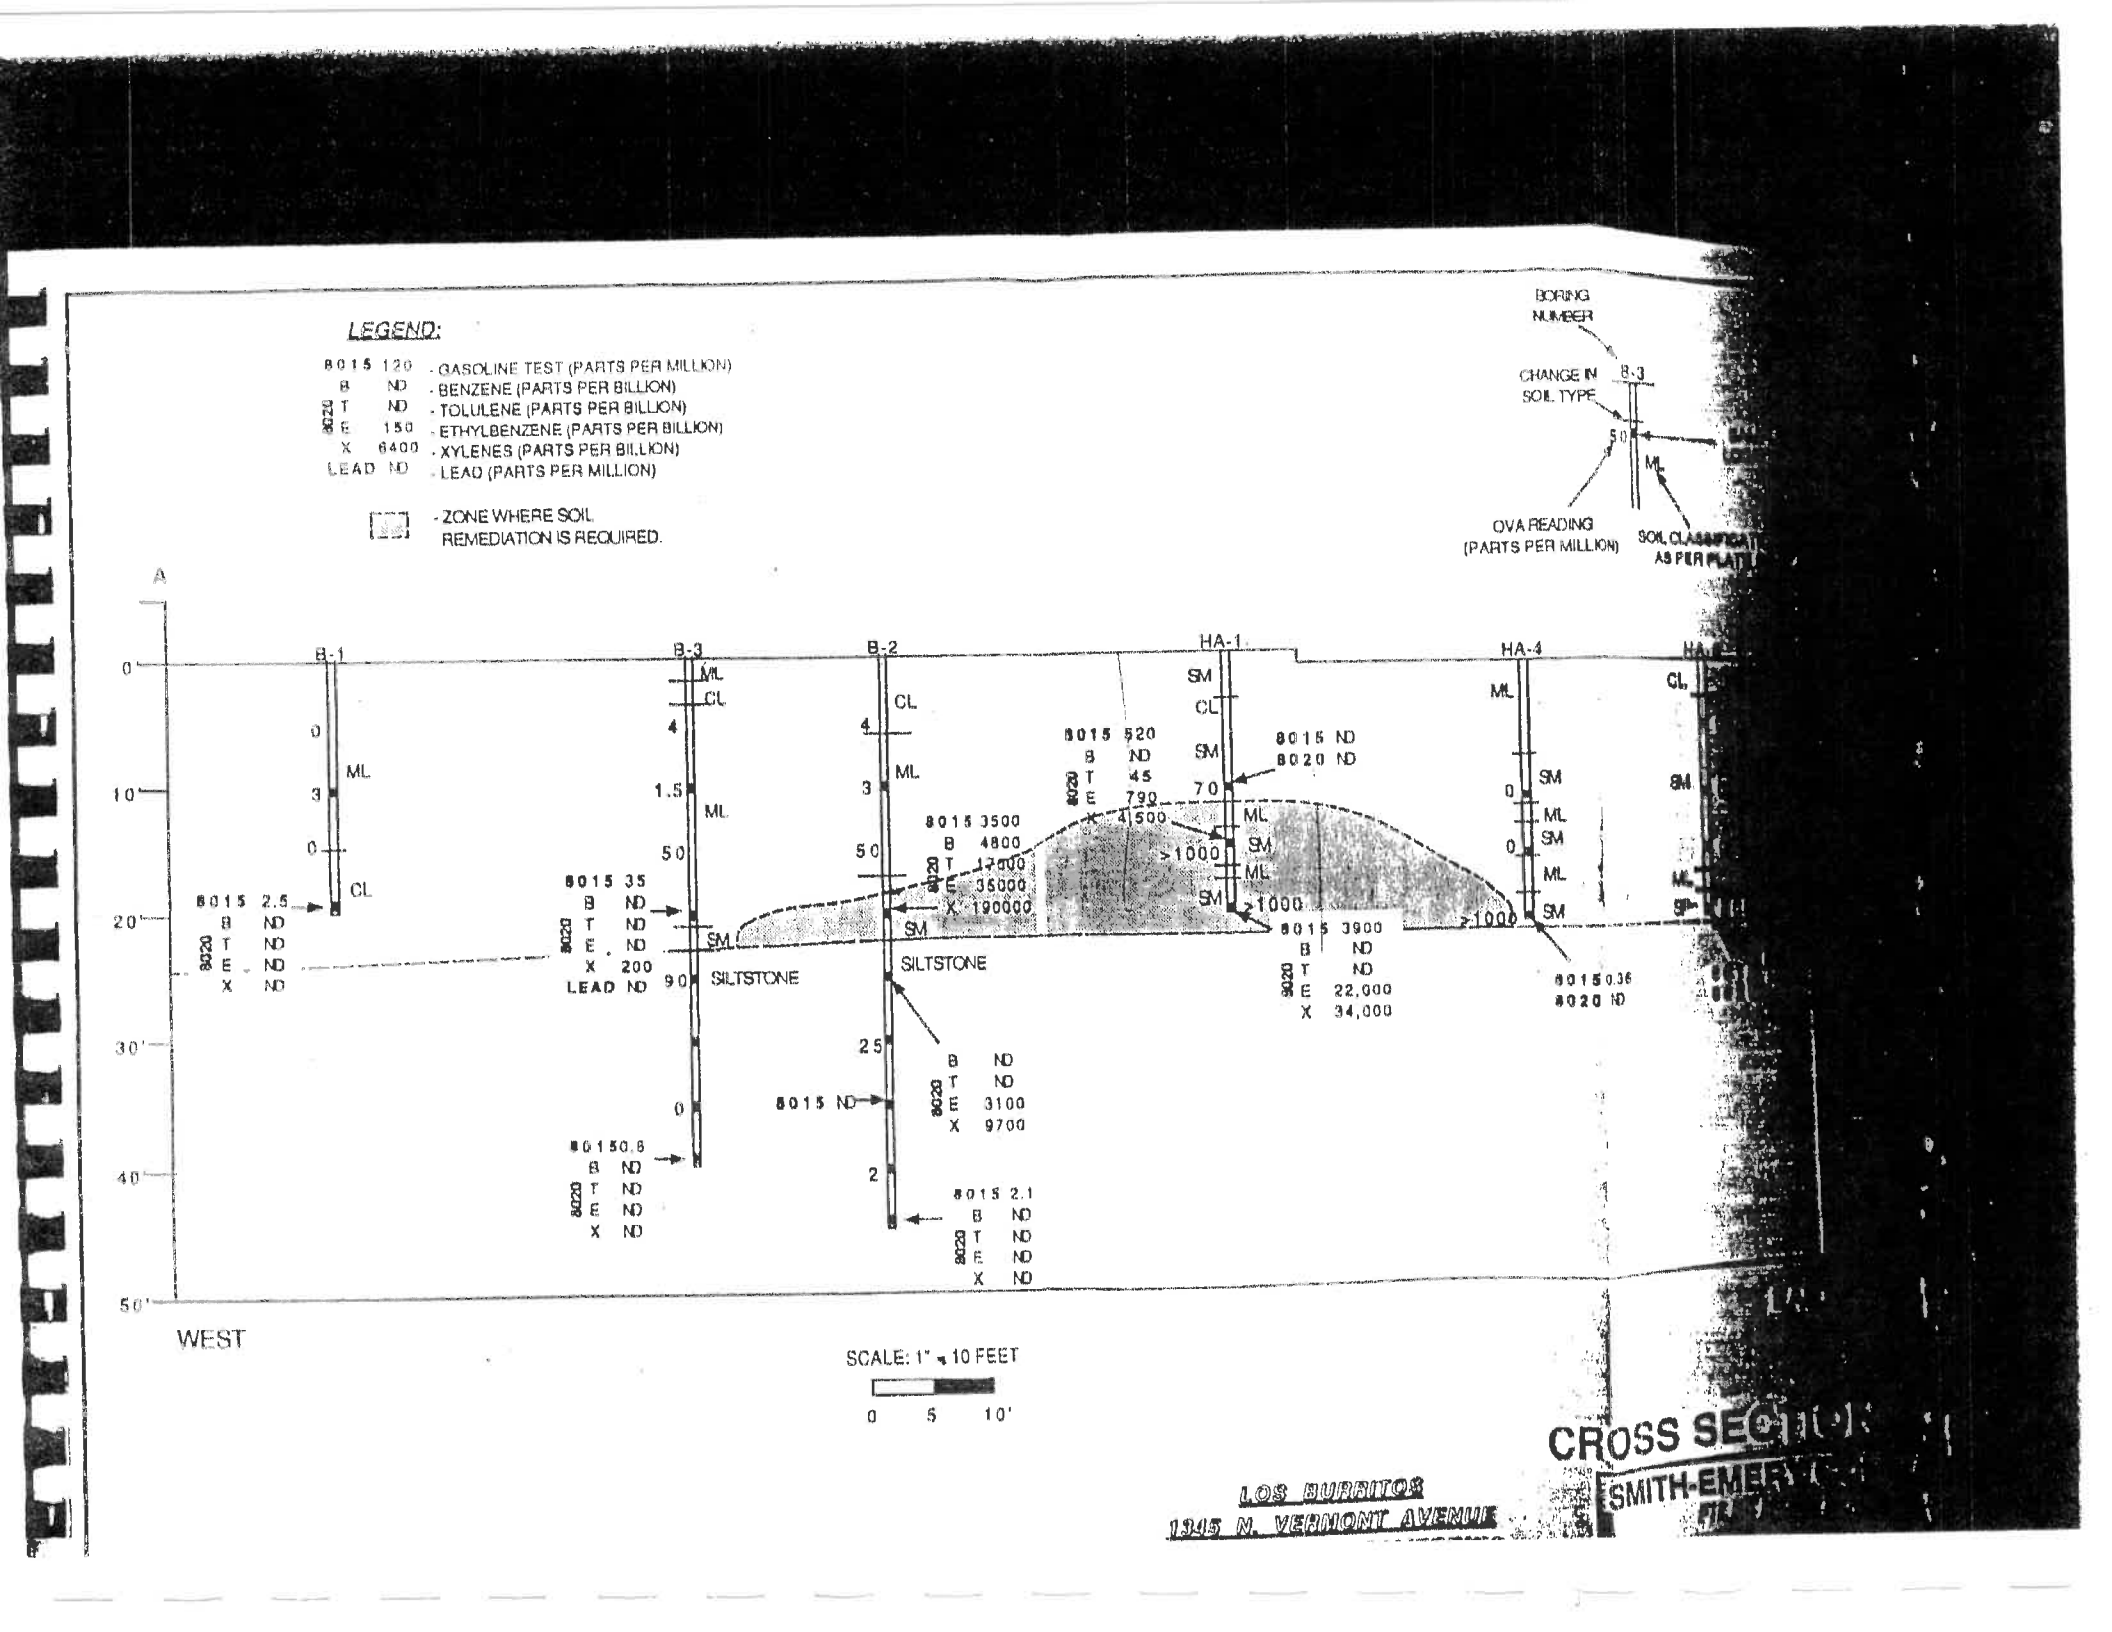
LEGEND:
8015 120 - GASOLINE TEST (PARTS PER MILLION)
B ND - BENZENE (PARTS PER BILLION)
8020 T ND - TOLULENE (PARTS PER BILLION)
E 150 - ETHYLBENZENE (PARTS PER BILLION)
X 6400 - XYLENES (PARTS PER BILLION)
LEAD ND - LEAD (PARTS PER MILLION)
- ZONE WHERE SOIL REMEDIATION IS REQUIRED.
BORING NUMBER
CHANGE IN SOIL TYPE
B-3
5.0
ML
OVA READING (PARTS PER MILLION)
SOIL CLASSIFICATION AS PER PLATE
A
WEST
B-1
B-3
B-2
HA-1
HA-4
0
10'
20'
30'
40'
50'
ML
CL
SM
SILTSTONE
8015 2.5
B ND
8020 T ND
E ND
X ND
8015 35
B ND
T ND
E ND
X 200
LEAD ND
8015 3500
B 4800
T 17000
E 35000
X 190000
8015 520
B ND
T 45
E 790
X 4500
8015 ND
8020 ND
8015 3900
B ND
T ND
E 22,000
X 34,000
8015 0.36
8020 ND
8015 ND
B ND
T ND
E 3100
X 9700
8015 0.8
B ND
T ND
E ND
X ND
8015 2.1
B ND
T ND
E ND
X ND
SCALE: 1" = 10 FEET
0 5 10'
CROSS SECTION
LOS BURRITOS
1345 N. VERMONT AVENUE
SMITH-EMERY

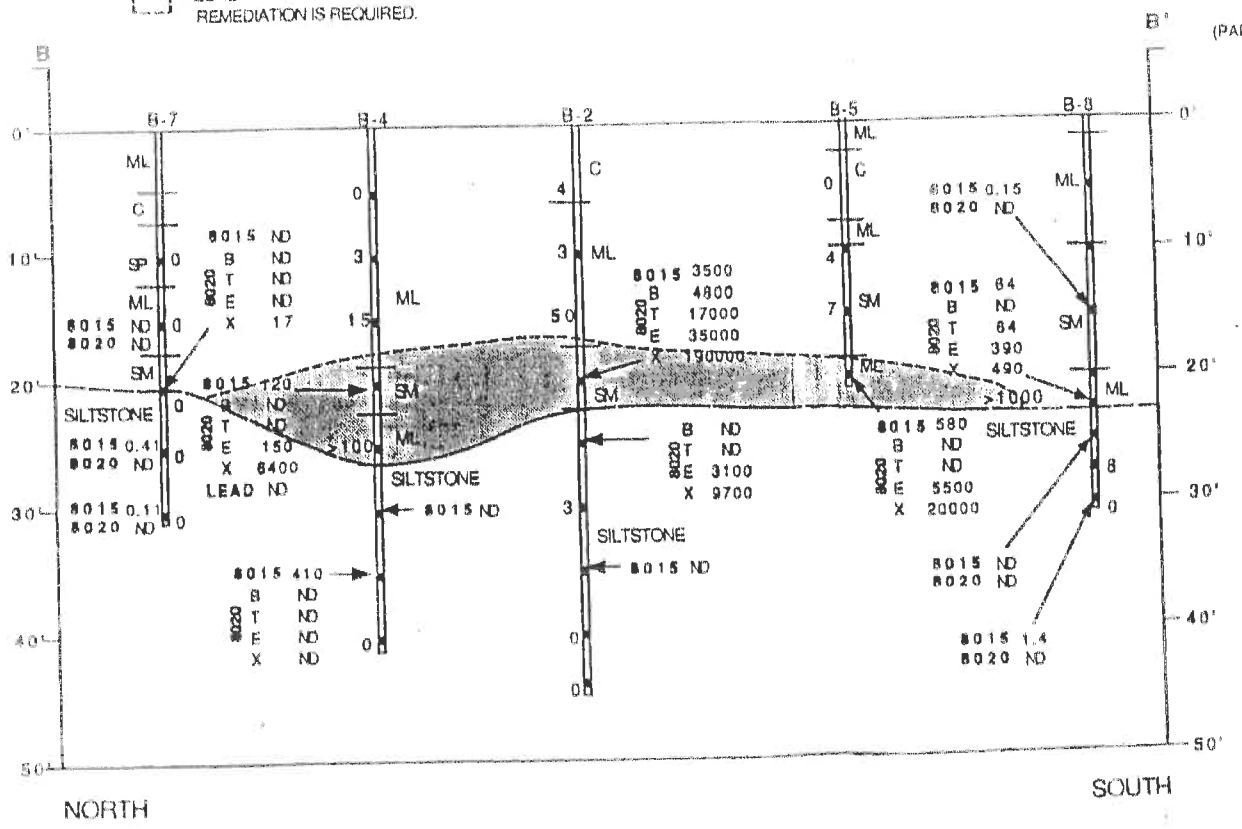

BORING NUMBER

CHANGE IN SOIL TYPE

B-3

50

ML

OVA READING (PARTS PER MILLION)

SOIL CLASSIFICATION AS PER PLATE

SCALE: 1" = 10 FEET

0 5 10'

CROSS SECTION

SMITH-EMERY

LOS BURRITOS
1305 N. VERMONT AVENUE

MAJOR SUBDIVISIONS			GROUP SYMBOL		TYPICAL DESCRIPTIONS
COARSE GRAINED SOILS — MORE THAN 50% OF MATERIAL IS LARGER THAN NO. 200 SIEVE SIZE	GRAVEL AND GRAVELLY SOILS — MORE THAN 50% OF COARSE FRACTION RETAINED ON A NO. 4 SIEVE	CLEAN GRAVELS (LITTLE OR NO FINES)		GW	WELL GRADED GRAVELS, GRAVEL-SAND MIXTURES, LITTLE OR NO FINES.
				GP	POORLY GRADED GRAVELS, OR GRAVEL-SAND MIXTURES, LITTLE OR NO FINES.
		GRAVELS WITH FINES (APPRECIABLE AMOUNT OF FINES)		GM	SILTY GRAVELS, GRAVEL-SAND-SILT MIXTURES.
				GC	CLAYEY GRAVELS, GRAVEL-SAND-CLAY MIXTURES.
	SAND AND SANDY SOILS — MORE THAN 50% OF COARSE FRACTION PASSING A NO. 4 SIEVE	CLEAN SANDS (LITTLE OR NO FINES)		SW	WELL GRADED SANDS, GRAVELLY SANDS, LITTLE OR NO FINES.
				SP	POORLY GRADED SANDS OR GRAVELLY SANDS, LITTLE OR NO FINES.
		SANDS WITH FINES (APPRECIABLE AMOUNT OF FINES)		SM	SILTY SANDS, SAND-SILT MIXTURES.
				SC	CLAYEY SANDS, SAND-CLAY MIXTURES.
FINE GRAINED SOILS — MORE THAN 50% OF MATERIAL IS SMALLER THAN NO. 200 SIEVE SIZE	SILTS AND CLAYS — LIQUID LIMIT LESS THAN 50.			ML	INORGANIC SILTS, SANDY SILTS, AND CLAYEY SILTS OF LOW PLASTICITY.
				CL	INORGANIC CLAYS OF LOW TO MEDIUM PLASTICITY; GRAVELLY, SANDY OR SILTY CLAYS, LEAN CLAYS.
				OL	ORGANIC SILTS AND ORGANIC SILTY CLAYS OF LOW PLASTICITY.
	SILTS AND CLAYS — LIQUID LIMIT GREATER THAN 50.			MH	INORGANIC SILTS, MICACEOUS OR DIATOMACEOUS FINE SANDY OR SILTY SOILS. ELASTIC SILTS.
				CH	INORGANIC CLAYS OF HIGH PLASTICITY, FAT CLAYS.
				OH	ORGANIC CLAYS AND SILTY CLAYS OF MEDIUM TO HIGH PLASTICITY.
HIGHLY ORGANIC SOILS				PT	PEAT AND OTHER HIGHLY ORGANIC SOILS.
BEDROCK				BK	SANDSTONE, SILTSTONE, CLAYSTONE, SHALE, BASALT, GRANITE.

NOTE: DUAL SYMBOLS ARE USED TO INDICATE BORDERLINE CLASSIFICATIONS

SOIL CLASSIFICATION CHART

UNIFIED SOIL CLASSIFICATION SYSTEM

SMITH-EMERY COMPANY

PLATE NO.: 5

KEY TO LOG OF BORINGS

SYMBOL	TYPE OF TEST
M/D	MAXIMUM DENSITY/OPTIMUM MOISTURE
TX	TRIAXIAL COMPRESSION TEST
DS	DIRECT SHEAR TEST
UC	UNCONFINED COMPRESSION TEST
C	CONSOLIDATION TEST
EXP	PERCENT EXPANSION
EI	EXPANSION INDEX
SA	SIEVE ANALYSIS (+ #200 ONLY)
-200	% PASSING #200 SIEVE
HA	HYDROMETER ANALYSIS (- #200 ONLY)
AL	ATTERBERG LIMITS
SE	SAND EQUIVALENT
P	PERMEABILITY
R	R-VALUE
Gs	SPECIFIC GRAVITY
S	SOLUBLE SULFATES
CH	HYDROGEN ION CONTENT
RE	RESISTIVITY
CL	CHLORIDE
COLL	COLLAPSE TEST

KEY TO SAMPLES


INDICATES DEPTH OF UNDISTURBED SAMPLE


INDICATES DEPTH OF BULK SAMPLE


INDICATES DEPTH OF SAMPLING ATTEMPT WITH NO RECOVERY


INDICATES DEPTH OF STANDARD PENETRATION TEST


INDICATES DEPTH OF DISTURBED SAMPLE

NOTE ON SAMPLER

Unless otherwise noted on the boring logs, a "California" sampler with an I.D. of 2.5 inches was driven 18 inches into the soil with a 140 - pound hammer falling 30 inches. The blow count for the last 12 inches is recorded on the boring log.

NOTES:

The descriptions on the boring logs apply only at the specific boring location and at the time the borings were made. They are not warranted to be representative of subsurface conditions. Soil and rock descriptions are based on commonly accepted geotechnical methods of identification and classification and are based on our professional judgement and experience. Field descriptions have been modified where appropriate to reflect laboratory test results. The stratification of soil layers is represented with approximate boundaries and the transition between soil types may be gradual.

SMITH-EMERY COMPANY

PLATE NO.: E

BORING 6

SURFACE ELEVATION: 376 FEET

ELEVATION DATUM: M.S.L.

DEPTH IN FEET	TESTS REPORTED ELSEWHERE	LABORATORY TEST DATA: EPA 8015M (Gasoline in ppm)	EPA 8015M (C 10 - C 30 in ppm)	EPA 8020 (BTEX in ppb)	OVA READING (ppm)	BLOWS/FT SAMPLE	SAMPLE RECOVERED (%)	SYMBOL	USCS	DESCRIPTION
0									ML	3 inches of ASPHALT. Brown CLAYEY SILT with trace sand; moist.
5					0	55	100		SC	Dark brown CLAYEY SAND with trace silt; moist.
									SM	Brown SILTY SAND, micaceous, coarse; moist.
10		ND		ND	0	59	100		ML	Green CLAYEY SILT; moist.
					5	24	100			
										Grades to CLAYEY SILT with trace sand.
15				B ND T ND E 1,700 X 9,200	10	19	100		SM	Greenish brown SILTY SAND; moist.
		220			>1000	34	100			
20						?	78			
		ND	ND	B 82 T ND E 22 X ND	>1000	19	78		BK	Greenish brown mottled CLAYEY SILTSTONE, slightly micaceous; moist.
					300					
25					20	67	100			Brown CLAYEY SILTSTONE.
30		0.24		ND	8	39	100			BORING TERMINATED @ 31 FEET ON 10/22/93. NO GROUNDWATER ENCOUNTERED.
35										

LOG OF BORING

1331 N. VERMONT AVENUE

FILE NO.: 27434 LOGGED BY: S.P.

SMITH - EMERY COMPANY PLATE NO. 7

SURFACE ELEVATION: 376 FEET

ELEVATION DATUM: M.S.L.

DEPTH IN FEET	TESTS REPORTED ELSEWHERE	LABORATORY TEST DATA: EPA 8015M (Gasoline in ppm)	EPA 8015M (C 10 - C 30 in ppm)	EPA 8020 (BTEX in ppb)	OVA READING (ppm)	BLOWS/FT SAMPLE	SAMPLE RECOVERED (%)	SYMBOL	USCS	DESCRIPTION
0									ML	3 inches of ASPHALT. Brown SILT with trace sand; moist.
5									CL	Brown SILTY CLAY with trace sand; moist.
									SP	Brown SAND, slightly micaceous, with trace silt; moist.
10					0	44	100		ML	Brown CLAYEY SILT with trace sand; moist.
15		ND		ND	0	41	100		SM	Greenish brown SILTY SAND; moist.
20		ND		B ND T ND E ND X 17	0	20	78		BK	Greenish brown CLAYEY SILTSTONE, micaceous; moist. No odor.
25		0.41		ND	0	32	100			Greenish brown and brown mottled CLAYEY SILTSTONE with trace sand; moist. No odor.
30		0.11		ND	0	68	100			Brown CLAYEY SILTSTONE; slightly moist, stiff. BORING TERMINATED @ 31 FEET ON 10/22/93. NO GROUNDWATER ENCOUNTERED.
35										

LOG OF BORING

1331 N. VERMONT AVENUE

FILE NO.: 27434 LOGGED BY: S.P.

SMITH - EMERY COMPANY PLATE NO.

BORING 8

SURFACE ELEVATION: 375 FEET

ELEVATION DATUM: M.S.L.

DEPTH IN FEET	TESTS REPORTED ELSEWHERE	LABORATORY TEST DATA: EPA 8015M (Gasoline in ppm)	EPA 8015M (C 10 - C 30 in ppm)	EPA 8020 (BTEX in ppb)	OVA READING (ppm)	BLOWS/FT SAMPLE	SAMPLE RECOVERED (%)	SYMBOL	USCS	DESCRIPTION
0									SM	2 inches of ASPHALT. Light to medium brown SILTY SAND with pebbles; damp.
									ML	8 inch CONCRETE layer. Brown SILT, slightly micaceous; moist.
5					0	54	100			Grades to SILT with trace sand.
10					0	48	100		SM	Reddish brown SILTY SAND, fine to medium, slightly micaceous; moist.
15		0.15		ND	30	74	100			Brown SILTY SAND, medium to coarse, micaceous; slightly moist.
20		64		B ND T 84 E 390 X 490	100 >1000	82	78		ML	Greenish brown SILT, micaceous; slightly moist.
						32	100			Grades to SILT with trace sand.
25		ND		ND	250 8		100		BK	Greenish brown and brown mottled SILTSTONE; slightly moist.
						50/6"	100			Brown CLAYEY SILTSTONE; slightly moist to damp.
30		1.4		ND	0	50/5"	100			Brown CLAYEY SILTSTONE; slightly moist, stiff.
35										BORING TERMINATED @ 31 FEET ON 10/22/93. NO GROUNDWATER ENCOUNTERED.

LOG OF BORING

1331 N. VERMONT AVENUE

FILE NO.: 27434 LOGGED BY: S.F

SMITH - EMERY COMPANY PLATE NO.

SURFACE ELEVATION: 376FEET

ELEVATION DATUM: M.S.L.

DEPTH IN FEET	TESTS REPORTED ELSEWHERE	EPA 8015M (Gasoline in ppm)	EPA 8015M (C 10 - C 30 in ppm)	EPA 8020 (BTEX in ppb)	OVA READING (ppm)	BLOWS/FT	SAMPLE	SAMPLE RECOVERED (%)	SYMBOL	USCS	DESCRIPTION
0										SM	5.5 inches of CONCRETE. Brown SILTY SAND, fine to medium; moist. No odor.
										QL	Dark brown CLAY; moist. No odor.
5										SM	Dark brown SILTY SAND, medium; moist. No odor.
											Reddish brown SILTY SAND, medium, moist. No odor.
											Grades to SILTY SAND with trace cobbles.
10		ND		ND	70						Brown SILTY SAND, medium to coarse. No odor.
										ML	Green SILT; moist. Petroleum odor.
15		520		B ND T 45 E 790 X 4,500	>1000					SM	Green SILTY SAND, medium; moist. Petroleum odor.
										ML	Green SILT; moist. Petroleum odor.
20		3,900		B ND T ND E 22,000 X 34,000	>1000					SM	Green SILTY SAND, medium; moist. Petroleum odor.
25											BORING TERMINATED @ 20.5 FEET ON 10/22/93. NO GROUNDWATER ENCOUNTERED.

LABORATORY TEST DATA

LOG OF BORING

1331 N. VERMONT AVENUE

FILE NO.: 27434 LOGGED BY: S.P

SMITH - EMERY COMPANY PLATE NO.:

BORING HA-2

SURFACE ELEVATION: 376 FEET

ELEVATION DATUM: M.S.L.

DEPTH IN FEET	TESTS REPORTED ELSEWHERE	EPA 8015M (Gasoline in ppm)	EPA 8015M (C 10 - C 30 in ppm)	EPA 8020 (BTEX in ppb)	OVA READING (ppm)	BLOWS/FT	SAMPLE	SAMPLE RECOVERED (%)	SYMBOL	USCS	DESCRIPTION
	LABORATORY TEST DATA										
0										ML	8.5 inches of CONCRETE. Brown SILT with trace sand; wet. No odor.
										CL	Brown SILTY CLAY with sand; moist. No odor.
5					0		⊠			SM	Reddish brown SILTY SAND, fine to medium. No odor.
10		ND		ND	0		⊠				
					20		⊠				Green SILTY SAND, medium; moist. Petroleum odor.
										ML	Green SILT with sand, micaceous. Petroleum odor.
15		1.3		BND T 5.3 END XND	400		⊠			SP	Green SAND, medium, with some silt, micaceous. Petroleum odor.
										ML	Green SILT with sand, micaceous; moist. Petroleum odor.
20		100		BND T 64 E 650 X 1,500	500		⊠			SM	Green SILTY SAND, micaceous; moist. Petroleum odor.
25											BORING TERMINATED @ 20.5 FEET ON 10/22/93. NO GROUNDWATER ENCOUNTERED.

LOG OF BORING

1331 N. VERMONT AVENUE

FILE NO.: 27434 LOGGED BY: S.P.

SMITH - EMERY COMPANY PLATE NO.11

BORING HA-3

SURFACE ELEVATION: 375 FEET

ELEVATION DATUM: M.S.L.

DEPTH IN FEET	TESTS REPORTED ELSEWHERE	EPA 8015M (Gasoline in ppm)	EPA 8015M (C 10 - C 30 in ppm)	EPA 8020 (BTEX in ppb)	OVA READING (ppm)	BLOWS/FT SAMPLE	SAMPLE RECOVERED (%)	SYMBOL	USCS	DESCRIPTION
										LABORATORY TEST DATA
0										14 inches of ASPHALTIC CONCRETE.
									ML	Dark brown SANDY SILT; moist. No odor.
5									CL	Dark brown SILTY CLAY with sand; moist. No odor.
									SM	Reddish brown SILTY SAND with clay; moist. No odor.
10					0	⊠				
15					0	⊠				
20		0.12		ND	0	⊠				
25					0	⊠			BK	Dark brown SILTSTONE; moist. No odor.

BORING TERMINATED @ 23 FEET ON 10/22/93
NO GROUNDWATER ENCOUNTERED.

LOG OF BORING

1331 N. VERMONT AVENUE

FILE NO.: 27434 LOGGED BY: S.P.

SMITH - EMERY COMPANY PLATE NO. 12

SURFACE ELEVATION: 375 FEET

ELEVATION DATUM: M.S.L.

DEPTH IN FEET	TESTS REPORTED ELSEWHERE	LABORATORY TEST DATA: EPA 8015M (Gasoline in ppm)	EPA 8015M (C 10 - C 30 in ppm)	EPA 8020 (BTEX in ppb)	OVA READING (ppm)	BLOWS/FT	SAMPLE	SAMPLE RECOVERED (%)	SYMBOL	USCS	DESCRIPTION
0										SP	4 inches of CONCRETE.
										ML	Tannish brown medium SAND.
											Dark brown SANDY SILT; moist. No odor.
5											Reddish brown CLAYEY SILT with sand; moist. No odor.
										SM	Reddish brown SILTY SAND; damp. No odor.
10					0		⊠			ML	Tannish brown SILT; damp. No odor.
										SM	Brown SILTY SAND with some clay, micaceous.
15					0		⊠			ML	Green SILT; moist. No odor.
										SM	Green SILTY SAND; moist.
20		0.36	ND	ND	>1000		⊠				
25											

BORING TERMINATED @ 20.5 FEET ON 10/22/93.
NO GROUNDWATER ENCOUNTERED.

LOG OF BORING

1331 N. VERMONT AVENUE

FILE NO.: 27434 LOGGED BY: S.P.

SMITH - EMERY COMPANY PLATE NO. 13

SURFACE ELEVATION 374.5 FEET

ELEVATION DATUM: M.S.L.

DEPTH IN FEET	TESTS REPORTED ELSEWHERE	EPA 8015M (Gasoline in ppm)	EPA 8015M (C 10 - C 30 in ppm)	EPA 8020 (BTEX in ppb)	OVA READING (ppm)	BLOWS/FT SAMPLE	SAMPLE RECOVERED (%)	SYMBOL	USCS	DESCRIPTION
0									CL	8 inches of ASPHALTIC CONCRETE. 4 inches of CONCRETE. Dark brown SILTY CLAY with micaceous sand; moist. No odor.
									ML	Brown SILT with sand; moist. No odor.
5									SM	Reddish brown SILTY SAND, medium; moist. No odor.
10					0	⊠				
15						⊠				Reddish brown SILTY SAND, medium, with clay; moist. No odor. Brown SILTY SAND with clay; moist. No odor.
20		0.1		ND		⊠			BK	Brown SILTSTONE; moist. No odor.
25					0	⊠				BORING TERMINATED @ 25 FEET ON 10/22/93 NO GROUNDWATER ENCOUNTERED.

LOG OF BORING

1331 N. VERMONT AVENUE

FILE NO.: 27434 LOGGED BY: S.P.

SMITH - EMERY COMPANY PLATE NO. 14

BORING MW-6

SURFACE ELEVATION: 375 FEET

ELEVATION DATUM: M.S.L.

DEPTH IN FEET	TESTS REPORTED ELSEWHERE	LABORATORY TEST DATA: EPA 8015M (Gasoline in ppm)	EPA 8015M (C 10 - C 30 in ppm)	EPA 8020 (BTEX in ppb)	OVA READING (ppm)	BLOWS/FT SAMPLE	SAMPLE RECOVERED (%)	SYMBOL	USCS	DESCRIPTION
0										14 inches of ASPHALT CONCRETE.
									CL	Dark brown SILTY CLAY; moist. No odor.
									SM	Reddish brown SILTY SAND; moist. No odor.
5										
										Grades to medium.
10					0	☒				
										Grades medium to coarse.
15					0	☒				
									ML	Green SILT; moist. No odor.
20		0.1		ND	500	☒			SP	Green SAND, medium to coarse. Petroleum odor.
										BORING TERMINATED @ 20.5 FEET ON 10/22/93. NO GROUNDWATER ENCOUNTERED.
25										

LOG OF BORING

1331 N. VERMONT AVENUE

FILE NO.: 27434 LOGGED BY: S.P.

SMITH - EMERY COMPANY PLATE NO. 15

APPENDIX - A

ANALYTICAL LABORATORY REPORTS

AND

CHAIN OF CUSTODY DOCUMENTATION

781 East Washington Boulevard
P.O. Box 880550, Hunter's Point Shipyard Bldg. 114
5427 East La Palma Avenue
• Los Angeles, California 90021 • (213) 749-3411 • Fax: (213) 746-7228
• San Francisco, California 94188 • (415) 330-3000 • Fax: (415) 822-5864
• Anaheim, California 92807 • (714) 693-1026 • Fax: (714) 693-1034

11/08/93

Los Burritos, Inc.**********
File# 27434**********
Geotech L.A.**********
Los Angeles, CA 90021*********

Attn: Scott Pearson
213/749/3411

Chain of custody

Sample #: 3295164001
Received: 10/22/93
Type: Soil

Collector: S.E. Rep.
Sampling Date & Time: 10/22/93, ****
Method: Sampled By Seco Rep.

I.D.: B6 - S2 - 10'

CONSTITUENT	METHOD	RESULT	UNIT	MDL
Extraction Method/Date	EPA 5030	10/27/93		
Analysis Date		10/27/93		
EPA 8015M/8020, Combination		*		
TPH-Gasoline	EPA 8015M	ND	mg/kg	0.1 mg/kg
Benzene	EPA 8020	ND	ug/kg	5.0 ug/kg
Toluene	EPA 8020	ND	ug/kg	5.0 ug/kg
Ethylbenzene	EPA 8020	ND	ug/kg	5.0 ug/kg
Xylenes	EPA 8020	ND	ug/kg	15 ug/kg
		*		
Surrogate				
Trifluorotoluene	EPA 8020	86	Percent	

Sample #: 3295164002
Received: 10/22/93
Type: Soil

Collector: S.E. Rep.
Sampling Date & Time: 10/22/93, ****
Method: Sampled By Seco Rep.

I.D.: B6 - S5 - 17.5'

Extraction Method/Date	EPA 5030	10/26/93		
Analysis Date		10/26/93		
EPA 8015M/8020, Combination		*		
TPH-Gasoline	EPA 8015M	220	mg/kg	93 mg/kg
Benzene	EPA 8020	ND	ug/kg	470 ug/kg
Toluene	EPA 8020	ND	ug/kg	470 ug/kg
Ethylbenzene	EPA 8020	1700	ug/kg	470 ug/kg

(ND = None Detected; MDL = Method Detection Limit)

32951640

ALL REPORTS ARE SUBMITTED AS THE CONFIDENTIAL PROPERTY OF CLIENTS. AUTHORIZATION FOR PUBLICATION OF OUR REPORT, CONCLUSIONS OR EXTRACTS FROM OR REGARDING THEM IS RESERVED PENDING OUR WRITTEN APPROVAL AS A MUTUAL PROTECTION TO CLIENTS, THE PUBLIC AND OURSELVES

SMITH-EMERY COMPANY
The Full Service Independent Testing Laboratory, Established 1904

781 East Washington Boulevard
P.O. Box 880550, Hunter's Point Shipyard Bldg. 114
5427 East La Palma Avenue

• Los Angeles, California 90021 • (213) 749-3411 • Fax: (213) 746-7228
• San Francisco, California 94188 • (415) 330-3000 • Fax: (415) 822-5864
• Anaheim, California 92807 • (714) 693-1026 • Fax: (714) 693-1034

CONSTITUENT	METHOD	RESULT	UNIT	MDL
Xylenes	EPA 8020	9200	ug/kg	1400 ug/kg
Surrogate Trifluorotoluene	EPA 8020	* 102	Percent	

Sample #: 3295164004
Received: 10/22/93
Type: Soil

Collector: S.E. Rep.
Sampling Date & Time: 10/22/93, ****
Method: Sampled By Seco Rep.

I.D.: B6 - S7 - 22.5'

Extraction Method/Date	EPA 5030	10/27/93		
Analysis Date		10/27/93		
EPA 8015M/8020, Combination		*		
TPH-Gasoline	EPA 8015M	0.72	mg/kg	0.1 mg/kg
Benzene	EPA 8020	82	ug/kg	5.0 ug/kg
Toluene	EPA 8020	ND	ug/kg	5.0 ug/kg
Ethylbenzene	EPA 8020	22	ug/kg	5.0 ug/kg
Xylenes	EPA 8020	ND	ug/kg	15 ug/kg
Surrogate Trifluorotoluene	EPA 8020	* 93	Percent	

Sample #: 3295164005
Received: 10/22/93
Type: Soil

Collector: S.E. Rep.
Sampling Date & Time: 10/22/93, ****
Method: Sampled By Seco Rep.

I.D.: B6 - S9 - 30'

Extraction Method/Date	EPA 5030	10/27/93		
Analysis Date		10/27/93		
EPA 8015M/8020, Combination		*		
TPH-Gasoline	EPA 8015M	0.24	mg/kg	0.1 mg/kg
Benzene	EPA 8020	ND	ug/kg	5.0 ug/kg
Toluene	EPA 8020	ND	ug/kg	5.0 ug/kg
Ethylbenzene	EPA 8020	ND	ug/kg	5.0 ug/kg

(ND = None Detected; MDL = Method Detection Limit)

32951640

ALL REPORTS ARE SUBMITTED AS THE CONFIDENTIAL PROPERTY OF CLIENTS. AUTHORIZATION FOR PUBLICATION OF OUR REPORT, CONCLUSIONS, OR EXTRACTS FROM OR REGARDING THEM IS RESERVED PENDING OUR WRITTEN APPROVAL AS A MUTUAL PROTECTION TO CLIENTS, THE PUBLIC AND OURSELVES.

781 East Washington Boulevard
P.O. Box 880550, Hunter's Point Shipyard Bldg. 114
5427 East La Palma Avenue

• Los Angeles, California 90021 • (213) 749-3411 • Fax: (213) 746-7228
• San Francisco, California 94188 • (415) 330-3000 • Fax: (415) 822-5864
• Anaheim, California 92807 • (714) 693-1026 • Fax: (714) 693-1034

CONSTITUENT	METHOD	RESULT	UNIT	MDL
Surrogate		*		
Trifluorotoluene	EPA 8020	102	Percent	

Sample #: 3295164008
Received: 10/22/93
Type: Soil

Collector: S.E. Rep.
Sampling Date & Time: 10/22/93, ****
Method: Sampled By Seco Rep.

I.D.: B7 - S4 - 25'

Extraction Method/Date	EPA 5030	10/27/93		
Analysis Date		10/27/93		
EPA 8015M/8020, Combination		*		
TPH-Gasoline	EPA 8015M	0.41	mg/kg	0.1 mg/kg
Benzene	EPA 8020	ND	ug/kg	5.0 ug/kg
Toluene	EPA 8020	ND	ug/kg	5.0 ug/kg
Ethylbenzene	EPA 8020	ND	ug/kg	5.0 ug/kg
Xylenes	EPA 8020	ND	ug/kg	15 ug/kg
Surrogate		*		
Trifluorotoluene	EPA 8020	91	Percent	

Sample #: 3295164009
Received: 10/22/93
Type: Soil

Collector: S.E. Rep.
Sampling Date & Time: 10/22/93, ****
Method: Sampled By Seco Rep.

I.D.: B7 - S5 - 30'

Extraction Method/Date	EPA 5030	10/27/93		
Analysis Date		10/27/93		
EPA 8015M/8020, Combination		*		
TPH-Gasoline	EPA 8015M	0.11	mg/kg	0.1 mg/kg
Benzene	EPA 8020	ND	ug/kg	5.0 ug/kg
Toluene	EPA 8020	ND	ug/kg	5.0 ug/kg
Ethylbenzene	EPA 8020	ND	ug/kg	5.0 ug/kg
Xylenes	EPA 8020	ND	ug/kg	15 ug/kg

[ND = None Detected; MDL = Method Detection Limit]

32951640

ALL REPORTS ARE SUBMITTED AS THE CONFIDENTIAL PROPERTY OF CLIENTS. AUTHORIZATION FOR PUBLICATION OF OUR REPORT, CONCLUSIONS, OR EXTRACTS FROM OR REGARDING THEM IS RESERVED PENDING OUR WRITTEN APPROVAL AS A MUTUAL PROTECTION TO CLIENTS, THE PUBLIC AND OURSELVES

781 East Washington Boulevard
P. O. Box 880550, Hunter's Point Shipyard Bldg. 114
5427 East La Palma Avenue

• Los Angeles, California 90021 • (213) 749-3411 • Fax: (213) 746-7228
• San Francisco, California 94188 • (415) 330-3000 • Fax: (415) 822-5864
• Anaheim, California 92807 • (714) 693-1026 • Fax: (714) 693-1034

CONSTITUENT	METHOD	RESULT	UNIT	MDL
		*		
Surrogate Trifluorotoluene	EPA 8020	97	Percent	

Sample #: 3295164010
Received: 10/22/93
Type: Soil

Collector: S.E. Rep.
Sampling Date & Time: 10/22/93, ****
Method: Sampled By Seco Rep.

I.D.: B8 - S3 - 15'

Extraction Method/Date	EPA 5030	10/27/93		
Analysis Date		10/27/93		
EPA 8015M/8020, Combination		*		
TPH-Gasoline	EPA 8015M	0.15	mg/kg	0.1 mg/kg
Benzene	EPA 8020	ND	ug/kg	5.0 ug/kg
Toluene	EPA 8020	ND	ug/kg	5.0 ug/kg
Ethylbenzene	EPA 8020	ND	ug/kg	5.0 ug/kg
Xylenes	EPA 8020	ND	ug/kg	15 ug/kg
		*		
Surrogate Trifluorotoluene	EPA 8020	99	Percent	

Sample #: 3295164011
Received: 10/22/93
Type: Soil

Collector: S.E. Rep.
Sampling Date & Time: 10/22/93, ****
Method: Sampled By Seco Rep.

I.D.: B8 - S5 - 22.5'

Extraction Method/Date	EPA 5030	10/26/93		
Analysis Date		10/26/93		
EPA 8015M/8020, Combination		*		
TPH-Gasoline	EPA 8015M	64	mg/kg	3.7 mg/kg
Benzene	EPA 8020	ND	ug/kg	5.0 ug/kg
Toluene	EPA 8020	64	ug/kg	5.0 ug/kg
Ethylbenzene	EPA 8020	390	ug/kg	5.0 ug/kg
Xylenes	EPA 8020	490	ug/kg	15 ug/kg
		*		
Surrogate				

(ND = None Detected; MDL = Method Detection Limit)

32951640

ALL REPORTS ARE SUBMITTED AS THE CONFIDENTIAL PROPERTY OF CLIENTS. AUTHORIZATION FOR PUBLICATION OF OUR REPORT, CONCLUSIONS, OR EXTRACTS FROM OR REGARDING THEM IS RESERVED PENDING OUR WRITTEN APPROVAL AS A MUTUAL PROTECTION TO CLIENTS, THE PUBLIC AND OURSELVES.

The Full Service Independent Testing Laboratory, Established 1904

781 East Washington Boulevard • Los Angeles, California 90021 • (213) 749-3411 • Fax: (213) 746-7225
P.O. Box 880550, Hunter's Point Shipyard Bldg. 114 • San Francisco, California 94188 • (415) 330-3000 • Fax: (415) 822-5864
5427 East La Palma Avenue • Anaheim, California 92807 • (714) 693-1026 • Fax: (714) 693-1034

CONSTITUENT	METHOD	RESULT	UNIT	MDL
Trifluorotoluene	EPA 8020	92	Percent	

Sample #: 3295164012
Received: 10/22/93
Type: Soil

Collector: S.E. Rep.
Sampling Date & Time: 10/22/93, ****
Method: Sampled By Seco Rep.

I.D.: B8 - S6 - 25'

Extraction Method/Date	EPA 5030	10/27/93		
Analysis Date		10/27/93		
EPA 8015M/8020, Combination		*		
TPH-Gasoline	EPA 8015M	ND	mg/kg	0.1 mg/kg
Benzene	EPA 8020	ND	ug/kg	5.0 ug/kg
Toluene	EPA 8020	ND	ug/kg	5.0 ug/kg
Ethylbenzene	EPA 8020	ND	ug/kg	5.0 ug/kg
Xylenes	EPA 8020	ND	ug/kg	15 ug/kg
		*		
Surrogate				
Trifluorotoluene	EPA 8020	100	Percent	

Sample #: 3295164013
Received: 10/22/93
Type: Soil

Collector: S.E. Rep.
Sampling Date & Time: 10/22/93, ****
Method: Sampled By Seco Rep.

I.D.: B8 - S8 - 30'

Extraction Method/Date	EPA 5030	10/27/93		
Analysis Date		10/27/93		
EPA 8015M/8020, Combination		*		
TPH-Gasoline	EPA 8015M	1.4	mg/kg	0.1 mg/kg
Benzene	EPA 8020	ND	ug/kg	5.0 ug/kg
Toluene	EPA 8020	ND	ug/kg	5.0 ug/kg
Ethylbenzene	EPA 8020	ND	ug/kg	5.0 ug/kg
Xylenes	EPA 8020	ND	ug/kg	15 ug/kg
		*		
Surrogate				
Trifluorotoluene	EPA 8020	98	Percent	

(ND = None Detected; MDL = Method Detection Limit)

32951640

ALL REPORTS ARE SUBMITTED AS THE CONFIDENTIAL PROPERTY OF CLIENTS. AUTHORIZATION FOR PUBLICATION OF OUR REPORT, CONCLUSIONS, OR EXTRACTS FROM OR REGARDING THEM IS RESERVED PENDING OUR WRITTEN APPROVAL AS A MUTUAL PROTECTION TO CLIENTS, THE PUBLIC AND OURSELVES.

781 East Washington Boulevard
P.O. Box 880550, Hunter's Point Shipyard Bldg. 114
5427 East La Palma Avenue

• Los Angeles, California 90021 • (213) 749-3411 • Fax: (213) 746-7226
• San Francisco, California 94188 • (415) 330-3000 • Fax: (415) 822-5864
• Anaheim, California 92807 • (714) 693-1026 • Fax: (714) 693-1034

CONSTITUENT	METHOD	RESULT	UNIT	MDL

Respectfully Submitted,

Shahid Noori

Shahid Noori, Manager Chemical Lab

(ND = None Detected; MDL = Method Detection Limit)

32951640

ALL REPORTS ARE SUBMITTED AS THE CONFIDENTIAL PROPERTY OF CLIENTS. AUTHORIZATION FOR PUBLICATION OF OUR REPORT, CONCLUSIONS, OR EXTRACTS FROM OR REGARDING THEM IS RESERVED PENDING OUR WRITTEN APPROVAL AS A MUTUAL PROTECTION TO CLIENTS, THE PUBLIC AND OURSELVES

781 East Washington Boulevard
P.O. Box 880550, Hunter's Point Shipyard Bldg. 114
5427 East La Palma Avenue

• Los Angeles, California 90021 • (213) 749-3411 • Fax: (213) 746-7228
• San Francisco, California 94188 • (415) 330-3000 • Fax: (415) 822-5864
• Anaheim, California 92807 • (714) 693-1026 • Fax: (714) 693-1034

November 3, 1993

Quality Control Report
Matrix Spike and Duplicate Spike

Client: Los Burritos
File No: 27434
Report No: 32951625, 21951640
Matrix: Soil
Method: EPA 8020
Lab No: 3295131502
Batch No: 32998020-1
Date Analyzed: 10/26/93

PARAMETER		SAMPLE RESULTS (ug/kg)	AMOUNT SPIKED (ug/kg)	AMOUNT RECOVERED (ug/kg)	% REC	SPIKE RECOVERY ACCEPTANCE RANGE(%)	R.P.D.
Benzene	(S)	ND	22.7	25.4	112	64-125	<1%
Benzene	(DS)	ND	22.7	25.5	112		
Toluene	(S)	ND	22.7	25.3	112	70-118	1%
Toluene	(DS)	ND	22.7	25.2	111		
Ethyl Benzene	(S)	ND	22.7	25.3	112	70-121	2%
Ethyl Benzene	(DS)	ND	22.7	24.8	109		
Xylene	(S)	ND	68.1	74.2	109	67-126	2%
Xylene	(DS)	ND	68.1	72.6	107		

S = Spike
DS = Duplicate Spike
R.P.D. = Relative Percent Difference
ND = None Detected

ALL REPORTS ARE SUBMITTED AS THE CONFIDENTIAL PROPERTY OF CLIENTS. AUTHORIZATION FOR PUBLICATION OF OUR REPORT, CONCLUSIONS OR EXTRACTS FROM OR REGARDING THEM IS RESERVED PENDING OUR WRITTEN APPROVAL AS A MUTUAL PROTECTION TO CLIENTS, THE PUBLIC AND OURSELVES.

781 East Washington Boulevard
P. O. Box 880550, Hunter's Point Shipyard Bldg. 114
5427 East La Palma Avenue

Los Angeles, California 90021 • (213) 749-3411 • Fax: (213) 746-7228
San Francisco, California 94188 • (415) 330-3000 • Fax: (415) 822-5864
Anaheim, California 92807 • (714) 693-1026 • Fax: (714) 693-1034

November 8, 1993

Quality Control Report
Matrix Spike and Duplicate Spike

Client: Los Burritos
File No: 27434
Report No: 32951640
Matrix: Soil
Method: EPA 8020
Lab No: 3295164012
Batch No: 33008020-1
Date Analyzed: 10/27/93

PARAMETER		SAMPLE RESULTS (ug/kg)	AMOUNT SPIKED (ug/kg)	AMOUNT RECOVERED (ug/kg)	% REC	SPIKE RECOVERY ACCEPTANCE RANGE(%)	R.P.D.
Benzene	(S)	ND	84	67	79	64-125	1%
Benzene	(DS)	ND	68	54	80		
Toluene	(S)	ND	84	65	77	70-118	1%
Toluene	(DS)	ND	68	53	78		
Ethyl Benzene	(S)	ND	84	62	74	70-121	1%
Ethyl Benzene	(DS)	ND	68	51	75		
Xylene	(S)	ND	252	183	73	67-126	1%
Xylene	(DS)	ND	204	151	74		

S = Spike
DS = Duplicate Spike
R.P.D. = Relative Percent Difference
ND = None Detected

ALL REPORTS ARE SUBMITTED AS THE CONFIDENTIAL PROPERTY OF CLIENTS. AUTHORIZATION FOR PUBLICATION OF OUR REPORT, CONCLUSIONS, OR EXTRACTS FROM OR REGARDING THEM IS RESERVED PENDING OUR WRITTEN APPROVAL AS A MUTUAL PROTECTION TO CLIENTS, THE PUBLIC AND OURSELVES

SOIL ENGINEERING COMPANY
The Full Service Independent Testing Laboratory, Established 1904
781 East Washington Boulevard • Los Angeles, California 90021 • (213) 749-3411 • Fax: (213) 745-6372
P.O. Box 880550, Hunter's Point Shipyard Bldg. 114 • San Francisco, California 94188 • (415) 330-3000 • Fax: (415) 822-5864
5427 East La Palma Avenue • Anaheim, California 92807 • (714) 693-1026 • Fax: (714) 693-1034

CHAIN OF CUSTODY AND ANALYSIS REQUEST

DATE: 10/22/03 PAGE 1 OF 3
FILE NO. 27434 LAB NO. 329716 7001

CLIENT NAME: Los Burritos, Inc.
PROJECT NAME: 1531 N. Vermont PROJECT NO. 27434 P.O. NO.
ADDRESS: 1531 N. Vermont, Hollywood, CA
PROJECT MANAGER: Scott PHONE #: FAX #:
SAMPLER NAME: Scott Parson (Printed) (Signature)

TAT (Analytical Turn Around Time) 0 = Same Day; 1 = 24 Hour; 2 = 48 Hour; (Etc.)

CONTAINER TYPES: B = Brass, G = Glass, P = Plastic, V = Voa Vial, O = Other:

ANALYSES REQUESTED: 8015M GAS ☐ DIESEL ☐ | 602/8020 BTEX | 418.1

REMARKS: 8015/8020 only

SAMPLE NO.	DATE SAMPLED	TIME SAMPLED	SAMPLE DESCRIPTION	MATRIX: WATER	SOIL	SLUDGE	OTHER	TAT	CONTAINER: #	TYPE	SAMPLE CONDITION/ COMMENTS:
1	10-22		B6-51-5'		/				1	B	
2			B6-52-10'		/				1	B	
3			B6-53-15'		/				1	B	
4			B6-54-15'		/				1	B	
5			B6-55-1.5'		/				1	B	
6			B6-56-20'		/				1	G	
7			B6-57-22.5'		/				1	B	
8			B6-58-25'		/				1	B	
9			B6-59-30'		/				1	B	
10	↓		B7-31-10'		/				1	B	

Relinquished By: (Signature and Printed Name) Scott Parson
Received By: (Signature and Printed Name) WILLIAM LUQUE Date: 10/22/03 Time: 11:05

Relinquished By: (Signature and Printed Name)
Received By: (Signature and Printed Name) Date: Time:

Relinquished By: (Signature and Printed Name)
Received By: (Signature and Printed Name) Date: Time:

SPECIAL INSTRUCTIONS:

SAMPLE DISPOSITION:
1. Samples returned to client? YES (NO)
2. Samples will not be stored over 30 days, unless additional storage time is requested.
3. Storage time requested: _____ days
By: Date:

DISTRIBUTION: WHITE, YELLOW, PINK TO CLIENT

781 East Washington Boulevard
P.O. Box 880550, Hunter's Point Shipyard Bldg. 114
5427 East La Palma Avenue

• Los Angeles, California 90021 • (213) 749-3411 • Fax: (213) 745-6372
• San Francisco, California 94188 • (415) 330-3000 • Fax: (415) 822-5864
• Anaheim, California 92807 • (714) 693-1026 • Fax: (714) 693-1034

ANALYSIS REQUEST

DATE: 1 [illegible] 95 PAGE 2 OF [illegible]

FILE NO. [illegible] LAB NO. 3255 [illegible]

CLIENT NAME: [illegible]

PROJECT NAME: [illegible] PROJECT NO. 2714 P.O. NO.

ADDRESS: [illegible]

PROJECT MANAGER: [illegible] PHONE #: FAX #:

SAMPLER NAME: [illegible] (Printed) [illegible] (Signature)

TAT (Analytical Turn Around Time) 0 = Same Day; 1 = 24 Hour; 2 = 48 Hour; (Etc.)

CONTAINER TYPES: B = Brass, G = Glass, P = Plastic, V = Voa Vial, O = Other:

ANALYSES REQUESTED:

REMARKS:

2 [illegible]

SAMPLE NO.	DATE SAMPLED	TIME SAMPLED	SAMPLE DESCRIPTION	MATRIX: WATER	SOIL	SLUDGE	OTHER	TAT	CONTAINER: #	TYPE	8015M GAS ☑ DIESEL ☐	602/8020 BTEX	418.1						SAMPLE CONDITION/ COMMENTS:
11	10-20		B7 S2 - 15'		/				1	B	/	/							[illegible]
12			B7 S3 - 20'		/				1	B	/	/							[illegible]
13			B7 S4 25'		/				1	B	/	/							[illegible]
14			B7 S5 30'		/				1	B	/	/							[illegible]
15			B8 S1 - 5'		/				1	B									[illegible]
16			B8 S2 10'		/				1	B									[illegible]
17			B8 S3 15'		/				1	B	/	/							
18			B8 S4 20'		/				1	B									[illegible]
19			B8 S5 25'		/				1	B	/	/							
20	V		B8 S6 - 25'		/				1	B	/	/							

Relinquished By: (Signature and Printed Name) [illegible] Received By: (Signature and Printed Name) [illegible] Date: [illegible] Time: [illegible]

Relinquished By: (Signature and Printed Name) [illegible] Received By: (Signature and Printed Name) [illegible] Date: Time:

Relinquished By: (Signature and Printed Name) [illegible] Received By: (Signature and Printed Name) [illegible] Date: Time:

SPECIAL INSTRUCTIONS:

SAMPLE DISPOSITION:
1. Samples returned to client? YES NO
2. Samples will not be stored over 30 days, unless additional storage time is requested.
3. Storage time requested: [illegible]

By [illegible] Date [illegible]

DISTRIBUTION: WHITE, YELLOW, PINK TO SECO – GOLD TO CLIENT

The Full Service Independent Testing Laboratory, Established 1904

781 East Washington Boulevard
P.O. Box 880550, Hunter's Point Shipyard Bldg. 114
5427 East La Palma Avenue

• Los Angeles, California 90021 • (213) 749-3411 • Fax: (213) 745-6372
• San Francisco, California 94188 • (415) 330-3000 • Fax: (415) 822-5864
• Anaheim, California 92807 • (714) 693-1026 • Fax: (714) 693-1034

ANALYSIS REQUEST

DATE: 10 21 03 PAGE 3 OF 3
FILE NO. 3264 LAB NO. 3265 16 [illegible]

CLIENT NAME: Los Conitos Inc.
PROJECT NAME: 1331 N. Vermont PROJECT NO. 2PH57 P.O. NO.
ADDRESS: 1331 N. Vermont Hollywood CA
PROJECT MANAGER: Scott PHONE #: FAX #:
SAMPLER NAME: Scott Parsons (Printed) (Signature)

TAT (Analytical Turn Around Time) 0 = Same Day; 1 = 24 Hour; 2 = 48 Hour; (Etc.)

CONTAINER TYPES: B = Brass, G = Glass, P = Plastic, V = Voa Vial, O = Other:

SAMPLE NO.	DATE SAMPLED	TIME SAMPLED	SAMPLE DESCRIPTION	MATRIX: WATER	MATRIX: SOIL	MATRIX: SLUDGE	MATRIX: OTHER	TAT	CONTAINER: #	CONTAINER: TYPE	8015M GAS ☐ DIESEL ☐	602/8020 BTEX	418.1					
21	10-22		B8-57-27.5'		/				1	B								
22	10-22		B8-58-30'		/				1	B	/	/						

REMARKS: [illegible]

SAMPLE CONDITION/ COMMENTS:

Relinquished By: (Signature and Printed Name) [illegible] Received By: (Signature and Printed Name) [illegible] Date: 10/21/03 Time: [illegible]
Relinquished By: (Signature and Printed Name) [illegible] Received By: (Signature and Printed Name) [illegible] Date: [illegible] Time: [illegible]
Relinquished By: (Signature and Printed Name) [illegible] Received By: (Signature and Printed Name) [illegible] Date: [illegible] Time: [illegible]

SPECIAL INSTRUCTIONS:

SAMPLE DISPOSITION:
1. Samples returned to client? YES (NO)
2. Samples will not be stored over 30 days, unless additional storage time is requested.
3. Storage time requested: [illegible]
By [illegible] Date [illegible]

DISTRIBUTION: WHITE, YELLOW, PINK TO SECO — GOLD TO CLIENT

The Full Service Independent Testing Laboratory, Established 1964

781 East Washington Boulevard
P.O. Box 880550, Hunter's Point Shipyard Bldg. 114
5427 East La Palma Avenue

• Los Angeles, California 90021 • (213) 749-3411 • Fax: (213) 746-7228
• San Francisco, California 94188 • (415) 330-3000 • Fax: (415) 822-5864
• Anaheim, California 92807 • (714) 693-1026 • Fax: (714) 693-1034

11/03/93

Los Burritos, Inc.**********
File# 27434**********
Geotech L.A.**********
Los Angeles, CA 90021*********

Attn: Scott Pearson
213/749/3411

Chain of custody

Sample #: 3295162501
Received: 10/22/93
Type: Soil

Collector: S.E. Rep.
Sampling Date & Time: 10/22/93, 0828
Method: Sampled By Seco Rep.

I.D.: HA1 - 2 - 10'

CONSTITUENT	METHOD	RESULT	UNIT	MDL
Extraction Method/Date	EPA 5030	10/27/93		
Analysis Date		10/27/93		
EPA 8015M/8020, Combination				
TPH-Gasoline	EPA 8015M	ND	mg/kg	0.1 mg/kg
Benzene	EPA 8020	ND	ug/kg	5.0 ug/kg
Toluene	EPA 8020	ND	ug/kg	5.0 ug/kg
Ethylbenzene	EPA 8020	ND	ug/kg	5.0 ug/kg
Xylenes	EPA 8020	ND	ug/kg	15 ug/kg
Surrogate				
Trifluorotoluene	EPA 8020	94	Percent	

Sample #: 3295162502
Received: 10/22/93
Type: Soil

Collector: S.E. Rep.
Sampling Date & Time: 10/22/93, 0906
Method: Sampled By Seco Rep.

I.D.: HA1 - 4 - 15'

Extraction Method/Date	EPA 5030	10/27/93		
Analysis Date		10/27/93		
EPA 8015M/8020, Combination				
TPH-Gasoline	EPA 8015M	520	mg/kg	0.3 mg/kg
Benzene	EPA 8020	ND	ug/kg	13 ug/kg
Toluene	EPA 8020	45	ug/kg	13 ug/kg
Ethylbenzene	EPA 8020	790	ug/kg	13 ug/kg

(ND = None Detected; MDL = Method Detection Limit)

32951625

ALL REPORTS ARE SUBMITTED AS THE CONFIDENTIAL PROPERTY OF CLIENTS. AUTHORIZATION FOR PUBLICATION OF OUR REPORT, CONCLUSIONS, OR EXTRACTS FROM OR REGARDING THEM IS RESERVED PENDING OUR WRITTEN APPROVAL AS A MUTUAL PROTECTION TO CLIENTS, THE PUBLIC AND OURSELVES.

781 East Washington Boulevard
P.O. Box 880550, Hunter's Point Shipyard Bldg. 114
5427 East La Palma Avenue

• Los Angeles, California 90021 • (213) 749-3411 • Fax: (213) 746-7228
• San Francisco, California 94188 • (415) 330-3000 • Fax: (415) 822-5864
• Anaheim, California 92807 • (714) 693-1026 • Fax: (714) 693-1034

CONSTITUENT	METHOD	RESULT	UNIT	MDL
Xylenes	EPA 8020	4500	ug/kg	39 ug/kg
Surrogate Trifluorotoluene	EPA 8020	99	Percent	

Sample #: 3295162503
Received: 10/22/93
Type: Soil

Collector: S.E. Rep.
Sampling Date & Time: 10/22/93, 0942
Method: Sampled By Seco Rep.

I.D.: HA1 - 5 - 20'

Extraction Method/Date	EPA 5030	10/26/93		
Analysis Date		10/26/93		
EPA 8015M/8020, Combination				
TPH-Gasoline	EPA 8015M	3900	mg/kg	170 mg/kg
Benzene	EPA 8020	ND	ug/kg	850 ug/kg
Toluene	EPA 8020	ND	ug/kg	850 ug/kg
Ethylbenzene	EPA 8020	22000	ug/kg	850 ug/kg
Xylenes	EPA 8020	34000	ug/kg	2500 ug/kg
Surrogate Trifluorotoluene	EPA 8020	100	Percent	

Sample #: 3295162504
Received: 10/22/93
Type: Soil

Collector: S.E. Rep.
Sampling Date & Time: 10/22/93, 1040
Method: Sampled By Seco Rep.

I.D.: HA2 - 2 - 10'

Extraction Method/Date	EPA 5030	10/27/93		
Analysis Date		10/27/93		
EPA 8015M/8020, Combination				
TPH-Gasoline	EPA 8015M	ND	mg/kg	0.1 mg/kg
Benzene	EPA 8020	ND	ug/kg	5.0 ug/kg
Toluene	EPA 8020	ND	ug/kg	5.0 ug/kg
Ethylbenzene	EPA 8020	ND	ug/kg	5.0 ug/kg
Xylenes	EPA 8020	ND	ug/kg	15 ug/kg

(ND = None Detected; MDL = Method Detection Limit)

3295162

ALL REPORTS ARE SUBMITTED AS THE CONFIDENTIAL PROPERTY OF CLIENTS. AUTHORIZATION FOR PUBLICATION OF OUR REPORT, CONCLUSIONS, OR EXTRACTS FROM OR REGARDING THEM IS RESERVED PENDING OUR WRITTEN APPROVAL AS A MUTUAL PROTECTION TO CLIENTS, THE PUBLIC AND OURSELVES.

781 East Washington Boulevard
P.O. Box 880550, Hunter's Point Shipyard Bldg. 114
5427 East La Palma Avenue
• Los Angeles, California 90021 • (213) 749-3411 • Fax: (213) 746-7228
• San Francisco, California 94188 • (415) 330-3000 • Fax: (415) 822-5864
• Anaheim, California 92807 • (714) 693-1026 • Fax: (714) 693-1034

CONSTITUENT	METHOD	RESULT	UNIT	MDL
Surrogate		*		
Trifluorotoluene	EPA 8020	100	Percent	

Sample #: 3295162505
Received: 10/22/93
Type: Soil

Collector: S.E. Rep.
Sampling Date & Time: 10/22/93, 1111
Method: Sampled By Seco Rep.

I.D.: HA2 - 4 - 15'

Extraction Method/Date	EPA 5030	10/27/93		
Analysis Date		10/27/93		
EPA 8015M/8020, Combination		*		
TPH-Gasoline	EPA 8015M	1.3	mg/kg	0.1 mg/kg
Benzene	EPA 8020	ND	ug/kg	5.0 ug/kg
Toluene	EPA 8020	5.3	ug/kg	5.0 ug/kg
Ethylbenzene	EPA 8020	ND	ug/kg	5.0 ug/kg
Xylenes	EPA 8020	ND	ug/kg	15 ug/kg
Surrogate		*		
Trifluorotoluene	EPA 8020	108	Percent	

Sample #: 3295162506
Received: 10/22/93
Type: Soil

Collector: S.E. Rep.
Sampling Date & Time: 10/22/93, 1140
Method: Sampled By Seco Rep.

I.D.: HA2 - 5 - 20'

Extraction Method/Date	EPA 5030	10/27/93		
Analysis Date		10/27/93		
EPA 8015M/8020, Combination		*		
TPH-Gasoline	EPA 8015M	100	mg/kg	4.0 mg/kg
Benzene	EPA 8020	ND	ug/kg	22 ug/kg
Toluene	EPA 8020	64	ug/kg	22 ug/kg
Ethylbenzene	EPA 8020	650	ug/kg	22 ug/kg
Xylenes	EPA 8020	1500	ug/kg	66 ug/kg

(ND = None Detected; MDL = Method Detection Limit)

ALL REPORTS ARE SUBMITTED AS THE CONFIDENTIAL PROPERTY OF CLIENTS. AUTHORIZATION FOR PUBLICATION OF OUR REPORT, CONCLUSIONS, OR EXTRACTS FROM OR REGARDING THEM IS RESERVED PENDING OUR WRITTEN APPROVAL AS A MUTUAL PROTECTION TO CLIENTS, THE PUBLIC AND OURSELVES.

The Full Service Independent Testing Laboratory, Established 1909

781 East Washington Boulevard
P.O. Box 880550, Hunter's Point Shipyard Bldg. 114
5427 East La Palma Avenue

Los Angeles, California 90021 • (213) 749-3411 • Fax: (213) 746-7228
San Francisco, California 94188 • (415) 330-3000 • Fax: (415) 822-5864
Anaheim, California 92807 • (714) 693-1026 • Fax: (714) 693-1034

February 4, 1994

CONSTITUENT	METHOD	RESULT	UNIT	MDL
Surrogate Trifluorotoluene	EPA 8020	108 *	Percent	

Respectfully Submitted,

Shahid Noori

Shahid Noori, Manager Chemical Lab

	67			
	62		64-129	15
	62			
	63		70-117	12
			70-121	17
			67-111	13

(ND = None Detected; MDL = Method Detection Limit)

32951625

ALL REPORTS ARE SUBMITTED AS THE CONFIDENTIAL PROPERTY OF CLIENTS. AUTHORIZATION FOR PUBLICATION OF OUR REPORT, CONCLUSIONS, OR EXTRACTS FROM OR REGARDING THEM IS RESERVED PENDING OUR WRITTEN APPROVAL AS A MUTUAL PROTECTION TO CLIENTS, THE PUBLIC AND OURSELVES.

781 East Washington Boulevard
P.O. Box 880550, Hunter's Point Shipyard Bldg. 114
5427 East La Palma Avenue

• Los Angeles, California 90021 • (213) 749-3411 • Fax: (213) 746-7228
• San Francisco, California 94188 • (415) 330-3000 • Fax: (415) 822-5864
• Anaheim, California 92807 • (714) 693-1026 • Fax: (714) 693-1034

November 3, 1993

Quality Control Report
Matrix Spike and Duplicate Spike

Client: Los Burritos
File No: 27434
Report No: 32951625
Matrix: Soil
Method: EPA 8020
Lab No: 3295164012
Batch No: 33008020-1
Date Analyzed: 10/27/93

PARAMETER		SAMPLE RESULTS (ug/kg)	AMOUNT SPIKED (ug/kg)	AMOUNT RECOVERED (ug/kg)	% REC	SPIKE RECOVERY ACCEPTANCE RANGE(%)	R.P.D.
Benzene	(S)	ND	84	67	79	64-125	<1%
Benzene	(DS)	ND	68	54	80		
Toluene	(S)	ND	84	65	77	70-118	1%
Toluene	(DS)	ND	68	53	78		
Ethyl Benzene	(S)	ND	84	62	74	70-121	1%
Ethyl Benzene	(DS)	ND	68	51	75		
Xylene	(S)	ND	252	183	73	67-126	1%
Xylene	(DS)	ND	204	151	74		

S = Spike
DS = Duplicate Spike
R.P.D. = Relative Percent Difference
ND = None Detected

ALL REPORTS ARE SUBMITTED AS THE CONFIDENTIAL PROPERTY OF CLIENTS. AUTHORIZATION FOR PUBLICATION OF OUR REPORT, CONCLUSIONS, OR EXTRACTS FROM OR REGARDING THEM IS RESERVED PENDING OUR WRITTEN APPROVAL AS A MUTUAL PROTECTION TO CLIENTS, THE PUBLIC AND OURSELVES.

The Full Service Independent Testing Laboratory, Established 1904

781 East Washington Boulevard • Los Angeles, California 90021 • (213) 749-3411 • Fax: (213) 746-7228
P.O. Box 880550, Hunter's Point Shipyard Bldg. 114 • San Francisco, California 94188 • (415) 330-3000 • Fax: (415) 822-5864
5427 East La Palma Avenue • Anaheim, California 92807 • (714) 693-1026 • Fax: (714) 693-1034

November 3, 1993

Quality Control Report
Matrix Spike and Duplicate Spike

Client: Los Burritos
File No: 27434
Report No: 32951625
Matrix: Soil
Method: EPA 8020
Lab No: 3295131502
Batch No: 32998020-1
Date Analyzed: 10/26/93

PARAMETER		SAMPLE RESULTS (ug/kg)	AMOUNT SPIKED (ug/kg)	AMOUNT RECOVERED (ug/kg)	% REC	SPIKE RECOVERY ACCEPTANCE RANGE(%)	R.P.D.
Benzene	(S)	ND	22.7	25.4	112		
Benzene	(DS)	ND	22.7	25.5	112	64-125	<1%
Toluene	(S)	ND	22.7	25.3	112		
Toluene	(DS)	ND	22.7	25.2	111	70-118	1%
Ethyl Benzene	(S)	ND	22.7	25.3	112		
Ethyl Benzene	(DS)	ND	22.7	24.8	109	70-121	2%
Xylene	(S)	ND	68.1	74.2	109		
Xylene	(DS)	ND	68.1	72.6	107	67-126	2%

S = Spike
DS = Duplicate Spike
R.P.D. = Relative Percent Difference
ND = None Detected

ALL REPORTS ARE SUBMITTED AS THE CONFIDENTIAL PROPERTY OF CLIENTS. AUTHORIZATION FOR PUBLICATION OF OUR REPORT, CONCLUSIONS, OR EXTRACTS FROM OR REGARDING THEM IS RESERVED PENDING OUR WRITTEN APPROVAL AS A MUTUAL PROTECTION TO CLIENTS, THE PUBLIC AND OURSELVES.

SMITH-EMERY COMPANY
The Full Service Independent Testing Laboratory, Established 1904

781 East Washington Boulevard
P.O. Box 880550, Hunter's Point Shipyard Bldg. 114
5427 East La Palma Avenue

- Los Angeles, California 90021 • (213) 749-3411 • Fax: (213) 745-6372
- San Francisco, California 94188 • (415) 330-3000 • Fax: (415) 822-5864
- Anaheim, California 92807 • (714) 693-1026 • Fax: (714) 693-1034

CHAIN OF CUSTODY AND ANALYSIS REQUEST

DATE: 10 PAGE 1 OF 1
FILE NO. 2741 LAB NO.

CLIENT NAME:
PROJECT NAME: PROJECT NO. 2741.4 P.O. NO.
ADDRESS:
PROJECT MANAGER: PHONE #: FAX #:
SAMPLER NAME: (Printed) (Signature)

TAT (Analytical Turn Around Time) 0 = Same Day; 1 = 24 Hour; 2 = 48 Hour; (Etc.)

CONTAINER TYPES: B = Brass, G = Glass, P = Plastic, V = Voa Vial, O = Other:

SAMPLE NO.	DATE SAMPLED	TIME SAMPLED	SAMPLE DESCRIPTION	MATRIX: WATER	MATRIX: SOIL	MATRIX: SLUDGE	MATRIX: OTHER	TAT	CONTAINER: #	CONTAINER: TYPE	ANALYSES REQUESTED: 8015M GAS ☐ DIESEL ☐	602/8020 BTEX	418.1						REMARKS: SAMPLE CONDITION/ COMMENTS:
1	10/0	0803	HA1-1-5'		/				1	G									
2		0825	HA1-2-10'		/				1	G	/	/							
3		0845	HA1-3-11'Y		/				1	G									
4		0900	HA1-4-15'Y		/				1	G	/	/							
5		0942	HA1-5-20'Y		/				1	G	/	/							
6		1010	HA2-1-5'		/				1	G	/	/							
7		1040	HA2-2-10'		/				1	G	/	/							
8		1051	HA2-3-15'Y		/				1	G	/	/							
9		1111	HA2-4-15'Y		/				1	G	/	/							
10		1140	HA2-5-20'Y		/				1	G	/	/							

Relinquished By: (Signature and Printed Name) Received By: (Signature and Printed Name) Date: Time:

Relinquished By: (Signature and Printed Name) Received By: (Signature and Printed Name) Date: Time:

Relinquished By: (Signature and Printed Name) Received By: (Signature and Printed Name) Date: Time:

SPECIAL INSTRUCTIONS:

SAMPLE DISPOSITION:

1. Samples returned to client? YES NO
2. Samples will not be stored over 30 days, unless additional storage time is requested.
3. Storage time requested:

By Date

The Full Service Independent Testing Laboratory, Established 1904

781 East Washington Boulevard
P.O. Box 880550, Hunter's Point Shipyard Bldg. 114
5427 East La Palma Avenue

• Los Angeles, California 90021 • (213) 749-3411 • Fax: (213) 746-7228
• San Francisco, California 94188 • (415) 330-3000 • Fax: (415) 822-5864
• Anaheim, California 92807 • (714) 693-1026 • Fax: (714) 693-1034

CONSTITUENT	METHOD	RESULT	UNIT	MDL
Xylenes	EPA 8020	ND	ug/kg	15 ug/kg
Surrogate		*		
Trifluorotoluene	EPA 8020	88	Percent	

Sample #: 3301180503
Received: 10/28/93
Type: Soil

Collector: S.E. Rep.
Sampling Date & Time: 10/28/93, 1158
Method: Sampled By Seco Rep.

I.D.: HA5 - 3 - 20'

Extraction Method/Date	EPA 5030	11/02/93		
Analysis Date		11/02/93		
EPA 8015M/8020, Combination		*		
TPH-Gasoline	EPA 8015M	0.1	mg/kg	0.1 mg/kg
Benzene	EPA 8020	ND	ug/kg	5.0 ug/kg
Toluene	EPA 8020	ND	ug/kg	5.0 ug/kg
Ethylbenzene	EPA 8020	ND	ug/kg	5.0 ug/kg
Xylenes	EPA 8020	ND	ug/kg	15 ug/kg
Surrogate		*		
Trifluorotoluene	EPA 8020	89	Percent	

Sample #: 3301180504
Received: 10/28/93
Type: Soil

Collector: S.E. Rep.
Sampling Date & Time: 10/28/93, 1415
Method: Sampled By Seco Rep.

I.D.: HA6 - 3 - 20'

Extraction Method/Date	EPA 5030	11/02/93		
Analysis Date		11/02/93		
EPA 8015M/8020, Combination		*		
TPH-Gasoline	EPA 8015M	0.1	mg/kg	0.1 mg/kg
Benzene	EPA 8020	ND	ug/kg	5.0 ug/kg
Toluene	EPA 8020	ND	ug/kg	5.0 ug/kg
Ethylbenzene	EPA 8020	ND	ug/kg	5.0 ug/kg
Xylenes	EPA 8020	ND	ug/kg	15 ug/kg

[ND = None Detected; MDL = Method Detection Limit]

33011805

ALL REPORTS ARE SUBMITTED AS THE CONFIDENTIAL PROPERTY OF CLIENTS. AUTHORIZATION FOR PUBLICATION OF OUR REPORT, CONCLUSIONS OR EXTRACTS FROM OR REGARDING THEM IS RESERVED PENDING OUR WRITTEN APPROVAL AS A MUTUAL PROTECTION TO CLIENTS, THE PUBLIC AND OURSELVES.

SMITH-EMERY COMPANY
The Full Service Independent Testing Laboratory, Established 1904
781 East Washington Boulevard, P.O. Box 880550, Hunter's Point Shipyard Bldg. 114, 5427 East La Palma Avenue
• Los Angeles, California 90021 • (213) 749-3411 • Fax: (213) 745-6372
• San Francisco, California 94188 • (415) 330-3000 • Fax: (415) 822-5864
• Anaheim, California 92807 • (714) 693-1026 • Fax: (714) 693-1034

CHAIN OF CUSTODY AND ANALYSIS REQUEST

DATE: 10-[illegible]-01 PAGE 1 OF 2
FILE NO. 11-A LAB NO. 22-21[illegible]

CLIENT NAME: [illegible]
PROJECT NAME: [illegible] PROJECT NO. 27434 2-7744-A P.O. NO.:
ADDRESS: 1351 N Vermont
PROJECT MANAGER: [illegible] PHONE #: FAX #:
SAMPLER NAME: MIKE LASTRELLA (Signature)
TAT (Analytical Turn Around Time) 0 = Same Day; 1 = 24 Hour; 2 = 48 Hour; (Etc.)
CONTAINER TYPES: B = Brass, G = Glass, P = Plastic, V = Voa Vial, O = Other:

ANALYSES REQUESTED: 8015M GAS ☒ DIESEL ☐ | 602/8020 BTEX | 418.1

REMARKS: 8015/8020 Combo

SAMPLE NO.	DATE SAMPLED	TIME SAMPLED	SAMPLE DESCRIPTION	MATRIX: WATER	SOIL	SLUDGE	OTHER	TAT	CONTAINER: #	TYPE	8015M GAS	602/8020 BTEX	418.1	SAMPLE CONDITION/ COMMENTS:
1	10-[illegible]	10[illegible]	HA3-1-10'		/				1	G				
2	"	11[illegible]	HA3-2-15'		/				1	G				
3	"	1231	HA3-3-20'		/				1	G	/	/		
4	"	13[illegible]	HA3-4-25'		/				1	G				
5	"	[illegible]1A3	HA4-1-10'		/				1	G				
6	"	1005	HA4-2-15'		/				1	G				
7	"	1030	HA4-3-20' *		/				1	G	/	/		
8	"	1105	HA5-1-10'		/				1	G				
9	"	1137	HA5-2-15'		/				1	G				
10	2	11-8	HA5-3-20'		/				1	G	/	/		

Relinquished By: (Signature and Printed Name) MIKE LASTRELLA — Received By: (Signature and Printed Name) [illegible] — Date 10-26-01 — Time [illegible]
Relinquished By: (Signature and Printed Name) — Received By: (Signature and Printed Name) — Date — Time
Relinquished By: (Signature and Printed Name) — Received By: (Signature and Printed Name) — Date — Time

SPECIAL INSTRUCTIONS:

SAMPLE DISPOSITION:
1. Samples returned to client? YES (NO)
2. Samples will not be stored over 30 days, unless additional storage time is requested.
3. Storage time requested _____ days
By _____ Date

SMITH-EMERY COMPANY
The Full Service Independent Testing Laboratory, Established 1904

781 East Washington Boulevard • Los Angeles, California 90021 • (213) 749-3411 • Fax: (213) 745-6372
P.O. Box 880550, Hunter's Point Shipyard Bldg. 114 • San Francisco, California 94188 • (415) 330-3000 • Fax: (415) 822-5864
5427 East La Palma Avenue • Anaheim, California 92807 • (714) 693-1026 • Fax: (714) 693-1034

CHAIN OF CUSTODY AND ANALYSIS REQUEST

DATE: 10-28-94 PAGE 1 OF 1
FILE NO. 2114 LAB NO. 53711

CLIENT NAME: Los Padres Forestry
PROJECT NAME: Los Burros 3530 PROJECT NO. 2114 P.O. NO.
ADDRESS: 1331 Investment
PROJECT MANAGER: Scott PHONE #: FAX #:
SAMPLER NAME: Mark Lastoria (Signature)

TAT (Analytical Turn Around Time) 0 = Same Day, 1 = 24 Hour, 2 = 48 Hour, (Etc.)

CONTAINER TYPES: B = Brass, G = Glass, P = Plastic, V = Voa Vial, O = Other:

SAMPLE NO.	DATE SAMPLED	TIME SAMPLED	SAMPLE DESCRIPTION	MATRIX: WATER	MATRIX: SOIL	MATRIX: SLUDGE	MATRIX: OTHER	TAT	CONTAINER: #	CONTAINER: TYPE	ANALYSES REQUESTED: 8015M GAS ☑ DIESEL ☐	602/8020 BTEX	418.1					
1	10-28	1225	1LA5-4-25'		/				1	G								
2		1320	1LA6-1-10'		/				1	G								
3		1400	1LA6-2-15'		/				1	G								
4		1415	1LA6-3-20'*		/				1	G	/	/						

REMARKS: Burlington Coat

SAMPLE CONDITION/ COMMENTS:

Relinquished By: (Signature and Printed Name)	Received By: (Signature and Printed Name)	Date:	Time:
Mark Lastoria	[illegible]	10/28/94	1715
Relinquished By: (Signature and Printed Name)	Received By: (Signature and Printed Name)	Date	Time
Relinquished By: (Signature and Printed Name)	Received By: (Signature and Printed Name)		

SAMPLE DISPOSITION:
1. Samples returned to client? YES (NO)
2. Samples will not be stored over 30 days, unless additional storage time is requested

SMITH-EMERY COMPANY
The Full Service Independent Testing Laboratory, Established 1904

781 East Washington Boulevard
P.O. Box 880550, Hunter's Point Shipyard Bldg. 114
5427 East La Palma Avenue

• Los Angeles, California 90021 • (213) 749-3411 • Fax: (213) 746-7228
• San Francisco, California 94188 • (415) 330-3000 • Fax: (415) 822-5664
• Anaheim, California 92807 • (714) 693-1026 • Fax: (714) 693-1034

11/09/93

Los Burritos, Inc.**********
File# 27434**********
Geotech L.A.**********
Los Angeles, CA 90021*********

Attn: Scott Pearson
213/749/3411

Chain of custody

Sample #: 3309110801
Received: 11/05/93
Type: Soil

Collector: S.E. Rep.
Sampling Date & Time: 10/28/93, 1030
Method: Sampled By Seco Rep.

I.D.: HA4 - 3 - 20' Ref. Lab# 33011805

CONSTITUENT	METHOD	RESULT	UNIT	MDL
Extraction Method/Date	EPA 5020/3510	11/08/93		
Analysis Date		11/08/93		
EPA 8015M, Hydrocarbon Ranges		*		
C10 - C20	EPA 8015M	ND	mg/kg	10 mg/kg
C20 - C30	EPA 8015M	ND	mg/kg	100 mg/kg

Sample #: 3309110802
Received: 11/05/93
Type: Soil

Collector: S.E. Rep.
Sampling Date & Time: 10/22/93, ****
Method: Sampled By Seco Rep.

I.D.: B6 - S6 - 20'

Extraction Method/Date	EPA 5020/3510	11/08/93		
Analysis Date		11/08/93		
EPA 8015M, Hydrocarbon Ranges		*		
C10 - C20	EPA 8015M	ND	mg/kg	10 mg/kg
C20 - C30	EPA 8015M	ND	mg/kg	100 mg/kg

Respectfully Submitted,

Shahid Noori

Shahid Noori, Manager Chemical Lab

(ND = None Detected; MDL = Method Detection Limit)

33091108

ALL REPORTS ARE SUBMITTED AS THE CONFIDENTIAL PROPERTY OF CLIENTS. AUTHORIZATION FOR PUBLICATION OF OUR REPORT, CONCLUSIONS, OR EXTRACTS FROM OR REGARDING THEM IS RESERVED PENDING OUR WRITTEN APPROVAL AS A MUTUAL PROTECTION TO CLIENTS, THE PUBLIC AND OURSELVES.

SMITH-EMERY COMPANY
The Full Service Independent Testing Laboratory, Established 1904

781 East Washington Boulevard • Los Angeles, California 90021 • (213) 749-3411 • Fax: (213) 746-7228
P.O. Box 880550, Hunter's Point Shipyard Bldg. 114 • San Francisco, California 94188 • (415) 330-3000 • Fax: (415) 822-5864
5427 East La Palma Avenue • Anaheim, California 92807 • (714) 693-1026 • Fax: (714) 693-1034

November 11, 1993

QUALITY CONTROL DATA
MATRIX SPIKE AND DUPLICATE SPIKE

CLIENT: Los Burritos
FILE NO: 27434
REPORT NO: 33091108
MATRIX: Soil
METHOD: EPA 8015M Diesel
LAB NO: 3309110802
BATCH NO: 33128015-1

PARAMETER		SAMPLE RESULTS (mg/kg)	AMOUNT SPIKED (mg/kg)	AMOUNT RECOVERED (mg/kg)	% REC	SPIKE RECOVERY ACCEPTANCE RANGE(%)	R.P
Diesel	(Spike)	ND	143	122	85		
Diesel	(Dup. Spike)	ND	143	108	76	62-140	10

R.P.D. = Relative Percent Difference
ND = None Detected

ALL REPORTS ARE SUBMITTED AS THE CONFIDENTIAL PROPERTY OF CLIENTS. AUTHORIZATION FOR PUBLICATION OF OUR REPORT, CONCLUSIONS, OR E
TRACTS FROM OR REGARDING THEM IS RESERVED PENDING OUR WRITTEN APPROVAL AS A MUTUAL PROTECTION TO CLIENTS, THE PUBLIC AND OURSELVE

SMITH-EMERY COMPANY
The Full Service Independent Testing Laboratory, Established 1904

781 East Washington Boulevard, P.O. Box 880550, Hunter's Point Shipyard Bldg. 114, 5427 East La Palma Avenue
• Los Angeles, California 90021 • (213) 749-3411 • Fax: (213) 745 6132
• San Francisco, California 94188 • (415) 330-3000 • Fax: (415) 822-5864
• Anaheim, California 92807 • (714) 693-1026 • Fax: (714) 693-1034

NEW LAB# 3309110801

CHAIN OF CUSTODY AND ANALYSIS REQUEST

DATE: 10-28-95 PAGE 1 OF 2
FILE NO. 27434 LAB NO. 330 1180.5

CLIENT NAME: Los Bunkitos
PROJECT NAME: Los Burritos PROJECT NO. 27434 ~~27443A~~ P.O. NO.
ADDRESS: 1331 N. Vermont
PROJECT MANAGER: Scott PHONE #: FAX #:
SAMPLER NAME: Mark Lastipka (Signature)
TAT (Analytical Turn Around Time) 0 = Same Day; 1 = 24 Hour; 2 = 48 Hour; (Etc.)
CONTAINER TYPES: B = Brass, G = Glass, P = Plastic, V = Voa Vial, O = Other

ANALYSES REQUESTED: 8015M GAS ☑ DIESEL ☐ | 602/8020 BTEX | 418.1

REMARKS: 8015/602 Combo * NEW LAB# IS ONLY FOR HA4-3- AND B6-S6-2

SAMPLE NO.	DATE SAMPLED	TIME SAMPLED	SAMPLE DESCRIPTION	MATRIX: WATER	SOIL	SLUDGE	OTHER	TAT	CONTAINER: #	TYPE
1	10 28	1015	HA3-1-10'		/				1	G
2		1125	HA3-2-15'		/				1	G
3		1231	HA3-3-20'		/				1	G
4		1345	HA3-4-23'		/				1	G
5		0943	HA4-1-10'		/				1	G
6		1005	HA4-2-15'		/				1	G
7 *		1030	HA4-3-20' *		/				1	G
8		1105	HA5-1-10'		/				1	G
9		1139	HA5-2-15'		/				1	G
10		1158	HA5-3-20'		/				1	G

Relinquished By (Signature and Printed Name): Mark Lastipka — Received By (Signature and Printed Name): Mike Monge — Date: 10 28 95 — Time: 1645

Relinquished By (Signature and Printed Name): — Received By (Signature and Printed Name): — Date: — Time:

Relinquished By (Signature and Printed Name): — Received By (Signature and Printed Name): — Date: — Time:

SPECIAL INSTRUCTIONS:

SAMPLE DISPOSITION:
1. Samples returned to client? YES NO
Samples will not be stored over 30 days unless
2. Samples will not be stored over 30 days, unless additional storage time is requested.
3. Storage time requested:

SMITH-EMERY COMPANY
The Full Service Independent Testing Laboratory, Established 1904
781 East Washington Boulevard • Los Angeles, California 90021 • (213) 749-3411 • Fax (213) 745-6322
P.O. Box 880550, Hunter's Point Shipyard Bldg. 114 • San Francisco, California 94188 • (415) 330-3000 • Fax (415) 822-5864
5327 East La Palma Avenue • Anaheim, California 92807 • (714) 693-1026 • Fax (714) 693-1034

NEW LAB# 3309110301

CHAIN OF CUSTODY AND ANALYSIS REQUEST

DATE: 10-22-93 PAGE 1 OF 3
FILE NO. 27434 LAB NO. 3309110301

CLIENT NAME: Los Burritos, Inc.
PROJECT NAME: 1331 N. Vermont PROJECT NO. 27434 P.O. NO.
ADDRESS: 1331 N. Vermont, Hollywood, CA
PROJECT MANAGER: Scott PHONE #: FAX #:
SAMPLER NAME: Scott Pearson (Printed) Scott Pearson (Signature)

TAT (Analytical Turn Around Time) 0 = Same Day; 1 = 24 Hour; 2 = 48 Hour; (Etc.)

CONTAINER TYPES: B = Brass, G = Glass, P = Plastic, V = Voa Vial, O = Other:

	SAMPLE NO.	DATE SAMPLED	TIME SAMPLED	SAMPLE DESCRIPTION	MATRIX: WATER	SOIL	SLUDGE	OTHER	TAT	CONTAINER: #	TYPE	8015M GAS / DIESEL	8020 BTEX	418.1					
	1	10-22		B6-51-5'		/				1	B								
	2			B6-52-10'		/				1	B	/	/						
	3			B6-53-12.5'		/				1	B								
	4			B6-54-15'		/				1	B								
	5			B6-55-17.5'		/				1	B	/	/						
*	6			B6-56-20'		/				1	G	/	/						
	7			B6-57-22.5'		/				1	B	/	/						
	8			B6-58-25'		/				1	B								
	9			B6-59-30'		/				1	B	/	/						
	10	↓		B7-51-10'		/				1	B								

REMARKS:
8015/8020 Combo
* NEW LAB; IS ONLY FOR HA4-3 AND B6-56-20

SAMPLE CONDITION/ COMMENTS:
Hold
Combo
Hold
Hold
Combo
Combo
Combo
Hold
Combo
Hold

Relinquished By (Signature and Printed Name)	Received By (Signature and Printed Name)	Date	Time
Scott Pearson Scott Pearson	William Arango WILLIAM ARANGO	10/22/93	1605

SPECIAL INSTRUCTIONS:

SAMPLE DISPOSITION:
1. Samples returned to client? YES (NO)
2. Samples will not be stored over 30 days, unless additional storage time is requested.
3. Storage time requested
By Date

781 East Washington Boulevard
P.O. Box 880550, Hunter's Point Shipyard Bldg. 114
5427 East La Palma Avenue

• Los Angeles, California 90021 • (213) 749-3411 • Fax: (213) 746-7228
• San Francisco, California 94188 • (415) 330-3000 • Fax: (415) 822-5864
• Anaheim, California 92807 • (714) 693-1026 • Fax: (714) 693-1034

11/11/93

Los Burritos, Inc.**********
File# 27434**********
Geotech L.A.**********
Los Angeles, CA 90021*********

Attn: Scott Pearson
213/749/3411

Chain of custody
Ref. Lab# 3309110802

Sample #: 3314102800
Received: 11/10/93
Type: Soil

Collector: S.E. Rep.
Sampling Date & Time: 10/22/93, ****
Method: Sampled By Secco Rep.

I.D.: B6 - S6 - 20'

CONSTITUENT	METHOD	RESULT	UNIT	MDL
Extraction Method/Date	EPA 5020	11/11/93		
Analysis Date		11/11/93		
TPH-Gasoline	EPA 8015M	92	mg/kg	1.0 mg/kg

Respectfully Submitted,

Shahid Noori

Shahid Noori, Manager Chemical Lab

[ND = None Detected; MDL = Method Detection Limit]

33141028

ALL REPORTS ARE SUBMITTED AS THE CONFIDENTIAL PROPERTY OF CLIENTS. AUTHORIZATION FOR PUBLICATION OF OUR REPORT, CONCLUSIONS OR I
TRACTS FROM OR REGARDING THEM IS RESERVED PENDING OUR WRITTEN APPROVAL AS A MUTUAL PROTECTION TO CLIENTS, THE PUBLIC AND OURSELV

781 East Washington Boulevard
P.O. Box 880550, Hunter's Point Shipyard Bldg. 114
5427 East La Palma Avenue

Los Angeles, California 90021 • (213) 749-3411 • Fax: (213) 746-7228
San Francisco, California 94188 • (415) 330-3000 • Fax: (415) 822-5864
Anaheim, California 92807 • (714) 693-1026 • Fax: (714) 693-1034

November 11, 1993

QUALITY CONTROL DATA
MATRIX SPIKE and REPLICATE

CLIENT: Los Burritos
FILE NO: 27434
REPORT NO: 33141028
MATRIX: Soil
METHOD: EPA 8015M
LAB NO: 3313104805-S, 3314102800-R
BATCH NO: 33158015-1

PARAMETER	SAMPLE RESULTS (mg/kg)	AMOUNT SPIKED (mg/kg)	AMOUNT RECOVERED (mg/kg)	% REC	SPIKE RECOVERY ACCEPTANCE RANGE(%)
Gasoline (Spike)	ND	38.4	33.1	86	53-125

REPLICATE

PARAMETER	ORIGINAL RESULT (mg/l)	REPLICATE RESULT (mg/l)	R.P.D.
TRPH	79	92	15%

R.P.D. = Relative Percent Difference
ND = None Detected

ALL REPORTS ARE SUBMITTED AS THE CONFIDENTIAL PROPERTY OF CLIENTS. AUTHORIZATION FOR PUBLICATION OF OUR REPORT, CONCLUSIONS OR EXTRACTS FROM OR REGARDING THEM IS RESERVED PENDING OUR WRITTEN APPROVAL AS A MUTUAL PROTECTION TO CLIENTS, THE PUBLIC AND OURSELVES.

SAC EAST ONT NEW LAB, 331, 10200

SE — Sacramento East Ontario
The Full Service Independent Testing Laboratory, Established 1904

781 East Washington Boulevard, P.O. Box 8805.50, Hunter's Point Shipyard Bldg 411, 5427 East La Palma Avenue
• Los Angeles, California 90021 • (213) 749-3411 • Fax: (213) 745-6372
• San Francisco, California 94188 • (415) 330-3000 • Fax: (415) 822-5864
• Anaheim, California 92807 • (714) 693-1026 • Fax: (714) 693-1034

CHAIN OF CUSTODY AND ANALYSIS REQUEST

DATE: 10-22-93 PAGE 1 OF 3
FILE NO. 27434 LAB NO. 3309110801

CLIENT NAME: Los Burritos, Inc.
PROJECT NAME: 1331 N. Vermont PROJECT NO. 27434 P.O. NO.
ADDRESS: 1331 N. Vermont, Hollywood, CA
PROJECT MANAGER: Scott PHONE #: FAX #:
SAMPLER NAME: Scott Pearson (Printed) Scott Pearson (Signature)

TAT (Analytical Turn Around Time) 0 = Same Day; 1 = 24 Hour; 2 = 48 Hour; (Etc.)

CONTAINER TYPES: B = Brass, G = Glass, P = Plastic, V = Voa Vial, O = Other

ANALYSES REQUESTED:

REMARKS:

8015/8020 Combo NEW LAB# IS ONLY FOR 8015MGAS ANALYSIS ON B6-56-20

SAMPLE NO.	DATE SAMPLED	TIME SAMPLED	SAMPLE DESCRIPTION	MATRIX: WATER	SOIL	SLUDGE	OTHER	TAT	CONTAINER: #	TYPE	8015M GAS / DIESEL ☐	602/8020 BTEX	418.1	SAMPLE CONDITION/ COMMENTS:
1	10-22		B6-51-5'		/				1	B				Hold
2			B6-52-10'		/				1	B	/	/		Combo
3			B6-53-12.5'		/				1	B				Hold
4			B6-54-15'		/				1	B				Hold
5			B6-55-17.5'		/				1	B	/	/		Combo
* 6			B6-56-20'		/				1	G	/	/		Combo
7			B6-57-22.5'		/				1	B	/	/		Combo
8			B6-58-25'		/				1	B				Hold
9			B6-59-30'		/				1	B	/	/		Combo
10	↓		B7-51-10'		/				1	B				Hold

Relinquished By (Signature and Printed Name): Scott Pearson — Received By (Signature and Printed Name): William Uranit — Date: 10/22/93 — Time: 1605
Relinquished By (Signature and Printed Name): Scott Pearson — Received By (Signature and Printed Name): — Date: — Time:
Relinquished By (Signature and Printed Name): — Received By (Signature and Printed Name): — Date: — Time:

SPECIAL INSTRUCTIONS:

SAMPLE DISPOSITION:
1. Samples returned to client? YES (NO)
2. Samples will not be stored over 30 days, unless additional storage time is requested.
If Storage time requested ... By _____ Date ...

APPENDIX - B

REFERENCES

REFERENCES

1. "Phase I Environmental Assessment, 1321 North Vermont Avenue, 1326 & 1328 North Ne Hampshire, 1345 North Vermont Avenue, Los Angeles, California" SECo. File No. 2640 SECo. Report No. G-93-5176 dated March 25, 1993.

2. "Environmental Sampling Report, 1345 North Vermont Avenue, Los Angeles, California" SEC File No. 26409, SECo. Report No. G-93-5242 dated April 8, 1993.

Appendix D
ENVIRONMENTAL AGENCY DATABASE SEARCH REPORT

1321 North Vermont
1321 North Vermont
Los Angeles, CA 90027

Inquiry Number: 4544282.2s
February 22, 2016

The EDR Radius Map™ Report with GeoCheck®

EDR® Environmental Data Resources Inc

6 Armstrong Road, 4th floor
Shelton, CT 06484
Toll Free: 800.352.0050
www.edrnet.com

TABLE OF CONTENTS

SECTION	PAGE
Executive Summary	ES1
Overview Map	2
Detail Map	3
Map Findings Summary	4
Map Findings	8
Orphan Summary	238
Government Records Searched/Data Currency Tracking	GR-1

GEOCHECK ADDENDUM

Physical Setting Source Addendum	A-1
Physical Setting Source Summary	A-2
Physical Setting Source Map	A-7
Physical Setting Source Map Findings	A-8
Physical Setting Source Records Searched	PSGR-1

Thank you for your business.
Please contact EDR at 1-800-352-0050
with any questions or comments.

Disclaimer - Copyright and Trademark Notice

This Report contains certain information obtained from a variety of public and other sources reasonably available to Environmental Data Resources, Inc. It cannot be concluded from this Report that coverage information for the target and surrounding properties does not exist from other sources. **NO WARRANTY EXPRESSED OR IMPLIED, IS MADE WHATSOEVER IN CONNECTION WITH THIS REPORT. ENVIRONMENTAL DATA RESOURCES, INC. SPECIFICALLY DISCLAIMS THE MAKING OF ANY SUCH WARRANTIES, INCLUDING WITHOUT LIMITATION, MERCHANTABILITY OR FITNESS FOR A PARTICULAR USE OR PURPOSE. ALL RISK IS ASSUMED BY THE USER. IN NO EVENT SHALL ENVIRONMENTAL DATA RESOURCES, INC. BE LIABLE TO ANYONE, WHETHER ARISING OUT OF ERRORS OR OMISSIONS, NEGLIGENCE, ACCIDENT OR ANY OTHER CAUSE, FOR ANY LOSS OF DAMAGE, INCLUDING, WITHOUT LIMITATION, SPECIAL, INCIDENTAL, CONSEQUENTIAL, OR EXEMPLARY DAMAGES. ANY LIABILITY ON THE PART OF ENVIRONMENTAL DATA RESOURCES, INC. IS STRICTLY LIMITED TO A REFUND OF THE AMOUNT PAID FOR THIS REPORT.** Purchaser accepts this Report "AS IS". Any analyses, estimates, ratings, environmental risk levels or risk codes provided in this Report are provided for illustrative purposes only, and are not intended to provide, nor should they be interpreted as providing any facts regarding, or prediction or forecast of, any environmental risk for any property. Only a Phase I Environmental Site Assessment performed by an environmental professional can provide information regarding the environmental risk for any property. Additionally, the information provided in this Report is not to be construed as legal advice.

Copyright 2016 by Environmental Data Resources, Inc. All rights reserved. Reproduction in any media or format, in whole or in part, of any report or map of Environmental Data Resources, Inc., or its affiliates, is prohibited without prior written permission.

EDR and its logos (including Sanborn and Sanborn Map) are trademarks of Environmental Data Resources, Inc. or its affiliates. All other trademarks used herein are the property of their respective owners.

EXECUTIVE SUMMARY

A search of available environmental records was conducted by Environmental Data Resources, Inc (EDR). The report was designed to assist parties seeking to meet the search requirements of EPA's Standards and Practices for All Appropriate Inquiries (40 CFR Part 312), the ASTM Standard Practice for Environmental Site Assessments (E 1527-13) or custom requirements developed for the evaluation of environmental risk associated with a parcel of real estate.

TARGET PROPERTY INFORMATION

ADDRESS

1321 NORTH VERMONT
LOS ANGELES, CA 90027

COORDINATES

Latitude (North):	34.0964510 - 34° 5' 47.22''
Longitude (West):	118.2921320 - 118° 17' 31.67''
Universal Tranverse Mercator:	Zone 11
UTM X (Meters):	380803.0
UTM Y (Meters):	3773409.2
Elevation:	376 ft. above sea level

USGS TOPOGRAPHIC MAP ASSOCIATED WITH TARGET PROPERTY

Target Property Map:	5630741 HOLLYWOOD, CA
Version Date:	2012

AERIAL PHOTOGRAPHY IN THIS REPORT

Portions of Photo from:	20120505, 20120428
Source:	USDA

MAPPED SITES SUMMARY

Target Property Address:
1321 NORTH VERMONT
LOS ANGELES, CA 90027

Click on Map ID to see full detail.

MAP ID	SITE NAME	ADDRESS	DATABASE ACRONYMS	RELATIVE ELEVATION	DIST (ft. & mi.) DIRECTION
A1	MONCADA'S DENTAL OFF	1321 N VERMONT AVE S	CA HAZNET		TP
A2	MIAYES ELIAS	1331 N VERMONT AVE	EDR Hist Auto	Higher	28, 0.005, ENE
A3	FOOK MAR	1309 N VERMONT AVE	EDR Hist Cleaner	Lower	44, 0.008, SSE
A4	PROULX J H	1307 N VERMONT AVE	EDR Hist Cleaner	Lower	57, 0.011, SSE
B5	KERR H W	1410 N VERMONT AVE	EDR Hist Cleaner	Higher	144, 0.027, NNE
C6	KIRSON VICTOR	4707 FOUNTAIN AVE	EDR Hist Cleaner	Lower	174, 0.033, South
7		1405 N NEW HAMPSHIRE	EDR Hist Cleaner	Higher	185, 0.035, NW
C8	WAHLQUIST CY	4706 FOUNTAIN AVE	EDR Hist Auto	Lower	210, 0.040, South
C9	CALIFORNIA OIL ASP	4700 FOUNTAIN AVE	EDR Hist Auto	Lower	212, 0.040, SSE
C10	DICKEN R C	4712 FOUNTAIN AVE	EDR Hist Auto	Lower	213, 0.040, South
B11	KROLL IDA MRS	1428 N VERMONT AVE	EDR Hist Cleaner	Higher	216, 0.041, NNE
C12	KIRSON VICTOR	4745 FOUNTAIN AVE	EDR Hist Cleaner	Lower	229, 0.043, SSW
C13	TURNER T P	4747 FOUNTAIN AVE	EDR Hist Auto	Lower	233, 0.044, SSW
C14	UNION OIL SERVICE ST	1270 N VERMONT AVENU	CA HIST UST, CA HAZNET	Lower	363, 0.069, SSE
C15	TOSCO CORPORATION #3	1270 N VERMONT AVE	CA UST	Lower	363, 0.069, SSE
C16	76 PRODUCTS STATION	1270 VERMONT AVE N	CA LUST, CA HIST CORTESE	Lower	363, 0.069, SSE
C17	WATKINS JACK	1270 N VERMONT AVE	EDR Hist Auto	Lower	363, 0.069, SSE
C18	SERVICE STATION 3647	1270 N VERMONT AVE	CA SWEEPS UST, CA HIST UST, CA FID UST	Lower	363, 0.069, SSE
D19	MC CALL PAYNE INC	4700 S SUNSET BLVD	EDR Hist Auto	Higher	434, 0.082, North
E20	DOWNEN P W	4720 S SUNSET BLVD	EDR Hist Auto	Higher	448, 0.085, NNW
D21	CHILDRENS HOSPITAL O	4650 SUNSET BOULEVAR	RCRA-LQG, CA ENVIROSTOR, CA HIST UST, CA FID UST,...	Higher	454, 0.086, NNE
D22	CHILDREN'S HOSPITAL	4650 W SUNSET BLVD	CA UST, CA SWEEPS UST	Higher	454, 0.086, NNE
E23	KAISER FOUNDATION HE	4733 W SUNSET BLVD	CA SWEEPS UST, CA FID UST	Higher	509, 0.096, NNW
E24	KAISER FOUNDATION HO	4760 W SUNSET BLVD	CA UST, CA SWEEPS UST	Higher	532, 0.101, NNW
E25	KAISER FOUNDATION HO	4760 W SUNSET BLVD	CA FID UST	Higher	532, 0.101, NNW
E26	TEXACO INC	4747 W SUNSET BLVD	CA SWEEPS UST, CA FID UST	Higher	534, 0.101, NNW
F27	PACIFIC BELL	1255 N VERMONT	RCRA-SQG, CA LUST, CA UST, CA SWEEPS UST, CA HIST...	Lower	543, 0.103, South
D28	PRATTE GARLAND	4661 S SUNSET BLVD	EDR Hist Auto	Higher	572, 0.108, NNE
G29	QUEEN OF ANGELS HOLL	1300 N VERMONT AVE	CA SWEEPS UST, CA FID UST, CA EMI	Higher	579, 0.110, East
G30	KARTOFF M J	1300 N VERMONT AVE	EDR Hist Auto	Higher	579, 0.110, East
G31	QUEEN OF ANGELES HPM	1300 N VERMONT AVE	RCRA-LQG, CA LUST, FINDS, CA HAZNET, ECHO	Higher	579, 0.110, East
G32	HOLLYWOOD PRESBYTERI	1300 N VERMONT AVE	CA UST	Higher	579, 0.110, East
F33		1233 N VERMONT AVE	EDR Hist Cleaner	Lower	598, 0.113, South
34		1250 N NEW HAMPSHIRE	EDR Hist Auto	Lower	623, 0.118, SSW
H35	CHURCH OF SCIENTOLOG	4833 FOUNTAIN AVE	CA UST, CA SWEEPS UST	Lower	644, 0.122, WSW
H36	CHURCH OF SCIENTOLOG	4833 FOUNTAIN AVE	CA FID UST	Lower	644, 0.122, WSW
D37	KAISER PERMANENTE RE	1515 N VERMONT LEVEL	RCRA NonGen / NLR, FINDS, ECHO	Higher	649, 0.123, North
D38	KAISER MEDICAL CENTE	1515 N VERMONT AVE	CA SWEEPS UST, CA FID UST	Higher	649, 0.123, North
I39	BUILDING MGMT SERVIC	1404 N CATALINA ST	CA UST	Lower	687, 0.130, WNW

MAPPED SITES SUMMARY

Target Property Address:
1321 NORTH VERMONT
LOS ANGELES, CA 90027

Click on Map ID to see full detail.

MAP ID	SITE NAME	ADDRESS	DATABASE ACRONYMS	RELATIVE ELEVATION	DIST (ft. & mi.) DIRECTION
I40	UNK	1404 N CATALINA ST	CA SWEEPS UST, CA FID UST	Lower	687, 0.130, WNW
J41	KAISER FOUND HOSPITA	4730 BARNSDALE AVE	CA SWEEPS UST, CA FID UST	Higher	773, 0.146, North
J42	KAISER FOUNDATION HO	4730 BARNSDALL AVE	CA UST	Higher	773, 0.146, North
K43	CHILDRENS HOSPITAL	4560 SUNSET	CA HIST CORTESE	Higher	786, 0.149, NE
K44	CHILDRENS HOSPITAL	4560 SUNSET BLVD W	CA LUST	Higher	786, 0.149, NE
J45	RITE AID NO 5435	1533 N VERMONT AVE	RCRA-SQG, FINDS, ECHO	Higher	909, 0.172, North
L46	KAISER FOUNDATION HO	4867 W SUNSET BLVD	CA UST	Higher	994, 0.188, WNW
L47	KAISER PERMANENTE LO	4867 W. SUNSET BLVD.	RCRA-LQG	Higher	994, 0.188, WNW
L48	KAISER FOUNDATION HO	4867 SUNSET BL	CA HIST UST, CA EMI	Higher	994, 0.188, WNW
L49	KAISER FOUNDATION HO	4867 W SUNSET BLVD	CA SWEEPS UST, CA FID UST	Higher	994, 0.188, WNW
L50	KAISER PERMANENTE	4867 SUNSET BLVD	CA LUST, CA HIST CORTESE, CA NPDES	Higher	994, 0.188, WNW
J51	TIME O MAX ONE HOUR	1553 N VERMONT AVE	RCRA-SQG, FINDS, ECHO	Higher	994, 0.188, North
J52	TIME O MAX ONE HOUR	1553 N VERMONT AVE	RCRA-SQG	Higher	994, 0.188, North
53	HAGOP AZANTIAN	1185 N VERMONT AVE	CA HIST UST	Lower	1054, 0.200, South
L54	4900 SUNSET	4900 SUNSET BLVD	RCRA-SQG	Higher	1174, 0.222, WNW
L55	KAISER PERMANENTE	4900 W SUNSET BLVD	CA SWEEPS UST, CA FID UST	Higher	1174, 0.222, WNW
56	LAUR METALS CO	1601 N VERMONT AVE	CA SWRCY	Higher	1200, 0.227, North
L57	KAISER FOUNDATION HO	1526 N EDGEMONT ST	CA SWEEPS UST, CA FID UST	Higher	1226, 0.232, WNW
58	U-HAUL OF LOS ANGELE	4550 HOLLYWOOD BLVD	CA SWEEPS UST, CA HIST UST, CA FID UST	Higher	1268, 0.240, NE
M59	ALEX SATIN OLDS MAZD	4601 HOLLYWOOD BLVD	CA HIST UST	Higher	1286, 0.244, NNE
M60	HOLLYWOOD HYUNDAI MA	4601 HOLLYWOOD BLVD	RCRA-SQG	Higher	1286, 0.244, NNE
M61	HOLLYWOOD HYUNDAI MA	4601 HOLLYWOOD BLVD	CA SWEEPS UST, CA HIST UST, CA FID UST, RCRA...	Higher	1286, 0.244, NNE
N62	ARCO #5025	1630 VERMONT	CA HIST CORTESE	Higher	1492, 0.283, North
N63	ARCO #5025	1630 VERMONT AVE N	CA LUST	Higher	1492, 0.283, North
O64	LA FIRE STATION 35	1601 HILLHURST AVE	RCRA-SQG, FINDS, CA HIST CORTESE, ECHO	Higher	1746, 0.331, NE
O65	FIRE STATION #35	1601 HILLHURST AVE N	CA LUST	Higher	1746, 0.331, NE
P66	MTA - BARNSDALL PARK	4800 HOLLYWOOD BLVD	CA SLIC	Higher	1869, 0.354, NNW
P67	HOLLYWOOD CAR WASH	4810 HOLLYWOOD BLVD	CA LUST, CA HIST UST	Higher	1914, 0.363, NNW
P68	HOLLYWOOD CAR WASH	4810 HOLLYWOOD	CA LUST, CA HIST CORTESE	Higher	1914, 0.363, NNW
69	THRIFTY #183	5025 SUNSET BLVD W	CA LUST, CA HIST CORTESE	Lower	1950, 0.369, WNW
Q70	90074	4666 SANTA MONICA BL	CA LUST, CA HIST UST	Lower	1958, 0.371, SSE
Q71	CHEVRON #9-0074	4666 SANTA MONICA BL	CA LUST	Lower	1958, 0.371, SSE
R72	EDGEMONT HOSPITAL	4841 HOLLYWOOD	CA LUST, CA HIST CORTESE	Higher	2077, 0.393, NNW
R73	EDGEMONT HOSPITAL	4841 HOLLYWOOD BLVD	CA LUST	Higher	2077, 0.393, NNW
R74	UNOCAL #3837 (FORMER	4900 HOLLYWOOD BLVD	CA LUST	Higher	2094, 0.397, NW
R75	SERVICE STATION 3837	4900 W HOLLYWOOD BLV	CA LUST, CA SWEEPS UST, CA HIST UST, CA FID UST,...	Higher	2094, 0.397, NW
S76	METRO RAIL,VERMONT&	1027 VERMONT	CA HIST CORTESE	Lower	2137, 0.405, South
S77	METRO RAIL,VERMONT&	1027 VERMONT AVE N	CA LUST	Lower	2151, 0.407, South
78	SAV-MOR OIL CO. #343	4359 SUNSET BLVD	CA LUST, CA HIST UST, CA HIST CORTESE	Higher	2267, 0.429, ENE

MAPPED SITES SUMMARY

Target Property Address:
1321 NORTH VERMONT
LOS ANGELES, CA 90027

Click on Map ID to see full detail.

MAP ID	SITE NAME	ADDRESS	DATABASE ACRONYMS	RELATIVE ELEVATION	DIST (ft. & mi.) DIRECTION
R79	SHELL OIL CO (FORMER	4905 HOLLYWOOD BLVD	CA LUST, CA HIST CORTESE	Higher	2305, 0.437, NW
T80	LA VIRGIL AVENUE YAR	4550 SANTA MONICA BL	RCRA-SQG, CA LUST, FINDS, CA HIST CORTESE, ECHO	Lower	2310, 0.438, SSE
T81	STREET LIGHTING FIEL	4550 SANTA MONICA BL	CA LUST	Lower	2310, 0.438, SSE
T82	BUREAU OF STREET LIG	4550 SANTA MONICA BL	CA LUST, CA SWEEPS UST, CA HIST UST, CA EMI	Lower	2310, 0.438, SSE
83	LESLIE'S SERVICE STA	5101 FOUNTAIN AVE.	CA LUST	Lower	2457, 0.465, West
84	HOLLYWOOD GAS (FORME	4977 HOLLYWOOD BLVD	CA LUST, CA SWEEPS UST, CA HIST CORTESE	Higher	2472, 0.468, NW
85	ALLIED EQUIPMENT REN	4969 SANTA MONICA BL	CA LUST, CA HIST CORTESE	Lower	2521, 0.477, SW
86	RAMONA PRIMARY SITE	HOBART BOULEVARD/FOU	CA ENVIROSTOR, CA SCH	Lower	3337, 0.632, West
87	BELMONT/HOLLYWOOD NO	WILLOWBROOK AVE/HOOV	CA ENVIROSTOR, CA SCH	Lower	3435, 0.651, SE
88	RAMONA NEW PC AKA BO	SANTA MONICA BOULEVA	CA ENVIROSTOR, CA SCH	Lower	3553, 0.673, WSW
U89	RAMONA PRIMARY SITE	KINGSLEY DRIVE/ROMAI	CA ENVIROSTOR, CA SCH	Lower	4069, 0.771, SW
U90	BELMONT/HOLLYWOOD NO	HARVARD BOULEVARD/RO	CA ENVIROSTOR, CA SCH	Lower	4243, 0.804, SW
91	DELUXE LABORATORIES	1377 N SERRANO AVE	RCRA-LQG, CA ENVIROSTOR, CA SLIC, CA HIST UST,...	Lower	4333, 0.821, West
92	CHEVRON USA INC.	4166 MELROSE AVE. #9	CA Notify 65	Lower	4562, 0.864, South
93	BELMONT/HOLLYWOOD NO	LEMON GROVE AVENUE/K	CA ENVIROSTOR, CA SCH	Lower	4574, 0.866, SW
94	HOLLYWOOD NEW CONTIN	HARVARD BLVD/LEMON G	CA ENVIROSTOR, CA SCH	Lower	4992, 0.945, SW
95	QUANTITY PHOTO'S, IN	5432 HOLLYWOOD BOULE	CA ENVIROSTOR	Higher	5032, 0.953, WNW
V96	RAMONA PRIMARY SITE	OXFORD AVENUE/ROMAIN	CA ENVIROSTOR, CA SCH	Lower	5146, 0.975, WSW
V97	RAMONA PRIMARY SITE	OXFORD AVENUE/ROMAIN	CA ENVIROSTOR, CA SCH	Lower	5146, 0.975, WSW
98	DAYTON HEIGHTS ELEME	607 NORTH WESTMORELA	CA ENVIROSTOR, CA SCH	Lower	5250, 0.994, SSE

EXECUTIVE SUMMARY

TARGET PROPERTY SEARCH RESULTS

The target property was identified in the following records. For more information on this property see page 8 of the attached EDR Radius Map report:

Site	Database(s)	EPA ID
MONCADA'S DENTAL OFF 1321 N VERMONT AVE S LOS ANGELES, CA 90027	CA HAZNET GEPAID: CAL000211552	N/A

DATABASES WITH NO MAPPED SITES

No mapped sites were found in EDR's search of available ("reasonably ascertainable ") government records either on the target property or within the search radius around the target property for the following databases:

STANDARD ENVIRONMENTAL RECORDS

Federal NPL site list

NPL ---------- National Priority List
Proposed NPL ---------- Proposed National Priority List Sites
NPL LIENS ---------- Federal Superfund Liens

Federal Delisted NPL site list

Delisted NPL ---------- National Priority List Deletions

Federal CERCLIS list

FEDERAL FACILITY ---------- Federal Facility Site Information listing
CERCLIS ---------- Comprehensive Environmental Response, Compensation, and Liability Information System

Federal CERCLIS NFRAP site List

CERCLIS-NFRAP ---------- CERCLIS No Further Remedial Action Planned

Federal RCRA CORRACTS facilities list

CORRACTS ---------- Corrective Action Report

Federal RCRA non-CORRACTS TSD facilities list

RCRA-TSDF ---------- RCRA - Treatment, Storage and Disposal

Federal RCRA generators list

RCRA-CESQG ---------- RCRA - Conditionally Exempt Small Quantity Generator

Federal institutional controls / engineering controls registries

LUCIS ---- Land Use Control Information System
US ENG CONTROLS ---- Engineering Controls Sites List
US INST CONTROL ---- Sites with Institutional Controls

Federal ERNS list

ERNS ---- Emergency Response Notification System

State- and tribal - equivalent NPL

CA RESPONSE ---- State Response Sites

State and tribal landfill and/or solid waste disposal site lists

CA SWF/LF ---- Solid Waste Information System

State and tribal leaking storage tank lists

INDIAN LUST ---- Leaking Underground Storage Tanks on Indian Land

State and tribal registered storage tank lists

FEMA UST ---- Underground Storage Tank Listing
CA AST ---- Aboveground Petroleum Storage Tank Facilities
INDIAN UST ---- Underground Storage Tanks on Indian Land

State and tribal voluntary cleanup sites

CA VCP ---- Voluntary Cleanup Program Properties
INDIAN VCP ---- Voluntary Cleanup Priority Listing

State and tribal Brownfields sites

CA BROWNFIELDS ---- Considered Brownfieds Sites Listing

ADDITIONAL ENVIRONMENTAL RECORDS

Local Brownfield lists

US BROWNFIELDS ---- A Listing of Brownfields Sites

Local Lists of Landfill / Solid Waste Disposal Sites

CA WMUDS/SWAT ---- Waste Management Unit Database
CA HAULERS ---- Registered Waste Tire Haulers Listing
INDIAN ODI ---- Report on the Status of Open Dumps on Indian Lands
ODI ---- Open Dump Inventory
DEBRIS REGION 9 ---- Torres Martinez Reservation Illegal Dump Site Locations

Local Lists of Hazardous waste / Contaminated Sites

CA AOCONCERN ---- San Gabriel Valley Areas of Concern

US HIST CDL - National Clandestine Laboratory Register
CA HIST Cal-Sites - Historical Calsites Database
CA CDL - Clandestine Drug Labs
CA Toxic Pits - Toxic Pits Cleanup Act Sites
US CDL - Clandestine Drug Labs

Local Land Records

CA LIENS - Environmental Liens Listing
LIENS 2 - CERCLA Lien Information
CA DEED - Deed Restriction Listing

Records of Emergency Release Reports

HMIRS - Hazardous Materials Information Reporting System
CA CHMIRS - California Hazardous Material Incident Report System
CA LDS - Land Disposal Sites Listing
CA MCS - Military Cleanup Sites Listing
CA SPILLS 90 - SPILLS 90 data from FirstSearch

Other Ascertainable Records

FUDS - Formerly Used Defense Sites
DOD - Department of Defense Sites
SCRD DRYCLEANERS - State Coalition for Remediation of Drycleaners Listing
US FIN ASSUR - Financial Assurance Information
EPA WATCH LIST - EPA WATCH LIST
2020 COR ACTION - 2020 Corrective Action Program List
TSCA - Toxic Substances Control Act
TRIS - Toxic Chemical Release Inventory System
SSTS - Section 7 Tracking Systems
ROD - Records Of Decision
RMP - Risk Management Plans
RAATS - RCRA Administrative Action Tracking System
PRP - Potentially Responsible Parties
PADS - PCB Activity Database System
ICIS - Integrated Compliance Information System
FTTS - FIFRA/ TSCA Tracking System - FIFRA (Federal Insecticide, Fungicide, & Rodenticide Act)/TSCA (Toxic Substances Control Act)
MLTS - Material Licensing Tracking System
COAL ASH DOE - Steam-Electric Plant Operation Data
COAL ASH EPA - Coal Combustion Residues Surface Impoundments List
PCB TRANSFORMER - PCB Transformer Registration Database
RADINFO - Radiation Information Database
HIST FTTS - FIFRA/TSCA Tracking System Administrative Case Listing
DOT OPS - Incident and Accident Data
CONSENT - Superfund (CERCLA) Consent Decrees
INDIAN RESERV - Indian Reservations
FUSRAP - Formerly Utilized Sites Remedial Action Program
UMTRA - Uranium Mill Tailings Sites
LEAD SMELTERS - Lead Smelter Sites
US AIRS - Aerometric Information Retrieval System Facility Subsystem
US MINES - Mines Master Index File
CA BOND EXP. PLAN - Bond Expenditure Plan
CA Cortese - "Cortese" Hazardous Waste & Substances Sites List

CA CUPA Listings---------- CUPA Resources List
CA DRYCLEANERS---------- Cleaner Facilities
CA ENF---------- Enforcement Action Listing
CA Financial Assurance---------- Financial Assurance Information Listing
CA LOS ANGELES CO. HMS. HMS: Street Number List
CA HWP---------- EnviroStor Permitted Facilities Listing
CA HWT---------- Registered Hazardous Waste Transporter Database
CA MINES---------- Mines Site Location Listing
CA MWMP---------- Medical Waste Management Program Listing
CA PEST LIC---------- Pesticide Regulation Licenses Listing
CA PROC---------- Certified Processors Database
CA UIC---------- UIC Listing
CA WASTEWATER PITS---------- Oil Wastewater Pits Listing
CA WDS---------- Waste Discharge System
CA WIP---------- Well Investigation Program Case List
FUELS PROGRAM---------- EPA Fuels Program Registered Listing

EDR HIGH RISK HISTORICAL RECORDS

EDR Exclusive Records

EDR MGP---------- EDR Proprietary Manufactured Gas Plants

EDR RECOVERED GOVERNMENT ARCHIVES

Exclusive Recovered Govt. Archives

CA RGA LF---------- Recovered Government Archive Solid Waste Facilities List
CA RGA LUST---------- Recovered Government Archive Leaking Underground Storage Tank

SURROUNDING SITES: SEARCH RESULTS

Surrounding sites were identified in the following databases.

Elevations have been determined from the USGS Digital Elevation Model and should be evaluated on a relative (not an absolute) basis. Relative elevation information between sites of close proximity should be field verified. Sites with an elevation equal to or higher than the target property have been differentiated below from sites with an elevation lower than the target property.
Page numbers and map identification numbers refer to the EDR Radius Map report where detailed data on individual sites can be reviewed.

Sites listed in ***bold italics*** are in multiple databases.

Unmappable (orphan) sites are not considered in the foregoing analysis.

STANDARD ENVIRONMENTAL RECORDS

Federal RCRA generators list

RCRA-LQG: RCRAInfo is EPA's comprehensive information system, providing access to data supporting the Resource Conservation and Recovery Act (RCRA) of 1976 and the Hazardous and Solid Waste Amendments (HSWA) of 1984. The database includes selective information on sites which generate, transport, store, treat and/or

dispose of hazardous waste as defined by the Resource Conservation and Recovery Act (RCRA). Large quantity generators (LQGs) generate over 1,000 kilograms (kg) of hazardous waste, or over 1 kg of acutely hazardous waste per month.

A review of the RCRA-LQG list, as provided by EDR, and dated 06/09/2015 has revealed that there are 3 RCRA-LQG sites within approximately 0.25 miles of the target property.

Equal/Higher Elevation	Address	Direction / Distance	Map ID	Page
CHILDRENS HOSPITAL O	***4650 SUNSET BOULEVAR***	***NNE 0 - 1/8 (0.086 mi.)***	***D21***	***18***
QUEEN OF ANGELES HPM	***1300 N VERMONT AVE***	***E 0 - 1/8 (0.110 mi.)***	***G31***	***62***
KAISER PERMANENTE LO	4867 W. SUNSET BLVD.	WNW 1/8 - 1/4 (0.188 mi.)	L47	84

RCRA-SQG: RCRAInfo is EPA's comprehensive information system, providing access to data supporting the Resource Conservation and Recovery Act (RCRA) of 1976 and the Hazardous and Solid Waste Amendments (HSWA) of 1984. The database includes selective information on sites which generate, transport, store, treat and/or dispose of hazardous waste as defined by the Resource Conservation and Recovery Act (RCRA). Small quantity generators (SQGs) generate between 100 kg and 1,000 kg of hazardous waste per month.

A review of the RCRA-SQG list, as provided by EDR, and dated 06/09/2015 has revealed that there are 6 RCRA-SQG sites within approximately 0.25 miles of the target property.

Equal/Higher Elevation	Address	Direction / Distance	Map ID	Page
RITE AID NO 5435	***1533 N VERMONT AVE***	***N 1/8 - 1/4 (0.172 mi.)***	***J45***	***80***
TIME O MAX ONE HOUR	***1553 N VERMONT AVE***	***N 1/8 - 1/4 (0.188 mi.)***	***J51***	***98***
TIME O MAX ONE HOUR	1553 N VERMONT AVE	N 1/8 - 1/4 (0.188 mi.)	J52	102
4900 SUNSET	4900 SUNSET BLVD	WNW 1/8 - 1/4 (0.222 mi.)	L54	104
HOLLYWOOD HYUNDAI MA	4601 HOLLYWOOD BLVD	NNE 1/8 - 1/4 (0.244 mi.)	M60	111

Lower Elevation	Address	Direction / Distance	Map ID	Page
PACIFIC BELL	***1255 N VERMONT***	***S 0 - 1/8 (0.103 mi.)***	***F27***	***50***

State- and tribal - equivalent CERCLIS

CA ENVIROSTOR: The Department of Toxic Substances Control's (DTSC's) Site Mitigation and Brownfields Reuse Program's (SMBRP's) EnviroStor database identifes sites that have known contamination or sites for which there may be reasons to investigate further. The database includes the following site types: Federal Superfund sites (National Priorities List (NPL)); State Response, including Military Facilities and State Superfund; Voluntary Cleanup; and School sites. EnviroStor provides similar information to the information that was available in CalSites, and provides additional site information, including, but not limited to, identification of formerly-contaminated properties that have been released for reuse, properties where environmental deed restrictions have been recorded to prevent inappropriate land uses, and risk characterization information that is used to assess potential impacts to public health and the environment at contaminated sites.

A review of the CA ENVIROSTOR list, as provided by EDR, and dated 11/07/2015 has revealed that there are 13 CA ENVIROSTOR sites within approximately 1 mile of the target property.

Equal/Higher Elevation	Address	Direction / Distance	Map ID	Page
CHILDRENS HOSPITAL O	***4650 SUNSET BOULEVAR***	***NNE 0 - 1/8 (0.086 mi.)***	***D21***	***18***
Facility Id: 71002816				

Status: Refer: Other Agency

QUANTITY PHOTO'S, IN Facility Id: 71003286 Status: Refer: Other Agency	5432 HOLLYWOOD BOULE	WNW 1/2 - 1 (0.953 mi.)	95	227

Lower Elevation	Address	Direction / Distance	Map ID	Page
RAMONA PRIMARY SITE Facility Id: 19820083 Status: Inactive - Withdrawn	***HOBART BOULEVARD/FOU***	***W 1/2 - 1 (0.632 mi.)***	***86***	***190***
BELMONT/HOLLYWOOD NO Facility Id: 19800042 Status: Inactive - Needs Evaluation	***WILLOWBROOK AVE/HOOV***	***SE 1/2 - 1 (0.651 mi.)***	***87***	***193***
RAMONA NEW PC AKA BO Facility Id: 19790003 Status: No Further Action	***SANTA MONICA BOULEVA***	***WSW 1/2 - 1 (0.673 mi.)***	***88***	***196***
RAMONA PRIMARY SITE Facility Id: 19880045 Status: Inactive - Withdrawn	***KINGSLEY DRIVE/ROMAI***	***SW 1/2 - 1 (0.771 mi.)***	***U89***	***199***
BELMONT/HOLLYWOOD NO Facility Id: 19880048 Status: Inactive - Needs Evaluation	***HARVARD BOULEVARD/RO***	***SW 1/2 - 1 (0.804 mi.)***	***U90***	***201***
DELUXE LABORATORIES Facility Id: 60001863 Status: Refer: 1248 Local Agency	***1377 N SERRANO AVE***	***W 1/2 - 1 (0.821 mi.)***	***91***	***204***
BELMONT/HOLLYWOOD NO Facility Id: 19880050 Status: Inactive - Needs Evaluation	***LEMON GROVE AVENUE/K***	***SW 1/2 - 1 (0.866 mi.)***	***93***	***221***
HOLLYWOOD NEW CONTIN Facility Id: 19880039 Status: Inactive - Withdrawn	***HARVARD BLVD/LEMON G***	***SW 1/2 - 1 (0.945 mi.)***	***94***	***224***
RAMONA PRIMARY SITE Facility Id: 19880046 Status: Inactive - Withdrawn	***OXFORD AVENUE/ROMAIN***	***WSW 1/2 - 1 (0.975 mi.)***	***V96***	***228***
RAMONA PRIMARY SITE Facility Id: 19880070 Status: Inactive - Withdrawn	***OXFORD AVENUE/ROMAIN***	***WSW 1/2 - 1 (0.975 mi.)***	***V97***	***230***
DAYTON HEIGHTS ELEME Facility Id: 19880014 Status: Certified	***607 NORTH WESTMORELA***	***SSE 1/2 - 1 (0.994 mi.)***	***98***	***233***

State and tribal leaking storage tank lists

CA LUST: The Leaking Underground Storage Tank Incident Reports contain an inventory of reported leaking underground storage tank incidents. The data come from the State Water Resources Control Board Leaking Underground Storage Tank Information System.

A review of the CA LUST list, as provided by EDR, and dated 12/14/2015 has revealed that there are 25

EXECUTIVE SUMMARY

CA LUST sites within approximately 0.5 miles of the target property.

Equal/Higher Elevation	Address	Direction / Distance	Map ID	Page
QUEEN OF ANGELES HPM	***1300 N VERMONT AVE***	***E 0 - 1/8 (0.110 mi.)***	***G31***	***62***
Status: Completed - Case Closed Global Id: T0603769055				
CHILDRENS HOSPITAL	4560 SUNSET BLVD W	NE 1/8 - 1/4 (0.149 mi.)	K44	78
Status: Completed - Case Closed Facility Id: 900270125 Status: Case Closed Global Id: T0603700742 Global ID: T0603700742				
KAISER PERMANENTE	***4867 SUNSET BLVD***	***WNW 1/8 - 1/4 (0.188 mi.)***	***L50***	***93***
Status: Completed - Case Closed Facility Id: 900270034 Status: Case Closed Global Id: T0603700734 Global ID: T0603700734				
ARCO #5025	1630 VERMONT AVE N	N 1/4 - 1/2 (0.283 mi.)	N63	117
Status: Open - Remediation Facility Id: 900270134 Status: Post remedial action monitoring Global Id: T0603700743 Global ID: T0603700743				
FIRE STATION #35	1601 HILLHURST AVE N	NE 1/4 - 1/2 (0.331 mi.)	O65	130
Status: Completed - Case Closed Facility Id: 900270216 Status: Case Closed Global Id: T0603700750 Global ID: T0603700750				
HOLLYWOOD CAR WASH	***4810 HOLLYWOOD BLVD***	***NNW 1/4 - 1/2 (0.363 mi.)***	***P67***	***132***
Facility Id: 900270052 Status: Case Closed Global ID: T0603700736				
HOLLYWOOD CAR WASH	***4810 HOLLYWOOD***	***NNW 1/4 - 1/2 (0.363 mi.)***	***P68***	***134***
Status: Completed - Case Closed Global Id: T0603700736				
EDGEMONT HOSPITAL	***4841 HOLLYWOOD***	***NNW 1/4 - 1/2 (0.393 mi.)***	***R72***	***152***
Status: Completed - Case Closed Global Id: T0603700738				
EDGEMONT HOSPITAL	4841 HOLLYWOOD BLVD	NNW 1/4 - 1/2 (0.393 mi.)	R73	153
Facility Id: 900270089 Status: Case Closed Global ID: T0603700738				
UNOCAL #3837 (FORMER	4900 HOLLYWOOD BLVD	NW 1/4 - 1/2 (0.397 mi.)	R74	154
Status: Completed - Case Closed Global Id: T0603700733				
SERVICE STATION 3837	***4900 W HOLLYWOOD BLV***	***NW 1/4 - 1/2 (0.397 mi.)***	***R75***	***155***
Facility Id: 900270025 Status: Case Closed Global ID: T0603700733				
SAV-MOR OIL CO. #343	***4359 SUNSET BLVD***	***ENE 1/4 - 1/2 (0.429 mi.)***	***78***	***161***

Status: Completed - Case Closed
Facility Id: 900270043
Status: Case Closed
Global Id: T0603700735
Global ID: T0603700735

SHELL OIL CO (FORMER	***4905 HOLLYWOOD BLVD***	***NW 1/4 - 1/2 (0.437 mi.)***	***R79***	***163***

Status: Completed - Case Closed
Facility Id: 900270189
Status: Case Closed
Global Id: T0603700747
Global ID: T0603700747

HOLLYWOOD GAS (FORME	***4977 HOLLYWOOD BLVD***	***NW 1/4 - 1/2 (0.468 mi.)***	***84***	***181***

Status: Completed - Case Closed
Facility Id: 900270116
Status: Case Closed
Global Id: T0603700741
Global ID: T0603700741

Lower Elevation	Address	Direction / Distance	Map ID	Page
76 PRODUCTS STATION	***1270 VERMONT AVE N***	***SSE 0 - 1/8 (0.069 mi.)***	***C16***	***13***

Status: Completed - Case Closed
Facility Id: 900290089
Status: Case Closed
Global Id: T0603700771
Global ID: T0603700771

PACIFIC BELL	***1255 N VERMONT***	***S 0 - 1/8 (0.103 mi.)***	***F27***	***50***

Status: Completed - Case Closed
Facility Id: 900290152
Status: Case Closed
Global Id: T0603700778
Global ID: T0603700778

THRIFTY #183	***5025 SUNSET BLVD W***	***WNW 1/4 - 1/2 (0.369 mi.)***	***69***	***135***

Status: Completed - Case Closed
Facility Id: 900270061
Status: Remediation Plan
Global Id: T0603700737
Global ID: T0603700737

90074	***4666 SANTA MONICA BL***	***SSE 1/4 - 1/2 (0.371 mi.)***	***Q70***	***144***

Status: Completed - Case Closed
Global Id: T0603712117

CHEVRON #9-0074	4666 SANTA MONICA BL	SSE 1/4 - 1/2 (0.371 mi.)	Q71	151

Facility Id: 900290216
Status: Pollution Characterization
Global ID: T0603712117

METRO RAIL,VERMONT&	1027 VERMONT AVE N	S 1/4 - 1/2 (0.407 mi.)	S77	159

Status: Completed - Case Closed
Facility Id: 900170134
Status: Case Closed
Global Id: T0603700593
Global ID: T0603700593

LA VIRGIL AVENUE YAR	***4550 SANTA MONICA BL***	***SSE 1/4 - 1/2 (0.438 mi.)***	***T80***	***166***

Status: Completed - Case Closed
Status: Open - Assessment & Interim Remedial Action
Global Id: T0603700776
Global Id: T0603797655

STREET LIGHTING FIEL Facility Id: 900290134A Status: Pollution Characterization Global ID: T0603797655	4550 SANTA MONICA BL	SSE 1/4 - 1/2 (0.438 mi.)	T81	175
BUREAU OF STREET LIG Facility Id: 900290134 Status: Case Closed Global ID: T0603700776	***4550 SANTA MONICA BL***	***SSE 1/4 - 1/2 (0.438 mi.)***	***T82***	***176***
LESLIE'S SERVICE STA Status: Open - Site Assessment Global Id: T0603708995	5101 FOUNTAIN AVE.	W 1/4 - 1/2 (0.465 mi.)	83	179
ALLIED EQUIPMENT REN Status: Completed - Case Closed Facility Id: 900290116 Status: Remedial action (cleanup) Underway Global Id: T0603700774 Global ID: T0603700774	***4969 SANTA MONICA BL***	***SW 1/4 - 1/2 (0.477 mi.)***	***85***	***184***

CA SLIC: SLIC Region comes from the California Regional Water Quality Control Board.

A review of the CA SLIC list, as provided by EDR, and dated 12/14/2015 has revealed that there is 1 CA SLIC site within approximately 0.5 miles of the target property.

Equal/Higher Elevation	Address	Direction / Distance	Map ID	Page
MTA - BARNSDALL PARK Facility Status: Completed - Case Closed Facility Status: No further action required Global Id: SL2049T1734	4800 HOLLYWOOD BLVD	NNW 1/4 - 1/2 (0.354 mi.)	P66	132

State and tribal registered storage tank lists

CA UST: The Underground Storage Tank database contains registered USTs. USTs are regulated under Subtitle I of the Resource Conservation and Recovery Act (RCRA). The data come from the State Water Resources Control Board's Hazardous Substance Storage Container Database.

A review of the CA UST list, as provided by EDR, and dated 12/14/2015 has revealed that there are 9 CA UST sites within approximately 0.25 miles of the target property.

Equal/Higher Elevation	Address	Direction / Distance	Map ID	Page
CHILDREN'S HOSPITAL Facility Id: 25219	***4650 W SUNSET BLVD***	***NNE 0 - 1/8 (0.086 mi.)***	***D22***	***46***
KAISER FOUNDATION HO Facility Id: 24064	***4760 W SUNSET BLVD***	***NNW 0 - 1/8 (0.101 mi.)***	***E24***	***48***
HOLLYWOOD PRESBYTERI	1300 N VERMONT AVE	E 0 - 1/8 (0.110 mi.)	G32	70

Facility Id: 24792				
KAISER FOUNDATION HO Facility Id: 25222	4730 BARNSDALL AVE	N 1/8 - 1/4 (0.146 mi.)	J42	77
KAISER FOUNDATION HO Facility Id: 23706	4867 W SUNSET BLVD	WNW 1/8 - 1/4 (0.188 mi.)	L46	84

Lower Elevation	Address	Direction / Distance	Map ID	Page
TOSCO CORPORATION #3 Facility Id: 24184	1270 N VERMONT AVE	SSE 0 - 1/8 (0.069 mi.)	C15	12
PACIFIC BELL Facility Id: 24785	***1255 N VERMONT***	***S 0 - 1/8 (0.103 mi.)***	***F27***	***50***
CHURCH OF SCIENTOLOG Facility Id: 25228	***4833 FOUNTAIN AVE***	***WSW 0 - 1/8 (0.122 mi.)***	***H35***	***70***
BUILDING MGMT SERVIC Facility Id: 24944	1404 N CATALINA ST	WNW 1/8 - 1/4 (0.130 mi.)	I39	76

ADDITIONAL ENVIRONMENTAL RECORDS

Local Lists of Landfill / Solid Waste Disposal Sites

CA SWRCY: A listing of recycling facilities in California.

A review of the CA SWRCY list, as provided by EDR, and dated 12/14/2015 has revealed that there is 1 CA SWRCY site within approximately 0.5 miles of the target property.

Equal/Higher Elevation	Address	Direction / Distance	Map ID	Page
LAUR METALS CO Cert Id: RC4139	1601 N VERMONT AVE	N 1/8 - 1/4 (0.227 mi.)	56	108

Local Lists of Registered Storage Tanks

CA SWEEPS UST: Statewide Environmental Evaluation and Planning System. This underground storage tank listing was updated and maintained by a company contacted by the SWRCB in the early 1990's. The listing is no longer updated or maintained. The local agency is the contact for more information on a site on the SWEEPS list.

A review of the CA SWEEPS UST list, as provided by EDR, and dated 06/01/1994 has revealed that there are 16 CA SWEEPS UST sites within approximately 0.25 miles of the target property.

Equal/Higher Elevation	Address	Direction / Distance	Map ID	Page
CHILDREN'S HOSPITAL Status: A Tank Status: A Comp Number: 2166	***4650 W SUNSET BLVD***	***NNE 0 - 1/8 (0.086 mi.)***	***D22***	***46***
KAISER FOUNDATION HE	***4733 W SUNSET BLVD***	***NNW 0 - 1/8 (0.096 mi.)***	***E23***	***47***

Comp Number: 6069				
KAISER FOUNDATION HO	***4760 W SUNSET BLVD***	***NNW 0 - 1/8 (0.101 mi.)***	***E24***	***48***
Status: A Comp Number: 6089				
TEXACO INC	***4747 W SUNSET BLVD***	***NNW 0 - 1/8 (0.101 mi.)***	***E26***	***49***
Comp Number: 7081				
QUEEN OF ANGELS HOLL	***1300 N VERMONT AVE***	***E 0 - 1/8 (0.110 mi.)***	***G29***	***59***
Status: A Comp Number: 5142				
KAISER MEDICAL CENTE	***1515 N VERMONT AVE***	***N 0 - 1/8 (0.123 mi.)***	***D38***	***75***
Comp Number: 6632				
KAISER FOUND HOSPITA	***4730 BARNSDALE AVE***	***N 1/8 - 1/4 (0.146 mi.)***	***J41***	***77***
Status: A Comp Number: 7916				
KAISER FOUNDATION HO	***4867 W SUNSET BLVD***	***WNW 1/8 - 1/4 (0.188 mi.)***	***L49***	***92***
Status: A Tank Status: A Comp Number: 5411				
KAISER PERMANENTE	***4900 W SUNSET BLVD***	***WNW 1/8 - 1/4 (0.222 mi.)***	***L55***	***107***
Comp Number: 6637				
KAISER FOUNDATION HO	***1526 N EDGEMONT ST***	***WNW 1/8 - 1/4 (0.232 mi.)***	***L57***	***109***
Comp Number: 7444				
U-HAUL OF LOS ANGELE	***4550 HOLLYWOOD BLVD***	***NE 1/8 - 1/4 (0.240 mi.)***	***58***	***110***
Status: A Tank Status: A Comp Number: 193				
HOLLYWOOD HYUNDAI MA	***4601 HOLLYWOOD BLVD***	***NNE 1/8 - 1/4 (0.244 mi.)***	***M61***	***112***
Comp Number: 1719				

Lower Elevation	**Address**	**Direction / Distance**	**Map ID**	**Page**
SERVICE STATION 3647	***1270 N VERMONT AVE***	***SSE 0 - 1/8 (0.069 mi.)***	***C18***	***15***
Status: A Tank Status: A Comp Number: 1396				
PACIFIC BELL	***1255 N VERMONT***	***S 0 - 1/8 (0.103 mi.)***	***F27***	***50***
Comp Number: 3390				
CHURCH OF SCIENTOLOG	***4833 FOUNTAIN AVE***	***WSW 0 - 1/8 (0.122 mi.)***	***H35***	***70***
Status: A Comp Number: 6514				
UNK	***1404 N CATALINA ST***	***WNW 1/8 - 1/4 (0.130 mi.)***	***I40***	***76***
Status: A Comp Number: 7889				

CA HIST UST: Historical UST Registered Database.

A review of the CA HIST UST list, as provided by EDR, and dated 10/15/1990 has revealed that there are 9 CA HIST UST sites within approximately 0.25 miles of the target property.

Equal/Higher Elevation	Address	Direction / Distance	Map ID	Page
CHILDRENS HOSPITAL O	***4650 SUNSET BOULEVAR***	***NNE 0 - 1/8 (0.086 mi.)***	***D21***	***18***
Facility Id: 00000041069				
Facility Id: 00000068663				
KAISER FOUNDATION HO	***4867 SUNSET BL***	***WNW 1/8 - 1/4 (0.188 mi.)***	***L48***	***91***
U-HAUL OF LOS ANGELE	***4550 HOLLYWOOD BLVD***	***NE 1/8 - 1/4 (0.240 mi.)***	***58***	***110***
ALEX SATIN OLDS MAZD	4601 HOLLYWOOD BLVD	NNE 1/8 - 1/4 (0.244 mi.)	M59	111
Facility Id: 00000020974				
HOLLYWOOD HYUNDAI MA	***4601 HOLLYWOOD BLVD***	***NNE 1/8 - 1/4 (0.244 mi.)***	***M61***	***112***
Facility Id: 00000029253				

Lower Elevation	Address	Direction / Distance	Map ID	Page
UNION OIL SERVICE ST	***1270 N VERMONT AVENU***	***SSE 0 - 1/8 (0.069 mi.)***	***C14***	***12***
SERVICE STATION 3647	***1270 N VERMONT AVE***	***SSE 0 - 1/8 (0.069 mi.)***	***C18***	***15***
Facility Id: 00000019110				
PACIFIC BELL	***1255 N VERMONT***	***S 0 - 1/8 (0.103 mi.)***	***F27***	***50***
Facility Id: 00000061254				
HAGOP AZANTIAN	1185 N VERMONT AVE	S 1/8 - 1/4 (0.200 mi.)	53	103
Facility Id: 00000039969				

CA FID UST: The Facility Inventory Database contains active and inactive underground storage tank locations. The source is the State Water Resource Control Board.

A review of the CA FID UST list, as provided by EDR, and dated 10/31/1994 has revealed that there are 16 CA FID UST sites within approximately 0.25 miles of the target property.

Equal/Higher Elevation	Address	Direction / Distance	Map ID	Page
CHILDRENS HOSPITAL O	***4650 SUNSET BOULEVAR***	***NNE 0 - 1/8 (0.086 mi.)***	***D21***	***18***
Facility Id: 19000800				
Status: A				
KAISER FOUNDATION HE	***4733 W SUNSET BLVD***	***NNW 0 - 1/8 (0.096 mi.)***	***E23***	***47***
Facility Id: 19054480				
Status: I				
KAISER FOUNDATION HO	4760 W SUNSET BLVD	NNW 0 - 1/8 (0.101 mi.)	E25	48
Facility Id: 19014615				
Status: A				
TEXACO INC	***4747 W SUNSET BLVD***	***NNW 0 - 1/8 (0.101 mi.)***	***E26***	***49***
Facility Id: 19020449				
Status: I				
QUEEN OF ANGELS HOLL	***1300 N VERMONT AVE***	***E 0 - 1/8 (0.110 mi.)***	***G29***	***59***
Facility Id: 19006380				
Status: A				
KAISER MEDICAL CENTE	***1515 N VERMONT AVE***	***N 0 - 1/8 (0.123 mi.)***	***D38***	***75***
Facility Id: 19017705				

Status: I

KAISER FOUND HOSPITA Facility Id: 19054682 Status: I	***4730 BARNSDALE AVE***	***N 1/8 - 1/4 (0.146 mi.)***	***J41***	***77***
KAISER FOUNDATION HO Facility Id: 19001966 Status: A	***4867 W SUNSET BLVD***	***WNW 1/8 - 1/4 (0.188 mi.)***	***L49***	***92***
KAISER PERMANENTE Facility Id: 19004448 Status: I	***4900 W SUNSET BLVD***	***WNW 1/8 - 1/4 (0.222 mi.)***	***L55***	***107***
KAISER FOUNDATION HO Facility Id: 19007367 Status: I	***1526 N EDGEMONT ST***	***WNW 1/8 - 1/4 (0.232 mi.)***	***L57***	***109***
U-HAUL OF LOS ANGELE Facility Id: 19003999 Status: A	***4550 HOLLYWOOD BLVD***	***NE 1/8 - 1/4 (0.240 mi.)***	***58***	***110***
HOLLYWOOD HYUNDAI MA Facility Id: 19011135 Status: I	***4601 HOLLYWOOD BLVD***	***NNE 1/8 - 1/4 (0.244 mi.)***	***M61***	***112***

Lower Elevation	Address	Direction / Distance	Map ID	Page
SERVICE STATION 3647 Facility Id: 19001131 Status: A	***1270 N VERMONT AVE***	***SSE 0 - 1/8 (0.069 mi.)***	***C18***	***15***
PACIFIC BELL Facility Id: 19002681 Status: I	***1255 N VERMONT***	***S 0 - 1/8 (0.103 mi.)***	***F27***	***50***
CHURCH OF SCIENTOLOG Facility Id: 19056260 Status: A	4833 FOUNTAIN AVE	WSW 0 - 1/8 (0.122 mi.)	H36	71
UNK Facility Id: 19026228 Status: A	***1404 N CATALINA ST***	***WNW 1/8 - 1/4 (0.130 mi.)***	***I40***	***76***

Other Ascertainable Records

RCRA NonGen / NLR: RCRAInfo is EPA's comprehensive information system, providing access to data supporting the Resource Conservation and Recovery Act (RCRA) of 1976 and the Hazardous and Solid Waste Amendments (HSWA) of 1984. The database includes selective information on sites which generate, transport, store, treat and/or dispose of hazardous waste as defined by the Resource Conservation and Recovery Act (RCRA). Non-Generators do not presently generate hazardous waste.

A review of the RCRA NonGen / NLR list, as provided by EDR, and dated 06/09/2015 has revealed that there are 2 RCRA NonGen / NLR sites within approximately 0.25 miles of the target property.

Equal/Higher Elevation	Address	Direction / Distance	Map ID	Page
KAISER PERMANENTE RE	***1515 N VERMONT LEVEL***	***N 0 - 1/8 (0.123 mi.)***	***D37***	***71***
HOLLYWOOD HYUNDAI MA	***4601 HOLLYWOOD BLVD***	***NNE 1/8 - 1/4 (0.244 mi.)***	***M61***	***112***

EXECUTIVE SUMMARY

CA HIST CORTESE: The sites for the list are designated by the State Water Resource Control Board [LUST], the Integrated Waste Board [SWF/LS], and the Department of Toxic Substances Control [CALSITES]. This listing is no longer updated by the state agency.

A review of the CA HIST CORTESE list, as provided by EDR, and dated 04/01/2001 has revealed that there are 16 CA HIST CORTESE sites within approximately 0.5 miles of the target property.

Equal/Higher Elevation	Address	Direction / Distance	Map ID	Page
CHILDRENS HOSPITAL Reg Id: 900270125	4560 SUNSET	NE 1/8 - 1/4 (0.149 mi.)	K43	78
KAISER PERMANENTE Reg Id: 900270034	***4867 SUNSET BLVD***	***WNW 1/8 - 1/4 (0.188 mi.)***	***L50***	***93***
ARCO #5025 Reg Id: 900270134	1630 VERMONT	N 1/4 - 1/2 (0.283 mi.)	N62	117
LA FIRE STATION 35 Reg Id: 900270216	***1601 HILLHURST AVE***	***NE 1/4 - 1/2 (0.331 mi.)***	***O64***	***126***
HOLLYWOOD CAR WASH Reg Id: 900270052	***4810 HOLLYWOOD***	***NNW 1/4 - 1/2 (0.363 mi.)***	***P68***	***134***
EDGEMONT HOSPITAL Reg Id: 900270089	***4841 HOLLYWOOD***	***NNW 1/4 - 1/2 (0.393 mi.)***	***R72***	***152***
SERVICE STATION 3837 Reg Id: 900270025	***4900 W HOLLYWOOD BLV***	***NW 1/4 - 1/2 (0.397 mi.)***	***R75***	***155***
SAV-MOR OIL CO. #343 Reg Id: 900270043	***4359 SUNSET BLVD***	***ENE 1/4 - 1/2 (0.429 mi.)***	***78***	***161***
SHELL OIL CO (FORMER Reg Id: 900270189	***4905 HOLLYWOOD BLVD***	***NW 1/4 - 1/2 (0.437 mi.)***	***R79***	***163***
HOLLYWOOD GAS (FORME Reg Id: 900270116	***4977 HOLLYWOOD BLVD***	***NW 1/4 - 1/2 (0.468 mi.)***	***84***	***181***

Lower Elevation	Address	Direction / Distance	Map ID	Page
76 PRODUCTS STATION Reg Id: 900290089	***1270 VERMONT AVE N***	***SSE 0 - 1/8 (0.069 mi.)***	***C16***	***13***
PACIFIC BELL Reg Id: 900290152	***1255 N VERMONT***	***S 0 - 1/8 (0.103 mi.)***	***F27***	***50***
THRIFTY #183 Reg Id: 900270061	***5025 SUNSET BLVD W***	***WNW 1/4 - 1/2 (0.369 mi.)***	***69***	***135***
METRO RAIL,VERMONT& Reg Id: 900170134	1027 VERMONT	S 1/4 - 1/2 (0.405 mi.)	S76	159
LA VIRGIL AVENUE YAR Reg Id: 900290134	***4550 SANTA MONICA BL***	***SSE 1/4 - 1/2 (0.438 mi.)***	***T80***	***166***
ALLIED EQUIPMENT REN Reg Id: 900290116	***4969 SANTA MONICA BL***	***SW 1/4 - 1/2 (0.477 mi.)***	***85***	***184***

WI MANIFEST: Hazardous waste manifest information.

A review of the WI MANIFEST list, as provided by EDR, has revealed that there is 1 WI MANIFEST site within approximately 0.25 miles of the target property.

Equal/Higher Elevation	Address	Direction / Distance	Map ID	Page
CHILDRENS HOSPITAL O	***4650 SUNSET BOULEVAR***	***NNE 0 - 1/8 (0.086 mi.)***	***D21***	***18***

NY MANIFEST: Manifest is a document that lists and tracks hazardous waste from the generator through transporters to a TSD facility.

A review of the NY MANIFEST list, as provided by EDR, has revealed that there is 1 NY MANIFEST site within approximately 0.25 miles of the target property.

Equal/Higher Elevation	Address	Direction / Distance	Map ID	Page
CHILDRENS HOSPITAL O	***4650 SUNSET BOULEVAR***	***NNE 0 - 1/8 (0.086 mi.)***	***D21***	***18***

CA Notify 65: Listings of all Proposition 65 incidents reported to counties by the State Water Resources Control Board and the Regional Water Quality Control Board. This database is no longer updated by the reporting agency.

A review of the CA Notify 65 list, as provided by EDR, and dated 09/10/2015 has revealed that there is 1 CA Notify 65 site within approximately 1 mile of the target property.

Lower Elevation	Address	Direction / Distance	Map ID	Page
CHEVRON USA INC.	4166 MELROSE AVE. #9	S 1/2 - 1 (0.864 mi.)	92	221

EDR HIGH RISK HISTORICAL RECORDS

EDR Exclusive Records

EDR Hist Auto: EDR has searched selected national collections of business directories and has collected listings of potential gas station/filling station/service station sites that were available to EDR researchers. EDR's review was limited to those categories of sources that might, in EDR's opinion, include gas station/filling station/service station establishments. The categories reviewed included, but were not limited to gas, gas station, gasoline station, filling station, auto, automobile repair, auto service station, service station, etc. This database falls within a category of information EDR classifies as "High Risk Historical Records", or HRHR. EDR's HRHR effort presents unique and sometimes proprietary data about past sites and operations that typically create environmental concerns, but may not show up in current government records searches.

A review of the EDR Hist Auto list, as provided by EDR, has revealed that there are 11 EDR Hist Auto sites within approximately 0.125 miles of the target property.

Equal/Higher Elevation	Address	Direction / Distance	Map ID	Page
MIAYES ELIAS	1331 N VERMONT AVE	ENE 0 - 1/8 (0.005 mi.)	A2	8
MC CALL PAYNE INC	4700 S SUNSET BLVD	N 0 - 1/8 (0.082 mi.)	D19	18
DOWNEN P W	4720 S SUNSET BLVD	NNW 0 - 1/8 (0.085 mi.)	E20	18
PRATTE GARLAND	4661 S SUNSET BLVD	NNE 0 - 1/8 (0.108 mi.)	D28	59
KARTOFF M J	1300 N VERMONT AVE	E 0 - 1/8 (0.110 mi.)	G30	62

EXECUTIVE SUMMARY

Lower Elevation	Address	Direction / Distance	Map ID	Page
WAHLQUIST CY	4706 FOUNTAIN AVE	S 0 - 1/8 (0.040 mi.)	C8	10
CALIFORNIA OIL ASP	4700 FOUNTAIN AVE	SSE 0 - 1/8 (0.040 mi.)	C9	11
DICKEN R C	4712 FOUNTAIN AVE	S 0 - 1/8 (0.040 mi.)	C10	11
TURNER T P	4747 FOUNTAIN AVE	SSW 0 - 1/8 (0.044 mi.)	C13	12
WATKINS JACK	1270 N VERMONT AVE	SSE 0 - 1/8 (0.069 mi.)	C17	15
Not reported	1250 N NEW HAMPSHIRE	SSW 0 - 1/8 (0.118 mi.)	34	70

EDR Hist Cleaner: EDR has searched selected national collections of business directories and has collected listings of potential dry cleaner sites that were available to EDR researchers. EDR's review was limited to those categories of sources that might, in EDR's opinion, include dry cleaning establishments. The categories reviewed included, but were not limited to dry cleaners, cleaners, laundry, laundromat, cleaning/laundry, wash & dry etc. This database falls within a category of information EDR classifies as "High Risk Historical Records", or HRHR. EDR's HRHR effort presents unique and sometimes proprietary data about past sites and operations that typically create environmental concerns, but may not show up in current government records searches.

A review of the EDR Hist Cleaner list, as provided by EDR, has revealed that there are 8 EDR Hist Cleaner sites within approximately 0.125 miles of the target property.

Equal/Higher Elevation	Address	Direction / Distance	Map ID	Page
KERR H W	1410 N VERMONT AVE	NNE 0 - 1/8 (0.027 mi.)	B5	9
Not reported	1405 N NEW HAMPSHIRE	NW 0 - 1/8 (0.035 mi.)	7	10
KROLL IDA MRS	1428 N VERMONT AVE	NNE 0 - 1/8 (0.041 mi.)	B11	11


Lower Elevation	Address	Direction / Distance	Map ID	Page
FOOK MAR	1309 N VERMONT AVE	SSE 0 - 1/8 (0.008 mi.)	A3	8
PROULX J H	1307 N VERMONT AVE	SSE 0 - 1/8 (0.011 mi.)	A4	9
KIRSON VICTOR	4707 FOUNTAIN AVE	S 0 - 1/8 (0.033 mi.)	C6	9
KIRSON VICTOR	4745 FOUNTAIN AVE	SSW 0 - 1/8 (0.043 mi.)	C12	11
Not reported	1233 N VERMONT AVE	S 0 - 1/8 (0.113 mi.)	F33	70

EXECUTIVE SUMMARY

Due to poor or inadequate address information, the following sites were not mapped. Count: 7 records.

Site Name	Database(s)
SOUTHERN CALIFORNIA DISPOSAL	CA SWF/LF
LA PIETRE	CA ENVIROSTOR, CA VCP
CENTRAL REGION MIDDLE SCHOOL #5	CA ENVIROSTOR, CA SCH
SANTA MONICA/VINE PRIMARY SITE NO.	CA ENVIROSTOR, CA SCH
BELMONT/HOLLYWOOD NO. 3	CA ENVIROSTOR, CA SCH
BELMONT/HOLLYWOOD NO. 1	CA ENVIROSTOR, CA SCH
BELMONT NEW ELEMENTARY NO. 6	CA ENVIROSTOR, CA SCH

OVERVIEW MAP - 4544282.2S

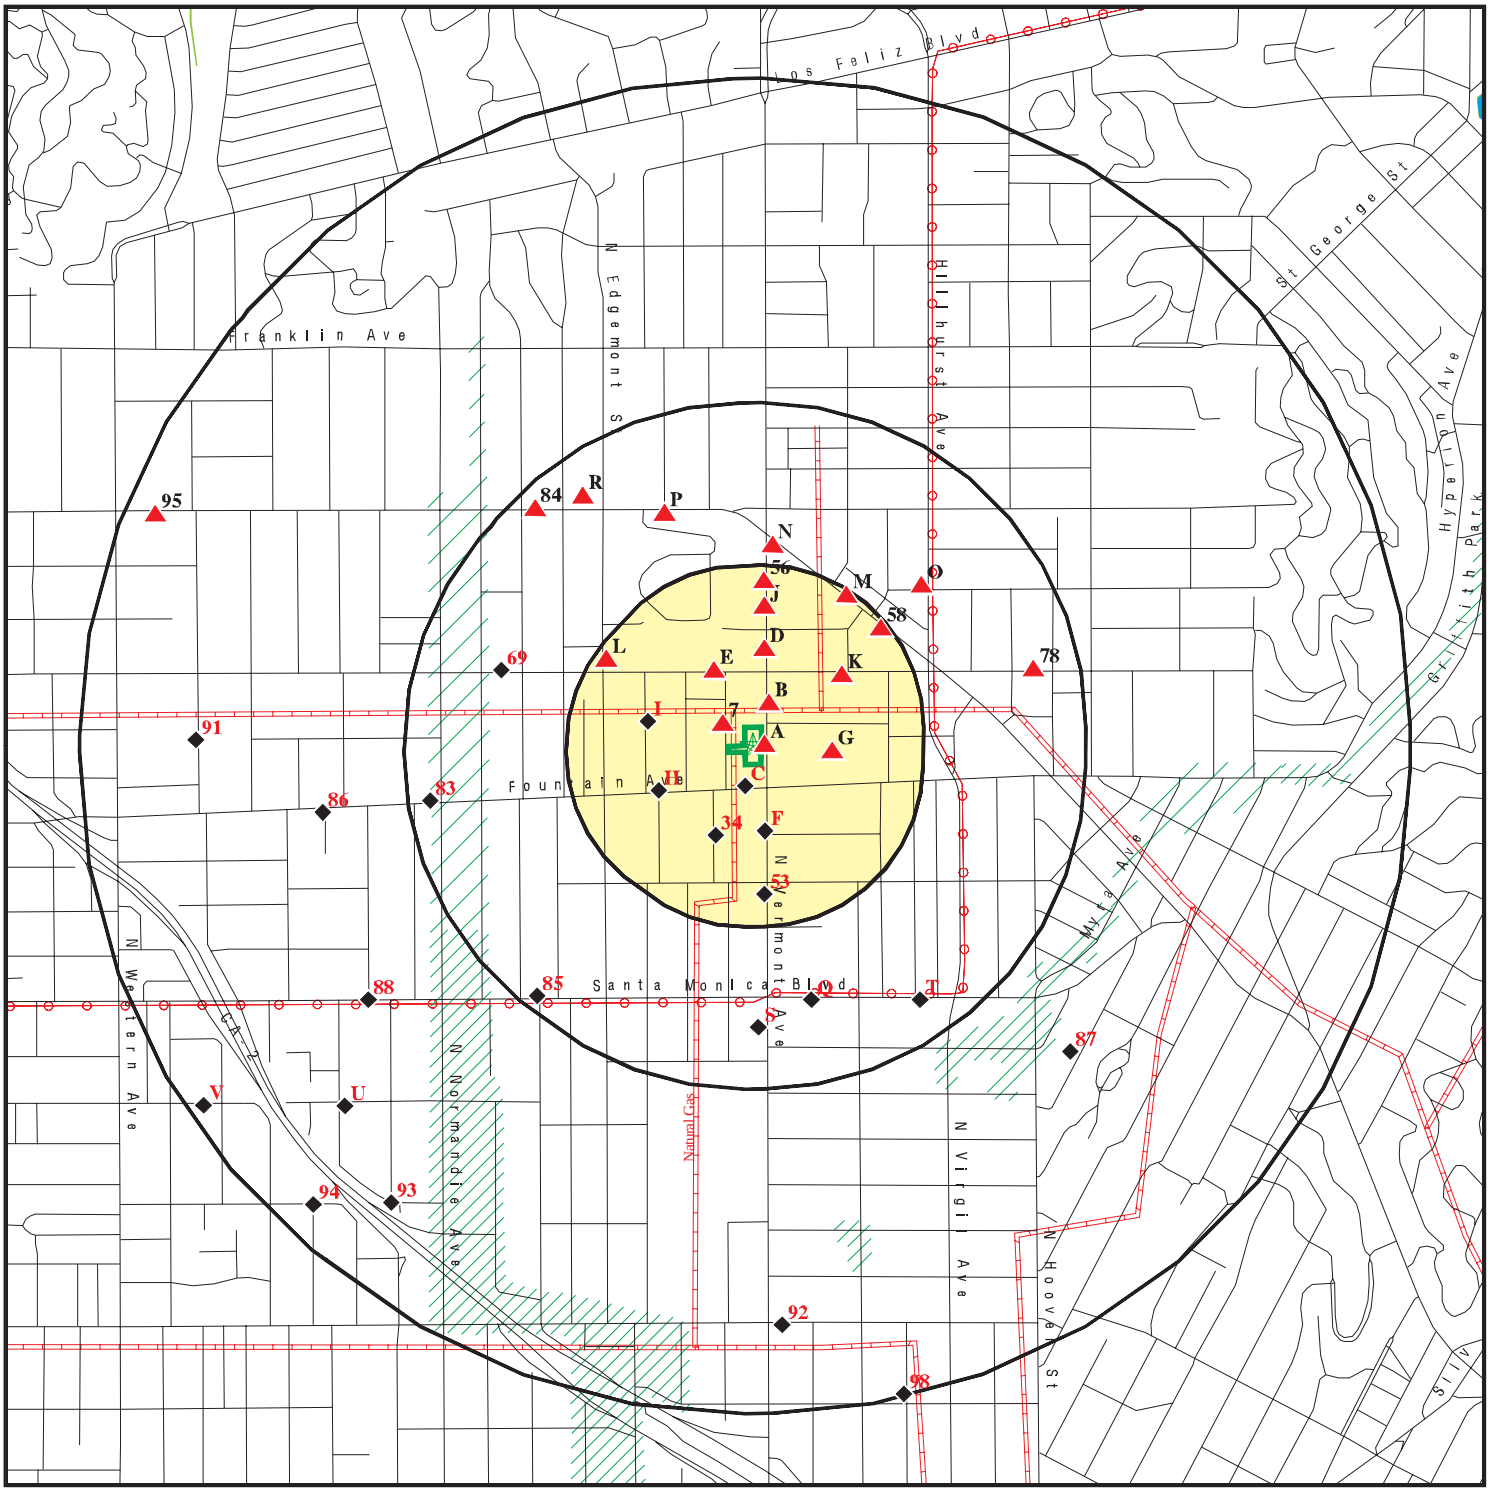

Target Property

Sites at elevations higher than or equal to the target property

Sites at elevations lower than the target property

Manufactured Gas Plants

National Priority List Sites

Dept. Defense Sites

0 1/4 1/2 1 Miles

Indian Reservations BIA

Power transmission lines

Pipelines

100-year flood zone

500-year flood zone

National Wetland Inventory

State Wetlands


Areas of Concern

This report includes Interactive Map Layers to display and/or hide map information. The legend includes only those icons for the default map view.

SITE NAME: 1321 North Vermont	CLIENT: Stantec
ADDRESS: 1321 North Vermont Los Angeles CA 90027	CONTACT: Thomas Szocinski
LAT/LONG: 34.096451 / 118.292132	INQUIRY #: 4544282.2s DATE: February 22, 2016 1:16 pm

Copyright © 2016 EDR, Inc. © 2015 TomTom Rel. 2015.

DETAIL MAP - 4544282.2S

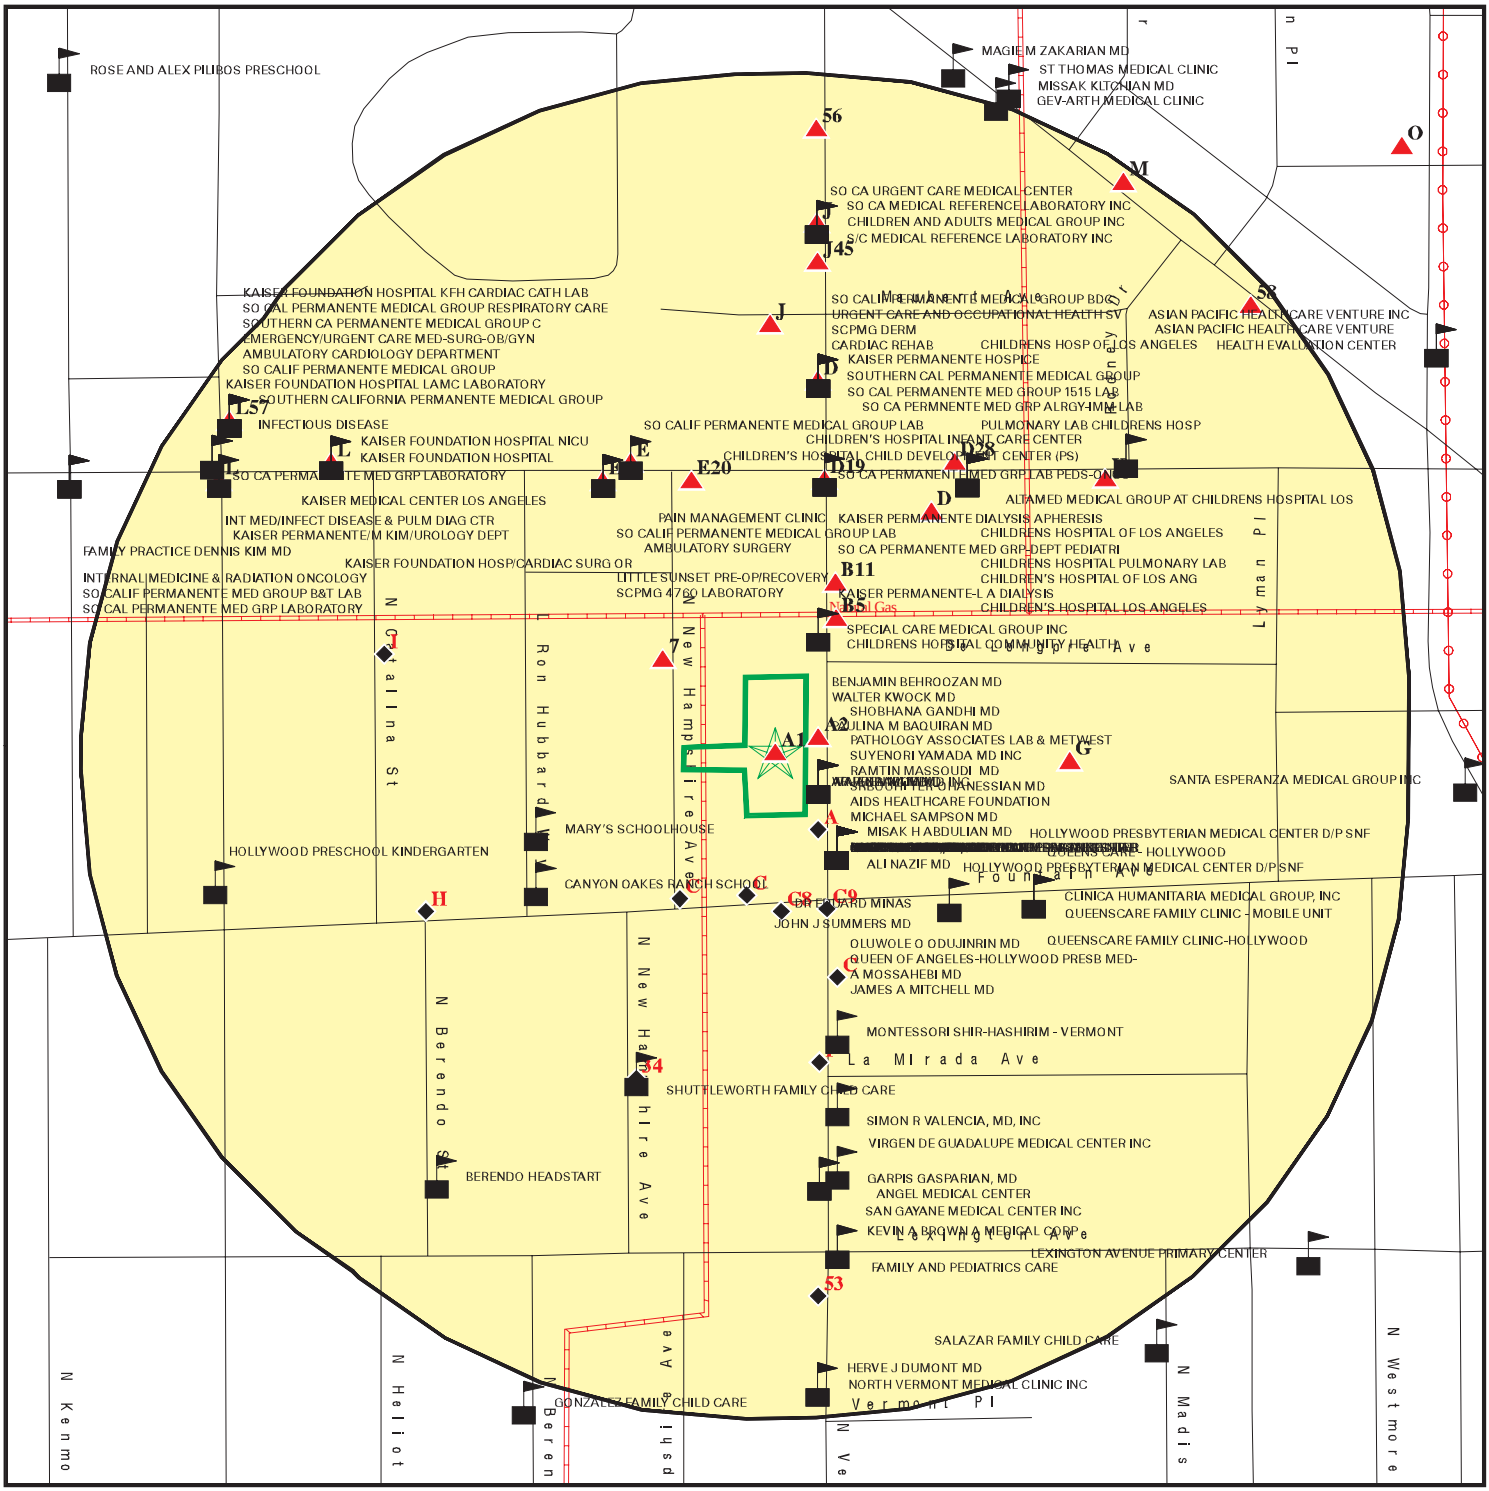

This report includes Interactive Map Layers to display and/or hide map information. The legend includes only those icons for the default map view.

SITE NAME: 1321 North Vermont	CLIENT: Stantec
ADDRESS: 1321 North Vermont Los Angeles CA 90027	CONTACT: Thomas Szocinski
LAT/LONG: 34.096451 / 118.292132	INQUIRY #: 4544282.2s DATE: February 22, 2016 1:18 pm

Copyright © 2016 EDR, Inc. © 2015 TomTom Rel. 2015.

MAP FINDINGS SUMMARY

Database	Search Distance (Miles)	Target Property	< 1/8	1/8 - 1/4	1/4 - 1/2	1/2 - 1	> 1	Total Plotted
STANDARD ENVIRONMENTAL RECORDS								
Federal NPL site list								
NPL	1.000		0	0	0	0	NR	0
Proposed NPL	1.000		0	0	0	0	NR	0
NPL LIENS	TP		NR	NR	NR	NR	NR	0
Federal Delisted NPL site list								
Delisted NPL	1.000		0	0	0	0	NR	0
Federal CERCLIS list								
FEDERAL FACILITY	0.500		0	0	0	NR	NR	0
CERCLIS	0.500		0	0	0	NR	NR	0
Federal CERCLIS NFRAP site List								
CERCLIS-NFRAP	0.500		0	0	0	NR	NR	0
Federal RCRA CORRACTS facilities list								
CORRACTS	1.000		0	0	0	0	NR	0
Federal RCRA non-CORRACTS TSD facilities list								
RCRA-TSDF	0.500		0	0	0	NR	NR	0
Federal RCRA generators list								
RCRA-LQG	0.250		2	1	NR	NR	NR	3
RCRA-SQG	0.250		1	5	NR	NR	NR	6
RCRA-CESQG	0.250		0	0	NR	NR	NR	0
Federal institutional controls / engineering controls registries								
LUCIS	0.500		0	0	0	NR	NR	0
US ENG CONTROLS	0.500		0	0	0	NR	NR	0
US INST CONTROL	0.500		0	0	0	NR	NR	0
Federal ERNS list								
ERNS	TP		NR	NR	NR	NR	NR	0
State- and tribal - equivalent NPL								
CA RESPONSE	1.000		0	0	0	0	NR	0
State- and tribal - equivalent CERCLIS								
CA ENVIROSTOR	1.000		1	0	0	12	NR	13
State and tribal landfill and/or solid waste disposal site lists								
CA SWF/LF	0.500		0	0	0	NR	NR	0
State and tribal leaking storage tank lists								
CA LUST	0.500		3	2	20	NR	NR	25

MAP FINDINGS SUMMARY

Database	Search Distance (Miles)	Target Property	< 1/8	1/8 - 1/4	1/4 - 1/2	1/2 - 1	> 1	Total Plotted
INDIAN LUST	0.500		0	0	0	NR	NR	0
CA SLIC	0.500		0	0	1	NR	NR	1
State and tribal registered storage tank lists								
FEMA UST	0.250		0	0	NR	NR	NR	0
CA UST	0.250		6	3	NR	NR	NR	9
CA AST	0.250		0	0	NR	NR	NR	0
INDIAN UST	0.250		0	0	NR	NR	NR	0
State and tribal voluntary cleanup sites								
CA VCP	0.500		0	0	0	NR	NR	0
INDIAN VCP	0.500		0	0	0	NR	NR	0
State and tribal Brownfields sites								
CA BROWNFIELDS	0.500		0	0	0	NR	NR	0
ADDITIONAL ENVIRONMENTAL RECORDS								
Local Brownfield lists								
US BROWNFIELDS	0.500		0	0	0	NR	NR	0
Local Lists of Landfill / Solid Waste Disposal Sites								
CA WMUDS/SWAT	0.500		0	0	0	NR	NR	0
CA SWRCY	0.500		0	1	0	NR	NR	1
CA HAULERS	TP		NR	NR	NR	NR	NR	0
INDIAN ODI	0.500		0	0	0	NR	NR	0
ODI	0.500		0	0	0	NR	NR	0
DEBRIS REGION 9	0.500		0	0	0	NR	NR	0
Local Lists of Hazardous waste / Contaminated Sites								
CA AOCONCERN	1.000		0	0	0	0	NR	0
US HIST CDL	TP		NR	NR	NR	NR	NR	0
CA HIST Cal-Sites	1.000		0	0	0	0	NR	0
CA SCH	0.250		0	0	NR	NR	NR	0
CA CDL	TP		NR	NR	NR	NR	NR	0
CA Toxic Pits	1.000		0	0	0	0	NR	0
US CDL	TP		NR	NR	NR	NR	NR	0
Local Lists of Registered Storage Tanks								
CA SWEEPS UST	0.250		9	7	NR	NR	NR	16
CA HIST UST	0.250		4	5	NR	NR	NR	9
CA FID UST	0.250		9	7	NR	NR	NR	16
Local Land Records								
CA LIENS	TP		NR	NR	NR	NR	NR	0
LIENS 2	TP		NR	NR	NR	NR	NR	0
CA DEED	0.500		0	0	0	NR	NR	0
Records of Emergency Release Reports								
HMIRS	TP		NR	NR	NR	NR	NR	0

MAP FINDINGS SUMMARY

Database	Search Distance (Miles)	Target Property	< 1/8	1/8 - 1/4	1/4 - 1/2	1/2 - 1	> 1	Total Plotted
CA CHMIRS	TP		NR	NR	NR	NR	NR	0
CA LDS	TP		NR	NR	NR	NR	NR	0
CA MCS	TP		NR	NR	NR	NR	NR	0
CA SPILLS 90	TP		NR	NR	NR	NR	NR	0
Other Ascertainable Records								
RCRA NonGen / NLR	0.250		1	1	NR	NR	NR	2
FUDS	1.000		0	0	0	0	NR	0
DOD	1.000		0	0	0	0	NR	0
SCRD DRYCLEANERS	0.500		0	0	0	NR	NR	0
US FIN ASSUR	TP		NR	NR	NR	NR	NR	0
EPA WATCH LIST	TP		NR	NR	NR	NR	NR	0
2020 COR ACTION	0.250		0	0	NR	NR	NR	0
TSCA	TP		NR	NR	NR	NR	NR	0
TRIS	TP		NR	NR	NR	NR	NR	0
SSTS	TP		NR	NR	NR	NR	NR	0
ROD	1.000		0	0	0	0	NR	0
RMP	TP		NR	NR	NR	NR	NR	0
RAATS	TP		NR	NR	NR	NR	NR	0
PRP	TP		NR	NR	NR	NR	NR	0
PADS	TP		NR	NR	NR	NR	NR	0
ICIS	TP		NR	NR	NR	NR	NR	0
FTTS	TP		NR	NR	NR	NR	NR	0
MLTS	TP		NR	NR	NR	NR	NR	0
COAL ASH DOE	TP		NR	NR	NR	NR	NR	0
COAL ASH EPA	0.500		0	0	0	NR	NR	0
PCB TRANSFORMER	TP		NR	NR	NR	NR	NR	0
RADINFO	TP		NR	NR	NR	NR	NR	0
HIST FTTS	TP		NR	NR	NR	NR	NR	0
DOT OPS	TP		NR	NR	NR	NR	NR	0
CONSENT	1.000		0	0	0	0	NR	0
INDIAN RESERV	1.000		0	0	0	0	NR	0
FUSRAP	1.000		0	0	0	0	NR	0
UMTRA	0.500		0	0	0	NR	NR	0
LEAD SMELTERS	TP		NR	NR	NR	NR	NR	0
US AIRS	TP		NR	NR	NR	NR	NR	0
US MINES	0.250		0	0	NR	NR	NR	0
FINDS	TP		NR	NR	NR	NR	NR	0
CA BOND EXP. PLAN	1.000		0	0	0	0	NR	0
CA Cortese	0.500		0	0	0	NR	NR	0
CA CUPA Listings	0.250		0	0	NR	NR	NR	0
CA DRYCLEANERS	0.250		0	0	NR	NR	NR	0
CA EMI	TP		NR	NR	NR	NR	NR	0
CA ENF	TP		NR	NR	NR	NR	NR	0
CA Financial Assurance	TP		NR	NR	NR	NR	NR	0
CA HAZNET	TP	1	NR	NR	NR	NR	NR	1
CA HIST CORTESE	0.500		2	2	12	NR	NR	16
CA LOS ANGELES CO. HMS	TP		NR	NR	NR	NR	NR	0
CA HWP	1.000		0	0	0	0	NR	0
CA HWT	0.250		0	0	NR	NR	NR	0
WI MANIFEST	0.250		1	0	NR	NR	NR	1

MAP FINDINGS SUMMARY

Database	Search Distance (Miles)	Target Property	< 1/8	1/8 - 1/4	1/4 - 1/2	1/2 - 1	> 1	Total Plotted
NY MANIFEST	0.250		1	0	NR	NR	NR	1
CA MINES	TP		NR	NR	NR	NR	NR	0
CA MWMP	0.250		0	0	NR	NR	NR	0
CA NPDES	TP		NR	NR	NR	NR	NR	0
CA PEST LIC	TP		NR	NR	NR	NR	NR	0
CA PROC	0.500		0	0	0	NR	NR	0
CA Notify 65	1.000		0	0	0	1	NR	1
LA Co. Site Mitigation	TP		NR	NR	NR	NR	NR	0
CA UIC	TP		NR	NR	NR	NR	NR	0
CA WASTEWATER PITS	0.500		0	0	0	NR	NR	0
CA WDS	TP		NR	NR	NR	NR	NR	0
CA WIP	0.250		0	0	NR	NR	NR	0
FUELS PROGRAM	0.250		0	0	NR	NR	NR	0
ECHO	TP		NR	NR	NR	NR	NR	0
EDR HIGH RISK HISTORICAL RECORDS								
EDR Exclusive Records								
EDR MGP	1.000		0	0	0	0	NR	0
EDR Hist Auto	0.125		11	NR	NR	NR	NR	11
EDR Hist Cleaner	0.125		8	NR	NR	NR	NR	8
EDR RECOVERED GOVERNMENT ARCHIVES								
Exclusive Recovered Govt. Archives								
CA RGA LF	TP		NR	NR	NR	NR	NR	0
CA RGA LUST	TP		NR	NR	NR	NR	NR	0
- Totals --		1	59	34	33	13	0	140

NOTES:

TP = Target Property

NR = Not Requested at this Search Distance

Sites may be listed in more than one database

A1
Target
Property
MONCADA'S DENTAL OFFICE
1321 N VERMONT AVE STE B
LOS ANGELES, CA 90027

CA HAZNET **S113106999**
N/A

Site 1 of 4 in cluster A

Actual:
376 ft.

HAZNET:

envid:	S113106999
Year:	2001
GEPAID:	CAL000211552
Contact:	DR MONCADA DENTIST
Telephone:	3236637897
Mailing Name:	Not reported
Mailing Address:	1321 N VERMONT AVE STE B
Mailing City,St,Zip:	LOS ANGELES, CA 900270000
Gen County:	Not reported
TSD EPA ID:	CAL000212588
TSD County:	Not reported
Waste Category:	Other inorganic solid waste
Disposal Method:	Not reported
Tons:	0
Cat Decode:	Other inorganic solid waste
Method Decode:	Not reported
Facility County:	Los Angeles

A2
ENE
< 1/8
0.005 mi.
28 ft.
MIAYES ELIAS
1331 N VERMONT AVE
LOS ANGELES, CA

EDR Hist Auto **1009080350**
N/A

Site 2 of 4 in cluster A

Relative:
Higher

Actual:
377 ft.

EDR Historical Auto Stations:

Name:	MIAYES ELIAS
Year:	1929
Type:	GASOLINE AND OIL SERVICE STATION
Name:	WESTPHAL CORINNE
Year:	1933
Type:	GASOLINE AND OIL SERVICE STATIONS
Name:	MC CALL C H
Year:	1937
Type:	GASOLINE AND OIL SERVICE STATIONS
Name:	HOOPER R M
Year:	1942
Type:	GASOLINE AND OIL SERVICE STATIONS

A3
SSE
< 1/8
0.008 mi.
44 ft.
FOOK MAR
1309 N VERMONT AVE
LOS ANGELES, CA

EDR Hist Cleaner **1009189204**
N/A

Site 3 of 4 in cluster A

Relative:
Lower

Actual:
373 ft.

EDR Historical Cleaners:

Name:	SEE FOOD CHIN
Year:	1933
Type:	LAUNDRIES CHINESE

FOOK MAR (Continued) **1009189204**

Name: FOOK MAR
Year: 1937
Type: LAUNDRIES CHINESE

A4
SSE
< 1/8
0.011 mi.
57 ft.

PROULX J H **EDR Hist Cleaner** **1009189786**
1307 N VERMONT AVE **N/A**
LOS ANGELES, CA

Site 4 of 4 in cluster A

Relative:
Lower

Actual:
372 ft.

EDR Historical Cleaners:

Name: PROULX J H
Year: 1929
Type: CLOTHES PRESSERS CLEANERS AND REPAIRERS

Name: PROULX J H
Year: 1929
Type: CLOTHES PRESSERS CLEANERS AND REPAIRERS

B5
NNE
< 1/8
0.027 mi.
144 ft.

KERR H W **EDR Hist Cleaner** **1009191113**
1410 N VERMONT AVE **N/A**
LOS ANGELES, CA

Site 1 of 2 in cluster B

Relative:
Higher

Actual:
385 ft.

EDR Historical Cleaners:

Name: KERR H W
Year: 1937
Type: CLOTHES PRESSERS AND CLEANERS

C6
South
< 1/8
0.033 mi.
174 ft.

KIRSON VICTOR **EDR Hist Cleaner** **1009188182**
4707 FOUNTAIN AVE **N/A**
LOS ANGELES, CA

Site 1 of 11 in cluster C

Relative:
Lower

Actual:
369 ft.

EDR Historical Cleaners:

Name: GOLDMAN MORRIS
Year: 1929
Type: CLOTHES PRESSERS CLEANERS AND REPAIRERS

Name: MENDELSOHN BERNETT
Year: 1933
Type: CLOTHES PRESSERS AND CLEANERS

Name: KIRSON VICTOR
Year: 1937
Type: CLOTHES PRESSERS AND CLEANERS

7
NW
< 1/8
0.035 mi.
185 ft.

1405 N NEW HAMPSHIRE AVE
LOS ANGELES, CA 90027

EDR Hist Cleaner **1014991985**
N/A

Relative:
Higher

Actual:
381 ft.

EDR Historical Cleaners:

Name:	A RELIABLE CARPET CLEANING COMPANY
Year:	1999
Address:	1405 N NEW HAMPSHIRE AVE
Name:	A RELIABLE CARPET CLEANING CO
Year:	2001
Address:	1405 N NEW HAMPSHIRE AVE
Name:	A RELIABLE CARPET CLEANING CO
Year:	2002
Address:	1405 N NEW HAMPSHIRE AVE
Name:	A RELIABLE CARPET CLEANING CO
Year:	2003
Address:	1405 N NEW HAMPSHIRE AVE
Name:	A RELIABLE CARPET CLEANING CO
Year:	2004
Address:	1405 N NEW HAMPSHIRE AVE
Name:	A RELIABLE CARPET CLEANING CO
Year:	2007
Address:	1405 N NEW HAMPSHIRE AVE
Name:	A RELIABLE CARPET CLEANING CO
Year:	2008
Address:	1405 N NEW HAMPSHIRE AVE
Name:	A RELIABLE CARPET CLEANING CO
Year:	2009
Address:	1405 N NEW HAMPSHIRE AVE

C8
South
< 1/8
0.040 mi.
210 ft.

WAHLQUIST CY
4706 FOUNTAIN AVE
LOS ANGELES, CA

Site 2 of 11 in cluster C

EDR Hist Auto **1009081263**
N/A

Relative:
Lower

Actual:
369 ft.

EDR Historical Auto Stations:

Name:	WAHLQUIST C C
Year:	1933
Type:	AUTOMOBILE REPAIRING
Name:	WAHLQUIST CY
Year:	1937
Type:	AUTOMOBILE REPAIRING

C9 **CALIFORNIA OIL ASPHALT CO** **EDR Hist Auto** **1009077575**
SSE **4700 FOUNTAIN AVE** **N/A**
< 1/8 **LOS ANGELES, CA**
0.040 mi.
212 ft. **Site 3 of 11 in cluster C**

Relative: EDR Historical Auto Stations:
Lower Name: CALIFORNIA OIL ASPHALT CO
Year: 1924
Actual: Type: AUTOMOBILE SERVICE STATIONS
369 ft.

C10 **DICKEN R C** **EDR Hist Auto** **1009078983**
South **4712 FOUNTAIN AVE** **N/A**
< 1/8 **LOS ANGELES, CA**
0.040 mi.
213 ft. **Site 4 of 11 in cluster C**

Relative: EDR Historical Auto Stations:
Lower Name: DICKEN R C
Year: 1929
Actual: Type: AUTOMOBILE REPAIRING AND SERVICE STATIONS
368 ft.

B11 **KROLL IDA MRS** **EDR Hist Cleaner** **1009190352**
NNE **1428 N VERMONT AVE** **N/A**
< 1/8 **LOS ANGELES, CA**
0.041 mi.
216 ft. **Site 2 of 2 in cluster B**

Relative: EDR Historical Cleaners:
Higher Name: KROLL REUBEN
Year: 1929
Actual: Type: CLOTHES PRESSERS CLEANERS AND REPAIRERS
388 ft.

Name: KROLL IDA MRS
Year: 1933
Type: CLOTHES PRESSERS AND CLEANERS

C12 **KIRSON VICTOR** **EDR Hist Cleaner** **1009190250**
SSW **4745 FOUNTAIN AVE** **N/A**
< 1/8 **LOS ANGELES, CA**
0.043 mi.
229 ft. **Site 5 of 11 in cluster C**

Relative: EDR Historical Cleaners:
Lower Name: KIRSON VICTOR
Year: 1933
Actual: Type: CLOTHES PRESSERS AND CLEANERS
368 ft.

C13 **TURNER T P** **EDR Hist Auto** **1009076639**
SSW **4747 FOUNTAIN AVE** **N/A**
< 1/8 **LOS ANGELES, CA**
0.044 mi.
233 ft. **Site 6 of 11 in cluster C**

Relative: **Lower**

Actual: **368 ft.**

EDR Historical Auto Stations:

Name:	FULLER L A
Year:	1929
Type:	GASOLINE AND OIL SERVICE STATION
Name:	FULLER L A
Year:	1933
Type:	GASOLINE AND OIL SERVICE STATIONS
Name:	TURNER T P
Year:	1937
Type:	GASOLINE AND OIL SERVICE STATIONS

C14 **UNION OIL SERVICE STATION 3647** **CA HIST UST** **S113009118**
SSE **1270 N VERMONT AVENUE** **CA HAZNET** **N/A**
< 1/8 **LOS ANGELES, CA 90029**
0.069 mi.
363 ft. **Site 7 of 11 in cluster C**

Relative: **Lower**

Actual: **366 ft.**

HAZNET:

envid:	S113009118
Year:	1993
GEPAID:	CAD981649585
Contact:	UNION OIL COMPANY OF CALIFORNI
Telephone:	7144286560
Mailing Name:	Not reported
Mailing Address:	PO BOX 25376
Mailing City,St,Zip:	SANTA ANA, CA 927995376
Gen County:	Not reported
TSD EPA ID:	CAD028409019
TSD County:	Not reported
Waste Category:	Aqueous solution with total organic residues less than 10 percent
Disposal Method:	Treatment, Tank
Tons:	0.97989999999
Cat Decode:	Aqueous solution with total organic residues less than 10 percent
Method Decode:	Treatment, Tank
Facility County:	Los Angeles

C15 **TOSCO CORPORATION #30530** **CA UST** **U003942228**
SSE **1270 N VERMONT AVE** **N/A**
< 1/8 **LOS ANGELES, CA 90029**
0.069 mi.
363 ft. **Site 8 of 11 in cluster C**

Relative: **Lower**

Actual: **366 ft.**

UST:

Facility ID:	24184
Permitting Agency:	LOS ANGELES, CITY OF
Latitude:	34.096513
Longitude:	-118.2901035

C16 **76 PRODUCTS STATION #3647** **CA LUST** **S102590728**
SSE **1270 VERMONT AVE N** **CA HIST CORTESE** **N/A**
< 1/8 **LOS ANGELES, CA 90029**
0.069 mi.
363 ft. **Site 9 of 11 in cluster C**

Relative:
Lower

Actual:
366 ft.

LUST:

Region:	STATE
Global Id:	T0603700771
Latitude:	34.095232
Longitude:	-118.291418
Case Type:	LUST Cleanup Site
Status:	Completed - Case Closed
Status Date:	04/20/1998
Lead Agency:	LOS ANGELES RWQCB (REGION 4)
Case Worker:	AS
Local Agency:	LOS ANGELES, CITY OF
RB Case Number:	900290089
LOC Case Number:	Not reported
File Location:	Not reported
Potential Media Affect:	Aquifer used for drinking water supply
Potential Contaminants of Concern:	Gasoline
Site History:	Not reported

Click here to access the California GeoTracker records for this facility:

Contact:

Global Id:	T0603700771
Contact Type:	Regional Board Caseworker
Contact Name:	ADNAN SIDDIQUI
Organization Name:	LOS ANGELES RWQCB (REGION 4)
Address:	320 W. 4TH ST., SUITE 200
City:	LOS ANGELES
Email:	asiddiqui@waterboards.ca.gov
Phone Number:	Not reported

Global Id:	T0603700771
Contact Type:	Local Agency Caseworker
Contact Name:	ELOY LUNA
Organization Name:	LOS ANGELES, CITY OF
Address:	200 North Main Street, Suite 1780
City:	LOS ANGELES
Email:	eloy.luna@lacity.org
Phone Number:	Not reported

Status History:

Global Id:	T0603700771
Status:	Completed - Case Closed
Status Date:	04/20/1998

Global Id:	T0603700771
Status:	Open - Case Begin Date
Status Date:	08/15/1985

Global Id:	T0603700771
Status:	Open - Remediation
Status Date:	12/28/1993

Global Id:	T0603700771

76 PRODUCTS STATION #3647 (Continued) **S102590728**

Status: Open - Site Assessment
Status Date: 01/20/1989

Regulatory Activities:
Global Id: T0603700771
Action Type: Other
Date: 08/15/1985
Action: Leak Reported

LUST REG 4:

Region:	4	
Regional Board:	04	
County:	Los Angeles	
Facility Id:	900290089	
Status:	Case Closed	
Substance:	Gasoline	
Substance Quantity:	Not reported	
Local Case No:	Not reported	
Case Type:	Groundwater	
Abatement Method Used at the Site:		VE
Global ID:	T0603700771	
W Global ID:	Not reported	
Staff:	AS	
Local Agency:	19050	
Cross Street:	FOUNTAIN AVE	
Enforcement Type:	Not reported	
Date Leak Discovered:	Not reported	
Date Leak First Reported:		8/15/1985
Date Leak Record Entered:	12/31/1986	
Date Confirmation Began:	Not reported	
Date Leak Stopped:	Not reported	
Date Case Last Changed on Database:		4/15/1999
Date the Case was Closed:		4/20/1998
How Leak Discovered:	Not reported	
How Leak Stopped:	Not reported	
Cause of Leak:	UNK	
Leak Source:	UNK	
Operator:	Not reported	
Water System:	Not reported	
Well Name:	Not reported	
Approx. Dist To Production Well (ft):		9950.650864122022252700224171
Source of Cleanup Funding:		UNK
Preliminary Site Assessment Workplan Submitted:		Not reported
Preliminary Site Assessment Began:		Not reported
Pollution Characterization Began:		1/20/1989
Remediation Plan Submitted:		Not reported
Remedial Action Underway:		12/28/1993
Post Remedial Action Monitoring Began:		Not reported
Enforcement Action Date:		Not reported
Historical Max MTBE Date:		1/1/1965
Hist Max MTBE Conc in Groundwater:		810
Hist Max MTBE Conc in Soil:		Not reported
Significant Interim Remedial Action Taken:		Yes
GW Qualifier:	Not reported	
Soil Qualifier:	Not reported	

76 PRODUCTS STATION #3647 (Continued) **S102590728**

Organization:	Not reported
Owner Contact:	Not reported
Responsible Party:	TOSCO MARKETING COMPANY
RP Address:	P.O. BOX 25376, SANTA ANA, CA 92799-5376
Program:	LUST
Lat/Long:	34.0949057 / -1
Local Agency Staff:	PEJ
Beneficial Use:	Not reported
Priority:	Not reported
Cleanup Fund Id:	Not reported
Suspended:	Not reported
Assigned Name:	Not reported
Summary:	12/31/97 4TH QTR 97 FLUID LEVEL MON & GW 03/31/98 1ST QTR 98 FLUID LEVEL MON & GW 06/30/98 2ND QTR 98 FLUID LEVEL MON & GW 09/30/98 3RD QTR 98 FLUID LEVEL MON & GW

HIST CORTESE:

Region:	CORTESE
Facility County Code:	19
Reg By:	LTNKA
Reg Id:	900290089

C17 **WATKINS JACK** **EDR Hist Auto** **1009082191**
SSE **1270 N VERMONT AVE** **N/A**
< 1/8 **LOS ANGELES, CA**
0.069 mi.
363 ft. **Site 10 of 11 in cluster C**

Relative: **Lower**

Actual: **366 ft.**

EDR Historical Auto Stations:

Name:	COWART H D
Year:	1933
Type:	GASOLINE AND OIL SERVICE STATIONS
Name:	WATKINS JACK
Year:	1937
Type:	GASOLINE AND OIL SERVICE STATIONS
Name:	NALBANDIAN K UNION SVC CTR
Year:	2010
Address:	1270 N VERMONT AVE

C18 **SERVICE STATION 3647** **CA SWEEPS UST** **1000166932**
SSE **1270 N VERMONT AVE** **CA HIST UST** **N/A**
< 1/8 **LOS ANGELES, CA 90029** **CA FID UST**
0.069 mi.
363 ft. **Site 11 of 11 in cluster C**

Relative: **Lower**

Actual: **366 ft.**

SWEEPS UST:

Status:	Active
Comp Number:	1396
Number:	9
Board Of Equalization:	44-011761
Referral Date:	01-22-93
Action Date:	03-16-94
Created Date:	02-29-88

SERVICE STATION 3647 (Continued) **1000166932**

Owner Tank Id: Not reported
SWRCB Tank Id: 19-050-001396-000001
Tank Status: A
Capacity: 6000
Active Date: 04-20-88
Tank Use: CHEMICAL
STG: P
Content: UNKNOWN
Number Of Tanks: 3

Status: Active
Comp Number: 1396
Number: 9
Board Of Equalization: 44-011761
Referral Date: 01-22-93
Action Date: 03-16-94
Created Date: 02-29-88
Owner Tank Id: Not reported
SWRCB Tank Id: 19-050-001396-000002
Tank Status: A
Capacity: 6000
Active Date: 04-20-88
Tank Use: M.V. FUEL
STG: P
Content: REG UNLEADED
Number Of Tanks: Not reported

Status: Active
Comp Number: 1396
Number: 9
Board Of Equalization: 44-011761
Referral Date: 01-22-93
Action Date: 03-16-94
Created Date: 02-29-88
Owner Tank Id: Not reported
SWRCB Tank Id: 19-050-001396-000003
Tank Status: A
Capacity: 280
Active Date: 04-20-88
Tank Use: OIL
STG: W
Content: WASTE OIL
Number Of Tanks: Not reported

HIST UST:
File Number: 0002924B
URL: http://geotracker.waterboards.ca.gov/ustpdfs/pdf/0002924B.pdf
Region: STATE
Facility ID: 00000019110
Facility Type: Gas Station
Other Type: Not reported
Contact Name: KHATCHADOUR NALBANDIAN
Telephone: 2136610578
Owner Name: UNION OIL COMPANY OF CALIFORNI
Owner Address: 3701 WILSHIRE BOULEVARD STE830
Owner City,St,Zip: LOS ANGELES, CA 90010
Total Tanks: 0003

SERVICE STATION 3647 (Continued) **1000166932**

Tank Num:	001
Container Num:	3647-1
Year Installed:	1953
Tank Capacity:	00006000
Tank Used for:	PRODUCT
Type of Fuel:	Not reported
Container Construction Thickness:	Not reported
Leak Detection:	Stock Inventor, Pressure Test, 10

Tank Num:	002
Container Num:	3647-2
Year Installed:	1953
Tank Capacity:	00006000
Tank Used for:	PRODUCT
Type of Fuel:	PREMIUM
Container Construction Thickness:	Not reported
Leak Detection:	Stock Inventor, Pressure Test, 10

Tank Num:	003
Container Num:	3647-4
Year Installed:	1953
Tank Capacity:	00000280
Tank Used for:	WASTE
Type of Fuel:	WASTE OIL
Container Construction Thickness:	Not reported
Leak Detection:	Stock Inventor, Pressure Test, 10

Click here for Geo Tracker PDF:

CA FID UST:

Facility ID:	19001131
Regulated By:	UTNKA
Regulated ID:	00019110
Cortese Code:	Not reported
SIC Code:	Not reported
Facility Phone:	2136610578
Mail To:	Not reported
Mailing Address:	3701 WILSHIRE BLVD-SUITE
Mailing Address 2:	Not reported
Mailing City,St,Zip:	LOS ANGELES 900290000
Contact:	Not reported
Contact Phone:	Not reported
DUNs Number:	Not reported
NPDES Number:	Not reported
EPA ID:	Not reported
Comments:	Not reported
Status:	Active

D19 **MC CALL PAYNE INC** **EDR Hist Auto** **1009080907**
North **4700 S SUNSET BLVD** **N/A**
< 1/8 **LOS ANGELES, CA**
0.082 mi.
434 ft. **Site 1 of 6 in cluster D**

Relative:
Higher

Actual:
392 ft.

EDR Historical Auto Stations:

Name:	MC CALL PAYNE INC
Year:	1924
Type:	AUTOMOBILE REPAIRING

E20 **DOWNEN P W** **EDR Hist Auto** **1009080477**
NNW **4720 S SUNSET BLVD** **N/A**
< 1/8 **LOS ANGELES, CA**
0.085 mi.
448 ft. **Site 1 of 5 in cluster E**

Relative:
Higher

Actual:
393 ft.

EDR Historical Auto Stations:

Name:	BERG DOWNEN
Year:	1929
Type:	AUTOMOBILE REPAIRING AND SERVICE STATIONS
Name:	MC CALL PAYNE INC
Year:	1929
Type:	GASOLINE AND OIL SERVICE STATION
Name:	DOWNEN P W
Year:	1933
Type:	AUTOMOBILE REPAIRING
Name:	DOWNEN P W
Year:	1937
Type:	AUTOMOBILE REPAIRING
Name:	KOVALL C C
Year:	1937
Type:	GASOLINE AND OIL SERVICE STATIONS
Name:	COULTER DOUGLES
Year:	1942
Type:	GASOLINE AND OIL SERVICE STATIONS
Name:	DOWNEN P W
Year:	1942
Type:	AUTOMOBILE REPAIRING

D21 **CHILDRENS HOSPITAL OF LOS ANGELES** **RCRA-LQG** **1000278867**
NNE **4650 SUNSET BOULEVARD** **CA ENVIROSTOR** **CAD981399900**
< 1/8 **LOS ANGELES, CA 90027** **CA HIST UST**
0.086 mi. **CA FID UST**
454 ft. **Site 2 of 6 in cluster D** **FINDS**
CA EMI

Relative:
Higher

NY MANIFEST
WI MANIFEST

Actual:
393 ft.

LA Co. Site Mitigation
ECHO

RCRA-LQG:

CHILDRENS HOSPITAL OF LOS ANGELES (Continued) **1000278867**

Date form received by agency: 07/14/2010
Facility name: CHILDREN HOSPITAL OF LOS ANGELES
Facility address: 4650 SUNSET BLVD
LOS ANGELES, CA 90027
EPA ID: CAD981399900
Mailing address: SUNSET BLVD
LOS ANGELES, CA 90027
Contact: SANTIAGO CHAMBERS
Contact address: SUNSET BLVD
LOS ANGELES, CA 90027
Contact country: US
Contact telephone: (323) 361-2372
Contact email: SCHAMBERS@CHLA.USC.EDU
EPA Region: 09
Classification: Large Quantity Generator
Description: Handler: generates 1,000 kg or more of hazardous waste during any calendar month; or generates more than 1 kg of acutely hazardous waste during any calendar month; or generates more than 100 kg of any residue or contaminated soil, waste or other debris resulting from the cleanup of a spill, into or on any land or water, of acutely hazardous waste during any calendar month; or generates 1 kg or less of acutely hazardous waste during any calendar month, and accumulates more than 1 kg of acutely hazardous waste at any time; or generates 100 kg or less of any residue or contaminated soil, waste or other debris resulting from the cleanup of a spill, into or on any land or water, of acutely hazardous waste during any calendar month, and accumulates more than 100 kg of that material at any time

Owner/Operator Summary:

Owner/operator name: WALTER NOCE
Owner/operator address: 4650 SUNSET BLVD. MAILSTOP #42
LOS ANGELES, CA 90027
Owner/operator country: US
Owner/operator telephone: Not reported
Legal status: Private
Owner/Operator Type: Owner
Owner/Op start date: 05/01/1995
Owner/Op end date: Not reported

Owner/operator name: CHILDREN HOSPITAL OF LOS ANGELES
Owner/operator address: Not reported
90027
Owner/operator country: Not reported
Owner/operator telephone: Not reported
Legal status: Private
Owner/Operator Type: Operator
Owner/Op start date: 01/01/1901
Owner/Op end date: Not reported

Owner/operator name: WALTER NOCE
Owner/operator address: Not reported
Not reported
Owner/operator country: US
Owner/operator telephone: Not reported
Legal status: Private
Owner/Operator Type: Operator
Owner/Op start date: 05/01/1995

CHILDRENS HOSPITAL OF LOS ANGELES (Continued) **1000278867**

Owner/Op end date: Not reported

Owner/operator name: CHILDREN HOSPITAL OF LOS ANGELES
Owner/operator address: SUNSET BLVD
LOS ANGELES, CA 90027
Owner/operator country: Not reported
Owner/operator telephone: Not reported
Legal status: Private
Owner/Operator Type: Owner
Owner/Op start date: 01/01/1901
Owner/Op end date: Not reported

Owner/operator name: NOT REQUIRED
Owner/operator address: NOT REQUIRED
NOT REQUIRED, ME 99999
Owner/operator country: Not reported
Owner/operator telephone: (415) 555-1212
Legal status: Private
Owner/Operator Type: Operator
Owner/Op start date: Not reported
Owner/Op end date: Not reported

Owner/operator name: WALTER NOCE
Owner/operator address: Not reported
Not reported
Owner/operator country: US
Owner/operator telephone: Not reported
Legal status: Private
Owner/Operator Type: Owner
Owner/Op start date: 05/01/1995
Owner/Op end date: Not reported

Owner/operator name: CHILDRENS HOSPITAL LOS ANGELES
Owner/operator address: Not reported
Not reported
Owner/operator country: US
Owner/operator telephone: Not reported
Legal status: Private
Owner/Operator Type: Operator
Owner/Op start date: 01/01/1929
Owner/Op end date: Not reported

Owner/operator name: CHILDREN'S HOSP OF LA
Owner/operator address: NOT REQUIRED
NOT REQUIRED, ME 99999
Owner/operator country: Not reported
Owner/operator telephone: (415) 555-1212
Legal status: Private
Owner/Operator Type: Owner
Owner/Op start date: Not reported
Owner/Op end date: Not reported

Handler Activities Summary:
U.S. importer of hazardous waste: No
Mixed waste (haz. and radioactive): Yes
Recycler of hazardous waste: No
Transporter of hazardous waste: No

CHILDRENS HOSPITAL OF LOS ANGELES (Continued) **1000278867**

Treater, storer or disposer of HW: No
Underground injection activity: No
On-site burner exemption: No
Furnace exemption: No
Used oil fuel burner: No
Used oil processor: No
User oil refiner: No
Used oil fuel marketer to burner: No
Used oil Specification marketer: No
Used oil transfer facility: No
Used oil transporter: No

. Waste code: 122
. Waste name: 122

. Waste code: 133
. Waste name: 133

. Waste code: 214
. Waste name: 214

. Waste code: 311
. Waste name: 311

. Waste code: 331
. Waste name: 331

. Waste code: 352
. Waste name: 352

. Waste code: 551
. Waste name: 551

. Waste code: 725
. Waste name: 725

. Waste code: 791
. Waste name: 791

. Waste code: D001
. Waste name: IGNITABLE WASTE

. Waste code: D002
. Waste name: CORROSIVE WASTE

. Waste code: D007
. Waste name: CHROMIUM

. Waste code: D009
. Waste name: MERCURY

. Waste code: D022
. Waste name: CHLOROFORM

. Waste code: D036
. Waste name: NITROBENZENE

CHILDRENS HOSPITAL OF LOS ANGELES (Continued) **1000278867**

. Waste code: F002
. Waste name: THE FOLLOWING SPENT HALOGENATED SOLVENTS: TETRACHLOROETHYLENE, METHYLENE CHLORIDE, TRICHLOROETHYLENE, 1,1,1-TRICHLOROETHANE, CHLOROBENZENE, 1,1,2-TRICHLORO-1,2,2-TRIFLUOROETHANE, ORTHO-DICHLOROBENZENE, TRICHLOROFLUOROMETHANE, AND 1,1,2, TRICHLOROETHANE; ALL SPENT SOLVENT MIXTURES/BLENDS CONTAINING, BEFORE USE, A TOTAL OF TEN PERCENT OR MORE (BY VOLUME) OF ONE OR MORE OF THE ABOVE HALOGENATED SOLVENTS OR THOSE SOLVENTS LISTED IN F001, F004, AND F005; AND STILL BOTTOMS FROM THE RECOVERY OF THESE SPENT SOLVENTS AND SPENT SOLVENT MIXTURES.

. Waste code: F003
. Waste name: THE FOLLOWING SPENT NONHALOGENATED SOLVENTS: XYLENE, ACETONE, ETHYL ACETATE, ETHYL BENZENE, ETHYL ETHER, METHYL ISOBUTYL KETONE, N-BUTYL ALCOHOL, CYCLOHEXANONE, AND METHANOL; ALL SPENT SOLVENT MIXTURES/BLENDS CONTAINING, BEFORE USE, ONLY THE ABOVE SPENT NONHALOGENATED SOLVENTS; AND ALL SPENT SOLVENT MIXTURES/BLENDS CONTAINING, BEFORE USE, ONE OR MORE OF THE ABOVE NONHALOGENATED SOLVENTS, AND A TOTAL OF TEN PERCENT OR MORE (BY VOLUME) OF ONE OR MORE OF THOSE SOLVENTS LISTED IN F001, F002, F004, AND F005; AND STILL BOTTOMS FROM THE RECOVERY OF THESE SPENT SOLVENTS AND SPENT SOLVENT MIXTURES.

. Waste code: F005
. Waste name: THE FOLLOWING SPENT NONHALOGENATED SOLVENTS: TOLUENE, METHYL ETHYL KETONE, CARBON DISULFIDE, ISOBUTANOL, PYRIDINE, BENZENE, 2-ETHOXYETHANOL, AND 2-NITROPROPANE; ALL SPENT SOLVENT MIXTURES/BLENDS CONTAINING, BEFORE USE, A TOTAL OF TEN PERCENT OR MORE (BY VOLUME) OF ONE OR MORE OF THE ABOVE NONHALOGENATED SOLVENTS OR THOSE SOLVENTS LISTED IN F001, F002, OR F004; AND STILL BOTTOMS FROM THE RECOVERY OF THESE SPENT SOLVENTS AND SPENT SOLVENT MIXTURES.

. Waste code: P005
. Waste name: 2-PROPEN-1-OL (OR) ALLYL ALCOHOL

. Waste code: U010
. Waste name: AZIRINO [2',3':3,4]PYRROLO[1,2-A]INDOLE-4,7-DIONE, 6-AMINO-8-[[(AMINOCARBONYL)OXY]METHYL]-1,1A,2,8,8A,8B-HEXAHYDRO-8A-MET OXY-5-METHYL-, [1AS-(1AALPHA, 8BETA, 8AALPHA, 8BALPHA)]- (OR) MITOMYCIN C

. Waste code: U169
. Waste name: BENZENE, NITRO- (OR) NITROBENZENE (I,T)

. Waste code: U188
. Waste name: PHENOL

Historical Generators:
Date form received by agency: 02/27/2006
Site name: CHILDRENS HOSPITAL LOS ANGELES
Classification: Small Quantity Generator

Date form received by agency: 02/27/2006
Site name: CHILDRENS HOSPITAL LOS ANGELES
Classification: Large Quantity Generator

. Waste code: 133

CHILDRENS HOSPITAL OF LOS ANGELES (Continued) **1000278867**

. Waste name: 133

. Waste code: 134
. Waste name: 134

. Waste code: 151
. Waste name: 151

. Waste code: 181
. Waste name: 181

. Waste code: 214
. Waste name: 214

. Waste code: 221
. Waste name: 221

. Waste code: 311
. Waste name: 311

. Waste code: 331
. Waste name: 331

. Waste code: 352
. Waste name: 352

. Waste code: 541
. Waste name: 541

. Waste code: 551
. Waste name: 551

. Waste code: 791
. Waste name: 791

. Waste code: D001
. Waste name: IGNITABLE WASTE

. Waste code: D002
. Waste name: CORROSIVE WASTE

. Waste code: D003
. Waste name: REACTIVE WASTE

. Waste code: D004
. Waste name: ARSENIC

. Waste code: D006
. Waste name: CADMIUM

. Waste code: D007
. Waste name: CHROMIUM

. Waste code: D008
. Waste name: LEAD

. Waste code: D009

CHILDRENS HOSPITAL OF LOS ANGELES (Continued) **1000278867**

. Waste name: MERCURY

. Waste code: D011
. Waste name: SILVER

. Waste code: D018
. Waste name: BENZENE

. Waste code: D022
. Waste name: CHLOROFORM

. Waste code: F002
. Waste name: THE FOLLOWING SPENT HALOGENATED SOLVENTS: TETRACHLOROETHYLENE, METHYLENE CHLORIDE, TRICHLOROETHYLENE, 1,1,1-TRICHLOROETHANE, CHLOROBENZENE, 1,1,2-TRICHLORO-1,2,2-TRIFLUOROETHANE, ORTHO-DICHLOROBENZENE, TRICHLOROFLUOROMETHANE, AND 1,1,2, TRICHLOROETHANE; ALL SPENT SOLVENT MIXTURES/BLENDS CONTAINING, BEFORE USE, A TOTAL OF TEN PERCENT OR MORE (BY VOLUME) OF ONE OR MORE OF THE ABOVE HALOGENATED SOLVENTS OR THOSE SOLVENTS LISTED IN F001, F004, AND F005; AND STILL BOTTOMS FROM THE RECOVERY OF THESE SPENT SOLVENTS AND SPENT SOLVENT MIXTURES.

. Waste code: F003
. Waste name: THE FOLLOWING SPENT NONHALOGENATED SOLVENTS: XYLENE, ACETONE, ETHYL ACETATE, ETHYL BENZENE, ETHYL ETHER, METHYL ISOBUTYL KETONE, N-BUTYL ALCOHOL, CYCLOHEXANONE, AND METHANOL; ALL SPENT SOLVENT MIXTURES/BLENDS CONTAINING, BEFORE USE, ONLY THE ABOVE SPENT NONHALOGENATED SOLVENTS; AND ALL SPENT SOLVENT MIXTURES/BLENDS CONTAINING, BEFORE USE, ONE OR MORE OF THE ABOVE NONHALOGENATED SOLVENTS, AND A TOTAL OF TEN PERCENT OR MORE (BY VOLUME) OF ONE OR MORE OF THOSE SOLVENTS LISTED IN F001, F002, F004, AND F005; AND STILL BOTTOMS FROM THE RECOVERY OF THESE SPENT SOLVENTS AND SPENT SOLVENT MIXTURES.

. Waste code: F005
. Waste name: THE FOLLOWING SPENT NONHALOGENATED SOLVENTS: TOLUENE, METHYL ETHYL KETONE, CARBON DISULFIDE, ISOBUTANOL, PYRIDINE, BENZENE, 2-ETHOXYETHANOL, AND 2-NITROPROPANE; ALL SPENT SOLVENT MIXTURES/BLENDS CONTAINING, BEFORE USE, A TOTAL OF TEN PERCENT OR MORE (BY VOLUME) OF ONE OR MORE OF THE ABOVE NONHALOGENATED SOLVENTS OR THOSE SOLVENTS LISTED IN F001, F002, OR F004; AND STILL BOTTOMS FROM THE RECOVERY OF THESE SPENT SOLVENTS AND SPENT SOLVENT MIXTURES.

. Waste code: P105
. Waste name: SODIUM AZIDE

. Waste code: U007
. Waste name: 2-PROPENAMIDE (OR) ACRYLAMIDE

. Waste code: U010
. Waste name: AZIRINO [2',3':3,4]PYRROLO[1,2-A]INDOLE-4,7-DIONE, 6-AMINO-8-[[(AMINOCARBONYL)OXY]METHYL]-1,1A,2,8,8A,8B-HEXAHYDRO-8A-MET OXY-5-METHYL-, [1AS-(1AALPHA, 8BETA, 8AALPHA, 8BALPHA)]- (OR) MITOMYCIN C

. Waste code: U123
. Waste name: FORMIC ACID (C,T)

CHILDRENS HOSPITAL OF LOS ANGELES (Continued) **1000278867**

. Waste code: U188
. Waste name: PHENOL

. Waste code: U246
. Waste name: CYANOGEN BROMIDE (CN)BR

Date form received by agency: 03/20/2002
Site name: CHILDRENS HOSPITAL LOS ANGELES
Classification: Large Quantity Generator

. Waste code: 122
. Waste name: 122

. Waste code: 133
. Waste name: 133

. Waste code: 134
. Waste name: 134

. Waste code: 151
. Waste name: 151

. Waste code: 171
. Waste name: 171

. Waste code: 181
. Waste name: 181

. Waste code: 214
. Waste name: 214

. Waste code: 221
. Waste name: 221

. Waste code: 331
. Waste name: 331

. Waste code: 352
. Waste name: 352

. Waste code: 513
. Waste name: 513

. Waste code: 541
. Waste name: 541

. Waste code: 551
. Waste name: 551

. Waste code: 725
. Waste name: 725

. Waste code: D001
. Waste name: IGNITABLE WASTE

. Waste code: D002
. Waste name: CORROSIVE WASTE

CHILDRENS HOSPITAL OF LOS ANGELES (Continued) **1000278867**

. Waste code: D005
. Waste name: BARIUM

. Waste code: D007
. Waste name: CHROMIUM

. Waste code: D008
. Waste name: LEAD

. Waste code: D009
. Waste name: MERCURY

. Waste code: D011
. Waste name: SILVER

. Waste code: D022
. Waste name: CHLOROFORM

. Waste code: D038
. Waste name: PYRIDINE

. Waste code: F002
. Waste name: THE FOLLOWING SPENT HALOGENATED SOLVENTS: TETRACHLOROETHYLENE, METHYLENE CHLORIDE, TRICHLOROETHYLENE, 1,1,1-TRICHLOROETHANE, CHLOROBENZENE, 1,1,2-TRICHLORO-1,2,2-TRIFLUOROETHANE, ORTHO-DICHLOROBENZENE, TRICHLOROFLUOROMETHANE, AND 1,1,2, TRICHLOROETHANE; ALL SPENT SOLVENT MIXTURES/BLENDS CONTAINING, BEFORE USE, A TOTAL OF TEN PERCENT OR MORE (BY VOLUME) OF ONE OR MORE OF THE ABOVE HALOGENATED SOLVENTS OR THOSE SOLVENTS LISTED IN F001, F004, AND F005; AND STILL BOTTOMS FROM THE RECOVERY OF THESE SPENT SOLVENTS AND SPENT SOLVENT MIXTURES.

. Waste code: F003
. Waste name: THE FOLLOWING SPENT NONHALOGENATED SOLVENTS: XYLENE, ACETONE, ETHYL ACETATE, ETHYL BENZENE, ETHYL ETHER, METHYL ISOBUTYL KETONE, N-BUTYL ALCOHOL, CYCLOHEXANONE, AND METHANOL; ALL SPENT SOLVENT MIXTURES/BLENDS CONTAINING, BEFORE USE, ONLY THE ABOVE SPENT NONHALOGENATED SOLVENTS; AND ALL SPENT SOLVENT MIXTURES/BLENDS CONTAINING, BEFORE USE, ONE OR MORE OF THE ABOVE NONHALOGENATED SOLVENTS, AND A TOTAL OF TEN PERCENT OR MORE (BY VOLUME) OF ONE OR MORE OF THOSE SOLVENTS LISTED IN F001, F002, F004, AND F005; AND STILL BOTTOMS FROM THE RECOVERY OF THESE SPENT SOLVENTS AND SPENT SOLVENT MIXTURES.

. Waste code: F005
. Waste name: THE FOLLOWING SPENT NONHALOGENATED SOLVENTS: TOLUENE, METHYL ETHYL KETONE, CARBON DISULFIDE, ISOBUTANOL, PYRIDINE, BENZENE, 2-ETHOXYETHANOL, AND 2-NITROPROPANE; ALL SPENT SOLVENT MIXTURES/BLENDS CONTAINING, BEFORE USE, A TOTAL OF TEN PERCENT OR MORE (BY VOLUME) OF ONE OR MORE OF THE ABOVE NONHALOGENATED SOLVENTS OR THOSE SOLVENTS LISTED IN F001, F002, OR F004; AND STILL BOTTOMS FROM THE RECOVERY OF THESE SPENT SOLVENTS AND SPENT SOLVENT MIXTURES.

. Waste code: P003
. Waste name: 2-PROPENAL (OR) ACROLEIN

. Waste code: P009

CHILDRENS HOSPITAL OF LOS ANGELES (Continued) **1000278867**

. Waste name: AMMONIUM PICRATE (R) (OR) PHENOL, 2,4,6-TRINITRO-, AMMONIUM SALT (R)

. Waste code: P030
. Waste name: CYANIDES (SOLUBLE CYANIDE SALTS), NOT OTHERWISE SPECIFIED

. Waste code: P085
. Waste name: DIPHOSPHORAMIDE, OCTAMETHYL- (OR) OCTAMETHYLPYROPHOSPHORAMIDE

. Waste code: P087
. Waste name: OSMIUM OXIDE OSO4, (T-4)- (OR) OSMIUM TETROXIDE

. Waste code: P098
. Waste name: POTASSIUM CYANIDE (OR) POTASSIUM CYANIDE K(CN)

. Waste code: U044
. Waste name: CHLOROFORM (OR) METHANE, TRICHLORO-

. Waste code: U117
. Waste name: ETHANE, 1,1'-OXYBIS-(I) (OR) ETHYL ETHER (I)

. Waste code: U123
. Waste name: FORMIC ACID (C,T)

. Waste code: U138
. Waste name: METHANE, IODO- (OR) METHYL IODIDE

. Waste code: U188
. Waste name: PHENOL

Date form received by agency: 04/25/1986
Site name: CHILDREN'S HOSP OF LOS ANGELES
Classification: Small Quantity Generator

Violation Status: No violations found

ENVIROSTOR:
Facility ID: 71002816
Status: Refer: Other Agency
Status Date: Not reported
Site Code: Not reported
Site Type: Tiered Permit
Site Type Detailed: Tiered Permit
Acres: Not reported
NPL: NO
Regulatory Agencies: NONE SPECIFIED
Lead Agency: NONE SPECIFIED
Program Manager: Not reported
Supervisor: Not reported
Division Branch: Cleanup Chatsworth
Assembly: 43
Senate: 24
Special Program: Not reported
Restricted Use: NO
Site Mgmt Req: NONE SPECIFIED
Funding: Not reported
Latitude: 34.09797
Longitude: -118.2904
APN: NONE SPECIFIED

CHILDRENS HOSPITAL OF LOS ANGELES (Continued) **1000278867**

Past Use: NONE SPECIFIED
Potential COC: NONE SPECIFIED
Confirmed COC: NONE SPECIFIED
Potential Description: NONE SPECIFIED
Alias Name: CAD981399900
Alias Type: EPA Identification Number
Alias Name: 110002694148
Alias Type: EPA (FRS #)
Alias Name: 71002816
Alias Type: Envirostor ID Number

Completed Info:
Completed Area Name: Not reported
Completed Sub Area Name: Not reported
Completed Document Type: Not reported
Completed Date: Not reported
Comments: Not reported

Future Area Name: Not reported
Future Sub Area Name: Not reported
Future Document Type: Not reported
Future Due Date: Not reported
Schedule Area Name: Not reported
Schedule Sub Area Name: Not reported
Schedule Document Type: Not reported
Schedule Due Date: Not reported
Schedule Revised Date: Not reported

HIST UST:
File Number: 00026F30
URL: http://geotracker.waterboards.ca.gov/ustpdfs/pdf/00026F30.pdf
Region: STATE
Facility ID: 00000068663
Facility Type: Other
Other Type: HOSPITAL
Contact Name: ROBERT HOLLOWELL
Telephone: 2136602450
Owner Name: CHILDRENS'S HOSPITAL OF LOS AN
Owner Address: 4650 SUNSET BOULEVARD
Owner City,St,Zip: LOS ANGELES, CA 90027
Total Tanks: 0006

Tank Num: 001
Container Num: OPSBW-2
Year Installed: 1972
Tank Capacity: 00000405
Tank Used for: Not reported
Type of Fuel: 2
Container Construction Thickness: 2
Leak Detection: None

Tank Num: 001
Container Num: OPSBW-2
Year Installed: 1972
Tank Capacity: 00000405
Tank Used for: Not reported
Type of Fuel: 2

CHILDRENS HOSPITAL OF LOS ANGELES (Continued) **1000278867**

Container Construction Thickness: 2
Leak Detection: None

Tank Num: 001
Container Num: #1 (UTILIT
Year Installed: 1964
Tank Capacity: 00010000
Tank Used for: PRODUCT
Type of Fuel: DIESEL
Container Construction Thickness: 10
Leak Detection: Stock Inventor

Tank Num: 001
Container Num: #1 (UTILIT
Year Installed: 1964
Tank Capacity: 00010000
Tank Used for: PRODUCT
Type of Fuel: DIESEL
Container Construction Thickness: 10
Leak Detection: Stock Inventor

Tank Num: 002
Container Num: # MCALISTE
Year Installed: 1972
Tank Capacity: 00001500
Tank Used for: PRODUCT
Type of Fuel: DIESEL
Container Construction Thickness: 10
Leak Detection: Stock Inventor

Tank Num: 002
Container Num: # MCALISTE
Year Installed: 1972
Tank Capacity: 00001500
Tank Used for: PRODUCT
Type of Fuel: DIESEL
Container Construction Thickness: 10
Leak Detection: Stock Inventor

Tank Num: 002
Container Num: MCCB PS-2
Year Installed: 1970
Tank Capacity: 00000320
Tank Used for: WASTE
Type of Fuel: Not reported
Container Construction Thickness: 4
Leak Detection: None

Tank Num: 002
Container Num: MCCB PS-2
Year Installed: 1970
Tank Capacity: 00000320
Tank Used for: WASTE
Type of Fuel: Not reported
Container Construction Thickness: 4
Leak Detection: None

CHILDRENS HOSPITAL OF LOS ANGELES (Continued) **1000278867**

Tank Num: 003
Container Num: #3 D-3 UTI
Year Installed: 1977
Tank Capacity: 00048000
Tank Used for: PRODUCT
Type of Fuel: DIESEL
Container Construction Thickness: 0.285
Leak Detection: Stock Inventor

Tank Num: 003
Container Num: #3 D-3 UTI
Year Installed: 1977
Tank Capacity: 00048000
Tank Used for: PRODUCT
Type of Fuel: DIESEL
Container Construction Thickness: 0.285
Leak Detection: Stock Inventor

Tank Num: 003
Container Num: OPSBE1
Year Installed: 1972
Tank Capacity: 00000673
Tank Used for: WASTE
Type of Fuel: Not reported
Container Construction Thickness: 6
Leak Detection: Not reported

Tank Num: 003
Container Num: OPSBE1
Year Installed: 1972
Tank Capacity: 00000673
Tank Used for: WASTE
Type of Fuel: Not reported
Container Construction Thickness: 6
Leak Detection: Not reported

Tank Num: 004
Container Num: UTB-1
Year Installed: 1964
Tank Capacity: 00010538
Tank Used for: PRODUCT
Type of Fuel: Not reported
Container Construction Thickness: 8
Leak Detection: Visual

Tank Num: 004
Container Num: UTB-1
Year Installed: 1964
Tank Capacity: 00010538
Tank Used for: PRODUCT
Type of Fuel: Not reported
Container Construction Thickness: 8
Leak Detection: Visual

Tank Num: 005
Container Num: RCBT-1
Year Installed: Not reported

CHILDRENS HOSPITAL OF LOS ANGELES (Continued) **1000278867**

Tank Capacity: 00000598
Tank Used for: WASTE
Type of Fuel: 06
Container Construction Thickness: 6
Leak Detection: None

Tank Num: 005
Container Num: RCBT-1
Year Installed: Not reported
Tank Capacity: 00000598
Tank Used for: WASTE
Type of Fuel: 06
Container Construction Thickness: 6
Leak Detection: None

Tank Num: 006
Container Num: CLARIFIER
Year Installed: 1964
Tank Capacity: 00000383
Tank Used for: WASTE
Type of Fuel: 06
Container Construction Thickness: 6
Leak Detection: None

Tank Num: 006
Container Num: CLARIFIER
Year Installed: 1964
Tank Capacity: 00000383
Tank Used for: WASTE
Type of Fuel: 06
Container Construction Thickness: 6
Leak Detection: None

Click here for Geo Tracker PDF:

CA FID UST:
Facility ID: 19000800
Regulated By: UTNKA
Regulated ID: 00041069
Cortese Code: Not reported
SIC Code: Not reported
Facility Phone: 2136692241
Mail To: Not reported
Mailing Address: 4650 W SUNSET BLVD
Mailing Address 2: Not reported
Mailing City,St,Zip: LOS ANGELES 900270000
Contact: Not reported
Contact Phone: Not reported
DUNs Number: Not reported
NPDES Number: Not reported
EPA ID: Not reported
Comments: Not reported
Status: Active

FINDS:

CHILDRENS HOSPITAL OF LOS ANGELES (Continued) **1000278867**

Registry ID: 110002694148

Environmental Interest/Information System

NCDB (National Compliance Data Base) supports implementation of the Federal Insecticide, Fungicide, and Rodenticide Act (FIFRA) and the Toxic Substances Control Act (TSCA). The system tracks inspections in regions and states with cooperative agreements, enforcement actions, and settlements.

California Hazardous Waste Tracking System - Datamart (HWTS-DATAMART) provides California with information on hazardous waste shipments for generators, transporters, and treatment, storage, and disposal facilities.

HAZARDOUS AIR POLLUTANT MAJOR

RCRAInfo is a national information system that supports the Resource Conservation and Recovery Act (RCRA) program through the tracking of events and activities related to facilities that generate, transport, and treat, store, or dispose of hazardous waste. RCRAInfo allows RCRA program staff to track the notification, permit, compliance, and corrective action activities required under RCRA.

HAZARDOUS WASTE BIENNIAL REPORTER

EMI:

Year:	1990
County Code:	19
Air Basin:	SC
Facility ID:	18885
Air District Name:	SC
SIC Code:	8060
Air District Name:	SOUTH COAST AQMD
Community Health Air Pollution Info System:	Not reported
Consolidated Emission Reporting Rule:	Not reported
Total Organic Hydrocarbon Gases Tons/Yr:	7
Reactive Organic Gases Tons/Yr:	3
Carbon Monoxide Emissions Tons/Yr:	2
NOX - Oxides of Nitrogen Tons/Yr:	6
SOX - Oxides of Sulphur Tons/Yr:	0
Particulate Matter Tons/Yr:	0
Part. Matter 10 Micrometers & Smllr Tons/Yr:	0

Year:	1993
County Code:	19
Air Basin:	SC
Facility ID:	18885
Air District Name:	SC
SIC Code:	8062
Air District Name:	SOUTH COAST AQMD
Community Health Air Pollution Info System:	Not reported
Consolidated Emission Reporting Rule:	Not reported
Total Organic Hydrocarbon Gases Tons/Yr:	5
Reactive Organic Gases Tons/Yr:	4
Carbon Monoxide Emissions Tons/Yr:	2
NOX - Oxides of Nitrogen Tons/Yr:	3

CHILDRENS HOSPITAL OF LOS ANGELES (Continued) **1000278867**

SOX - Oxides of Sulphur Tons/Yr:	0
Particulate Matter Tons/Yr:	1
Part. Matter 10 Micrometers & Smllr Tons/Yr:	1
Year:	1995
County Code:	19
Air Basin:	SC
Facility ID:	18885
Air District Name:	SC
SIC Code:	8062
Air District Name:	SOUTH COAST AQMD
Community Health Air Pollution Info System:	Not reported
Consolidated Emission Reporting Rule:	Not reported
Total Organic Hydrocarbon Gases Tons/Yr:	5
Reactive Organic Gases Tons/Yr:	4
Carbon Monoxide Emissions Tons/Yr:	2
NOX - Oxides of Nitrogen Tons/Yr:	3
SOX - Oxides of Sulphur Tons/Yr:	0
Particulate Matter Tons/Yr:	1
Part. Matter 10 Micrometers & Smllr Tons/Yr:	1
Year:	1996
County Code:	19
Air Basin:	SC
Facility ID:	18885
Air District Name:	SC
SIC Code:	8062
Air District Name:	SOUTH COAST AQMD
Community Health Air Pollution Info System:	Not reported
Consolidated Emission Reporting Rule:	Not reported
Total Organic Hydrocarbon Gases Tons/Yr:	3
Reactive Organic Gases Tons/Yr:	1
Carbon Monoxide Emissions Tons/Yr:	3
NOX - Oxides of Nitrogen Tons/Yr:	10
SOX - Oxides of Sulphur Tons/Yr:	0
Particulate Matter Tons/Yr:	1
Part. Matter 10 Micrometers & Smllr Tons/Yr:	1
Year:	1997
County Code:	19
Air Basin:	SC
Facility ID:	18885
Air District Name:	SC
SIC Code:	8062
Air District Name:	SOUTH COAST AQMD
Community Health Air Pollution Info System:	Not reported
Consolidated Emission Reporting Rule:	Not reported
Total Organic Hydrocarbon Gases Tons/Yr:	6
Reactive Organic Gases Tons/Yr:	4
Carbon Monoxide Emissions Tons/Yr:	2
NOX - Oxides of Nitrogen Tons/Yr:	9
SOX - Oxides of Sulphur Tons/Yr:	0
Particulate Matter Tons/Yr:	1
Part. Matter 10 Micrometers & Smllr Tons/Yr:	1
Year:	1998
County Code:	19

CHILDRENS HOSPITAL OF LOS ANGELES (Continued) **1000278867**

Air Basin:	SC
Facility ID:	18885
Air District Name:	SC
SIC Code:	8062
Air District Name:	SOUTH COAST AQMD
Community Health Air Pollution Info System:	Not reported
Consolidated Emission Reporting Rule:	Not reported
Total Organic Hydrocarbon Gases Tons/Yr:	5
Reactive Organic Gases Tons/Yr:	4
Carbon Monoxide Emissions Tons/Yr:	2
NOX - Oxides of Nitrogen Tons/Yr:	9
SOX - Oxides of Sulphur Tons/Yr:	0
Particulate Matter Tons/Yr:	1
Part. Matter 10 Micrometers & Smllr Tons/Yr:	1

Year:	1999
County Code:	19
Air Basin:	SC
Facility ID:	18885
Air District Name:	SC
SIC Code:	8062
Air District Name:	SOUTH COAST AQMD
Community Health Air Pollution Info System:	Not reported
Consolidated Emission Reporting Rule:	Not reported
Total Organic Hydrocarbon Gases Tons/Yr:	6
Reactive Organic Gases Tons/Yr:	4
Carbon Monoxide Emissions Tons/Yr:	2
NOX - Oxides of Nitrogen Tons/Yr:	9
SOX - Oxides of Sulphur Tons/Yr:	0
Particulate Matter Tons/Yr:	1
Part. Matter 10 Micrometers & Smllr Tons/Yr:	1

Year:	2000
County Code:	19
Air Basin:	SC
Facility ID:	18885
Air District Name:	SC
SIC Code:	8062
Air District Name:	SOUTH COAST AQMD
Community Health Air Pollution Info System:	Not reported
Consolidated Emission Reporting Rule:	Not reported
Total Organic Hydrocarbon Gases Tons/Yr:	6
Reactive Organic Gases Tons/Yr:	4
Carbon Monoxide Emissions Tons/Yr:	2
NOX - Oxides of Nitrogen Tons/Yr:	9
SOX - Oxides of Sulphur Tons/Yr:	0
Particulate Matter Tons/Yr:	1
Part. Matter 10 Micrometers & Smllr Tons/Yr:	1

Year:	2001
County Code:	19
Air Basin:	SC
Facility ID:	18885
Air District Name:	SC
SIC Code:	8062
Air District Name:	SOUTH COAST AQMD
Community Health Air Pollution Info System:	Y

CHILDRENS HOSPITAL OF LOS ANGELES (Continued) **1000278867**

Consolidated Emission Reporting Rule:	Not reported
Total Organic Hydrocarbon Gases Tons/Yr:	4
Reactive Organic Gases Tons/Yr:	2
Carbon Monoxide Emissions Tons/Yr:	11
NOX - Oxides of Nitrogen Tons/Yr:	22
SOX - Oxides of Sulphur Tons/Yr:	0
Particulate Matter Tons/Yr:	2
Part. Matter 10 Micrometers & Smllr Tons/Yr:	2

Year:	2002
County Code:	19
Air Basin:	SC
Facility ID:	18885
Air District Name:	SC
SIC Code:	8069
Air District Name:	SOUTH COAST AQMD
Community Health Air Pollution Info System:	Not reported
Consolidated Emission Reporting Rule:	Not reported
Total Organic Hydrocarbon Gases Tons/Yr:	4
Reactive Organic Gases Tons/Yr:	4
Carbon Monoxide Emissions Tons/Yr:	5
NOX - Oxides of Nitrogen Tons/Yr:	3
SOX - Oxides of Sulphur Tons/Yr:	0
Particulate Matter Tons/Yr:	1
Part. Matter 10 Micrometers & Smllr Tons/Yr:	1

Year:	2003
County Code:	19
Air Basin:	SC
Facility ID:	18885
Air District Name:	SC
SIC Code:	8069
Air District Name:	SOUTH COAST AQMD
Community Health Air Pollution Info System:	Not reported
Consolidated Emission Reporting Rule:	Not reported
Total Organic Hydrocarbon Gases Tons/Yr:	4
Reactive Organic Gases Tons/Yr:	4
Carbon Monoxide Emissions Tons/Yr:	5
NOX - Oxides of Nitrogen Tons/Yr:	3
SOX - Oxides of Sulphur Tons/Yr:	0
Particulate Matter Tons/Yr:	1
Part. Matter 10 Micrometers & Smllr Tons/Yr:	1

Year:	2004
County Code:	19
Air Basin:	SC
Facility ID:	18885
Air District Name:	SC
SIC Code:	8069
Air District Name:	SOUTH COAST AQMD
Community Health Air Pollution Info System:	Y
Consolidated Emission Reporting Rule:	Not reported
Total Organic Hydrocarbon Gases Tons/Yr:	4.484985
Reactive Organic Gases Tons/Yr:	3.7
Carbon Monoxide Emissions Tons/Yr:	4.6034
NOX - Oxides of Nitrogen Tons/Yr:	2.8226
SOX - Oxides of Sulphur Tons/Yr:	0.09527

CHILDRENS HOSPITAL OF LOS ANGELES (Continued) **1000278867**

Particulate Matter Tons/Yr:	0.88016
Part. Matter 10 Micrometers & Smllr Tons/Yr:	0.87
Year:	2005
County Code:	19
Air Basin:	SC
Facility ID:	18885
Air District Name:	SC
SIC Code:	8069
Air District Name:	SOUTH COAST AQMD
Community Health Air Pollution Info System:	Not reported
Consolidated Emission Reporting Rule:	Not reported
Total Organic Hydrocarbon Gases Tons/Yr:	3.571785
Reactive Organic Gases Tons/Yr:	3.1489509055
Carbon Monoxide Emissions Tons/Yr:	5.65225
NOX - Oxides of Nitrogen Tons/Yr:	2.078
SOX - Oxides of Sulphur Tons/Yr:	.09461
Particulate Matter Tons/Yr:	1.0316
Part. Matter 10 Micrometers & Smllr Tons/Yr:	1.0300016
Year:	2006
County Code:	19
Air Basin:	SC
Facility ID:	18885
Air District Name:	SC
SIC Code:	8069
Air District Name:	SOUTH COAST AQMD
Community Health Air Pollution Info System:	Not reported
Consolidated Emission Reporting Rule:	Not reported
Total Organic Hydrocarbon Gases Tons/Yr:	4.443037070637737930
Reactive Organic Gases Tons/Yr:	3.56
Carbon Monoxide Emissions Tons/Yr:	5.101
NOX - Oxides of Nitrogen Tons/Yr:	1.992
SOX - Oxides of Sulphur Tons/Yr:	.083
Particulate Matter Tons/Yr:	3.855
Part. Matter 10 Micrometers & Smllr Tons/Yr:	2.979
Year:	2007
County Code:	19
Air Basin:	SC
Facility ID:	18885
Air District Name:	SC
SIC Code:	8069
Air District Name:	SOUTH COAST AQMD
Community Health Air Pollution Info System:	Not reported
Consolidated Emission Reporting Rule:	Not reported
Total Organic Hydrocarbon Gases Tons/Yr:	4.443037070637737930
Reactive Organic Gases Tons/Yr:	3.56
Carbon Monoxide Emissions Tons/Yr:	5.101
NOX - Oxides of Nitrogen Tons/Yr:	1.992
SOX - Oxides of Sulphur Tons/Yr:	.083
Particulate Matter Tons/Yr:	3.855
Part. Matter 10 Micrometers & Smllr Tons/Yr:	2.979
Year:	2008
County Code:	19
Air Basin:	SC

CHILDRENS HOSPITAL OF LOS ANGELES (Continued) **1000278867**

Facility ID:	18885
Air District Name:	SC
SIC Code:	8069
Air District Name:	SOUTH COAST AQMD
Community Health Air Pollution Info System:	Not reported
Consolidated Emission Reporting Rule:	Not reported
Total Organic Hydrocarbon Gases Tons/Yr:	1.529719858978989849
Reactive Organic Gases Tons/Yr:	.78345
Carbon Monoxide Emissions Tons/Yr:	4.42
NOX - Oxides of Nitrogen Tons/Yr:	2.08
SOX - Oxides of Sulphur Tons/Yr:	.06
Particulate Matter Tons/Yr:	.81
Part. Matter 10 Micrometers & Smllr Tons/Yr:	.81

Year:	2009
County Code:	19
Air Basin:	SC
Facility ID:	18885
Air District Name:	SC
SIC Code:	8069
Air District Name:	SOUTH COAST AQMD
Community Health Air Pollution Info System:	Not reported
Consolidated Emission Reporting Rule:	Not reported
Total Organic Hydrocarbon Gases Tons/Yr:	1.5071637311952999
Reactive Organic Gases Tons/Yr:	0.76344999999999996
Carbon Monoxide Emissions Tons/Yr:	4.3700000000000001
NOX - Oxides of Nitrogen Tons/Yr:	1.8400000000000001
SOX - Oxides of Sulphur Tons/Yr:	5.9999999999999998E-2
Particulate Matter Tons/Yr:	0.79000000000000004
Part. Matter 10 Micrometers & Smllr Tons/Yr:	0.78856000000000004

Year:	2010
County Code:	19
Air Basin:	SC
Facility ID:	18885
Air District Name:	SC
SIC Code:	8069
Air District Name:	SOUTH COAST AQMD
Community Health Air Pollution Info System:	Not reported
Consolidated Emission Reporting Rule:	Not reported
Total Organic Hydrocarbon Gases Tons/Yr:	1.95662371107913
Reactive Organic Gases Tons/Yr:	0.9556
Carbon Monoxide Emissions Tons/Yr:	5.7538099999999996
NOX - Oxides of Nitrogen Tons/Yr:	1.7939400000000001
SOX - Oxides of Sulphur Tons/Yr:	0.79522999999999999
Particulate Matter Tons/Yr:	1.03915
Part. Matter 10 Micrometers & Smllr Tons/Yr:	1.0381047999999999

Year:	2011
County Code:	19
Air Basin:	SC
Facility ID:	18885
Air District Name:	SC
SIC Code:	8069
Air District Name:	SOUTH COAST AQMD
Community Health Air Pollution Info System:	Not reported
Consolidated Emission Reporting Rule:	Not reported

CHILDRENS HOSPITAL OF LOS ANGELES (Continued) **1000278867**

Total Organic Hydrocarbon Gases Tons/Yr:	2.3659471053
Reactive Organic Gases Tons/Yr:	1.2053
Carbon Monoxide Emissions Tons/Yr:	6.80264
NOX - Oxides of Nitrogen Tons/Yr:	3.13368
SOX - Oxides of Sulphur Tons/Yr:	0.92398
Particulate Matter Tons/Yr:	1.2635
Part. Matter 10 Micrometers & Smllr Tons/Yr:	1.2604448

Year:	2012
County Code:	19
Air Basin:	SC
Facility ID:	18885
Air District Name:	SC
SIC Code:	8069
Air District Name:	SOUTH COAST AQMD
Community Health Air Pollution Info System:	Not reported
Consolidated Emission Reporting Rule:	Not reported
Total Organic Hydrocarbon Gases Tons/Yr:	2.3179103981
Reactive Organic Gases Tons/Yr:	1.07552
Carbon Monoxide Emissions Tons/Yr:	7.13196
NOX - Oxides of Nitrogen Tons/Yr:	2.29461
SOX - Oxides of Sulphur Tons/Yr:	0.09757
Particulate Matter Tons/Yr:	1.29049
Part. Matter 10 Micrometers & Smllr Tons/Yr:	1.28906704

Year:	2013
County Code:	19
Air Basin:	SC
Facility ID:	18885
Air District Name:	SC
SIC Code:	8062
Air District Name:	SOUTH COAST AQMD
Community Health Air Pollution Info System:	Not reported
Consolidated Emission Reporting Rule:	Not reported
Total Organic Hydrocarbon Gases Tons/Yr:	2.664611187
Reactive Organic Gases Tons/Yr:	1.47705
Carbon Monoxide Emissions Tons/Yr:	6.68545
NOX - Oxides of Nitrogen Tons/Yr:	2.31242
SOX - Oxides of Sulphur Tons/Yr:	0.09102
Particulate Matter Tons/Yr:	1.21527
Part. Matter 10 Micrometers & Smllr Tons/Yr:	1.21364592

NY MANIFEST:

EPA ID:	CAD981399900
Country:	USA
Location Address 1:	4650 SUNSET BLVD
Location Address 2:	Not reported
Location City:	LOS ANGELES
Location State:	CA
Location Zip Code:	90054
Location Zip Code 4:	Not reported

Mailing Info:

Name:	CHILDREN'S HOSPITAL
Contact:	ED GUY
Address:	PO BOX 54700-4650 SUNSET BLVD
City/State/Zip:	LOS ANGELES, CA 90054

CHILDRENS HOSPITAL OF LOS ANGELES (Continued) **1000278867**

Country: USA
Phone: 213-669-2372

Manifest:

Document ID: NYA5460975
Manifest Status: Completed after the designated time period for a TSDF to get a copy to the DEC
Trans1 State ID: NY-X17593
Trans2 State ID: Not reported
Generator Ship Date: 07/23/1987
Trans1 Recv Date: 07/23/1987
Trans2 Recv Date: / /
TSD Site Recv Date: 08/03/1987
Part A Recv Date: 08/11/1987
Part B Recv Date: 08/25/1987
Generator EPA ID: CAD981399900
Trans1 EPA ID: NYD980769947
Trans2 EPA ID: Not reported
TSDF ID: NYD000632372
Waste Code: D001 - NON-LISTED IGNITABLE WASTES
Quantity: 00020
Units: P - Pounds
Number of Containers: 001
Container Type: DM - Metal drums, barrels
Handling Method: T Chemical, physical, or biological treatment.
Specific Gravity: 100
Waste Code: D003 - NON-LISTED REACTIVE WASTES
Quantity: 00020
Units: P - Pounds
Number of Containers: 001
Container Type: DM - Metal drums, barrels
Handling Method: T Chemical, physical, or biological treatment.
Specific Gravity: 100
Waste Code: D001 - NON-LISTED IGNITABLE WASTES
Quantity: 00020
Units: P - Pounds
Number of Containers: 001
Container Type: DM - Metal drums, barrels
Handling Method: T Chemical, physical, or biological treatment.
Specific Gravity: 100
Waste Code: D002 - NON-LISTED CORROSIVE WASTES
Quantity: 00020
Units: P - Pounds
Number of Containers: 001
Container Type: DM - Metal drums, barrels
Handling Method: T Chemical, physical, or biological treatment.
Specific Gravity: 100
Waste Code: D001 - NON-LISTED IGNITABLE WASTES
Quantity: 00020
Units: P - Pounds
Number of Containers: 001
Container Type: DM - Metal drums, barrels
Handling Method: T Chemical, physical, or biological treatment.
Specific Gravity: 100
Waste Code: D001 - NON-LISTED IGNITABLE WASTES
Quantity: 00020
Units: P - Pounds

CHILDRENS HOSPITAL OF LOS ANGELES (Continued) **1000278867**

Number of Containers: 001
Container Type: DM - Metal drums, barrels
Handling Method: T Chemical, physical, or biological treatment.
Specific Gravity: 100
Year: 1987

WI MANIFEST:
Year: 2012
EPA ID: CAD981399900
FID: Not reported
ACT Code: 201
ACT Status: A
ACT Code 1: 201
ACT Name: HW Generator - Large
Contact Title: Not reported
Contact Name: Not reported
Contact Address: Not reported
Contact City/State/Zip: Not reported
Contact Telephone: Not reported
Contact EMail Address: Not reported

Shipped:
Year: 2012
Manifest Doc Id: 001454923GBF
Copy Type: TSDCOPY
Gen EPA ID: CAD981399900
Gen Date: 01/18/2012
GEN Copy Revd Date: Not reported
TSD Date: 02/01/2012
TSD EPA ID: AZ0000337360
TSD Copy Revd Date: 03/05/2012

Year: 2011
EPA ID: CAD981399900
FID: Not reported
ACT Code: 201
ACT Status: A
ACT Code 1: 201
ACT Name: HW Generator - Large
Contact Title: Not reported
Contact Name: Not reported
Contact Address: Not reported
Contact City/State/Zip: Not reported
Contact Telephone: Not reported
Contact EMail Address: Not reported

Shipped:
Year: 2011
Manifest Doc Id: 000435167GBF
Copy Type: TSDCOPY
Gen EPA ID: CAD981399900
Gen Date: 03/09/2011
GEN Copy Revd Date: Not reported
TSD Date: 04/06/2011
TSD EPA ID: WID988566543

CHILDRENS HOSPITAL OF LOS ANGELES (Continued) **1000278867**

TSD Copy Revd Date: 05/11/2011

Year: 2010
EPA ID: CAD981399900
FID: Not reported
ACT Code: 201
ACT Status: A
ACT Code 1: 201
ACT Name: HW Generator - Large
Contact Title: Not reported
Contact Name: Not reported
Contact Address: Not reported
Contact City/State/Zip: Not reported
Contact Telephone: Not reported
Contact EMail Address: Not reported

Shipped:
Year: 2010
Manifest Doc Id: 000429318GBF
Copy Type: TSDCOPY
Gen EPA ID: CAD981399900
Gen Date: 02/03/2010
GEN Copy Revd Date: Not reported
TSD Date: 02/26/2010
TSD EPA ID: WID988566543
TSD Copy Revd Date: 03/04/2010

Year: 2010
Manifest Doc Id: 000435164GBF
Copy Type: TSDCOPY
Gen EPA ID: CAD981399900
Gen Date: 07/21/2010
GEN Copy Revd Date: Not reported
TSD Date: 08/11/2010
TSD EPA ID: WID988566543
TSD Copy Revd Date: 09/08/2010

Year: 2010
Manifest Doc Id: 000435165GBF
Copy Type: TSDCOPY
Gen EPA ID: CAD981399900
Gen Date: 03/31/2010
GEN Copy Revd Date: Not reported
TSD Date: 04/22/2010
TSD EPA ID: WID988566543
TSD Copy Revd Date: 05/04/2010

Year: 2010
Manifest Doc Id: 000435166GBF
Copy Type: TSDCOPY
Gen EPA ID: CAD981399900
Gen Date: 10/20/2010
GEN Copy Revd Date: Not reported
TSD Date: 11/08/2010
TSD EPA ID: WID988566543
TSD Copy Revd Date: 12/07/2010

CHILDRENS HOSPITAL OF LOS ANGELES (Continued) **1000278867**

Year: 2009
EPA ID: CAD981399900
FID: Not reported
ACT Code: 201
ACT Status: A
ACT Code 1: 201
ACT Name: HW Generator - Large
Contact Title: Not reported
Contact Name: Not reported
Contact Address: Not reported
Contact City/State/Zip: Not reported
Contact Telephone: Not reported
Contact EMail Address: Not reported

Shipped:
Year: 2009
Manifest Doc Id: 000494939JJK
Copy Type: TSDCOPY
Gen EPA ID: CAD981399900
Gen Date: 06/10/2009
GEN Copy Revd Date: Not reported
TSD Date: 06/25/2009
TSD EPA ID: WID988566543
TSD Copy Revd Date: 08/26/2009

Year: 2009
Manifest Doc Id: 000430504GBF
Copy Type: TSDCOPY
Gen EPA ID: CAD981399900
Gen Date: 01/07/2009
GEN Copy Revd Date: Not reported
TSD Date: 01/29/2009
TSD EPA ID: WID988566543
TSD Copy Revd Date: 07/15/2009

Year: 2009
Manifest Doc Id: 000435022GBF
Copy Type: TSDCOPY
Gen EPA ID: CAD981399900
Gen Date: 05/20/2009
GEN Copy Revd Date: Not reported
TSD Date: 06/11/2009
TSD EPA ID: WID988566543
TSD Copy Revd Date: 08/12/2009

Year: 2009
Manifest Doc Id: 000435163GBF
Copy Type: TSDCOPY
Gen EPA ID: CAD981399900
Gen Date: 08/05/2009
GEN Copy Revd Date: Not reported
TSD Date: 08/24/2009
TSD EPA ID: WID988566543
TSD Copy Revd Date: 10/13/2009

Year: 2008

CHILDRENS HOSPITAL OF LOS ANGELES (Continued) **1000278867**

EPA ID: CAD981399900
FID: Not reported
ACT Code: 201
ACT Status: A
ACT Code 1: 201
ACT Name: HW Generator - Large
Contact Title: Not reported
Contact Name: Not reported
Contact Address: Not reported
Contact City/State/Zip: Not reported
Contact Telephone: Not reported
Contact EMail Address: Not reported

Year: 2007
EPA ID: CAD981399900
FID: 0
ACT Code: 201
ACT Status: A
ACT Code 1: 201
ACT Name: HW Generator - Large
Contact Title: Not reported
Contact Name: Not reported
Contact Address: Not reported
Contact City/State/Zip: 0
Contact Telephone: 0
Contact EMail Address: Not reported

Year: 2005
EPA ID: CAD981399900
FID: 0
ACT Code: 201
ACT Status: A
ACT Code 1: 201
ACT Name: HW Generator - Large
Contact Title: Not reported
Contact Name: Not reported
Contact Address: Not reported
Contact City/State/Zip: 0
Contact Telephone: 0
Contact EMail Address: Not reported

LA Co. Site Mitigation:
Facility ID: FA0025823
Site ID: SD0010439
Jurisdiction: County
Case ID: RO0010439
Abated: Yes
Assigned To: Kim Clark
Entered Date: 05/11/2004

ECHO:
Envid: 1000278867
Registry ID: 110002694148

CHILDRENS HOSPITAL OF LOS ANGELES (Continued) **1000278867**

FIPS Code:	06037
EPA Region:	09
Indian Country Flag:	N
Federal Flag:	Not reported
US Mexico Border Flag:	N
Chesapeake Bay Flag:	Not reported
NAA Flag:	Y
Latitude:	34.09815
Longitude:	-118.290667
Map Icon:	RCRA-IC-MN-N.png
Collection Method:	ADDRESS MATCHING-HOUSE NUMBER
Reference Point:	ENTRANCE POINT OF A FACILITY OR STATION
Accuracy Meters:	50
Derived Tribes:	Not reported
Derived Huc:	18070104
Derived WBD:	180701040200
Derived STCT FPS:	06037
Derived Zip:	90027
Derived CD113:	28
Derived CB2010:	060371913022003
Percent Minority:	74.184
Pop Den:	15222.88
Major Flag:	Not reported
Active Flag:	Y
MYRTK Universe:	NNY
Inspection Count:	0
Date Last Inspection:	Not reported
Days Last Inspection:	Not reported
Informal Count:	0
Date Last Informal Action:	Not reported
Formal Action Count:	0
Date Last Formal Action:	Not reported
Total Penalties:	0
Penalty Count:	0
Date Last Penalty:	Not reported
Last Penalty Amount:	Not reported
QTRS in NC:	0
Programs in SNC:	0
Curr Compliance Status:	No Violation
Curr SNC Flag:	N
3yr Compliance Status:	_____
AFS Flag:	N
NPDES Flag:	N
SDWIS Flag:	N
RCRA Flag:	Y
TRI Flag:	N
GHG Flag:	N
AFS IDS:	Not reported
CAA Permit Types:	Not reported
CAA NAICS:	Not reported
CAA SICS:	Not reported
CAA Evaluation Count:	Not reported
CAA Days Last Evaluation:	Not reported
CAA Informal Count:	Not reported
CAA Formal Action Count:	Not reported
CAA Date Last Formal Action:	Not reported
CAA Penalties:	Not reported

CHILDRENS HOSPITAL OF LOS ANGELES (Continued) **1000278867**

CAA Last Penality Date:	Not reported
CAA Last Penality Amount:	Not reported
CAA Qtrs in NC:	Not reported
CAA Curr Compliance Status:	Not reported
CAA Curr HPV Flag:	N
CAA 3yr Compl Qtrs Status:	Not reported
NPDES IDS:	Not reported
CWA Permit Types:	Not reported
CWA Compliance Tracking:	Not reported
CWA NAICS:	Not reported
CWA SICS:	Not reported
CWA Inspection Count:	Not reported
CWA Days Last Inspection:	Not reported
CWA Informal Count:	Not reported
CWA Formal Action Count:	Not reported
CWA Date Last Formal Action:	Not reported
CWA Penalties:	Not reported
CWA Last Penality Date:	Not reported
CWA Last Penality Amount:	Not reported
CWA Qtrs in NC:	Not reported
CWA Curr Compliance Status:	Not reported
CWA Curr SNC Flag:	N
CWA 13QTRS Compl Status:	Not reported
CWA 13QTRS EFFLNT Exceedances:	Not reported
CWA 3tr QNCR Codes:	Not reported
RCRA IDS:	CAD981399900
RCRA Permit Types:	LQG
RCRA NAICS:	62211
RCRA Inspection Count:	Not reported
RCRA Days Last Evaluation:	Not reported
RCRA Informal Count:	Not reported
RCRA Formal Action Count:	Not reported
RCRA Date Last Formal Action:	Not reported
RCRA Penalties:	Not reported
RCRA Last Penality Date:	Not reported
RCRA Last Penality Amount:	Not reported
RCRA QTRS in NC:	0
RCRA Curr Compliance Status:	No Violation
RCRA Curr SNC Flag:	N
RCRA 3yr Compl Qtrs Status:	
SDWA IDS:	Not reported
SDWA System Types:	Not reported
SDWA Informal Count:	Not reported
SDWA Formal Action Count:	Not reported
SDWA Curr Compliance Status:	Not reported
SDWA Curr SNC Flag:	N
TRI IDS:	Not reported
TRI Releases Transfers:	Not reported
TRI on Site Releases:	Not reported
Tri off Site Transfers:	Not reported
TRI Reporter in Past:	Not reported
FEC Case IDS:	Not reported
FEC Number of Cases:	Not reported
FEC Last Case Date:	Not reported
FEC Total Penalties:	Not reported
GHG IDS:	Not reported
GHG CO2 Release:	Not reported

CHILDRENS HOSPITAL OF LOS ANGELES (Continued) **1000278867**

DFR URL:	http://echo.epa.gov/detailed_facility_report?fid=110002694148
Facility SIC Codes:	Not reported
Facility NAICS Codes:	622310 62211
Facility Date Last Inspection EPA:	Not reported
Facility Date Last Inspection State:	Not reported
Facility Date Last Formal ACT EPA:	Not reported
Facility Date Last Formal ACT ST:	Not reported
Facility Date Last Inforamal ACT EPA:	Not reported
Facility Date Last Informal ACT ST:	Not reported
Facility Federal Agency:	Not reported
TRI Reporter:	Not reported
Facility IMP Water Flag:	Not reported

D22 **CHILDREN'S HOSPITAL OF L.A.** **CA UST** **U003970947**
NNE **4650 W SUNSET BLVD** **CA SWEEPS UST** **N/A**
< 1/8 **LOS ANGELES, CA 90027**
0.086 mi.
454 ft. **Site 3 of 6 in cluster D**

Relative:
Higher

Actual:
393 ft.

UST:

Facility ID:	25219
Permitting Agency:	LOS ANGELES, CITY OF
Latitude:	34.0992929
Longitude:	-118.2895805

SWEEPS UST:

Status:	Active
Comp Number:	2166
Number:	9
Board Of Equalization:	44-012153
Referral Date:	01-23-93
Action Date:	04-11-94
Created Date:	02-29-88
Owner Tank Id:	Not reported
SWRCB Tank Id:	19-050-002166-000001
Tank Status:	A
Capacity:	10000
Active Date:	04-20-88
Tank Use:	M.V. FUEL
STG:	P
Content:	DIESEL
Number Of Tanks:	3

Status:	Active
Comp Number:	2166
Number:	9
Board Of Equalization:	44-012153
Referral Date:	01-23-93
Action Date:	04-11-94
Created Date:	02-29-88
Owner Tank Id:	Not reported
SWRCB Tank Id:	19-050-002166-000002
Tank Status:	A
Capacity:	1500
Active Date:	04-20-88
Tank Use:	M.V. FUEL
STG:	P

CHILDREN'S HOSPITAL OF L.A. (Continued) **U003970947**

Content: DIESEL
Number Of Tanks: Not reported

Status: Active
Comp Number: 2166
Number: 9
Board Of Equalization: 44-012153
Referral Date: 01-23-93
Action Date: 04-11-94
Created Date: 02-29-88
Owner Tank Id: Not reported
SWRCB Tank Id: 19-050-002166-000003
Tank Status: A
Capacity: 48000
Active Date: 04-20-88
Tank Use: M.V. FUEL
STG: P
Content: DIESEL
Number Of Tanks: Not reported

E23 **KAISER FOUNDATION HEALTH PLAN** **CA SWEEPS UST** **S101586801**
NNW **4733 W SUNSET BLVD** **CA FID UST** **N/A**
< 1/8 **LOS ANGELES, CA 90057**
0.096 mi.
509 ft. **Site 2 of 5 in cluster E**

Relative:
Higher

Actual:
394 ft.

SWEEPS UST:
Status: Not reported
Comp Number: 6069
Number: Not reported
Board Of Equalization: Not reported
Referral Date: Not reported
Action Date: Not reported
Created Date: Not reported
Owner Tank Id: Not reported
SWRCB Tank Id: Not reported
Tank Status: Not reported
Capacity: Not reported
Active Date: Not reported
Tank Use: Not reported
STG: Not reported
Content: Not reported
Number Of Tanks: 0

CA FID UST:
Facility ID: 19054480
Regulated By: UTNKI
Regulated ID: Not reported
Cortese Code: Not reported
SIC Code: Not reported
Facility Phone: 2136678395
Mail To: Not reported
Mailing Address: 4733 W SUNSET BLVD
Mailing Address 2: Not reported
Mailing City,St,Zip: LOS ANGELES 900570000
Contact: Not reported
Contact Phone: Not reported

KAISER FOUNDATION HEALTH PLAN (Continued) **S101586801**

DUNs Number: Not reported
NPDES Number: Not reported
EPA ID: Not reported
Comments: Not reported
Status: Inactive

E24 **KAISER FOUNDATION HOSPITALS IN** **CA UST** **U003780500**
NNW **4760 W SUNSET BLVD** **CA SWEEPS UST** **N/A**
< 1/8 **LOS ANGELES, CA 90027**
0.101 mi.
532 ft. **Site 3 of 5 in cluster E**

Relative:
Higher

Actual:
392 ft.

UST:
Facility ID: 24064
Permitting Agency: LOS ANGELES, CITY OF
Latitude: 34.09813
Longitude: -118.29338

SWEEPS UST:
Status: Active
Comp Number: 6089
Number: 1
Board Of Equalization: Not reported
Referral Date: 09-21-93
Action Date: 03-18-94
Created Date: 02-29-88
Owner Tank Id: Not reported
SWRCB Tank Id: Not reported
Tank Status: Not reported
Capacity: Not reported
Active Date: Not reported
Tank Use: Not reported
STG: Not reported
Content: Not reported
Number Of Tanks: Not reported

E25 **KAISER FOUNDATION HOSPITALS IN** **CA FID UST** **S101584705**
NNW **4760 W SUNSET BLVD** **N/A**
< 1/8 **LOS ANGELES, CA 90027**
0.101 mi.
532 ft. **Site 4 of 5 in cluster E**

Relative:
Higher

Actual:
392 ft.

CA FID UST:
Facility ID: 19014615
Regulated By: UTNKA
Regulated ID: Not reported
Cortese Code: Not reported
SIC Code: Not reported
Facility Phone: 2136674000
Mail To: Not reported
Mailing Address: 4760 W SUNSET BLVD
Mailing Address 2: Not reported
Mailing City,St,Zip: LOS ANGELES 900270000
Contact: Not reported
Contact Phone: Not reported
DUNs Number: Not reported

KAISER FOUNDATION HOSPITALS IN (Continued) **S101584705**

NPDES Number: Not reported
EPA ID: Not reported
Comments: Not reported
Status: Active

E26 **TEXACO INC** **CA SWEEPS UST** **S101585152**
NNW **4747 W SUNSET BLVD** **CA FID UST** **N/A**
< 1/8 **LOS ANGELES, CA 90027**
0.101 mi.
534 ft. **Site 5 of 5 in cluster E**

Relative:
Higher

Actual:
394 ft.

SWEEPS UST:
Status: Not reported
Comp Number: 7081
Number: Not reported
Board Of Equalization: Not reported
Referral Date: Not reported
Action Date: Not reported
Created Date: Not reported
Owner Tank Id: Not reported
SWRCB Tank Id: Not reported
Tank Status: Not reported
Capacity: Not reported
Active Date: Not reported
Tank Use: Not reported
STG: Not reported
Content: Not reported
Number Of Tanks: 0

CA FID UST:
Facility ID: 19020449
Regulated By: UTNKI
Regulated ID: Not reported
Cortese Code: Not reported
SIC Code: Not reported
Facility Phone: 2130000000
Mail To: Not reported
Mailing Address: 4747 W SUNSET BLVD
Mailing Address 2: Not reported
Mailing City,St,Zip: LOS ANGELES 900270000
Contact: Not reported
Contact Phone: Not reported
DUNs Number: Not reported
NPDES Number: Not reported
EPA ID: Not reported
Comments: Not reported
Status: Inactive

F27
South
< 1/8
0.103 mi.
543 ft.

Relative:
Lower

Actual:
362 ft.

PACIFIC BELL
1255 N VERMONT
LOS ANGELES, CA 90029

Site 1 of 2 in cluster F

Database(s): RCRA-SQG, CA LUST, CA UST, CA SWEEPS UST, CA HIST UST, CA FID UST, FINDS, CA HAZNET, CA HIST CORTESE, ECHO

EDR ID Number: 1000250325
EPA ID Number: CAT080022668

RCRA-SQG:

Date form received by agency:	09/01/1996
Facility name:	PACIFIC BELL
Facility address:	1255 N VERMONT LOS ANGELES, CA 90029
EPA ID:	CAT080022668
Mailing address:	170 N FAIR OAKS RM 104 PASADENA, CA 91103
Contact:	Not reported
Contact address:	Not reported Not reported
Contact country:	US
Contact telephone:	Not reported
Contact email:	Not reported
EPA Region:	09
Classification:	Small Small Quantity Generator
Description:	Handler: generates more than 100 and less than 1000 kg of hazardous waste during any calendar month and accumulates less than 6000 kg of hazardous waste at any time; or generates 100 kg or less of hazardous waste during any calendar month, and accumulates more than 1000 kg of hazardous waste at any time

Owner/Operator Summary:

Owner/operator name:	NOT REQUIRED
Owner/operator address:	NOT REQUIRED NOT REQUIRED, ME 99999
Owner/operator country:	Not reported
Owner/operator telephone:	(415) 555-1212
Legal status:	Private
Owner/Operator Type:	Owner
Owner/Op start date:	Not reported
Owner/Op end date:	Not reported

Owner/operator name:	NOT REQUIRED
Owner/operator address:	NOT REQUIRED NOT REQUIRED, ME 99999
Owner/operator country:	Not reported
Owner/operator telephone:	(415) 555-1212
Legal status:	Private
Owner/Operator Type:	Operator
Owner/Op start date:	Not reported
Owner/Op end date:	Not reported

Handler Activities Summary:

U.S. importer of hazardous waste:	No
Mixed waste (haz. and radioactive):	No
Recycler of hazardous waste:	No

PACIFIC BELL (Continued) **1000250325**

Transporter of hazardous waste: No
Treater, storer or disposer of HW: No
Underground injection activity: No
On-site burner exemption: No
Furnace exemption: No
Used oil fuel burner: No
Used oil processor: No
User oil refiner: No
Used oil fuel marketer to burner: No
Used oil Specification marketer: No
Used oil transfer facility: No
Used oil transporter: No

Historical Generators:
Date form received by agency: 04/09/1990
Site name: PACIFIC BELL-LOS ANGELES
Classification: Large Quantity Generator

Date form received by agency: 01/19/1981
Site name: PACIFIC BELL
Classification: Large Quantity Generator

Violation Status: No violations found

LUST:
Region: STATE
Global Id: T0603700778
Latitude: 34.0946547
Longitude: -118.291872
Case Type: LUST Cleanup Site
Status: Completed - Case Closed
Status Date: 07/27/1998
Lead Agency: LOS ANGELES RWQCB (REGION 4)
Case Worker: Not reported
Local Agency: LOS ANGELES, CITY OF
RB Case Number: 900290152
LOC Case Number: Not reported
File Location: Not reported
Potential Media Affect: Soil
Potential Contaminants of Concern: Other Solvent or Non-Petroleum Hydrocarbon
Site History: Not reported

Click here to access the California GeoTracker records for this facility:

Contact:
Global Id: T0603700778
Contact Type: Local Agency Caseworker
Contact Name: ELOY LUNA
Organization Name: LOS ANGELES, CITY OF
Address: 200 North Main Street, Suite 1780
City: LOS ANGELES
Email: eloy.luna@lacity.org
Phone Number: Not reported

Status History:
Global Id: T0603700778
Status: Completed - Case Closed

PACIFIC BELL (Continued) **1000250325**

Status Date: 07/27/1998

Global Id: T0603700778
Status: Open - Case Begin Date
Status Date: 01/31/1989

Global Id: T0603700778
Status: Open - Site Assessment
Status Date: 01/31/1989

Regulatory Activities:
Global Id: T0603700778
Action Type: Other
Date: 06/27/1990
Action: Leak Reported

LUST REG 4:

Region:	4	
Regional Board:	04	
County:	Los Angeles	
Facility Id:	900290152	
Status:	Case Closed	
Substance:	Hydrocarbons	
Substance Quantity:	Not reported	
Local Case No:	Not reported	
Case Type:	Soil	
Abatement Method Used at the Site:		Not reported
Global ID:	T0603700778	
W Global ID:	Not reported	
Staff:	MSH	
Local Agency:	19050	
Cross Street:	SANTA MONICA	
Enforcement Type:	Not reported	
Date Leak Discovered:	Not reported	
Date Leak First Reported:		6/27/1990
Date Leak Record Entered:	8/25/1990	
Date Confirmation Began:	Not reported	
Date Leak Stopped:	Not reported	
Date Case Last Changed on Database:		6/2/1998
Date the Case was Closed:		7/27/1998
How Leak Discovered:	Not reported	
How Leak Stopped:	Not reported	
Cause of Leak:	UNK	
Leak Source:	UNK	
Operator:	OLD CASE #082490-06	
Water System:	Not reported	
Well Name:	Not reported	
Approx. Dist To Production Well (ft):		9833.646229888173832230742783
Source of Cleanup Funding:		UNK
Preliminary Site Assessment Workplan Submitted:		1/31/1989
Preliminary Site Assessment Began:		Not reported
Pollution Characterization Began:		Not reported
Remediation Plan Submitted:		Not reported
Remedial Action Underway:		Not reported
Post Remedial Action Monitoring Began:		Not reported

PACIFIC BELL (Continued) **1000250325**

Enforcement Action Date: Not reported
Historical Max MTBE Date: Not reported
Hist Max MTBE Conc in Groundwater: Not reported
Hist Max MTBE Conc in Soil: Not reported
Significant Interim Remedial Action Taken: Not reported
GW Qualifier: Not reported
Soil Qualifier: Not reported
Organization: Not reported
Owner Contact: Not reported
Responsible Party: PACIFIC BELL ENVIRONMENTAL
RP Address: 2600 CAMINO RAMON, RM 1N200, SAN RAMON, CA 94583
Program: LUST
Lat/Long: 34.0946547 / -1
Local Agency Staff: PEJ
Beneficial Use: Not reported
Priority: LOP/LOW - LOW POTENTIAL HEALTH/SAFTY/ENVIRONMENTAL IMPACT
Cleanup Fund Id: Not reported
Suspended: Not reported
Assigned Name: Not reported
Summary: 3/19/97 - INFORMATION LETTER SENT & FOLLOW-UP. 6/09/97 - INFORMATION LETTER SENT & FOLLOW-UP.

UST:
Facility ID: 24785
Permitting Agency: LOS ANGELES, CITY OF
Latitude: 34.096041
Longitude: -118.2905674

SWEEPS UST:
Status: Not reported
Comp Number: 3390
Number: Not reported
Board Of Equalization: 44-001027
Referral Date: Not reported
Action Date: Not reported
Created Date: Not reported
Owner Tank Id: Not reported
SWRCB Tank Id: 19-050-003390-000001
Tank Status: Not reported
Capacity: 10000
Active Date: Not reported
Tank Use: M.V. FUEL
STG: PRODUCT
Content: DIESEL
Number Of Tanks: 1

HIST UST:
File Number: 00027B16
URL: http://geotracker.waterboards.ca.gov/ustpdfs/pdf/00027B16.pdf
Region: STATE
Facility ID: 00000061254
Facility Type: Other
Other Type: SIC 4800
Contact Name: E.J. KOEHLER
Telephone: 4155426758
Owner Name: PACIFIC BELL

PACIFIC BELL (Continued) **1000250325**

Owner Address: 370 THIRD STREET
Owner City,St,Zip: SAN FRANCISCO, CA 94107
Total Tanks: 0001

Tank Num: 001
Container Num: 1
Year Installed: 1974
Tank Capacity: 00010000
Tank Used for: PRODUCT
Type of Fuel: DIESEL
Container Construction Thickness: Not reported
Leak Detection: None

Click here for Geo Tracker PDF:

CA FID UST:
Facility ID: 19002681
Regulated By: UTNKI
Regulated ID: 00061254
Cortese Code: Not reported
SIC Code: Not reported
Facility Phone: 8185784181
Mail To: Not reported
Mailing Address: 370 3RD ST
Mailing Address 2: Not reported
Mailing City,St,Zip: LOS ANGELES 900290000
Contact: Not reported
Contact Phone: Not reported
DUNs Number: Not reported
NPDES Number: Not reported
EPA ID: Not reported
Comments: Not reported
Status: Inactive

FINDS:

Registry ID: 110002950842

Environmental Interest/Information System
California Hazardous Waste Tracking System - Datamart (HWTS-DATAMART) provides California with information on hazardous waste shipments for generators, transporters, and treatment, storage, and disposal facilities.

RCRAInfo is a national information system that supports the Resource Conservation and Recovery Act (RCRA) program through the tracking of events and activities related to facilities that generate, transport, and treat, store, or dispose of hazardous waste. RCRAInfo allows RCRA program staff to track the notification, permit, compliance, and corrective action activities required under RCRA.

HAZNET:
envid: 1000250325
Year: 2014
GEPAID: CAT080022668

PACIFIC BELL (Continued) **1000250325**

Contact:	SEAN MCFARLANE
Telephone:	9258230280
Mailing Name:	Not reported
Mailing Address:	2525 WATNEY
Mailing City,St,Zip:	FAIRFIELD, CA 945330000
Gen County:	Los Angeles
TSD EPA ID:	CAT080013352
TSD County:	Los Angeles
Waste Category:	Waste oil and mixed oil
Disposal Method:	Other Recovery Of Reclamation For Reuse Including Acid Regeneration, Organics Recovery Ect
Tons:	0.323
Cat Decode:	Waste oil and mixed oil
Method Decode:	Other Recovery Of Reclamation For Reuse Including Acid Regeneration, Organics Recovery Ect
Facility County:	Los Angeles

envid:	1000250325
Year:	2014
GEPAID:	CAT080022668
Contact:	SEAN MCFARLANE
Telephone:	9258230280
Mailing Name:	Not reported
Mailing Address:	2525 WATNEY
Mailing City,St,Zip:	FAIRFIELD, CA 945330000
Gen County:	Los Angeles
TSD EPA ID:	CAD982444481
TSD County:	San Bernardino
Waste Category:	Other organic solids
Disposal Method:	Storage, Bulking, And/Or Transfer Off Site--No Treatment/Reovery (H010-H129) Or (H131-H135)
Tons:	0.1
Cat Decode:	Other organic solids
Method Decode:	Storage, Bulking, And/Or Transfer Off Site--No Treatment/Reovery (H010-H129) Or (H131-H135)
Facility County:	Los Angeles

envid:	1000250325
Year:	2014
GEPAID:	CAT080022668
Contact:	SEAN MCFARLANE
Telephone:	9258230280
Mailing Name:	Not reported
Mailing Address:	2525 WATNEY
Mailing City,St,Zip:	FAIRFIELD, CA 945330000
Gen County:	Los Angeles
TSD EPA ID:	NVT330010000
TSD County:	99
Waste Category:	Other organic solids
Disposal Method:	Landfill Or Surface Impoundment That Will Be Closed As Landfill(To Include On-Site Treatment And/Or Stabilization)
Tons:	0.015
Cat Decode:	Other organic solids
Method Decode:	Landfill Or Surface Impoundment That Will Be Closed As Landfill(To Include On-Site Treatment And/Or Stabilization
Facility County:	Los Angeles

envid:	1000250325
Year:	2012
GEPAID:	CAT080022668

PACIFIC BELL (Continued) **1000250325**

Contact: JAMES CRANMER
Telephone: 3033917206
Mailing Name: Not reported
Mailing Address: 1 AT&T WAY RM 2C140
Mailing City,St,Zip: BEDMINSTER, NJ 079210000
Gen County: Los Angeles
TSD EPA ID: UTD981552177
TSD County: 99
Waste Category: Not reported
Disposal Method: Incineration--Thermal Destruction Other Than Use As A Fuel
Tons: 1.2122
Cat Decode: Not reported
Method Decode: Incineration--Thermal Destruction Other Than Use As A Fuel
Facility County: Los Angeles

envid: 1000250325
Year: 2012
GEPAID: CAT080022668
Contact: JAMES CRANMER
Telephone: 3033917206
Mailing Name: Not reported
Mailing Address: 1 AT&T WAY RM 2C140
Mailing City,St,Zip: BEDMINSTER, NJ 079210000
Gen County: Los Angeles
TSD EPA ID: UTD981552177
TSD County: 99
Waste Category: Not reported
Disposal Method: Incineration--Thermal Destruction Other Than Use As A Fuel
Tons: 1.2122
Cat Decode: Not reported
Method Decode: Incineration--Thermal Destruction Other Than Use As A Fuel
Facility County: Los Angeles

Click this hyperlink while viewing on your computer to access
24 additional CA_HAZNET: record(s) in the EDR Site Report.

HIST CORTESE:
Region: CORTESE
Facility County Code: 19
Reg By: LTNKA
Reg Id: 900290152

ECHO:
Envid: 1000250325
Registry ID: 110002950842
FIPS Code: 06037
EPA Region: 09
Indian Country Flag: N
Federal Flag: Not reported
US Mexico Border Flag: N
Chesapeake Bay Flag: Not reported
NAA Flag: Y
Latitude: 34.09459
Longitude: -118.2922
Map Icon: RCRA-IC-MN-N.png
Collection Method: ADDRESS MATCHING-HOUSE NUMBER

PACIFIC BELL (Continued) **1000250325**

Reference Point:	CENTER OF A FACILITY OR STATION
Accuracy Meters:	30
Derived Tribes:	Not reported
Derived Huc:	18070104
Derived WBD:	Not reported
Derived STCT FPS:	06037
Derived Zip:	90029
Derived CD113:	28
Derived CB2010:	060371912031000
Percent Minority:	75.547
Pop Den:	16605.14
Major Flag:	Not reported
Active Flag:	Y
MYRTK Universe:	NNN
Inspection Count:	0
Date Last Inspection:	Not reported
Days Last Inspection:	Not reported
Informal Count:	0
Date Last Informal Action:	Not reported
Formal Action Count:	0
Date Last Formal Action:	Not reported
Total Penalties:	0
Penalty Count:	0
Date Last Penalty:	Not reported
Last Penalty Amount:	Not reported
QTRS in NC:	0
Programs in SNC:	0
Curr Compliance Status:	No Violation
Curr SNC Flag:	N
3yr Compliance Status:	_____
AFS Flag:	N
NPDES Flag:	N
SDWIS Flag:	N
RCRA Flag:	Y
TRI Flag:	N
GHG Flag:	N
AFS IDS:	Not reported
CAA Permit Types:	Not reported
CAA NAICS:	Not reported
CAA SICS:	Not reported
CAA Evaluation Count:	Not reported
CAA Days Last Evaluation:	Not reported
CAA Informal Count:	Not reported
CAA Formal Action Count:	Not reported
CAA Date Last Formal Action:	Not reported
CAA Penalties:	Not reported
CAA Last Penality Date:	Not reported
CAA Last Penality Amount:	Not reported
CAA Qtrs in NC:	Not reported
CAA Curr Compliance Status:	Not reported
CAA Curr HPV Flag:	N
CAA 3yr Compl Qtrs Status:	Not reported
NPDES IDS:	Not reported
CWA Permit Types:	Not reported
CWA Compliance Tracking:	Not reported
CWA NAICS:	Not reported
CWA SICS:	Not reported

PACIFIC BELL (Continued) **1000250325**

CWA Inspection Count:	Not reported
CWA Days Last Inspection:	Not reported
CWA Informal Count:	Not reported
CWA Formal Action Count:	Not reported
CWA Date Last Formal Action:	Not reported
CWA Penalties:	Not reported
CWA Last Penality Date:	Not reported
CWA Last Penality Amount:	Not reported
CWA Qtrs in NC:	Not reported
CWA Curr Compliance Status:	Not reported
CWA Curr SNC Flag:	N
CWA 13QTRS Compl Status:	Not reported
CWA 13QTRS EFFLNT Exceedances:	Not reported
CWA 3tr QNCR Codes:	Not reported
RCRA IDS:	CAT080022668
RCRA Permit Types:	SQG
RCRA NAICS:	Not reported
RCRA Inspection Count:	Not reported
RCRA Days Last Evaluation:	Not reported
RCRA Informal Count:	Not reported
RCRA Formal Action Count:	Not reported
RCRA Date Last Formal Action:	Not reported
RCRA Penalties:	Not reported
RCRA Last Penality Date:	Not reported
RCRA Last Penality Amount:	Not reported
RCRA QTRS in NC:	0
RCRA Curr Compliance Status:	No Violation
RCRA Curr SNC Flag:	N
RCRA 3yr Compl Qtrs Status:	_____
SDWA IDS:	Not reported
SDWA System Types:	Not reported
SDWA Informal Count:	Not reported
SDWA Formal Action Count:	Not reported
SDWA Curr Compliance Status:	Not reported
SDWA Curr SNC Flag:	N
TRI IDS:	Not reported
TRI Releases Transfers:	Not reported
TRI on Site Releases:	Not reported
Tri off Site Transfers:	Not reported
TRI Reporter in Past:	Not reported
FEC Case IDS:	Not reported
FEC Number of Cases:	Not reported
FEC Last Case Date:	Not reported
FEC Total Penalties:	Not reported
GHG IDS:	Not reported
GHG CO2 Release:	Not reported
DFR URL:	http://echo.epa.gov/detailed_facility_report?fid=110002950842
Facility SIC Codes:	Not reported
Facility NAICS Codes:	Not reported
Facility Date Last Inspection EPA:	Not reported
Facility Date Last Inspection State:	Not reported
Facility Date Last Formal ACT EPA:	Not reported
Facility Date Last Formal ACT ST:	Not reported
Facility Date Last Inforamal ACT EPA:	Not reported
Facility Date Last Informal ACT ST:	Not reported
Facility Federal Agency:	Not reported
TRI Reporter:	Not reported

PACIFIC BELL (Continued) **1000250325**

Facility IMP Water Flag: Not reported

D28
NNE
< 1/8
0.108 mi.
572 ft.

PRATTE GARLAND **EDR Hist Auto** **1009083092**
4661 S SUNSET BLVD **N/A**
LOS ANGELES, CA

Site 4 of 6 in cluster D

Relative:
Higher

Actual:
395 ft.

EDR Historical Auto Stations:
Name: PRATTE GARLAND
Year: 1942
Type: GASOLINE AND OIL SERVICE STATIONS

G29
East
< 1/8
0.110 mi.
579 ft.

QUEEN OF ANGELS HOLLYWOOD PRES **CA SWEEPS UST** **S101583802**
1300 N VERMONT AVE **CA FID UST** **N/A**
LOS ANGELES, CA 90027 **CA EMI**

Site 1 of 4 in cluster G

Relative:
Higher

Actual:
379 ft.

SWEEPS UST:
Status: Active
Comp Number: 5142
Number: 9
Board Of Equalization: Not reported
Referral Date: 03-02-93
Action Date: 03-02-93
Created Date: 02-29-88
Owner Tank Id: Not reported
SWRCB Tank Id: Not reported
Tank Status: Not reported
Capacity: Not reported
Active Date: Not reported
Tank Use: Not reported
STG: Not reported
Content: Not reported
Number Of Tanks: Not reported

CA FID UST:
Facility ID: 19006380
Regulated By: UTNKA
Regulated ID: Not reported
Cortese Code: Not reported
SIC Code: Not reported
Facility Phone: 2136603530
Mail To: Not reported
Mailing Address: 1300 N VERMONT AVE
Mailing Address 2: Not reported
Mailing City,St,Zip: LOS ANGELES 900270000
Contact: Not reported
Contact Phone: Not reported
DUNs Number: Not reported
NPDES Number: Not reported
EPA ID: Not reported
Comments: Not reported
Status: Active

QUEEN OF ANGELS HOLLYWOOD PRES (Continued) **S101583802**

EMI:

Year:	1990
County Code:	19
Air Basin:	SC
Facility ID:	19839
Air District Name:	SC
SIC Code:	8062
Air District Name:	SOUTH COAST AQMD
Community Health Air Pollution Info System:	Not reported
Consolidated Emission Reporting Rule:	Not reported
Total Organic Hydrocarbon Gases Tons/Yr:	3
Reactive Organic Gases Tons/Yr:	1
Carbon Monoxide Emissions Tons/Yr:	1
NOX - Oxides of Nitrogen Tons/Yr:	4
SOX - Oxides of Sulphur Tons/Yr:	0
Particulate Matter Tons/Yr:	0
Part. Matter 10 Micrometers & Smllr Tons/Yr:	0

Year:	1995
County Code:	19
Air Basin:	SC
Facility ID:	19839
Air District Name:	SC
SIC Code:	8062
Air District Name:	SOUTH COAST AQMD
Community Health Air Pollution Info System:	Not reported
Consolidated Emission Reporting Rule:	Not reported
Total Organic Hydrocarbon Gases Tons/Yr:	4
Reactive Organic Gases Tons/Yr:	2
Carbon Monoxide Emissions Tons/Yr:	1
NOX - Oxides of Nitrogen Tons/Yr:	4
SOX - Oxides of Sulphur Tons/Yr:	0
Particulate Matter Tons/Yr:	0
Part. Matter 10 Micrometers & Smllr Tons/Yr:	0

Year:	1996
County Code:	19
Air Basin:	SC
Facility ID:	19839
Air District Name:	SC
SIC Code:	8062
Air District Name:	SOUTH COAST AQMD
Community Health Air Pollution Info System:	Not reported
Consolidated Emission Reporting Rule:	Not reported
Total Organic Hydrocarbon Gases Tons/Yr:	4
Reactive Organic Gases Tons/Yr:	2
Carbon Monoxide Emissions Tons/Yr:	1
NOX - Oxides of Nitrogen Tons/Yr:	3
SOX - Oxides of Sulphur Tons/Yr:	0
Particulate Matter Tons/Yr:	0
Part. Matter 10 Micrometers & Smllr Tons/Yr:	0

Year:	1997
County Code:	19
Air Basin:	SC
Facility ID:	19839
Air District Name:	SC

QUEEN OF ANGELS HOLLYWOOD PRES (Continued) **S101583802**

SIC Code:	8062
Air District Name:	SOUTH COAST AQMD
Community Health Air Pollution Info System:	Not reported
Consolidated Emission Reporting Rule:	Not reported
Total Organic Hydrocarbon Gases Tons/Yr:	2
Reactive Organic Gases Tons/Yr:	1
Carbon Monoxide Emissions Tons/Yr:	1
NOX - Oxides of Nitrogen Tons/Yr:	4
SOX - Oxides of Sulphur Tons/Yr:	0
Particulate Matter Tons/Yr:	0
Part. Matter 10 Micrometers & Smllr Tons/Yr:	0

Year:	1998
County Code:	19
Air Basin:	SC
Facility ID:	19839
Air District Name:	SC
SIC Code:	8062
Air District Name:	SOUTH COAST AQMD
Community Health Air Pollution Info System:	Not reported
Consolidated Emission Reporting Rule:	Not reported
Total Organic Hydrocarbon Gases Tons/Yr:	2
Reactive Organic Gases Tons/Yr:	1
Carbon Monoxide Emissions Tons/Yr:	1
NOX - Oxides of Nitrogen Tons/Yr:	4
SOX - Oxides of Sulphur Tons/Yr:	0
Particulate Matter Tons/Yr:	0
Part. Matter 10 Micrometers & Smllr Tons/Yr:	0

Year:	1999
County Code:	19
Air Basin:	SC
Facility ID:	19839
Air District Name:	SC
SIC Code:	8062
Air District Name:	SOUTH COAST AQMD
Community Health Air Pollution Info System:	Not reported
Consolidated Emission Reporting Rule:	Not reported
Total Organic Hydrocarbon Gases Tons/Yr:	2
Reactive Organic Gases Tons/Yr:	1
Carbon Monoxide Emissions Tons/Yr:	1
NOX - Oxides of Nitrogen Tons/Yr:	4
SOX - Oxides of Sulphur Tons/Yr:	0
Particulate Matter Tons/Yr:	0
Part. Matter 10 Micrometers & Smllr Tons/Yr:	0

Year:	2000
County Code:	19
Air Basin:	SC
Facility ID:	19839
Air District Name:	SC
SIC Code:	8062
Air District Name:	SOUTH COAST AQMD
Community Health Air Pollution Info System:	Not reported
Consolidated Emission Reporting Rule:	Not reported
Total Organic Hydrocarbon Gases Tons/Yr:	2
Reactive Organic Gases Tons/Yr:	1

QUEEN OF ANGELS HOLLYWOOD PRES (Continued) **S101583802**

Carbon Monoxide Emissions Tons/Yr:	1
NOX - Oxides of Nitrogen Tons/Yr:	4
SOX - Oxides of Sulphur Tons/Yr:	0
Particulate Matter Tons/Yr:	0
Part. Matter 10 Micrometers & Smllr Tons/Yr:	0

Year:	2001
County Code:	19
Air Basin:	SC
Facility ID:	19839
Air District Name:	SC
SIC Code:	8062
Air District Name:	SOUTH COAST AQMD
Community Health Air Pollution Info System:	Not reported
Consolidated Emission Reporting Rule:	Not reported
Total Organic Hydrocarbon Gases Tons/Yr:	2
Reactive Organic Gases Tons/Yr:	1
Carbon Monoxide Emissions Tons/Yr:	1
NOX - Oxides of Nitrogen Tons/Yr:	4
SOX - Oxides of Sulphur Tons/Yr:	0
Particulate Matter Tons/Yr:	0
Part. Matter 10 Micrometers & Smllr Tons/Yr:	0

G30 **KARTOFF M J** **EDR Hist Auto** **1009078728**
East **1300 N VERMONT AVE** **N/A**
< 1/8 **LOS ANGELES, CA**
0.110 mi.
579 ft. **Site 2 of 4 in cluster G**

Relative: Higher

Actual: 379 ft.

EDR Historical Auto Stations:

Name:	KARTOFF M J
Year:	1929
Type:	GASOLINE AND OIL SERVICE STATION
Name:	MAYS R E
Year:	1937
Type:	GASOLINE AND OIL SERVICE STATIONS
Name:	MC INTYRE D E
Year:	1942
Type:	GASOLINE AND OIL SERVICE STATIONS

G31 **QUEEN OF ANGELES HPMC** **RCRA-LQG** **1000597740**
East **1300 N VERMONT AVE** **CA LUST** **CAD983617663**
< 1/8 **LOS ANGELES, CA 90027** **FINDS**
0.110 mi. **CA HAZNET**
579 ft. **Site 3 of 4 in cluster G** **ECHO**

Relative: Higher

Actual: 379 ft.

RCRA-LQG:

Date form received by agency:	02/22/2006
Facility name:	HOLLYWOOD PRESBYTERIAN MEDICAL CENTER
Facility address:	1300 N VERMONT AVE LOS ANGELES, CA 90027
EPA ID:	CAD983617663
Contact:	MARK KING
Contact address:	1300 N VERMONT AVE

QUEEN OF ANGELES HPMC (Continued) **1000597740**

LOS ANGELES, CA 90027
Contact country: US
Contact telephone: 213-413-3000
Telephone ext.: 6382
Contact email: MARK.KING@HPMEDCENTER.COM
EPA Region: 09
Classification: Large Quantity Generator
Description: Handler: generates 1,000 kg or more of hazardous waste during any calendar month; or generates more than 1 kg of acutely hazardous waste during any calendar month; or generates more than 100 kg of any residue or contaminated soil, waste or other debris resulting from the cleanup of a spill, into or on any land or water, of acutely hazardous waste during any calendar month; or generates 1 kg or less of acutely hazardous waste during any calendar month, and accumulates more than 1 kg of acutely hazardous waste at any time; or generates 100 kg or less of any residue or contaminated soil, waste or other debris resulting from the cleanup of a spill, into or on any land or water, of acutely hazardous waste during any calendar month, and accumulates more than 100 kg of that material at any time

Owner/Operator Summary:
Owner/operator name: CHA HOLLYWOOD MEDICAL CENTER LP
Owner/operator address: 1300 N VERMONT AVE
LOS ANGELES, CA 90027
Owner/operator country: US
Owner/operator telephone: Not reported
Legal status: Private
Owner/Operator Type: Owner
Owner/Op start date: 11/11/2005
Owner/Op end date: Not reported

Owner/operator name: CHA HOLLYWOOD MEDICAL CENTER LP
Owner/operator address: Not reported
Not reported
Owner/operator country: US
Owner/operator telephone: Not reported
Legal status: Private
Owner/Operator Type: Operator
Owner/Op start date: 11/11/2005
Owner/Op end date: Not reported

Handler Activities Summary:
U.S. importer of hazardous waste: No
Mixed waste (haz. and radioactive): No
Recycler of hazardous waste: No
Transporter of hazardous waste: No
Treater, storer or disposer of HW: No
Underground injection activity: No
On-site burner exemption: No
Furnace exemption: No
Used oil fuel burner: No
Used oil processor: No
User oil refiner: No
Used oil fuel marketer to burner: No
Used oil Specification marketer: No
Used oil transfer facility: No

QUEEN OF ANGELES HPMC (Continued) **1000597740**

Used oil transporter: No

Universal Waste Summary:
Waste type: Batteries
Accumulated waste on-site: Yes
Generated waste on-site: Yes

Waste type: Lamps
Accumulated waste on-site: Yes
Generated waste on-site: Yes

Waste type: Thermostats
Accumulated waste on-site: Yes
Generated waste on-site: Yes

. Waste code: D011
. Waste name: SILVER

Historical Generators:
Date form received by agency: 01/31/1992
Site name: QUEEN OF ANGELES HPMC
Classification: Small Quantity Generator

Violation Status: No violations found

LUST:
Region: STATE
Global Id: T0603769055
Latitude: 34.096196
Longitude: -118.291034
Case Type: LUST Cleanup Site
Status: Completed - Case Closed
Status Date: 05/07/2013
Lead Agency: LOS ANGELES, CITY OF
Case Worker: EL
Local Agency: LOS ANGELES, CITY OF
RB Case Number: Not reported
LOC Case Number: XS0001682
File Location: Not reported
Potential Media Affect: Soil
Potential Contaminants of Concern: Diesel
Site History: Not reported

Click here to access the California GeoTracker records for this facility:

Contact:
Global Id: T0603769055
Contact Type: Regional Board Caseworker
Contact Name: YUE RONG
Organization Name: LOS ANGELES RWQCB (REGION 4)
Address: 320 W. 4TH ST., SUITE 200
City: Los Angeles
Email: yrong@waterboards.ca.gov
Phone Number: Not reported

Global Id: T0603769055
Contact Type: Local Agency Caseworker

QUEEN OF ANGELES HPMC (Continued) **1000597740**

Contact Name: ELOY LUNA
Organization Name: LOS ANGELES, CITY OF
Address: 200 North Main Street, Suite 1780
City: LOS ANGELES
Email: eloy.luna@lacity.org
Phone Number: Not reported

Status History:
Global Id: T0603769055
Status: Completed - Case Closed
Status Date: 05/07/2013

Global Id: T0603769055
Status: Open - Case Begin Date
Status Date: 07/31/1999

Global Id: T0603769055
Status: Open - Site Assessment
Status Date: 11/07/2006

Regulatory Activities:
Global Id: T0603769055
Action Type: Other
Date: 10/12/1999
Action: Leak Reported

Global Id: T0603769055
Action Type: ENFORCEMENT
Date: 05/07/2013
Action: Closure/No Further Action Letter

Global Id: T0603769055
Action Type: Other
Date: 07/31/1999
Action: Leak Discovery

FINDS:

Registry ID: 110002867979

Environmental Interest/Information System
AIR EMISSIONS CLASSIFICATION UNKNOWN

California Hazardous Waste Tracking System - Datamart (HWTS-DATAMART) provides California with information on hazardous waste shipments for generators, transporters, and treatment, storage, and disposal facilities.

RCRAInfo is a national information system that supports the Resource Conservation and Recovery Act (RCRA) program through the tracking of events and activities related to facilities that generate, transport, and treat, store, or dispose of hazardous waste. RCRAInfo allows RCRA program staff to track the notification, permit, compliance, and corrective action activities required under RCRA.

QUEEN OF ANGELES HPMC (Continued) **1000597740**

HAZNET:

envid:	1000597740
Year:	2014
GEPAID:	CAD983617663
Contact:	MARK FELTT, DIR OF ENGINEERING
Telephone:	3239134897
Mailing Name:	Not reported
Mailing Address:	1300 NORTH VERMONT AVENUE
Mailing City,St,Zip:	LOS ANGELES, CA 900270000
Gen County:	Los Angeles
TSD EPA ID:	UTD981552177
TSD County:	99
Waste Category:	Laboratory waste chemicals
Disposal Method:	Incineration--Thermal Destruction Other Than Use As A Fuel
Tons:	0.58
Cat Decode:	Laboratory waste chemicals
Method Decode:	Incineration--Thermal Destruction Other Than Use As A Fuel
Facility County:	Los Angeles

envid:	1000597740
Year:	2014
GEPAID:	CAD983617663
Contact:	MARK FELTT, DIR OF ENGINEERING
Telephone:	3239134897
Mailing Name:	Not reported
Mailing Address:	1300 NORTH VERMONT AVENUE
Mailing City,St,Zip:	LOS ANGELES, CA 900270000
Gen County:	Los Angeles
TSD EPA ID:	UTD981552177
TSD County:	99
Waste Category:	Pharmaceutical waste
Disposal Method:	Incineration--Thermal Destruction Other Than Use As A Fuel
Tons:	0.1525
Cat Decode:	Pharmaceutical waste
Method Decode:	Incineration--Thermal Destruction Other Than Use As A Fuel
Facility County:	Los Angeles

envid:	1000597740
Year:	2014
GEPAID:	CAD983617663
Contact:	MARK FELTT, DIR OF ENGINEERING
Telephone:	3239134897
Mailing Name:	Not reported
Mailing Address:	1300 NORTH VERMONT AVENUE
Mailing City,St,Zip:	LOS ANGELES, CA 900270000
Gen County:	Los Angeles
TSD EPA ID:	CAD982444481
TSD County:	San Bernardino
Waste Category:	Latex waste
Disposal Method:	Storage, Bulking, And/Or Transfer Off Site--No Treatment/Reovery (H010-H129) Or (H131-H135)
Tons:	1.6856
Cat Decode:	Latex waste
Method Decode:	Storage, Bulking, And/Or Transfer Off Site--No Treatment/Reovery (H010-H129) Or (H131-H135)
Facility County:	Los Angeles

envid: 1000597740

QUEEN OF ANGELES HPMC (Continued) **1000597740**

Year:	2014
GEPAID:	CAD983617663
Contact:	MARK FELTT, DIR OF ENGINEERING
Telephone:	3239134897
Mailing Name:	Not reported
Mailing Address:	1300 NORTH VERMONT AVENUE
Mailing City,St,Zip:	LOS ANGELES, CA 900270000
Gen County:	Los Angeles
TSD EPA ID:	CAD028409019
TSD County:	Los Angeles
Waste Category:	Laboratory waste chemicals
Disposal Method:	Storage, Bulking, And/Or Transfer Off Site--No Treatment/Reovery (H010-H129) Or (H131-H135)
Tons:	1.075
Cat Decode:	Laboratory waste chemicals
Method Decode:	Storage, Bulking, And/Or Transfer Off Site--No Treatment/Reovery (H010-H129) Or (H131-H135)
Facility County:	Los Angeles

envid:	1000597740
Year:	2014
GEPAID:	CAD983617663
Contact:	MARK FELTT, DIR OF ENGINEERING
Telephone:	3239134897
Mailing Name:	Not reported
Mailing Address:	1300 NORTH VERMONT AVENUE
Mailing City,St,Zip:	LOS ANGELES, CA 900270000
Gen County:	Los Angeles
TSD EPA ID:	CAD008364432
TSD County:	Los Angeles
Waste Category:	Laboratory waste chemicals
Disposal Method:	Storage, Bulking, And/Or Transfer Off Site--No Treatment/Reovery (H010-H129) Or (H131-H135)
Tons:	0.161
Cat Decode:	Laboratory waste chemicals
Method Decode:	Storage, Bulking, And/Or Transfer Off Site--No Treatment/Reovery (H010-H129) Or (H131-H135)
Facility County:	Los Angeles

Click this hyperlink while viewing on your computer to access
214 additional CA_HAZNET: record(s) in the EDR Site Report.

ECHO:

Envid:	1000597740
Registry ID:	110002867979
FIPS Code:	06037
EPA Region:	09
Indian Country Flag:	N
Federal Flag:	Not reported
US Mexico Border Flag:	N
Chesapeake Bay Flag:	Not reported
NAA Flag:	Y
Latitude:	34.09631
Longitude:	-118.2907
Map Icon:	RCRA-IC-MN-N.png
Collection Method:	ADDRESS MATCHING-HOUSE NUMBER
Reference Point:	CENTER OF A FACILITY OR STATION
Accuracy Meters:	30
Derived Tribes:	Not reported

QUEEN OF ANGELES HPMC (Continued) **1000597740**

Derived Huc:	18070104
Derived WBD:	Not reported
Derived STCT FPS:	06037
Derived Zip:	90027
Derived CD113:	28
Derived CB2010:	060371913022010
Percent Minority:	75.267
Pop Den:	16086.35
Major Flag:	Not reported
Active Flag:	Y
MYRTK Universe:	NNY
Inspection Count:	0
Date Last Inspection:	Not reported
Days Last Inspection:	Not reported
Informal Count:	0
Date Last Informal Action:	Not reported
Formal Action Count:	0
Date Last Formal Action:	Not reported
Total Penalties:	0
Penalty Count:	0
Date Last Penalty:	Not reported
Last Penalty Amount:	Not reported
QTRS in NC:	0
Programs in SNC:	0
Curr Compliance Status:	No Violation
Curr SNC Flag:	N
3yr Compliance Status:	_____
AFS Flag:	N
NPDES Flag:	N
SDWIS Flag:	N
RCRA Flag:	Y
TRI Flag:	N
GHG Flag:	N
AFS IDS:	Not reported
CAA Permit Types:	Not reported
CAA NAICS:	Not reported
CAA SICS:	Not reported
CAA Evaluation Count:	Not reported
CAA Days Last Evaluation:	Not reported
CAA Informal Count:	Not reported
CAA Formal Action Count:	Not reported
CAA Date Last Formal Action:	Not reported
CAA Penalties:	Not reported
CAA Last Penality Date:	Not reported
CAA Last Penality Amount:	Not reported
CAA Qtrs in NC:	Not reported
CAA Curr Compliance Status:	Not reported
CAA Curr HPV Flag:	N
CAA 3yr Compl Qtrs Status:	Not reported
NPDES IDS:	Not reported
CWA Permit Types:	Not reported
CWA Compliance Tracking:	Not reported
CWA NAICS:	Not reported
CWA SICS:	Not reported
CWA Inspection Count:	Not reported
CWA Days Last Inspection:	Not reported
CWA Informal Count:	Not reported

QUEEN OF ANGELES HPMC (Continued) **1000597740**

CWA Formal Action Count:	Not reported
CWA Date Last Formal Action:	Not reported
CWA Penalties:	Not reported
CWA Last Penality Date:	Not reported
CWA Last Penality Amount:	Not reported
CWA Qtrs in NC:	Not reported
CWA Curr Compliance Status:	Not reported
CWA Curr SNC Flag:	N
CWA 13QTRS Compl Status:	Not reported
CWA 13QTRS EFFLNT Exceedances:	Not reported
CWA 3tr QNCR Codes:	Not reported
RCRA IDS:	CAD983617663
RCRA Permit Types:	LQG
RCRA NAICS:	62211
RCRA Inspection Count:	Not reported
RCRA Days Last Evaluation:	Not reported
RCRA Informal Count:	Not reported
RCRA Formal Action Count:	Not reported
RCRA Date Last Formal Action:	Not reported
RCRA Penalties:	Not reported
RCRA Last Penality Date:	Not reported
RCRA Last Penality Amount:	Not reported
RCRA QTRS in NC:	0
RCRA Curr Compliance Status:	No Violation
RCRA Curr SNC Flag:	N
RCRA 3yr Compl Qtrs Status:	_____
SDWA IDS:	Not reported
SDWA System Types:	Not reported
SDWA Informal Count:	Not reported
SDWA Formal Action Count:	Not reported
SDWA Curr Compliance Status:	Not reported
SDWA Curr SNC Flag:	N
TRI IDS:	Not reported
TRI Releases Transfers:	Not reported
TRI on Site Releases:	Not reported
Tri off Site Transfers:	Not reported
TRI Reporter in Past:	Not reported
FEC Case IDS:	Not reported
FEC Number of Cases:	Not reported
FEC Last Case Date:	Not reported
FEC Total Penalties:	Not reported
GHG IDS:	Not reported
GHG CO2 Release:	Not reported
DFR URL:	http://echo.epa.gov/detailed_facility_report?fid=110002867979
Facility SIC Codes:	Not reported
Facility NAICS Codes:	62211 622110
Facility Date Last Inspection EPA:	Not reported
Facility Date Last Inspection State:	Not reported
Facility Date Last Formal ACT EPA:	Not reported
Facility Date Last Formal ACT ST:	Not reported
Facility Date Last Inforamal ACT EPA:	Not reported
Facility Date Last Informal ACT ST:	Not reported
Facility Federal Agency:	Not reported
TRI Reporter:	Not reported
Facility IMP Water Flag:	Not reported

G32 **HOLLYWOOD PRESBYTERIAN HOSP.** **CA UST** **U003781150**
East **1300 N VERMONT AVE** **N/A**
< 1/8 **LOS ANGELES, CA 90027**
0.110 mi.
579 ft. **Site 4 of 4 in cluster G**

Relative:
Higher

Actual:
379 ft.

UST:
Facility ID: 24792
Permitting Agency: LOS ANGELES, CITY OF
Latitude: 34.0972621
Longitude: -118.2899002

F33 **EDR Hist Cleaner** **1014983890**
South **1233 N VERMONT AVE** **N/A**
< 1/8 **LOS ANGELES, CA 90029**
0.113 mi.
598 ft. **Site 2 of 2 in cluster F**

Relative:
Lower

Actual:
361 ft.

EDR Historical Cleaners:
Name: CORP CLEANERS
Year: 2002
Address: 1233 N VERMONT AVE

---

34 **EDR Hist Auto** **1015193259**
SSW **1250 N NEW HAMPSHIRE AVE** **N/A**
< 1/8 **LOS ANGELES, CA 90029**
0.118 mi.
623 ft.

Relative:
Lower

Actual:
360 ft.

EDR Historical Auto Stations:
Name: PHILS MOBILE AUTO REPAIR
Year: 2009
Address: 1250 N NEW HAMPSHIRE AVE

H35 **CHURCH OF SCIENTOLOGY** **CA UST** **U003781507**
WSW **4833 FOUNTAIN AVE** **CA SWEEPS UST** **N/A**
< 1/8 **LOS ANGELES, CA 90029**
0.122 mi.
644 ft. **Site 1 of 2 in cluster H**

Relative:
Lower

Actual:
362 ft.

UST:
Facility ID: 25228
Permitting Agency: LOS ANGELES, CITY OF
Latitude: 34.098132
Longitude: -118.293127

SWEEPS UST:
Status: Active
Comp Number: 6514
Number: 9
Board Of Equalization: Not reported
Referral Date: 09-29-93
Action Date: 09-29-93
Created Date: 02-29-88
Owner Tank Id: Not reported
SWRCB Tank Id: Not reported

CHURCH OF SCIENTOLOGY (Continued) **U003781507**

Tank Status:	Not reported
Capacity:	Not reported
Active Date:	Not reported
Tank Use:	Not reported
STG:	Not reported
Content:	Not reported
Number Of Tanks:	Not reported

H36 **CHURCH OF SCIENTOLOGY** **CA FID UST** **S101588028**
WSW **4833 FOUNTAIN AVE** **N/A**
< 1/8 **LOS ANGELES, CA 90029**
0.122 mi.
644 ft. **Site 2 of 2 in cluster H**

Relative:
Lower

Actual:
362 ft.

CA FID UST:

Facility ID:	19056260
Regulated By:	UTNKA
Regulated ID:	Not reported
Cortese Code:	Not reported
SIC Code:	Not reported
Facility Phone:	2130000000
Mail To:	Not reported
Mailing Address:	4833 FOUNTAIN AVE
Mailing Address 2:	Not reported
Mailing City,St,Zip:	LOS ANGELES 900290000
Contact:	Not reported
Contact Phone:	Not reported
DUNs Number:	Not reported
NPDES Number:	Not reported
EPA ID:	Not reported
Comments:	Not reported
Status:	Active

D37 **KAISER PERMANENTE RESEARCH LAB** **RCRA NonGen / NLR** **1000380327**
North **1515 N VERMONT LEVEL B** **FINDS** **CAD982025850**
< 1/8 **HOLLYWOOD, CA 90027** **ECHO**
0.123 mi.
649 ft. **Site 5 of 6 in cluster D**

Relative:
Higher

Actual:
398 ft.

RCRA NonGen / NLR:

Date form received by agency:	11/16/1998
Facility name:	KAISER PERMANENTE RESEARCH LAB
Facility address:	1515 N VERMONT LEVEL B HOLLYWOOD, CA 90027
EPA ID:	CAD982025850
Contact:	MICHAEL L URAC
Contact address:	4715 SUNSET BLVD LOS ANGELES, CA 90027
Contact country:	US
Contact telephone:	(323) 783-3794
Contact email:	Not reported
EPA Region:	09
Classification:	Non-Generator
Description:	Handler: Non-Generators do not presently generate hazardous waste

KAISER PERMANENTE RESEARCH LAB (Continued) **1000380327**

Owner/Operator Summary:

Owner/operator name:	NOT REQUIRED
Owner/operator address:	NOT REQUIRED
	NOT REQUIRED, ME 99999
Owner/operator country:	Not reported
Owner/operator telephone:	(415) 555-1212
Legal status:	Private
Owner/Operator Type:	Operator
Owner/Op start date:	Not reported
Owner/Op end date:	Not reported

Owner/operator name:	KAISER PERMANENTE RESEARCH LAB
Owner/operator address:	NOT REQUIRED
	NOT REQUIRED, ME 99999
Owner/operator country:	Not reported
Owner/operator telephone:	(415) 555-1212
Legal status:	Private
Owner/Operator Type:	Owner
Owner/Op start date:	Not reported
Owner/Op end date:	Not reported

Handler Activities Summary:

U.S. importer of hazardous waste:	No
Mixed waste (haz. and radioactive):	No
Recycler of hazardous waste:	No
Transporter of hazardous waste:	No
Treater, storer or disposer of HW:	No
Underground injection activity:	No
On-site burner exemption:	No
Furnace exemption:	No
Used oil fuel burner:	No
Used oil processor:	No
User oil refiner:	No
Used oil fuel marketer to burner:	No
Used oil Specification marketer:	No
Used oil transfer facility:	No
Used oil transporter:	No

Violation Status: No violations found

FINDS:

Registry ID: 110002781008

Environmental Interest/Information System

California Hazardous Waste Tracking System - Datamart (HWTS-DATAMART) provides California with information on hazardous waste shipments for generators, transporters, and treatment, storage, and disposal facilities.

RCRAInfo is a national information system that supports the Resource Conservation and Recovery Act (RCRA) program through the tracking of events and activities related to facilities that generate, transport, and treat, store, or dispose of hazardous waste. RCRAInfo allows RCRA program staff to track the notification, permit, compliance, and corrective action activities required under RCRA.

KAISER PERMANENTE RESEARCH LAB (Continued) **1000380327**

ECHO:

Envid:	1000380327
Registry ID:	110002781008
FIPS Code:	06037
EPA Region:	09
Indian Country Flag:	N
Federal Flag:	Not reported
US Mexico Border Flag:	N
Chesapeake Bay Flag:	Not reported
NAA Flag:	Y
Latitude:	34.09864
Longitude:	-118.29225
Map Icon:	RCRA-IC-MN-N.png
Collection Method:	ADDRESS MATCHING-HOUSE NUMBER
Reference Point:	CENTER OF A FACILITY OR STATION
Accuracy Meters:	30
Derived Tribes:	Not reported
Derived Huc:	18070104
Derived WBD:	Not reported
Derived STCT FPS:	06037
Derived Zip:	90027
Derived CD113:	28
Derived CB2010:	060371912011001
Percent Minority:	73.384
Pop Den:	14898.89
Major Flag:	Not reported
Active Flag:	Not reported
MYRTK Universe:	NNN
Inspection Count:	0
Date Last Inspection:	Not reported
Days Last Inspection:	Not reported
Informal Count:	0
Date Last Informal Action:	Not reported
Formal Action Count:	0
Date Last Formal Action:	Not reported
Total Penalties:	0
Penalty Count:	0
Date Last Penalty:	Not reported
Last Penalty Amount:	Not reported
QTRS in NC:	0
Programs in SNC:	0
Curr Compliance Status:	No Violation
Curr SNC Flag:	N
3yr Compliance Status:	_____
AFS Flag:	N
NPDES Flag:	N
SDWIS Flag:	N
RCRA Flag:	Y
TRI Flag:	N
GHG Flag:	N
AFS IDS:	Not reported
CAA Permit Types:	Not reported
CAA NAICS:	Not reported
CAA SICS:	Not reported
CAA Evaluation Count:	Not reported
CAA Days Last Evaluation:	Not reported
CAA Informal Count:	Not reported

KAISER PERMANENTE RESEARCH LAB (Continued) **1000380327**

CAA Formal Action Count:	Not reported
CAA Date Last Formal Action:	Not reported
CAA Penalties:	Not reported
CAA Last Penality Date:	Not reported
CAA Last Penality Amount:	Not reported
CAA Qtrs in NC:	Not reported
CAA Curr Compliance Status:	Not reported
CAA Curr HPV Flag:	N
CAA 3yr Compl Qtrs Status:	Not reported
NPDES IDS:	Not reported
CWA Permit Types:	Not reported
CWA Compliance Tracking:	Not reported
CWA NAICS:	Not reported
CWA SICS:	Not reported
CWA Inspection Count:	Not reported
CWA Days Last Inspection:	Not reported
CWA Informal Count:	Not reported
CWA Formal Action Count:	Not reported
CWA Date Last Formal Action:	Not reported
CWA Penalties:	Not reported
CWA Last Penality Date:	Not reported
CWA Last Penality Amount:	Not reported
CWA Qtrs in NC:	Not reported
CWA Curr Compliance Status:	Not reported
CWA Curr SNC Flag:	N
CWA 13QTRS Compl Status:	Not reported
CWA 13QTRS EFFLNT Exceedances:	Not reported
CWA 3tr QNCR Codes:	Not reported
RCRA IDS:	CAD982025850
RCRA Permit Types:	Other
RCRA NAICS:	62211
RCRA Inspection Count:	Not reported
RCRA Days Last Evaluation:	Not reported
RCRA Informal Count:	Not reported
RCRA Formal Action Count:	Not reported
RCRA Date Last Formal Action:	Not reported
RCRA Penalties:	Not reported
RCRA Last Penality Date:	Not reported
RCRA Last Penality Amount:	Not reported
RCRA QTRS in NC:	0
RCRA Curr Compliance Status:	No Violation
RCRA Curr SNC Flag:	N
RCRA 3yr Compl Qtrs Status:	_____
SDWA IDS:	Not reported
SDWA System Types:	Not reported
SDWA Informal Count:	Not reported
SDWA Formal Action Count:	Not reported
SDWA Curr Compliance Status:	Not reported
SDWA Curr SNC Flag:	N
TRI IDS:	Not reported
TRI Releases Transfers:	Not reported
TRI on Site Releases:	Not reported
Tri off Site Transfers:	Not reported
TRI Reporter in Past:	Not reported
FEC Case IDS:	Not reported
FEC Number of Cases:	Not reported
FEC Last Case Date:	Not reported

KAISER PERMANENTE RESEARCH LAB (Continued) **1000380327**

FEC Total Penalties:	Not reported
GHG IDS:	Not reported
GHG CO2 Release:	Not reported
DFR URL:	http://echo.epa.gov/detailed_facility_report?fid=110002781008
Facility SIC Codes:	Not reported
Facility NAICS Codes:	62211
Facility Date Last Inspection EPA:	Not reported
Facility Date Last Inspection State:	Not reported
Facility Date Last Formal ACT EPA:	Not reported
Facility Date Last Formal ACT ST:	Not reported
Facility Date Last Inforamal ACT EPA:	Not reported
Facility Date Last Informal ACT ST:	Not reported
Facility Federal Agency:	Not reported
TRI Reporter:	Not reported
Facility IMP Water Flag:	Not reported

D38 **KAISER MEDICAL CENTER** **CA SWEEPS UST** **S101584979**
North **1515 N VERMONT AVE** **CA FID UST** **N/A**
< 1/8 **LOS ANGELES, CA 90027**
0.123 mi.
649 ft. **Site 6 of 6 in cluster D**

Relative:
Higher

Actual:
398 ft.

SWEEPS UST:

Status:	Not reported
Comp Number:	6632
Number:	Not reported
Board Of Equalization:	Not reported
Referral Date:	Not reported
Action Date:	Not reported
Created Date:	Not reported
Owner Tank Id:	Not reported
SWRCB Tank Id:	Not reported
Tank Status:	Not reported
Capacity:	Not reported
Active Date:	Not reported
Tank Use:	Not reported
STG:	Not reported
Content:	Not reported
Number Of Tanks:	0

CA FID UST:

Facility ID:	19017705
Regulated By:	UTNKI
Regulated ID:	Not reported
Cortese Code:	Not reported
SIC Code:	Not reported
Facility Phone:	2130000000
Mail To:	Not reported
Mailing Address:	1515 N VERMONT AVE
Mailing Address 2:	Not reported
Mailing City,St,Zip:	LOS ANGELES 900270000
Contact:	Not reported
Contact Phone:	Not reported
DUNs Number:	Not reported
NPDES Number:	Not reported
EPA ID:	Not reported
Comments:	Not reported

KAISER MEDICAL CENTER (Continued) **S101584979**

Status: Inactive

I39 **BUILDING MGMT SERVICES/C** **CA UST** **U003781268**
WNW **1404 N CATALINA ST** **N/A**
1/8-1/4 **LOS ANGELES, CA 90027**
0.130 mi.
687 ft. **Site 1 of 2 in cluster I**

Relative:
Lower

Actual:
374 ft.

UST:
Facility ID: 24944
Permitting Agency: LOS ANGELES, CITY OF
Latitude: 34.0974107
Longitude: -118.2933118

I40 **UNK** **CA SWEEPS UST** **S101585611**
WNW **1404 N CATALINA ST** **CA FID UST** **N/A**
1/8-1/4 **LOS ANGELES, CA 90027**
0.130 mi.
687 ft. **Site 2 of 2 in cluster I**

Relative:
Lower

Actual:
374 ft.

SWEEPS UST:
Status: Active
Comp Number: 7889
Number: 1
Board Of Equalization: Not reported
Referral Date: 03-11-93
Action Date: 02-17-94
Created Date: 02-29-88
Owner Tank Id: Not reported
SWRCB Tank Id: Not reported
Tank Status: Not reported
Capacity: Not reported
Active Date: Not reported
Tank Use: Not reported
STG: Not reported
Content: Not reported
Number Of Tanks: Not reported

CA FID UST:
Facility ID: 19026228
Regulated By: UTNKA
Regulated ID: Not reported
Cortese Code: Not reported
SIC Code: Not reported
Facility Phone: 2130000000
Mail To: Not reported
Mailing Address: UNK
Mailing Address 2: Not reported
Mailing City,St,Zip: LOS ANGELES 900270000
Contact: Not reported
Contact Phone: Not reported
DUNs Number: Not reported
NPDES Number: Not reported
EPA ID: Not reported
Comments: Not reported
Status: Active

J41 **KAISER FOUND HOSPITALS** **CA SWEEPS UST** **S101586988**
North **4730 BARNSDALE AVE** **CA FID UST** **N/A**
1/8-1/4 **LOS ANGELES, CA 90027**
0.146 mi.
773 ft. **Site 1 of 5 in cluster J**

Relative:
Higher

Actual:
401 ft.

SWEEPS UST:

Status:	Active
Comp Number:	7916
Number:	9
Board Of Equalization:	Not reported
Referral Date:	03-04-93
Action Date:	02-16-94
Created Date:	02-29-88
Owner Tank Id:	Not reported
SWRCB Tank Id:	Not reported
Tank Status:	Not reported
Capacity:	Not reported
Active Date:	Not reported
Tank Use:	Not reported
STG:	Not reported
Content:	Not reported
Number Of Tanks:	Not reported

CA FID UST:

Facility ID:	19054682
Regulated By:	UTNKI
Regulated ID:	Not reported
Cortese Code:	Not reported
SIC Code:	Not reported
Facility Phone:	2130000000
Mail To:	Not reported
Mailing Address:	UNK
Mailing Address 2:	Not reported
Mailing City,St,Zip:	LOS ANGELES 900270000
Contact:	Not reported
Contact Phone:	Not reported
DUNs Number:	Not reported
NPDES Number:	Not reported
EPA ID:	Not reported
Comments:	Not reported
Status:	Inactive

J42 **KAISER FOUNDATION HOSPITALS** **CA UST** **U003781502**
North **4730 BARNSDALL AVE** **N/A**
1/8-1/4 **LOS ANGELES, CA 90027**
0.146 mi.
773 ft. **Site 2 of 5 in cluster J**

Relative:
Higher

Actual:
401 ft.

UST:

Facility ID:	25222
Permitting Agency:	LOS ANGELES, CITY OF
Latitude:	34.09908
Longitude:	-118.29218

K43 **CHILDRENS HOSPITAL** **CA HIST CORTESE** **S105024696**
NE **4560 SUNSET** **N/A**
1/8-1/4 **LOS ANGELES, CA 90027**
0.149 mi.
786 ft. **Site 1 of 2 in cluster K**

Relative:
Higher

Actual:
395 ft.

HIST CORTESE:

Region:	CORTESE
Facility County Code:	19
Reg By:	LTNKA
Reg Id:	900270125

K44 **CHILDRENS HOSPITAL** **CA LUST** **S101297269**
NE **4560 SUNSET BLVD W** **N/A**
1/8-1/4 **LOS FELIZ, CA 90027**
0.149 mi.
786 ft. **Site 2 of 2 in cluster K**

Relative:
Higher

Actual:
395 ft.

LUST:

Region:	STATE
Global Id:	T0603700742
Latitude:	34.0981766
Longitude:	-118.2870618
Case Type:	LUST Cleanup Site
Status:	Completed - Case Closed
Status Date:	07/26/1996
Lead Agency:	LOS ANGELES RWQCB (REGION 4)
Case Worker:	YR
Local Agency:	LOS ANGELES, CITY OF
RB Case Number:	900270125
LOC Case Number:	Not reported
File Location:	Not reported
Potential Media Affect:	Aquifer used for drinking water supply
Potential Contaminants of Concern:	Other Solvent or Non-Petroleum Hydrocarbon
Site History:	Not reported

Click here to access the California GeoTracker records for this facility:

Contact:

Global Id:	T0603700742
Contact Type:	Regional Board Caseworker
Contact Name:	YUE RONG
Organization Name:	LOS ANGELES RWQCB (REGION 4)
Address:	320 W. 4TH ST., SUITE 200
City:	Los Angeles
Email:	yrong@waterboards.ca.gov
Phone Number:	Not reported

Global Id:	T0603700742
Contact Type:	Local Agency Caseworker
Contact Name:	ELOY LUNA
Organization Name:	LOS ANGELES, CITY OF
Address:	200 North Main Street, Suite 1780
City:	LOS ANGELES
Email:	eloy.luna@lacity.org
Phone Number:	Not reported

Status History:

Global Id:	T0603700742
Status:	Completed - Case Closed

CHILDRENS HOSPITAL (Continued) **S101297269**

Status Date: 07/26/1996

Global Id: T0603700742
Status: Open - Case Begin Date
Status Date: 05/26/1992

Global Id: T0603700742
Status: Open - Site Assessment
Status Date: 05/26/1992

Regulatory Activities:
Global Id: T0603700742
Action Type: Other
Date: 08/26/1992
Action: Leak Reported

LUST REG 4:

Region:	4	
Regional Board:	04	
County:	Los Angeles	
Facility Id:	900270125	
Status:	Case Closed	
Substance:	Hydrocarbons	
Substance Quantity:	Not reported	
Local Case No:	Not reported	
Case Type:	Groundwater	
Abatement Method Used at the Site:		Not reported
Global ID:	T0603700742	
W Global ID:	W0603700547	
Staff:	UNK	
Local Agency:	19050	
Cross Street:	Not reported	
Enforcement Type:	Not reported	
Date Leak Discovered:	Not reported	
Date Leak First Reported:		8/26/1992
Date Leak Record Entered:	8/31/1992	
Date Confirmation Began:	Not reported	
Date Leak Stopped:	Not reported	
Date Case Last Changed on Database:		8/22/1996
Date the Case was Closed:		7/26/1996
How Leak Discovered:	Not reported	
How Leak Stopped:	Not reported	
Cause of Leak:	UNK	
Leak Source:	UNK	
Operator:	OLD#092292-06	
Water System:	FIRSTONE SCOUT RESRVTN (BOY SCOUT COUN)	
Well Name:	Not reported	
Approx. Dist To Production Well (ft):		9900.4401494212298855198327 28
Source of Cleanup Funding:		UNK
Preliminary Site Assessment Workplan Submitted:		Not reported
Preliminary Site Assessment Began:		Not reported
Pollution Characterization Began:		5/26/1992
Remediation Plan Submitted:		Not reported
Remedial Action Underway:		Not reported
Post Remedial Action Monitoring Began:		Not reported

CHILDRENS HOSPITAL (Continued) **S101297269**

Enforcement Action Date:	Not reported
Historical Max MTBE Date:	Not reported
Hist Max MTBE Conc in Groundwater:	Not reported
Hist Max MTBE Conc in Soil:	Not reported
Significant Interim Remedial Action Taken:	Not reported
GW Qualifier:	Not reported
Soil Qualifier:	Not reported
Organization:	Not reported
Owner Contact:	Not reported
Responsible Party:	CHILDRENS HOSPITAL OF LA
RP Address:	4560 SUNSET BLVD, LOS ANGELES CA 90027
Program:	LUST
Lat/Long:	34.0981766 / -1
Local Agency Staff:	PEJ
Beneficial Use:	Not reported
Priority:	Not reported
Cleanup Fund Id:	Not reported
Suspended:	Not reported
Assigned Name:	1900547-001GEN
Summary:	08/22/96 WELL ABANDONMENT REPORT

J45 **RITE AID NO 5435** **RCRA-SQG 1000904966**
North **1533 N VERMONT AVE** **FINDS CA0000228510**
1/8-1/4 **LOS ANGELES, CA 90027** **ECHO**
0.172 mi.
909 ft. **Site 3 of 5 in cluster J**

Relative:
Higher

Actual:
404 ft.

RCRA-SQG:

Date form received by agency:	07/25/1997
Facility name:	RITE AID NO 5435
Facility address:	1533 N VERMONT AVE LOS ANGELES, CA 90027
EPA ID:	CA0000228510
Contact:	GAIL RATAJCZAK
Contact address:	1533 N VERMONT AVE LOS ANGELES, CA 90027
Contact country:	US
Contact telephone:	(800) 769-6248
Contact email:	Not reported
EPA Region:	09
Classification:	Small Small Quantity Generator
Description:	Handler: generates more than 100 and less than 1000 kg of hazardous waste during any calendar month and accumulates less than 6000 kg of hazardous waste at any time; or generates 100 kg or less of hazardous waste during any calendar month, and accumulates more than 1000 kg of hazardous waste at any time

Owner/Operator Summary:

Owner/operator name:	RITE AID
Owner/operator address:	30 HUNTER LN CAMP HILL, PA 17011
Owner/operator country:	Not reported
Owner/operator telephone:	(717) 761-2633
Legal status:	Private
Owner/Operator Type:	Owner
Owner/Op start date:	Not reported
Owner/Op end date:	Not reported

RITE AID NO 5435 (Continued) **1000904966**

Handler Activities Summary:

U.S. importer of hazardous waste:	No
Mixed waste (haz. and radioactive):	No
Recycler of hazardous waste:	No
Transporter of hazardous waste:	No
Treater, storer or disposer of HW:	No
Underground injection activity:	No
On-site burner exemption:	No
Furnace exemption:	No
Used oil fuel burner:	No
Used oil processor:	No
User oil refiner:	No
Used oil fuel marketer to burner:	No
Used oil Specification marketer:	No
Used oil transfer facility:	No
Used oil transporter:	No

Violation Status: No violations found

FINDS:

Registry ID: 110002615714

Environmental Interest/Information System

RCRAInfo is a national information system that supports the Resource Conservation and Recovery Act (RCRA) program through the tracking of events and activities related to facilities that generate, transport, and treat, store, or dispose of hazardous waste. RCRAInfo allows RCRA program staff to track the notification, permit, compliance, and corrective action activities required under RCRA.

ECHO:

Envid:	1000904966
Registry ID:	110002615714
FIPS Code:	06037
EPA Region:	09
Indian Country Flag:	N
Federal Flag:	Not reported
US Mexico Border Flag:	N
Chesapeake Bay Flag:	Not reported
NAA Flag:	Y
Latitude:	34.09943
Longitude:	-118.29245
Map Icon:	RCRA-IC-MN-N.png
Collection Method:	ADDRESS MATCHING-HOUSE NUMBER
Reference Point:	CENTER OF A FACILITY OR STATION
Accuracy Meters:	30
Derived Tribes:	Not reported
Derived Huc:	18070104
Derived WBD:	Not reported
Derived STCT FPS:	06037
Derived Zip:	90027
Derived CD113:	28
Derived CB2010:	060371912011001
Percent Minority:	72.901
Pop Den:	14640.02

RITE AID NO 5435 (Continued) **1000904966**

Major Flag:	Not reported
Active Flag:	Y
MYRTK Universe:	NNN
Inspection Count:	0
Date Last Inspection:	Not reported
Days Last Inspection:	Not reported
Informal Count:	0
Date Last Informal Action:	Not reported
Formal Action Count:	0
Date Last Formal Action:	Not reported
Total Penalties:	0
Penalty Count:	0
Date Last Penalty:	Not reported
Last Penalty Amount:	Not reported
QTRS in NC:	0
Programs in SNC:	0
Curr Compliance Status:	No Violation
Curr SNC Flag:	N
3yr Compliance Status:	_____
AFS Flag:	N
NPDES Flag:	N
SDWIS Flag:	N
RCRA Flag:	Y
TRI Flag:	N
GHG Flag:	N
AFS IDS:	Not reported
CAA Permit Types:	Not reported
CAA NAICS:	Not reported
CAA SICS:	Not reported
CAA Evaluation Count:	Not reported
CAA Days Last Evaluation:	Not reported
CAA Informal Count:	Not reported
CAA Formal Action Count:	Not reported
CAA Date Last Formal Action:	Not reported
CAA Penalties:	Not reported
CAA Last Penality Date:	Not reported
CAA Last Penality Amount:	Not reported
CAA Qtrs in NC:	Not reported
CAA Curr Compliance Status:	Not reported
CAA Curr HPV Flag:	N
CAA 3yr Compl Qtrs Status:	Not reported
NPDES IDS:	Not reported
CWA Permit Types:	Not reported
CWA Compliance Tracking:	Not reported
CWA NAICS:	Not reported
CWA SICS:	Not reported
CWA Inspection Count:	Not reported
CWA Days Last Inspection:	Not reported
CWA Informal Count:	Not reported
CWA Formal Action Count:	Not reported
CWA Date Last Formal Action:	Not reported
CWA Penalties:	Not reported
CWA Last Penality Date:	Not reported
CWA Last Penality Amount:	Not reported
CWA Qtrs in NC:	Not reported
CWA Curr Compliance Status:	Not reported
CWA Curr SNC Flag:	N

RITE AID NO 5435 (Continued) **1000904966**

CWA 13QTRS Compl Status:	Not reported
CWA 13QTRS EFFLNT Exceedances:	Not reported
CWA 3tr QNCR Codes:	Not reported
RCRA IDS:	CA0000228510
RCRA Permit Types:	SQG
RCRA NAICS:	Not reported
RCRA Inspection Count:	Not reported
RCRA Days Last Evaluation:	Not reported
RCRA Informal Count:	Not reported
RCRA Formal Action Count:	Not reported
RCRA Date Last Formal Action:	Not reported
RCRA Penalties:	Not reported
RCRA Last Penality Date:	Not reported
RCRA Last Penality Amount:	Not reported
RCRA QTRS in NC:	0
RCRA Curr Compliance Status:	No Violation
RCRA Curr SNC Flag:	N
RCRA 3yr Compl Qtrs Status:	_____
SDWA IDS:	Not reported
SDWA System Types:	Not reported
SDWA Informal Count:	Not reported
SDWA Formal Action Count:	Not reported
SDWA Curr Compliance Status:	Not reported
SDWA Curr SNC Flag:	N
TRI IDS:	Not reported
TRI Releases Transfers:	Not reported
TRI on Site Releases:	Not reported
Tri off Site Transfers:	Not reported
TRI Reporter in Past:	Not reported
FEC Case IDS:	Not reported
FEC Number of Cases:	Not reported
FEC Last Case Date:	Not reported
FEC Total Penalties:	Not reported
GHG IDS:	Not reported
GHG CO2 Release:	Not reported
DFR URL:	http://echo.epa.gov/detailed_facility_report?fid=110002615714
Facility SIC Codes:	Not reported
Facility NAICS Codes:	Not reported
Facility Date Last Inspection EPA:	Not reported
Facility Date Last Inspection State:	Not reported
Facility Date Last Formal ACT EPA:	Not reported
Facility Date Last Formal ACT ST:	Not reported
Facility Date Last Inforamal ACT EPA:	Not reported
Facility Date Last Informal ACT ST:	Not reported
Facility Federal Agency:	Not reported
TRI Reporter:	Not reported
Facility IMP Water Flag:	Not reported

L46 **KAISER FOUNDATION HOSPITAL/C** **CA UST** **U003804773**
WNW **4867 W SUNSET BLVD** **N/A**
1/8-1/4 **LOS ANGELES, CA 90027**
0.188 mi.
994 ft. **Site 1 of 8 in cluster L**

Relative:
Higher

Actual:
381 ft.

UST:
Facility ID: 23706
Permitting Agency: LOS ANGELES, CITY OF
Latitude: 34.0997638
Longitude: -118.2930087

L47 **KAISER PERMANENTE LOS ANGELES** **RCRA-LQG** **1007199251**
WNW **4867 W. SUNSET BLVD.** **CAD981396591**
1/8-1/4 **LOS ANGELES, CA 90027**
0.188 mi.
994 ft. **Site 2 of 8 in cluster L**

Relative:
Higher

Actual:
381 ft.

RCRA-LQG:
Date form received by agency: 06/01/2012
Facility name: KAISER PERMANENTE LOS ANGELES
Facility address: 4867 W. SUNSET BLVD.
LOS ANGELES, CA 90027
EPA ID: CAD981396591
Mailing address: W. SUNSET BLVD.
LOS ANGELES, CA 90027
Contact: ROBERT D GLASER
Contact address: W. SUNSET BLVD. LEVEL B
LOS ANGELES, CA 90027
Contact country: US
Contact telephone: (323) 783-0595
Contact email: ROBERT.D.GLASER@KP.ORG
EPA Region: 09
Classification: Large Quantity Generator
Description: Handler: generates 1,000 kg or more of hazardous waste during any calendar month; or generates more than 1 kg of acutely hazardous waste during any calendar month; or generates more than 100 kg of any residue or contaminated soil, waste or other debris resulting from the cleanup of a spill, into or on any land or water, of acutely hazardous waste during any calendar month; or generates 1 kg or less of acutely hazardous waste during any calendar month, and accumulates more than 1 kg of acutely hazardous waste at any time; or generates 100 kg or less of any residue or contaminated soil, waste or other debris resulting from the cleanup of a spill, into or on any land or water, of acutely hazardous waste during any calendar month, and accumulates more than 100 kg of that material at any time

Owner/Operator Summary:
Owner/operator name: 393 E WALNUT
Owner/operator address: 393 E WALNUT ST
PASADENA, CA 91188
Owner/operator country: US
Owner/operator telephone: Not reported
Legal status: Private
Owner/Operator Type: Operator
Owner/Op start date: 10/03/1977
Owner/Op end date: Not reported

Owner/operator name: KAISER PERMANENTE FOUNDATION HOSPITALS

KAISER PERMANENTE LOS ANGELES (Continued) **1007199251**

Owner/operator address: HARRISON STREET
OAKLAND, CA 94612
Owner/operator country: Not reported
Owner/operator telephone: (510) 625-2338
Legal status: Private
Owner/Operator Type: Owner
Owner/Op start date: 02/01/1967
Owner/Op end date: Not reported

Owner/operator name: CATHERINE VU
Owner/operator address: Not reported
Not reported
Owner/operator country: US
Owner/operator telephone: Not reported
Legal status: Private
Owner/Operator Type: Operator
Owner/Op start date: 02/01/2005
Owner/Op end date: Not reported

Owner/operator name: KAISER PERMANENTE FOUNDATION HOSPITAL
Owner/operator address: 1800 HARRISON ST FLOOR 6
OAKLAND, CA 94612
Owner/operator country: US
Owner/operator telephone: 510-625-2499
Legal status: Private
Owner/Operator Type: Owner
Owner/Op start date: 10/03/1977
Owner/Op end date: Not reported

Owner/operator name: KAISER PERMANENTE FOUNDATION HOSPITALS
Owner/operator address: W. SUNSET BLVD.
LOS ANGELES, CA 90027
Owner/operator country: Not reported
Owner/operator telephone: Not reported
Legal status: Private
Owner/Operator Type: Operator
Owner/Op start date: 01/01/1953
Owner/Op end date: Not reported

Owner/operator name: KAISER PERMANENTE
Owner/operator address: 1 KAISER PLAZA
OAKLAND, CA 94612
Owner/operator country: US
Owner/operator telephone: Not reported
Legal status: Private
Owner/Operator Type: Owner
Owner/Op start date: 01/01/1951
Owner/Op end date: Not reported

Handler Activities Summary:
U.S. importer of hazardous waste: No
Mixed waste (haz. and radioactive): No
Recycler of hazardous waste: No
Transporter of hazardous waste: No
Treater, storer or disposer of HW: No
Underground injection activity: No
On-site burner exemption: No

KAISER PERMANENTE LOS ANGELES (Continued) **1007199251**

Furnace exemption: No
Used oil fuel burner: No
Used oil processor: No
User oil refiner: No
Used oil fuel marketer to burner: No
Used oil Specification marketer: No
Used oil transfer facility: No
Used oil transporter: No

. Waste code: D001
. Waste name: IGNITABLE WASTE

. Waste code: D002
. Waste name: CORROSIVE WASTE

. Waste code: D003
. Waste name: REACTIVE WASTE

. Waste code: D004
. Waste name: ARSENIC

. Waste code: D005
. Waste name: BARIUM

. Waste code: D007
. Waste name: CHROMIUM

. Waste code: D011
. Waste name: SILVER

. Waste code: D013
. Waste name: LINDANE (1,2,3,4,5,6-HEXA-CHLOROCYCLOHEXANE, GAMMA ISOMER)

. Waste code: D033
. Waste name: HEXACHLOROBUTADIENE

. Waste code: F003
. Waste name: THE FOLLOWING SPENT NONHALOGENATED SOLVENTS: XYLENE, ACETONE, ETHYL ACETATE, ETHYL BENZENE, ETHYL ETHER, METHYL ISOBUTYL KETONE, N-BUTYL ALCOHOL, CYCLOHEXANONE, AND METHANOL; ALL SPENT SOLVENT MIXTURES/BLENDS CONTAINING, BEFORE USE, ONLY THE ABOVE SPENT NONHALOGENATED SOLVENTS; AND ALL SPENT SOLVENT MIXTURES/BLENDS CONTAINING, BEFORE USE, ONE OR MORE OF THE ABOVE NONHALOGENATED SOLVENTS, AND A TOTAL OF TEN PERCENT OR MORE (BY VOLUME) OF ONE OR MORE OF THOSE SOLVENTS LISTED IN F001, F002, F004, AND F005; AND STILL BOTTOMS FROM THE RECOVERY OF THESE SPENT SOLVENTS AND SPENT SOLVENT MIXTURES.

. Waste code: P001
. Waste name: 2H-1-BENZOPYRAN-2-ONE, 4-HYDROXY-3-(3-OXO-1-PHENYLBUTYL)-, & SALTS, WHEN PRESENT AT CONCENTRATIONS GREATER THAN 0.3% (OR) WARFARIN, & SALTS, WHEN PRESENT AT CONCENTRATIONS GREATER THAN 0.3%

. Waste code: P081
. Waste name: 1,2,3-PROPANETRIOL, TRINITRATE (R) (OR) NITROGLYCERINE (R)

. Waste code: P105

KAISER PERMANENTE LOS ANGELES (Continued) **1007199251**

. Waste name: SODIUM AZIDE

. Waste code: U002
. Waste name: 2-PROPANONE (I) (OR) ACETONE (I)

. Waste code: U010
. Waste name: AZIRINO [2',3':3,4]PYRROLO[1,2-A]INDOLE-4,7-DIONE, 6-AMINO-8-[[(AMINOCARBONYL)OXY]METHYL]-1,1A,2,8,8A,8B-HEXAHYDRO-8A-METOXY-5-METHYL-, [1AS-(1AALPHA, 8BETA, 8AALPHA, 8BALPHA)]- (OR) MITOMYCIN C

. Waste code: U035
. Waste name: BENZENEBUTANOIC ACID, 4-[BIS(2-CHLOROETHYL)AMINO]- (OR) CHLORAMBUCIL

. Waste code: U044
. Waste name: CHLOROFORM (OR) METHANE, TRICHLORO-

. Waste code: U048
. Waste name: O-CHLOROPHENOL (OR) PHENOL, 2-CHLORO-

. Waste code: U089
. Waste name: DIETHYLSTILBESTEROL (OR) PHENOL, 4,4'-(1,2-DIETHYL-1,2-ETHENEDIYL)BIS, (E)-

. Waste code: U122
. Waste name: FORMALDEHYDE

. Waste code: U129
. Waste name: CYCLOHEXANE, 1,2,3,4,5,6-HEXACHLORO-, (1ALPHA, 2ALPHA, 3BETA, 4ALPHA, 5ALPHA, 6BETA)- (OR) LINDANE

. Waste code: U132
. Waste name: HEXACHLOROPHENE (OR) PHENOL, 2,2'-METHYLENEBIS[3,4,6-TRICHLORO-

. Waste code: U150
. Waste name: L-PHENYLALANINE, 4-[BIS(2-CHLOROETHYL)AMINO]- (OR) MELPHALAN

. Waste code: U188
. Waste name: PHENOL

. Waste code: U200
. Waste name: RESERPINE (OR) YOHIMBAN-16-CARBOXYLIC ACID, 11,17-DIMETHOXY-18-[(3,4,5-TRIMETHOXYBENZOYL)OXY]-, METHYL ESTER, (3BETA, 16BETA, 17ALPHA, 18BETA, 20ALPHA)-

. Waste code: U237
. Waste name: 2,4-(1H,3H)-PYRIMIDINEDIONE, 5-[BIS(2-CHLOROETHYL)AMINO]- (OR) URACIL MUSTARD

. Waste code: U248
. Waste name: 2H-1-BENZOPYRAN-2-ONE, 4-HYDROXY-3-(3-OXO-1-PHENYL-BUTYL)-, & SALTS, WHEN PRESENT AT CONCENTRATIONS OF 0.3% OR LESS (OR) WARFARIN, & SALTS, WHEN PRESENT AT CONCENTRATIONS OF 0.3% OR LESS

Historical Generators:
Date form received by agency: 07/21/2010
Site name: 4867 SUNSET

KAISER PERMANENTE LOS ANGELES (Continued) **1007199251**

Classification: Large Quantity Generator

. Waste code: 151
. Waste name: 151

. Waste code: 221
. Waste name: 221

. Waste code: D001
. Waste name: IGNITABLE WASTE

. Waste code: D002
. Waste name: CORROSIVE WASTE

. Waste code: D010
. Waste name: SELENIUM

. Waste code: D011
. Waste name: SILVER

. Waste code: U188
. Waste name: PHENOL

Date form received by agency: 06/21/2006
Site name: KAISER PERMANENTE LOS ANGELES MED CENTER
Classification: Large Quantity Generator

. Waste code: D001
. Waste name: IGNITABLE WASTE

. Waste code: D002
. Waste name: CORROSIVE WASTE

. Waste code: D008
. Waste name: LEAD

. Waste code: D009
. Waste name: MERCURY

. Waste code: D018
. Waste name: BENZENE

. Waste code: F002
. Waste name: THE FOLLOWING SPENT HALOGENATED SOLVENTS: TETRACHLOROETHYLENE, METHYLENE CHLORIDE, TRICHLOROETHYLENE, 1,1,1-TRICHLOROETHANE, CHLOROBENZENE, 1,1,2-TRICHLORO-1,2,2-TRIFLUOROETHANE, ORTHO-DICHLOROBENZENE, TRICHLOROFLUOROMETHANE, AND 1,1,2, TRICHLOROETHANE; ALL SPENT SOLVENT MIXTURES/BLENDS CONTAINING, BEFORE USE, A TOTAL OF TEN PERCENT OR MORE (BY VOLUME) OF ONE OR MORE OF THE ABOVE HALOGENATED SOLVENTS OR THOSE SOLVENTS LISTED IN F001, F004, AND F005; AND STILL BOTTOMS FROM THE RECOVERY OF THESE SPENT SOLVENTS AND SPENT SOLVENT MIXTURES.

. Waste code: F003
. Waste name: THE FOLLOWING SPENT NONHALOGENATED SOLVENTS: XYLENE, ACETONE, ETHYL ACETATE, ETHYL BENZENE, ETHYL ETHER, METHYL ISOBUTYL KETONE, N-BUTYL ALCOHOL, CYCLOHEXANONE, AND METHANOL; ALL SPENT SOLVENT

KAISER PERMANENTE LOS ANGELES (Continued) **1007199251**

MIXTURES/BLENDS CONTAINING, BEFORE USE, ONLY THE ABOVE SPENT NONHALOGENATED SOLVENTS; AND ALL SPENT SOLVENT MIXTURES/BLENDS CONTAINING, BEFORE USE, ONE OR MORE OF THE ABOVE NONHALOGENATED SOLVENTS, AND A TOTAL OF TEN PERCENT OR MORE (BY VOLUME) OF ONE OR MORE OF THOSE SOLVENTS LISTED IN F001, F002, F004, AND F005; AND STILL BOTTOMS FROM THE RECOVERY OF THESE SPENT SOLVENTS AND SPENT SOLVENT MIXTURES.

. Waste code: U010
. Waste name: AZIRINO [2',3':3,4]PYRROLO[1,2-A]INDOLE-4,7-DIONE, 6-AMINO-8-[[(AMINOCARBONYL)OXY]METHYL]-1,1A,2,8,8A,8B-HEXAHYDRO-8A-METOXY-5-METHYL-, [1AS-(1AALPHA, 8BETA, 8AALPHA, 8BALPHA)]- (OR) MITOMYCIN C

. Waste code: U058
. Waste name: 2H-1,3,2-OXAZAPHOSPHORIN-2-AMINE, N,N-BIS(2-CHLOROETHYL)TETRAHYDRO-, 2-OXIDE (OR) CYCLOPHOSPHAMIDE

. Waste code: U059
. Waste name: 5,12-NAPHTHACENEDIONE, 8-ACETYL-10-[(3-AMINO-2,3,6-TRIDEOXY)-ALPHA-L-LYXO-HEXOPYRANOSYL)OXY]-,8,9,10-TETRAHYDRO-6,8,11-TRIHYDROXY-1-METHOXY-, (8S-CIS)- (OR) DAUNOMYCIN

. Waste code: U122
. Waste name: FORMALDEHYDE

. Waste code: U150
. Waste name: L-PHENYLALANINE, 4-[BIS(2-CHLOROETHYL)AMINO]- (OR) MELPHALAN

Date form received by agency: 06/21/2006
Site name: KAISER PERMANENTE LOS ANGELES MED CENTER
Classification: Small Quantity Generator

Date form received by agency: 06/20/1991
Site name: KAISER FOUND HLTH
Classification: Large Quantity Generator

Biennial Reports:

Last Biennial Reporting Year: 2013

Annual Waste Handled:
Waste code: D001
Waste name: IGNITABLE HAZARDOUS WASTES ARE THOSE WASTES WHICH HAVE A FLASHPOINT OF LESS THAN 140 DEGREES FAHRENHEIT AS DETERMINED BY A PENSKY-MARTENS CLOSED CUP FLASH POINT TESTER. ANOTHER METHOD OF DETERMINING THE FLASH POINT OF A WASTE IS TO REVIEW THE MATERIAL SAFETY DATA SHEET, WHICH CAN BE OBTAINED FROM THE MANUFACTURER OR DISTRIBUTOR OF THE MATERIAL. LACQUER THINNER IS AN EXAMPLE OF A COMMONLY USED SOLVENT WHICH WOULD BE CONSIDERED AS IGNITABLE HAZARDOUS WASTE.
Amount (Lbs): 7779

Waste code: D002
Waste name: A WASTE WHICH HAS A PH OF LESS THAN 2 OR GREATER THAN 12.5 IS CONSIDERED TO BE A CORROSIVE HAZARDOUS WASTE. SODIUM HYDROXIDE, A CAUSTIC SOLUTION WITH A HIGH PH, IS OFTEN USED BY INDUSTRIES TO CLEAN OR DEGREASE PARTS. HYDROCHLORIC ACID, A SOLUTION WITH A LOW PH, IS

KAISER PERMANENTE LOS ANGELES (Continued) **1007199251**

USED BY MANY INDUSTRIES TO CLEAN METAL PARTS PRIOR TO PAINTING. WHEN THESE CAUSTIC OR ACID SOLUTIONS BECOME CONTAMINATED AND MUST BE DISPOSED, THE WASTE WOULD BE A CORROSIVE HAZARDOUS WASTE.
Amount (Lbs): 2094

Waste code: D004
Waste name: ARSENIC
Amount (Lbs): 273

Waste code: D005
Waste name: BARIUM
Amount (Lbs): 4873

Waste code: D007
Waste name: CHROMIUM
Amount (Lbs): 3523

Waste code: D009
Waste name: MERCURY
Amount (Lbs): 10

Waste code: D011
Waste name: SILVER
Amount (Lbs): 3250

Waste code: D013
Waste name: LINDANE
Amount (Lbs): 273

Waste code: D033
Waste name: HEXACHLOROBUTADIENE
Amount (Lbs): 273

Waste code: F003
Waste name: THE FOLLOWING SPENT NON-HALOGENATED SOLVENTS: XYLENE, ACETONE, ETHYL ACETATE, ETHYL BENZENE, ETHYL ETHER, METHYL ISOBUTYL KETONE, N-BUTYL ALCOHOL, CYCLOHEXANONE, AND METHANOL; ALL SPENT SOLVENT MIXTURES/BLENDS CONTAINING, BEFORE USE, ONLY THE ABOVE SPENT NON-HALOGENATED SOLVENTS; AND ALL SPENT SOLVENT MIXTURES/BLENDS CONTAINING, BEFORE USE, ONE OR MORE OF THE ABOVE NON-HALOGENATED SOLVENTS, AND, A TOTAL OF TEN PERCENT OR MORE (BY VOLUME) OF ONE OR MORE OF THOSE SOLVENTS LISTED IN F001, F002, F004, AND F005, AND STILL BOTTOMS FROM THE RECOVERY OF THESE SPENT SOLVENTS AND SPENT SOLVENT MIXTURES.
Amount (Lbs): 3652

Waste code: P042
Waste name: 1,2-BENZENEDIOL, 4-[1-HYDROXY-2-(METHYLAMINO)ETHYL]-, (R)-
Amount (Lbs): 1350

Waste code: P075
Waste name: NICOTINE, & SALTS
Amount (Lbs): 3250

Waste code: P081
Waste name: NITROGLYCERINE (R)
Amount (Lbs): 3250

KAISER PERMANENTE LOS ANGELES (Continued) **1007199251**

Waste code: P105
Waste name: SODIUM AZIDE
Amount (Lbs): 10

Waste code: U010
Waste name: AZIRINO[2',3':3,4]PYRROLO[1,2-A]INDOLE-4,7-DIONE, 6-AMINO-8-[[(AMINOCARBONYL)OXY]METHYL]-1,1A,2,8,8A,8B-HEXAHYDRO-8A-METHOXY-5-METHYL-, [1AS-(1AALPHA, 8BETA,8AALPHA,8BALPHA)]-
Amount (Lbs): 180

Waste code: U022
Waste name: BENZO[A]PYRENE
Amount (Lbs): 140

Waste code: U035
Waste name: BENZENEBUTANOIC ACID, 4-[BIS(2-CHLOROETHYL)AMINO]-
Amount (Lbs): 180

Waste code: U058
Waste name: CYCLOPHOSPHAMIDE
Amount (Lbs): 180

Waste code: U059
Waste name: DAUNOMYCIN
Amount (Lbs): 180

Waste code: U075
Waste name: DICHLORODIFLUOROMETHANE
Amount (Lbs): 119

Waste code: U188
Waste name: PHENOL
Amount (Lbs): 1350

Waste code: U206
Waste name: GLUCOPYRANOSE, 2-DEOXY-2-(3-METHYL-3-NITROSOUREIDO)-, D-
Amount (Lbs): 180

Violation Status: No violations found

L48 **KAISER FOUNDATION HOSP, ENG. D** **CA HIST UST S104916130**
WNW **4867 SUNSET BL** **CA EMI N/A**
1/8-1/4 **LOS ANGELES, CA 90027**
0.188 mi.
994 ft. **Site 3 of 8 in cluster L**

Relative: Higher

Actual: 381 ft.

EMI:
Year: 1987
County Code: 19
Air Basin: SC
Facility ID: 18257
Air District Name: SC
SIC Code: 8062
Air District Name: SOUTH COAST AQMD
Community Health Air Pollution Info System: Not reported
Consolidated Emission Reporting Rule: Not reported
Total Organic Hydrocarbon Gases Tons/Yr: 0

KAISER FOUNDATION HOSP, ENG. D (Continued) **S104916130**

Reactive Organic Gases Tons/Yr:	0
Carbon Monoxide Emissions Tons/Yr:	0
NOX - Oxides of Nitrogen Tons/Yr:	8
SOX - Oxides of Sulphur Tons/Yr:	0
Particulate Matter Tons/Yr:	1
Part. Matter 10 Micrometers & Smllr Tons/Yr:	1

L49 **KAISER FOUNDATION HOSPITALS /C** **CA SWEEPS UST** **S101582945**
WNW **4867 W SUNSET BLVD** **CA FID UST** **N/A**
1/8-1/4 **LOS ANGELES, CA 90027**
0.188 mi.
994 ft. **Site 4 of 8 in cluster L**

Relative:
Higher

Actual:
381 ft.

SWEEPS UST:

Status:	Active
Comp Number:	5411
Number:	1
Board Of Equalization:	44-013220
Referral Date:	06-07-93
Action Date:	04-11-94
Created Date:	02-29-88
Owner Tank Id:	000005411
SWRCB Tank Id:	19-050-005411-000001
Tank Status:	A
Capacity:	1000
Active Date:	10-01-92
Tank Use:	M.V. FUEL
STG:	P
Content:	DIESEL
Number Of Tanks:	1

CA FID UST:

Facility ID:	19001966
Regulated By:	UTNKA
Regulated ID:	Not reported
Cortese Code:	Not reported
SIC Code:	Not reported
Facility Phone:	2136675933
Mail To:	Not reported
Mailing Address:	WALNUT CENTER
Mailing Address 2:	Not reported
Mailing City,St,Zip:	LOS ANGELES 900270000
Contact:	Not reported
Contact Phone:	Not reported
DUNs Number:	Not reported
NPDES Number:	Not reported
EPA ID:	Not reported
Comments:	Not reported
Status:	Active

L50 **KAISER PERMANENTE** **CA LUST** **S104406288**
WNW **4867 SUNSET BLVD** **CA HIST CORTESE** **N/A**
1/8-1/4 **LOS FELIZ, CA 90027** **CA NPDES**
0.188 mi.
994 ft. **Site 5 of 8 in cluster L**

Relative:
Higher

Actual:
381 ft.

LUST:

Region:	STATE
Global Id:	T0603700734
Latitude:	34.0982135
Longitude:	-118.2954031
Case Type:	LUST Cleanup Site
Status:	Completed - Case Closed
Status Date:	04/07/1997
Lead Agency:	LOS ANGELES RWQCB (REGION 4)
Case Worker:	YR
Local Agency:	LOS ANGELES, CITY OF
RB Case Number:	900270034
LOC Case Number:	Not reported
File Location:	Not reported
Potential Media Affect:	Aquifer used for drinking water supply
Potential Contaminants of Concern:	Diesel
Site History:	Not reported

Click here to access the California GeoTracker records for this facility:

Contact:

Global Id:	T0603700734
Contact Type:	Regional Board Caseworker
Contact Name:	YUE RONG
Organization Name:	LOS ANGELES RWQCB (REGION 4)
Address:	320 W. 4TH ST., SUITE 200
City:	Los Angeles
Email:	yrong@waterboards.ca.gov
Phone Number:	Not reported

Global Id:	T0603700734
Contact Type:	Local Agency Caseworker
Contact Name:	ELOY LUNA
Organization Name:	LOS ANGELES, CITY OF
Address:	200 North Main Street, Suite 1780
City:	LOS ANGELES
Email:	eloy.luna@lacity.org
Phone Number:	Not reported

Status History:

Global Id:	T0603700734
Status:	Completed - Case Closed
Status Date:	04/07/1997

Global Id:	T0603700734
Status:	Open - Case Begin Date
Status Date:	02/06/1989

Global Id:	T0603700734
Status:	Open - Site Assessment
Status Date:	03/20/1989

Global Id:	T0603700734

KAISER PERMANENTE (Continued) **S104406288**

Status: Open - Verification Monitoring
Status Date: 12/28/1993

Regulatory Activities:
Global Id: T0603700734
Action Type: Other
Date: 02/06/1989
Action: Leak Reported

LUST REG 4:
Region: 4
Regional Board: 04
County: Los Angeles
Facility Id: 900270034
Status: Case Closed
Substance: Diesel
Substance Quantity: Not reported
Local Case No: Not reported
Case Type: Groundwater
Abatement Method Used at the Site: Excavate and Dispose
Global ID: T0603700734
W Global ID: Not reported
Staff: UNK
Local Agency: 19050
Cross Street: Not reported
Enforcement Type: Not reported
Date Leak Discovered: Not reported
Date Leak First Reported: 2/6/1989
Date Leak Record Entered: Not reported
Date Confirmation Began: Not reported
Date Leak Stopped: Not reported
Date Case Last Changed on Database: 10/21/1993
Date the Case was Closed: 4/7/1997
How Leak Discovered: Not reported
How Leak Stopped: Not reported
Cause of Leak: Not reported
Leak Source: Not reported
Operator: Not reported
Water System: Not reported
Well Name: Not reported
Approx. Dist To Production Well (ft): 10657.520390791703178734923194
Source of Cleanup Funding: Not reported
Preliminary Site Assessment Workplan Submitted: Not reported
Preliminary Site Assessment Began: Not reported
Pollution Characterization Began: 3/20/1989
Remediation Plan Submitted: Not reported
Remedial Action Underway: Not reported
Post Remedial Action Monitoring Began: 12/28/1993
Enforcement Action Date: Not reported
Historical Max MTBE Date: Not reported
Hist Max MTBE Conc in Groundwater: Not reported
Hist Max MTBE Conc in Soil: Not reported
Significant Interim Remedial Action Taken: Yes
GW Qualifier: Not reported
Soil Qualifier: Not reported

KAISER PERMANENTE (Continued) **S104406288**

Organization: Not reported
Owner Contact: Not reported
Responsible Party: KAISER FOUNDATION HEALTH PLAN
RP Address: 3355 E. 26TH ST., LOS ANGELES CA 90023
Program: LUST
Lat/Long: 34.0982135 / -1
Local Agency Staff: PEJ
Beneficial Use: Not reported
Priority: Not reported
Cleanup Fund Id: Not reported
Suspended: Not reported
Assigned Name: Not reported
Summary: 02/20/91 - CASE ASSIGNED TO GN

HIST CORTESE:
Region: CORTESE
Facility County Code: 19
Reg By: LTNKA
Reg Id: 900270034

NPDES:
Npdes Number: CAS000002
Facility Status: Terminated
Agency Id: 0
Region: 4
Regulatory Measure Id: 410077
Order No: 2009-0009-DWQ
Regulatory Measure Type: Enrollee
Place Id: Not reported
WDID: 4 19C360088
Program Type: Construction
Adoption Date Of Regulatory Measure: Not reported
Effective Date Of Regulatory Measure: 12/21/2010
Expiration Date Of Regulatory Measure: Not reported
Termination Date Of Regulatory Measure: 02/17/2014
Discharge Name: Kaiser Permanente
Discharge Address: 4621 Hollywood
Discharge City: Los Angeles
Discharge State: California
Discharge Zip: 90027
RECEIVED DATE: Not reported
PROCESSED DATE: Not reported
STATUS CODE NAME: Not reported
STATUS DATE: Not reported
PLACE SIZE: Not reported
PLACE SIZE UNIT: Not reported
FACILITY CONTACT NAME: Not reported
FACILITY CONTACT TITLE: Not reported
FACILITY CONTACT PHONE: Not reported
FACILITY CONTACT PHONE EXT: Not reported
FACILITY CONTACT EMAIL: Not reported
OPERATOR NAME: Not reported
OPERATOR ADDRESS: Not reported
OPERATOR CITY: Not reported
OPERATOR STATE: Not reported
OPERATOR ZIP: Not reported

KAISER PERMANENTE (Continued) **S104406288**

OPERATOR CONTACT NAME:	Not reported
OPERATOR CONTACT TITLE:	Not reported
OPERATOR CONTACT PHONE:	Not reported
OPERATOR CONTACT PHONE EXT:	Not reported
OPERATOR CONTACT EMAIL:	Not reported
OPERATOR TYPE:	Not reported
DEVELOPER NAME:	Not reported
DEVELOPER ADDRESS:	Not reported
DEVELOPER CITY:	Not reported
DEVELOPER STATE:	Not reported
DEVELOPER ZIP:	Not reported
DEVELOPER CONTACT NAME:	Not reported
DEVELOPER CONTACT TITLE:	Not reported
CONSTYPE LINEAR UTILITY IND:	Not reported
EMERGENCY PHONE NO:	Not reported
EMERGENCY PHONE EXT:	Not reported
CONSTYPE ABOVE GROUND IND:	Not reported
CONSTYPE BELOW GROUND IND:	Not reported
CONSTYPE CABLE LINE IND:	Not reported
CONSTYPE COMM LINE IND:	Not reported
CONSTYPE COMMERTIAL IND:	Not reported
CONSTYPE ELECTRICAL LINE IND:	Not reported
CONSTYPE GAS LINE IND:	Not reported
CONSTYPE INDUSTRIAL IND:	Not reported
CONSTYPE OTHER DESRIPTION:	Not reported
CONSTYPE OTHER IND:	Not reported
CONSTYPE RECONS IND:	Not reported
CONSTYPE RESIDENTIAL IND:	Not reported
CONSTYPE TRANSPORT IND:	Not reported
CONSTYPE UTILITY DESCRIPTION:	Not reported
CONSTYPE UTILITY IND:	Not reported
CONSTYPE WATER SEWER IND:	Not reported
DIR DISCHARGE USWATER IND:	Not reported
RECEIVING WATER NAME:	Not reported
CERTIFIER NAME:	Not reported
CERTIFIER TITLE:	Not reported
CERTIFICATION DATE:	Not reported
PRIMARY SIC:	Not reported
SECONDARY SIC:	Not reported
TERTIARY SIC:	Not reported
Npdes Number:	Not reported
Facility Status:	Not reported
Agency Id:	Not reported
Region:	4
Regulatory Measure Id:	410077
Order No:	Not reported
Regulatory Measure Type:	Construction
Place Id:	Not reported
WDID:	4 19C360088
Program Type:	Not reported
Adoption Date Of Regulatory Measure:	Not reported
Effective Date Of Regulatory Measure:	Not reported
Expiration Date Of Regulatory Measure:	Not reported
Termination Date Of Regulatory Measure:	2/17/2014
Discharge Name:	Not reported
Discharge Address:	Not reported

KAISER PERMANENTE (Continued) **S104406288**

Discharge City:	Not reported
Discharge State:	Not reported
Discharge Zip:	Not reported
RECEIVED DATE:	12/13/2010
PROCESSED DATE:	12/21/2010
STATUS CODE NAME:	Terminated
STATUS DATE:	5/7/2014
PLACE SIZE:	10.8
PLACE SIZE UNIT:	Acres
FACILITY CONTACT NAME:	Ivan Caso
FACILITY CONTACT TITLE:	Senior Project Manager
FACILITY CONTACT PHONE:	909-578-9060
FACILITY CONTACT PHONE EXT:	Not reported
FACILITY CONTACT EMAIL:	ivan.caso@kp.org
OPERATOR NAME:	Kaiser Permanente
OPERATOR ADDRESS:	4621 Hollywood
OPERATOR CITY:	Los Angeles
OPERATOR STATE:	California
OPERATOR ZIP:	90027
OPERATOR CONTACT NAME:	Ivan Caso
OPERATOR CONTACT TITLE:	Senior Project Manager
OPERATOR CONTACT PHONE:	323-783-8011
OPERATOR CONTACT PHONE EXT:	Not reported
OPERATOR CONTACT EMAIL:	ivan.caso@kp.org
OPERATOR TYPE:	Private Business
DEVELOPER NAME:	Whiting Turner
DEVELOPER ADDRESS:	3 Corporate Park
DEVELOPER CITY:	Irvine
DEVELOPER STATE:	California
DEVELOPER ZIP:	92606
DEVELOPER CONTACT NAME:	Rob Prather
DEVELOPER CONTACT TITLE:	Superindendent
CONSTYPE LINEAR UTILITY IND:	N
EMERGENCY PHONE NO:	Not reported
EMERGENCY PHONE EXT:	Not reported
CONSTYPE ABOVE GROUND IND:	Not reported
CONSTYPE BELOW GROUND IND:	Not reported
CONSTYPE CABLE LINE IND:	Not reported
CONSTYPE COMM LINE IND:	Not reported
CONSTYPE COMMERTIAL IND:	Not reported
CONSTYPE ELECTRICAL LINE IND:	Not reported
CONSTYPE GAS LINE IND:	Not reported
CONSTYPE INDUSTRIAL IND:	Not reported
CONSTYPE OTHER DESRIPTION:	Not reported
CONSTYPE OTHER IND:	Not reported
CONSTYPE RECONS IND:	Y
CONSTYPE RESIDENTIAL IND:	Not reported
CONSTYPE TRANSPORT IND:	Not reported
CONSTYPE UTILITY DESCRIPTION:	Not reported
CONSTYPE UTILITY IND:	Not reported
CONSTYPE WATER SEWER IND:	Not reported
DIR DISCHARGE USWATER IND:	N
RECEIVING WATER NAME:	Not reported
CERTIFIER NAME:	Ivan Caso
CERTIFIER TITLE:	Not reported
CERTIFICATION DATE:	13-DEC-10
PRIMARY SIC:	Not reported

KAISER PERMANENTE (Continued) **S104406288**

SECONDARY SIC: Not reported
TERTIARY SIC: Not reported

J51 **TIME O MAX ONE HOUR PHOTO** **RCRA-SQG** **1000197783**
North **1553 N VERMONT AVE** **FINDS** **CAD982020414**
1/8-1/4 **LOS ANGELES, CA 90027** **ECHO**
0.188 mi.
994 ft. **Site 4 of 5 in cluster J**

Relative:
Higher

Actual:
407 ft.

RCRA-SQG:

Date form received by agency:	08/03/1987
Facility name:	TIME O MAX
Facility address:	1553 N VERMONT AVE LOS ANGELES, CA 90027
EPA ID:	CAD982020414
Mailing address:	N VERMONT AVE LOS ANGELES, CA 90027
Contact:	ENVIRONMENTAL MANAGER
Contact address:	1553 N VERMONT AVE LOS ANGELES, CA 90027
Contact country:	US
Contact telephone:	(213) 661-8049
Contact email:	Not reported
EPA Region:	09
Classification:	Small Small Quantity Generator
Description:	Handler: generates more than 100 and less than 1000 kg of hazardous waste during any calendar month and accumulates less than 6000 kg of hazardous waste at any time; or generates 100 kg or less of hazardous waste during any calendar month, and accumulates more than 1000 kg of hazardous waste at any time

Owner/Operator Summary:

Owner/operator name:	SHIN UN SIK
Owner/operator address:	NOT REQUIRED NOT REQUIRED, ME 99999
Owner/operator country:	Not reported
Owner/operator telephone:	(415) 555-1212
Legal status:	Private
Owner/Operator Type:	Owner
Owner/Op start date:	Not reported
Owner/Op end date:	Not reported

Owner/operator name:	NOT REQUIRED
Owner/operator address:	NOT REQUIRED NOT REQUIRED, ME 99999
Owner/operator country:	Not reported
Owner/operator telephone:	(415) 555-1212
Legal status:	Private
Owner/Operator Type:	Operator
Owner/Op start date:	Not reported
Owner/Op end date:	Not reported

Handler Activities Summary:

U.S. importer of hazardous waste:	No
Mixed waste (haz. and radioactive):	No
Recycler of hazardous waste:	No
Transporter of hazardous waste:	No

TIME O MAX ONE HOUR PHOTO (Continued) **1000197783**

Treater, storer or disposer of HW: No
Underground injection activity: No
On-site burner exemption: No
Furnace exemption: No
Used oil fuel burner: No
Used oil processor: No
User oil refiner: No
Used oil fuel marketer to burner: No
Used oil Specification marketer: No
Used oil transfer facility: No
Used oil transporter: No

Violation Status: No violations found

FINDS:

Registry ID: 110002714091

Environmental Interest/Information System

California Hazardous Waste Tracking System - Datamart (HWTS-DATAMART) provides California with information on hazardous waste shipments for generators, transporters, and treatment, storage, and disposal facilities.

RCRAInfo is a national information system that supports the Resource Conservation and Recovery Act (RCRA) program through the tracking of events and activities related to facilities that generate, transport, and treat, store, or dispose of hazardous waste. RCRAInfo allows RCRA program staff to track the notification, permit, compliance, and corrective action activities required under RCRA.

ECHO:

Envid:	1000197783
Registry ID:	110002714091
FIPS Code:	06037
EPA Region:	09
Indian Country Flag:	N
Federal Flag:	Not reported
US Mexico Border Flag:	N
Chesapeake Bay Flag:	Not reported
NAA Flag:	Y
Latitude:	34.09943
Longitude:	-118.29245
Map Icon:	RCRA-IC-MN-N.png
Collection Method:	ADDRESS MATCHING-HOUSE NUMBER
Reference Point:	CENTER OF A FACILITY OR STATION
Accuracy Meters:	30
Derived Tribes:	Not reported
Derived Huc:	18070104
Derived WBD:	Not reported
Derived STCT FPS:	06037
Derived Zip:	90027
Derived CD113:	28
Derived CB2010:	060371912011001
Percent Minority:	72.901
Pop Den:	14640.02

TIME O MAX ONE HOUR PHOTO (Continued) **1000197783**

Major Flag:	Not reported
Active Flag:	Y
MYRTK Universe:	NNN
Inspection Count:	0
Date Last Inspection:	Not reported
Days Last Inspection:	Not reported
Informal Count:	0
Date Last Informal Action:	Not reported
Formal Action Count:	0
Date Last Formal Action:	Not reported
Total Penalties:	0
Penalty Count:	0
Date Last Penalty:	Not reported
Last Penalty Amount:	Not reported
QTRS in NC:	0
Programs in SNC:	0
Curr Compliance Status:	No Violation
Curr SNC Flag:	N
3yr Compliance Status:	_____
AFS Flag:	N
NPDES Flag:	N
SDWIS Flag:	N
RCRA Flag:	Y
TRI Flag:	N
GHG Flag:	N
AFS IDS:	Not reported
CAA Permit Types:	Not reported
CAA NAICS:	Not reported
CAA SICS:	Not reported
CAA Evaluation Count:	Not reported
CAA Days Last Evaluation:	Not reported
CAA Informal Count:	Not reported
CAA Formal Action Count:	Not reported
CAA Date Last Formal Action:	Not reported
CAA Penalties:	Not reported
CAA Last Penality Date:	Not reported
CAA Last Penality Amount:	Not reported
CAA Qtrs in NC:	Not reported
CAA Curr Compliance Status:	Not reported
CAA Curr HPV Flag:	N
CAA 3yr Compl Qtrs Status:	Not reported
NPDES IDS:	Not reported
CWA Permit Types:	Not reported
CWA Compliance Tracking:	Not reported
CWA NAICS:	Not reported
CWA SICS:	Not reported
CWA Inspection Count:	Not reported
CWA Days Last Inspection:	Not reported
CWA Informal Count:	Not reported
CWA Formal Action Count:	Not reported
CWA Date Last Formal Action:	Not reported
CWA Penalties:	Not reported
CWA Last Penality Date:	Not reported
CWA Last Penality Amount:	Not reported
CWA Qtrs in NC:	Not reported
CWA Curr Compliance Status:	Not reported
CWA Curr SNC Flag:	N

TIME O MAX ONE HOUR PHOTO (Continued) **1000197783**

CWA 13QTRS Compl Status:	Not reported
CWA 13QTRS EFFLNT Exceedances:	Not reported
CWA 3tr QNCR Codes:	Not reported
RCRA IDS:	CAD981457674 CAD982020414
RCRA Permit Types:	SQG
RCRA NAICS:	81292
RCRA Inspection Count:	Not reported
RCRA Days Last Evaluation:	Not reported
RCRA Informal Count:	Not reported
RCRA Formal Action Count:	Not reported
RCRA Date Last Formal Action:	Not reported
RCRA Penalties:	Not reported
RCRA Last Penality Date:	Not reported
RCRA Last Penality Amount:	Not reported
RCRA QTRS in NC:	0
RCRA Curr Compliance Status:	No Violation
RCRA Curr SNC Flag:	N
RCRA 3yr Compl Qtrs Status:	_____
SDWA IDS:	Not reported
SDWA System Types:	Not reported
SDWA Informal Count:	Not reported
SDWA Formal Action Count:	Not reported
SDWA Curr Compliance Status:	Not reported
SDWA Curr SNC Flag:	N
TRI IDS:	Not reported
TRI Releases Transfers:	Not reported
TRI on Site Releases:	Not reported
Tri off Site Transfers:	Not reported
TRI Reporter in Past:	Not reported
FEC Case IDS:	Not reported
FEC Number of Cases:	Not reported
FEC Last Case Date:	Not reported
FEC Total Penalties:	Not reported
GHG IDS:	Not reported
GHG CO2 Release:	Not reported
DFR URL:	http://echo.epa.gov/detailed_facility_report?fid=110002714091
Facility SIC Codes:	Not reported
Facility NAICS Codes:	81292
Facility Date Last Inspection EPA:	Not reported
Facility Date Last Inspection State:	Not reported
Facility Date Last Formal ACT EPA:	Not reported
Facility Date Last Formal ACT ST:	Not reported
Facility Date Last Inforamal ACT EPA:	Not reported
Facility Date Last Informal ACT ST:	Not reported
Facility Federal Agency:	Not reported
TRI Reporter:	Not reported
Facility IMP Water Flag:	Not reported

J52 **TIME O MAX ONE HOUR PHOTO** **RCRA-SQG** **1000197781**
North **1553 N VERMONT AVE** **CAD981457674**
1/8-1/4 **LOS ANGELES, CA 90027**
0.188 mi.
994 ft. **Site 5 of 5 in cluster J**

Relative:
Higher

Actual:
407 ft.

RCRA-SQG:

Date form received by agency:	04/02/1986
Facility name:	TIME O MAX ONE HOUR PHOTO
Facility address:	1553 N VERMONT AVE LOS ANGELES, CA 90027
EPA ID:	CAD981457674
Contact:	ENVIRONMENTAL MANAGER
Contact address:	1553 N VERMONT AVE LOS ANGELES, CA 90027
Contact country:	US
Contact telephone:	(213) 661-8049
Contact email:	Not reported
EPA Region:	09
Classification:	Small Small Quantity Generator
Description:	Handler: generates more than 100 and less than 1000 kg of hazardous waste during any calendar month and accumulates less than 6000 kg of hazardous waste at any time; or generates 100 kg or less of hazardous waste during any calendar month, and accumulates more than 1000 kg of hazardous waste at any time

Owner/Operator Summary:

Owner/operator name:	SHIN ED
Owner/operator address:	NOT REQUIRED NOT REQUIRED, ME 99999
Owner/operator country:	Not reported
Owner/operator telephone:	(415) 555-1212
Legal status:	Private
Owner/Operator Type:	Owner
Owner/Op start date:	Not reported
Owner/Op end date:	Not reported

Owner/operator name:	NOT REQUIRED
Owner/operator address:	NOT REQUIRED NOT REQUIRED, ME 99999
Owner/operator country:	Not reported
Owner/operator telephone:	(415) 555-1212
Legal status:	Private
Owner/Operator Type:	Operator
Owner/Op start date:	Not reported
Owner/Op end date:	Not reported

Handler Activities Summary:

U.S. importer of hazardous waste:	No
Mixed waste (haz. and radioactive):	No
Recycler of hazardous waste:	No
Transporter of hazardous waste:	No
Treater, storer or disposer of HW:	No
Underground injection activity:	No
On-site burner exemption:	No
Furnace exemption:	No
Used oil fuel burner:	No
Used oil processor:	No

TIME O MAX ONE HOUR PHOTO (Continued) **1000197781**

User oil refiner:	No
Used oil fuel marketer to burner:	No
Used oil Specification marketer:	No
Used oil transfer facility:	No
Used oil transporter:	No

Violation Status: No violations found

---

53 **HAGOP AZANTIAN** **CA HIST UST** **U001561258**
South **1185 N VERMONT AVE** **N/A**
1/8-1/4 **LOS ANGELES, CA 90029**
0.200 mi.
1054 ft.

Relative:
Lower

Actual:
355 ft.

HIST UST:

File Number:	00027DCC
URL:	http://geotracker.waterboards.ca.gov/ustpdfs/pdf/00027DCC.pdf
Region:	STATE
Facility ID:	00000039969
Facility Type:	Gas Station
Other Type:	Not reported
Contact Name:	SAME
Telephone:	2136601769
Owner Name:	MOBIL OIL CORP
Owner Address:	612 S. FLOWER ST
Owner City,St,Zip:	LOS ANGELES, CA 90017
Total Tanks:	0005
Tank Num:	001
Container Num:	1
Year Installed:	Not reported
Tank Capacity:	00000280
Tank Used for:	WASTE
Type of Fuel:	WASTE OIL
Container Construction Thickness:	Not reported
Leak Detection:	Stock Inventor
Tank Num:	002
Container Num:	5
Year Installed:	1940
Tank Capacity:	00001000
Tank Used for:	PRODUCT
Type of Fuel:	REGULAR
Container Construction Thickness:	Not reported
Leak Detection:	Stock Inventor
Tank Num:	003
Container Num:	4
Year Installed:	1949
Tank Capacity:	00004000
Tank Used for:	PRODUCT
Type of Fuel:	REGULAR
Container Construction Thickness:	Not reported
Leak Detection:	Stock Inventor
Tank Num:	004
Container Num:	3
Year Installed:	1963
Tank Capacity:	00008000

HAGOP AZANTIAN (Continued) **U001561258**

Tank Used for:	PRODUCT
Type of Fuel:	UNLEADED
Container Construction Thickness:	Not reported
Leak Detection:	Stock Inventor
Tank Num:	005
Container Num:	2
Year Installed:	1975
Tank Capacity:	00005000
Tank Used for:	PRODUCT
Type of Fuel:	PREMIUM
Container Construction Thickness:	Not reported
Leak Detection:	Stock Inventor

Click here for Geo Tracker PDF:

L54 **4900 SUNSET** **RCRA-SQG** **1000380325**
WNW **4900 SUNSET BLVD** **CAD982008047**
1/8-1/4 **LOS ANGELES, CA 90027**
0.222 mi.
1174 ft. **Site 6 of 8 in cluster L**

Relative:
Higher

Actual:
379 ft.

RCRA-SQG:

Date form received by agency:	07/21/2010
Facility name:	4900 SUNSET
Facility address:	4900 SUNSET BLVD LOS ANGELES, CA 90027
EPA ID:	CAD982008047
Mailing address:	4867 SUNSET BLVD LOS ANGELES, CA 90027
Contact:	ABRAHAM D VILLALOBOS
Contact address:	4867 SUNSET BLVD LOS ANGELES, CA 90027
Contact country:	US
Contact telephone:	323-783-7369
Contact email:	ABRAHAM.D.VILLALOBOS@KP.ORG
EPA Region:	09
Land type:	Private
Classification:	Small Small Quantity Generator
Description:	Handler: generates more than 100 and less than 1000 kg of hazardous waste during any calendar month and accumulates less than 6000 kg of hazardous waste at any time; or generates 100 kg or less of hazardous waste during any calendar month, and accumulates more than 1000 kg of hazardous waste at any time

Owner/Operator Summary:

Owner/operator name:	393 E WALNUT
Owner/operator address:	393 E WALNUT ST PASADENA, CA 91188
Owner/operator country:	US
Owner/operator telephone:	Not reported
Legal status:	Private
Owner/Operator Type:	Operator
Owner/Op start date:	10/03/1977
Owner/Op end date:	Not reported
Owner/operator name:	KAISER PERMANENTE FOUNDATION HOSPITAL

4900 SUNSET (Continued) **1000380325**

Owner/operator address: 1800 HARRISON FLOOR 6
OAKLAMD, CA 94612
Owner/operator country: US
Owner/operator telephone: 510-625-2499
Legal status: Private
Owner/Operator Type: Owner
Owner/Op start date: 10/03/1977
Owner/Op end date: Not reported

Handler Activities Summary:
U.S. importer of hazardous waste: No
Mixed waste (haz. and radioactive): No
Recycler of hazardous waste: No
Transporter of hazardous waste: No
Treater, storer or disposer of HW: No
Underground injection activity: No
On-site burner exemption: No
Furnace exemption: No
Used oil fuel burner: No
Used oil processor: No
User oil refiner: No
Used oil fuel marketer to burner: No
Used oil Specification marketer: No
Used oil transfer facility: No
Used oil transporter: No

. Waste code: 151
. Waste name: 151

. Waste code: 221
. Waste name: 221

. Waste code: D001
. Waste name: IGNITABLE WASTE

. Waste code: D002
. Waste name: CORROSIVE WASTE

. Waste code: D010
. Waste name: SELENIUM

. Waste code: D011
. Waste name: SILVER

. Waste code: U188
. Waste name: PHENOL

Historical Generators:
Date form received by agency: 06/23/1987
Site name: KAISER FOUND HLTH PLAN 4900
Classification: Small Quantity Generator

Facility Has Received Notices of Violations:
Regulation violated: Not reported
Area of violation: Generators - Records/Reporting
Date violation determined: 10/22/2002

4900 SUNSET (Continued) **1000380325**

Date achieved compliance: 03/10/2003
Violation lead agency: EPA
Enforcement action: WRITTEN INFORMAL
Enforcement action date: 02/10/2003
Enf. disposition status: Not reported
Enf. disp. status date: Not reported
Enforcement lead agency: EPA
Proposed penalty amount: Not reported
Final penalty amount: Not reported
Paid penalty amount: Not reported

Regulation violated: Not reported
Area of violation: TSD - Tank System Standards
Date violation determined: 10/22/2002
Date achieved compliance: 03/10/2003
Violation lead agency: EPA
Enforcement action: Not reported
Enforcement action date: 02/10/2003
Enf. disposition status: Not reported
Enf. disp. status date: Not reported
Enforcement lead agency: EPA
Proposed penalty amount: Not reported
Final penalty amount: Not reported
Paid penalty amount: Not reported

Regulation violated: Not reported
Area of violation: Generators - General
Date violation determined: 10/22/2002
Date achieved compliance: 03/10/2004
Violation lead agency: EPA
Enforcement action: WRITTEN INFORMAL
Enforcement action date: 02/10/2003
Enf. disposition status: Not reported
Enf. disp. status date: Not reported
Enforcement lead agency: EPA
Proposed penalty amount: Not reported
Final penalty amount: Not reported
Paid penalty amount: Not reported

Regulation violated: Not reported
Area of violation: Generators - Records/Reporting
Date violation determined: 10/22/2002
Date achieved compliance: 03/10/2003
Violation lead agency: EPA
Enforcement action: Not reported
Enforcement action date: 02/10/2003
Enf. disposition status: Not reported
Enf. disp. status date: Not reported
Enforcement lead agency: EPA
Proposed penalty amount: Not reported
Final penalty amount: Not reported
Paid penalty amount: Not reported

Regulation violated: Not reported
Area of violation: TSD - Tank System Standards
Date violation determined: 10/22/2002
Date achieved compliance: 03/10/2003

4900 SUNSET (Continued) **1000380325**

Violation lead agency:	EPA
Enforcement action:	WRITTEN INFORMAL
Enforcement action date:	02/10/2003
Enf. disposition status:	Not reported
Enf. disp. status date:	Not reported
Enforcement lead agency:	EPA
Proposed penalty amount:	Not reported
Final penalty amount:	Not reported
Paid penalty amount:	Not reported
Regulation violated:	Not reported
Area of violation:	Generators - General
Date violation determined:	10/22/2002
Date achieved compliance:	03/10/2004
Violation lead agency:	EPA
Enforcement action:	Not reported
Enforcement action date:	02/10/2003
Enf. disposition status:	Not reported
Enf. disp. status date:	Not reported
Enforcement lead agency:	EPA
Proposed penalty amount:	Not reported
Final penalty amount:	Not reported
Paid penalty amount:	Not reported

Evaluation Action Summary:

Evaluation date:	10/22/2002
Evaluation:	COMPLIANCE EVALUATION INSPECTION ON-SITE
Area of violation:	TSD - Tank System Standards
Date achieved compliance:	03/10/2003
Evaluation lead agency:	EPA
Evaluation date:	10/22/2002
Evaluation:	COMPLIANCE EVALUATION INSPECTION ON-SITE
Area of violation:	Generators - Records/Reporting
Date achieved compliance:	03/10/2003
Evaluation lead agency:	EPA
Evaluation date:	10/22/2002
Evaluation:	COMPLIANCE EVALUATION INSPECTION ON-SITE
Area of violation:	Generators - General
Date achieved compliance:	03/10/2004
Evaluation lead agency:	EPA

L55 **KAISER PERMANENTE** **CA SWEEPS UST** **S101583555**
WNW **4900 W SUNSET BLVD** **CA FID UST** **N/A**
1/8-1/4 **LOS ANGELES, CA 90027**
0.222 mi.
1174 ft. **Site 7 of 8 in cluster L**

Relative:
Higher

Actual:
379 ft.

SWEEPS UST:

Status:	Not reported
Comp Number:	6637
Number:	Not reported
Board Of Equalization:	Not reported
Referral Date:	Not reported
Action Date:	Not reported
Created Date:	Not reported
Owner Tank Id:	Not reported

KAISER PERMANENTE (Continued) **S101583555**

SWRCB Tank Id: Not reported
Tank Status: Not reported
Capacity: Not reported
Active Date: Not reported
Tank Use: Not reported
STG: Not reported
Content: Not reported
Number Of Tanks: 0

CA FID UST:
Facility ID: 19004448
Regulated By: UTNKI
Regulated ID: Not reported
Cortese Code: Not reported
SIC Code: Not reported
Facility Phone: 2130000000
Mail To: Not reported
Mailing Address: 4900 W SUNSET BLVD
Mailing Address 2: Not reported
Mailing City,St,Zip: LOS ANGELES 900270000
Contact: Not reported
Contact Phone: Not reported
DUNs Number: Not reported
NPDES Number: Not reported
EPA ID: Not reported
Comments: Not reported
Status: Inactive

56
North
1/8-1/4
0.227 mi.
1200 ft.

LAUR METALS CO **CA SWRCY** **S107137230**
1601 N VERMONT AVE **N/A**
LOS ANGELES, CA 90028

Relative:
Higher

Actual:
415 ft.

SWRCY:
Reg Id: 27334
Cert Id: RC4139
Mailing Address: P O Box 226907
Mailing City: Los Angeles
Mailing State: CA
Mailing Zip Code: 90022
Website: Not reported
Email: joshlaor@hotmail.com
Phone Number: (213) 240-5054
Grand Father: N
Rural: N
Operation Begin Date: 05/20/1991
Aluminium: Y
Glass: Y
Plastic: Y
Bimetal: Y
Agency: N/A
Monday Hours Of Operation: 10:00 am - 4:00 pm
Tuesday Hours Of Operation: 10:00 am - 4:00 pm
Wednesday Hours Of Operation: CLOSED
Thursday Hours Of Operation: 10:00 am - 4:00 pm
Friday Hours Of Operation: 10:00 am - 4:00 pm

LAUR METALS CO (Continued) **S107137230**

Saturday Hours Of Operation: 10:00 am - 4:00 pm
Sunday Hours Of Operation: 10:00 am - 4:00 pm
Organization ID: 19291
Organization Name: Laur Metals Co

L57 **KAISER FOUNDATION HOSPITAL** **CA SWEEPS UST** **S101583922**
WNW **1526 N EDGEMONT ST** **CA FID UST** **N/A**
1/8-1/4 **LOS ANGELES, CA 90026**
0.232 mi.
1226 ft. **Site 8 of 8 in cluster L**

Relative:
Higher

Actual:
382 ft.

SWEEPS UST:
Status: Not reported
Comp Number: 7444
Number: Not reported
Board Of Equalization: Not reported
Referral Date: Not reported
Action Date: Not reported
Created Date: Not reported
Owner Tank Id: Not reported
SWRCB Tank Id: Not reported
Tank Status: Not reported
Capacity: Not reported
Active Date: Not reported
Tank Use: Not reported
STG: Not reported
Content: Not reported
Number Of Tanks: Not reported

CA FID UST:
Facility ID: 19007367
Regulated By: UTNKI
Regulated ID: Not reported
Cortese Code: Not reported
SIC Code: Not reported
Facility Phone: 2130000000
Mail To: Not reported
Mailing Address: 1526 N EDGEMONT ST
Mailing Address 2: Not reported
Mailing City,St,Zip: LOS ANGELES 900260000
Contact: Not reported
Contact Phone: Not reported
DUNs Number: Not reported
NPDES Number: Not reported
EPA ID: Not reported
Comments: Not reported
Status: Inactive

58
NE
1/8-1/4
0.240 mi.
1268 ft.

U-HAUL OF LOS ANGELES/C
4550 HOLLYWOOD BLVD
HOLLYWOOD, CA 90027

CA SWEEPS UST
CA HIST UST
CA FID UST

S101583496
N/A

Relative:
Higher

Actual:
405 ft.

SWEEPS UST:

Status:	Active
Comp Number:	193
Number:	9
Board Of Equalization:	44-011036
Referral Date:	01-15-93
Action Date:	03-15-94
Created Date:	02-29-88
Owner Tank Id:	Not reported
SWRCB Tank Id:	19-050-000193-000001
Tank Status:	A
Capacity:	9950
Active Date:	04-20-88
Tank Use:	M.V. FUEL
STG:	P
Content:	REG UNLEADED
Number Of Tanks:	2

Status:	Active
Comp Number:	193
Number:	9
Board Of Equalization:	44-011036
Referral Date:	01-15-93
Action Date:	03-15-94
Created Date:	02-29-88
Owner Tank Id:	Not reported
SWRCB Tank Id:	19-050-000193-000002
Tank Status:	A
Capacity:	550
Active Date:	04-20-88
Tank Use:	OIL
STG:	W
Content:	WASTE OIL
Number Of Tanks:	Not reported

CA FID UST:

Facility ID:	19003999
Regulated By:	UTNKA
Regulated ID:	00003510
Cortese Code:	Not reported
SIC Code:	Not reported
Facility Phone:	2132689110
Mail To:	Not reported
Mailing Address:	657 S ATLANTIC
Mailing Address 2:	Not reported
Mailing City,St,Zip:	HOLLYWOOD 900270000
Contact:	Not reported
Contact Phone:	Not reported
DUNs Number:	Not reported
NPDES Number:	Not reported
EPA ID:	Not reported
Comments:	Not reported
Status:	Active

M59 **ALEX SATIN OLDS MAZDA** **CA HIST UST** **U001561176**
NNE **4601 HOLLYWOOD BLVD** **N/A**
1/8-1/4 **LOS ANGELES, CA 90027**
0.244 mi.
1286 ft. **Site 1 of 3 in cluster M**

Relative:
Higher

Actual:
411 ft.

HIST UST:

File Number:	00026281
URL:	http://geotracker.waterboards.ca.gov/ustpdfs/pdf/00026281.pdf
Region:	STATE
Facility ID:	00000020974
Facility Type:	Other
Other Type:	NEW CAR DEALER
Contact Name:	JOHN LIMA
Telephone:	2136667676
Owner Name:	ALEX SATIN OLDS MAZDA
Owner Address:	4601 HOLLYWOOD BLVD.
Owner City,St,Zip:	LOS ANGELES, CA 90027
Total Tanks:	0002
Tank Num:	001
Container Num:	1
Year Installed:	Not reported
Tank Capacity:	00000200
Tank Used for:	WASTE
Type of Fuel:	WASTE OIL
Container Construction Thickness:	Not reported
Leak Detection:	None
Tank Num:	002
Container Num:	2
Year Installed:	Not reported
Tank Capacity:	00000300
Tank Used for:	WASTE
Type of Fuel:	WASTE OIL
Container Construction Thickness:	Not reported
Leak Detection:	None

Click here for Geo Tracker PDF:

M60 **HOLLYWOOD HYUNDAI MAZDA** **RCRA-SQG** **1000327774**
NNE **4601 HOLLYWOOD BLVD** **CAD982523508**
1/8-1/4 **HOLLYWOOD, CA 90027**
0.244 mi.
1286 ft. **Site 2 of 3 in cluster M**

Relative:
Higher

Actual:
411 ft.

RCRA-SQG:

Date form received by agency:	04/15/1996
Facility name:	HOLLYWOOD HYUNDAI MAZDA
Facility address:	4601 HOLLYWOOD BLVD HOLLYWOOD, CA 90027
EPA ID:	CAD982523508
Contact:	ROSS HOSTETLER
Contact address:	4601 HOLLYWOOD BLVD HOLLYWOOD, CA 90027
Contact country:	US
Contact telephone:	(213) 669-8000
Contact email:	Not reported
EPA Region:	09
Classification:	Small Small Quantity Generator

HOLLYWOOD HYUNDAI MAZDA (Continued) **1000327774**

Description: Handler: generates more than 100 and less than 1000 kg of hazardous waste during any calendar month and accumulates less than 6000 kg of hazardous waste at any time; or generates 100 kg or less of hazardous waste during any calendar month, and accumulates more than 1000 kg of hazardous waste at any time

Owner/Operator Summary:

Owner/operator name:	YUN SUNG KIM
Owner/operator address:	4601 HOLLYWOOD BLVD HOLLYWOOD, CA 90027
Owner/operator country:	Not reported
Owner/operator telephone:	(213) 669-8000
Legal status:	Private
Owner/Operator Type:	Owner
Owner/Op start date:	Not reported
Owner/Op end date:	Not reported
Owner/operator name:	NOT REQUIRED
Owner/operator address:	NOT REQUIRED NOT REQUIRED, ME 99999
Owner/operator country:	Not reported
Owner/operator telephone:	(415) 555-1212
Legal status:	Private
Owner/Operator Type:	Operator
Owner/Op start date:	Not reported
Owner/Op end date:	Not reported

Handler Activities Summary:

U.S. importer of hazardous waste:	No
Mixed waste (haz. and radioactive):	No
Recycler of hazardous waste:	No
Transporter of hazardous waste:	No
Treater, storer or disposer of HW:	No
Underground injection activity:	No
On-site burner exemption:	No
Furnace exemption:	No
Used oil fuel burner:	No
Used oil processor:	No
User oil refiner:	No
Used oil fuel marketer to burner:	No
Used oil Specification marketer:	No
Used oil transfer facility:	No
Used oil transporter:	No

Violation Status: No violations found

M61 **HOLLYWOOD HYUNDAI MAZDA** **CA SWEEPS UST** **1000439022**
NNE **4601 HOLLYWOOD BLVD** **CA HIST UST** **CAD981440613**
1/8-1/4 **LOS ANGELES, CA 90027** **CA FID UST**
0.244 mi. **RCRA NonGen / NLR**
1286 ft. **Site 3 of 3 in cluster M** **FINDS**
ECHO

Relative:
Higher

Actual:
411 ft.

SWEEPS UST:

Status:	Not reported
Comp Number:	1719
Number:	Not reported
Board Of Equalization:	44-011939

HOLLYWOOD HYUNDAI MAZDA (Continued) **1000439022**

Referral Date:	Not reported
Action Date:	Not reported
Created Date:	Not reported
Owner Tank Id:	Not reported
SWRCB Tank Id:	19-050-001719-000001
Tank Status:	Not reported
Capacity:	3000
Active Date:	Not reported
Tank Use:	M.V. FUEL
STG:	PRODUCT
Content:	REG UNLEADED
Number Of Tanks:	1

HIST UST:

File Number:	00026283
URL:	http://geotracker.waterboards.ca.gov/ustpdfs/pdf/00026283.pdf
Region:	STATE
Facility ID:	00000029253
Facility Type:	Other
Other Type:	SELLING CARS & SERVI
Contact Name:	Not reported
Telephone:	6667676
Owner Name:	ALEX SATIN OLDSMOBILE-MAZDA
Owner Address:	4601 HOLLYWOOD BLD.
Owner City,St,Zip:	LOS ANGELES, CA 90027
Total Tanks:	0001
Tank Num:	001
Container Num:	1
Year Installed:	1978
Tank Capacity:	00003000
Tank Used for:	PRODUCT
Type of Fuel:	UNLEADED
Container Construction Thickness:	Not reported
Leak Detection:	Stock Inventor

Click here for Geo Tracker PDF:

CA FID UST:

Facility ID:	19011135
Regulated By:	UTNKI
Regulated ID:	00029253
Cortese Code:	Not reported
SIC Code:	Not reported
Facility Phone:	2136667676
Mail To:	Not reported
Mailing Address:	4333 WOODMAN AVE
Mailing Address 2:	Not reported
Mailing City,St,Zip:	LOS ANGELES 900270000
Contact:	Not reported
Contact Phone:	Not reported
DUNs Number:	Not reported
NPDES Number:	Not reported
EPA ID:	Not reported
Comments:	Not reported
Status:	Inactive

HOLLYWOOD HYUNDAI MAZDA (Continued) **1000439022**

RCRA NonGen / NLR:
Date form received by agency: 04/15/1996
Facility name: HOLLYWOOD HYUNDAI MAZDA
Facility address: 4601 HOLLYWOOD BLVD
LOS ANGELES, CA 90027
EPA ID: CAD981440613
Contact: ROSS HOSTETLER
Contact address: 4601 HOLLYWOOD BLVD
LOS ANGELES, CA 90027
Contact country: US
Contact telephone: (213) 669-8000
Contact email: Not reported
EPA Region: 09
Classification: Non-Generator
Description: Handler: Non-Generators do not presently generate hazardous waste

Owner/Operator Summary:
Owner/operator name: NOT REQUIRED
Owner/operator address: NOT REQUIRED
NOT REQUIRED, ME 99999
Owner/operator country: Not reported
Owner/operator telephone: (415) 555-1212
Legal status: Private
Owner/Operator Type: Operator
Owner/Op start date: Not reported
Owner/Op end date: Not reported

Owner/operator name: Y K MOTORS INC
Owner/operator address: 4601 HOLLYOOD BLVD
LOS ANGELES, CA 90027
Owner/operator country: Not reported
Owner/operator telephone: (213) 669-8000
Legal status: Private
Owner/Operator Type: Owner
Owner/Op start date: Not reported
Owner/Op end date: Not reported

Handler Activities Summary:
U.S. importer of hazardous waste: No
Mixed waste (haz. and radioactive): No
Recycler of hazardous waste: No
Transporter of hazardous waste: No
Treater, storer or disposer of HW: No
Underground injection activity: No
On-site burner exemption: No
Furnace exemption: No
Used oil fuel burner: No
Used oil processor: No
User oil refiner: No
Used oil fuel marketer to burner: No
Used oil Specification marketer: No
Used oil transfer facility: No
Used oil transporter: No

Violation Status: No violations found

HOLLYWOOD HYUNDAI MAZDA (Continued) **1000439022**

FINDS:

Registry ID: 110002705957

Environmental Interest/Information System

RCRAInfo is a national information system that supports the Resource Conservation and Recovery Act (RCRA) program through the tracking of events and activities related to facilities that generate, transport, and treat, store, or dispose of hazardous waste. RCRAInfo allows RCRA program staff to track the notification, permit, compliance, and corrective action activities required under RCRA.

ECHO:

Envid:	1000439022
Registry ID:	110002705957
FIPS Code:	06037
EPA Region:	09
Indian Country Flag:	N
Federal Flag:	Not reported
US Mexico Border Flag:	N
Chesapeake Bay Flag:	Not reported
NAA Flag:	Y
Latitude:	34.09988
Longitude:	-118.28911
Map Icon:	RCRA-IC-MN-N.png
Collection Method:	ADDRESS MATCHING-HOUSE NUMBER
Reference Point:	CENTER OF A FACILITY OR STATION
Accuracy Meters:	30
Derived Tribes:	Not reported
Derived Huc:	18070104
Derived WBD:	Not reported
Derived STCT FPS:	06037
Derived Zip:	90027
Derived CD113:	28
Derived CB2010:	060371953003003
Percent Minority:	73.659
Pop Den:	14660.68
Major Flag:	Not reported
Active Flag:	Y
MYRTK Universe:	NNN
Inspection Count:	0
Date Last Inspection:	Not reported
Days Last Inspection:	Not reported
Informal Count:	0
Date Last Informal Action:	Not reported
Formal Action Count:	0
Date Last Formal Action:	Not reported
Total Penalties:	0
Penalty Count:	0
Date Last Penalty:	Not reported
Last Penalty Amount:	Not reported
QTRS in NC:	0
Programs in SNC:	0
Curr Compliance Status:	No Violation
Curr SNC Flag:	N

HOLLYWOOD HYUNDAI MAZDA (Continued) **1000439022**

3yr Compliance Status:	
AFS Flag:	N
NPDES Flag:	N
SDWIS Flag:	N
RCRA Flag:	Y
TRI Flag:	N
GHG Flag:	N
AFS IDS:	Not reported
CAA Permit Types:	Not reported
CAA NAICS:	Not reported
CAA SICS:	Not reported
CAA Evaluation Count:	Not reported
CAA Days Last Evaluation:	Not reported
CAA Informal Count:	Not reported
CAA Formal Action Count:	Not reported
CAA Date Last Formal Action:	Not reported
CAA Penalties:	Not reported
CAA Last Penality Date:	Not reported
CAA Last Penality Amount:	Not reported
CAA Qtrs in NC:	Not reported
CAA Curr Compliance Status:	Not reported
CAA Curr HPV Flag:	N
CAA 3yr Compl Qtrs Status:	Not reported
NPDES IDS:	Not reported
CWA Permit Types:	Not reported
CWA Compliance Tracking:	Not reported
CWA NAICS:	Not reported
CWA SICS:	Not reported
CWA Inspection Count:	Not reported
CWA Days Last Inspection:	Not reported
CWA Informal Count:	Not reported
CWA Formal Action Count:	Not reported
CWA Date Last Formal Action:	Not reported
CWA Penalties:	Not reported
CWA Last Penality Date:	Not reported
CWA Last Penality Amount:	Not reported
CWA Qtrs in NC:	Not reported
CWA Curr Compliance Status:	Not reported
CWA Curr SNC Flag:	N
CWA 13QTRS Compl Status:	Not reported
CWA 13QTRS EFFLNT Exceedances:	Not reported
CWA 3tr QNCR Codes:	Not reported
RCRA IDS:	CAD981440613 CAD982523508
RCRA Permit Types:	Other, SQG
RCRA NAICS:	Not reported
RCRA Inspection Count:	Not reported
RCRA Days Last Evaluation:	Not reported
RCRA Informal Count:	Not reported
RCRA Formal Action Count:	Not reported
RCRA Date Last Formal Action:	Not reported
RCRA Penalties:	Not reported
RCRA Last Penality Date:	Not reported
RCRA Last Penality Amount:	Not reported
RCRA QTRS in NC:	0
RCRA Curr Compliance Status:	No Violation
RCRA Curr SNC Flag:	N
RCRA 3yr Compl Qtrs Status:	

HOLLYWOOD HYUNDAI MAZDA (Continued) **1000439022**

SDWA IDS:	Not reported
SDWA System Types:	Not reported
SDWA Informal Count:	Not reported
SDWA Formal Action Count:	Not reported
SDWA Curr Compliance Status:	Not reported
SDWA Curr SNC Flag:	N
TRI IDS:	Not reported
TRI Releases Transfers:	Not reported
TRI on Site Releases:	Not reported
Tri off Site Transfers:	Not reported
TRI Reporter in Past:	Not reported
FEC Case IDS:	Not reported
FEC Number of Cases:	Not reported
FEC Last Case Date:	Not reported
FEC Total Penalties:	Not reported
GHG IDS:	Not reported
GHG CO2 Release:	Not reported
DFR URL:	http://echo.epa.gov/detailed_facility_report?fid=110002705957
Facility SIC Codes:	Not reported
Facility NAICS Codes:	Not reported
Facility Date Last Inspection EPA:	Not reported
Facility Date Last Inspection State:	Not reported
Facility Date Last Formal ACT EPA:	Not reported
Facility Date Last Formal ACT ST:	Not reported
Facility Date Last Inforamal ACT EPA:	Not reported
Facility Date Last Informal ACT ST:	Not reported
Facility Federal Agency:	Not reported
TRI Reporter:	Not reported
Facility IMP Water Flag:	Not reported

N62 **ARCO #5025** **CA HIST CORTESE** **S101307374**
North **1630 VERMONT** **N/A**
1/4-1/2 **LOS ANGELES, CA**
0.283 mi.
1492 ft. **Site 1 of 2 in cluster N**

Relative:
Higher

Actual:
419 ft.

HIST CORTESE:

Region:	CORTESE
Facility County Code:	19
Reg By:	LTNKA
Reg Id:	900270134

N63 **ARCO #5025** **CA LUST** **S105051432**
North **1630 VERMONT AVE N** **N/A**
1/4-1/2 **LOS FELIZ, CA 90027**
0.283 mi.
1492 ft. **Site 2 of 2 in cluster N**

Relative:
Higher

Actual:
419 ft.

LUST:

Region:	STATE
Global Id:	T0603700743
Latitude:	34.1009444
Longitude:	-118.291615
Case Type:	LUST Cleanup Site
Status:	Open - Remediation
Status Date:	03/14/2011

ARCO #5025 (Continued) **S105051432**

Lead Agency:	LOS ANGELES RWQCB (REGION 4)
Case Worker:	DMB
Local Agency:	LOS ANGELES, CITY OF
RB Case Number:	900270134
LOC Case Number:	Not reported
File Location:	Regional Board
Potential Media Affect:	Aquifer used for drinking water supply
Potential Contaminants of Concern:	Gasoline
Site History:	Not reported

Click here to access the California GeoTracker records for this facility:

Contact:

Global Id:	T0603700743
Contact Type:	Regional Board Caseworker
Contact Name:	DAVID M. BJOSTAD
Organization Name:	LOS ANGELES RWQCB (REGION 4)
Address:	320 W. 4th Street, Suite 200
City:	Los Angeles
Email:	dbjostad@waterboards.ca.gov
Phone Number:	Not reported

Global Id:	T0603700743
Contact Type:	Local Agency Caseworker
Contact Name:	ELOY LUNA
Organization Name:	LOS ANGELES, CITY OF
Address:	200 North Main Street, Suite 1780
City:	LOS ANGELES
Email:	eloy.luna@lacity.org
Phone Number:	Not reported

Status History:

Global Id:	T0603700743
Status:	Open - Case Begin Date
Status Date:	08/03/1989

Global Id:	T0603700743
Status:	Open - Remediation
Status Date:	12/22/1999

Global Id:	T0603700743
Status:	Open - Remediation
Status Date:	03/14/2011

Global Id:	T0603700743
Status:	Open - Site Assessment
Status Date:	12/31/1991

Global Id:	T0603700743
Status:	Open - Site Assessment
Status Date:	05/27/1997

Global Id:	T0603700743
Status:	Open - Verification Monitoring
Status Date:	01/28/1998

Global Id:	T0603700743

ARCO #5025 (Continued) **S105051432**

Status: Open - Verification Monitoring
Status Date: 02/11/2009

Regulatory Activities:
Global Id: T0603700743
Action Type: ENFORCEMENT
Date: 06/27/2002
Action: Staff Letter

Global Id: T0603700743
Action Type: RESPONSE
Date: 07/15/2013
Action: Monitoring Report - Semi-Annually

Global Id: T0603700743
Action Type: RESPONSE
Date: 01/15/2014
Action: Monitoring Report - Semi-Annually

Global Id: T0603700743
Action Type: RESPONSE
Date: 04/15/2009
Action: Monitoring Report - Quarterly

Global Id: T0603700743
Action Type: RESPONSE
Date: 12/10/2015
Action: Other Report / Document

Global Id: T0603700743
Action Type: RESPONSE
Date: 07/15/2010
Action: Monitoring Report - Semi-Annually

Global Id: T0603700743
Action Type: REMEDIATION
Date: 01/01/1990
Action: Free Product Removal

Global Id: T0603700743
Action Type: REMEDIATION
Date: 01/04/2001
Action: Excavation

Global Id: T0603700743
Action Type: REMEDIATION
Date: 07/01/1989
Action: Excavation

Global Id: T0603700743
Action Type: ENFORCEMENT
Date: 08/06/2014
Action: Health and Safety Code Section 25296.10(c)

Global Id: T0603700743
Action Type: RESPONSE
Date: 01/15/2011

ARCO #5025 (Continued) **S105051432**

Action: Monitoring Report - Semi-Annually

Global Id: T0603700743
Action Type: RESPONSE
Date: 07/15/2009
Action: Monitoring Report - Semi-Annually

Global Id: T0603700743
Action Type: RESPONSE
Date: 10/15/2005
Action: Monitoring Report - Quarterly

Global Id: T0603700743
Action Type: RESPONSE
Date: 01/15/2008
Action: Monitoring Report - Quarterly

Global Id: T0603700743
Action Type: ENFORCEMENT
Date: 03/31/2000
Action: Staff Letter

Global Id: T0603700743
Action Type: RESPONSE
Date: 04/15/2011
Action: Monitoring Report - Semi-Annually

Global Id: T0603700743
Action Type: RESPONSE
Date: 06/27/2011
Action: Soil and Water Investigation Workplan

Global Id: T0603700743
Action Type: RESPONSE
Date: 01/15/2003
Action: Monitoring Report - Quarterly

Global Id: T0603700743
Action Type: RESPONSE
Date: 04/15/2002
Action: Monitoring Report - Quarterly

Global Id: T0603700743
Action Type: RESPONSE
Date: 07/15/2006
Action: Monitoring Report - Quarterly

Global Id: T0603700743
Action Type: RESPONSE
Date: 01/15/2007
Action: Monitoring Report - Quarterly

Global Id: T0603700743
Action Type: RESPONSE
Date: 10/15/2006
Action: Monitoring Report - Quarterly

ARCO #5025 (Continued) **S105051432**

Global Id: T0603700743
Action Type: RESPONSE
Date: 01/15/2006
Action: Monitoring Report - Quarterly

Global Id: T0603700743
Action Type: Other
Date: 08/03/1989
Action: Leak Reported

Global Id: T0603700743
Action Type: RESPONSE
Date: 07/15/2002
Action: Monitoring Report - Quarterly

Global Id: T0603700743
Action Type: RESPONSE
Date: 07/31/2002
Action: Other Report / Document

Global Id: T0603700743
Action Type: RESPONSE
Date: 10/15/2002
Action: Monitoring Report - Quarterly

Global Id: T0603700743
Action Type: RESPONSE
Date: 01/15/2012
Action: Monitoring Report - Semi-Annually

Global Id: T0603700743
Action Type: RESPONSE
Date: 04/15/2003
Action: Monitoring Report - Quarterly

Global Id: T0603700743
Action Type: RESPONSE
Date: 07/15/2004
Action: Monitoring Report - Quarterly

Global Id: T0603700743
Action Type: RESPONSE
Date: 04/15/2007
Action: Monitoring Report - Quarterly

Global Id: T0603700743
Action Type: RESPONSE
Date: 07/15/2007
Action: Monitoring Report - Quarterly

Global Id: T0603700743
Action Type: ENFORCEMENT
Date: 11/10/2015
Action: Access Agreement

Global Id: T0603700743
Action Type: ENFORCEMENT

ARCO #5025 (Continued) **S105051432**

Date: 06/15/2009
Action: Staff Letter

Global Id: T0603700743
Action Type: RESPONSE
Date: 07/15/2012
Action: Monitoring Report - Semi-Annually

Global Id: T0603700743
Action Type: RESPONSE
Date: 10/15/2003
Action: CAP/RAP - Feasibility Study Report

Global Id: T0603700743
Action Type: RESPONSE
Date: 07/15/2003
Action: Monitoring Report - Quarterly

Global Id: T0603700743
Action Type: RESPONSE
Date: 07/15/2015
Action: Well Installation Report

Global Id: T0603700743
Action Type: RESPONSE
Date: 10/15/2007
Action: Monitoring Report - Quarterly

Global Id: T0603700743
Action Type: RESPONSE
Date: 09/15/2014
Action: Well Installation Workplan - Regulator Responded

Global Id: T0603700743
Action Type: RESPONSE
Date: 09/15/2014
Action: Other Report / Document

Global Id: T0603700743
Action Type: RESPONSE
Date: 01/15/2004
Action: Monitoring Report - Quarterly

Global Id: T0603700743
Action Type: RESPONSE
Date: 04/15/2008
Action: Monitoring Report - Quarterly

Global Id: T0603700743
Action Type: RESPONSE
Date: 05/28/2014
Action: Request for Closure - Regulator Responded

Global Id: T0603700743
Action Type: RESPONSE
Date: 01/15/2013
Action: Monitoring Report - Semi-Annually

ARCO #5025 (Continued) **S105051432**

Global Id: T0603700743
Action Type: RESPONSE
Date: 07/15/2015
Action: Monitoring Report - Semi-Annually

Global Id: T0603700743
Action Type: RESPONSE
Date: 10/15/2003
Action: Monitoring Report - Quarterly

Global Id: T0603700743
Action Type: ENFORCEMENT
Date: 01/30/2015
Action: Health and Safety Code Section 25296.10(c)

Global Id: T0603700743
Action Type: ENFORCEMENT
Date: 06/27/2014
Action: Site Visit / Inspection / Sampling

Global Id: T0603700743
Action Type: ENFORCEMENT
Date: 11/24/2004
Action: Staff Letter

Global Id: T0603700743
Action Type: RESPONSE
Date: 10/15/2008
Action: Monitoring Report - Quarterly

Global Id: T0603700743
Action Type: RESPONSE
Date: 01/15/2009
Action: Monitoring Report - Quarterly

Global Id: T0603700743
Action Type: RESPONSE
Date: 04/15/2004
Action: Monitoring Report - Quarterly

Global Id: T0603700743
Action Type: RESPONSE
Date: 10/15/2004
Action: Monitoring Report - Quarterly

Global Id: T0603700743
Action Type: RESPONSE
Date: 01/15/2015
Action: Monitoring Report - Semi-Annually

Global Id: T0603700743
Action Type: RESPONSE
Date: 07/15/2014
Action: Monitoring Report - Semi-Annually

Global Id: T0603700743
Action Type: RESPONSE

ARCO #5025 (Continued) **S105051432**

Date: 01/15/2005
Action: Monitoring Report - Quarterly

Global Id: T0603700743
Action Type: RESPONSE
Date: 04/15/2005
Action: Monitoring Report - Quarterly

Global Id: T0603700743
Action Type: RESPONSE
Date: 04/15/2006
Action: Monitoring Report - Quarterly

Global Id: T0603700743
Action Type: ENFORCEMENT
Date: 07/02/2003
Action: Staff Letter

Global Id: T0603700743
Action Type: RESPONSE
Date: 01/15/2010
Action: Monitoring Report - Semi-Annually

Global Id: T0603700743
Action Type: RESPONSE
Date: 07/15/2008
Action: Monitoring Report - Quarterly

Global Id: T0603700743
Action Type: RESPONSE
Date: 07/15/2005
Action: Monitoring Report - Quarterly

Global Id: T0603700743
Action Type: REMEDIATION
Date: 12/22/1999
Action: Soil Vapor Extraction (SVE)

Global Id: T0603700743
Action Type: RESPONSE
Date: 02/08/2010
Action: Interim Remedial Action Plan

Global Id: T0603700743
Action Type: REMEDIATION
Date: 03/14/2011
Action: Soil Vapor Extraction (SVE)

LUST REG 4:
Region: 4
Regional Board: 04
County: Los Angeles
Facility Id: 900270134
Status: Post remedial action monitoring
Substance: Gasoline
Substance Quantity: Not reported

ARCO #5025 (Continued) **S105051432**

Local Case No:	Not reported	
Case Type:	Groundwater	
Abatement Method Used at the Site:		Not reported
Global ID:	T0603700743	
W Global ID:	W0603700547	
Staff:	TCS	
Local Agency:	19050	
Cross Street:	Not reported	
Enforcement Type:	SEL	
Date Leak Discovered:	Not reported	
Date Leak First Reported:		8/3/1989
Date Leak Record Entered:	1/11/1991	
Date Confirmation Began:	Not reported	
Date Leak Stopped:	Not reported	
Date Case Last Changed on Database:		7/15/2002
Date the Case was Closed:		Not reported
How Leak Discovered:	Not reported	
How Leak Stopped:	Not reported	
Cause of Leak:	UNK	
Leak Source:	UNK	
Operator:	Not reported	
Water System:	FIRSTONE SCOUT RESRVTN (BOY SCOUT COUN)	
Well Name:	Not reported	
Approx. Dist To Production Well (ft):		11560.822845350184096775920145
Source of Cleanup Funding:		UNK
Preliminary Site Assessment Workplan Submitted:		Not reported
Preliminary Site Assessment Began:		12/31/1991
Pollution Characterization Began:		5/27/1997
Remediation Plan Submitted:		Not reported
Remedial Action Underway:		Not reported
Post Remedial Action Monitoring Began:		1/28/1998
Enforcement Action Date:		Not reported
Historical Max MTBE Date:		1/1/1965
Hist Max MTBE Conc in Groundwater:		300000
Hist Max MTBE Conc in Soil:		Not reported
Significant Interim Remedial Action Taken:		Not reported
GW Qualifier:	Not reported	
Soil Qualifier:	Not reported	
Organization:	Not reported	
Owner Contact:	Not reported	
Responsible Party:	RAYMOND VOSE	
RP Address:	P.O. BOX 5077	
Program:	LUST	
Lat/Long:	34.1009444 / -1	
Local Agency Staff:	PEJ	
Beneficial Use:	Not reported	
Priority:	Not reported	
Cleanup Fund Id:	Not reported	
Suspended:	Not reported	
Assigned Name:	1900547-001GEN	
Summary:	(FREE PRODUCT SITE); 5/8/00 OFF-SITE ASSESSMENT UPDATE; 8/15/00 OFF-SITE ASSESSMENT UPDATE II; 9/25/00 3RD QTR GW MON RPT 2000; 1/18/01 4TH QTR GW MON RPT 2000; 2/6/01 GW MON WELL INSTALLATION RPT	

O64 **LA FIRE STATION 35** **RCRA-SQG** **1000229428**
NE **1601 HILLHURST AVE** **FINDS** **CAD981962160**
1/4-1/2 **LOS ANGELES, CA 90027** **CA HIST CORTESE**
0.331 mi. **ECHO**
1746 ft. **Site 1 of 2 in cluster O**

Relative:
Higher

Actual:
413 ft.

RCRA-SQG:

Date form received by agency:	03/09/1987
Facility name:	LA FIRE STATION 35
Facility address:	1601 HILLHURST AVE LOS ANGELES, CA 90012
EPA ID:	CAD981962160
Mailing address:	200 N MAIN RM EIGHTH HUNDRED C LOS ANGELES, CA 90012
Contact:	ENVIRONMENTAL MANAGER
Contact address:	1601 HILLHURST AVE LOS ANGELES, CA 90012
Contact country:	US
Contact telephone:	(213) 485-7527
Contact email:	Not reported
EPA Region:	09
Classification:	Small Small Quantity Generator
Description:	Handler: generates more than 100 and less than 1000 kg of hazardous waste during any calendar month and accumulates less than 6000 kg of hazardous waste at any time; or generates 100 kg or less of hazardous waste during any calendar month, and accumulates more than 1000 kg of hazardous waste at any time

Owner/Operator Summary:

Owner/operator name:	CITY OF LA
Owner/operator address:	NOT REQUIRED NOT REQUIRED, ME 99999
Owner/operator country:	Not reported
Owner/operator telephone:	(415) 555-1212
Legal status:	Municipal
Owner/Operator Type:	Owner
Owner/Op start date:	Not reported
Owner/Op end date:	Not reported

Owner/operator name:	NOT REQUIRED
Owner/operator address:	NOT REQUIRED NOT REQUIRED, ME 99999
Owner/operator country:	Not reported
Owner/operator telephone:	(415) 555-1212
Legal status:	Municipal
Owner/Operator Type:	Operator
Owner/Op start date:	Not reported
Owner/Op end date:	Not reported

Handler Activities Summary:

U.S. importer of hazardous waste:	No
Mixed waste (haz. and radioactive):	No
Recycler of hazardous waste:	No
Transporter of hazardous waste:	No
Treater, storer or disposer of HW:	No
Underground injection activity:	No
On-site burner exemption:	No
Furnace exemption:	No

LA FIRE STATION 35 (Continued) **1000229428**

Used oil fuel burner: No
Used oil processor: No
User oil refiner: No
Used oil fuel marketer to burner: No
Used oil Specification marketer: No
Used oil transfer facility: No
Used oil transporter: No

Violation Status: No violations found

FINDS:

Registry ID: 110002756385

Environmental Interest/Information System

California Hazardous Waste Tracking System - Datamart (HWTS-DATAMART) provides California with information on hazardous waste shipments for generators, transporters, and treatment, storage, and disposal facilities.

RCRAInfo is a national information system that supports the Resource Conservation and Recovery Act (RCRA) program through the tracking of events and activities related to facilities that generate, transport, and treat, store, or dispose of hazardous waste. RCRAInfo allows RCRA program staff to track the notification, permit, compliance, and corrective action activities required under RCRA.

HIST CORTESE:

Region: CORTESE
Facility County Code: 19
Reg By: LTNKA
Reg Id: 900270216

ECHO:

Envid: 1000229428
Registry ID: 110002756385
FIPS Code: 06037
EPA Region: 09
Indian Country Flag: N
Federal Flag: Not reported
US Mexico Border Flag: N
Chesapeake Bay Flag: Not reported
NAA Flag: Y
Latitude: 34.10013
Longitude: -118.28774
Map Icon: RCRA-IC-MN-N.png
Collection Method: ADDRESS MATCHING-HOUSE NUMBER
Reference Point: CENTER OF A FACILITY OR STATION
Accuracy Meters: 30
Derived Tribes: Not reported
Derived Huc: 18070104
Derived WBD: Not reported
Derived STCT FPS: 06037
Derived Zip: 90027
Derived CD113: 28
Derived CB2010: 060371953003002

LA FIRE STATION 35 (Continued) **1000229428**

Percent Minority:	73.843
Pop Den:	14657.04
Major Flag:	Not reported
Active Flag:	Y
MYRTK Universe:	NNN
Inspection Count:	0
Date Last Inspection:	Not reported
Days Last Inspection:	Not reported
Informal Count:	0
Date Last Informal Action:	Not reported
Formal Action Count:	0
Date Last Formal Action:	Not reported
Total Penalties:	0
Penalty Count:	0
Date Last Penalty:	Not reported
Last Penalty Amount:	Not reported
QTRS in NC:	0
Programs in SNC:	0
Curr Compliance Status:	No Violation
Curr SNC Flag:	N
3yr Compliance Status:	
AFS Flag:	N
NPDES Flag:	N
SDWIS Flag:	N
RCRA Flag:	Y
TRI Flag:	N
GHG Flag:	N
AFS IDS:	Not reported
CAA Permit Types:	Not reported
CAA NAICS:	Not reported
CAA SICS:	Not reported
CAA Evaluation Count:	Not reported
CAA Days Last Evaluation:	Not reported
CAA Informal Count:	Not reported
CAA Formal Action Count:	Not reported
CAA Date Last Formal Action:	Not reported
CAA Penalties:	Not reported
CAA Last Penality Date:	Not reported
CAA Last Penality Amount:	Not reported
CAA Qtrs in NC:	Not reported
CAA Curr Compliance Status:	Not reported
CAA Curr HPV Flag:	N
CAA 3yr Compl Qtrs Status:	Not reported
NPDES IDS:	Not reported
CWA Permit Types:	Not reported
CWA Compliance Tracking:	Not reported
CWA NAICS:	Not reported
CWA SICS:	Not reported
CWA Inspection Count:	Not reported
CWA Days Last Inspection:	Not reported
CWA Informal Count:	Not reported
CWA Formal Action Count:	Not reported
CWA Date Last Formal Action:	Not reported
CWA Penalties:	Not reported
CWA Last Penality Date:	Not reported
CWA Last Penality Amount:	Not reported
CWA Qtrs in NC:	Not reported

LA FIRE STATION 35 (Continued) **1000229428**

CWA Curr Compliance Status:	Not reported
CWA Curr SNC Flag:	N
CWA 13QTRS Compl Status:	Not reported
CWA 13QTRS EFFLNT Exceedances:	Not reported
CWA 3tr QNCR Codes:	Not reported
RCRA IDS:	CAD981962160
RCRA Permit Types:	SQG
RCRA NAICS:	92216
RCRA Inspection Count:	Not reported
RCRA Days Last Evaluation:	Not reported
RCRA Informal Count:	Not reported
RCRA Formal Action Count:	Not reported
RCRA Date Last Formal Action:	Not reported
RCRA Penalties:	Not reported
RCRA Last Penality Date:	Not reported
RCRA Last Penality Amount:	Not reported
RCRA QTRS in NC:	0
RCRA Curr Compliance Status:	No Violation
RCRA Curr SNC Flag:	N
RCRA 3yr Compl Qtrs Status:	_____
SDWA IDS:	Not reported
SDWA System Types:	Not reported
SDWA Informal Count:	Not reported
SDWA Formal Action Count:	Not reported
SDWA Curr Compliance Status:	Not reported
SDWA Curr SNC Flag:	N
TRI IDS:	Not reported
TRI Releases Transfers:	Not reported
TRI on Site Releases:	Not reported
Tri off Site Transfers:	Not reported
TRI Reporter in Past:	Not reported
FEC Case IDS:	Not reported
FEC Number of Cases:	Not reported
FEC Last Case Date:	Not reported
FEC Total Penalties:	Not reported
GHG IDS:	Not reported
GHG CO2 Release:	Not reported
DFR URL:	http://echo.epa.gov/detailed_facility_report?fid=110002756385
Facility SIC Codes:	Not reported
Facility NAICS Codes:	92216
Facility Date Last Inspection EPA:	Not reported
Facility Date Last Inspection State:	Not reported
Facility Date Last Formal ACT EPA:	Not reported
Facility Date Last Formal ACT ST:	Not reported
Facility Date Last Inforamal ACT EPA:	Not reported
Facility Date Last Informal ACT ST:	Not reported
Facility Federal Agency:	Not reported
TRI Reporter:	Not reported
Facility IMP Water Flag:	Not reported

O65
NE
1/4-1/2
0.331 mi.
1746 ft.

FIRE STATION #35
1601 HILLHURST AVE N
LOS ANGELES, CA 90027

Site 2 of 2 in cluster O

CA LUST **S103281998**
N/A

Relative:
Higher

Actual:
413 ft.

LUST:

Region:	STATE
Global Id:	T0603700750
Latitude:	34.0999915
Longitude:	-118.2874989
Case Type:	LUST Cleanup Site
Status:	Completed - Case Closed
Status Date:	04/27/1998
Lead Agency:	LOS ANGELES RWQCB (REGION 4)
Case Worker:	Not reported
Local Agency:	LOS ANGELES, CITY OF
RB Case Number:	900270216
LOC Case Number:	Not reported
File Location:	Not reported
Potential Media Affect:	Aquifer used for drinking water supply
Potential Contaminants of Concern:	Diesel
Site History:	Not reported

Click here to access the California GeoTracker records for this facility:

Contact:

Global Id:	T0603700750
Contact Type:	Local Agency Caseworker
Contact Name:	ELOY LUNA
Organization Name:	LOS ANGELES, CITY OF
Address:	200 North Main Street, Suite 1780
City:	LOS ANGELES
Email:	eloy.luna@lacity.org
Phone Number:	Not reported

Status History:

Global Id:	T0603700750
Status:	Completed - Case Closed
Status Date:	04/27/1998
Global Id:	T0603700750
Status:	Open - Case Begin Date
Status Date:	12/19/1995
Global Id:	T0603700750
Status:	Open - Site Assessment
Status Date:	07/30/1997

Regulatory Activities:

Global Id:	T0603700750
Action Type:	Other
Date:	12/19/1995
Action:	Leak Discovery
Global Id:	T0603700750
Action Type:	Other
Date:	12/19/1995
Action:	Leak Reported

FIRE STATION #35 (Continued) **S103281998**

LUST REG 4:

Region:	4	
Regional Board:	04	
County:	Los Angeles	
Facility Id:	900270216	
Status:	Case Closed	
Substance:	Diesel	
Substance Quantity:	Not reported	
Local Case No:	Not reported	
Case Type:	Groundwater	
Abatement Method Used at the Site:		Excavate and Dispose
Global ID:	T0603700750	
W Global ID:	W0603700547	
Staff:	MSH	
Local Agency:	19050	
Cross Street:	Not reported	
Enforcement Type:	Not reported	
Date Leak Discovered:	12/19/1995	
Date Leak First Reported:		12/19/1995
Date Leak Record Entered:	3/3/1998	
Date Confirmation Began:	Not reported	
Date Leak Stopped:	Not reported	
Date Case Last Changed on Database:		6/10/1998
Date the Case was Closed:		4/27/1998
How Leak Discovered:	Subsurface Monitoring	
How Leak Stopped:	Not reported	
Cause of Leak:	Not reported	
Leak Source:	Not reported	
Operator:	Not reported	
Water System:	FIRSTONE SCOUT RESRVTN (BOY SCOUT COUN)	
Well Name:	Not reported	
Approx. Dist To Production Well (ft):		10499.369916342759510397204361
Source of Cleanup Funding:		Not reported
Preliminary Site Assessment Workplan Submitted:		Not reported
Preliminary Site Assessment Began:		Not reported
Pollution Characterization Began:		7/30/1997
Remediation Plan Submitted:		Not reported
Remedial Action Underway:		Not reported
Post Remedial Action Monitoring Began:		Not reported
Enforcement Action Date:		Not reported
Historical Max MTBE Date:		1/1/1965
Hist Max MTBE Conc in Groundwater:		34.3
Hist Max MTBE Conc in Soil:		.5
Significant Interim Remedial Action Taken:		Not reported
GW Qualifier:	Not reported	
Soil Qualifier:	<	
Organization:	Not reported	
Owner Contact:	Not reported	
Responsible Party:	CITY OF LA, BUREAU OF ENGINEER	
RP Address:	650 S. SPRING ST., SUITE #600, LOS ANGELES, CA 90014	
Program:	LUST	
Lat/Long:	34.0999915 / -1	
Local Agency Staff:	PEJ	
Beneficial Use:	Not reported	
Priority:	Not reported	
Cleanup Fund Id:	Not reported	
Suspended:	Not reported	

FIRE STATION #35 (Continued) **S103281998**

Assigned Name: 1900547-001GEN
Summary: REQUEST FOR CLOSURE 02/13/98
QRTLY GW MON RPT OCT TO DEC 1997 06/10/98 - GW MON WELL, VADOSE MON WELL & VAPOR MON PROBE RP

P66 **MTA - BARNSDALL PARK** **CA SLIC** **S104404843**
NNW **4800 HOLLYWOOD BLVD** **N/A**
1/4-1/2 **LOS ANGELES, CA 90027**
0.354 mi.
1869 ft. **Site 1 of 3 in cluster P**

Relative:
Higher

Actual:
418 ft.

SLIC:

Region:	STATE
Facility Status:	**Completed - Case Closed**
Status Date:	09/26/2003
Global Id:	SL2049T1734
Lead Agency:	LOS ANGELES RWQCB (REGION 4)
Lead Agency Case Number:	Not reported
Latitude:	34.101876
Longitude:	-118.364669
Case Type:	Cleanup Program Site
Case Worker:	Not reported
Local Agency:	Not reported
RB Case Number:	0913
File Location:	Not reported
Potential Media Affected:	Aquifer used for drinking water supply
Potential Contaminants of Concern:	Not reported
Site History:	Not reported

Click here to access the California GeoTracker records for this facility:

SLIC REG 4:

Region:	4
Facility Status:	No further action required
SLIC:	0913
Substance:	TPH
Staff:	Jenny Au

P67 **HOLLYWOOD CAR WASH** **CA LUST** **S104793639**
NNW **4810 HOLLYWOOD BLVD** **CA HIST UST** **N/A**
1/4-1/2 **HOLLYWOOD, CA 90027**
0.363 mi.
1914 ft. **Site 2 of 3 in cluster P**

Relative:
Higher

Actual:
417 ft.

LUST REG 4:

Region:	4	
Regional Board:	04	
County:	Los Angeles	
Facility Id:	900270052	
Status:	Case Closed	
Substance:	Gasoline	
Substance Quantity:	Not reported	
Local Case No:	Not reported	
Case Type:	Groundwater	
Abatement Method Used at the Site:		Not reported
Global ID:	T0603700736	

HOLLYWOOD CAR WASH (Continued) **S104793639**

W Global ID:	W0603700547	
Staff:	UNK	
Local Agency:	19050	
Cross Street:	Not reported	
Enforcement Type:	Not reported	
Date Leak Discovered:	Not reported	
Date Leak First Reported:		7/19/1990
Date Leak Record Entered:	10/15/1990	
Date Confirmation Began:	8/1/1990	
Date Leak Stopped:	Not reported	
Date Case Last Changed on Database:		7/24/1997
Date the Case was Closed:		1/22/1997
How Leak Discovered:	Not reported	
How Leak Stopped:	Not reported	
Cause of Leak:	Not reported	
Leak Source:	Not reported	
Operator:	Not reported	
Water System:	FIRSTONE SCOUT RESRVTN (BOY SCOUT COUN)	
Well Name:	Not reported	
Approx. Dist To Production Well (ft):		12393.139648753374679369746858
Source of Cleanup Funding:		Not reported
Preliminary Site Assessment Workplan Submitted:		Not reported
Preliminary Site Assessment Began:		1/23/1991
Pollution Characterization Began:		Not reported
Remediation Plan Submitted:		Not reported
Remedial Action Underway:		Not reported
Post Remedial Action Monitoring Began:		Not reported
Enforcement Action Date:		Not reported
Historical Max MTBE Date:		Not reported
Hist Max MTBE Conc in Groundwater:		Not reported
Hist Max MTBE Conc in Soil:		Not reported
Significant Interim Remedial Action Taken:		Not reported
GW Qualifier:	Not reported	
Soil Qualifier:	Not reported	
Organization:	Not reported	
Owner Contact:	Not reported	
Responsible Party:	BLANK RP	
RP Address:	2821 VIA SOLA BLVD, PALOS VERDES ESTATE, CA 90274	
Program:	LUST	
Lat/Long:	34.1017093 / -1	
Local Agency Staff:	PEJ	
Beneficial Use:	Not reported	
Priority:	Not reported	
Cleanup Fund Id:	Not reported	
Suspended:	Not reported	
Assigned Name:	1900547-001GEN	
Summary:	07/24/97 - REC'D. LOC LETTER	

P68 **HOLLYWOOD CAR WASH** **CA LUST** **U001561187**
NNW **4810 HOLLYWOOD** **CA HIST CORTESE** **N/A**
1/4-1/2 **LOS ANGELES, CA 90027**
0.363 mi.
1914 ft. **Site 3 of 3 in cluster P**

Relative:
Higher

Actual:
417 ft.

LUST:

Region:	STATE
Global Id:	T0603700736
Latitude:	34.1017093
Longitude:	-118.2946761
Case Type:	LUST Cleanup Site
Status:	Completed - Case Closed
Status Date:	01/22/1997
Lead Agency:	LOS ANGELES RWQCB (REGION 4)
Case Worker:	YR
Local Agency:	LOS ANGELES, CITY OF
RB Case Number:	900270052
LOC Case Number:	Not reported
File Location:	Not reported
Potential Media Affect:	Aquifer used for drinking water supply
Potential Contaminants of Concern:	Gasoline
Site History:	Not reported

Click here to access the California GeoTracker records for this facility:

Contact:

Global Id:	T0603700736
Contact Type:	Regional Board Caseworker
Contact Name:	YUE RONG
Organization Name:	LOS ANGELES RWQCB (REGION 4)
Address:	320 W. 4TH ST., SUITE 200
City:	Los Angeles
Email:	yrong@waterboards.ca.gov
Phone Number:	Not reported

Global Id:	T0603700736
Contact Type:	Local Agency Caseworker
Contact Name:	ELOY LUNA
Organization Name:	LOS ANGELES, CITY OF
Address:	200 North Main Street, Suite 1780
City:	LOS ANGELES
Email:	eloy.luna@lacity.org
Phone Number:	Not reported

Status History:

Global Id:	T0603700736
Status:	Completed - Case Closed
Status Date:	01/22/1997

Global Id:	T0603700736
Status:	Open - Case Begin Date
Status Date:	07/19/1990

Global Id:	T0603700736
Status:	Open - Site Assessment
Status Date:	08/01/1990

Global Id:	T0603700736

HOLLYWOOD CAR WASH (Continued) **U001561187**

Status: Open - Site Assessment
Status Date: 01/23/1991

Regulatory Activities:
Global Id: T0603700736
Action Type: Other
Date: 07/19/1990
Action: Leak Reported

HIST CORTESE:
Region: CORTESE
Facility County Code: 19
Reg By: LTNKA
Reg Id: 900270052

69
WNW
1/4-1/2
0.369 mi.
1950 ft.

Relative:
Lower

Actual:
375 ft.

THRIFTY #183 **CA LUST** **S103065994**
5025 SUNSET BLVD W **CA HIST CORTESE** **N/A**
LOS FELIZ, CA 90027

LUST:
Region: STATE
Global Id: T0603700737
Latitude: 34.0982094
Longitude: -118.2988642
Case Type: LUST Cleanup Site
Status: Completed - Case Closed
Status Date: 01/07/2013
Lead Agency: LOS ANGELES RWQCB (REGION 4)
Case Worker: CET
Local Agency: LOS ANGELES, CITY OF
RB Case Number: 900270061
LOC Case Number: Not reported
File Location: Regional Board
Potential Media Affect: Aquifer used for drinking water supply
Potential Contaminants of Concern: Gasoline
Site History: Not reported

Click here to access the California GeoTracker records for this facility:

Contact:
Global Id: T0603700737
Contact Type: Regional Board Caseworker
Contact Name: CHANDRA TYLER
Organization Name: LOS ANGELES RWQCB (REGION 4)
Address: Not reported
City: R4 UNKNOWN
Email: cetyler@waterboards.ca.gov
Phone Number: Not reported

Global Id: T0603700737
Contact Type: Local Agency Caseworker
Contact Name: TBD
Organization Name: LOS ANGELES, CITY OF
Address: 200 N. MAIN ST. RM. 970

THRIFTY #183 (Continued) **S103065994**

City: LOS ANGELES
Email: Not reported
Phone Number: 2134826528

Status History:
Global Id: T0603700737
Status: Completed - Case Closed
Status Date: 01/07/2013

Global Id: T0603700737
Status: Open - Case Begin Date
Status Date: 07/08/1991

Global Id: T0603700737
Status: Open - Remediation
Status Date: 12/05/2003

Global Id: T0603700737
Status: Open - Remediation
Status Date: 05/06/2004

Global Id: T0603700737
Status: Open - Remediation
Status Date: 10/13/2007

Global Id: T0603700737
Status: Open - Site Assessment
Status Date: 07/08/1991

Global Id: T0603700737
Status: Open - Site Assessment
Status Date: 06/10/1992

Global Id: T0603700737
Status: Open - Site Assessment
Status Date: 07/27/1998

Regulatory Activities:
Global Id: T0603700737
Action Type: ENFORCEMENT
Date: 01/18/2002
Action: Staff Letter

Global Id: T0603700737
Action Type: ENFORCEMENT
Date: 04/09/2002
Action: Site Visit / Inspection / Sampling

Global Id: T0603700737
Action Type: RESPONSE
Date: 10/15/2008
Action: Monitoring Report - Quarterly

Global Id: T0603700737
Action Type: RESPONSE
Date: 01/15/2009

THRIFTY #183 (Continued) **S103065994**

Action: Monitoring Report - Quarterly

Global Id: T0603700737
Action Type: RESPONSE
Date: 04/15/2005
Action: Monitoring Report - Quarterly

Global Id: T0603700737
Action Type: RESPONSE
Date: 10/15/2005
Action: Monitoring Report - Quarterly

Global Id: T0603700737
Action Type: REMEDIATION
Date: 04/09/2002
Action: In Situ Physical/Chemical Treatment (other than SVE)

Global Id: T0603700737
Action Type: REMEDIATION
Date: 11/13/2007
Action: Ex Situ Physical/Chemical Treatment (other than P&T, SVE, or Excavation)

Global Id: T0603700737
Action Type: REMEDIATION
Date: 08/06/2009
Action: Other (Use Description Field)

Global Id: T0603700737
Action Type: REMEDIATION
Date: 04/09/2002
Action: In Situ Physical/Chemical Treatment (other than SVE)

Global Id: T0603700737
Action Type: REMEDIATION
Date: 04/09/2002
Action: Soil Vapor Extraction (SVE)

Global Id: T0603700737
Action Type: REMEDIATION
Date: 01/18/2001
Action: Excavation

Global Id: T0603700737
Action Type: ENFORCEMENT
Date: 10/31/2007
Action: Staff Letter

Global Id: T0603700737
Action Type: RESPONSE
Date: 07/15/2005
Action: Monitoring Report - Quarterly

Global Id: T0603700737
Action Type: RESPONSE
Date: 01/15/2006
Action: Monitoring Report - Quarterly

THRIFTY #183 (Continued) **S103065994**

Global Id: T0603700737
Action Type: ENFORCEMENT
Date: 04/16/2009
Action: Staff Letter

Global Id: T0603700737
Action Type: RESPONSE
Date: 01/15/2011
Action: Monitoring Report - Semi-Annually

Global Id: T0603700737
Action Type: RESPONSE
Date: 05/11/2011
Action: Interim Remedial Action Plan

Global Id: T0603700737
Action Type: RESPONSE
Date: 07/15/2009
Action: Monitoring Report - Semi-Annually

Global Id: T0603700737
Action Type: RESPONSE
Date: 09/13/2011
Action: Request for Closure

Global Id: T0603700737
Action Type: RESPONSE
Date: 07/15/2011
Action: Monitoring Report - Semi-Annually

Global Id: T0603700737
Action Type: Other
Date: 07/08/1991
Action: Leak Reported

Global Id: T0603700737
Action Type: RESPONSE
Date: 07/15/2002
Action: Monitoring Report - Quarterly

Global Id: T0603700737
Action Type: RESPONSE
Date: 04/15/2002
Action: Monitoring Report - Quarterly

Global Id: T0603700737
Action Type: RESPONSE
Date: 05/31/2002
Action: Other Report / Document

Global Id: T0603700737
Action Type: RESPONSE
Date: 07/15/2003
Action: Interim Remedial Action Plan

Global Id: T0603700737
Action Type: RESPONSE

THRIFTY #183 (Continued) **S103065994**

Date: 07/15/2006
Action: Monitoring Report - Quarterly

Global Id: T0603700737
Action Type: ENFORCEMENT
Date: 11/01/2012
Action: Notification - Preclosure

Global Id: T0603700737
Action Type: ENFORCEMENT
Date: 05/24/2012
Action: Staff Letter

Global Id: T0603700737
Action Type: RESPONSE
Date: 01/15/2012
Action: Other Report / Document

Global Id: T0603700737
Action Type: RESPONSE
Date: 07/15/2012
Action: Monitoring Report - Semi-Annually

Global Id: T0603700737
Action Type: RESPONSE
Date: 04/15/2003
Action: Monitoring Report - Quarterly

Global Id: T0603700737
Action Type: RESPONSE
Date: 01/15/2003
Action: Monitoring Report - Quarterly

Global Id: T0603700737
Action Type: RESPONSE
Date: 02/17/2004
Action: Interim Remedial Action Plan

Global Id: T0603700737
Action Type: RESPONSE
Date: 01/15/2004
Action: Monitoring Report - Quarterly

Global Id: T0603700737
Action Type: RESPONSE
Date: 07/15/2003
Action: Monitoring Report - Quarterly

Global Id: T0603700737
Action Type: RESPONSE
Date: 10/15/2004
Action: Monitoring Report - Quarterly

Global Id: T0603700737
Action Type: RESPONSE
Date: 04/15/2007
Action: Monitoring Report - Quarterly

THRIFTY #183 (Continued) **S103065994**

Global Id: T0603700737
Action Type: ENFORCEMENT
Date: 06/15/2009
Action: Staff Letter

Global Id: T0603700737
Action Type: ENFORCEMENT
Date: 06/15/2012
Action: Staff Letter

Global Id: T0603700737
Action Type: ENFORCEMENT
Date: 01/07/2013
Action: Closure/No Further Action Letter

Global Id: T0603700737
Action Type: RESPONSE
Date: 07/15/2012
Action: Well Installation Workplan

Global Id: T0603700737
Action Type: RESPONSE
Date: 08/29/2012
Action: Soil and Water Investigation Report

Global Id: T0603700737
Action Type: RESPONSE
Date: 10/15/2003
Action: Monitoring Report - Quarterly

Global Id: T0603700737
Action Type: RESPONSE
Date: 07/15/2007
Action: Monitoring Report - Quarterly

Global Id: T0603700737
Action Type: RESPONSE
Date: 10/15/2007
Action: Interim Remedial Action Plan

Global Id: T0603700737
Action Type: ENFORCEMENT
Date: 01/09/2009
Action: Staff Letter

Global Id: T0603700737
Action Type: ENFORCEMENT
Date: 05/15/1998
Action: Staff Letter

Global Id: T0603700737
Action Type: ENFORCEMENT
Date: 12/05/2003
Action: Staff Letter

Global Id: T0603700737
Action Type: RESPONSE

THRIFTY #183 (Continued) **S103065994**

Date: 05/22/2012
Action: Clean Up Fund - 5-Year Review Summary

Global Id: T0603700737
Action Type: RESPONSE
Date: 04/15/2003
Action: Monitoring Report - Quarterly

Global Id: T0603700737
Action Type: RESPONSE
Date: 12/23/2003
Action: Other Report / Document

Global Id: T0603700737
Action Type: ENFORCEMENT
Date: 05/06/2004
Action: Staff Letter

Global Id: T0603700737
Action Type: RESPONSE
Date: 10/15/2006
Action: Monitoring Report - Quarterly

Global Id: T0603700737
Action Type: RESPONSE
Date: 01/15/2005
Action: Monitoring Report - Quarterly

Global Id: T0603700737
Action Type: RESPONSE
Date: 01/15/2008
Action: Monitoring Report - Quarterly

Global Id: T0603700737
Action Type: RESPONSE
Date: 07/15/2004
Action: Monitoring Report - Quarterly

Global Id: T0603700737
Action Type: ENFORCEMENT
Date: 11/16/2011
Action: Staff Letter

Global Id: T0603700737
Action Type: RESPONSE
Date: 04/15/2008
Action: Monitoring Report - Quarterly

Global Id: T0603700737
Action Type: RESPONSE
Date: 04/15/2009
Action: Monitoring Report - Quarterly

Global Id: T0603700737
Action Type: RESPONSE
Date: 07/15/2008
Action: Monitoring Report - Quarterly

THRIFTY #183 (Continued) **S103065994**

Global Id: T0603700737
Action Type: RESPONSE
Date: 04/15/2009
Action: Remedial Progress Report

Global Id: T0603700737
Action Type: RESPONSE
Date: 04/15/2004
Action: Monitoring Report - Quarterly

Global Id: T0603700737
Action Type: RESPONSE
Date: 01/15/2007
Action: Monitoring Report - Quarterly

Global Id: T0603700737
Action Type: RESPONSE
Date: 10/15/2002
Action: Monitoring Report - Quarterly

Global Id: T0603700737
Action Type: RESPONSE
Date: 10/15/2010
Action: Monitoring Report - Semi-Annually

Global Id: T0603700737
Action Type: RESPONSE
Date: 09/22/2008
Action: Interim Remedial Action Plan

Global Id: T0603700737
Action Type: RESPONSE
Date: 04/15/2013
Action: Well Destruction Report

Global Id: T0603700737
Action Type: RESPONSE
Date: 05/31/2009
Action: Other Report / Document

Global Id: T0603700737
Action Type: RESPONSE
Date: 02/14/2008
Action: Interim Remedial Action Report

Global Id: T0603700737
Action Type: RESPONSE
Date: 10/15/2007
Action: Monitoring Report - Quarterly

Global Id: T0603700737
Action Type: RESPONSE
Date: 04/15/2006
Action: Monitoring Report - Quarterly

Global Id: T0603700737
Action Type: RESPONSE

THRIFTY #183 (Continued) **S103065994**

Date: 07/15/2010
Action: Monitoring Report - Semi-Annually

Global Id: T0603700737
Action Type: RESPONSE
Date: 03/22/2010
Action: Corrective Action Plan / Remedial Action Plan

Global Id: T0603700737
Action Type: REMEDIATION
Date: 11/13/2007
Action: In Situ Physical/Chemical Treatment (other than SVE)

LUST REG 4:
Region: 4
Regional Board: 04
County: Los Angeles
Facility Id: 900270061
Status: Remediation Plan
Substance: Gasoline
Substance Quantity: Not reported
Local Case No: Not reported
Case Type: Groundwater
Abatement Method Used at the Site: Not reported
Global ID: T0603700737
W Global ID: Not reported
Staff: MSH
Local Agency: 19050
Cross Street: MARIPOSA AVE
Enforcement Type: SEL
Date Leak Discovered: Not reported
Date Leak First Reported: 7/8/1991
Date Leak Record Entered: 6/10/1992
Date Confirmation Began: Not reported
Date Leak Stopped: Not reported
Date Case Last Changed on Database: 9/30/2002
Date the Case was Closed: Not reported
How Leak Discovered: Not reported
How Leak Stopped: Not reported
Cause of Leak: UNK
Leak Source: UNK
Operator: ALSO ADDRESS 5021 W SUNSET
Water System: Not reported
Well Name: Not reported
Approx. Dist To Production Well (ft): 10395.428319701648802594913842
Source of Cleanup Funding: UNK
Preliminary Site Assessment Workplan Submitted: 7/8/1991
Preliminary Site Assessment Began: 6/10/1992
Pollution Characterization Began: 7/27/1998
Remediation Plan Submitted: 12/5/2003
Remedial Action Underway: Not reported
Post Remedial Action Monitoring Began: 7/8/1991
Enforcement Action Date: 5/15/1998
Historical Max MTBE Date: 4/19/2000
Hist Max MTBE Conc in Groundwater: 133000
Hist Max MTBE Conc in Soil: Not reported

THRIFTY #183 (Continued) **S103065994**

Significant Interim Remedial Action Taken: Not reported
GW Qualifier: Not reported
Soil Qualifier: Not reported
Organization: Not reported
Owner Contact: Not reported
Responsible Party: CHRIS PENAITESCU
RP Address: P.O. BOX 2128
Program: LUST
Lat/Long: 34.0982094 / -1
Local Agency Staff: PEJ
Beneficial Use: Not reported
Priority: Not reported
Cleanup Fund Id: Not reported
Suspended: Not reported
Assigned Name: Not reported
Summary: OFFSITE WELLS INSTALLED 7/19 - 7/20/2000.; 10/9/00 3RD QTR GW MON RPT 2000; 1/16/01 4TH QTR GW MON RPT 2000; 4/11/01 1ST QTR GW MON RPT 2001

HIST CORTESE:
Region: CORTESE
Facility County Code: 19
Reg By: LTNKA
Reg Id: 900270061

Q70 **90074** **CA LUST** **U001561245**
SSE **4666 SANTA MONICA BLVD** **CA HIST UST** **N/A**
1/4-1/2 **LOS ANGELES, CA 90029**
0.371 mi.
1958 ft. **Site 1 of 2 in cluster Q**

Relative:
Lower

Actual:
337 ft.

LUST:
Region: STATE
Global Id: T0603712117
Latitude: 34.090874
Longitude: -118.291098
Case Type: LUST Cleanup Site
Status: Completed - Case Closed
Status Date: 10/22/2014
Lead Agency: LOS ANGELES RWQCB (REGION 4)
Case Worker: JH
Local Agency: LOS ANGELES, CITY OF
RB Case Number: 900290216
LOC Case Number: 3164
File Location: Regional Board
Potential Media Affect: Aquifer used for drinking water supply
Potential Contaminants of Concern: Other Solvent or Non-Petroleum Hydrocarbon
Site History: Not reported

Click here to access the California GeoTracker records for this facility:

Contact:
Global Id: T0603712117
Contact Type: Local Agency Caseworker
Contact Name: ANNA OLEKSZYK
Organization Name: LOS ANGELES, CITY OF
Address: 200 N. MAIN ST. RM. 970
City: LOS ANGELES
Email: Not reported

90074 (Continued) **U001561245**

Phone Number: 2139783686

Global Id: T0603712117
Contact Type: Regional Board Caseworker
Contact Name: JAY HUANG
Organization Name: LOS ANGELES RWQCB (REGION 4)
Address: 320 WEST 4TH STREET, SUITE 200
City: LOS ANGELES
Email: jhuang@waterboards.ca.gov
Phone Number: 2135766711

Status History:
Global Id: T0603712117
Status: Completed - Case Closed
Status Date: 10/22/2014

Global Id: T0603712117
Status: Open - Case Begin Date
Status Date: 02/04/2003

Global Id: T0603712117
Status: Open - Eligible for Closure
Status Date: 04/30/2014

Global Id: T0603712117
Status: Open - Site Assessment
Status Date: 02/04/2003

Global Id: T0603712117
Status: Open - Site Assessment
Status Date: 04/09/2003

Global Id: T0603712117
Status: Open - Site Assessment
Status Date: 07/01/2005

Global Id: T0603712117
Status: Open - Site Assessment
Status Date: 09/27/2006

Regulatory Activities:
Global Id: T0603712117
Action Type: RESPONSE
Date: 11/15/2010
Action: Soil and Water Investigation Workplan

Global Id: T0603712117
Action Type: RESPONSE
Date: 10/15/2008
Action: Monitoring Report - Quarterly

Global Id: T0603712117
Action Type: RESPONSE
Date: 07/15/2010
Action: Monitoring Report - Semi-Annually

90074 (Continued) **U001561245**

Global Id: T0603712117
Action Type: REMEDIATION
Date: 03/01/1998
Action: Excavation

Global Id: T0603712117
Action Type: RESPONSE
Date: 01/15/2011
Action: Monitoring Report - Semi-Annually

Global Id: T0603712117
Action Type: RESPONSE
Date: 07/15/2011
Action: Monitoring Report - Semi-Annually

Global Id: T0603712117
Action Type: RESPONSE
Date: 05/16/2006
Action: Well Installation Report

Global Id: T0603712117
Action Type: RESPONSE
Date: 01/15/2006
Action: Monitoring Report - Quarterly

Global Id: T0603712117
Action Type: RESPONSE
Date: 05/04/2011
Action: Site Assessment Report

Global Id: T0603712117
Action Type: RESPONSE
Date: 07/15/2009
Action: Monitoring Report - Semi-Annually

Global Id: T0603712117
Action Type: RESPONSE
Date: 04/15/2006
Action: Monitoring Report - Quarterly

Global Id: T0603712117
Action Type: Other
Date: 04/09/2003
Action: Leak Reported

Global Id: T0603712117
Action Type: RESPONSE
Date: 07/15/2006
Action: Monitoring Report - Quarterly

Global Id: T0603712117
Action Type: ENFORCEMENT
Date: 04/15/2014
Action: Notification - Preclosure

Global Id: T0603712117
Action Type: RESPONSE

90074 (Continued) **U001561245**

Date: 01/15/2012
Action: Monitoring Report - Semi-Annually

Global Id: T0603712117
Action Type: RESPONSE
Date: 01/15/2014
Action: Monitoring Report - Semi-Annually

Global Id: T0603712117
Action Type: RESPONSE
Date: 05/31/2013
Action: Request for Closure - Regulator Responded

Global Id: T0603712117
Action Type: RESPONSE
Date: 10/15/2007
Action: Monitoring Report - Quarterly

Global Id: T0603712117
Action Type: RESPONSE
Date: 01/15/2007
Action: Monitoring Report - Quarterly

Global Id: T0603712117
Action Type: Other
Date: 02/04/2003
Action: Leak Discovery

Global Id: T0603712117
Action Type: RESPONSE
Date: 05/15/2004
Action: Soil and Water Investigation Report

Global Id: T0603712117
Action Type: RESPONSE
Date: 10/17/2014
Action: Well Destruction Report

Global Id: T0603712117
Action Type: RESPONSE
Date: 04/15/2007
Action: Monitoring Report - Quarterly

Global Id: T0603712117
Action Type: ENFORCEMENT
Date: 10/15/2003
Action: Staff Letter

Global Id: T0603712117
Action Type: ENFORCEMENT
Date: 10/22/2014
Action: Closure/No Further Action Letter

Global Id: T0603712117
Action Type: RESPONSE
Date: 07/15/2012
Action: Monitoring Report - Semi-Annually

90074 (Continued) **U001561245**

Global Id: T0603712117
Action Type: RESPONSE
Date: 10/15/2004
Action: Monitoring Report - Quarterly

Global Id: T0603712117
Action Type: RESPONSE
Date: 09/12/2012
Action: Soil Vapor Intrusion Investigation Report

Global Id: T0603712117
Action Type: RESPONSE
Date: 10/15/2006
Action: Monitoring Report - Quarterly

Global Id: T0603712117
Action Type: RESPONSE
Date: 09/27/2006
Action: Soil and Water Investigation Workplan

Global Id: T0603712117
Action Type: RESPONSE
Date: 12/01/2003
Action: Soil and Water Investigation Workplan

Global Id: T0603712117
Action Type: RESPONSE
Date: 04/15/2013
Action: Monitoring Report - Semi-Annually

Global Id: T0603712117
Action Type: RESPONSE
Date: 10/15/2005
Action: Monitoring Report - Quarterly

Global Id: T0603712117
Action Type: RESPONSE
Date: 12/31/2007
Action: Well Installation Report

Global Id: T0603712117
Action Type: RESPONSE
Date: 07/15/2008
Action: Monitoring Report - Quarterly

Global Id: T0603712117
Action Type: ENFORCEMENT
Date: 06/15/2009
Action: Staff Letter

Global Id: T0603712117
Action Type: RESPONSE
Date: 09/26/2008
Action: Soil and Water Investigation Workplan

Global Id: T0603712117
Action Type: RESPONSE

90074 (Continued) **U001561245**

Date: 01/15/2009
Action: Monitoring Report - Quarterly

Global Id: T0603712117
Action Type: RESPONSE
Date: 04/15/2005
Action: Monitoring Report - Quarterly

Global Id: T0603712117
Action Type: RESPONSE
Date: 01/15/2005
Action: Monitoring Report - Quarterly

Global Id: T0603712117
Action Type: RESPONSE
Date: 07/15/2007
Action: Monitoring Report - Quarterly

Global Id: T0603712117
Action Type: RESPONSE
Date: 01/15/2008
Action: Monitoring Report - Quarterly

Global Id: T0603712117
Action Type: RESPONSE
Date: 04/15/2008
Action: Monitoring Report - Quarterly

Global Id: T0603712117
Action Type: RESPONSE
Date: 07/01/2005
Action: Soil and Water Investigation Workplan

Global Id: T0603712117
Action Type: ENFORCEMENT
Date: 02/11/2004
Action: Staff Letter

Global Id: T0603712117
Action Type: RESPONSE
Date: 04/15/2009
Action: Monitoring Report - Quarterly

Global Id: T0603712117
Action Type: RESPONSE
Date: 01/15/2010
Action: Monitoring Report - Semi-Annually

Global Id: T0603712117
Action Type: RESPONSE
Date: 07/15/2005
Action: Monitoring Report - Quarterly

HIST UST:
File Number: 00026BA4
URL: http://geotracker.waterboards.ca.gov/ustpdfs/pdf/00026BA4.pdf

90074 (Continued) **U001561245**

Region:	STATE
Facility ID:	00000061706
Facility Type:	Gas Station
Other Type:	Not reported
Contact Name:	BAROUTGIAN,ROBERT
Telephone:	2136699173
Owner Name:	CHEVRON U.S.A. INC.
Owner Address:	575 MARKET
Owner City,St,Zip:	SAN FRANCISCO, CA 94105
Total Tanks:	0005
Tank Num:	001
Container Num:	1
Year Installed:	1958
Tank Capacity:	00002000
Tank Used for:	PRODUCT
Type of Fuel:	Not reported
Container Construction Thickness:	0000170
Leak Detection:	Stock Inventor
Tank Num:	002
Container Num:	2
Year Installed:	1958
Tank Capacity:	00006000
Tank Used for:	PRODUCT
Type of Fuel:	Not reported
Container Construction Thickness:	0000250
Leak Detection:	Stock Inventor
Tank Num:	003
Container Num:	3
Year Installed:	1958
Tank Capacity:	00005000
Tank Used for:	PRODUCT
Type of Fuel:	Not reported
Container Construction Thickness:	0000250
Leak Detection:	Stock Inventor
Tank Num:	004
Container Num:	4
Year Installed:	1968
Tank Capacity:	00010000
Tank Used for:	PRODUCT
Type of Fuel:	Not reported
Container Construction Thickness:	0000250
Leak Detection:	Stock Inventor
Tank Num:	005
Container Num:	5
Year Installed:	1958
Tank Capacity:	00000550
Tank Used for:	WASTE
Type of Fuel:	Not reported
Container Construction Thickness:	0000100
Leak Detection:	Stock Inventor

90074 (Continued) **U001561245**

Click here for Geo Tracker PDF:

Q71 **CHEVRON #9-0074** **CA LUST** **S106116258**
SSE **4666 SANTA MONICA BLVD** **N/A**
1/4-1/2 **LOS ANGELES, CA 90029**
0.371 mi.
1958 ft. **Site 2 of 2 in cluster Q**

Relative:
Lower

Actual:
337 ft.

LUST REG 4:

Region:	4	
Regional Board:	04	
County:	Los Angeles	
Facility Id:	900290216	
Status:	Pollution Characterization	
Substance:	Hydrocarbons	
Substance Quantity:	Not reported	
Local Case No:	3164	
Case Type:	Undefined	
Abatement Method Used at the Site:		Not reported
Global ID:	T0603712117	
W Global ID:	Not reported	
Staff:	JH	
Local Agency:	19050	
Cross Street:	VERMONT	
Enforcement Type:	SEL	
Date Leak Discovered:	2/4/2003	
Date Leak First Reported:		4/9/2003
Date Leak Record Entered:	Not reported	
Date Confirmation Began:	4/9/2003	
Date Leak Stopped:	Not reported	
Date Case Last Changed on Database:		Not reported
Date the Case was Closed:		Not reported
How Leak Discovered:	OM	
How Leak Stopped:	Not reported	
Cause of Leak:	UNK	
Leak Source:	UNK	
Operator:	Not reported	
Water System:	Not reported	
Well Name:	Not reported	
Approx. Dist To Production Well (ft):		Not reported
Source of Cleanup Funding:		UNK
Preliminary Site Assessment Workplan Submitted:		Not reported
Preliminary Site Assessment Began:		Not reported
Pollution Characterization Began:		12/3/2003
Remediation Plan Submitted:		Not reported
Remedial Action Underway:		Not reported
Post Remedial Action Monitoring Began:		Not reported
Enforcement Action Date:		Not reported
Historical Max MTBE Date:		4/1/2004
Hist Max MTBE Conc in Groundwater:		9800
Hist Max MTBE Conc in Soil:		4100
Significant Interim Remedial Action Taken:		Not reported
GW Qualifier:	=	
Soil Qualifier:	=	
Organization:	Not reported	
Owner Contact:	Not reported	
Responsible Party:	MR. Y. M. TUAN	
RP Address:	P.O. BOX 2292	

CHEVRON #9-0074 (Continued) **S106116258**

Program:	LUST
Lat/Long:	0 / 0
Local Agency Staff:	Not reported
Beneficial Use:	Not reported
Priority:	Not reported
Cleanup Fund Id:	Not reported
Suspended:	Not reported
Assigned Name:	Not reported
Summary:	Not reported

R72 **EDGEMONT HOSPITAL** **CA LUST** **S100273140**
NNW **4841 HOLLYWOOD** **CA HIST CORTESE** **N/A**
1/4-1/2 **LOS ANGELES, CA 90027**
0.393 mi.
2077 ft. **Site 1 of 5 in cluster R**

Relative:
Higher

Actual:
415 ft.

LUST:

Region:	STATE
Global Id:	T0603700738
Latitude:	34.1019173
Longitude:	-118.2951721
Case Type:	LUST Cleanup Site
Status:	Completed - Case Closed
Status Date:	07/30/1996
Lead Agency:	LOS ANGELES RWQCB (REGION 4)
Case Worker:	YR
Local Agency:	LOS ANGELES, CITY OF
RB Case Number:	900270089
LOC Case Number:	Not reported
File Location:	Not reported
Potential Media Affect:	Aquifer used for drinking water supply
Potential Contaminants of Concern:	Gasoline
Site History:	Not reported

Click here to access the California GeoTracker records for this facility:

Contact:

Global Id:	T0603700738
Contact Type:	Regional Board Caseworker
Contact Name:	YUE RONG
Organization Name:	LOS ANGELES RWQCB (REGION 4)
Address:	320 W. 4TH ST., SUITE 200
City:	Los Angeles
Email:	yrong@waterboards.ca.gov
Phone Number:	Not reported

Global Id:	T0603700738
Contact Type:	Local Agency Caseworker
Contact Name:	ELOY LUNA
Organization Name:	LOS ANGELES, CITY OF
Address:	200 North Main Street, Suite 1780
City:	LOS ANGELES
Email:	eloy.luna@lacity.org
Phone Number:	Not reported

Status History:

Global Id:	T0603700738
Status:	Completed - Case Closed

EDGEMONT HOSPITAL (Continued) **S100273140**

Status Date: 07/30/1996

Global Id: T0603700738
Status: Open - Case Begin Date
Status Date: 05/26/1988

Global Id: T0603700738
Status: Open - Site Assessment
Status Date: 11/15/1994

Global Id: T0603700738
Status: Open - Site Assessment
Status Date: 01/10/1995

Regulatory Activities:
Global Id: T0603700738
Action Type: Other
Date: 05/26/1988
Action: Leak Discovery

Global Id: T0603700738
Action Type: Other
Date: 03/21/1991
Action: Leak Reported

HIST CORTESE:
Region: CORTESE
Facility County Code: 19
Reg By: LTNKA
Reg Id: 900270089

R73 **EDGEMONT HOSPITAL** **CA LUST** **S105051381**
NNW **4841 HOLLYWOOD BLVD** **N/A**
1/4-1/2 **LOS FELIZ, CA 90027**
0.393 mi.
2077 ft. **Site 2 of 5 in cluster R**

Relative:
Higher

Actual:
415 ft.

LUST REG 4:
Region: 4
Regional Board: 04
County: Los Angeles
Facility Id: 900270089
Status: Case Closed
Substance: Gasoline
Substance Quantity: Not reported
Local Case No: Not reported
Case Type: Groundwater
Abatement Method Used at the Site: Not reported
Global ID: T0603700738
W Global ID: W0603700547
Staff: UNK
Local Agency: 19050
Cross Street: EDGEMONT AVE
Enforcement Type: Not reported
Date Leak Discovered: 5/26/1988
Date Leak First Reported: 3/21/1991

EDGEMONT HOSPITAL (Continued) **S105051381**

Date Leak Record Entered:	3/15/1991	
Date Confirmation Began:	Not reported	
Date Leak Stopped:	Not reported	
Date Case Last Changed on Database:		1/10/1995
Date the Case was Closed:		7/30/1996
How Leak Discovered:	Not reported	
How Leak Stopped:	Not reported	
Cause of Leak:	UNK	
Leak Source:	UNK	
Operator:	Not reported	
Water System:	FIRSTONE SCOUT RESRVTN (BOY SCOUT COUN)	
Well Name:	Not reported	
Approx. Dist To Production Well (ft):		12551.738322364562467791417538
Source of Cleanup Funding:		UNK
Preliminary Site Assessment Workplan Submitted:		11/15/1994
Preliminary Site Assessment Began:		1/10/1995
Pollution Characterization Began:		Not reported
Remediation Plan Submitted:		Not reported
Remedial Action Underway:		Not reported
Post Remedial Action Monitoring Began:		Not reported
Enforcement Action Date:		Not reported
Historical Max MTBE Date:		Not reported
Hist Max MTBE Conc in Groundwater:		Not reported
Hist Max MTBE Conc in Soil:		Not reported
Significant Interim Remedial Action Taken:		Not reported
GW Qualifier:	Not reported	
Soil Qualifier:	Not reported	
Organization:	Not reported	
Owner Contact:	Not reported	
Responsible Party:	EDGEMONT HOSPITAL	
RP Address:	4841 HOLLYWOOD BLVD, LOS ANGELES CA 90027	
Program:	LUST	
Lat/Long:	34.1019173 / -1	
Local Agency Staff:	PEJ	
Beneficial Use:	Not reported	
Priority:	Not reported	
Cleanup Fund Id:	Not reported	
Suspended:	Not reported	
Assigned Name:	1900547-001GEN	
Summary:	Not reported	

R74 **UNOCAL #3837 (FORMER)** **CA LUST** **S110654446**
NW **4900 HOLLYWOOD BLVD W** **N/A**
1/4-1/2 **LOS FELIZ, CA 90027**
0.397 mi.
2094 ft. **Site 3 of 5 in cluster R**

Relative:
Higher

Actual:
407 ft.

LUST:

Region:	STATE
Global Id:	T0603700733
Latitude:	34.1016723
Longitude:	-118.2961862
Case Type:	LUST Cleanup Site
Status:	Completed - Case Closed
Status Date:	09/08/1997
Lead Agency:	LOS ANGELES RWQCB (REGION 4)
Case Worker:	Not reported
Local Agency:	LOS ANGELES, CITY OF

UNOCAL #3837 (FORMER) (Continued) **S110654446**

RB Case Number: 900270025
LOC Case Number: Not reported
File Location: Not reported
Potential Media Affect: Aquifer used for drinking water supply
Potential Contaminants of Concern: Gasoline
Site History: Not reported

Click here to access the California GeoTracker records for this facility:

Contact:
Global Id: T0603700733
Contact Type: Local Agency Caseworker
Contact Name: ELOY LUNA
Organization Name: LOS ANGELES, CITY OF
Address: 200 North Main Street, Suite 1780
City: LOS ANGELES
Email: eloy.luna@lacity.org
Phone Number: Not reported

Status History:
Global Id: T0603700733
Status: Completed - Case Closed
Status Date: 09/08/1997

Global Id: T0603700733
Status: Open - Case Begin Date
Status Date: 08/01/1989

Global Id: T0603700733
Status: Open - Remediation
Status Date: 11/02/1990

Global Id: T0603700733
Status: Open - Remediation
Status Date: 05/16/1994

Global Id: T0603700733
Status: Open - Verification Monitoring
Status Date: 01/24/1997

Regulatory Activities:
Global Id: T0603700733
Action Type: Other
Date: 08/01/1989
Action: Leak Reported

R75 **SERVICE STATION 3837** **CA LUST** **1000166588**
NW **4900 W HOLLYWOOD BLVD** **CA SWEEPS UST** **N/A**
1/4-1/2 **LOS ANGELES, CA 90027** **CA HIST UST**
0.397 mi. **CA FID UST**
2094 ft. **Site 4 of 5 in cluster R** **CA HIST CORTESE**

Relative: Higher

Actual: 407 ft.

LUST REG 4:
Region: 4
Regional Board: 04
County: Los Angeles

SERVICE STATION 3837 (Continued) **1000166588**

Facility Id:	900270025	
Status:	Case Closed	
Substance:	Gasoline	
Substance Quantity:	Not reported	
Local Case No:	Not reported	
Case Type:	Groundwater	
Abatement Method Used at the Site:		Remove Free Product
Global ID:	T0603700733	
W Global ID:	W0603700547	
Staff:	MSH	
Local Agency:	19050	
Cross Street:	EDGEMONT ST	
Enforcement Type:	Not reported	
Date Leak Discovered:	Not reported	
Date Leak First Reported:		8/1/1989
Date Leak Record Entered:	10/13/1989	
Date Confirmation Began:	Not reported	
Date Leak Stopped:	Not reported	
Date Case Last Changed on Database:		10/23/1997
Date the Case was Closed:		9/8/1997
How Leak Discovered:	Not reported	
How Leak Stopped:	Not reported	
Cause of Leak:	Not reported	
Leak Source:	UNK	
Operator:	Not reported	
Water System:	FIRSTONE SCOUT RESRVTN (BOY SCOUT COUN)	
Well Name:	Not reported	
Approx. Dist To Production Well (ft):		12704.259857396884094970944146
Source of Cleanup Funding:		UNK
Preliminary Site Assessment Workplan Submitted:		Not reported
Preliminary Site Assessment Began:		Not reported
Pollution Characterization Began:		Not reported
Remediation Plan Submitted:		11/2/1990
Remedial Action Underway:		5/16/1994
Post Remedial Action Monitoring Began:		1/24/1997
Enforcement Action Date:		Not reported
Historical Max MTBE Date:		Not reported
Hist Max MTBE Conc in Groundwater:		Not reported
Hist Max MTBE Conc in Soil:		Not reported
Significant Interim Remedial Action Taken:		Yes
GW Qualifier:	Not reported	
Soil Qualifier:	Not reported	
Organization:	Not reported	
Owner Contact:	Not reported	
Responsible Party:	UNOCAL CORPORATION	
RP Address:	376 S. VALENCIA AVE., BREA, CA 92823	
Program:	LUST	
Lat/Long:	34.1016723 / -1	
Local Agency Staff:	PEJ	
Beneficial Use:	Not reported	
Priority:	Not reported	
Cleanup Fund Id:	Not reported	
Suspended:	Not reported	
Assigned Name:	1900547-001GEN	
Summary:	01/16/97 - 4TH QTR/VE SYSTEM O&M RPT 03/06/97 - 1ST QTR 1997 VE SYSTEM O&M RPT 07/15/97 - 2ND QTR 1997 VE SYSTEM O&M RPT 10/23/97 - WELL ABANDONMENT	

SERVICE STATION 3837 (Continued) **1000166588**

RPT

SWEEPS UST:

Status:	Not reported
Comp Number:	1343
Number:	Not reported
Board Of Equalization:	44-000051
Referral Date:	Not reported
Action Date:	Not reported
Created Date:	Not reported
Owner Tank Id:	Not reported
SWRCB Tank Id:	19-050-001343-000001
Tank Status:	Not reported
Capacity:	11763
Active Date:	Not reported
Tank Use:	M.V. FUEL
STG:	PRODUCT
Content:	REG UNLEADED
Number Of Tanks:	3

Status:	Not reported
Comp Number:	1343
Number:	Not reported
Board Of Equalization:	44-000051
Referral Date:	Not reported
Action Date:	Not reported
Created Date:	Not reported
Owner Tank Id:	Not reported
SWRCB Tank Id:	19-050-001343-000002
Tank Status:	Not reported
Capacity:	11763
Active Date:	Not reported
Tank Use:	M.V. FUEL
STG:	PRODUCT
Content:	REG UNLEADED
Number Of Tanks:	Not reported

Status:	Not reported
Comp Number:	1343
Number:	Not reported
Board Of Equalization:	44-000051
Referral Date:	Not reported
Action Date:	Not reported
Created Date:	Not reported
Owner Tank Id:	Not reported
SWRCB Tank Id:	19-050-001343-000003
Tank Status:	Not reported
Capacity:	280
Active Date:	Not reported
Tank Use:	OIL
STG:	WASTE
Content:	WASTE OIL
Number Of Tanks:	Not reported

HIST UST:

File Number:	000291EE

SERVICE STATION 3837 (Continued) **1000166588**

URL: http://geotracker.waterboards.ca.gov/ustpdfs/pdf/000291EE.pdf
Region: STATE
Facility ID: 00000018969
Facility Type: Gas Station
Other Type: Not reported
Contact Name: VAHE ARTIN BERBERIAN
Telephone: 2136637230
Owner Name: UNION OIL COMPANY OF CALIFORNI
Owner Address: 3701 WILSHIRE BLVD STE 830
Owner City,St,Zip: LOS ANGELES, CA 90010
Total Tanks: 0003

Tank Num: 001
Container Num: 3837-1
Year Installed: 1982
Tank Capacity: 00011763
Tank Used for: PRODUCT
Type of Fuel: UNLEADED
Container Construction Thickness: Not reported
Leak Detection: Stock Inventor, Pressure Test, 10

Tank Num: 002
Container Num: 383702
Year Installed: 1982
Tank Capacity: 00011763
Tank Used for: PRODUCT
Type of Fuel: PREMIUM
Container Construction Thickness: Not reported
Leak Detection: Stock Inventor, Pressure Test, 10

Tank Num: 003
Container Num: 3837-4
Year Installed: 1954
Tank Capacity: 00000280
Tank Used for: WASTE
Type of Fuel: WASTE OIL
Container Construction Thickness: Not reported
Leak Detection: Stock Inventor, Pressure Test, 10

Click here for Geo Tracker PDF:

CA FID UST:
Facility ID: 19002130
Regulated By: UTNKI
Regulated ID: 00018969
Cortese Code: Not reported
SIC Code: Not reported
Facility Phone: 2136637230
Mail To: Not reported
Mailing Address: 3701 WILSHIRE BLVD-SUITE
Mailing Address 2: Not reported
Mailing City,St,Zip: LOS ANGELES 900270000
Contact: Not reported
Contact Phone: Not reported
DUNs Number: Not reported
NPDES Number: Not reported
EPA ID: Not reported

SERVICE STATION 3837 (Continued) **1000166588**

Comments: Not reported
Status: Inactive

HIST CORTESE:
Region: CORTESE
Facility County Code: 19
Reg By: LTNKA
Reg Id: 900270025

S76 **METRO RAIL,VERMONT& SM ST** **CA HIST CORTESE** **S102433327**
South **1027 VERMONT** **N/A**
1/4-1/2 **LOS ANGELES, CA 90017**
0.405 mi.
2137 ft. **Site 1 of 2 in cluster S**

Relative:
Lower

Actual:
332 ft.

HIST CORTESE:
Region: CORTESE
Facility County Code: 19
Reg By: LTNKA
Reg Id: 900170134

S77 **METRO RAIL,VERMONT& SM STATION** **CA LUST** **S104406280**
South **1027 VERMONT AVE N** **N/A**
1/4-1/2 **LOS ANGELES, CA 90029**
0.407 mi.
2151 ft. **Site 2 of 2 in cluster S**

Relative:
Lower

Actual:
330 ft.

LUST:
Region: STATE
Global Id: T0603700593
Latitude: 34.0901983
Longitude: -118.2917652
Case Type: LUST Cleanup Site
Status: Completed - Case Closed
Status Date: 09/25/1997
Lead Agency: LOS ANGELES RWQCB (REGION 4)
Case Worker: Not reported
Local Agency: LOS ANGELES, CITY OF
RB Case Number: 900170134
LOC Case Number: Not reported
File Location: Not reported
Potential Media Affect: Aquifer used for drinking water supply
Potential Contaminants of Concern: Gasoline
Site History: Not reported

Click here to access the California GeoTracker records for this facility:

Contact:
Global Id: T0603700593
Contact Type: Local Agency Caseworker
Contact Name: ELOY LUNA
Organization Name: LOS ANGELES, CITY OF
Address: 200 North Main Street, Suite 1780
City: LOS ANGELES
Email: eloy.luna@lacity.org
Phone Number: Not reported

METRO RAIL,VERMONT& SM STATION (Continued) **S104406280**

Status History:

Global Id:	T0603700593
Status:	Completed - Case Closed
Status Date:	09/25/1997
Global Id:	T0603700593
Status:	Open - Case Begin Date
Status Date:	05/01/1993
Global Id:	T0603700593
Status:	Open - Site Assessment
Status Date:	02/14/1994
Global Id:	T0603700593
Status:	Open - Site Assessment
Status Date:	07/25/1997

Regulatory Activities:

Global Id:	T0603700593
Action Type:	Other
Date:	05/01/1993
Action:	Leak Reported

LUST REG 4:

Region:	4	
Regional Board:	04	
County:	Los Angeles	
Facility Id:	900170134	
Status:	Case Closed	
Substance:	Gasoline	
Substance Quantity:	Not reported	
Local Case No:	Not reported	
Case Type:	Groundwater	
Abatement Method Used at the Site:		Not reported
Global ID:	T0603700593	
W Global ID:	Not reported	
Staff:	JD	
Local Agency:	19050	
Cross Street:	WILLOW BROOK AVE	
Enforcement Type:	Not reported	
Date Leak Discovered:	Not reported	
Date Leak First Reported:		5/1/1993
Date Leak Record Entered:	9/23/1994	
Date Confirmation Began:	Not reported	
Date Leak Stopped:	Not reported	
Date Case Last Changed on Database:		9/26/1997
Date the Case was Closed:		9/25/1997
How Leak Discovered:	Not reported	
How Leak Stopped:	Not reported	
Cause of Leak:	UNK	
Leak Source:	UNK	
Operator:	FORMER IHOP SITE	
Water System:	Not reported	
Well Name:	Not reported	
Approx. Dist To Production Well (ft):		8300.592567612828066113482191

METRO RAIL,VERMONT& SM STATION (Continued) **S104406280**

Source of Cleanup Funding:	UNK
Preliminary Site Assessment Workplan Submitted:	Not reported
Preliminary Site Assessment Began:	2/14/1994
Pollution Characterization Began:	7/25/1997
Remediation Plan Submitted:	Not reported
Remedial Action Underway:	Not reported
Post Remedial Action Monitoring Began:	Not reported
Enforcement Action Date:	Not reported
Historical Max MTBE Date:	Not reported
Hist Max MTBE Conc in Groundwater:	Not reported
Hist Max MTBE Conc in Soil:	Not reported
Significant Interim Remedial Action Taken:	Not reported
GW Qualifier:	Not reported
Soil Qualifier:	Not reported
Organization:	Not reported
Owner Contact:	Not reported
Responsible Party:	LA CO METROPOLITAN TRANSP.AUTH
RP Address:	ONE GATEWAY PLAZA, LOS ANGELES, CA 90012
Program:	LUST
Lat/Long:	34.0898949 / -1
Local Agency Staff:	PEJ
Beneficial Use:	Not reported
Priority:	Not reported
Cleanup Fund Id:	Not reported
Suspended:	Not reported
Assigned Name:	Not reported
Summary:	7/97 - MTBE MONITORING RPT

78
ENE
1/4-1/2
0.429 mi.
2267 ft.

SAV-MOR OIL CO. #343
4359 SUNSET BLVD
LOS ANGELES, CA 90027

CA LUST **S102436504**
CA HIST UST **N/A**
CA HIST CORTESE

Relative:
Higher

Actual:
395 ft.

LUST:

Region:	STATE
Global Id:	T0603700735
Latitude:	34.0958391
Longitude:	-118.2840971
Case Type:	LUST Cleanup Site
Status:	Completed - Case Closed
Status Date:	11/27/1996
Lead Agency:	LOS ANGELES RWQCB (REGION 4)
Case Worker:	YR
Local Agency:	LOS ANGELES, CITY OF
RB Case Number:	900270043
LOC Case Number:	Not reported
File Location:	Not reported
Potential Media Affect:	Aquifer used for drinking water supply
Potential Contaminants of Concern:	Gasoline
Site History:	Not reported

Click here to access the California GeoTracker records for this facility:

Contact:

Global Id:	T0603700735
Contact Type:	Regional Board Caseworker
Contact Name:	YUE RONG

SAV-MOR OIL CO. #343 (Continued) **S102436504**

Organization Name: LOS ANGELES RWQCB (REGION 4)
Address: 320 W. 4TH ST., SUITE 200
City: Los Angeles
Email: yrong@waterboards.ca.gov
Phone Number: Not reported

Global Id: T0603700735
Contact Type: Local Agency Caseworker
Contact Name: ELOY LUNA
Organization Name: LOS ANGELES, CITY OF
Address: 200 North Main Street, Suite 1780
City: LOS ANGELES
Email: eloy.luna@lacity.org
Phone Number: Not reported

Status History:
Global Id: T0603700735
Status: Completed - Case Closed
Status Date: 11/27/1996

Global Id: T0603700735
Status: Open - Case Begin Date
Status Date: 07/17/1992

Global Id: T0603700735
Status: Open - Site Assessment
Status Date: 07/22/1992

Regulatory Activities:
Global Id: T0603700735
Action Type: Other
Date: 07/17/1992
Action: Leak Reported

LUST REG 4:
Region: 4
Regional Board: 04
County: Los Angeles
Facility Id: 900270043
Status: Case Closed
Substance: Gasoline
Substance Quantity: Not reported
Local Case No: Not reported
Case Type: Groundwater
Abatement Method Used at the Site: Excavate and Dispose
Global ID: T0603700735
W Global ID: W0603700547
Staff: UNK
Local Agency: 19050
Cross Street: FOUNTAIN AVE.
Enforcement Type: Not reported
Date Leak Discovered: Not reported
Date Leak First Reported: 7/17/1992
Date Leak Record Entered: 7/11/1992
Date Confirmation Began: Not reported

SAV-MOR OIL CO. #343 (Continued) **S102436504**

Date Leak Stopped: Not reported
Date Case Last Changed on Database: 7/22/1992
Date the Case was Closed: 11/27/1996
How Leak Discovered: Not reported
How Leak Stopped: Not reported
Cause of Leak: UNK
Leak Source: UNK
Operator: OLD CASE #072292-01
Water System: FIRSTONE SCOUT RESRVTN (BOY SCOUT COUN)
Well Name: Not reported
Approx. Dist To Production Well (ft): 9420.675375668924799279474779
Source of Cleanup Funding: UNK
Preliminary Site Assessment Workplan Submitted: Not reported
Preliminary Site Assessment Began: 7/22/1992
Pollution Characterization Began: Not reported
Remediation Plan Submitted: Not reported
Remedial Action Underway: Not reported
Post Remedial Action Monitoring Began: Not reported
Enforcement Action Date: Not reported
Historical Max MTBE Date: Not reported
Hist Max MTBE Conc in Groundwater: Not reported
Hist Max MTBE Conc in Soil: Not reported
Significant Interim Remedial Action Taken: Yes
GW Qualifier: Not reported
Soil Qualifier: Not reported
Organization: Not reported
Owner Contact: Not reported
Responsible Party: SAV-MOR OIL CO.
RP Address: 5150 WILSHIRE BLVD., SUITE 100, LOS ANGELES, 90036-4302
Program: LUST
Lat/Long: 34.0983366 / -1
Local Agency Staff: PEJ
Beneficial Use: Not reported
Priority: Not reported
Cleanup Fund Id: Not reported
Suspended: Not reported
Assigned Name: 1900547-001GEN
Summary: Not reported

HIST CORTESE:
Region: CORTESE
Facility County Code: 19
Reg By: LTNKA
Reg Id: 900270043

R79 **SHELL OIL CO (FORMER)** **CA LUST** **S102590752**
NW **4905 HOLLYWOOD BLVD** **CA HIST CORTESE** **N/A**
1/4-1/2 **LOS ANGELES, CA 90027**
0.437 mi.
2305 ft. **Site 5 of 5 in cluster R**

Relative:
Higher

Actual:
410 ft.

LUST:
Region: STATE
Global Id: T0603700747
Latitude: 34.102094
Longitude: -118.296372
Case Type: LUST Cleanup Site

SHELL OIL CO (FORMER) (Continued) **S102590752**

Status: Completed - Case Closed
Status Date: 04/11/1997
Lead Agency: LOS ANGELES, CITY OF
Case Worker: EL
Local Agency: LOS ANGELES, CITY OF
RB Case Number: 900270189
LOC Case Number: Not reported
File Location: Not reported
Potential Media Affect: Soil
Potential Contaminants of Concern: Gasoline
Site History: Not reported

Click here to access the California GeoTracker records for this facility:

Contact:
Global Id: T0603700747
Contact Type: Regional Board Caseworker
Contact Name: YUE RONG
Organization Name: LOS ANGELES RWQCB (REGION 4)
Address: 320 W. 4TH ST., SUITE 200
City: Los Angeles
Email: yrong@waterboards.ca.gov
Phone Number: Not reported

Global Id: T0603700747
Contact Type: Local Agency Caseworker
Contact Name: ELOY LUNA
Organization Name: LOS ANGELES, CITY OF
Address: 200 North Main Street, Suite 1780
City: LOS ANGELES
Email: eloy.luna@lacity.org
Phone Number: Not reported

Status History:
Global Id: T0603700747
Status: Completed - Case Closed
Status Date: 04/11/1997

Global Id: T0603700747
Status: Open - Case Begin Date
Status Date: 02/17/1997

Global Id: T0603700747
Status: Open - Site Assessment
Status Date: 02/17/1997

Regulatory Activities:
Global Id: T0603700747
Action Type: Other
Date: 12/17/1997
Action: Leak Reported

LUST REG 4:
Region: 4
Regional Board: 04

SHELL OIL CO (FORMER) (Continued) **S102590752**

County:	Los Angeles	
Facility Id:	900270189	
Status:	Case Closed	
Substance:	Gasoline	
Substance Quantity:	Not reported	
Local Case No:	Not reported	
Case Type:	Soil	
Abatement Method Used at the Site:		Not reported
Global ID:	T0603700747	
W Global ID:	W0603700547	
Staff:	UNK	
Local Agency:	19050	
Cross Street:	KENMORE AVE	
Enforcement Type:	Not reported	
Date Leak Discovered:	Not reported	
Date Leak First Reported:		12/17/1997
Date Leak Record Entered:	7/2/1997	
Date Confirmation Began:	Not reported	
Date Leak Stopped:	Not reported	
Date Case Last Changed on Database:		4/11/1997
Date the Case was Closed:		4/11/1997
How Leak Discovered:	Not reported	
How Leak Stopped:	Not reported	
Cause of Leak:	Not reported	
Leak Source:	Not reported	
Operator:	Not reported	
Water System:	FIRSTONE SCOUT RESRVTN (BOY SCOUT COUN)	
Well Name:	Not reported	
Approx. Dist To Production Well (ft):		12780.078047870718262597905916
Source of Cleanup Funding:		Not reported
Preliminary Site Assessment Workplan Submitted:		Not reported
Preliminary Site Assessment Began:		2/17/1997
Pollution Characterization Began:		Not reported
Remediation Plan Submitted:		Not reported
Remedial Action Underway:		Not reported
Post Remedial Action Monitoring Began:		Not reported
Enforcement Action Date:		Not reported
Historical Max MTBE Date:		Not reported
Hist Max MTBE Conc in Groundwater:		Not reported
Hist Max MTBE Conc in Soil:		Not reported
Significant Interim Remedial Action Taken:		Not reported
GW Qualifier:	Not reported	
Soil Qualifier:	Not reported	
Organization:	Not reported	
Owner Contact:	Not reported	
Responsible Party:	BANK OF AMERICA, NT & SA	
RP Address:	P.O. BOX 60249, LOS ANGELES, CA 90060	
Program:	LUST	
Lat/Long:	34.1018913 / -1	
Local Agency Staff:	PEJ	
Beneficial Use:	Not reported	
Priority:	Not reported	
Cleanup Fund Id:	Not reported	
Suspended:	Not reported	
Assigned Name:	1900547-001GEN	
Summary:	Not reported	

SHELL OIL CO (FORMER) (Continued) **S102590752**

HIST CORTESE:
Region: CORTESE
Facility County Code: 19
Reg By: LTNKA
Reg Id: 900270189

T80 **LA VIRGIL AVENUE YARD** **RCRA-SQG** **1000433298**
SSE **4550 SANTA MONICA BLVD** **CA LUST** **CAD981988934**
1/4-1/2 **LOS ANGELES, CA 90029** **FINDS**
0.438 mi. **CA HIST CORTESE**
2310 ft. **Site 1 of 3 in cluster T** **ECHO**

Relative:
Lower

Actual:
330 ft.

RCRA-SQG:
Date form received by agency: 03/25/1987
Facility name: LA VIRGIL AVENUE YARD
Facility address: 4550 SANTA MONICA BLVD
LOS ANGELES, CA 90029
EPA ID: CAD981988934
Mailing address: 200 N MAIN RM EIGHTH HUNDREDCH
LOS ANGELES, CA 90012
Contact: ENVIRONMENTAL MANAGER
Contact address: 4550 SANTA MONICA BLVD
LOS ANGELES, CA 90029
Contact country: US
Contact telephone: (213) 485-7527
Contact email: Not reported
EPA Region: 09
Classification: Small Small Quantity Generator
Description: Handler: generates more than 100 and less than 1000 kg of hazardous waste during any calendar month and accumulates less than 6000 kg of hazardous waste at any time; or generates 100 kg or less of hazardous waste during any calendar month, and accumulates more than 1000 kg of hazardous waste at any time

Owner/Operator Summary:
Owner/operator name: CITY OF LOS ANGELES
Owner/operator address: NOT REQUIRED
NOT REQUIRED, ME 99999
Owner/operator country: Not reported
Owner/operator telephone: (415) 555-1212
Legal status: Municipal
Owner/Operator Type: Owner
Owner/Op start date: Not reported
Owner/Op end date: Not reported

Owner/operator name: NOT REQUIRED
Owner/operator address: NOT REQUIRED
NOT REQUIRED, ME 99999
Owner/operator country: Not reported
Owner/operator telephone: (415) 555-1212
Legal status: Municipal
Owner/Operator Type: Operator
Owner/Op start date: Not reported
Owner/Op end date: Not reported

Handler Activities Summary:

LA VIRGIL AVENUE YARD (Continued) **1000433298**

U.S. importer of hazardous waste: No
Mixed waste (haz. and radioactive): No
Recycler of hazardous waste: No
Transporter of hazardous waste: No
Treater, storer or disposer of HW: No
Underground injection activity: No
On-site burner exemption: No
Furnace exemption: No
Used oil fuel burner: No
Used oil processor: No
User oil refiner: No
Used oil fuel marketer to burner: No
Used oil Specification marketer: No
Used oil transfer facility: No
Used oil transporter: No

Violation Status: No violations found

LUST:
Region: STATE
Global Id: T0603700776
Latitude: 34.0902869
Longitude: -118.2876
Case Type: LUST Cleanup Site
Status: Completed - Case Closed
Status Date: 07/26/1996
Lead Agency: LOS ANGELES RWQCB (REGION 4)
Case Worker: YR
Local Agency: LOS ANGELES, CITY OF
RB Case Number: 900290134
LOC Case Number: Not reported
File Location: Not reported
Potential Media Affect: Aquifer used for drinking water supply
Potential Contaminants of Concern: Gasoline
Site History: Not reported

Click here to access the California GeoTracker records for this facility:

Contact:
Global Id: T0603700776
Contact Type: Local Agency Caseworker
Contact Name: ELOY LUNA
Organization Name: LOS ANGELES, CITY OF
Address: 200 North Main Street, Suite 1780
City: LOS ANGELES
Email: eloy.luna@lacity.org
Phone Number: Not reported

Global Id: T0603700776
Contact Type: Regional Board Caseworker
Contact Name: YUE RONG
Organization Name: LOS ANGELES RWQCB (REGION 4)
Address: 320 W. 4TH ST., SUITE 200
City: Los Angeles
Email: yrong@waterboards.ca.gov
Phone Number: Not reported

LA VIRGIL AVENUE YARD (Continued) **1000433298**

Status History:

Global Id:	T0603700776
Status:	Completed - Case Closed
Status Date:	07/26/1996
Global Id:	T0603700776
Status:	Open - Case Begin Date
Status Date:	09/30/1992
Global Id:	T0603700776
Status:	Open - Site Assessment
Status Date:	09/30/1992

Regulatory Activities:

Global Id:	T0603700776
Action Type:	Other
Date:	09/30/1992
Action:	Leak Reported
Region:	STATE
Global Id:	T0603797655
Latitude:	34.090322
Longitude:	-118.287765
Case Type:	LUST Cleanup Site
Status:	Open - Assessment & Interim Remedial Action
Status Date:	08/26/2014
Lead Agency:	LOS ANGELES RWQCB (REGION 4)
Case Worker:	JR
Local Agency:	LOS ANGELES, CITY OF
RB Case Number:	900290134A
LOC Case Number:	8999
File Location:	Regional Board
Potential Media Affect:	Under Investigation
Potential Contaminants of Concern:	Gasoline
Site History:	Not reported

Click here to access the California GeoTracker records for this facility:

Contact:

Global Id:	T0603797655
Contact Type:	Regional Board Caseworker
Contact Name:	JAMES RYAN
Organization Name:	LOS ANGELES RWQCB (REGION 4)
Address:	West 4th Street, Suite 200
City:	LOS ANGELES
Email:	jamesw.ryan@waterboards.ca.gov
Phone Number:	2135766711
Global Id:	T0603797655
Contact Type:	Local Agency Caseworker
Contact Name:	ELOY LUNA
Organization Name:	LOS ANGELES, CITY OF
Address:	200 North Main Street, Suite 1780
City:	LOS ANGELES
Email:	eloy.luna@lacity.org
Phone Number:	Not reported

LA VIRGIL AVENUE YARD (Continued) **1000433298**

Status History:

Global Id:	T0603797655
Status:	Open - Assessment & Interim Remedial Action
Status Date:	08/26/2014
Global Id:	T0603797655
Status:	Open - Case Begin Date
Status Date:	11/16/1999
Global Id:	T0603797655
Status:	Open - Eligible for Closure
Status Date:	01/08/2013
Global Id:	T0603797655
Status:	Open - Site Assessment
Status Date:	08/15/2000
Global Id:	T0603797655
Status:	Open - Site Assessment
Status Date:	11/20/2003

Regulatory Activities:

Global Id:	T0603797655
Action Type:	RESPONSE
Date:	10/15/2015
Action:	Monitoring Report - Quarterly
Global Id:	T0603797655
Action Type:	RESPONSE
Date:	10/15/2005
Action:	Monitoring Report - Quarterly
Global Id:	T0603797655
Action Type:	RESPONSE
Date:	07/15/2015
Action:	Monitoring Report - Quarterly
Global Id:	T0603797655
Action Type:	ENFORCEMENT
Date:	11/20/2003
Action:	Staff Letter
Global Id:	T0603797655
Action Type:	ENFORCEMENT
Date:	06/15/2009
Action:	Staff Letter
Global Id:	T0603797655
Action Type:	RESPONSE
Date:	10/15/2013
Action:	Monitoring Report - Quarterly
Global Id:	T0603797655
Action Type:	RESPONSE
Date:	07/15/2010
Action:	Monitoring Report - Semi-Annually

LA VIRGIL AVENUE YARD (Continued) **1000433298**

Global Id: T0603797655
Action Type: RESPONSE
Date: 04/15/2006
Action: Monitoring Report - Quarterly

Global Id: T0603797655
Action Type: RESPONSE
Date: 01/15/2007
Action: Monitoring Report - Quarterly

Global Id: T0603797655
Action Type: RESPONSE
Date: 10/15/2006
Action: Monitoring Report - Quarterly

Global Id: T0603797655
Action Type: ENFORCEMENT
Date: 09/29/2003
Action: Staff Letter

Global Id: T0603797655
Action Type: ENFORCEMENT
Date: 11/28/2007
Action: Staff Letter

Global Id: T0603797655
Action Type: Other
Date: 08/15/2000
Action: Leak Reported

Global Id: T0603797655
Action Type: RESPONSE
Date: 01/28/2004
Action: Soil and Water Investigation Workplan

Global Id: T0603797655
Action Type: RESPONSE
Date: 07/15/2004
Action: Soil and Water Investigation Report

Global Id: T0603797655
Action Type: RESPONSE
Date: 04/15/2007
Action: Monitoring Report - Quarterly

Global Id: T0603797655
Action Type: Other
Date: 11/16/1999
Action: Leak Discovery

Global Id: T0603797655
Action Type: RESPONSE
Date: 07/15/2012
Action: Monitoring Report - Semi-Annually

Global Id: T0603797655
Action Type: RESPONSE

LA VIRGIL AVENUE YARD (Continued) **1000433298**

Date: 01/15/2004
Action: Monitoring Report - Quarterly

Global Id: T0603797655
Action Type: RESPONSE
Date: 11/14/2003
Action: Other Report / Document

Global Id: T0603797655
Action Type: RESPONSE
Date: 01/15/2008
Action: Monitoring Report - Quarterly

Global Id: T0603797655
Action Type: RESPONSE
Date: 02/01/2008
Action: CAP/RAP - Final Remediation / Design Plan

Global Id: T0603797655
Action Type: RESPONSE
Date: 07/15/2014
Action: Monitoring Report - Quarterly

Global Id: T0603797655
Action Type: RESPONSE
Date: 10/15/2014
Action: Monitoring Report - Quarterly

Global Id: T0603797655
Action Type: RESPONSE
Date: 10/01/2003
Action: Monitoring Report - Quarterly

Global Id: T0603797655
Action Type: RESPONSE
Date: 07/15/2004
Action: Monitoring Report - Quarterly

Global Id: T0603797655
Action Type: RESPONSE
Date: 04/15/2004
Action: Monitoring Report - Quarterly

Global Id: T0603797655
Action Type: RESPONSE
Date: 01/15/2013
Action: Monitoring Report - Quarterly

Global Id: T0603797655
Action Type: RESPONSE
Date: 07/15/2005
Action: Monitoring Report - Quarterly

Global Id: T0603797655
Action Type: RESPONSE
Date: 04/15/2005
Action: Monitoring Report - Quarterly

LA VIRGIL AVENUE YARD (Continued) **1000433298**

Global Id: T0603797655
Action Type: RESPONSE
Date: 10/15/2004
Action: Monitoring Report - Quarterly

Global Id: T0603797655
Action Type: RESPONSE
Date: 07/15/2007
Action: Monitoring Report - Quarterly

Global Id: T0603797655
Action Type: RESPONSE
Date: 10/15/2007
Action: Monitoring Report - Quarterly

Global Id: T0603797655
Action Type: RESPONSE
Date: 07/15/2005
Action: Soil and Water Investigation Report

Global Id: T0603797655
Action Type: RESPONSE
Date: 01/15/2012
Action: Monitoring Report - Semi-Annually

Global Id: T0603797655
Action Type: ENFORCEMENT
Date: 03/22/2004
Action: Staff Letter

Global Id: T0603797655
Action Type: RESPONSE
Date: 10/15/2012
Action: Monitoring Report - Quarterly

Global Id: T0603797655
Action Type: RESPONSE
Date: 07/15/2013
Action: Monitoring Report - Quarterly

FINDS:

Registry ID: 110002767612

Environmental Interest/Information System
RCRAInfo is a national information system that supports the Resource Conservation and Recovery Act (RCRA) program through the tracking of events and activities related to facilities that generate, transport, and treat, store, or dispose of hazardous waste. RCRAInfo allows RCRA program staff to track the notification, permit, compliance, and corrective action activities required under RCRA.

HIST CORTESE:
Region: CORTESE

LA VIRGIL AVENUE YARD (Continued) **1000433298**

Facility County Code: 19
Reg By: LTNKA
Reg Id: 900290134

ECHO:

Envid:	1000433298
Registry ID:	110002767612
FIPS Code:	06037
EPA Region:	09
Indian Country Flag:	N
Federal Flag:	Not reported
US Mexico Border Flag:	N
Chesapeake Bay Flag:	Not reported
NAA Flag:	Y
Latitude:	34.09029
Longitude:	-118.28769
Map Icon:	RCRA-IC-MN-N.png
Collection Method:	ADDRESS MATCHING-HOUSE NUMBER
Reference Point:	CENTER OF A FACILITY OR STATION
Accuracy Meters:	30
Derived Tribes:	Not reported
Derived Huc:	18070104
Derived WBD:	Not reported
Derived STCT FPS:	06037
Derived Zip:	90029
Derived CD113:	28
Derived CB2010:	060371914101001
Percent Minority:	78.009
Pop Den:	17827.33
Major Flag:	Not reported
Active Flag:	Y
MYRTK Universe:	NNN
Inspection Count:	0
Date Last Inspection:	Not reported
Days Last Inspection:	Not reported
Informal Count:	0
Date Last Informal Action:	Not reported
Formal Action Count:	0
Date Last Formal Action:	Not reported
Total Penalties:	0
Penalty Count:	0
Date Last Penalty:	Not reported
Last Penalty Amount:	Not reported
QTRS in NC:	0
Programs in SNC:	0
Curr Compliance Status:	No Violation
Curr SNC Flag:	N
3yr Compliance Status:	_____
AFS Flag:	N
NPDES Flag:	N
SDWIS Flag:	N
RCRA Flag:	Y
TRI Flag:	N
GHG Flag:	N
AFS IDS:	Not reported
CAA Permit Types:	Not reported
CAA NAICS:	Not reported

LA VIRGIL AVENUE YARD (Continued) **1000433298**

CAA SICS:	Not reported
CAA Evaluation Count:	Not reported
CAA Days Last Evaluation:	Not reported
CAA Informal Count:	Not reported
CAA Formal Action Count:	Not reported
CAA Date Last Formal Action:	Not reported
CAA Penalties:	Not reported
CAA Last Penality Date:	Not reported
CAA Last Penality Amount:	Not reported
CAA Qtrs in NC:	Not reported
CAA Curr Compliance Status:	Not reported
CAA Curr HPV Flag:	N
CAA 3yr Compl Qtrs Status:	Not reported
NPDES IDS:	Not reported
CWA Permit Types:	Not reported
CWA Compliance Tracking:	Not reported
CWA NAICS:	Not reported
CWA SICS:	Not reported
CWA Inspection Count:	Not reported
CWA Days Last Inspection:	Not reported
CWA Informal Count:	Not reported
CWA Formal Action Count:	Not reported
CWA Date Last Formal Action:	Not reported
CWA Penalties:	Not reported
CWA Last Penality Date:	Not reported
CWA Last Penality Amount:	Not reported
CWA Qtrs in NC:	Not reported
CWA Curr Compliance Status:	Not reported
CWA Curr SNC Flag:	N
CWA 13QTRS Compl Status:	Not reported
CWA 13QTRS EFFLNT Exceedances:	Not reported
CWA 3tr QNCR Codes:	Not reported
RCRA IDS:	CAD981988934
RCRA Permit Types:	SQG
RCRA NAICS:	Not reported
RCRA Inspection Count:	Not reported
RCRA Days Last Evaluation:	Not reported
RCRA Informal Count:	Not reported
RCRA Formal Action Count:	Not reported
RCRA Date Last Formal Action:	Not reported
RCRA Penalties:	Not reported
RCRA Last Penality Date:	Not reported
RCRA Last Penality Amount:	Not reported
RCRA QTRS in NC:	0
RCRA Curr Compliance Status:	No Violation
RCRA Curr SNC Flag:	N
RCRA 3yr Compl Qtrs Status:	_____
SDWA IDS:	Not reported
SDWA System Types:	Not reported
SDWA Informal Count:	Not reported
SDWA Formal Action Count:	Not reported
SDWA Curr Compliance Status:	Not reported
SDWA Curr SNC Flag:	N
TRI IDS:	Not reported
TRI Releases Transfers:	Not reported
TRI on Site Releases:	Not reported
Tri off Site Transfers:	Not reported

LA VIRGIL AVENUE YARD (Continued) **1000433298**

TRI Reporter in Past:	Not reported
FEC Case IDS:	Not reported
FEC Number of Cases:	Not reported
FEC Last Case Date:	Not reported
FEC Total Penalties:	Not reported
GHG IDS:	Not reported
GHG CO2 Release:	Not reported
DFR URL:	http://echo.epa.gov/detailed_facility_report?fid=110002767612
Facility SIC Codes:	Not reported
Facility NAICS Codes:	Not reported
Facility Date Last Inspection EPA:	Not reported
Facility Date Last Inspection State:	Not reported
Facility Date Last Formal ACT EPA:	Not reported
Facility Date Last Formal ACT ST:	Not reported
Facility Date Last Inforamal ACT EPA:	Not reported
Facility Date Last Informal ACT ST:	Not reported
Facility Federal Agency:	Not reported
TRI Reporter:	Not reported
Facility IMP Water Flag:	Not reported

T81 **STREET LIGHTING FIELD OPERATIONS HEADQUARTERS** **CA LUST** **S106116259**
SSE **4550 SANTA MONICA BLVD.** **N/A**
1/4-1/2 **LOS ANGELES, CA 90029**
0.438 mi.
2310 ft. **Site 2 of 3 in cluster T**

Relative:
Lower

Actual:
330 ft.

LUST REG 4:

Region:	4	
Regional Board:	04	
County:	Los Angeles	
Facility Id:	900290134A	
Status:	Pollution Characterization	
Substance:	Gasoline	
Substance Quantity:	Not reported	
Local Case No:	8999	
Case Type:	Undefined	
Abatement Method Used at the Site:		Not reported
Global ID:	T0603797655	
W Global ID:	Not reported	
Staff:	JH	
Local Agency:	19050	
Cross Street:	VIRGIL & VERMONT AVE.	
Enforcement Type:	SEL	
Date Leak Discovered:	11/16/1999	
Date Leak First Reported:		8/15/2000
Date Leak Record Entered:	Not reported	
Date Confirmation Began:	8/15/2000	
Date Leak Stopped:	Not reported	
Date Case Last Changed on Database:		Not reported
Date the Case was Closed:		Not reported
How Leak Discovered:	OM	
How Leak Stopped:	Close Tank	
Cause of Leak:	UNK	
Leak Source:	UNK	
Operator:	Not reported	
Water System:	Not reported	
Well Name:	Not reported	
Approx. Dist To Production Well (ft):		Not reported

STREET LIGHTING FIELD OPERATIONS HEADQUARTERS (Continued) **S106116259**

Source of Cleanup Funding:	UNK
Preliminary Site Assessment Workplan Submitted:	Not reported
Preliminary Site Assessment Began:	Not reported
Pollution Characterization Began:	11/20/2003
Remediation Plan Submitted:	Not reported
Remedial Action Underway:	Not reported
Post Remedial Action Monitoring Began:	Not reported
Enforcement Action Date:	Not reported
Historical Max MTBE Date:	Not reported
Hist Max MTBE Conc in Groundwater:	Not reported
Hist Max MTBE Conc in Soil:	Not reported
Significant Interim Remedial Action Taken:	Not reported
GW Qualifier:	Not reported
Soil Qualifier:	Not reported
Organization:	Not reported
Owner Contact:	Not reported
Responsible Party:	RENE VILLA-AGUSTIN
RP Address:	419 S. SPRING ST. 12TH FL.
Program:	LUST
Lat/Long:	0 / 0
Local Agency Staff:	Not reported
Beneficial Use:	Not reported
Priority:	Not reported
Cleanup Fund Id:	Not reported
Suspended:	Not reported
Assigned Name:	Not reported
Summary:	Not reported

T82 **BUREAU OF STREET LIGHTING** **CA LUST** **U001561253**
SSE **4550 SANTA MONICA BLVD** **CA SWEEPS UST** **N/A**
1/4-1/2 **LOS ANGELES, CA 90029** **CA HIST UST**
0.438 mi. **CA EMI**
2310 ft. **Site 3 of 3 in cluster T**

Relative:
Lower

Actual:
330 ft.

LUST REG 4:

Region:	4
Regional Board:	04
County:	Los Angeles
Facility Id:	900290134
Status:	Case Closed
Substance:	Gasoline
Substance Quantity:	Not reported
Local Case No:	Not reported
Case Type:	Groundwater
Abatement Method Used at the Site:	Not reported
Global ID:	T0603700776
W Global ID:	W0603700547
Staff:	UNK
Local Agency:	19050
Cross Street:	VIRGIL AVE.
Enforcement Type:	Not reported
Date Leak Discovered:	Not reported
Date Leak First Reported:	9/30/1992
Date Leak Record Entered:	9/4/1992
Date Confirmation Began:	Not reported
Date Leak Stopped:	Not reported
Date Case Last Changed on Database:	10/2/1992
Date the Case was Closed:	7/26/1996

BUREAU OF STREET LIGHTING (Continued) **U001561253**

How Leak Discovered: Not reported
How Leak Stopped: Not reported
Cause of Leak: UNK
Leak Source: Tank
Operator: CITY OF LA OLD#100292-01
Water System: FIRSTONE SCOUT RESRVTN (BOY SCOUT COUN)
Well Name: Not reported
Approx. Dist To Production Well (ft): 8172.020466923511019861911259
Source of Cleanup Funding: Tank
Preliminary Site Assessment Workplan Submitted: Not reported
Preliminary Site Assessment Began: 9/30/1992
Pollution Characterization Began: Not reported
Remediation Plan Submitted: Not reported
Remedial Action Underway: Not reported
Post Remedial Action Monitoring Began: Not reported
Enforcement Action Date: Not reported
Historical Max MTBE Date: Not reported
Hist Max MTBE Conc in Groundwater: Not reported
Hist Max MTBE Conc in Soil: Not reported
Significant Interim Remedial Action Taken: Not reported
GW Qualifier: Not reported
Soil Qualifier: Not reported
Organization: Not reported
Owner Contact: Not reported
Responsible Party: CITY OF LA, DEPT OF GEN. SERV.
RP Address: 111 E 1ST ST, RM #701, LOS ANGELES CA 90012
Program: LUST
Lat/Long: 34.0906669 / -1
Local Agency Staff: PEJ
Beneficial Use: Not reported
Priority: Not reported
Cleanup Fund Id: Not reported
Suspended: Not reported
Assigned Name: 1900547-001GEN
Summary: Not reported

SWEEPS UST:
Status: Active
Comp Number: 2440
Number: 4
Board Of Equalization: Not reported
Referral Date: 02-08-93
Action Date: 04-18-94
Created Date: 02-29-88
Owner Tank Id: Not reported
SWRCB Tank Id: 19-050-002440-000001
Tank Status: A
Capacity: 8000
Active Date: 04-20-88
Tank Use: M.V. FUEL
STG: P
Content: REG UNLEADED
Number Of Tanks: 1

HIST UST:
File Number: 0002708C

BUREAU OF STREET LIGHTING (Continued) **U001561253**

URL:	http://geotracker.waterboards.ca.gov/ustpdfs/pdf/0002708C.pdf
Region:	STATE
Facility ID:	00000047079
Facility Type:	Other
Other Type:	CITY YARD
Contact Name:	GASTON G. BIBEAU
Telephone:	2134853491
Owner Name:	CITY OF LOS ANGELES
Owner Address:	200 NO. MAIN ST.
Owner City,St,Zip:	LOS ANGELES, CA 90012
Total Tanks:	0001
Tank Num:	001
Container Num:	1
Year Installed:	Not reported
Tank Capacity:	00008000
Tank Used for:	PRODUCT
Type of Fuel:	UNLEADED
Container Construction Thickness:	1/4
Leak Detection:	Stock Inventor

Click here for Geo Tracker PDF:

EMI:

Year:	1990
County Code:	19
Air Basin:	SC
Facility ID:	19191
Air District Name:	SC
SIC Code:	9199
Air District Name:	SOUTH COAST AQMD
Community Health Air Pollution Info System:	Not reported
Consolidated Emission Reporting Rule:	Not reported
Total Organic Hydrocarbon Gases Tons/Yr:	2
Reactive Organic Gases Tons/Yr:	2
Carbon Monoxide Emissions Tons/Yr:	2
NOX - Oxides of Nitrogen Tons/Yr:	2
SOX - Oxides of Sulphur Tons/Yr:	0
Particulate Matter Tons/Yr:	0
Part. Matter 10 Micrometers & Smllr Tons/Yr:	0
Year:	1995
County Code:	19
Air Basin:	SC
Facility ID:	19191
Air District Name:	SC
SIC Code:	9199
Air District Name:	SOUTH COAST AQMD
Community Health Air Pollution Info System:	Not reported
Consolidated Emission Reporting Rule:	Not reported
Total Organic Hydrocarbon Gases Tons/Yr:	0
Reactive Organic Gases Tons/Yr:	0
Carbon Monoxide Emissions Tons/Yr:	2
NOX - Oxides of Nitrogen Tons/Yr:	0
SOX - Oxides of Sulphur Tons/Yr:	0
Particulate Matter Tons/Yr:	0
Part. Matter 10 Micrometers & Smllr Tons/Yr:	0

83
West
1/4-1/2
0.465 mi.
2457 ft.

LESLIE'S SERVICE STATION
5101 FOUNTAIN AVE.
LOS ANGELES, CA 90029

CA LUST **S104566096**
N/A

Relative:
Lower

Actual:
356 ft.

LUST:

Region:	STATE
Global Id:	T0603708995
Latitude:	34.095429
Longitude:	-118.300824
Case Type:	LUST Cleanup Site
Status:	Open - Site Assessment
Status Date:	06/15/2015
Lead Agency:	LOS ANGELES RWQCB (REGION 4)
Case Worker:	DPP
Local Agency:	LOS ANGELES, CITY OF
RB Case Number:	900290225
LOC Case Number:	31674
File Location:	Regional Board
Potential Media Affect:	Soil
Potential Contaminants of Concern:	Gasoline
Site History:	Not reported

Click here to access the California GeoTracker records for this facility:

Contact:

Global Id:	T0603708995
Contact Type:	Local Agency Caseworker
Contact Name:	ELOY LUNA
Organization Name:	LOS ANGELES, CITY OF
Address:	200 North Main Street, Suite 1780
City:	LOS ANGELES
Email:	eloy.luna@lacity.org
Phone Number:	Not reported

Global Id:	T0603708995
Contact Type:	Regional Board Caseworker
Contact Name:	DANIEL PIROTTON
Organization Name:	LOS ANGELES RWQCB (REGION 4)
Address:	Not reported
City:	R4 UNKNOWN
Email:	dpirotton@waterboards.ca.gov
Phone Number:	2135766714

Status History:

Global Id:	T0603708995
Status:	Open - Case Begin Date
Status Date:	03/11/1999

Global Id:	T0603708995
Status:	Open - Eligible for Closure
Status Date:	11/06/2013

Global Id:	T0603708995
Status:	Open - Site Assessment
Status Date:	05/03/2000

Global Id:	T0603708995

LESLIE'S SERVICE STATION (Continued) **S104566096**

Status: Open - Site Assessment
Status Date: 06/15/2015

Regulatory Activities:

Global Id: T0603708995
Action Type: ENFORCEMENT
Date: 05/19/2015
Action: Staff Letter

Global Id: T0603708995
Action Type: RESPONSE
Date: 11/16/2015
Action: Soil and Water Investigation Report

Global Id: T0603708995
Action Type: ENFORCEMENT
Date: 06/15/2015
Action: Staff Letter

Global Id: T0603708995
Action Type: ENFORCEMENT
Date: 02/04/2008
Action: Staff Letter

Global Id: T0603708995
Action Type: Other
Date: 03/23/1999
Action: Leak Reported

Global Id: T0603708995
Action Type: ENFORCEMENT
Date: 09/16/2008
Action: Notice to Comply

Global Id: T0603708995
Action Type: Other
Date: 03/11/1999
Action: Leak Discovery

Global Id: T0603708995
Action Type: RESPONSE
Date: 03/31/2008
Action: Other Report / Document

Global Id: T0603708995
Action Type: RESPONSE
Date: 07/15/2015
Action: Soil and Water Investigation Workplan - Regulator Responded

Global Id: T0603708995
Action Type: ENFORCEMENT
Date: 08/17/2015
Action: Staff Letter

84
NW
1/4-1/2
0.468 mi.
2472 ft.

HOLLYWOOD GAS (FORMER)
4977 HOLLYWOOD BLVD
LOS ANGELES, CA 90027

CA LUST **S102431444**
CA SWEEPS UST **N/A**
CA HIST CORTESE

Relative:
Higher

Actual:
404 ft.

LUST:

Region:	STATE
Global Id:	T0603700741
Latitude:	34.102007
Longitude:	-118.298013
Case Type:	LUST Cleanup Site
Status:	Completed - Case Closed
Status Date:	01/09/1997
Lead Agency:	LOS ANGELES RWQCB (REGION 4)
Case Worker:	YR
Local Agency:	LOS ANGELES, CITY OF
RB Case Number:	900270116
LOC Case Number:	Not reported
File Location:	Not reported
Potential Media Affect:	Aquifer used for drinking water supply
Potential Contaminants of Concern:	Gasoline
Site History:	Not reported

Click here to access the California GeoTracker records for this facility:

Contact:

Global Id:	T0603700741
Contact Type:	Regional Board Caseworker
Contact Name:	YUE RONG
Organization Name:	LOS ANGELES RWQCB (REGION 4)
Address:	320 W. 4TH ST., SUITE 200
City:	Los Angeles
Email:	yrong@waterboards.ca.gov
Phone Number:	Not reported

Global Id:	T0603700741
Contact Type:	Local Agency Caseworker
Contact Name:	ELOY LUNA
Organization Name:	LOS ANGELES, CITY OF
Address:	200 North Main Street, Suite 1780
City:	LOS ANGELES
Email:	eloy.luna@lacity.org
Phone Number:	Not reported

Status History:

Global Id:	T0603700741
Status:	Completed - Case Closed
Status Date:	01/09/1997

Global Id:	T0603700741
Status:	Open - Case Begin Date
Status Date:	03/09/1994

Global Id:	T0603700741
Status:	Open - Site Assessment
Status Date:	03/09/1994

Global Id:	T0603700741

HOLLYWOOD GAS (FORMER) (Continued) **S102431444**

Status: Open - Verification Monitoring
Status Date: 11/14/1996

Regulatory Activities:
Global Id: T0603700741
Action Type: Other
Date: 04/25/1994
Action: Leak Reported

LUST REG 4:
Region: 4
Regional Board: 04
County: Los Angeles
Facility Id: 900270116
Status: Case Closed
Substance: Gasoline
Substance Quantity: Not reported
Local Case No: Not reported
Case Type: Groundwater
Abatement Method Used at the Site: Not reported
Global ID: T0603700741
W Global ID: Not reported
Staff: UNK
Local Agency: 19050
Cross Street: Not reported
Enforcement Type: Not reported
Date Leak Discovered: Not reported
Date Leak First Reported: 4/25/1994
Date Leak Record Entered: 9/23/1994
Date Confirmation Began: Not reported
Date Leak Stopped: Not reported
Date Case Last Changed on Database: 1/29/1997
Date the Case was Closed: 1/9/1997
How Leak Discovered: Not reported
How Leak Stopped: Not reported
Cause of Leak: UNK
Leak Source: UNK
Operator: OLD#121594-11
Water System: Not reported
Well Name: Not reported
Approx. Dist To Production Well (ft): 11768.063847663478629674084422
Source of Cleanup Funding: UNK
Preliminary Site Assessment Workplan Submitted: Not reported
Preliminary Site Assessment Began: Not reported
Pollution Characterization Began: 3/9/1994
Remediation Plan Submitted: Not reported
Remedial Action Underway: Not reported
Post Remedial Action Monitoring Began: 11/14/1996
Enforcement Action Date: Not reported
Historical Max MTBE Date: 1/1/1965
Hist Max MTBE Conc in Groundwater: 21
Hist Max MTBE Conc in Soil: Not reported
Significant Interim Remedial Action Taken: Not reported
GW Qualifier: Not reported
Soil Qualifier: Not reported

HOLLYWOOD GAS (FORMER) (Continued) **S102431444**

Organization: Not reported
Owner Contact: Not reported
Responsible Party: BLANK RP
RP Address: 879 W MOUNTAIN ST, GLENDALE CA 91202
Program: LUST
Lat/Long: 34.1018823 / -1
Local Agency Staff: PEJ
Beneficial Use: Not reported
Priority: Not reported
Cleanup Fund Id: Not reported
Suspended: Not reported
Assigned Name: Not reported
Summary: 01/29/97 - WELL ABANDONMENT

SWEEPS UST:
Status: Not reported
Comp Number: 1805
Number: Not reported
Board Of Equalization: 44-011978
Referral Date: Not reported
Action Date: Not reported
Created Date: Not reported
Owner Tank Id: Not reported
SWRCB Tank Id: 19-050-001805-000001
Tank Status: Not reported
Capacity: Not reported
Active Date: Not reported
Tank Use: M.V. FUEL
STG: PRODUCT
Content: REG UNLEADED
Number Of Tanks: 3

Status: Not reported
Comp Number: 1805
Number: Not reported
Board Of Equalization: 44-011978
Referral Date: Not reported
Action Date: Not reported
Created Date: Not reported
Owner Tank Id: Not reported
SWRCB Tank Id: 19-050-001805-000002
Tank Status: Not reported
Capacity: Not reported
Active Date: Not reported
Tank Use: M.V. FUEL
STG: PRODUCT
Content: REG UNLEADED
Number Of Tanks: Not reported

Status: Not reported
Comp Number: 1805
Number: Not reported
Board Of Equalization: 44-011978
Referral Date: Not reported
Action Date: Not reported
Created Date: Not reported
Owner Tank Id: Not reported

HOLLYWOOD GAS (FORMER) (Continued) **S102431444**

SWRCB Tank Id: 19-050-001805-000003
Tank Status: Not reported
Capacity: Not reported
Active Date: Not reported
Tank Use: M.V. FUEL
STG: PRODUCT
Content: REG UNLEADED
Number Of Tanks: Not reported

Status: Active
Comp Number: 1805
Number: 9
Board Of Equalization: 44-011978
Referral Date: 01-22-93
Action Date: 04-25-94
Created Date: 02-29-88
Owner Tank Id: Not reported
SWRCB Tank Id: Not reported
Tank Status: Not reported
Capacity: Not reported
Active Date: Not reported
Tank Use: Not reported
STG: Not reported
Content: Not reported
Number Of Tanks: Not reported

HIST CORTESE:
Region: CORTESE
Facility County Code: 19
Reg By: LTNKA
Reg Id: 900270116

85
SW
1/4-1/2
0.477 mi.
2521 ft.

ALLIED EQUIPMENT RENTAL **CA LUST** **S100928878**
4969 SANTA MONICA BLVD **CA HIST CORTESE** **N/A**
LOS ANGELES, CA 90029

Relative:
Lower

Actual:
335 ft.

LUST:
Region: STATE
Global Id: T0603700774
Latitude: 34.0911137887498
Longitude: -118.298021256924
Case Type: LUST Cleanup Site
Status: Completed - Case Closed
Status Date: 11/24/2010
Lead Agency: LOS ANGELES RWQCB (REGION 4)
Case Worker: DMB
Local Agency: LOS ANGELES, CITY OF
RB Case Number: 900290116
LOC Case Number: Not reported
File Location: Regional Board
Potential Media Affect: Aquifer used for drinking water supply
Potential Contaminants of Concern: Gasoline
Site History: Not reported

ALLIED EQUIPMENT RENTAL (Continued) **S100928878**

Click here to access the California GeoTracker records for this facility:

Contact:

Global Id:	T0603700774
Contact Type:	Local Agency Caseworker
Contact Name:	ELOY LUNA
Organization Name:	LOS ANGELES, CITY OF
Address:	200 North Main Street, Suite 1780
City:	LOS ANGELES
Email:	eloy.luna@lacity.org
Phone Number:	Not reported

Global Id:	T0603700774
Contact Type:	Regional Board Caseworker
Contact Name:	DAVID M. BJOSTAD
Organization Name:	LOS ANGELES RWQCB (REGION 4)
Address:	320 W. 4th Street, Suite 200
City:	Los Angeles
Email:	dbjostad@waterboards.ca.gov
Phone Number:	Not reported

Status History:

Global Id:	T0603700774
Status:	Completed - Case Closed
Status Date:	11/24/2010

Global Id:	T0603700774
Status:	Open - Case Begin Date
Status Date:	12/01/1994

Global Id:	T0603700774
Status:	Open - Remediation
Status Date:	05/12/2005

Global Id:	T0603700774
Status:	Open - Remediation
Status Date:	08/31/2006

Global Id:	T0603700774
Status:	Open - Site Assessment
Status Date:	02/20/1995

Global Id:	T0603700774
Status:	Open - Site Assessment
Status Date:	02/08/1999

Global Id:	T0603700774
Status:	Open - Site Assessment
Status Date:	04/02/2010

Global Id:	T0603700774
Status:	Open - Verification Monitoring
Status Date:	03/07/2009

Global Id:	T0603700774
Status:	Open - Verification Monitoring

ALLIED EQUIPMENT RENTAL (Continued) **S100928878**

Status Date: 05/28/2010

Regulatory Activities:

Global Id: T0603700774
Action Type: Other
Date: 12/01/1994
Action: Leak Stopped

Global Id: T0603700774
Action Type: RESPONSE
Date: 07/15/2010
Action: Electronic Reporting Submittal Due

Global Id: T0603700774
Action Type: RESPONSE
Date: 07/15/2010
Action: Soil and Water Investigation Report

Global Id: T0603700774
Action Type: RESPONSE
Date: 10/15/2007
Action: Monitoring Report - Semi-Annually

Global Id: T0603700774
Action Type: RESPONSE
Date: 04/21/2006
Action: Monitoring Report - Quarterly

Global Id: T0603700774
Action Type: ENFORCEMENT
Date: 06/25/2002
Action: Staff Letter

Global Id: T0603700774
Action Type: RESPONSE
Date: 07/15/2009
Action: Monitoring Report - Semi-Annually

Global Id: T0603700774
Action Type: RESPONSE
Date: 07/01/2002
Action: CAP/RAP - Other Report

Global Id: T0603700774
Action Type: Other
Date: 12/01/1994
Action: Leak Discovery

Global Id: T0603700774
Action Type: ENFORCEMENT
Date: 11/24/2010
Action: Closure/No Further Action Letter

Global Id: T0603700774
Action Type: Other
Date: 06/02/1995
Action: Leak Reported

ALLIED EQUIPMENT RENTAL (Continued) **S100928878**

Global Id: T0603700774
Action Type: RESPONSE
Date: 07/15/2002
Action: Monitoring Report - Quarterly

Global Id: T0603700774
Action Type: RESPONSE
Date: 07/31/2002
Action: Other Report / Document

Global Id: T0603700774
Action Type: RESPONSE
Date: 10/17/2002
Action: Monitoring Report - Quarterly

Global Id: T0603700774
Action Type: RESPONSE
Date: 10/15/2006
Action: Monitoring Report - Quarterly

Global Id: T0603700774
Action Type: ENFORCEMENT
Date: 05/12/2003
Action: Staff Letter

Global Id: T0603700774
Action Type: RESPONSE
Date: 04/15/2003
Action: Monitoring Report - Quarterly

Global Id: T0603700774
Action Type: ENFORCEMENT
Date: 04/08/2010
Action: Staff Letter

Global Id: T0603700774
Action Type: ENFORCEMENT
Date: 06/15/2009
Action: Staff Letter

Global Id: T0603700774
Action Type: RESPONSE
Date: 04/15/2007
Action: Monitoring Report - Quarterly

Global Id: T0603700774
Action Type: ENFORCEMENT
Date: 01/28/2010
Action: Staff Letter

Global Id: T0603700774
Action Type: ENFORCEMENT
Date: 11/17/2010
Action: Notification - Preclosure

Global Id: T0603700774
Action Type: RESPONSE

ALLIED EQUIPMENT RENTAL (Continued) **S100928878**

Date: 07/15/2003
Action: Monitoring Report - Quarterly

Global Id: T0603700774
Action Type: RESPONSE
Date: 10/15/2003
Action: Monitoring Report - Quarterly

Global Id: T0603700774
Action Type: RESPONSE
Date: 07/15/2007
Action: Remedial Progress Report

Global Id: T0603700774
Action Type: RESPONSE
Date: 10/15/2007
Action: Remedial Progress Report

Global Id: T0603700774
Action Type: RESPONSE
Date: 07/15/2005
Action: Monitoring Report - Quarterly

Global Id: T0603700774
Action Type: RESPONSE
Date: 10/28/2004
Action: Monitoring Report - Quarterly

Global Id: T0603700774
Action Type: RESPONSE
Date: 01/15/2003
Action: Monitoring Report - Quarterly

Global Id: T0603700774
Action Type: ENFORCEMENT
Date: 05/21/2002
Action: Staff Letter

Global Id: T0603700774
Action Type: RESPONSE
Date: 01/15/2008
Action: Remedial Progress Report

Global Id: T0603700774
Action Type: RESPONSE
Date: 04/15/2004
Action: Monitoring Report - Quarterly

Global Id: T0603700774
Action Type: RESPONSE
Date: 04/15/2005
Action: Monitoring Report - Quarterly

Global Id: T0603700774
Action Type: RESPONSE
Date: 01/11/2010
Action: Request for Closure

ALLIED EQUIPMENT RENTAL (Continued) **S100928878**

Global Id: T0603700774
Action Type: RESPONSE
Date: 04/02/2010
Action: Soil and Water Investigation Workplan

Global Id: T0603700774
Action Type: RESPONSE
Date: 03/15/2010
Action: Other Report / Document

Global Id: T0603700774
Action Type: RESPONSE
Date: 01/15/2010
Action: Monitoring Report - Semi-Annually

Global Id: T0603700774
Action Type: REMEDIATION
Date: 05/12/2005
Action: Soil Vapor Extraction (SVE)

Global Id: T0603700774
Action Type: REMEDIATION
Date: 08/31/2006
Action: In Situ Physical/Chemical Treatment (other than SVE)

Global Id: T0603700774
Action Type: RESPONSE
Date: 07/15/2010
Action: Monitoring Report - Semi-Annually

LUST REG 4:
Region: 4
Regional Board: 04
County: Los Angeles
Facility Id: 900290116
Status: Remedial action (cleanup) Underway
Substance: Gasoline
Substance Quantity: Not reported
Local Case No: Not reported
Case Type: Groundwater
Abatement Method Used at the Site: Not reported
Global ID: T0603700774
W Global ID: Not reported
Staff: TCS
Local Agency: 19050
Cross Street: ALEXANDRIA AVE
Enforcement Type: SEL
Date Leak Discovered: 12/1/1994
Date Leak First Reported: 6/2/1995
Date Leak Record Entered: 6/30/1995
Date Confirmation Began: Not reported
Date Leak Stopped: 12/1/1994
Date Case Last Changed on Database: 7/16/2002
Date the Case was Closed: Not reported
How Leak Discovered: Tank Closure
How Leak Stopped: Not reported

ALLIED EQUIPMENT RENTAL (Continued) **S100928878**

Cause of Leak:	UNK
Leak Source:	UNK
Operator:	FORMER ACME RENTS
Water System:	Not reported
Well Name:	Not reported
Approx. Dist To Production Well (ft):	7862.8237340391099280671465071
Source of Cleanup Funding:	UNK
Preliminary Site Assessment Workplan Submitted:	2/20/1995
Preliminary Site Assessment Began:	Not reported
Pollution Characterization Began:	2/8/1999
Remediation Plan Submitted:	12/7/2001
Remedial Action Underway:	10/16/2003
Post Remedial Action Monitoring Began:	Not reported
Enforcement Action Date:	1/12/1999
Historical Max MTBE Date:	1/1/1965
Hist Max MTBE Conc in Groundwater:	760
Hist Max MTBE Conc in Soil:	29
Significant Interim Remedial Action Taken:	Not reported
GW Qualifier:	Not reported
Soil Qualifier:	=
Organization:	Not reported
Owner Contact:	Not reported
Responsible Party:	JOHN GONZALES
RP Address:	6929 E. GREENWAY PARKWAY, SUITE 200
Program:	LUST
Lat/Long:	34.0908438 / -1
Local Agency Staff:	PEJ
Beneficial Use:	Not reported
Priority:	Not reported
Cleanup Fund Id:	Not reported
Suspended:	Not reported
Assigned Name:	Not reported
Summary:	GW @ 23'. VISUAL CONTAMINATION FROM GAS, DIESEL, OIL.; 10/16/00 3RD QTR GW MON RPT 2000; 1/16/01 4TH QTR GW MON RPT 2000; 4/17/01 1ST QTR GW MON RPT 2001

HIST CORTESE:

Region:	CORTESE
Facility County Code:	19
Reg By:	LTNKA
Reg Id:	900290116

86
West
1/2-1
0.632 mi.
3337 ft.

Relative:
Lower

Actual:
359 ft.

RAMONA PRIMARY SITE NO. 1 **CA ENVIROSTOR S107737125**
HOBART BOULEVARD/FOUNTAIN AVENUE/HARVARD BLVD. **CA SCH N/A**
LOS ANGELES, CA 90029

ENVIROSTOR:

Facility ID:	19820083
Status:	Inactive - Withdrawn
Status Date:	02/10/2000
Site Code:	404039
Site Type:	School Investigation
Site Type Detailed:	School
Acres:	1.9
NPL:	NO

RAMONA PRIMARY SITE NO. 1 (Continued) **S107737125**

Regulatory Agencies: SMBRP
Lead Agency: SMBRP
Program Manager: Not reported
Supervisor: Mark Malinowski
Division Branch: Southern California Schools & Brownfields Outreach
Assembly: 43
Senate: 24
Special Program: Not reported
Restricted Use: NO
Site Mgmt Req: NONE SPECIFIED
Funding: School District
Latitude: 34.09500
Longitude: -118.3037
APN: NONE SPECIFIED
Past Use: * EDUCATIONAL SERVICES
Potential COC: NONE SPECIFIED
Confirmed COC: NONE SPECIFIED
Potential Description: NONE SPECIFIED
Alias Name: LA USD-RAMONA PRIMARY SITE #1/VCA
Alias Type: Alternate Name
Alias Name: LAUSD
Alias Type: Alternate Name
Alias Name: LAUSD-RAMONA PRIMARY SITE #1/CDE
Alias Type: Alternate Name
Alias Name: RAMONA PRIMARY SITE #1
Alias Type: Alternate Name
Alias Name: RAMONA PRIMARY SITE#1
Alias Type: Alternate Name
Alias Name: 304098
Alias Type: Project Code (Site Code)
Alias Name: 404039
Alias Type: Project Code (Site Code)
Alias Name: 19820083
Alias Type: Envirostor ID Number

Completed Info:
Completed Area Name: PROJECT WIDE
Completed Sub Area Name: Not reported
Completed Document Type: Environmental Oversight Agreement
Completed Date: 02/10/2000
Comments: Not reported

Completed Area Name: PROJECT WIDE
Completed Sub Area Name: Not reported
Completed Document Type: Phase 1
Completed Date: 02/11/2000
Comments: Not reported

Future Area Name: Not reported
Future Sub Area Name: Not reported
Future Document Type: Not reported
Future Due Date: Not reported
Schedule Area Name: Not reported
Schedule Sub Area Name: Not reported
Schedule Document Type: Not reported
Schedule Due Date: Not reported
Schedule Revised Date: Not reported

RAMONA PRIMARY SITE NO. 1 (Continued) **S107737125**

SCH:

Facility ID:	19820083
Site Type:	School Investigation
Site Type Detail:	School
Site Mgmt. Req.:	NONE SPECIFIED
Acres:	1.9
National Priorities List:	NO
Cleanup Oversight Agencies:	SMBRP
Lead Agency:	SMBRP
Lead Agency Description:	DTSC - Site Cleanup Program
Project Manager:	Not reported
Supervisor:	Mark Malinowski
Division Branch:	Southern California Schools & Brownfields Outreach
Site Code:	404039
Assembly:	43
Senate:	24
Special Program Status:	Not reported
Status:	Inactive - Withdrawn
Status Date:	02/10/2000
Restricted Use:	NO
Funding:	School District
Latitude:	34.09500
Longitude:	-118.3037
APN:	NONE SPECIFIED
Past Use:	* EDUCATIONAL SERVICES
Potential COC:	NONE SPECIFIED
Confirmed COC:	NONE SPECIFIED
Potential Description:	NONE SPECIFIED
Alias Name:	LA USD-RAMONA PRIMARY SITE #1/VCA
Alias Type:	Alternate Name
Alias Name:	LAUSD
Alias Type:	Alternate Name
Alias Name:	LAUSD-RAMONA PRIMARY SITE #1/CDE
Alias Type:	Alternate Name
Alias Name:	RAMONA PRIMARY SITE #1
Alias Type:	Alternate Name
Alias Name:	RAMONA PRIMARY SITE#1
Alias Type:	Alternate Name
Alias Name:	304098
Alias Type:	Project Code (Site Code)
Alias Name:	404039
Alias Type:	Project Code (Site Code)
Alias Name:	19820083
Alias Type:	Envirostor ID Number

Completed Info:

Completed Area Name:	PROJECT WIDE
Completed Sub Area Name:	Not reported
Completed Document Type:	Environmental Oversight Agreement
Completed Date:	02/10/2000
Comments:	Not reported
Completed Area Name:	PROJECT WIDE
Completed Sub Area Name:	Not reported
Completed Document Type:	Phase 1
Completed Date:	02/11/2000

RAMONA PRIMARY SITE NO. 1 (Continued) **S107737125**

Comments:	Not reported
Future Area Name:	Not reported
Future Sub Area Name:	Not reported
Future Document Type:	Not reported
Future Due Date:	Not reported
Schedule Area Name:	Not reported
Schedule Sub Area Name:	Not reported
Schedule Document Type:	Not reported
Schedule Due Date:	Not reported
Schedule Revised Date:	Not reported

87
SE
1/2-1
0.651 mi.
3435 ft.

BELMONT/HOLLYWOOD NO. 4 **CA ENVIROSTOR S107735909**
WILLOWBROOK AVE/HOOVER ST/SANTA MONICA BLVD **CA SCH N/A**
LOS ANGELES, CA 90029

Relative:
Lower

Actual:
375 ft.

ENVIROSTOR:

Facility ID:	19800042
Status:	Inactive - Needs Evaluation
Status Date:	08/20/2002
Site Code:	304136
Site Type:	School Investigation
Site Type Detailed:	School
Acres:	1.6
NPL:	NO
Regulatory Agencies:	SMBRP
Lead Agency:	SMBRP
Program Manager:	Not reported
Supervisor:	Shahir Haddad
Division Branch:	Southern California Schools & Brownfields Outreach
Assembly:	51
Senate:	24
Special Program:	Not reported
Restricted Use:	NO
Site Mgmt Req:	NONE SPECIFIED
Funding:	School District
Latitude:	34.08965
Longitude:	-118.2836
APN:	NONE SPECIFIED
Past Use:	HOSPITAL
Potential COC:	NONE SPECIFIED
Confirmed COC:	NONE SPECIFIED
Potential Description:	NONE SPECIFIED
Alias Name:	BELMONT/HOLLYWOOD #4
Alias Type:	Alternate Name
Alias Name:	LAUSD
Alias Type:	Alternate Name
Alias Name:	LAUSD-BELMONT/HOLLYWOOD #4/CDE
Alias Type:	Alternate Name
Alias Name:	LAUSD-BELMONT/HOLLYWOOD #4/VCA
Alias Type:	Alternate Name
Alias Name:	304047
Alias Type:	Project Code (Site Code)
Alias Name:	304136
Alias Type:	Project Code (Site Code)
Alias Name:	19800042

BELMONT/HOLLYWOOD NO. 4 (Continued) **S107735909**

Alias Type: Envirostor ID Number

Completed Info:
Completed Area Name: PROJECT WIDE
Completed Sub Area Name: Not reported
Completed Document Type: Environmental Oversight Agreement
Completed Date: 02/10/2000
Comments: Not reported

Completed Area Name: PROJECT WIDE
Completed Sub Area Name: Not reported
Completed Document Type: Cost Recovery Closeout Memo
Completed Date: 08/20/2002
Comments: Not reported

Completed Area Name: PROJECT WIDE
Completed Sub Area Name: Not reported
Completed Document Type: Cost Recovery Closeout Memo
Completed Date: 04/22/2003
Comments: Not reported

Completed Area Name: PROJECT WIDE
Completed Sub Area Name: Not reported
Completed Document Type: Phase 1
Completed Date: 02/11/2000
Comments: Not reported

Future Area Name: Not reported
Future Sub Area Name: Not reported
Future Document Type: Not reported
Future Due Date: Not reported
Schedule Area Name: Not reported
Schedule Sub Area Name: Not reported
Schedule Document Type: Not reported
Schedule Due Date: Not reported
Schedule Revised Date: Not reported

SCH:

Facility ID: 19800042
Site Type: School Investigation
Site Type Detail: School
Site Mgmt. Req.: NONE SPECIFIED
Acres: 1.6
National Priorities List: NO
Cleanup Oversight Agencies: SMBRP
Lead Agency: SMBRP
Lead Agency Description: DTSC - Site Cleanup Program
Project Manager: Not reported
Supervisor: Shahir Haddad
Division Branch: Southern California Schools & Brownfields Outreach
Site Code: 304136
Assembly: 51
Senate: 24
Special Program Status: Not reported
Status: Inactive - Needs Evaluation
Status Date: 08/20/2002

BELMONT/HOLLYWOOD NO. 4 (Continued) **S107735909**

Restricted Use:	NO
Funding:	School District
Latitude:	34.08965
Longitude:	-118.2836
APN:	NONE SPECIFIED
Past Use:	HOSPITAL
Potential COC:	NONE SPECIFIED
Confirmed COC:	NONE SPECIFIED
Potential Description:	NONE SPECIFIED
Alias Name:	BELMONT/HOLLYWOOD #4
Alias Type:	Alternate Name
Alias Name:	LAUSD
Alias Type:	Alternate Name
Alias Name:	LAUSD-BELMONT/HOLLYWOOD #4/CDE
Alias Type:	Alternate Name
Alias Name:	LAUSD-BELMONT/HOLLYWOOD #4/VCA
Alias Type:	Alternate Name
Alias Name:	304047
Alias Type:	Project Code (Site Code)
Alias Name:	304136
Alias Type:	Project Code (Site Code)
Alias Name:	19800042
Alias Type:	Envirostor ID Number

Completed Info:

Completed Area Name:	PROJECT WIDE
Completed Sub Area Name:	Not reported
Completed Document Type:	Environmental Oversight Agreement
Completed Date:	02/10/2000
Comments:	Not reported

Completed Area Name:	PROJECT WIDE
Completed Sub Area Name:	Not reported
Completed Document Type:	Cost Recovery Closeout Memo
Completed Date:	08/20/2002
Comments:	Not reported

Completed Area Name:	PROJECT WIDE
Completed Sub Area Name:	Not reported
Completed Document Type:	Cost Recovery Closeout Memo
Completed Date:	04/22/2003
Comments:	Not reported

Completed Area Name:	PROJECT WIDE
Completed Sub Area Name:	Not reported
Completed Document Type:	Phase 1
Completed Date:	02/11/2000
Comments:	Not reported

Future Area Name:	Not reported
Future Sub Area Name:	Not reported
Future Document Type:	Not reported
Future Due Date:	Not reported
Schedule Area Name:	Not reported
Schedule Sub Area Name:	Not reported
Schedule Document Type:	Not reported
Schedule Due Date:	Not reported
Schedule Revised Date:	Not reported

88
WSW
1/2-1
0.673 mi.
3553 ft.

RAMONA NEW PC AKA BOWLING ALLEY
SANTA MONICA BOULEVARD/KINGSLEY DRIVE
LOS ANGELES, CA 90029

CA ENVIROSTOR **S105628556**
CA SCH **N/A**

Relative:
Lower

Actual:
332 ft.

ENVIROSTOR:

Facility ID:	19790003
Status:	No Further Action
Status Date:	05/17/2002
Site Code:	304005
Site Type:	School Cleanup
Site Type Detailed:	School
Acres:	3
NPL:	NO
Regulatory Agencies:	SMBRP
Lead Agency:	SMBRP
Program Manager:	Not reported
Supervisor:	Javier Hinojosa
Division Branch:	Southern California Schools & Brownfields Outreach
Assembly:	53
Senate:	24
Special Program:	Not reported
Restricted Use:	NO
Site Mgmt Req:	NONE SPECIFIED
Funding:	School District
Latitude:	34.09078
Longitude:	-118.3032
APN:	NONE SPECIFIED
Past Use:	RECREATION SERVICES
Potential COC:	Cobalt Chloroform Dichlorodifluoromethane Tetrachloroethylene (PCE * Methylphenol 1,2,4-Trimethylbenzene Ethylbenzene Xylenes Toluene 1,3,5-Trimethylbenzene Chloromethane (methyl chloride Molybdenum Benzene
Confirmed COC:	NONE SPECIFIED
Potential Description:	SOIL
Alias Name:	LOS ANGELES UNIFIED SCHOOL DISTRICT
Alias Type:	Alternate Name
Alias Name:	RAMONA NEW PC AKA BOWLING ALLEY
Alias Type:	Alternate Name
Alias Name:	RAMONA PRIMARY CENTER AKA LAUSD BELMONT
Alias Type:	Alternate Name
Alias Name:	110033612776
Alias Type:	EPA (FRS #)
Alias Name:	304005
Alias Type:	Project Code (Site Code)
Alias Name:	19790003
Alias Type:	Envirostor ID Number

Completed Info:

Completed Area Name:	PROJECT WIDE
Completed Sub Area Name:	Not reported
Completed Document Type:	Environmental Oversight Agreement
Completed Date:	02/10/2000
Comments:	Not reported
Completed Area Name:	PROJECT WIDE
Completed Sub Area Name:	Not reported
Completed Document Type:	Cost Recovery Closeout Memo
Completed Date:	05/17/2002

RAMONA NEW PC AKA BOWLING ALLEY (Continued) **S105628556**

Comments: Not reported

Completed Area Name: PROJECT WIDE
Completed Sub Area Name: Not reported
Completed Document Type: Preliminary Endangerment Assessment Report
Completed Date: 10/18/2001
Comments: Not reported

Completed Area Name: PROJECT WIDE
Completed Sub Area Name: Not reported
Completed Document Type: Preliminary Endangerment Assessment Workplan
Completed Date: 10/18/2000
Comments: Not reported

Completed Area Name: PROJECT WIDE
Completed Sub Area Name: Not reported
Completed Document Type: Community Profile
Completed Date: 08/22/2001
Comments: Public participation.

Completed Area Name: PROJECT WIDE
Completed Sub Area Name: Not reported
Completed Document Type: Other Report
Completed Date: 08/09/2001
Comments: Initial Study Report Only

Completed Area Name: PROJECT WIDE
Completed Sub Area Name: Not reported
Completed Document Type: Other Report
Completed Date: 04/29/2003
Comments: Tech Memo - Lead Assessment Report

Future Area Name: Not reported
Future Sub Area Name: Not reported
Future Document Type: Not reported
Future Due Date: Not reported
Schedule Area Name: Not reported
Schedule Sub Area Name: Not reported
Schedule Document Type: Not reported
Schedule Due Date: Not reported
Schedule Revised Date: Not reported

SCH:

Facility ID: 19790003
Site Type: School Cleanup
Site Type Detail: School
Site Mgmt. Req.: NONE SPECIFIED
Acres: 3
National Priorities List: NO
Cleanup Oversight Agencies: SMBRP
Lead Agency: SMBRP
Lead Agency Description: DTSC - Site Cleanup Program
Project Manager: Not reported
Supervisor: Javier Hinojosa
Division Branch: Southern California Schools & Brownfields Outreach
Site Code: 304005

RAMONA NEW PC AKA BOWLING ALLEY (Continued) **S105628556**

Assembly:	53
Senate:	24
Special Program Status:	Not reported
Status:	No Further Action
Status Date:	05/17/2002
Restricted Use:	NO
Funding:	School District
Latitude:	34.09078
Longitude:	-118.3032
APN:	NONE SPECIFIED
Past Use:	RECREATION SERVICES
Potential COC:	Cobalt, Cobalt, Chloroform, Dichlorodifluoromethane, Tetrachloroethylene (PCE, * Methylphenol, 1,2,4-Trimethylbenzene, Ethylbenzene, Xylenes, Toluene, 1,3,5-Trimethylbenzene, Chloromethane (methyl chloride, Molybdenum, Benzene
Confirmed COC:	NONE SPECIFIED
Potential Description:	SOIL
Alias Name:	LOS ANGELES UNIFIED SCHOOL DISTRICT
Alias Type:	Alternate Name
Alias Name:	RAMONA NEW PC AKA BOWLING ALLEY
Alias Type:	Alternate Name
Alias Name:	RAMONA PRIMARY CENTER AKA LAUSD BELMONT
Alias Type:	Alternate Name
Alias Name:	110033612776
Alias Type:	EPA (FRS #)
Alias Name:	304005
Alias Type:	Project Code (Site Code)
Alias Name:	19790003
Alias Type:	Envirostor ID Number

Completed Info:

Completed Area Name:	PROJECT WIDE
Completed Sub Area Name:	Not reported
Completed Document Type:	Environmental Oversight Agreement
Completed Date:	02/10/2000
Comments:	Not reported
Completed Area Name:	PROJECT WIDE
Completed Sub Area Name:	Not reported
Completed Document Type:	Cost Recovery Closeout Memo
Completed Date:	05/17/2002
Comments:	Not reported
Completed Area Name:	PROJECT WIDE
Completed Sub Area Name:	Not reported
Completed Document Type:	Preliminary Endangerment Assessment Report
Completed Date:	10/18/2001
Comments:	Not reported
Completed Area Name:	PROJECT WIDE
Completed Sub Area Name:	Not reported
Completed Document Type:	Preliminary Endangerment Assessment Workplan
Completed Date:	10/18/2000
Comments:	Not reported
Completed Area Name:	PROJECT WIDE
Completed Sub Area Name:	Not reported
Completed Document Type:	Community Profile

RAMONA NEW PC AKA BOWLING ALLEY (Continued) **S105628556**

Completed Date:	08/22/2001
Comments:	Public participation.
Completed Area Name:	PROJECT WIDE
Completed Sub Area Name:	Not reported
Completed Document Type:	Other Report
Completed Date:	08/09/2001
Comments:	Initial Study Report Only
Completed Area Name:	PROJECT WIDE
Completed Sub Area Name:	Not reported
Completed Document Type:	Other Report
Completed Date:	04/29/2003
Comments:	Tech Memo - Lead Assessment Report
Future Area Name:	Not reported
Future Sub Area Name:	Not reported
Future Document Type:	Not reported
Future Due Date:	Not reported
Schedule Area Name:	Not reported
Schedule Sub Area Name:	Not reported
Schedule Document Type:	Not reported
Schedule Due Date:	Not reported
Schedule Revised Date:	Not reported

U89 **RAMONA PRIMARY SITE NO. 2** **CA ENVIROSTOR S107737126**
SW **KINGSLEY DRIVE/ROMAINE AVENUE/ARDMORE AVE** **CA SCH N/A**
1/2-1 **LOS ANGELES, CA 90029**
0.771 mi.
4069 ft. **Site 1 of 2 in cluster U**

Relative:
Lower

Actual:
322 ft.

ENVIROSTOR:

Facility ID:	19880045
Status:	Inactive - Withdrawn
Status Date:	02/10/2000
Site Code:	404040
Site Type:	School Investigation
Site Type Detailed:	School
Acres:	1.5
NPL:	NO
Regulatory Agencies:	SMBRP
Lead Agency:	SMBRP
Program Manager:	Not reported
Supervisor:	Mark Malinowski
Division Branch:	Southern California Schools & Brownfields Outreach
Assembly:	43
Senate:	24
Special Program:	Not reported
Restricted Use:	NO
Site Mgmt Req:	NONE SPECIFIED
Funding:	School District
Latitude:	34.08844
Longitude:	-118.3023
APN:	NONE SPECIFIED
Past Use:	RESIDENTIAL AREA
Potential COC:	NONE SPECIFIED
Confirmed COC:	NONE SPECIFIED
Potential Description:	NONE SPECIFIED

RAMONA PRIMARY SITE NO. 2 (Continued) **S107737126**

Alias Name:	LA USD-RAMONA PRIMARY SITE #2/VCA
Alias Type:	Alternate Name
Alias Name:	LAUSD
Alias Type:	Alternate Name
Alias Name:	LAUSD-RAMONA PRIMARY SITE #2/CDE
Alias Type:	Alternate Name
Alias Name:	RAMONA PRIMARY SITE #2
Alias Type:	Alternate Name
Alias Name:	304099
Alias Type:	Project Code (Site Code)
Alias Name:	404040
Alias Type:	Project Code (Site Code)
Alias Name:	19880045
Alias Type:	Envirostor ID Number

Completed Info:

Completed Area Name:	PROJECT WIDE
Completed Sub Area Name:	Not reported
Completed Document Type:	Environmental Oversight Agreement
Completed Date:	02/10/2000
Comments:	Not reported

Completed Area Name:	PROJECT WIDE
Completed Sub Area Name:	Not reported
Completed Document Type:	Phase 1
Completed Date:	02/11/2000
Comments:	Not reported

Future Area Name:	Not reported
Future Sub Area Name:	Not reported
Future Document Type:	Not reported
Future Due Date:	Not reported
Schedule Area Name:	Not reported
Schedule Sub Area Name:	Not reported
Schedule Document Type:	Not reported
Schedule Due Date:	Not reported
Schedule Revised Date:	Not reported

SCH:

Facility ID:	19880045
Site Type:	School Investigation
Site Type Detail:	School
Site Mgmt. Req.:	NONE SPECIFIED
Acres:	1.5
National Priorities List:	NO
Cleanup Oversight Agencies:	SMBRP
Lead Agency:	SMBRP
Lead Agency Description:	DTSC - Site Cleanup Program
Project Manager:	Not reported
Supervisor:	Mark Malinowski
Division Branch:	Southern California Schools & Brownfields Outreach
Site Code:	404040
Assembly:	43
Senate:	24
Special Program Status:	Not reported
Status:	Inactive - Withdrawn

RAMONA PRIMARY SITE NO. 2 (Continued) **S107737126**

Status Date:	02/10/2000
Restricted Use:	NO
Funding:	School District
Latitude:	34.08844
Longitude:	-118.3023
APN:	NONE SPECIFIED
Past Use:	RESIDENTIAL AREA
Potential COC:	NONE SPECIFIED
Confirmed COC:	NONE SPECIFIED
Potential Description:	NONE SPECIFIED
Alias Name:	LA USD-RAMONA PRIMARY SITE #2/VCA
Alias Type:	Alternate Name
Alias Name:	LAUSD
Alias Type:	Alternate Name
Alias Name:	LAUSD-RAMONA PRIMARY SITE #2/CDE
Alias Type:	Alternate Name
Alias Name:	RAMONA PRIMARY SITE #2
Alias Type:	Alternate Name
Alias Name:	304099
Alias Type:	Project Code (Site Code)
Alias Name:	404040
Alias Type:	Project Code (Site Code)
Alias Name:	19880045
Alias Type:	Envirostor ID Number

Completed Info:

Completed Area Name:	PROJECT WIDE
Completed Sub Area Name:	Not reported
Completed Document Type:	Environmental Oversight Agreement
Completed Date:	02/10/2000
Comments:	Not reported

Completed Area Name:	PROJECT WIDE
Completed Sub Area Name:	Not reported
Completed Document Type:	Phase 1
Completed Date:	02/11/2000
Comments:	Not reported

Future Area Name:	Not reported
Future Sub Area Name:	Not reported
Future Document Type:	Not reported
Future Due Date:	Not reported
Schedule Area Name:	Not reported
Schedule Sub Area Name:	Not reported
Schedule Document Type:	Not reported
Schedule Due Date:	Not reported
Schedule Revised Date:	Not reported

U90 **BELMONT/HOLLYWOOD NO. 2** **CA ENVIROSTOR S107735907**
SW **HARVARD BOULEVARD/ROMAINE STREET/KINGSLEY DRIVE** **CA SCH N/A**
1/2-1 **LOS ANGELES, CA 90029**
0.804 mi.
4243 ft. **Site 2 of 2 in cluster U**

Relative:
Lower

Actual:
321 ft.

ENVIROSTOR:

Facility ID:	19880048
Status:	Inactive - Needs Evaluation
Status Date:	02/11/2000

BELMONT/HOLLYWOOD NO. 2 (Continued) **S107735907**

Site Code: 304134
Site Type: School Investigation
Site Type Detailed: School
Acres: 1.6
NPL: NO
Regulatory Agencies: SMBRP
Lead Agency: SMBRP
Program Manager: Not reported
Supervisor: Shahir Haddad
Division Branch: Southern California Schools & Brownfields Outreach
Assembly: 43
Senate: 24
Special Program: Not reported
Restricted Use: NO
Site Mgmt Req: NONE SPECIFIED
Funding: School District
Latitude: 34.08844
Longitude: -118.3031
APN: NONE SPECIFIED
Past Use: RESIDENTIAL AREA
Potential COC: NONE SPECIFIED
Confirmed COC: NONE SPECIFIED
Potential Description: NONE SPECIFIED
Alias Name: BELMONT/HOLLYWOOD #2
Alias Type: Alternate Name
Alias Name: LAUSD
Alias Type: Alternate Name
Alias Name: LAUSD-BELMONT/HOLLYWOOD #2/CDE
Alias Type: Alternate Name
Alias Name: LAUSD-BELMONT/HOLLYWOOD #2/VCA
Alias Type: Alternate Name
Alias Name: 304045
Alias Type: Project Code (Site Code)
Alias Name: 304134
Alias Type: Project Code (Site Code)
Alias Name: 19880048
Alias Type: Envirostor ID Number

Completed Info:
Completed Area Name: PROJECT WIDE
Completed Sub Area Name: Not reported
Completed Document Type: Cost Recovery Closeout Memo
Completed Date: 08/20/2002
Comments: Not reported

Completed Area Name: PROJECT WIDE
Completed Sub Area Name: Not reported
Completed Document Type: Cost Recovery Closeout Memo
Completed Date: 04/22/2003
Comments: Not reported

Completed Area Name: PROJECT WIDE
Completed Sub Area Name: Not reported
Completed Document Type: Environmental Oversight Agreement
Completed Date: 02/10/2000
Comments: Not reported

Completed Area Name: PROJECT WIDE

BELMONT/HOLLYWOOD NO. 2 (Continued) **S107735907**

Completed Sub Area Name:	Not reported
Completed Document Type:	Phase 1
Completed Date:	02/11/2000
Comments:	Not reported
Future Area Name:	Not reported
Future Sub Area Name:	Not reported
Future Document Type:	Not reported
Future Due Date:	Not reported
Schedule Area Name:	Not reported
Schedule Sub Area Name:	Not reported
Schedule Document Type:	Not reported
Schedule Due Date:	Not reported
Schedule Revised Date:	Not reported

SCH:

Facility ID:	19880048
Site Type:	School Investigation
Site Type Detail:	School
Site Mgmt. Req.:	NONE SPECIFIED
Acres:	1.6
National Priorities List:	NO
Cleanup Oversight Agencies:	SMBRP
Lead Agency:	SMBRP
Lead Agency Description:	DTSC - Site Cleanup Program
Project Manager:	Not reported
Supervisor:	Shahir Haddad
Division Branch:	Southern California Schools & Brownfields Outreach
Site Code:	304134
Assembly:	43
Senate:	24
Special Program Status:	Not reported
Status:	Inactive - Needs Evaluation
Status Date:	02/11/2000
Restricted Use:	NO
Funding:	School District
Latitude:	34.08844
Longitude:	-118.3031
APN:	NONE SPECIFIED
Past Use:	RESIDENTIAL AREA
Potential COC:	NONE SPECIFIED
Confirmed COC:	NONE SPECIFIED
Potential Description:	NONE SPECIFIED
Alias Name:	BELMONT/HOLLYWOOD #2
Alias Type:	Alternate Name
Alias Name:	LAUSD
Alias Type:	Alternate Name
Alias Name:	LAUSD-BELMONT/HOLLYWOOD #2/CDE
Alias Type:	Alternate Name
Alias Name:	LAUSD-BELMONT/HOLLYWOOD #2/VCA
Alias Type:	Alternate Name
Alias Name:	304045
Alias Type:	Project Code (Site Code)
Alias Name:	304134
Alias Type:	Project Code (Site Code)
Alias Name:	19880048

BELMONT/HOLLYWOOD NO. 2 (Continued) **S107735907**

Alias Type: Envirostor ID Number

Completed Info:
Completed Area Name: PROJECT WIDE
Completed Sub Area Name: Not reported
Completed Document Type: Cost Recovery Closeout Memo
Completed Date: 08/20/2002
Comments: Not reported

Completed Area Name: PROJECT WIDE
Completed Sub Area Name: Not reported
Completed Document Type: Cost Recovery Closeout Memo
Completed Date: 04/22/2003
Comments: Not reported

Completed Area Name: PROJECT WIDE
Completed Sub Area Name: Not reported
Completed Document Type: Environmental Oversight Agreement
Completed Date: 02/10/2000
Comments: Not reported

Completed Area Name: PROJECT WIDE
Completed Sub Area Name: Not reported
Completed Document Type: Phase 1
Completed Date: 02/11/2000
Comments: Not reported

Future Area Name: Not reported
Future Sub Area Name: Not reported
Future Document Type: Not reported
Future Due Date: Not reported
Schedule Area Name: Not reported
Schedule Sub Area Name: Not reported
Schedule Document Type: Not reported
Schedule Due Date: Not reported
Schedule Revised Date: Not reported

91
West
1/2-1
0.821 mi.
4333 ft.

Relative:
Lower

Actual:
359 ft.

DELUXE LABORATORIES
1377 N SERRANO AVE
HOLLYWOOD, CA 90027

RCRA-LQG **1000428979**
CA ENVIROSTOR **CAD981450281**
CA SLIC
CA HIST UST
FINDS
CA EMI
CA HIST CORTESE
ECHO

RCRA-LQG:
Date form received by agency: 02/22/2008
Facility name: DELUXE LABORATORIES INC
Facility address: 1377 N. SERRANO AVENUE
HOLLYWOOD, CA 90027
EPA ID: CAD981450281
Contact: LUKE CHEN
Contact address: Not reported
Not reported
Contact country: US
Contact telephone: (323) 960-8613
Contact email: LUKE.CHEN@BYDELUXE.COM

DELUXE LABORATORIES (Continued) **1000428979**

EPA Region: 09
Land type: Private
Classification: Large Quantity Generator
Description: Handler: generates 1,000 kg or more of hazardous waste during any calendar month; or generates more than 1 kg of acutely hazardous waste during any calendar month; or generates more than 100 kg of any residue or contaminated soil, waste or other debris resulting from the cleanup of a spill, into or on any land or water, of acutely hazardous waste during any calendar month; or generates 1 kg or less of acutely hazardous waste during any calendar month, and accumulates more than 1 kg of acutely hazardous waste at any time; or generates 100 kg or less of any residue or contaminated soil, waste or other debris resulting from the cleanup of a spill, into or on any land or water, of acutely hazardous waste during any calendar month, and accumulates more than 100 kg of that material at any time

Owner/Operator Summary:
Owner/operator name: DELUXE LABORATORIES
Owner/operator address: 1377 N. SERRANO AVENUE
HOLLYWOOD, CA 90027
Owner/operator country: US
Owner/operator telephone: Not reported
Legal status: Private
Owner/Operator Type: Owner
Owner/Op start date: 12/17/1990
Owner/Op end date: Not reported

Owner/operator name: DELUXE LABORATORIES
Owner/operator address: Not reported
Not reported
Owner/operator country: US
Owner/operator telephone: Not reported
Legal status: Private
Owner/Operator Type: Operator
Owner/Op start date: 12/17/1990
Owner/Op end date: Not reported

Handler Activities Summary:
U.S. importer of hazardous waste: No
Mixed waste (haz. and radioactive): No
Recycler of hazardous waste: No
Transporter of hazardous waste: No
Treater, storer or disposer of HW: No
Underground injection activity: No
On-site burner exemption: No
Furnace exemption: No
Used oil fuel burner: No
Used oil processor: No
User oil refiner: No
Used oil fuel marketer to burner: No
Used oil Specification marketer: No
Used oil transfer facility: No
Used oil transporter: No

. Waste code: D039
. Waste name: TETRACHLOROETHYLENE

DELUXE LABORATORIES (Continued) **1000428979**

Historical Generators:
Date form received by agency: 02/16/2006
Site name: DELUXE LABORATORIES
Classification: Large Quantity Generator

. Waste code: 214
. Waste name: 214

. Waste code: 541
. Waste name: 541

. Waste code: D001
. Waste name: IGNITABLE WASTE

. Waste code: D011
. Waste name: SILVER

. Waste code: D039
. Waste name: TETRACHLOROETHYLENE

. Waste code: F001
. Waste name: THE FOLLOWING SPENT HALOGENATED SOLVENTS USED IN DEGREASING: TETRACHLOROETHYLENE, TRICHLORETHYLENE, METHYLENE CHLORIDE, 1,1,1-TRICHLOROETHANE, CARBON TETRACHLORIDE AND CHLORINATED FLUOROCARBONS; ALL SPENT SOLVENT MIXTURES/BLENDS USED IN DEGREASING CONTAINING, BEFORE USE, A TOTAL OF TEN PERCENT OR MORE (BY VOLUME) OF ONE OR MORE OF THE ABOVE HALOGENATED SOLVENTS OR THOSE SOLVENTS LISTED IN F002, F004, AND F005; AND STILL BOTTOMS FROM THE RECOVERY OF THESE SPENT SOLVENTS AND SPENT SOLVENT MIXTURES.

. Waste code: F002
. Waste name: THE FOLLOWING SPENT HALOGENATED SOLVENTS: TETRACHLOROETHYLENE, METHYLENE CHLORIDE, TRICHLOROETHYLENE, 1,1,1-TRICHLOROETHANE, CHLOROBENZENE, 1,1,2-TRICHLORO-1,2,2-TRIFLUOROETHANE, ORTHO-DICHLOROBENZENE, TRICHLOROFLUOROMETHANE, AND 1,1,2, TRICHLOROETHANE; ALL SPENT SOLVENT MIXTURES/BLENDS CONTAINING, BEFORE USE, A TOTAL OF TEN PERCENT OR MORE (BY VOLUME) OF ONE OR MORE OF THE ABOVE HALOGENATED SOLVENTS OR THOSE SOLVENTS LISTED IN F001, F004, AND F005; AND STILL BOTTOMS FROM THE RECOVERY OF THESE SPENT SOLVENTS AND SPENT SOLVENT MIXTURES.

. Waste code: F005
. Waste name: THE FOLLOWING SPENT NONHALOGENATED SOLVENTS: TOLUENE, METHYL ETHYL KETONE, CARBON DISULFIDE, ISOBUTANOL, PYRIDINE, BENZENE, 2-ETHOXYETHANOL, AND 2-NITROPROPANE; ALL SPENT SOLVENT MIXTURES/BLENDS CONTAINING, BEFORE USE, A TOTAL OF TEN PERCENT OR MORE (BY VOLUME) OF ONE OR MORE OF THE ABOVE NONHALOGENATED SOLVENTS OR THOSE SOLVENTS LISTED IN F001, F002, OR F004; AND STILL BOTTOMS FROM THE RECOVERY OF THESE SPENT SOLVENTS AND SPENT SOLVENT MIXTURES.

Date form received by agency: 02/18/2004
Site name: DELUXE LABORATORIES, INC.
Classification: Large Quantity Generator

. Waste code: D001
. Waste name: IGNITABLE WASTE

DELUXE LABORATORIES (Continued) **1000428979**

. Waste code: D002
. Waste name: CORROSIVE WASTE

. Waste code: D011
. Waste name: SILVER

. Waste code: D039
. Waste name: TETRACHLOROETHYLENE

. Waste code: F002
. Waste name: THE FOLLOWING SPENT HALOGENATED SOLVENTS: TETRACHLOROETHYLENE, METHYLENE CHLORIDE, TRICHLOROETHYLENE, 1,1,1-TRICHLOROETHANE, CHLOROBENZENE, 1,1,2-TRICHLORO-1,2,2-TRIFLUOROETHANE, ORTHO-DICHLOROBENZENE, TRICHLOROFLUOROMETHANE, AND 1,1,2, TRICHLOROETHANE; ALL SPENT SOLVENT MIXTURES/BLENDS CONTAINING, BEFORE USE, A TOTAL OF TEN PERCENT OR MORE (BY VOLUME) OF ONE OR MORE OF THE ABOVE HALOGENATED SOLVENTS OR THOSE SOLVENTS LISTED IN F001, F004, AND F005; AND STILL BOTTOMS FROM THE RECOVERY OF THESE SPENT SOLVENTS AND SPENT SOLVENT MIXTURES.

. Waste code: F005
. Waste name: THE FOLLOWING SPENT NONHALOGENATED SOLVENTS: TOLUENE, METHYL ETHYL KETONE, CARBON DISULFIDE, ISOBUTANOL, PYRIDINE, BENZENE, 2-ETHOXYETHANOL, AND 2-NITROPROPANE; ALL SPENT SOLVENT MIXTURES/BLENDS CONTAINING, BEFORE USE, A TOTAL OF TEN PERCENT OR MORE (BY VOLUME) OF ONE OR MORE OF THE ABOVE NONHALOGENATED SOLVENTS OR THOSE SOLVENTS LISTED IN F001, F002, OR F004; AND STILL BOTTOMS FROM THE RECOVERY OF THESE SPENT SOLVENTS AND SPENT SOLVENT MIXTURES.

Date form received by agency: 02/27/2002
Site name: DELUXE LABORATORIES, INC.
Classification: Large Quantity Generator

. Waste code: 141
. Waste name: 141

. Waste code: 211
. Waste name: 211

. Waste code: 214
. Waste name: 214

. Waste code: 352
. Waste name: 352

. Waste code: 541
. Waste name: 541

. Waste code: 791
. Waste name: 791

. Waste code: D001
. Waste name: IGNITABLE WASTE

. Waste code: D002
. Waste name: CORROSIVE WASTE

DELUXE LABORATORIES (Continued) **1000428979**

. Waste code: D011
. Waste name: SILVER

. Waste code: D039
. Waste name: TETRACHLOROETHYLENE

. Waste code: F001
. Waste name: THE FOLLOWING SPENT HALOGENATED SOLVENTS USED IN DEGREASING: TETRACHLOROETHYLENE, TRICHLORETHYLENE, METHYLENE CHLORIDE, 1,1,1-TRICHLOROETHANE, CARBON TETRACHLORIDE AND CHLORINATED FLUOROCARBONS; ALL SPENT SOLVENT MIXTURES/BLENDS USED IN DEGREASING CONTAINING, BEFORE USE, A TOTAL OF TEN PERCENT OR MORE (BY VOLUME) OF ONE OR MORE OF THE ABOVE HALOGENATED SOLVENTS OR THOSE SOLVENTS LISTED IN F002, F004, AND F005; AND STILL BOTTOMS FROM THE RECOVERY OF THESE SPENT SOLVENTS AND SPENT SOLVENT MIXTURES.

. Waste code: F002
. Waste name: THE FOLLOWING SPENT HALOGENATED SOLVENTS: TETRACHLOROETHYLENE, METHYLENE CHLORIDE, TRICHLOROETHYLENE, 1,1,1-TRICHLOROETHANE, CHLOROBENZENE, 1,1,2-TRICHLORO-1,2,2-TRIFLUOROETHANE, ORTHO-DICHLOROBENZENE, TRICHLOROFLUOROMETHANE, AND 1,1,2, TRICHLOROETHANE; ALL SPENT SOLVENT MIXTURES/BLENDS CONTAINING, BEFORE USE, A TOTAL OF TEN PERCENT OR MORE (BY VOLUME) OF ONE OR MORE OF THE ABOVE HALOGENATED SOLVENTS OR THOSE SOLVENTS LISTED IN F001, F004, AND F005; AND STILL BOTTOMS FROM THE RECOVERY OF THESE SPENT SOLVENTS AND SPENT SOLVENT MIXTURES.

. Waste code: F005
. Waste name: THE FOLLOWING SPENT NONHALOGENATED SOLVENTS: TOLUENE, METHYL ETHYL KETONE, CARBON DISULFIDE, ISOBUTANOL, PYRIDINE, BENZENE, 2-ETHOXYETHANOL, AND 2-NITROPROPANE; ALL SPENT SOLVENT MIXTURES/BLENDS CONTAINING, BEFORE USE, A TOTAL OF TEN PERCENT OR MORE (BY VOLUME) OF ONE OR MORE OF THE ABOVE NONHALOGENATED SOLVENTS OR THOSE SOLVENTS LISTED IN F001, F002, OR F004; AND STILL BOTTOMS FROM THE RECOVERY OF THESE SPENT SOLVENTS AND SPENT SOLVENT MIXTURES.

. Waste code: P012
. Waste name: ARSENIC OXIDE AS2O3 (OR) ARSENIC TRIOXIDE

Date form received by agency: 10/12/2000
Site name: DELUXE LABORATORIES, INC.
Classification: Large Quantity Generator

Date form received by agency: 03/16/1999
Site name: DELUXE LABORATORIES
Classification: Large Quantity Generator

Date form received by agency: 09/01/1996
Site name: DELUXE LABORATORIES, INC
Classification: Large Quantity Generator

Date form received by agency: 12/29/1995
Site name: DELUXE LABRATORIES
Classification: Large Quantity Generator

Date form received by agency: 03/14/1994
Site name: DELUXE LABORATORIES

DELUXE LABORATORIES (Continued) **1000428979**

Classification: Large Quantity Generator

Date form received by agency: 01/31/1992
Site name: DELUXE LABORATORIES, INC
Classification: Large Quantity Generator

Date form received by agency: 04/10/1990
Site name: DELUXE LAB
Classification: Large Quantity Generator

Date form received by agency: 03/10/1986
Site name: DELUXE LABORATORIES, INC
Classification: Large Quantity Generator

Facility Has Received Notices of Violations:
Regulation violated: Not reported
Area of violation: Generators - General
Date violation determined: 02/05/2009
Date achieved compliance: 02/05/2009
Violation lead agency: State
Enforcement action: WRITTEN INFORMAL
Enforcement action date: 02/05/2009
Enf. disposition status: Not reported
Enf. disp. status date: Not reported
Enforcement lead agency: State
Proposed penalty amount: Not reported
Final penalty amount: Not reported
Paid penalty amount: Not reported

Evaluation Action Summary:
Evaluation date: 02/05/2009
Evaluation: COMPLIANCE EVALUATION INSPECTION ON-SITE
Area of violation: Generators - General
Date achieved compliance: 02/05/2009
Evaluation lead agency: State

ENVIROSTOR:
Facility ID: 60001863
Status: Refer: 1248 Local Agency
Status Date: 05/09/2014
Site Code: 301604
Site Type: Evaluation
Site Type Detailed: Evaluation
Acres: 5
NPL: NO
Regulatory Agencies: SMBRP, LOS ANGELES COUNTY
Lead Agency: LOS ANGELES COUNTY
Program Manager: Manjul Bose
Supervisor: Javier Hinojosa
Division Branch: Cleanup Chatsworth
Assembly: 43
Senate: 24
Special Program: Not reported
Restricted Use: NO
Site Mgmt Req: NONE SPECIFIED
Funding: EPA Grant
Latitude: 34.09578

DELUXE LABORATORIES (Continued) **1000428979**

Longitude: -118.3087
APN: 5544-032-013, 5544-032-016, 5544032013, 5544032016
Past Use: PHOTOGRAPHIC PROCESSING
Potential COC: Under Investigation Tetrachloroethylene (PCE
Confirmed COC: NONE SPECIFIED
Potential Description: AQUI, IA, SOIL, SV, UE, WELL
Alias Name: 5544-032-013
Alias Type: APN
Alias Name: 5544-032-016
Alias Type: APN
Alias Name: 5544032013
Alias Type: APN
Alias Name: 5544032016
Alias Type: APN
Alias Name: CAN000909568
Alias Type: CERCLIS ID
Alias Name: SLT43206204
Alias Type: GeoTracker Global ID
Alias Name: 301604
Alias Type: Project Code (Site Code)
Alias Name: 60001863
Alias Type: Envirostor ID Number

Completed Info:
Completed Area Name: PROJECT WIDE
Completed Sub Area Name: Not reported
Completed Document Type: PA/SI Site Screening
Completed Date: 09/12/2013
Comments: Not reported

Completed Area Name: PROJECT WIDE
Completed Sub Area Name: Not reported
Completed Document Type: Correspondence
Completed Date: 04/01/2014
Comments: Correspondence Received.

Completed Area Name: PROJECT WIDE
Completed Sub Area Name: Not reported
Completed Document Type: Correspondence
Completed Date: 05/08/2014
Comments: Transfer of site to LACOFD

Completed Area Name: PROJECT WIDE
Completed Sub Area Name: Not reported
Completed Document Type: Correspondence
Completed Date: 05/08/2014
Comments: SB 1248

Future Area Name: Not reported
Future Sub Area Name: Not reported
Future Document Type: Not reported
Future Due Date: Not reported
Schedule Area Name: Not reported
Schedule Sub Area Name: Not reported
Schedule Document Type: Not reported
Schedule Due Date: Not reported
Schedule Revised Date: Not reported

DELUXE LABORATORIES (Continued) **1000428979**

SLIC:

Region:	STATE
Facility Status:	**Open - Inactive**
Status Date:	01/01/1965
Global Id:	SLT43206204
Lead Agency:	LA CNTY FIRE DEPT. (BILLING AND UST)
Lead Agency Case Number:	Not reported
Latitude:	34.09553
Longitude:	-118.308012
Case Type:	Cleanup Program Site
Case Worker:	Not reported
Local Agency:	Not reported
RB Case Number:	Not reported
File Location:	Not reported
Potential Media Affected:	Not reported
Potential Contaminants of Concern:	Not reported
Site History:	Not reported

Click here to access the California GeoTracker records for this facility:

HIST UST:

File Number:	00028E07
URL:	http://geotracker.waterboards.ca.gov/ustpdfs/pdf/00028E07.pdf
Region:	STATE
Facility ID:	00000067647
Facility Type:	Other
Other Type:	MOTION PICTURE PROCE
Contact Name:	RICHARD GRENIER
Telephone:	2134626171
Owner Name:	TWENTIETH CENTURY FOX FILM COR
Owner Address:	10201 W. PICO BLVD.
Owner City,St,Zip:	LOS ANGELES, CA 90035
Total Tanks:	0001
Tank Num:	001
Container Num:	ONE
Year Installed:	1973
Tank Capacity:	00020000
Tank Used for:	WASTE
Type of Fuel:	4
Container Construction Thickness:	/16 2
Leak Detection:	Stock Inventor

Click here for Geo Tracker PDF:

FINDS:

Registry ID: 110000784009

Environmental Interest/Information System

AFS (Aerometric Information Retrieval System (AIRS) Facility Subsystem) replaces the former Compliance Data System (CDS), the National Emission Data System (NEDS), and the Storage and Retrieval of Aerometric Data (SAROAD). AIRS is the national repository for information concerning airborne pollution in the United States. AFS is used to track emissions and compliance data from industrial plants.

DELUXE LABORATORIES (Continued) **1000428979**

AFS data are utilized by states to prepare State Implementation Plans to comply with regulatory programs and by EPA as an input for the estimation of total national emissions. AFS is undergoing a major redesign to support facility operating permits required under Title V of the Clean Air Act.

California Hazardous Waste Tracking System - Datamart (HWTS-DATAMART) provides California with information on hazardous waste shipments for generators, transporters, and treatment, storage, and disposal facilities.

HAZARDOUS AIR POLLUTANT MAJOR

RCRAInfo is a national information system that supports the Resource Conservation and Recovery Act (RCRA) program through the tracking of events and activities related to facilities that generate, transport, and treat, store, or dispose of hazardous waste. RCRAInfo allows RCRA program staff to track the notification, permit, compliance, and corrective action activities required under RCRA.

HAZARDOUS WASTE BIENNIAL REPORTER

AIR MINOR

EMI:

Year:	1987
County Code:	19
Air Basin:	SC
Facility ID:	9668
Air District Name:	SC
SIC Code:	7819
Air District Name:	SOUTH COAST AQMD
Community Health Air Pollution Info System:	Not reported
Consolidated Emission Reporting Rule:	Not reported
Total Organic Hydrocarbon Gases Tons/Yr:	154
Reactive Organic Gases Tons/Yr:	4
Carbon Monoxide Emissions Tons/Yr:	1
NOX - Oxides of Nitrogen Tons/Yr:	2
SOX - Oxides of Sulphur Tons/Yr:	0
Particulate Matter Tons/Yr:	0
Part. Matter 10 Micrometers & Smllr Tons/Yr:	0

Year:	1990
County Code:	19
Air Basin:	SC
Facility ID:	9668
Air District Name:	SC
SIC Code:	7819
Air District Name:	SOUTH COAST AQMD
Community Health Air Pollution Info System:	Not reported
Consolidated Emission Reporting Rule:	Not reported
Total Organic Hydrocarbon Gases Tons/Yr:	211
Reactive Organic Gases Tons/Yr:	2
Carbon Monoxide Emissions Tons/Yr:	1
NOX - Oxides of Nitrogen Tons/Yr:	3
SOX - Oxides of Sulphur Tons/Yr:	0

DELUXE LABORATORIES (Continued) **1000428979**

Particulate Matter Tons/Yr:	0
Part. Matter 10 Micrometers & Smllr Tons/Yr:	0
Year:	1993
County Code:	19
Air Basin:	SC
Facility ID:	9668
Air District Name:	SC
SIC Code:	7819
Air District Name:	SOUTH COAST AQMD
Community Health Air Pollution Info System:	Not reported
Consolidated Emission Reporting Rule:	Not reported
Total Organic Hydrocarbon Gases Tons/Yr:	182
Reactive Organic Gases Tons/Yr:	2
Carbon Monoxide Emissions Tons/Yr:	1
NOX - Oxides of Nitrogen Tons/Yr:	2
SOX - Oxides of Sulphur Tons/Yr:	0
Particulate Matter Tons/Yr:	0
Part. Matter 10 Micrometers & Smllr Tons/Yr:	0
Year:	1995
County Code:	19
Air Basin:	SC
Facility ID:	9668
Air District Name:	SC
SIC Code:	7819
Air District Name:	SOUTH COAST AQMD
Community Health Air Pollution Info System:	Not reported
Consolidated Emission Reporting Rule:	Not reported
Total Organic Hydrocarbon Gases Tons/Yr:	182
Reactive Organic Gases Tons/Yr:	2
Carbon Monoxide Emissions Tons/Yr:	1
NOX - Oxides of Nitrogen Tons/Yr:	2
SOX - Oxides of Sulphur Tons/Yr:	0
Particulate Matter Tons/Yr:	0
Part. Matter 10 Micrometers & Smllr Tons/Yr:	0
Year:	1996
County Code:	19
Air Basin:	SC
Facility ID:	9668
Air District Name:	SC
SIC Code:	7819
Air District Name:	SOUTH COAST AQMD
Community Health Air Pollution Info System:	Not reported
Consolidated Emission Reporting Rule:	Not reported
Total Organic Hydrocarbon Gases Tons/Yr:	95
Reactive Organic Gases Tons/Yr:	8
Carbon Monoxide Emissions Tons/Yr:	1
NOX - Oxides of Nitrogen Tons/Yr:	4
SOX - Oxides of Sulphur Tons/Yr:	0
Particulate Matter Tons/Yr:	0
Part. Matter 10 Micrometers & Smllr Tons/Yr:	0
Year:	1997
County Code:	19
Air Basin:	SC

DELUXE LABORATORIES (Continued) **1000428979**

Facility ID:	9668
Air District Name:	SC
SIC Code:	7819
Air District Name:	SOUTH COAST AQMD
Community Health Air Pollution Info System:	Not reported
Consolidated Emission Reporting Rule:	Not reported
Total Organic Hydrocarbon Gases Tons/Yr:	63
Reactive Organic Gases Tons/Yr:	9
Carbon Monoxide Emissions Tons/Yr:	1
NOX - Oxides of Nitrogen Tons/Yr:	2
SOX - Oxides of Sulphur Tons/Yr:	0
Particulate Matter Tons/Yr:	0
Part. Matter 10 Micrometers & Smllr Tons/Yr:	0

Year:	1998
County Code:	19
Air Basin:	SC
Facility ID:	9668
Air District Name:	SC
SIC Code:	7819
Air District Name:	SOUTH COAST AQMD
Community Health Air Pollution Info System:	Not reported
Consolidated Emission Reporting Rule:	Not reported
Total Organic Hydrocarbon Gases Tons/Yr:	62
Reactive Organic Gases Tons/Yr:	8
Carbon Monoxide Emissions Tons/Yr:	1
NOX - Oxides of Nitrogen Tons/Yr:	2
SOX - Oxides of Sulphur Tons/Yr:	0
Particulate Matter Tons/Yr:	0
Part. Matter 10 Micrometers & Smllr Tons/Yr:	0

Year:	1999
County Code:	19
Air Basin:	SC
Facility ID:	9668
Air District Name:	SC
SIC Code:	7819
Air District Name:	SOUTH COAST AQMD
Community Health Air Pollution Info System:	Not reported
Consolidated Emission Reporting Rule:	Not reported
Total Organic Hydrocarbon Gases Tons/Yr:	63
Reactive Organic Gases Tons/Yr:	9
Carbon Monoxide Emissions Tons/Yr:	1
NOX - Oxides of Nitrogen Tons/Yr:	2
SOX - Oxides of Sulphur Tons/Yr:	0
Particulate Matter Tons/Yr:	0
Part. Matter 10 Micrometers & Smllr Tons/Yr:	0

Year:	2000
County Code:	19
Air Basin:	SC
Facility ID:	9668
Air District Name:	SC
SIC Code:	7819
Air District Name:	SOUTH COAST AQMD
Community Health Air Pollution Info System:	Not reported
Consolidated Emission Reporting Rule:	Not reported

DELUXE LABORATORIES (Continued) **1000428979**

Total Organic Hydrocarbon Gases Tons/Yr:	63
Reactive Organic Gases Tons/Yr:	9
Carbon Monoxide Emissions Tons/Yr:	1
NOX - Oxides of Nitrogen Tons/Yr:	2
SOX - Oxides of Sulphur Tons/Yr:	0
Particulate Matter Tons/Yr:	0
Part. Matter 10 Micrometers & Smllr Tons/Yr:	0

Year:	2001
County Code:	19
Air Basin:	SC
Facility ID:	9668
Air District Name:	SC
SIC Code:	7819
Air District Name:	SOUTH COAST AQMD
Community Health Air Pollution Info System:	Y
Consolidated Emission Reporting Rule:	Not reported
Total Organic Hydrocarbon Gases Tons/Yr:	9
Reactive Organic Gases Tons/Yr:	6
Carbon Monoxide Emissions Tons/Yr:	2
NOX - Oxides of Nitrogen Tons/Yr:	2
SOX - Oxides of Sulphur Tons/Yr:	0
Particulate Matter Tons/Yr:	0
Part. Matter 10 Micrometers & Smllr Tons/Yr:	0

Year:	2002
County Code:	19
Air Basin:	SC
Facility ID:	9668
Air District Name:	SC
SIC Code:	7819
Air District Name:	SOUTH COAST AQMD
Community Health Air Pollution Info System:	Not reported
Consolidated Emission Reporting Rule:	Not reported
Total Organic Hydrocarbon Gases Tons/Yr:	21
Reactive Organic Gases Tons/Yr:	8
Carbon Monoxide Emissions Tons/Yr:	2
NOX - Oxides of Nitrogen Tons/Yr:	2
SOX - Oxides of Sulphur Tons/Yr:	0
Particulate Matter Tons/Yr:	0
Part. Matter 10 Micrometers & Smllr Tons/Yr:	0

Year:	2003
County Code:	19
Air Basin:	SC
Facility ID:	9668
Air District Name:	SC
SIC Code:	7819
Air District Name:	SOUTH COAST AQMD
Community Health Air Pollution Info System:	Not reported
Consolidated Emission Reporting Rule:	Not reported
Total Organic Hydrocarbon Gases Tons/Yr:	21
Reactive Organic Gases Tons/Yr:	8
Carbon Monoxide Emissions Tons/Yr:	2
NOX - Oxides of Nitrogen Tons/Yr:	2
SOX - Oxides of Sulphur Tons/Yr:	0
Particulate Matter Tons/Yr:	0

DELUXE LABORATORIES (Continued) **1000428979**

Part. Matter 10 Micrometers & Smllr Tons/Yr: 0

Year: 2004
County Code: 19
Air Basin: SC
Facility ID: 9668
Air District Name: SC
SIC Code: 7819
Air District Name: SOUTH COAST AQMD
Community Health Air Pollution Info System: Y
Consolidated Emission Reporting Rule: Not reported
Total Organic Hydrocarbon Gases Tons/Yr: 20.6291689
Reactive Organic Gases Tons/Yr: 8.26
Carbon Monoxide Emissions Tons/Yr: 1.67056
NOX - Oxides of Nitrogen Tons/Yr: 1.99224
SOX - Oxides of Sulphur Tons/Yr: 0.012705
Particulate Matter Tons/Yr: 0.151049
Part. Matter 10 Micrometers & Smllr Tons/Yr: 0.15

Year: 2005
County Code: 19
Air Basin: SC
Facility ID: 9668
Air District Name: SC
SIC Code: 7819
Air District Name: SOUTH COAST AQMD
Community Health Air Pollution Info System: Not reported
Consolidated Emission Reporting Rule: Not reported
Total Organic Hydrocarbon Gases Tons/Yr: 12.80892
Reactive Organic Gases Tons/Yr: 5.148081802
Carbon Monoxide Emissions Tons/Yr: 1.73027
NOX - Oxides of Nitrogen Tons/Yr: 2.06108
SOX - Oxides of Sulphur Tons/Yr: .01269
Particulate Matter Tons/Yr: .15602
Part. Matter 10 Micrometers & Smllr Tons/Yr: .15602

Year: 2006
County Code: 19
Air Basin: SC
Facility ID: 9668
Air District Name: SC
SIC Code: 7819
Air District Name: SOUTH COAST AQMD
Community Health Air Pollution Info System: Not reported
Consolidated Emission Reporting Rule: Not reported
Total Organic Hydrocarbon Gases Tons/Yr: 31.93056721482485848
Reactive Organic Gases Tons/Yr: 13.978
Carbon Monoxide Emissions Tons/Yr: 1.862
NOX - Oxides of Nitrogen Tons/Yr: 2.217
SOX - Oxides of Sulphur Tons/Yr: .013
Particulate Matter Tons/Yr: .168
Part. Matter 10 Micrometers & Smllr Tons/Yr: .168

Year: 2007
County Code: 19
Air Basin: SC
Facility ID: 9668

DELUXE LABORATORIES (Continued) **1000428979**

Air District Name:	SC
SIC Code:	7819
Air District Name:	SOUTH COAST AQMD
Community Health Air Pollution Info System:	Not reported
Consolidated Emission Reporting Rule:	Not reported
Total Organic Hydrocarbon Gases Tons/Yr:	31.93056721482485848
Reactive Organic Gases Tons/Yr:	13.978
Carbon Monoxide Emissions Tons/Yr:	1.862
NOX - Oxides of Nitrogen Tons/Yr:	2.217
SOX - Oxides of Sulphur Tons/Yr:	.013
Particulate Matter Tons/Yr:	.168
Part. Matter 10 Micrometers & Smllr Tons/Yr:	.168

Year:	2008
County Code:	19
Air Basin:	SC
Facility ID:	9668
Air District Name:	SC
SIC Code:	7819
Air District Name:	SOUTH COAST AQMD
Community Health Air Pollution Info System:	Not reported
Consolidated Emission Reporting Rule:	Not reported
Total Organic Hydrocarbon Gases Tons/Yr:	11.81395764097906600
Reactive Organic Gases Tons/Yr:	4.73189286217087794 2
Carbon Monoxide Emissions Tons/Yr:	1.9
NOX - Oxides of Nitrogen Tons/Yr:	2.26
SOX - Oxides of Sulphur Tons/Yr:	.01
Particulate Matter Tons/Yr:	2.65
Part. Matter 10 Micrometers & Smllr Tons/Yr:	1.906

Year:	2009
County Code:	19
Air Basin:	SC
Facility ID:	9668
Air District Name:	SC
SIC Code:	7819
Air District Name:	SOUTH COAST AQMD
Community Health Air Pollution Info System:	Not reported
Consolidated Emission Reporting Rule:	Not reported
Total Organic Hydrocarbon Gases Tons/Yr:	2.0032785037725098
Reactive Organic Gases Tons/Yr:	0.80355200000000004
Carbon Monoxide Emissions Tons/Yr:	1.76
NOX - Oxides of Nitrogen Tons/Yr:	2.1299999999999999
SOX - Oxides of Sulphur Tons/Yr:	1.0212000000000001E-2
Particulate Matter Tons/Yr:	3.0526499999999999
Part. Matter 10 Micrometers & Smllr Tons/Yr:	2.1826500000000002

Year:	2010
County Code:	19
Air Basin:	SC
Facility ID:	9668
Air District Name:	SC
SIC Code:	7819
Air District Name:	SOUTH COAST AQMD
Community Health Air Pollution Info System:	Not reported
Consolidated Emission Reporting Rule:	Not reported
Total Organic Hydrocarbon Gases Tons/Yr:	1.8579135618271101

DELUXE LABORATORIES (Continued) **1000428979**

Reactive Organic Gases Tons/Yr:	0.74402999999999997
Carbon Monoxide Emissions Tons/Yr:	1.7987500000000001
NOX - Oxides of Nitrogen Tons/Yr:	2.1877499999999999
SOX - Oxides of Sulphur Tons/Yr:	0.01302
Particulate Matter Tons/Yr:	2.9736799999999999
Part. Matter 10 Micrometers & Smllr Tons/Yr:	2.1310790000000002

Year:	2011
County Code:	19
Air Basin:	SC
Facility ID:	9668
Air District Name:	SC
SIC Code:	7819
Air District Name:	SOUTH COAST AQMD
Community Health Air Pollution Info System:	Not reported
Consolidated Emission Reporting Rule:	Not reported
Total Organic Hydrocarbon Gases Tons/Yr:	0.94681702984
Reactive Organic Gases Tons/Yr:	0.3848
Carbon Monoxide Emissions Tons/Yr:	1.764
NOX - Oxides of Nitrogen Tons/Yr:	2.1
SOX - Oxides of Sulphur Tons/Yr:	0.0126
Particulate Matter Tons/Yr:	4.52864
Part. Matter 10 Micrometers & Smllr Tons/Yr:	3.217928

Year:	2012
County Code:	19
Air Basin:	SC
Facility ID:	9668
Air District Name:	SC
SIC Code:	7819
Air District Name:	SOUTH COAST AQMD
Community Health Air Pollution Info System:	Not reported
Consolidated Emission Reporting Rule:	Not reported
Total Organic Hydrocarbon Gases Tons/Yr:	1.1746819162
Reactive Organic Gases Tons/Yr:	0.47723
Carbon Monoxide Emissions Tons/Yr:	2.13696
NOX - Oxides of Nitrogen Tons/Yr:	2.544
SOX - Oxides of Sulphur Tons/Yr:	0.01526
Particulate Matter Tons/Yr:	4.56238
Part. Matter 10 Micrometers & Smllr Tons/Yr:	3.251668

Year:	2013
County Code:	19
Air Basin:	SC
Facility ID:	9668
Air District Name:	SC
SIC Code:	7819
Air District Name:	SOUTH COAST AQMD
Community Health Air Pollution Info System:	Not reported
Consolidated Emission Reporting Rule:	Not reported
Total Organic Hydrocarbon Gases Tons/Yr:	0.57130619375
Reactive Organic Gases Tons/Yr:	0.23391
Carbon Monoxide Emissions Tons/Yr:	1.56492
NOX - Oxides of Nitrogen Tons/Yr:	1.863
SOX - Oxides of Sulphur Tons/Yr:	0.01117
Particulate Matter Tons/Yr:	4.51062
Part. Matter 10 Micrometers & Smllr Tons/Yr:	3.199908

DELUXE LABORATORIES (Continued) **1000428979**

HIST CORTESE:

Region:	CORTESE
Facility County Code:	19
Reg By:	LTNKA
Reg Id:	3121

ECHO:

Envid:	1000428979
Registry ID:	110000784009
FIPS Code:	06037
EPA Region:	09
Indian Country Flag:	N
Federal Flag:	N
US Mexico Border Flag:	N
Chesapeake Bay Flag:	Not reported
NAA Flag:	Y
Latitude:	34.09639
Longitude:	-118.30834
Map Icon:	MULT-IC-MN-2.png
Collection Method:	ADDRESS MATCHING-HOUSE NUMBER
Reference Point:	CENTER OF A FACILITY OR STATION
Accuracy Meters:	30
Derived Tribes:	Not reported
Derived Huc:	18070104
Derived WBD:	Not reported
Derived STCT FPS:	06037
Derived Zip:	90027
Derived CD113:	28
Derived CB2010:	060371911102001
Percent Minority:	67.502
Pop Den:	15097.4
Major Flag:	Not reported
Active Flag:	Y
MYRTK Universe:	NNY
Inspection Count:	5
Date Last Inspection:	07/18/2014
Days Last Inspection:	429
Informal Count:	1
Date Last Informal Action:	04/06/2012
Formal Action Count:	1
Date Last Formal Action:	10/18/2012
Total Penalties:	0
Penalty Count:	0
Date Last Penalty:	08/10/2009
Last Penalty Amount:	750
QTRS in NC:	2
Programs in SNC:	0
Curr Compliance Status:	No Violation
Curr SNC Flag:	N
3yr Compliance Status:	SS_____
AFS Flag:	Y
NPDES Flag:	N
SDWIS Flag:	N
RCRA Flag:	Y
TRI Flag:	N
GHG Flag:	N

DELUXE LABORATORIES (Continued) **1000428979**

AFS IDS:	CASCA0000603700940
CAA Permit Types:	Minor Emissions
CAA NAICS:	512199
CAA SICS:	7819
CAA Evaluation Count:	5
CAA Days Last Evaluation:	429
CAA Informal Count:	1
CAA Formal Action Count:	1
CAA Date Last Formal Action:	10/18/2012
CAA Penalties:	0
CAA Last Penality Date:	08/10/2009
CAA Last Penality Amount:	750
CAA Qtrs in NC:	2
CAA Curr Compliance Status:	No Violation
CAA Curr HPV Flag:	N
CAA 3yr Compl Qtrs Status:	SS_____
NPDES IDS:	Not reported
CWA Permit Types:	Not reported
CWA Compliance Tracking:	Not reported
CWA NAICS:	Not reported
CWA SICS:	Not reported
CWA Inspection Count:	Not reported
CWA Days Last Inspection:	Not reported
CWA Informal Count:	Not reported
CWA Formal Action Count:	Not reported
CWA Date Last Formal Action:	Not reported
CWA Penalties:	Not reported
CWA Last Penality Date:	Not reported
CWA Last Penality Amount:	Not reported
CWA Qtrs in NC:	Not reported
CWA Curr Compliance Status:	Not reported
CWA Curr SNC Flag:	N
CWA 13QTRS Compl Status:	Not reported
CWA 13QTRS EFFLNT Exceedances:	Not reported
CWA 3tr QNCR Codes:	Not reported
RCRA IDS:	CAD981450281
RCRA Permit Types:	LQG
RCRA NAICS:	512199
RCRA Inspection Count:	Not reported
RCRA Days Last Evaluation:	2418
RCRA Informal Count:	Not reported
RCRA Formal Action Count:	Not reported
RCRA Date Last Formal Action:	Not reported
RCRA Penalties:	Not reported
RCRA Last Penality Date:	Not reported
RCRA Last Penality Amount:	Not reported
RCRA QTRS in NC:	0
RCRA Curr Compliance Status:	No Violation
RCRA Curr SNC Flag:	N
RCRA 3yr Compl Qtrs Status:	_____
SDWA IDS:	Not reported
SDWA System Types:	Not reported
SDWA Informal Count:	Not reported
SDWA Formal Action Count:	Not reported
SDWA Curr Compliance Status:	Not reported
SDWA Curr SNC Flag:	N
TRI IDS:	Not reported

DELUXE LABORATORIES (Continued) **1000428979**

TRI Releases Transfers:	Not reported
TRI on Site Releases:	Not reported
Tri off Site Transfers:	Not reported
TRI Reporter in Past:	Not reported
FEC Case IDS:	Not reported
FEC Number of Cases:	Not reported
FEC Last Case Date:	Not reported
FEC Total Penalties:	Not reported
GHG IDS:	Not reported
GHG CO2 Release:	Not reported
DFR URL:	http://echo.epa.gov/detailed_facility_report?fid=110000784009
Facility SIC Codes:	7819
Facility NAICS Codes:	512199
Facility Date Last Inspection EPA:	Not reported
Facility Date Last Inspection State:	02/05/2009
Facility Date Last Formal ACT EPA:	Not reported
Facility Date Last Formal ACT ST:	10/18/2012
Facility Date Last Inforamal ACT EPA:	Not reported
Facility Date Last Informal ACT ST:	04/06/2012
Facility Federal Agency:	Not reported
TRI Reporter:	Not reported
Facility IMP Water Flag:	Not reported

---

92 **CHEVRON USA INC.** **CA Notify 65** **S100177975**
South **4166 MELROSE AVE. #93371** **N/A**
1/2-1 **LOS ANGELES, CA 90029**
0.864 mi.
4562 ft.

Relative:
Lower

Actual:
293 ft.

NOTIFY 65:

Date Reported:	Not reported
Staff Initials:	Not reported
Board File Number:	Not reported
Facility Type:	Not reported
Discharge Date:	Not reported
Issue Date:	Not reported
Incident Description:	Not reported

---

93 **BELMONT/HOLLYWOOD NO. 5** **CA ENVIROSTOR** **S107735910**
SW **LEMON GROVE AVENUE/KINGSLEY DRIVE** **CA SCH** **N/A**
1/2-1 **LOS ANGELES, CA 90029**
0.866 mi.
4574 ft.

Relative:
Lower

Actual:
317 ft.

ENVIROSTOR:

Facility ID:	19880050
Status:	Inactive - Needs Evaluation
Status Date:	02/11/2000
Site Code:	304137
Site Type:	School Investigation
Site Type Detailed:	School
Acres:	0.8
NPL:	NO
Regulatory Agencies:	SMBRP
Lead Agency:	SMBRP
Program Manager:	Not reported

BELMONT/HOLLYWOOD NO. 5 (Continued) **S107735910**

Supervisor: Shahir Haddad
Division Branch: Southern California Schools & Brownfields Outreach
Assembly: 43
Senate: 24
Special Program: Not reported
Restricted Use: NO
Site Mgmt Req: NONE SPECIFIED
Funding: School District
Latitude: 34.08627
Longitude: -118.3016
APN: NONE SPECIFIED
Past Use: RESIDENTIAL AREA
Potential COC: NONE SPECIFIED
Confirmed COC: NONE SPECIFIED
Potential Description: NONE SPECIFIED
Alias Name: BELMONT/HOLLYWOOD #5
Alias Type: Alternate Name
Alias Name: LAUSD
Alias Type: Alternate Name
Alias Name: LAUSD-BELMONT/HOLLYWOOD #5/CDE
Alias Type: Alternate Name
Alias Name: LAUSD-BELMONT/HOLLYWOOD #5/VCA
Alias Type: Alternate Name
Alias Name: 304048
Alias Type: Project Code (Site Code)
Alias Name: 304137
Alias Type: Project Code (Site Code)
Alias Name: 19880050
Alias Type: Envirostor ID Number

Completed Info:
Completed Area Name: PROJECT WIDE
Completed Sub Area Name: Not reported
Completed Document Type: Cost Recovery Closeout Memo
Completed Date: 08/20/2002
Comments: Not reported

Completed Area Name: PROJECT WIDE
Completed Sub Area Name: Not reported
Completed Document Type: Cost Recovery Closeout Memo
Completed Date: 04/22/2003
Comments: Not reported

Completed Area Name: PROJECT WIDE
Completed Sub Area Name: Not reported
Completed Document Type: Phase 1
Completed Date: 02/11/2000
Comments: Not reported

Future Area Name: Not reported
Future Sub Area Name: Not reported
Future Document Type: Not reported
Future Due Date: Not reported
Schedule Area Name: Not reported
Schedule Sub Area Name: Not reported
Schedule Document Type: Not reported
Schedule Due Date: Not reported
Schedule Revised Date: Not reported

BELMONT/HOLLYWOOD NO. 5 (Continued) **S107735910**

SCH:

Facility ID:	19880050
Site Type:	School Investigation
Site Type Detail:	School
Site Mgmt. Req.:	NONE SPECIFIED
Acres:	0.8
National Priorities List:	NO
Cleanup Oversight Agencies:	SMBRP
Lead Agency:	SMBRP
Lead Agency Description:	DTSC - Site Cleanup Program
Project Manager:	Not reported
Supervisor:	Shahir Haddad
Division Branch:	Southern California Schools & Brownfields Outreach
Site Code:	304137
Assembly:	43
Senate:	24
Special Program Status:	Not reported
Status:	Inactive - Needs Evaluation
Status Date:	02/11/2000
Restricted Use:	NO
Funding:	School District
Latitude:	34.08627
Longitude:	-118.3016
APN:	NONE SPECIFIED
Past Use:	RESIDENTIAL AREA
Potential COC:	NONE SPECIFIED
Confirmed COC:	NONE SPECIFIED
Potential Description:	NONE SPECIFIED
Alias Name:	BELMONT/HOLLYWOOD #5
Alias Type:	Alternate Name
Alias Name:	LAUSD
Alias Type:	Alternate Name
Alias Name:	LAUSD-BELMONT/HOLLYWOOD #5/CDE
Alias Type:	Alternate Name
Alias Name:	LAUSD-BELMONT/HOLLYWOOD #5/VCA
Alias Type:	Alternate Name
Alias Name:	304048
Alias Type:	Project Code (Site Code)
Alias Name:	304137
Alias Type:	Project Code (Site Code)
Alias Name:	19880050
Alias Type:	Envirostor ID Number

Completed Info:

Completed Area Name:	PROJECT WIDE
Completed Sub Area Name:	Not reported
Completed Document Type:	Cost Recovery Closeout Memo
Completed Date:	08/20/2002
Comments:	Not reported
Completed Area Name:	PROJECT WIDE
Completed Sub Area Name:	Not reported
Completed Document Type:	Cost Recovery Closeout Memo
Completed Date:	04/22/2003
Comments:	Not reported

BELMONT/HOLLYWOOD NO. 5 (Continued) **S107735910**

Completed Area Name:	PROJECT WIDE
Completed Sub Area Name:	Not reported
Completed Document Type:	Phase 1
Completed Date:	02/11/2000
Comments:	Not reported
Future Area Name:	Not reported
Future Sub Area Name:	Not reported
Future Document Type:	Not reported
Future Due Date:	Not reported
Schedule Area Name:	Not reported
Schedule Sub Area Name:	Not reported
Schedule Document Type:	Not reported
Schedule Due Date:	Not reported
Schedule Revised Date:	Not reported

94
SW
1/2-1
0.945 mi.
4992 ft.

HOLLYWOOD NEW CONTINUATION HS NO. 1 **CA ENVIROSTOR S105628642**
HARVARD BLVD/LEMON GROVE AVE/KINGSLEY DRIVE **CA SCH N/A**
LOS ANGELES, CA 90029

Relative:
Lower

Actual:
312 ft.

ENVIROSTOR:

Facility ID:	19880039
Status:	Inactive - Withdrawn
Status Date:	02/10/2000
Site Code:	304155
Site Type:	School Investigation
Site Type Detailed:	School
Acres:	0.83
NPL:	NO
Regulatory Agencies:	SMBRP
Lead Agency:	SMBRP
Program Manager:	Not reported
Supervisor:	Javier Hinojosa
Division Branch:	Southern California Schools & Brownfields Outreach
Assembly:	53
Senate:	24
Special Program:	Not reported
Restricted Use:	NO
Site Mgmt Req:	NONE SPECIFIED
Funding:	School District
Latitude:	34.08610
Longitude:	-118.3031
APN:	NONE SPECIFIED
Past Use:	RESIDENTIAL AREA
Potential COC:	NONE SPECIFIED
Confirmed COC:	NONE SPECIFIED
Potential Description:	NONE SPECIFIED
Alias Name:	HOLLYWOOD NEW CONTINUATION HS #1
Alias Type:	Alternate Name
Alias Name:	LAUSD-HOLLYWOOD NEW CONT. HI SCH #1
Alias Type:	Alternate Name
Alias Name:	LAUSD-HOLLYWOOD NEW CONT. HI SCH #1/VCA
Alias Type:	Alternate Name
Alias Name:	LOS ANGELES UNIFIED SCHOOL DISTRICT
Alias Type:	Alternate Name
Alias Name:	304035

HOLLYWOOD NEW CONTINUATION HS NO. 1 (Continued) **S105628642**

Alias Type: Project Code (Site Code)
Alias Name: 304155
Alias Type: Project Code (Site Code)
Alias Name: 19880039
Alias Type: Envirostor ID Number

Completed Info:
Completed Area Name: PROJECT WIDE
Completed Sub Area Name: Not reported
Completed Document Type: Cost Recovery Closeout Memo
Completed Date: 08/22/2002
Comments: Not reported

Completed Area Name: PROJECT WIDE
Completed Sub Area Name: Not reported
Completed Document Type: Cost Recovery Closeout Memo
Completed Date: 08/22/2002
Comments: Not reported

Completed Area Name: PROJECT WIDE
Completed Sub Area Name: Not reported
Completed Document Type: Phase 1
Completed Date: 01/25/2001
Comments: Not reported

Completed Area Name: PROJECT WIDE
Completed Sub Area Name: Not reported
Completed Document Type: Environmental Oversight Agreement
Completed Date: 02/10/2000
Comments: Not reported

Future Area Name: Not reported
Future Sub Area Name: Not reported
Future Document Type: Not reported
Future Due Date: Not reported
Schedule Area Name: Not reported
Schedule Sub Area Name: Not reported
Schedule Document Type: Not reported
Schedule Due Date: Not reported
Schedule Revised Date: Not reported

SCH:

Facility ID: 19880039
Site Type: School Investigation
Site Type Detail: School
Site Mgmt. Req.: NONE SPECIFIED
Acres: 0.83
National Priorities List: NO
Cleanup Oversight Agencies: SMBRP
Lead Agency: SMBRP
Lead Agency Description: DTSC - Site Cleanup Program
Project Manager: Not reported
Supervisor: Javier Hinojosa
Division Branch: Southern California Schools & Brownfields Outreach
Site Code: 304155
Assembly: 53

HOLLYWOOD NEW CONTINUATION HS NO. 1 (Continued) **S105628642**

Senate:	24
Special Program Status:	Not reported
Status:	Inactive - Withdrawn
Status Date:	02/10/2000
Restricted Use:	NO
Funding:	School District
Latitude:	34.08610
Longitude:	-118.3031
APN:	NONE SPECIFIED
Past Use:	RESIDENTIAL AREA
Potential COC:	NONE SPECIFIED
Confirmed COC:	NONE SPECIFIED
Potential Description:	NONE SPECIFIED
Alias Name:	HOLLYWOOD NEW CONTINUATION HS #1
Alias Type:	Alternate Name
Alias Name:	LAUSD-HOLLYWOOD NEW CONT. HI SCH #1
Alias Type:	Alternate Name
Alias Name:	LAUSD-HOLLYWOOD NEW CONT. HI SCH #1/VCA
Alias Type:	Alternate Name
Alias Name:	LOS ANGELES UNIFIED SCHOOL DISTRICT
Alias Type:	Alternate Name
Alias Name:	304035
Alias Type:	Project Code (Site Code)
Alias Name:	304155
Alias Type:	Project Code (Site Code)
Alias Name:	19880039
Alias Type:	Envirostor ID Number

Completed Info:

Completed Area Name:	PROJECT WIDE
Completed Sub Area Name:	Not reported
Completed Document Type:	Cost Recovery Closeout Memo
Completed Date:	08/22/2002
Comments:	Not reported
Completed Area Name:	PROJECT WIDE
Completed Sub Area Name:	Not reported
Completed Document Type:	Cost Recovery Closeout Memo
Completed Date:	08/22/2002
Comments:	Not reported
Completed Area Name:	PROJECT WIDE
Completed Sub Area Name:	Not reported
Completed Document Type:	Phase 1
Completed Date:	01/25/2001
Comments:	Not reported
Completed Area Name:	PROJECT WIDE
Completed Sub Area Name:	Not reported
Completed Document Type:	Environmental Oversight Agreement
Completed Date:	02/10/2000
Comments:	Not reported
Future Area Name:	Not reported
Future Sub Area Name:	Not reported
Future Document Type:	Not reported
Future Due Date:	Not reported
Schedule Area Name:	Not reported

HOLLYWOOD NEW CONTINUATION HS NO. 1 (Continued) **S105628642**

Schedule Sub Area Name: Not reported
Schedule Document Type: Not reported
Schedule Due Date: Not reported
Schedule Revised Date: Not reported

95
WNW
1/2-1
0.953 mi.
5032 ft.

QUANTITY PHOTO'S, INC. **CA ENVIROSTOR** **S105722738**
5432 HOLLYWOOD BOULEVARD **N/A**
HOLLYWOOD, CA 90027

Relative:
Higher

Actual:
395 ft.

ENVIROSTOR:
Facility ID: 71003286
Status: Refer: Other Agency
Status Date: Not reported
Site Code: Not reported
Site Type: Tiered Permit
Site Type Detailed: Tiered Permit
Acres: Not reported
NPL: NO
Regulatory Agencies: NONE SPECIFIED
Lead Agency: NONE SPECIFIED
Program Manager: Not reported
Supervisor: Not reported
Division Branch: Cleanup Chatsworth
Assembly: 43
Senate: 24
Special Program: Not reported
Restricted Use: NO
Site Mgmt Req: NONE SPECIFIED
Funding: Not reported
Latitude: 34.10172
Longitude: -118.3082
APN: NONE SPECIFIED
Past Use: NONE SPECIFIED
Potential COC: NONE SPECIFIED
Confirmed COC: NONE SPECIFIED
Potential Description: NONE SPECIFIED
Alias Name: CAL000077190
Alias Type: EPA Identification Number
Alias Name: 71003286
Alias Type: Envirostor ID Number

Completed Info:
Completed Area Name: Not reported
Completed Sub Area Name: Not reported
Completed Document Type: Not reported
Completed Date: Not reported
Comments: Not reported

Future Area Name: Not reported
Future Sub Area Name: Not reported
Future Document Type: Not reported
Future Due Date: Not reported
Schedule Area Name: Not reported
Schedule Sub Area Name: Not reported
Schedule Document Type: Not reported
Schedule Due Date: Not reported

QUANTITY PHOTO'S, INC. (Continued) **S105722738**

Schedule Revised Date: Not reported

V96 **RAMONA PRIMARY SITE NO. 3** **CA ENVIROSTOR** **S107737127**
WSW **OXFORD AVENUE/ROMAINE AVENUE/SERRANO AVE** **CA SCH** **N/A**
1/2-1 **LOS ANGELES, CA 90029**
0.975 mi.
5146 ft. **Site 1 of 2 in cluster V**

Relative:
Lower

Actual:
319 ft.

ENVIROSTOR:

Facility ID:	19880046
Status:	Inactive - Withdrawn
Status Date:	02/10/2000
Site Code:	404041
Site Type:	School Investigation
Site Type Detailed:	School
Acres:	1.5
NPL:	NO
Regulatory Agencies:	SMBRP
Lead Agency:	SMBRP
Program Manager:	Not reported
Supervisor:	Mark Malinowski
Division Branch:	Southern California Schools & Brownfields Outreach
Assembly:	53
Senate:	24
Special Program:	Not reported
Restricted Use:	NO
Site Mgmt Req:	NONE SPECIFIED
Funding:	School District
Latitude:	34.08845
Longitude:	-118.3069
APN:	NONE SPECIFIED
Past Use:	RESIDENTIAL AREA
Potential COC:	NONE SPECIFIED
Confirmed COC:	NONE SPECIFIED
Potential Description:	NONE SPECIFIED
Alias Name:	LA USD-RAMONA PRIMARY SITE #3/VCA
Alias Type:	Alternate Name
Alias Name:	LAUSD
Alias Type:	Alternate Name
Alias Name:	LAUSD-RAMONA PRIMARY SITE #3/CDE
Alias Type:	Alternate Name
Alias Name:	RAMONA PRIMARY SITE #3
Alias Type:	Alternate Name
Alias Name:	304100
Alias Type:	Project Code (Site Code)
Alias Name:	404041
Alias Type:	Project Code (Site Code)
Alias Name:	19880046
Alias Type:	Envirostor ID Number

Completed Info:

Completed Area Name:	PROJECT WIDE
Completed Sub Area Name:	Not reported
Completed Document Type:	Environmental Oversight Agreement
Completed Date:	02/10/2000
Comments:	Not reported
Completed Area Name:	PROJECT WIDE

RAMONA PRIMARY SITE NO. 3 (Continued) **S107737127**

Completed Sub Area Name:	Not reported
Completed Document Type:	Phase 1
Completed Date:	02/11/2000
Comments:	Not reported

Completed Area Name:	PROJECT WIDE
Completed Sub Area Name:	Not reported
Completed Document Type:	Cost Recovery Closeout Memo
Completed Date:	01/13/2015
Comments:	Not reported

Future Area Name:	Not reported
Future Sub Area Name:	Not reported
Future Document Type:	Not reported
Future Due Date:	Not reported
Schedule Area Name:	Not reported
Schedule Sub Area Name:	Not reported
Schedule Document Type:	Not reported
Schedule Due Date:	Not reported
Schedule Revised Date:	Not reported

SCH:

Facility ID:	19880046
Site Type:	School Investigation
Site Type Detail:	School
Site Mgmt. Req.:	NONE SPECIFIED
Acres:	1.5
National Priorities List:	NO
Cleanup Oversight Agencies:	SMBRP
Lead Agency:	SMBRP
Lead Agency Description:	DTSC - Site Cleanup Program
Project Manager:	Not reported
Supervisor:	Mark Malinowski
Division Branch:	Southern California Schools & Brownfields Outreach
Site Code:	404041
Assembly:	53
Senate:	24
Special Program Status:	Not reported
Status:	Inactive - Withdrawn
Status Date:	02/10/2000
Restricted Use:	NO
Funding:	School District
Latitude:	34.08845
Longitude:	-118.3069
APN:	NONE SPECIFIED
Past Use:	RESIDENTIAL AREA
Potential COC:	NONE SPECIFIED
Confirmed COC:	NONE SPECIFIED
Potential Description:	NONE SPECIFIED
Alias Name:	LA USD-RAMONA PRIMARY SITE #3/VCA
Alias Type:	Alternate Name
Alias Name:	LAUSD
Alias Type:	Alternate Name
Alias Name:	LAUSD-RAMONA PRIMARY SITE #3/CDE
Alias Type:	Alternate Name
Alias Name:	RAMONA PRIMARY SITE #3

RAMONA PRIMARY SITE NO. 3 (Continued) **S107737127**

Alias Type:	Alternate Name
Alias Name:	304100
Alias Type:	Project Code (Site Code)
Alias Name:	404041
Alias Type:	Project Code (Site Code)
Alias Name:	19880046
Alias Type:	Envirostor ID Number

Completed Info:

Completed Area Name:	PROJECT WIDE
Completed Sub Area Name:	Not reported
Completed Document Type:	Environmental Oversight Agreement
Completed Date:	02/10/2000
Comments:	Not reported
Completed Area Name:	PROJECT WIDE
Completed Sub Area Name:	Not reported
Completed Document Type:	Phase 1
Completed Date:	02/11/2000
Comments:	Not reported
Completed Area Name:	PROJECT WIDE
Completed Sub Area Name:	Not reported
Completed Document Type:	Cost Recovery Closeout Memo
Completed Date:	01/13/2015
Comments:	Not reported
Future Area Name:	Not reported
Future Sub Area Name:	Not reported
Future Document Type:	Not reported
Future Due Date:	Not reported
Schedule Area Name:	Not reported
Schedule Sub Area Name:	Not reported
Schedule Document Type:	Not reported
Schedule Due Date:	Not reported
Schedule Revised Date:	Not reported

V97 **RAMONA PRIMARY SITE NO. 6** **CA ENVIROSTOR** **S107737128**
WSW **OXFORD AVENUE/ROMAINE AVENUE/SERRANO AVE** **CA SCH** **N/A**
1/2-1 **LOS ANGELES, CA 90029**
0.975 mi.
5146 ft. **Site 2 of 2 in cluster V**

Relative:
Lower

Actual:
319 ft.

ENVIROSTOR:

Facility ID:	19880070
Status:	Inactive - Withdrawn
Status Date:	02/20/2013
Site Code:	304119
Site Type:	School Investigation
Site Type Detailed:	School
Acres:	1.58
NPL:	NO
Regulatory Agencies:	SMBRP
Lead Agency:	SMBRP
Program Manager:	Not reported
Supervisor:	Javier Hinojosa
Division Branch:	Southern California Schools & Brownfields Outreach
Assembly:	53

RAMONA PRIMARY SITE NO. 6 (Continued) **S107737128**

Senate: 24
Special Program: Not reported
Restricted Use: NO
Site Mgmt Req: NONE SPECIFIED
Funding: School District
Latitude: 34.08845
Longitude: -118.3069
APN: NONE SPECIFIED
Past Use: RESIDENTIAL AREA
Potential COC: Under Investigation
Confirmed COC: NONE SPECIFIED
Potential Description: SOIL
Alias Name: LAUSD-RAMONA PRIMARY #6/CDE
Alias Type: Alternate Name
Alias Name: LAUSD-RAMONA PRIMARY #6/VCA
Alias Type: Alternate Name
Alias Name: LOS ANGELES UNIFIED SCHOOL DISTRICT
Alias Type: Alternate Name
Alias Name: RAMONA PRIMARY SITE #6
Alias Type: Alternate Name
Alias Name: 304069
Alias Type: Project Code (Site Code)
Alias Name: 304119
Alias Type: Project Code (Site Code)
Alias Name: 19880070
Alias Type: Envirostor ID Number

Completed Info:
Completed Area Name: PROJECT WIDE
Completed Sub Area Name: Not reported
Completed Document Type: Cost Recovery Closeout Memo
Completed Date: 08/20/2002
Comments: Confirmed with Los Angeles Unified School District the project was dropped.

Completed Area Name: PROJECT WIDE
Completed Sub Area Name: Not reported
Completed Document Type: Phase 1
Completed Date: 02/11/2000
Comments: Not reported

Completed Area Name: PROJECT WIDE
Completed Sub Area Name: Not reported
Completed Document Type: Environmental Oversight Agreement
Completed Date: 02/10/2000
Comments: Not reported

Future Area Name: Not reported
Future Sub Area Name: Not reported
Future Document Type: Not reported
Future Due Date: Not reported
Schedule Area Name: Not reported
Schedule Sub Area Name: Not reported
Schedule Document Type: Not reported
Schedule Due Date: Not reported
Schedule Revised Date: Not reported

RAMONA PRIMARY SITE NO. 6 (Continued) **S107737128**

SCH:

Facility ID:	19880070
Site Type:	School Investigation
Site Type Detail:	School
Site Mgmt. Req.:	NONE SPECIFIED
Acres:	1.58
National Priorities List:	NO
Cleanup Oversight Agencies:	SMBRP
Lead Agency:	SMBRP
Lead Agency Description:	DTSC - Site Cleanup Program
Project Manager:	Not reported
Supervisor:	Javier Hinojosa
Division Branch:	Southern California Schools & Brownfields Outreach
Site Code:	304119
Assembly:	53
Senate:	24
Special Program Status:	Not reported
Status:	Inactive - Withdrawn
Status Date:	02/20/2013
Restricted Use:	NO
Funding:	School District
Latitude:	34.08845
Longitude:	-118.3069
APN:	NONE SPECIFIED
Past Use:	RESIDENTIAL AREA
Potential COC:	Under Investigation
Confirmed COC:	NONE SPECIFIED
Potential Description:	SOIL
Alias Name:	LAUSD-RAMONA PRIMARY #6/CDE
Alias Type:	Alternate Name
Alias Name:	LAUSD-RAMONA PRIMARY #6/VCA
Alias Type:	Alternate Name
Alias Name:	LOS ANGELES UNIFIED SCHOOL DISTRICT
Alias Type:	Alternate Name
Alias Name:	RAMONA PRIMARY SITE #6
Alias Type:	Alternate Name
Alias Name:	304069
Alias Type:	Project Code (Site Code)
Alias Name:	304119
Alias Type:	Project Code (Site Code)
Alias Name:	19880070
Alias Type:	Envirostor ID Number

Completed Info:

Completed Area Name:	PROJECT WIDE
Completed Sub Area Name:	Not reported
Completed Document Type:	Cost Recovery Closeout Memo
Completed Date:	08/20/2002
Comments:	Confirmed with Los Angeles Unified School District the project was dropped.
Completed Area Name:	PROJECT WIDE
Completed Sub Area Name:	Not reported
Completed Document Type:	Phase 1
Completed Date:	02/11/2000
Comments:	Not reported

RAMONA PRIMARY SITE NO. 6 (Continued) **S107737128**

Completed Area Name:	PROJECT WIDE
Completed Sub Area Name:	Not reported
Completed Document Type:	Environmental Oversight Agreement
Completed Date:	02/10/2000
Comments:	Not reported
Future Area Name:	Not reported
Future Sub Area Name:	Not reported
Future Document Type:	Not reported
Future Due Date:	Not reported
Schedule Area Name:	Not reported
Schedule Sub Area Name:	Not reported
Schedule Document Type:	Not reported
Schedule Due Date:	Not reported
Schedule Revised Date:	Not reported

98
SSE
1/2-1
0.994 mi.
5250 ft.

DAYTON HEIGHTS ELEMENTARY SCHOOL PLYGRD **CA ENVIROSTOR** **S107736208**
607 NORTH WESTMORELAND AVENUE **CA SCH** **N/A**
LOS ANGELES, CA 90004

Relative:
Lower

Actual:
292 ft.

ENVIROSTOR:

Facility ID:	19880014
Status:	Certified
Status Date:	02/06/2003
Site Code:	304344
Site Type:	School Cleanup
Site Type Detailed:	School
Acres:	.51
NPL:	NO
Regulatory Agencies:	SMBRP
Lead Agency:	SMBRP
Program Manager:	Not reported
Supervisor:	Javier Hinojosa
Division Branch:	Southern California Schools & Brownfields Outreach
Assembly:	43
Senate:	24
Special Program:	Not reported
Restricted Use:	NO
Site Mgmt Req:	NONE SPECIFIED
Funding:	School District
Latitude:	34.08316
Longitude:	-118.2883
APN:	5539024903
Past Use:	RESIDENTIAL AREA
Potential COC:	Asbestos Containing Materials (ACM Lead
Confirmed COC:	Lead
Potential Description:	SOIL
Alias Name:	DAYTON HEIGHTS ELEM. SCH. PLYGRD
Alias Type:	Alternate Name
Alias Name:	DAYTON HEIGHTS ELEM. SCH. PLYGRD. (EXP)
Alias Type:	Alternate Name
Alias Name:	LAUSD-DAYTON HEIGHTS ELEM SCL PLAYGROUND
Alias Type:	Alternate Name
Alias Name:	LOS ANGELES UNIFIED SCHOOL DISTRICT
Alias Type:	Alternate Name
Alias Name:	5539024903

DAYTON HEIGHTS ELEMENTARY SCHOOL PLYGRD (Continued) **S107736208**

Alias Type: APN
Alias Name: 110033617496
Alias Type: EPA (FRS #)
Alias Name: 304344
Alias Type: Project Code (Site Code)
Alias Name: 19880014
Alias Type: Envirostor ID Number

Completed Info:
Completed Area Name: PROJECT WIDE
Completed Sub Area Name: Not reported
Completed Document Type: Site Inspections/Visit (Non LUR)
Completed Date: 10/16/2001
Comments: Not reported

Completed Area Name: PROJECT WIDE
Completed Sub Area Name: Not reported
Completed Document Type: CEQA - Initial Study/ Neg. Declaration
Completed Date: 09/05/2002
Comments: Not reported

Completed Area Name: PROJECT WIDE
Completed Sub Area Name: Not reported
Completed Document Type: Certification
Completed Date: 02/06/2003
Comments: Not reported

Completed Area Name: PROJECT WIDE
Completed Sub Area Name: Not reported
Completed Document Type: Environmental Oversight Agreement
Completed Date: 02/10/2000
Comments: Not reported

Completed Area Name: PROJECT WIDE
Completed Sub Area Name: Not reported
Completed Document Type: Site Inspections/Visit (Non LUR)
Completed Date: 11/02/2002
Comments: Not reported

Completed Area Name: PROJECT WIDE
Completed Sub Area Name: Not reported
Completed Document Type: Preliminary Endangerment Assessment Report
Completed Date: 06/03/2002
Comments: Not reported

Completed Area Name: PROJECT WIDE
Completed Sub Area Name: Not reported
Completed Document Type: Phase 1
Completed Date: 10/22/2001
Comments: Not reported

Completed Area Name: PROJECT WIDE
Completed Sub Area Name: Not reported
Completed Document Type: Removal Action Completion Report
Completed Date: 02/04/2003
Comments: Not reported

Completed Area Name: PROJECT WIDE

DAYTON HEIGHTS ELEMENTARY SCHOOL PLYGRD (Continued) **S107736208**

Completed Sub Area Name:	Not reported
Completed Document Type:	Removal Action Workplan
Completed Date:	10/11/2002
Comments:	Not reported
Completed Area Name:	PROJECT WIDE
Completed Sub Area Name:	Not reported
Completed Document Type:	Cost Recovery Closeout Memo
Completed Date:	02/06/2003
Comments:	Not reported
Future Area Name:	Not reported
Future Sub Area Name:	Not reported
Future Document Type:	Not reported
Future Due Date:	Not reported
Schedule Area Name:	Not reported
Schedule Sub Area Name:	Not reported
Schedule Document Type:	Not reported
Schedule Due Date:	Not reported
Schedule Revised Date:	Not reported

SCH:

Facility ID:	19880014
Site Type:	School Cleanup
Site Type Detail:	School
Site Mgmt. Req.:	NONE SPECIFIED
Acres:	.51
National Priorities List:	NO
Cleanup Oversight Agencies:	SMBRP
Lead Agency:	SMBRP
Lead Agency Description:	DTSC - Site Cleanup Program
Project Manager:	Not reported
Supervisor:	Javier Hinojosa
Division Branch:	Southern California Schools & Brownfields Outreach
Site Code:	304344
Assembly:	43
Senate:	24
Special Program Status:	Not reported
Status:	Certified
Status Date:	02/06/2003
Restricted Use:	NO
Funding:	School District
Latitude:	34.08316
Longitude:	-118.2883
APN:	5539024903
Past Use:	RESIDENTIAL AREA
Potential COC:	Asbestos Containing Materials (ACM, Lead
Confirmed COC:	Lead
Potential Description:	SOIL
Alias Name:	DAYTON HEIGHTS ELEM. SCH. PLYGRD
Alias Type:	Alternate Name
Alias Name:	DAYTON HEIGHTS ELEM. SCH. PLYGRD. (EXP)
Alias Type:	Alternate Name
Alias Name:	LAUSD-DAYTON HEIGHTS ELEM SCL PLAYGROUND
Alias Type:	Alternate Name
Alias Name:	LOS ANGELES UNIFIED SCHOOL DISTRICT

DAYTON HEIGHTS ELEMENTARY SCHOOL PLYGRD (Continued) **S107736208**

Alias Type: Alternate Name
Alias Name: 5539024903
Alias Type: APN
Alias Name: 110033617496
Alias Type: EPA (FRS #)
Alias Name: 304344
Alias Type: Project Code (Site Code)
Alias Name: 19880014
Alias Type: Envirostor ID Number

Completed Info:

Completed Area Name: PROJECT WIDE
Completed Sub Area Name: Not reported
Completed Document Type: Site Inspections/Visit (Non LUR)
Completed Date: 10/16/2001
Comments: Not reported

Completed Area Name: PROJECT WIDE
Completed Sub Area Name: Not reported
Completed Document Type: CEQA - Initial Study/ Neg. Declaration
Completed Date: 09/05/2002
Comments: Not reported

Completed Area Name: PROJECT WIDE
Completed Sub Area Name: Not reported
Completed Document Type: Certification
Completed Date: 02/06/2003
Comments: Not reported

Completed Area Name: PROJECT WIDE
Completed Sub Area Name: Not reported
Completed Document Type: Environmental Oversight Agreement
Completed Date: 02/10/2000
Comments: Not reported

Completed Area Name: PROJECT WIDE
Completed Sub Area Name: Not reported
Completed Document Type: Site Inspections/Visit (Non LUR)
Completed Date: 11/02/2002
Comments: Not reported

Completed Area Name: PROJECT WIDE
Completed Sub Area Name: Not reported
Completed Document Type: Preliminary Endangerment Assessment Report
Completed Date: 06/03/2002
Comments: Not reported

Completed Area Name: PROJECT WIDE
Completed Sub Area Name: Not reported
Completed Document Type: Phase 1
Completed Date: 10/22/2001
Comments: Not reported

Completed Area Name: PROJECT WIDE
Completed Sub Area Name: Not reported
Completed Document Type: Removal Action Completion Report
Completed Date: 02/04/2003
Comments: Not reported

DAYTON HEIGHTS ELEMENTARY SCHOOL PLYGRD (Continued) **S107736208**

Completed Area Name:	PROJECT WIDE
Completed Sub Area Name:	Not reported
Completed Document Type:	Removal Action Workplan
Completed Date:	10/11/2002
Comments:	Not reported

Completed Area Name:	PROJECT WIDE
Completed Sub Area Name:	Not reported
Completed Document Type:	Cost Recovery Closeout Memo
Completed Date:	02/06/2003
Comments:	Not reported

Future Area Name:	Not reported
Future Sub Area Name:	Not reported
Future Document Type:	Not reported
Future Due Date:	Not reported
Schedule Area Name:	Not reported
Schedule Sub Area Name:	Not reported
Schedule Document Type:	Not reported
Schedule Due Date:	Not reported
Schedule Revised Date:	Not reported

Count: 7 records. ORPHAN SUMMARY

City	EDR ID	Site Name	Site Address	Zip	Database(s)
LOS ANGELES	S109422338	SOUTHERN CALIFORNIA DISPOSAL	186TH STREET AND VERMONT AVENU		CA SWF/LF
LOS ANGELES	S107736109	CENTRAL REGION MIDDLE SCHOOL #5	FOUNTAIN AVENUE/SERRANO AVENUE	90029	CA ENVIROSTOR, CA SCH
LOS ANGELES	S107737286	SANTA MONICA/VINE PRIMARY SITE NO.	MELROSE AVENUE/GRAMERCY PLACE	90038	CA ENVIROSTOR, CA SCH
LOS ANGELES	S107735908	BELMONT/HOLLYWOOD NO. 3	LA MIRADA AVENUE/SERRANO AVENU	90029	CA ENVIROSTOR, CA SCH
LOS ANGELES	S107735906	BELMONT/HOLLYWOOD NO. 1	OAKWOOD AVENUE/JUANITA AVENUE	90004	CA ENVIROSTOR, CA SCH
LOS ANGELES	S107735902	BELMONT NEW ELEMENTARY NO. 6	NORTH VERMONT AVENUE/COUNCIL S	90004	CA ENVIROSTOR, CA SCH
LOS ANGELES	S108195925	LA PIETRE	6648, 6650 W. LEXINGTON AVENUE	90038	CA ENVIROSTOR, CA VCP

GOVERNMENT RECORDS SEARCHED / DATA CURRENCY TRACKING

To maintain currency of the following federal and state databases, EDR contacts the appropriate governmental agency on a monthly or quarterly basis, as required.

Number of Days to Update: Provides confirmation that EDR is reporting records that have been updated within 90 days from the date the government agency made the information available to the public.

STANDARD ENVIRONMENTAL RECORDS

Federal NPL site list

NPL: National Priority List

National Priorities List (Superfund). The NPL is a subset of CERCLIS and identifies over 1,200 sites for priority cleanup under the Superfund Program. NPL sites may encompass relatively large areas. As such, EDR provides polygon coverage for over 1,000 NPL site boundaries produced by EPA's Environmental Photographic Interpretation Center (EPIC) and regional EPA offices.

Date of Government Version: 10/30/2015
Date Data Arrived at EDR: 11/07/2015
Date Made Active in Reports: 01/04/2016
Number of Days to Update: 58

Source: EPA
Telephone: N/A
Last EDR Contact: 01/26/2016
Next Scheduled EDR Contact: 04/18/2016
Data Release Frequency: Quarterly

NPL Site Boundaries

Sources:

EPA's Environmental Photographic Interpretation Center (EPIC)
Telephone: 202-564-7333

EPA Region 1
Telephone 617-918-1143

EPA Region 6
Telephone: 214-655-6659

EPA Region 3
Telephone 215-814-5418

EPA Region 7
Telephone: 913-551-7247

EPA Region 4
Telephone 404-562-8033

EPA Region 8
Telephone: 303-312-6774

EPA Region 5
Telephone 312-886-6686

EPA Region 9
Telephone: 415-947-4246

EPA Region 10
Telephone 206-553-8665

Proposed NPL: Proposed National Priority List Sites

A site that has been proposed for listing on the National Priorities List through the issuance of a proposed rule in the Federal Register. EPA then accepts public comments on the site, responds to the comments, and places on the NPL those sites that continue to meet the requirements for listing.

Date of Government Version: 10/30/2015
Date Data Arrived at EDR: 11/07/2015
Date Made Active in Reports: 01/04/2016
Number of Days to Update: 58

Source: EPA
Telephone: N/A
Last EDR Contact: 01/26/2016
Next Scheduled EDR Contact: 04/18/2016
Data Release Frequency: Quarterly

NPL LIENS: Federal Superfund Liens

Federal Superfund Liens. Under the authority granted the USEPA by CERCLA of 1980, the USEPA has the authority to file liens against real property in order to recover remedial action expenditures or when the property owner received notification of potential liability. USEPA compiles a listing of filed notices of Superfund Liens.

Date of Government Version: 10/15/1991
Date Data Arrived at EDR: 02/02/1994
Date Made Active in Reports: 03/30/1994
Number of Days to Update: 56

Source: EPA
Telephone: 202-564-4267
Last EDR Contact: 08/15/2011
Next Scheduled EDR Contact: 11/28/2011
Data Release Frequency: No Update Planned

GOVERNMENT RECORDS SEARCHED / DATA CURRENCY TRACKING

Federal Delisted NPL site list

Delisted NPL: National Priority List Deletions

The National Oil and Hazardous Substances Pollution Contingency Plan (NCP) establishes the criteria that the EPA uses to delete sites from the NPL. In accordance with 40 CFR 300.425.(e), sites may be deleted from the NPL where no further response is appropriate.

Date of Government Version: 10/30/2015
Date Data Arrived at EDR: 11/07/2015
Date Made Active in Reports: 01/04/2016
Number of Days to Update: 58

Source: EPA
Telephone: N/A
Last EDR Contact: 01/26/2016
Next Scheduled EDR Contact: 04/18/2016
Data Release Frequency: Quarterly

Federal CERCLIS list

FEDERAL FACILITY: Federal Facility Site Information listing

A listing of National Priority List (NPL) and Base Realignment and Closure (BRAC) sites found in the Comprehensive Environmental Response, Compensation and Liability Information System (CERCLIS) Database where EPA Federal Facilities Restoration and Reuse Office is involved in cleanup activities.

Date of Government Version: 03/26/2015
Date Data Arrived at EDR: 04/08/2015
Date Made Active in Reports: 06/11/2015
Number of Days to Update: 64

Source: Environmental Protection Agency
Telephone: 703-603-8704
Last EDR Contact: 01/06/2016
Next Scheduled EDR Contact: 04/18/2016
Data Release Frequency: Varies

CERCLIS: Comprehensive Environmental Response, Compensation, and Liability Information System

CERCLIS contains data on potentially hazardous waste sites that have been reported to the USEPA by states, municipalities, private companies and private persons, pursuant to Section 103 of the Comprehensive Environmental Response, Compensation, and Liability Act (CERCLA). CERCLIS contains sites which are either proposed to or on the National Priorities List (NPL) and sites which are in the screening and assessment phase for possible inclusion on the NPL.

Date of Government Version: 10/25/2013
Date Data Arrived at EDR: 11/11/2013
Date Made Active in Reports: 02/13/2014
Number of Days to Update: 94

Source: EPA
Telephone: 703-412-9810
Last EDR Contact: 02/19/2016
Next Scheduled EDR Contact: 06/06/2016
Data Release Frequency: Quarterly

Federal CERCLIS NFRAP site List

CERCLIS-NFRAP: CERCLIS No Further Remedial Action Planned

Archived sites are sites that have been removed and archived from the inventory of CERCLIS sites. Archived status indicates that, to the best of EPA's knowledge, assessment at a site has been completed and that EPA has determined no further steps will be taken to list this site on the National Priorities List (NPL), unless information indicates this decision was not appropriate or other considerations require a recommendation for listing at a later time. This decision does not necessarily mean that there is no hazard associated with a given site; it only means that, based upon available information, the location is not judged to be a potential NPL site.

Date of Government Version: 10/25/2013
Date Data Arrived at EDR: 11/11/2013
Date Made Active in Reports: 02/13/2014
Number of Days to Update: 94

Source: EPA
Telephone: 703-412-9810
Last EDR Contact: 02/19/2016
Next Scheduled EDR Contact: 06/06/2016
Data Release Frequency: Quarterly

Federal RCRA CORRACTS facilities list

CORRACTS: Corrective Action Report

CORRACTS identifies hazardous waste handlers with RCRA corrective action activity.

Date of Government Version: 06/09/2015
Date Data Arrived at EDR: 06/26/2015
Date Made Active in Reports: 09/16/2015
Number of Days to Update: 82

Source: EPA
Telephone: 800-424-9346
Last EDR Contact: 12/18/2015
Next Scheduled EDR Contact: 04/11/2016
Data Release Frequency: Quarterly

Federal RCRA non-CORRACTS TSD facilities list

RCRA-TSDF: RCRA - Treatment, Storage and Disposal

RCRAInfo is EPA's comprehensive information system, providing access to data supporting the Resource Conservation and Recovery Act (RCRA) of 1976 and the Hazardous and Solid Waste Amendments (HSWA) of 1984. The database includes selective information on sites which generate, transport, store, treat and/or dispose of hazardous waste as defined by the Resource Conservation and Recovery Act (RCRA). Transporters are individuals or entities that move hazardous waste from the generator offsite to a facility that can recycle, treat, store, or dispose of the waste. TSDFs treat, store, or dispose of the waste.

Date of Government Version: 06/09/2015
Date Data Arrived at EDR: 06/26/2015
Date Made Active in Reports: 09/16/2015
Number of Days to Update: 82

Source: Environmental Protection Agency
Telephone: (415) 495-8895
Last EDR Contact: 12/18/2015
Next Scheduled EDR Contact: 04/11/2016
Data Release Frequency: Quarterly

Federal RCRA generators list

RCRA-LQG: RCRA - Large Quantity Generators

RCRAInfo is EPA's comprehensive information system, providing access to data supporting the Resource Conservation and Recovery Act (RCRA) of 1976 and the Hazardous and Solid Waste Amendments (HSWA) of 1984. The database includes selective information on sites which generate, transport, store, treat and/or dispose of hazardous waste as defined by the Resource Conservation and Recovery Act (RCRA). Large quantity generators (LQGs) generate over 1,000 kilograms (kg) of hazardous waste, or over 1 kg of acutely hazardous waste per month.

Date of Government Version: 06/09/2015
Date Data Arrived at EDR: 06/26/2015
Date Made Active in Reports: 09/16/2015
Number of Days to Update: 82

Source: Environmental Protection Agency
Telephone: (415) 495-8895
Last EDR Contact: 12/18/2015
Next Scheduled EDR Contact: 04/11/2016
Data Release Frequency: Quarterly

RCRA-SQG: RCRA - Small Quantity Generators

RCRAInfo is EPA's comprehensive information system, providing access to data supporting the Resource Conservation and Recovery Act (RCRA) of 1976 and the Hazardous and Solid Waste Amendments (HSWA) of 1984. The database includes selective information on sites which generate, transport, store, treat and/or dispose of hazardous waste as defined by the Resource Conservation and Recovery Act (RCRA). Small quantity generators (SQGs) generate between 100 kg and 1,000 kg of hazardous waste per month.

Date of Government Version: 06/09/2015
Date Data Arrived at EDR: 06/26/2015
Date Made Active in Reports: 09/16/2015
Number of Days to Update: 82

Source: Environmental Protection Agency
Telephone: (415) 495-8895
Last EDR Contact: 12/18/2015
Next Scheduled EDR Contact: 04/11/2016
Data Release Frequency: Quarterly

RCRA-CESQG: RCRA - Conditionally Exempt Small Quantity Generators

RCRAInfo is EPA's comprehensive information system, providing access to data supporting the Resource Conservation and Recovery Act (RCRA) of 1976 and the Hazardous and Solid Waste Amendments (HSWA) of 1984. The database includes selective information on sites which generate, transport, store, treat and/or dispose of hazardous waste as defined by the Resource Conservation and Recovery Act (RCRA). Conditionally exempt small quantity generators (CESQGs) generate less than 100 kg of hazardous waste, or less than 1 kg of acutely hazardous waste per month.

Date of Government Version: 06/09/2015
Date Data Arrived at EDR: 06/26/2015
Date Made Active in Reports: 09/16/2015
Number of Days to Update: 82

Source: Environmental Protection Agency
Telephone: (415) 495-8895
Last EDR Contact: 12/18/2015
Next Scheduled EDR Contact: 04/11/2016
Data Release Frequency: Varies

Federal institutional controls / engineering controls registries

LUCIS: Land Use Control Information System

LUCIS contains records of land use control information pertaining to the former Navy Base Realignment and Closure properties.

Date of Government Version: 05/28/2015
Date Data Arrived at EDR: 05/29/2015
Date Made Active in Reports: 06/11/2015
Number of Days to Update: 13

Source: Department of the Navy
Telephone: 843-820-7326
Last EDR Contact: 02/16/2016
Next Scheduled EDR Contact: 05/30/2016
Data Release Frequency: Varies

US ENG CONTROLS: Engineering Controls Sites List

A listing of sites with engineering controls in place. Engineering controls include various forms of caps, building foundations, liners, and treatment methods to create pathway elimination for regulated substances to enter environmental media or effect human health.

Date of Government Version: 09/10/2015
Date Data Arrived at EDR: 09/11/2015
Date Made Active in Reports: 11/03/2015
Number of Days to Update: 53

Source: Environmental Protection Agency
Telephone: 703-603-0695
Last EDR Contact: 11/24/2015
Next Scheduled EDR Contact: 03/14/2016
Data Release Frequency: Varies

US INST CONTROL: Sites with Institutional Controls

A listing of sites with institutional controls in place. Institutional controls include administrative measures, such as groundwater use restrictions, construction restrictions, property use restrictions, and post remediation care requirements intended to prevent exposure to contaminants remaining on site. Deed restrictions are generally required as part of the institutional controls.

Date of Government Version: 09/10/2015
Date Data Arrived at EDR: 09/11/2015
Date Made Active in Reports: 11/03/2015
Number of Days to Update: 53

Source: Environmental Protection Agency
Telephone: 703-603-0695
Last EDR Contact: 11/24/2015
Next Scheduled EDR Contact: 03/14/2016
Data Release Frequency: Varies

Federal ERNS list

ERNS: Emergency Response Notification System

Emergency Response Notification System. ERNS records and stores information on reported releases of oil and hazardous substances.

Date of Government Version: 06/22/2015
Date Data Arrived at EDR: 06/26/2015
Date Made Active in Reports: 09/16/2015
Number of Days to Update: 82

Source: National Response Center, United States Coast Guard
Telephone: 202-267-2180
Last EDR Contact: 12/29/2015
Next Scheduled EDR Contact: 04/11/2016
Data Release Frequency: Annually

State- and tribal - equivalent NPL

RESPONSE: State Response Sites

Identifies confirmed release sites where DTSC is involved in remediation, either in a lead or oversight capacity. These confirmed release sites are generally high-priority and high potential risk.

Date of Government Version: 11/07/2015
Date Data Arrived at EDR: 11/07/2015
Date Made Active in Reports: 12/17/2015
Number of Days to Update: 40

Source: Department of Toxic Substances Control
Telephone: 916-323-3400
Last EDR Contact: 02/03/2016
Next Scheduled EDR Contact: 05/16/2016
Data Release Frequency: Quarterly

State- and tribal - equivalent CERCLIS

ENVIROSTOR: EnviroStor Database

The Department of Toxic Substances Control's (DTSC's) Site Mitigation and Brownfields Reuse Program's (SMBRP's) EnviroStor database identifes sites that have known contamination or sites for which there may be reasons to investigate further. The database includes the following site types: Federal Superfund sites (National Priorities List (NPL)); State Response, including Military Facilities and State Superfund; Voluntary Cleanup; and School sites. EnviroStor provides similar information to the information that was available in CalSites, and provides additional site information, including, but not limited to, identification of formerly-contaminated properties that have been released for reuse, properties where environmental deed restrictions have been recorded to prevent inappropriate land uses, and risk characterization information that is used to assess potential impacts to public health and the environment at contaminated sites.

Date of Government Version: 11/07/2015
Date Data Arrived at EDR: 11/07/2015
Date Made Active in Reports: 12/17/2015
Number of Days to Update: 40

Source: Department of Toxic Substances Control
Telephone: 916-323-3400
Last EDR Contact: 02/03/2016
Next Scheduled EDR Contact: 05/16/2016
Data Release Frequency: Quarterly

State and tribal landfill and/or solid waste disposal site lists

SWF/LF (SWIS): Solid Waste Information System

Active, Closed and Inactive Landfills. SWF/LF records typically contain an inve ntory of solid waste disposal facilities or landfills. These may be active or i nactive facilities or open dumps that failed to meet RCRA Section 4004 criteria for solid waste landfills or disposal sites.

Date of Government Version: 11/16/2015
Date Data Arrived at EDR: 11/18/2015
Date Made Active in Reports: 01/21/2016
Number of Days to Update: 64

Source: Department of Resources Recycling and Recovery
Telephone: 916-341-6320
Last EDR Contact: 02/17/2016
Next Scheduled EDR Contact: 05/30/2016
Data Release Frequency: Quarterly

State and tribal leaking storage tank lists

LUST REG 6L: Leaking Underground Storage Tank Case Listing

For more current information, please refer to the State Water Resources Control Board's LUST database.

Date of Government Version: 09/09/2003
Date Data Arrived at EDR: 09/10/2003
Date Made Active in Reports: 10/07/2003
Number of Days to Update: 27

Source: California Regional Water Quality Control Board Lahontan Region (6)
Telephone: 530-542-5572
Last EDR Contact: 09/12/2011
Next Scheduled EDR Contact: 12/26/2011
Data Release Frequency: No Update Planned

LUST REG 5: Leaking Underground Storage Tank Database

Leaking Underground Storage Tank locations. Alameda, Alpine, Amador, Butte, Colusa, Contra Costa, Calveras, El Dorado, Fresno, Glenn, Kern, Kings, Lake, Lassen, Madera, Mariposa, Merced, Modoc, Napa, Nevada, Placer, Plumas, Sacramento, San Joaquin, Shasta, Solano, Stanislaus, Sutter, Tehama, Tulare, Tuolumne, Yolo, Yuba counties.

Date of Government Version: 07/01/2008
Date Data Arrived at EDR: 07/22/2008
Date Made Active in Reports: 07/31/2008
Number of Days to Update: 9

Source: California Regional Water Quality Control Board Central Valley Region (5)
Telephone: 916-464-4834
Last EDR Contact: 07/01/2011
Next Scheduled EDR Contact: 10/17/2011
Data Release Frequency: No Update Planned

LUST REG 4: Underground Storage Tank Leak List

Los Angeles, Ventura counties. For more current information, please refer to the State Water Resources Control Board's LUST database.

Date of Government Version: 09/07/2004
Date Data Arrived at EDR: 09/07/2004
Date Made Active in Reports: 10/12/2004
Number of Days to Update: 35

Source: California Regional Water Quality Control Board Los Angeles Region (4)
Telephone: 213-576-6710
Last EDR Contact: 09/06/2011
Next Scheduled EDR Contact: 12/19/2011
Data Release Frequency: No Update Planned

LUST REG 3: Leaking Underground Storage Tank Database
Leaking Underground Storage Tank locations. Monterey, San Benito, San Luis Obispo, Santa Barbara, Santa Cruz counties.

Date of Government Version: 05/19/2003
Date Data Arrived at EDR: 05/19/2003
Date Made Active in Reports: 06/02/2003
Number of Days to Update: 14

Source: California Regional Water Quality Control Board Central Coast Region (3)
Telephone: 805-542-4786
Last EDR Contact: 07/18/2011
Next Scheduled EDR Contact: 10/31/2011
Data Release Frequency: No Update Planned

LUST REG 2: Fuel Leak List
Leaking Underground Storage Tank locations. Alameda, Contra Costa, Marin, Napa, San Francisco, San Mateo, Santa Clara, Solano, Sonoma counties.

Date of Government Version: 09/30/2004
Date Data Arrived at EDR: 10/20/2004
Date Made Active in Reports: 11/19/2004
Number of Days to Update: 30

Source: California Regional Water Quality Control Board San Francisco Bay Region (2)
Telephone: 510-622-2433
Last EDR Contact: 09/19/2011
Next Scheduled EDR Contact: 01/02/2012
Data Release Frequency: Quarterly

LUST REG 1: Active Toxic Site Investigation
Del Norte, Humboldt, Lake, Mendocino, Modoc, Siskiyou, Sonoma, Trinity counties. For more current information, please refer to the State Water Resources Control Board's LUST database.

Date of Government Version: 02/01/2001
Date Data Arrived at EDR: 02/28/2001
Date Made Active in Reports: 03/29/2001
Number of Days to Update: 29

Source: California Regional Water Quality Control Board North Coast (1)
Telephone: 707-570-3769
Last EDR Contact: 08/01/2011
Next Scheduled EDR Contact: 11/14/2011
Data Release Frequency: No Update Planned

LUST: Geotracker's Leaking Underground Fuel Tank Report
Leaking Underground Storage Tank Incident Reports. LUST records contain an inventory of reported leaking underground storage tank incidents. Not all states maintain these records, and the information stored varies by state. For more information on a particular leaking underground storage tank sites, please contact the appropriate regulatory agency.

Date of Government Version: 12/14/2015
Date Data Arrived at EDR: 12/14/2015
Date Made Active in Reports: 02/08/2016
Number of Days to Update: 56

Source: State Water Resources Control Board
Telephone: see region list
Last EDR Contact: 12/14/2015
Next Scheduled EDR Contact: 03/28/2016
Data Release Frequency: Quarterly

LUST REG 6V: Leaking Underground Storage Tank Case Listing
Leaking Underground Storage Tank locations. Inyo, Kern, Los Angeles, Mono, San Bernardino counties.

Date of Government Version: 06/07/2005
Date Data Arrived at EDR: 06/07/2005
Date Made Active in Reports: 06/29/2005
Number of Days to Update: 22

Source: California Regional Water Quality Control Board Victorville Branch Office (6)
Telephone: 760-241-7365
Last EDR Contact: 09/12/2011
Next Scheduled EDR Contact: 12/26/2011
Data Release Frequency: No Update Planned

LUST REG 7: Leaking Underground Storage Tank Case Listing
Leaking Underground Storage Tank locations. Imperial, Riverside, San Diego, Santa Barbara counties.

Date of Government Version: 02/26/2004
Date Data Arrived at EDR: 02/26/2004
Date Made Active in Reports: 03/24/2004
Number of Days to Update: 27

Source: California Regional Water Quality Control Board Colorado River Basin Region (7)
Telephone: 760-776-8943
Last EDR Contact: 08/01/2011
Next Scheduled EDR Contact: 11/14/2011
Data Release Frequency: No Update Planned

LUST REG 9: Leaking Underground Storage Tank Report
Orange, Riverside, San Diego counties. For more current information, please refer to the State Water Resources Control Board's LUST database.

Date of Government Version: 03/01/2001
Date Data Arrived at EDR: 04/23/2001
Date Made Active in Reports: 05/21/2001
Number of Days to Update: 28

Source: California Regional Water Quality Control Board San Diego Region (9)
Telephone: 858-637-5595
Last EDR Contact: 09/26/2011
Next Scheduled EDR Contact: 01/09/2012
Data Release Frequency: No Update Planned

LUST REG 8: Leaking Underground Storage Tanks
California Regional Water Quality Control Board Santa Ana Region (8). For more current information, please refer to the State Water Resources Control Board's LUST database.

Date of Government Version: 02/14/2005
Date Data Arrived at EDR: 02/15/2005
Date Made Active in Reports: 03/28/2005
Number of Days to Update: 41

Source: California Regional Water Quality Control Board Santa Ana Region (8)
Telephone: 909-782-4496
Last EDR Contact: 08/15/2011
Next Scheduled EDR Contact: 11/28/2011
Data Release Frequency: Varies

INDIAN LUST R6: Leaking Underground Storage Tanks on Indian Land
LUSTs on Indian land in New Mexico and Oklahoma.

Date of Government Version: 08/20/2015
Date Data Arrived at EDR: 10/30/2015
Date Made Active in Reports: 02/18/2016
Number of Days to Update: 111

Source: EPA Region 6
Telephone: 214-665-6597
Last EDR Contact: 01/25/2016
Next Scheduled EDR Contact: 05/09/2016
Data Release Frequency: Varies

INDIAN LUST R7: Leaking Underground Storage Tanks on Indian Land
LUSTs on Indian land in Iowa, Kansas, and Nebraska

Date of Government Version: 03/30/2015
Date Data Arrived at EDR: 04/28/2015
Date Made Active in Reports: 06/22/2015
Number of Days to Update: 55

Source: EPA Region 7
Telephone: 913-551-7003
Last EDR Contact: 01/25/2016
Next Scheduled EDR Contact: 05/09/2016
Data Release Frequency: Varies

INDIAN LUST R8: Leaking Underground Storage Tanks on Indian Land
LUSTs on Indian land in Colorado, Montana, North Dakota, South Dakota, Utah and Wyoming.

Date of Government Version: 10/13/2015
Date Data Arrived at EDR: 10/23/2015
Date Made Active in Reports: 02/18/2016
Number of Days to Update: 118

Source: EPA Region 8
Telephone: 303-312-6271
Last EDR Contact: 01/25/2016
Next Scheduled EDR Contact: 05/09/2016
Data Release Frequency: Quarterly

INDIAN LUST R9: Leaking Underground Storage Tanks on Indian Land
LUSTs on Indian land in Arizona, California, New Mexico and Nevada

Date of Government Version: 01/08/2015
Date Data Arrived at EDR: 01/08/2015
Date Made Active in Reports: 02/09/2015
Number of Days to Update: 32

Source: Environmental Protection Agency
Telephone: 415-972-3372
Last EDR Contact: 01/27/2016
Next Scheduled EDR Contact: 05/09/2016
Data Release Frequency: Quarterly

INDIAN LUST R4: Leaking Underground Storage Tanks on Indian Land
LUSTs on Indian land in Florida, Mississippi and North Carolina.

Date of Government Version: 11/24/2015
Date Data Arrived at EDR: 12/01/2015
Date Made Active in Reports: 01/04/2016
Number of Days to Update: 34

Source: EPA Region 4
Telephone: 404-562-8677
Last EDR Contact: 01/25/2016
Next Scheduled EDR Contact: 05/09/2016
Data Release Frequency: Semi-Annually

INDIAN LUST R5: Leaking Underground Storage Tanks on Indian Land
Leaking underground storage tanks located on Indian Land in Michigan, Minnesota and Wisconsin.

Date of Government Version: 11/04/2015
Date Data Arrived at EDR: 11/13/2015
Date Made Active in Reports: 01/04/2016
Number of Days to Update: 52
Source: EPA, Region 5
Telephone: 312-886-7439
Last EDR Contact: 01/25/2016
Next Scheduled EDR Contact: 05/09/2016
Data Release Frequency: Varies

INDIAN LUST R1: Leaking Underground Storage Tanks on Indian Land
A listing of leaking underground storage tank locations on Indian Land.

Date of Government Version: 10/27/2015
Date Data Arrived at EDR: 10/29/2015
Date Made Active in Reports: 01/04/2016
Number of Days to Update: 67
Source: EPA Region 1
Telephone: 617-918-1313
Last EDR Contact: 02/08/2016
Next Scheduled EDR Contact: 05/09/2016
Data Release Frequency: Varies

INDIAN LUST R10: Leaking Underground Storage Tanks on Indian Land
LUSTs on Indian land in Alaska, Idaho, Oregon and Washington.

Date of Government Version: 01/07/2016
Date Data Arrived at EDR: 01/08/2016
Date Made Active in Reports: 02/18/2016
Number of Days to Update: 41
Source: EPA Region 10
Telephone: 206-553-2857
Last EDR Contact: 01/25/2016
Next Scheduled EDR Contact: 05/09/2016
Data Release Frequency: Quarterly

SLIC: Statewide SLIC Cases
The SLIC (Spills, Leaks, Investigations and Cleanup) program is designed to protect and restore water quality from spills, leaks, and similar discharges.

Date of Government Version: 12/14/2015
Date Data Arrived at EDR: 12/14/2015
Date Made Active in Reports: 02/08/2016
Number of Days to Update: 56
Source: State Water Resources Control Board
Telephone: 866-480-1028
Last EDR Contact: 12/14/2015
Next Scheduled EDR Contact: 03/28/2016
Data Release Frequency: Varies

SLIC REG 1: Active Toxic Site Investigations
The SLIC (Spills, Leaks, Investigations and Cleanup) program is designed to protect and restore water quality from spills, leaks, and similar discharges.

Date of Government Version: 04/03/2003
Date Data Arrived at EDR: 04/07/2003
Date Made Active in Reports: 04/25/2003
Number of Days to Update: 18
Source: California Regional Water Quality Control Board, North Coast Region (1)
Telephone: 707-576-2220
Last EDR Contact: 08/01/2011
Next Scheduled EDR Contact: 11/14/2011
Data Release Frequency: No Update Planned

SLIC REG 2: Spills, Leaks, Investigation & Cleanup Cost Recovery Listing
The SLIC (Spills, Leaks, Investigations and Cleanup) program is designed to protect and restore water quality from spills, leaks, and similar discharges.

Date of Government Version: 09/30/2004
Date Data Arrived at EDR: 10/20/2004
Date Made Active in Reports: 11/19/2004
Number of Days to Update: 30
Source: Regional Water Quality Control Board San Francisco Bay Region (2)
Telephone: 510-286-0457
Last EDR Contact: 09/19/2011
Next Scheduled EDR Contact: 01/02/2012
Data Release Frequency: Quarterly

SLIC REG 3: Spills, Leaks, Investigation & Cleanup Cost Recovery Listing
The SLIC (Spills, Leaks, Investigations and Cleanup) program is designed to protect and restore water quality from spills, leaks, and similar discharges.

Date of Government Version: 05/18/2006
Date Data Arrived at EDR: 05/18/2006
Date Made Active in Reports: 06/15/2006
Number of Days to Update: 28

Source: California Regional Water Quality Control Board Central Coast Region (3)
Telephone: 805-549-3147
Last EDR Contact: 07/18/2011
Next Scheduled EDR Contact: 10/31/2011
Data Release Frequency: Semi-Annually

SLIC REG 4: Spills, Leaks, Investigation & Cleanup Cost Recovery Listing
The SLIC (Spills, Leaks, Investigations and Cleanup) program is designed to protect and restore water quality from spills, leaks, and similar discharges.

Date of Government Version: 11/17/2004
Date Data Arrived at EDR: 11/18/2004
Date Made Active in Reports: 01/04/2005
Number of Days to Update: 47

Source: Region Water Quality Control Board Los Angeles Region (4)
Telephone: 213-576-6600
Last EDR Contact: 07/01/2011
Next Scheduled EDR Contact: 10/17/2011
Data Release Frequency: Varies

SLIC REG 5: Spills, Leaks, Investigation & Cleanup Cost Recovery Listing
The SLIC (Spills, Leaks, Investigations and Cleanup) program is designed to protect and restore water quality from spills, leaks, and similar discharges.

Date of Government Version: 04/01/2005
Date Data Arrived at EDR: 04/05/2005
Date Made Active in Reports: 04/21/2005
Number of Days to Update: 16

Source: Regional Water Quality Control Board Central Valley Region (5)
Telephone: 916-464-3291
Last EDR Contact: 09/12/2011
Next Scheduled EDR Contact: 12/26/2011
Data Release Frequency: Semi-Annually

SLIC REG 6V: Spills, Leaks, Investigation & Cleanup Cost Recovery Listing
The SLIC (Spills, Leaks, Investigations and Cleanup) program is designed to protect and restore water quality from spills, leaks, and similar discharges.

Date of Government Version: 05/24/2005
Date Data Arrived at EDR: 05/25/2005
Date Made Active in Reports: 06/16/2005
Number of Days to Update: 22

Source: Regional Water Quality Control Board, Victorville Branch
Telephone: 619-241-6583
Last EDR Contact: 08/15/2011
Next Scheduled EDR Contact: 11/28/2011
Data Release Frequency: Semi-Annually

SLIC REG 6L: SLIC Sites
The SLIC (Spills, Leaks, Investigations and Cleanup) program is designed to protect and restore water quality from spills, leaks, and similar discharges.

Date of Government Version: 09/07/2004
Date Data Arrived at EDR: 09/07/2004
Date Made Active in Reports: 10/12/2004
Number of Days to Update: 35

Source: California Regional Water Quality Control Board, Lahontan Region
Telephone: 530-542-5574
Last EDR Contact: 08/15/2011
Next Scheduled EDR Contact: 11/28/2011
Data Release Frequency: No Update Planned

SLIC REG 7: SLIC List
The SLIC (Spills, Leaks, Investigations and Cleanup) program is designed to protect and restore water quality from spills, leaks, and similar discharges.

Date of Government Version: 11/24/2004
Date Data Arrived at EDR: 11/29/2004
Date Made Active in Reports: 01/04/2005
Number of Days to Update: 36

Source: California Regional Quality Control Board, Colorado River Basin Region
Telephone: 760-346-7491
Last EDR Contact: 08/01/2011
Next Scheduled EDR Contact: 11/14/2011
Data Release Frequency: No Update Planned

SLIC REG 8: Spills, Leaks, Investigation & Cleanup Cost Recovery Listing
The SLIC (Spills, Leaks, Investigations and Cleanup) program is designed to protect and restore water quality from spills, leaks, and similar discharges.

Date of Government Version: 04/03/2008
Date Data Arrived at EDR: 04/03/2008
Date Made Active in Reports: 04/14/2008
Number of Days to Update: 11

Source: California Region Water Quality Control Board Santa Ana Region (8)
Telephone: 951-782-3298
Last EDR Contact: 09/12/2011
Next Scheduled EDR Contact: 12/26/2011
Data Release Frequency: Semi-Annually

SLIC REG 9: Spills, Leaks, Investigation & Cleanup Cost Recovery Listing

The SLIC (Spills, Leaks, Investigations and Cleanup) program is designed to protect and restore water quality from spills, leaks, and similar discharges.

Date of Government Version: 09/10/2007
Date Data Arrived at EDR: 09/11/2007
Date Made Active in Reports: 09/28/2007
Number of Days to Update: 17

Source: California Regional Water Quality Control Board San Diego Region (9)
Telephone: 858-467-2980
Last EDR Contact: 08/08/2011
Next Scheduled EDR Contact: 11/21/2011
Data Release Frequency: Annually

State and tribal registered storage tank lists

FEMA UST: Underground Storage Tank Listing

A listing of all FEMA owned underground storage tanks.

Date of Government Version: 01/01/2010
Date Data Arrived at EDR: 02/16/2010
Date Made Active in Reports: 04/12/2010
Number of Days to Update: 55

Source: FEMA
Telephone: 202-646-5797
Last EDR Contact: 01/08/2016
Next Scheduled EDR Contact: 04/25/2016
Data Release Frequency: Varies

UST: Active UST Facilities

Active UST facilities gathered from the local regulatory agencies

Date of Government Version: 12/14/2015
Date Data Arrived at EDR: 12/14/2015
Date Made Active in Reports: 02/08/2016
Number of Days to Update: 56

Source: SWRCB
Telephone: 916-341-5851
Last EDR Contact: 12/14/2015
Next Scheduled EDR Contact: 03/28/2016
Data Release Frequency: Semi-Annually

AST: Aboveground Petroleum Storage Tank Facilities

A listing of aboveground storage tank petroleum storage tank locations.

Date of Government Version: 08/01/2009
Date Data Arrived at EDR: 09/10/2009
Date Made Active in Reports: 10/01/2009
Number of Days to Update: 21

Source: California Environmental Protection Agency
Telephone: 916-327-5092
Last EDR Contact: 12/23/2015
Next Scheduled EDR Contact: 04/11/2016
Data Release Frequency: Quarterly

INDIAN UST R10: Underground Storage Tanks on Indian Land

The Indian Underground Storage Tank (UST) database provides information about underground storage tanks on Indian land in EPA Region 10 (Alaska, Idaho, Oregon, Washington, and Tribal Nations).

Date of Government Version: 01/07/2016
Date Data Arrived at EDR: 01/08/2016
Date Made Active in Reports: 02/18/2016
Number of Days to Update: 41

Source: EPA Region 10
Telephone: 206-553-2857
Last EDR Contact: 01/25/2016
Next Scheduled EDR Contact: 05/09/2016
Data Release Frequency: Quarterly

INDIAN UST R9: Underground Storage Tanks on Indian Land

The Indian Underground Storage Tank (UST) database provides information about underground storage tanks on Indian land in EPA Region 9 (Arizona, California, Hawaii, Nevada, the Pacific Islands, and Tribal Nations).

Date of Government Version: 12/14/2014
Date Data Arrived at EDR: 02/13/2015
Date Made Active in Reports: 03/13/2015
Number of Days to Update: 28

Source: EPA Region 9
Telephone: 415-972-3368
Last EDR Contact: 01/27/2016
Next Scheduled EDR Contact: 05/09/2016
Data Release Frequency: Quarterly

INDIAN UST R8: Underground Storage Tanks on Indian Land

The Indian Underground Storage Tank (UST) database provides information about underground storage tanks on Indian land in EPA Region 8 (Colorado, Montana, North Dakota, South Dakota, Utah, Wyoming and 27 Tribal Nations).

Date of Government Version: 10/13/2015
Date Data Arrived at EDR: 10/23/2015
Date Made Active in Reports: 02/18/2016
Number of Days to Update: 118

Source: EPA Region 8
Telephone: 303-312-6137
Last EDR Contact: 01/25/2016
Next Scheduled EDR Contact: 05/09/2016
Data Release Frequency: Quarterly

INDIAN UST R7: Underground Storage Tanks on Indian Land

The Indian Underground Storage Tank (UST) database provides information about underground storage tanks on Indian land in EPA Region 7 (Iowa, Kansas, Missouri, Nebraska, and 9 Tribal Nations).

Date of Government Version: 09/23/2014
Date Data Arrived at EDR: 11/25/2014
Date Made Active in Reports: 01/29/2015
Number of Days to Update: 65

Source: EPA Region 7
Telephone: 913-551-7003
Last EDR Contact: 01/25/2016
Next Scheduled EDR Contact: 05/09/2016
Data Release Frequency: Varies

INDIAN UST R6: Underground Storage Tanks on Indian Land

The Indian Underground Storage Tank (UST) database provides information about underground storage tanks on Indian land in EPA Region 6 (Louisiana, Arkansas, Oklahoma, New Mexico, Texas and 65 Tribes).

Date of Government Version: 08/20/2015
Date Data Arrived at EDR: 10/30/2015
Date Made Active in Reports: 02/18/2016
Number of Days to Update: 111

Source: EPA Region 6
Telephone: 214-665-7591
Last EDR Contact: 01/25/2016
Next Scheduled EDR Contact: 05/09/2016
Data Release Frequency: Semi-Annually

INDIAN UST R4: Underground Storage Tanks on Indian Land

The Indian Underground Storage Tank (UST) database provides information about underground storage tanks on Indian land in EPA Region 4 (Alabama, Florida, Georgia, Kentucky, Mississippi, North Carolina, South Carolina, Tennessee and Tribal Nations)

Date of Government Version: 11/24/2015
Date Data Arrived at EDR: 12/01/2015
Date Made Active in Reports: 01/04/2016
Number of Days to Update: 34

Source: EPA Region 4
Telephone: 404-562-9424
Last EDR Contact: 01/25/2016
Next Scheduled EDR Contact: 05/09/2016
Data Release Frequency: Semi-Annually

INDIAN UST R1: Underground Storage Tanks on Indian Land

The Indian Underground Storage Tank (UST) database provides information about underground storage tanks on Indian land in EPA Region 1 (Connecticut, Maine, Massachusetts, New Hampshire, Rhode Island, Vermont and ten Tribal Nations).

Date of Government Version: 10/20/2015
Date Data Arrived at EDR: 10/29/2015
Date Made Active in Reports: 01/04/2016
Number of Days to Update: 67

Source: EPA, Region 1
Telephone: 617-918-1313
Last EDR Contact: 02/08/2016
Next Scheduled EDR Contact: 05/09/2016
Data Release Frequency: Varies

INDIAN UST R5: Underground Storage Tanks on Indian Land

The Indian Underground Storage Tank (UST) database provides information about underground storage tanks on Indian land in EPA Region 5 (Michigan, Minnesota and Wisconsin and Tribal Nations).

Date of Government Version: 11/05/2015
Date Data Arrived at EDR: 11/13/2015
Date Made Active in Reports: 01/04/2016
Number of Days to Update: 52

Source: EPA Region 5
Telephone: 312-886-6136
Last EDR Contact: 01/25/2016
Next Scheduled EDR Contact: 05/09/2016
Data Release Frequency: Varies

State and tribal voluntary cleanup sites

INDIAN VCP R7: Voluntary Cleanup Priority Lisitng
A listing of voluntary cleanup priority sites located on Indian Land located in Region 7.

Date of Government Version: 03/20/2008
Date Data Arrived at EDR: 04/22/2008
Date Made Active in Reports: 05/19/2008
Number of Days to Update: 27

Source: EPA, Region 7
Telephone: 913-551-7365
Last EDR Contact: 04/20/2009
Next Scheduled EDR Contact: 07/20/2009
Data Release Frequency: Varies

INDIAN VCP R1: Voluntary Cleanup Priority Listing
A listing of voluntary cleanup priority sites located on Indian Land located in Region 1.

Date of Government Version: 07/27/2015
Date Data Arrived at EDR: 09/29/2015
Date Made Active in Reports: 02/18/2016
Number of Days to Update: 142

Source: EPA, Region 1
Telephone: 617-918-1102
Last EDR Contact: 12/28/2015
Next Scheduled EDR Contact: 04/11/2016
Data Release Frequency: Varies

VCP: Voluntary Cleanup Program Properties
Contains low threat level properties with either confirmed or unconfirmed releases and the project proponents have request that DTSC oversee investigation and/or cleanup activities and have agreed to provide coverage for DTSC's costs.

Date of Government Version: 11/07/2015
Date Data Arrived at EDR: 11/07/2015
Date Made Active in Reports: 12/17/2015
Number of Days to Update: 40

Source: Department of Toxic Substances Control
Telephone: 916-323-3400
Last EDR Contact: 02/03/2016
Next Scheduled EDR Contact: 05/16/2016
Data Release Frequency: Quarterly

State and tribal Brownfields sites

BROWNFIELDS: Considered Brownfieds Sites Listing
A listing of sites the SWRCB considers to be Brownfields since these are sites have come to them through the MOA Process.

Date of Government Version: 12/04/2015
Date Data Arrived at EDR: 12/08/2015
Date Made Active in Reports: 01/21/2016
Number of Days to Update: 44

Source: State Water Resources Control Board
Telephone: 916-323-7905
Last EDR Contact: 12/04/2015
Next Scheduled EDR Contact: 03/21/2016
Data Release Frequency: Varies

ADDITIONAL ENVIRONMENTAL RECORDS

Local Brownfield lists

US BROWNFIELDS: A Listing of Brownfields Sites
Brownfields are real property, the expansion, redevelopment, or reuse of which may be complicated by the presence or potential presence of a hazardous substance, pollutant, or contaminant. Cleaning up and reinvesting in these properties takes development pressures off of undeveloped, open land, and both improves and protects the environment. Assessment, Cleanup and Redevelopment Exchange System (ACRES) stores information reported by EPA Brownfields grant recipients on brownfields properties assessed or cleaned up with grant funding as well as information on Targeted Brownfields Assessments performed by EPA Regions. A listing of ACRES Brownfield sites is obtained from Cleanups in My Community. Cleanups in My Community provides information on Brownfields properties for which information is reported back to EPA, as well as areas served by Brownfields grant programs.

Date of Government Version: 12/22/2015
Date Data Arrived at EDR: 12/23/2015
Date Made Active in Reports: 02/18/2016
Number of Days to Update: 57

Source: Environmental Protection Agency
Telephone: 202-566-2777
Last EDR Contact: 12/21/2015
Next Scheduled EDR Contact: 04/04/2016
Data Release Frequency: Semi-Annually

Local Lists of Landfill / Solid Waste Disposal Sites

WMUDS/SWAT: Waste Management Unit Database

Waste Management Unit Database System. WMUDS is used by the State Water Resources Control Board staff and the Regional Water Quality Control Boards for program tracking and inventory of waste management units. WMUDS is composed of the following databases: Facility Information, Scheduled Inspections Information, Waste Management Unit Information, SWAT Program Information, SWAT Report Summary Information, SWAT Report Summary Data, Chapter 15 (formerly Subchapter 15) Information, Chapter 15 Monitoring Parameters, TPCA Program Information, RCRA Program Information, Closure Information, and Interested Parties Information.

Date of Government Version: 04/01/2000
Date Data Arrived at EDR: 04/10/2000
Date Made Active in Reports: 05/10/2000
Number of Days to Update: 30

Source: State Water Resources Control Board
Telephone: 916-227-4448
Last EDR Contact: 02/08/2016
Next Scheduled EDR Contact: 05/23/2016
Data Release Frequency: No Update Planned

SWRCY: Recycler Database

A listing of recycling facilities in California.

Date of Government Version: 12/14/2015
Date Data Arrived at EDR: 12/17/2015
Date Made Active in Reports: 02/08/2016
Number of Days to Update: 53

Source: Department of Conservation
Telephone: 916-323-3836
Last EDR Contact: 12/17/2015
Next Scheduled EDR Contact: 03/28/2016
Data Release Frequency: Quarterly

HAULERS: Registered Waste Tire Haulers Listing

A listing of registered waste tire haulers.

Date of Government Version: 11/23/2015
Date Data Arrived at EDR: 11/24/2015
Date Made Active in Reports: 01/21/2016
Number of Days to Update: 58

Source: Integrated Waste Management Board
Telephone: 916-341-6422
Last EDR Contact: 02/14/2016
Next Scheduled EDR Contact: 05/30/2016
Data Release Frequency: Varies

INDIAN ODI: Report on the Status of Open Dumps on Indian Lands

Location of open dumps on Indian land.

Date of Government Version: 12/31/1998
Date Data Arrived at EDR: 12/03/2007
Date Made Active in Reports: 01/24/2008
Number of Days to Update: 52

Source: Environmental Protection Agency
Telephone: 703-308-8245
Last EDR Contact: 02/01/2016
Next Scheduled EDR Contact: 05/16/2016
Data Release Frequency: Varies

ODI: Open Dump Inventory

An open dump is defined as a disposal facility that does not comply with one or more of the Part 257 or Part 258 Subtitle D Criteria.

Date of Government Version: 06/30/1985
Date Data Arrived at EDR: 08/09/2004
Date Made Active in Reports: 09/17/2004
Number of Days to Update: 39

Source: Environmental Protection Agency
Telephone: 800-424-9346
Last EDR Contact: 06/09/2004
Next Scheduled EDR Contact: N/A
Data Release Frequency: No Update Planned

DEBRIS REGION 9: Torres Martinez Reservation Illegal Dump Site Locations

A listing of illegal dump sites location on the Torres Martinez Indian Reservation located in eastern Riverside County and northern Imperial County, California.

Date of Government Version: 01/12/2009
Date Data Arrived at EDR: 05/07/2009
Date Made Active in Reports: 09/21/2009
Number of Days to Update: 137

Source: EPA, Region 9
Telephone: 415-947-4219
Last EDR Contact: 01/25/2016
Next Scheduled EDR Contact: 05/09/2016
Data Release Frequency: No Update Planned

Local Lists of Hazardous waste / Contaminated Sites

US HIST CDL: National Clandestine Laboratory Register

A listing of clandestine drug lab locations. The U.S. Department of Justice ("the Department") provides this web site as a public service. It contains addresses of some locations where law enforcement agencies reported they found chemicals or other items that indicated the presence of either clandestine drug laboratories or dumpsites. In most cases, the source of the entries is not the Department, and the Department has not verified the entry and does not guarantee its accuracy. Members of the public must verify the accuracy of all entries by, for example, contacting local law enforcement and local health departments.

Date of Government Version: 09/17/2015
Date Data Arrived at EDR: 12/04/2015
Date Made Active in Reports: 02/18/2016
Number of Days to Update: 76

Source: Drug Enforcement Administration
Telephone: 202-307-1000
Last EDR Contact: 08/31/2015
Next Scheduled EDR Contact: 12/14/2015
Data Release Frequency: No Update Planned

HIST CAL-SITES: Calsites Database

The Calsites database contains potential or confirmed hazardous substance release properties. In 1996, California EPA reevaluated and significantly reduced the number of sites in the Calsites database. No longer updated by the state agency. It has been replaced by ENVIROSTOR.

Date of Government Version: 08/08/2005
Date Data Arrived at EDR: 08/03/2006
Date Made Active in Reports: 08/24/2006
Number of Days to Update: 21

Source: Department of Toxic Substance Control
Telephone: 916-323-3400
Last EDR Contact: 02/23/2009
Next Scheduled EDR Contact: 05/25/2009
Data Release Frequency: No Update Planned

SCH: School Property Evaluation Program

This category contains proposed and existing school sites that are being evaluated by DTSC for possible hazardous materials contamination. In some cases, these properties may be listed in the CalSites category depending on the level of threat to public health and safety or the environment they pose.

Date of Government Version: 11/07/2015
Date Data Arrived at EDR: 11/07/2015
Date Made Active in Reports: 12/17/2015
Number of Days to Update: 40

Source: Department of Toxic Substances Control
Telephone: 916-323-3400
Last EDR Contact: 02/03/2016
Next Scheduled EDR Contact: 05/16/2016
Data Release Frequency: Quarterly

CDL: Clandestine Drug Labs

A listing of drug lab locations. Listing of a location in this database does not indicate that any illegal drug lab materials were or were not present there, and does not constitute a determination that the location either requires or does not require additional cleanup work.

Date of Government Version: 12/31/2014
Date Data Arrived at EDR: 03/10/2015
Date Made Active in Reports: 03/18/2015
Number of Days to Update: 8

Source: Department of Toxic Substances Control
Telephone: 916-255-6504
Last EDR Contact: 01/11/2016
Next Scheduled EDR Contact: 04/25/2016
Data Release Frequency: Varies

TOXIC PITS: Toxic Pits Cleanup Act Sites

Toxic PITS Cleanup Act Sites. TOXIC PITS identifies sites suspected of containing hazardous substances where cleanup has not yet been completed.

Date of Government Version: 07/01/1995
Date Data Arrived at EDR: 08/30/1995
Date Made Active in Reports: 09/26/1995
Number of Days to Update: 27

Source: State Water Resources Control Board
Telephone: 916-227-4364
Last EDR Contact: 01/26/2009
Next Scheduled EDR Contact: 04/27/2009
Data Release Frequency: No Update Planned

US CDL: Clandestine Drug Labs

A listing of clandestine drug lab locations. The U.S. Department of Justice ("the Department") provides this web site as a public service. It contains addresses of some locations where law enforcement agencies reported they found chemicals or other items that indicated the presence of either clandestine drug laboratories or dumpsites. In most cases, the source of the entries is not the Department, and the Department has not verified the entry and does not guarantee its accuracy. Members of the public must verify the accuracy of all entries by, for example, contacting local law enforcement and local health departments.

Date of Government Version: 09/17/2015
Date Data Arrived at EDR: 12/04/2015
Date Made Active in Reports: 02/18/2016
Number of Days to Update: 76

Source: Drug Enforcement Administration
Telephone: 202-307-1000
Last EDR Contact: 11/25/2015
Next Scheduled EDR Contact: 03/14/2016
Data Release Frequency: Quarterly

Local Lists of Registered Storage Tanks

SWEEPS UST: SWEEPS UST Listing

Statewide Environmental Evaluation and Planning System. This underground storage tank listing was updated and maintained by a company contacted by the SWRCB in the early 1990's. The listing is no longer updated or maintained. The local agency is the contact for more information on a site on the SWEEPS list.

Date of Government Version: 06/01/1994
Date Data Arrived at EDR: 07/07/2005
Date Made Active in Reports: 08/11/2005
Number of Days to Update: 35

Source: State Water Resources Control Board
Telephone: N/A
Last EDR Contact: 06/03/2005
Next Scheduled EDR Contact: N/A
Data Release Frequency: No Update Planned

UST MENDOCINO: Mendocino County UST Database

A listing of underground storage tank locations in Mendocino County.

Date of Government Version: 11/25/2015
Date Data Arrived at EDR: 12/01/2015
Date Made Active in Reports: 12/17/2015
Number of Days to Update: 16

Source: Department of Public Health
Telephone: 707-463-4466
Last EDR Contact: 11/23/2015
Next Scheduled EDR Contact: 03/14/2016
Data Release Frequency: Annually

HIST UST: Hazardous Substance Storage Container Database

The Hazardous Substance Storage Container Database is a historical listing of UST sites. Refer to local/county source for current data.

Date of Government Version: 10/15/1990
Date Data Arrived at EDR: 01/25/1991
Date Made Active in Reports: 02/12/1991
Number of Days to Update: 18

Source: State Water Resources Control Board
Telephone: 916-341-5851
Last EDR Contact: 07/26/2001
Next Scheduled EDR Contact: N/A
Data Release Frequency: No Update Planned

CA FID UST: Facility Inventory Database

The Facility Inventory Database (FID) contains a historical listing of active and inactive underground storage tank locations from the State Water Resource Control Board. Refer to local/county source for current data.

Date of Government Version: 10/31/1994
Date Data Arrived at EDR: 09/05/1995
Date Made Active in Reports: 09/29/1995
Number of Days to Update: 24

Source: California Environmental Protection Agency
Telephone: 916-341-5851
Last EDR Contact: 12/28/1998
Next Scheduled EDR Contact: N/A
Data Release Frequency: No Update Planned

Local Land Records

LIENS: Environmental Liens Listing

A listing of property locations with environmental liens for California where DTSC is a lien holder.

Date of Government Version: 12/17/2015
Date Data Arrived at EDR: 12/22/2015
Date Made Active in Reports: 02/08/2016
Number of Days to Update: 48

Source: Department of Toxic Substances Control
Telephone: 916-323-3400
Last EDR Contact: 12/04/2015
Next Scheduled EDR Contact: 03/21/2016
Data Release Frequency: Varies

LIENS 2: CERCLA Lien Information

A Federal CERCLA ('Superfund') lien can exist by operation of law at any site or property at which EPA has spent Superfund monies. These monies are spent to investigate and address releases and threatened releases of contamination. CERCLIS provides information as to the identity of these sites and properties.

Date of Government Version: 02/18/2014
Date Data Arrived at EDR: 03/18/2014
Date Made Active in Reports: 04/24/2014
Number of Days to Update: 37

Source: Environmental Protection Agency
Telephone: 202-564-6023
Last EDR Contact: 01/25/2016
Next Scheduled EDR Contact: 05/09/2016
Data Release Frequency: Varies

DEED: Deed Restriction Listing

Site Mitigation and Brownfields Reuse Program Facility Sites with Deed Restrictions & Hazardous Waste Management Program Facility Sites with Deed / Land Use Restriction. The DTSC Site Mitigation and Brownfields Reuse Program (SMBRP) list includes sites cleaned up under the program's oversight and generally does not include current or former hazardous waste facilities that required a hazardous waste facility permit. The list represents deed restrictions that are active. Some sites have multiple deed restrictions. The DTSC Hazardous Waste Management Program (HWMP) has developed a list of current or former hazardous waste facilities that have a recorded land use restriction at the local county recorder's office. The land use restrictions on this list were required by the DTSC HWMP as a result of the presence of hazardous substances that remain on site after the facility (or part of the facility) has been closed or cleaned up. The types of land use restriction include deed notice, deed restriction, or a land use restriction that binds current and future owners.

Date of Government Version: 12/07/2015
Date Data Arrived at EDR: 12/08/2015
Date Made Active in Reports: 01/21/2016
Number of Days to Update: 44

Source: DTSC and SWRCB
Telephone: 916-323-3400
Last EDR Contact: 12/08/2015
Next Scheduled EDR Contact: 12/21/2015
Data Release Frequency: Semi-Annually

Records of Emergency Release Reports

HMIRS: Hazardous Materials Information Reporting System

Hazardous Materials Incident Report System. HMIRS contains hazardous material spill incidents reported to DOT.

Date of Government Version: 06/24/2015
Date Data Arrived at EDR: 06/26/2015
Date Made Active in Reports: 09/02/2015
Number of Days to Update: 68

Source: U.S. Department of Transportation
Telephone: 202-366-4555
Last EDR Contact: 12/30/2015
Next Scheduled EDR Contact: 04/11/2016
Data Release Frequency: Annually

CHMIRS: California Hazardous Material Incident Report System

California Hazardous Material Incident Reporting System. CHMIRS contains information on reported hazardous material incidents (accidental releases or spills).

Date of Government Version: 09/25/2015
Date Data Arrived at EDR: 10/27/2015
Date Made Active in Reports: 11/16/2015
Number of Days to Update: 20

Source: Office of Emergency Services
Telephone: 916-845-8400
Last EDR Contact: 01/27/2016
Next Scheduled EDR Contact: 05/09/2016
Data Release Frequency: Varies

LDS: Land Disposal Sites Listing

The Land Disposal program regulates of waste discharge to land for treatment, storage and disposal in waste management units.

Date of Government Version: 12/14/2015
Date Data Arrived at EDR: 12/14/2015
Date Made Active in Reports: 02/08/2016
Number of Days to Update: 56

Source: State Water Qualilty Control Board
Telephone: 866-480-1028
Last EDR Contact: 12/14/2015
Next Scheduled EDR Contact: 03/28/2016
Data Release Frequency: Quarterly

MCS: Military Cleanup Sites Listing

The State Water Resources Control Board and nine Regional Water Quality Control Boards partner with the Department of Defense (DoD) through the Defense and State Memorandum of Agreement (DSMOA) to oversee the investigation and remediation of water quality issues at military facilities.

Date of Government Version: 12/14/2015
Date Data Arrived at EDR: 12/14/2015
Date Made Active in Reports: 02/08/2016
Number of Days to Update: 56

Source: State Water Resources Control Board
Telephone: 866-480-1028
Last EDR Contact: 12/14/2015
Next Scheduled EDR Contact: 03/28/2016
Data Release Frequency: Quarterly

SPILLS 90: SPILLS90 data from FirstSearch

Spills 90 includes those spill and release records available exclusively from FirstSearch databases. Typically, they may include chemical, oil and/or hazardous substance spills recorded after 1990. Duplicate records that are already included in EDR incident and release records are not included in Spills 90.

Date of Government Version: 06/06/2012
Date Data Arrived at EDR: 01/03/2013
Date Made Active in Reports: 02/22/2013
Number of Days to Update: 50

Source: FirstSearch
Telephone: N/A
Last EDR Contact: 01/03/2013
Next Scheduled EDR Contact: N/A
Data Release Frequency: No Update Planned

Other Ascertainable Records

RCRA NonGen / NLR: RCRA - Non Generators / No Longer Regulated

RCRAInfo is EPA's comprehensive information system, providing access to data supporting the Resource Conservation and Recovery Act (RCRA) of 1976 and the Hazardous and Solid Waste Amendments (HSWA) of 1984. The database includes selective information on sites which generate, transport, store, treat and/or dispose of hazardous waste as defined by the Resource Conservation and Recovery Act (RCRA). Non-Generators do not presently generate hazardous waste.

Date of Government Version: 06/09/2015
Date Data Arrived at EDR: 06/26/2015
Date Made Active in Reports: 09/16/2015
Number of Days to Update: 82

Source: Environmental Protection Agency
Telephone: (415) 495-8895
Last EDR Contact: 12/18/2015
Next Scheduled EDR Contact: 04/11/2016
Data Release Frequency: Varies

FUDS: Formerly Used Defense Sites

The listing includes locations of Formerly Used Defense Sites properties where the US Army Corps of Engineers is actively working or will take necessary cleanup actions.

Date of Government Version: 01/31/2015
Date Data Arrived at EDR: 07/08/2015
Date Made Active in Reports: 10/13/2015
Number of Days to Update: 97

Source: U.S. Army Corps of Engineers
Telephone: 202-528-4285
Last EDR Contact: 12/11/2015
Next Scheduled EDR Contact: 03/21/2016
Data Release Frequency: Varies

GOVERNMENT RECORDS SEARCHED / DATA CURRENCY TRACKING

DOD: Department of Defense Sites

This data set consists of federally owned or administered lands, administered by the Department of Defense, that have any area equal to or greater than 640 acres of the United States, Puerto Rico, and the U.S. Virgin Islands.

Date of Government Version: 12/31/2005
Date Data Arrived at EDR: 11/10/2006
Date Made Active in Reports: 01/11/2007
Number of Days to Update: 62

Source: USGS
Telephone: 888-275-8747
Last EDR Contact: 01/15/2016
Next Scheduled EDR Contact: 04/25/2016
Data Release Frequency: Semi-Annually

FEDLAND: Federal and Indian Lands

Federally and Indian administrated lands of the United States. Lands included are administrated by: Army Corps of Engineers, Bureau of Reclamation, National Wild and Scenic River, National Wildlife Refuge, Public Domain Land, Wilderness, Wilderness Study Area, Wildlife Management Area, Bureau of Indian Affairs, Bureau of Land Management, Department of Justice, Forest Service, Fish and Wildlife Service, National Park Service.

Date of Government Version: 12/31/2005
Date Data Arrived at EDR: 02/06/2006
Date Made Active in Reports: 01/11/2007
Number of Days to Update: 339

Source: U.S. Geological Survey
Telephone: 888-275-8747
Last EDR Contact: 01/15/2016
Next Scheduled EDR Contact: 04/25/2016
Data Release Frequency: N/A

SCRD DRYCLEANERS: State Coalition for Remediation of Drycleaners Listing

The State Coalition for Remediation of Drycleaners was established in 1998, with support from the U.S. EPA Office of Superfund Remediation and Technology Innovation. It is comprised of representatives of states with established drycleaner remediation programs. Currently the member states are Alabama, Connecticut, Florida, Illinois, Kansas, Minnesota, Missouri, North Carolina, Oregon, South Carolina, Tennessee, Texas, and Wisconsin.

Date of Government Version: 03/07/2011
Date Data Arrived at EDR: 03/09/2011
Date Made Active in Reports: 05/02/2011
Number of Days to Update: 54

Source: Environmental Protection Agency
Telephone: 615-532-8599
Last EDR Contact: 02/19/2016
Next Scheduled EDR Contact: 05/30/2016
Data Release Frequency: Varies

US FIN ASSUR: Financial Assurance Information

All owners and operators of facilities that treat, store, or dispose of hazardous waste are required to provide proof that they will have sufficient funds to pay for the clean up, closure, and post-closure care of their facilities.

Date of Government Version: 09/01/2015
Date Data Arrived at EDR: 09/03/2015
Date Made Active in Reports: 11/03/2015
Number of Days to Update: 61

Source: Environmental Protection Agency
Telephone: 202-566-1917
Last EDR Contact: 02/16/2016
Next Scheduled EDR Contact: 05/30/2016
Data Release Frequency: Quarterly

EPA WATCH LIST: EPA WATCH LIST

EPA maintains a "Watch List" to facilitate dialogue between EPA, state and local environmental agencies on enforcement matters relating to facilities with alleged violations identified as either significant or high priority. Being on the Watch List does not mean that the facility has actually violated the law only that an investigation by EPA or a state or local environmental agency has led those organizations to allege that an unproven violation has in fact occurred. Being on the Watch List does not represent a higher level of concern regarding the alleged violations that were detected, but instead indicates cases requiring additional dialogue between EPA, state and local agencies - primarily because of the length of time the alleged violation has gone unaddressed or unresolved.

Date of Government Version: 08/30/2013
Date Data Arrived at EDR: 03/21/2014
Date Made Active in Reports: 06/17/2014
Number of Days to Update: 88

Source: Environmental Protection Agency
Telephone: 617-520-3000
Last EDR Contact: 02/09/2016
Next Scheduled EDR Contact: 05/23/2016
Data Release Frequency: Quarterly

2020 COR ACTION: 2020 Corrective Action Program List

The EPA has set ambitious goals for the RCRA Corrective Action program by creating the 2020 Corrective Action Universe. This RCRA cleanup baseline includes facilities expected to need corrective action. The 2020 universe contains a wide variety of sites. Some properties are heavily contaminated while others were contaminated but have since been cleaned up. Still others have not been fully investigated yet, and may require little or no remediation. Inclusion in the 2020 Universe does not necessarily imply failure on the part of a facility to meet its RCRA obligations.

Date of Government Version: 04/22/2013
Date Data Arrived at EDR: 03/03/2015
Date Made Active in Reports: 03/09/2015
Number of Days to Update: 6

Source: Environmental Protection Agency
Telephone: 703-308-4044
Last EDR Contact: 02/12/2016
Next Scheduled EDR Contact: 05/23/2016
Data Release Frequency: Varies

TSCA: Toxic Substances Control Act

Toxic Substances Control Act. TSCA identifies manufacturers and importers of chemical substances included on the TSCA Chemical Substance Inventory list. It includes data on the production volume of these substances by plant site.

Date of Government Version: 12/31/2012
Date Data Arrived at EDR: 01/15/2015
Date Made Active in Reports: 01/29/2015
Number of Days to Update: 14

Source: EPA
Telephone: 202-260-5521
Last EDR Contact: 12/23/2015
Next Scheduled EDR Contact: 04/04/2016
Data Release Frequency: Every 4 Years

TRIS: Toxic Chemical Release Inventory System

Toxic Release Inventory System. TRIS identifies facilities which release toxic chemicals to the air, water and land in reportable quantities under SARA Title III Section 313.

Date of Government Version: 12/31/2013
Date Data Arrived at EDR: 02/12/2015
Date Made Active in Reports: 06/02/2015
Number of Days to Update: 110

Source: EPA
Telephone: 202-566-0250
Last EDR Contact: 11/24/2015
Next Scheduled EDR Contact: 03/07/2016
Data Release Frequency: Annually

SSTS: Section 7 Tracking Systems

Section 7 of the Federal Insecticide, Fungicide and Rodenticide Act, as amended (92 Stat. 829) requires all registered pesticide-producing establishments to submit a report to the Environmental Protection Agency by March 1st each year. Each establishment must report the types and amounts of pesticides, active ingredients and devices being produced, and those having been produced and sold or distributed in the past year.

Date of Government Version: 12/31/2009
Date Data Arrived at EDR: 12/10/2010
Date Made Active in Reports: 02/25/2011
Number of Days to Update: 77

Source: EPA
Telephone: 202-564-4203
Last EDR Contact: 01/25/2016
Next Scheduled EDR Contact: 05/09/2016
Data Release Frequency: Annually

ROD: Records Of Decision

Record of Decision. ROD documents mandate a permanent remedy at an NPL (Superfund) site containing technical and health information to aid in the cleanup.

Date of Government Version: 11/25/2013
Date Data Arrived at EDR: 12/12/2013
Date Made Active in Reports: 02/24/2014
Number of Days to Update: 74

Source: EPA
Telephone: 703-416-0223
Last EDR Contact: 12/11/2015
Next Scheduled EDR Contact: 03/21/2016
Data Release Frequency: Annually

RMP: Risk Management Plans

When Congress passed the Clean Air Act Amendments of 1990, it required EPA to publish regulations and guidance for chemical accident prevention at facilities using extremely hazardous substances. The Risk Management Program Rule (RMP Rule) was written to implement Section 112(r) of these amendments. The rule, which built upon existing industry codes and standards, requires companies of all sizes that use certain flammable and toxic substances to develop a Risk Management Program, which includes a(n): Hazard assessment that details the potential effects of an accidental release, an accident history of the last five years, and an evaluation of worst-case and alternative accidental releases; Prevention program that includes safety precautions and maintenance, monitoring, and employee training measures; and Emergency response program that spells out emergency health care, employee training measures and procedures for informing the public and response agencies (e.g the fire department) should an accident occur.

Date of Government Version: 08/01/2015
Date Data Arrived at EDR: 08/26/2015
Date Made Active in Reports: 11/03/2015
Number of Days to Update: 69

Source: Environmental Protection Agency
Telephone: 202-564-8600
Last EDR Contact: 01/25/2016
Next Scheduled EDR Contact: 05/09/2016
Data Release Frequency: Varies

RAATS: RCRA Administrative Action Tracking System

RCRA Administration Action Tracking System. RAATS contains records based on enforcement actions issued under RCRA pertaining to major violators and includes administrative and civil actions brought by the EPA. For administration actions after September 30, 1995, data entry in the RAATS database was discontinued. EPA will retain a copy of the database for historical records. It was necessary to terminate RAATS because a decrease in agency resources made it impossible to continue to update the information contained in the database.

Date of Government Version: 04/17/1995
Date Data Arrived at EDR: 07/03/1995
Date Made Active in Reports: 08/07/1995
Number of Days to Update: 35

Source: EPA
Telephone: 202-564-4104
Last EDR Contact: 06/02/2008
Next Scheduled EDR Contact: 09/01/2008
Data Release Frequency: No Update Planned

PRP: Potentially Responsible Parties

A listing of verified Potentially Responsible Parties

Date of Government Version: 10/25/2013
Date Data Arrived at EDR: 10/17/2014
Date Made Active in Reports: 10/20/2014
Number of Days to Update: 3

Source: EPA
Telephone: 202-564-6023
Last EDR Contact: 02/12/2016
Next Scheduled EDR Contact: 05/23/2016
Data Release Frequency: Quarterly

PADS: PCB Activity Database System

PCB Activity Database. PADS Identifies generators, transporters, commercial storers and/or brokers and disposers of PCB's who are required to notify the EPA of such activities.

Date of Government Version: 07/01/2014
Date Data Arrived at EDR: 10/15/2014
Date Made Active in Reports: 11/17/2014
Number of Days to Update: 33

Source: EPA
Telephone: 202-566-0500
Last EDR Contact: 01/12/2016
Next Scheduled EDR Contact: 04/25/2016
Data Release Frequency: Annually

ICIS: Integrated Compliance Information System

The Integrated Compliance Information System (ICIS) supports the information needs of the national enforcement and compliance program as well as the unique needs of the National Pollutant Discharge Elimination System (NPDES) program.

Date of Government Version: 01/23/2015
Date Data Arrived at EDR: 02/06/2015
Date Made Active in Reports: 03/09/2015
Number of Days to Update: 31

Source: Environmental Protection Agency
Telephone: 202-564-5088
Last EDR Contact: 01/08/2016
Next Scheduled EDR Contact: 04/25/2016
Data Release Frequency: Quarterly

GOVERNMENT RECORDS SEARCHED / DATA CURRENCY TRACKING

FTTS: FIFRA/ TSCA Tracking System - FIFRA (Federal Insecticide, Fungicide, & Rodenticide Act)/TSCA (Toxic Substances Control Act)
FTTS tracks administrative cases and pesticide enforcement actions and compliance activities related to FIFRA, TSCA and EPCRA (Emergency Planning and Community Right-to-Know Act). To maintain currency, EDR contacts the Agency on a quarterly basis.

Date of Government Version: 04/09/2009
Date Data Arrived at EDR: 04/16/2009
Date Made Active in Reports: 05/11/2009
Number of Days to Update: 25
Source: EPA/Office of Prevention, Pesticides and Toxic Substances
Telephone: 202-566-1667
Last EDR Contact: 11/18/2015
Next Scheduled EDR Contact: 03/07/2016
Data Release Frequency: Quarterly

FTTS INSP: FIFRA/ TSCA Tracking System - FIFRA (Federal Insecticide, Fungicide, & Rodenticide Act)/TSCA (Toxic Substances Control Act)
A listing of FIFRA/TSCA Tracking System (FTTS) inspections and enforcements.

Date of Government Version: 04/09/2009
Date Data Arrived at EDR: 04/16/2009
Date Made Active in Reports: 05/11/2009
Number of Days to Update: 25
Source: EPA
Telephone: 202-566-1667
Last EDR Contact: 11/18/2015
Next Scheduled EDR Contact: 03/07/2016
Data Release Frequency: Quarterly

MLTS: Material Licensing Tracking System
MLTS is maintained by the Nuclear Regulatory Commission and contains a list of approximately 8,100 sites which possess or use radioactive materials and which are subject to NRC licensing requirements. To maintain currency, EDR contacts the Agency on a quarterly basis.

Date of Government Version: 06/26/2015
Date Data Arrived at EDR: 07/10/2015
Date Made Active in Reports: 10/13/2015
Number of Days to Update: 95
Source: Nuclear Regulatory Commission
Telephone: 301-415-7169
Last EDR Contact: 02/08/2016
Next Scheduled EDR Contact: 05/23/2016
Data Release Frequency: Quarterly

COAL ASH DOE: Steam-Electric Plant Operation Data
A listing of power plants that store ash in surface ponds.

Date of Government Version: 12/31/2005
Date Data Arrived at EDR: 08/07/2009
Date Made Active in Reports: 10/22/2009
Number of Days to Update: 76
Source: Department of Energy
Telephone: 202-586-8719
Last EDR Contact: 01/13/2016
Next Scheduled EDR Contact: 04/25/2016
Data Release Frequency: Varies

COAL ASH EPA: Coal Combustion Residues Surface Impoundments List
A listing of coal combustion residues surface impoundments with high hazard potential ratings.

Date of Government Version: 07/01/2014
Date Data Arrived at EDR: 09/10/2014
Date Made Active in Reports: 10/20/2014
Number of Days to Update: 40
Source: Environmental Protection Agency
Telephone: N/A
Last EDR Contact: 12/11/2015
Next Scheduled EDR Contact: 03/21/2016
Data Release Frequency: Varies

PCB TRANSFORMER: PCB Transformer Registration Database
The database of PCB transformer registrations that includes all PCB registration submittals.

Date of Government Version: 02/01/2011
Date Data Arrived at EDR: 10/19/2011
Date Made Active in Reports: 01/10/2012
Number of Days to Update: 83
Source: Environmental Protection Agency
Telephone: 202-566-0517
Last EDR Contact: 01/29/2016
Next Scheduled EDR Contact: 05/09/2016
Data Release Frequency: Varies

RADINFO: Radiation Information Database
The Radiation Information Database (RADINFO) contains information about facilities that are regulated by U.S. Environmental Protection Agency (EPA) regulations for radiation and radioactivity.

Date of Government Version: 07/07/2015
Date Data Arrived at EDR: 07/09/2015
Date Made Active in Reports: 09/16/2015
Number of Days to Update: 69

Source: Environmental Protection Agency
Telephone: 202-343-9775
Last EDR Contact: 01/07/2016
Next Scheduled EDR Contact: 04/18/2016
Data Release Frequency: Quarterly

HIST FTTS: FIFRA/TSCA Tracking System Administrative Case Listing

A complete administrative case listing from the FIFRA/TSCA Tracking System (FTTS) for all ten EPA regions. The information was obtained from the National Compliance Database (NCDB). NCDB supports the implementation of FIFRA (Federal Insecticide, Fungicide, and Rodenticide Act) and TSCA (Toxic Substances Control Act). Some EPA regions are now closing out records. Because of that, and the fact that some EPA regions are not providing EPA Headquarters with updated records, it was decided to create a HIST FTTS database. It included records that may not be included in the newer FTTS database updates. This database is no longer updated.

Date of Government Version: 10/19/2006
Date Data Arrived at EDR: 03/01/2007
Date Made Active in Reports: 04/10/2007
Number of Days to Update: 40

Source: Environmental Protection Agency
Telephone: 202-564-2501
Last EDR Contact: 12/17/2007
Next Scheduled EDR Contact: 03/17/2008
Data Release Frequency: No Update Planned

HIST FTTS INSP: FIFRA/TSCA Tracking System Inspection & Enforcement Case Listing

A complete inspection and enforcement case listing from the FIFRA/TSCA Tracking System (FTTS) for all ten EPA regions. The information was obtained from the National Compliance Database (NCDB). NCDB supports the implementation of FIFRA (Federal Insecticide, Fungicide, and Rodenticide Act) and TSCA (Toxic Substances Control Act). Some EPA regions are now closing out records. Because of that, and the fact that some EPA regions are not providing EPA Headquarters with updated records, it was decided to create a HIST FTTS database. It included records that may not be included in the newer FTTS database updates. This database is no longer updated.

Date of Government Version: 10/19/2006
Date Data Arrived at EDR: 03/01/2007
Date Made Active in Reports: 04/10/2007
Number of Days to Update: 40

Source: Environmental Protection Agency
Telephone: 202-564-2501
Last EDR Contact: 12/17/2008
Next Scheduled EDR Contact: 03/17/2008
Data Release Frequency: No Update Planned

DOT OPS: Incident and Accident Data

Department of Transporation, Office of Pipeline Safety Incident and Accident data.

Date of Government Version: 07/31/2012
Date Data Arrived at EDR: 08/07/2012
Date Made Active in Reports: 09/18/2012
Number of Days to Update: 42

Source: Department of Transporation, Office of Pipeline Safety
Telephone: 202-366-4595
Last EDR Contact: 02/03/2016
Next Scheduled EDR Contact: 05/16/2016
Data Release Frequency: Varies

CONSENT: Superfund (CERCLA) Consent Decrees

Major legal settlements that establish responsibility and standards for cleanup at NPL (Superfund) sites. Released periodically by United States District Courts after settlement by parties to litigation matters.

Date of Government Version: 12/31/2014
Date Data Arrived at EDR: 04/17/2015
Date Made Active in Reports: 06/02/2015
Number of Days to Update: 46

Source: Department of Justice, Consent Decree Library
Telephone: Varies
Last EDR Contact: 12/23/2015
Next Scheduled EDR Contact: 04/11/2016
Data Release Frequency: Varies

BRS: Biennial Reporting System

The Biennial Reporting System is a national system administered by the EPA that collects data on the generation and management of hazardous waste. BRS captures detailed data from two groups: Large Quantity Generators (LQG) and Treatment, Storage, and Disposal Facilities.

Date of Government Version: 12/31/2013
Date Data Arrived at EDR: 02/24/2015
Date Made Active in Reports: 09/30/2015
Number of Days to Update: 218

Source: EPA/NTIS
Telephone: 800-424-9346
Last EDR Contact: 11/24/2015
Next Scheduled EDR Contact: 03/07/2016
Data Release Frequency: Biennially

INDIAN RESERV: Indian Reservations

This map layer portrays Indian administered lands of the United States that have any area equal to or greater than 640 acres.

Date of Government Version: 12/31/2005
Date Data Arrived at EDR: 12/08/2006
Date Made Active in Reports: 01/11/2007
Number of Days to Update: 34

Source: USGS
Telephone: 202-208-3710
Last EDR Contact: 01/15/2016
Next Scheduled EDR Contact: 04/25/2016
Data Release Frequency: Semi-Annually

FUSRAP: Formerly Utilized Sites Remedial Action Program

DOE established the Formerly Utilized Sites Remedial Action Program (FUSRAP) in 1974 to remediate sites where radioactive contamination remained from Manhattan Project and early U.S. Atomic Energy Commission (AEC) operations.

Date of Government Version: 11/23/2015
Date Data Arrived at EDR: 11/24/2015
Date Made Active in Reports: 02/18/2016
Number of Days to Update: 86

Source: Department of Energy
Telephone: 202-586-3559
Last EDR Contact: 02/08/2016
Next Scheduled EDR Contact: 05/23/2016
Data Release Frequency: Varies

UMTRA: Uranium Mill Tailings Sites

Uranium ore was mined by private companies for federal government use in national defense programs. When the mills shut down, large piles of the sand-like material (mill tailings) remain after uranium has been extracted from the ore. Levels of human exposure to radioactive materials from the piles are low; however, in some cases tailings were used as construction materials before the potential health hazards of the tailings were recognized.

Date of Government Version: 09/14/2010
Date Data Arrived at EDR: 10/07/2011
Date Made Active in Reports: 03/01/2012
Number of Days to Update: 146

Source: Department of Energy
Telephone: 505-845-0011
Last EDR Contact: 11/19/2015
Next Scheduled EDR Contact: 03/07/2016
Data Release Frequency: Varies

LEAD SMELTER 1: Lead Smelter Sites

A listing of former lead smelter site locations.

Date of Government Version: 11/25/2014
Date Data Arrived at EDR: 11/26/2014
Date Made Active in Reports: 01/29/2015
Number of Days to Update: 64

Source: Environmental Protection Agency
Telephone: 703-603-8787
Last EDR Contact: 01/26/2016
Next Scheduled EDR Contact: 04/18/2016
Data Release Frequency: Varies

LEAD SMELTER 2: Lead Smelter Sites

A list of several hundred sites in the U.S. where secondary lead smelting was done from 1931and 1964. These sites may pose a threat to public health through ingestion or inhalation of contaminated soil or dust

Date of Government Version: 04/05/2001
Date Data Arrived at EDR: 10/27/2010
Date Made Active in Reports: 12/02/2010
Number of Days to Update: 36

Source: American Journal of Public Health
Telephone: 703-305-6451
Last EDR Contact: 12/02/2009
Next Scheduled EDR Contact: N/A
Data Release Frequency: No Update Planned

US AIRS (AFS): Aerometric Information Retrieval System Facility Subsystem (AFS)

The database is a sub-system of Aerometric Information Retrieval System (AIRS). AFS contains compliance data on air pollution point sources regulated by the U.S. EPA and/or state and local air regulatory agencies. This information comes from source reports by various stationary sources of air pollution, such as electric power plants, steel mills, factories, and universities, and provides information about the air pollutants they produce. Action, air program, air program pollutant, and general level plant data. It is used to track emissions and compliance data from industrial plants.

Date of Government Version: 10/20/2015
Date Data Arrived at EDR: 10/27/2015
Date Made Active in Reports: 01/04/2016
Number of Days to Update: 69

Source: EPA
Telephone: 202-564-2496
Last EDR Contact: 12/22/2015
Next Scheduled EDR Contact: 04/11/2016
Data Release Frequency: Annually

US AIRS MINOR: Air Facility System Data
A listing of minor source facilities.

Date of Government Version: 10/20/2015
Date Data Arrived at EDR: 10/27/2015
Date Made Active in Reports: 01/04/2016
Number of Days to Update: 69

Source: EPA
Telephone: 202-564-2496
Last EDR Contact: 12/22/2015
Next Scheduled EDR Contact: 04/11/2016
Data Release Frequency: Annually

US MINES: Mines Master Index File
Contains all mine identification numbers issued for mines active or opened since 1971. The data also includes violation information.

Date of Government Version: 08/18/2015
Date Data Arrived at EDR: 09/01/2015
Date Made Active in Reports: 01/04/2016
Number of Days to Update: 125

Source: Department of Labor, Mine Safety and Health Administration
Telephone: 303-231-5959
Last EDR Contact: 12/03/2015
Next Scheduled EDR Contact: 03/14/2016
Data Release Frequency: Semi-Annually

US MINES 2: Ferrous and Nonferrous Metal Mines Database Listing
This map layer includes ferrous (ferrous metal mines are facilities that extract ferrous metals, such as iron ore or molybdenum) and nonferrous (Nonferrous metal mines are facilities that extract nonferrous metals, such as gold, silver, copper, zinc, and lead) metal mines in the United States.

Date of Government Version: 12/05/2005
Date Data Arrived at EDR: 02/29/2008
Date Made Active in Reports: 04/18/2008
Number of Days to Update: 49

Source: USGS
Telephone: 703-648-7709
Last EDR Contact: 12/04/2015
Next Scheduled EDR Contact: 03/14/2016
Data Release Frequency: Varies

US MINES 3: Active Mines & Mineral Plants Database Listing
Active Mines and Mineral Processing Plant operations for commodities monitored by the Minerals Information Team of the USGS.

Date of Government Version: 04/14/2011
Date Data Arrived at EDR: 06/08/2011
Date Made Active in Reports: 09/13/2011
Number of Days to Update: 97

Source: USGS
Telephone: 703-648-7709
Last EDR Contact: 12/04/2015
Next Scheduled EDR Contact: 03/14/2016
Data Release Frequency: Varies

FINDS: Facility Index System/Facility Registry System
Facility Index System. FINDS contains both facility information and 'pointers' to other sources that contain more detail. EDR includes the following FINDS databases in this report: PCS (Permit Compliance System), AIRS (Aerometric Information Retrieval System), DOCKET (Enforcement Docket used to manage and track information on civil judicial enforcement cases for all environmental statutes), FURS (Federal Underground Injection Control), C-DOCKET (Criminal Docket System used to track criminal enforcement actions for all environmental statutes), FFIS (Federal Facilities Information System), STATE (State Environmental Laws and Statutes), and PADS (PCB Activity Data System).

Date of Government Version: 07/20/2015
Date Data Arrived at EDR: 09/09/2015
Date Made Active in Reports: 11/03/2015
Number of Days to Update: 55

Source: EPA
Telephone: (415) 947-8000
Last EDR Contact: 12/10/2015
Next Scheduled EDR Contact: 03/21/2016
Data Release Frequency: Quarterly

CA BOND EXP. PLAN: Bond Expenditure Plan

Department of Health Services developed a site-specific expenditure plan as the basis for an appropriation of Hazardous Substance Cleanup Bond Act funds. It is not updated.

Date of Government Version: 01/01/1989
Date Data Arrived at EDR: 07/27/1994
Date Made Active in Reports: 08/02/1994
Number of Days to Update: 6

Source: Department of Health Services
Telephone: 916-255-2118
Last EDR Contact: 05/31/1994
Next Scheduled EDR Contact: N/A
Data Release Frequency: No Update Planned

CORTESE: "Cortese" Hazardous Waste & Substances Sites List

The sites for the list are designated by the State Water Resource Control Board (LUST), the Integrated Waste Board (SWF/LS), and the Department of Toxic Substances Control (Cal-Sites).

Date of Government Version: 12/28/2015
Date Data Arrived at EDR: 12/29/2015
Date Made Active in Reports: 01/21/2016
Number of Days to Update: 23

Source: CAL EPA/Office of Emergency Information
Telephone: 916-323-3400
Last EDR Contact: 12/29/2015
Next Scheduled EDR Contact: 04/11/2016
Data Release Frequency: Quarterly

DRYCLEANERS: Cleaner Facilities

A list of drycleaner related facilities that have EPA ID numbers. These are facilities with certain SIC codes: power laundries, family and commercial; garment pressing and cleaner's agents; linen supply; coin-operated laundries and cleaning; drycleaning plants, except rugs; carpet and upholster cleaning; industrial launderers; laundry and garment services.

Date of Government Version: 08/10/2015
Date Data Arrived at EDR: 08/27/2015
Date Made Active in Reports: 10/01/2015
Number of Days to Update: 35

Source: Department of Toxic Substance Control
Telephone: 916-327-4498
Last EDR Contact: 02/05/2016
Next Scheduled EDR Contact: 03/21/2016
Data Release Frequency: Annually

EMI: Emissions Inventory Data

Toxics and criteria pollutant emissions data collected by the ARB and local air pollution agencies.

Date of Government Version: 12/31/2013
Date Data Arrived at EDR: 09/25/2015
Date Made Active in Reports: 11/05/2015
Number of Days to Update: 41

Source: California Air Resources Board
Telephone: 916-322-2990
Last EDR Contact: 12/23/2015
Next Scheduled EDR Contact: 04/04/2016
Data Release Frequency: Varies

ENF: Enforcement Action Listing

A listing of Water Board Enforcement Actions. Formal is everything except Oral/Verbal Communication, Notice of Violation, Expedited Payment Letter, and Staff Enforcement Letter.

Date of Government Version: 11/18/2015
Date Data Arrived at EDR: 11/23/2015
Date Made Active in Reports: 01/21/2016
Number of Days to Update: 59

Source: State Water Resoruces Control Board
Telephone: 916-445-9379
Last EDR Contact: 01/25/2016
Next Scheduled EDR Contact: 05/09/2016
Data Release Frequency: Varies

Financial Assurance 1: Financial Assurance Information Listing

Financial Assurance information

Date of Government Version: 11/02/2015
Date Data Arrived at EDR: 11/07/2015
Date Made Active in Reports: 12/17/2015
Number of Days to Update: 40

Source: Department of Toxic Substances Control
Telephone: 916-255-3628
Last EDR Contact: 01/25/2016
Next Scheduled EDR Contact: 05/09/2016
Data Release Frequency: Varies

Financial Assurance 2: Financial Assurance Information Listing

A listing of financial assurance information for solid waste facilities. Financial assurance is intended to ensure that resources are available to pay for the cost of closure, post-closure care, and corrective measures if the owner or operator of a regulated facility is unable or unwilling to pay.

Date of Government Version: 11/18/2015
Date Data Arrived at EDR: 11/23/2015
Date Made Active in Reports: 01/21/2016
Number of Days to Update: 59

Source: California Integrated Waste Management Board
Telephone: 916-341-6066
Last EDR Contact: 02/16/2016
Next Scheduled EDR Contact: 05/30/2016
Data Release Frequency: Varies

HAZNET: Facility and Manifest Data

Facility and Manifest Data. The data is extracted from the copies of hazardous waste manifests received each year by the DTSC. The annual volume of manifests is typically 700,000 - 1,000,000 annually, representing approximately 350,000 - 500,000 shipments. Data are from the manifests submitted without correction, and therefore many contain some invalid values for data elements such as generator ID, TSD ID, waste category, and disposal method. This database begins with calendar year 1993.

Date of Government Version: 12/31/2014
Date Data Arrived at EDR: 10/14/2015
Date Made Active in Reports: 12/11/2015
Number of Days to Update: 58

Source: California Environmental Protection Agency
Telephone: 916-255-1136
Last EDR Contact: 01/11/2016
Next Scheduled EDR Contact: 04/25/2016
Data Release Frequency: Annually

HIST CORTESE: Hazardous Waste & Substance Site List

The sites for the list are designated by the State Water Resource Control Board [LUST], the Integrated Waste Board [SWF/LS], and the Department of Toxic Substances Control [CALSITES]. This listing is no longer updated by the state agency.

Date of Government Version: 04/01/2001
Date Data Arrived at EDR: 01/22/2009
Date Made Active in Reports: 04/08/2009
Number of Days to Update: 76

Source: Department of Toxic Substances Control
Telephone: 916-323-3400
Last EDR Contact: 01/22/2009
Next Scheduled EDR Contact: N/A
Data Release Frequency: No Update Planned

HWP: EnviroStor Permitted Facilities Listing

Detailed information on permitted hazardous waste facilities and corrective action ("cleanups") tracked in EnviroStor.

Date of Government Version: 11/23/2015
Date Data Arrived at EDR: 11/24/2015
Date Made Active in Reports: 01/21/2016
Number of Days to Update: 58

Source: Department of Toxic Substances Control
Telephone: 916-323-3400
Last EDR Contact: 11/24/2015
Next Scheduled EDR Contact: 03/07/2016
Data Release Frequency: Quarterly

HWT: Registered Hazardous Waste Transporter Database

A listing of hazardous waste transporters. In California, unless specifically exempted, it is unlawful for any person to transport hazardous wastes unless the person holds a valid registration issued by DTSC. A hazardous waste transporter registration is valid for one year and is assigned a unique registration number.

Date of Government Version: 07/27/2015
Date Data Arrived at EDR: 10/14/2015
Date Made Active in Reports: 11/19/2015
Number of Days to Update: 36

Source: Department of Toxic Substances Control
Telephone: 916-440-7145
Last EDR Contact: 01/13/2016
Next Scheduled EDR Contact: 04/25/2016
Data Release Frequency: Quarterly

MINES: Mines Site Location Listing

A listing of mine site locations from the Office of Mine Reclamation.

Date of Government Version: 12/14/2015
Date Data Arrived at EDR: 12/17/2015
Date Made Active in Reports: 02/08/2016
Number of Days to Update: 53

Source: Department of Conservation
Telephone: 916-322-1080
Last EDR Contact: 12/17/2015
Next Scheduled EDR Contact: 03/28/2016
Data Release Frequency: Varies

MWMP: Medical Waste Management Program Listing

The Medical Waste Management Program (MWMP) ensures the proper handling and disposal of medical waste by permitting and inspecting medical waste Offsite Treatment Facilities (PDF) and Transfer Stations (PDF) throughout the state. MWMP also oversees all Medical Waste Transporters.

Date of Government Version: 11/10/2015
Date Data Arrived at EDR: 12/08/2015
Date Made Active in Reports: 01/21/2016
Number of Days to Update: 44

Source: Department of Public Health
Telephone: 916-558-1784
Last EDR Contact: 12/08/2015
Next Scheduled EDR Contact: 03/21/2016
Data Release Frequency: Varies

NPDES: NPDES Permits Listing

A listing of NPDES permits, including stormwater.

Date of Government Version: 11/16/2015
Date Data Arrived at EDR: 11/18/2015
Date Made Active in Reports: 01/21/2016
Number of Days to Update: 64

Source: State Water Resources Control Board
Telephone: 916-445-9379
Last EDR Contact: 02/17/2016
Next Scheduled EDR Contact: 05/30/2016
Data Release Frequency: Quarterly

PEST LIC: Pesticide Regulation Licenses Listing

A listing of licenses and certificates issued by the Department of Pesticide Regulation. The DPR issues licenses and/or certificates to: Persons and businesses that apply or sell pesticides; Pest control dealers and brokers; Persons who advise on agricultural pesticide applications.

Date of Government Version: 12/07/2015
Date Data Arrived at EDR: 12/08/2015
Date Made Active in Reports: 01/21/2016
Number of Days to Update: 44

Source: Department of Pesticide Regulation
Telephone: 916-445-4038
Last EDR Contact: 12/08/2015
Next Scheduled EDR Contact: 03/21/2016
Data Release Frequency: Quarterly

PROC: Certified Processors Database

A listing of certified processors.

Date of Government Version: 09/14/2015
Date Data Arrived at EDR: 09/15/2015
Date Made Active in Reports: 10/14/2015
Number of Days to Update: 29

Source: Department of Conservation
Telephone: 916-323-3836
Last EDR Contact: 12/17/2015
Next Scheduled EDR Contact: 03/28/2016
Data Release Frequency: Quarterly

NOTIFY 65: Proposition 65 Records

Listings of all Proposition 65 incidents reported to counties by the State Water Resources Control Board and the Regional Water Quality Control Board. This database is no longer updated by the reporting agency.

Date of Government Version: 09/10/2015
Date Data Arrived at EDR: 01/05/2016
Date Made Active in Reports: 02/12/2016
Number of Days to Update: 38

Source: State Water Resources Control Board
Telephone: 916-445-3846
Last EDR Contact: 12/17/2015
Next Scheduled EDR Contact: 04/04/2016
Data Release Frequency: No Update Planned

UIC: UIC Listing

A listing of wells identified as underground injection wells, in the California Oil and Gas Wells database.

Date of Government Version: 07/23/2015
Date Data Arrived at EDR: 09/15/2015
Date Made Active in Reports: 10/13/2015
Number of Days to Update: 28

Source: Deaprtment of Conservation
Telephone: 916-445-2408
Last EDR Contact: 12/18/2015
Next Scheduled EDR Contact: 03/28/2016
Data Release Frequency: Varies

WASTEWATER PITS: Oil Wastewater Pits Listing

Water officials discovered that oil producers have been dumping chemical-laden wastewater into hundreds of unlined pits that are operating without proper permits. Inspections completed by the Central Valley Regional Water Quality Control Board revealed the existence of previously unidentified waste sites. The water board?s review found that more than one-third of the region?s active disposal pits are operating without permission.

Date of Government Version: 04/15/2015
Date Data Arrived at EDR: 04/17/2015
Date Made Active in Reports: 06/23/2015
Number of Days to Update: 67

Source: RWQCB, Central Valley Region
Telephone: 559-445-5577
Last EDR Contact: 01/15/2016
Next Scheduled EDR Contact: 04/25/2016
Data Release Frequency: Varies

WDS: Waste Discharge System

Sites which have been issued waste discharge requirements.

Date of Government Version: 06/19/2007
Date Data Arrived at EDR: 06/20/2007
Date Made Active in Reports: 06/29/2007
Number of Days to Update: 9

Source: State Water Resources Control Board
Telephone: 916-341-5227
Last EDR Contact: 02/19/2016
Next Scheduled EDR Contact: 06/16/2016
Data Release Frequency: Quarterly

WIP: Well Investigation Program Case List

Well Investigation Program case in the San Gabriel and San Fernando Valley area.

Date of Government Version: 07/03/2009
Date Data Arrived at EDR: 07/21/2009
Date Made Active in Reports: 08/03/2009
Number of Days to Update: 13

Source: Los Angeles Water Quality Control Board
Telephone: 213-576-6726
Last EDR Contact: 12/23/2015
Next Scheduled EDR Contact: 04/11/2016
Data Release Frequency: Varies

ECHO: Enforcement & Compliance History Information

ECHO provides integrated compliance and enforcement information for about 800,000 regulated facilities nationwide.

Date of Government Version: 09/20/2015
Date Data Arrived at EDR: 09/23/2015
Date Made Active in Reports: 01/04/2016
Number of Days to Update: 103

Source: Environmental Protection Agency
Telephone: 202-564-2280
Last EDR Contact: 12/21/2015
Next Scheduled EDR Contact: 04/04/2016
Data Release Frequency: Quarterly

FUELS PROGRAM: EPA Fuels Program Registered Listing

This listing includes facilities that are registered under the Part 80 (Code of Federal Regulations) EPA Fuels Programs. All companies now are required to submit new and updated registrations.

Date of Government Version: 11/23/2015
Date Data Arrived at EDR: 11/24/2015
Date Made Active in Reports: 02/18/2016
Number of Days to Update: 86

Source: EPA
Telephone: 800-385-6164
Last EDR Contact: 11/24/2015
Next Scheduled EDR Contact: 03/07/2016
Data Release Frequency: Quarterly

EDR HIGH RISK HISTORICAL RECORDS

EDR Exclusive Records

EDR MGP: EDR Proprietary Manufactured Gas Plants

The EDR Proprietary Manufactured Gas Plant Database includes records of coal gas plants (manufactured gas plants) compiled by EDR's researchers. Manufactured gas sites were used in the United States from the 1800's to 1950's to produce a gas that could be distributed and used as fuel. These plants used whale oil, rosin, coal, or a mixture of coal, oil, and water that also produced a significant amount of waste. Many of the byproducts of the gas production, such as coal tar (oily waste containing volatile and non-volatile chemicals), sludges, oils and other compounds are potentially hazardous to human health and the environment. The byproduct from this process was frequently disposed of directly at the plant site and can remain or spread slowly, serving as a continuous source of soil and groundwater contamination.

Date of Government Version: N/A
Date Data Arrived at EDR: N/A
Date Made Active in Reports: N/A
Number of Days to Update: N/A

Source: EDR, Inc.
Telephone: N/A
Last EDR Contact: N/A
Next Scheduled EDR Contact: N/A
Data Release Frequency: No Update Planned

EDR Hist Auto: EDR Exclusive Historic Gas Stations

EDR has searched selected national collections of business directories and has collected listings of potential gas station/filling station/service station sites that were available to EDR researchers. EDR's review was limited to those categories of sources that might, in EDR's opinion, include gas station/filling station/service station establishments. The categories reviewed included, but were not limited to gas, gas station, gasoline station, filling station, auto, automobile repair, auto service station, service station, etc. This database falls within a category of information EDR classifies as "High Risk Historical Records", or HRHR. EDR's HRHR effort presents unique and sometimes proprietary data about past sites and operations that typically create environmental concerns, but may not show up in current government records searches.

Date of Government Version: N/A
Date Data Arrived at EDR: N/A
Date Made Active in Reports: N/A
Number of Days to Update: N/A

Source: EDR, Inc.
Telephone: N/A
Last EDR Contact: N/A
Next Scheduled EDR Contact: N/A
Data Release Frequency: Varies

EDR Hist Cleaner: EDR Exclusive Historic Dry Cleaners

EDR has searched selected national collections of business directories and has collected listings of potential dry cleaner sites that were available to EDR researchers. EDR's review was limited to those categories of sources that might, in EDR's opinion, include dry cleaning establishments. The categories reviewed included, but were not limited to dry cleaners, cleaners, laundry, laundromat, cleaning/laundry, wash & dry etc. This database falls within a category of information EDR classifies as "High Risk Historical Records", or HRHR. EDR's HRHR effort presents unique and sometimes proprietary data about past sites and operations that typically create environmental concerns, but may not show up in current government records searches.

Date of Government Version: N/A
Date Data Arrived at EDR: N/A
Date Made Active in Reports: N/A
Number of Days to Update: N/A

Source: EDR, Inc.
Telephone: N/A
Last EDR Contact: N/A
Next Scheduled EDR Contact: N/A
Data Release Frequency: Varies

EDR RECOVERED GOVERNMENT ARCHIVES

Exclusive Recovered Govt. Archives

RGA LF: Recovered Government Archive Solid Waste Facilities List

The EDR Recovered Government Archive Landfill database provides a list of landfills derived from historical databases and includes many records that no longer appear in current government lists. Compiled from Records formerly available from the Department of Resources Recycling and Recovery in California.

Date of Government Version: N/A
Date Data Arrived at EDR: 07/01/2013
Date Made Active in Reports: 01/13/2014
Number of Days to Update: 196

Source: Department of Resources Recycling and Recovery
Telephone: N/A
Last EDR Contact: 06/01/2012
Next Scheduled EDR Contact: N/A
Data Release Frequency: Varies

RGA LUST: Recovered Government Archive Leaking Underground Storage Tank

The EDR Recovered Government Archive Leaking Underground Storage Tank database provides a list of LUST incidents derived from historical databases and includes many records that no longer appear in current government lists. Compiled from Records formerly available from the State Water Resources Control Board in California.

Date of Government Version: N/A
Date Data Arrived at EDR: 07/01/2013
Date Made Active in Reports: 12/30/2013
Number of Days to Update: 182

Source: State Water Resources Control Board
Telephone: N/A
Last EDR Contact: 06/01/2012
Next Scheduled EDR Contact: N/A
Data Release Frequency: Varies

GOVERNMENT RECORDS SEARCHED / DATA CURRENCY TRACKING

COUNTY RECORDS

ALAMEDA COUNTY:

Contaminated Sites
A listing of contaminated sites overseen by the Toxic Release Program (oil and groundwater contamination from chemical releases and spills) and the Leaking Underground Storage Tank Program (soil and ground water contamination from leaking petroleum USTs).

Date of Government Version: 10/09/2015
Date Data Arrived at EDR: 10/13/2015
Date Made Active in Reports: 11/16/2015
Number of Days to Update: 34

Source: Alameda County Environmental Health Services
Telephone: 510-567-6700
Last EDR Contact: 01/11/2016
Next Scheduled EDR Contact: 04/25/2016
Data Release Frequency: Semi-Annually

Underground Tanks
Underground storage tank sites located in Alameda county.

Date of Government Version: 10/09/2015
Date Data Arrived at EDR: 10/13/2015
Date Made Active in Reports: 11/19/2015
Number of Days to Update: 37

Source: Alameda County Environmental Health Services
Telephone: 510-567-6700
Last EDR Contact: 01/11/2016
Next Scheduled EDR Contact: 04/25/2016
Data Release Frequency: Semi-Annually

AMADOR COUNTY:

CUPA Facility List
Cupa Facility List

Date of Government Version: 11/16/2015
Date Data Arrived at EDR: 12/10/2015
Date Made Active in Reports: 01/21/2016
Number of Days to Update: 42

Source: Amador County Environmental Health
Telephone: 209-223-6439
Last EDR Contact: 12/04/2015
Next Scheduled EDR Contact: 03/21/2016
Data Release Frequency: Varies

BUTTE COUNTY:

CUPA Facility Listing
Cupa facility list.

Date of Government Version: 11/20/2014
Date Data Arrived at EDR: 11/24/2014
Date Made Active in Reports: 01/07/2015
Number of Days to Update: 44

Source: Public Health Department
Telephone: 530-538-7149
Last EDR Contact: 02/19/2016
Next Scheduled EDR Contact: 04/25/2016
Data Release Frequency: No Update Planned

CALVERAS COUNTY:

CUPA Facility Listing
Cupa Facility Listing

Date of Government Version: 10/22/2015
Date Data Arrived at EDR: 10/23/2015
Date Made Active in Reports: 11/16/2015
Number of Days to Update: 24

Source: Calveras County Environmental Health
Telephone: 209-754-6399
Last EDR Contact: 12/28/2015
Next Scheduled EDR Contact: 04/11/2016
Data Release Frequency: Quarterly

COLUSA COUNTY:

CUPA Facility List
Cupa facility list.

Date of Government Version: 06/08/2015
Date Data Arrived at EDR: 09/22/2015
Date Made Active in Reports: 10/14/2015
Number of Days to Update: 22

Source: Health & Human Services
Telephone: 530-458-0396
Last EDR Contact: 02/08/2016
Next Scheduled EDR Contact: 05/23/2016
Data Release Frequency: Varies

CONTRA COSTA COUNTY:

Site List
List includes sites from the underground tank, hazardous waste generator and business plan/2185 programs.

Date of Government Version: 12/01/2015
Date Data Arrived at EDR: 12/04/2015
Date Made Active in Reports: 01/21/2016
Number of Days to Update: 48

Source: Contra Costa Health Services Department
Telephone: 925-646-2286
Last EDR Contact: 02/01/2016
Next Scheduled EDR Contact: 05/16/2016
Data Release Frequency: Semi-Annually

DEL NORTE COUNTY:

CUPA Facility List
Cupa Facility list

Date of Government Version: 11/16/2015
Date Data Arrived at EDR: 11/17/2015
Date Made Active in Reports: 12/11/2015
Number of Days to Update: 24

Source: Del Norte County Environmental Health Division
Telephone: 707-465-0426
Last EDR Contact: 02/01/2016
Next Scheduled EDR Contact: 05/16/2016
Data Release Frequency: Varies

EL DORADO COUNTY:

CUPA Facility List
CUPA facility list.

Date of Government Version: 11/30/2015
Date Data Arrived at EDR: 12/03/2015
Date Made Active in Reports: 01/21/2016
Number of Days to Update: 49

Source: El Dorado County Environmental Management Department
Telephone: 530-621-6623
Last EDR Contact: 02/01/2016
Next Scheduled EDR Contact: 05/16/2016
Data Release Frequency: Varies

FRESNO COUNTY:

CUPA Resources List
Certified Unified Program Agency. CUPA's are responsible for implementing a unified hazardous materials and hazardous waste management regulatory program. The agency provides oversight of businesses that deal with hazardous materials, operate underground storage tanks or aboveground storage tanks.

Date of Government Version: 10/15/2015
Date Data Arrived at EDR: 10/15/2015
Date Made Active in Reports: 11/16/2015
Number of Days to Update: 32

Source: Dept. of Community Health
Telephone: 559-445-3271
Last EDR Contact: 01/04/2016
Next Scheduled EDR Contact: 04/18/2016
Data Release Frequency: Semi-Annually

HUMBOLDT COUNTY:

CUPA Facility List
CUPA facility list.

Date of Government Version: 12/02/2015
Date Data Arrived at EDR: 12/04/2015
Date Made Active in Reports: 01/21/2016
Number of Days to Update: 48

Source: Humboldt County Environmental Health
Telephone: N/A
Last EDR Contact: 11/12/2015
Next Scheduled EDR Contact: 12/07/2015
Data Release Frequency: Varies

IMPERIAL COUNTY:

CUPA Facility List
Cupa facility list.

Date of Government Version: 10/30/2015
Date Data Arrived at EDR: 11/07/2015
Date Made Active in Reports: 12/11/2015
Number of Days to Update: 34

Source: San Diego Border Field Office
Telephone: 760-339-2777
Last EDR Contact: 01/25/2016
Next Scheduled EDR Contact: 05/09/2016
Data Release Frequency: Varies

INYO COUNTY:

CUPA Facility List
Cupa facility list.

Date of Government Version: 09/10/2013
Date Data Arrived at EDR: 09/11/2013
Date Made Active in Reports: 10/14/2013
Number of Days to Update: 33

Source: Inyo County Environmental Health Services
Telephone: 760-878-0238
Last EDR Contact: 11/18/2015
Next Scheduled EDR Contact: 03/07/2016
Data Release Frequency: Varies

KERN COUNTY:

Underground Storage Tank Sites & Tank Listing
Kern County Sites and Tanks Listing.

Date of Government Version: 05/19/2015
Date Data Arrived at EDR: 06/18/2015
Date Made Active in Reports: 07/22/2015
Number of Days to Update: 34

Source: Kern County Environment Health Services Department
Telephone: 661-862-8700
Last EDR Contact: 02/08/2016
Next Scheduled EDR Contact: 05/23/2016
Data Release Frequency: Quarterly

KINGS COUNTY:

CUPA Facility List
A listing of sites included in the county's Certified Unified Program Agency database. California's Secretary for Environmental Protection established the unified hazardous materials and hazardous waste regulatory program as required by chapter 6.11 of the California Health and Safety Code. The Unified Program consolidates the administration, permits, inspections, and enforcement activities.

Date of Government Version: 11/19/2015
Date Data Arrived at EDR: 11/23/2015
Date Made Active in Reports: 12/11/2015
Number of Days to Update: 18

Source: Kings County Department of Public Health
Telephone: 559-584-1411
Last EDR Contact: 11/18/2015
Next Scheduled EDR Contact: 03/07/2016
Data Release Frequency: Varies

LAKE COUNTY:

CUPA Facility List
Cupa facility list

Date of Government Version: 08/11/2015
Date Data Arrived at EDR: 08/14/2015
Date Made Active in Reports: 09/03/2015
Number of Days to Update: 20

Source: Lake County Environmental Health
Telephone: 707-263-1164
Last EDR Contact: 01/19/2016
Next Scheduled EDR Contact: 05/02/2016
Data Release Frequency: Varies

LOS ANGELES COUNTY:

San Gabriel Valley Areas of Concern
San Gabriel Valley areas where VOC contamination is at or above the MCL as designated by region 9 EPA office.

Date of Government Version: 03/30/2009
Date Data Arrived at EDR: 03/31/2009
Date Made Active in Reports: 10/23/2009
Number of Days to Update: 206

Source: EPA Region 9
Telephone: 415-972-3178
Last EDR Contact: 12/17/2015
Next Scheduled EDR Contact: 04/04/2016
Data Release Frequency: No Update Planned

HMS: Street Number List
Industrial Waste and Underground Storage Tank Sites.

Date of Government Version: 11/24/2014
Date Data Arrived at EDR: 01/30/2015
Date Made Active in Reports: 03/04/2015
Number of Days to Update: 33

Source: Department of Public Works
Telephone: 626-458-3517
Last EDR Contact: 01/08/2016
Next Scheduled EDR Contact: 04/25/2016
Data Release Frequency: Semi-Annually

List of Solid Waste Facilities
Solid Waste Facilities in Los Angeles County.

Date of Government Version: 10/19/2015
Date Data Arrived at EDR: 10/20/2015
Date Made Active in Reports: 11/19/2015
Number of Days to Update: 30

Source: La County Department of Public Works
Telephone: 818-458-5185
Last EDR Contact: 01/20/2016
Next Scheduled EDR Contact: 05/02/2016
Data Release Frequency: Varies

City of Los Angeles Landfills
Landfills owned and maintained by the City of Los Angeles.

Date of Government Version: 01/01/2015
Date Data Arrived at EDR: 07/27/2015
Date Made Active in Reports: 08/10/2015
Number of Days to Update: 14

Source: Engineering & Construction Division
Telephone: 213-473-7869
Last EDR Contact: 01/19/2016
Next Scheduled EDR Contact: 05/02/2016
Data Release Frequency: Varies

Site Mitigation List
Industrial sites that have had some sort of spill or complaint.

Date of Government Version: 01/15/2015
Date Data Arrived at EDR: 01/29/2015
Date Made Active in Reports: 03/10/2015
Number of Days to Update: 40

Source: Community Health Services
Telephone: 323-890-7806
Last EDR Contact: 02/19/2016
Next Scheduled EDR Contact: 05/02/2016
Data Release Frequency: Annually

City of El Segundo Underground Storage Tank
Underground storage tank sites located in El Segundo city.

Date of Government Version: 03/30/2015
Date Data Arrived at EDR: 04/02/2015
Date Made Active in Reports: 04/13/2015
Number of Days to Update: 11

Source: City of El Segundo Fire Department
Telephone: 310-524-2236
Last EDR Contact: 02/16/2016
Next Scheduled EDR Contact: 05/02/2016
Data Release Frequency: Semi-Annually

City of Long Beach Underground Storage Tank

Underground storage tank sites located in the city of Long Beach.

Date of Government Version: 11/04/2015
Date Data Arrived at EDR: 11/13/2015
Date Made Active in Reports: 12/17/2015
Number of Days to Update: 34

Source: City of Long Beach Fire Department
Telephone: 562-570-2563
Last EDR Contact: 01/25/2016
Next Scheduled EDR Contact: 05/09/2016
Data Release Frequency: Annually

City of Torrance Underground Storage Tank

Underground storage tank sites located in the city of Torrance.

Date of Government Version: 01/12/2016
Date Data Arrived at EDR: 01/15/2016
Date Made Active in Reports: 02/08/2016
Number of Days to Update: 24

Source: City of Torrance Fire Department
Telephone: 310-618-2973
Last EDR Contact: 01/11/2016
Next Scheduled EDR Contact: 04/25/2016
Data Release Frequency: Semi-Annually

MADERA COUNTY:

CUPA Facility List

A listing of sites included in the county's Certified Unified Program Agency database. California's Secretary for Environmental Protection established the unified hazardous materials and hazardous waste regulatory program as required by chapter 6.11 of the California Health and Safety Code. The Unified Program consolidates the administration, permits, inspections, and enforcement activities.

Date of Government Version: 09/15/2015
Date Data Arrived at EDR: 09/17/2015
Date Made Active in Reports: 10/14/2015
Number of Days to Update: 27

Source: Madera County Environmental Health
Telephone: 559-675-7823
Last EDR Contact: 11/18/2015
Next Scheduled EDR Contact: 03/07/2016
Data Release Frequency: Varies

MARIN COUNTY:

Underground Storage Tank Sites

Currently permitted USTs in Marin County.

Date of Government Version: 10/05/2015
Date Data Arrived at EDR: 10/08/2015
Date Made Active in Reports: 10/15/2015
Number of Days to Update: 7

Source: Public Works Department Waste Management
Telephone: 415-499-6647
Last EDR Contact: 01/19/2016
Next Scheduled EDR Contact: 04/18/2016
Data Release Frequency: Semi-Annually

MERCED COUNTY:

CUPA Facility List

CUPA facility list.

Date of Government Version: 12/14/2015
Date Data Arrived at EDR: 12/18/2015
Date Made Active in Reports: 01/21/2016
Number of Days to Update: 34

Source: Merced County Environmental Health
Telephone: 209-381-1094
Last EDR Contact: 12/10/2015
Next Scheduled EDR Contact: 03/07/2016
Data Release Frequency: Varies

MONO COUNTY:

GOVERNMENT RECORDS SEARCHED / DATA CURRENCY TRACKING

CUPA Facility List
CUPA Facility List

Date of Government Version: 11/24/2015
Date Data Arrived at EDR: 12/01/2015
Date Made Active in Reports: 01/21/2016
Number of Days to Update: 51

Source: Mono County Health Department
Telephone: 760-932-5580
Last EDR Contact: 11/23/2015
Next Scheduled EDR Contact: 03/14/2016
Data Release Frequency: Varies

MONTEREY COUNTY:

CUPA Facility Listing
CUPA Program listing from the Environmental Health Division.

Date of Government Version: 12/10/2015
Date Data Arrived at EDR: 12/14/2015
Date Made Active in Reports: 02/12/2016
Number of Days to Update: 60

Source: Monterey County Health Department
Telephone: 831-796-1297
Last EDR Contact: 11/18/2015
Next Scheduled EDR Contact: 03/07/2016
Data Release Frequency: Varies

NAPA COUNTY:

Sites With Reported Contamination
A listing of leaking underground storage tank sites located in Napa county.

Date of Government Version: 12/05/2011
Date Data Arrived at EDR: 12/06/2011
Date Made Active in Reports: 02/07/2012
Number of Days to Update: 63

Source: Napa County Department of Environmental Management
Telephone: 707-253-4269
Last EDR Contact: 11/23/2015
Next Scheduled EDR Contact: 03/14/2016
Data Release Frequency: No Update Planned

Closed and Operating Underground Storage Tank Sites
Underground storage tank sites located in Napa county.

Date of Government Version: 01/15/2008
Date Data Arrived at EDR: 01/16/2008
Date Made Active in Reports: 02/08/2008
Number of Days to Update: 23

Source: Napa County Department of Environmental Management
Telephone: 707-253-4269
Last EDR Contact: 11/23/2015
Next Scheduled EDR Contact: 03/14/2016
Data Release Frequency: No Update Planned

NEVADA COUNTY:

CUPA Facility List
CUPA facility list.

Date of Government Version: 11/16/2015
Date Data Arrived at EDR: 11/17/2015
Date Made Active in Reports: 12/11/2015
Number of Days to Update: 24

Source: Community Development Agency
Telephone: 530-265-1467
Last EDR Contact: 02/01/2016
Next Scheduled EDR Contact: 05/16/2016
Data Release Frequency: Varies

ORANGE COUNTY:

List of Industrial Site Cleanups
Petroleum and non-petroleum spills.

Date of Government Version: 11/01/2015
Date Data Arrived at EDR: 11/17/2015
Date Made Active in Reports: 01/21/2016
Number of Days to Update: 65

Source: Health Care Agency
Telephone: 714-834-3446
Last EDR Contact: 02/09/2016
Next Scheduled EDR Contact: 05/23/2016
Data Release Frequency: Annually

List of Underground Storage Tank Cleanups
Orange County Underground Storage Tank Cleanups (LUST).

Date of Government Version: 08/03/2015
Date Data Arrived at EDR: 08/10/2015
Date Made Active in Reports: 09/11/2015
Number of Days to Update: 32

Source: Health Care Agency
Telephone: 714-834-3446
Last EDR Contact: 02/09/2016
Next Scheduled EDR Contact: 05/23/2016
Data Release Frequency: Quarterly

List of Underground Storage Tank Facilities
Orange County Underground Storage Tank Facilities (UST).

Date of Government Version: 11/01/2015
Date Data Arrived at EDR: 11/11/2015
Date Made Active in Reports: 12/17/2015
Number of Days to Update: 36

Source: Health Care Agency
Telephone: 714-834-3446
Last EDR Contact: 02/10/2016
Next Scheduled EDR Contact: 05/23/2016
Data Release Frequency: Quarterly

PLACER COUNTY:

Master List of Facilities
List includes aboveground tanks, underground tanks and cleanup sites.

Date of Government Version: 12/09/2015
Date Data Arrived at EDR: 12/11/2015
Date Made Active in Reports: 01/21/2016
Number of Days to Update: 41

Source: Placer County Health and Human Services
Telephone: 530-745-2363
Last EDR Contact: 12/04/2015
Next Scheduled EDR Contact: 03/21/2016
Data Release Frequency: Semi-Annually

RIVERSIDE COUNTY:

Listing of Underground Tank Cleanup Sites
Riverside County Underground Storage Tank Cleanup Sites (LUST).

Date of Government Version: 10/26/2015
Date Data Arrived at EDR: 10/28/2015
Date Made Active in Reports: 11/19/2015
Number of Days to Update: 22

Source: Department of Environmental Health
Telephone: 951-358-5055
Last EDR Contact: 12/17/2015
Next Scheduled EDR Contact: 04/04/2016
Data Release Frequency: Quarterly

Underground Storage Tank Tank List
Underground storage tank sites located in Riverside county.

Date of Government Version: 10/26/2015
Date Data Arrived at EDR: 10/28/2015
Date Made Active in Reports: 11/19/2015
Number of Days to Update: 22

Source: Department of Environmental Health
Telephone: 951-358-5055
Last EDR Contact: 12/17/2015
Next Scheduled EDR Contact: 04/04/2016
Data Release Frequency: Quarterly

SACRAMENTO COUNTY:

Toxic Site Clean-Up List

List of sites where unauthorized releases of potentially hazardous materials have occurred.

Date of Government Version: 11/02/2015
Date Data Arrived at EDR: 01/05/2016
Date Made Active in Reports: 02/12/2016
Number of Days to Update: 38

Source: Sacramento County Environmental Management
Telephone: 916-875-8406
Last EDR Contact: 01/05/2016
Next Scheduled EDR Contact: 04/18/2016
Data Release Frequency: Quarterly

Master Hazardous Materials Facility List

Any business that has hazardous materials on site - hazardous material storage sites, underground storage tanks, waste generators.

Date of Government Version: 11/02/2015
Date Data Arrived at EDR: 01/05/2016
Date Made Active in Reports: 02/12/2016
Number of Days to Update: 38

Source: Sacramento County Environmental Management
Telephone: 916-875-8406
Last EDR Contact: 01/05/2016
Next Scheduled EDR Contact: 04/18/2016
Data Release Frequency: Quarterly

SAN BERNARDINO COUNTY:

Hazardous Material Permits

This listing includes underground storage tanks, medical waste handlers/generators, hazardous materials handlers, hazardous waste generators, and waste oil generators/handlers.

Date of Government Version: 12/14/2015
Date Data Arrived at EDR: 12/18/2015
Date Made Active in Reports: 02/08/2016
Number of Days to Update: 52

Source: San Bernardino County Fire Department Hazardous Materials Division
Telephone: 909-387-3041
Last EDR Contact: 02/08/2016
Next Scheduled EDR Contact: 05/23/2016
Data Release Frequency: Quarterly

SAN DIEGO COUNTY:

Hazardous Materials Management Division Database

The database includes: HE58 - This report contains the business name, site address, business phone number, establishment 'H' permit number, type of permit, and the business status. HE17 - In addition to providing the same information provided in the HE58 listing, HE17 provides inspection dates, violations received by the establishment, hazardous waste generated, the quantity, method of storage, treatment/disposal of waste and the hauler, and information on underground storage tanks. Unauthorized Release List - Includes a summary of environmental contamination cases in San Diego County (underground tank cases, non-tank cases, groundwater contamination, and soil contamination are included.)

Date of Government Version: 09/23/2013
Date Data Arrived at EDR: 09/24/2013
Date Made Active in Reports: 10/17/2013
Number of Days to Update: 23

Source: Hazardous Materials Management Division
Telephone: 619-338-2268
Last EDR Contact: 12/04/2015
Next Scheduled EDR Contact: 03/21/2016
Data Release Frequency: Quarterly

Solid Waste Facilities

San Diego County Solid Waste Facilities.

Date of Government Version: 10/31/2015
Date Data Arrived at EDR: 11/07/2015
Date Made Active in Reports: 01/04/2016
Number of Days to Update: 58

Source: Department of Health Services
Telephone: 619-338-2209
Last EDR Contact: 01/25/2016
Next Scheduled EDR Contact: 05/09/2016
Data Release Frequency: Varies

Environmental Case Listing
The listing contains all underground tank release cases and projects pertaining to properties contaminated with hazardous substances that are actively under review by the Site Assessment and Mitigation Program.

Date of Government Version: 03/23/2010
Date Data Arrived at EDR: 06/15/2010
Date Made Active in Reports: 07/09/2010
Number of Days to Update: 24
Source: San Diego County Department of Environmental Health
Telephone: 619-338-2371
Last EDR Contact: 12/04/2015
Next Scheduled EDR Contact: 03/21/2016
Data Release Frequency: No Update Planned

SAN FRANCISCO COUNTY:

Local Oversite Facilities
A listing of leaking underground storage tank sites located in San Francisco county.

Date of Government Version: 09/19/2008
Date Data Arrived at EDR: 09/19/2008
Date Made Active in Reports: 09/29/2008
Number of Days to Update: 10
Source: Department Of Public Health San Francisco County
Telephone: 415-252-3920
Last EDR Contact: 02/08/2016
Next Scheduled EDR Contact: 05/23/2016
Data Release Frequency: Quarterly

Underground Storage Tank Information
Underground storage tank sites located in San Francisco county.

Date of Government Version: 11/29/2010
Date Data Arrived at EDR: 03/10/2011
Date Made Active in Reports: 03/15/2011
Number of Days to Update: 5
Source: Department of Public Health
Telephone: 415-252-3920
Last EDR Contact: 02/08/2016
Next Scheduled EDR Contact: 05/23/2016
Data Release Frequency: Quarterly

SAN JOAQUIN COUNTY:

San Joaquin Co. UST
A listing of underground storage tank locations in San Joaquin county.

Date of Government Version: 12/18/2015
Date Data Arrived at EDR: 12/22/2015
Date Made Active in Reports: 02/08/2016
Number of Days to Update: 48
Source: Environmental Health Department
Telephone: N/A
Last EDR Contact: 12/17/2015
Next Scheduled EDR Contact: 04/04/2016
Data Release Frequency: Semi-Annually

SAN LUIS OBISPO COUNTY:

CUPA Facility List
Cupa Facility List.

Date of Government Version: 12/07/2015
Date Data Arrived at EDR: 12/10/2015
Date Made Active in Reports: 01/21/2016
Number of Days to Update: 42
Source: San Luis Obispo County Public Health Department
Telephone: 805-781-5596
Last EDR Contact: 12/04/2015
Next Scheduled EDR Contact: 03/07/2016
Data Release Frequency: Varies

SAN MATEO COUNTY:

Business Inventory
List includes Hazardous Materials Business Plan, hazardous waste generators, and underground storage tanks.

Date of Government Version: 10/14/2015
Date Data Arrived at EDR: 10/15/2015
Date Made Active in Reports: 11/16/2015
Number of Days to Update: 32

Source: San Mateo County Environmental Health Services Division
Telephone: 650-363-1921
Last EDR Contact: 12/14/2015
Next Scheduled EDR Contact: 03/28/2016
Data Release Frequency: Annually

Fuel Leak List

A listing of leaking underground storage tank sites located in San Mateo county.

Date of Government Version: 12/14/2015
Date Data Arrived at EDR: 12/17/2015
Date Made Active in Reports: 02/08/2016
Number of Days to Update: 53

Source: San Mateo County Environmental Health Services Division
Telephone: 650-363-1921
Last EDR Contact: 12/10/2015
Next Scheduled EDR Contact: 03/28/2016
Data Release Frequency: Semi-Annually

SANTA BARBARA COUNTY:

CUPA Facility Listing

CUPA Program Listing from the Environmental Health Services division.

Date of Government Version: 09/08/2011
Date Data Arrived at EDR: 09/09/2011
Date Made Active in Reports: 10/07/2011
Number of Days to Update: 28

Source: Santa Barbara County Public Health Department
Telephone: 805-686-8167
Last EDR Contact: 11/18/2015
Next Scheduled EDR Contact: 03/07/2016
Data Release Frequency: Varies

SANTA CLARA COUNTY:

Cupa Facility List

Cupa facility list

Date of Government Version: 11/18/2015
Date Data Arrived at EDR: 11/24/2015
Date Made Active in Reports: 12/11/2015
Number of Days to Update: 17

Source: Department of Environmental Health
Telephone: 408-918-1973
Last EDR Contact: 11/18/2015
Next Scheduled EDR Contact: 03/07/2016
Data Release Frequency: Varies

HIST LUST - Fuel Leak Site Activity Report

A listing of open and closed leaking underground storage tanks. This listing is no longer updated by the county. Leaking underground storage tanks are now handled by the Department of Environmental Health.

Date of Government Version: 03/29/2005
Date Data Arrived at EDR: 03/30/2005
Date Made Active in Reports: 04/21/2005
Number of Days to Update: 22

Source: Santa Clara Valley Water District
Telephone: 408-265-2600
Last EDR Contact: 03/23/2009
Next Scheduled EDR Contact: 06/22/2009
Data Release Frequency: No Update Planned

LOP Listing

A listing of leaking underground storage tanks located in Santa Clara county.

Date of Government Version: 03/03/2014
Date Data Arrived at EDR: 03/05/2014
Date Made Active in Reports: 03/18/2014
Number of Days to Update: 13

Source: Department of Environmental Health
Telephone: 408-918-3417
Last EDR Contact: 11/23/2015
Next Scheduled EDR Contact: 03/14/2016
Data Release Frequency: Annually

Hazardous Material Facilities

Hazardous material facilities, including underground storage tank sites.

Date of Government Version: 11/17/2015
Date Data Arrived at EDR: 11/23/2015
Date Made Active in Reports: 01/21/2016
Number of Days to Update: 59

Source: City of San Jose Fire Department
Telephone: 408-535-7694
Last EDR Contact: 02/08/2016
Next Scheduled EDR Contact: 05/23/2016
Data Release Frequency: Annually

SANTA CRUZ COUNTY:

CUPA Facility List
CUPA facility listing.

Date of Government Version: 11/18/2015
Date Data Arrived at EDR: 11/23/2015
Date Made Active in Reports: 12/11/2015
Number of Days to Update: 18

Source: Santa Cruz County Environmental Health
Telephone: 831-464-2761
Last EDR Contact: 11/18/2015
Next Scheduled EDR Contact: 03/07/2016
Data Release Frequency: Varies

SHASTA COUNTY:

CUPA Facility List
Cupa Facility List.

Date of Government Version: 12/09/2015
Date Data Arrived at EDR: 12/10/2015
Date Made Active in Reports: 01/21/2016
Number of Days to Update: 42

Source: Shasta County Department of Resource Management
Telephone: 530-225-5789
Last EDR Contact: 11/18/2015
Next Scheduled EDR Contact: 03/07/2016
Data Release Frequency: Varies

SOLANO COUNTY:

Leaking Underground Storage Tanks
A listing of leaking underground storage tank sites located in Solano county.

Date of Government Version: 10/30/2015
Date Data Arrived at EDR: 12/14/2015
Date Made Active in Reports: 02/08/2016
Number of Days to Update: 56

Source: Solano County Department of Environmental Management
Telephone: 707-784-6770
Last EDR Contact: 09/10/2015
Next Scheduled EDR Contact: 12/28/2015
Data Release Frequency: Quarterly

Underground Storage Tanks
Underground storage tank sites located in Solano county.

Date of Government Version: 10/30/2015
Date Data Arrived at EDR: 12/14/2015
Date Made Active in Reports: 02/08/2016
Number of Days to Update: 56

Source: Solano County Department of Environmental Management
Telephone: 707-784-6770
Last EDR Contact: 12/10/2015
Next Scheduled EDR Contact: 03/28/2016
Data Release Frequency: Quarterly

SONOMA COUNTY:

Cupa Facility List
Cupa Facility list

Date of Government Version: 09/28/2015
Date Data Arrived at EDR: 09/30/2015
Date Made Active in Reports: 11/05/2015
Number of Days to Update: 36

Source: County of Sonoma Fire & Emergency Services Department
Telephone: 707-565-1174
Last EDR Contact: 01/11/2016
Next Scheduled EDR Contact: 04/11/2016
Data Release Frequency: Varies

Leaking Underground Storage Tank Sites
A listing of leaking underground storage tank sites located in Sonoma county.

Date of Government Version: 01/05/2016
Date Data Arrived at EDR: 01/07/2016
Date Made Active in Reports: 02/08/2016
Number of Days to Update: 32

Source: Department of Health Services
Telephone: 707-565-6565
Last EDR Contact: 12/23/2015
Next Scheduled EDR Contact: 04/11/2016
Data Release Frequency: Quarterly

SUTTER COUNTY:

Underground Storage Tanks
Underground storage tank sites located in Sutter county.

Date of Government Version: 12/07/2015
Date Data Arrived at EDR: 12/08/2015
Date Made Active in Reports: 12/17/2015
Number of Days to Update: 9

Source: Sutter County Department of Agriculture
Telephone: 530-822-7500
Last EDR Contact: 12/04/2015
Next Scheduled EDR Contact: 03/21/2016
Data Release Frequency: Semi-Annually

TUOLUMNE COUNTY:

CUPA Facility List
Cupa facility list

Date of Government Version: 10/29/2015
Date Data Arrived at EDR: 10/30/2015
Date Made Active in Reports: 12/11/2015
Number of Days to Update: 42

Source: Divison of Environmental Health
Telephone: 209-533-5633
Last EDR Contact: 01/25/2016
Next Scheduled EDR Contact: 05/09/2016
Data Release Frequency: Varies

VENTURA COUNTY:

Business Plan, Hazardous Waste Producers, and Operating Underground Tanks
The BWT list indicates by site address whether the Environmental Health Division has Business Plan (B), Waste Producer (W), and/or Underground Tank (T) information.

Date of Government Version: 07/27/2015
Date Data Arrived at EDR: 08/17/2015
Date Made Active in Reports: 09/03/2015
Number of Days to Update: 17

Source: Ventura County Environmental Health Division
Telephone: 805-654-2813
Last EDR Contact: 01/25/2016
Next Scheduled EDR Contact: 05/09/2016
Data Release Frequency: Quarterly

Inventory of Illegal Abandoned and Inactive Sites
Ventura County Inventory of Closed, Illegal Abandoned, and Inactive Sites.

Date of Government Version: 12/01/2011
Date Data Arrived at EDR: 12/01/2011
Date Made Active in Reports: 01/19/2012
Number of Days to Update: 49

Source: Environmental Health Division
Telephone: 805-654-2813
Last EDR Contact: 12/30/2015
Next Scheduled EDR Contact: 04/18/2016
Data Release Frequency: Annually

Listing of Underground Tank Cleanup Sites
Ventura County Underground Storage Tank Cleanup Sites (LUST).

Date of Government Version: 05/29/2008
Date Data Arrived at EDR: 06/24/2008
Date Made Active in Reports: 07/31/2008
Number of Days to Update: 37

Source: Environmental Health Division
Telephone: 805-654-2813
Last EDR Contact: 02/14/2016
Next Scheduled EDR Contact: 05/30/2016
Data Release Frequency: Quarterly

Medical Waste Program List
To protect public health and safety and the environment from potential exposure to disease causing agents, the Environmental Health Division Medical Waste Program regulates the generation, handling, storage, treatment and disposal of medical waste throughout the County.

Date of Government Version: 09/28/2015
Date Data Arrived at EDR: 10/28/2015
Date Made Active in Reports: 11/19/2015
Number of Days to Update: 22
Source: Ventura County Resource Management Agency
Telephone: 805-654-2813
Last EDR Contact: 01/25/2016
Next Scheduled EDR Contact: 05/09/2016
Data Release Frequency: Quarterly

Underground Tank Closed Sites List
Ventura County Operating Underground Storage Tank Sites (UST)/Underground Tank Closed Sites List.

Date of Government Version: 11/30/2015
Date Data Arrived at EDR: 12/17/2015
Date Made Active in Reports: 02/08/2016
Number of Days to Update: 53
Source: Environmental Health Division
Telephone: 805-654-2813
Last EDR Contact: 12/17/2015
Next Scheduled EDR Contact: 03/28/2016
Data Release Frequency: Quarterly

YOLO COUNTY:

Underground Storage Tank Comprehensive Facility Report
Underground storage tank sites located in Yolo county.

Date of Government Version: 10/19/2015
Date Data Arrived at EDR: 10/27/2015
Date Made Active in Reports: 11/19/2015
Number of Days to Update: 23
Source: Yolo County Department of Health
Telephone: 530-666-8646
Last EDR Contact: 02/01/2016
Next Scheduled EDR Contact: 04/18/2016
Data Release Frequency: Annually

YUBA COUNTY:

CUPA Facility List
CUPA facility listing for Yuba County.

Date of Government Version: 11/13/2015
Date Data Arrived at EDR: 11/17/2015
Date Made Active in Reports: 12/11/2015
Number of Days to Update: 24
Source: Yuba County Environmental Health Department
Telephone: 530-749-7523
Last EDR Contact: 02/01/2016
Next Scheduled EDR Contact: 05/16/2016
Data Release Frequency: Varies

OTHER DATABASE(S)

Depending on the geographic area covered by this report, the data provided in these specialty databases may or may not be complete. For example, the existence of wetlands information data in a specific report does not mean that all wetlands in the area covered by the report are included. Moreover, the absence of any reported wetlands information does not necessarily mean that wetlands do not exist in the area covered by the report.

CT MANIFEST: Hazardous Waste Manifest Data
Facility and manifest data. Manifest is a document that lists and tracks hazardous waste from the generator through transporters to a tsd facility.

Date of Government Version: 07/30/2013
Date Data Arrived at EDR: 08/19/2013
Date Made Active in Reports: 10/03/2013
Number of Days to Update: 45
Source: Department of Energy & Environmental Protection
Telephone: 860-424-3375
Last EDR Contact: 02/18/2016
Next Scheduled EDR Contact: 05/30/2016
Data Release Frequency: No Update Planned

NJ MANIFEST: Manifest Information
Hazardous waste manifest information.

Date of Government Version: 12/31/2013
Date Data Arrived at EDR: 07/17/2015
Date Made Active in Reports: 08/12/2015
Number of Days to Update: 26

Source: Department of Environmental Protection
Telephone: N/A
Last EDR Contact: 01/15/2016
Next Scheduled EDR Contact: 04/25/2016
Data Release Frequency: Annually

NY MANIFEST: Facility and Manifest Data
Manifest is a document that lists and tracks hazardous waste from the generator through transporters to a TSD facility.

Date of Government Version: 11/02/2015
Date Data Arrived at EDR: 11/08/2015
Date Made Active in Reports: 12/09/2015
Number of Days to Update: 31

Source: Department of Environmental Conservation
Telephone: 518-402-8651
Last EDR Contact: 02/03/2016
Next Scheduled EDR Contact: 05/16/2016
Data Release Frequency: Annually

PA MANIFEST: Manifest Information
Hazardous waste manifest information.

Date of Government Version: 12/31/2014
Date Data Arrived at EDR: 07/24/2015
Date Made Active in Reports: 08/18/2015
Number of Days to Update: 25

Source: Department of Environmental Protection
Telephone: 717-783-8990
Last EDR Contact: 01/19/2016
Next Scheduled EDR Contact: 05/02/2016
Data Release Frequency: Annually

RI MANIFEST: Manifest information
Hazardous waste manifest information

Date of Government Version: 12/31/2013
Date Data Arrived at EDR: 06/19/2015
Date Made Active in Reports: 07/15/2015
Number of Days to Update: 26

Source: Department of Environmental Management
Telephone: 401-222-2797
Last EDR Contact: 11/19/2015
Next Scheduled EDR Contact: 03/07/2016
Data Release Frequency: Annually

WI MANIFEST: Manifest Information
Hazardous waste manifest information.

Date of Government Version: 12/31/2014
Date Data Arrived at EDR: 03/19/2015
Date Made Active in Reports: 04/07/2015
Number of Days to Update: 19

Source: Department of Natural Resources
Telephone: N/A
Last EDR Contact: 12/09/2015
Next Scheduled EDR Contact: 03/28/2016
Data Release Frequency: Annually

Oil/Gas Pipelines
Source: PennWell Corporation
Petroleum Bundle (Crude Oil, Refined Products, Petrochemicals, Gas Liquids (LPG/NGL), and Specialty Gases (Miscellaneous)) N = Natural Gas Bundle (Natural Gas, Gas Liquids (LPG/NGL), and Specialty Gases (Miscellaneous)). This map includes information copyrighted by PennWell Corporation. This information is provided on a best effort basis and PennWell Corporation does not guarantee its accuracy nor warrant its fitness for any particular purpose. Such information has been reprinted with the permission of PennWell.

Electric Power Transmission Line Data
Source: PennWell Corporation
This map includes information copyrighted by PennWell Corporation. This information is provided on a best effort basis and PennWell Corporation does not guarantee its accuracy nor warrant its fitness for any particular purpose. Such information has been reprinted with the permission of PennWell.

Sensitive Receptors: There are individuals deemed sensitive receptors due to their fragile immune systems and special sensitivity to environmental discharges. These sensitive receptors typically include the elderly, the sick, and children. While the location of all sensitive receptors cannot be determined, EDR indicates those buildings and facilities - schools, daycares, hospitals, medical centers, and nursing homes - where individuals who are sensitive receptors are likely to be located.

GOVERNMENT RECORDS SEARCHED / DATA CURRENCY TRACKING

AHA Hospitals:
Source: American Hospital Association, Inc.
Telephone: 312-280-5991
The database includes a listing of hospitals based on the American Hospital Association's annual survey of hospitals.

Medical Centers: Provider of Services Listing
Source: Centers for Medicare & Medicaid Services
Telephone: 410-786-3000
A listing of hospitals with Medicare provider number, produced by Centers of Medicare & Medicaid Services, a federal agency within the U.S. Department of Health and Human Services.

Nursing Homes
Source: National Institutes of Health
Telephone: 301-594-6248
Information on Medicare and Medicaid certified nursing homes in the United States.

Public Schools
Source: National Center for Education Statistics
Telephone: 202-502-7300
The National Center for Education Statistics' primary database on elementary and secondary public education in the United States. It is a comprehensive, annual, national statistical database of all public elementary and secondary schools and school districts, which contains data that are comparable across all states.

Private Schools
Source: National Center for Education Statistics
Telephone: 202-502-7300
The National Center for Education Statistics' primary database on private school locations in the United States.

Daycare Centers: Licensed Facilities
Source: Department of Social Services
Telephone: 916-657-4041

Flood Zone Data: This data, available in select counties across the country, was obtained by EDR in 2003 & 2011 from the Federal Emergency Management Agency (FEMA). Data depicts 100-year and 500-year flood zones as defined by FEMA.

NWI: National Wetlands Inventory. This data, available in select counties across the country, was obtained by EDR in 2002, 2005 and 2010 from the U.S. Fish and Wildlife Service.

State Wetlands Data: Wetland Inventory
Source: Department of Fish & Game
Telephone: 916-445-0411

Current USGS 7.5 Minute Topographic Map
Source: U.S. Geological Survey

STREET AND ADDRESS INFORMATION

© 2015 TomTom North America, Inc. All rights reserved. This material is proprietary and the subject of copyright protection and other intellectual property rights owned by or licensed to Tele Atlas North America, Inc. The use of this material is subject to the terms of a license agreement. You will be held liable for any unauthorized copying or disclosure of this material.

GEOCHECK ®- PHYSICAL SETTING SOURCE ADDENDUM

TARGET PROPERTY ADDRESS

1321 NORTH VERMONT
1321 NORTH VERMONT
LOS ANGELES, CA 90027

TARGET PROPERTY COORDINATES

Latitude (North):	34.096451 - 34° 5' 47.22''
Longitude (West):	118.292132 - 118° 17' 31.68''
Universal Tranverse Mercator:	Zone 11
UTM X (Meters):	380803.0
UTM Y (Meters):	3773409.2
Elevation:	376 ft. above sea level

USGS TOPOGRAPHIC MAP

Target Property Map:	5630741 HOLLYWOOD, CA
Version Date:	2012

EDR's GeoCheck Physical Setting Source Addendum is provided to assist the environmental professional in forming an opinion about the impact of potential contaminant migration.

Assessment of the impact of contaminant migration generally has two principal investigative components:

1. Groundwater flow direction, and
2. Groundwater flow velocity.

Groundwater flow direction may be impacted by surface topography, hydrology, hydrogeology, characteristics of the soil, and nearby wells. Groundwater flow velocity is generally impacted by the nature of the geologic strata.

GEOCHECK® - PHYSICAL SETTING SOURCE SUMMARY

GROUNDWATER FLOW DIRECTION INFORMATION

Groundwater flow direction for a particular site is best determined by a qualified environmental professional using site-specific well data. If such data is not reasonably ascertainable, it may be necessary to rely on other sources of information, such as surface topographic information, hydrologic information, hydrogeologic data collected on nearby properties, and regional groundwater flow information (from deep aquifers).


TOPOGRAPHIC INFORMATION

Surface topography may be indicative of the direction of surficial groundwater flow. This information can be used to assist the environmental professional in forming an opinion about the impact of nearby contaminated properties or, should contamination exist on the target property, what downgradient sites might be impacted.

TARGET PROPERTY TOPOGRAPHY

General Topographic Gradient: General SSW

SURROUNDING TOPOGRAPHY: ELEVATION PROFILES

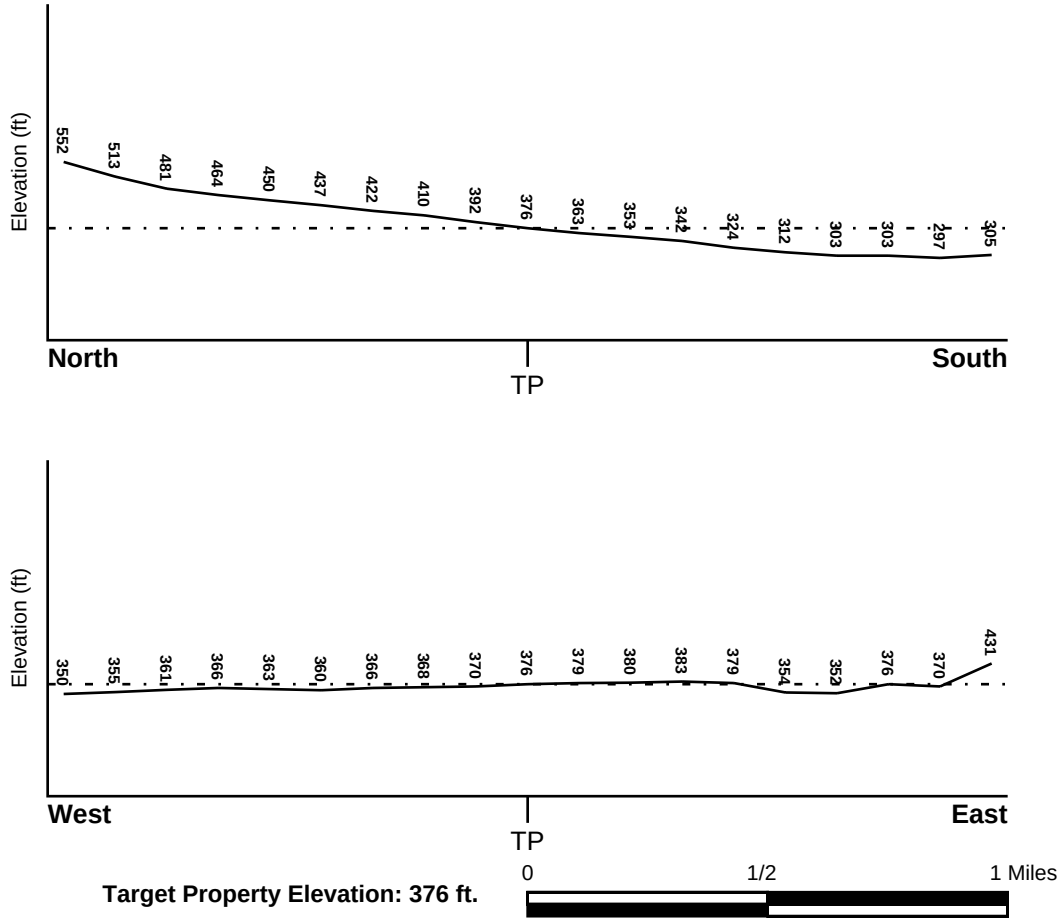

Source: Topography has been determined from the USGS 7.5' Digital Elevation Model and should be evaluated on a relative (not an absolute) basis. Relative elevation information between sites of close proximity should be field verified.

GEOCHECK® - PHYSICAL SETTING SOURCE SUMMARY

HYDROLOGIC INFORMATION

Surface water can act as a hydrologic barrier to groundwater flow. Such hydrologic information can be used to assist the environmental professional in forming an opinion about the impact of nearby contaminated properties or, should contamination exist on the target property, what downgradient sites might be impacted.

Refer to the Physical Setting Source Map following this summary for hydrologic information (major waterways and bodies of water).

FEMA FLOOD ZONE

Target Property County	FEMA Flood Electronic Data
LOS ANGELES, CA	YES - refer to the Overview Map and Detail Map

Flood Plain Panel at Target Property: 06037C - FEMA DFIRM Flood data

Additional Panels in search area: Not Reported

NATIONAL WETLAND INVENTORY

NWI Quad at Target Property	NWI Electronic Data Coverage
HOLLYWOOD	YES - refer to the Overview Map and Detail Map

HYDROGEOLOGIC INFORMATION

Hydrogeologic information obtained by installation of wells on a specific site can often be an indicator of groundwater flow direction in the immediate area. Such hydrogeologic information can be used to assist the environmental professional in forming an opinion about the impact of nearby contaminated properties or, should contamination exist on the target property, what downgradient sites might be impacted.

Site-Specific Hydrogeological Data*:

Search Radius:	1.25 miles
Status:	Not found

AQUIFLOW®

Search Radius: 1.000 Mile.

EDR has developed the AQUIFLOW Information System to provide data on the general direction of groundwater flow at specific points. EDR has reviewed reports submitted by environmental professionals to regulatory authorities at select sites and has extracted the date of the report, groundwater flow direction as determined hydrogeologically, and the depth to water table.

MAP ID	LOCATION FROM TP	GENERAL DIRECTION GROUNDWATER FLOW
2	1/4 - 1/2 Mile WNW	S
3	1/2 - 1 Mile ESE	SW

For additional site information, refer to Physical Setting Source Map Findings.

* ©1996 Site−specific hydrogeological data gathered by CERCLIS Alerts, Inc., Bainbridge Island, WA. All rights reserved. All of the information and opinions presented are those of the cited EPA report(s), which were completed under a Comprehensive Environmental Response Compensation and Liability Information System (CERCLIS) investigation.

GEOCHECK® - PHYSICAL SETTING SOURCE SUMMARY

GROUNDWATER FLOW VELOCITY INFORMATION

Groundwater flow velocity information for a particular site is best determined by a qualified environmental professional using site specific geologic and soil strata data. If such data are not reasonably ascertainable, it may be necessary to rely on other sources of information, including geologic age identification, rock stratigraphic unit and soil characteristics data collected on nearby properties and regional soil information. In general, contaminant plumes move more quickly through sandy-gravelly types of soils than silty-clayey types of soils.

GEOLOGIC INFORMATION IN GENERAL AREA OF TARGET PROPERTY

Geologic information can be used by the environmental professional in forming an opinion about the relative speed at which contaminant migration may be occurring.

ROCK STRATIGRAPHIC UNIT

Era:	Cenozoic
System:	Tertiary
Series:	Miocene
Code:	Tm *(decoded above as Era, System & Series)*

GEOLOGIC AGE IDENTIFICATION

Category: Stratified Sequence

Geologic Age and Rock Stratigraphic Unit Source: P.G. Schruben, R.E. Arndt and W.J. Bawiec, Geology of the Conterminous U.S. at 1:2,500,000 Scale - a digital representation of the 1974 P.B. King and H.M. Beikman Map, USGS Digital Data Series DDS - 11 (1994).

DOMINANT SOIL COMPOSITION IN GENERAL AREA OF TARGET PROPERTY

The U.S. Department of Agriculture's (USDA) Soil Conservation Service (SCS) leads the National Cooperative Soil Survey (NCSS) and is responsible for collecting, storing, maintaining and distributing soil survey information for privately owned lands in the United States. A soil map in a soil survey is a representation of soil patterns in a landscape. Soil maps for STATSGO are compiled by generalizing more detailed (SSURGO) soil survey maps. The following information is based on Soil Conservation Service STATSGO data.

Soil Component Name: URBAN LAND

Soil Surface Texture: variable

Hydrologic Group: Not reported

Soil Drainage Class: Not reported

Hydric Status: Soil does not meet the requirements for a hydric soil.

Corrosion Potential - Uncoated Steel: Not Reported

Depth to Bedrock Min: > 10 inches

Depth to Bedrock Max: > 10 inches

GEOCHECK® - PHYSICAL SETTING SOURCE SUMMARY

Soil Layer Information							
	Boundary			Classification			
Layer	Upper	Lower	Soil Texture Class	AASHTO Group	Unified Soil	Permeability Rate (in/hr)	Soil Reaction (pH)
1	0 inches	6 inches	variable	Not reported	Not reported	Max: 0.00 Min: 0.00	Max: 0.00 Min: 0.00

OTHER SOIL TYPES IN AREA

Based on Soil Conservation Service STATSGO data, the following additional subordinant soil types may appear within the general area of target property.

Soil Surface Textures:
sandy loam
gravelly - sandy loam
silt loam
clay
fine sand
gravelly - sand
sand
fine sandy loam

Surficial Soil Types:
sandy loam
gravelly - sandy loam
silt loam
clay
fine sand
gravelly - sand
sand
fine sandy loam

Shallow Soil Types:
fine sandy loam
gravelly - loam
sandy clay
sandy clay loam
clay
silty clay
sand

Deeper Soil Types:
gravelly - sandy loam
sandy loam
very gravelly - sandy loam
stratified
very fine sandy loam
weathered bedrock
sand
gravelly - fine sandy loam
silty clay loam
clay loam

GEOCHECK® - PHYSICAL SETTING SOURCE SUMMARY

LOCAL / REGIONAL WATER AGENCY RECORDS

EDR Local/Regional Water Agency records provide water well information to assist the environmental professional in assessing sources that may impact ground water flow direction, and in forming an opinion about the impact of contaminant migration on nearby drinking water wells.

WELL SEARCH DISTANCE INFORMATION

DATABASE	SEARCH DISTANCE (miles)
Federal USGS	1.000
Federal FRDS PWS	Nearest PWS within 1 mile
State Database	1.000

FEDERAL USGS WELL INFORMATION

MAP ID	WELL ID	LOCATION FROM TP
No Wells Found		

FEDERAL FRDS PUBLIC WATER SUPPLY SYSTEM INFORMATION


MAP ID	WELL ID	LOCATION FROM TP
1	CA3701217	1/8 - 1/4 Mile South

Note: PWS System location is not always the same as well location.

STATE DATABASE WELL INFORMATION

MAP ID	WELL ID	LOCATION FROM TP
No Wells Found		

PHYSICAL SETTING SOURCE MAP - 4544282.2s

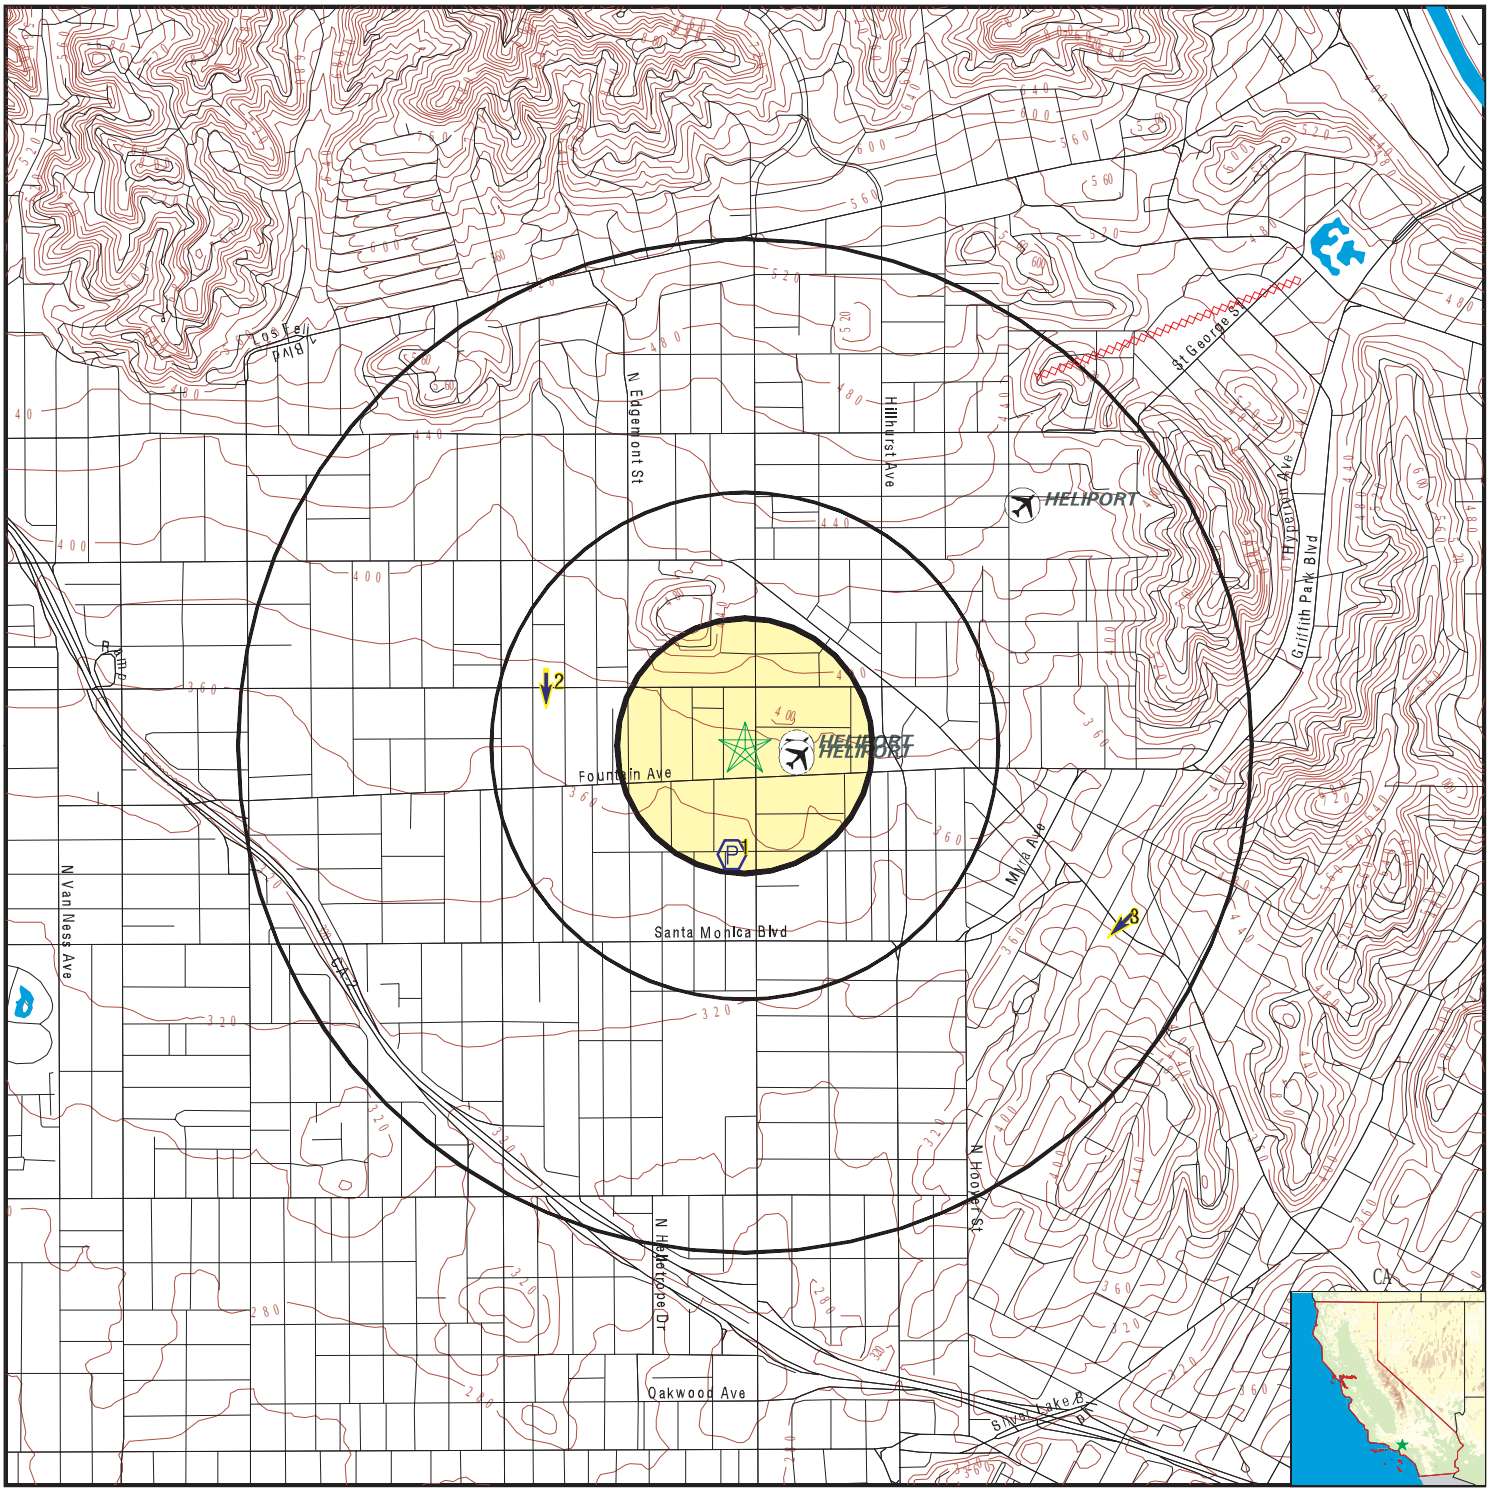

0 1/4 1/2 1 Miles

- County Boundary
- Major Roads
- Contour Lines
- Earthquake Fault Lines
- Airports
- Earthquake epicenter, Richter 5 or greater
- Water Wells
- Public Water Supply Wells
- Cluster of Multiple Icons
- Groundwater Flow Direction
- Indeterminate Groundwater Flow at Location
- Groundwater Flow Varies at Location
- Closest Hydrogeological Data
- Oil, gas or related wells

SITE NAME: 1321 North Vermont	CLIENT: Stantec
ADDRESS: 1321 North Vermont Los Angeles CA 90027	CONTACT: Thomas Szocinski
LAT/LONG: 34.096451 / 118.292132	INQUIRY #: 4544282.2s DATE: February 22, 2016 1:19 pm

Copyright © 2016 EDR, Inc. © 2015 TomTom Rel. 2015.

GEOCHECK® - PHYSICAL SETTING SOURCE MAP FINDINGS

Map ID
Direction
Distance
Elevation | Database | EDR ID Number

1
South
1/8 - 1/4 Mile
Lower | **FRDS PWS** | **CA3701217**

Epa region:	09	State:	CA
Pwsid:	CA3701217		
Pwsname:	JULIAN OAKS YOUTH MINISTRIES		
City served:	Not Reported	State served:	CA
Zip served:	Not Reported	Fips county:	06073
Status:	Active	Pop srvd:	70
Pwssvcconn:	5	Source:	Groundwater
Pws type:	TNCWS	Owner:	Private
Contact:	TONY MASSA		
Contactor gname:	JULIAN OAKS YOUTH MINISTRIES		
Contact phone:	7607651682	Contact address1:	P.O. BOX 835
Contact address2:	Not Reported	Contact city:	JULIAN
Contact state:	CA	Contact zip:	92036
Activity code:	A		

Location Information:

Name:	JULIAN OAKS YOUTH MINISTRIES		
Pwstypcd:	TNCWS	Primsrccd:	GW
Popserved:	70		
Add1:	P.O. BOX 835		
Add2:	Not Reported		
City:	JULIAN	State:	CA
Zip:	92036	Phone:	7607651682
Cityserv:	Not Reported	Cntyserv:	San Diego
Stateserv:	CA	Zipserv:	Not Reported

Enforcement Information:

Violation id:	1303773	Orig cd:	S
Enf fy:	2013	Enf act date:	01/16/2013
Enf act detail:	St AO (w/o penalty) issued	Enf act cat:	Formal

Enforcement Information:

Violation id:	0501499	Orig cd:	S
Enf fy:	2005	Enf act date:	04/07/2005
Enf act detail:	St AO (w/o penalty) issued	Enf act cat:	Formal

Enforcement Information:

Violation id:	0401232	Orig cd:	S
Enf fy:	2004	Enf act date:	07/13/2004
Enf act detail:	St AO (w/o penalty) issued	Enf act cat:	Formal

Enforcement Information:

Violation id:	0401060	Orig cd:	S
Enf fy:	2004	Enf act date:	04/13/2004
Enf act detail:	St AO (w/o penalty) issued	Enf act cat:	Formal

Violations Information:

Violoation id:	1303773	Orig cd:	S
State:	CA	Viol fy:	2012
Contamcd:	3100		
Contamnm:	Coliform (TCR)		
Viol code:	23		
Viol name:	Monitoring, Routine Major (TCR)		
Rule code:	110		
Rule name:	TCR		
Violmeasur:	Not Reported	Unitmeasur:	Not Reported
State mcl:	Not Reported	Cmpbdt:	10/01/2012
Cmpedt:	12/31/2012		

Violations Information:

Violoation id:	0702418	Orig cd:	S
State:	CA	Viol fy:	2007
Contamcd:	1040		
Contamnm:	Nitrate		
Viol code:	03		
Viol name:	Monitoring, Regular		
Rule code:	331		
Rule name:	Nitrates		
Violmeasur:	Not Reported	Unitmeasur:	Not Reported
State mcl:	Not Reported	Cmpbdt:	04/01/2007
Cmpedt:	06/30/2007		

Violations Information:

Violoation id:	0501567	Orig cd:	S
State:	CA	Viol fy:	2005
Contamcd:	3100		
Contamnm:	Coliform (TCR)		
Viol code:	23		
Viol name:	Monitoring, Routine Major (TCR)		
Rule code:	110		
Rule name:	TCR		
Violmeasur:	Not Reported	Unitmeasur:	Not Reported
State mcl:	Not Reported	Cmpbdt:	01/01/2005
Cmpedt:	03/31/2005		

Violations Information:

Violoation id:	0501499	Orig cd:	S
State:	CA	Viol fy:	2005
Contamcd:	1040		
Contamnm:	Nitrate		
Viol code:	03		
Viol name:	Monitoring, Regular		
Rule code:	331		
Rule name:	Nitrates		
Violmeasur:	Not Reported	Unitmeasur:	Not Reported
State mcl:	Not Reported	Cmpbdt:	01/01/2005
Cmpedt:	03/31/2005		

Violations Information:

Violoation id:	0401232	Orig cd:	S
State:	CA	Viol fy:	2004
Contamcd:	3100		
Contamnm:	Coliform (TCR)		
Viol code:	23		
Viol name:	Monitoring, Routine Major (TCR)		
Rule code:	110		
Rule name:	TCR		
Violmeasur:	Not Reported	Unitmeasur:	Not Reported

State mcl:	Not Reported	Cmpbdt:	04/01/2004
Cmpedt:	06/30/2004		

Violations Information:

Violoation id:	0401060	Orig cd:	S
State:	CA	Viol fy:	2004
Contamcd:	3100		
Contamnm:	Coliform (TCR)		
Viol code:	23		
Viol name:	Monitoring, Routine Major (TCR)		
Rule code:	110		
Rule name:	TCR		
Violmeasur:	Not Reported	Unitmeasur:	Not Reported
State mcl:	Not Reported	Cmpbdt:	01/01/2004
Cmpedt:	03/31/2004		

Violations Information:

Violoation id:	0300875	Orig cd:	S
State:	CA	Viol fy:	2003
Contamcd:	3100		
Contamnm:	Coliform (TCR)		
Viol code:	23		
Viol name:	Monitoring, Routine Major (TCR)		
Rule code:	110		
Rule name:	TCR		
Violmeasur:	Not Reported	Unitmeasur:	Not Reported
State mcl:	Not Reported	Cmpbdt:	07/01/2003
Cmpedt:	09/30/2003		

Violations Information:

Violoation id:	0000001	Orig cd:	S
State:	CA	Viol fy:	1999
Contamcd:	3100		
Contamnm:	Coliform (TCR)		
Viol code:	23		
Viol name:	Monitoring, Routine Major (TCR)		
Rule code:	110		
Rule name:	TCR		
Violmeasur:	Not Reported	Unitmeasur:	Not Reported
State mcl:	Not Reported	Cmpbdt:	10/01/1999
Cmpedt:	02/03/2000		

PWS ID:	CA3701217		
Date Initiated:	7706	Date Deactivated:	Not Reported
PWS Name:	CAMP VIRGINIA METHODIST YOUTH CAMP 1298 BANNER ROAD JULIAN, CA 92036		
Addressee / Facility:	System Owner/Responsible Party METHODIST YOUTH CAMP P O BOX 6006 PASADENA, CA 911026006		
Facility Latitude:	34 05 36	Facility Longitude:	118 17 30
City Served:	Not Reported		
Treatment Class:	Untreated	Population:	00000075

Violations information not reported.

ENFORCEMENT INFORMATION:

Truedate:	03/31/2009	Pwsid:	CA3701217
Pwsname:	CAMP VIRGINIA		
Retpopsrvd:	25	Pwstypecod:	NC
Vioid:	0000001	Contaminant:	COLIFORM (TCR)
Viol. Type:	Monitoring, Routine Major (TCR)		
Complperbe:	10/1/1999 0:00:00		
Complperen:	2/3/2000 0:00:00	Enfdate:	No Enf Action as of
Enf action:	7/8/2009 0:00:00		
Violmeasur:	Not Reported		

Truedate:	03/31/2009	Pwsid:	CA3701217
Pwsname:	CAMP VIRGINIA		
Retpopsrvd:	25	Pwstypecod:	NC
Vioid:	0300875	Contaminant:	COLIFORM (TCR)
Viol. Type:	Monitoring, Routine Major (TCR)		
Complperbe:	7/1/2003 0:00:00		
Complperen:	9/30/2003 0:00:00	Enfdate:	No Enf Action as of
Enf action:	7/8/2009 0:00:00		
Violmeasur:	Not Reported		

Truedate:	03/31/2009	Pwsid:	CA3701217
Pwsname:	CAMP VIRGINIA		
Retpopsrvd:	25	Pwstypecod:	NC
Vioid:	0401060	Contaminant:	COLIFORM (TCR)
Viol. Type:	Monitoring, Routine Major (TCR)		
Complperbe:	1/1/2004 0:00:00		
Complperen:	3/31/2004 0:00:00	Enfdate:	4/13/2004 0:00:00
Enf action:	State AO (w/o Penalty) Issued		
Violmeasur:	Not Reported		

Truedate:	03/31/2009	Pwsid:	CA3701217
Pwsname:	CAMP VIRGINIA		
Retpopsrvd:	25	Pwstypecod:	NC
Vioid:	0401232	Contaminant:	COLIFORM (TCR)
Viol. Type:	Monitoring, Routine Major (TCR)		
Complperbe:	4/1/2004 0:00:00		
Complperen:	6/30/2004 0:00:00	Enfdate:	7/13/2004 0:00:00
Enf action:	State AO (w/o Penalty) Issued		
Violmeasur:	Not Reported		

Truedate:	03/31/2009	Pwsid:	CA3701217
Pwsname:	CAMP VIRGINIA		
Retpopsrvd:	25	Pwstypecod:	NC
Vioid:	0501567	Contaminant:	COLIFORM (TCR)
Viol. Type:	Monitoring, Routine Major (TCR)		
Complperbe:	1/1/2005 0:00:00		
Complperen:	3/31/2005 0:00:00	Enfdate:	No Enf Action as of
Enf action:	7/8/2009 0:00:00		
Violmeasur:	Not Reported		

System Name:	CAMP VIRGINIA		
Violation Type:	Monitoring, Routine Major (TCR)		
Contaminant:	COLIFORM (TCR)		
Compliance Period:	10/1/1999 0:00:00 - 2/28/2000 0:00:00		
Violation ID:	0000001		
Enforcement Date:	4/12/2007 0:00:00	Enf. Action:	Not Reported

ENFORCEMENT INFORMATION:

System Name:	CAMP VIRGINIA		
Violation Type:	Monitoring, Routine Major (TCR)		
Contaminant:	COLIFORM (TCR)		
Compliance Period:	10/1/1999 0:00:00 - 2/28/2000 0:00:00		
Violation ID:	0000001		
Enforcement Date:	No Enf Action as of	Enf. Action:	10/17/2006 0:00:00
System Name:	CAMP VIRGINIA		
Violation Type:	Monitoring, Routine Major (TCR)		
Contaminant:	COLIFORM (TCR)		
Compliance Period:	7/1/2003 0:00:00 - 9/30/2003 0:00:00		
Violation ID:	0300875		
Enforcement Date:	4/12/2007 0:00:00	Enf. Action:	Not Reported
System Name:	CAMP VIRGINIA		
Violation Type:	Monitoring, Routine Major (TCR)		
Contaminant:	COLIFORM (TCR)		
Compliance Period:	7/1/2003 0:00:00 - 9/30/2003 0:00:00		
Violation ID:	0300875		
Enforcement Date:	No Enf Action as of	Enf. Action:	10/17/2006 0:00:00
System Name:	CAMP VIRGINIA		
Violation Type:	Monitoring, Routine Major (TCR)		
Contaminant:	COLIFORM (TCR)		
Compliance Period:	01/01/04 - 03/31/04		
Violation ID:	0401060		
Enforcement Date:	04/13/04	Enf. Action:	State AO (w/o Penalty) Issued
System Name:	CAMP VIRGINIA		
Violation Type:	Monitoring, Routine Major (TCR)		
Contaminant:	COLIFORM (TCR)		
Compliance Period:	1/1/2004 0:00:00 - 3/31/2004 0:00:00		
Violation ID:	0401060		
Enforcement Date:	4/13/2004 0:00:00	Enf. Action:	State AO (w/o Penalty) Issued
System Name:	CAMP VIRGINIA		
Violation Type:	Monitoring, Routine Major (TCR)		
Contaminant:	COLIFORM (TCR)		
Compliance Period:	4/1/2004 0:00:00 - 6/30/2004 0:00:00		
Violation ID:	0401232		
Enforcement Date:	7/13/2004 0:00:00	Enf. Action:	State AO (w/o Penalty) Issued
System Name:	CAMP VIRGINIA		
Violation Type:	Monitoring, Routine Major (TCR)		
Contaminant:	COLIFORM (TCR)		
Compliance Period:	04/01/04 - 06/30/04		
Violation ID:	0401232		
Enforcement Date:	07/13/04	Enf. Action:	State AO (w/o Penalty) Issued
System Name:	CAMP VIRGINIA		
Violation Type:	Monitoring, Routine Major (TCR)		
Contaminant:	COLIFORM (TCR)		
Compliance Period:	1/1/2005 0:00:00 - 3/31/2005 0:00:00		
Violation ID:	0501567		
Enforcement Date:	No Enf Action as of	Enf. Action:	10/17/2006 0:00:00
System Name:	CAMP VIRGINIA		
Violation Type:	Monitoring, Routine Major (TCR)		
Contaminant:	COLIFORM (TCR)		
Compliance Period:	1/1/2005 0:00:00 - 3/31/2005 0:00:00		
Violation ID:	0501567		
Enforcement Date:	4/12/2007 0:00:00	Enf. Action:	Not Reported

GEOCHECK® - PHYSICAL SETTING SOURCE MAP FINDINGS

CONTACT INFORMATION:

Name:	CAMP VIRGINIA	Population:	25
Contact:	CORY JONES	Phone:	Not Reported
Address:	472 E COLORADO BLVD BOX 6006		
Address 2:	PASADENA		
	CA, 91 21376		

2
WNW
1/4 - 1/2 Mile
Lower

Site ID:	900270061
Groundwater Flow:	S
Shallow Water Depth:	Not Reported
Deep Water Depth:	Not Reported
Average Water Depth:	18.6
Date:	06/28/1991

AQUIFLOW **70467**

3
ESE
1/2 - 1 Mile
Higher

Site ID:	900290125
Groundwater Flow:	SW
Shallow Water Depth:	Not Reported
Deep Water Depth:	Not Reported
Average Water Depth:	30
Date:	01/12/1998

AQUIFLOW **70473**

GEOCHECK® - PHYSICAL SETTING SOURCE MAP FINDINGS
RADON

AREA RADON INFORMATION

State Database: CA Radon

Radon Test Results

Zipcode	Num Tests	> 4 pCi/L
90027	57	9

Federal EPA Radon Zone for LOS ANGELES County: 2

Note: Zone 1 indoor average level > 4 pCi/L.
: Zone 2 indoor average level >= 2 pCi/L and <= 4 pCi/L.
: Zone 3 indoor average level < 2 pCi/L.

Federal Area Radon Information for LOS ANGELES COUNTY, CA

Number of sites tested: 63

Area	Average Activity	% <4 pCi/L	% 4-20 pCi/L	% >20 pCi/L
Living Area - 1st Floor	0.711 pCi/L	98%	2%	0%
Living Area - 2nd Floor	Not Reported	Not Reported	Not Reported	Not Reported
Basement	0.933 pCi/L	100%	0%	0%

PHYSICAL SETTING SOURCE RECORDS SEARCHED

TOPOGRAPHIC INFORMATION

USGS 7.5' Digital Elevation Model (DEM)
Source: United States Geologic Survey
EDR acquired the USGS 7.5' Digital Elevation Model in 2002 and updated it in 2006. The 7.5 minute DEM corresponds to the USGS 1:24,000- and 1:25,000-scale topographic quadrangle maps. The DEM provides elevation data with consistent elevation units and projection.

Current USGS 7.5 Minute Topographic Map
Source: U.S. Geological Survey

HYDROLOGIC INFORMATION

Flood Zone Data: This data, available in select counties across the country, was obtained by EDR in 2003 & 2011 from the Federal Emergency Management Agency (FEMA). Data depicts 100-year and 500-year flood zones as defined by FEMA.

NWI: National Wetlands Inventory. This data, available in select counties across the country, was obtained by EDR in 2002, 2005 and 2010 from the U.S. Fish and Wildlife Service.

State Wetlands Data: Wetland Inventory
Source: Department of Fish & Game
Telephone: 916-445-0411

HYDROGEOLOGIC INFORMATION

AQUIFLOW^{R} Information System
Source: EDR proprietary database of groundwater flow information
EDR has developed the AQUIFLOW Information System (AIS) to provide data on the general direction of groundwater flow at specific points. EDR has reviewed reports submitted to regulatory authorities at select sites and has extracted the date of the report, hydrogeologically determined groundwater flow direction and depth to water table information.

GEOLOGIC INFORMATION

Geologic Age and Rock Stratigraphic Unit
Source: P.G. Schruben, R.E. Arndt and W.J. Bawiec, Geology of the Conterminous U.S. at 1:2,500,000 Scale - A digital representation of the 1974 P.B. King and H.M. Beikman Map, USGS Digital Data Series DDS - 11 (1994).

STATSGO: State Soil Geographic Database
Source: Department of Agriculture, Natural Resources Conservation Service (NRCS)
The U.S. Department of Agriculture's (USDA) Natural Resources Conservation Service (NRCS) leads the national Conservation Soil Survey (NCSS) and is responsible for collecting, storing, maintaining and distributing soil survey information for privately owned lands in the United States. A soil map in a soil survey is a representation of soil patterns in a landscape. Soil maps for STATSGO are compiled by generalizing more detailed (SSURGO) soil survey maps.

SSURGO: Soil Survey Geographic Database
Source: Department of Agriculture, Natural Resources Conservation Service (NRCS)
Telephone: 800-672-5559
SSURGO is the most detailed level of mapping done by the Natural Resources Conservation Service, mapping scales generally range from 1:12,000 to 1:63,360. Field mapping methods using national standards are used to construct the soil maps in the Soil Survey Geographic (SSURGO) database. SSURGO digitizing duplicates the original soil survey maps. This level of mapping is designed for use by landowners, townships and county natural resource planning and management.

PHYSICAL SETTING SOURCE RECORDS SEARCHED

LOCAL / REGIONAL WATER AGENCY RECORDS

FEDERAL WATER WELLS

PWS: Public Water Systems
Source: EPA/Office of Drinking Water
Telephone: 202-564-3750
Public Water System data from the Federal Reporting Data System. A PWS is any water system which provides water to at least 25 people for at least 60 days annually. PWSs provide water from wells, rivers and other sources.

PWS ENF: Public Water Systems Violation and Enforcement Data
Source: EPA/Office of Drinking Water
Telephone: 202-564-3750
Violation and Enforcement data for Public Water Systems from the Safe Drinking Water Information System (SDWIS) after August 1995. Prior to August 1995, the data came from the Federal Reporting Data System (FRDS).

USGS Water Wells: USGS National Water Inventory System (NWIS)
This database contains descriptive information on sites where the USGS collects or has collected data on surface water and/or groundwater. The groundwater data includes information on wells, springs, and other sources of groundwater.

STATE RECORDS

Water Well Database
Source: Department of Water Resources
Telephone: 916-651-9648

California Drinking Water Quality Database
Source: Department of Public Health
Telephone: 916-324-2319
The database includes all drinking water compliance and special studies monitoring for the state of California since 1984. It consists of over 3,200,000 individual analyses along with well and water system information.

OTHER STATE DATABASE INFORMATION

California Oil and Gas Well Locations
Source: Department of Conservation
Telephone: 916-323-1779
Oil and Gas well locations in the state.

RADON

State Database: CA Radon
Source: Department of Health Services
Telephone: 916-324-2208
Radon Database for California

Area Radon Information
Source: USGS
Telephone: 703-356-4020
The National Radon Database has been developed by the U.S. Environmental Protection Agency (USEPA) and is a compilation of the EPA/State Residential Radon Survey and the National Residential Radon Survey. The study covers the years 1986 - 1992. Where necessary data has been supplemented by information collected at private sources such as universities and research institutions.

EPA Radon Zones
Source: EPA
Telephone: 703-356-4020
Sections 307 & 309 of IRAA directed EPA to list and identify areas of U.S. with the potential for elevated indoor radon levels.

PHYSICAL SETTING SOURCE RECORDS SEARCHED

OTHER

Airport Landing Facilities: Private and public use landing facilities
Source: Federal Aviation Administration, 800-457-6656

Epicenters: World earthquake epicenters, Richter 5 or greater
Source: Department of Commerce, National Oceanic and Atmospheric Administration

California Earthquake Fault Lines: The fault lines displayed on EDR's Topographic map are digitized quaternary fault lines, prepared in 1975 by the United State Geological Survey. Additional information (also from 1975) regarding activity at specific fault lines comes from California's Preliminary Fault Activity Map prepared by the California Division of Mines and Geology.

STREET AND ADDRESS INFORMATION

© 2015 TomTom North America, Inc. All rights reserved. This material is proprietary and the subject of copyright protection and other intellectual property rights owned by or licensed to Tele Atlas North America, Inc. The use of this material is subject to the terms of a license agreement. You will be held liable for any unauthorized copying or disclosure of this material.

1321 North Vermont
1321 North Vermont
Los Angeles, CA 90027

Inquiry Number: 4544282.5
February 22, 2016

The EDR-City Directory Abstract

Environmental Data Resources Inc

6 Armstrong Road
Shelton, CT 06484
800.352.0050
www.edrnet.com

TABLE OF CONTENTS

SECTION

Executive Summary

Findings

City Directory Images

Thank you for your business.
Please contact EDR at 1-800-352-0050
with any questions or comments.

Disclaimer - Copyright and Trademark Notice

This Report contains certain information obtained from a variety of public and other sources reasonably available to Environmental Data Resources, Inc. It cannot be concluded from this Report that coverage information for the target and surrounding properties does not exist from other sources. **NO WARRANTY EXPRESSED OR IMPLIED, IS MADE WHATSOEVER IN CONNECTION WITH THIS REPORT. ENVIRONMENTAL DATA RESOURCES, INC. SPECIFICALLY DISCLAIMS THE MAKING OF ANY SUCH WARRANTIES, INCLUDING WITHOUT LIMITATION, MERCHANTABILITY OR FITNESS FOR A PARTICULAR USE OR PURPOSE. ALL RISK IS ASSUMED BY THE USER. IN NO EVENT SHALL ENVIRONMENTAL DATA RESOURCES, INC. BE LIABLE TO ANYONE, WHETHER ARISING OUT OF ERRORS OR OMISSIONS, NEGLIGENCE, ACCIDENT OR ANY OTHER CAUSE, FOR ANY LOSS OR DAMAGE, INCLUDING, WITHOUT LIMITATION, SPECIAL, INCIDENTAL, CONSEQUENTIAL, OR EXEMPLARY DAMAGES. ANY LIABILITY ON THE PART OF ENVIRONMENTAL DATA RESOURCES, INC. IS STRICTLY LIMITED TO A REFUND OF THE AMOUNT PAID FOR THIS REPORT.** Purchaser accepts this Report "AS IS". Any analyses, estimates, ratings, environmental risk levels or risk codes provided in this Report are provided for illustrative purposes only, and are not intended to provide, nor should they be interpreted as providing any facts regarding, or prediction orforecast of, any environmental risk for any property. Only a Phase I Environmental Site Assessment performed by an environmental professional can provide information regarding the environmental risk for any property. Additionally, the information provided in this Report is not to be construed as legal advice.

Copyright 2016 by Environmental Data Resources, Inc. All rights reserved. Reproduction in any media or format, in whole or in part, of any report or map of Environmental Data Resources, Inc. or its affiliates is prohibited without prior written permission.

EDR and its logos (including Sanborn and Sanborn Map) are trademarks of Environmental Data Resources, Inc. or its affiliates. All other trademarks used herein are the property of their respective owners.

EXECUTIVE SUMMARY

DESCRIPTION

Environmental Data Resources, Inc.'s (EDR) City Directory Abstract is a screening tool designed to assist environmental professionals in evaluating potential liability on a target property resulting from past activities. EDR's City Directory Abstract includes a search and abstract of available city directory data. For each address, the directory lists the name of the corresponding occupant at five year intervals.

Business directories including city, cross reference and telephone directories were reviewed, if available, at approximately five year intervals for the years spanning 1920 through 2013. This report compiles information gathered in this review by geocoding the latitude and longitude of properties identified and gathering information about properties within 332 feet of the target property.

A summary of the information obtained is provided in the text of this report.

RESEARCH SUMMARY

The following research sources were consulted in the preparation of this report. An "X" indicates where information was identified in the source and provided in this report.

Year	Source	TP	Adjoining	Text Abstract	Source Image
2013	Cole Information Services	-	X	X	-
2008	Cole Information Services	-	X	X	-
	Cole Information Services	X	X	X	-
2006	Haines Company, Inc.	-	X	X	-
	Haines Company, Inc.	X	X	X	-
2004	Haines Company	-	-	-	-
2003	Haines & Company	-	-	-	-
2001	Haines Company, Inc.	-	-	-	-
2000	Haines & Company	-	X	X	-
	Haines & Company	X	X	X	-
1999	Haines Company	-	-	-	-
1996	GTE	-	-	-	-
1995	Pacific Bell	-	X	X	-
1992	PACIFIC BELL WHITE PAGES	-	-	-	-
1991	Pacific Bell	-	X	X	-
1990	Pacific Bell	-	X	X	-
	Pacific Bell	X	X	X	-
1986	Pacific Bell	-	X	X	-
	Pacific Bell	X	X	X	-
1985	Pacific Bell	-	X	X	-
1981	Pacific Telephone	-	X	X	-
	Pacific Telephone	X	X	X	-
1980	Pacific Telephone	-	X	X	-
1976	Pacific Telephone	-	X	X	-
	Pacific Telephone	X	X	X	-

EXECUTIVE SUMMARY

Year	Source	TP	Adjoining	Text Abstract	Source Image
1975	Pacific Telephone	-	-	-	-
1972	R. L. Polk & Co.	-	-	-	-
1971	Pacific Telephone	-	X	X	-
	Pacific Telephone	X	X	X	-
1970	Pacific Telephone	-	-	-	-
1969	Pacific Telephone	-	-	-	-
1967	Pacific Telephone	-	X	X	-
	Pacific Telephone	X	X	X	-
1966	Pacific Telephone	-	-	-	-
1965	GTE	-	-	-	-
1964	Pacific Telephone	-	-	-	-
1963	Pacific Telephone	-	-	-	-
1962	Pacific Telephone	-	X	X	-
	Pacific Telephone	X	X	X	-
1961	R. L. Polk & Co.	-	-	-	-
1960	Pacific Telephone	-	-	-	-
1958	Pacific Telephone	-	X	X	-
	Pacific Telephone	X	X	X	-
1957	Pacific Telephone	-	-	-	-
1956	Pacific Telephone	-	X	X	-
1955	R. L. Polk & Co.	-	-	-	-
1954	R. L. Polk & Co.	-	-	-	-
1952	Los Angeles Directory Co.	-	-	-	-
1951	Pacific Telephone & Telegraph Co.	-	X	X	-
	Pacific Telephone & Telegraph Co.	X	X	X	-
1950	Pacific Telephone	-	-	-	-
1949	Los Angeles Directory Co.	-	-	-	-
1948	Associated Telephone Company, Ltd.	-	-	-	-
1947	Pacific Directory Co.	-	-	-	-
1946	Southern California Telephone Co	-	-	-	-
1945	R. L. Polk & Co.	-	-	-	-
1944	R. L. Polk & Co.	-	-	-	-
1942	Los Angeles Directory Co.	-	X	X	-
	Los Angeles Directory Co.	X	X	X	-
1940	Los Angeles Directory Co.	-	-	-	-
1939	Los Angeles Directory Co.	-	-	-	-
1938	Los Angeles Directory Company Publishers	-	-	-	-
1937	Los Angeles Directory Co.	-	X	X	-
	Los Angeles Directory Co.	X	X	X	-
1936	Los Angeles Directory Co.	-	-	-	-
1935	Los Angeles Directory Co.	-	-	-	-
1934	Los Angeles Directory Co.	-	-	-	-

EXECUTIVE SUMMARY

Year	Source	TP	Adjoining	Text Abstract	Source Image
1933	Los Angeles Directory Co.	-	X	X	-
	Los Angeles Directory Co.	X	X	X	-
1932	Los Angeles Directory Co.	-	-	-	-
1931	TRIBUNE-NEWS PUBLISHING CO.	-	-	-	-
1930	Los Angeles Directory Co.	-	-	-	-
1929	Los Angeles Directory Co.	-	X	X	-
1928	Los Angeles Directory Co.	-	-	-	-
1927	Los Angeles Directory Co.	-	-	-	-
1926	Los Angeles Directory Co.	-	-	-	-
1925	Los Angeles Directory Co.	-	-	-	-
1924	Los Angeles Directory Co.	-	X	X	-
1923	Los Angeles Directory Co.	-	-	-	-
1921	Los Angeles Directory Co.	-	-	-	-
1920	Los Angeles Directory Co.	-	-	-	-

EXECUTIVE SUMMARY

SELECTED ADDRESSES

The following addresses were selected by the client, for EDR to research. An "X" indicates where information was identified.

Address	*Type*	*Findings*
1329 North Vermont	Client Entered	X
1345 North Vermont	Client Entered	
1328 North New Hampshire	Client Entered	
1300 North Vermont	Client Entered	
1270 North Vermont	Client Entered	

FINDINGS

TARGET PROPERTY INFORMATION

ADDRESS

1321 North Vermont
Los Angeles, CA 90027

FINDINGS DETAIL

Target Property research detail.

N VERMONT AV R SAN GABRIEL

1329 N VERMONT AV R SAN GABRIEL

Year	Uses	Source
1937	SMITH Gladys G florist	Los Angeles Directory Co.

N VERMONT AVE

1329 N VERMONT AVE

Year	Uses	Source
1942	HARRIS Leslie R florist	Los Angeles Directory Co.
1933	Harbey Geo florist	Los Angeles Directory Co.

1345 N VERMONT AVE

Year	Uses	Source
2008	AVLABAR	Cole Information Services
	URENI GRAND	Cole Information Services
	URENI RESTAURANT	Cole Information Services
2006	URENIGRAND	Haines Company, Inc.
1990	EL PUERTO	Pacific Bell
1986	CASA GUEVARA	Pacific Bell
	LOS BURRITOS	Pacific Bell
1981	EL PALSA RESTAURANT	Pacific Telephone
1976	Bamboo Grove Restaurant	Pacific Telephone
	Phil American Export Import Corp	Pacific Telephone
1971	Annes The Uniform Specialty Shop	Pacific Telephone
	Garner Helen	Pacific Telephone
1967	Annes The Uniform Specialty Shop	Pacific Telephone
	Garner Helen	Pacific Telephone
1962	Hollywood Medical Bldg	Pacific Telephone
	White Lawrence F M D	Pacific Telephone

FINDINGS

Year	Uses	Source
1958	Hollywood Medical Bldg	Pacific Telephone
	White Lawrence F Mo	Pacific Telephone

North New Hampshire

1328 North New Hampshire

Year	Uses	Source

North Vermont

1329 North Vermont

Year	Uses	Source
1937	SMITH Gladys G florist	Los Angeles Directory Co.

1345 North Vermont

Year	Uses	Source

VERMONT AVE N

1329 VERMONT AVE N

Year	Uses	Source
1951	N Vermnt Cameo Flowers	Pacific Telephone & Telegraph Co.

1345 VERMONT AVE N

Year	Uses	Source
2000	URENI	Haines & Company
1951	N Vermnt Hollywd Medical Bldg	Pacific Telephone & Telegraph Co.
	N Vermnt White Lawrence F MD	Pacific Telephone & Telegraph Co.

FINDINGS

ADJOINING PROPERTY DETAIL

The following Adjoining Property addresses were researched for this report. Detailed findings are provided for each address.

E VERMONT AVE

1309 E VERMONT AVE

Year	Uses	Source
1937	Fook Mar Indy	Los Angeles Directory Co.

1324 E VERMONT AVE

Year	Uses	Source
1942	SCOTT Mary Mrs	Los Angeles Directory Co.

FOUNTAIN

4607 FOUNTAIN

Year	Uses	Source
1962	Bresler Albert E	Pacific Telephone
	Bresler Rose Mrs	Pacific Telephone
	Pollak Irma	Pacific Telephone
1958	Bresler Rose Mrs	Pacific Telephone
	Pollak Irma	Pacific Telephone

4609 FOUNTAIN

Year	Uses	Source
1962	Salamon Martha M	Pacific Telephone
1958	Segar Kenneth	Pacific Telephone

4610 FOUNTAIN

Year	Uses	Source
1971	Lynnfield School	Pacific Telephone
1967	Lynnfield School	Pacific Telephone
1962	Lynnfield School	Pacific Telephone
1958	Lynnfield School	Pacific Telephone

4611 FOUNTAIN

Year	Uses	Source
1958	Weinberg Max	Pacific Telephone

FINDINGS

4612 FOUNTAIN

Year	Uses	Source
1962	Ebersole Douglas photgrphr	Pacific Telephone
1958	Ebersole Douglas photgrphr	Pacific Telephone

4613 FOUNTAIN

Year	Uses	Source
1958	King Ira L Mrs	Pacific Telephone

4614 FOUNTAIN

Year	Uses	Source
1962	Plumbing Repair Co	Pacific Telephone
1958	A B L Enterprises	Pacific Telephone

4615 FOUNTAIN

Year	Uses	Source
1962	Wilson Saml A	Pacific Telephone
1958	Wilson Saml A	Pacific Telephone

4616 FOUNTAIN

Year	Uses	Source
1962	Scheu Rudolph	Pacific Telephone
1958	Scheu Rudolph	Pacific Telephone
	Alexander Anna M	Pacific Telephone

4617 FOUNTAIN

Year	Uses	Source
1962	Mabels Beauty Shop	Pacific Telephone
1958	Mabels Beauty Shop	Pacific Telephone

4618 FOUNTAIN

Year	Uses	Source
1967	Kalish Construction Inc	Pacific Telephone
	Hollywood Palms Convalescent Hospital	Pacific Telephone
1962	Teren Dave	Pacific Telephone
1958	Teren Dave	Pacific Telephone
1924	Ducrow Blanche C hair drsr r	Los Angeles Directory Co.

4623 FOUNTAIN

Year	Uses	Source
1967	Miller Anita	Pacific Telephone
1962	Anderson Wm F	Pacific Telephone

FINDINGS

Year	Uses	Source
1958	Anderson Wm F	Pacific Telephone
1933	GOLDEN Hyman Ella slsmn	Los Angeles Directory Co.

4624 FOUNTAIN

Year	Uses	Source
1962	Smith Chas P Mrs	Pacific Telephone
1958	Duplan Sally P	Pacific Telephone

4628 FOUNTAIN

Year	Uses	Source
1967	Cordon Marta	Pacific Telephone
1962	Mc Gowen Phyllis V	Pacific Telephone
	Lindblad Ronald D	Pacific Telephone
1958	Zalkind Edw A	Pacific Telephone
	Moore Billie D	Pacific Telephone
	Lindblad Ronald D	Pacific Telephone

4629 FOUNTAIN

Year	Uses	Source
1924	Gilroy Burton asst mot pict dir r	Los Angeles Directory Co.

4630 FOUNTAIN

Year	Uses	Source
1967	Merida Felipa	Pacific Telephone
1962	South Alma	Pacific Telephone
1942	COTTER Lawrence L Marie printer	Los Angeles Directory Co.
	Matherne Evans J Anna driver	Los Angeles Directory Co.

4634 FOUNTAIN

Year	Uses	Source
1967	Ahn Bob	Pacific Telephone
	Lee Changkun	Pacific Telephone
1962	Perez Lydia	Pacific Telephone
1958	Cole Jean	Pacific Telephone

4635 FOUNTAIN

Year	Uses	Source
1929	La Pine Rubin D Ella M acct	Los Angeles Directory Co.

FINDINGS

4638 FOUNTAIN

Year	Uses	Source
1967	Moy Lieu S	Pacific Telephone
1958	Moy Lieu S	Pacific Telephone

4642 FOUNTAIN

Year	Uses	Source
1929	ROGERS Mary J wid G B labtrywkr h	Los Angeles Directory Co.

4644 FOUNTAIN

Year	Uses	Source
1967	Marlow Kay	Pacific Telephone
	Cotter Lawrence L	Pacific Telephone
1962	Cotter Barry L	Pacific Telephone
	Cotter Lawrence L	Pacific Telephone
	Marlow Kay	Pacific Telephone
1958	Bending Mildred	Pacific Telephone
	Cotter Lawrence L	Pacific Telephone

4647 FOUNTAIN

Year	Uses	Source
1942	Bubb Chas H jr Winifred clk	Los Angeles Directory Co.

4650 FOUNTAIN

Year	Uses	Source
1967	Grayson Henry H	Pacific Telephone

FOUNTAIN AV R CHATSWORTH

4707 FOUNTAIN AV R CHATSWORTH

Year	Uses	Source
1929	GOLDMAN Morris clo clnr	Los Angeles Directory Co.

FOUNTAIN AVE

4599 FOUNTAIN AVE

Year	Uses	Source
1951	Fountn Pressley Della J r	Pacific Telephone & Telegraph Co.
1942	PRESSLEY Chis W Delia J	Los Angeles Directory Co.
1929	MOORE Leo clk	Los Angeles Directory Co.
1924	MOORE Raymond G electr h	Los Angeles Directory Co.

FINDINGS

4603 FOUNTAIN AVE

Year	*Uses*	*Source*
1951	Fountn Cleano Products Co	Pacific Telephone & Telegraph Co.
1942	Sheffield Richd	Los Angeles Directory Co.
	Radach Helmuth H Vernie mach	Los Angeles Directory Co.
	Radach Harold J Thelma pntr	Los Angeles Directory Co.
	Lawler Jas P porter	Los Angeles Directory Co.
	Lawer G P	Los Angeles Directory Co.
	Klupe John pntr	Los Angeles Directory Co.
	Isaacs Henry Louise	Los Angeles Directory Co.
	Dobbs Wm Jane mach	Los Angeles Directory Co.
	De Sefano Dominick elev opr	Los Angeles Directory Co.
	DAY Chas R	Los Angeles Directory Co.
	CAMERON John msngr	Los Angeles Directory Co.
1937	WORTH Frances I dicta opr	Los Angeles Directory Co.
	Stach Ella Mrs cook	Los Angeles Directory Co.
	ANDERSON Paul Hazel porter	Los Angeles Directory Co.
	BURKE Chas W	Los Angeles Directory Co.
	De Sefano Domenic elev opr	Los Angeles Directory Co.
	De Stefano Domenico elev opr	Los Angeles Directory Co.
	DOUGHERTY Phillip porter	Los Angeles Directory Co.
	Hughes Edith B	Los Angeles Directory Co.
	Hughes Edith M Mrs drsmkr	Los Angeles Directory Co.
	Isaacs Henry R Louise farmer	Los Angeles Directory Co.
	Isaacs Louise L lndywkr	Los Angeles Directory Co.
	KEMP Don D busmn	Los Angeles Directory Co.
1933	Radael Helmeth H Vernie A mach	Los Angeles Directory Co.
	Radael Myrtle E clk	Los Angeles Directory Co.
	Sachacki Jos mach	Los Angeles Directory Co.
1929	BARTLETT Grace	Los Angeles Directory Co.
	BOYD Lydia L Mrs	Los Angeles Directory Co.
	KEITH John pntr	Los Angeles Directory Co.
	Mohler Effie	Los Angeles Directory Co.
	Radach Helmuth H Vernie mach h	Los Angeles Directory Co.
	VOLLMER Flo A clk r	Los Angeles Directory Co.
1924	Burant Ruth clk r	Los Angeles Directory Co.
	Fuelling Sophia r	Los Angeles Directory Co.
	Hall Minnie S wid H h	Los Angeles Directory Co.
	KAHN Josephine E nurse h	Los Angeles Directory Co.

FINDINGS

Year	Uses	Source
1924	TATE Chas P carp h	Los Angeles Directory Co.

4607 FOUNTAIN AVE

Year	Uses	Source
1951	Fountn Pollak Rudolf r	Pacific Telephone & Telegraph Co.
	Fountn Bresler Rose Mrs r	Pacific Telephone & Telegraph Co.
1942	JAMESON Gordon L Margt auto repr	Los Angeles Directory Co.
	Bresler Danl M cemsntwkr	Los Angeles Directory Co.
1937	Mc Cabe Beryl Mrs	Los Angeles Directory Co.
	Garriga Huey G Burnetta auto striper	Los Angeles Directory Co.
	Garriga Glenola	Los Angeles Directory Co.
	Bresler Danl M Rose	Los Angeles Directory Co.
1933	de Lacy Ralph M Jess art dir Tiffany Productions	Los Angeles Directory Co.
	Meachan Garma clk	Los Angeles Directory Co.
1929	JOHNSTON Walter R Emma E mech	Los Angeles Directory Co.
	CAMPBELL Madeline M	Los Angeles Directory Co.
	CAMPBELL Ida M wid D E	Los Angeles Directory Co.
	BAIRD Ruby clk	Los Angeles Directory Co.
1924	Story Albt A h	Los Angeles Directory Co.

4609 FOUNTAIN AVE

Year	Uses	Source
1951	Fountn Lustig Lottie r	Pacific Telephone & Telegraph Co.
1942	CARTER Eileen M cook	Los Angeles Directory Co.
1937	Ogilvie Henry J electn	Los Angeles Directory Co.
1929	Bromley Jack police	Los Angeles Directory Co.
	Bromley Barton M	Los Angeles Directory Co.
1924	ROSS Jas A Ross Bros h	Los Angeles Directory Co.

4611 FOUNTAIN AVE

Year	Uses	Source
1951	Fountn Weinberg Max r	Pacific Telephone & Telegraph Co.
1942	Lindquist Carl C Ida mach	Los Angeles Directory Co.
1937	Lindquist Wm L Saime die mkr	Los Angeles Directory Co.
	Lindquist Carl C mach	Los Angeles Directory Co.
	Laukko Minie cook	Los Angeles Directory Co.
1933	Linouist Wm L Sima tiemkr	Los Angeles Directory Co.
	Linouist Carl tie mkr	Los Angeles Directory Co.
1929	Lindquist Wm L mach	Los Angeles Directory Co.

FINDINGS

Year	Uses	Source
1929	Lindquist Carl C mach	Los Angeles Directory Co.
1924	Lindquist Wm L die mkr h	Los Angeles Directory Co.
	Lindquist Geo G fixture mkr r	Los Angeles Directory Co.

4613 FOUNTAIN AVE

Year	Uses	Source
1951	Fountn Tschekaloff Natalia L r	Pacific Telephone & Telegraph Co.

4615 FOUNTAIN AVE

Year	Uses	Source
1951	Fountn Wilson Saml A r	Pacific Telephone & Telegraph Co.
1942	Ozamoto Thos T Masako language tch	Los Angeles Directory Co.

4617 FOUNTAIN AVE

Year	Uses	Source
1933	Laukko Minnie Mrs	Los Angeles Directory Co.

4619 FOUNTAIN AVE

Year	Uses	Source
1951	Fountn Debs Mabel r	Pacific Telephone & Telegraph Co.
1942	Hara Senji	Los Angeles Directory Co.
1937	Hara Sanga barber	Los Angeles Directory Co.
	Shara Senji Yoneyo barber	Los Angeles Directory Co.
1933	Hara S gdnr	Los Angeles Directory Co.
1924	Rico Edwd W plastr h	Los Angeles Directory Co.
	Rico Marie K cashr Broadway Luggage Shop	Los Angeles Directory Co.

4623 FOUNTAIN AVE

Year	Uses	Source
1951	Fountn Av Anderson Wm F	Pacific Telephone & Telegraph Co.
1942	ANDERSON Wm F Ora M sta atdt	Los Angeles Directory Co.
1937	RANKIN Harry Fannie lab	Los Angeles Directory Co.
	RANKIN Lillian sten Shankin & Mc Guigan	Los Angeles Directory Co.
	RANKIN Pearl	Los Angeles Directory Co.
1933	Groper Michl Mary	Los Angeles Directory Co.
1929	Deloi John Rose lab	Los Angeles Directory Co.
	de Lojero Eugenia	Los Angeles Directory Co.
	Deloi John Rose lab	Los Angeles Directory Co.
	de Lojero Lucy	Los Angeles Directory Co.

FINDINGS

Year	Uses	Source
1929	Deloi John Rose lab	Los Angeles Directory Co.
	de Lojero Mercedes P Mrs	Los Angeles Directory Co.
1924	Widen Nell photo player r	Los Angeles Directory Co.

4625 FOUNTAIN AVE

Year	Uses	Source
1942	Lagatum Donald Mildred	Los Angeles Directory Co.
1929	EVANS Edwin Helen actor	Los Angeles Directory Co.
	Ballestero Alvin F Gladys N meat ctr	Los Angeles Directory Co.
1924	Gohm Ida N telep opr r	Los Angeles Directory Co.
	Gohm Gabhardt carp h	Los Angeles Directory Co.

4627 FOUNTAIN AVE

Year	Uses	Source
1933	BAIRD Ruby R stdt nurse Gen Hosp	Los Angeles Directory Co.
	BAIRD Nancy nurse	Los Angeles Directory Co.

4629 FOUNTAIN AVE

Year	Uses	Source
1951	Fountn Judge Jos S r	Pacific Telephone & Telegraph Co.
	Fountn Molin J r	Pacific Telephone & Telegraph Co.
1942	Molin Sarah wid l B	Los Angeles Directory Co.
	GREENBERG Edw l Anne l drugs and notary	Los Angeles Directory Co.
	Igawa Harry Kay clk	Los Angeles Directory Co.
	Molin Jos B Rose	Los Angeles Directory Co.
1937	Molin Marion S wid l B	Los Angeles Directory Co.
	Molin Jos B Rose poultrymn	Los Angeles Directory Co.
	Igawa Howard slsmn	Los Angeles Directory Co.
	Igawa Harry Dorothy fruit	Los Angeles Directory Co.
	Greenberg Edw l Anna l drugs and notary public	Los Angeles Directory Co.
1933	Molin Marian S wid Isaac	Los Angeles Directory Co.
	Molin Jos B Rose poultrymn	Los Angeles Directory Co.
	Greenberg Edw l Anne l drugs	Los Angeles Directory Co.
1929	Molin Saml J	Los Angeles Directory Co.
	Molin Jos B Rose	Los Angeles Directory Co.
	GREENBERG Edw l Anne pharm Owl Drug Co	Los Angeles Directory Co.
	CARLISLE Roul slsmn Bullocks	Los Angeles Directory Co.
	CARLISLE Clare Mrs	Los Angeles Directory Co.

FINDINGS

Year	Uses	Source
1924	Gilroy Alice Mrs h	Los Angeles Directory Co.

4635 FOUNTAIN AVE

Year	Uses	Source
1951	Fountn Brooks Teddie Joy r	Pacific Telephone & Telegraph Co.
	Fountn Brooks Aimee E r	Pacific Telephone & Telegraph Co.
1942	WAGGONER Geo N Mary T	Los Angeles Directory Co.
	Mercereau Celesta	Los Angeles Directory Co.
1937	La Pine Ella M wid Rubin	Los Angeles Directory Co.
1933	Roff Fannie M wid W S	Los Angeles Directory Co.
	Lapine Ella M wid R D	Los Angeles Directory Co.
1924	La Pine Rubin D acct h	Los Angeles Directory Co.

4639 FOUNTAIN AVE

Year	Uses	Source
1942	SMITH T Joey novelty mfr	Los Angeles Directory Co.
1937	BRANDT Albt Minnie	Los Angeles Directory Co.
	BRANDT Rubert lab	Los Angeles Directory Co.
	BRANDT Wilma waiter	Los Angeles Directory Co.
1933	Fostich Fred Dorothea chauf	Los Angeles Directory Co.
1929	Vinson Pearl Mrs r	Los Angeles Directory Co.
	TODD C Earle carrier PO r	Los Angeles Directory Co.
	MAYES Clarence T slsmn Empire Lndy	Los Angeles Directory Co.
	Love Chas M cafeteria wkr	Los Angeles Directory Co.
	Love Chas restrwkr	Los Angeles Directory Co.
	GARDNER Joe clk	Los Angeles Directory Co.
1924	DREW Verda J tchr r	Los Angeles Directory Co.
	Drew Chauncey D electr r	Los Angeles Directory Co.
	Drew Charlotte Mrs h	Los Angeles Directory Co.

4643 FOUNTAIN AVE

Year	Uses	Source
1942	ERICKSON Orlo L Patricia carmn UPT	Los Angeles Directory Co.
	JENKINS Robt	Los Angeles Directory Co.
	JENKINS Ruth Mrs	Los Angeles Directory Co.
	MORRIS Alice Mrs	Los Angeles Directory Co.
	Pousch Dela E Mrs	Los Angeles Directory Co.
1937	CLARK Geo F lab	Los Angeles Directory Co.
	CLARK Jas Mary car inspr	Los Angeles Directory Co.

FINDINGS

Year	Uses	Source
1937	Pousch Dela E Mrs	Los Angeles Directory Co.
1933	HENRY Bert lab	Los Angeles Directory Co.
	HENRY Core L Mrs	Los Angeles Directory Co.
	Ketzel Marion waiter	Los Angeles Directory Co.
	Mac Duffie Ambrose H	Los Angeles Directory Co.
	Mac Duffie Neil Martha photog	Los Angeles Directory Co.
	Rayes Ralph cbtmkr	Los Angeles Directory Co.
	REYES Ralph Esther cbtmkr	Los Angeles Directory Co.
1929	SCHROEDER Julius A H Eva h	Los Angeles Directory Co.
1924	BURR T N Mrs h	Los Angeles Directory Co.

4645 FOUNTAIN AVE

Year	Uses	Source
1942	SULLIVAN John L carp	Los Angeles Directory Co.
	La Rue Wm H mech	Los Angeles Directory Co.
	FRENCH Wm Mary R mach	Los Angeles Directory Co.
1937	Mc Gee Ervin F Evelyn pntr	Los Angeles Directory Co.
	DIETRICH Chas Bessie carp	Los Angeles Directory Co.
	BELL Bessie Mrs Rev	Los Angeles Directory Co.
1933	EKLUND Dorothy W Mrs	Los Angeles Directory Co.
	ABELL Chas Bessie auto repr	Los Angeles Directory Co.
1929	MEAD Virginia wid R D	Los Angeles Directory Co.

4647 FOUNTAIN AVE

Year	Uses	Source
1942	KYLE Carl Lynn	Los Angeles Directory Co.
	Baker Alice Mrs	Los Angeles Directory Co.
	Keate Earl Hazel studiowkr	Los Angeles Directory Co.
	PRATT Martin Marcia	Los Angeles Directory Co.
1937	Palmgren Benj clk	Los Angeles Directory Co.
	Palmgren Philip Nettie eng	Los Angeles Directory Co.
	Palmgren Richd M clk	Los Angeles Directory Co.
1929	MAYES Ida mach opr	Los Angeles Directory Co.
	PHILLIPS M P Maud	Los Angeles Directory Co.
	WALLEN Jas F sign erector r	Los Angeles Directory Co.

4649 FOUNTAIN AVE

Year	Uses	Source
1942	MEARS Edw aircrftcwkr	Los Angeles Directory Co.

FINDINGS

Year	Uses	Source
1942	Houseley Lou	Los Angeles Directory Co.
1937	Assaley Thos H Mary lab	Los Angeles Directory Co.
	Assaley Jas J lab	Los Angeles Directory Co.
1933	SIMON Jas clk	Los Angeles Directory Co.
	SIMON Toofik actor	Los Angeles Directory Co.
1929	Chaldecott Peter Sylvia electn	Los Angeles Directory Co.

4651 FOUNTAIN AVE

Year	Uses	Source
1942	PATTON John T porter	Los Angeles Directory Co.
	PATTON John T porter	Los Angeles Directory Co.
	Mc Ausland John porter	Los Angeles Directory Co.
	HOUSLEY Kennie C Mrs	Los Angeles Directory Co.
	RUNYON Walter C hospwkr	Los Angeles Directory Co.
	Hommeitzheim Henry sta atdt	Los Angeles Directory Co.
	Giller Chas porter	Los Angeles Directory Co.
	BROYLES A B cook	Los Angeles Directory Co.
1937	SMITH Etta A Mrs	Los Angeles Directory Co.
	Storms Violet S solr	Los Angeles Directory Co.
	Zienke Frank emp W J Scanlon	Los Angeles Directory Co.
1933	SMITH Howard T br linemn	Los Angeles Directory Co.
	SMITH Howard T br mgr Owl Drug Co	Los Angeles Directory Co.
	SMITH Henry W chauf	Los Angeles Directory Co.
	SMITH Harriett I clk	Los Angeles Directory Co.
1929	ZIMMERMAN Julius waiter r	Los Angeles Directory Co.
	Heinemeyer Emma J wid John smstrs	Los Angeles Directory Co.
	De Bruhl Jennylee slsldy	Los Angeles Directory Co.

4693 FOUNTAIN AVE

Year	Uses	Source
1937	Dorherty Philip porter	Los Angeles Directory Co.

4700 FOUNTAIN AVE

Year	Uses	Source
2006	No Current Listing	Haines Company, Inc.
2000	XXXX	Haines & Company

4705 FOUNTAIN AVE

Year	Uses	Source
2013	MYNDAH JULATON	Cole Information Services

FINDINGS

Year	Uses	Source
2006	MYNDAHJULATON	Haines Company, Inc.
2000	MYNDAH JULATON	Haines & Company
1990	RIMAR INTERNATL USA	Pacific Bell
1986	RIMAR INTERNATL USA	Pacific Bell
1981	A B PHARMACY	Pacific Telephone
1976	A B Pharmacy	Pacific Telephone
1951	Fountn Hollywd Cedars Uniform Shop	Pacific Telephone & Telegraph Co.
1942	LEWIS Louis J Fannie barber	Los Angeles Directory Co.
1937	LEWIS Louis J Fannie barber	Los Angeles Directory Co.
1933	MARKS Sidney Rose	Los Angeles Directory Co.
	LEWIS Louis J Fannie barber	Los Angeles Directory Co.
1929	LEWIS Louis J Fannie barber	Los Angeles Directory Co.
1924	Gersch Paul A meats	Los Angeles Directory Co.

4706 FOUNTAIN AVE

Year	Uses	Source
1958	Signal Oil Serv Stns Fountain & Vermont	Pacific Telephone
1951	Fountn Av Anderson Bros Signal Super Serv	Pacific Telephone & Telegraph Co.
1937	Wahlquist Cyrus C Leora auto repr	Los Angeles Directory Co.
	TEXAS Co The gas stas	Los Angeles Directory Co.
1933	Wahlquist Cyrus C Leora auto repr	Los Angeles Directory Co.
1929	WHALEY Lonnie G Eliz tires	Los Angeles Directory Co.

4707 FOUNTAIN AVE

Year	Uses	Source
2000	XXXX	Haines & Company
1981	LORRAINE S COIFFURES	Pacific Telephone
1976	Lorraines Coiffures	Pacific Telephone
1942	Kirson victor Eva clo clnr	Los Angeles Directory Co.
1937	Kirson Victor Eva clo clnr	Los Angeles Directory Co.
1933	Mendelsohn Barnett Fannie clo clnr	Los Angeles Directory Co.

4708 FOUNTAIN AVE

Year	Uses	Source
2013	RAFFALLOS PIZZA	Cole Information Services
	IDAS NAIL & HAIR	Cole Information Services
2008	AIDAS NAIL & HAIR	Cole Information Services
2006	RAFFALLOS P 12 ZA	Haines Company, Inc.
2000	RAFFALLOS PIZZA	Haines & Company

FINDINGS

Year	Uses	Source
2000	RENCHARD Richard	Haines & Company
1990	RAFFALLOS PIZZA	Pacific Bell

4709 FOUNTAIN AVE

Year	Uses	Source
2013	VITAMIN K TOWN	Cole Information Services
2008	VITAMIN KOREATOWN	Cole Information Services
	DESIGNERS BOUTIQUIE	Cole Information Services
2006	VITAMIN KTOWN	Haines Company, Inc.
2000	KIM Samuel	Haines & Company
1990	UNITED ARMENIAN SOCCER CLUB	Pacific Bell
1986	UNITED ARMENIAN SOCCER CLUB	Pacific Bell
1981	BLAIR ANNE SHOP USED APPRL	Pacific Telephone
	ANNE BLAIRS SHOP USED APPRL	Pacific Telephone
1976	Blair Anne Shop used apprl	Pacific Telephone
	Anne Blairs Shop used apprl	Pacific Telephone
1951	Fountn Av Sallys Gift Shop	Pacific Telephone & Telegraph Co.
1942	Fingarette Jean wid Harry womens clo	Los Angeles Directory Co.
1937	READ Chas H meat	Los Angeles Directory Co.
	Hasson Morris Cath fruit	Los Angeles Directory Co.
	Berkwitz Saml Bessie gro	Los Angeles Directory Co.
1933	Berkwitz Saml Bessie gro	Los Angeles Directory Co.

4710 FOUNTAIN AVE

Year	Uses	Source
2013	CASA NOODLE & TERIYAKI 2	Cole Information Services
2008	JO C SALON	Cole Information Services
2006	TOMS HAMBURGER	Haines Company, Inc.
	MNSTRSINTERNATL	Haines Company, Inc.
	HORIZON CH&	Haines Company, Inc.
2000	TOMMYS RESTAURANT	Haines & Company
1990	HONG KONG FAST FOOD	Pacific Bell

4711 FOUNTAIN AVE

Year	Uses	Source
2013	FOUNTAIN LIQUOR	Cole Information Services
2006	FOUNTAIN LIQUOR	Haines Company, Inc.
2000	FOUNTAIN LIQUOR	Haines & Company
1990	FOUNTAIN LIQUOR	Pacific Bell

FINDINGS

Year	Uses	Source
1986	FOUNTAIN LIQUOR	Pacific Bell
1981	FOUNTAIN LIQUOR	Pacific Telephone
1976	Fountain Liquor	Pacific Telephone
1951	Fountn Kaufman Liquor Store	Pacific Telephone & Telegraph Co.
1942	KAUFMAN Philip Sophie houors	Los Angeles Directory Co.
1929	Boon Wm G Charlotte E	Los Angeles Directory Co.
1924	Banning Chas J foremn S P h	Los Angeles Directory Co.

4712 FOUNTAIN AVE

Year	Uses	Source
2000	XXXX	Haines & Company
1929	Dicken Ralph C auto repr	Los Angeles Directory Co.

4714 FOUNTAIN AVE

Year	Uses	Source
2000	XXXX	Haines & Company
1990	VIDEO U S A	Pacific Bell

4715 FOUNTAIN AVE

Year	Uses	Source
2006	TORRES Ecequiat	Haines Company, Inc.
2000	GAZZANEO Raul Lidier	Haines & Company
	PORTUGAL Zenaida	Haines & Company
	TORRES Ecequiel	Haines & Company
1990	BARRY MARGARET WARREN	Pacific Bell
	TORRES ECEQUIEL	Pacific Bell
1986	BARRY MARGARET WARREN	Pacific Bell
	SOBREPENA FLORANTE	Pacific Bell
	TORRES ECEQUIEL	Pacific Bell
1981	BARRY MARGARET WARREN	Pacific Telephone
	TORRES ECEQUIEL	Pacific Telephone
1976	Chilton G E	Pacific Telephone
	De Los Santos Virginia M	Pacific Telephone
	Lazaga Liberacion	Pacific Telephone
	Torres Ecequiel	Pacific Telephone
1951	Fountn	Pacific Telephone & Telegraph Co.
	Towne Jennie Mrs r	Pacific Telephone & Telegraph Co.
	Danielson Clifford Mrs r	Pacific Telephone & Telegraph Co.
	Hinsley Bertha r	Pacific Telephone & Telegraph Co.

FINDINGS

Year	Uses	Source
1951	Ady Rose A r	Pacific Telephone & Telegraph Co.
	Tillery Jessie Mrs r	Pacific Telephone & Telegraph Co.
	Lewis Violet Mrs r	Pacific Telephone & Telegraph Co.
1942	Cump Kay Mrs	Los Angeles Directory Co.
	DAY Richd L mech	Los Angeles Directory Co.
	DRAKE Harry N	Los Angeles Directory Co.
	Hirshorn Eva wid Jos	Los Angeles Directory Co.
	Imboden Chas Mabel	Los Angeles Directory Co.
	KELLY Frank chef	Los Angeles Directory Co.
	Mallouf David clk	Los Angeles Directory Co.
	Mervin Aparments	Los Angeles Directory Co.
	Minegough Chas Henrietta	Los Angeles Directory Co.
	Morrick Robt mech	Los Angeles Directory Co.
	Morrow Andw elev opr	Los Angeles Directory Co.
	Ralston Jas	Los Angeles Directory Co.
	Rausch Nelly K	Los Angeles Directory Co.
	Rausel Marion T waiter	Los Angeles Directory Co.
	Shinbrot Saml	Los Angeles Directory Co.
	Shipley Harold Anna	Los Angeles Directory Co.
	THORNE Bonnie	Los Angeles Directory Co.
	WHITE Geo C Virginia mgr Mervin Apta	Los Angeles Directory Co.
	WHITE Willie M aircrftwkr	Los Angeles Directory Co.
1937	BECKER Louis Mabel studiowkr	Los Angeles Directory Co.
	Bergloff Lawreace A serv sta atdt	Los Angeles Directory Co.
	Britt Wm T clk	Los Angeles Directory Co.
	CARLISLE Leon C framemn SCT Co	Los Angeles Directory Co.
	ELMAN Harry E musician	Los Angeles Directory Co.
	HENRY Kathleen Indywkr	Los Angeles Directory Co.
	HENRY Nellie maid	Los Angeles Directory Co.
	Hunsaker La Von A slsmn Remington Rand Inc	Los Angeles Directory Co.
	Inglis Irene nurse	Los Angeles Directory Co.
	King Alene slsmn	Los Angeles Directory Co.
	Kink Olene R sten D it Wilkinson	Los Angeles Directory Co.
	Kolkoff Saml Lillian mgr Mervin Apts	Los Angeles Directory Co.
	Mervin Apartments	Los Angeles Directory Co.
	MOREHOUSE Danl W auto mech	Los Angeles Directory Co.
	Staub Richd carp	Los Angeles Directory Co.
	Willits Ernest R	Los Angeles Directory Co.

FINDINGS

Year	Uses	Source
1933	Gilcrease Melva Mrs	Los Angeles Directory Co.
	Kalkoff Sam cook	Los Angeles Directory Co.
	Kolkmeyer Saml Lillian cook	Los Angeles Directory Co.
	LINDBLAD Ruby mgr Mervin Apts	Los Angeles Directory Co.
	Lykins Evelyn A slswn	Los Angeles Directory Co.
	Lykins Herbt K Evelyn slsmn Sears Roebuck & Co	Los Angeles Directory Co.
	Mervin Apartments	Los Angeles Directory Co.
1929	ANDERSEN Milford A Thelma cameramn	Los Angeles Directory Co.
	Gallant Ruth A smstrs	Los Angeles Directory Co.
	JONES Lois V Mrs singer	Los Angeles Directory Co.
	Kurbat Carl A Ina M meat ctr	Los Angeles Directory Co.
	LYONS Mary	Los Angeles Directory Co.
	Mc Elmurry W O auto mech	Los Angeles Directory Co.
	Mervin Apartments	Los Angeles Directory Co.
	Monasmith Mary E Mrs drsmkr	Los Angeles Directory Co.
	MORAN Ruth clk	Los Angeles Directory Co.
	MURPHY Jack W meat ctr	Los Angeles Directory Co.
	ROBERTSON Robt J Annie M h	Los Angeles Directory Co.
	ROBINSON Robt J instr Walter Wills r	Los Angeles Directory Co.
	Stouffer Pearl clk h	Los Angeles Directory Co.
	Stutzer Emilie C nurse h	Los Angeles Directory Co.
	THOMAS Evelyn E actor h	Los Angeles Directory Co.

4716 FOUNTAIN AVE

Year	Uses	Source
2013	BARAKO COFFEE BEAN	Cole Information Services
2006	USA CORP	Haines Company, Inc.
	INTL REMITTANCE	Haines Company, Inc.
	FIESTA GRILL	Haines Company, Inc.
2000	S M FAST FOOD MARKET	Haines & Company
	S M VIDEO NO	Haines & Company
1986	TRANS MOBILE NUCLEAR CORP	Pacific Bell
1976	Allstate Auto Club Emergency Service Webbers Shell Service	Pacific Telephone

4718 FOUNTAIN AVE

Year	Uses	Source
2013	AMSTERDAM MART	Cole Information Services
	FRANCISCO INSURANCE AGENCY	Cole Information Services

FINDINGS

Year	Uses	Source
2013	JASMIN DAY SPA	Cole Information Services
2008	FRANCISCO INSURANCE AGENCY	Cole Information Services
	LOLLICUP FOUNTAIN	Cole Information Services
	STAR COFFEE	Cole Information Services
	LONG LONG CUP	Cole Information Services
	MABUHAY AUTO SALES & LEASING	Cole Information Services
2006	FRANCISCO INS	Haines Company, Inc.
	AGNCY	Haines Company, Inc.
	LOLLICUP LA	Haines Company, Inc.
	STARS CAFE	Haines Company, Inc.
2000	ARTS MEDICAL SUPPLY	Haines & Company
	CAFETERRIA ELSOKARYA	Haines & Company
	CHRISTIAN WALK MINISTRIES	Haines & Company
	FRANCISCO INS AGNCY	Haines & Company
	HILIGHTS	Haines & Company
	PORTUGAL ZENAIDA	Haines & Company
1995	Francisco Insurance Agency	Pacific Bell
	FRANCISCO INSURANCE AGENCY	Pacific Bell
1990	LA VISTA TRAVEL	Pacific Bell
	MIRACLE METHOD OF HOLLYWOOD	Pacific Bell
	DEFIENCE THE ACADEMY OF DEFENSIVE SCIENCE	Pacific Bell
	FRANCISCO INSURANCE AGENCY	Pacific Bell
	IWM INC	Pacific Bell
1986	FOUNTAIN VERMONT WOMEN S REST CENTER	Pacific Bell
	MAFE BOUTIQUE	Pacific Bell
1937	Caravelli Sistantonio shoe repr	Los Angeles Directory Co.
1929	De Witt C Harold asst cashr Coca Cola Bottling Co	Los Angeles Directory Co.
	Wojkowski Louis battery serv sta	Los Angeles Directory Co.

4729 FOUNTAIN AVE

Year	Uses	Source
2000	XXXX	Haines & Company

FINDINGS

FOUNTAIN BLVD

4625 FOUNTAIN BLVD

Year	Uses	Source
1933	MAYER Nancy Mrs waiter	Los Angeles Directory Co.

N NEW HAMP AVE

1423 N NEW HAMP AVE

Year	Uses	Source
1962	Final W V Dr	Pacific Telephone
1958	Final W V Dr	Pacific Telephone

N NEW HAMPSHIRE

1324 N NEW HAMPSHIRE

Year	Uses	Source
1981	ALFON KEITH D A	Pacific Telephone

N NEW HAMPSHIRE AVE

1302 N NEW HAMPSHIRE AVE

Year	Uses	Source
1924	FINKELSTEIN Beatrice A steno r	Los Angeles Directory Co.

1304 N NEW HAMPSHIRE AVE

Year	Uses	Source
2006	No Current Listing	Haines Company, Inc.
1990	BALAGOT LEMUEL	Pacific Bell
1986	BALAGOT LEMUEL	Pacific Bell
1976	Rossi Gerard A	Pacific Telephone
1971	Rossi Gerard A	Pacific Telephone
	Gathard G	Pacific Telephone
1967	Katz Martin	Pacific Telephone
	Potter Glen	Pacific Telephone
	Smith Mary Jane	Pacific Telephone
1962	Katz Martin	Pacific Telephone
1958	Yonkoff Alexandar	Pacific Telephone
	Brotsky May	Pacific Telephone

FINDINGS

1305 N NEW HAMPSHIRE AVE

Year	Uses	Source
1924	h	Los Angeles Directory Co.

1308 N NEW HAMPSHIRE AVE

Year	Uses	Source
1924	COOPER Judge B steno r	Los Angeles Directory Co.

1310 N NEW HAMPSHIRE AVE

Year	Uses	Source
1962	Sherland Sidney	Pacific Telephone
1958	Sherland Sidney	Pacific Telephone
1942	GILMER Jas A Olive slsmn	Los Angeles Directory Co.
	GILMER Mildred O clk	Los Angeles Directory Co.
1937	Strahl Clyde L studiowkr	Los Angeles Directory Co.
	BALLINGER Doris L clk	Los Angeles Directory Co.
	BALLINGER Jas Doris driver	Los Angeles Directory Co.
	BALLINGER Doris L clk	Los Angeles Directory Co.
	BALLINGER Jas Doris driver	Los Angeles Directory Co.
	Strahl Albt W Eva M barber	Los Angeles Directory Co.
1933	CHURCH Louis S Phyllis M barber	Los Angeles Directory Co.
	Strahl Clyde L slsmn AID	Los Angeles Directory Co.
1924	FISHER Jack pub acct	Los Angeles Directory Co.
	Isaacson Paul A acct F E Conway r	Los Angeles Directory Co.

1311 N NEW HAMPSHIRE AVE

Year	Uses	Source
2008	IAS ADMINISTRATION WEST U S	Cole Information Services
1942	FRIEDMAN Morse M Etta	Los Angeles Directory Co.
1933	Large Auna M wid E H	Los Angeles Directory Co.

1312 N NEW HAMPSHIRE AVE

Year	Uses	Source
1962	Gilbert Harry G	Pacific Telephone
1942	Tritt Francis W Betty inspr City Eng	Los Angeles Directory Co.
	Tritt Betty Z dep Co Clerk	Los Angeles Directory Co.
1937	Tritt Betty Z Mrs dep County Clerk	Los Angeles Directory Co.
	Tritt Francis W Betty clk City Eng	Los Angeles Directory Co.
1933	Tritt Wm B Gladys M slsmn A H Rude & Co	Los Angeles Directory Co.

FINDINGS

Year	Uses	Source
1929	Tritt Wm B Gladys slsmn A H Rude & Co h	Los Angeles Directory Co.
1924	Rennie Alex acct r	Los Angeles Directory Co.

1313 N NEW HAMPSHIRE AVE

Year	Uses	Source
1942	MARSHALL Clarence eng	Los Angeles Directory Co.
1937	MARSHALL Josephine wid G T	Los Angeles Directory Co.
1933	MARSHALL Josephine wid Geo	Los Angeles Directory Co.
	MARSHALL Clarence civ eng	Los Angeles Directory Co.
1929	MARSHALL Josephine wid G T	Los Angeles Directory Co.
	Marshall Clarence surv	Los Angeles Directory Co.
1924	Law Donald F r	Los Angeles Directory Co.
	TOBIN Mina Mrs h	Los Angeles Directory Co.

1314 N NEW HAMPSHIRE AVE

Year	Uses	Source
1962	Bowers Jean I	Pacific Telephone
1958	Murray Frances M	Pacific Telephone
1942	Seiner John G Ida M carp Bd of Educ	Los Angeles Directory Co.
	Bennett Daphne V wid Edw	Los Angeles Directory Co.
1937	Seiner John G carp Bd of Educ	Los Angeles Directory Co.
1933	COWLES Irving W Ella L carp	Los Angeles Directory Co.
	COWLES Ella L Mrs tchr City Schs	Los Angeles Directory Co.
1929	COWLES Ella L tchr City Sch	Los Angeles Directory Co.
	COWLES Irving W Eila L carp	Los Angeles Directory Co.
1924	Stout Jos E slsmn Universal Film Exch h	Los Angeles Directory Co.

1315 N NEW HAMPSHIRE AVE

Year	Uses	Source
1942	Mc INTOSH Williamina hosp atdt	Los Angeles Directory Co.
	Steiner Harold B Evelyn clk	Los Angeles Directory Co.
1937	ABBOTT Edw jr Marietta	Los Angeles Directory Co.
1933	ONEILL Kath nurse	Los Angeles Directory Co.
	ONEILL Anna nurse	Los Angeles Directory Co.
1929	Hodges Doris L clk	Los Angeles Directory Co.
	Hodges Frank M Doris L chauf	Los Angeles Directory Co.
	h	Los Angeles Directory Co.
	Strahl Albt W Eva barber	Los Angeles Directory Co.
1924	Van Upen Francis h	Los Angeles Directory Co.

FINDINGS

1317 N NEW HAMPSHIRE AVE

Year	Uses	Source
2006	LINDSTROM Leonard	Haines Company, Inc.
1976	Torres Gloria M	Pacific Telephone
1971	Jones Carl W	Pacific Telephone
1967	Kronsbein Dorothy	Pacific Telephone
	Terris Florence	Pacific Telephone
1962	Rojas Linda C Mrs	Pacific Telephone
	Catacora Elsa L	Pacific Telephone
1958	Boughner Hazel K Mrs	Pacific Telephone
	Slaugh Blanche Mrs	Pacific Telephone

1318 N NEW HAMPSHIRE AVE

Year	Uses	Source
2006	ROBLE Diana	Haines Company, Inc.
	Manusanee	Haines Company, Inc.
	Boonnldhi	Haines Company, Inc.
	BOONYANIDHI	Haines Company, Inc.
	CHANYAEM	Haines Company, Inc.
1990	BOONYANIDHI BOONNIDHI	Pacific Bell
1986	FRANCISCO HENRY D	Pacific Bell
	BORDEN RUTH	Pacific Bell
	BOONYANIDHI BOONNIDHI	Pacific Bell
1962	Flores Michael J	Pacific Telephone
1958	Levine Milton M	Pacific Telephone
1942	Stoler Harry Mollie	Los Angeles Directory Co.
	Stoler Sarah bkpr	Los Angeles Directory Co.
1933	Lasker Harry S Getrude autos	Los Angeles Directory Co.
1929	Lasker Harry Gertrude autos	Los Angeles Directory Co.
1924	Aller Jas v pres Rothacker Aller Laboratories Inc h	Los Angeles Directory Co.

1319 N NEW HAMPSHIRE AVE

Year	Uses	Source
2006	No Current Listing	Haines Company, Inc.
1981	LIU CHING	Pacific Telephone
1976	Liu Ching	Pacific Telephone
1958	Johnstone Ruth E	Pacific Telephone
	Blecher Geo	Pacific Telephone
1942	JOHNSON Marguerite C clk	Los Angeles Directory Co.

FINDINGS

Year	Uses	Source
1942	Marrs Al Betty slsmn Office Appliance Co	Los Angeles Directory Co.
	Marrs Houston A Betty slsmn	Los Angeles Directory Co.
	RYAN Clara I wid J A	Los Angeles Directory Co.
1937	Ormer M Marie K delicatessen	Los Angeles Directory Co.
	Orner Max Marie	Los Angeles Directory Co.
	ZEIGLER Wm C mech eng	Los Angeles Directory Co.
	ZIEGLER Irene C Mrs	Los Angeles Directory Co.
1933	BUSHNELL Robt E Veronica G auto pntr	Los Angeles Directory Co.
1929	LINDSAY John W Lucille barber	Los Angeles Directory Co.
	Moynes Harry Billy	Los Angeles Directory Co.
1924	Ludwig Augustus h	Los Angeles Directory Co.
	WILSON Christie nurse h	Los Angeles Directory Co.
	CHASE W H Mrs r	Los Angeles Directory Co.

1323 N NEW HAMPSHIRE AVE

Year	Uses	Source
2006	LEGASPIPadcienda	Haines Company, Inc.
1990	MENRIJE FILIPINA	Pacific Bell
1986	MENRIJE FILIPINA	Pacific Bell
1981	MENRIJE FILIPINA	Pacific Telephone
1976	Menrije Filipina	Pacific Telephone
1942	Evitts Guy F May E corsetierre	Los Angeles Directory Co.
1937	Sweier Irene	Los Angeles Directory Co.
1933	Sweier Irene clk	Los Angeles Directory Co.
	Sweier Mary J Mrs	Los Angeles Directory Co.
1929	SILVER Etta r	Los Angeles Directory Co.
	h	Los Angeles Directory Co.
	Weisberger Edw Estelle auto Indy	Los Angeles Directory Co.
1924	FREEMAN Harold K police h	Los Angeles Directory Co.

1324 N NEW HAMPSHIRE AVE

Year	Uses	Source
2006	TOMICICH Philip	Haines Company, Inc.
	APARTMENTS	Haines Company, Inc.
	GUNN Rosalia	Haines Company, Inc.
	KOVACS Imre	Haines Company, Inc.
	MAGNO Salud	Haines Company, Inc.
	PEREZ Maria Carmnen	Haines Company, Inc.
	PULMANO Uwayway	Haines Company, Inc.

FINDINGS

Year	Uses	Source
2006	REYES Irneo M	Haines Company, Inc.
	RODOLFOLuvelina	Haines Company, Inc.
1990	COLINCO GAUDIOSA R	Pacific Bell
	GUNN ROSALIA	Pacific Bell
	HOUCHIN MARIA VICTORIA S	Pacific Bell
	KOVACS IMRE	Pacific Bell
	MAGNO SALUD	Pacific Bell
	NACALALAD GENCIANA	Pacific Bell
	PAZ FAUSTINO	Pacific Bell
	PEREZ MARIA CARMEN	Pacific Bell
1986	COLINCO GAUDLOSA R	Pacific Bell
	EZELLA BARBARA	Pacific Bell
	GUNN ROSALIA	Pacific Bell
	HOUCHIN MARIA VICTORIA S	Pacific Bell
	KOVACS IMRE	Pacific Bell
	MAGNO SALUD	Pacific Bell
	NAHBEDIAN ARPINE	Pacific Bell
	PEREZ MARIA CARMEN	Pacific Bell
	SCHLOSSER KARL	Pacific Bell
	VELANTE ERNESTO	Pacific Bell
1981	COLINCO GAUDIOSA R	Pacific Telephone
	CONNERS ROLAND W JR	Pacific Telephone
	GUNN ROSALIA	Pacific Telephone
	KOVACS IMRE	Pacific Telephone
	LOCSEI S	Pacific Telephone
	MAGNO SALUD	Pacific Telephone
	NAHEDIAN ARPINE	Pacific Telephone
	NAVARRO RVEL	Pacific Telephone
	PEREZ MARIA CARMEN	Pacific Telephone
	RESPLANDOR CARIDAD	Pacific Telephone
1976	Fabro Teresita	Pacific Telephone
	Go Ramon	Pacific Telephone
	Gunn Rosalia	Pacific Telephone
	Kovacs Imre	Pacific Telephone
	Bhend O E	Pacific Telephone
	Crisostowo Los Angeles	Pacific Telephone
1971	Lucio Bernardita	Pacific Telephone
	Lundale C	Pacific Telephone

FINDINGS

Year	Uses	Source
1971	Mabini Lita	Pacific Telephone
	Ratner Mary	Pacific Telephone
	Schmitz Mary	Pacific Telephone
	West Plinia A	Pacific Telephone
	Apostol Norma	Pacific Telephone
	Bhend O E	Pacific Telephone
	Cristobal Magdalena	Pacific Telephone
	Gunn Rosalia	Pacific Telephone
	Heckenstrom Jenne	Pacific Telephone
	Kassarian Armina	Pacific Telephone
	Kurbucz Sander	Pacific Telephone
1967	Bhend Olga E	Pacific Telephone
	Chan Gloria	Pacific Telephone
	Decker Edna Mrs	Pacific Telephone
	Diaz Maria	Pacific Telephone
	Harvey E Golden	Pacific Telephone
	Heckenstrom Jenne	Pacific Telephone
	Kurbucz Sandor	Pacific Telephone
	Lang Frieda	Pacific Telephone
	Lundale C	Pacific Telephone
	Moll Rene R	Pacific Telephone
	Obergfall Eleanor Miss	Pacific Telephone
	Ratner Mary	Pacific Telephone
	Schmitz Mary	Pacific Telephone
	Wakayama Jiro	Pacific Telephone
	Williams K	Pacific Telephone
1962	Cameron Margaret	Pacific Telephone
	Currie Janet Shaw	Pacific Telephone
	Dustin Eleanor I	Pacific Telephone
	Giger Dora	Pacific Telephone
	Harvey E Golden	Pacific Telephone
	Kroll Florence	Pacific Telephone
	Lang Friedel	Pacific Telephone
	Lundale Charlotte	Pacific Telephone
	Mizuno Yasushi MD	Pacific Telephone
	Neils Meta H	Pacific Telephone
	Obergfall Eleanor Miss	Pacific Telephone
	Tenny Gertrude MV	Pacific Telephone

FINDINGS

Year	Uses	Source
1958	Bhend Olga E	Pacific Telephone
	Bunch Charlene E	Pacific Telephone
	Cattanach Ruth G	Pacific Telephone
	Crabtree Joyce	Pacific Telephone
	Gaunt Jeannette	Pacific Telephone
	Gerhart Charlotte Mrs	Pacific Telephone
	Hamel Huguette	Pacific Telephone
	Jordan A	Pacific Telephone
	Levine Ruth RN	Pacific Telephone
	Lundale Charlotte	Pacific Telephone
	Neils Meta H	Pacific Telephone
	Ratner Mary	Pacific Telephone
	Watson Bobby G	Pacific Telephone
	Zenker Wm W	Pacific Telephone
1942	BROWN Glenn S clk	Los Angeles Directory Co.
	CORRIGAN Vera E nurse	Los Angeles Directory Co.
	COUGHLIN M	Los Angeles Directory Co.
	Ebbing Adeline C nurse	Los Angeles Directory Co.
	Einhorn M nurse	Los Angeles Directory Co.
	Engler Bruno writer	Los Angeles Directory Co.
	Giebler Alma nurse	Los Angeles Directory Co.
	HOUSLEY Eug aircrftwkr	Los Angeles Directory Co.
	Lundale Mildred Mrs	Los Angeles Directory Co.
	Mc CARTY Chas Betty eng	Los Angeles Directory Co.
	NELSON Elvira K dietitian Cedars of Lebanon Hosp	Los Angeles Directory Co.
	NELSON Wm F Vera	Los Angeles Directory Co.
	NEW Hampshier Apartments	Los Angeles Directory Co.
	Retzer Jos Freda mgr New Hampshire Apts	Los Angeles Directory Co.
	Rossler R nurse	Los Angeles Directory Co.
	Saloman Ernest fctywkr	Los Angeles Directory Co.
	Saloman Henry slsmn	Los Angeles Directory Co.
	Schuster M D slsmn Graybar Elec Co	Los Angeles Directory Co.
	SNELL Otto M slsmn U S Burglar Alarm Co	Los Angeles Directory Co.
	STEWART G	Los Angeles Directory Co.
	TENNY Louis	Los Angeles Directory Co.
1937	BECKER David M clk	Los Angeles Directory Co.

FINDINGS

Year	Uses	Source
1937	BOYCE Lillian M mgr New Hampshire Apts	Los Angeles Directory Co.
	DUNN Kathryn A nurse Bd of Educ	Los Angeles Directory Co.
	ELY Simmons H Vivian V	Los Angeles Directory Co.
	Eskey Ruth x ray techn	Los Angeles Directory Co.
	FISH Margt nurse	Los Angeles Directory Co.
	Galmeister Juanita A nurse	Los Angeles Directory Co.
	GEISLER Frances H waiter	Los Angeles Directory Co.
	GEISLER Verna L saladmkr	Los Angeles Directory Co.
	Griffin Lelia physio therapist	Los Angeles Directory Co.
	Holbert Myrtle nurse	Los Angeles Directory Co.
	Hurley Duane J mach	Los Angeles Directory Co.
	KNOX Howard A orderly Hollywood Hosp	Los Angeles Directory Co.
	KNOX Louis C slsmn	Los Angeles Directory Co.
	Mc INTOSH Lillian	Los Angeles Directory Co.
	Mc INTOSH Vivian sten Natural Gas Equip Inc	Los Angeles Directory Co.
	NEW Apartments	Los Angeles Directory Co.
	Schafroth Grace nurse	Los Angeles Directory Co.
	Shuls Julius acct	Los Angeles Directory Co.
	Sperry Florence W asst dietitian Cedars of Lebanon Hosp	Los Angeles Directory Co.
	Tenny Louis Gertrude fctywkr	Los Angeles Directory Co.
	Whalev Walter tmkpr	Los Angeles Directory Co.
	WILLARD Henry restrwkr	Los Angeles Directory Co.
1933	ANDERSON Myrtle E nurse	Los Angeles Directory Co.
	BOYCE Chas B Lillian M	Los Angeles Directory Co.
	BOYCE Lillian M Mrs mgr New Hampshire Apts	Los Angeles Directory Co.
	BROWN Ina nurse	Los Angeles Directory Co.
	BROWN Lela nurse	Los Angeles Directory Co.
	COCHRAN Viola H	Los Angeles Directory Co.
	DAVIS Wm clk	Los Angeles Directory Co.
	Jurgins Louis V ins slsmn	Los Angeles Directory Co.
	MATHER Sibyl I	Los Angeles Directory Co.
	MURRAY Jas L Mary J	Los Angeles Directory Co.
	MURRAY Virginia	Los Angeles Directory Co.
	NEW Hampshire Apartments	Los Angeles Directory Co.
	PARKER Jerry slsmn	Los Angeles Directory Co.
	Platten Morrison S Betty clk PO	Los Angeles Directory Co.

FINDINGS

Year	Uses	Source
1933	Tenny Gertrude M clk	Los Angeles Directory Co.
	WOODWARD Nodine maid	Los Angeles Directory Co.
1929	TURNER G N h	Los Angeles Directory Co.
1924	Magill Nell O wid Malcolm h	Los Angeles Directory Co.
	OSTRANDER Henry M r	Los Angeles Directory Co.

1325 N NEW HAMPSHIRE AVE

Year	Uses	Source
2006	No Current Listing	Haines Company, Inc.
1976	Legaspi Paciencia	Pacific Telephone
1962	Leung May	Pacific Telephone
1958	Leung Yuk Naan	Pacific Telephone
1942	Manchester Abram D Jeanette	Los Angeles Directory Co.
	MICHAELS Julia smstrs	Los Angeles Directory Co.
	MICHAELS Stanley B Julia studiowkr	Los Angeles Directory Co.
1937	Arnold Arth A Marian eng	Los Angeles Directory Co.
1933	STRAUSS Jos Pauline slsmn	Los Angeles Directory Co.
1929	STRAUSS Jos Pauline D h	Los Angeles Directory Co.
1924	Breinin Saml h	Los Angeles Directory Co.

1326 N NEW HAMPSHIRE AVE

Year	Uses	Source
2006	OEBEL Patrick	Haines Company, Inc.

1328 N NEW HAMPSHIRE AVE

Year	Uses	Source
2006	EPSTEIN Stuart	Haines Company, Inc.
1976	Ruiz Berta V	Pacific Telephone
1967	Sherland Anna	Pacific Telephone
1962	Rollins Cuthbert	Pacific Telephone
	Appel Grace	Pacific Telephone
1958	Rollins Cuthbert	Pacific Telephone
1942	ROLLINS Constance A sten	Los Angeles Directory Co.
	ROLLINS Wade C Esther clk P O	Los Angeles Directory Co.
1937	APPEL Grace A Mrs with Republic Supp Co	Los Angeles Directory Co.
	ROLLINS Constance sten State Div of Real Estate	Los Angeles Directory Co.
	ROLLINS Rosalind S sten	Los Angeles Directory Co.
1933	Gass Elmer J Bertha carp	Los Angeles Directory Co.

Year	Uses	Source
1929	Gass Elmer J Bertha K bldg contr	Los Angeles Directory Co.
1924	Feagan Walter T ins Equitable Life Assurance Society h	Los Angeles Directory Co.

1329 N NEW HAMPSHIRE AVE

Year	Uses	Source
1976	Mazet D L	Pacific Telephone
1971	Mazet Herman F	Pacific Telephone
1958	Mazet Herman F	Pacific Telephone
1942	Dworkin Charlotte E sten DW & P	Los Angeles Directory Co.
	Dworkin Chas Anna paperhngr	Los Angeles Directory Co.
1937	Dworkin Charlotte E sten	Los Angeles Directory Co.
	Dworkin Chas Anna paperhner	Los Angeles Directory Co.
1933	Dworkin Leonard M clk	Los Angeles Directory Co.
	Dworkin Chas Anna pntr	Los Angeles Directory Co.
	Dworkin Harry slsmn	Los Angeles Directory Co.
1929	Dworkin Chas Ann int decorator	Los Angeles Directory Co.
	Dworkin Leonard M	Los Angeles Directory Co.
1924	SIMS Josle telep opr r	Los Angeles Directory Co.
	SIMS Wm J slsmn h	Los Angeles Directory Co.
	STONE Jas W truck driver r	Los Angeles Directory Co.

1334 N NEW HAMPSHIRE AVE

Year	Uses	Source
2006	LEGASPI Padcendca	Haines Company, Inc.
1990	LEGASPI FAUSTINO & PACIENCIA	Pacific Bell
1986	LEGASPI FAUSTINO & PACIENCIA	Pacific Bell
1981	LEGASPI FAUSTINO & PACIENCIA	Pacific Telephone
1971	Bennett Nan M	Pacific Telephone
1942	WEST Wm N uphol	Los Angeles Directory Co.
	WEST Dora M	Los Angeles Directory Co.
	JENSEN Frank S Lorraine pntr	Los Angeles Directory Co.
	STRAUSS Alf	Los Angeles Directory Co.
1937	BURGER Sophia Mrs waiter Mrs N J Collins	Los Angeles Directory Co.
	COLLIER Helen H Mrs	Los Angeles Directory Co.
	MERRIFIELD Anna maid	Los Angeles Directory Co.
	Roller Ruth dietitian	Los Angeles Directory Co.
1933	Atha Forest P Stella	Los Angeles Directory Co.
	BACON Gertrude Mrs	Los Angeles Directory Co.

FINDINGS

Year	Uses	Source
1933	Matran Ned D restrwkr	Los Angeles Directory Co.
	Phillipson Chas carp	Los Angeles Directory Co.
	ROSE Clara Mrs	Los Angeles Directory Co.
	Timmerman Meta R Mrs	Los Angeles Directory Co.
	WILLIAMS Ross G Helen studio wkr	Los Angeles Directory Co.
1929	GRAY Helen	Los Angeles Directory Co.
	Keith Alex H Geraldine Y storekpr	Los Angeles Directory Co.
	KEITH Geraldine Y tchr City Sch	Los Angeles Directory Co.
	PARKER Lucille M	Los Angeles Directory Co.
1924	BAIRD Kath W steno r	Los Angeles Directory Co.

1335 N NEW HAMPSHIRE AVE

Year	Uses	Source
2006	No Current Listing	Haines Company, Inc.
1981	QUIZON R C	Pacific Telephone
1976	Shlouguian Hasmik	Pacific Telephone
1971	Shiruanian Adroushan	Pacific Telephone
1962	Hudson June	Pacific Telephone
1958	Nifosi Angelo	Pacific Telephone
1937	Manchester Abr D Jeannette	Los Angeles Directory Co.
	Manchester Mortie nurse	Los Angeles Directory Co.
1933	ALLEN Frank A barber	Los Angeles Directory Co.
	ALLEN Ray W Ilda slsmgr Thompson Mfg Co	Los Angeles Directory Co.
1929	Allen Frank A barber	Los Angeles Directory Co.
1924	h	Los Angeles Directory Co.
	ROSE Wm E r	Los Angeles Directory Co.

1336 N NEW HAMPSHIRE AVE

Year	Uses	Source
2006	No Current Listing	Haines Company, Inc.
1990	TORREBLANCA JESUSA A	Pacific Bell
1986	TORREBLANCA JESUSA A	Pacific Bell
1981	CRISOSTOMO REBECCA E	Pacific Telephone
1976	Kirkendoll Keith J	Pacific Telephone
1958	Erieg C I	Pacific Telephone
	Griffin Mary Mrs	Pacific Telephone
	Beresford Christine	Pacific Telephone
1942	WOOD Gene	Los Angeles Directory Co.

FINDINGS

Year	Uses	Source
1942	WOOD Jean H clk	Los Angeles Directory Co.
	GREY Larry L Evelyn	Los Angeles Directory Co.
1937	BERGER Eliz Mrs clk	Los Angeles Directory Co.
	Cooper Ethel M nurse	Los Angeles Directory Co.
	Miko Jos Louise	Los Angeles Directory Co.
	SCULLY John F Hazel clk	Los Angeles Directory Co.
1933	Lund Berliot smstrs	Los Angeles Directory Co.
1929	Ganger Forrest E Edna J proofordr	Los Angeles Directory Co.

1337 N NEW HAMPSHIRE AVE

Year	Uses	Source
2006	No Current Listing	Haines Company, Inc.
1990	TINAZA LINO & EUGENIA	Pacific Bell
1986	TINAZA LINO & EUGENIA	Pacific Bell
1981	TINAZA LINO & EUGENIA	Pacific Telephone
1967	Shockley Jo	Pacific Telephone
1958	Fishel Robt T	Pacific Telephone
1942	Picton Vernie nurse	Los Angeles Directory Co.
1937	PETERSON Geo B Billie studiowkr	Los Angeles Directory Co.
1929	Luippold Gottlieb T Lida mfrs agt	Los Angeles Directory Co.

1338 N NEW HAMPSHIRE AVE

Year	Uses	Source
1958	Mc Cann Walter M	Pacific Telephone
	Mc Cann Geraldine	Pacific Telephone
1942	Downen Perry W Isabebll auto repr	Los Angeles Directory Co.
	HENRY Kathleen maid	Los Angeles Directory Co.
1933	SNYDER Chas W Emma L mech eng	Los Angeles Directory Co.
1929	SNYDER Chas W Emma L phys h	Los Angeles Directory Co.
1924	SWANSON Chas clk h	Los Angeles Directory Co.

1339 N NEW HAMPSHIRE AVE

Year	Uses	Source
2006	PYUSKELYUN	Haines Company, Inc.
	Arshaluys	Haines Company, Inc.
1981	ADAMIAN NERSES	Pacific Telephone
1976	Sharts T M	Pacific Telephone
1971	Appel G	Pacific Telephone
1967	Appel G	Pacific Telephone

FINDINGS

Year	Uses	Source
1962	Babcock Helen Mrs	Pacific Telephone
1958	Babcock Helen Mrs	Pacific Telephone
1942	Michelson Carrie B dep clk Municipal Court	Los Angeles Directory Co.
	Michelson Emma L wid Soren	Los Angeles Directory Co.
1937	CAINE Fred W Lydia emp SP Co	Los Angeles Directory Co.
	CAINE Margt H	Los Angeles Directory Co.
1929	STEPHENS Eleanor asst Co Free Library h	Los Angeles Directory Co.
	STEPHENS Minerva Mrs r	Los Angeles Directory Co.

1341 N NEW HAMPSHIRE AVE

Year	Uses	Source
2006	No Current Listing	Haines Company, Inc.
1971	Alvarez Luis	Pacific Telephone
1967	Gaylor Jean	Pacific Telephone
1958	Gaylor Jean	Pacific Telephone
1942	KNAPP Minnie R	Los Angeles Directory Co.
1937	KNAPP Minnie Mrs	Los Angeles Directory Co.
1933	KNAPP Minnie R	Los Angeles Directory Co.
1929	KNAPP Minnie R	Los Angeles Directory Co.
1924	Hansen Mable M r	Los Angeles Directory Co.
	Hanson J H Mrs h	Los Angeles Directory Co.

1343 N NEW HAMPSHIRE AVE

Year	Uses	Source
2006	GEVORKYANAna Ida	Haines Company, Inc.
1990	ADAMYAN ARUTYUN	Pacific Bell
1981	JAWIAKH CAROLYNE	Pacific Telephone
1967	Hines Jos	Pacific Telephone
1962	Robson Helen M	Pacific Telephone
1958	Babcock Richard	Pacific Telephone
1942	HAROLD D C nurse	Los Angeles Directory Co.
	Branch C H Mrs	Los Angeles Directory Co.
1937	MICHELSON Carrie B dep clk Municipal Court	Los Angeles Directory Co.
	MICHELSON Emma L wid Soren	Los Angeles Directory Co.
1933	Michelson Carrie B Mrs dep clk Municipal Ct	Los Angeles Directory Co.
	Michelson Emma wid Soren	Los Angeles Directory Co.
1929	BURCH Andrey R Ethel L slsmn	Los Angeles Directory Co.

FINDINGS

Year	Uses	Source
1929	BURCH Wendel H	Los Angeles Directory Co.
1924	Marsh Earl H sec Spohn Cook Co h	Los Angeles Directory Co.
	MARSH Ida J wid Alfd r	Los Angeles Directory Co.

1345 N NEW HAMPSHIRE AVE

Year	Uses	Source
2006	Margarite	Haines Company, Inc.
	MARTIROSIAN	Haines Company, Inc.
1981	PILOYAN YERVANT	Pacific Telephone
1971	Babcock Helen Mrs	Pacific Telephone
1967	Babcock Helen Mrs	Pacific Telephone
1962	Ratner Mary	Pacific Telephone
1958	Severns Chas J	Pacific Telephone
1942	Van Houten Estella A wid J W	Los Angeles Directory Co.
1937	Grahek Katie E wid Jos lndywkr	Los Angeles Directory Co.
1933	Grahek Jos slsmn	Los Angeles Directory Co.
	Grahek Katie wid J L	Los Angeles Directory Co.
1929	Sarver Annie Mrs slsldy h	Los Angeles Directory Co.
	Sarver Frank M slsmn Barker Bros r	Los Angeles Directory Co.
1924	Young Minnie D h	Los Angeles Directory Co.

1347 N NEW HAMPSHIRE AVE

Year	Uses	Source
1958	OHara Mina Mrs	Pacific Telephone

1364 N NEW HAMPSHIRE AVE

Year	Uses	Source
1937	Fondren Josephiene with SCT Co	Los Angeles Directory Co.

1384 N NEW HAMPSHIRE AVE

Year	Uses	Source
1933	POLLARD Wm	Los Angeles Directory Co.

1400 N NEW HAMPSHIRE AVE

Year	Uses	Source
1942	Baumann Fred W	Los Angeles Directory Co.
1937	Baumann Anna wid Fred	Los Angeles Directory Co.
	Baumann Alma Mrs custodian Bd of Educ	Los Angeles Directory Co.
1933	Baumann Fred W Frances br mgr Hillman Auto Loan Ltd	Los Angeles Directory Co.

FINDINGS

Year	Uses	Source
1933	Baumann Anna jan	Los Angeles Directory Co.
1929	Baumann Fred Anna slsmn L K Hillman	Los Angeles Directory Co.
1924	Beauman Fred r	Los Angeles Directory Co.
	Bauman Fred h	Los Angeles Directory Co.
	Bauman Anna Mrs h	Los Angeles Directory Co.

1402 N NEW HAMPSHIRE AVE

Year	Uses	Source
1942	LEE Evelyn M nurse	Los Angeles Directory Co.
	COOK Maysie W nurse	Los Angeles Directory Co.
1937	LEE Evelyn nurse	Los Angeles Directory Co.
1933	LEE Mayme E Mrs	Los Angeles Directory Co.
1929	BURNS Robt F Margt F ins agt	Los Angeles Directory Co.
1924	Miller Chas N regional exec Boy Scouts of Am h	Los Angeles Directory Co.
	Rosenthal A P wid Emil r	Los Angeles Directory Co.

1403 N NEW HAMPSHIRE AVE

Year	Uses	Source
1942	Skiles Eliz G wid J W	Los Angeles Directory Co.
	Spohr Maizie wid T E	Los Angeles Directory Co.
1937	Spohr Thos B Mazie S drugs	Los Angeles Directory Co.
1933	Skiles Eliz wid J W	Los Angeles Directory Co.
	Spohr Thos E Mazie S drugs	Los Angeles Directory Co.
1929	h	Los Angeles Directory Co.
	Spohr Thos E Mazie drugs	Los Angeles Directory Co.
	Skiles Eliz G wid J W h	Los Angeles Directory Co.
1924	h	Los Angeles Directory Co.
	Skiles Elizabeth G wid J W r	Los Angeles Directory Co.

1404 N NEW HAMPSHIRE AVE

Year	Uses	Source
1942	CARVER Wendell P Ruth clk	Los Angeles Directory Co.

1405 N NEW HAMPSHIRE AVE

Year	Uses	Source
2013	AMERICAN TIME SYSTEMS	Cole Information Services
	DABBOUSSI MOHAMED S	Cole Information Services
2008	A RELIABLE CARPET CLEANING CO	Cole Information Services
	DABBOUSSI INSURANCE SERVICES	Cole Information Services

FINDINGS

Year	Uses	Source
2006	APARTMENTS	Haines Company, Inc.
	ARELIABLE	Haines Company, Inc.
	CARPET CLEANING	Haines Company, Inc.
	AGUILAR Nora	Haines Company, Inc.
	CASTILLO Noe	Haines Company, Inc.
	DABBOUSSI	Haines Company, Inc.
	Mohamed	Haines Company, Inc.
	DASSSeo J	Haines Company, Inc.
	DHARANThulasl	Haines Company, Inc.
	ESPINOSAAngelca S	Haines Company, Inc.
	GONZALEZSalvador	Haines Company, Inc.
	HERNANDEZEdgar E	Haines Company, Inc.
	LOPEZJuan G	Haines Company, Inc.
	MANN Johnsonett	Haines Company, Inc.
	MATHEWBenny	Haines Company, Inc.
	PENAReina	Haines Company, Inc.
	RUIZTrinidad	Haines Company, Inc.
	TREJO Julia WATSON Barry	Haines Company, Inc.
1990	AMBROSE STEVEN J	Pacific Bell
	BARRINGTON-WINTHROP	Pacific Bell
	CAMERO BERNARDO	Pacific Bell
	CENTANARO AULIO	Pacific Bell
	CHRISTOPHERSEN C R JR	Pacific Bell
	DIXON TOM	Pacific Bell
	GRACE LAWRENCE H	Pacific Bell
	LEON JESUS ERNESTO	Pacific Bell
	POVEDA RODRIGO	Pacific Bell
	ROSS LLOYD V	Pacific Bell
	SANTANA EDUARDO	Pacific Bell
	TUTTOBENE JEWEL	Pacific Bell
	WATSON BARRY	Pacific Bell
1986	BARRINGTON DAVID M	Pacific Bell
	BARRINGTON-WINTHROP	Pacific Bell
	BENDANA RAUL	Pacific Bell
	BIDDY CHAS	Pacific Bell
	CAMERO BERNARDO	Pacific Bell
	CANOLEON HUGO	Pacific Bell
	CENTANARO AULIO	Pacific Bell

FINDINGS

Year	*Uses*	*Source*
1986	DULDULAO ANTONIO	Pacific Bell
	ESTRELLADO AGNES	Pacific Bell
	FORNATARO G	Pacific Bell
	GALSIM BLESILDA	Pacific Bell
	GOODRICH D	Pacific Bell
	GRACE LAWRENCE H	Pacific Bell
	HARDY HAYWOOD	Pacific Bell
	HENRIKSEN RICHARD C	Pacific Bell
	OGLE MIKE	Pacific Bell
	RAPP DAVID	Pacific Bell
	ROSS LLOYD V	Pacific Bell
	SHUBE HOWARD	Pacific Bell
	TUTTOBENE JEWEL	Pacific Bell
	WATSON J	Pacific Bell
	WATSON JOANNE & BARRY	Pacific Bell
1981	ESQUIBEL THOS & SENA	Pacific Telephone
	FERNANDEZ RAUL	Pacific Telephone
	GRACE LAWRENCE H	Pacific Telephone
	HARDY HAYWOOD	Pacific Telephone
	JEMOW CHAS	Pacific Telephone
	JORDAN L	Pacific Telephone
	LA ROCHE PETER	Pacific Telephone
	MATTHIAS KENNETH A	Pacific Telephone
	PAE YOUNG	Pacific Telephone
	PANOMSANARINT CHALOBOL	Pacific Telephone
	PONTEFRACT DENIS	Pacific Telephone
	ROINESTAD FRANK A	Pacific Telephone
	ROSS LLOYD V	Pacific Telephone
	STEPHENS KEITH E	Pacific Telephone
	TUTTOBENE JEWEL	Pacific Telephone
	AGUADO LILLIAN	Pacific Telephone
	CAMERO BERNARDO	Pacific Telephone
1976	Ann Willie	Pacific Telephone
	Grace Lawrence H	Pacific Telephone
	Hammer Edelie	Pacific Telephone
	Han Sungil	Pacific Telephone
	Holmes Erman	Pacific Telephone
	Jackson Cathy Linda	Pacific Telephone

Year	Uses	Source
1976	Jackson Robt	Pacific Telephone
	Nordstrom Darick	Pacific Telephone
	Pontefract Denis	Pacific Telephone
	Ross Lloyd V	Pacific Telephone
	Stanfill Rhonda	Pacific Telephone
	Sunday Rick	Pacific Telephone
	Tuttobene Jewel	Pacific Telephone

1406 N NEW HAMPSHIRE AVE

Year	Uses	Source
1942	PAUL Mary J wid W W	Los Angeles Directory Co.
1929	Bunting Chas G Juanita acct	Los Angeles Directory Co.
1924	MAUER Andw baker h	Los Angeles Directory Co.

1407 N NEW HAMPSHIRE AVE

Year	Uses	Source
1971	Biegler Jean T	Pacific Telephone
1967	Biegler Jean T	Pacific Telephone
1962	Biegler Jean T	Pacific Telephone
1958	Perkins Marshall F	Pacific Telephone
1942	Hoist John R Martha counselor Pub Sch	Los Angeles Directory Co.
1937	Hoist John R Martha counselor Benj Franklin High Scs	Los Angeles Directory Co.
1933	WEBB E Martin photog	Los Angeles Directory Co.
	Hoist John R Martha tchr City Schs	Los Angeles Directory Co.
1929	WEBB E Martin h	Los Angeles Directory Co.
	Hoist John R Martha tchr City Sch	Los Angeles Directory Co.
1924	Webb Ernest M photo h rear	Los Angeles Directory Co.
	Hoist John R tchr h	Los Angeles Directory Co.
	Hanses John A meat ctr r	Los Angeles Directory Co.

1408 N NEW HAMPSHIRE AVE

Year	Uses	Source
1942	FRANCIS Esther sten	Los Angeles Directory Co.
1933	CALLAHAN Thos Florence lab	Los Angeles Directory Co.
1929	MEADE Charlotte Mrs draperywkr	Los Angeles Directory Co.
	KELLER Walter P Winifred statistician Cal Walnut Growers Assn	Los Angeles Directory Co.
1924	Devin J Z h	Los Angeles Directory Co.
	Devin Lawrence F r	Los Angeles Directory Co.

FINDINGS

1409 N NEW HAMPSHIRE AVE

Year	Uses	Source
1929	JANSSEN Marjorie dietitian Clara Barton Memorial Hosp	Los Angeles Directory Co.

1411 N NEW HAMPSHIRE AVE

Year	Uses	Source
1962	Harris Frances L	Pacific Telephone

1412 N NEW HAMPSHIRE AVE

Year	Uses	Source
1942	Ramsdell John	Los Angeles Directory Co.
1937	Mader Hans C	Los Angeles Directory Co.
1933	Lane John R Helen barber	Los Angeles Directory Co.
1929	Kolbe Sophia	Los Angeles Directory Co.
1924	RENNER Etta r	Los Angeles Directory Co.
	Kolbe Sophia h	Los Angeles Directory Co.

1414 N NEW HAMPSHIRE AVE

Year	Uses	Source
1942	CAMPBELL Wm	Los Angeles Directory Co.
1937	Grose Russell Ruth auto mech	Los Angeles Directory Co.
1929	COOK Maysie nurse	Los Angeles Directory Co.
	LEE Evelyn nurse	Los Angeles Directory Co.
1924	Russell Anita clk r	Los Angeles Directory Co.
	SMITH Howard C electr h	Los Angeles Directory Co.

1415 N NEW HAMPSHIRE AVE

Year	Uses	Source
1958	Harris Frances L	Pacific Telephone
1942	EVANS Robt Eliz driver	Los Angeles Directory Co.
	Lacar Maurice L acct	Los Angeles Directory Co.
1937	Hurschler Ruth model	Los Angeles Directory Co.
	Hurschler Sarah clk	Los Angeles Directory Co.
	Lykins Herbt K slsmn Sears Roebuck & Co	Los Angeles Directory Co.
	Hurschler Fred Edna police	Los Angeles Directory Co.
1933	KIMBALL Lloyd E Lucille mgr loan dept United Underwriters Ltd	Los Angeles Directory Co.
	Antony Suzanne	Los Angeles Directory Co.
1929	Blanchard Benj D mgr export sales Pan Am Petroleum Co	Los Angeles Directory Co.

FINDINGS

Year	Uses	Source
1929	OLMSTEAD Jas F Louise miner	Los Angeles Directory Co.
	OLMSTEAD Virginia L designer	Los Angeles Directory Co.
1924	OLMSTEAD Jas F Holland & Olmstead h	Los Angeles Directory Co.
	OLMSTEAD Virginia L r	Los Angeles Directory Co.

1416 N NEW HAMPSHIRE AVE

Year	Uses	Source
2008	CLEOS GUEST HOME	Cole Information Services
2006	MAGLAQUE Salvacon	Haines Company, Inc.
	SHIONYS GUEST	Haines Company, Inc.
	MAGLAQUE Lulslto	Haines Company, Inc.
1990	CLEO S GUEST HOME	Pacific Bell
1986	MOGG LINCOLN	Pacific Bell
1981	MOGG LINCOLN	Pacific Telephone
1976	Iwasaki M M	Pacific Telephone
	Mogg Lincoln	Pacific Telephone
1971	Mogg Lincoln	Pacific Telephone
	Mogg Lincoln	Pacific Telephone
1967	Dillman Hilda L	Pacific Telephone
	Odell Grace K	Pacific Telephone
1962	Humphreys Pearl	Pacific Telephone
1942	HOUGH Orr A Effie dep clk Municipal Court	Los Angeles Directory Co.
1937	HOUGH Marian tchr	Los Angeles Directory Co.
	HOUGH Orr A Effie C dep clk Municipal Court	Los Angeles Directory Co.
1933	Foraker Ethel sten	Los Angeles Directory Co.
	HOUGH Helen H tchr	Los Angeles Directory Co.
	HOUGH Orr A Effie C dep clk Municipal Ct	Los Angeles Directory Co.
1929	HOUGH Eliz C tchr	Los Angeles Directory Co.
	HOUGH Harry M	Los Angeles Directory Co.
	HOUGH Orr A Effie C clk	Los Angeles Directory Co.
1924	HOUGH Elizabeth r	Los Angeles Directory Co.
	HOUGH Harry clk r	Los Angeles Directory Co.
	HOUGH Orr A clk Justice Court h	Los Angeles Directory Co.

1418 N NEW HAMPSHIRE AVE

Year	Uses	Source
1971	Baltzell Sylvia Mrs	Pacific Telephone

FINDINGS

Year	Uses	Source
1967	Baltzell Sylvia Mrs	Pacific Telephone
1962	Aiken Frieda	Pacific Telephone

1419 N NEW HAMPSHIRE AVE

Year	Uses	Source
2006	KOCHOAJuan	Haines Company, Inc.
1990	LEVINE ALICE RHEA	Pacific Bell
1986	LEVINE ALICE RHEA	Pacific Bell
1981	LEVINE ALICE RHEA	Pacific Telephone
1976	Glazer Jeane Mrs	Pacific Telephone
	Levine Alice Rhea	Pacific Telephone
1971	Glazer Jeane Mrs	Pacific Telephone
	Levine Rose Mrs	Pacific Telephone
1967	Glazer Jeane Mrs	Pacific Telephone
1962	Glazer Jeane Mrs	Pacific Telephone
1958	Glazer Jeane Mrs	Pacific Telephone
1942	LEVINE Alice R clk Pub Sch	Los Angeles Directory Co.
	LEVINE Frances artist	Los Angeles Directory Co.
	LEVINE Rose wid Harry	Los Angeles Directory Co.
	LEVINE Winifred	Los Angeles Directory Co.
1937	Atha P Forrest Stella	Los Angeles Directory Co.
	Hover Mary E Mrs	Los Angeles Directory Co.
	Maloney La Vora L actor	Los Angeles Directory Co.
	Phillipson Chas carp	Los Angeles Directory Co.
1933	LEVINE Alice R tchr City Schs	Los Angeles Directory Co.
	LEVINE Francees artist	Los Angeles Directory Co.
	LEVINE Harry Rose	Los Angeles Directory Co.
	LEVINE Jennie typist LAPD	Los Angeles Directory Co.
	LEVINE Sandra sten	Los Angeles Directory Co.
1929	Levine Alice R tchr	Los Angeles Directory Co.
	LEVINE Harry Rose	Los Angeles Directory Co.
	LEVINE Jense sten L A P D	Los Angeles Directory Co.
1924	ANDERSON Percy C Houghton & Anderson h	Los Angeles Directory Co.

1421 N NEW HAMPSHIRE AVE

Year	Uses	Source
2006	No Current Listing	Haines Company, Inc.
1971	Final W V Dr	Pacific Telephone

Year	Uses	Source
1967	Final W V Dr	Pacific Telephone

1317 1/2 N NEW HAMPSHIRE AVE

Year	Uses	Source
1981	DIVINAGRACIA VICKY M	Pacific Telephone

N NEW HAMPSHIRE BLVD

1427 N NEW HAMPSHIRE BLVD

Year	Uses	Source
1929	Mc Call Clarence H Laura A	Los Angeles Directory Co.

N NEW HAMSHIRE AVE

1405 N NEW HAMSHIRE AVE

Year	Uses	Source
1981	BIDDY CHAS	Pacific Telephone

N NOW HAMPSHIRE AVE

1324 N NOW HAMPSHIRE AVE

Year	Uses	Source
1990	MILROY MARK	Pacific Bell

N VERMONT

1305 N VERMONT

Year	Uses	Source
1942	Radstone Fred Olive barber	Los Angeles Directory Co.

1310 N VERMONT

Year	Uses	Source
1942	GILBERT Harry G Lillian M real est	Los Angeles Directory Co.

1313 N VERMONT

Year	Uses	Source
1933	Caron Amos Ada restr	Los Angeles Directory Co.

1314 N VERMONT

Year	Uses	Source
1924	Miller Carl A firemn L A F D r	Los Angeles Directory Co.

FINDINGS

1315 N VERMONT

Year	Uses	Source
1942	Segois Chas A Rena restr	Los Angeles Directory Co.

1322 N VERMONT

Year	Uses	Source
1937	ROGERS Lester B supt Hollywood Hosp	Los Angeles Directory Co.

N VERMONT AVE

1270 N VERMONT AVE

Year	Uses	Source
2013	UHAUL	Cole Information Services
	UHAUL NEIGHBORHOOD DEALER	Cole Information Services
	NALBANDIAN K UNION SERVICE CENTER	Cole Information Services
2008	K NALBANDIAN SERVICE CENTER	Cole Information Services

1300 N VERMONT AVE

Year	Uses	Source
2013	ESHAGHIAN JOSEPH MD	Cole Information Services
	YOUNG GUILLERMO A	Cole Information Services
	MEDICAL CLINIC FOR IMMUNIZATION	Cole Information Services
	AIDS HEALTHCARE FOUNDATION	Cole Information Services
	HEAD & NECK MEDICAL & FACIAL PLASTIC	Cole Information Services
	LAGMAN ROSARIO MD	Cole Information Services
	QUEENSCARE	Cole Information Services
	MCCOMB GORDON J MD	Cole Information Services
	SROUJIEH KHALDOUN MD INC	Cole Information Services
	FARAG SAMY MD	Cole Information Services
	CHOI MYUNGHAE MD	Cole Information Services
	HABIBI MEHDI	Cole Information Services
	LANDIS BRADLEY MD	Cole Information Services
	GLENDALE FOOT & ANKLE PODIATRY CENTE	Cole Information Services
	GONZALES CHARLES DR	Cole Information Services
	ALJAZAYRLY GHASSAN MD	Cole Information Services
	ALTAMED CORP	Cole Information Services
	LOWE GIDEON H III MD	Cole Information Services
	PAUL & ELIZABETH YOO A MEDICAL COR	Cole Information Services

FINDINGS

Year	Uses	Source
2013	PRENATAL CLINIC & WOMENS HEALTH CEN	Cole Information Services
	MEDICAL INSTITUTE OF IMMUNOLOGY AND	Cole Information Services
	SUMMERS JOHN J MD	Cole Information Services
	YEONG K AHN MD	Cole Information Services
	AMERICAN MEDICAL RESPONSE AMR	Cole Information Services
	ARTHRITIS INSTITUTEHOLLYWOOD PRESBY	Cole Information Services
	HOLLYWOOD HEART VASCULAR MEDICAL GRO	Cole Information Services
	MOSSAHEBI A MD	Cole Information Services
	SAMPSON MICHAEL MD	Cole Information Services
	AZIZZADEH JONATHAN MD	Cole Information Services
	CANCIO CAROLYN DDS	Cole Information Services
	HOLLYWOOD PRESBYTERIAN GIFT SHOP	Cole Information Services
	HOLLYWOOD PRESBYTERIAN MEDICAL CENTE	Cole Information Services
	L A HEALTH SCREENING CLINICS INC	Cole Information Services
	KALINDJIAN KRIKOR MD INC	Cole Information Services
	MINAS EDUARD MD	Cole Information Services
	WATCHI RALPH MD	Cole Information Services
	ABDULIAN MISAK H MD	Cole Information Services
	GANDHI SHOBHANA MD FACOG	Cole Information Services
	PALYAN DENTISTRY	Cole Information Services
	SHERMIN LAHIJANI O D	Cole Information Services
	ANGEL OPTIQUE	Cole Information Services
	AYVAZIAN HERMOZ DPM FACFAS QME	Cole Information Services
	KOTOYAN MARCOS MD	Cole Information Services
	PRENATAL MANAGEMENT GROUP LLC	Cole Information Services
	ESHAGHIAN JOSEPH MD	Cole Information Services
	YOUNG GUILLERMO A	Cole Information Services
	MEDICAL CLINIC FOR IMMUNIZATION	Cole Information Services
	AIDS HEALTHCARE FOUNDATION	Cole Information Services
	HEAD & NECK MEDICAL & FACIAL PLASTIC	Cole Information Services
	LAGMAN ROSARIO MD	Cole Information Services
	QUEENSCARE	Cole Information Services
	MCCOMB GORDON J MD	Cole Information Services
	SROUJIEH KHALDOUN MD INC	Cole Information Services

FINDINGS

Year	Uses	Source
2013	FARAG SAMY MD	Cole Information Services
	CHOI MYUNGHAE MD	Cole Information Services
	HABIBI MEHDI	Cole Information Services
	LANDIS BRADLEY MD	Cole Information Services
	GLENDALE FOOT & ANKLE PODIATRY CENTE	Cole Information Services
	GONZALES CHARLES DR	Cole Information Services
	ALJAZAYRLY GHASSAN MD	Cole Information Services
	ALTAMED CORP	Cole Information Services
	LOWE GIDEON H III MD	Cole Information Services
	PAUL & ELIZABETH YOO A MEDICAL COR	Cole Information Services
	PRENATAL CLINIC & WOMENS HEALTH CEN	Cole Information Services
	MEDICAL INSTITUTE OF IMMUNOLOGY AND	Cole Information Services
	SUMMERS JOHN J MD	Cole Information Services
	YEONG K AHN MD	Cole Information Services
	AMERICAN MEDICAL RESPONSE AMR	Cole Information Services
	ARTHRITIS INSTITUTEHOLLYWOOD PRESBY	Cole Information Services
	HOLLYWOOD HEART VASCULAR MEDICAL GRO	Cole Information Services
	MOSSAHEBI A MD	Cole Information Services
	SAMPSON MICHAEL MD	Cole Information Services
	AZIZZADEH JONATHAN MD	Cole Information Services
	CANCIO CAROLYN DDS	Cole Information Services
	HOLLYWOOD PRESBYTERIAN GIFT SHOP	Cole Information Services
	HOLLYWOOD PRESBYTERIAN MEDICAL CENTE	Cole Information Services
	L A HEALTH SCREENING CLINICS INC	Cole Information Services
	KALINDJIAN KRIKOR MD INC	Cole Information Services
	MINAS EDUARD MD	Cole Information Services
	WATCHI RALPH MD	Cole Information Services
	ABDULIAN MISAK H MD	Cole Information Services
	GANDHI SHOBHANA MD FACOG	Cole Information Services
	PALYAN DENTISTRY	Cole Information Services
	SHERMIN LAHIJANI O D	Cole Information Services
	ANGEL OPTIQUE	Cole Information Services
	AYVAZIAN HERMOZ DPM FACFAS QME	Cole Information Services

FINDINGS

Year	Uses	Source
2013	KOTOYAN MARCOS MD	Cole Information Services
	PRENATAL MANAGEMENT GROUP LLC	Cole Information Services
2008	DR SUMMERS EXCHANGE	Cole Information Services
	USC PERINATAL GROUP	Cole Information Services
	MINOR MD JORGE D INC	Cole Information Services
	RALPH WATCHI MD INC	Cole Information Services
	LATIF & MARWAH MESROBIAN MDS	Cole Information Services
	PRENATAL CLINIC JONATHAN AZIZZADEH	Cole Information Services
	GREAT HEALTH MEDICAL SPA	Cole Information Services
	QUEENS CARE FAMILY CLINICS	Cole Information Services
	DR TOWER BUILDING	Cole Information Services
	ABBOTT FAMILY MEDICAL CLINIC	Cole Information Services
	MEHDI HABIBI MD	Cole Information Services
	MICHEL & FARAG MDS	Cole Information Services
	ELIZABETH YOO MD	Cole Information Services
	ROSARIO D LAGMAN MD	Cole Information Services
	HOLLYWOOD HEART & VASCULAR INSTITUTE	Cole Information Services
	ANGEL OPTIQUE	Cole Information Services
	ALAN F ROTHFELD MD	Cole Information Services
	PALYAN DENISTRY	Cole Information Services
	RUZANNA GALFAYAN DDS	Cole Information Services
	AHF HOLLYWOOD HEALTHCARE CENTER	Cole Information Services
	MICHAEL SAMPSON MD	Cole Information Services
	KHALDOUN S SROUJIEH MD	Cole Information Services
	GLENDALE FOOT & ANKLE	Cole Information Services
	LAGMAN ROSARIO MD	Cole Information Services
	GUILLERMO YOUNG	Cole Information Services
	BATNIJI KAMAL MEDICAL CORP	Cole Information Services
	HOLLYWOOD PATHOLOGY MEDICAL GROUP	Cole Information Services
	PROTOTYPES CENTERS FATHER INNVT	Cole Information Services
	FRANCISCAN HEALTH CLINIC	Cole Information Services
	ANTOINE Y MANSOUR MD	Cole Information Services
	QUEENSCARE	Cole Information Services
	FRANK R BARTA JR MD	Cole Information Services
	MARCOS M KOTOYAN MD INC	Cole Information Services

FINDINGS

Year	Uses	Source
2008	MAKABALI GEORGINA L MD INC	Cole Information Services
	L A DENTAL	Cole Information Services
	PALYAN LEVON DDS	Cole Information Services
	HEARTBEAT CARDIOVASCULAR MEDICAL GRO	Cole Information Services
	DR SHERMIN LAHIJANI OPTOMETRIST	Cole Information Services
	ARMAN KASSAVIAN	Cole Information Services
	JOHN J SUMMERS MD	Cole Information Services
	ROBB LEON G MD	Cole Information Services
	JUAN CARLOS RICAURTE MD	Cole Information Services
	YEONG K AHN MD	Cole Information Services
	TIWARI RAJENDRA K MD PROF	Cole Information Services
	GHASSAN AL JAZAYRLY MD INC	Cole Information Services
	EDUARD L MINAS MD	Cole Information Services
	CAROLYN A CANCIO DDS	Cole Information Services
	CHILDRENS HOSPITAL NEUROSURGERY	Cole Information Services
	LA SPECIAL CARE MEDICAL ASSOCS	Cole Information Services
	AHF PHARMACY	Cole Information Services
	DR SUMMERS EXCHANGE	Cole Information Services
	USC PERINATAL GROUP	Cole Information Services
	MINOR MD JORGE D INC	Cole Information Services
	RALPH WATCHI MD INC	Cole Information Services
	LATIF & MARWAH MESROBIAN MDS	Cole Information Services
	PRENATAL CLINIC JONATHAN AZIZZADEH	Cole Information Services
	GREAT HEALTH MEDICAL SPA	Cole Information Services
	QUEENS CARE FAMILY CLINICS	Cole Information Services
	DR TOWER BUILDING	Cole Information Services
	ABBOTT FAMILY MEDICAL CLINIC	Cole Information Services
	MEHDI HABIBI MD	Cole Information Services
	MICHEL & FARAG MDS	Cole Information Services
	ELIZABETH YOO MD	Cole Information Services
	ROSARIO D LAGMAN MD	Cole Information Services
	HOLLYWOOD HEART & VASCULAR INSTITUTE	Cole Information Services
	ANGEL OPTIQUE	Cole Information Services
	ALAN F ROTHFELD MD	Cole Information Services
	PALYAN DENISTRY	Cole Information Services
	RUZANNA GALFAYAN DDS	Cole Information Services

FINDINGS

Year	Uses	Source
2008	AHF HOLLYWOOD HEALTHCARE CENTER	Cole Information Services
	MICHAEL SAMPSON MD	Cole Information Services
	KHALDOUN S SROUJIEH MD	Cole Information Services
	GLENDALE FOOT & ANKLE	Cole Information Services
	LAGMAN ROSARIO MD	Cole Information Services
	GUILLERMO YOUNG	Cole Information Services
	BATNIJI KAMAL MEDICAL CORP	Cole Information Services
	HOLLYWOOD PATHOLOGY MEDICAL GROUP	Cole Information Services
	PROTOTYPES CENTERS FATHER INNVT	Cole Information Services
	FRANCISCAN HEALTH CLINIC	Cole Information Services
	ANTOINE Y MANSOUR MD	Cole Information Services
	QUEENSCARE	Cole Information Services
	FRANK R BARTA JR MD	Cole Information Services
	MARCOS M KOTOYAN MD INC	Cole Information Services
	MAKABALI GEORGINA L MD INC	Cole Information Services
	L A DENTAL	Cole Information Services
	PALYAN LEVON DDS	Cole Information Services
	HEARTBEAT CARDIOVASCULAR MEDICAL GRO	Cole Information Services
	DR SHERMIN LAHIJANI OPTOMETRIST	Cole Information Services
	ARMAN KASSAVIAN	Cole Information Services
	JOHN J SUMMERS MD	Cole Information Services
	ROBB LEON G MD	Cole Information Services
	JUAN CARLOS RICAURTE MD	Cole Information Services
	YEONG K AHN MD	Cole Information Services
	TIWARI RAJENDRA K MD PROF	Cole Information Services
	GHASSAN AL JAZAYRLY MD INC	Cole Information Services
	EDUARD L MINAS MD	Cole Information Services
	CAROLYN A CANCIO DDS	Cole Information Services
	CHILDRENS HOSPITAL NEUROSURGERY	Cole Information Services
	LA SPECIAL CARE MEDICAL ASSOCS	Cole Information Services
	AHF PHARMACY	Cole Information Services
2006	BUILDING	Haines Company, Inc.
	ABDULIANMISAKH	Haines Company, Inc.
	AIDS HEALTHCARE	Haines Company, Inc.
	FNDTN HOLLYWD	Haines Company, Inc.

FINDINGS

Year	Uses	Source
2006	ALJAZAYRLY	Haines Company, Inc.
	GHASSAN MD	Haines Company, Inc.
	ANGEL OPTIQUE ARTHRITm S	Haines Company, Inc.
	INSTITUTE	Haines Company, Inc.
	AYVAZIAN HERMOZ	Haines Company, Inc.
	DPM FACFAS QME	Haines Company, Inc.
	AZIZZADEH	Haines Company, Inc.
	JONATHAN MD	Haines Company, Inc.
	BARTA FRANK RJR	Haines Company, Inc.
	CANCIO CAROLYN	Haines Company, Inc.
	CHOI MYUNGHAE	Haines Company, Inc.
	OR CHARLES	Haines Company, Inc.
	GONZALES ESHAGIAN J	Haines Company, Inc.
	FARAG SAMYMD	Haines Company, Inc.
	GALFAYAN	Haines Company, Inc.
	RUZANNA DDS	Haines Company, Inc.
	GANDHI SHOBHANA	Haines Company, Inc.
	MD FACOG	Haines Company, Inc.
	GLENDLFOOT&	Haines Company, Inc.
	ANKLE PDTRY CNTR	Haines Company, Inc.
	HABIBI MEHDI MD	Haines Company, Inc.
	HEAD&NCKMED&	Haines Company, Inc.
	FCL PLSTC SRGRY	Haines Company, Inc.
	HOLLYWDPRESBY	Haines Company, Inc.
	MED CNTR	Haines Company, Inc.
	HOLLYWD PRESBY	Haines Company, Inc.
	MED CTPHYSCNS	Haines Company, Inc.
	HOLLYWDTLI	Haines Company, Inc.
	INTERNAL	Haines Company, Inc.
	MEDICINE&GASTRO	Haines Company, Inc.
	KAUNDJIAN	Haines Company, Inc.
	KRIKOR	Haines Company, Inc.
	KHERAJ NAUSHAD	Haines Company, Inc.
	ALI MD	Haines Company, Inc.
	KOTOYANMARCOS	Haines Company, Inc.
	KUMAR VASANTH	Haines Company, Inc.
	LAGMAN ROSARIO	Haines Company, Inc.
	LAHIANISHERMIN	Haines Company, Inc.

FINDINGS

Year	Uses	Source
2006	LOWE GIDEON H 3D	Haines Company, Inc.
	MAKABALIRAYMD	Haines Company, Inc.
	MANSOURANTOINE	Haines Company, Inc.
	MANSOUR ANTOINE	Haines Company, Inc.
	MCCOMB J GORDON	Haines Company, Inc.
	MEDICALCLUNIC	Haines Company, Inc.
	FOR IMMUNIZATN	Haines Company, Inc.
	MICHEL MARY MD	Haines Company, Inc.
	MINASEDUARDMD	Haines Company, Inc.
	MOSSAHEBIAMD	Haines Company, Inc.
	PALYAN LEVON DDS	Haines Company, Inc.
	PRENATAL CLINIC&	Haines Company, Inc.
	WMNS HLTH CT	Haines Company, Inc.
	PRENATAL	Haines Company, Inc.
	MANAGEMENT	Haines Company, Inc.
	GROUP LLC	Haines Company, Inc.
	QUEEN OF ANGELS	Haines Company, Inc.
	PRESBY MED	Haines Company, Inc.
	QUEEN OF ANGELS	Haines Company, Inc.
	PRESBY MEDTTY	Haines Company, Inc.
	ROBB LEON G MD	Haines Company, Inc.
	ROBB PAIN MNG	Haines Company, Inc.
	SAMPSON MICHEAL	Haines Company, Inc.
	SHERMIN LAHIJANI	Haines Company, Inc.
	SROUJIEH K MD INC	Haines Company, Inc.
	STERZ RICHARD L	Haines Company, Inc.
	SUMMERSJOHNJ	Haines Company, Inc.
	WATCHI RALPH MD	Haines Company, Inc.
	YOO ELIZABETH	Haines Company, Inc.
	ZARASPE N MD	Haines Company, Inc.
	YOO PAUL MD	Haines Company, Inc.
	YOUNG GUILLERMO	Haines Company, Inc.
1995	Fanous Fikry MD FACOG	Pacific Bell
	Hollywood Prespyterian QAHPMC Physicians Referral Service	Pacific Bell
	Womens Medical Group Inc	Pacific Bell
	Yoo Kijoung	Pacific Bell
	i Yoo Paul MD & Elizabeth Zaraspe MD neurology & acupuncture	Pacific Bell

FINDINGS

Year	Uses	Source
1995	Fanous Fikry MD FACOG	Pacific Bell
	FANOUS FIKRY MD FACOG	Pacific Bell
1991	HOED GLADYS BMD	Pacific Bell
	YOO ELIZABETH ZARASPE MD NEUROLOGIST	Pacific Bell
	YOO PAUL MD & ELIZABETH ZARASPE MD NEUROLOGY & ACUPUNCTURE	Pacific Bell
	Fanous Fikry MDFACOG	Pacific Bell
	Fanrich T&R	Pacific Bell
	Womens Medical Group Inc	Pacific Bell
	Yoo Elizabeth Zaraspe MD neoroiogist	Pacific Bell
	Yoo Paul MD & Elizabeth Zaraspe MD neurology & acupuncture	Pacific Bell
	HOED GLADYS BMD	Pacific Bell
	Hoefener Jill 2783218	Pacific Bell
	Yoo Elizabeth Zaraspe MD neurologist	Pacific Bell
	Yoo Paul MD & Elizabeth Zaraspe MD neurology & acupuncture	Pacific Bell
	Yoo S L LOS ANGELES 3989305	Pacific Bell
1990	SLOAN A DDS	Pacific Bell
	SMYTHE VERNON L MD A PROFESSIONAL CORP	Pacific Bell
	SROUJIEH KHAIDOUN MD INC	Pacific Bell
	STANLEY ROBERT B JR MD	Pacific Bell
	STEINER ROBERT B DMD INC	Pacific Bell
	STENSON ROBT E MD	Pacific Bell
	STERZ RICHARD L MD	Pacific Bell
	STIMPSON CRAIG MD	Pacific Bell
	TER-OHANESSIAN GRIGOR MD	Pacific Bell
	THOMPSON JEROME W MD	Pacific Bell
	TIWARI RAJENDRA K MD	Pacific Bell
	USC HEAD & NECK ASSOCIATES	Pacific Bell
	WADA JERRY K MD GLENDALE HEMATOLOGY & ON COLOGY MEDICAL GROUP	Pacific Bell
	WESTPORT CENTERS INC	Pacific Bell
	WIEGERINK JAMES L MD	Pacific Bell
	WOMEN S MEDICAL GROUP INC	Pacific Bell
	YAMADA SUYENORI MD	Pacific Bell
	YAMAZAKI JAS N MD PHY & SUR	Pacific Bell

FINDINGS

Year	Uses	Source
1990	YOO ELIZABETH MD NEUROLOGY & ACUPUNCTURE	Pacific Bell
	YOO PAUL MD & ELIZABETH ZARASPE MD NEUROLOGY & ACUPUNCTURE	Pacific Bell
	ZAMBRANO OSCAR	Pacific Bell
	FANOUS FIKRY MD FACOG	Pacific Bell
	FARAG SAMY S MD	Pacific Bell
	FISHMAN LAWRENCE S MD	Pacific Bell
	FREEMAN JOHN H MD OPTHPDC	Pacific Bell
	GARCIA GILBERT	Pacific Bell
	GARCIA GILBERT L MD	Pacific Bell
	GELLES DAVID B MD	Pacific Bell
	GERNERT JAS E MD A MEDICAL CORP	Pacific Bell
	GLENDALE HEMATOLOGY & ONCOLOGY MEDICAL GROUP	Pacific Bell
	GOTA CARY H MD	Pacific Bell
	GREEN CROSS MEDICAL GROUP INC	Pacific Bell
	GUNNELL JOHN C MD	Pacific Bell
	HABIBI MEHDI MD	Pacific Bell
	HADJIAN G Y MD	Pacific Bell
	HAMOUI TAHA MD	Pacific Bell
	HAQUE MASOOD MD	Pacific Bell
	HARDY BRIAN E DR PEDIATRIC UROLOGST	Pacific Bell
	HARGETT STEPHEN W MD	Pacific Bell
	HARO CARLOS	Pacific Bell
	HARTMAN DEANE C MD INC	Pacific Bell
	HENSON PAYNE ASSOCIATES	Pacific Bell
	HERNIA CLINIC MEDICAL GROUP	Pacific Bell
	HOED GLADYS B MD	Pacific Bell
	HOLLYWOOD ARTHRITIS & REHAB MED GROUP	Pacific Bell
	HOLLYWOOD ARTHRITIS REHABILITATION MEDICAL GROUP INC	Pacific Bell
	HUDDLESTON HERBERT D MD INC	Pacific Bell
	HUDDLESTON HERBERT MD INC	Pacific Bell
	HUM GILBERT J MD	Pacific Bell
	INOUYE KATHERINE K MD PHY SUR	Pacific Bell
	KRAMER NORBERT E MD	Pacific Bell
	KRULISKY THOS V MD FAPA INC	Pacific Bell

FINDINGS

Year	Uses	Source
1990	LASER ENDOSCOPY MEDICAL GROUP INC	Pacific Bell
	LATIF MOHAMED A	Pacific Bell
	LOS ANGELES EAR MEDICAL GROUP LOS ANGELES OFFICE	Pacific Bell
	MAK ERNEST MD INC	Pacific Bell
	MAKABALI GEORGINA MD	Pacific Bell
	MCCOMB J GORDON MD	Pacific Bell
	MCRAE JOHN A MD	Pacific Bell
	MEDICAL CENTRE OPTICIANS	Pacific Bell
	MERCADO ROSA MD	Pacific Bell
	MICHEL MARY M MD	Pacific Bell
	MINAS EDUARD MD OBSTETRCN	Pacific Bell
	MITCHELL JAS A MD FACOG OBSTETRCS & GYNECLGST	Pacific Bell
	NAHAS ROGER A MD FRCS	Pacific Bell
	NAKASHIMA GEORGE E MD PHY & SUR	Pacific Bell
	NAZIF ALI OBSTETRCS GYNECLGST	Pacific Bell
	NIKKEI PEDIATRIC MEDICAL GROUP INC	Pacific Bell
	NORBERT E KRAMER MD	Pacific Bell
	ODUJINRIN OLUWOLE MD INC HEMATOLOGY & ONCOLOGY	Pacific Bell
	ORPHALI SHAHE MD	Pacific Bell
	PEDIATRIC SURGERY MEDICAL GROUP	Pacific Bell
	PEHLEVANIAN GARO MD	Pacific Bell
	PERRY JOHN WM MD	Pacific Bell
	POSNER CHRISTIAN J MD	Pacific Bell
	QUEEN OF ANGELS HOLLYWOOD PRESBYTERIAN MEDICAL CENTER	Pacific Bell
	RICE DALE H MD	Pacific Bell
	ROBB LEON S MD	Pacific Bell
	ROBB PAIN MANAGEMENT GROUP	Pacific Bell
	ROME SOL MD	Pacific Bell
	ROTHFELD ALAN F MD	Pacific Bell
	RUIZ CARLOS E	Pacific Bell
	SALEM M HADI MD	Pacific Bell
	SILVERBERG ROBERT A MD	Pacific Bell
	SKAGGS BARRY DDS	Pacific Bell

FINDINGS

Year	Uses	Source
1990	ABDULIAN H JACK MD INC	Pacific Bell
	ABDULIAN MISAK H MD	Pacific Bell
	AKIYAMA YOSHIO MD PHY & SUR	Pacific Bell
	ALY SAID DDS	Pacific Bell
	ANAL SURGERTY CLINIC	Pacific Bell
	ANANIAN VAHAN MD	Pacific Bell
	AUSTERLITZ MICHAEL A MD	Pacific Bell
	BARTA FRANK JR MD ORTHPDCS	Pacific Bell
	BATNIJI KAMAL MD	Pacific Bell
	BAYAR MAHMOUD E INC MD	Pacific Bell
	BECKER HENRI G	Pacific Bell
	BOGDON DONALD L MD	Pacific Bell
	BREAST CLINIC MEDICAL GROUP	Pacific Bell
	BRENNAN L PATRICK MD	Pacific Bell
	BROWN BERNICE Z MD INC	Pacific Bell
	CASEY WILLIAM C MD	Pacific Bell
	CERINI FRED V MD	Pacific Bell
	COHEN SEYMOUR R MD INCORPORATED	Pacific Bell
	COOPER BOYD MD	Pacific Bell
	CRITICAL CARE ASSOCIATES	Pacific Bell
	DAVENPORT MARK W MD	Pacific Bell
	DAVITZ JERALD S MD	Pacific Bell
	DWYER RICHARD M MD	Pacific Bell
	EL-ATTAR OSAMAH MD INC	Pacific Bell
	ETEBARI ABBAS MD	Pacific Bell
1986	DAVENPORT MARK W MD	Pacific Bell
	DAVITZ JERALD S MD	Pacific Bell
	DITSWOTH DAVID A MD	Pacific Bell
	DWYER RICHARD M MD	Pacific Bell
	EL-ATTAR OSAMAH MD INC	Pacific Bell
	ETEBARI ABBAS MD	Pacific Bell
	FANOUS FIKRY MD FACOG	Pacific Bell
	FARAG SAMY S MD	Pacific Bell
	FISHMAN LAWRENCE S MD	Pacific Bell
	FREEMAN JOHN H MD OPTHPDC	Pacific Bell
	GARCIA GILBERT	Pacific Bell
	GARCIA GILBERT L MD	Pacific Bell
	GELLER KENNETH A MD	Pacific Bell

FINDINGS

Year	Uses	Source
1986	GELLES DAVID B MD	Pacific Bell
	GERNERT JAS E MD A MEDICAL CORP	Pacific Bell
	GLENDALE HEMATOLOGY & ONCOLOGY MEDICAL GROUP	Pacific Bell
	GOTA CARY H MD	Pacific Bell
	GREGORY & ABDULIAN MEDICAL GROUP	Pacific Bell
	GREGORY GEO MD GREGORY & ABDULIAN MEDICAL GROUP	Pacific Bell
	GUNNELL JOHN C MD	Pacific Bell
	HABIBI MEHDI MD	Pacific Bell
	HAQUE MASOOD MD	Pacific Bell
	HARDY BRIAN E DR PEDIATRIC UROLOGST	Pacific Bell
	HARGETT STEPHEN W MD	Pacific Bell
	HARO CARLOS	Pacific Bell
	HARTMAN DEANE C MD INC	Pacific Bell
	HOED GLADYS B MD	Pacific Bell
	HOED GLADYS B MD	Pacific Bell
	HOED GLADYS B MD	Pacific Bell
	HOED GLADYS B MD	Pacific Bell
	HOLLYWOOD ARTHRITIS & REHAB MED GROUP	Pacific Bell
	HOLLYWOOD ARTHRITIS REHABILITATION MEDICAL GROUP INC	Pacific Bell
	HOLLYWOOD PRESBYTERIAN MEDICAL CENTER	Pacific Bell
	HUDDLESTON HERBERT D MD	Pacific Bell
	HUDDLESTON HERBERT MD INC	Pacific Bell
	HUDDLESTON HERBERT MD INC	Pacific Bell
	HUM GILBERT J MD	Pacific Bell
	KANEGAE THOMAS H MD	Pacific Bell
	KASPAR FRIEDRICH H MD	Pacific Bell
	KATZ ALBERT R MD	Pacific Bell
	KNOX ROZELLA S MD	Pacific Bell
	KRAMER NORBERT E MD INC	Pacific Bell
	KRULISKY THOS V MD INC	Pacific Bell
	KURLANZIK ARTHUR E MD	Pacific Bell
	KWOCK WALTER MD	Pacific Bell
	LASER ENDOSCOPY MEDICAL GROUP INC	Pacific Bell

FINDINGS

Year	Uses	Source
1986	LASER ENDOSCOPY MEDICAL GROUP INC	Pacific Bell
	LATIF MOHAMED A	Pacific Bell
	LOS ANGELES EAR MEDICAL GROUP INC	Pacific Bell
	LOS ANGELES JOINT IMPLANT MEDICAL GROUP	Pacific Bell
	LOWE PHILLIP MD A PROFESSIONAL CORP	Pacific Bell
	MACERI DENNIS R MD	Pacific Bell
	MACERI DENNIS R MD	Pacific Bell
	MAC NEIL DONALD J R MD	Pacific Bell
	MAK ERNEST MD INC	Pacific Bell
	MAKABALI GEORGINA MD	Pacific Bell
	MC COMB J GORDON MD	Pacific Bell
	MCRAE JOHN A MD	Pacific Bell
	MEDICAL CENTRE OPTICIANS	Pacific Bell
	MICHEL MARY M MD	Pacific Bell
	MICHELS ARTHUR G MD	Pacific Bell
	MINAS EDUARD MD OBSTETRCN	Pacific Bell
	MITCHELL JAS A MD FACOG OBSTETRCS & GYNECLGST	Pacific Bell
	MYERS DENTAL LAB	Pacific Bell
	NAHAS ROGER A MD FRCS	Pacific Bell
	NAZIF ALI OBSTETRCS GYNECLGST	Pacific Bell
	NEUROLOGIC ASSOCIATES	Pacific Bell
	NON INVASIVE VASCULAR DIAGNOSTIC CENTER	Pacific Bell
	NORBERT E KRAMER MD INC	Pacific Bell
	PEDIATRIC SURGERY MEDICAL GROUP	Pacific Bell
	PRESBYTERIAN HOLLYWOOD HOSPITAL	Pacific Bell
	RICE DALE H MD	Pacific Bell
	RICE DALE H MD	Pacific Bell
	RIEGEL ROBT DDS	Pacific Bell
	RIGBY E C MD	Pacific Bell
	ROBB LEON G MD	Pacific Bell
	ROBB PAIN MANAGEMENT GROUP	Pacific Bell
	ROME SOL MD	Pacific Bell
	ROSS REX L MD NON INVASIVE VASCULAR DIAGNOSTIC CENTER	Pacific Bell

FINDINGS

Year	Uses	Source
1986	RUFFMAN JOEL D MD	Pacific Bell
	RUIZ CARLOS E	Pacific Bell
	SALEM M HADI MD	Pacific Bell
	SCHUELLER KARLHEINZ P MD	Pacific Bell
	SMYTHE VERNON L MD A PROFESSIONAL CORP	Pacific Bell
	SROUJIEH KHALDOUN MD INC	Pacific Bell
	STANLEY ROBERT B JR MD	Pacific Bell
	STANLEY ROBERT B JR MD	Pacific Bell
	STEINER ROBERT B DMD INC	Pacific Bell
	STERZ RICHARD L MD	Pacific Bell
	TER-OHANESSIAN GRIGOR MD	Pacific Bell
	THOM JOHN G MD & CREHAN ELMER L MD INC	Pacific Bell
	THOMPSON JEROME W MD	Pacific Bell
	TIWARI RAJENDRA K MD	Pacific Bell
	TOMASSIAN VRISH MD	Pacific Bell
	USC HEAD & NECK ASSOCIATES	Pacific Bell
	WADA JERRY K MD GLENDALE HEMATOLOGY & ONCOLOGY MEDICAL GROUP	Pacific Bell
	WESTPORT CENTERS INC	Pacific Bell
	WIEGERINK JAMES L MD	Pacific Bell
	WOMEN S MEDICAL GROUP INC	Pacific Bell
	YAMADA SUYENORI MD	Pacific Bell
	YAMAZAKI JAS N MD & AKIYAMA Y MD INC	Pacific Bell
	YOO ELIZABETH ZARASPE MD NEUROLOGIST	Pacific Bell
	ZAMBRANO OSCAR	Pacific Bell
	A LOS ANGELES JOINT IMPLANT MEDICAL GROUP	Pacific Bell
	ABDULIAN JACK H MD GREGORY & ABDULIAN MEDICAL GROUP	Pacific Bell
	ABDULIAN MISAK H MD	Pacific Bell
	ACADEMIC NEUROLOGY MEDICAL CLINC A P C	Pacific Bell
	ACADEMIC NEUROLOGY MEDICAL CLINC A P C	Pacific Bell
	ALEXANDER ALEXANDER A MD	Pacific Bell
	ALEXANDER ALEXANDER A MD	Pacific Bell
	ALY SAID DDS	Pacific Bell

FINDINGS

Year	Uses	Source
1986	ANANIAN VAHAN MD	Pacific Bell
	AUSTERLITZ MICHAEL A MD	Pacific Bell
	BARRON RODNEY S MD	Pacific Bell
	BARTA FRANK JR MD ORTHPDCS	Pacific Bell
	BATNIJI KAMAL MD	Pacific Bell
	BATNIJI KAMAL MD	Pacific Bell
	BAYAR MAHMOUD E INC MD	Pacific Bell
	BECKER HENRI G	Pacific Bell
	BIRNS JEFFREY W MD	Pacific Bell
	BLACKER MORRIS R MD	Pacific Bell
	BOGDON DONALD L MD	Pacific Bell
	BOSCO PHILIP MD	Pacific Bell
	BRAUTBAR NACHMAN MD	Pacific Bell
	BRENNAN L PATRICK MD	Pacific Bell
	BROWN BERNICE Z MD INC	Pacific Bell
	CASEY WILLIAM C MD	Pacific Bell
	CASTELLANO ANGELA MD FAAP	Pacific Bell
	CERINI FRED V MD A MEDICAL CORP	Pacific Bell
	COHEN SEYMOUR R MD INCORPORATED	Pacific Bell
	COOPER BOYD M D	Pacific Bell
	CRABTREE JAMES A MD LOS ANGELES EAR MEDICAL GROUP INC	Pacific Bell
	CREHAN ELMER L MD & THORN JOHN G MD INC	Pacific Bell
	CRITICAL CARE ASSOCIATES	Pacific Bell
1985	CRABTREE JAMES A MD LOS ANGELES EAR MEDICAL GROUP INC	Pacific Bell
	FANOUS FIKRY MD FACOG	Pacific Bell
	HOED GLADYS B MD	Pacific Bell
	LOS ANGELES EAR MEDICAL GROUP INC	Pacific Bell
	POWERS W HUGH MD LOS ANGELES EAR MEDICAL GROUP INC	Pacific Bell
	Hoefeld K	Pacific Bell
	Los Angeles Office	Pacific Bell
	Los Angeles Office	Pacific Bell
	Sterz Richard L MD	Pacific Bell
	Stet Laboratories	Pacific Bell
	Los Angeles Office	Pacific Bell
	Crabtree John	Pacific Bell

FINDINGS

Year	Uses	Source
1985	Hoed Gladys Bl MD	Pacific Bell
	Hoefeld Albert Arleta	Pacific Bell
	Alexander Alexander A MD	Pacific Bell
	Batniji Kamal Medical Corp	Pacific Bell
	Laser Endoscopy Medical Group Inc	Pacific Bell
	Lowe Phillip MD A Professional Corp	Pacific Bell
	Womens Medical Group Inc	Pacific Bell
	Womens Referral Service Inc POBox 3093 Van Nuys	Pacific Bell
	From San Francisco Telephones Call	Pacific Bell
1981	ABDULIAN JACK H MD GREGORY & ABDULIAN MEDICAL GROUP	Pacific Telephone
	AHMED A M MD	Pacific Telephone
	ALEXANDER ALEXANDER A MD	Pacific Telephone
	BAO KATHERINE S MD	Pacific Telephone
	BATNIJI KAMAL MEDICAL CORP	Pacific Telephone
	BAYAR MAHMOUD E INC MD	Pacific Telephone
	BECHTO CHARLES O MD INC JOINT IMPLANT SURGERY	Pacific Telephone
	BERNSTEIN SAUL M MD INC	Pacific Telephone
	BITASH A F INC MD	Pacific Telephone
	DONALD L MD	Pacific Telephone
	BOWES LARRY D MD	Pacific Telephone
	BRENNAN L PATRICK MD	Pacific Telephone
	BRITTON B HILL MD LOS ANGELES EAR MEDICAL GROUP INC	Pacific Telephone
	BROWN BERNICE Z MD INC	Pacific Telephone
	CARRANZA RENE MD INC	Pacific Telephone
	CASEY WILLIAM C MD	Pacific Telephone
	CASTELLANO ANGELA MD	Pacific Telephone
	CHURUKIAN VAHE MD INC	Pacific Telephone
	COHEN SEYMOUR R MD INCORPORATED	Pacific Telephone
	CRABTREE JAMES A MD LOS ANGELES	Pacific Telephone
	CREHAN ELMER L MD & THOM JOHN G MD INC	Pacific Telephone
	CYROSURGERY MEDICAL CLINIC	Pacific Telephone
	DAVITZ JERALD S MD	Pacific Telephone
	DINSMORE ARTHUR W MD	Pacific Telephone
	DWYER RICHARD M MD	Pacific Telephone

FINDINGS

Year	Uses	Source
1981	EDELBROCK HAROLD H MD BUS	Pacific Telephone
	EL-ATTAR OSAMAH MD INC	Pacific Telephone
	FANOUS FLKRY MD FACOG	Pacific Telephone
	FARAG SAMY S MD	Pacific Telephone
	FIELD MARTIN G MD INC	Pacific Telephone
	FISHMAN LAWRENCE S MD	Pacific Telephone
	FISKE CLAUDE E	Pacific Telephone
	FREEMAN JOHN H MD OPTHPDC	Pacific Telephone
	GARCIA GILBERT L MD	Pacific Telephone
	GELLER KENNETH A MD COHEN SEYMOUR	Pacific Telephone
	GELLES DAVID B MD	Pacific Telephone
	GLENDALE HEMATOLOGY & ONCOLOGY MEDICAL GROUP	Pacific Telephone
	GOTA CARY H MD	Pacific Telephone
	GOTA JOYCE RD	Pacific Telephone
	GREGORY & ABDULIAN MEDICAL GROUP SHERMAN OAKS	Pacific Telephone
	GREGORY GEO MD GREGORY & ABDULIAN MEDICAL GROUP	Pacific Telephone
	GUNNELL JOHN C MD	Pacific Telephone
	HABASHI MAHER F MD	Pacific Telephone
	HAQUE MASOOD MD	Pacific Telephone
	HARTMAN DEANE C MD INC	Pacific Telephone
	HOED GLADYS B MD	Pacific Telephone
	HOLLYWOOD COLLECTION SVC	Pacific Telephone
	HOLLYWOOD PRESBYTERIAN MEDICAL CENTER	Pacific Telephone
	HOROWITZ FRED G MD	Pacific Telephone
	HOROWITZ THOM	Pacific Telephone
	HUDDLESTON HERBERT D MD	Pacific Telephone
	HUM GILBERT J MD	Pacific Telephone
	INDUSTRIAL EAR & HEARING PROBLEMS	Pacific Telephone
	RODOLLO H DR	Pacific Telephone
	JOINT IMPLANT SURGERY & RESEARCH FOUNDATION	Pacific Telephone
	KANEGAE THOMAS H MD	Pacific Telephone
	KING JOHN D MD INC	Pacific Telephone
	KNOX ROZELLA S MD	Pacific Telephone
	KNOX STUART C MD	Pacific Telephone

FINDINGS

Year	Uses	Source
1981	KRAMER NORBERT E MD INC	Pacific Telephone
	KURLANZIK ARTHUR E MD	Pacific Telephone
	LANGE HENRY J MD	Pacific Telephone
	LOS ANGELES EAR MEDICAL GROUP INC	Pacific Telephone
	LUSK HARRY A MD	Pacific Telephone
	MAC NEIL DONALD J R MD	Pacific Telephone
	MC COMB J GORDON MD	Pacific Telephone
	MCRAE JOHN A MD	Pacific Telephone
	MEDICAL CENTRE OPTICIANS	Pacific Telephone
	MEDIGRAPHICS INC	Pacific Telephone
	MEISTRELL M L MD	Pacific Telephone
	MICHEL MARY M MD	Pacific Telephone
	MICKELSON C MD	Pacific Telephone
	MINAS EDUARD MD OBSTETRCN	Pacific Telephone
	MITCHELL JAS A OBSTETRCS & GYNECLGST	Pacific Telephone
	MYERS DENTAL LAB	Pacific Telephone
	MYERS DONALD D DDS PRDTHTCS	Pacific Telephone
	NAMAS ROGER A MD FRCS	Pacific Telephone
	NAJARIAN VARTKES MD	Pacific Telephone
	NATALE RICHARD MD	Pacific Telephone
	NON INVASIVE VASCULAR DIAGNOSTIC CENTER	Pacific Telephone
	NORBERT E KRAMER MD INC	Pacific Telephone
	PEDIATRICS SURGERY MEDICAL GROUP	Pacific Telephone
	PIERCE MAX K MD	Pacific Telephone
	POWERS HUGH MD LOS ANGELES EAR MEDICAL GROUP INC	Pacific Telephone
	PRESBYTERIAN HOLLYWOOD HOSPITAL	Pacific Telephone
	PROFFITT STEVEN M D	Pacific Telephone
	RIGBY E C MD	Pacific Telephone
	RIGBY E C MD	Pacific Telephone
	ROBB LEON G MD	Pacific Telephone
	ROME SOL MD	Pacific Telephone
	ROSS REX L MD NON INVASIVE VASCULAR DIAGNOSTIC CENTER	Pacific Telephone
	SALEM M HADI MD	Pacific Telephone
	SCHMITZ HENRY M D	Pacific Telephone

FINDINGS

Year	Uses	Source
1981	SCHUELLER KARLHEINZ P MD	Pacific Telephone
	SMYTHE VERNON L MD A PROFESSIONAL CORP	Pacific Telephone
	SROUJIEH KHALDOUN MD	Pacific Telephone
	STEINER ROBERT B DMD INC	Pacific Telephone
	THOM JOHN G MD & CREHAN ELMER L MD INC	Pacific Telephone
	THOMPSON ROBERT D DDS	Pacific Telephone
	WIEGERINK JAMES L MD	Pacific Telephone
	WILSON JAMES R MD	Pacific Telephone
	WITT CHARLES B JR MD	Pacific Telephone
	WITT CHAS B JR MD INC	Pacific Telephone
	YAMADA SUYENORI MD	Pacific Telephone
	YAMAZAKI JAS N MD & AKIYAMA Y MD INC	Pacific Telephone
1980	Powers Hugh MD Los Angeles Ear Medical Group Inc	Pacific Telephone
	HOED GLADYS B MD N VERMONT AVE LOS ANGELES	Pacific Telephone
1976	Abdulian Jack H MD Gregory & Abdulian Medical Group	Pacific Telephone
	Anderson Frank M MD	Pacific Telephone
	Batniji Kamal A MD	Pacific Telephone
	BECHTOL CHARLES O MD INC joir implant surgery	Pacific Telephone
	Bresnahan Gerald F MD	Pacific Telephone
	Britton B Hill MD Los Angeles Ear Medical Group Inc	Pacific Telephone
	Brown Bernice Z MD Inc	Pacific Telephone
	Churukian Vahe MD Inc	Pacific Telephone
	Cohen Seymour R MD Incorporated	Pacific Telephone
	Crabtree James A MD Los Angeles Ear Medical Group Inc	Pacific Telephone
	Edelbrock Harold H Md	Pacific Telephone
	Fanous Fikry MD	Pacific Telephone
	Farag Samy S MD	Pacific Telephone
	Fernald John M MD	Pacific Telephone
	Fishman Lawrence S MD	Pacific Telephone
	Fiske Claude E	Pacific Telephone
	Fleming Richard W MD	Pacific Telephone
	Garcia Gilbert MD	Pacific Telephone
	Gay Thos R MD	Pacific Telephone

FINDINGS

Year	Uses	Source
1976	GREGORY & ABDULIAN MEDICAL GROUP	Pacific Telephone
	Gregory Geo MD Gregory & Abdulian Medical Group	Pacific Telephone
	Hartman Deane C MD Inc	Pacific Telephone
	Herrick Robt S MD	Pacific Telephone
	HOLLYWOOD PRESBYTERIAN MEDICAL CENTER	Pacific Telephone
	Horowitz Fred G MD	Pacific Telephone
	Hurt Arthur C III MD Inc	Pacific Telephone
	Innovax Construction Corp	Pacific Telephone
	Irisarri Rodolfo H Dr	Pacific Telephone
	Irisarri Rosita Alfaro	Pacific Telephone
	Knox Stuart C MD	Pacific Telephone
	Kramer Norbert E MD Inc	Pacific Telephone
	Mayer Toby G MD	Pacific Telephone
	Mc Comb J Gordon MD	Pacific Telephone
	Mickelson John C MD	Pacific Telephone
	Myers Dental Lab	Pacific Telephone
	Myers Donald D DDS prsthtcs	Pacific Telephone
	Natale Richard MD	Pacific Telephone
	Norbert E Kramer MD Inc	Pacific Telephone
	Pierce Max K MD A Professional Corp	Pacific Telephone
	Powers Hugh MD Los Angeles Ear Medical Group Inc	Pacific Telephone
	Presbyterian Hollywood Hospital	Pacific Telephone
	Rome Sol MD	Pacific Telephone
	Steiner Robert B oral surgery	Pacific Telephone
	Thom John G MD & Crehan Elmer L MD Inc	Pacific Telephone
	Thompson Robert D DDS	Pacific Telephone
	Wiegerink Jas L MD dermilgst	Pacific Telephone
	Wilson Clinton MD See Hurt Arthur C III MD	Pacific Telephone
	Wilson James MD	Pacific Telephone
	Yamada Suyenori MD	Pacific Telephone
	Yamazaki Jas N MD	Pacific Telephone
1942	Mc INTYRE Darwin E gas sta	Los Angeles Directory Co.
1937	MAYS Ray E gas sta	Los Angeles Directory Co.
1929	Kartoff Martin J gas sta	Los Angeles Directory Co.

FINDINGS

1301 N VERMONT AVE

Year	Uses	Source
2013	HOLLYWOOD COMFORT SHOES	Cole Information Services
2008	HOLLYWOOD COMFORT SHOES	Cole Information Services
	NILO HAIR SYSTEMS	Cole Information Services
1990	BRASHOV DELI RESTAURANT	Pacific Bell
1986	BRASHOV DELI RESTAURANT	Pacific Bell
1981	BRASHOV DELI RESTAURANT	Pacific Telephone
1976	Brashov Dell Restaurant	Pacific Telephone
1971	Johnson Geo Johnsons Pharmacy	Pacific Telephone
	Johnsons Drug Store	Pacific Telephone
	Johnsons Pharmacy	Pacific Telephone
1967	Johnson Geo Johnsons Pharmacy	Pacific Telephone
	Johnsons Pharmacy	Pacific Telephone
1962	Johnsons Drug Store	Pacific Telephone
	Johnsons Pharmacy	Pacific Telephone
1958	Johnson Geo Johnsons Pharmacy	Pacific Telephone
	Johnsons Pharmacy	Pacific Telephone
1942	Glusband Saml Marion drugs	Los Angeles Directory Co.
1937	Glusband Saml Marion drugs	Los Angeles Directory Co.
1933	Glusband Saml Marion drugs	Los Angeles Directory Co.
	NORTH VERMONT PHARMACY Saml Glusband Prescriptions Fountain Service Toilet Articles Hospital Supplies	Los Angeles Directory Co.
1929	Simkin Aaron Rebecca drugs	Los Angeles Directory Co.

1303 N VERMONT AVE

Year	Uses	Source
2013	CONTAINER MART	Cole Information Services
	HOLLYWOOD UNIFORMS CO	Cole Information Services
2008	HOLLYWOOD CEDARS UNIFORM	Cole Information Services
2006	SHOES	Haines Company, Inc.
	CONTAINERMART	Haines Company, Inc.
	CONTAINER MART	Haines Company, Inc.
	HOLLYWD CEDARS	Haines Company, Inc.
	UNIFORMS INC	Haines Company, Inc.
	SAS COMFORT	Haines Company, Inc.
1990	HOLLYWOOD CEDARS EMBROIDERY	Pacific Bell
	HOLLYWOOD CEDARS UNIFORM SHOP	Pacific Bell

FINDINGS

Year	Uses	Source
1986	HOLLYWOOD CEDARS UNIFORM SHOP	Pacific Bell
1981	HOLLYWOOD CEDARS UNIFORM	Pacific Telephone
1976	HOLLYWOOD CEDARS UNIFORM SHDP	Pacific Telephone
1971	Hollywood Cedars Uniform & Lingerie Shop	Pacific Telephone
1967	Hollywood Cedars Uniform & Lingerie Shop	Pacific Telephone
1962	LOreal of Paris hair colrng	Pacific Telephone
1958	Vermont & Fountain Beauty Salon	Pacific Telephone
1942	WILCOX Mollie beauty shop	Los Angeles Directory Co.
1933	Ewens Nathan Rose gro	Los Angeles Directory Co.
1929	Kanamine Thos fruits	Los Angeles Directory Co.
	Proulx J Eug meats	Los Angeles Directory Co.
	Roseman Jos Ethel gro	Los Angeles Directory Co.
1924	Ginsberg Max S Ginsberg & Grossman r	Los Angeles Directory Co.
	Ginsberg & Grossman M S Ginsberg Bert Grossman gro	Los Angeles Directory Co.

1305 N VERMONT AVE

Year	Uses	Source
2013	WENDYS	Cole Information Services
2008	WENDYS	Cole Information Services
2006	HAMBRGRS	Haines Company, Inc.
	FASHIONED	Haines Company, Inc.
	WENDYSOLD	Haines Company, Inc.
1990	WENDY S OLD FASHIONED HAMBURGERS	Pacific Bell
1986	WENDY S OLD FASHIONED HAMBURGERS	Pacific Bell
1981	WENDY S OLD FASHIONED HAMBURGERS	Pacific Telephone
1962	Freds Barber Shop	Pacific Telephone
1958	Freds Barber Shop	Pacific Telephone
1937	Blackwell Edw shoe shiner	Los Angeles Directory Co.
	Redstone Frped R barber	Los Angeles Directory Co.
	Silvers Ward A Lillian barber	Los Angeles Directory Co.
1933	Rakos Alf W barber	Los Angeles Directory Co.
1924	Detjan Herman rest	Los Angeles Directory Co.

FINDINGS

1307 N VERMONT AVE

Year	Uses	Source
2013	BIANCAS DELI	Cole Information Services
	TERA FLOWERS	Cole Information Services
	ALEXANDER LEONARDA DDS	Cole Information Services
	MAKI SALON	Cole Information Services
2008	BIANCAS DELI	Cole Information Services
	TERA FLORA FLOWERS	Cole Information Services
2006	BIANCASDELI	Haines Company, Inc.
	TERA FLOWERS	Haines Company, Inc.
1990	TERA FLORA	Pacific Bell
	NILO GIFT SHOPS	Pacific Bell
	CHELEBYAN MARGARIT	Pacific Bell
1962	Cameo Florist	Pacific Telephone
	Bucker Wm E	Pacific Telephone
1958	Cameo Florists	Pacific Telephone
	Keeler Hannah M	Pacific Telephone
1942	Boynton Anita uniform mfr	Los Angeles Directory Co.
1933	Jaekel Carl W restr	Los Angeles Directory Co.
1929	Proulx J Hector clo clnr	Los Angeles Directory Co.

1309 N VERMONT AVE

Year	Uses	Source
1981	SIMMONS DAVE INS ADJSTR	Pacific Telephone
1962	Miller Air Conditioning & Heating Inc	Pacific Telephone
	Miller Heating & Air Conditioning Inc	Pacific Telephone
1958	Miller Air Conditioning & Heating Co	Pacific Telephone
	Miller Heating & Air Conditioning Co	Pacific Telephone
1942	YOUNG Mar Indy	Los Angeles Directory Co.
1933	See Foon Chin hd Indy	Los Angeles Directory Co.
1929	Anderson Martin J Margt paints	Los Angeles Directory Co.
1924	Gulley John L paints	Los Angeles Directory Co.

1310 N VERMONT AVE

Year	Uses	Source
1995	Langenberg Peter M	Pacific Bell
	Langenberg Peter M	Pacific Bell
1933	GILBERT Harry G Lillian M real est	Los Angeles Directory Co.
1929	GILBERT Harry G Lillian real est	Los Angeles Directory Co.
1924	GILBERT Harry G real est	Los Angeles Directory Co.

FINDINGS

1311 N VERMONT AVE

Year	Uses	Source
1924	Hartzell Ethel nurse r	Los Angeles Directory Co.

1313 N VERMONT AVE

Year	Uses	Source
1962	Korean & Chinsse Herbs	Pacific Telephone
	Imai Nobuo M	Pacific Telephone
1958	Korean & Chinese Herbs	Pacific Telephone
1942	Evitts Guy F May E corsetierre	Los Angeles Directory Co.
1933	Llewellyn Clarence L Mildred radio serv	Los Angeles Directory Co.
1929	Rowland Eug A Hazel plmbr	Los Angeles Directory Co.

1314 N VERMONT AVE

Year	Uses	Source
1967	BAURHYTE MATERNITY CLINIC	Pacific Telephone
1962	Baurhyte Maternity Clinic	Pacific Telephone
1958	Presbyterian Olmsted Memorial Clinic	Pacific Telephone
	Baurhyte Maternity Clinic	Pacific Telephone

1315 N VERMONT AVE

Year	Uses	Source
1962	Charles Hair Stylist	Pacific Telephone
	Universal Cafe	Pacific Telephone
1958	Charles the Hair Stylist	Pacific Telephone
	Universal Cafe	Pacific Telephone
1942	Terkanian Hazel beauty shop	Los Angeles Directory Co.
1937	Rapattoni Alfonso Bertha restrwkr	Los Angeles Directory Co.
	Rapattoni Wm Helen restr	Los Angeles Directory Co.
1933	Caron Clyde waiter	Los Angeles Directory Co.

1321 N VERMONT AVE

Year	Uses	Source
2013	MOLINGIT PRESCILLA JUNI DDS	Cole Information Services
	KWOCK WALTER MD	Cole Information Services
	CASTELO VIRGINIA DDS	Cole Information Services
	CAGATAO DENTAL OFFICEORLANDO A DMD	Cole Information Services
	REYES ASUNCION G DDS	Cole Information Services
	JAMES H DENTAL LAB	Cole Information Services
	MONCADA DENTAL OFFICE	Cole Information Services

FINDINGS

Year	Uses	Source
2013	BAQUIREN PAULINA MD	Cole Information Services
	RODRIGUEZSANTIAGO MYLA DDS	Cole Information Services
2008	CLINICA MEDICAL VT INSTITUTO DE CARD	Cole Information Services
	WARREN MOE	Cole Information Services
	MONCADA MARCELO G	Cole Information Services
	GENERAL DENTISTRY	Cole Information Services
	ARJANG NAIM MD INC	Cole Information Services
	MOLINGIT PRESCILLA JUNI DDS	Cole Information Services
	REYES ASUNCION G DDS	Cole Information Services
	PAULINA M BAQUIRAN MD	Cole Information Services
	ORLANDO A CAGATAO DENTAL OFFICE DMD	Cole Information Services
	MASSOUDI RAMTIN MD	Cole Information Services
	MICHAEL VLADIMIR DDS	Cole Information Services
	MINGQUAN BUSSARAKUM MD	Cole Information Services
	CLINICA VERMONT	Cole Information Services
	CORNELIO C MANZANO JR MD INC	Cole Information Services
	STANLY AMBASS	Cole Information Services
	FRANCISCO CAGATAO DMD	Cole Information Services
2006	BRENTWOOD LABS	Haines Company, Inc.
	ABBOTTFAMILY	Haines Company, Inc.
	MEDICAL CLINIC	Haines Company, Inc.
	ARJANG NAIMMD	Haines Company, Inc.
	BAQUIRAN PAULINA	Haines Company, Inc.
	Bus SARAKUM M MD	Haines Company, Inc.
	CAGATAO DENTAL	Haines Company, Inc.
	OFFICE ORLANDO	Haines Company, Inc.
	CAGATAO F DMD	Haines Company, Inc.
	CKKENTERPISES	Haines Company, Inc.
	GAVADENTLAB	Haines Company, Inc.
	JAMES H DENTAL	Haines Company, Inc.
	MANZANO	Haines Company, Inc.
	CORNELIO C JR MD	Haines Company, Inc.
	MOLINGIT P J DDS	Haines Company, Inc.
	MONCADA	Haines Company, Inc.
	MARCELO G DDS	Haines Company, Inc.
	REYES ASUNCION G	Haines Company, Inc.
	STANLYAMBASS	Haines Company, Inc.

FINDINGS

Year	Uses	Source
2006	VLADIMIR MICHL	Haines Company, Inc.
1995	MOE W ARRE N MD	Pacific Bell
1991	MOE W ARRE N MD	Pacific Bell
	Moechnig Chad	Pacific Bell
1990	AINTABLIAN AGOP MD	Pacific Bell
	CAGATAO FRANCISCO DMD	Pacific Bell
	CAGATAO ORLANDO A DMD	Pacific Bell
	CHANG S DENTAL LAB	Pacific Bell
	FRANCES WANG ACUPUNCTURE	Pacific Bell
	INTEGRATED HEALTH & SOCIAL SERVICES	Pacific Bell
	KAUFMAN EDW PSYCHIATRIC SOCIAL WRKR	Pacific Bell
	KHOURY ANTOINUE G DC	Pacific Bell
	KWOCK WALTER MD	Pacific Bell
	LIM WHA-SIK DDS	Pacific Bell
	MANZANO CORNELIO C JR MD	Pacific Bell
	MOE WARREN MD	Pacific Bell
	MOLINGIT PRESCILLA JUNI DDS	Pacific Bell
	SEGERDAL MICHAEL DDS	Pacific Bell
	VALDE GLORIA V DDS	Pacific Bell
1986	AINTABLIAN AGOP MD	Pacific Bell
	CHANG S DENTAL LAB	Pacific Bell
	CLARK RICHARD N MD INC	Pacific Bell
	DOI NORIO	Pacific Bell
	INTEGRATED HEALTH & SOCIAL SERVICES	Pacific Bell
	KAUFMAN EDW PSYCHIATRIC SOCIAL WRKR	Pacific Bell
	KHOURY ANTOINE G DC	Pacific Bell
	LIM WHA-SIK DDS	Pacific Bell
	LOS FELIZ PHYSICAL THERAPY	Pacific Bell
	MELVIN DENTAL LAB	Pacific Bell
	MOE WARREN MD	Pacific Bell
	MOLINGIT PRESCILLA DMD	Pacific Bell
	SEGERDAL MICHAEL DDS	Pacific Bell
	VALDE GLORIA V DDS	Pacific Bell
1985	MOE W IARRE N MD	Pacific Bell
	Moechal C	Pacific Bell
1981	CAGATAO ORLANDO A DMD	Pacific Telephone

FINDINGS

Year	*Uses*	*Source*
1981	CHACON ANGEL DR CHIRPRCTR	Pacific Telephone
	CHACON MANUEL DR CHIRPRCTR	Pacific Telephone
	CHANG S DENTAL LAB	Pacific Telephone
	CLARK RICHARD N MD INC	Pacific Telephone
	EYE LAB MEDICAL GROUP INC THE	Pacific Telephone
	GEORGE ANTHONY DR CHIRPRCTR	Pacific Telephone
	GUTIERREZ SONNIA	Pacific Telephone
	INTEGRATED HEALTH & SOCIAL SERVICES	Pacific Telephone
	KAUFMAN EDW PSYCHIATRIC SOCIAL WRKR	Pacific Telephone
	LIM JAE SIK DDS	Pacific Telephone
	LIM WHA SIK DDS	Pacific Telephone
	MEDICAL MANAGEMNENT PROFESSIONAL SERVICE	Pacific Telephone
	MELVIN DENTAL LAB	Pacific Telephone
	MOE WARREN MD	Pacific Telephone
	RATHBUN LEX ROLAND DC	Pacific Telephone
	RUGGIERO PEDRO A	Pacific Telephone
	VALDE GLORIA V DDS	Pacific Telephone
1976	Brentwood Labs	Pacific Telephone
	Brentwood Serum Exch	Pacific Telephone
	Clark Richard N MD Inc	Pacific Telephone
	Delmore Edith E	Pacific Telephone
	del Mundo Librada Ida V DDS	Pacific Telephone
	Dinglasan Gloria C DDS	Pacific Telephone
	Gutierrez Sonnia	Pacific Telephone
	Integrated Health & Social Services	Pacific Telephone
	Kaufman Edw psychiatric social wrkr	Pacific Telephone
	Knowles Leroy E DDS	Pacific Telephone
	Kwong Mon Q MD dermtlgst	Pacific Telephone
	Lim Wha Sik DDS	Pacific Telephone
	Lorenzo Alicia S DDS	Pacific Telephone
	Moe Warren MD	Pacific Telephone
	Ruggiero Pedro A	Pacific Telephone
	Valde Gloria V DDS	Pacific Telephone
1971	A B Pharmacy	Pacific Telephone
	Anderson Robt A DDS	Pacific Telephone
	Bartok Magda Dr	Pacific Telephone
	Bartok Thos Dr	Pacific Telephone

FINDINGS

Year	Uses	Source
1971	Brentwood Labs	Pacific Telephone
	Brentwood Serum Exch	Pacific Telephone
	Clark Richard N MD	Pacific Telephone
	Davis Wm	Pacific Telephone
	Evans Robt L Dr	Pacific Telephone
	Hatem Thamer J	Pacific Telephone
	Hunt L Craig	Pacific Telephone
	Knowles Leroy E dntst	Pacific Telephone
	Kwong Mon Q MD dermtlgst	Pacific Telephone
	Moe Warren MD	Pacific Telephone
	Smythe Vernon L MD	Pacific Telephone
	Sward M H Dr podtrst	Pacific Telephone
1967	Anderson Robt A DDS	Pacific Telephone
	Apothecary Doctors	Pacific Telephone
	Bartok Magda Dr	Pacific Telephone
	Bartok Thos Dr	Pacific Telephone
	Brentwood Labs	Pacific Telephone
	Brentwood Serum Exch	Pacific Telephone
	Bushnell Lowell F MD gynecologist	Pacific Telephone
	Clark Richard N MD	Pacific Telephone
	Tissue & Cytology Lab	Pacific Telephone
	Davis F E MD Clinical Laboratory	Pacific Telephone
	Davis Wm	Pacific Telephone
	Doctors Apothecary	Pacific Telephone
	Evans Robt L Dr	Pacific Telephone
	Hackworth L E MD	Pacific Telephone
	Hatern & Davis rl est	Pacific Telephone
	Hatern Thamer J	Pacific Telephone
	Knowles Leroy E dntst	Pacific Telephone
	Moe Warren MD	Pacific Telephone
	Scott Walter orthpdc sur	Pacific Telephone
	Williams J Paul DDS	Pacific Telephone
1962	Anderson Robt A DDS	Pacific Telephone
	Bartok Magda Dr	Pacific Telephone
	Bartok Thos Dr	Pacific Telephone
	Bushnell Lowell F MD gynecologist	Pacific Telephone
	Clark Richard N MD	Pacific Telephone
	Davis Wm	Pacific Telephone

FINDINGS

Year	Uses	Source
1962	Doctors Apothecary	Pacific Telephone
	Hackworth L Edw MD	Pacific Telephone
	Hatem Thamer J	Pacific Telephone
	Knowles Leroy E dntst	Pacific Telephone
	Kramer Norbert E MD	Pacific Telephone
	Moe Warren MD	Pacific Telephone
	Scott Walter orthpdc sur	Pacific Telephone
	Williams J Pasi DDS	Pacific Telephone
1958	Apothecary Doctors	Pacific Telephone
	Barclay Investment Co	Pacific Telephone
	Bushnell Lowell F MD gynecologist	Pacific Telephone
	Clark Richard N MD	Pacific Telephone
	Cooke Chas Edw	Pacific Telephone
	Cotton Bert H MD	Pacific Telephone
	Doctors Apothecary	Pacific Telephone
	Dunn N David DDS	Pacific Telephone
	Hackworth L Edw MD	Pacific Telephone
	Knowles Leroy E dntst	Pacific Telephone
	Moe Warren MD	Pacific Telephone
	Scott Walter orthpdc sur	Pacific Telephone
	Sharpe Walter E MD	Pacific Telephone
	Trachtenberg Jos H Barclay Investment Co	Pacific Telephone
	Young H Mark MD	Pacific Telephone
	Young Mark MD	Pacific Telephone
1956	COTTON BERT H MD LOS ANGELES	Pacific Telephone
1942	SMITH Chas A Sophia	Los Angeles Directory Co.
1937	SMITH Chas A Sophia	Los Angeles Directory Co.
	YODER Rebecca Mrs	Los Angeles Directory Co.
1933	SMITH Chas A Sophia slsmn	Los Angeles Directory Co.
1929	SMITH Aaron M lab r	Los Angeles Directory Co.
	SMITH Chas A Sophia h	Los Angeles Directory Co.
1924	SMITH Aaron M slsmn r	Los Angeles Directory Co.
	SMITH Chas A h	Los Angeles Directory Co.

1322 N VERMONT AVE

Year	Uses	Source
1971	HOLLYWOOD PRESBYTERIAN HOSPITAL	Pacific Telephone

FINDINGS

Year	Uses	Source
1971	Hollywood Presbyterian Hospital Gift And Flower Shop	Pacific Telephone
	PRESBYTERIAN HOLLYWOOD HOSPITAL	Pacific Telephone
1967	Ear & Eye Hospital of L A	Pacific Telephone
	EYE & EAR HOSPITAL OF L A	Pacific Telephone
	GOODHEW AMBULANCE SERV Hollywood Ofc	Pacific Telephone
	HOLLYWOOD HOSPITAL Hollywood Presbyterlan Hospital Olmsted Memorial	Pacific Telephone
	Hollywood PRESBYTERIAN HOSPITAL OLMSTED MEMORIAL	Pacific Telephone
	L A EYE & EAR HOSPITAL INC	Pacific Telephone
	Presbyterian Hospital Hollywood	Pacific Telephone
	PRESBYTERIAN HOSPITAL LMSTED MEMORIAL	Pacific Telephone
1962	Apothecary Doctors	Pacific Telephone
	Ear & Eye Hospital of L A	Pacific Telephone
	Eye & Ear Hospital of L A	Pacific Telephone
	Hollywood Ofc	Pacific Telephone
	GOODHEW AMBULANCE SERV	Pacific Telephone
	HOLLYWOOD HOSPITAL Hollywood Presbyterian Hospital Olmsted Memorial	Pacific Telephone
	L A Eye & Ear Hospital Inc	Pacific Telephone
	Presbyterian Hospital Hollywood	Pacific Telephone
	PRESBYTERIAN HOSPITAL OLMSTED MEMORIAL	Pacific Telephone
1958	Hollywood Ofc	Pacific Telephone
	Goodhews Ambulance Seav	Pacific Telephone
	Hollywood Hospital	Pacific Telephone
	HOLLYwood PRESBYTERIAN HOSPITAL	Pacific Telephone
	PRESBYTERIAN HOSPITAL OLMSTED MEMORIAL	Pacific Telephone
1937	ROUNTREE Willis S bus mgr Hollywood Hosp	Los Angeles Directory Co.
	Model Jake Indywkr	Los Angeles Directory Co.
	HOLLYWOOD HOSPITAL L B Rogers MD Supt Graduate Nurses Only Private Ambulance Service	Los Angeles Directory Co.
	EVANS Edwin porter	Los Angeles Directory Co.
1933	KIRBY Harry W B phys Gen Hosp	Los Angeles Directory Co.
	HOLLYWOOD HOSPITAL E G Glenn Business Mgr	Los Angeles Directory Co.

FINDINGS

Year	Uses	Source
1933	Dodd Abbey H interne Gen Hosp	Los Angeles Directory Co.
	HOLLYWOOD Clara Barton Memorial Hosptial Assn E G Palmer pres E Glenn bus mgr	Los Angeles Directory Co.
1929	HOLLYWOOD CLARA BARTON MEMORIAL HOSPITAL	Los Angeles Directory Co.
	WARREN Jos W Eleanor phys	Los Angeles Directory Co.

1331 N VERMONT AVE

Year	Uses	Source
1942	HOOPER Raymond M gas sta	Los Angeles Directory Co.
1937	Mc Call Clarence H Laura gas sta	Los Angeles Directory Co.
1933	WESTPHAL Corinne gas sta	Los Angeles Directory Co.
1929	Miays Elias Nabiha gas sta	Los Angeles Directory Co.

1362 N VERMONT AVE

Year	Uses	Source
1942	Brady Rose M waiter	Los Angeles Directory Co.

1400 N VERMONT AVE

Year	Uses	Source
1980	Sudden Infant Death Syndrome Foundation Nat! Greater L A Chapter	Pacific Telephone
1962	Austin Dale W Dr Evans Robt L Dr	Pacific Telephone
	Brentwood Labs	Pacific Telephone
	Brentwood Serum Exch	Pacific Telephone
	Evans Robt L Dr	Pacific Telephone
	Greaney E M Jr MD	Pacific Telephone
	Hartman Sherman W MD	Pacific Telephone
	Larson Scott P Dr	Pacific Telephone
	Pearson Emmet A MD	Pacific Telephone
	Rusche Carl MD	Pacific Telephone
	Snyder W H Jr MD	Pacific Telephone
	Wong Ronald Jas Dr DDS	Pacific Telephone
1958	Snyder W H Jr MD	Pacific Telephone
	Rusche Carl MD	Pacific Telephone
	Pearson Emmet A MD	Pacific Telephone
	Leon R O Dr	Pacific Telephone
	Larson Scott P Dr	Pacific Telephone
	Johnston Paul W MD	Pacific Telephone
	Greaney E M Jr MD	Pacific Telephone

Year	Uses	Source
1958	Evans Robt L Dr Austin Dale W	Pacific Telephone
	Austin Dale W	Pacific Telephone
	Austin Elizabeth Dr	Pacific Telephone

1401 N VERMONT AVE

Year	Uses	Source
2013	HOLLYWOOD VERMONTSUNSET TRAVELODGE	Cole Information Services
	TRAVELODGE HOLLYWOODVERMONT SUNSET	Cole Information Services
2006	HOLLYWD	Haines Company, Inc.
	TRAVELODGE	Haines Company, Inc.
	PATELNayam	Haines Company, Inc.
	SUNSET	Haines Company, Inc.
	TRAVELODGE	Haines Company, Inc.
	SUNSETVERMONT	Haines Company, Inc.
	TRAVELODGE	Haines Company, Inc.
	TRAVELODGE	Haines Company, Inc.
	VERMONT SUNSET	Haines Company, Inc.
	TRAVELODGE	Haines Company, Inc.
	VT TRAVELODGE	Haines Company, Inc.
1990	TRAVELODGE	Pacific Bell
	VERMONT SUNSET TRAVELODGE	Pacific Bell
1986	TRAVELODGE	Pacific Bell
	VERMONT SUNSET TRAVELODGE	Pacific Bell
1981	TRAVELODGE	Pacific Telephone
	VERMONT SUNSET TRAVELODGE	Pacific Telephone
1976	TRAVELODGE For Out Of Town Reservations Call	Pacific Telephone
	Vermont Sunset	Pacific Telephone
	Vermont Sunset Trve Lodge	Pacific Telephone
1971	Vermont Sunset Travelodge	Pacific Telephone
1967	TRAVELODGE MOTELS	Pacific Telephone
	Vermont Sunset Travelodge	Pacific Telephone
1962	Davies Morgan S	Pacific Telephone
	TRAVELODGE VERMONT SUNSET	Pacific Telephone
	Vermont Sunset Travelodge	Pacific Telephone
1958	Travelodge Vermont Sunset	Pacific Telephone
	Vermont Sunset Travelodge	Pacific Telephone

FINDINGS

1402 N VERMONT AVE

Year	Uses	Source
2008	VALDE DENTAL CORP	Cole Information Services
1971	Simpson Wm Construction Co	Pacific Telephone

1407 N VERMONT AVE

Year	Uses	Source
2013	SMART PROSTHETICS ORTHOTICS	Cole Information Services
	ARJANG NAIM MD INC	Cole Information Services
2008	VERMONT HEALTHCARE CENTER	Cole Information Services
	JESSE J LICUANAN MD	Cole Information Services
	ARJAN NAIM MD	Cole Information Services
2006	LICUANANJESSE	Haines Company, Inc.
1990	LOS FELIZ PHYSICAL THERAPY	Pacific Bell
	DOI NORIO RPT	Pacific Bell
1986	MILLER ALDEN H MD	Pacific Bell
1981	MILLER ALDEN H MD	Pacific Telephone
1976	Miller Alden H MD	Pacific Telephone
1971	Miller Alden H MD	Pacific Telephone
1967	Miller Alden H MD	Pacific Telephone
1962	Miller Alden H MD	Pacific Telephone
1958	Colclazer John F Psychological Clinic Associates	Pacific Telephone
	Integrators Foundation	Pacific Telephone
	Ommanney Pierce C Psychological Clinic Associates	Pacific Telephone
	Philipp Paul Psychological Clinic Associates	Pacific Telephone
	Psychological Clinic Associates	Pacific Telephone
	Steinberg Martin Psychological Clinic Associates	Pacific Telephone

1408 N VERMONT AVE

Year	Uses	Source
1962	L A Child Guidance Clinic	Pacific Telephone
	Child Guidance Clinic of L A	Pacific Telephone
1958	L A Child Guidance Clinic	Pacific Telephone

1410 N VERMONT AVE

Year	Uses	Source
1937	Kerr Henry W clo clnr	Los Angeles Directory Co.

Year	Uses	Source
1929	Crescent City Sales Co L H Sansiper pres real est	Los Angeles Directory Co.

1411 N VERMONT AVE

Year	Uses	Source
1971	Miller A Scott	Pacific Telephone
1962	KARLS SHOE STORES Los Angeles Stores	Pacific Telephone

1412 N VERMONT AVE

Year	Uses	Source
1967	CHILDRENS HOSPITAL OF LOS ANGELES	Pacific Telephone
	Gift & Salvage Shop	Pacific Telephone
1962	Convalescent Home	Pacific Telephone
	Gift & Salvage Shop	Pacific Telephone
1958	Convalescent Home	Pacific Telephone
	Gift & Salvage Shop	Pacific Telephone
1933	Gantert Alf Lora mfrs agt	Los Angeles Directory Co.
1929	STANDARD Metal Weather Strip Co Alf Gantert mgr	Los Angeles Directory Co.
	STANDARD Weather Strip Co Alf Gantert mgr	Los Angeles Directory Co.

1414 N VERMONT AVE

Year	Uses	Source
1937	Urell John P chemist	Los Angeles Directory Co.
1929	MORRELL Marion florist	Los Angeles Directory Co.

1415 N VERMONT AVE

Year	Uses	Source
2013	THAI MASAYA	Cole Information Services
	VALDE DENTAL CORP	Cole Information Services
2008	EAT N JOY RESTAURANT	Cole Information Services
2006	VALDE DENTAL	Haines Company, Inc.
	RESTURANT	Haines Company, Inc.
	EATNJOY	Haines Company, Inc.
1990	SHIN SHIN MANDARIN RESTAURANT	Pacific Bell
1986	SHIN SHIN MANDARIN RESTAURANT	Pacific Bell
1981	SHIN SHIN MANDARIN RESTAURANT	Pacific Telephone
1976	Quick Tray Cafeteria	Pacific Telephone
1971	Fisher Marshall S Fisher & Fisher accts	Pacific Telephone

Year	Uses	Source
1971	Fisher Jack Fisher & Fisher accts	Pacific Telephone
	Fisher & Fisher accts	Pacific Telephone
	Fisher & Fisher accts	Pacific Telephone
	Fisher Ruby Fisher & Fisher accts	Pacific Telephone
1967	Fisher Ruby Fisher & Fisher accts	Pacific Telephone
	Fisher Marshall S Fisher & Fisher accts	Pacific Telephone
	Fisher Jack Fisher & Fisher accts	Pacific Telephone
	Fisher & Fisher accts	Pacific Telephone
	Fisher & Fisher accts	Pacific Telephone

1416 N VERMONT AVE

Year	Uses	Source
1942	ISOM Mime Mrs instmnt repr	Los Angeles Directory Co.
1937	Isom Leslie C Mame surgical instruments	Los Angeles Directory Co.

1417 N VERMONT AVE

Year	Uses	Source
2008	BOTICA SAN JOSE PHARMACY	Cole Information Services
2006	BOTICASAN JOSE	Haines Company, Inc.
1990	ALLIANCE REALTY CONSTRUCTION & ENERGEX INDUSTRIES	Pacific Bell
	ENERGEX INDUSTRIES	Pacific Bell
	LAMILA INDUSTRIES	Pacific Bell
1986	ALLIANCE REALTY CONSTRUCTION & ENERGEX INDUSTRIES	Pacific Bell
	ENERGEX INDUSTRIES	Pacific Bell
	LAMILA INDUSTRIES	Pacific Bell
	ST JAMES IN-FRAMERY	Pacific Bell
	WORTHINGTON OFC MACHINE CO	Pacific Bell
1981	ALLIANCE REALTY & CONSTRUCTION CO	Pacific Telephone
	WORTHINGTON OFC MACHINE CO	Pacific Telephone
1976	Diversified Travel Agency	Pacific Telephone
	Smart Set Uniform Fashion Center	Pacific Telephone
	Worthington Ofc Machine Co	Pacific Telephone
1971	Worthington Ofc Machine Co	Pacific Telephone
1967	Liana of Waikiki	Pacific Telephone
	Worthington Ofc Mach Co	Pacific Telephone
1962	Worthington Ofc Mach Co	Pacific Telephone
1958	So California Permanente Medical Group Physicians Ofcs	Pacific Telephone

FINDINGS

1418 N VERMONT AVE

Year	Uses	Source
1962	Mint Beauty Shop	Pacific Telephone
1958	Mint Beauty Shop	Pacific Telephone

1420 N VERMONT AVE

Year	Uses	Source
1942	WESTERN Surgical Supply Co Ltd F J Schneider pres Rich Amori v pres Norma M Seiler sec J S Napier treas	Los Angeles Directory Co.
1937	HOLLYWOOD Surgical Supply Co S B Golden pres Ralph Smith v pres P C Jackson sec treas phys and hospital supos	Los Angeles Directory Co.
1933	HOLLYWOOD Surgical Supply Co Ltd S B Golden pres	Los Angeles Directory Co.
1929	GOLDEN Grace slsldy	Los Angeles Directory Co.
	GOLDEN Sidney B Grace br mgr Western Surgical Supp Co	Los Angeles Directory Co.
	WESTERN Surgical Supply Co F J Schneider	Los Angeles Directory Co.

1422 N VERMONT AVE

Year	Uses	Source
1962	Annes The Uniform Specialty Shop	Pacific Telephone
1958	Annes The Uniform Specialty Shop	Pacific Telephone
1929	Halpren Dora drsmkr	Los Angeles Directory Co.
	Halpern Dora drsmkr	Los Angeles Directory Co.

1424 N VERMONT AVE

Year	Uses	Source
1933	AMERICAN Hospital Service E G Marshall mgr	Los Angeles Directory Co.

1426 N VERMONT AVE

Year	Uses	Source
1942	Llewellyn Clarence L Mildred radios	Los Angeles Directory Co.
1937	Llewellyn Clarence L Mildred M radios	Los Angeles Directory Co.
1929	BINNIES GIFT SHOP Mrs Robina M Bliss Greeting Cards Gifts Circulating Library	Los Angeles Directory Co.
1924	Kodama T nursery	Los Angeles Directory Co.

1428 N VERMONT AVE

Year	Uses	Source
1942	Gilner Wm Bessie clo clnr	Los Angeles Directory Co.

Year	Uses	Source
1937	Lepel High Frequency Co Jack Hurd mgr physiotherapy equipment	Los Angeles Directory Co.
1933	Kroll Ida Mrs clo clnr	Los Angeles Directory Co.
1929	Kroll Reuben Ida clo clnr	Los Angeles Directory Co.

1430 N VERMONT AVE

Year	Uses	Source
1942	GREEN David Celia auto parts	Los Angeles Directory Co.
1929	Alma Vista Cosmetique Co Madame Alma Chase mgr cosmetic mfrs	Los Angeles Directory Co.
	ALMA VITA SALON DE BEAUTE Madame Alma Chase Mgr Faces Remodeled Without Surgery or Peeling by the Exclusive Alma Vita Process Endorsed by Leading Beauty Culturists Screen	Los Angeles Directory Co.

1432 N VERMONT AVE

Year	Uses	Source
1942	Singer Jos F mech	Los Angeles Directory Co.
	Haroutunian Yessayi H Margt barber	Los Angeles Directory Co.
1937	Singer Ruby Mrs beauty shop	Los Angeles Directory Co.
1933	Haroutunian Yessayi H barber	Los Angeles Directory Co.

1434 N VERMONT AVE

Year	Uses	Source
1942	THOMAS Eva Mrs uniforms	Los Angeles Directory Co.
1937	THOMAS Eva H Mrs drygds	Los Angeles Directory Co.

N VERNONT AVE

1300 N VERNONT AVE

Year	Uses	Source
1986	POWERS W HUGH MD LOS ANGELES EAR MEDICAL GROUP INC LOS ANGELES OFFICE	Pacific Bell

NEW HAMPSHIRE AVE

1311 NEW HAMPSHIRE AVE

Year	Uses	Source
1986	ALLEYNE VEMON	Pacific Bell

FINDINGS

1320 NEW HAMPSHIRE AVE

Year	Uses	Source
1933	SHELDON Cath wid H J	Los Angeles Directory Co.

1324 NEW HAMPSHIRE AVE

Year	Uses	Source
1976	Perez Carmen	Pacific Telephone
1933	JONES Wm brber	Los Angeles Directory Co.

1331 NEW HAMPSHIRE AVE

Year	Uses	Source
1929	DOHERTY Jean nurse	Los Angeles Directory Co.

1334 NEW HAMPSHIRE AVE

Year	Uses	Source
1924	h	Los Angeles Directory Co.

1335 NEW HAMPSHIRE AVE

Year	Uses	Source
1981	PEARSON HOWARD W MRS	Pacific Telephone

1339 NEW HAMPSHIRE AVE

Year	Uses	Source
1924	WILLIAMS Dolphus clk h	Los Angeles Directory Co.

1345 NEW HAMPSHIRE AVE

Year	Uses	Source
1929	Haberbosch Eliz Mrs	Los Angeles Directory Co.

1412 NEW HAMPSHIRE AVE

Year	Uses	Source
1924	EDWARDS Edwd J meat ctr r	Los Angeles Directory Co.

1413 NEW HAMPSHIRE AVE

Year	Uses	Source
1924	Casler Jessie Mrs h	Los Angeles Directory Co.

1419 NEW HAMPSHIRE AVE

Year	Uses	Source
1937	BACON Gertrude wid J H	Los Angeles Directory Co.
1933	CONNORS John Elaine clk	Los Angeles Directory Co.

FINDINGS

NEW HAMPSHIRE AVE N

1304 NEW HAMPSHIRE AVE N

Year	*Uses*	*Source*
2000	BALAGOT Lemuel	Haines & Company

1310 NEW HAMPSHIRE AVE N

Year	*Uses*	*Source*
2000	BABAZADEH Ebrahim	Haines & Company
1951	N New Hamp Kaufman M r	Pacific Telephone & Telegraph Co.

1311 NEW HAMPSHIRE AVE N

Year	*Uses*	*Source*
2000	XXXX	Haines & Company

1312 NEW HAMPSHIRE AVE N

Year	*Uses*	*Source*
1951	N New Hamp Bolin Cora r	Pacific Telephone & Telegraph Co.

1314 NEW HAMPSHIRE AVE N

Year	*Uses*	*Source*
1951	N New Hamp Murray Frances M r	Pacific Telephone & Telegraph Co.

1317 NEW HAMPSHIRE AVE N

Year	*Uses*	*Source*
2000	UPTON Ruth	Haines & Company
1951	N New Hampshr Av Ruiz Amparo	Pacific Telephone & Telegraph Co.
	N New Hampshr Av Maurer Charlotte Mrs	Pacific Telephone & Telegraph Co.

1318 NEW HAMPSHIRE AVE N

Year	*Uses*	*Source*
2000	PRASERTBHAKD N	Haines & Company
1951	N New Hamp Stoler Harry r	Pacific Telephone & Telegraph Co.

1319 NEW HAMPSHIRE AVE N

Year	*Uses*	*Source*
2000	UPTON Ruth	Haines & Company
1951	N New Hamp Fox Allen C r	Pacific Telephone & Telegraph Co.

1323 NEW HAMPSHIRE AVE N

Year	*Uses*	*Source*
2000	MENRIJE Filipina	Haines & Company

FINDINGS

Year	Uses	Source
2000	LEGASPI Faustino	Haines & Company
1951	N New Hampshr Foster B H r	Pacific Telephone & Telegraph Co.

1324 NEW HAMPSHIRE AVE N

Year	Uses	Source
2000	APARTMENTS GAMEZ Madelaine A	Haines & Company
	GUNN Rosalia	Haines & Company
	KOVACS Imre	Haines & Company
	MAGNO Salud	Haines & Company
	PEREZ Maria Carmen	Haines & Company
	REYES Inneo M	Haines & Company
	TOMICICH Philip	Haines & Company
1951	N New Hamp New Hampshire Apts	Pacific Telephone & Telegraph Co.
	Gerhart Charlotte Mrs r	Pacific Telephone & Telegraph Co.
	McKenzie Maude	Pacific Telephone & Telegraph Co.
	Hunter Margaret r	Pacific Telephone & Telegraph Co.
	McFalls Gloria	Pacific Telephone & Telegraph Co.
	Hubbel Beverly r	Pacific Telephone & Telegraph Co.
	Chamberlin Paul Damon r	Pacific Telephone & Telegraph Co.
	Lundale Charlotte r	Pacific Telephone & Telegraph Co.
	Ratner Mary r	Pacific Telephone & Telegraph Co.
	MacDonald Odber M r	Pacific Telephone & Telegraph Co.
	Cunrath Ethel J r	Pacific Telephone & Telegraph Co.
	Richardson Douglas	Pacific Telephone & Telegraph Co.
	Bhend Olga E r	Pacific Telephone & Telegraph Co.
	Fenny Gertrude M r	Pacific Telephone & Telegraph Co.
	Resnick Frances r	Pacific Telephone & Telegraph Co.
	Simpson Laura E	Pacific Telephone & Telegraph Co.
	Rawson Muriel A	Pacific Telephone & Telegraph Co.

1325 NEW HAMPSHIRE AVE N

Year	Uses	Source
2000	XXXX	Haines & Company
1951	N New Hamp Goldenberg Aaron A r	Pacific Telephone & Telegraph Co.

1326 NEW HAMPSHIRE AVE N

Year	Uses	Source
2000	XXXX	Haines & Company

FINDINGS

1328 NEW HAMPSHIRE AVE N

Year	Uses	Source
2000	CORDEBARD Natalie K	Haines & Company
1951	N New Hampshr Av Rollins Cuthbert r	Pacific Telephone & Telegraph Co.

1329 NEW HAMPSHIRE AVE N

Year	Uses	Source
2000	CALAYCAY Francy C	Haines & Company
	AGARIN Bemardina	Haines & Company
1951	N New Hamp Mazet Herman F r	Pacific Telephone & Telegraph Co.

1334 NEW HAMPSHIRE AVE N

Year	Uses	Source
2000	LEGASPI Faustino	Haines & Company
	LEGASPI Paciencia	Haines & Company

1335 NEW HAMPSHIRE AVE N

Year	Uses	Source
2000	XXXX	Haines & Company
1951	N New Hampshr Av Manchester Jeanette Mrs r	Pacific Telephone & Telegraph Co.
	N New Hampshr Av Manchester Wayland r	Pacific Telephone & Telegraph Co.

1336 NEW HAMPSHIRE AVE N

Year	Uses	Source
2000	XXXX	Haines & Company
1951	Erieg Geo r	Pacific Telephone & Telegraph Co.
	N New Hamp	Pacific Telephone & Telegraph Co.
	Scott Victor r	Pacific Telephone & Telegraph Co.

1337 NEW HAMPSHIRE AVE N

Year	Uses	Source
2000	XXXX	Haines & Company
1951	N New Hampshr Av Jameson Florence r	Pacific Telephone & Telegraph Co.
	N New Hampshr Foster Rose Mrs r	Pacific Telephone & Telegraph Co.

1338 NEW HAMPSHIRE AVE N

Year	Uses	Source
1951	N New Hampshr Av Haviland Cecil L r	Pacific Telephone & Telegraph Co.
	N New Hampshr Av Fleming John r	Pacific Telephone & Telegraph Co.

FINDINGS

1339 NEW HAMPSHIRE AVE N

Year	Uses	Source
2000	KARAKOULIAN Hakop	Haines & Company
	ADAMIAN Nerses	Haines & Company
1951	N New Hamp Babcock Helen Mrs r	Pacific Telephone & Telegraph Co.

1341 NEW HAMPSHIRE AVE N

Year	Uses	Source
2000	NEW HAMPSHIRE AV N 90027 CONT	Haines & Company
	XXXX	Haines & Company
1951	N New Hampshr Av Warnecke Gene H r	Pacific Telephone & Telegraph Co.

1343 NEW HAMPSHIRE AVE N

Year	Uses	Source
2000	AMBARTSUNYAN Romella	Haines & Company
1951	N New Hamp Lansu Walter J r	Pacific Telephone & Telegraph Co.

1345 NEW HAMPSHIRE AVE N

Year	Uses	Source
2000	XXXX	Haines & Company
1951	N New Hamp Severns Chas J r	Pacific Telephone & Telegraph Co.

1402 NEW HAMPSHIRE AVE N

Year	Uses	Source
1951	N New Hampshr Av Chavin L r	Pacific Telephone & Telegraph Co.

1403 NEW HAMPSHIRE AVE N

Year	Uses	Source
2000	XXXX	Haines & Company
1951	N New Hamp Skiles J W r	Pacific Telephone & Telegraph Co.

1405 NEW HAMPSHIRE AVE N

Year	Uses	Source
2000	PERDOMO Ramon De	Haines & Company
	ALEXANDER Thomas	Haines & Company
	HART Steve	Haines & Company
	HART Sioux	Haines & Company
	GRACE Lawrence H 323 863a 872	Haines & Company
	ESPINOSA Angelica S	Haines & Company
	DABBOUSSI Mohamed	Haines & Company
	CASTILLO Noe	Haines & Company

FINDINGS

Year	Uses	Source
2000	BOHORQUEZ Victor	Haines & Company
	BARAHONA Mercedalia De	Haines & Company
	MARTINEZ Saul	Haines & Company
	A RELIABLE CARPET CLEANING CO	Haines & Company
	APARTMENTS	Haines & Company
	WATSON Barry	Haines & Company
	TREJO Julia 323 864 SG	Haines & Company
	SANCHEZ Ana Elizabeth 223 644 C	Haines & Company

1407 NEW HAMPSHIRE AVE N

Year	Uses	Source
2000	XXXX	Haines & Company
1951	N New Hamp Hoist John R r	Pacific Telephone & Telegraph Co.

1408 NEW HAMPSHIRE AVE N

Year	Uses	Source
1951	N New Hamp Hatch Irene Mrs r	Pacific Telephone & Telegraph Co.

1412 NEW HAMPSHIRE AVE N

Year	Uses	Source
1951	N New Hamp Meade Leta May r	Pacific Telephone & Telegraph Co.

1415 NEW HAMPSHIRE AVE N

Year	Uses	Source
1951	N New Hamp Ayers Edith r	Pacific Telephone & Telegraph Co.
	N New Hamp Harris Fred O r	Pacific Telephone & Telegraph Co.

1416 NEW HAMPSHIRE AVE N

Year	Uses	Source
2000	CLEOS GUEST HOME	Haines & Company
1951	N New Hamp Cave Julia r	Pacific Telephone & Telegraph Co.
	N New Hamp Dillman J V Jack r	Pacific Telephone & Telegraph Co.

1418 NEW HAMPSHIRE AVE N

Year	Uses	Source
2000	XXXX	Haines & Company

1419 NEW HAMPSHIRE AVE N

Year	Uses	Source
2000	KOCHOA Mary	Haines & Company
1951	N New Hampshr Av Glazer Jeane Mrs r	Pacific Telephone & Telegraph Co.

Year	Uses	Source
1951	N New Hamp Levine Rose Mrs r	Pacific Telephone & Telegraph Co.

1421 NEW HAMPSHIRE AVE N

Year	Uses	Source
2000	XXXX	Haines & Company

1423 NEW HAMPSHIRE AVE N

Year	Uses	Source
1951	N New Hamp Final W V Dr r	Pacific Telephone & Telegraph Co.

1427 NEW HAMPSHIRE AVE N

Year	Uses	Source
1951	N New Hampshr Av Humber Geo A r	Pacific Telephone & Telegraph Co.
	N New Hamp Llewellyn C Mrs r	Pacific Telephone & Telegraph Co.

1429 NEW HAMPSHIRE AVE N

Year	Uses	Source
1951	N New Hamp Morady Wm L r	Pacific Telephone & Telegraph Co.

S FOUNTAIN AVE

4649 S FOUNTAIN AVE

Year	Uses	Source
1942	Lohnis Mrs	Los Angeles Directory Co.

S VERMONT AVE

1300 S VERMONT AVE

Year	Uses	Source
2008	CENTRAVEL INC	Cole Information Services

VERMONT AVE

1311 VERMONT AVE

Year	Uses	Source
1929	MOORE Ed D Cath sec Clover Leaf Cafe Inc	Los Angeles Directory Co.

1412 VERMONT AVE

Year	Uses	Source
1924	Donaldson Frank E pottery	Los Angeles Directory Co.

FINDINGS

1428 VERMONT AVE

Year	*Uses*	*Source*
1942	Engols Clyde H Evelyn sign pntr	Los Angeles Directory Co.

VERMONT AVE N

1300 VERMONT AVE N

Year	*Uses*	*Source*
2000	PALYAN LEVON DDS	Haines & Company
	PRENATAL MANAGEMENT GROUP LLC	Haines & Company
	QUEEN OF ANGELS 323 M 609 13	Haines & Company
	QUEEN OF ANGELS PRESBY MED	Haines & Company
	QUEEN OF ANGELS PRESBY MED TTY	Haines & Company
	QUEENS CARE	Haines & Company
	QUEENS CARE	Haines & Company
	QUEENS CARE	Haines & Company
	QUEENSCARE CLINICS	Haines & Company
	ROBB LEON G MD	Haines & Company
	ROBB PAIN MNG GRP	Haines & Company
	ROTHFELD ALAN F MD 323 EM 7	Haines & Company
	SHAKFEH MOHAMAD MD	Haines & Company
	SHIRAZI MINA MD INC	Haines & Company
	SROUJIEH K MD INC	Haines & Company
	STERZ RICHARD L MD 32 M 6616 R	Haines & Company
	SUMMERS JOHN J MD 32340 M 62tt	Haines & Company
	TER OHANESSIAN SRBOUHI MD	Haines & Company
	WOMENS MED GRP INC	Haines & Company
	YAMADA SUYENORI MD 3 W	Haines & Company
	YOO ELIZABETH MD 3233685 9 S	Haines & Company
	YOO PAUL MD	Haines & Company
	YOUNG GUILLERMO MD	Haines & Company
	BUILDING	Haines & Company
	A I D S HEALTHCARE FOUNDATION	Haines & Company
	ABDULIAN H JACK MD INC	Haines & Company
	ABDULIAN MISAK H MD	Haines & Company
	ANANIAN VAHAN MD	Haines & Company
	ANGEL OPTIQUE	Haines & Company
	AYVAZIAN HERMOZ DPM MS	Haines & Company
	BARTA FRANK R JR MD	Haines & Company
	BATNIJI KAMAL MD	Haines & Company

FINDINGS

Year	Uses	Source
2000	BROWN BERNICE Z MD INC	Haines & Company
	CANCIO CAROLYN DDS	Haines & Company
	COOPER BOYD MD	Haines & Company
	CROWN MOTOR CARS	Haines & Company
	DAVPYAN DAVID MD	Haines & Company
	DR S GANDHI	Haines & Company
	DWYER RICHARD M MD	Haines & Company
	ELATTAR OSAMAH MD INC	Haines & Company
	ESHAGHIAN MASSOUD JACK MD	Haines & Company
	ETEB ARI ABBAS MD	Haines & Company
	FANOUS FIKRY MD	Haines & Company
	GALFAYAN R DDS	Haines & Company
	GANDHI SHOBHANA MD FACOG	Haines & Company
	GANDI SHOBHANA MD FACOG	Haines & Company
	GLENDL FOOT & ANKLE PODIATRY CTR 23 66 7 B 65 1 B	Haines & Company
	HABIBI MEHDI MD 323346 E 4699	Haines & Company
	HARTMAN DEANE C MD	Haines & Company
	HENSON PAYNE ASCTS	Haines & Company
	HISWAY INTERNATL TRADING INC	Haines & Company
	HO STEVEN MD 23 613838 36 I IMMUNIZATION CLINIC	Haines & Company
	INTERNAL MEDICINE & G	Haines & Company
	KING JOHN D MD INC	Haines & Company
	KNOX ROZELLA S MD 3232284 J	Haines & Company
	KOTOYAN MARCOS MD	Haines & Company
	KRATOCHVIL CHAS MD	Haines & Company
	KUNNAWUTHDEE K MD 3233 45t 32	Haines & Company
	L C A	Haines & Company
	LAGMAN ROSARIO MD	Haines & Company
	LASER ENDOSCPY MDCL	Haines & Company
	LATIF MOHAMED A MD	Haines & Company
	LOWE GIDEON H 3D MD	Haines & Company
	MAKABALI GEORGINA MD 32369 48m	Haines & Company
	MAKABALI RAY MD	Haines & Company
	MANASJAN PARTEY MD	Haines & Company
	MANSOUR ANTOINE MD	Haines & Company
	MARCOS BERNARDO MD	Haines & Company
	MCCOMB J GORDDN MD	Haines & Company

FINDINGS

Year	Uses	Source
2000	MEDICAL CLINIC FOR IMMUNIZATN	Haines & Company
	MESROBIAN HAROUT MD	Haines & Company
	METRO ONCOLOGY 323 44 945 t MINAS EDUARD MD	Haines & Company
	MOSSAHEBI A MD	Haines & Company
	PALYAN LEVON DDS	Haines & Company

1301 VERMONT AVE N

Year	Uses	Source
2000	KIM Samuel	Haines & Company
1951	N Vermnt Johnsons Pharmacy	Pacific Telephone & Telegraph Co.

1303 VERMONT AVE N

Year	Uses	Source
2000	HOLLYWD CEDARS EMBROIDERY 323 616 7 M S A S COMFORT SHOES	Haines & Company
	CONTAINER MART 32 06 41 M 5 H	Haines & Company
1951	N Vermnt Av Vermont & Fountain Beauty Salon	Pacific Telephone & Telegraph Co.

1305 VERMONT AVE N

Year	Uses	Source
2000	WENDYS OLD FASHIONED HAMBRGRS 323 W	Haines & Company
1951	N Vermnt Redstone Fred r	Pacific Telephone & Telegraph Co.

1307 VERMONT AVE N

Year	Uses	Source
2000	TERA FLOWERS	Haines & Company
	MARGARIT UNISEX BEAUTY SALON	Haines & Company
	BIANCAS DELI	Haines & Company

1310 VERMONT AVE N

Year	Uses	Source
1951	N Vermnt Gilbert Harry G rl est	Pacific Telephone & Telegraph Co.

1315 VERMONT AVE N

Year	Uses	Source
1951	N Vermnt Curlilox Beauty Studio	Pacific Telephone & Telegraph Co.
	N Vermnt Universal Cafe	Pacific Telephone & Telegraph Co.

FINDINGS

1321 VERMONT AVE N

Year	Uses	Source
2000	BRENTWOOD LABS	Haines & Company
	AMBAS STAN DMD	Haines & Company
	BAQUIRAN PAULINA MD	Haines & Company
	CAGATAO F DMD	Haines & Company
	SISON EMILIO JR DR	Haines & Company
	CHANGS DENTAL LAB	Haines & Company
	EGRARI ATAMD 23 9124337 6t	Haines & Company
	KWOCK WALTER MD	Haines & Company
	MANZANO CORNELIO C JR MD	Haines & Company
	MOLINGIT P J DDS	Haines & Company
	SEGERDAL MICHL DDS 323 663 M	Haines & Company
	CAGATAO ORLANDO DMD	Haines & Company
	VLADIMIR MICHL DDS 3233 W t 84t B	Haines & Company
1951	N Vermnt Smith Sophia r	Pacific Telephone & Telegraph Co.

1322 VERMONT AVE N

Year	Uses	Source
2000	XXXX	Haines & Company
1951	N Vermnt Olmsted Memorial Presbyterian Hospital	Pacific Telephone & Telegraph Co.
	N Vermnt Hollywd Presbyterian Hospital	Pacific Telephone & Telegraph Co.
	N Vermnt Av Hollywd Hospital See Hollywd Presbyterian Hospital	Pacific Telephone & Telegraph Co.
	N Vermnt Presbyterian Hospital Olmsted Memorial	Pacific Telephone & Telegraph Co.
	N Vermnt Goodhews Exclusive Ambulance Serv Hollywd Ofc	Pacific Telephone & Telegraph Co.

1330 VERMONT AVE N

Year	Uses	Source
2000	XXXX	Haines & Company

1331 VERMONT AVE N

Year	Uses	Source
1951	N Vermnt Hooper Ray M Serv Stn	Pacific Telephone & Telegraph Co.

1400 VERMONT AVE N

Year	Uses	Source
1951	N Vermnt Austin Dale W	Pacific Telephone & Telegraph Co.
	N Vermnt Austin Elizabeth Dr	Pacific Telephone & Telegraph Co.

FINDINGS

1401 VERMONT AVE N

Year	Uses	Source
2000	MONTGOMERY Charles 323 W 647 K	Haines & Company
	TRAVELODGE	Haines & Company
	HOLLYWD TRAVELODGE	Haines & Company

1407 VERMONT AVE N

Year	Uses	Source
2000	VT HEALTH CARE CENTER INC 323 644 M	Haines & Company
1951	N Vermnt Knox Stuart C MD	Pacific Telephone & Telegraph Co.

1412 VERMONT AVE N

Year	Uses	Source
2000	XXXX	Haines & Company
1951	N Vermnt Childrens Hospital Salvage Shop	Pacific Telephone & Telegraph Co.

1415 VERMONT AVE N

Year	Uses	Source
2000	MONTEJO VISAYAS DMD	Haines & Company
	a 1/2 JAVIER MA L DDS	Haines & Company
	VALDE Felix	Haines & Company
	CHEF WOK RESTAURANT	Haines & Company
	VALDE DENTAL CORP 323 98 M	Haines & Company
1951	N Vermnt Haworth Walter L MD	Pacific Telephone & Telegraph Co.
	N Vermnt Av Farrier Robt A MD other ofc	Pacific Telephone & Telegraph Co.
	N Vermnt Emergency Hospital & Citizens Clinic	Pacific Telephone & Telegraph Co.
	N Vermnt Citizens Emergency Hospital & Clinic	Pacific Telephone & Telegraph Co.
	N Vermnt Nichols Robt B MD	Pacific Telephone & Telegraph Co.

1417 VERMONT AVE N

Year	Uses	Source
2000	BOTICA SAN JOSE	Haines & Company
1951	N Vermnt Doctors Apothecary	Pacific Telephone & Telegraph Co.
	N Vermnt Apothecary Doctors	Pacific Telephone & Telegraph Co.

1418 VERMONT AVE N

Year	Uses	Source
1951	N Vermnt Ver Sun Beauty Shop	Pacific Telephone & Telegraph Co.

FINDINGS

1420 VERMONT AVE N

Year	Uses	Source
1951	N Vermnt Penisol Co	Pacific Telephone & Telegraph Co.
	N Vermnt Av Oxygen Therapy Rental Co	Pacific Telephone & Telegraph Co.
	N Vermnt Oxygen Therapy Sales Co	Pacific Telephone & Telegraph Co.

1422 VERMONT AVE N

Year	Uses	Source
1951	N Vermnt Annes Uniform Shop	Pacific Telephone & Telegraph Co.

1426 VERMONT AVE N

Year	Uses	Source
1951	N Vermnt Llewellyn Radio Serv	Pacific Telephone & Telegraph Co.

W NEW HAMPSHIRE AVE

1427 W NEW HAMPSHIRE AVE

Year	Uses	Source
1924	OWENS Jas rest	Los Angeles Directory Co.

FINDINGS

TARGET PROPERTY: ADDRESS NOT IDENTIFIED IN RESEARCH SOURCE

The following Target Property addresses were researched for this report, and the addresses were not identified in the research source.

Address Researched	Address Not Identified in Research Source
1321 North Vermont	2013, 2004, 2003, 2001, 1999, 1996, 1995, 1992, 1991, 1985, 1980, 1975, 1972, 1970, 1969, 1966, 1965, 1964, 1963, 1961, 1960, 1957, 1956, 1955, 1954, 1952, 1950, 1949, 1948, 1947, 1946, 1945, 1944, 1940, 1939, 1938, 1936, 1935, 1934, 1932, 1931, 1930, 1929, 1928, 1927, 1926, 1925, 1924, 1923, 1921, 1920

ADJOINING PROPERTY: ADDRESSES NOT IDENTIFIED IN RESEARCH SOURCE

The following Adjoining Property addresses were researched for this report, and the addresses were not identified in research source.

Address Researched	Address Not Identified in Research Source
1270 N VERMONT AVE	2006, 2004, 2003, 2001, 2000, 1999, 1996, 1995, 1992, 1991, 1990, 1986, 1985, 1981, 1980, 1976, 1975, 1972, 1971, 1970, 1969, 1967, 1966, 1965, 1964, 1963, 1962, 1961, 1960, 1958, 1957, 1956, 1955, 1954, 1952, 1951, 1950, 1949, 1948, 1947, 1946, 1945, 1944, 1942, 1940, 1939, 1938, 1937, 1936, 1935, 1934, 1933, 1932, 1931, 1930, 1929, 1928, 1927, 1926, 1925, 1924, 1923, 1921, 1920
1270 North Vermont	2013, 2008, 2006, 2004, 2003, 2001, 2000, 1999, 1996, 1995, 1992, 1991, 1990, 1986, 1985, 1981, 1980, 1976, 1975, 1972, 1971, 1970, 1969, 1967, 1966, 1965, 1964, 1963, 1962, 1961, 1960, 1958, 1957, 1956, 1955, 1954, 1952, 1951, 1950, 1949, 1948, 1947, 1946, 1945, 1944, 1942, 1940, 1939, 1938, 1937, 1936, 1935, 1934, 1933, 1932, 1931, 1930, 1929, 1928, 1927, 1926, 1925, 1924, 1923, 1921, 1920
1300 N VERMONT AVE	2013, 2008, 2004, 2003, 2001, 2000, 1999, 1996, 1992, 1975, 1972, 1971, 1970, 1969, 1967, 1966, 1965, 1964, 1963, 1962, 1961, 1960, 1958, 1957, 1956, 1955, 1954, 1952, 1951, 1950, 1949, 1948, 1947, 1946, 1945, 1944, 1940, 1939, 1938, 1936, 1935, 1934, 1933, 1932, 1931, 1930, 1928, 1927, 1926, 1925, 1924, 1923, 1921, 1920
1300 N VERMONT AVE	2006, 2004, 2003, 2001, 2000, 1999, 1996, 1995, 1992, 1991, 1990, 1986, 1985, 1981, 1980, 1976, 1975, 1972, 1971, 1970, 1969, 1967, 1966, 1965, 1964, 1963, 1962, 1961, 1960, 1958, 1957, 1956, 1955, 1954, 1952, 1951, 1950, 1949, 1948, 1947, 1946, 1945, 1944, 1942, 1940, 1939, 1938, 1937, 1936, 1935, 1934, 1933, 1932, 1931, 1930, 1929, 1928, 1927, 1926, 1925, 1924, 1923, 1921, 1920
1300 N VERMONT AVE	2013, 2006, 2004, 2003, 2001, 2000, 1999, 1996, 1995, 1992, 1991, 1990, 1986, 1985, 1981, 1980, 1976, 1975, 1972, 1971, 1970, 1969, 1967, 1966, 1965, 1964, 1963, 1962, 1961, 1960, 1958, 1957, 1956, 1955, 1954, 1952, 1951, 1950, 1949, 1948, 1947, 1946, 1945, 1944, 1942, 1940, 1939, 1938, 1937, 1936, 1935, 1934, 1933, 1932, 1931, 1930, 1929, 1928, 1927, 1926, 1925, 1924, 1923, 1921, 1920
1300 N VERMONT AVE	2006, 2004, 2003, 2001, 2000, 1999, 1996, 1995, 1992, 1991, 1990, 1986, 1985, 1981, 1980, 1976, 1975, 1972, 1971, 1970, 1969, 1967, 1966, 1965, 1964, 1963, 1962, 1961, 1960, 1958, 1957, 1956, 1955, 1954, 1952, 1951, 1950, 1949, 1948, 1947, 1946, 1945, 1944, 1942, 1940, 1939, 1938, 1937, 1936, 1935, 1934, 1933, 1932, 1931, 1930, 1929, 1928, 1927, 1926, 1925, 1924, 1923, 1921, 1920
1300 N VERNONT AVE	2013, 2008, 2006, 2004, 2003, 2001, 2000, 1999, 1996, 1995, 1992, 1991, 1990, 1985, 1981, 1980, 1976, 1975, 1972, 1971, 1970, 1969, 1967, 1966, 1965, 1964, 1963, 1962, 1961, 1960, 1958, 1957, 1956, 1955, 1954, 1952, 1951, 1950, 1949, 1948, 1947, 1946, 1945, 1944, 1942, 1940, 1939, 1938, 1937, 1936, 1935, 1934, 1933, 1932, 1931, 1930, 1929, 1928, 1927, 1926, 1925, 1924, 1923, 1921, 1920

FINDINGS

Address Researched	Address Not Identified in Research Source
1300 North Vermont	2013, 2008, 2006, 2004, 2003, 2001, 2000, 1999, 1996, 1995, 1992, 1991, 1990, 1986, 1985, 1981, 1980, 1976, 1975, 1972, 1971, 1970, 1969, 1967, 1966, 1965, 1964, 1963, 1962, 1961, 1960, 1958, 1957, 1956, 1955, 1954, 1952, 1951, 1950, 1949, 1948, 1947, 1946, 1945, 1944, 1942, 1940, 1939, 1938, 1937, 1936, 1935, 1934, 1933, 1932, 1931, 1930, 1929, 1928, 1927, 1926, 1925, 1924, 1923, 1921, 1920
1300 S VERMONT AVE	2013, 2006, 2004, 2003, 2001, 2000, 1999, 1996, 1995, 1992, 1991, 1990, 1986, 1985, 1981, 1980, 1976, 1975, 1972, 1971, 1970, 1969, 1967, 1966, 1965, 1964, 1963, 1962, 1961, 1960, 1958, 1957, 1956, 1955, 1954, 1952, 1951, 1950, 1949, 1948, 1947, 1946, 1945, 1944, 1942, 1940, 1939, 1938, 1937, 1936, 1935, 1934, 1933, 1932, 1931, 1930, 1929, 1928, 1927, 1926, 1925, 1924, 1923, 1921, 1920
1300 VERMONT AVE N	2013, 2008, 2006, 2004, 2003, 2001, 1999, 1996, 1995, 1992, 1991, 1990, 1986, 1985, 1981, 1980, 1976, 1975, 1972, 1971, 1970, 1969, 1967, 1966, 1965, 1964, 1963, 1962, 1961, 1960, 1958, 1957, 1956, 1955, 1954, 1952, 1951, 1950, 1949, 1948, 1947, 1946, 1945, 1944, 1942, 1940, 1939, 1938, 1937, 1936, 1935, 1934, 1933, 1932, 1931, 1930, 1929, 1928, 1927, 1926, 1925, 1924, 1923, 1921, 1920
1301 N VERMONT AVE	2013, 2008, 2006, 2004, 2003, 2001, 2000, 1999, 1996, 1995, 1992, 1991, 1985, 1980, 1975, 1972, 1970, 1969, 1966, 1965, 1964, 1963, 1961, 1960, 1957, 1956, 1955, 1954, 1952, 1951, 1950, 1949, 1948, 1947, 1946, 1945, 1944, 1940, 1939, 1938, 1936, 1935, 1934, 1932, 1931, 1930, 1928, 1927, 1926, 1925, 1924, 1923, 1921, 1920
1301 N VERMONT AVE	2006, 2004, 2003, 2001, 2000, 1999, 1996, 1995, 1992, 1991, 1990, 1986, 1985, 1981, 1980, 1976, 1975, 1972, 1971, 1970, 1969, 1967, 1966, 1965, 1964, 1963, 1962, 1961, 1960, 1958, 1957, 1956, 1955, 1954, 1952, 1951, 1950, 1949, 1948, 1947, 1946, 1945, 1944, 1942, 1940, 1939, 1938, 1937, 1936, 1935, 1934, 1933, 1932, 1931, 1930, 1929, 1928, 1927, 1926, 1925, 1924, 1923, 1921, 1920
1301 VERMONT AVE N	2013, 2008, 2006, 2004, 2003, 2001, 1999, 1996, 1995, 1992, 1991, 1990, 1986, 1985, 1981, 1980, 1976, 1975, 1972, 1971, 1970, 1969, 1967, 1966, 1965, 1964, 1963, 1962, 1961, 1960, 1958, 1957, 1956, 1955, 1954, 1952, 1950, 1949, 1948, 1947, 1946, 1945, 1944, 1942, 1940, 1939, 1938, 1937, 1936, 1935, 1934, 1933, 1932, 1931, 1930, 1929, 1928, 1927, 1926, 1925, 1924, 1923, 1921, 1920
1302 N NEW HAMPSHIRE AVE	2013, 2008, 2006, 2004, 2003, 2001, 2000, 1999, 1996, 1995, 1992, 1991, 1990, 1986, 1985, 1981, 1980, 1976, 1975, 1972, 1971, 1970, 1969, 1967, 1966, 1965, 1964, 1963, 1962, 1961, 1960, 1958, 1957, 1956, 1955, 1954, 1952, 1951, 1950, 1949, 1948, 1947, 1946, 1945, 1944, 1942, 1940, 1939, 1938, 1937, 1936, 1935, 1934, 1933, 1932, 1931, 1930, 1929, 1928, 1927, 1926, 1925, 1923, 1921, 1920
1303 N VERMONT AVE	2013, 2008, 2004, 2003, 2001, 2000, 1999, 1996, 1995, 1992, 1991, 1985, 1980, 1975, 1972, 1970, 1969, 1966, 1965, 1964, 1963, 1961, 1960, 1957, 1956, 1955, 1954, 1952, 1951, 1950, 1949, 1948, 1947, 1946, 1945, 1944, 1940, 1939, 1938, 1937, 1936, 1935, 1934, 1932, 1931, 1930, 1928, 1927, 1926, 1925, 1923, 1921, 1920
1303 N VERMONT AVE	2006, 2004, 2003, 2001, 2000, 1999, 1996, 1995, 1992, 1991, 1990, 1986, 1985, 1981, 1980, 1976, 1975, 1972, 1971, 1970, 1969, 1967, 1966, 1965, 1964, 1963, 1962, 1961, 1960, 1958, 1957, 1956, 1955, 1954, 1952, 1951, 1950, 1949, 1948, 1947, 1946, 1945, 1944, 1942, 1940, 1939, 1938, 1937, 1936, 1935, 1934, 1933, 1932, 1931, 1930, 1929, 1928, 1927, 1926, 1925, 1924, 1923, 1921, 1920
1303 VERMONT AVE N	2013, 2008, 2006, 2004, 2003, 2001, 1999, 1996, 1995, 1992, 1991, 1990, 1986, 1985, 1981, 1980, 1976, 1975, 1972, 1971, 1970, 1969, 1967, 1966, 1965, 1964, 1963, 1962, 1961, 1960, 1958, 1957, 1956, 1955, 1954, 1952, 1950, 1949, 1948, 1947, 1946, 1945, 1944, 1942, 1940, 1939, 1938, 1937, 1936, 1935, 1934, 1933, 1932, 1931, 1930, 1929, 1928, 1927, 1926, 1925, 1924, 1923, 1921, 1920

FINDINGS

Address Researched	Address Not Identified in Research Source
1304 N NEW HAMPSHIRE AVE	2013, 2008, 2004, 2003, 2001, 2000, 1999, 1996, 1995, 1992, 1991, 1985, 1981, 1980, 1975, 1972, 1970, 1969, 1966, 1965, 1964, 1963, 1961, 1960, 1957, 1956, 1955, 1954, 1952, 1951, 1950, 1949, 1948, 1947, 1946, 1945, 1944, 1942, 1940, 1939, 1938, 1937, 1936, 1935, 1934, 1932, 1931, 1930, 1929, 1928, 1927, 1926, 1925, 1924, 1923, 1921, 1920
1304 NEW HAMPSHIRE AVE N	2013, 2008, 2006, 2004, 2003, 2001, 1999, 1996, 1995, 1992, 1991, 1990, 1986, 1985, 1981, 1980, 1976, 1975, 1972, 1971, 1970, 1969, 1967, 1966, 1965, 1964, 1963, 1962, 1961, 1960, 1958, 1957, 1956, 1955, 1954, 1952, 1951, 1950, 1949, 1948, 1947, 1946, 1945, 1944, 1942, 1940, 1939, 1938, 1937, 1936, 1935, 1934, 1933, 1932, 1931, 1930, 1929, 1928, 1927, 1926, 1925, 1924, 1923, 1921, 1920
1305 N NEW HAMPSHIRE AVE	2013, 2008, 2006, 2004, 2003, 2001, 2000, 1999, 1996, 1995, 1992, 1991, 1990, 1986, 1985, 1981, 1980, 1976, 1975, 1972, 1971, 1970, 1969, 1967, 1966, 1965, 1964, 1963, 1962, 1961, 1960, 1958, 1957, 1956, 1955, 1954, 1952, 1951, 1950, 1949, 1948, 1947, 1946, 1945, 1944, 1942, 1940, 1939, 1938, 1937, 1936, 1935, 1934, 1933, 1932, 1931, 1930, 1929, 1928, 1927, 1926, 1925, 1923, 1921, 1920
1305 N VERMONT	2013, 2008, 2006, 2004, 2003, 2001, 2000, 1999, 1996, 1995, 1992, 1991, 1990, 1986, 1985, 1981, 1980, 1976, 1975, 1972, 1971, 1970, 1969, 1967, 1966, 1965, 1964, 1963, 1962, 1961, 1960, 1958, 1957, 1956, 1955, 1954, 1952, 1951, 1950, 1949, 1948, 1947, 1946, 1945, 1944, 1940, 1939, 1938, 1937, 1936, 1935, 1934, 1933, 1932, 1931, 1930, 1929, 1928, 1927, 1926, 1925, 1924, 1923, 1921, 1920
1305 N VERMONT AVE	2013, 2008, 2004, 2003, 2001, 2000, 1999, 1996, 1995, 1992, 1991, 1985, 1980, 1976, 1975, 1972, 1971, 1970, 1969, 1967, 1966, 1965, 1964, 1963, 1961, 1960, 1957, 1956, 1955, 1954, 1952, 1951, 1950, 1949, 1948, 1947, 1946, 1945, 1944, 1942, 1940, 1939, 1938, 1936, 1935, 1934, 1932, 1931, 1930, 1929, 1928, 1927, 1926, 1925, 1923, 1921, 1920
1305 N VERMONT AVE	2006, 2004, 2003, 2001, 2000, 1999, 1996, 1995, 1992, 1991, 1990, 1986, 1985, 1981, 1980, 1976, 1975, 1972, 1971, 1970, 1969, 1967, 1966, 1965, 1964, 1963, 1962, 1961, 1960, 1958, 1957, 1956, 1955, 1954, 1952, 1951, 1950, 1949, 1948, 1947, 1946, 1945, 1944, 1942, 1940, 1939, 1938, 1937, 1936, 1935, 1934, 1933, 1932, 1931, 1930, 1929, 1928, 1927, 1926, 1925, 1924, 1923, 1921, 1920
1305 VERMONT AVE N	2013, 2008, 2006, 2004, 2003, 2001, 1999, 1996, 1995, 1992, 1991, 1990, 1986, 1985, 1981, 1980, 1976, 1975, 1972, 1971, 1970, 1969, 1967, 1966, 1965, 1964, 1963, 1962, 1961, 1960, 1958, 1957, 1956, 1955, 1954, 1952, 1950, 1949, 1948, 1947, 1946, 1945, 1944, 1942, 1940, 1939, 1938, 1937, 1936, 1935, 1934, 1933, 1932, 1931, 1930, 1929, 1928, 1927, 1926, 1925, 1924, 1923, 1921, 1920
1307 N VERMONT AVE	2013, 2008, 2004, 2003, 2001, 2000, 1999, 1996, 1995, 1992, 1991, 1986, 1985, 1981, 1980, 1976, 1975, 1972, 1971, 1970, 1969, 1967, 1966, 1965, 1964, 1963, 1961, 1960, 1957, 1956, 1955, 1954, 1952, 1951, 1950, 1949, 1948, 1947, 1946, 1945, 1944, 1940, 1939, 1938, 1937, 1936, 1935, 1934, 1932, 1931, 1930, 1928, 1927, 1926, 1925, 1924, 1923, 1921, 1920
1307 N VERMONT AVE	2006, 2004, 2003, 2001, 2000, 1999, 1996, 1995, 1992, 1991, 1990, 1986, 1985, 1981, 1980, 1976, 1975, 1972, 1971, 1970, 1969, 1967, 1966, 1965, 1964, 1963, 1962, 1961, 1960, 1958, 1957, 1956, 1955, 1954, 1952, 1951, 1950, 1949, 1948, 1947, 1946, 1945, 1944, 1942, 1940, 1939, 1938, 1937, 1936, 1935, 1934, 1933, 1932, 1931, 1930, 1929, 1928, 1927, 1926, 1925, 1924, 1923, 1921, 1920
1307 VERMONT AVE N	2013, 2008, 2006, 2004, 2003, 2001, 1999, 1996, 1995, 1992, 1991, 1990, 1986, 1985, 1981, 1980, 1976, 1975, 1972, 1971, 1970, 1969, 1967, 1966, 1965, 1964, 1963, 1962, 1961, 1960, 1958, 1957, 1956, 1955, 1954, 1952, 1951, 1950, 1949, 1948, 1947, 1946, 1945, 1944, 1942, 1940, 1939, 1938, 1937, 1936, 1935, 1934, 1933, 1932, 1931, 1930, 1929, 1928, 1927, 1926, 1925, 1924, 1923, 1921, 1920
1308 N NEW HAMPSHIRE AVE	2013, 2008, 2006, 2004, 2003, 2001, 2000, 1999, 1996, 1995, 1992, 1991, 1990, 1986, 1985, 1981, 1980, 1976, 1975, 1972, 1971, 1970, 1969, 1967, 1966, 1965, 1964, 1963, 1962, 1961, 1960, 1958, 1957, 1956, 1955, 1954, 1952, 1951, 1950, 1949, 1948, 1947, 1946, 1945, 1944, 1942, 1940, 1939, 1938, 1937, 1936, 1935, 1934, 1933, 1932, 1931, 1930, 1929, 1928, 1927, 1926, 1925, 1923, 1921, 1920

FINDINGS

Address Researched	Address Not Identified in Research Source
1309 E VERMONT AVE	2013, 2008, 2006, 2004, 2003, 2001, 2000, 1999, 1996, 1995, 1992, 1991, 1990, 1986, 1985, 1981, 1980, 1976, 1975, 1972, 1971, 1970, 1969, 1967, 1966, 1965, 1964, 1963, 1962, 1961, 1960, 1958, 1957, 1956, 1955, 1954, 1952, 1951, 1950, 1949, 1948, 1947, 1946, 1945, 1944, 1942, 1940, 1939, 1938, 1936, 1935, 1934, 1933, 1932, 1931, 1930, 1929, 1928, 1927, 1926, 1925, 1924, 1923, 1921, 1920
1309 N VERMONT AVE	2013, 2008, 2006, 2004, 2003, 2001, 2000, 1999, 1996, 1995, 1992, 1991, 1990, 1986, 1985, 1980, 1976, 1975, 1972, 1971, 1970, 1969, 1967, 1966, 1965, 1964, 1963, 1961, 1960, 1957, 1956, 1955, 1954, 1952, 1951, 1950, 1949, 1948, 1947, 1946, 1945, 1944, 1940, 1939, 1938, 1937, 1936, 1935, 1934, 1932, 1931, 1930, 1928, 1927, 1926, 1925, 1923, 1921, 1920
1310 N NEW HAMPSHIRE AVE	2013, 2008, 2006, 2004, 2003, 2001, 2000, 1999, 1996, 1995, 1992, 1991, 1990, 1986, 1985, 1981, 1980, 1976, 1975, 1972, 1971, 1970, 1969, 1967, 1966, 1965, 1964, 1963, 1961, 1960, 1957, 1956, 1955, 1954, 1952, 1951, 1950, 1949, 1948, 1947, 1946, 1945, 1944, 1940, 1939, 1938, 1936, 1935, 1934, 1932, 1931, 1930, 1929, 1928, 1927, 1926, 1925, 1923, 1921, 1920
1310 N VERMONT	2013, 2008, 2006, 2004, 2003, 2001, 2000, 1999, 1996, 1995, 1992, 1991, 1990, 1986, 1985, 1981, 1980, 1976, 1975, 1972, 1971, 1970, 1969, 1967, 1966, 1965, 1964, 1963, 1962, 1961, 1960, 1958, 1957, 1956, 1955, 1954, 1952, 1951, 1950, 1949, 1948, 1947, 1946, 1945, 1944, 1940, 1939, 1938, 1937, 1936, 1935, 1934, 1933, 1932, 1931, 1930, 1929, 1928, 1927, 1926, 1925, 1924, 1923, 1921, 1920
1310 N VERMONT AVE	2013, 2008, 2006, 2004, 2003, 2001, 2000, 1999, 1996, 1992, 1991, 1990, 1986, 1985, 1981, 1980, 1976, 1975, 1972, 1971, 1970, 1969, 1967, 1966, 1965, 1964, 1963, 1962, 1961, 1960, 1958, 1957, 1956, 1955, 1954, 1952, 1951, 1950, 1949, 1948, 1947, 1946, 1945, 1944, 1942, 1940, 1939, 1938, 1937, 1936, 1935, 1934, 1932, 1931, 1930, 1928, 1927, 1926, 1925, 1923, 1921, 1920
1310 NEW HAMPSHIRE AVE N	2013, 2008, 2006, 2004, 2003, 2001, 1999, 1996, 1995, 1992, 1991, 1990, 1986, 1985, 1981, 1980, 1976, 1975, 1972, 1971, 1970, 1969, 1967, 1966, 1965, 1964, 1963, 1962, 1961, 1960, 1958, 1957, 1956, 1955, 1954, 1952, 1950, 1949, 1948, 1947, 1946, 1945, 1944, 1942, 1940, 1939, 1938, 1937, 1936, 1935, 1934, 1933, 1932, 1931, 1930, 1929, 1928, 1927, 1926, 1925, 1924, 1923, 1921, 1920
1310 VERMONT AVE N	2013, 2008, 2006, 2004, 2003, 2001, 2000, 1999, 1996, 1995, 1992, 1991, 1990, 1986, 1985, 1981, 1980, 1976, 1975, 1972, 1971, 1970, 1969, 1967, 1966, 1965, 1964, 1963, 1962, 1961, 1960, 1958, 1957, 1956, 1955, 1954, 1952, 1950, 1949, 1948, 1947, 1946, 1945, 1944, 1942, 1940, 1939, 1938, 1937, 1936, 1935, 1934, 1933, 1932, 1931, 1930, 1929, 1928, 1927, 1926, 1925, 1924, 1923, 1921, 1920
1311 N NEW HAMPSHIRE AVE	2013, 2008, 2006, 2004, 2003, 2001, 2000, 1999, 1996, 1995, 1992, 1991, 1990, 1986, 1985, 1981, 1980, 1976, 1975, 1972, 1971, 1970, 1969, 1967, 1966, 1965, 1964, 1963, 1962, 1961, 1960, 1958, 1957, 1956, 1955, 1954, 1952, 1951, 1950, 1949, 1948, 1947, 1946, 1945, 1944, 1940, 1939, 1938, 1937, 1936, 1935, 1934, 1932, 1931, 1930, 1929, 1928, 1927, 1926, 1925, 1924, 1923, 1921, 1920
1311 N NEW HAMPSHIRE AVE	2013, 2006, 2004, 2003, 2001, 2000, 1999, 1996, 1995, 1992, 1991, 1990, 1986, 1985, 1981, 1980, 1976, 1975, 1972, 1971, 1970, 1969, 1967, 1966, 1965, 1964, 1963, 1962, 1961, 1960, 1958, 1957, 1956, 1955, 1954, 1952, 1951, 1950, 1949, 1948, 1947, 1946, 1945, 1944, 1942, 1940, 1939, 1938, 1937, 1936, 1935, 1934, 1933, 1932, 1931, 1930, 1929, 1928, 1927, 1926, 1925, 1924, 1923, 1921, 1920
1311 N VERMONT AVE	2013, 2008, 2006, 2004, 2003, 2001, 2000, 1999, 1996, 1995, 1992, 1991, 1990, 1986, 1985, 1981, 1980, 1976, 1975, 1972, 1971, 1970, 1969, 1967, 1966, 1965, 1964, 1963, 1962, 1961, 1960, 1958, 1957, 1956, 1955, 1954, 1952, 1951, 1950, 1949, 1948, 1947, 1946, 1945, 1944, 1942, 1940, 1939, 1938, 1937, 1936, 1935, 1934, 1933, 1932, 1931, 1930, 1929, 1928, 1927, 1926, 1925, 1923, 1921, 1920
1311 NEW HAMPSHIRE AVE	2013, 2008, 2006, 2004, 2003, 2001, 2000, 1999, 1996, 1995, 1992, 1991, 1990, 1985, 1981, 1980, 1976, 1975, 1972, 1971, 1970, 1969, 1967, 1966, 1965, 1964, 1963, 1962, 1961, 1960, 1958, 1957, 1956, 1955, 1954, 1952, 1951, 1950, 1949, 1948, 1947, 1946, 1945, 1944, 1942, 1940, 1939, 1938, 1937, 1936, 1935, 1934, 1933, 1932, 1931, 1930, 1929, 1928, 1927, 1926, 1925, 1924, 1923, 1921, 1920

FINDINGS

Address Researched	Address Not Identified in Research Source
1311 NEW HAMPSHIRE AVE N	2013, 2008, 2006, 2004, 2003, 2001, 1999, 1996, 1995, 1992, 1991, 1990, 1986, 1985, 1981, 1980, 1976, 1975, 1972, 1971, 1970, 1969, 1967, 1966, 1965, 1964, 1963, 1962, 1961, 1960, 1958, 1957, 1956, 1955, 1954, 1952, 1951, 1950, 1949, 1948, 1947, 1946, 1945, 1944, 1942, 1940, 1939, 1938, 1937, 1936, 1935, 1934, 1933, 1932, 1931, 1930, 1929, 1928, 1927, 1926, 1925, 1924, 1923, 1921, 1920
1311 VERMONT AVE	2013, 2008, 2006, 2004, 2003, 2001, 2000, 1999, 1996, 1995, 1992, 1991, 1990, 1986, 1985, 1981, 1980, 1976, 1975, 1972, 1971, 1970, 1969, 1967, 1966, 1965, 1964, 1963, 1962, 1961, 1960, 1958, 1957, 1956, 1955, 1954, 1952, 1951, 1950, 1949, 1948, 1947, 1946, 1945, 1944, 1942, 1940, 1939, 1938, 1937, 1936, 1935, 1934, 1933, 1932, 1931, 1930, 1928, 1927, 1926, 1925, 1924, 1923, 1921, 1920
1312 N NEW HAMPSHIRE AVE	2013, 2008, 2006, 2004, 2003, 2001, 2000, 1999, 1996, 1995, 1992, 1991, 1990, 1986, 1985, 1981, 1980, 1976, 1975, 1972, 1971, 1970, 1969, 1967, 1966, 1965, 1964, 1963, 1961, 1960, 1958, 1957, 1956, 1955, 1954, 1952, 1951, 1950, 1949, 1948, 1947, 1946, 1945, 1944, 1940, 1939, 1938, 1936, 1935, 1934, 1932, 1931, 1930, 1928, 1927, 1926, 1925, 1923, 1921, 1920
1312 NEW HAMPSHIRE AVE N	2013, 2008, 2006, 2004, 2003, 2001, 2000, 1999, 1996, 1995, 1992, 1991, 1990, 1986, 1985, 1981, 1980, 1976, 1975, 1972, 1971, 1970, 1969, 1967, 1966, 1965, 1964, 1963, 1962, 1961, 1960, 1958, 1957, 1956, 1955, 1954, 1952, 1950, 1949, 1948, 1947, 1946, 1945, 1944, 1942, 1940, 1939, 1938, 1937, 1936, 1935, 1934, 1933, 1932, 1931, 1930, 1929, 1928, 1927, 1926, 1925, 1924, 1923, 1921, 1920
1313 N NEW HAMPSHIRE AVE	2013, 2008, 2006, 2004, 2003, 2001, 2000, 1999, 1996, 1995, 1992, 1991, 1990, 1986, 1985, 1981, 1980, 1976, 1975, 1972, 1971, 1970, 1969, 1967, 1966, 1965, 1964, 1963, 1962, 1961, 1960, 1958, 1957, 1956, 1955, 1954, 1952, 1951, 1950, 1949, 1948, 1947, 1946, 1945, 1944, 1940, 1939, 1938, 1936, 1935, 1934, 1932, 1931, 1930, 1928, 1927, 1926, 1925, 1923, 1921, 1920
1313 N VERMONT	2013, 2008, 2006, 2004, 2003, 2001, 2000, 1999, 1996, 1995, 1992, 1991, 1990, 1986, 1985, 1981, 1980, 1976, 1975, 1972, 1971, 1970, 1969, 1967, 1966, 1965, 1964, 1963, 1962, 1961, 1960, 1958, 1957, 1956, 1955, 1954, 1952, 1951, 1950, 1949, 1948, 1947, 1946, 1945, 1944, 1942, 1940, 1939, 1938, 1937, 1936, 1935, 1934, 1932, 1931, 1930, 1929, 1928, 1927, 1926, 1925, 1924, 1923, 1921, 1920
1313 N VERMONT AVE	2013, 2008, 2006, 2004, 2003, 2001, 2000, 1999, 1996, 1995, 1992, 1991, 1990, 1986, 1985, 1981, 1980, 1976, 1975, 1972, 1971, 1970, 1969, 1967, 1966, 1965, 1964, 1963, 1961, 1960, 1957, 1956, 1955, 1954, 1952, 1951, 1950, 1949, 1948, 1947, 1946, 1945, 1944, 1940, 1939, 1938, 1937, 1936, 1935, 1934, 1932, 1931, 1930, 1928, 1927, 1926, 1925, 1924, 1923, 1921, 1920
1314 N NEW HAMPSHIRE AVE	2013, 2008, 2006, 2004, 2003, 2001, 2000, 1999, 1996, 1995, 1992, 1991, 1990, 1986, 1985, 1981, 1980, 1976, 1975, 1972, 1971, 1970, 1969, 1967, 1966, 1965, 1964, 1963, 1961, 1960, 1957, 1956, 1955, 1954, 1952, 1951, 1950, 1949, 1948, 1947, 1946, 1945, 1944, 1940, 1939, 1938, 1936, 1935, 1934, 1932, 1931, 1930, 1928, 1927, 1926, 1925, 1923, 1921, 1920
1314 N VERMONT	2013, 2008, 2006, 2004, 2003, 2001, 2000, 1999, 1996, 1995, 1992, 1991, 1990, 1986, 1985, 1981, 1980, 1976, 1975, 1972, 1971, 1970, 1969, 1967, 1966, 1965, 1964, 1963, 1962, 1961, 1960, 1958, 1957, 1956, 1955, 1954, 1952, 1951, 1950, 1949, 1948, 1947, 1946, 1945, 1944, 1942, 1940, 1939, 1938, 1937, 1936, 1935, 1934, 1933, 1932, 1931, 1930, 1929, 1928, 1927, 1926, 1925, 1923, 1921, 1920
1314 N VERMONT AVE	2013, 2008, 2006, 2004, 2003, 2001, 2000, 1999, 1996, 1995, 1992, 1991, 1990, 1986, 1985, 1981, 1980, 1976, 1975, 1972, 1971, 1970, 1969, 1966, 1965, 1964, 1963, 1961, 1960, 1957, 1956, 1955, 1954, 1952, 1951, 1950, 1949, 1948, 1947, 1946, 1945, 1944, 1942, 1940, 1939, 1938, 1937, 1936, 1935, 1934, 1933, 1932, 1931, 1930, 1929, 1928, 1927, 1926, 1925, 1924, 1923, 1921, 1920
1314 NEW HAMPSHIRE AVE N	2013, 2008, 2006, 2004, 2003, 2001, 2000, 1999, 1996, 1995, 1992, 1991, 1990, 1986, 1985, 1981, 1980, 1976, 1975, 1972, 1971, 1970, 1969, 1967, 1966, 1965, 1964, 1963, 1962, 1961, 1960, 1958, 1957, 1956, 1955, 1954, 1952, 1950, 1949, 1948, 1947, 1946, 1945, 1944, 1942, 1940, 1939, 1938, 1937, 1936, 1935, 1934, 1933, 1932, 1931, 1930, 1929, 1928, 1927, 1926, 1925, 1924, 1923, 1921, 1920

FINDINGS

Address Researched	Address Not Identified in Research Source
1315 N NEW HAMPSHIRE AVE	2013, 2008, 2006, 2004, 2003, 2001, 2000, 1999, 1996, 1995, 1992, 1991, 1990, 1986, 1985, 1981, 1980, 1976, 1975, 1972, 1971, 1970, 1969, 1967, 1966, 1965, 1964, 1963, 1962, 1961, 1960, 1958, 1957, 1956, 1955, 1954, 1952, 1951, 1950, 1949, 1948, 1947, 1946, 1945, 1944, 1940, 1939, 1938, 1936, 1935, 1934, 1932, 1931, 1930, 1928, 1927, 1926, 1925, 1923, 1921, 1920
1315 N VERMONT	2013, 2008, 2006, 2004, 2003, 2001, 2000, 1999, 1996, 1995, 1992, 1991, 1990, 1986, 1985, 1981, 1980, 1976, 1975, 1972, 1971, 1970, 1969, 1967, 1966, 1965, 1964, 1963, 1962, 1961, 1960, 1958, 1957, 1956, 1955, 1954, 1952, 1951, 1950, 1949, 1948, 1947, 1946, 1945, 1944, 1940, 1939, 1938, 1937, 1936, 1935, 1934, 1933, 1932, 1931, 1930, 1929, 1928, 1927, 1926, 1925, 1924, 1923, 1921, 1920
1315 N VERMONT AVE	2013, 2008, 2006, 2004, 2003, 2001, 2000, 1999, 1996, 1995, 1992, 1991, 1990, 1986, 1985, 1981, 1980, 1976, 1975, 1972, 1971, 1970, 1969, 1967, 1966, 1965, 1964, 1963, 1961, 1960, 1957, 1956, 1955, 1954, 1952, 1951, 1950, 1949, 1948, 1947, 1946, 1945, 1944, 1940, 1939, 1938, 1936, 1935, 1934, 1932, 1931, 1930, 1929, 1928, 1927, 1926, 1925, 1924, 1923, 1921, 1920
1315 VERMONT AVE N	2013, 2008, 2006, 2004, 2003, 2001, 2000, 1999, 1996, 1995, 1992, 1991, 1990, 1986, 1985, 1981, 1980, 1976, 1975, 1972, 1971, 1970, 1969, 1967, 1966, 1965, 1964, 1963, 1962, 1961, 1960, 1958, 1957, 1956, 1955, 1954, 1952, 1950, 1949, 1948, 1947, 1946, 1945, 1944, 1942, 1940, 1939, 1938, 1937, 1936, 1935, 1934, 1933, 1932, 1931, 1930, 1929, 1928, 1927, 1926, 1925, 1924, 1923, 1921, 1920
1317 1/2 N NEW HAMPSHIRE AVE	2013, 2008, 2006, 2004, 2003, 2001, 2000, 1999, 1996, 1995, 1992, 1991, 1990, 1986, 1985, 1980, 1976, 1975, 1972, 1971, 1970, 1969, 1967, 1966, 1965, 1964, 1963, 1962, 1961, 1960, 1958, 1957, 1956, 1955, 1954, 1952, 1951, 1950, 1949, 1948, 1947, 1946, 1945, 1944, 1942, 1940, 1939, 1938, 1937, 1936, 1935, 1934, 1933, 1932, 1931, 1930, 1929, 1928, 1927, 1926, 1925, 1924, 1923, 1921, 1920
1317 N NEW HAMPSHIRE AVE	2013, 2008, 2004, 2003, 2001, 2000, 1999, 1996, 1995, 1992, 1991, 1990, 1986, 1985, 1981, 1980, 1975, 1972, 1970, 1969, 1966, 1965, 1964, 1963, 1961, 1960, 1957, 1956, 1955, 1954, 1952, 1951, 1950, 1949, 1948, 1947, 1946, 1945, 1944, 1942, 1940, 1939, 1938, 1937, 1936, 1935, 1934, 1933, 1932, 1931, 1930, 1929, 1928, 1927, 1926, 1925, 1924, 1923, 1921, 1920
1317 NEW HAMPSHIRE AVE N	2013, 2008, 2006, 2004, 2003, 2001, 1999, 1996, 1995, 1992, 1991, 1990, 1986, 1985, 1981, 1980, 1976, 1975, 1972, 1971, 1970, 1969, 1967, 1966, 1965, 1964, 1963, 1962, 1961, 1960, 1958, 1957, 1956, 1955, 1954, 1952, 1950, 1949, 1948, 1947, 1946, 1945, 1944, 1942, 1940, 1939, 1938, 1937, 1936, 1935, 1934, 1933, 1932, 1931, 1930, 1929, 1928, 1927, 1926, 1925, 1924, 1923, 1921, 1920
1318 N NEW HAMPSHIRE AVE	2013, 2008, 2004, 2003, 2001, 2000, 1999, 1996, 1995, 1992, 1991, 1985, 1981, 1980, 1976, 1975, 1972, 1971, 1970, 1969, 1967, 1966, 1965, 1964, 1963, 1961, 1960, 1957, 1956, 1955, 1954, 1952, 1951, 1950, 1949, 1948, 1947, 1946, 1945, 1944, 1940, 1939, 1938, 1937, 1936, 1935, 1934, 1932, 1931, 1930, 1928, 1927, 1926, 1925, 1923, 1921, 1920
1318 NEW HAMPSHIRE AVE N	2013, 2008, 2006, 2004, 2003, 2001, 1999, 1996, 1995, 1992, 1991, 1990, 1986, 1985, 1981, 1980, 1976, 1975, 1972, 1971, 1970, 1969, 1967, 1966, 1965, 1964, 1963, 1962, 1961, 1960, 1958, 1957, 1956, 1955, 1954, 1952, 1950, 1949, 1948, 1947, 1946, 1945, 1944, 1942, 1940, 1939, 1938, 1937, 1936, 1935, 1934, 1933, 1932, 1931, 1930, 1929, 1928, 1927, 1926, 1925, 1924, 1923, 1921, 1920
1319 N NEW HAMPSHIRE AVE	2013, 2008, 2004, 2003, 2001, 2000, 1999, 1996, 1995, 1992, 1991, 1990, 1986, 1985, 1980, 1975, 1972, 1971, 1970, 1969, 1967, 1966, 1965, 1964, 1963, 1962, 1961, 1960, 1957, 1956, 1955, 1954, 1952, 1951, 1950, 1949, 1948, 1947, 1946, 1945, 1944, 1940, 1939, 1938, 1936, 1935, 1934, 1932, 1931, 1930, 1928, 1927, 1926, 1925, 1923, 1921, 1920
1319 NEW HAMPSHIRE AVE N	2013, 2008, 2006, 2004, 2003, 2001, 1999, 1996, 1995, 1992, 1991, 1990, 1986, 1985, 1981, 1980, 1976, 1975, 1972, 1971, 1970, 1969, 1967, 1966, 1965, 1964, 1963, 1962, 1961, 1960, 1958, 1957, 1956, 1955, 1954, 1952, 1950, 1949, 1948, 1947, 1946, 1945, 1944, 1942, 1940, 1939, 1938, 1937, 1936, 1935, 1934, 1933, 1932, 1931, 1930, 1929, 1928, 1927, 1926, 1925, 1924, 1923, 1921, 1920

FINDINGS

Address Researched	Address Not Identified in Research Source
1320 NEW HAMPSHIRE AVE	2013, 2008, 2006, 2004, 2003, 2001, 2000, 1999, 1996, 1995, 1992, 1991, 1990, 1986, 1985, 1981, 1980, 1976, 1975, 1972, 1971, 1970, 1969, 1967, 1966, 1965, 1964, 1963, 1962, 1961, 1960, 1958, 1957, 1956, 1955, 1954, 1952, 1951, 1950, 1949, 1948, 1947, 1946, 1945, 1944, 1942, 1940, 1939, 1938, 1937, 1936, 1935, 1934, 1932, 1931, 1930, 1929, 1928, 1927, 1926, 1925, 1924, 1923, 1921, 1920
1321 N VERMONT AVE	2013, 2008, 2004, 2003, 2001, 2000, 1999, 1996, 1992, 1980, 1975, 1972, 1970, 1969, 1966, 1965, 1964, 1963, 1961, 1960, 1957, 1955, 1954, 1952, 1951, 1950, 1949, 1948, 1947, 1946, 1945, 1944, 1940, 1939, 1938, 1936, 1935, 1934, 1932, 1931, 1930, 1928, 1927, 1926, 1925, 1923, 1921, 1920
1321 N VERMONT AVE	2006, 2004, 2003, 2001, 2000, 1999, 1996, 1995, 1992, 1991, 1990, 1986, 1985, 1981, 1980, 1976, 1975, 1972, 1971, 1970, 1969, 1967, 1966, 1965, 1964, 1963, 1962, 1961, 1960, 1958, 1957, 1956, 1955, 1954, 1952, 1951, 1950, 1949, 1948, 1947, 1946, 1945, 1944, 1942, 1940, 1939, 1938, 1937, 1936, 1935, 1934, 1933, 1932, 1931, 1930, 1929, 1928, 1927, 1926, 1925, 1924, 1923, 1921, 1920
1321 VERMONT AVE N	2013, 2008, 2006, 2004, 2003, 2001, 1999, 1996, 1995, 1992, 1991, 1990, 1986, 1985, 1981, 1980, 1976, 1975, 1972, 1971, 1970, 1969, 1967, 1966, 1965, 1964, 1963, 1962, 1961, 1960, 1958, 1957, 1956, 1955, 1954, 1952, 1950, 1949, 1948, 1947, 1946, 1945, 1944, 1942, 1940, 1939, 1938, 1937, 1936, 1935, 1934, 1933, 1932, 1931, 1930, 1929, 1928, 1927, 1926, 1925, 1924, 1923, 1921, 1920
1322 N VERMONT	2013, 2008, 2006, 2004, 2003, 2001, 2000, 1999, 1996, 1995, 1992, 1991, 1990, 1986, 1985, 1981, 1980, 1976, 1975, 1972, 1971, 1970, 1969, 1967, 1966, 1965, 1964, 1963, 1962, 1961, 1960, 1958, 1957, 1956, 1955, 1954, 1952, 1951, 1950, 1949, 1948, 1947, 1946, 1945, 1944, 1942, 1940, 1939, 1938, 1936, 1935, 1934, 1933, 1932, 1931, 1930, 1929, 1928, 1927, 1926, 1925, 1924, 1923, 1921, 1920
1322 N VERMONT AVE	2013, 2008, 2006, 2004, 2003, 2001, 2000, 1999, 1996, 1995, 1992, 1991, 1990, 1986, 1985, 1981, 1980, 1976, 1975, 1972, 1970, 1969, 1966, 1965, 1964, 1963, 1961, 1960, 1957, 1956, 1955, 1954, 1952, 1951, 1950, 1949, 1948, 1947, 1946, 1945, 1944, 1942, 1940, 1939, 1938, 1936, 1935, 1934, 1932, 1931, 1930, 1928, 1927, 1926, 1925, 1924, 1923, 1921, 1920
1322 VERMONT AVE N	2013, 2008, 2006, 2004, 2003, 2001, 1999, 1996, 1995, 1992, 1991, 1990, 1986, 1985, 1981, 1980, 1976, 1975, 1972, 1971, 1970, 1969, 1967, 1966, 1965, 1964, 1963, 1962, 1961, 1960, 1958, 1957, 1956, 1955, 1954, 1952, 1950, 1949, 1948, 1947, 1946, 1945, 1944, 1942, 1940, 1939, 1938, 1937, 1936, 1935, 1934, 1933, 1932, 1931, 1930, 1929, 1928, 1927, 1926, 1925, 1924, 1923, 1921, 1920
1323 N NEW HAMPSHIRE AVE	2013, 2008, 2004, 2003, 2001, 2000, 1999, 1996, 1995, 1992, 1991, 1985, 1980, 1975, 1972, 1971, 1970, 1969, 1967, 1966, 1965, 1964, 1963, 1962, 1961, 1960, 1958, 1957, 1956, 1955, 1954, 1952, 1951, 1950, 1949, 1948, 1947, 1946, 1945, 1944, 1940, 1939, 1938, 1936, 1935, 1934, 1932, 1931, 1930, 1928, 1927, 1926, 1925, 1923, 1921, 1920
1323 NEW HAMPSHIRE AVE N	2013, 2008, 2006, 2004, 2003, 2001, 1999, 1996, 1995, 1992, 1991, 1990, 1986, 1985, 1981, 1980, 1976, 1975, 1972, 1971, 1970, 1969, 1967, 1966, 1965, 1964, 1963, 1962, 1961, 1960, 1958, 1957, 1956, 1955, 1954, 1952, 1950, 1949, 1948, 1947, 1946, 1945, 1944, 1942, 1940, 1939, 1938, 1937, 1936, 1935, 1934, 1933, 1932, 1931, 1930, 1929, 1928, 1927, 1926, 1925, 1924, 1923, 1921, 1920
1324 E VERMONT AVE	2013, 2008, 2006, 2004, 2003, 2001, 2000, 1999, 1996, 1995, 1992, 1991, 1990, 1986, 1985, 1981, 1980, 1976, 1975, 1972, 1971, 1970, 1969, 1967, 1966, 1965, 1964, 1963, 1962, 1961, 1960, 1958, 1957, 1956, 1955, 1954, 1952, 1951, 1950, 1949, 1948, 1947, 1946, 1945, 1944, 1940, 1939, 1938, 1937, 1936, 1935, 1934, 1933, 1932, 1931, 1930, 1929, 1928, 1927, 1926, 1925, 1924, 1923, 1921, 1920
1324 N NEW HAMPSHIRE	2013, 2008, 2006, 2004, 2003, 2001, 2000, 1999, 1996, 1995, 1992, 1991, 1990, 1986, 1985, 1980, 1976, 1975, 1972, 1971, 1970, 1969, 1967, 1966, 1965, 1964, 1963, 1962, 1961, 1960, 1958, 1957, 1956, 1955, 1954, 1952, 1951, 1950, 1949, 1948, 1947, 1946, 1945, 1944, 1942, 1940, 1939, 1938, 1937, 1936, 1935, 1934, 1933, 1932, 1931, 1930, 1929, 1928, 1927, 1926, 1925, 1924, 1923, 1921, 1920

FINDINGS

Address Researched	Address Not Identified in Research Source
1324 N NEW HAMPSHIRE AVE	2013, 2008, 2004, 2003, 2001, 2000, 1999, 1996, 1995, 1992, 1991, 1985, 1980, 1975, 1972, 1970, 1969, 1966, 1965, 1964, 1963, 1961, 1960, 1957, 1956, 1955, 1954, 1952, 1951, 1950, 1949, 1948, 1947, 1946, 1945, 1944, 1940, 1939, 1938, 1936, 1935, 1934, 1932, 1931, 1930, 1928, 1927, 1926, 1925, 1923, 1921, 1920
1324 N NOW HAMPSHIRE AVE	2013, 2008, 2006, 2004, 2003, 2001, 2000, 1999, 1996, 1995, 1992, 1991, 1986, 1985, 1981, 1980, 1976, 1975, 1972, 1971, 1970, 1969, 1967, 1966, 1965, 1964, 1963, 1962, 1961, 1960, 1958, 1957, 1956, 1955, 1954, 1952, 1951, 1950, 1949, 1948, 1947, 1946, 1945, 1944, 1942, 1940, 1939, 1938, 1937, 1936, 1935, 1934, 1933, 1932, 1931, 1930, 1929, 1928, 1927, 1926, 1925, 1924, 1923, 1921, 1920
1324 NEW HAMPSHIRE AVE	2013, 2008, 2006, 2004, 2003, 2001, 2000, 1999, 1996, 1995, 1992, 1991, 1990, 1986, 1985, 1981, 1980, 1975, 1972, 1971, 1970, 1969, 1967, 1966, 1965, 1964, 1963, 1962, 1961, 1960, 1958, 1957, 1956, 1955, 1954, 1952, 1951, 1950, 1949, 1948, 1947, 1946, 1945, 1944, 1942, 1940, 1939, 1938, 1937, 1936, 1935, 1934, 1932, 1931, 1930, 1929, 1928, 1927, 1926, 1925, 1924, 1923, 1921, 1920
1324 NEW HAMPSHIRE AVE N	2013, 2008, 2006, 2004, 2003, 2001, 1999, 1996, 1995, 1992, 1991, 1990, 1986, 1985, 1981, 1980, 1976, 1975, 1972, 1971, 1970, 1969, 1967, 1966, 1965, 1964, 1963, 1962, 1961, 1960, 1958, 1957, 1956, 1955, 1954, 1952, 1950, 1949, 1948, 1947, 1946, 1945, 1944, 1942, 1940, 1939, 1938, 1937, 1936, 1935, 1934, 1933, 1932, 1931, 1930, 1929, 1928, 1927, 1926, 1925, 1924, 1923, 1921, 1920
1325 N NEW HAMPSHIRE AVE	2013, 2008, 2004, 2003, 2001, 2000, 1999, 1996, 1995, 1992, 1991, 1990, 1986, 1985, 1981, 1980, 1975, 1972, 1971, 1970, 1969, 1967, 1966, 1965, 1964, 1963, 1961, 1960, 1957, 1956, 1955, 1954, 1952, 1951, 1950, 1949, 1948, 1947, 1946, 1945, 1944, 1940, 1939, 1938, 1936, 1935, 1934, 1932, 1931, 1930, 1928, 1927, 1926, 1925, 1923, 1921, 1920
1325 NEW HAMPSHIRE AVE N	2013, 2008, 2006, 2004, 2003, 2001, 1999, 1996, 1995, 1992, 1991, 1990, 1986, 1985, 1981, 1980, 1976, 1975, 1972, 1971, 1970, 1969, 1967, 1966, 1965, 1964, 1963, 1962, 1961, 1960, 1958, 1957, 1956, 1955, 1954, 1952, 1950, 1949, 1948, 1947, 1946, 1945, 1944, 1942, 1940, 1939, 1938, 1937, 1936, 1935, 1934, 1933, 1932, 1931, 1930, 1929, 1928, 1927, 1926, 1925, 1924, 1923, 1921, 1920
1326 N NEW HAMPSHIRE AVE	2013, 2008, 2004, 2003, 2001, 2000, 1999, 1996, 1995, 1992, 1991, 1990, 1986, 1985, 1981, 1980, 1976, 1975, 1972, 1971, 1970, 1969, 1967, 1966, 1965, 1964, 1963, 1962, 1961, 1960, 1958, 1957, 1956, 1955, 1954, 1952, 1951, 1950, 1949, 1948, 1947, 1946, 1945, 1944, 1942, 1940, 1939, 1938, 1937, 1936, 1935, 1934, 1933, 1932, 1931, 1930, 1929, 1928, 1927, 1926, 1925, 1924, 1923, 1921, 1920
1326 NEW HAMPSHIRE AVE N	2013, 2008, 2006, 2004, 2003, 2001, 1999, 1996, 1995, 1992, 1991, 1990, 1986, 1985, 1981, 1980, 1976, 1975, 1972, 1971, 1970, 1969, 1967, 1966, 1965, 1964, 1963, 1962, 1961, 1960, 1958, 1957, 1956, 1955, 1954, 1952, 1951, 1950, 1949, 1948, 1947, 1946, 1945, 1944, 1942, 1940, 1939, 1938, 1937, 1936, 1935, 1934, 1933, 1932, 1931, 1930, 1929, 1928, 1927, 1926, 1925, 1924, 1923, 1921, 1920
1328 N NEW HAMPSHIRE AVE	2013, 2008, 2004, 2003, 2001, 2000, 1999, 1996, 1995, 1992, 1991, 1990, 1986, 1985, 1981, 1980, 1975, 1972, 1971, 1970, 1969, 1966, 1965, 1964, 1963, 1961, 1960, 1957, 1956, 1955, 1954, 1952, 1951, 1950, 1949, 1948, 1947, 1946, 1945, 1944, 1940, 1939, 1938, 1936, 1935, 1934, 1932, 1931, 1930, 1928, 1927, 1926, 1925, 1923, 1921, 1920
1328 NEW HAMPSHIRE AVE N	2013, 2008, 2006, 2004, 2003, 2001, 1999, 1996, 1995, 1992, 1991, 1990, 1986, 1985, 1981, 1980, 1976, 1975, 1972, 1971, 1970, 1969, 1967, 1966, 1965, 1964, 1963, 1962, 1961, 1960, 1958, 1957, 1956, 1955, 1954, 1952, 1950, 1949, 1948, 1947, 1946, 1945, 1944, 1942, 1940, 1939, 1938, 1937, 1936, 1935, 1934, 1933, 1932, 1931, 1930, 1929, 1928, 1927, 1926, 1925, 1924, 1923, 1921, 1920
1329 N NEW HAMPSHIRE AVE	2013, 2008, 2006, 2004, 2003, 2001, 2000, 1999, 1996, 1995, 1992, 1991, 1990, 1986, 1985, 1981, 1980, 1975, 1972, 1970, 1969, 1967, 1966, 1965, 1964, 1963, 1962, 1961, 1960, 1957, 1956, 1955, 1954, 1952, 1951, 1950, 1949, 1948, 1947, 1946, 1945, 1944, 1940, 1939, 1938, 1936, 1935, 1934, 1932, 1931, 1930, 1928, 1927, 1926, 1925, 1923, 1921, 1920

FINDINGS

Address Researched	Address Not Identified in Research Source
1329 NEW HAMPSHIRE AVE N	2013, 2008, 2006, 2004, 2003, 2001, 1999, 1996, 1995, 1992, 1991, 1990, 1986, 1985, 1981, 1980, 1976, 1975, 1972, 1971, 1970, 1969, 1967, 1966, 1965, 1964, 1963, 1962, 1961, 1960, 1958, 1957, 1956, 1955, 1954, 1952, 1950, 1949, 1948, 1947, 1946, 1945, 1944, 1942, 1940, 1939, 1938, 1937, 1936, 1935, 1934, 1933, 1932, 1931, 1930, 1929, 1928, 1927, 1926, 1925, 1924, 1923, 1921, 1920
1330 VERMONT AVE N	2013, 2008, 2006, 2004, 2003, 2001, 1999, 1996, 1995, 1992, 1991, 1990, 1986, 1985, 1981, 1980, 1976, 1975, 1972, 1971, 1970, 1969, 1967, 1966, 1965, 1964, 1963, 1962, 1961, 1960, 1958, 1957, 1956, 1955, 1954, 1952, 1951, 1950, 1949, 1948, 1947, 1946, 1945, 1944, 1942, 1940, 1939, 1938, 1937, 1936, 1935, 1934, 1933, 1932, 1931, 1930, 1929, 1928, 1927, 1926, 1925, 1924, 1923, 1921, 1920
1331 N VERMONT AVE	2013, 2008, 2006, 2004, 2003, 2001, 2000, 1999, 1996, 1995, 1992, 1991, 1990, 1986, 1985, 1981, 1980, 1976, 1975, 1972, 1971, 1970, 1969, 1967, 1966, 1965, 1964, 1963, 1962, 1961, 1960, 1958, 1957, 1956, 1955, 1954, 1952, 1951, 1950, 1949, 1948, 1947, 1946, 1945, 1944, 1940, 1939, 1938, 1936, 1935, 1934, 1932, 1931, 1930, 1928, 1927, 1926, 1925, 1924, 1923, 1921, 1920
1331 NEW HAMPSHIRE AVE	2013, 2008, 2006, 2004, 2003, 2001, 2000, 1999, 1996, 1995, 1992, 1991, 1990, 1986, 1985, 1981, 1980, 1976, 1975, 1972, 1971, 1970, 1969, 1967, 1966, 1965, 1964, 1963, 1962, 1961, 1960, 1958, 1957, 1956, 1955, 1954, 1952, 1951, 1950, 1949, 1948, 1947, 1946, 1945, 1944, 1942, 1940, 1939, 1938, 1937, 1936, 1935, 1934, 1933, 1932, 1931, 1930, 1928, 1927, 1926, 1925, 1924, 1923, 1921, 1920
1331 VERMONT AVE N	2013, 2008, 2006, 2004, 2003, 2001, 2000, 1999, 1996, 1995, 1992, 1991, 1990, 1986, 1985, 1981, 1980, 1976, 1975, 1972, 1971, 1970, 1969, 1967, 1966, 1965, 1964, 1963, 1962, 1961, 1960, 1958, 1957, 1956, 1955, 1954, 1952, 1950, 1949, 1948, 1947, 1946, 1945, 1944, 1942, 1940, 1939, 1938, 1937, 1936, 1935, 1934, 1933, 1932, 1931, 1930, 1929, 1928, 1927, 1926, 1925, 1924, 1923, 1921, 1920
1334 N NEW HAMPSHIRE AVE	2013, 2008, 2004, 2003, 2001, 2000, 1999, 1996, 1995, 1992, 1991, 1985, 1980, 1976, 1975, 1972, 1970, 1969, 1967, 1966, 1965, 1964, 1963, 1962, 1961, 1960, 1958, 1957, 1956, 1955, 1954, 1952, 1951, 1950, 1949, 1948, 1947, 1946, 1945, 1944, 1940, 1939, 1938, 1936, 1935, 1934, 1932, 1931, 1930, 1928, 1927, 1926, 1925, 1923, 1921, 1920
1334 NEW HAMPSHIRE AVE	2013, 2008, 2006, 2004, 2003, 2001, 2000, 1999, 1996, 1995, 1992, 1991, 1990, 1986, 1985, 1981, 1980, 1976, 1975, 1972, 1971, 1970, 1969, 1967, 1966, 1965, 1964, 1963, 1962, 1961, 1960, 1958, 1957, 1956, 1955, 1954, 1952, 1951, 1950, 1949, 1948, 1947, 1946, 1945, 1944, 1942, 1940, 1939, 1938, 1937, 1936, 1935, 1934, 1933, 1932, 1931, 1930, 1929, 1928, 1927, 1926, 1925, 1923, 1921, 1920
1334 NEW HAMPSHIRE AVE N	2013, 2008, 2006, 2004, 2003, 2001, 1999, 1996, 1995, 1992, 1991, 1990, 1986, 1985, 1981, 1980, 1976, 1975, 1972, 1971, 1970, 1969, 1967, 1966, 1965, 1964, 1963, 1962, 1961, 1960, 1958, 1957, 1956, 1955, 1954, 1952, 1951, 1950, 1949, 1948, 1947, 1946, 1945, 1944, 1942, 1940, 1939, 1938, 1937, 1936, 1935, 1934, 1933, 1932, 1931, 1930, 1929, 1928, 1927, 1926, 1925, 1924, 1923, 1921, 1920
1335 N NEW HAMPSHIRE AVE	2013, 2008, 2004, 2003, 2001, 2000, 1999, 1996, 1995, 1992, 1991, 1990, 1986, 1985, 1980, 1975, 1972, 1970, 1969, 1967, 1966, 1965, 1964, 1963, 1961, 1960, 1957, 1956, 1955, 1954, 1952, 1951, 1950, 1949, 1948, 1947, 1946, 1945, 1944, 1942, 1940, 1939, 1938, 1936, 1935, 1934, 1932, 1931, 1930, 1928, 1927, 1926, 1925, 1923, 1921, 1920
1335 NEW HAMPSHIRE AVE	2013, 2008, 2006, 2004, 2003, 2001, 2000, 1999, 1996, 1995, 1992, 1991, 1990, 1986, 1985, 1980, 1976, 1975, 1972, 1971, 1970, 1969, 1967, 1966, 1965, 1964, 1963, 1962, 1961, 1960, 1958, 1957, 1956, 1955, 1954, 1952, 1951, 1950, 1949, 1948, 1947, 1946, 1945, 1944, 1942, 1940, 1939, 1938, 1937, 1936, 1935, 1934, 1933, 1932, 1931, 1930, 1929, 1928, 1927, 1926, 1925, 1924, 1923, 1921, 1920
1335 NEW HAMPSHIRE AVE N	2013, 2008, 2006, 2004, 2003, 2001, 1999, 1996, 1995, 1992, 1991, 1990, 1986, 1985, 1981, 1980, 1976, 1975, 1972, 1971, 1970, 1969, 1967, 1966, 1965, 1964, 1963, 1962, 1961, 1960, 1958, 1957, 1956, 1955, 1954, 1952, 1950, 1949, 1948, 1947, 1946, 1945, 1944, 1942, 1940, 1939, 1938, 1937, 1936, 1935, 1934, 1933, 1932, 1931, 1930, 1929, 1928, 1927, 1926, 1925, 1924, 1923, 1921, 1920

FINDINGS

Address Researched	Address Not Identified in Research Source
1336 N NEW HAMPSHIRE AVE	2013, 2008, 2004, 2003, 2001, 2000, 1999, 1996, 1995, 1992, 1991, 1985, 1980, 1975, 1972, 1971, 1970, 1969, 1967, 1966, 1965, 1964, 1963, 1962, 1961, 1960, 1957, 1956, 1955, 1954, 1952, 1951, 1950, 1949, 1948, 1947, 1946, 1945, 1944, 1940, 1939, 1938, 1936, 1935, 1934, 1932, 1931, 1930, 1928, 1927, 1926, 1925, 1924, 1923, 1921, 1920
1336 NEW HAMPSHIRE AVE N	2013, 2008, 2006, 2004, 2003, 2001, 1999, 1996, 1995, 1992, 1991, 1990, 1986, 1985, 1981, 1980, 1976, 1975, 1972, 1971, 1970, 1969, 1967, 1966, 1965, 1964, 1963, 1962, 1961, 1960, 1958, 1957, 1956, 1955, 1954, 1952, 1950, 1949, 1948, 1947, 1946, 1945, 1944, 1942, 1940, 1939, 1938, 1937, 1936, 1935, 1934, 1933, 1932, 1931, 1930, 1929, 1928, 1927, 1926, 1925, 1924, 1923, 1921, 1920
1337 N NEW HAMPSHIRE AVE	2013, 2008, 2004, 2003, 2001, 2000, 1999, 1996, 1995, 1992, 1991, 1985, 1980, 1976, 1975, 1972, 1971, 1970, 1969, 1966, 1965, 1964, 1963, 1962, 1961, 1960, 1957, 1956, 1955, 1954, 1952, 1951, 1950, 1949, 1948, 1947, 1946, 1945, 1944, 1940, 1939, 1938, 1936, 1935, 1934, 1933, 1932, 1931, 1930, 1928, 1927, 1926, 1925, 1924, 1923, 1921, 1920
1337 NEW HAMPSHIRE AVE N	2013, 2008, 2006, 2004, 2003, 2001, 1999, 1996, 1995, 1992, 1991, 1990, 1986, 1985, 1981, 1980, 1976, 1975, 1972, 1971, 1970, 1969, 1967, 1966, 1965, 1964, 1963, 1962, 1961, 1960, 1958, 1957, 1956, 1955, 1954, 1952, 1950, 1949, 1948, 1947, 1946, 1945, 1944, 1942, 1940, 1939, 1938, 1937, 1936, 1935, 1934, 1933, 1932, 1931, 1930, 1929, 1928, 1927, 1926, 1925, 1924, 1923, 1921, 1920
1338 N NEW HAMPSHIRE AVE	2013, 2008, 2006, 2004, 2003, 2001, 2000, 1999, 1996, 1995, 1992, 1991, 1990, 1986, 1985, 1981, 1980, 1976, 1975, 1972, 1971, 1970, 1969, 1967, 1966, 1965, 1964, 1963, 1962, 1961, 1960, 1957, 1956, 1955, 1954, 1952, 1951, 1950, 1949, 1948, 1947, 1946, 1945, 1944, 1940, 1939, 1938, 1937, 1936, 1935, 1934, 1932, 1931, 1930, 1928, 1927, 1926, 1925, 1923, 1921, 1920
1338 NEW HAMPSHIRE AVE N	2013, 2008, 2006, 2004, 2003, 2001, 2000, 1999, 1996, 1995, 1992, 1991, 1990, 1986, 1985, 1981, 1980, 1976, 1975, 1972, 1971, 1970, 1969, 1967, 1966, 1965, 1964, 1963, 1962, 1961, 1960, 1958, 1957, 1956, 1955, 1954, 1952, 1950, 1949, 1948, 1947, 1946, 1945, 1944, 1942, 1940, 1939, 1938, 1937, 1936, 1935, 1934, 1933, 1932, 1931, 1930, 1929, 1928, 1927, 1926, 1925, 1924, 1923, 1921, 1920
1339 N NEW HAMPSHIRE AVE	2013, 2008, 2004, 2003, 2001, 2000, 1999, 1996, 1995, 1992, 1991, 1990, 1986, 1985, 1980, 1975, 1972, 1970, 1969, 1966, 1965, 1964, 1963, 1961, 1960, 1957, 1956, 1955, 1954, 1952, 1951, 1950, 1949, 1948, 1947, 1946, 1945, 1944, 1940, 1939, 1938, 1936, 1935, 1934, 1933, 1932, 1931, 1930, 1928, 1927, 1926, 1925, 1924, 1923, 1921, 1920
1339 NEW HAMPSHIRE AVE	2013, 2008, 2006, 2004, 2003, 2001, 2000, 1999, 1996, 1995, 1992, 1991, 1990, 1986, 1985, 1981, 1980, 1976, 1975, 1972, 1971, 1970, 1969, 1967, 1966, 1965, 1964, 1963, 1962, 1961, 1960, 1958, 1957, 1956, 1955, 1954, 1952, 1951, 1950, 1949, 1948, 1947, 1946, 1945, 1944, 1942, 1940, 1939, 1938, 1937, 1936, 1935, 1934, 1933, 1932, 1931, 1930, 1929, 1928, 1927, 1926, 1925, 1923, 1921, 1920
1339 NEW HAMPSHIRE AVE N	2013, 2008, 2006, 2004, 2003, 2001, 1999, 1996, 1995, 1992, 1991, 1990, 1986, 1985, 1981, 1980, 1976, 1975, 1972, 1971, 1970, 1969, 1967, 1966, 1965, 1964, 1963, 1962, 1961, 1960, 1958, 1957, 1956, 1955, 1954, 1952, 1950, 1949, 1948, 1947, 1946, 1945, 1944, 1942, 1940, 1939, 1938, 1937, 1936, 1935, 1934, 1933, 1932, 1931, 1930, 1929, 1928, 1927, 1926, 1925, 1924, 1923, 1921, 1920
1341 N NEW HAMPSHIRE AVE	2013, 2008, 2004, 2003, 2001, 2000, 1999, 1996, 1995, 1992, 1991, 1990, 1986, 1985, 1981, 1980, 1976, 1975, 1972, 1970, 1969, 1966, 1965, 1964, 1963, 1962, 1961, 1960, 1957, 1956, 1955, 1954, 1952, 1951, 1950, 1949, 1948, 1947, 1946, 1945, 1944, 1940, 1939, 1938, 1936, 1935, 1934, 1932, 1931, 1930, 1928, 1927, 1926, 1925, 1923, 1921, 1920
1341 NEW HAMPSHIRE AVE N	2013, 2008, 2006, 2004, 2003, 2001, 1999, 1996, 1995, 1992, 1991, 1990, 1986, 1985, 1981, 1980, 1976, 1975, 1972, 1971, 1970, 1969, 1967, 1966, 1965, 1964, 1963, 1962, 1961, 1960, 1958, 1957, 1956, 1955, 1954, 1952, 1950, 1949, 1948, 1947, 1946, 1945, 1944, 1942, 1940, 1939, 1938, 1937, 1936, 1935, 1934, 1933, 1932, 1931, 1930, 1929, 1928, 1927, 1926, 1925, 1924, 1923, 1921, 1920

FINDINGS

Address Researched	Address Not Identified in Research Source
1343 N NEW HAMPSHIRE AVE	2013, 2008, 2004, 2003, 2001, 2000, 1999, 1996, 1995, 1992, 1991, 1986, 1985, 1980, 1976, 1975, 1972, 1971, 1970, 1969, 1966, 1965, 1964, 1963, 1961, 1960, 1957, 1956, 1955, 1954, 1952, 1951, 1950, 1949, 1948, 1947, 1946, 1945, 1944, 1940, 1939, 1938, 1936, 1935, 1934, 1932, 1931, 1930, 1928, 1927, 1926, 1925, 1923, 1921, 1920
1343 NEW HAMPSHIRE AVE N	2013, 2008, 2006, 2004, 2003, 2001, 1999, 1996, 1995, 1992, 1991, 1990, 1986, 1985, 1981, 1980, 1976, 1975, 1972, 1971, 1970, 1969, 1967, 1966, 1965, 1964, 1963, 1962, 1961, 1960, 1958, 1957, 1956, 1955, 1954, 1952, 1950, 1949, 1948, 1947, 1946, 1945, 1944, 1942, 1940, 1939, 1938, 1937, 1936, 1935, 1934, 1933, 1932, 1931, 1930, 1929, 1928, 1927, 1926, 1925, 1924, 1923, 1921, 1920
1345 N NEW HAMPSHIRE AVE	2013, 2008, 2004, 2003, 2001, 2000, 1999, 1996, 1995, 1992, 1991, 1990, 1986, 1985, 1980, 1976, 1975, 1972, 1970, 1969, 1966, 1965, 1964, 1963, 1961, 1960, 1957, 1956, 1955, 1954, 1952, 1951, 1950, 1949, 1948, 1947, 1946, 1945, 1944, 1940, 1939, 1938, 1936, 1935, 1934, 1932, 1931, 1930, 1928, 1927, 1926, 1925, 1923, 1921, 1920
1345 NEW HAMPSHIRE AVE	2013, 2008, 2006, 2004, 2003, 2001, 2000, 1999, 1996, 1995, 1992, 1991, 1990, 1986, 1985, 1981, 1980, 1976, 1975, 1972, 1971, 1970, 1969, 1967, 1966, 1965, 1964, 1963, 1962, 1961, 1960, 1958, 1957, 1956, 1955, 1954, 1952, 1951, 1950, 1949, 1948, 1947, 1946, 1945, 1944, 1942, 1940, 1939, 1938, 1937, 1936, 1935, 1934, 1933, 1932, 1931, 1930, 1928, 1927, 1926, 1925, 1924, 1923, 1921, 1920
1345 NEW HAMPSHIRE AVE N	2013, 2008, 2006, 2004, 2003, 2001, 1999, 1996, 1995, 1992, 1991, 1990, 1986, 1985, 1981, 1980, 1976, 1975, 1972, 1971, 1970, 1969, 1967, 1966, 1965, 1964, 1963, 1962, 1961, 1960, 1958, 1957, 1956, 1955, 1954, 1952, 1950, 1949, 1948, 1947, 1946, 1945, 1944, 1942, 1940, 1939, 1938, 1937, 1936, 1935, 1934, 1933, 1932, 1931, 1930, 1929, 1928, 1927, 1926, 1925, 1924, 1923, 1921, 1920
1347 N NEW HAMPSHIRE AVE	2013, 2008, 2006, 2004, 2003, 2001, 2000, 1999, 1996, 1995, 1992, 1991, 1990, 1986, 1985, 1981, 1980, 1976, 1975, 1972, 1971, 1970, 1969, 1967, 1966, 1965, 1964, 1963, 1962, 1961, 1960, 1957, 1956, 1955, 1954, 1952, 1951, 1950, 1949, 1948, 1947, 1946, 1945, 1944, 1942, 1940, 1939, 1938, 1937, 1936, 1935, 1934, 1933, 1932, 1931, 1930, 1929, 1928, 1927, 1926, 1925, 1924, 1923, 1921, 1920
1362 N VERMONT AVE	2013, 2008, 2006, 2004, 2003, 2001, 2000, 1999, 1996, 1995, 1992, 1991, 1990, 1986, 1985, 1981, 1980, 1976, 1975, 1972, 1971, 1970, 1969, 1967, 1966, 1965, 1964, 1963, 1962, 1961, 1960, 1958, 1957, 1956, 1955, 1954, 1952, 1951, 1950, 1949, 1948, 1947, 1946, 1945, 1944, 1940, 1939, 1938, 1937, 1936, 1935, 1934, 1933, 1932, 1931, 1930, 1929, 1928, 1927, 1926, 1925, 1924, 1923, 1921, 1920
1364 N NEW HAMPSHIRE AVE	2013, 2008, 2006, 2004, 2003, 2001, 2000, 1999, 1996, 1995, 1992, 1991, 1990, 1986, 1985, 1981, 1980, 1976, 1975, 1972, 1971, 1970, 1969, 1967, 1966, 1965, 1964, 1963, 1962, 1961, 1960, 1958, 1957, 1956, 1955, 1954, 1952, 1951, 1950, 1949, 1948, 1947, 1946, 1945, 1944, 1942, 1940, 1939, 1938, 1936, 1935, 1934, 1933, 1932, 1931, 1930, 1929, 1928, 1927, 1926, 1925, 1924, 1923, 1921, 1920
1384 N NEW HAMPSHIRE AVE	2013, 2008, 2006, 2004, 2003, 2001, 2000, 1999, 1996, 1995, 1992, 1991, 1990, 1986, 1985, 1981, 1980, 1976, 1975, 1972, 1971, 1970, 1969, 1967, 1966, 1965, 1964, 1963, 1962, 1961, 1960, 1958, 1957, 1956, 1955, 1954, 1952, 1951, 1950, 1949, 1948, 1947, 1946, 1945, 1944, 1942, 1940, 1939, 1938, 1937, 1936, 1935, 1934, 1932, 1931, 1930, 1929, 1928, 1927, 1926, 1925, 1924, 1923, 1921, 1920
1400 N NEW HAMPSHIRE AVE	2013, 2008, 2006, 2004, 2003, 2001, 2000, 1999, 1996, 1995, 1992, 1991, 1990, 1986, 1985, 1981, 1980, 1976, 1975, 1972, 1971, 1970, 1969, 1967, 1966, 1965, 1964, 1963, 1962, 1961, 1960, 1958, 1957, 1956, 1955, 1954, 1952, 1951, 1950, 1949, 1948, 1947, 1946, 1945, 1944, 1940, 1939, 1938, 1936, 1935, 1934, 1932, 1931, 1930, 1928, 1927, 1926, 1925, 1923, 1921, 1920
1400 N VERMONT AVE	2013, 2008, 2006, 2004, 2003, 2001, 2000, 1999, 1996, 1995, 1992, 1991, 1990, 1986, 1985, 1981, 1976, 1975, 1972, 1971, 1970, 1969, 1967, 1966, 1965, 1964, 1963, 1961, 1960, 1957, 1956, 1955, 1954, 1952, 1951, 1950, 1949, 1948, 1947, 1946, 1945, 1944, 1942, 1940, 1939, 1938, 1937, 1936, 1935, 1934, 1933, 1932, 1931, 1930, 1929, 1928, 1927, 1926, 1925, 1924, 1923, 1921, 1920

FINDINGS

Address Researched	Address Not Identified in Research Source
1400 VERMONT AVE N	2013, 2008, 2006, 2004, 2003, 2001, 2000, 1999, 1996, 1995, 1992, 1991, 1990, 1986, 1985, 1981, 1980, 1976, 1975, 1972, 1971, 1970, 1969, 1967, 1966, 1965, 1964, 1963, 1962, 1961, 1960, 1958, 1957, 1956, 1955, 1954, 1952, 1950, 1949, 1948, 1947, 1946, 1945, 1944, 1942, 1940, 1939, 1938, 1937, 1936, 1935, 1934, 1933, 1932, 1931, 1930, 1929, 1928, 1927, 1926, 1925, 1924, 1923, 1921, 1920
1401 N VERMONT AVE	2013, 2008, 2004, 2003, 2001, 2000, 1999, 1996, 1995, 1992, 1991, 1985, 1980, 1975, 1972, 1970, 1969, 1966, 1965, 1964, 1963, 1961, 1960, 1957, 1956, 1955, 1954, 1952, 1951, 1950, 1949, 1948, 1947, 1946, 1945, 1944, 1942, 1940, 1939, 1938, 1937, 1936, 1935, 1934, 1933, 1932, 1931, 1930, 1929, 1928, 1927, 1926, 1925, 1924, 1923, 1921, 1920
1401 N VERMONT AVE	2008, 2006, 2004, 2003, 2001, 2000, 1999, 1996, 1995, 1992, 1991, 1990, 1986, 1985, 1981, 1980, 1976, 1975, 1972, 1971, 1970, 1969, 1967, 1966, 1965, 1964, 1963, 1962, 1961, 1960, 1958, 1957, 1956, 1955, 1954, 1952, 1951, 1950, 1949, 1948, 1947, 1946, 1945, 1944, 1942, 1940, 1939, 1938, 1937, 1936, 1935, 1934, 1933, 1932, 1931, 1930, 1929, 1928, 1927, 1926, 1925, 1924, 1923, 1921, 1920
1401 VERMONT AVE N	2013, 2008, 2006, 2004, 2003, 2001, 1999, 1996, 1995, 1992, 1991, 1990, 1986, 1985, 1981, 1980, 1976, 1975, 1972, 1971, 1970, 1969, 1967, 1966, 1965, 1964, 1963, 1962, 1961, 1960, 1958, 1957, 1956, 1955, 1954, 1952, 1951, 1950, 1949, 1948, 1947, 1946, 1945, 1944, 1942, 1940, 1939, 1938, 1937, 1936, 1935, 1934, 1933, 1932, 1931, 1930, 1929, 1928, 1927, 1926, 1925, 1924, 1923, 1921, 1920
1402 N NEW HAMPSHIRE AVE	2013, 2008, 2006, 2004, 2003, 2001, 2000, 1999, 1996, 1995, 1992, 1991, 1990, 1986, 1985, 1981, 1980, 1976, 1975, 1972, 1971, 1970, 1969, 1967, 1966, 1965, 1964, 1963, 1962, 1961, 1960, 1958, 1957, 1956, 1955, 1954, 1952, 1951, 1950, 1949, 1948, 1947, 1946, 1945, 1944, 1940, 1939, 1938, 1936, 1935, 1934, 1932, 1931, 1930, 1928, 1927, 1926, 1925, 1923, 1921, 1920
1402 N VERMONT AVE	2013, 2008, 2006, 2004, 2003, 2001, 2000, 1999, 1996, 1995, 1992, 1991, 1990, 1986, 1985, 1981, 1980, 1976, 1975, 1972, 1970, 1969, 1967, 1966, 1965, 1964, 1963, 1962, 1961, 1960, 1958, 1957, 1956, 1955, 1954, 1952, 1951, 1950, 1949, 1948, 1947, 1946, 1945, 1944, 1942, 1940, 1939, 1938, 1937, 1936, 1935, 1934, 1933, 1932, 1931, 1930, 1929, 1928, 1927, 1926, 1925, 1924, 1923, 1921, 1920
1402 N VERMONT AVE	2013, 2006, 2004, 2003, 2001, 2000, 1999, 1996, 1995, 1992, 1991, 1990, 1986, 1985, 1981, 1980, 1976, 1975, 1972, 1971, 1970, 1969, 1967, 1966, 1965, 1964, 1963, 1962, 1961, 1960, 1958, 1957, 1956, 1955, 1954, 1952, 1951, 1950, 1949, 1948, 1947, 1946, 1945, 1944, 1942, 1940, 1939, 1938, 1937, 1936, 1935, 1934, 1933, 1932, 1931, 1930, 1929, 1928, 1927, 1926, 1925, 1924, 1923, 1921, 1920
1402 NEW HAMPSHIRE AVE N	2013, 2008, 2006, 2004, 2003, 2001, 2000, 1999, 1996, 1995, 1992, 1991, 1990, 1986, 1985, 1981, 1980, 1976, 1975, 1972, 1971, 1970, 1969, 1967, 1966, 1965, 1964, 1963, 1962, 1961, 1960, 1958, 1957, 1956, 1955, 1954, 1952, 1950, 1949, 1948, 1947, 1946, 1945, 1944, 1942, 1940, 1939, 1938, 1937, 1936, 1935, 1934, 1933, 1932, 1931, 1930, 1929, 1928, 1927, 1926, 1925, 1924, 1923, 1921, 1920
1403 N NEW HAMPSHIRE AVE	2013, 2008, 2006, 2004, 2003, 2001, 2000, 1999, 1996, 1995, 1992, 1991, 1990, 1986, 1985, 1981, 1980, 1976, 1975, 1972, 1971, 1970, 1969, 1967, 1966, 1965, 1964, 1963, 1962, 1961, 1960, 1958, 1957, 1956, 1955, 1954, 1952, 1951, 1950, 1949, 1948, 1947, 1946, 1945, 1944, 1940, 1939, 1938, 1936, 1935, 1934, 1932, 1931, 1930, 1928, 1927, 1926, 1925, 1923, 1921, 1920
1403 NEW HAMPSHIRE AVE N	2013, 2008, 2006, 2004, 2003, 2001, 1999, 1996, 1995, 1992, 1991, 1990, 1986, 1985, 1981, 1980, 1976, 1975, 1972, 1971, 1970, 1969, 1967, 1966, 1965, 1964, 1963, 1962, 1961, 1960, 1958, 1957, 1956, 1955, 1954, 1952, 1950, 1949, 1948, 1947, 1946, 1945, 1944, 1942, 1940, 1939, 1938, 1937, 1936, 1935, 1934, 1933, 1932, 1931, 1930, 1929, 1928, 1927, 1926, 1925, 1924, 1923, 1921, 1920
1404 N NEW HAMPSHIRE AVE	2013, 2008, 2006, 2004, 2003, 2001, 2000, 1999, 1996, 1995, 1992, 1991, 1990, 1986, 1985, 1981, 1980, 1976, 1975, 1972, 1971, 1970, 1969, 1967, 1966, 1965, 1964, 1963, 1962, 1961, 1960, 1958, 1957, 1956, 1955, 1954, 1952, 1951, 1950, 1949, 1948, 1947, 1946, 1945, 1944, 1940, 1939, 1938, 1937, 1936, 1935, 1934, 1933, 1932, 1931, 1930, 1929, 1928, 1927, 1926, 1925, 1924, 1923, 1921, 1920

FINDINGS

Address Researched	Address Not Identified in Research Source
1405 N NEW HAMPSHIRE AVE	2013, 2008, 2004, 2003, 2001, 2000, 1999, 1996, 1995, 1992, 1991, 1985, 1980, 1975, 1972, 1971, 1970, 1969, 1967, 1966, 1965, 1964, 1963, 1962, 1961, 1960, 1958, 1957, 1956, 1955, 1954, 1952, 1951, 1950, 1949, 1948, 1947, 1946, 1945, 1944, 1942, 1940, 1939, 1938, 1937, 1936, 1935, 1934, 1933, 1932, 1931, 1930, 1929, 1928, 1927, 1926, 1925, 1924, 1923, 1921, 1920
1405 N NEW HAMPSHIRE AVE	2006, 2004, 2003, 2001, 2000, 1999, 1996, 1995, 1992, 1991, 1990, 1986, 1985, 1981, 1980, 1976, 1975, 1972, 1971, 1970, 1969, 1967, 1966, 1965, 1964, 1963, 1962, 1961, 1960, 1958, 1957, 1956, 1955, 1954, 1952, 1951, 1950, 1949, 1948, 1947, 1946, 1945, 1944, 1942, 1940, 1939, 1938, 1937, 1936, 1935, 1934, 1933, 1932, 1931, 1930, 1929, 1928, 1927, 1926, 1925, 1924, 1923, 1921, 1920
1405 N NEW HAMSHIRE AVE	2013, 2008, 2006, 2004, 2003, 2001, 2000, 1999, 1996, 1995, 1992, 1991, 1990, 1986, 1985, 1980, 1976, 1975, 1972, 1971, 1970, 1969, 1967, 1966, 1965, 1964, 1963, 1962, 1961, 1960, 1958, 1957, 1956, 1955, 1954, 1952, 1951, 1950, 1949, 1948, 1947, 1946, 1945, 1944, 1942, 1940, 1939, 1938, 1937, 1936, 1935, 1934, 1933, 1932, 1931, 1930, 1929, 1928, 1927, 1926, 1925, 1924, 1923, 1921, 1920
1405 NEW HAMPSHIRE AVE N	2013, 2008, 2006, 2004, 2003, 2001, 1999, 1996, 1995, 1992, 1991, 1990, 1986, 1985, 1981, 1980, 1976, 1975, 1972, 1971, 1970, 1969, 1967, 1966, 1965, 1964, 1963, 1962, 1961, 1960, 1958, 1957, 1956, 1955, 1954, 1952, 1951, 1950, 1949, 1948, 1947, 1946, 1945, 1944, 1942, 1940, 1939, 1938, 1937, 1936, 1935, 1934, 1933, 1932, 1931, 1930, 1929, 1928, 1927, 1926, 1925, 1924, 1923, 1921, 1920
1406 N NEW HAMPSHIRE AVE	2013, 2008, 2006, 2004, 2003, 2001, 2000, 1999, 1996, 1995, 1992, 1991, 1990, 1986, 1985, 1981, 1980, 1976, 1975, 1972, 1971, 1970, 1969, 1967, 1966, 1965, 1964, 1963, 1962, 1961, 1960, 1958, 1957, 1956, 1955, 1954, 1952, 1951, 1950, 1949, 1948, 1947, 1946, 1945, 1944, 1940, 1939, 1938, 1937, 1936, 1935, 1934, 1933, 1932, 1931, 1930, 1928, 1927, 1926, 1925, 1923, 1921, 1920
1407 N NEW HAMPSHIRE AVE	2013, 2008, 2006, 2004, 2003, 2001, 2000, 1999, 1996, 1995, 1992, 1991, 1990, 1986, 1985, 1981, 1980, 1976, 1975, 1972, 1970, 1969, 1966, 1965, 1964, 1963, 1961, 1960, 1957, 1956, 1955, 1954, 1952, 1951, 1950, 1949, 1948, 1947, 1946, 1945, 1944, 1940, 1939, 1938, 1936, 1935, 1934, 1932, 1931, 1930, 1928, 1927, 1926, 1925, 1923, 1921, 1920
1407 N VERMONT AVE	2013, 2008, 2004, 2003, 2001, 2000, 1999, 1996, 1995, 1992, 1991, 1985, 1980, 1975, 1972, 1970, 1969, 1966, 1965, 1964, 1963, 1961, 1960, 1957, 1956, 1955, 1954, 1952, 1951, 1950, 1949, 1948, 1947, 1946, 1945, 1944, 1942, 1940, 1939, 1938, 1937, 1936, 1935, 1934, 1933, 1932, 1931, 1930, 1929, 1928, 1927, 1926, 1925, 1924, 1923, 1921, 1920
1407 N VERMONT AVE	2006, 2004, 2003, 2001, 2000, 1999, 1996, 1995, 1992, 1991, 1990, 1986, 1985, 1981, 1980, 1976, 1975, 1972, 1971, 1970, 1969, 1967, 1966, 1965, 1964, 1963, 1962, 1961, 1960, 1958, 1957, 1956, 1955, 1954, 1952, 1951, 1950, 1949, 1948, 1947, 1946, 1945, 1944, 1942, 1940, 1939, 1938, 1937, 1936, 1935, 1934, 1933, 1932, 1931, 1930, 1929, 1928, 1927, 1926, 1925, 1924, 1923, 1921, 1920
1407 NEW HAMPSHIRE AVE N	2013, 2008, 2006, 2004, 2003, 2001, 1999, 1996, 1995, 1992, 1991, 1990, 1986, 1985, 1981, 1980, 1976, 1975, 1972, 1971, 1970, 1969, 1967, 1966, 1965, 1964, 1963, 1962, 1961, 1960, 1958, 1957, 1956, 1955, 1954, 1952, 1950, 1949, 1948, 1947, 1946, 1945, 1944, 1942, 1940, 1939, 1938, 1937, 1936, 1935, 1934, 1933, 1932, 1931, 1930, 1929, 1928, 1927, 1926, 1925, 1924, 1923, 1921, 1920
1407 VERMONT AVE N	2013, 2008, 2006, 2004, 2003, 2001, 1999, 1996, 1995, 1992, 1991, 1990, 1986, 1985, 1981, 1980, 1976, 1975, 1972, 1971, 1970, 1969, 1967, 1966, 1965, 1964, 1963, 1962, 1961, 1960, 1958, 1957, 1956, 1955, 1954, 1952, 1950, 1949, 1948, 1947, 1946, 1945, 1944, 1942, 1940, 1939, 1938, 1937, 1936, 1935, 1934, 1933, 1932, 1931, 1930, 1929, 1928, 1927, 1926, 1925, 1924, 1923, 1921, 1920
1408 N NEW HAMPSHIRE AVE	2013, 2008, 2006, 2004, 2003, 2001, 2000, 1999, 1996, 1995, 1992, 1991, 1990, 1986, 1985, 1981, 1980, 1976, 1975, 1972, 1971, 1970, 1969, 1967, 1966, 1965, 1964, 1963, 1962, 1961, 1960, 1958, 1957, 1956, 1955, 1954, 1952, 1951, 1950, 1949, 1948, 1947, 1946, 1945, 1944, 1940, 1939, 1938, 1937, 1936, 1935, 1934, 1932, 1931, 1930, 1928, 1927, 1926, 1925, 1923, 1921, 1920

FINDINGS

Address Researched	Address Not Identified in Research Source
1408 N VERMONT AVE	2013, 2008, 2006, 2004, 2003, 2001, 2000, 1999, 1996, 1995, 1992, 1991, 1990, 1986, 1985, 1981, 1980, 1976, 1975, 1972, 1971, 1970, 1969, 1967, 1966, 1965, 1964, 1963, 1961, 1960, 1957, 1956, 1955, 1954, 1952, 1951, 1950, 1949, 1948, 1947, 1946, 1945, 1944, 1942, 1940, 1939, 1938, 1937, 1936, 1935, 1934, 1933, 1932, 1931, 1930, 1929, 1928, 1927, 1926, 1925, 1924, 1923, 1921, 1920
1408 NEW HAMPSHIRE AVE N	2013, 2008, 2006, 2004, 2003, 2001, 2000, 1999, 1996, 1995, 1992, 1991, 1990, 1986, 1985, 1981, 1980, 1976, 1975, 1972, 1971, 1970, 1969, 1967, 1966, 1965, 1964, 1963, 1962, 1961, 1960, 1958, 1957, 1956, 1955, 1954, 1952, 1950, 1949, 1948, 1947, 1946, 1945, 1944, 1942, 1940, 1939, 1938, 1937, 1936, 1935, 1934, 1933, 1932, 1931, 1930, 1929, 1928, 1927, 1926, 1925, 1924, 1923, 1921, 1920
1409 N NEW HAMPSHIRE AVE	2013, 2008, 2006, 2004, 2003, 2001, 2000, 1999, 1996, 1995, 1992, 1991, 1990, 1986, 1985, 1981, 1980, 1976, 1975, 1972, 1971, 1970, 1969, 1967, 1966, 1965, 1964, 1963, 1962, 1961, 1960, 1958, 1957, 1956, 1955, 1954, 1952, 1951, 1950, 1949, 1948, 1947, 1946, 1945, 1944, 1942, 1940, 1939, 1938, 1937, 1936, 1935, 1934, 1933, 1932, 1931, 1930, 1928, 1927, 1926, 1925, 1924, 1923, 1921, 1920
1410 N VERMONT AVE	2013, 2008, 2006, 2004, 2003, 2001, 2000, 1999, 1996, 1995, 1992, 1991, 1990, 1986, 1985, 1981, 1980, 1976, 1975, 1972, 1971, 1970, 1969, 1967, 1966, 1965, 1964, 1963, 1962, 1961, 1960, 1958, 1957, 1956, 1955, 1954, 1952, 1951, 1950, 1949, 1948, 1947, 1946, 1945, 1944, 1942, 1940, 1939, 1938, 1936, 1935, 1934, 1933, 1932, 1931, 1930, 1928, 1927, 1926, 1925, 1924, 1923, 1921, 1920
1411 N NEW HAMPSHIRE AVE	2013, 2008, 2006, 2004, 2003, 2001, 2000, 1999, 1996, 1995, 1992, 1991, 1990, 1986, 1985, 1981, 1980, 1976, 1975, 1972, 1971, 1970, 1969, 1967, 1966, 1965, 1964, 1963, 1961, 1960, 1958, 1957, 1956, 1955, 1954, 1952, 1951, 1950, 1949, 1948, 1947, 1946, 1945, 1944, 1942, 1940, 1939, 1938, 1937, 1936, 1935, 1934, 1933, 1932, 1931, 1930, 1929, 1928, 1927, 1926, 1925, 1924, 1923, 1921, 1920
1411 N VERMONT AVE	2013, 2008, 2006, 2004, 2003, 2001, 2000, 1999, 1996, 1995, 1992, 1991, 1990, 1986, 1985, 1981, 1980, 1976, 1975, 1972, 1970, 1969, 1967, 1966, 1965, 1964, 1963, 1961, 1960, 1958, 1957, 1956, 1955, 1954, 1952, 1951, 1950, 1949, 1948, 1947, 1946, 1945, 1944, 1942, 1940, 1939, 1938, 1937, 1936, 1935, 1934, 1933, 1932, 1931, 1930, 1929, 1928, 1927, 1926, 1925, 1924, 1923, 1921, 1920
1412 N NEW HAMPSHIRE AVE	2013, 2008, 2006, 2004, 2003, 2001, 2000, 1999, 1996, 1995, 1992, 1991, 1990, 1986, 1985, 1981, 1980, 1976, 1975, 1972, 1971, 1970, 1969, 1967, 1966, 1965, 1964, 1963, 1962, 1961, 1960, 1958, 1957, 1956, 1955, 1954, 1952, 1951, 1950, 1949, 1948, 1947, 1946, 1945, 1944, 1940, 1939, 1938, 1936, 1935, 1934, 1932, 1931, 1930, 1928, 1927, 1926, 1925, 1923, 1921, 1920
1412 N VERMONT AVE	2013, 2008, 2006, 2004, 2003, 2001, 2000, 1999, 1996, 1995, 1992, 1991, 1990, 1986, 1985, 1981, 1980, 1976, 1975, 1972, 1971, 1970, 1969, 1966, 1965, 1964, 1963, 1961, 1960, 1957, 1956, 1955, 1954, 1952, 1951, 1950, 1949, 1948, 1947, 1946, 1945, 1944, 1942, 1940, 1939, 1938, 1937, 1936, 1935, 1934, 1932, 1931, 1930, 1928, 1927, 1926, 1925, 1924, 1923, 1921, 1920
1412 NEW HAMPSHIRE AVE	2013, 2008, 2006, 2004, 2003, 2001, 2000, 1999, 1996, 1995, 1992, 1991, 1990, 1986, 1985, 1981, 1980, 1976, 1975, 1972, 1971, 1970, 1969, 1967, 1966, 1965, 1964, 1963, 1962, 1961, 1960, 1958, 1957, 1956, 1955, 1954, 1952, 1951, 1950, 1949, 1948, 1947, 1946, 1945, 1944, 1942, 1940, 1939, 1938, 1937, 1936, 1935, 1934, 1933, 1932, 1931, 1930, 1929, 1928, 1927, 1926, 1925, 1923, 1921, 1920
1412 NEW HAMPSHIRE AVE N	2013, 2008, 2006, 2004, 2003, 2001, 2000, 1999, 1996, 1995, 1992, 1991, 1990, 1986, 1985, 1981, 1980, 1976, 1975, 1972, 1971, 1970, 1969, 1967, 1966, 1965, 1964, 1963, 1962, 1961, 1960, 1958, 1957, 1956, 1955, 1954, 1952, 1950, 1949, 1948, 1947, 1946, 1945, 1944, 1942, 1940, 1939, 1938, 1937, 1936, 1935, 1934, 1933, 1932, 1931, 1930, 1929, 1928, 1927, 1926, 1925, 1924, 1923, 1921, 1920
1412 VERMONT AVE	2013, 2008, 2006, 2004, 2003, 2001, 2000, 1999, 1996, 1995, 1992, 1991, 1990, 1986, 1985, 1981, 1980, 1976, 1975, 1972, 1971, 1970, 1969, 1967, 1966, 1965, 1964, 1963, 1962, 1961, 1960, 1958, 1957, 1956, 1955, 1954, 1952, 1951, 1950, 1949, 1948, 1947, 1946, 1945, 1944, 1942, 1940, 1939, 1938, 1937, 1936, 1935, 1934, 1933, 1932, 1931, 1930, 1929, 1928, 1927, 1926, 1925, 1923, 1921, 1920

FINDINGS

Address Researched	Address Not Identified in Research Source
1412 VERMONT AVE N	2013, 2008, 2006, 2004, 2003, 2001, 1999, 1996, 1995, 1992, 1991, 1990, 1986, 1985, 1981, 1980, 1976, 1975, 1972, 1971, 1970, 1969, 1967, 1966, 1965, 1964, 1963, 1962, 1961, 1960, 1958, 1957, 1956, 1955, 1954, 1952, 1950, 1949, 1948, 1947, 1946, 1945, 1944, 1942, 1940, 1939, 1938, 1937, 1936, 1935, 1934, 1933, 1932, 1931, 1930, 1929, 1928, 1927, 1926, 1925, 1924, 1923, 1921, 1920
1413 NEW HAMPSHIRE AVE	2013, 2008, 2006, 2004, 2003, 2001, 2000, 1999, 1996, 1995, 1992, 1991, 1990, 1986, 1985, 1981, 1980, 1976, 1975, 1972, 1971, 1970, 1969, 1967, 1966, 1965, 1964, 1963, 1962, 1961, 1960, 1958, 1957, 1956, 1955, 1954, 1952, 1951, 1950, 1949, 1948, 1947, 1946, 1945, 1944, 1942, 1940, 1939, 1938, 1937, 1936, 1935, 1934, 1933, 1932, 1931, 1930, 1929, 1928, 1927, 1926, 1925, 1923, 1921, 1920
1414 N NEW HAMPSHIRE AVE	2013, 2008, 2006, 2004, 2003, 2001, 2000, 1999, 1996, 1995, 1992, 1991, 1990, 1986, 1985, 1981, 1980, 1976, 1975, 1972, 1971, 1970, 1969, 1967, 1966, 1965, 1964, 1963, 1962, 1961, 1960, 1958, 1957, 1956, 1955, 1954, 1952, 1951, 1950, 1949, 1948, 1947, 1946, 1945, 1944, 1940, 1939, 1938, 1936, 1935, 1934, 1933, 1932, 1931, 1930, 1928, 1927, 1926, 1925, 1923, 1921, 1920
1414 N VERMONT AVE	2013, 2008, 2006, 2004, 2003, 2001, 2000, 1999, 1996, 1995, 1992, 1991, 1990, 1986, 1985, 1981, 1980, 1976, 1975, 1972, 1971, 1970, 1969, 1967, 1966, 1965, 1964, 1963, 1962, 1961, 1960, 1958, 1957, 1956, 1955, 1954, 1952, 1951, 1950, 1949, 1948, 1947, 1946, 1945, 1944, 1942, 1940, 1939, 1938, 1936, 1935, 1934, 1933, 1932, 1931, 1930, 1928, 1927, 1926, 1925, 1924, 1923, 1921, 1920
1415 N NEW HAMPSHIRE AVE	2013, 2008, 2006, 2004, 2003, 2001, 2000, 1999, 1996, 1995, 1992, 1991, 1990, 1986, 1985, 1981, 1980, 1976, 1975, 1972, 1971, 1970, 1969, 1967, 1966, 1965, 1964, 1963, 1962, 1961, 1960, 1957, 1956, 1955, 1954, 1952, 1951, 1950, 1949, 1948, 1947, 1946, 1945, 1944, 1940, 1939, 1938, 1936, 1935, 1934, 1932, 1931, 1930, 1928, 1927, 1926, 1925, 1923, 1921, 1920
1415 N VERMONT AVE	2013, 2008, 2004, 2003, 2001, 2000, 1999, 1996, 1995, 1992, 1991, 1985, 1980, 1975, 1972, 1970, 1969, 1966, 1965, 1964, 1963, 1962, 1961, 1960, 1958, 1957, 1956, 1955, 1954, 1952, 1951, 1950, 1949, 1948, 1947, 1946, 1945, 1944, 1942, 1940, 1939, 1938, 1937, 1936, 1935, 1934, 1933, 1932, 1931, 1930, 1929, 1928, 1927, 1926, 1925, 1924, 1923, 1921, 1920
1415 N VERMONT AVE	2006, 2004, 2003, 2001, 2000, 1999, 1996, 1995, 1992, 1991, 1990, 1986, 1985, 1981, 1980, 1976, 1975, 1972, 1971, 1970, 1969, 1967, 1966, 1965, 1964, 1963, 1962, 1961, 1960, 1958, 1957, 1956, 1955, 1954, 1952, 1951, 1950, 1949, 1948, 1947, 1946, 1945, 1944, 1942, 1940, 1939, 1938, 1937, 1936, 1935, 1934, 1933, 1932, 1931, 1930, 1929, 1928, 1927, 1926, 1925, 1924, 1923, 1921, 1920
1415 NEW HAMPSHIRE AVE N	2013, 2008, 2006, 2004, 2003, 2001, 2000, 1999, 1996, 1995, 1992, 1991, 1990, 1986, 1985, 1981, 1980, 1976, 1975, 1972, 1971, 1970, 1969, 1967, 1966, 1965, 1964, 1963, 1962, 1961, 1960, 1958, 1957, 1956, 1955, 1954, 1952, 1950, 1949, 1948, 1947, 1946, 1945, 1944, 1942, 1940, 1939, 1938, 1937, 1936, 1935, 1934, 1933, 1932, 1931, 1930, 1929, 1928, 1927, 1926, 1925, 1924, 1923, 1921, 1920
1415 VERMONT AVE N	2013, 2008, 2006, 2004, 2003, 2001, 1999, 1996, 1995, 1992, 1991, 1990, 1986, 1985, 1981, 1980, 1976, 1975, 1972, 1971, 1970, 1969, 1967, 1966, 1965, 1964, 1963, 1962, 1961, 1960, 1958, 1957, 1956, 1955, 1954, 1952, 1950, 1949, 1948, 1947, 1946, 1945, 1944, 1942, 1940, 1939, 1938, 1937, 1936, 1935, 1934, 1933, 1932, 1931, 1930, 1929, 1928, 1927, 1926, 1925, 1924, 1923, 1921, 1920
1416 N NEW HAMPSHIRE AVE	2013, 2008, 2004, 2003, 2001, 2000, 1999, 1996, 1995, 1992, 1991, 1985, 1980, 1975, 1972, 1970, 1969, 1966, 1965, 1964, 1963, 1961, 1960, 1958, 1957, 1956, 1955, 1954, 1952, 1951, 1950, 1949, 1948, 1947, 1946, 1945, 1944, 1940, 1939, 1938, 1936, 1935, 1934, 1932, 1931, 1930, 1928, 1927, 1926, 1925, 1923, 1921, 1920
1416 N NEW HAMPSHIRE AVE	2013, 2006, 2004, 2003, 2001, 2000, 1999, 1996, 1995, 1992, 1991, 1990, 1986, 1985, 1981, 1980, 1976, 1975, 1972, 1971, 1970, 1969, 1967, 1966, 1965, 1964, 1963, 1962, 1961, 1960, 1958, 1957, 1956, 1955, 1954, 1952, 1951, 1950, 1949, 1948, 1947, 1946, 1945, 1944, 1942, 1940, 1939, 1938, 1937, 1936, 1935, 1934, 1933, 1932, 1931, 1930, 1929, 1928, 1927, 1926, 1925, 1924, 1923, 1921, 1920

FINDINGS

Address Researched	Address Not Identified in Research Source
1416 N VERMONT AVE	2013, 2008, 2006, 2004, 2003, 2001, 2000, 1999, 1996, 1995, 1992, 1991, 1990, 1986, 1985, 1981, 1980, 1976, 1975, 1972, 1971, 1970, 1969, 1967, 1966, 1965, 1964, 1963, 1962, 1961, 1960, 1958, 1957, 1956, 1955, 1954, 1952, 1951, 1950, 1949, 1948, 1947, 1946, 1945, 1944, 1940, 1939, 1938, 1936, 1935, 1934, 1933, 1932, 1931, 1930, 1929, 1928, 1927, 1926, 1925, 1924, 1923, 1921, 1920
1416 NEW HAMPSHIRE AVE N	2013, 2008, 2006, 2004, 2003, 2001, 1999, 1996, 1995, 1992, 1991, 1990, 1986, 1985, 1981, 1980, 1976, 1975, 1972, 1971, 1970, 1969, 1967, 1966, 1965, 1964, 1963, 1962, 1961, 1960, 1958, 1957, 1956, 1955, 1954, 1952, 1950, 1949, 1948, 1947, 1946, 1945, 1944, 1942, 1940, 1939, 1938, 1937, 1936, 1935, 1934, 1933, 1932, 1931, 1930, 1929, 1928, 1927, 1926, 1925, 1924, 1923, 1921, 1920
1417 N VERMONT AVE	2013, 2008, 2004, 2003, 2001, 2000, 1999, 1996, 1995, 1992, 1991, 1985, 1980, 1975, 1972, 1970, 1969, 1966, 1965, 1964, 1963, 1961, 1960, 1957, 1956, 1955, 1954, 1952, 1951, 1950, 1949, 1948, 1947, 1946, 1945, 1944, 1942, 1940, 1939, 1938, 1937, 1936, 1935, 1934, 1933, 1932, 1931, 1930, 1929, 1928, 1927, 1926, 1925, 1924, 1923, 1921, 1920
1417 N VERMONT AVE	2013, 2006, 2004, 2003, 2001, 2000, 1999, 1996, 1995, 1992, 1991, 1990, 1986, 1985, 1981, 1980, 1976, 1975, 1972, 1971, 1970, 1969, 1967, 1966, 1965, 1964, 1963, 1962, 1961, 1960, 1958, 1957, 1956, 1955, 1954, 1952, 1951, 1950, 1949, 1948, 1947, 1946, 1945, 1944, 1942, 1940, 1939, 1938, 1937, 1936, 1935, 1934, 1933, 1932, 1931, 1930, 1929, 1928, 1927, 1926, 1925, 1924, 1923, 1921, 1920
1417 VERMONT AVE N	2013, 2008, 2006, 2004, 2003, 2001, 1999, 1996, 1995, 1992, 1991, 1990, 1986, 1985, 1981, 1980, 1976, 1975, 1972, 1971, 1970, 1969, 1967, 1966, 1965, 1964, 1963, 1962, 1961, 1960, 1958, 1957, 1956, 1955, 1954, 1952, 1950, 1949, 1948, 1947, 1946, 1945, 1944, 1942, 1940, 1939, 1938, 1937, 1936, 1935, 1934, 1933, 1932, 1931, 1930, 1929, 1928, 1927, 1926, 1925, 1924, 1923, 1921, 1920
1418 N NEW HAMPSHIRE AVE	2013, 2008, 2006, 2004, 2003, 2001, 2000, 1999, 1996, 1995, 1992, 1991, 1990, 1986, 1985, 1981, 1980, 1976, 1975, 1972, 1970, 1969, 1966, 1965, 1964, 1963, 1961, 1960, 1958, 1957, 1956, 1955, 1954, 1952, 1951, 1950, 1949, 1948, 1947, 1946, 1945, 1944, 1942, 1940, 1939, 1938, 1937, 1936, 1935, 1934, 1933, 1932, 1931, 1930, 1929, 1928, 1927, 1926, 1925, 1924, 1923, 1921, 1920
1418 N VERMONT AVE	2013, 2008, 2006, 2004, 2003, 2001, 2000, 1999, 1996, 1995, 1992, 1991, 1990, 1986, 1985, 1981, 1980, 1976, 1975, 1972, 1971, 1970, 1969, 1967, 1966, 1965, 1964, 1963, 1961, 1960, 1957, 1956, 1955, 1954, 1952, 1951, 1950, 1949, 1948, 1947, 1946, 1945, 1944, 1942, 1940, 1939, 1938, 1937, 1936, 1935, 1934, 1933, 1932, 1931, 1930, 1929, 1928, 1927, 1926, 1925, 1924, 1923, 1921, 1920
1418 NEW HAMPSHIRE AVE N	2013, 2008, 2006, 2004, 2003, 2001, 1999, 1996, 1995, 1992, 1991, 1990, 1986, 1985, 1981, 1980, 1976, 1975, 1972, 1971, 1970, 1969, 1967, 1966, 1965, 1964, 1963, 1962, 1961, 1960, 1958, 1957, 1956, 1955, 1954, 1952, 1951, 1950, 1949, 1948, 1947, 1946, 1945, 1944, 1942, 1940, 1939, 1938, 1937, 1936, 1935, 1934, 1933, 1932, 1931, 1930, 1929, 1928, 1927, 1926, 1925, 1924, 1923, 1921, 1920
1418 VERMONT AVE N	2013, 2008, 2006, 2004, 2003, 2001, 2000, 1999, 1996, 1995, 1992, 1991, 1990, 1986, 1985, 1981, 1980, 1976, 1975, 1972, 1971, 1970, 1969, 1967, 1966, 1965, 1964, 1963, 1962, 1961, 1960, 1958, 1957, 1956, 1955, 1954, 1952, 1950, 1949, 1948, 1947, 1946, 1945, 1944, 1942, 1940, 1939, 1938, 1937, 1936, 1935, 1934, 1933, 1932, 1931, 1930, 1929, 1928, 1927, 1926, 1925, 1924, 1923, 1921, 1920
1419 N NEW HAMPSHIRE AVE	2013, 2008, 2004, 2003, 2001, 2000, 1999, 1996, 1995, 1992, 1991, 1985, 1980, 1975, 1972, 1970, 1969, 1966, 1965, 1964, 1963, 1961, 1960, 1957, 1956, 1955, 1954, 1952, 1951, 1950, 1949, 1948, 1947, 1946, 1945, 1944, 1940, 1939, 1938, 1936, 1935, 1934, 1932, 1931, 1930, 1928, 1927, 1926, 1925, 1923, 1921, 1920
1419 NEW HAMPSHIRE AVE	2013, 2008, 2006, 2004, 2003, 2001, 2000, 1999, 1996, 1995, 1992, 1991, 1990, 1986, 1985, 1981, 1980, 1976, 1975, 1972, 1971, 1970, 1969, 1967, 1966, 1965, 1964, 1963, 1962, 1961, 1960, 1958, 1957, 1956, 1955, 1954, 1952, 1951, 1950, 1949, 1948, 1947, 1946, 1945, 1944, 1942, 1940, 1939, 1938, 1936, 1935, 1934, 1932, 1931, 1930, 1929, 1928, 1927, 1926, 1925, 1924, 1923, 1921, 1920

FINDINGS

Address Researched	Address Not Identified in Research Source
1419 NEW HAMPSHIRE AVE N	2013, 2008, 2006, 2004, 2003, 2001, 1999, 1996, 1995, 1992, 1991, 1990, 1986, 1985, 1981, 1980, 1976, 1975, 1972, 1971, 1970, 1969, 1967, 1966, 1965, 1964, 1963, 1962, 1961, 1960, 1958, 1957, 1956, 1955, 1954, 1952, 1950, 1949, 1948, 1947, 1946, 1945, 1944, 1942, 1940, 1939, 1938, 1937, 1936, 1935, 1934, 1933, 1932, 1931, 1930, 1929, 1928, 1927, 1926, 1925, 1924, 1923, 1921, 1920
1420 N VERMONT AVE	2013, 2008, 2006, 2004, 2003, 2001, 2000, 1999, 1996, 1995, 1992, 1991, 1990, 1986, 1985, 1981, 1980, 1976, 1975, 1972, 1971, 1970, 1969, 1967, 1966, 1965, 1964, 1963, 1962, 1961, 1960, 1958, 1957, 1956, 1955, 1954, 1952, 1951, 1950, 1949, 1948, 1947, 1946, 1945, 1944, 1940, 1939, 1938, 1936, 1935, 1934, 1932, 1931, 1930, 1928, 1927, 1926, 1925, 1924, 1923, 1921, 1920
1420 VERMONT AVE N	2013, 2008, 2006, 2004, 2003, 2001, 2000, 1999, 1996, 1995, 1992, 1991, 1990, 1986, 1985, 1981, 1980, 1976, 1975, 1972, 1971, 1970, 1969, 1967, 1966, 1965, 1964, 1963, 1962, 1961, 1960, 1958, 1957, 1956, 1955, 1954, 1952, 1950, 1949, 1948, 1947, 1946, 1945, 1944, 1942, 1940, 1939, 1938, 1937, 1936, 1935, 1934, 1933, 1932, 1931, 1930, 1929, 1928, 1927, 1926, 1925, 1924, 1923, 1921, 1920
1421 N NEW HAMPSHIRE AVE	2013, 2008, 2004, 2003, 2001, 2000, 1999, 1996, 1995, 1992, 1991, 1990, 1986, 1985, 1981, 1980, 1976, 1975, 1972, 1970, 1969, 1966, 1965, 1964, 1963, 1962, 1961, 1960, 1958, 1957, 1956, 1955, 1954, 1952, 1951, 1950, 1949, 1948, 1947, 1946, 1945, 1944, 1942, 1940, 1939, 1938, 1937, 1936, 1935, 1934, 1933, 1932, 1931, 1930, 1929, 1928, 1927, 1926, 1925, 1924, 1923, 1921, 1920
1421 NEW HAMPSHIRE AVE N	2013, 2008, 2006, 2004, 2003, 2001, 1999, 1996, 1995, 1992, 1991, 1990, 1986, 1985, 1981, 1980, 1976, 1975, 1972, 1971, 1970, 1969, 1967, 1966, 1965, 1964, 1963, 1962, 1961, 1960, 1958, 1957, 1956, 1955, 1954, 1952, 1951, 1950, 1949, 1948, 1947, 1946, 1945, 1944, 1942, 1940, 1939, 1938, 1937, 1936, 1935, 1934, 1933, 1932, 1931, 1930, 1929, 1928, 1927, 1926, 1925, 1924, 1923, 1921, 1920
1422 N VERMONT AVE	2013, 2008, 2006, 2004, 2003, 2001, 2000, 1999, 1996, 1995, 1992, 1991, 1990, 1986, 1985, 1981, 1980, 1976, 1975, 1972, 1971, 1970, 1969, 1967, 1966, 1965, 1964, 1963, 1961, 1960, 1957, 1956, 1955, 1954, 1952, 1951, 1950, 1949, 1948, 1947, 1946, 1945, 1944, 1942, 1940, 1939, 1938, 1937, 1936, 1935, 1934, 1933, 1932, 1931, 1930, 1928, 1927, 1926, 1925, 1924, 1923, 1921, 1920
1422 VERMONT AVE N	2013, 2008, 2006, 2004, 2003, 2001, 2000, 1999, 1996, 1995, 1992, 1991, 1990, 1986, 1985, 1981, 1980, 1976, 1975, 1972, 1971, 1970, 1969, 1967, 1966, 1965, 1964, 1963, 1962, 1961, 1960, 1958, 1957, 1956, 1955, 1954, 1952, 1950, 1949, 1948, 1947, 1946, 1945, 1944, 1942, 1940, 1939, 1938, 1937, 1936, 1935, 1934, 1933, 1932, 1931, 1930, 1929, 1928, 1927, 1926, 1925, 1924, 1923, 1921, 1920
1423 N NEW HAMP AVE	2013, 2008, 2006, 2004, 2003, 2001, 2000, 1999, 1996, 1995, 1992, 1991, 1990, 1986, 1985, 1981, 1980, 1976, 1975, 1972, 1971, 1970, 1969, 1967, 1966, 1965, 1964, 1963, 1961, 1960, 1957, 1956, 1955, 1954, 1952, 1951, 1950, 1949, 1948, 1947, 1946, 1945, 1944, 1942, 1940, 1939, 1938, 1937, 1936, 1935, 1934, 1933, 1932, 1931, 1930, 1929, 1928, 1927, 1926, 1925, 1924, 1923, 1921, 1920
1423 NEW HAMPSHIRE AVE N	2013, 2008, 2006, 2004, 2003, 2001, 2000, 1999, 1996, 1995, 1992, 1991, 1990, 1986, 1985, 1981, 1980, 1976, 1975, 1972, 1971, 1970, 1969, 1967, 1966, 1965, 1964, 1963, 1962, 1961, 1960, 1958, 1957, 1956, 1955, 1954, 1952, 1950, 1949, 1948, 1947, 1946, 1945, 1944, 1942, 1940, 1939, 1938, 1937, 1936, 1935, 1934, 1933, 1932, 1931, 1930, 1929, 1928, 1927, 1926, 1925, 1924, 1923, 1921, 1920
1424 N VERMONT AVE	2013, 2008, 2006, 2004, 2003, 2001, 2000, 1999, 1996, 1995, 1992, 1991, 1990, 1986, 1985, 1981, 1980, 1976, 1975, 1972, 1971, 1970, 1969, 1967, 1966, 1965, 1964, 1963, 1962, 1961, 1960, 1958, 1957, 1956, 1955, 1954, 1952, 1951, 1950, 1949, 1948, 1947, 1946, 1945, 1944, 1942, 1940, 1939, 1938, 1937, 1936, 1935, 1934, 1932, 1931, 1930, 1929, 1928, 1927, 1926, 1925, 1924, 1923, 1921, 1920
1426 N VERMONT AVE	2013, 2008, 2006, 2004, 2003, 2001, 2000, 1999, 1996, 1995, 1992, 1991, 1990, 1986, 1985, 1981, 1980, 1976, 1975, 1972, 1971, 1970, 1969, 1967, 1966, 1965, 1964, 1963, 1962, 1961, 1960, 1958, 1957, 1956, 1955, 1954, 1952, 1951, 1950, 1949, 1948, 1947, 1946, 1945, 1944, 1940, 1939, 1938, 1936, 1935, 1934, 1933, 1932, 1931, 1930, 1928, 1927, 1926, 1925, 1923, 1921, 1920

FINDINGS

Address Researched	Address Not Identified in Research Source
1426 VERMONT AVE N	2013, 2008, 2006, 2004, 2003, 2001, 2000, 1999, 1996, 1995, 1992, 1991, 1990, 1986, 1985, 1981, 1980, 1976, 1975, 1972, 1971, 1970, 1969, 1967, 1966, 1965, 1964, 1963, 1962, 1961, 1960, 1958, 1957, 1956, 1955, 1954, 1952, 1950, 1949, 1948, 1947, 1946, 1945, 1944, 1942, 1940, 1939, 1938, 1937, 1936, 1935, 1934, 1933, 1932, 1931, 1930, 1929, 1928, 1927, 1926, 1925, 1924, 1923, 1921, 1920
1427 N NEW HAMPSHIRE BLVD	2013, 2008, 2006, 2004, 2003, 2001, 2000, 1999, 1996, 1995, 1992, 1991, 1990, 1986, 1985, 1981, 1980, 1976, 1975, 1972, 1971, 1970, 1969, 1967, 1966, 1965, 1964, 1963, 1962, 1961, 1960, 1958, 1957, 1956, 1955, 1954, 1952, 1951, 1950, 1949, 1948, 1947, 1946, 1945, 1944, 1942, 1940, 1939, 1938, 1937, 1936, 1935, 1934, 1933, 1932, 1931, 1930, 1928, 1927, 1926, 1925, 1924, 1923, 1921, 1920
1427 NEW HAMPSHIRE AVE N	2013, 2008, 2006, 2004, 2003, 2001, 2000, 1999, 1996, 1995, 1992, 1991, 1990, 1986, 1985, 1981, 1980, 1976, 1975, 1972, 1971, 1970, 1969, 1967, 1966, 1965, 1964, 1963, 1962, 1961, 1960, 1958, 1957, 1956, 1955, 1954, 1952, 1950, 1949, 1948, 1947, 1946, 1945, 1944, 1942, 1940, 1939, 1938, 1937, 1936, 1935, 1934, 1933, 1932, 1931, 1930, 1929, 1928, 1927, 1926, 1925, 1924, 1923, 1921, 1920
1427 W NEW HAMPSHIRE AVE	2013, 2008, 2006, 2004, 2003, 2001, 2000, 1999, 1996, 1995, 1992, 1991, 1990, 1986, 1985, 1981, 1980, 1976, 1975, 1972, 1971, 1970, 1969, 1967, 1966, 1965, 1964, 1963, 1962, 1961, 1960, 1958, 1957, 1956, 1955, 1954, 1952, 1951, 1950, 1949, 1948, 1947, 1946, 1945, 1944, 1942, 1940, 1939, 1938, 1937, 1936, 1935, 1934, 1933, 1932, 1931, 1930, 1929, 1928, 1927, 1926, 1925, 1923, 1921, 1920
1428 N VERMONT AVE	2013, 2008, 2006, 2004, 2003, 2001, 2000, 1999, 1996, 1995, 1992, 1991, 1990, 1986, 1985, 1981, 1980, 1976, 1975, 1972, 1971, 1970, 1969, 1967, 1966, 1965, 1964, 1963, 1962, 1961, 1960, 1958, 1957, 1956, 1955, 1954, 1952, 1951, 1950, 1949, 1948, 1947, 1946, 1945, 1944, 1940, 1939, 1938, 1936, 1935, 1934, 1932, 1931, 1930, 1928, 1927, 1926, 1925, 1924, 1923, 1921, 1920
1428 VERMONT AVE	2013, 2008, 2006, 2004, 2003, 2001, 2000, 1999, 1996, 1995, 1992, 1991, 1990, 1986, 1985, 1981, 1980, 1976, 1975, 1972, 1971, 1970, 1969, 1967, 1966, 1965, 1964, 1963, 1962, 1961, 1960, 1958, 1957, 1956, 1955, 1954, 1952, 1951, 1950, 1949, 1948, 1947, 1946, 1945, 1944, 1940, 1939, 1938, 1937, 1936, 1935, 1934, 1933, 1932, 1931, 1930, 1929, 1928, 1927, 1926, 1925, 1924, 1923, 1921, 1920
1429 NEW HAMPSHIRE AVE N	2013, 2008, 2006, 2004, 2003, 2001, 2000, 1999, 1996, 1995, 1992, 1991, 1990, 1986, 1985, 1981, 1980, 1976, 1975, 1972, 1971, 1970, 1969, 1967, 1966, 1965, 1964, 1963, 1962, 1961, 1960, 1958, 1957, 1956, 1955, 1954, 1952, 1950, 1949, 1948, 1947, 1946, 1945, 1944, 1942, 1940, 1939, 1938, 1937, 1936, 1935, 1934, 1933, 1932, 1931, 1930, 1929, 1928, 1927, 1926, 1925, 1924, 1923, 1921, 1920
1430 N VERMONT AVE	2013, 2008, 2006, 2004, 2003, 2001, 2000, 1999, 1996, 1995, 1992, 1991, 1990, 1986, 1985, 1981, 1980, 1976, 1975, 1972, 1971, 1970, 1969, 1967, 1966, 1965, 1964, 1963, 1962, 1961, 1960, 1958, 1957, 1956, 1955, 1954, 1952, 1951, 1950, 1949, 1948, 1947, 1946, 1945, 1944, 1940, 1939, 1938, 1937, 1936, 1935, 1934, 1933, 1932, 1931, 1930, 1928, 1927, 1926, 1925, 1924, 1923, 1921, 1920
1432 N VERMONT AVE	2013, 2008, 2006, 2004, 2003, 2001, 2000, 1999, 1996, 1995, 1992, 1991, 1990, 1986, 1985, 1981, 1980, 1976, 1975, 1972, 1971, 1970, 1969, 1967, 1966, 1965, 1964, 1963, 1962, 1961, 1960, 1958, 1957, 1956, 1955, 1954, 1952, 1951, 1950, 1949, 1948, 1947, 1946, 1945, 1944, 1940, 1939, 1938, 1936, 1935, 1934, 1932, 1931, 1930, 1929, 1928, 1927, 1926, 1925, 1924, 1923, 1921, 1920
1434 N VERMONT AVE	2013, 2008, 2006, 2004, 2003, 2001, 2000, 1999, 1996, 1995, 1992, 1991, 1990, 1986, 1985, 1981, 1980, 1976, 1975, 1972, 1971, 1970, 1969, 1967, 1966, 1965, 1964, 1963, 1962, 1961, 1960, 1958, 1957, 1956, 1955, 1954, 1952, 1951, 1950, 1949, 1948, 1947, 1946, 1945, 1944, 1940, 1939, 1938, 1936, 1935, 1934, 1933, 1932, 1931, 1930, 1929, 1928, 1927, 1926, 1925, 1924, 1923, 1921, 1920
4599 FOUNTAIN AVE	2013, 2008, 2006, 2004, 2003, 2001, 2000, 1999, 1996, 1995, 1992, 1991, 1990, 1986, 1985, 1981, 1980, 1976, 1975, 1972, 1971, 1970, 1969, 1967, 1966, 1965, 1964, 1963, 1962, 1961, 1960, 1958, 1957, 1956, 1955, 1954, 1952, 1950, 1949, 1948, 1947, 1946, 1945, 1944, 1940, 1939, 1938, 1937, 1936, 1935, 1934, 1933, 1932, 1931, 1930, 1928, 1927, 1926, 1925, 1923, 1921, 1920

FINDINGS

Address Researched	Address Not Identified in Research Source
4603 FOUNTAIN AVE	2013, 2008, 2006, 2004, 2003, 2001, 2000, 1999, 1996, 1995, 1992, 1991, 1990, 1986, 1985, 1981, 1980, 1976, 1975, 1972, 1971, 1970, 1969, 1967, 1966, 1965, 1964, 1963, 1962, 1961, 1960, 1958, 1957, 1956, 1955, 1954, 1952, 1950, 1949, 1948, 1947, 1946, 1945, 1944, 1940, 1939, 1938, 1936, 1935, 1934, 1932, 1931, 1930, 1928, 1927, 1926, 1925, 1923, 1921, 1920
4607 FOUNTAIN	2013, 2008, 2006, 2004, 2003, 2001, 2000, 1999, 1996, 1995, 1992, 1991, 1990, 1986, 1985, 1981, 1980, 1976, 1975, 1972, 1971, 1970, 1969, 1967, 1966, 1965, 1964, 1963, 1961, 1960, 1957, 1956, 1955, 1954, 1952, 1951, 1950, 1949, 1948, 1947, 1946, 1945, 1944, 1942, 1940, 1939, 1938, 1937, 1936, 1935, 1934, 1933, 1932, 1931, 1930, 1929, 1928, 1927, 1926, 1925, 1924, 1923, 1921, 1920
4607 FOUNTAIN AVE	2013, 2008, 2006, 2004, 2003, 2001, 2000, 1999, 1996, 1995, 1992, 1991, 1990, 1986, 1985, 1981, 1980, 1976, 1975, 1972, 1971, 1970, 1969, 1967, 1966, 1965, 1964, 1963, 1962, 1961, 1960, 1958, 1957, 1956, 1955, 1954, 1952, 1950, 1949, 1948, 1947, 1946, 1945, 1944, 1940, 1939, 1938, 1936, 1935, 1934, 1932, 1931, 1930, 1928, 1927, 1926, 1925, 1923, 1921, 1920
4609 FOUNTAIN	2013, 2008, 2006, 2004, 2003, 2001, 2000, 1999, 1996, 1995, 1992, 1991, 1990, 1986, 1985, 1981, 1980, 1976, 1975, 1972, 1971, 1970, 1969, 1967, 1966, 1965, 1964, 1963, 1961, 1960, 1957, 1956, 1955, 1954, 1952, 1951, 1950, 1949, 1948, 1947, 1946, 1945, 1944, 1942, 1940, 1939, 1938, 1937, 1936, 1935, 1934, 1933, 1932, 1931, 1930, 1929, 1928, 1927, 1926, 1925, 1924, 1923, 1921, 1920
4609 FOUNTAIN AVE	2013, 2008, 2006, 2004, 2003, 2001, 2000, 1999, 1996, 1995, 1992, 1991, 1990, 1986, 1985, 1981, 1980, 1976, 1975, 1972, 1971, 1970, 1969, 1967, 1966, 1965, 1964, 1963, 1962, 1961, 1960, 1958, 1957, 1956, 1955, 1954, 1952, 1950, 1949, 1948, 1947, 1946, 1945, 1944, 1940, 1939, 1938, 1936, 1935, 1934, 1933, 1932, 1931, 1930, 1928, 1927, 1926, 1925, 1923, 1921, 1920
4610 FOUNTAIN	2013, 2008, 2006, 2004, 2003, 2001, 2000, 1999, 1996, 1995, 1992, 1991, 1990, 1986, 1985, 1981, 1980, 1976, 1975, 1972, 1970, 1969, 1966, 1965, 1964, 1963, 1961, 1960, 1957, 1956, 1955, 1954, 1952, 1951, 1950, 1949, 1948, 1947, 1946, 1945, 1944, 1942, 1940, 1939, 1938, 1937, 1936, 1935, 1934, 1933, 1932, 1931, 1930, 1929, 1928, 1927, 1926, 1925, 1924, 1923, 1921, 1920
4611 FOUNTAIN	2013, 2008, 2006, 2004, 2003, 2001, 2000, 1999, 1996, 1995, 1992, 1991, 1990, 1986, 1985, 1981, 1980, 1976, 1975, 1972, 1971, 1970, 1969, 1967, 1966, 1965, 1964, 1963, 1962, 1961, 1960, 1957, 1956, 1955, 1954, 1952, 1951, 1950, 1949, 1948, 1947, 1946, 1945, 1944, 1942, 1940, 1939, 1938, 1937, 1936, 1935, 1934, 1933, 1932, 1931, 1930, 1929, 1928, 1927, 1926, 1925, 1924, 1923, 1921, 1920
4611 FOUNTAIN AVE	2013, 2008, 2006, 2004, 2003, 2001, 2000, 1999, 1996, 1995, 1992, 1991, 1990, 1986, 1985, 1981, 1980, 1976, 1975, 1972, 1971, 1970, 1969, 1967, 1966, 1965, 1964, 1963, 1962, 1961, 1960, 1958, 1957, 1956, 1955, 1954, 1952, 1950, 1949, 1948, 1947, 1946, 1945, 1944, 1940, 1939, 1938, 1936, 1935, 1934, 1932, 1931, 1930, 1928, 1927, 1926, 1925, 1923, 1921, 1920
4612 FOUNTAIN	2013, 2008, 2006, 2004, 2003, 2001, 2000, 1999, 1996, 1995, 1992, 1991, 1990, 1986, 1985, 1981, 1980, 1976, 1975, 1972, 1971, 1970, 1969, 1967, 1966, 1965, 1964, 1963, 1961, 1960, 1957, 1956, 1955, 1954, 1952, 1951, 1950, 1949, 1948, 1947, 1946, 1945, 1944, 1942, 1940, 1939, 1938, 1937, 1936, 1935, 1934, 1933, 1932, 1931, 1930, 1929, 1928, 1927, 1926, 1925, 1924, 1923, 1921, 1920
4613 FOUNTAIN	2013, 2008, 2006, 2004, 2003, 2001, 2000, 1999, 1996, 1995, 1992, 1991, 1990, 1986, 1985, 1981, 1980, 1976, 1975, 1972, 1971, 1970, 1969, 1967, 1966, 1965, 1964, 1963, 1962, 1961, 1960, 1957, 1956, 1955, 1954, 1952, 1951, 1950, 1949, 1948, 1947, 1946, 1945, 1944, 1942, 1940, 1939, 1938, 1937, 1936, 1935, 1934, 1933, 1932, 1931, 1930, 1929, 1928, 1927, 1926, 1925, 1924, 1923, 1921, 1920
4613 FOUNTAIN AVE	2013, 2008, 2006, 2004, 2003, 2001, 2000, 1999, 1996, 1995, 1992, 1991, 1990, 1986, 1985, 1981, 1980, 1976, 1975, 1972, 1971, 1970, 1969, 1967, 1966, 1965, 1964, 1963, 1962, 1961, 1960, 1958, 1957, 1956, 1955, 1954, 1952, 1950, 1949, 1948, 1947, 1946, 1945, 1944, 1942, 1940, 1939, 1938, 1937, 1936, 1935, 1934, 1933, 1932, 1931, 1930, 1929, 1928, 1927, 1926, 1925, 1924, 1923, 1921, 1920

FINDINGS

Address Researched	Address Not Identified in Research Source
4614 FOUNTAIN	2013, 2008, 2006, 2004, 2003, 2001, 2000, 1999, 1996, 1995, 1992, 1991, 1990, 1986, 1985, 1981, 1980, 1976, 1975, 1972, 1971, 1970, 1969, 1967, 1966, 1965, 1964, 1963, 1961, 1960, 1957, 1956, 1955, 1954, 1952, 1951, 1950, 1949, 1948, 1947, 1946, 1945, 1944, 1942, 1940, 1939, 1938, 1937, 1936, 1935, 1934, 1933, 1932, 1931, 1930, 1929, 1928, 1927, 1926, 1925, 1924, 1923, 1921, 1920
4615 FOUNTAIN	2013, 2008, 2006, 2004, 2003, 2001, 2000, 1999, 1996, 1995, 1992, 1991, 1990, 1986, 1985, 1981, 1980, 1976, 1975, 1972, 1971, 1970, 1969, 1967, 1966, 1965, 1964, 1963, 1961, 1960, 1957, 1956, 1955, 1954, 1952, 1951, 1950, 1949, 1948, 1947, 1946, 1945, 1944, 1942, 1940, 1939, 1938, 1937, 1936, 1935, 1934, 1933, 1932, 1931, 1930, 1929, 1928, 1927, 1926, 1925, 1924, 1923, 1921, 1920
4615 FOUNTAIN AVE	2013, 2008, 2006, 2004, 2003, 2001, 2000, 1999, 1996, 1995, 1992, 1991, 1990, 1986, 1985, 1981, 1980, 1976, 1975, 1972, 1971, 1970, 1969, 1967, 1966, 1965, 1964, 1963, 1962, 1961, 1960, 1958, 1957, 1956, 1955, 1954, 1952, 1950, 1949, 1948, 1947, 1946, 1945, 1944, 1940, 1939, 1938, 1937, 1936, 1935, 1934, 1933, 1932, 1931, 1930, 1929, 1928, 1927, 1926, 1925, 1924, 1923, 1921, 1920
4616 FOUNTAIN	2013, 2008, 2006, 2004, 2003, 2001, 2000, 1999, 1996, 1995, 1992, 1991, 1990, 1986, 1985, 1981, 1980, 1976, 1975, 1972, 1971, 1970, 1969, 1967, 1966, 1965, 1964, 1963, 1961, 1960, 1957, 1956, 1955, 1954, 1952, 1951, 1950, 1949, 1948, 1947, 1946, 1945, 1944, 1942, 1940, 1939, 1938, 1937, 1936, 1935, 1934, 1933, 1932, 1931, 1930, 1929, 1928, 1927, 1926, 1925, 1924, 1923, 1921, 1920
4617 FOUNTAIN	2013, 2008, 2006, 2004, 2003, 2001, 2000, 1999, 1996, 1995, 1992, 1991, 1990, 1986, 1985, 1981, 1980, 1976, 1975, 1972, 1971, 1970, 1969, 1967, 1966, 1965, 1964, 1963, 1961, 1960, 1957, 1956, 1955, 1954, 1952, 1951, 1950, 1949, 1948, 1947, 1946, 1945, 1944, 1942, 1940, 1939, 1938, 1937, 1936, 1935, 1934, 1933, 1932, 1931, 1930, 1929, 1928, 1927, 1926, 1925, 1924, 1923, 1921, 1920
4617 FOUNTAIN AVE	2013, 2008, 2006, 2004, 2003, 2001, 2000, 1999, 1996, 1995, 1992, 1991, 1990, 1986, 1985, 1981, 1980, 1976, 1975, 1972, 1971, 1970, 1969, 1967, 1966, 1965, 1964, 1963, 1962, 1961, 1960, 1958, 1957, 1956, 1955, 1954, 1952, 1951, 1950, 1949, 1948, 1947, 1946, 1945, 1944, 1942, 1940, 1939, 1938, 1937, 1936, 1935, 1934, 1932, 1931, 1930, 1929, 1928, 1927, 1926, 1925, 1924, 1923, 1921, 1920
4618 FOUNTAIN	2013, 2008, 2006, 2004, 2003, 2001, 2000, 1999, 1996, 1995, 1992, 1991, 1990, 1986, 1985, 1981, 1980, 1976, 1975, 1972, 1971, 1970, 1969, 1966, 1965, 1964, 1963, 1961, 1960, 1957, 1956, 1955, 1954, 1952, 1951, 1950, 1949, 1948, 1947, 1946, 1945, 1944, 1942, 1940, 1939, 1938, 1937, 1936, 1935, 1934, 1933, 1932, 1931, 1930, 1929, 1928, 1927, 1926, 1925, 1923, 1921, 1920
4619 FOUNTAIN AVE	2013, 2008, 2006, 2004, 2003, 2001, 2000, 1999, 1996, 1995, 1992, 1991, 1990, 1986, 1985, 1981, 1980, 1976, 1975, 1972, 1971, 1970, 1969, 1967, 1966, 1965, 1964, 1963, 1962, 1961, 1960, 1958, 1957, 1956, 1955, 1954, 1952, 1950, 1949, 1948, 1947, 1946, 1945, 1944, 1940, 1939, 1938, 1936, 1935, 1934, 1932, 1931, 1930, 1929, 1928, 1927, 1926, 1925, 1923, 1921, 1920
4623 FOUNTAIN	2013, 2008, 2006, 2004, 2003, 2001, 2000, 1999, 1996, 1995, 1992, 1991, 1990, 1986, 1985, 1981, 1980, 1976, 1975, 1972, 1971, 1970, 1969, 1966, 1965, 1964, 1963, 1961, 1960, 1957, 1956, 1955, 1954, 1952, 1951, 1950, 1949, 1948, 1947, 1946, 1945, 1944, 1942, 1940, 1939, 1938, 1937, 1936, 1935, 1934, 1932, 1931, 1930, 1929, 1928, 1927, 1926, 1925, 1924, 1923, 1921, 1920
4623 FOUNTAIN AVE	2013, 2008, 2006, 2004, 2003, 2001, 2000, 1999, 1996, 1995, 1992, 1991, 1990, 1986, 1985, 1981, 1980, 1976, 1975, 1972, 1971, 1970, 1969, 1967, 1966, 1965, 1964, 1963, 1962, 1961, 1960, 1958, 1957, 1956, 1955, 1954, 1952, 1950, 1949, 1948, 1947, 1946, 1945, 1944, 1940, 1939, 1938, 1936, 1935, 1934, 1932, 1931, 1930, 1928, 1927, 1926, 1925, 1923, 1921, 1920
4624 FOUNTAIN	2013, 2008, 2006, 2004, 2003, 2001, 2000, 1999, 1996, 1995, 1992, 1991, 1990, 1986, 1985, 1981, 1980, 1976, 1975, 1972, 1971, 1970, 1969, 1967, 1966, 1965, 1964, 1963, 1961, 1960, 1957, 1956, 1955, 1954, 1952, 1951, 1950, 1949, 1948, 1947, 1946, 1945, 1944, 1942, 1940, 1939, 1938, 1937, 1936, 1935, 1934, 1933, 1932, 1931, 1930, 1929, 1928, 1927, 1926, 1925, 1924, 1923, 1921, 1920

FINDINGS

Address Researched	Address Not Identified in Research Source
4625 FOUNTAIN AVE	2013, 2008, 2006, 2004, 2003, 2001, 2000, 1999, 1996, 1995, 1992, 1991, 1990, 1986, 1985, 1981, 1980, 1976, 1975, 1972, 1971, 1970, 1969, 1967, 1966, 1965, 1964, 1963, 1962, 1961, 1960, 1958, 1957, 1956, 1955, 1954, 1952, 1951, 1950, 1949, 1948, 1947, 1946, 1945, 1944, 1940, 1939, 1938, 1937, 1936, 1935, 1934, 1933, 1932, 1931, 1930, 1928, 1927, 1926, 1925, 1923, 1921, 1920
4625 FOUNTAIN BLVD	2013, 2008, 2006, 2004, 2003, 2001, 2000, 1999, 1996, 1995, 1992, 1991, 1990, 1986, 1985, 1981, 1980, 1976, 1975, 1972, 1971, 1970, 1969, 1967, 1966, 1965, 1964, 1963, 1962, 1961, 1960, 1958, 1957, 1956, 1955, 1954, 1952, 1951, 1950, 1949, 1948, 1947, 1946, 1945, 1944, 1942, 1940, 1939, 1938, 1937, 1936, 1935, 1934, 1932, 1931, 1930, 1929, 1928, 1927, 1926, 1925, 1924, 1923, 1921, 1920
4627 FOUNTAIN AVE	2013, 2008, 2006, 2004, 2003, 2001, 2000, 1999, 1996, 1995, 1992, 1991, 1990, 1986, 1985, 1981, 1980, 1976, 1975, 1972, 1971, 1970, 1969, 1967, 1966, 1965, 1964, 1963, 1962, 1961, 1960, 1958, 1957, 1956, 1955, 1954, 1952, 1951, 1950, 1949, 1948, 1947, 1946, 1945, 1944, 1942, 1940, 1939, 1938, 1937, 1936, 1935, 1934, 1932, 1931, 1930, 1929, 1928, 1927, 1926, 1925, 1924, 1923, 1921, 1920
4628 FOUNTAIN	2013, 2008, 2006, 2004, 2003, 2001, 2000, 1999, 1996, 1995, 1992, 1991, 1990, 1986, 1985, 1981, 1980, 1976, 1975, 1972, 1971, 1970, 1969, 1966, 1965, 1964, 1963, 1961, 1960, 1957, 1956, 1955, 1954, 1952, 1951, 1950, 1949, 1948, 1947, 1946, 1945, 1944, 1942, 1940, 1939, 1938, 1937, 1936, 1935, 1934, 1933, 1932, 1931, 1930, 1929, 1928, 1927, 1926, 1925, 1924, 1923, 1921, 1920
4629 FOUNTAIN	2013, 2008, 2006, 2004, 2003, 2001, 2000, 1999, 1996, 1995, 1992, 1991, 1990, 1986, 1985, 1981, 1980, 1976, 1975, 1972, 1971, 1970, 1969, 1967, 1966, 1965, 1964, 1963, 1962, 1961, 1960, 1958, 1957, 1956, 1955, 1954, 1952, 1951, 1950, 1949, 1948, 1947, 1946, 1945, 1944, 1942, 1940, 1939, 1938, 1937, 1936, 1935, 1934, 1933, 1932, 1931, 1930, 1929, 1928, 1927, 1926, 1925, 1923, 1921, 1920
4629 FOUNTAIN AVE	2013, 2008, 2006, 2004, 2003, 2001, 2000, 1999, 1996, 1995, 1992, 1991, 1990, 1986, 1985, 1981, 1980, 1976, 1975, 1972, 1971, 1970, 1969, 1967, 1966, 1965, 1964, 1963, 1962, 1961, 1960, 1958, 1957, 1956, 1955, 1954, 1952, 1950, 1949, 1948, 1947, 1946, 1945, 1944, 1940, 1939, 1938, 1936, 1935, 1934, 1932, 1931, 1930, 1928, 1927, 1926, 1925, 1923, 1921, 1920
4630 FOUNTAIN	2013, 2008, 2006, 2004, 2003, 2001, 2000, 1999, 1996, 1995, 1992, 1991, 1990, 1986, 1985, 1981, 1980, 1976, 1975, 1972, 1971, 1970, 1969, 1966, 1965, 1964, 1963, 1961, 1960, 1958, 1957, 1956, 1955, 1954, 1952, 1951, 1950, 1949, 1948, 1947, 1946, 1945, 1944, 1940, 1939, 1938, 1937, 1936, 1935, 1934, 1933, 1932, 1931, 1930, 1929, 1928, 1927, 1926, 1925, 1924, 1923, 1921, 1920
4634 FOUNTAIN	2013, 2008, 2006, 2004, 2003, 2001, 2000, 1999, 1996, 1995, 1992, 1991, 1990, 1986, 1985, 1981, 1980, 1976, 1975, 1972, 1971, 1970, 1969, 1966, 1965, 1964, 1963, 1961, 1960, 1957, 1956, 1955, 1954, 1952, 1951, 1950, 1949, 1948, 1947, 1946, 1945, 1944, 1942, 1940, 1939, 1938, 1937, 1936, 1935, 1934, 1933, 1932, 1931, 1930, 1929, 1928, 1927, 1926, 1925, 1924, 1923, 1921, 1920
4635 FOUNTAIN	2013, 2008, 2006, 2004, 2003, 2001, 2000, 1999, 1996, 1995, 1992, 1991, 1990, 1986, 1985, 1981, 1980, 1976, 1975, 1972, 1971, 1970, 1969, 1967, 1966, 1965, 1964, 1963, 1962, 1961, 1960, 1958, 1957, 1956, 1955, 1954, 1952, 1951, 1950, 1949, 1948, 1947, 1946, 1945, 1944, 1942, 1940, 1939, 1938, 1937, 1936, 1935, 1934, 1933, 1932, 1931, 1930, 1928, 1927, 1926, 1925, 1924, 1923, 1921, 1920
4635 FOUNTAIN AVE	2013, 2008, 2006, 2004, 2003, 2001, 2000, 1999, 1996, 1995, 1992, 1991, 1990, 1986, 1985, 1981, 1980, 1976, 1975, 1972, 1971, 1970, 1969, 1967, 1966, 1965, 1964, 1963, 1962, 1961, 1960, 1958, 1957, 1956, 1955, 1954, 1952, 1950, 1949, 1948, 1947, 1946, 1945, 1944, 1940, 1939, 1938, 1936, 1935, 1934, 1932, 1931, 1930, 1929, 1928, 1927, 1926, 1925, 1923, 1921, 1920
4638 FOUNTAIN	2013, 2008, 2006, 2004, 2003, 2001, 2000, 1999, 1996, 1995, 1992, 1991, 1990, 1986, 1985, 1981, 1980, 1976, 1975, 1972, 1971, 1970, 1969, 1966, 1965, 1964, 1963, 1962, 1961, 1960, 1957, 1956, 1955, 1954, 1952, 1951, 1950, 1949, 1948, 1947, 1946, 1945, 1944, 1942, 1940, 1939, 1938, 1937, 1936, 1935, 1934, 1933, 1932, 1931, 1930, 1929, 1928, 1927, 1926, 1925, 1924, 1923, 1921, 1920

FINDINGS

Address Researched	Address Not Identified in Research Source
4639 FOUNTAIN AVE	2013, 2008, 2006, 2004, 2003, 2001, 2000, 1999, 1996, 1995, 1992, 1991, 1990, 1986, 1985, 1981, 1980, 1976, 1975, 1972, 1971, 1970, 1969, 1967, 1966, 1965, 1964, 1963, 1962, 1961, 1960, 1958, 1957, 1956, 1955, 1954, 1952, 1951, 1950, 1949, 1948, 1947, 1946, 1945, 1944, 1940, 1939, 1938, 1936, 1935, 1934, 1932, 1931, 1930, 1928, 1927, 1926, 1925, 1923, 1921, 1920
4642 FOUNTAIN	2013, 2008, 2006, 2004, 2003, 2001, 2000, 1999, 1996, 1995, 1992, 1991, 1990, 1986, 1985, 1981, 1980, 1976, 1975, 1972, 1971, 1970, 1969, 1967, 1966, 1965, 1964, 1963, 1962, 1961, 1960, 1958, 1957, 1956, 1955, 1954, 1952, 1951, 1950, 1949, 1948, 1947, 1946, 1945, 1944, 1942, 1940, 1939, 1938, 1937, 1936, 1935, 1934, 1933, 1932, 1931, 1930, 1928, 1927, 1926, 1925, 1924, 1923, 1921, 1920
4643 FOUNTAIN AVE	2013, 2008, 2006, 2004, 2003, 2001, 2000, 1999, 1996, 1995, 1992, 1991, 1990, 1986, 1985, 1981, 1980, 1976, 1975, 1972, 1971, 1970, 1969, 1967, 1966, 1965, 1964, 1963, 1962, 1961, 1960, 1958, 1957, 1956, 1955, 1954, 1952, 1951, 1950, 1949, 1948, 1947, 1946, 1945, 1944, 1940, 1939, 1938, 1936, 1935, 1934, 1932, 1931, 1930, 1928, 1927, 1926, 1925, 1923, 1921, 1920
4644 FOUNTAIN	2013, 2008, 2006, 2004, 2003, 2001, 2000, 1999, 1996, 1995, 1992, 1991, 1990, 1986, 1985, 1981, 1980, 1976, 1975, 1972, 1971, 1970, 1969, 1966, 1965, 1964, 1963, 1961, 1960, 1957, 1956, 1955, 1954, 1952, 1951, 1950, 1949, 1948, 1947, 1946, 1945, 1944, 1942, 1940, 1939, 1938, 1937, 1936, 1935, 1934, 1933, 1932, 1931, 1930, 1929, 1928, 1927, 1926, 1925, 1924, 1923, 1921, 1920
4645 FOUNTAIN AVE	2013, 2008, 2006, 2004, 2003, 2001, 2000, 1999, 1996, 1995, 1992, 1991, 1990, 1986, 1985, 1981, 1980, 1976, 1975, 1972, 1971, 1970, 1969, 1967, 1966, 1965, 1964, 1963, 1962, 1961, 1960, 1958, 1957, 1956, 1955, 1954, 1952, 1951, 1950, 1949, 1948, 1947, 1946, 1945, 1944, 1940, 1939, 1938, 1936, 1935, 1934, 1932, 1931, 1930, 1928, 1927, 1926, 1925, 1924, 1923, 1921, 1920
4647 FOUNTAIN	2013, 2008, 2006, 2004, 2003, 2001, 2000, 1999, 1996, 1995, 1992, 1991, 1990, 1986, 1985, 1981, 1980, 1976, 1975, 1972, 1971, 1970, 1969, 1967, 1966, 1965, 1964, 1963, 1962, 1961, 1960, 1958, 1957, 1956, 1955, 1954, 1952, 1951, 1950, 1949, 1948, 1947, 1946, 1945, 1944, 1940, 1939, 1938, 1937, 1936, 1935, 1934, 1933, 1932, 1931, 1930, 1929, 1928, 1927, 1926, 1925, 1924, 1923, 1921, 1920
4647 FOUNTAIN AVE	2013, 2008, 2006, 2004, 2003, 2001, 2000, 1999, 1996, 1995, 1992, 1991, 1990, 1986, 1985, 1981, 1980, 1976, 1975, 1972, 1971, 1970, 1969, 1967, 1966, 1965, 1964, 1963, 1962, 1961, 1960, 1958, 1957, 1956, 1955, 1954, 1952, 1951, 1950, 1949, 1948, 1947, 1946, 1945, 1944, 1940, 1939, 1938, 1936, 1935, 1934, 1933, 1932, 1931, 1930, 1928, 1927, 1926, 1925, 1924, 1923, 1921, 1920
4649 FOUNTAIN AVE	2013, 2008, 2006, 2004, 2003, 2001, 2000, 1999, 1996, 1995, 1992, 1991, 1990, 1986, 1985, 1981, 1980, 1976, 1975, 1972, 1971, 1970, 1969, 1967, 1966, 1965, 1964, 1963, 1962, 1961, 1960, 1958, 1957, 1956, 1955, 1954, 1952, 1951, 1950, 1949, 1948, 1947, 1946, 1945, 1944, 1940, 1939, 1938, 1936, 1935, 1934, 1932, 1931, 1930, 1928, 1927, 1926, 1925, 1924, 1923, 1921, 1920
4649 S FOUNTAIN AVE	2013, 2008, 2006, 2004, 2003, 2001, 2000, 1999, 1996, 1995, 1992, 1991, 1990, 1986, 1985, 1981, 1980, 1976, 1975, 1972, 1971, 1970, 1969, 1967, 1966, 1965, 1964, 1963, 1962, 1961, 1960, 1958, 1957, 1956, 1955, 1954, 1952, 1951, 1950, 1949, 1948, 1947, 1946, 1945, 1944, 1940, 1939, 1938, 1937, 1936, 1935, 1934, 1933, 1932, 1931, 1930, 1929, 1928, 1927, 1926, 1925, 1924, 1923, 1921, 1920
4650 FOUNTAIN	2013, 2008, 2006, 2004, 2003, 2001, 2000, 1999, 1996, 1995, 1992, 1991, 1990, 1986, 1985, 1981, 1980, 1976, 1975, 1972, 1971, 1970, 1969, 1966, 1965, 1964, 1963, 1962, 1961, 1960, 1958, 1957, 1956, 1955, 1954, 1952, 1951, 1950, 1949, 1948, 1947, 1946, 1945, 1944, 1942, 1940, 1939, 1938, 1937, 1936, 1935, 1934, 1933, 1932, 1931, 1930, 1929, 1928, 1927, 1926, 1925, 1924, 1923, 1921, 1920
4651 FOUNTAIN AVE	2013, 2008, 2006, 2004, 2003, 2001, 2000, 1999, 1996, 1995, 1992, 1991, 1990, 1986, 1985, 1981, 1980, 1976, 1975, 1972, 1971, 1970, 1969, 1967, 1966, 1965, 1964, 1963, 1962, 1961, 1960, 1958, 1957, 1956, 1955, 1954, 1952, 1951, 1950, 1949, 1948, 1947, 1946, 1945, 1944, 1940, 1939, 1938, 1936, 1935, 1934, 1932, 1931, 1930, 1928, 1927, 1926, 1925, 1924, 1923, 1921, 1920

FINDINGS

Address Researched	Address Not Identified in Research Source
4693 FOUNTAIN AVE	2013, 2008, 2006, 2004, 2003, 2001, 2000, 1999, 1996, 1995, 1992, 1991, 1990, 1986, 1985, 1981, 1980, 1976, 1975, 1972, 1971, 1970, 1969, 1967, 1966, 1965, 1964, 1963, 1962, 1961, 1960, 1958, 1957, 1956, 1955, 1954, 1952, 1951, 1950, 1949, 1948, 1947, 1946, 1945, 1944, 1942, 1940, 1939, 1938, 1936, 1935, 1934, 1933, 1932, 1931, 1930, 1929, 1928, 1927, 1926, 1925, 1924, 1923, 1921, 1920
4700 FOUNTAIN AVE	2013, 2008, 2004, 2003, 2001, 1999, 1996, 1995, 1992, 1991, 1990, 1986, 1985, 1981, 1980, 1976, 1975, 1972, 1971, 1970, 1969, 1967, 1966, 1965, 1964, 1963, 1962, 1961, 1960, 1958, 1957, 1956, 1955, 1954, 1952, 1951, 1950, 1949, 1948, 1947, 1946, 1945, 1944, 1942, 1940, 1939, 1938, 1937, 1936, 1935, 1934, 1933, 1932, 1931, 1930, 1929, 1928, 1927, 1926, 1925, 1924, 1923, 1921, 1920
4705 FOUNTAIN AVE	2013, 2008, 2004, 2003, 2001, 1999, 1996, 1995, 1992, 1991, 1985, 1980, 1975, 1972, 1971, 1970, 1969, 1967, 1966, 1965, 1964, 1963, 1962, 1961, 1960, 1958, 1957, 1956, 1955, 1954, 1952, 1950, 1949, 1948, 1947, 1946, 1945, 1944, 1940, 1939, 1938, 1936, 1935, 1934, 1932, 1931, 1930, 1928, 1927, 1926, 1925, 1923, 1921, 1920
4705 FOUNTAIN AVE	2008, 2006, 2004, 2003, 2001, 2000, 1999, 1996, 1995, 1992, 1991, 1990, 1986, 1985, 1981, 1980, 1976, 1975, 1972, 1971, 1970, 1969, 1967, 1966, 1965, 1964, 1963, 1962, 1961, 1960, 1958, 1957, 1956, 1955, 1954, 1952, 1951, 1950, 1949, 1948, 1947, 1946, 1945, 1944, 1942, 1940, 1939, 1938, 1937, 1936, 1935, 1934, 1933, 1932, 1931, 1930, 1929, 1928, 1927, 1926, 1925, 1924, 1923, 1921, 1920
4706 FOUNTAIN AVE	2013, 2008, 2006, 2004, 2003, 2001, 2000, 1999, 1996, 1995, 1992, 1991, 1990, 1986, 1985, 1981, 1980, 1976, 1975, 1972, 1971, 1970, 1969, 1967, 1966, 1965, 1964, 1963, 1962, 1961, 1960, 1957, 1956, 1955, 1954, 1952, 1950, 1949, 1948, 1947, 1946, 1945, 1944, 1942, 1940, 1939, 1938, 1936, 1935, 1934, 1932, 1931, 1930, 1928, 1927, 1926, 1925, 1924, 1923, 1921, 1920
4707 FOUNTAIN AV R CHATSWORTH	2013, 2008, 2006, 2004, 2003, 2001, 2000, 1999, 1996, 1995, 1992, 1991, 1990, 1986, 1985, 1981, 1980, 1976, 1975, 1972, 1971, 1970, 1969, 1967, 1966, 1965, 1964, 1963, 1962, 1961, 1960, 1958, 1957, 1956, 1955, 1954, 1952, 1951, 1950, 1949, 1948, 1947, 1946, 1945, 1944, 1942, 1940, 1939, 1938, 1937, 1936, 1935, 1934, 1933, 1932, 1931, 1930, 1928, 1927, 1926, 1925, 1924, 1923, 1921, 1920
4707 FOUNTAIN AVE	2013, 2008, 2006, 2004, 2003, 2001, 1999, 1996, 1995, 1992, 1991, 1990, 1986, 1985, 1980, 1975, 1972, 1971, 1970, 1969, 1967, 1966, 1965, 1964, 1963, 1962, 1961, 1960, 1958, 1957, 1956, 1955, 1954, 1952, 1951, 1950, 1949, 1948, 1947, 1946, 1945, 1944, 1940, 1939, 1938, 1936, 1935, 1934, 1932, 1931, 1930, 1929, 1928, 1927, 1926, 1925, 1924, 1923, 1921, 1920
4708 FOUNTAIN AVE	2013, 2008, 2004, 2003, 2001, 1999, 1996, 1995, 1992, 1991, 1986, 1985, 1981, 1980, 1976, 1975, 1972, 1971, 1970, 1969, 1967, 1966, 1965, 1964, 1963, 1962, 1961, 1960, 1958, 1957, 1956, 1955, 1954, 1952, 1951, 1950, 1949, 1948, 1947, 1946, 1945, 1944, 1942, 1940, 1939, 1938, 1937, 1936, 1935, 1934, 1933, 1932, 1931, 1930, 1929, 1928, 1927, 1926, 1925, 1924, 1923, 1921, 1920
4708 FOUNTAIN AVE	2006, 2004, 2003, 2001, 2000, 1999, 1996, 1995, 1992, 1991, 1990, 1986, 1985, 1981, 1980, 1976, 1975, 1972, 1971, 1970, 1969, 1967, 1966, 1965, 1964, 1963, 1962, 1961, 1960, 1958, 1957, 1956, 1955, 1954, 1952, 1951, 1950, 1949, 1948, 1947, 1946, 1945, 1944, 1942, 1940, 1939, 1938, 1937, 1936, 1935, 1934, 1933, 1932, 1931, 1930, 1929, 1928, 1927, 1926, 1925, 1924, 1923, 1921, 1920
4709 FOUNTAIN AVE	2006, 2004, 2003, 2001, 2000, 1999, 1996, 1995, 1992, 1991, 1990, 1986, 1985, 1981, 1980, 1976, 1975, 1972, 1971, 1970, 1969, 1967, 1966, 1965, 1964, 1963, 1962, 1961, 1960, 1958, 1957, 1956, 1955, 1954, 1952, 1951, 1950, 1949, 1948, 1947, 1946, 1945, 1944, 1942, 1940, 1939, 1938, 1937, 1936, 1935, 1934, 1933, 1932, 1931, 1930, 1929, 1928, 1927, 1926, 1925, 1924, 1923, 1921, 1920
4709 FOUNTAIN AVE	2013, 2008, 2004, 2003, 2001, 1999, 1996, 1995, 1992, 1991, 1985, 1980, 1975, 1972, 1971, 1970, 1969, 1967, 1966, 1965, 1964, 1963, 1962, 1961, 1960, 1958, 1957, 1956, 1955, 1954, 1952, 1950, 1949, 1948, 1947, 1946, 1945, 1944, 1940, 1939, 1938, 1936, 1935, 1934, 1932, 1931, 1930, 1929, 1928, 1927, 1926, 1925, 1924, 1923, 1921, 1920

FINDINGS

Address Researched	Address Not Identified in Research Source
4710 FOUNTAIN AVE	2013, 2008, 2004, 2003, 2001, 1999, 1996, 1995, 1992, 1991, 1986, 1985, 1981, 1980, 1976, 1975, 1972, 1971, 1970, 1969, 1967, 1966, 1965, 1964, 1963, 1962, 1961, 1960, 1958, 1957, 1956, 1955, 1954, 1952, 1951, 1950, 1949, 1948, 1947, 1946, 1945, 1944, 1942, 1940, 1939, 1938, 1937, 1936, 1935, 1934, 1933, 1932, 1931, 1930, 1929, 1928, 1927, 1926, 1925, 1924, 1923, 1921, 1920
4710 FOUNTAIN AVE	2006, 2004, 2003, 2001, 2000, 1999, 1996, 1995, 1992, 1991, 1990, 1986, 1985, 1981, 1980, 1976, 1975, 1972, 1971, 1970, 1969, 1967, 1966, 1965, 1964, 1963, 1962, 1961, 1960, 1958, 1957, 1956, 1955, 1954, 1952, 1951, 1950, 1949, 1948, 1947, 1946, 1945, 1944, 1942, 1940, 1939, 1938, 1937, 1936, 1935, 1934, 1933, 1932, 1931, 1930, 1929, 1928, 1927, 1926, 1925, 1924, 1923, 1921, 1920
4711 FOUNTAIN AVE	2008, 2006, 2004, 2003, 2001, 2000, 1999, 1996, 1995, 1992, 1991, 1990, 1986, 1985, 1981, 1980, 1976, 1975, 1972, 1971, 1970, 1969, 1967, 1966, 1965, 1964, 1963, 1962, 1961, 1960, 1958, 1957, 1956, 1955, 1954, 1952, 1951, 1950, 1949, 1948, 1947, 1946, 1945, 1944, 1942, 1940, 1939, 1938, 1937, 1936, 1935, 1934, 1933, 1932, 1931, 1930, 1929, 1928, 1927, 1926, 1925, 1924, 1923, 1921, 1920
4711 FOUNTAIN AVE	2013, 2008, 2004, 2003, 2001, 1999, 1996, 1995, 1992, 1991, 1985, 1980, 1975, 1972, 1971, 1970, 1969, 1967, 1966, 1965, 1964, 1963, 1962, 1961, 1960, 1958, 1957, 1956, 1955, 1954, 1952, 1950, 1949, 1948, 1947, 1946, 1945, 1944, 1940, 1939, 1938, 1937, 1936, 1935, 1934, 1933, 1932, 1931, 1930, 1928, 1927, 1926, 1925, 1923, 1921, 1920
4712 FOUNTAIN AVE	2013, 2008, 2006, 2004, 2003, 2001, 1999, 1996, 1995, 1992, 1991, 1990, 1986, 1985, 1981, 1980, 1976, 1975, 1972, 1971, 1970, 1969, 1967, 1966, 1965, 1964, 1963, 1962, 1961, 1960, 1958, 1957, 1956, 1955, 1954, 1952, 1951, 1950, 1949, 1948, 1947, 1946, 1945, 1944, 1942, 1940, 1939, 1938, 1937, 1936, 1935, 1934, 1933, 1932, 1931, 1930, 1928, 1927, 1926, 1925, 1924, 1923, 1921, 1920
4714 FOUNTAIN AVE	2013, 2008, 2006, 2004, 2003, 2001, 1999, 1996, 1995, 1992, 1991, 1986, 1985, 1981, 1980, 1976, 1975, 1972, 1971, 1970, 1969, 1967, 1966, 1965, 1964, 1963, 1962, 1961, 1960, 1958, 1957, 1956, 1955, 1954, 1952, 1951, 1950, 1949, 1948, 1947, 1946, 1945, 1944, 1942, 1940, 1939, 1938, 1937, 1936, 1935, 1934, 1933, 1932, 1931, 1930, 1929, 1928, 1927, 1926, 1925, 1924, 1923, 1921, 1920
4715 FOUNTAIN AVE	2013, 2008, 2004, 2003, 2001, 1999, 1996, 1995, 1992, 1991, 1985, 1980, 1975, 1972, 1971, 1970, 1969, 1967, 1966, 1965, 1964, 1963, 1962, 1961, 1960, 1958, 1957, 1956, 1955, 1954, 1952, 1950, 1949, 1948, 1947, 1946, 1945, 1944, 1940, 1939, 1938, 1936, 1935, 1934, 1932, 1931, 1930, 1928, 1927, 1926, 1925, 1924, 1923, 1921, 1920
4716 FOUNTAIN AVE	2013, 2008, 2004, 2003, 2001, 1999, 1996, 1995, 1992, 1991, 1990, 1985, 1981, 1980, 1975, 1972, 1971, 1970, 1969, 1967, 1966, 1965, 1964, 1963, 1962, 1961, 1960, 1958, 1957, 1956, 1955, 1954, 1952, 1951, 1950, 1949, 1948, 1947, 1946, 1945, 1944, 1942, 1940, 1939, 1938, 1937, 1936, 1935, 1934, 1933, 1932, 1931, 1930, 1929, 1928, 1927, 1926, 1925, 1924, 1923, 1921, 1920
4716 FOUNTAIN AVE	2008, 2006, 2004, 2003, 2001, 2000, 1999, 1996, 1995, 1992, 1991, 1990, 1986, 1985, 1981, 1980, 1976, 1975, 1972, 1971, 1970, 1969, 1967, 1966, 1965, 1964, 1963, 1962, 1961, 1960, 1958, 1957, 1956, 1955, 1954, 1952, 1951, 1950, 1949, 1948, 1947, 1946, 1945, 1944, 1942, 1940, 1939, 1938, 1937, 1936, 1935, 1934, 1933, 1932, 1931, 1930, 1929, 1928, 1927, 1926, 1925, 1924, 1923, 1921, 1920
4718 FOUNTAIN AVE	2006, 2004, 2003, 2001, 2000, 1999, 1996, 1995, 1992, 1991, 1990, 1986, 1985, 1981, 1980, 1976, 1975, 1972, 1971, 1970, 1969, 1967, 1966, 1965, 1964, 1963, 1962, 1961, 1960, 1958, 1957, 1956, 1955, 1954, 1952, 1951, 1950, 1949, 1948, 1947, 1946, 1945, 1944, 1942, 1940, 1939, 1938, 1937, 1936, 1935, 1934, 1933, 1932, 1931, 1930, 1929, 1928, 1927, 1926, 1925, 1924, 1923, 1921, 1920
4718 FOUNTAIN AVE	2013, 2008, 2004, 2003, 2001, 1999, 1996, 1992, 1991, 1985, 1981, 1980, 1976, 1975, 1972, 1971, 1970, 1969, 1967, 1966, 1965, 1964, 1963, 1962, 1961, 1960, 1958, 1957, 1956, 1955, 1954, 1952, 1951, 1950, 1949, 1948, 1947, 1946, 1945, 1944, 1942, 1940, 1939, 1938, 1936, 1935, 1934, 1933, 1932, 1931, 1930, 1928, 1927, 1926, 1925, 1924, 1923, 1921, 1920

FINDINGS

Address Researched	Address Not Identified in Research Source
4729 FOUNTAIN AVE	2013, 2008, 2006, 2004, 2003, 2001, 1999, 1996, 1995, 1992, 1991, 1990, 1986, 1985, 1981, 1980, 1976, 1975, 1972, 1971, 1970, 1969, 1967, 1966, 1965, 1964, 1963, 1962, 1961, 1960, 1958, 1957, 1956, 1955, 1954, 1952, 1951, 1950, 1949, 1948, 1947, 1946, 1945, 1944, 1942, 1940, 1939, 1938, 1937, 1936, 1935, 1934, 1933, 1932, 1931, 1930, 1929, 1928, 1927, 1926, 1925, 1924, 1923, 1921, 1920

Appendix E
HISTORICAL RECORDS

1321 North Vermont

1321 North Vermont

Los Angeles, CA 90027

Inquiry Number: 4544282.4

February 22, 2016

EDR Historical Topo Map Report

with QuadMatch™

6 Armstrong Road, 4th floor
Shelton, CT 06484
Toll Free: 800.352.0050
www.edrnet.com

EDR Historical Topo Map Report

02/22/16

Site Name:
1321 North Vermont
1321 North Vermont
Los Angeles, CA 90027
EDR Inquiry # 4544282.4

Client Name:
Stantec
290 Conejo Ridge Avenue
Thousand Oaks, CA 91361
Contact: Thomas Szocinski

EDR Topographic Map Library has been searched by EDR and maps covering the target property location as provided by Stantec were identified for the years listed below. EDR's Historical Topo Map Report is designed to assist professionals in evaluating potential liability on a target property resulting from past activities. EDRs Historical Topo Map Report includes a search of a collection of public and private color historical topographic maps, dating back to the late 1800s.

Search Results:

Site Name: 1321 North Vermont
Address: 1321 North Vermont
City,State,Zip: Los Angeles, CA 90027
P.O.# NA
Project: 185803633

Coordinates:

Latitude: 34.096451 34° 5' 47" North
Longitude: -118.292132 -118° 17' 32" West
UTM Zone: Zone 11 North
UTM X Meters: 380805.66
UTM Y Meters: 3773603.88
Elevation: 376.00' above sea level

Maps Provided:

2012	1902
1991	1900
1981	1898
1972	1896
1966	1894
1953	
1928	
1921	

This Report contains certain information obtained from a variety of public and other sources reasonably available to Environmental Data Resources, Inc. It cannot be concluded from this Report that coverage information for the target and surrounding properties does not exist from other sources. NO WARRANTY EXPRESSED OR IMPLIED, IS MADE WHATSOEVER IN CONNECTION WITH THIS REPORT. ENVIRONMENTAL DATA RESOURCES, INC. SPECIFICALLY DISCLAIMS THE MAKING OF ANY SUCH WARRANTIES, INCLUDING WITHOUT LIMITATION, MERCHANTABILITY OR FITNESS FOR A PARTICULAR USE OR PURPOSE. ALL RISK IS ASSUMED BY THE USER. IN NO EVENT SHALL ENVIRONMENTAL DATA RESOURCES, INC. BE LIABLE TO ANYONE, WHETHER ARISING OUT OF ERRORS OR OMISSIONS, NEGLIGENCE, ACCIDENT OR ANY OTHER CAUSE, FOR ANY LOSS OF DAMAGE, INCLUDING, WITHOUT LIMITATION, SPECIAL, INCIDENTAL, CONSEQUENTIAL, OR EXEMPLARY DAMAGES. ANY LIABILITY ON THE PART OF ENVIRONMENTAL DATA RESOURCES, INC. IS STRICTLY LIMITED TO A REFUND OF THE AMOUNT PAID FOR THIS REPORT. Purchaser accepts this Report "AS IS". Any analyses, estimates, ratings, environmental risk levels or risk codes provided in this Report are provided for illustrative purposes only, and are not intended to provide, nor should they be interpreted as providing any facts regarding, or prediction or forecast of, any environmental risk for any property. Only a Phase I Environmental Site Assessment performed by an environmental professional can provide information regarding the environmental risk for any property. Additionally, the information provided in this Report is not to be construed as legal advice.

Copyright 2016 by Environmental Data Resources, Inc. All rights reserved. Reproduction in any media or format, in whole or in part, of any report or map of Environmental Data Resources, Inc., or its affiliates, is prohibited without prior written permission.

EDR and its logos (including Sanborn and Sanborn Map) are trademarks of Environmental Data Resources, Inc. or its affiliates. All other trademarks used herein are the property of their respective owners.

Topo Sheet Thumbnails

This EDR Topo Map Report is based upon the following USGS topographic map sheets.

2012 Source Sheets



Hollywood
2012
7.5-minute, 24000

1991 Source Sheets



Hollywood
1991
7.5-minute, 24000
Photo Inspected 1991
Photo Revised 1981

1981 Source Sheets



Hollywood
1981
7.5-minute, 24000
Photo Revised 1981
Aerial Photo Revised 1978

1972 Source Sheets



Hollywood
1972
7.5-minute, 24000
Photo Revised 1972
Aerial Photo Revised 1972

Topo Sheet Thumbnails

This EDR Topo Map Report is based upon the following USGS topographic map sheets.

1966 Source Sheets



Hollywood
1966
7.5-minute, 24000
Aerial Photo Revised 1964

1953 Source Sheets



Hollywood
1953
7.5-minute, 24000
Aerial Photo Revised 1952

1928 Source Sheets



Glendale
1928
7.5-minute, 24000



Los Angeles
1928
7.5-minute, 24000

1921 Source Sheets



Santa Monica
1921
15-minute, 62500
Edited 1920

Topo Sheet Thumbnails


This EDR Topo Map Report is based upon the following USGS topographic map sheets.

1902 Source Sheets



Santa Monica
1902
15-minute, 62500

1900 Source Sheets

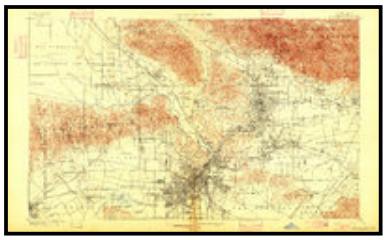

Los Angeles
1900
15-minute, 62500

1898 Source Sheets



Santa Monica
1898
15-minute, 62500

1896 Source Sheets



Santa Monica
1896
15-minute, 62500

Topo Sheet Thumbnails

This EDR Topo Map Report is based upon the following USGS topographic map sheets.


1894 Source Sheets



Los Angeles
1894
15-minute, 62500

Historical Topo Map

2012

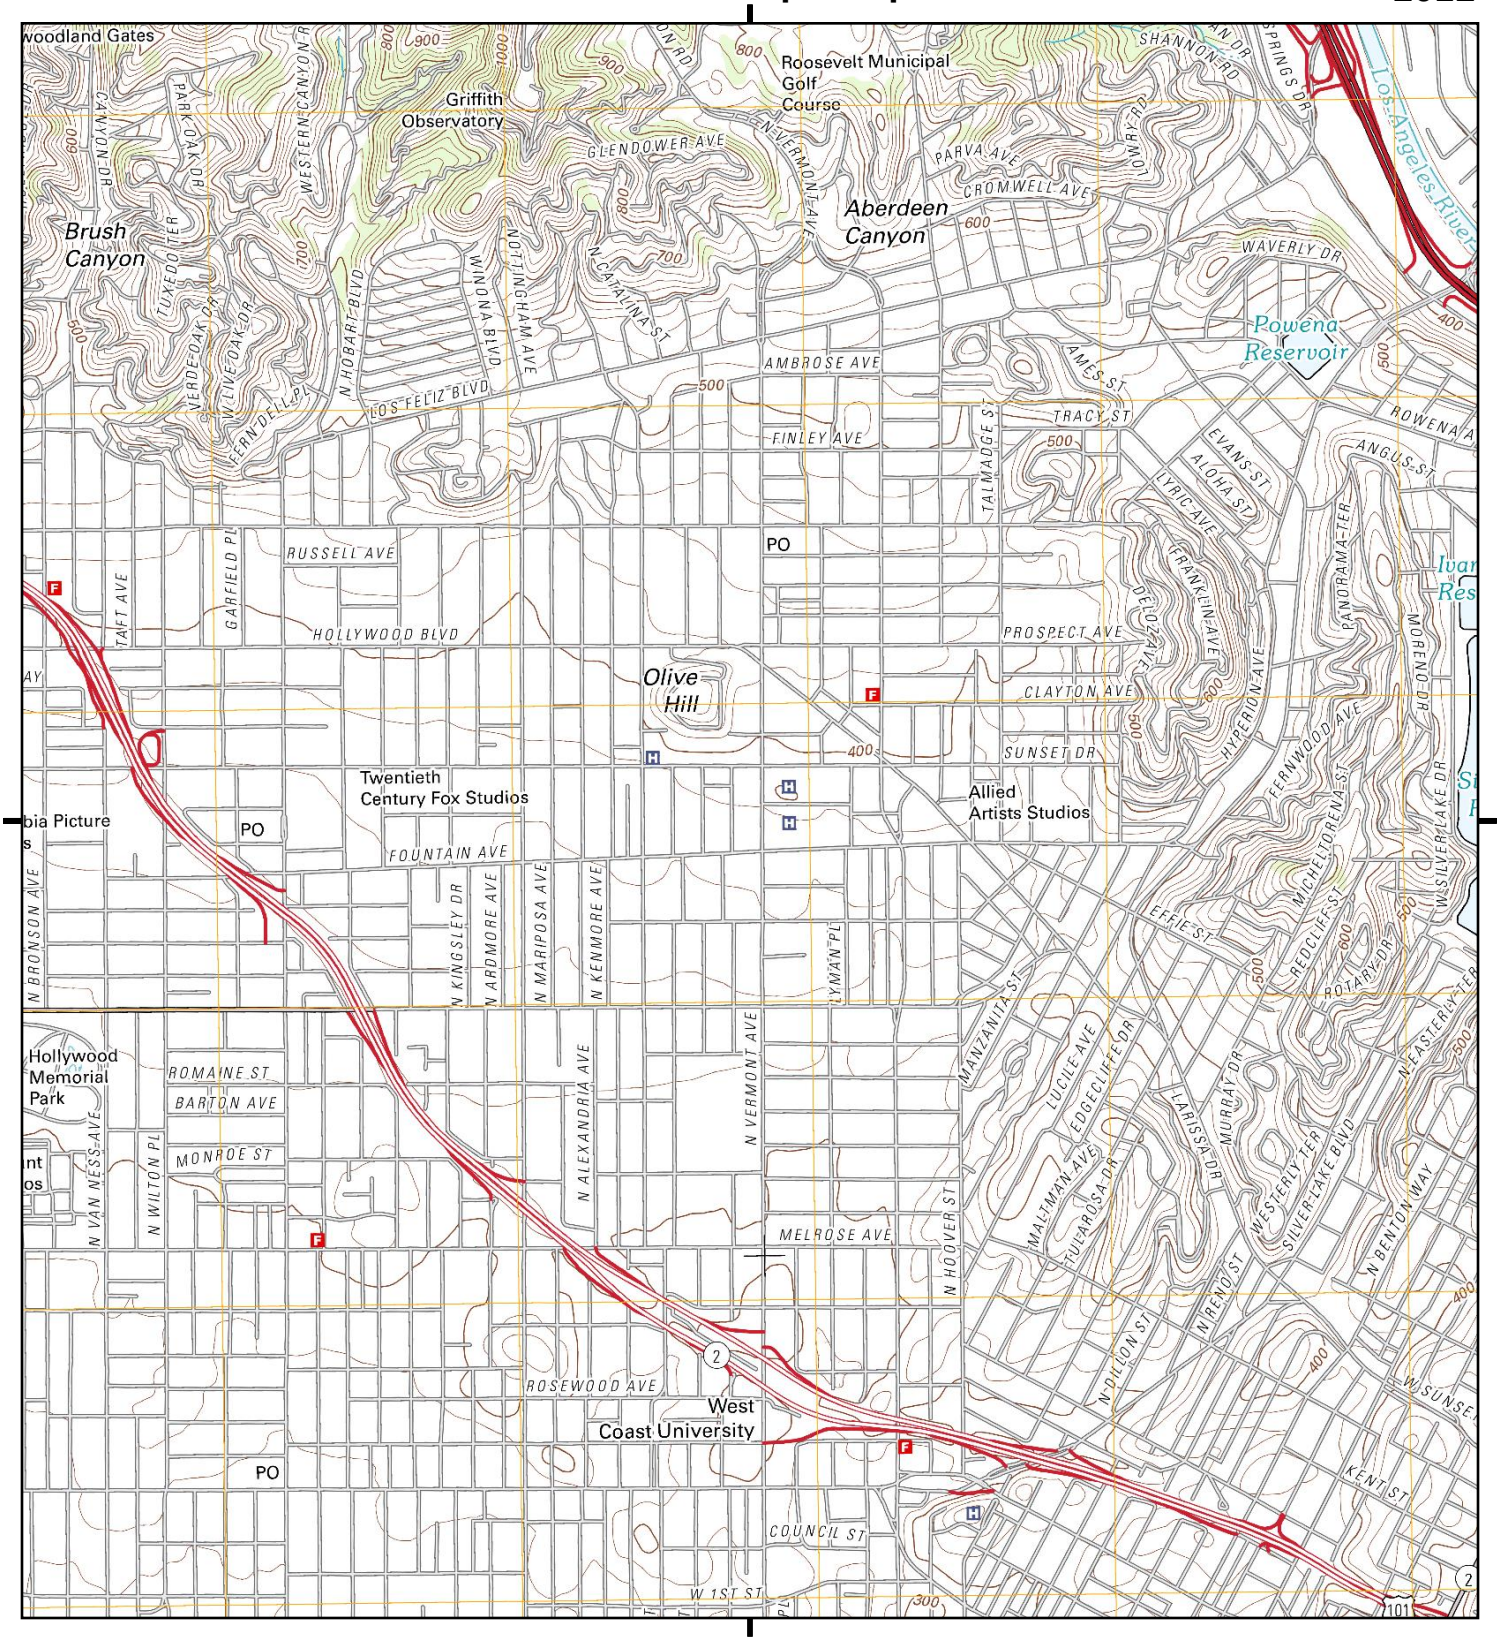

This report includes information from the following map sheet(s).

Miles 0.25 0.5 1 1.5

NW N NE
W E
SW S SE


TP, Hollywood, 2012, 7.5-minute

SITE NAME: 1321 North Vermont
ADDRESS: 1321 North Vermont
Los Angeles, CA 90027
CLIENT: Stantec

N

Historical Topo Map

1991

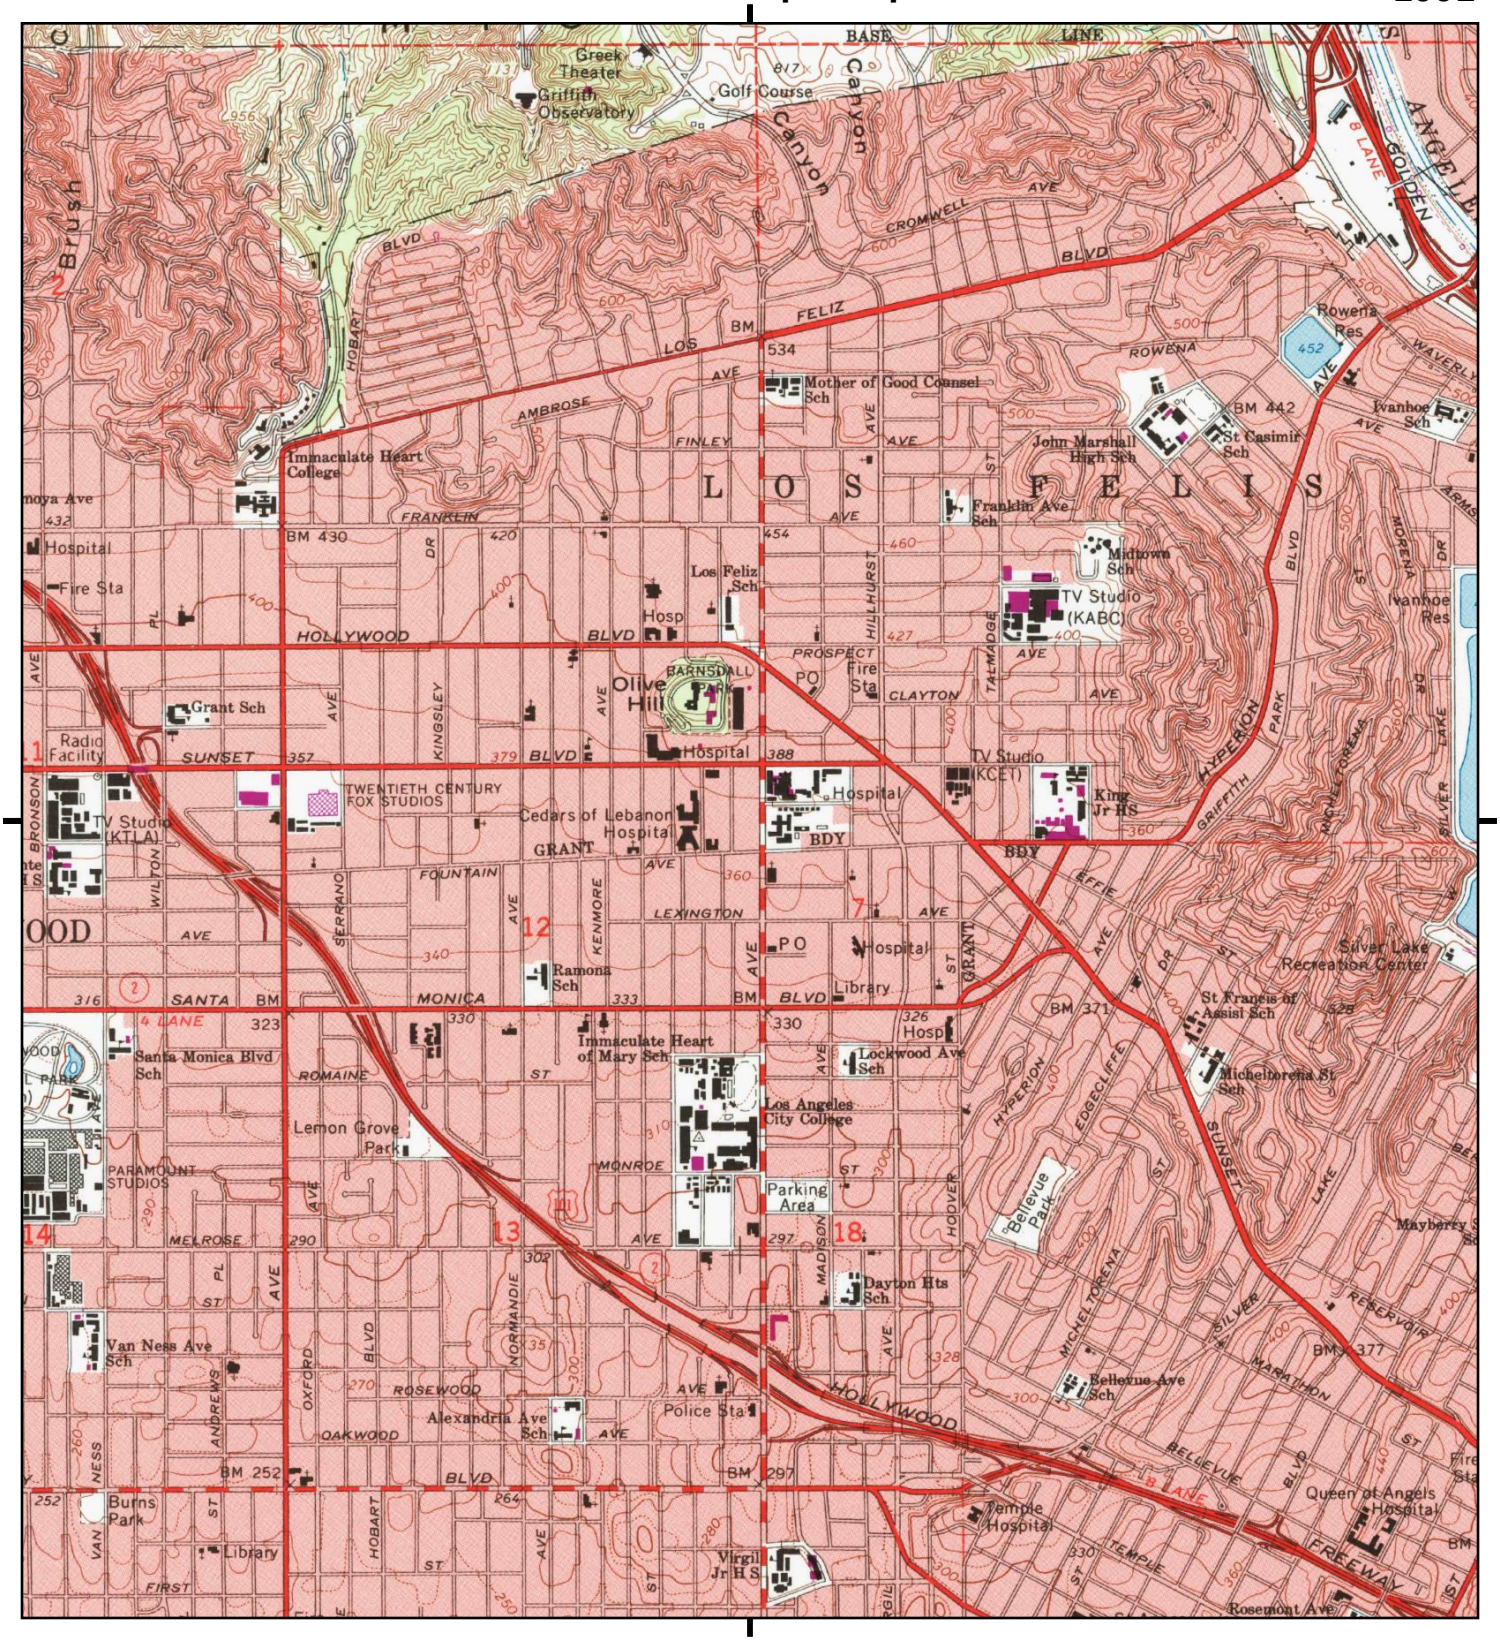

This report includes information from the following map sheet(s).

Miles 0.25 0.5 1 1.5

NW N NE
W E
SW S SE


TP, Hollywood, 1991, 7.5-minute

SITE NAME: 1321 North Vermont
ADDRESS: 1321 North Vermont
Los Angeles, CA 90027
CLIENT: Stantec

N

Historical Topo Map

1981

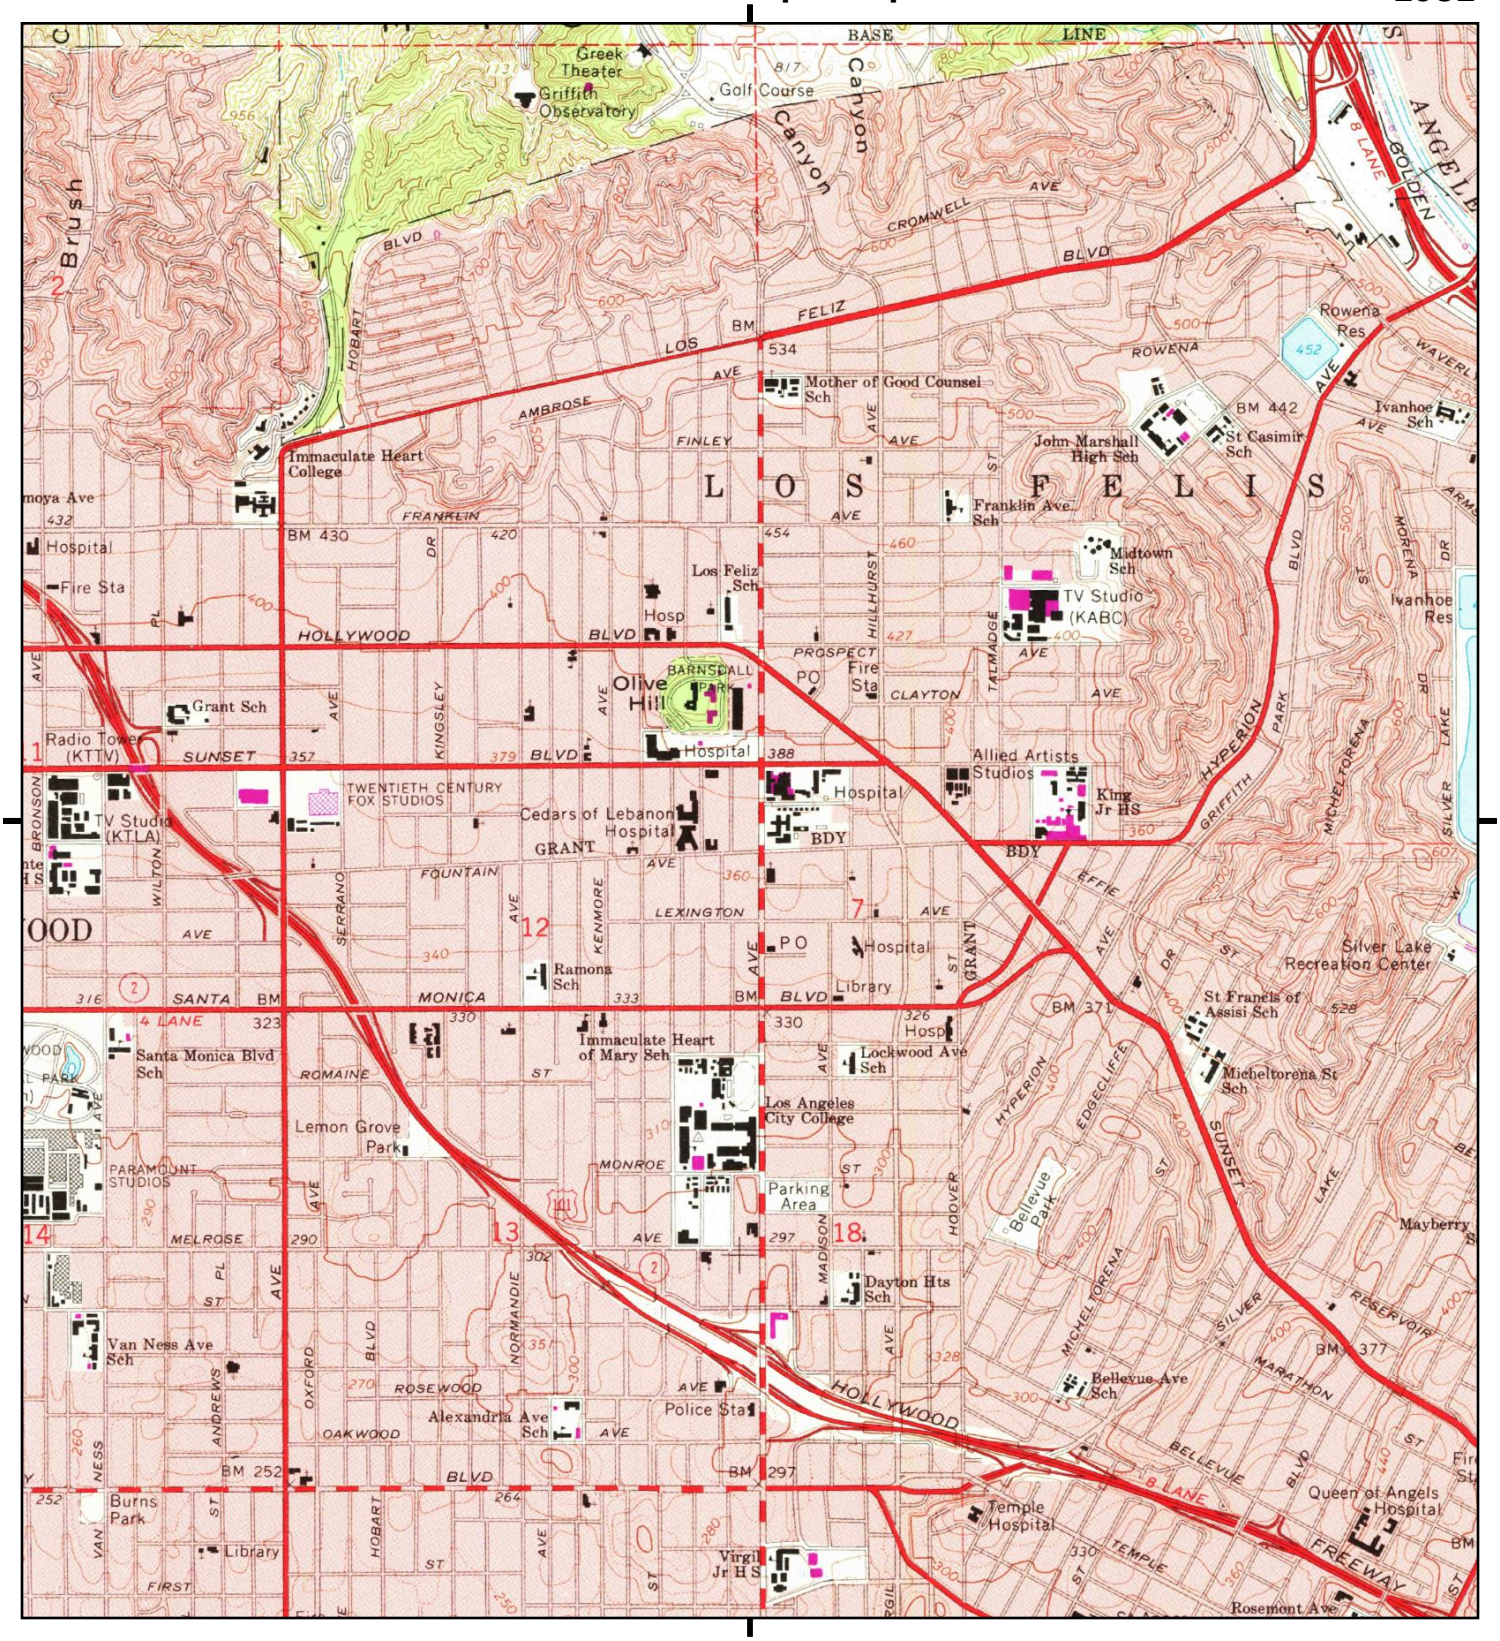

This report includes information from the following map sheet(s).

Miles 0.25 0.5 1 1.5

NW N NE
W E
SW S SE


TP, Hollywood, 1981, 7.5-minute

SITE NAME: 1321 North Vermont
ADDRESS: 1321 North Vermont
Los Angeles, CA 90027
CLIENT: Stantec

N

Historical Topo Map

1972

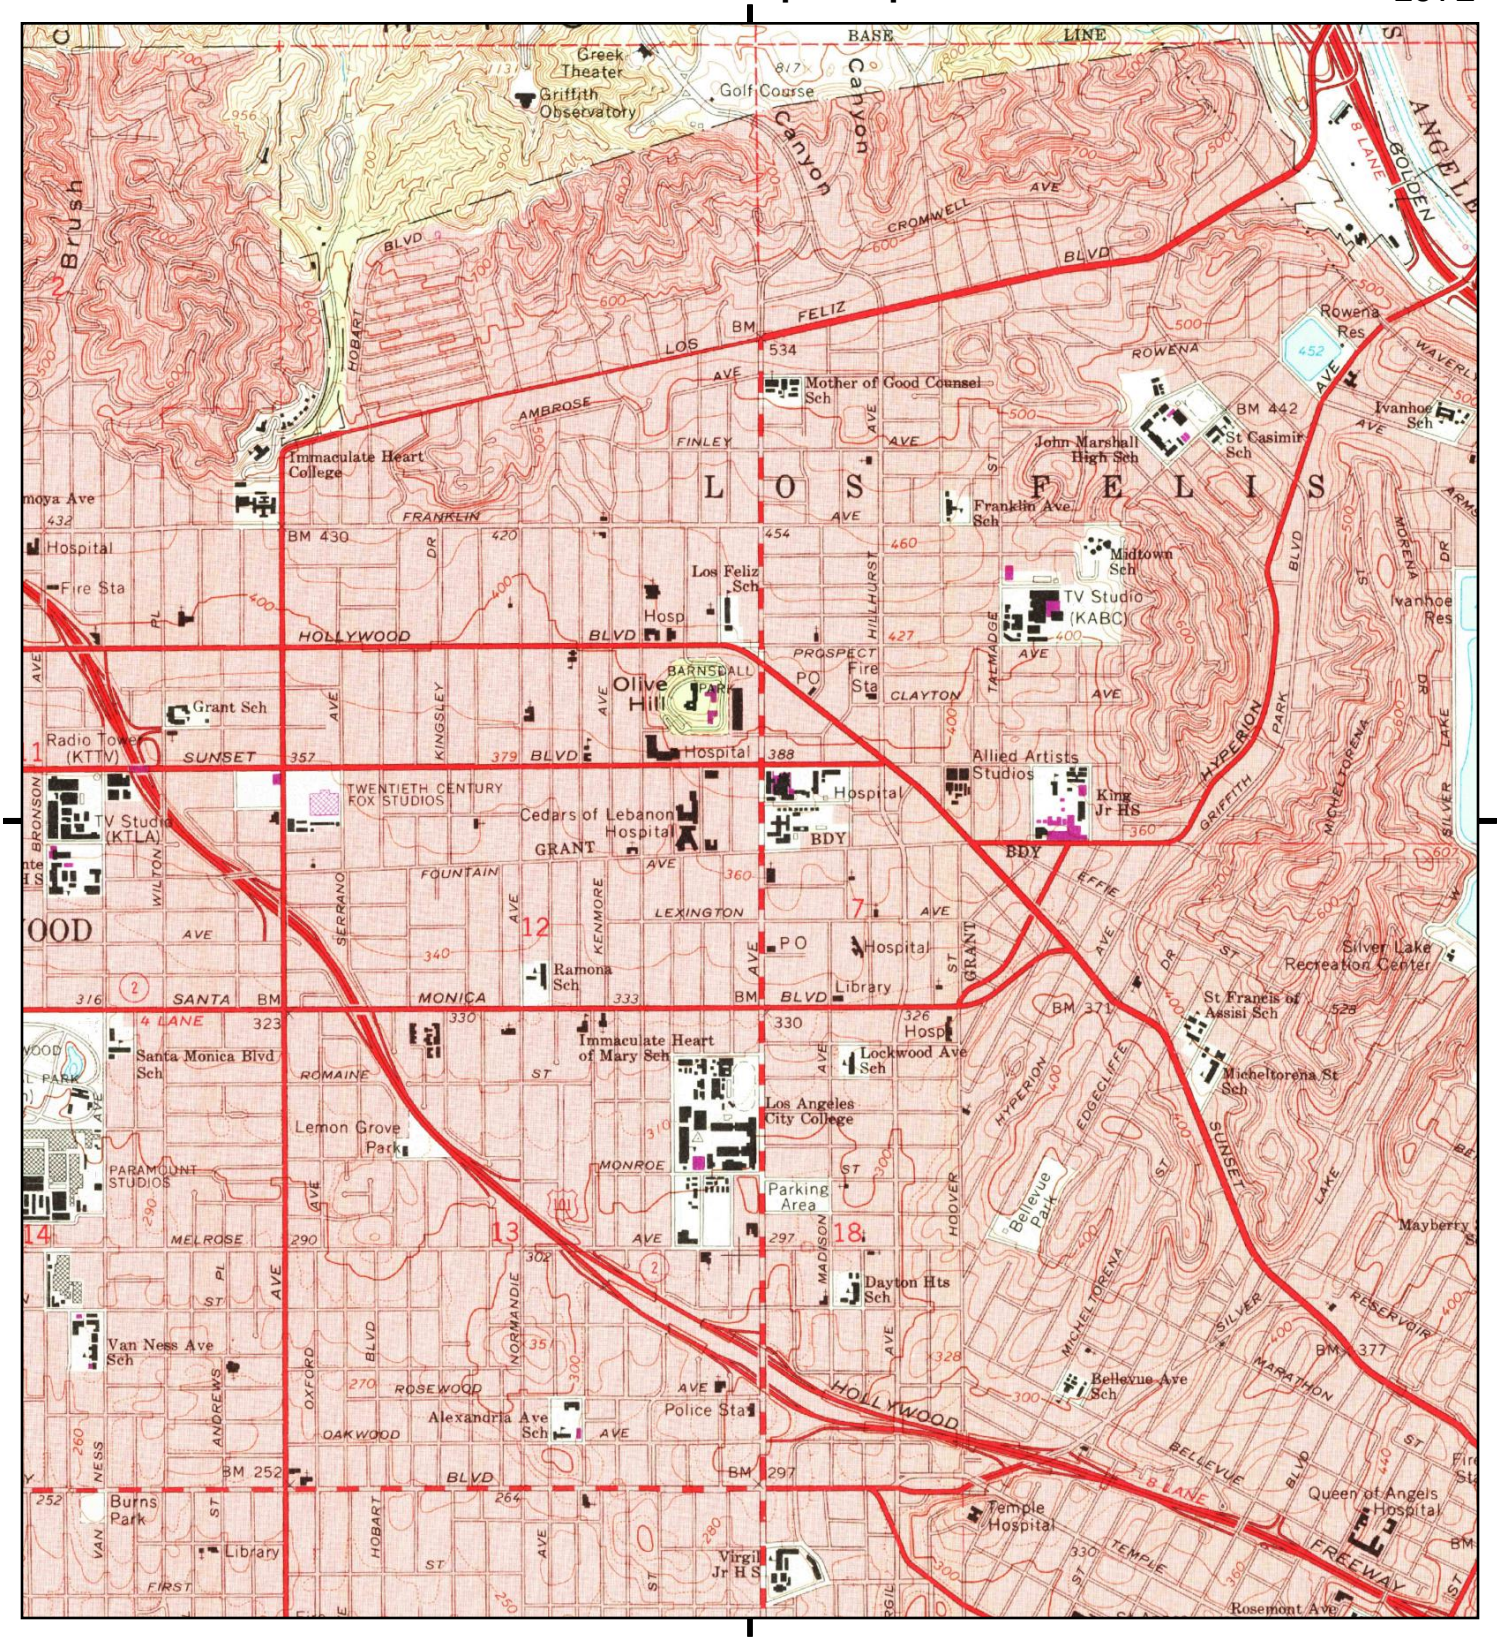

This report includes information from the following map sheet(s).

Miles 0.25 0.5 1 1.5

NW N NE
W E
SW S SE


TP, Hollywood, 1972, 7.5-minute

SITE NAME: 1321 North Vermont
ADDRESS: 1321 North Vermont
Los Angeles, CA 90027
CLIENT: Stantec

N

Historical Topo Map

1966

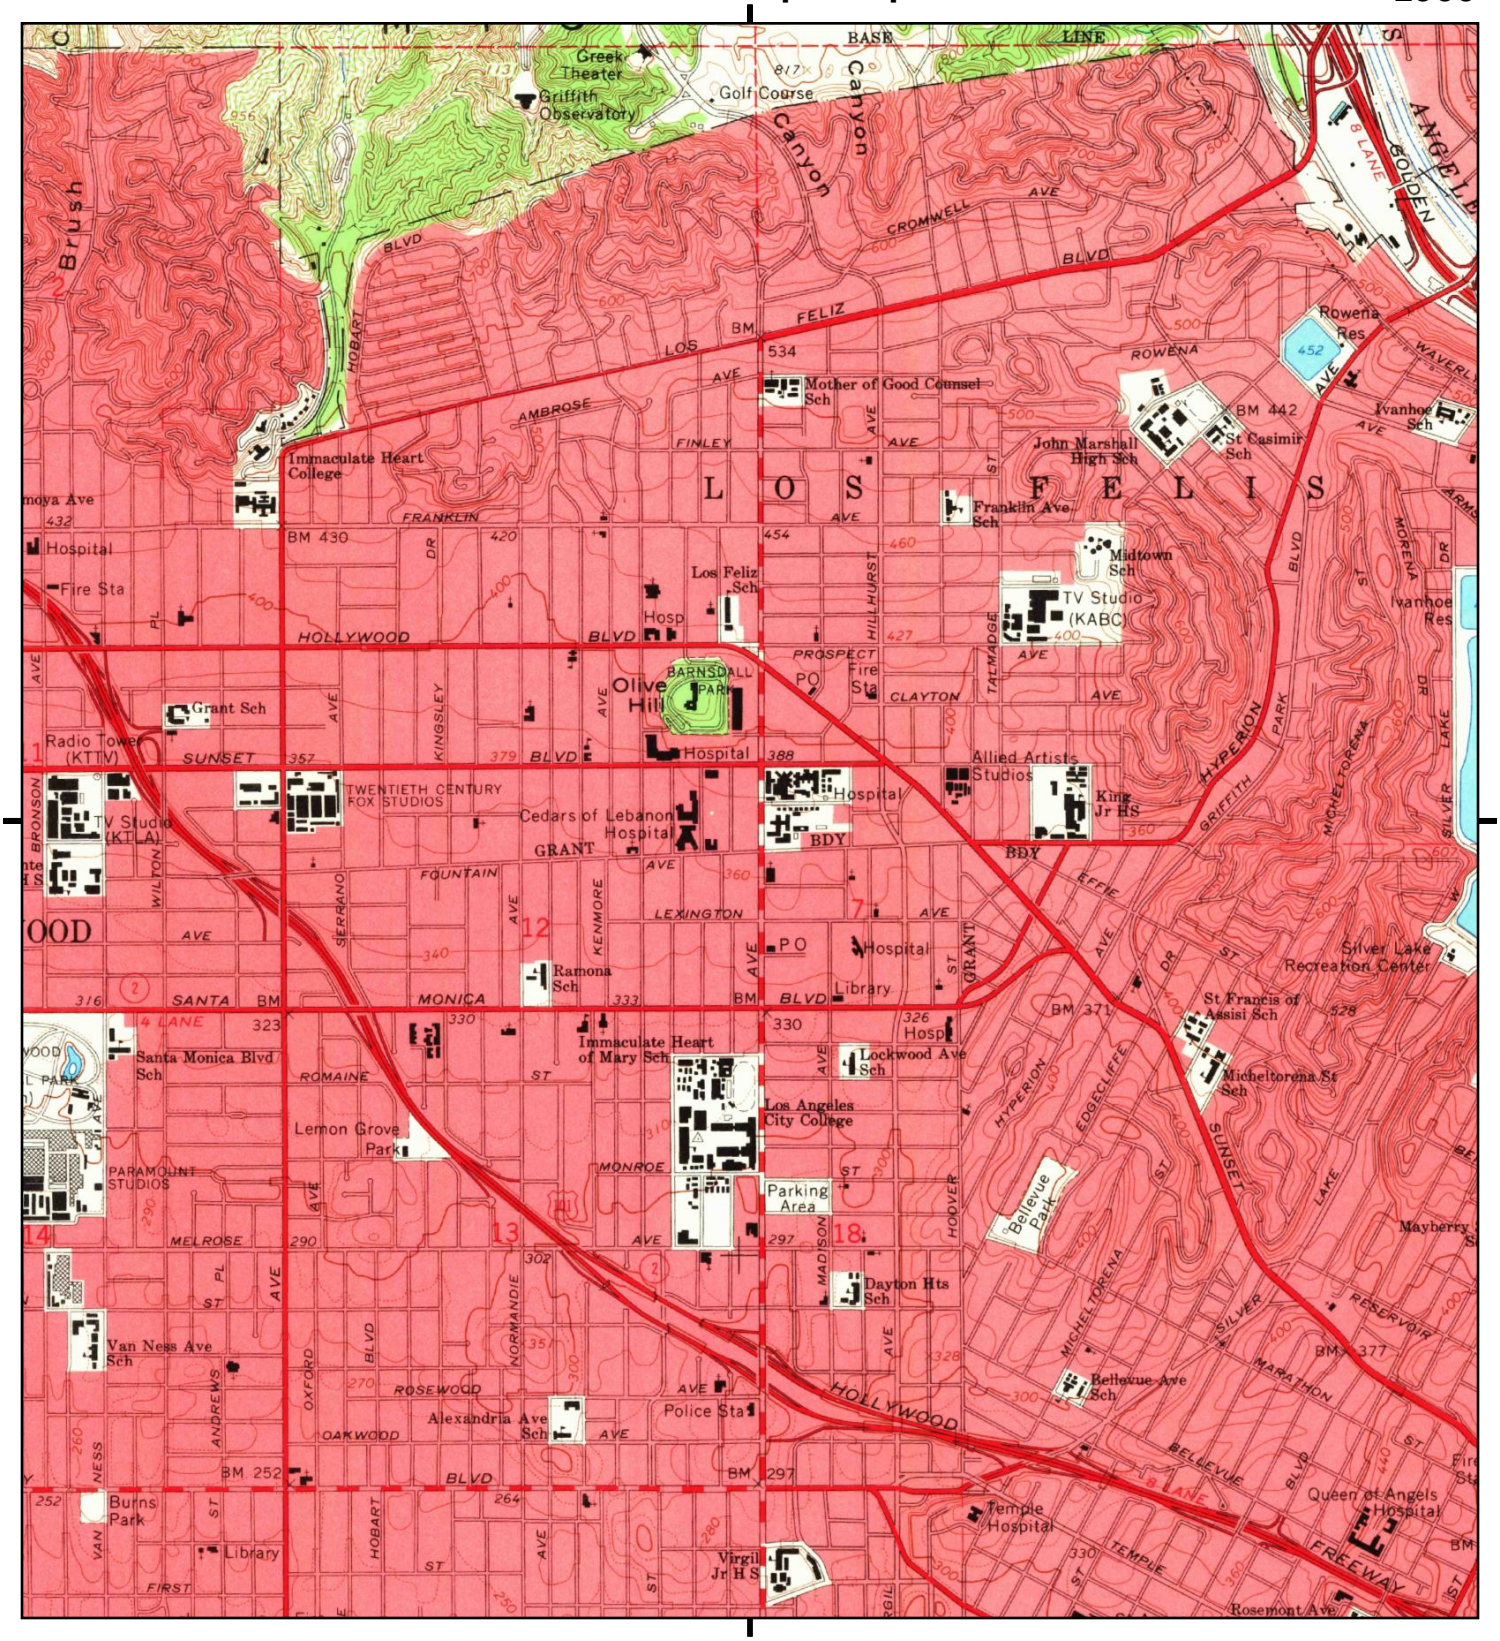

This report includes information from the following map sheet(s).

Miles 0.25 0.5 1 1.5

NW N NE
W E
SW S SE


TP, Hollywood, 1966, 7.5-minute

SITE NAME: 1321 North Vermont
ADDRESS: 1321 North Vermont
Los Angeles, CA 90027
CLIENT: Stantec

N

Historical Topo Map

1953

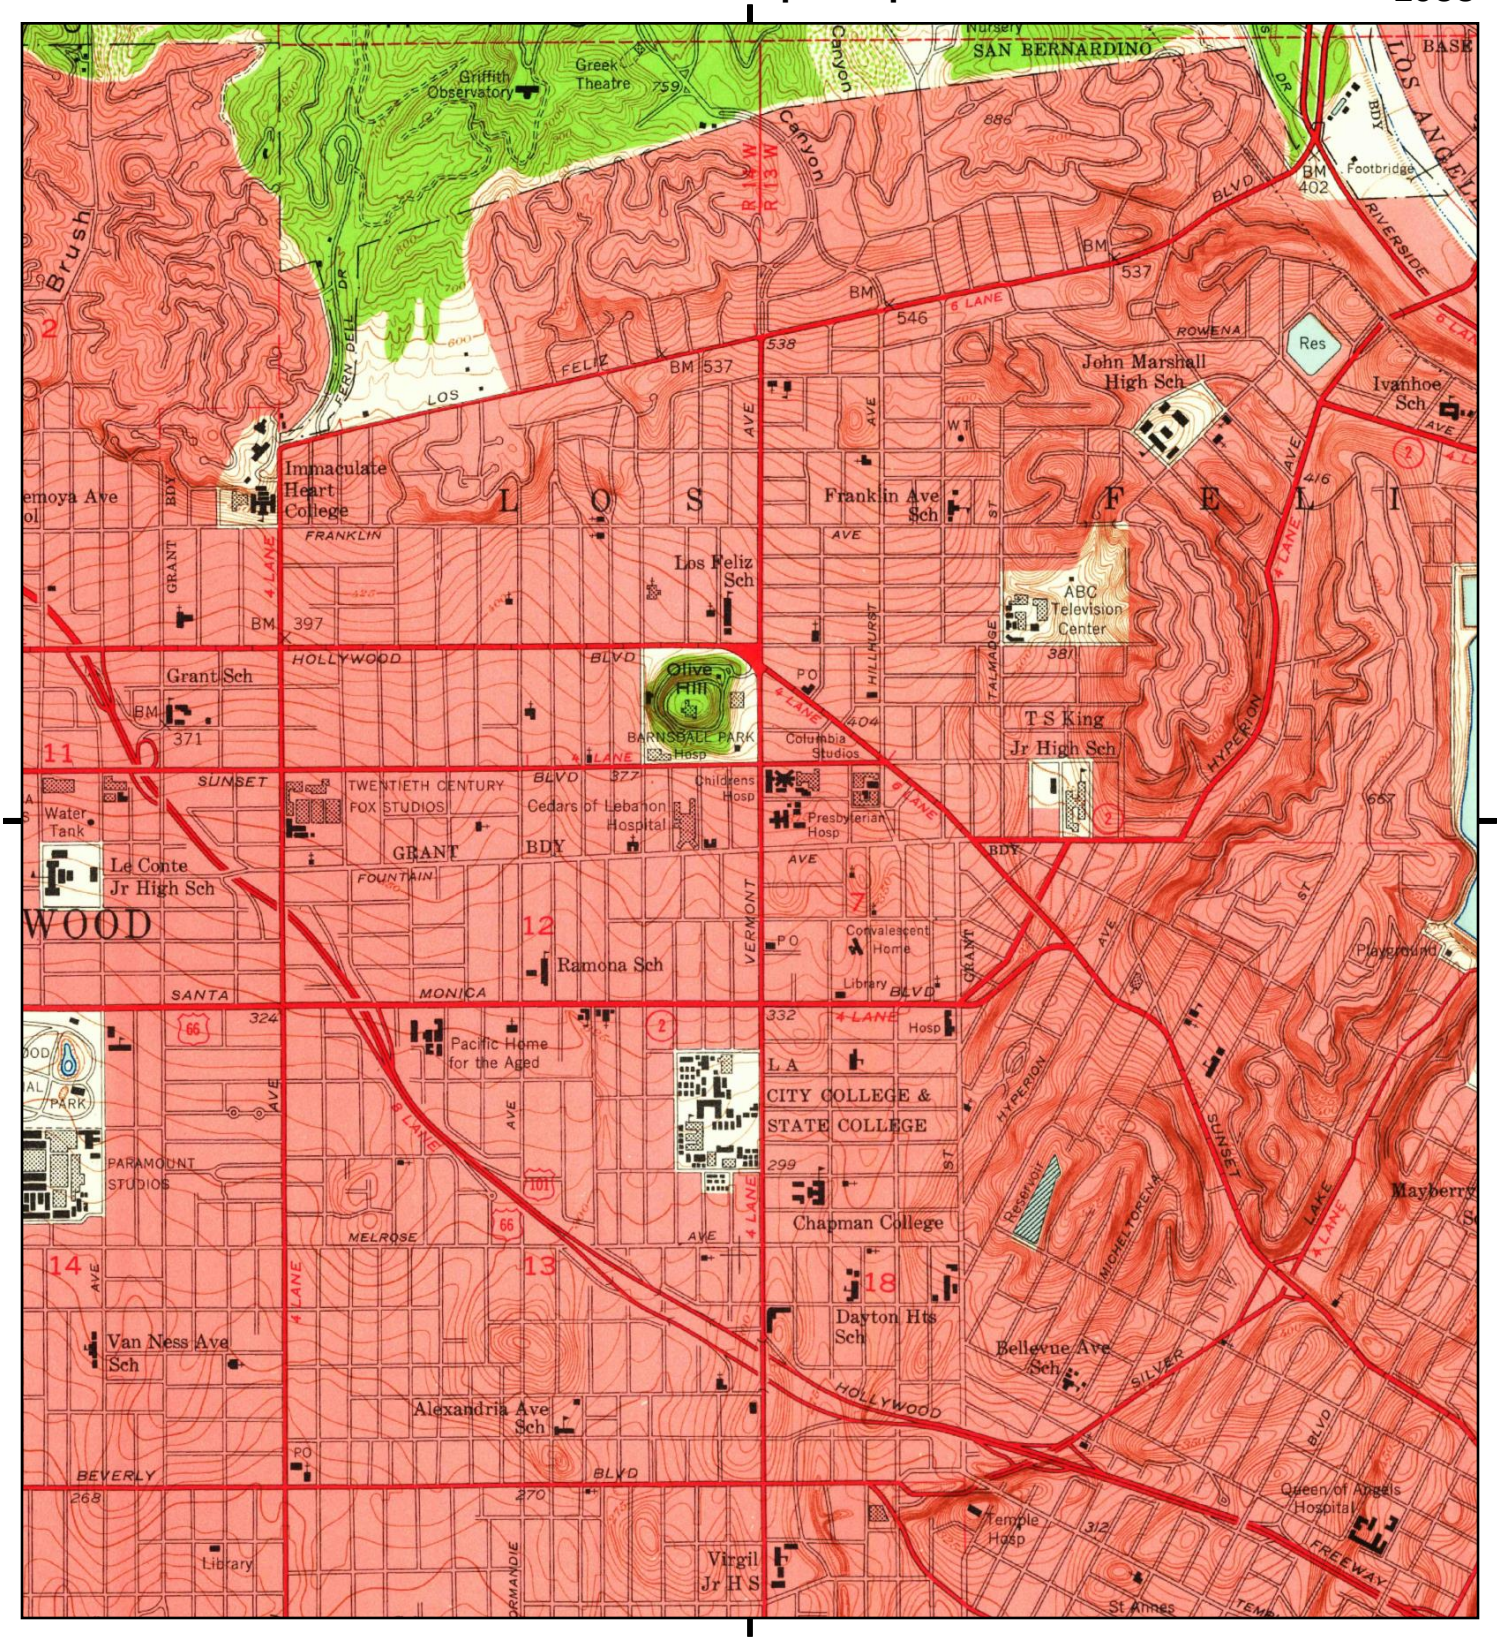

This report includes information from the following map sheet(s).

Miles 0.25 0.5 1 1.5

NW N NE
W E
SW S SE


TP, Hollywood, 1953, 7.5-minute

SITE NAME: 1321 North Vermont
ADDRESS: 1321 North Vermont
Los Angeles, CA 90027
CLIENT: Stantec

N

Historical Topo Map

1928

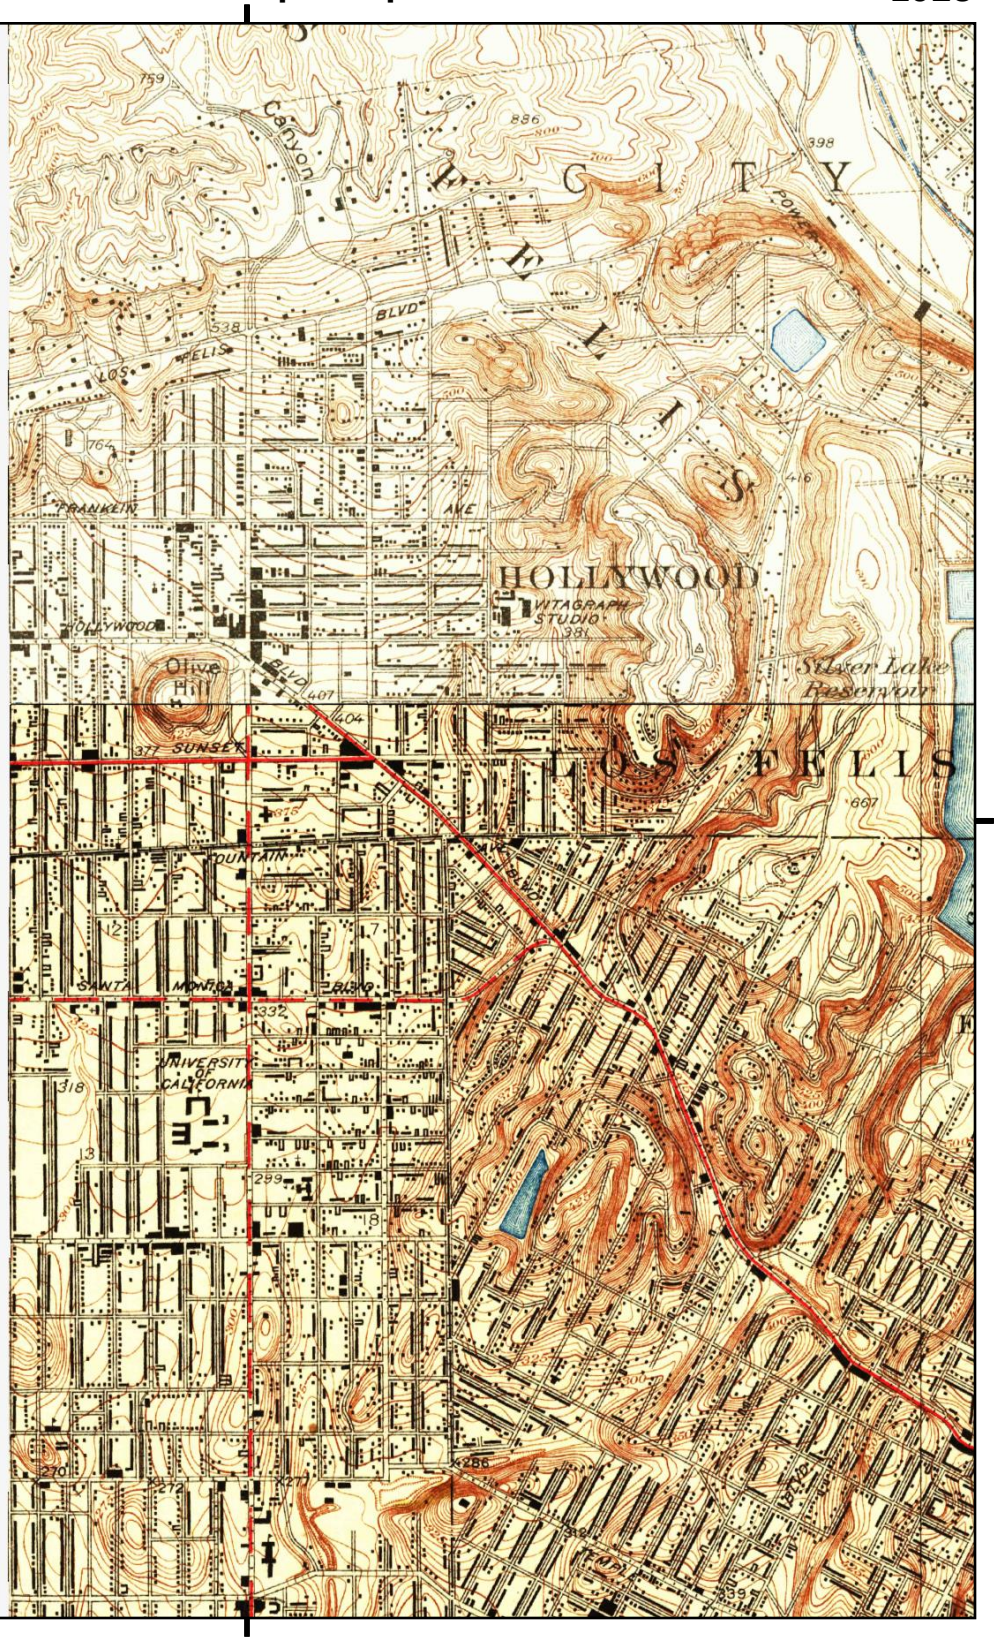

UNMAPPED

This report includes information from the following map sheet(s).

Miles 0.25 0.5 1 1.5

NW N NE
W E
SW S SE

TP, Los Angeles, 1928, 7.5-minute

NE, Glendale, 1928, 7.5-minute

SITE NAME: 1321 North Vermont
ADDRESS: 1321 North Vermont
Los Angeles, CA 90027
CLIENT: Stantec

N

Historical Topo Map

1921



This report includes information from the following map sheet(s).

Miles 0.25 0.5 1 1.5

NW N NE
W E
SW S SE


TP, Santa Monica, 1921, 15-minute

SITE NAME: 1321 North Vermont
ADDRESS: 1321 North Vermont
Los Angeles, CA 90027
CLIENT: Stantec

N

Historical Topo Map

1902

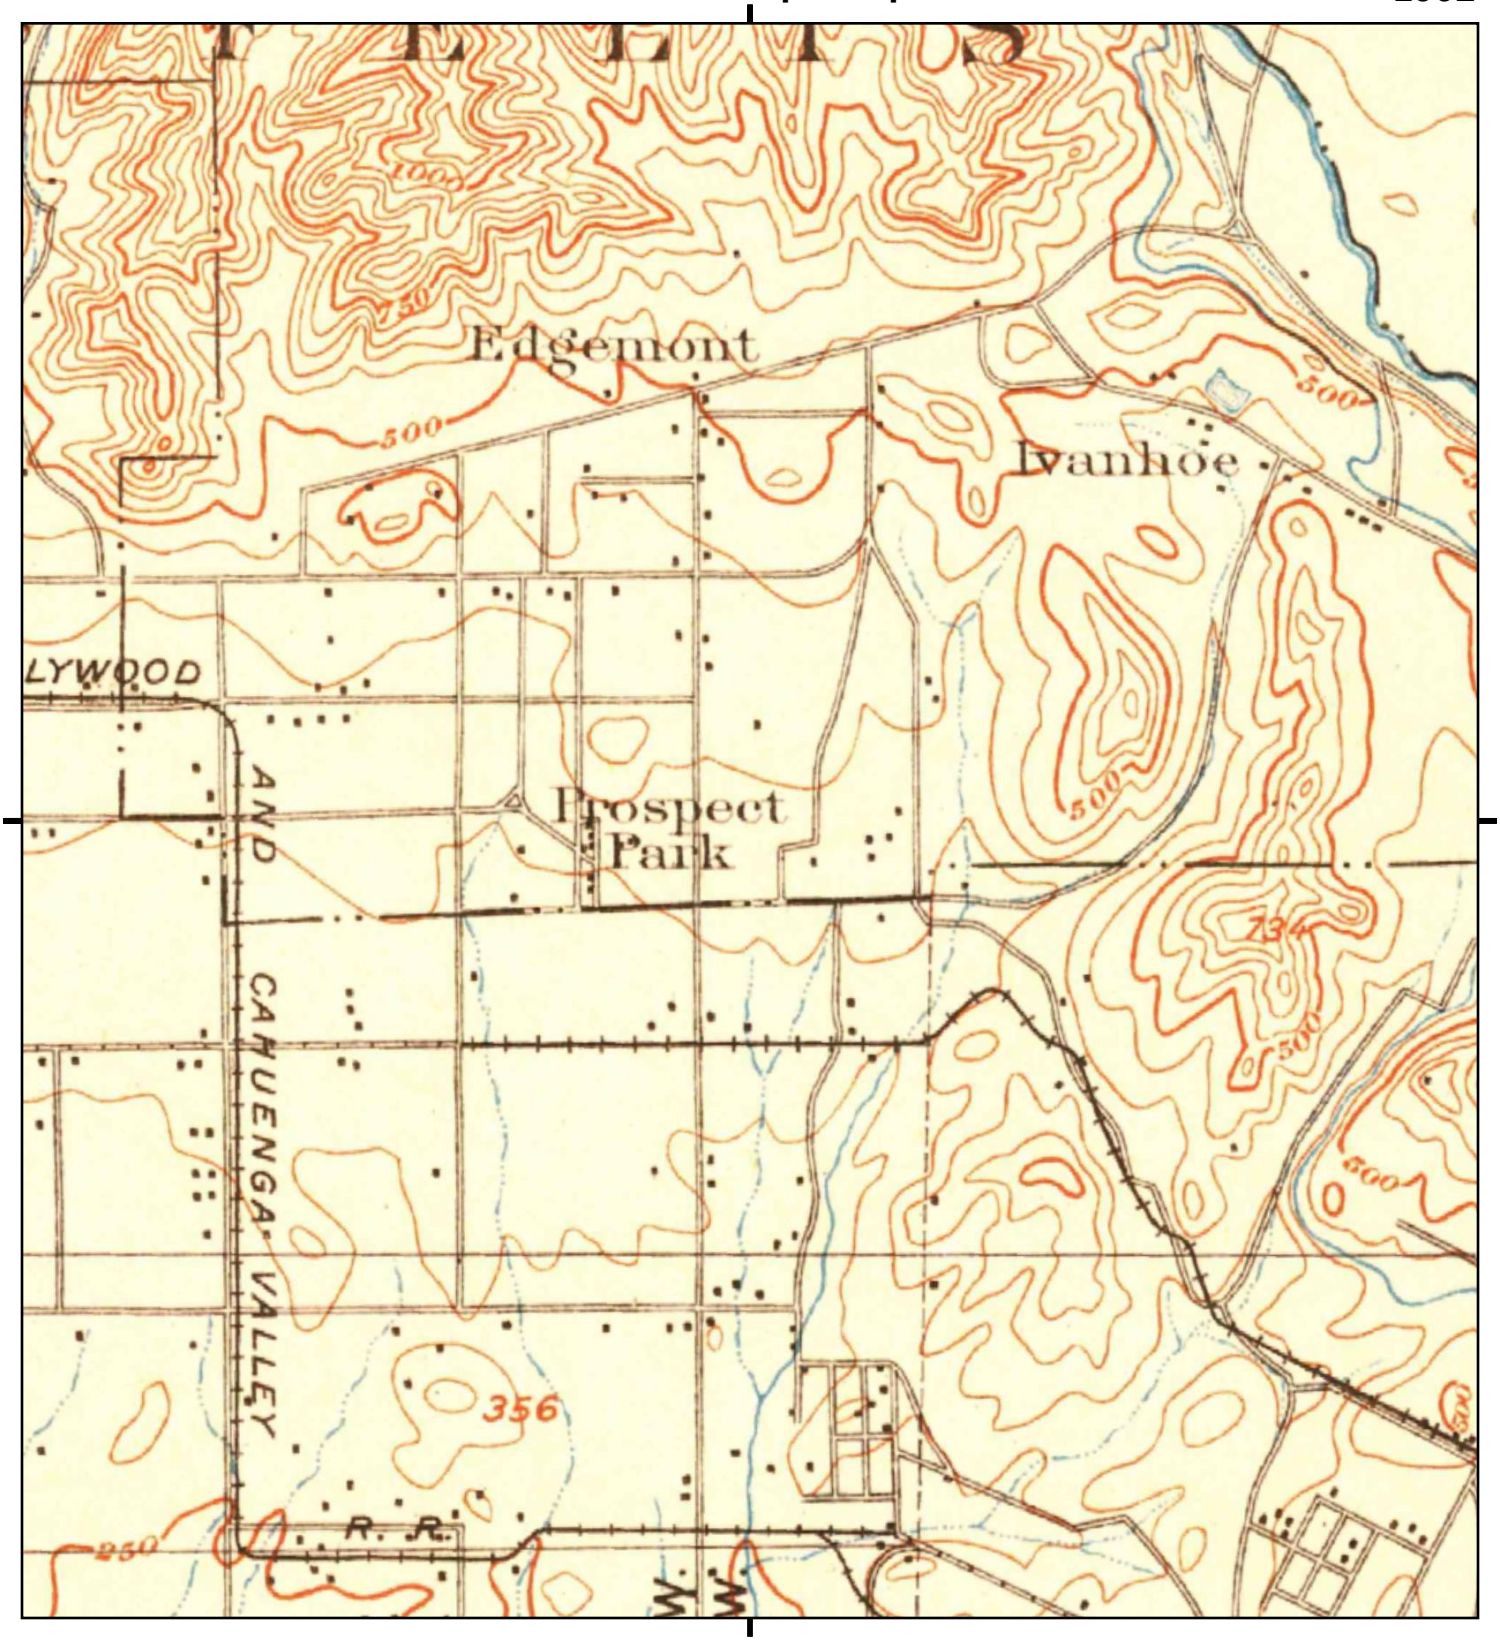

This report includes information from the following map sheet(s).

Miles 0.25 0.5 1 1.5

NW N NE
W E
SW S SE


TP, Santa Monica, 1902, 15-minute

SITE NAME: 1321 North Vermont
ADDRESS: 1321 North Vermont
Los Angeles, CA 90027
CLIENT: Stantec

N

Historical Topo Map

1900

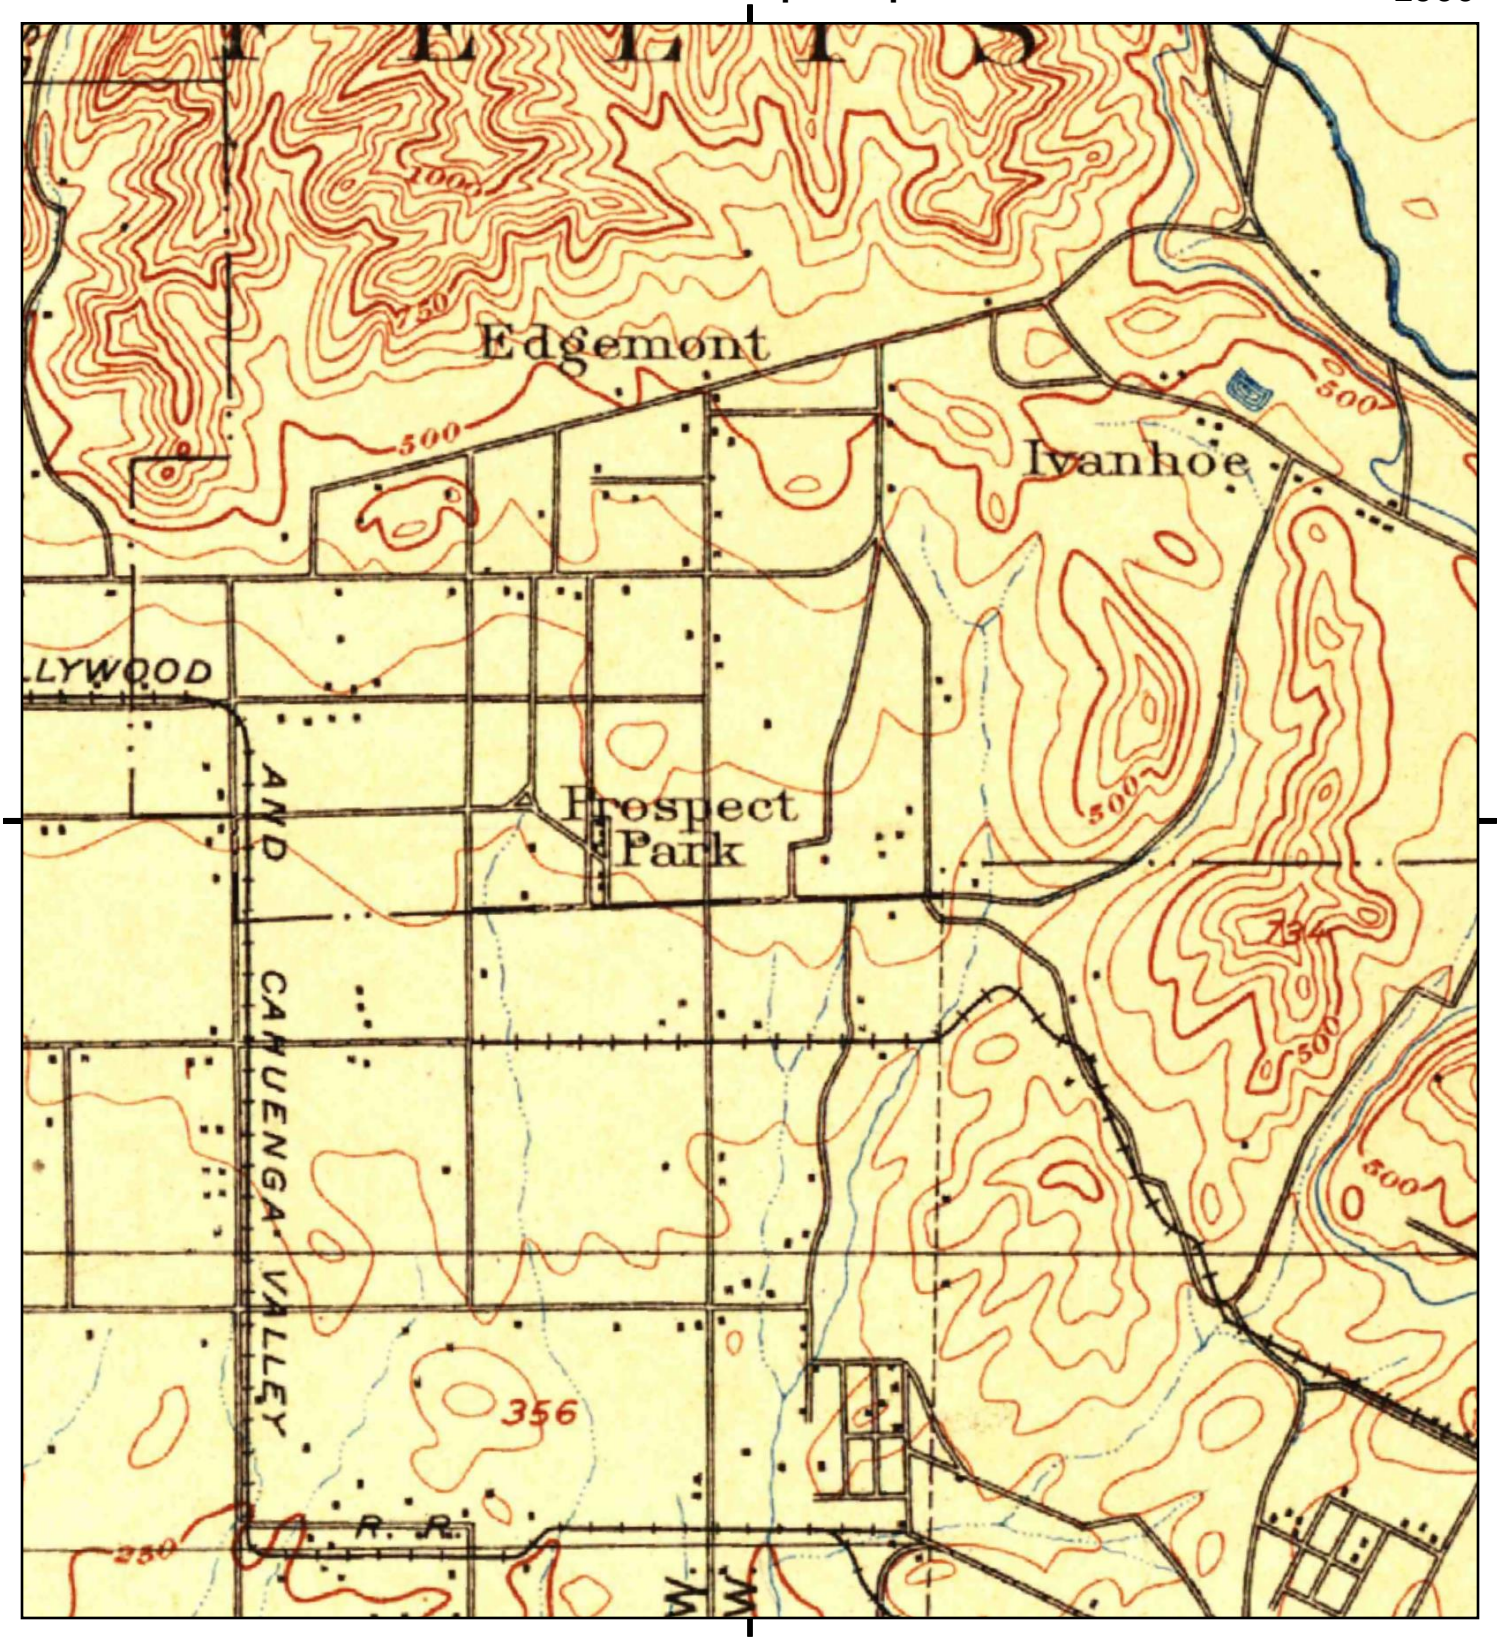

This report includes information from the following map sheet(s).

Miles 0.25 0.5 1 1.5

NW N NE
W E
SW S SE


TP, Los Angeles, 1900, 15-minute

SITE NAME: 1321 North Vermont
ADDRESS: 1321 North Vermont
Los Angeles, CA 90027
CLIENT: Stantec

N

Historical Topo Map

1898

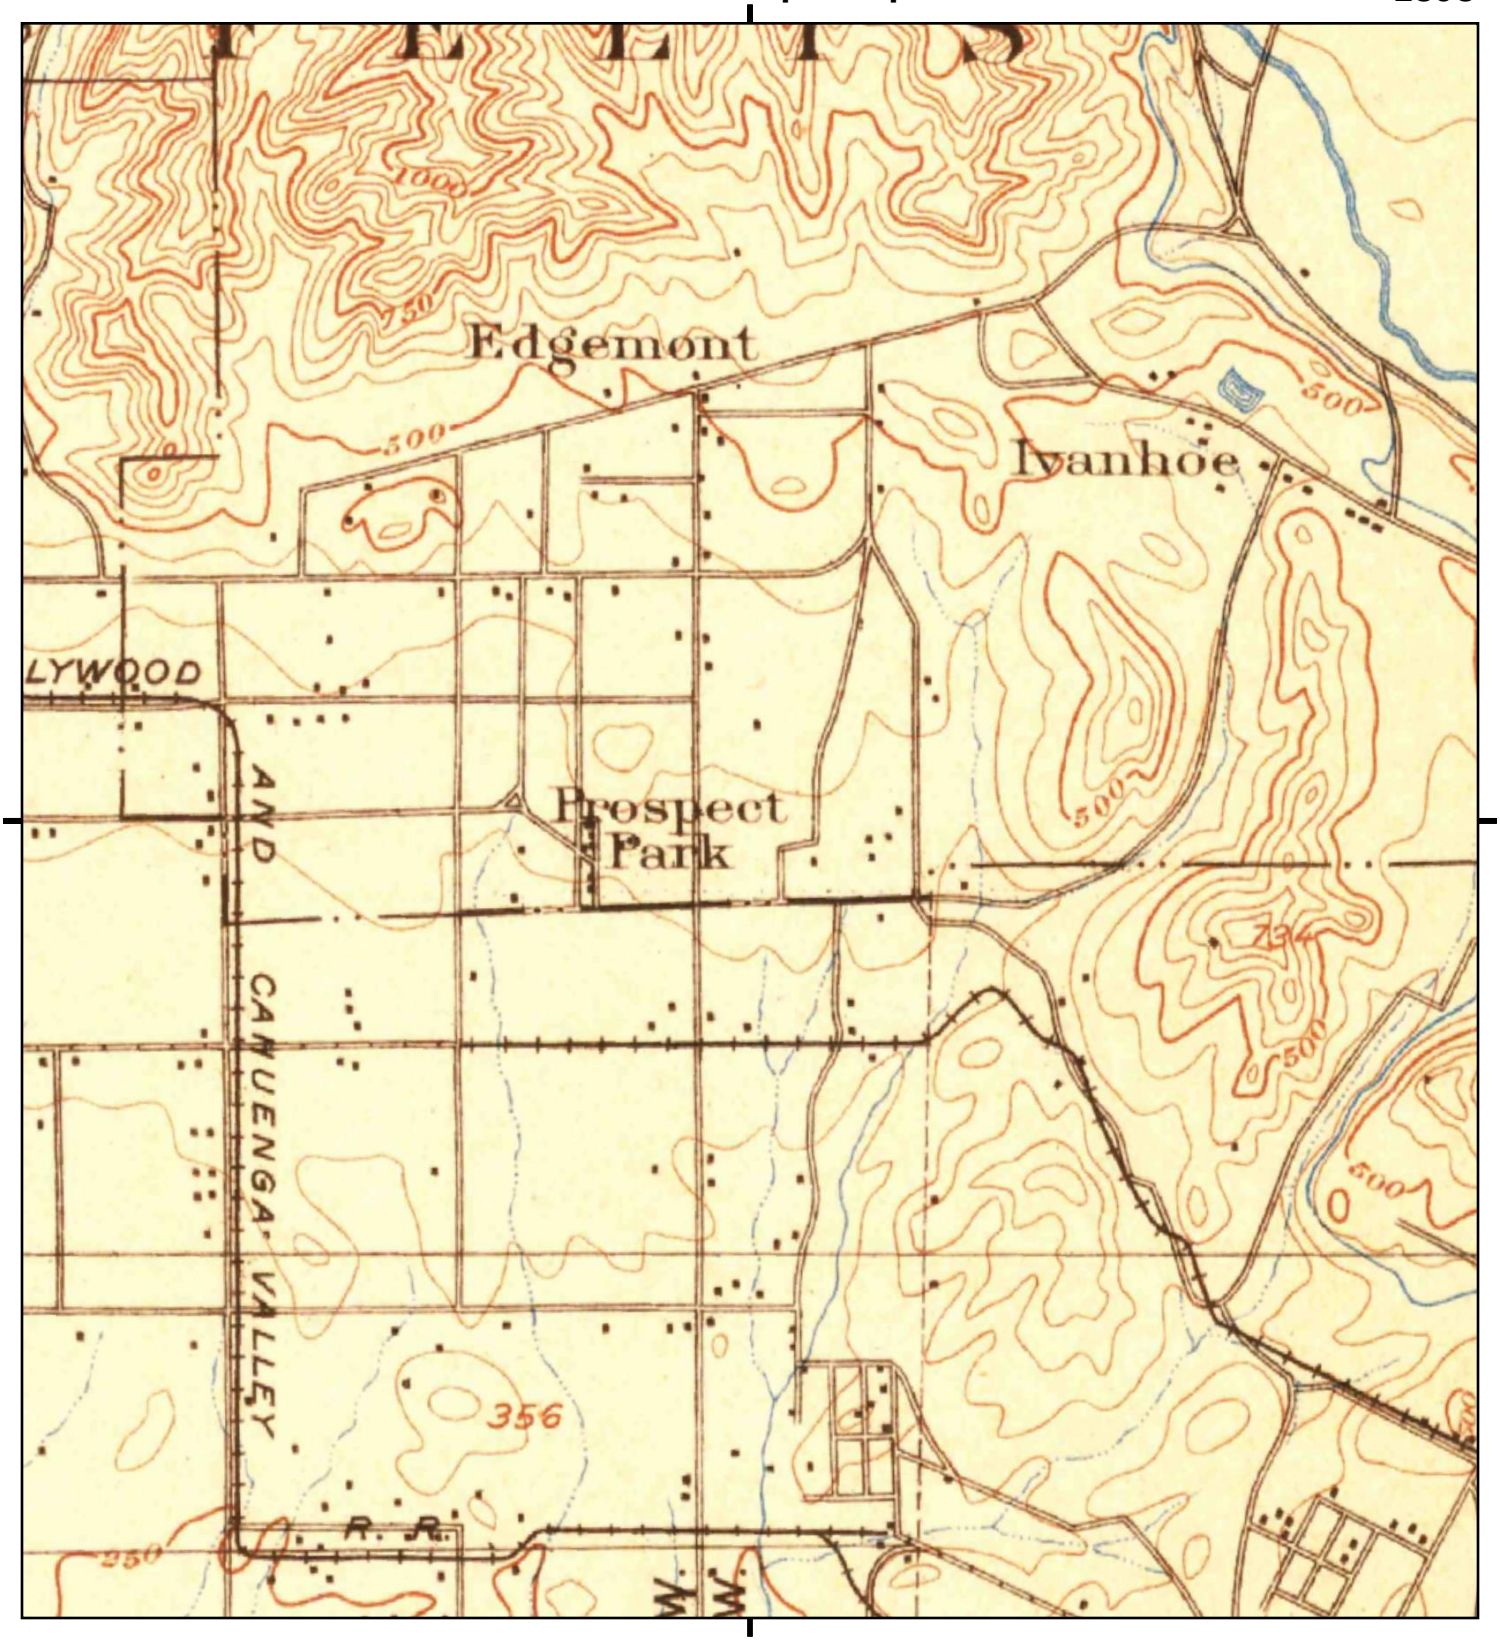

This report includes information from the following map sheet(s).

Miles 0.25 0.5 1 1.5

NW N NE
W E
SW S SE


TP, Santa Monica, 1898, 15-minute

SITE NAME: 1321 North Vermont
ADDRESS: 1321 North Vermont
Los Angeles, CA 90027
CLIENT: Stantec

N

Historical Topo Map

1896

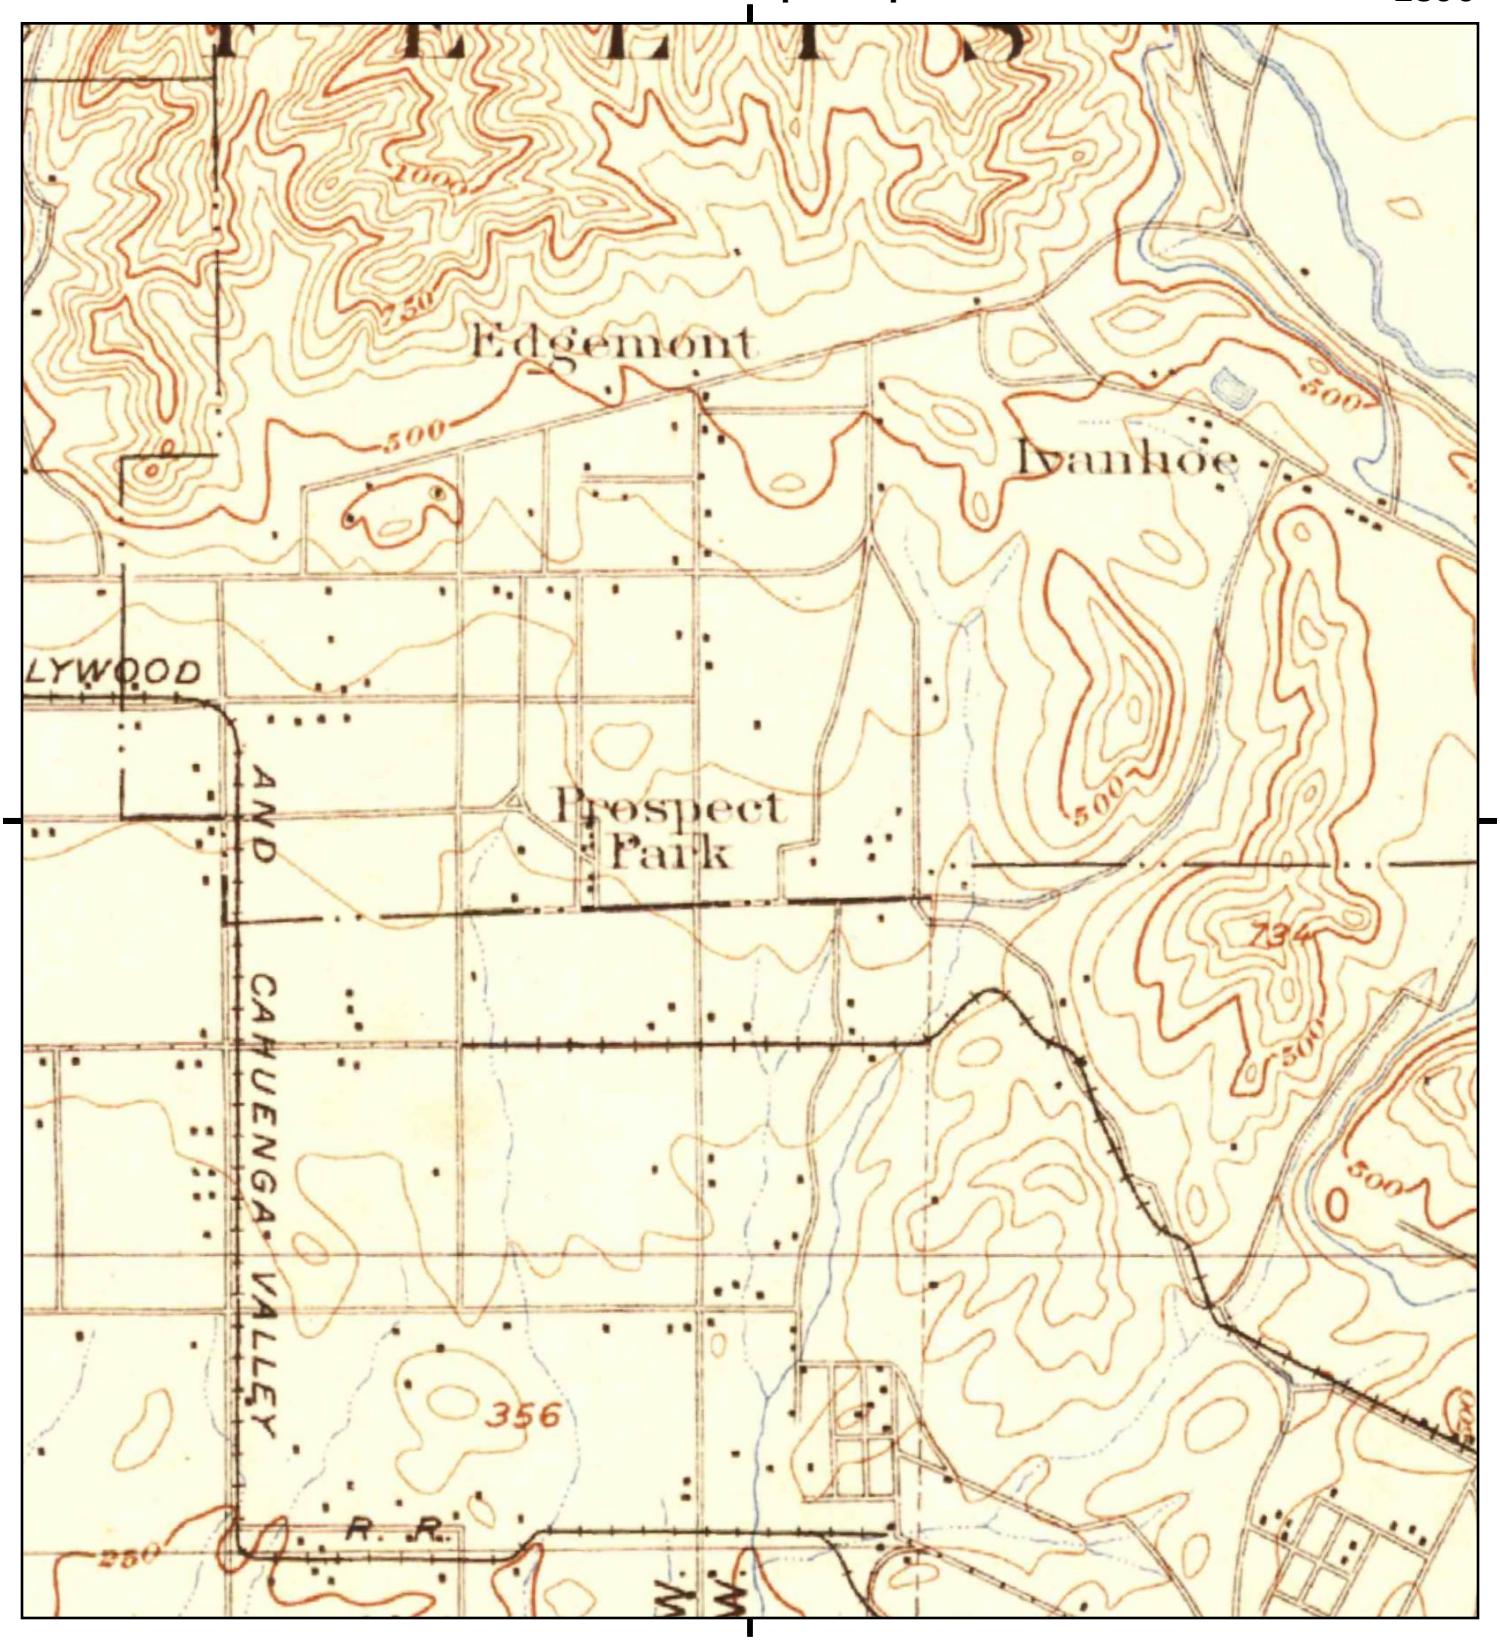

This report includes information from the following map sheet(s).

Miles 0.25 0.5 1 1.5

NW N NE
W E
SW S SE


TP, Santa Monica, 1896, 15-minute

SITE NAME: 1321 North Vermont
ADDRESS: 1321 North Vermont
Los Angeles, CA 90027
CLIENT: Stantec

N

Historical Topo Map

1894

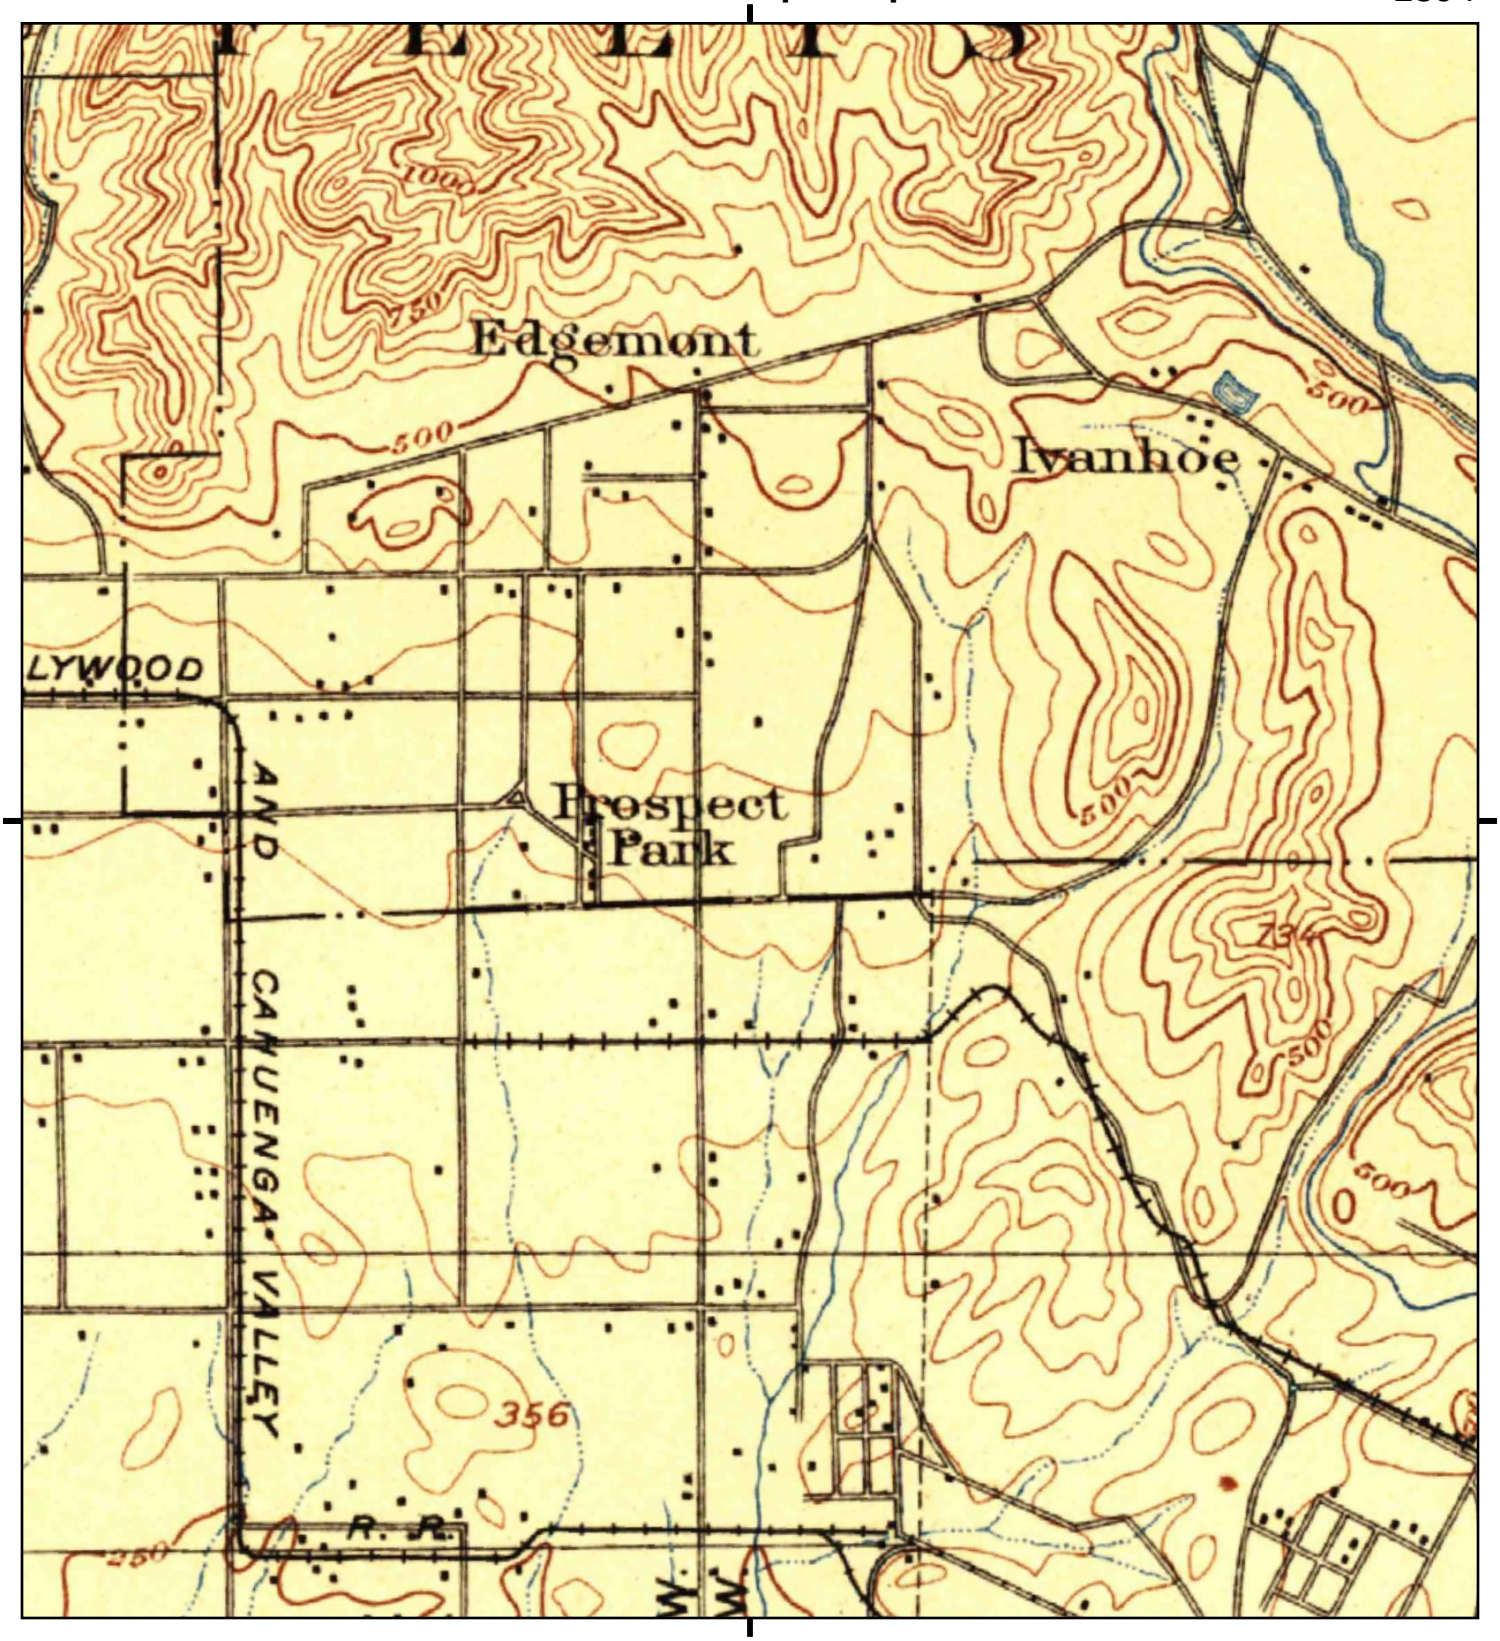

This report includes information from the following map sheet(s).

Miles 0.25 0.5 1 1.5

NW N NE
W E
SW S SE

TP, Los Angeles, 1894, 15-minute

SITE NAME: 1321 North Vermont
ADDRESS: 1321 North Vermont
Los Angeles, CA 90027
CLIENT: Stantec

N

1321 North Vermont
1321 North Vermont
Los Angeles, CA 90027

Inquiry Number: 4544282.9
February 23, 2016

The EDR Aerial Photo Decade Package

6 Armstrong Road, 4th Floor
Shelton, Connecticut 06484
Toll Free: 800.352.0050
www.edrnet.com

EDR Aerial Photo Decade Package

Environmental Data Resources, Inc. (EDR) Aerial Photo Decade Package is a screening tool designed to assist environmental professionals in evaluating potential liability on a target property resulting from past activities. EDR's professional researchers provide digitally reproduced historical aerial photographs, and when available, provide one photo per decade.

When delivered electronically by EDR, the aerial photo images included with this report are for ONE TIME USE ONLY. Further reproduction of these aerial photo images is prohibited without permission from EDR. For more information contact your EDR Account Executive.

Thank you for your business.
Please contact EDR at 1-800-352-0050
with any questions or comments.

Disclaimer - Copyright and Trademark Notice

This Report contains certain information obtained from a variety of public and other sources reasonably available to Environmental Data Resources, Inc. It cannot be concluded from this Report that coverage information for the target and surrounding properties does not exist from other sources. **NO WARRANTY EXPRESSED OR IMPLIED, IS MADE WHATSOEVER IN CONNECTION WITH THIS REPORT. ENVIRONMENTAL DATA RESOURCES, INC. SPECIFICALLY DISCLAIMS THE MAKING OF ANY SUCH WARRANTIES, INCLUDING WITHOUT LIMITATION, MERCHANTABILITY OR FITNESS FOR A PARTICULAR USE OR PURPOSE. ALL RISK IS ASSUMED BY THE USER. IN NO EVENT SHALL ENVIRONMENTAL DATA RESOURCES, INC. BE LIABLE TO ANYONE, WHETHER ARISING OUT OF ERRORS OR OMISSIONS, NEGLIGENCE, ACCIDENT OR ANY OTHER CAUSE, FOR ANY LOSS OF DAMAGE, INCLUDING, WITHOUT LIMITATION, SPECIAL, INCIDENTAL, CONSEQUENTIAL, OR EXEMPLARY DAMAGES. ANY LIABILITY ON THE PART OF ENVIRONMENTAL DATA RESOURCES, INC. IS STRICTLY LIMITED TO A REFUND OF THE AMOUNT PAID FOR THIS REPORT.** Purchaser accepts this Report AS IS. Any analyses, estimates, ratings, environmental risk levels or risk codes provided in this Report are provided for illustrative purposes only, and are not intended to provide, nor should they be interpreted as providing any facts regarding, or prediction or forecast of, any environmental risk for any property. Only a Phase I Environmental Site Assessment performed by an environmental professional can provide information regarding the environmental risk for any property. Additionally, the information provided in this Report is not to be construed as legal advice.

Copyright 2016 by Environmental Data Resources, Inc. All rights reserved. Reproduction in any media or format, in whole or in part, of any report or map of Environmental Data Resources, Inc., or its affiliates, is prohibited without prior written permission.

EDR and its logos (including Sanborn and Sanborn Map) are trademarks of Environmental Data Resources, Inc. or its affiliates. All other trademarks used herein are the property of their respective owners.

Date EDR Searched Historical Sources:

Aerial Photography February 23, 2016

Target Property:

1321 North Vermont

Los Angeles, CA 90027

Year	***Scale***	***Details***	***Source***
1923	Aerial Photograph. Scale: 1"=500'	Flight Year: 1923	USGS
1928	Aerial Photograph. Scale: 1"=500'	Flight Year: 1928	USGS
1938	Aerial Photograph. Scale: 1"=500'	Flight Year: 1938	USGS
1948	Aerial Photograph. Scale: 1"=500'	Flight Year: 1948	USGS
1952	Aerial Photograph. Scale: 1"=500'	Flight Year: 1952	USGS
1954	Aerial Photograph. Scale: 1"=500'	Flight Year: 1954	USGS
1964	Aerial Photograph. Scale: 1"=500'	Flight Year: 1964	USGS
1970	Aerial Photograph. Scale: 1"=500'	Flight Year: 1970	EDR Proprietary Brewster Pacific
1977	Aerial Photograph. Scale: 1"=500'	Flight Year: 1977	EDR Proprietary Brewster Pacific
1983	Aerial Photograph. Scale: 1"=500'	Flight Year: 1983	EDR Proprietary Brewster Pacific
1989	Aerial Photograph. Scale: 1"=500'	Flight Year: 1989	USGS
1994	Aerial Photograph. Scale: 1"=500'	/DOQQ - acquisition dates: 1994	USGS/DOQQ
2002	Aerial Photograph. Scale: 1"=500'	Flight Year: 2002	USGS
2005	Aerial Photograph. Scale: 1"=500'	Flight Year: 2005	USDA/NAIP
2009	Aerial Photograph. Scale: 1"=500'	Flight Year: 2009	USDA/NAIP
2010	Aerial Photograph. Scale: 1"=500'	Flight Year: 2010	USDA/NAIP
2012	Aerial Photograph. Scale: 1"=500'	Flight Year: 2012	USDA/NAIP



INQUIRY #: 4544282.9

YEAR: 1923

= 500'

N

EDR


INQUIRY #: 4544282.9
YEAR: 1928
= 500'
N
EDR


INQUIRY #: 4544282.9
YEAR: 1938
= 500'
N
EDR


INQUIRY #: 4544282.9
YEAR: 1948
= 500'
N
EDR



INQUIRY #: 4544282.9

YEAR: 1952

= 500'

N

EDR



INQUIRY #: 4544282.9
YEAR: 1954
= 500'
N
EDR


INQUIRY #: 4544282.9
YEAR: 1964
= 500'
N
EDR


INQUIRY #: 4544282.9
YEAR: 1970
= 500'
N
EDR


INQUIRY #: 4544282.9
YEAR: 1977
= 500'
N
EDR


INQUIRY #: 4544282.9
YEAR: 1983
= 500'
N
EDR

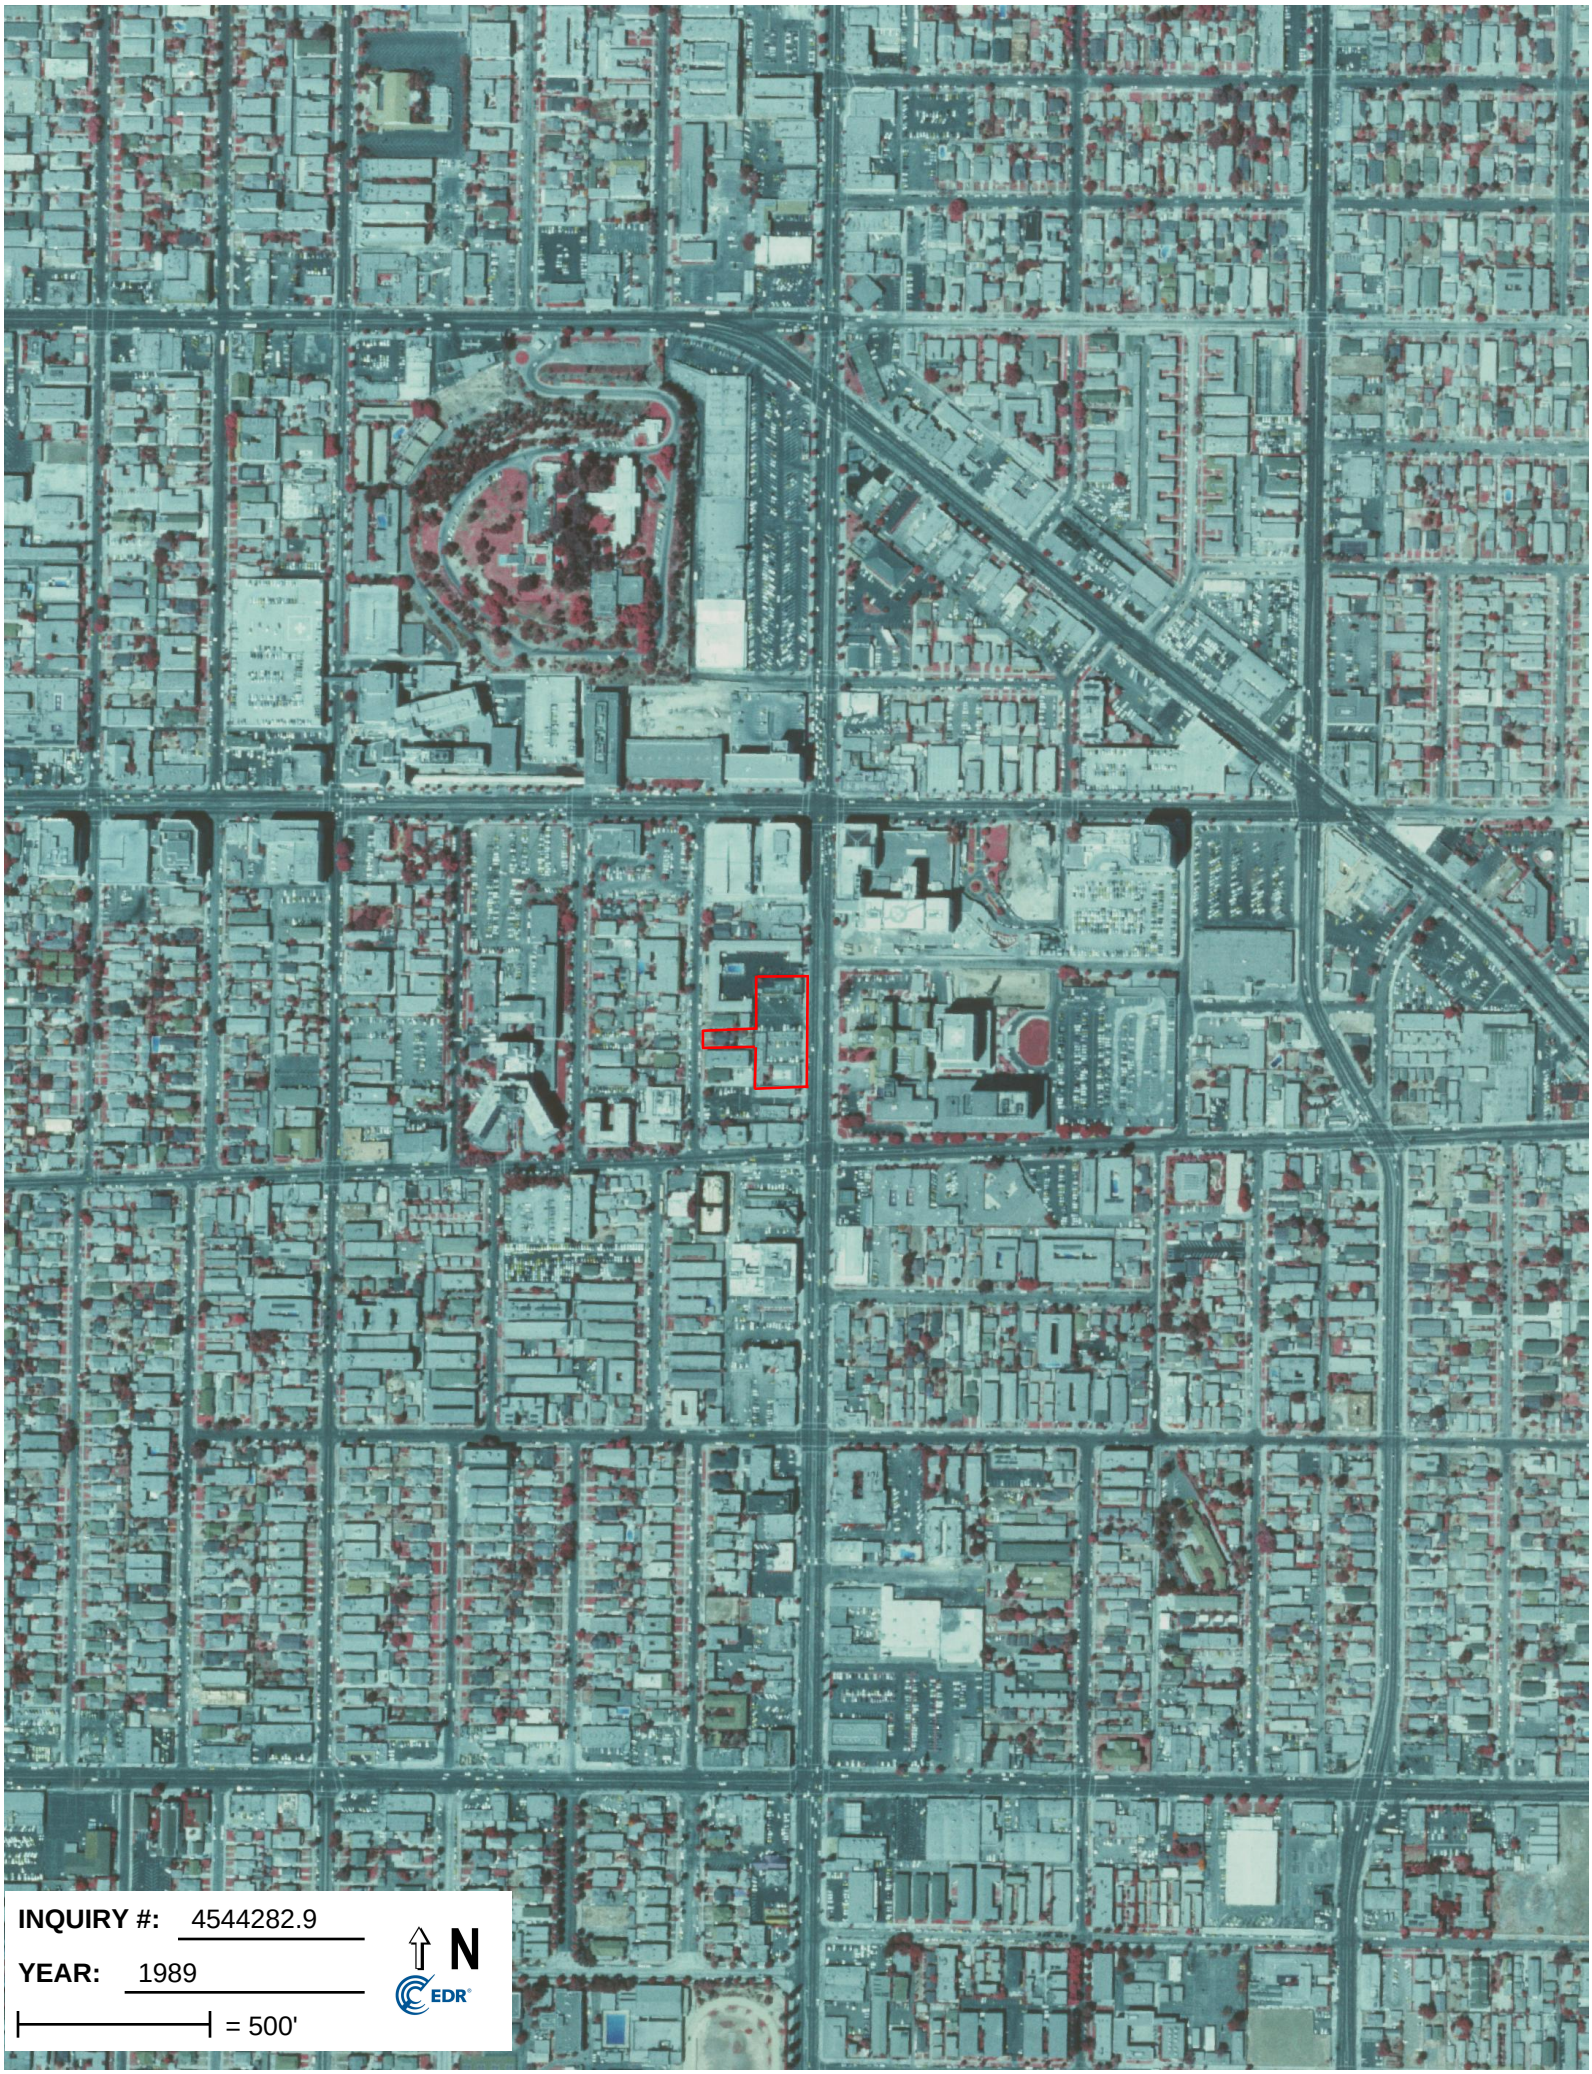
INQUIRY #: 4544282.9
YEAR: 1989
= 500'
N
EDR


INQUIRY #: 4544282.9
YEAR: 1994
= 500'
N
EDR


INQUIRY #: 4544282.9
YEAR: 2002
= 500'
N
EDR


INQUIRY #: 4544282.9
YEAR: 2005
= 500'
N
EDR


INQUIRY #: 4544282.9
YEAR: 2009
= 500'
N
EDR


INQUIRY #: 4544282.9
YEAR: 2010
= 500'
N
EDR


INQUIRY #: 4544282.9
YEAR: 2012
= 500'
N
EDR

1321 North Vermont
1321 North Vermont
Los Angeles, CA 90027

Inquiry Number: 4544282.3
February 22, 2016

Certified Sanborn® Map Report

6 Armstrong Road, 4th Floor
Shelton, Connecticut 06484
Toll Free: 800.352.0050
www.edrnet.com

Certified Sanborn® Map Report

2/22/16

Site Name:
1321 North Vermont
1321 North Vermont
Los Angeles, CA 90027

EDR Inquiry # 4544282.3

Client Name:
Stantec
290 Conejo Ridge Avenue
Thousand Oaks, CA 91361

Contact: Thomas Szocinski

The Sanborn Library has been searched by EDR and maps covering the target property location as provided by Stantec were identified for the years listed below. The Sanborn Library is the largest, most complete collection of fire insurance maps. The collection includes maps from Sanborn, Bromley, Perris & Browne, Hopkins, Barlow, and others. Only Environmental Data Resources Inc. (EDR) is authorized to grant rights for commercial reproduction of maps by the Sanborn Library LLC, the copyright holder for the collection. Results can be authenticated by visiting www.edrnet.com/sanborn.

The Sanborn Library is continually enhanced with newly identified map archives. This report accesses all maps in the collection as of the day this report was generated.

Certified Sanborn Results:

Site Name: 1321 North Vermont
Address: 1321 North Vermont
City, State, Zip: Los Angeles, CA 90027
Cross Street:
P.O. # NA
Project: 185803633
Certification # 6D2C-40B8-AE9A

Maps Provided:

1970	1960
1969	1957
1968	1955
1966	1950
1962	1919
1961	

Sanborn® Library search results
Certification # 6D2C-40B8-AE9A

The Sanborn Library includes more than 1.2 million fire insurance maps from Sanborn, Bromley, Perris & Browne, Hopkins, Barlow and others which track historical property usage in approximately 12,000 American cities and towns. Collections searched:

- ☑ Library of Congress
- ☑ University Publications of America
- ☑ EDR Private Collection

The Sanborn Library LLC Since 1866™

Limited Permission To Make Copies

Stantec (the client) is permitted to make up to FIVE photocopies of this Sanborn Map transmittal and each fire insurance map accompanying this report solely for the limited use of its customer. No one other than the client is authorized to make copies. Upon request made directly to an EDR Account Executive, the client may be permitted to make a limited number of additional photocopies. This permission is conditioned upon compliance by the client, its customer and their agents with EDR's copyright policy; a copy of which is available upon request.

Disclaimer - Copyright and Trademark notice

This Report contains certain information obtained from a variety of public and other sources reasonably available to Environmental Data Resources, Inc. It cannot be concluded from this Report that coverage information for the target and surrounding properties does not exist from other sources. NO WARRANTY EXPRESSED OR IMPLIED, IS MADE WHATSOEVER IN CONNECTION WITH THIS REPORT. ENVIRONMENTAL DATA RESOURCES, INC. SPECIFICALLY DISCLAIMS THE MAKING OF ANY SUCH WARRANTIES, INCLUDING WITHOUT LIMITATION, MERCHANTABILITY OR FITNESS FOR A PARTICULAR USE OR PURPOSE. ALL RISK IS ASSUMED BY THE USER. IN NO EVENT SHALL ENVIRONMENTAL DATA RESOURCES, INC. BE LIABLE TO ANYONE, WHETHER ARISING OUT OF ERRORS OR OMISSIONS, NEGLIGENCE, ACCIDENT OR ANY OTHER CAUSE, FOR ANY LOSS OF DAMAGE, INCLUDING, WITHOUT LIMITATION, SPECIAL, INCIDENTAL CONSEQUENTIAL, OR EXEMPLARY DAMAGES. ANY LIABILITY ON THE PART OF ENVIRONMENTAL DATA RESOURCES, INC. IS STRICTLY LIMITED TO A REFUND OF THE AMOUNT PAID FOR THIS REPORT. Purchaser accepts this Report "AS IS". Any analyses, estimates, ratings, environmental risk levels or risk codes provided in this Report are provided for illustrative purposes only, and are not intended to provide, nor should they be interpreted as providing any facts regarding, or prediction or forecast of, any environmental risk for any property. Only a Phase I Environmental Site Assessment performed by an environmental professional can provide information regarding the environmental risk for any property. Additionally, the information provided in this Report is not to be construed as legal advice.

Copyright 2016 by Environmental Data Resources, Inc. All rights reserved. Reproduction in any media or format, in whole or in part, of any report or map of Environmental Data Resources, Inc., or its affiliates, is prohibited without prior written permission.

EDR and its logos (including Sanborn and Sanborn Map) are trademarks of Environmental Data Resources, Inc. or its affiliates. All other trademarks used herein are the property of their respective owners.


Sanborn Sheet Thumbnails

This Certified Sanborn Map Report is based upon the following Sanborn Fire Insurance map sheets.


1970 Source Sheets



Volume 9A, Sheet 924a

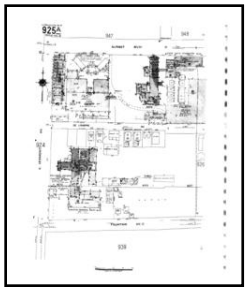

Volume 9A, Sheet 925a

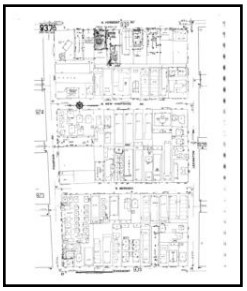

Volume 9A, Sheet 937a




Volume 9A, Sheet 939a


1969 Source Sheets



Volume 9A, Sheet 924a

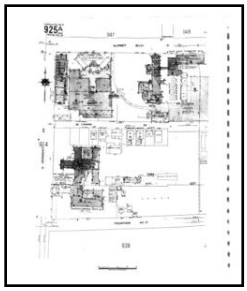

Volume 9A, Sheet 925a

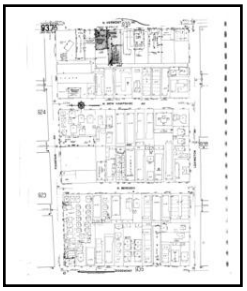

Volume 9A, Sheet 937a




Volume 9A, Sheet 939a


1968 Source Sheets



Volume 9A, Sheet 924a

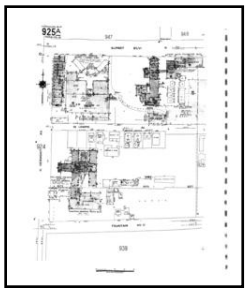

Volume 9A, Sheet 925a

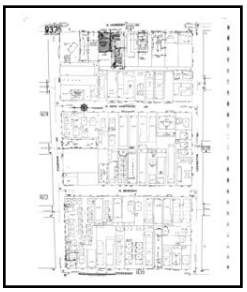

Volume 9A, Sheet 937a




Volume 9A, Sheet 939a


1966 Source Sheets



Volume 9A, Sheet 924a

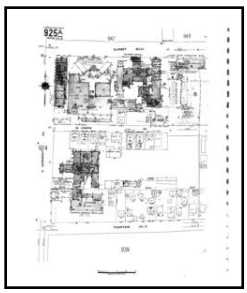

Volume 9A, Sheet 925a

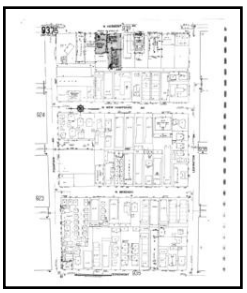

Volume 9A, Sheet 937a



Volume 9A, Sheet 939a


1962 Source Sheets



Volume 9A, Sheet 924a



Volume 9A, Sheet 925a

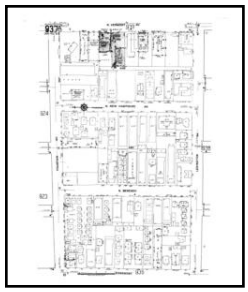


Volume 9A, Sheet 937a




Volume 9A, Sheet 939a

1961 Source Sheets

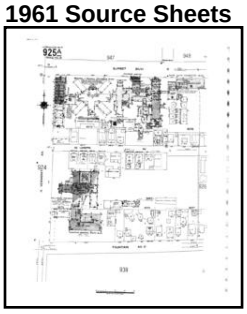

Volume 9A, Sheet 925a

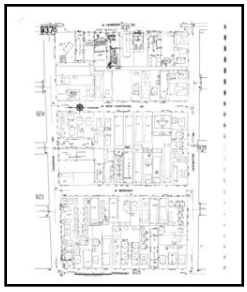

Volume 9A, Sheet 937a



Volume 9A, Sheet 939a



Volume 9A, Sheet 924a


1960 Source Sheets



Volume 9A, Sheet 924a



Volume 9A, Sheet 925a

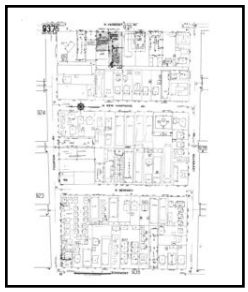

Volume 9A, Sheet 937a



Volume 9A, Sheet 939a


1957 Source Sheets



Volume 9A, Sheet 924a



Volume 9A, Sheet 925a

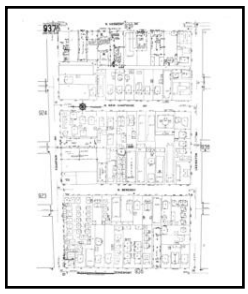

Volume 9A, Sheet 937a



Volume 9A, Sheet 939a


1955 Source Sheets



Volume 9A, Sheet 924a




Volume 9A, Sheet 925a

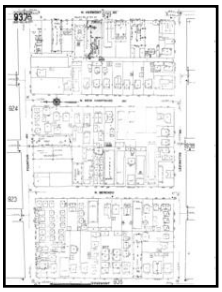

Volume 9A, Sheet 937a




Volume 9A, Sheet 939a

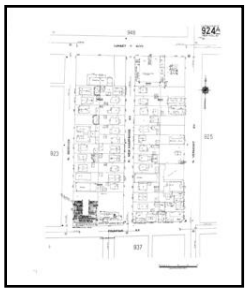

Volume 9A, Sheet 924a



Volume 9A, Sheet 925a

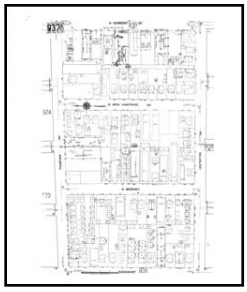


Volume 9A, Sheet 937a




Volume 9A, Sheet 939a


1950 Source Sheets

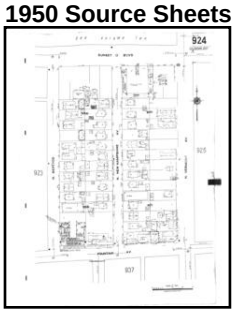


Volume 9, Sheet 924

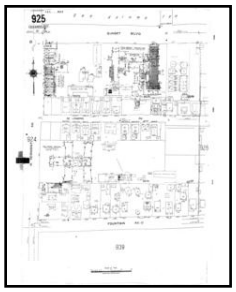

Volume 9, Sheet 925

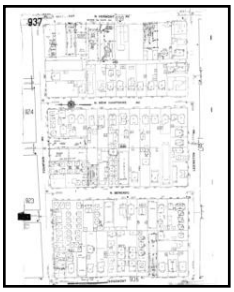


Volume 9, Sheet 937

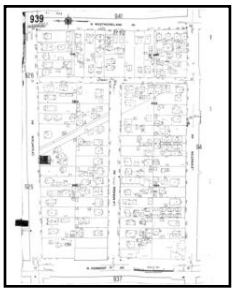

Volume 9, Sheet 939


1919 Source Sheets

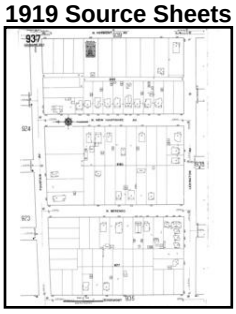


Volume 9, Sheet 937



Volume 9, Sheet 924

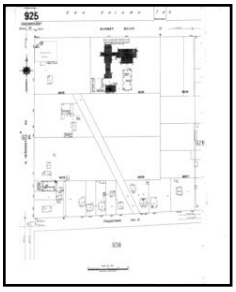


Volume 9, Sheet 925

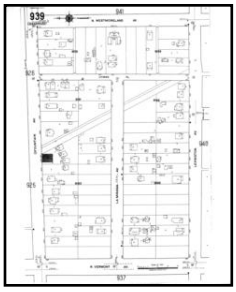

Volume 9, Sheet 939

1970 Certified Sanborn Map

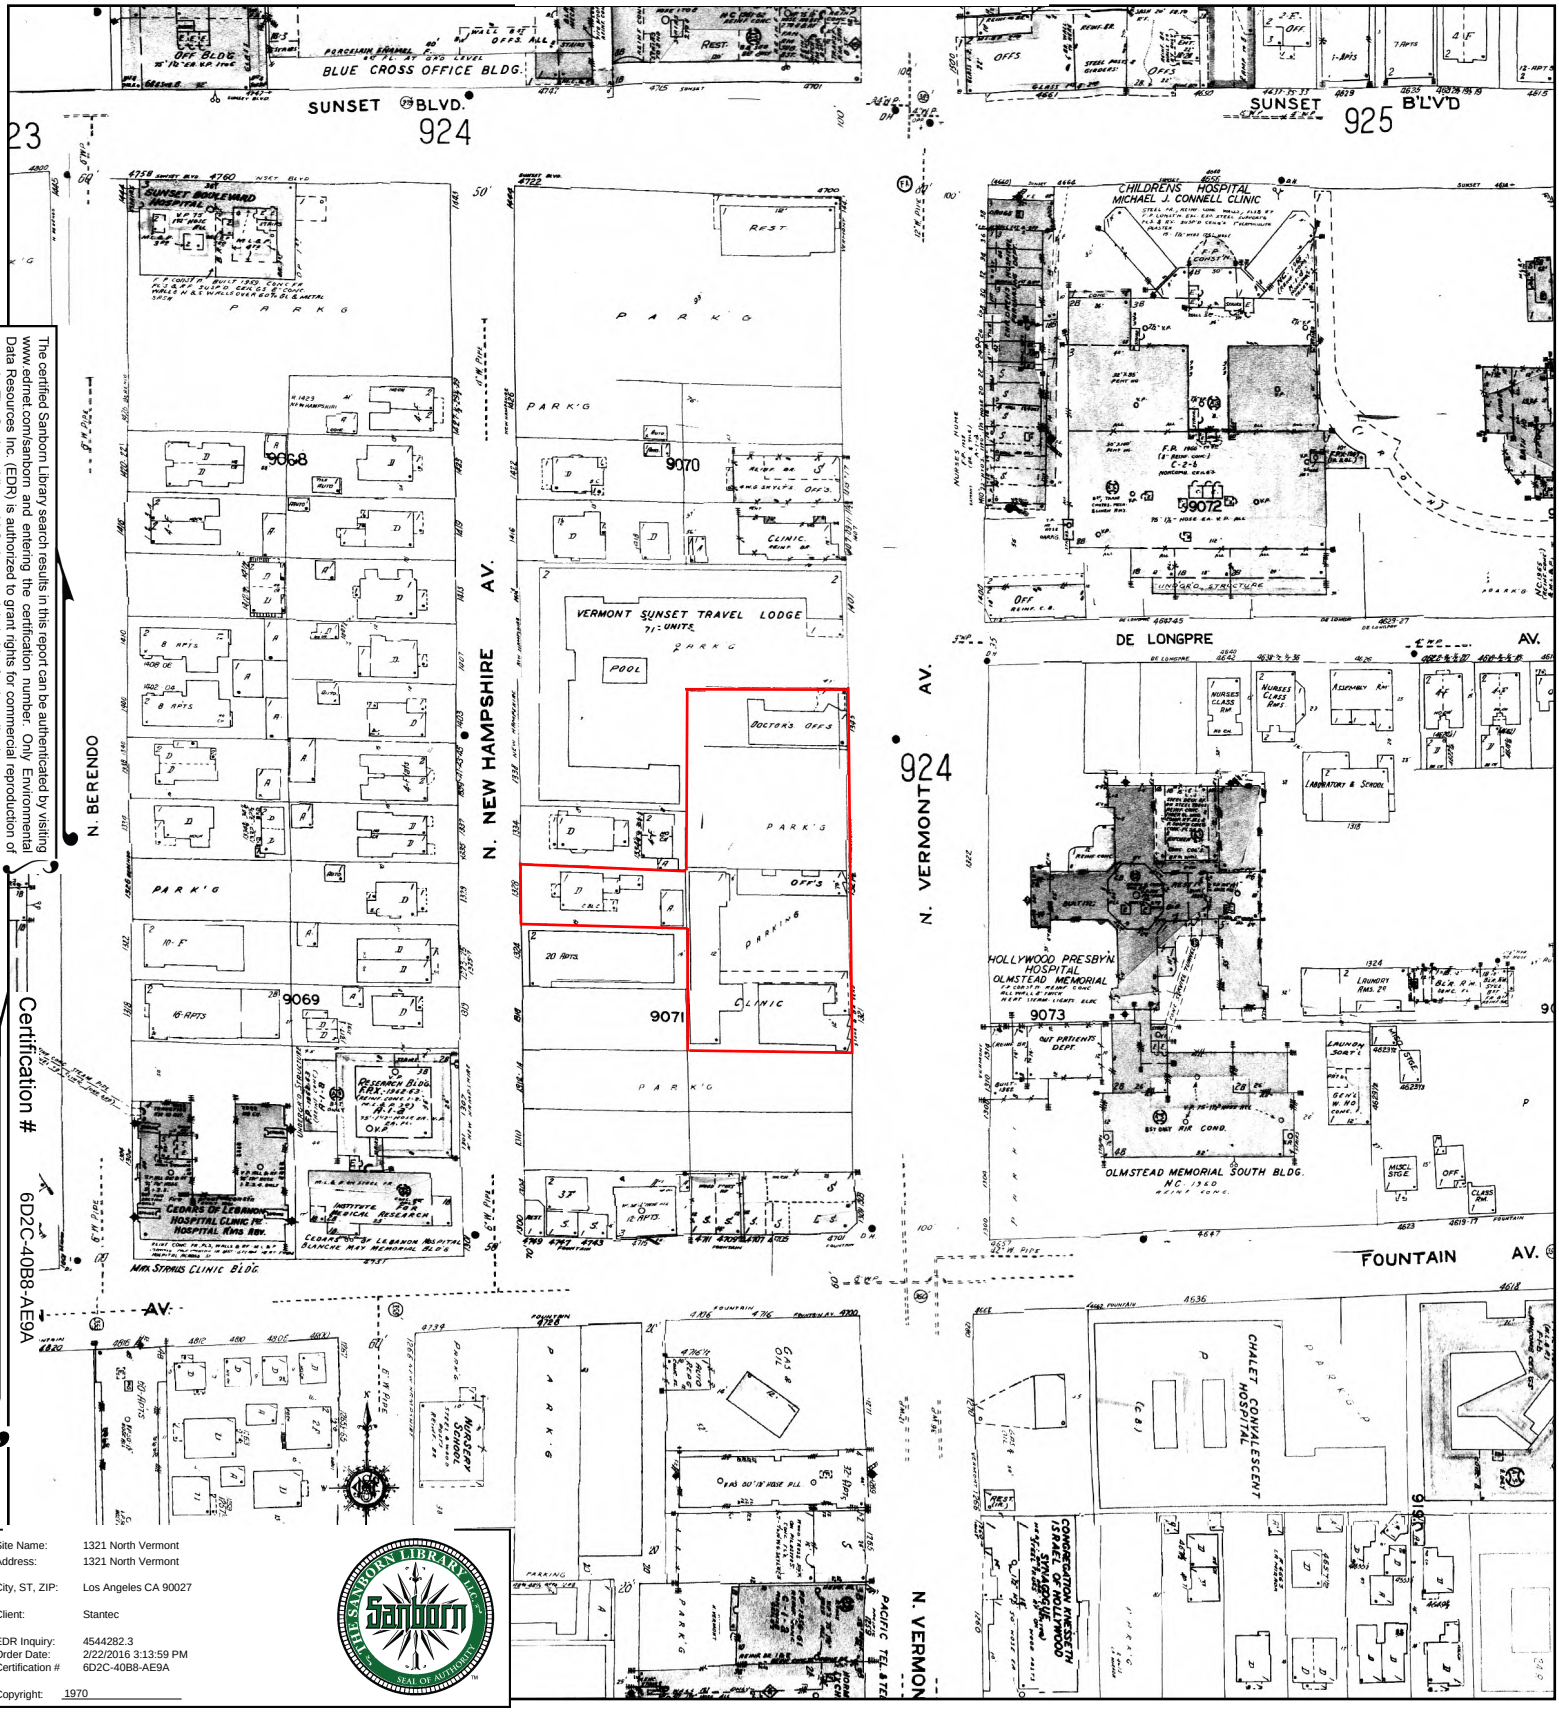


The certified Sanborn Library search results in this report can be authenticated by visiting www.edrnet.com/sanborn and entering the certification number. Only Environmental Data Resources Inc. (EDR) is authorized to grant rights for commercial reproduction of maps by The Sanborn Library LLC, the copyright holder for the collection.

Certification # 6D2C-40B8-AE9A

Site Name:	1321 North Vermont
Address:	1321 North Vermont
City, ST, ZIP:	Los Angeles CA 90027
Client:	Stantec
EDR Inquiry:	4544282.3
Order Date:	2/22/2016 3:13:59 PM
Certification #	6D2C-40B8-AE9A
Copyright:	1970

This Certified Sanborn Map combines the following sheets.
Outlined areas indicate map sheets within the collection.



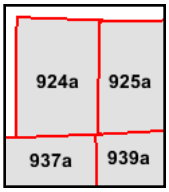


Volume 9A, Sheet 924a
Volume 9A, Sheet 925a
Volume 9A, Sheet 937a
Volume 9A, Sheet 939a

0 Feet 150 300 600

N

1969 Certified Sanborn Map

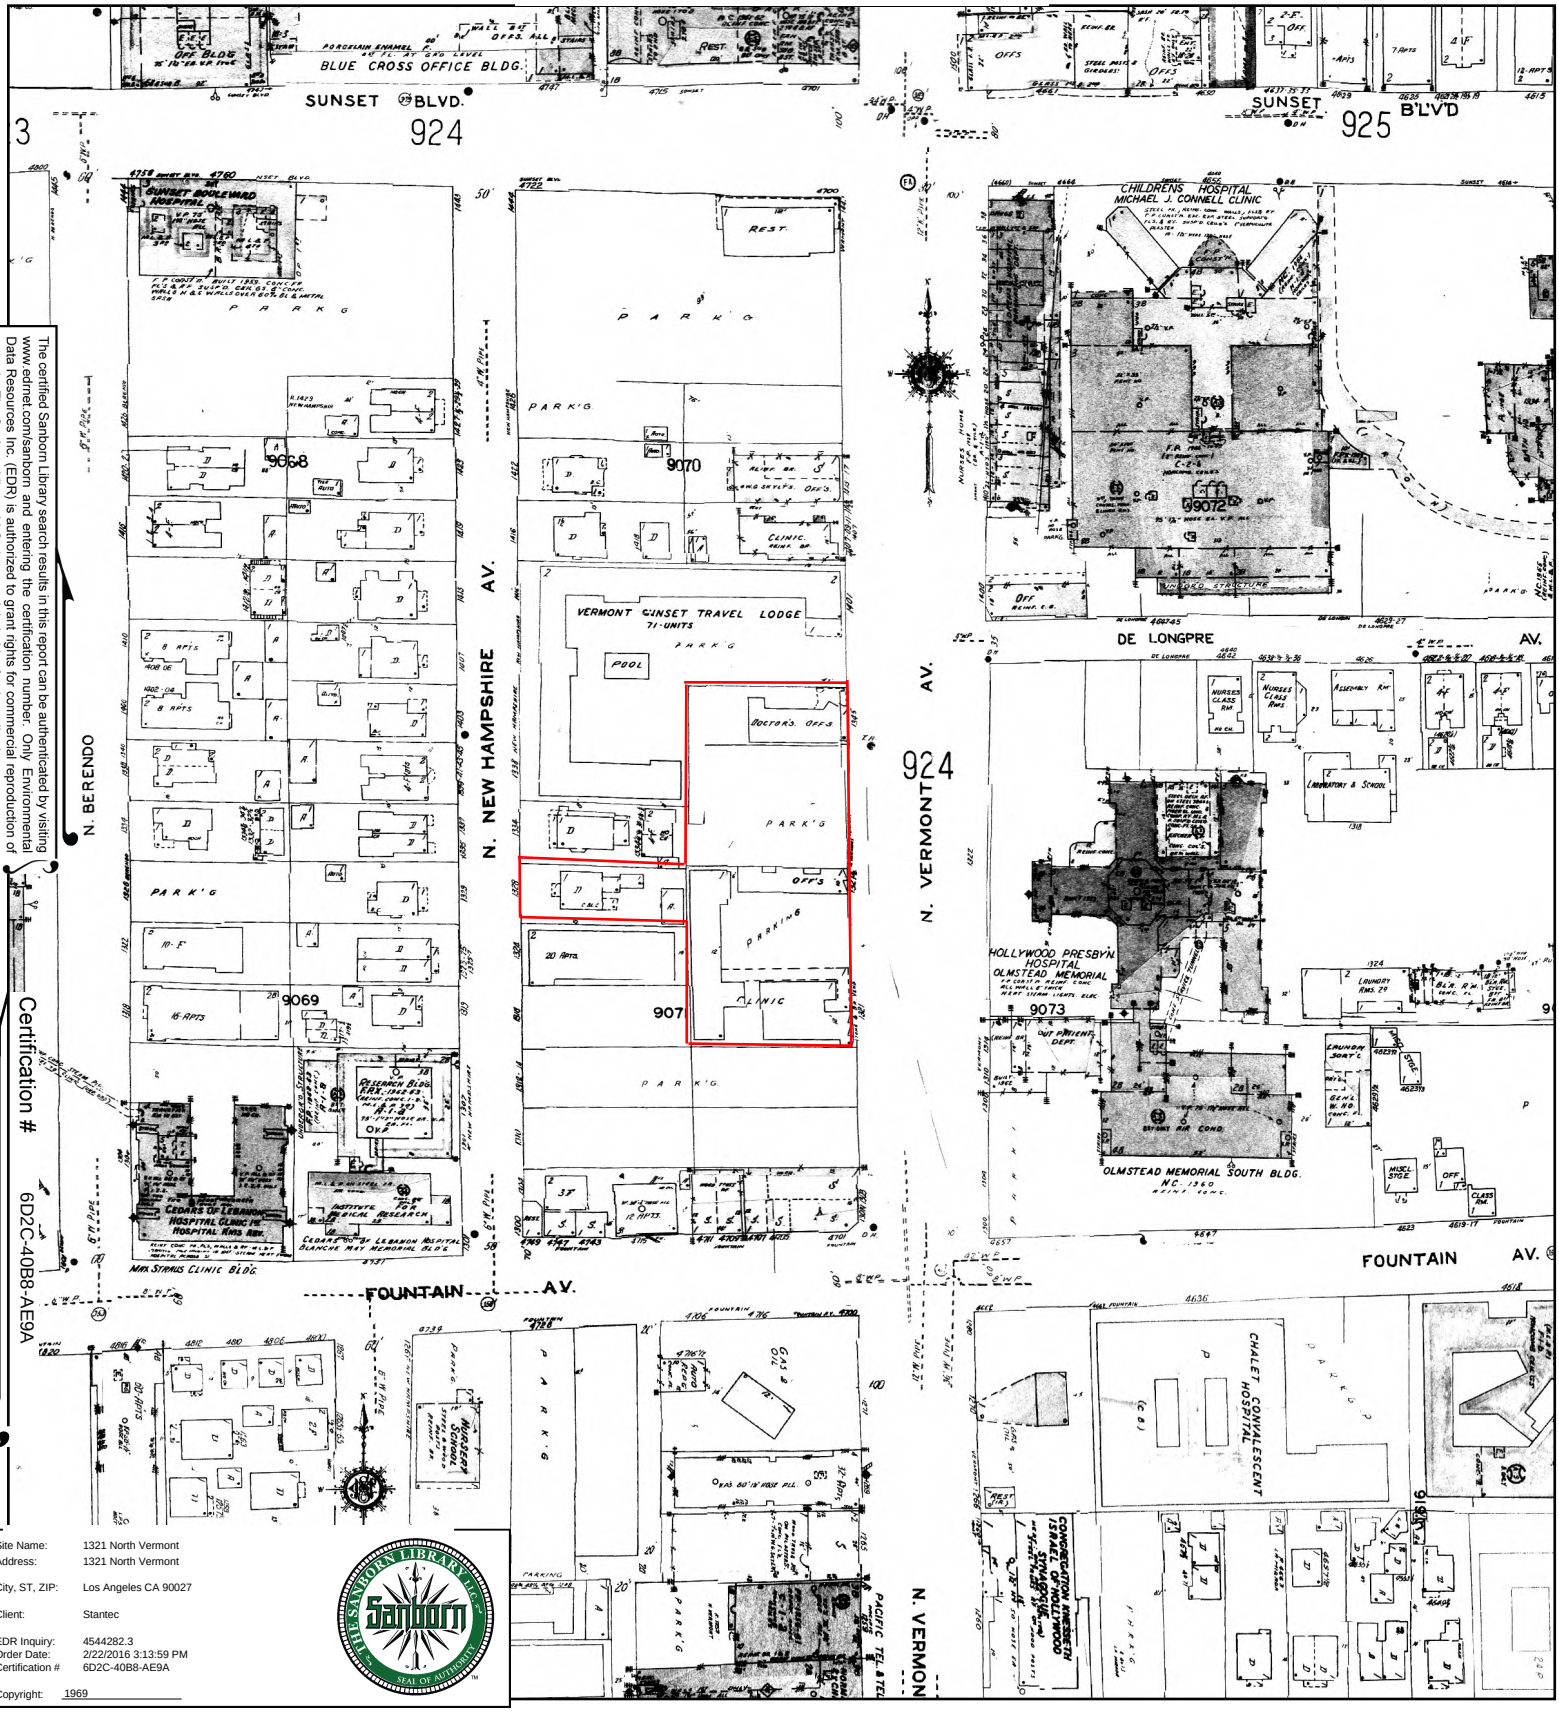


The certified Sanborn Library search results in this report can be authenticated by visiting www.edrnet.com/sanborn and entering the certification number. Only Environmental Data Resources Inc. (EDR) is authorized to grant rights for commercial reproduction of maps by The Sanborn Library LLC, the copyright holder for the collection.

Certification # 6D2C-40B8-AE9A

Site Name:	1321 North Vermont
Address:	1321 North Vermont
City, ST, ZIP:	Los Angeles CA 90027
Client:	Stantec
EDR Inquiry:	4544282.3
Order Date:	2/22/2016 3:13:59 PM
Certification #	6D2C-40B8-AE9A
Copyright:	1969

This Certified Sanborn Map combines the following sheets.
Outlined areas indicate map sheets within the collection.



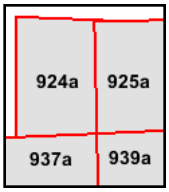


Volume 9A, Sheet 924a
Volume 9A, Sheet 925a
Volume 9A, Sheet 937a
Volume 9A, Sheet 939a

0 Feet 150 300 600

N

1968 Certified Sanborn Map

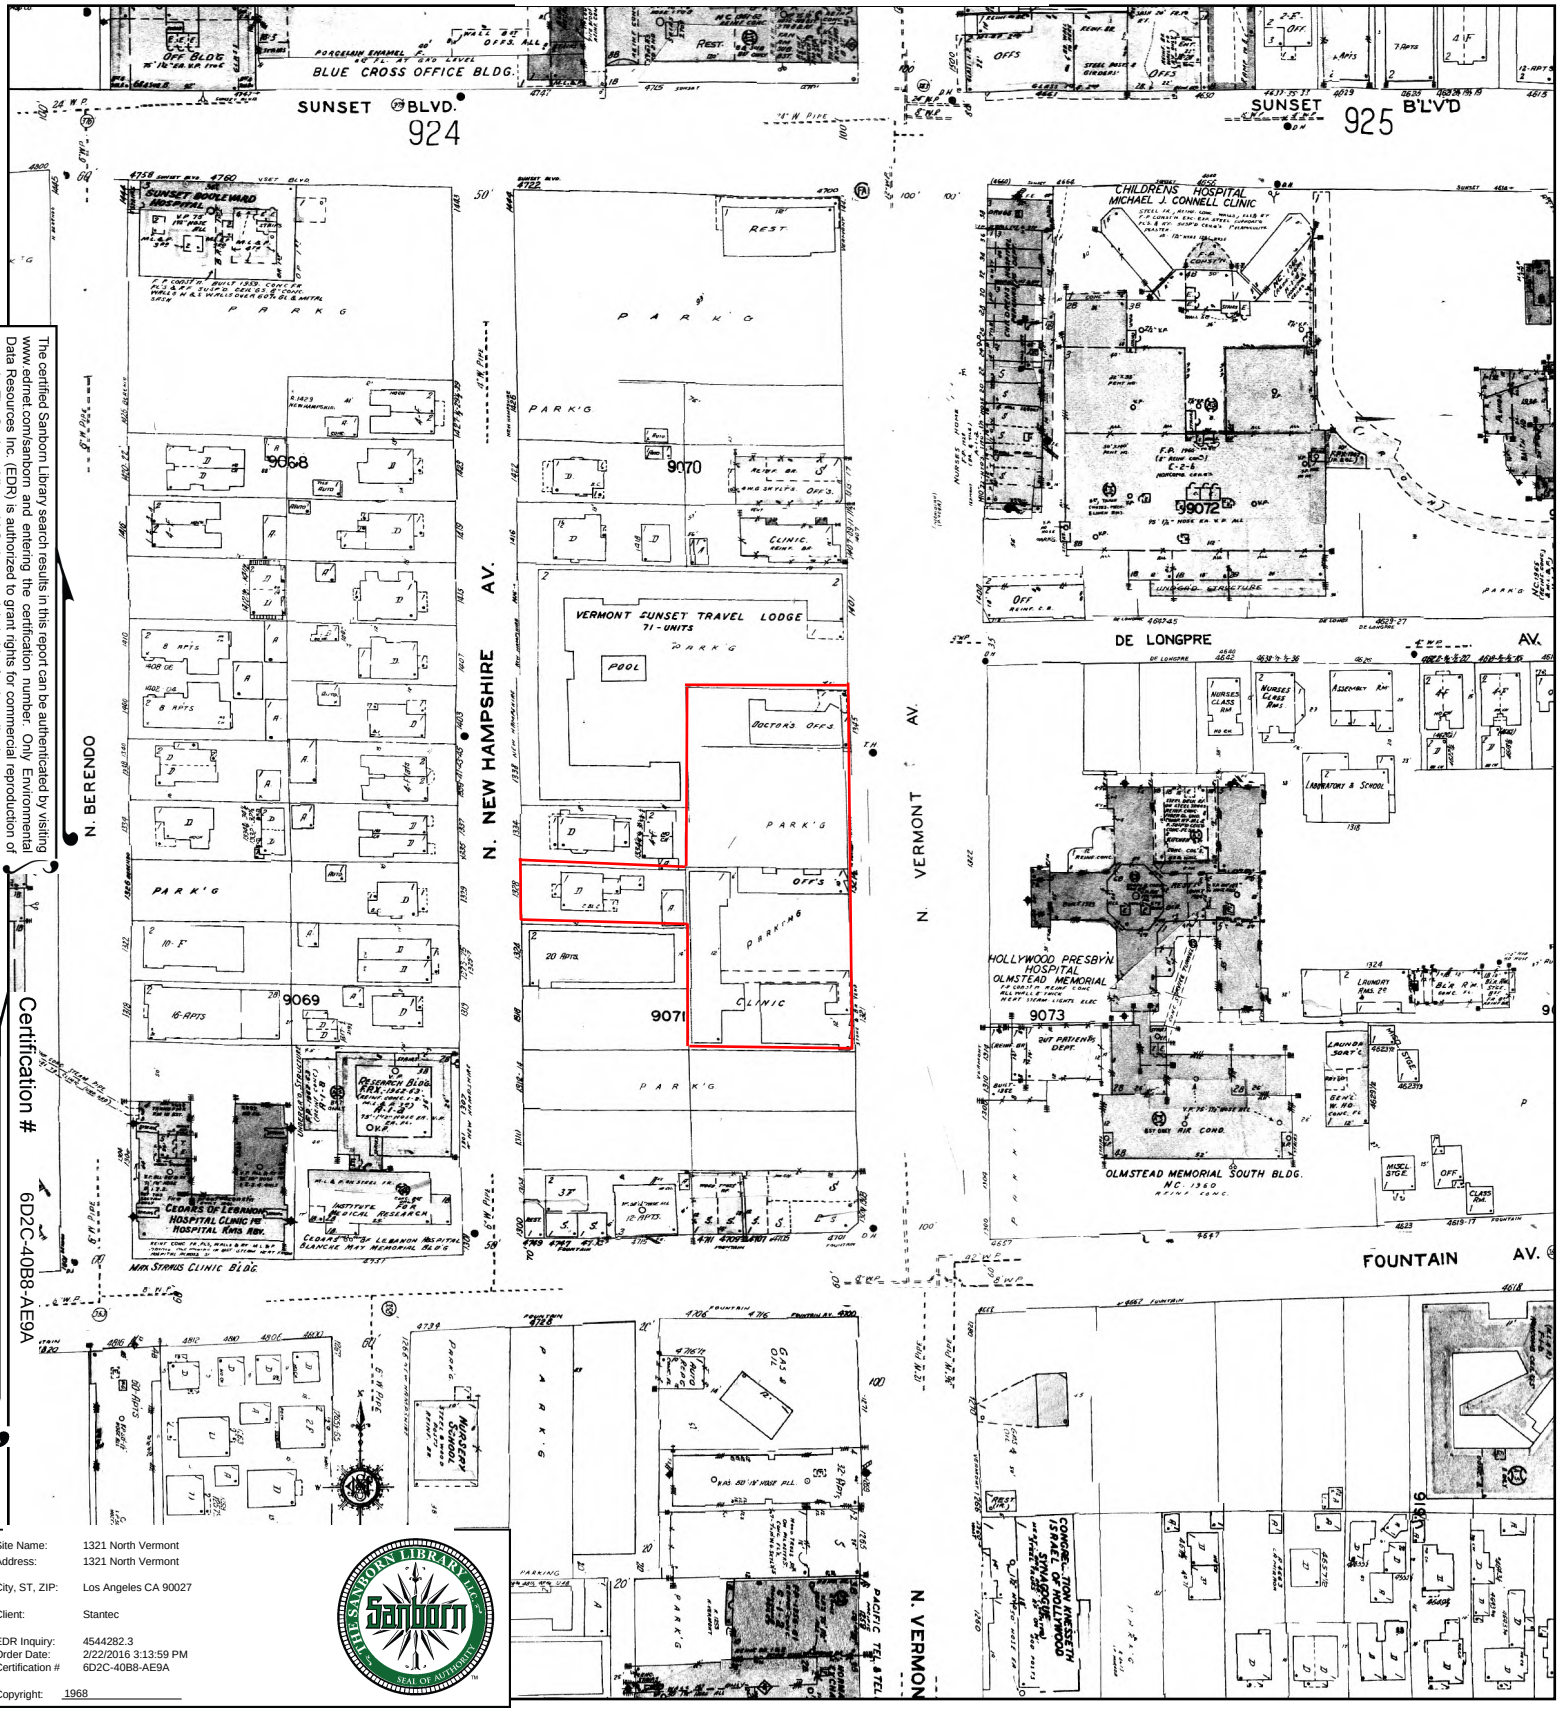


The certified Sanborn Library search results in this report can be authenticated by visiting www.ednet.com/sanborn and entering the certification number. Only Environmental Data Resources Inc. (EDR) is authorized to grant rights for commercial reproduction of maps by The Sanborn Library LLC, the copyright holder for the collection.

Certification # 6D2C-40B8-AE9A

Site Name:	1321 North Vermont
Address:	1321 North Vermont
City, ST, ZIP:	Los Angeles CA 90027
Client:	Stantec
EDR Inquiry:	4544282.3
Order Date:	2/22/2016 3:13:59 PM
Certification #	6D2C-40B8-AE9A
Copyright:	1968

This Certified Sanborn Map combines the following sheets.
Outlined areas indicate map sheets within the collection.



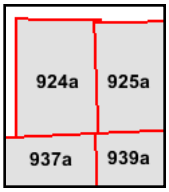


Volume 9A, Sheet 924a
Volume 9A, Sheet 925a
Volume 9A, Sheet 937a
Volume 9A, Sheet 939a

0 Feet 150 300 600

N

1966 Certified Sanborn Map

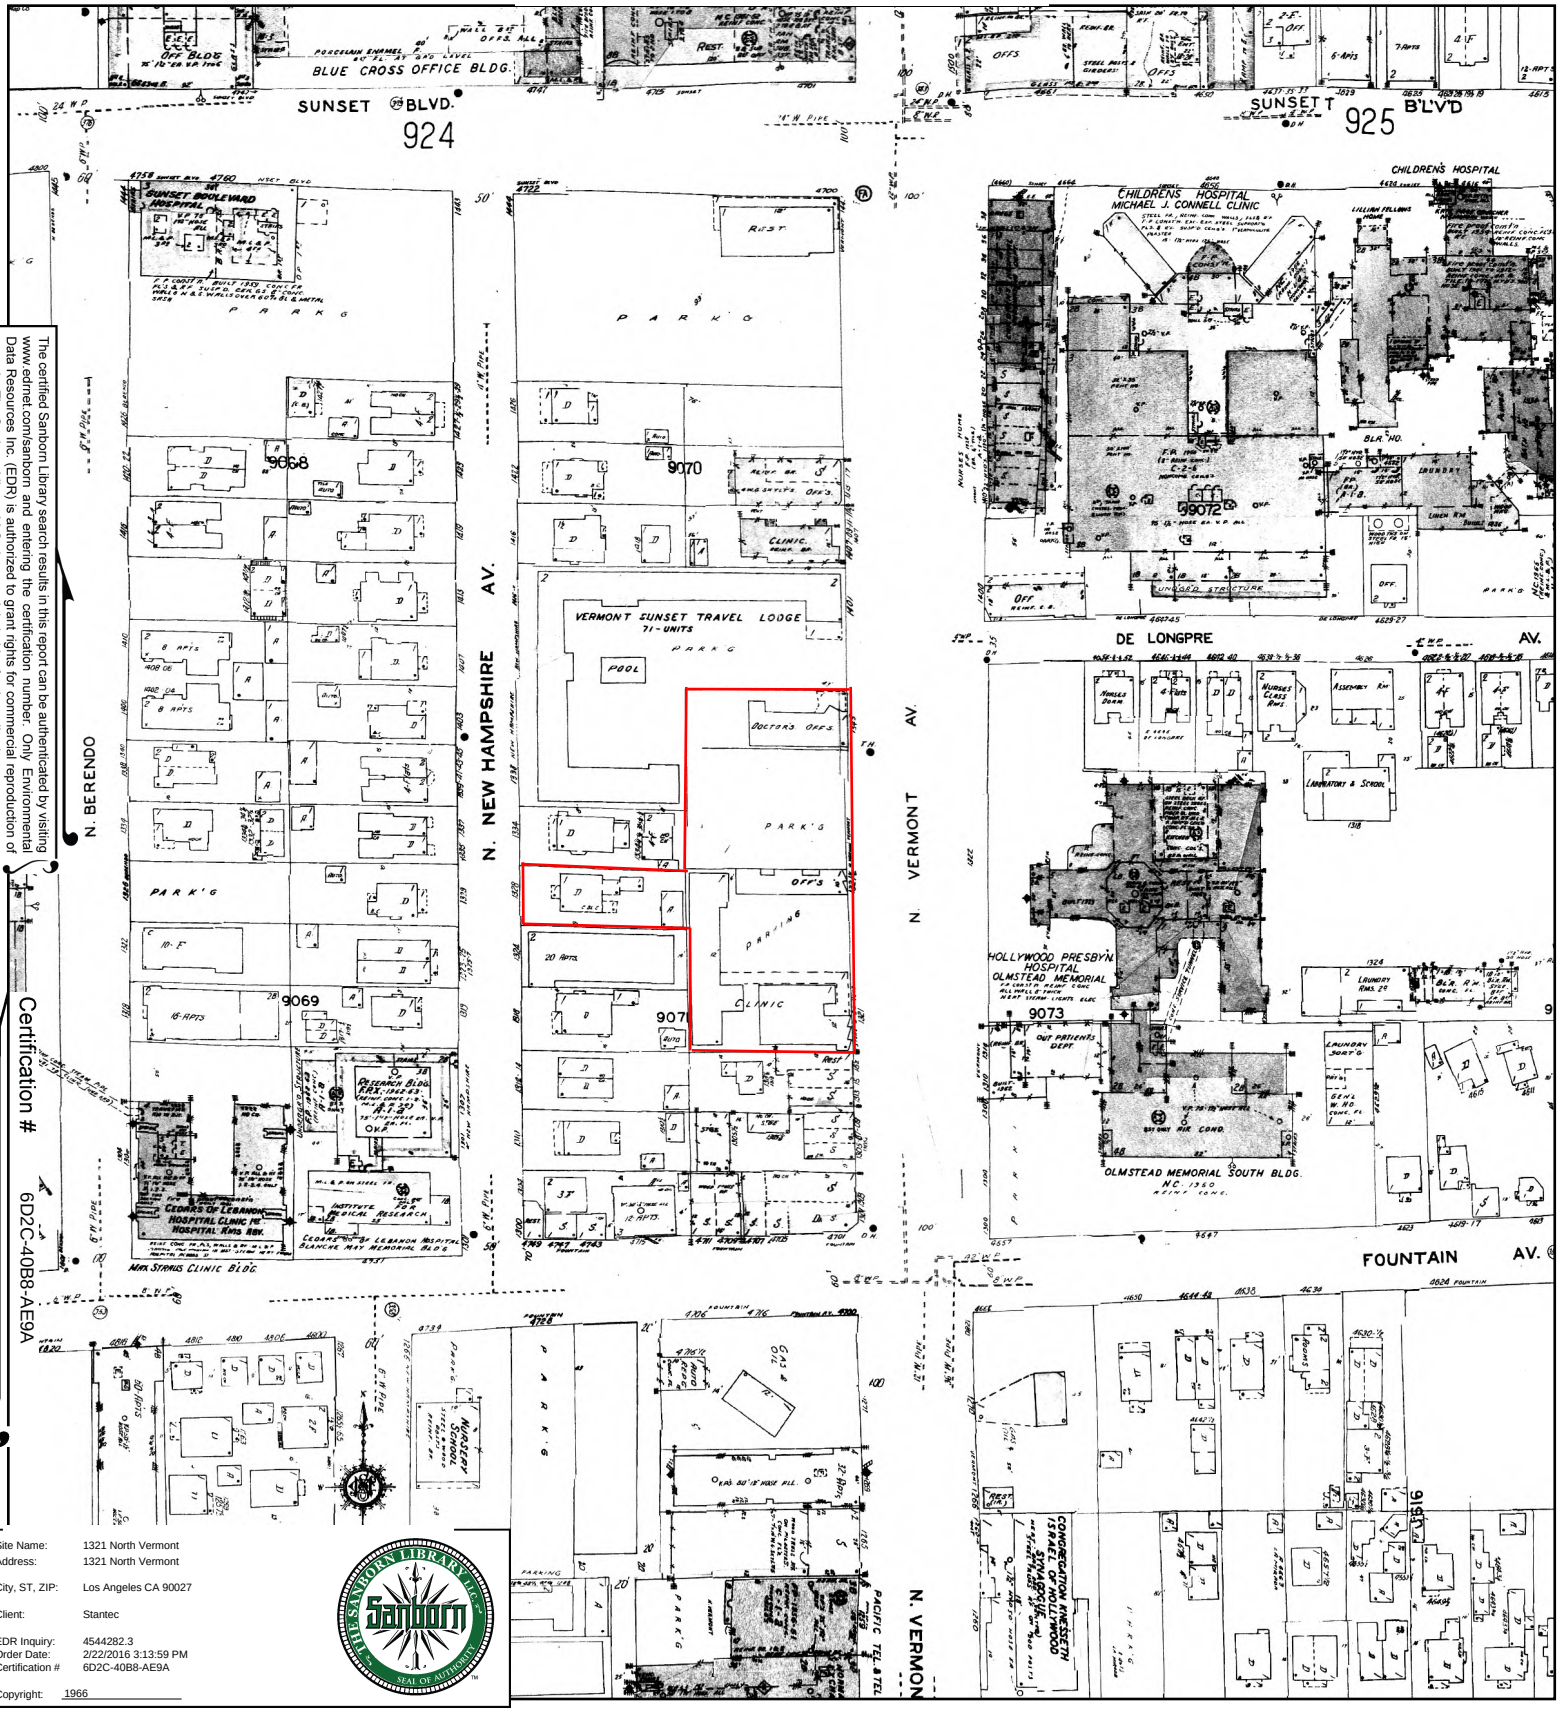


The certified Sanborn Library search results in this report can be authenticated by visiting www.edrnet.com/sanborn and entering the certification number. Only Environmental Data Resources Inc. (EDR) is authorized to grant rights for commercial reproduction of maps by The Sanborn Library LLC, the copyright holder for the collection.

Certification # 6D2C-40B8-AE9A

Site Name:	1321 North Vermont
Address:	1321 North Vermont
City, ST, ZIP:	Los Angeles CA 90027
Client:	Stantec
EDR Inquiry:	4544282.3
Order Date:	2/22/2016 3:13:59 PM
Certification #	6D2C-40B8-AE9A
Copyright:	1966

This Certified Sanborn Map combines the following sheets.
Outlined areas indicate map sheets within the collection.



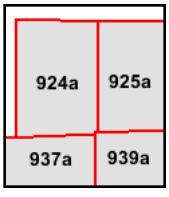


Volume 9A, Sheet 924a
Volume 9A, Sheet 925a
Volume 9A, Sheet 937a
Volume 9A, Sheet 939a

0 Feet 150 300 600

N

1962 Certified Sanborn Map

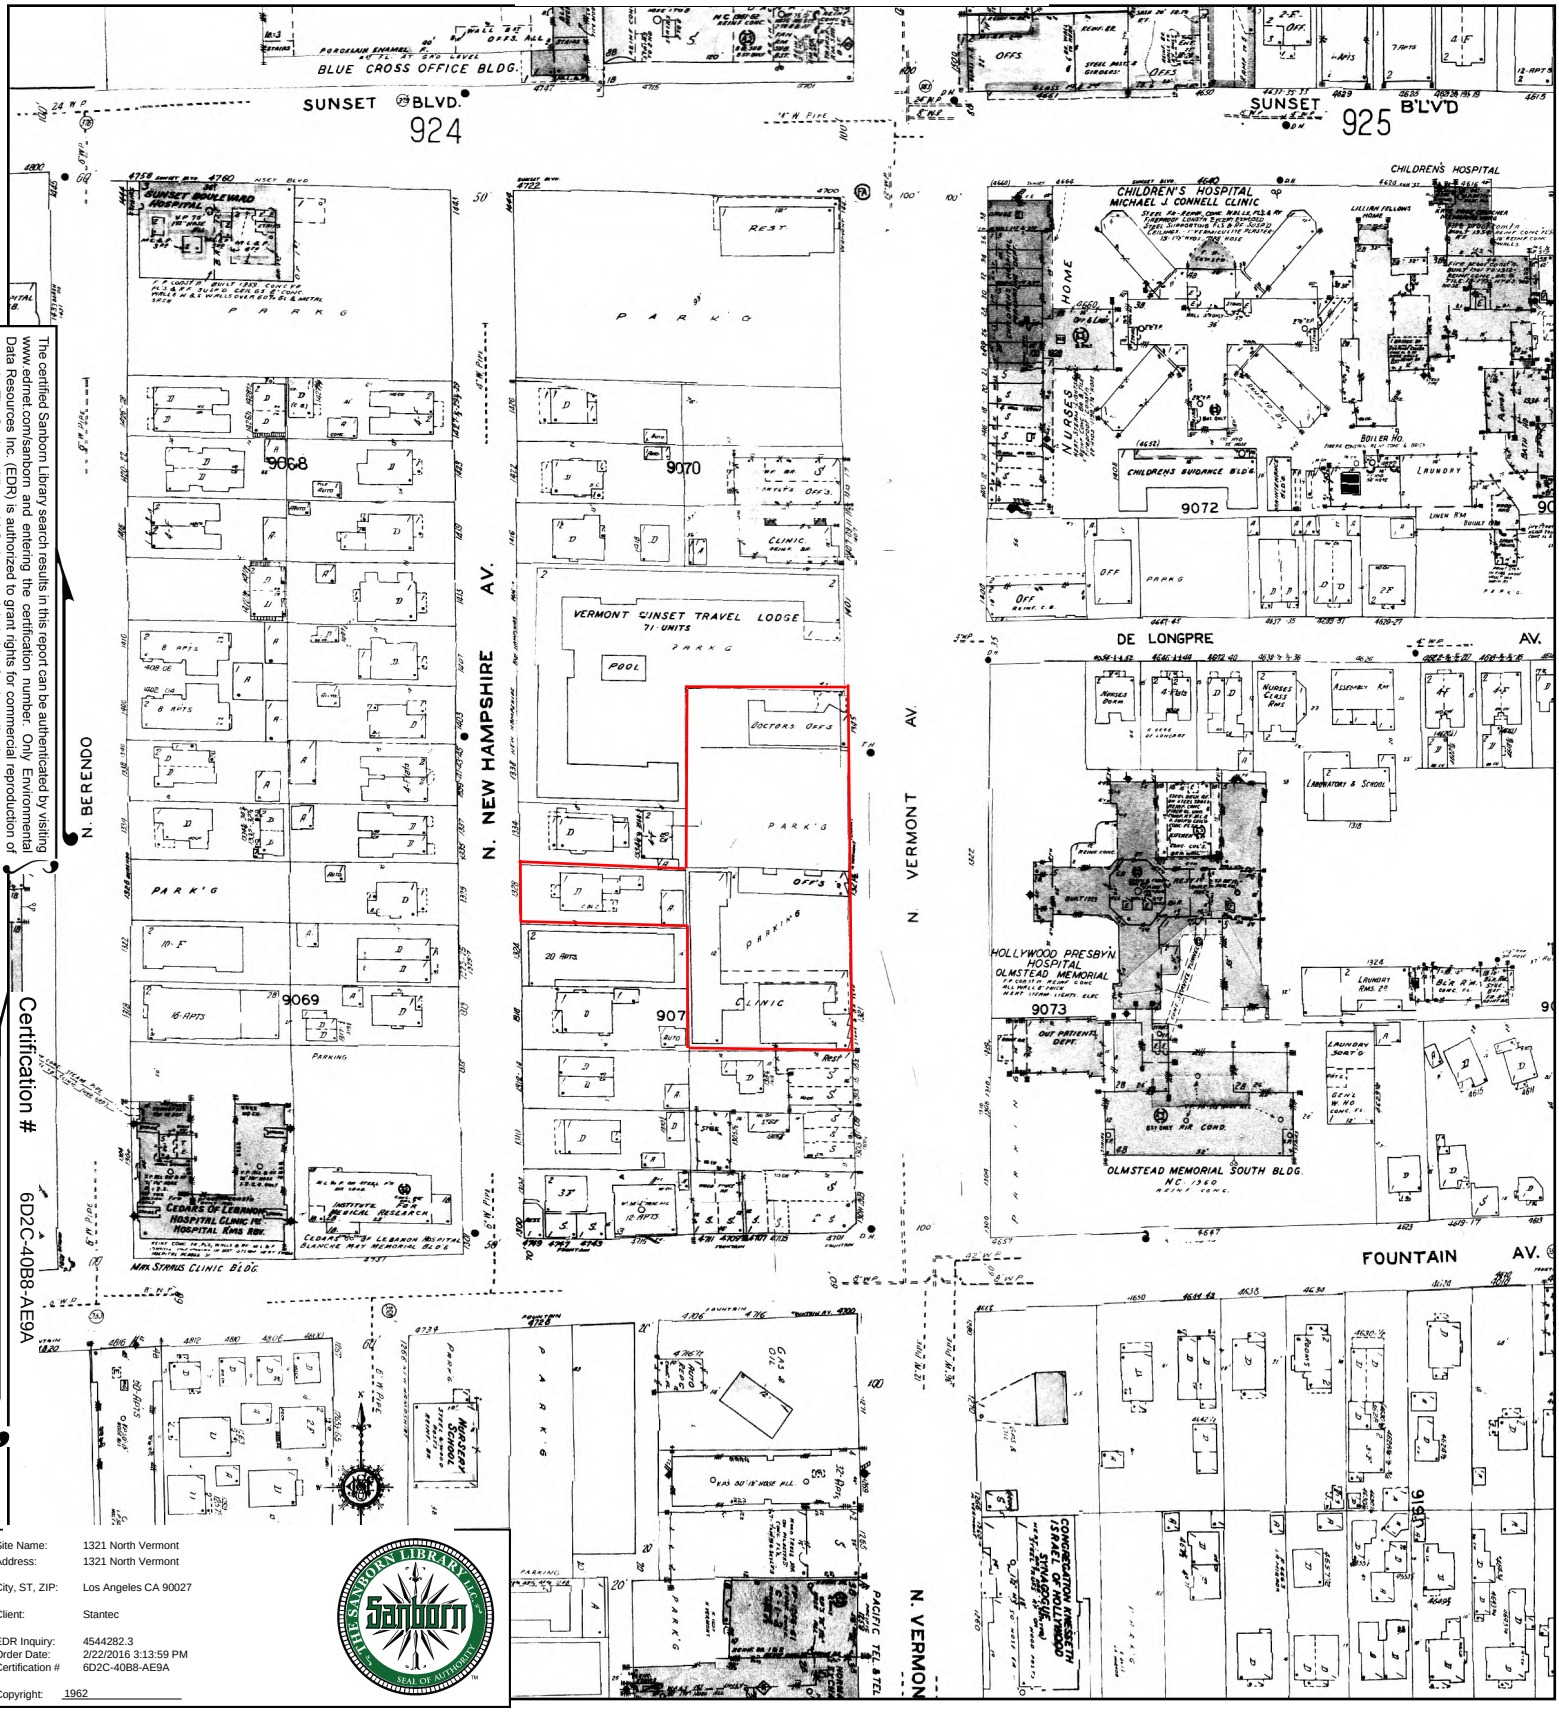


The certified Sanborn Library search results in this report can be authenticated by visiting www.edrnet.com/sanborn and entering the certification number. Only Environmental Data Resources Inc. (EDR) is authorized to grant rights for commercial reproduction of maps by The Sanborn Library LLC, the copyright holder for the collection.

Certification # 6D2C-40B8-AE9A

Site Name:	1321 North Vermont
Address:	1321 North Vermont
City, ST, ZIP:	Los Angeles CA 90027
Client:	Stantec
EDR Inquiry:	4544282.3
Order Date:	2/22/2016 3:13:59 PM
Certification #	6D2C-40B8-AE9A
Copyright:	1962

This Certified Sanborn Map combines the following sheets.
Outlined areas indicate map sheets within the collection.



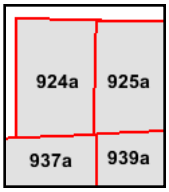


Volume 9A, Sheet 924a
Volume 9A, Sheet 925a
Volume 9A, Sheet 937a
Volume 9A, Sheet 939a

0 Feet 150 300 600

N

1961 Certified Sanborn Map

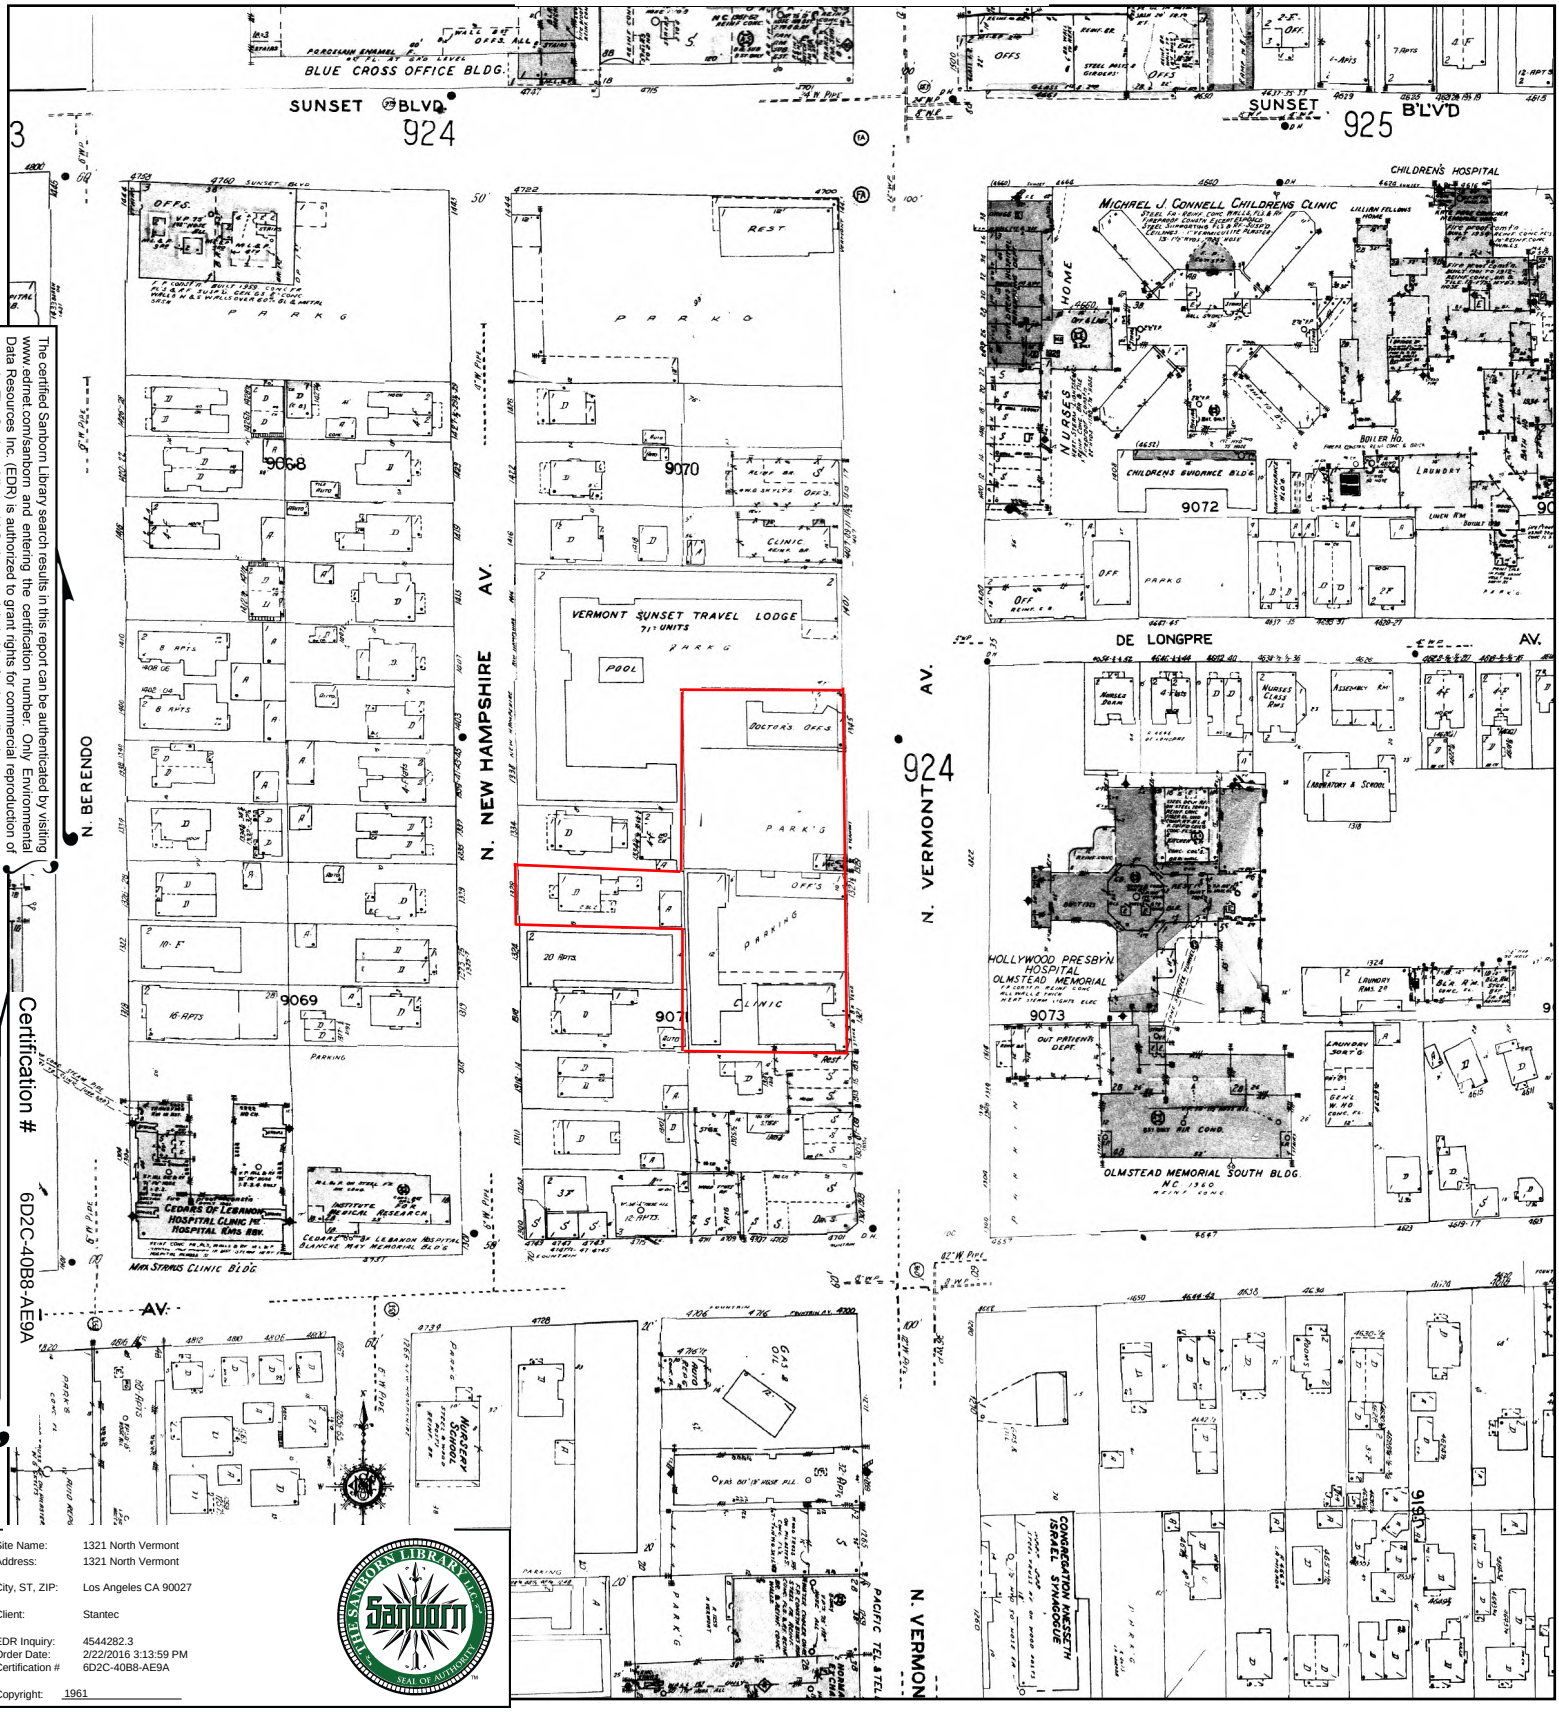

The certified Sanborn Library search results in this report can be authenticated by visiting www.edrnet.com/sanborn and entering the certification number. Only Environmental Data Resources Inc. (EDR) is authorized to grant rights for commercial reproduction of maps by The Sanborn Library LLC, the copyright holder for the collection.


Certification # 6D2C-40B8-AE9A

Site Name:	1321 North Vermont
Address:	1321 North Vermont
City, ST, ZIP:	Los Angeles CA 90027
Client:	Stantec
EDR Inquiry:	4544282.3
Order Date:	2/22/2016 3:13:59 PM
Certification #	6D2C-40B8-AE9A
Copyright:	1961

This Certified Sanborn Map combines the following sheets.
Outlined areas indicate map sheets within the collection.

0 Feet 150 300 600




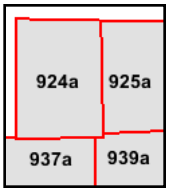

Volume 9A, Sheet 925a
Volume 9A, Sheet 937a
Volume 9A, Sheet 939a
Volume 9A, Sheet 924a

N

1960 Certified Sanborn Map

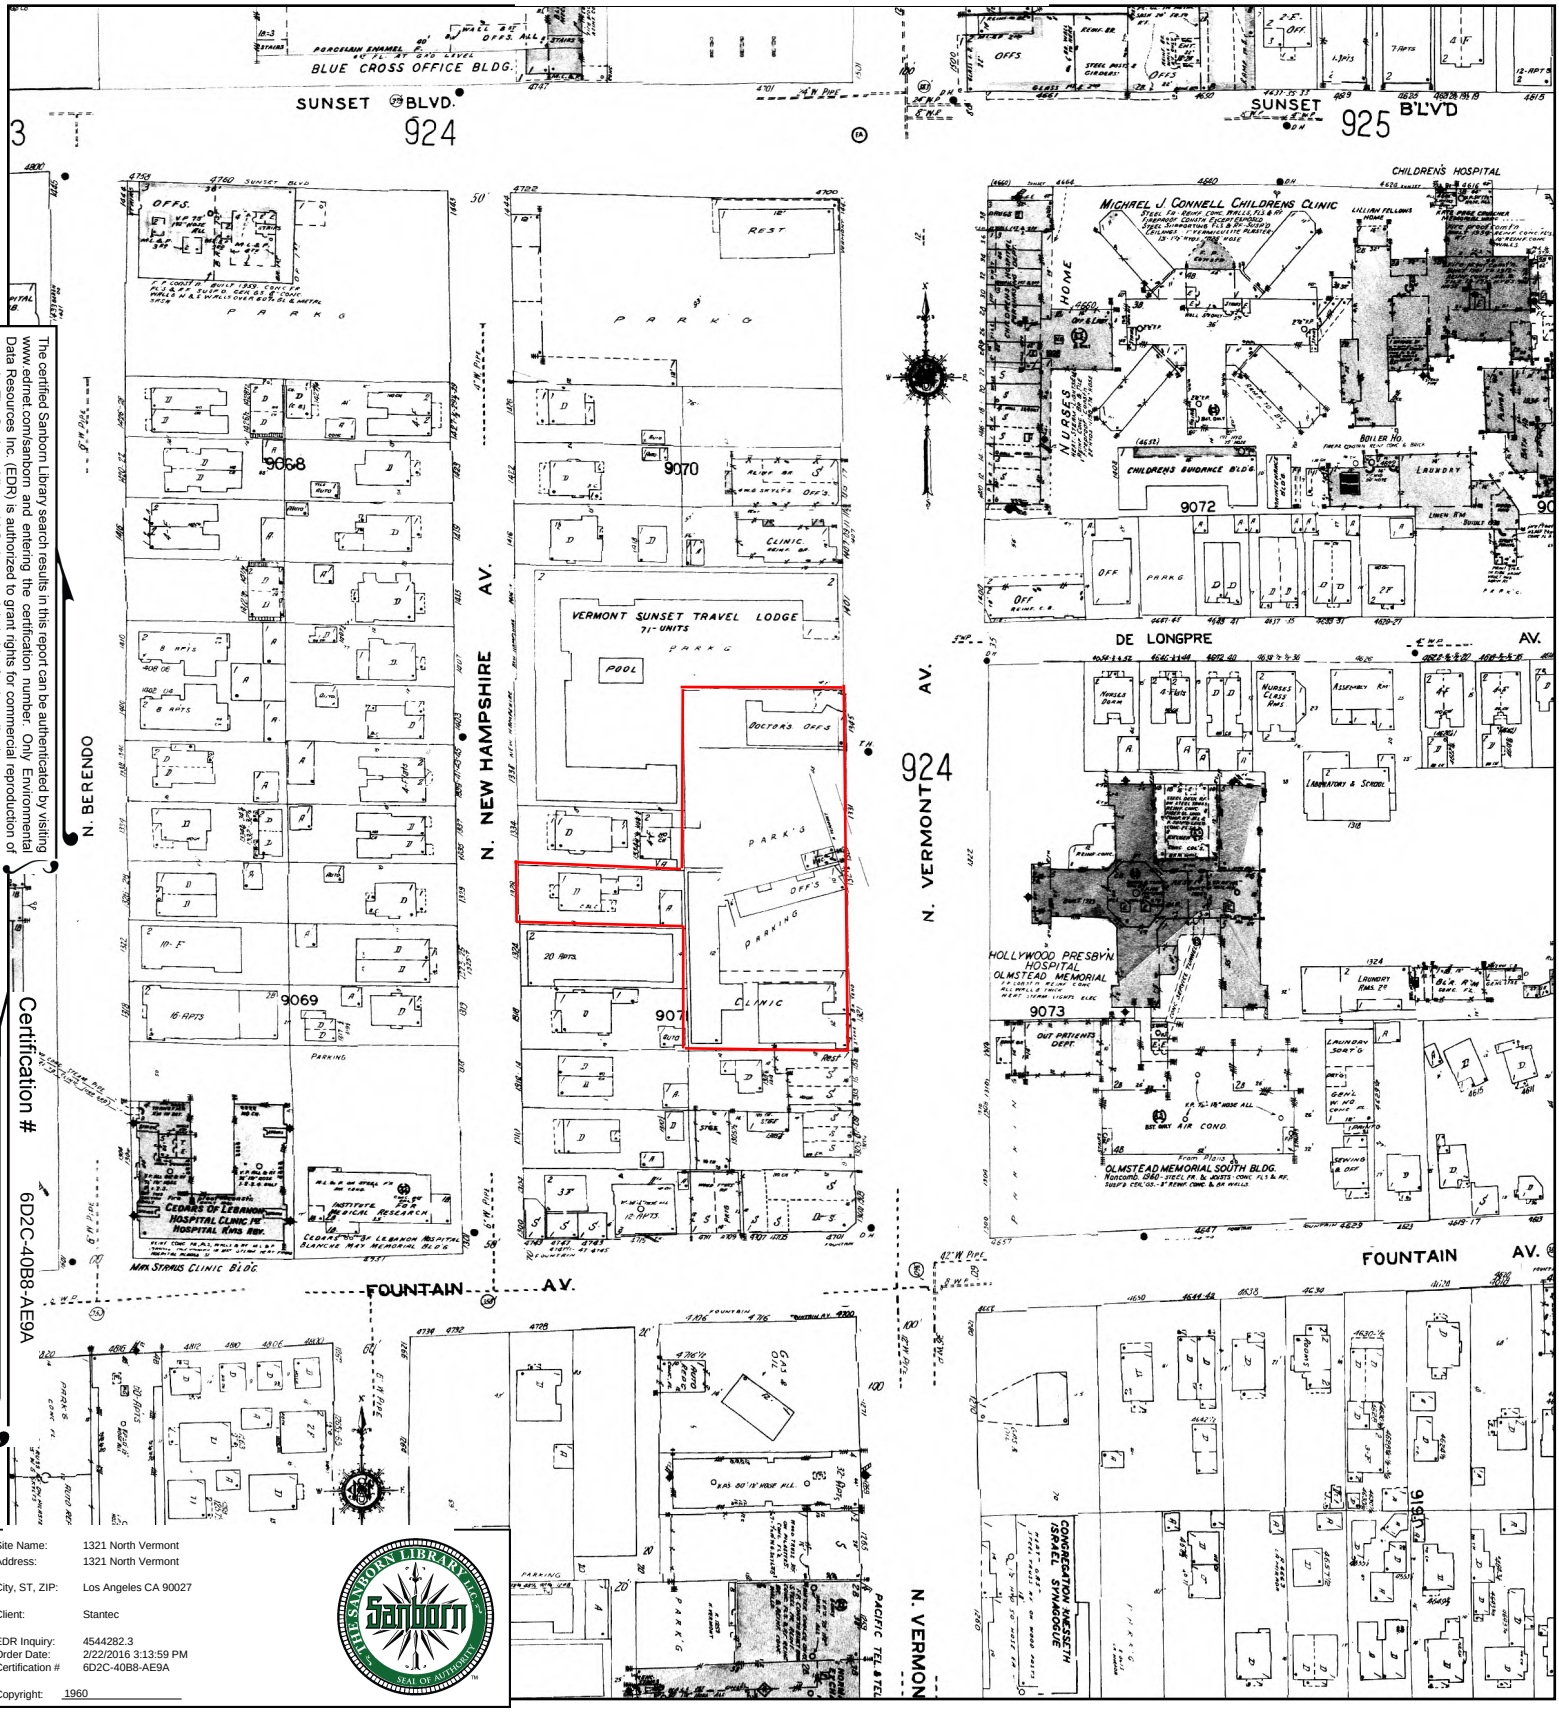


The certified Sanborn Library search results in this report can be authenticated by visiting www.edrnet.com/sanborn and entering the certification number. Only Environmental Data Resources Inc. (EDR) is authorized to grant rights for commercial reproduction of maps by The Sanborn Library LLC, the copyright holder for the collection.

Certification # 6D2C-40B8-AE9A

Site Name:	1321 North Vermont
Address:	1321 North Vermont
City, ST, ZIP:	Los Angeles CA 90027
Client:	Stantec
EDR Inquiry:	4544282.3
Order Date:	2/22/2016 3:13:59 PM
Certification #	6D2C-40B8-AE9A
Copyright:	1960

This Certified Sanborn Map combines the following sheets.
Outlined areas indicate map sheets within the collection.



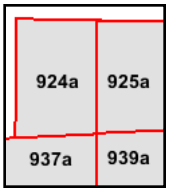


Volume 9A, Sheet 924a
Volume 9A, Sheet 925a
Volume 9A, Sheet 937a
Volume 9A, Sheet 939a

0 Feet 150 300 600

N

1957 Certified Sanborn Map

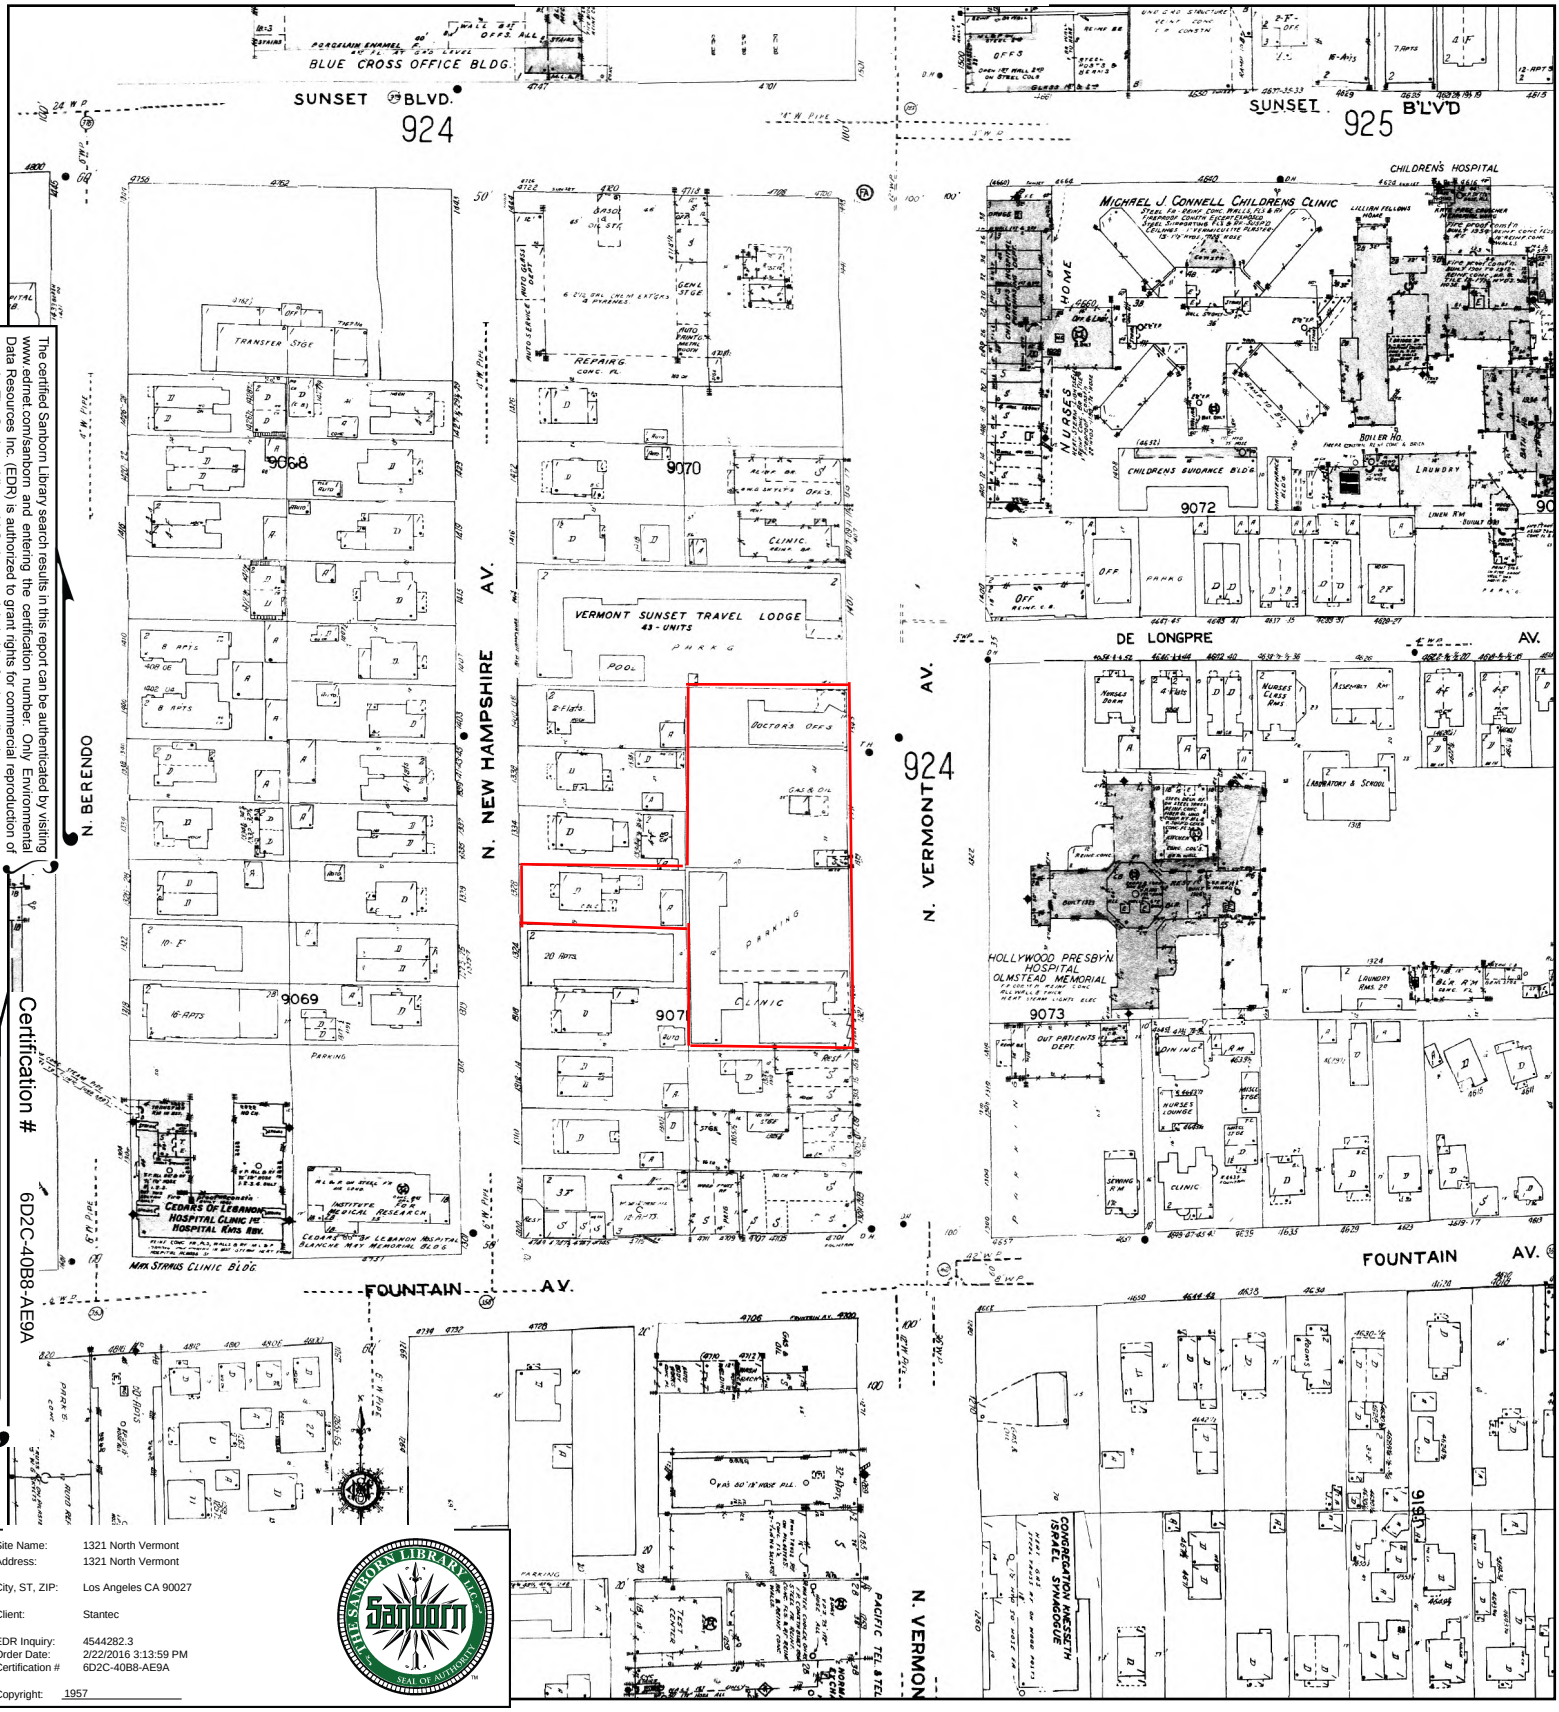


The certified Sanborn Library search results in this report can be authenticated by visiting www.edrnet.com/sanborn and entering the certification number. Only Environmental Data Resources Inc. (EDR) is authorized to grant rights for commercial reproduction of maps by The Sanborn Library LLC, the copyright holder for the collection.

Certification # 6D2C-40B8-AE9A

Site Name:	1321 North Vermont
Address:	1321 North Vermont
City, ST, ZIP:	Los Angeles CA 90027
Client:	Stantec
EDR Inquiry:	4544282.3
Order Date:	2/22/2016 3:13:59 PM
Certification #	6D2C-40B8-AE9A
Copyright:	1957

This Certified Sanborn Map combines the following sheets.
Outlined areas indicate map sheets within the collection.



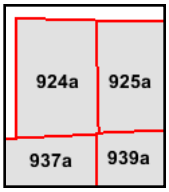


Volume 9A, Sheet 924a
Volume 9A, Sheet 925a
Volume 9A, Sheet 937a
Volume 9A, Sheet 939a

0 Feet 150 300 600

N

1955 Certified Sanborn Map

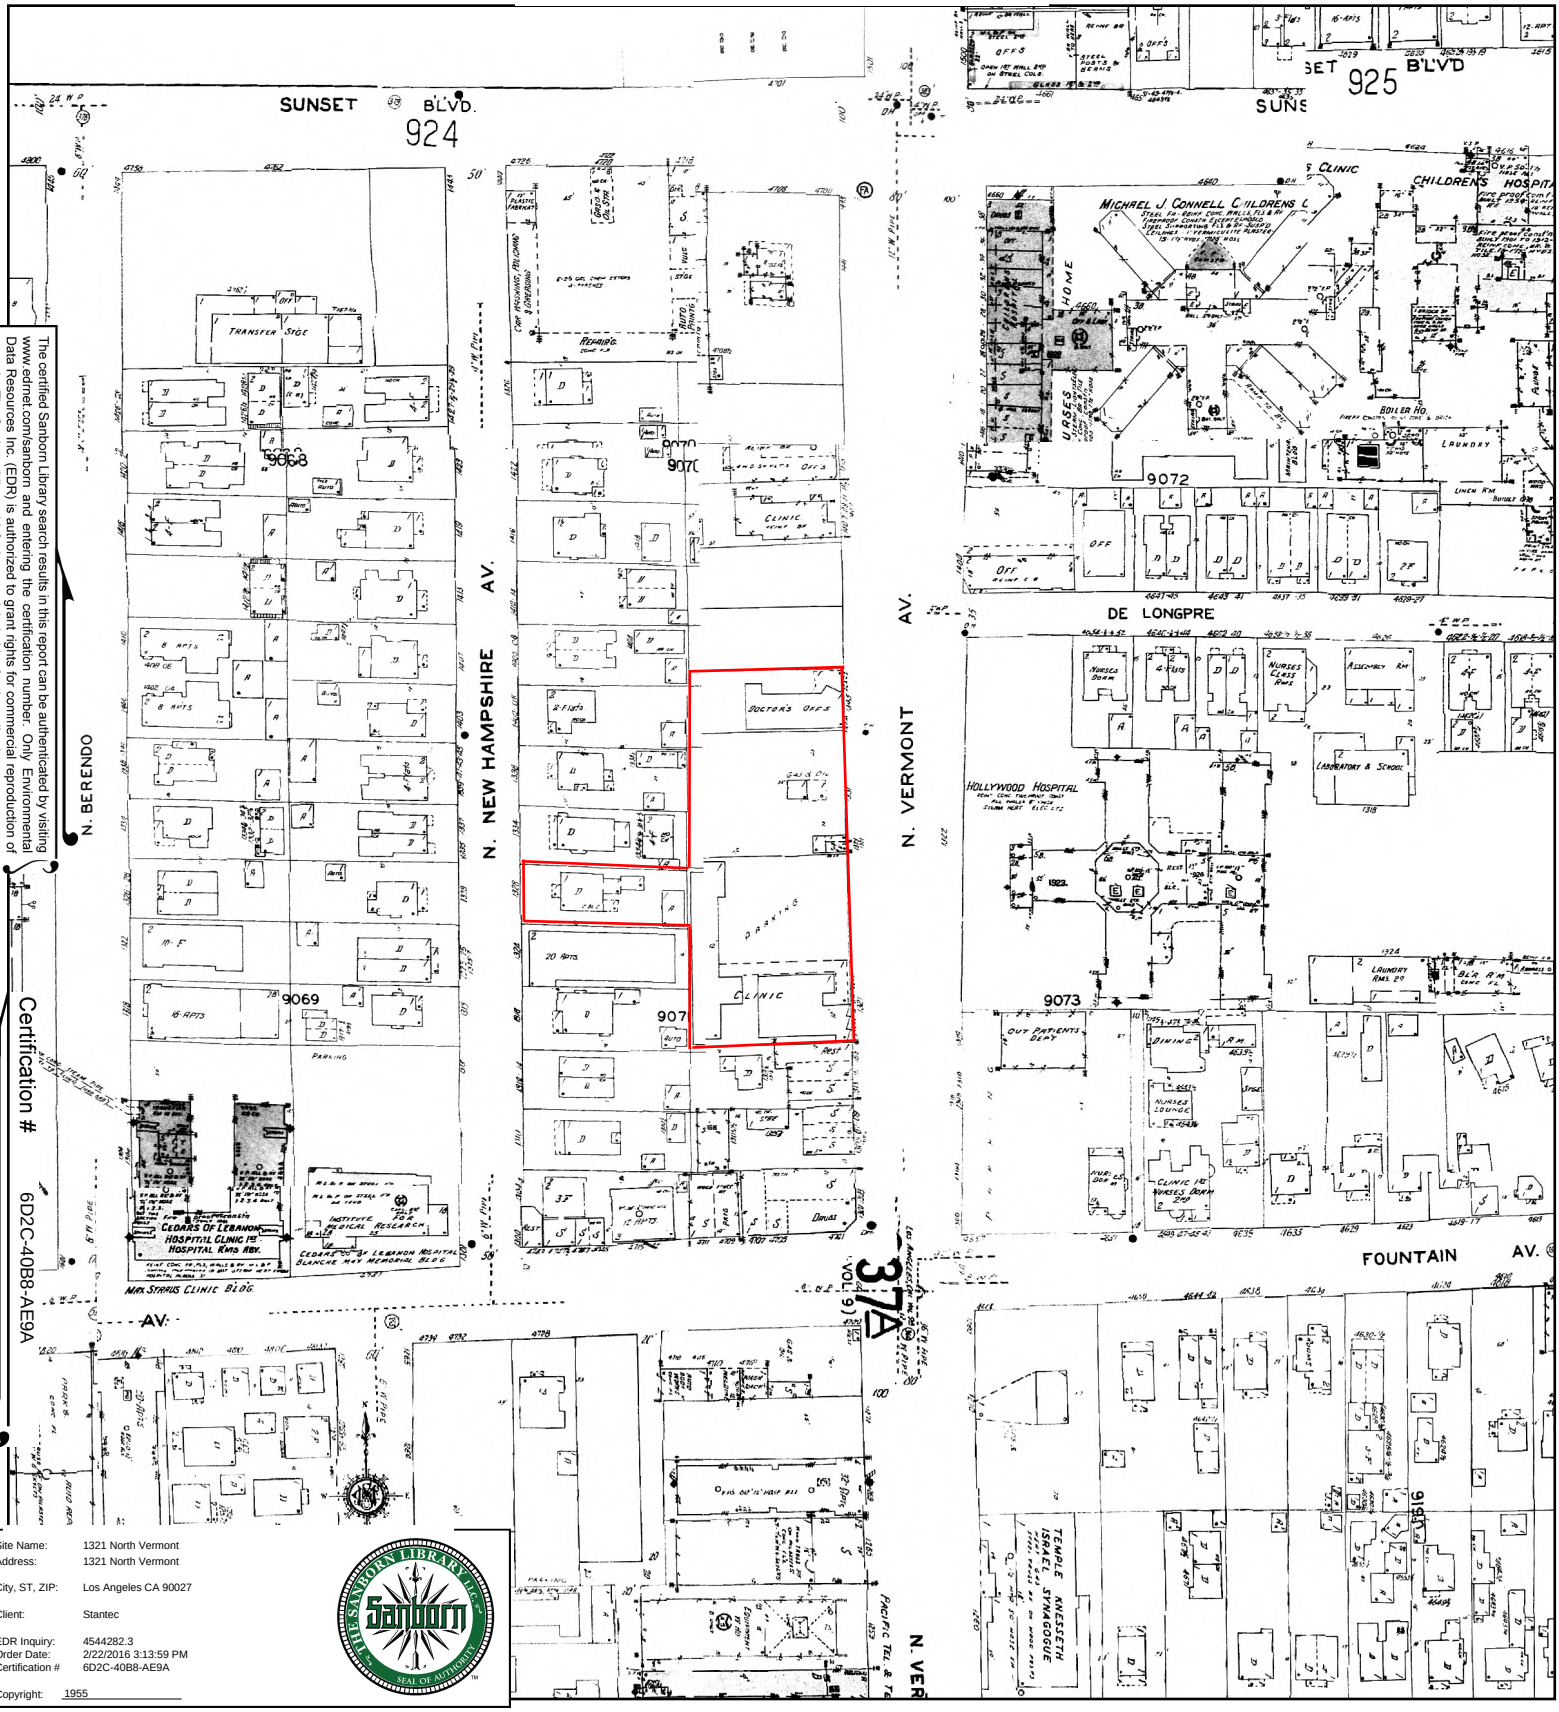

The certified Sanborn Library search results in this report can be authenticated by visiting www.edrnet.com/sanborn and entering the certification number. Only Environmental Data Resources Inc. (EDR) is authorized to grant rights for commercial reproduction of maps by The Sanborn Library LLC, the copyright holder for the collection.


Certification # 6D2C-40B8-AE9A

Site Name:	1321 North Vermont
Address:	1321 North Vermont
City, ST, ZIP:	Los Angeles CA 90027
Client:	Stantec
EDR Inquiry:	4544282.3
Order Date:	2/22/2016 3:13:59 PM
Certification #	6D2C-40B8-AE9A
Copyright:	1955

This Certified Sanborn Map combines the following sheets.
Outlined areas indicate map sheets within the collection.

0 Feet 150 300 600




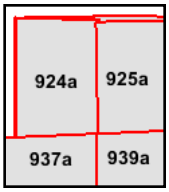

Volume 9A, Sheet 924a
Volume 9A, Sheet 925a
Volume 9A, Sheet 925a
Volume 9A, Sheet 937a
Volume 9A, Sheet 937a
Volume 9A, Sheet 939a
Volume 9A, Sheet 939a
Volume 9A, Sheet 924a

N

1950 Certified Sanborn Map

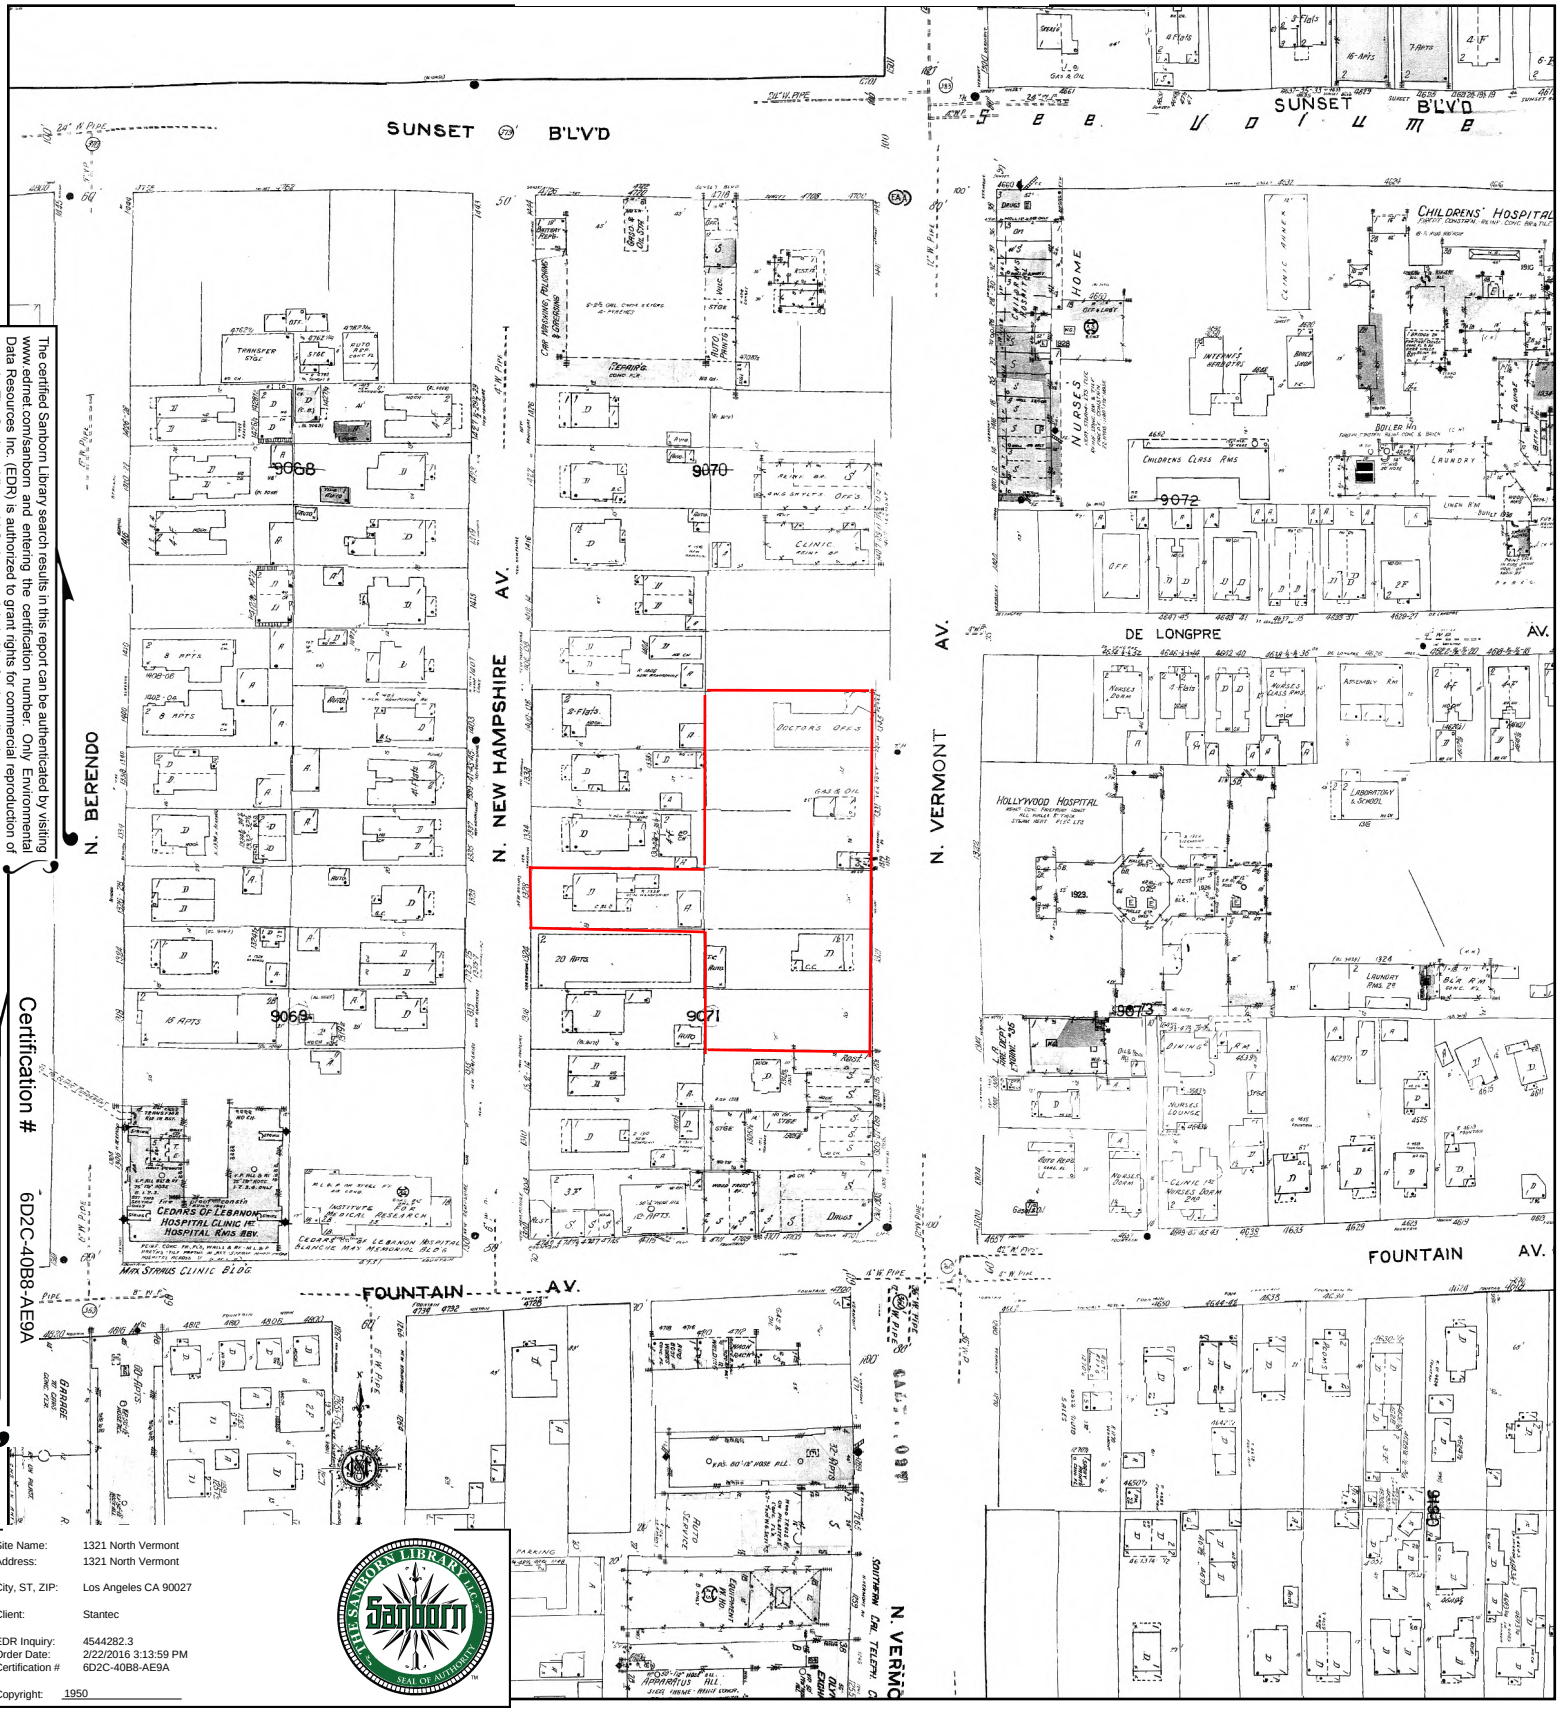


The certified Sanborn Library search results in this report can be authenticated by visiting www.edrnet.com/sanborn and entering the certification number. Only Environmental Data Resources Inc. (EDR) is authorized to grant rights for commercial reproduction of maps by The Sanborn Library LLC, the copyright holder for the collection.

Certification # 6D2C-40B8-AE9A

Site Name:	1321 North Vermont
Address:	1321 North Vermont
City, ST, ZIP:	Los Angeles CA 90027
Client:	Stantec
EDR Inquiry:	4544282.3
Order Date:	2/22/2016 3:13:59 PM
Certification #	6D2C-40B8-AE9A
Copyright:	1950

This Certified Sanborn Map combines the following sheets.
Outlined areas indicate map sheets within the collection.



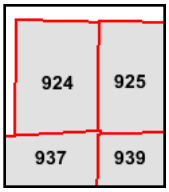


Volume 9, Sheet 924
Volume 9, Sheet 925
Volume 9, Sheet 937
Volume 9, Sheet 939

0 Feet 150 300 600

N

1919 Certified Sanborn Map

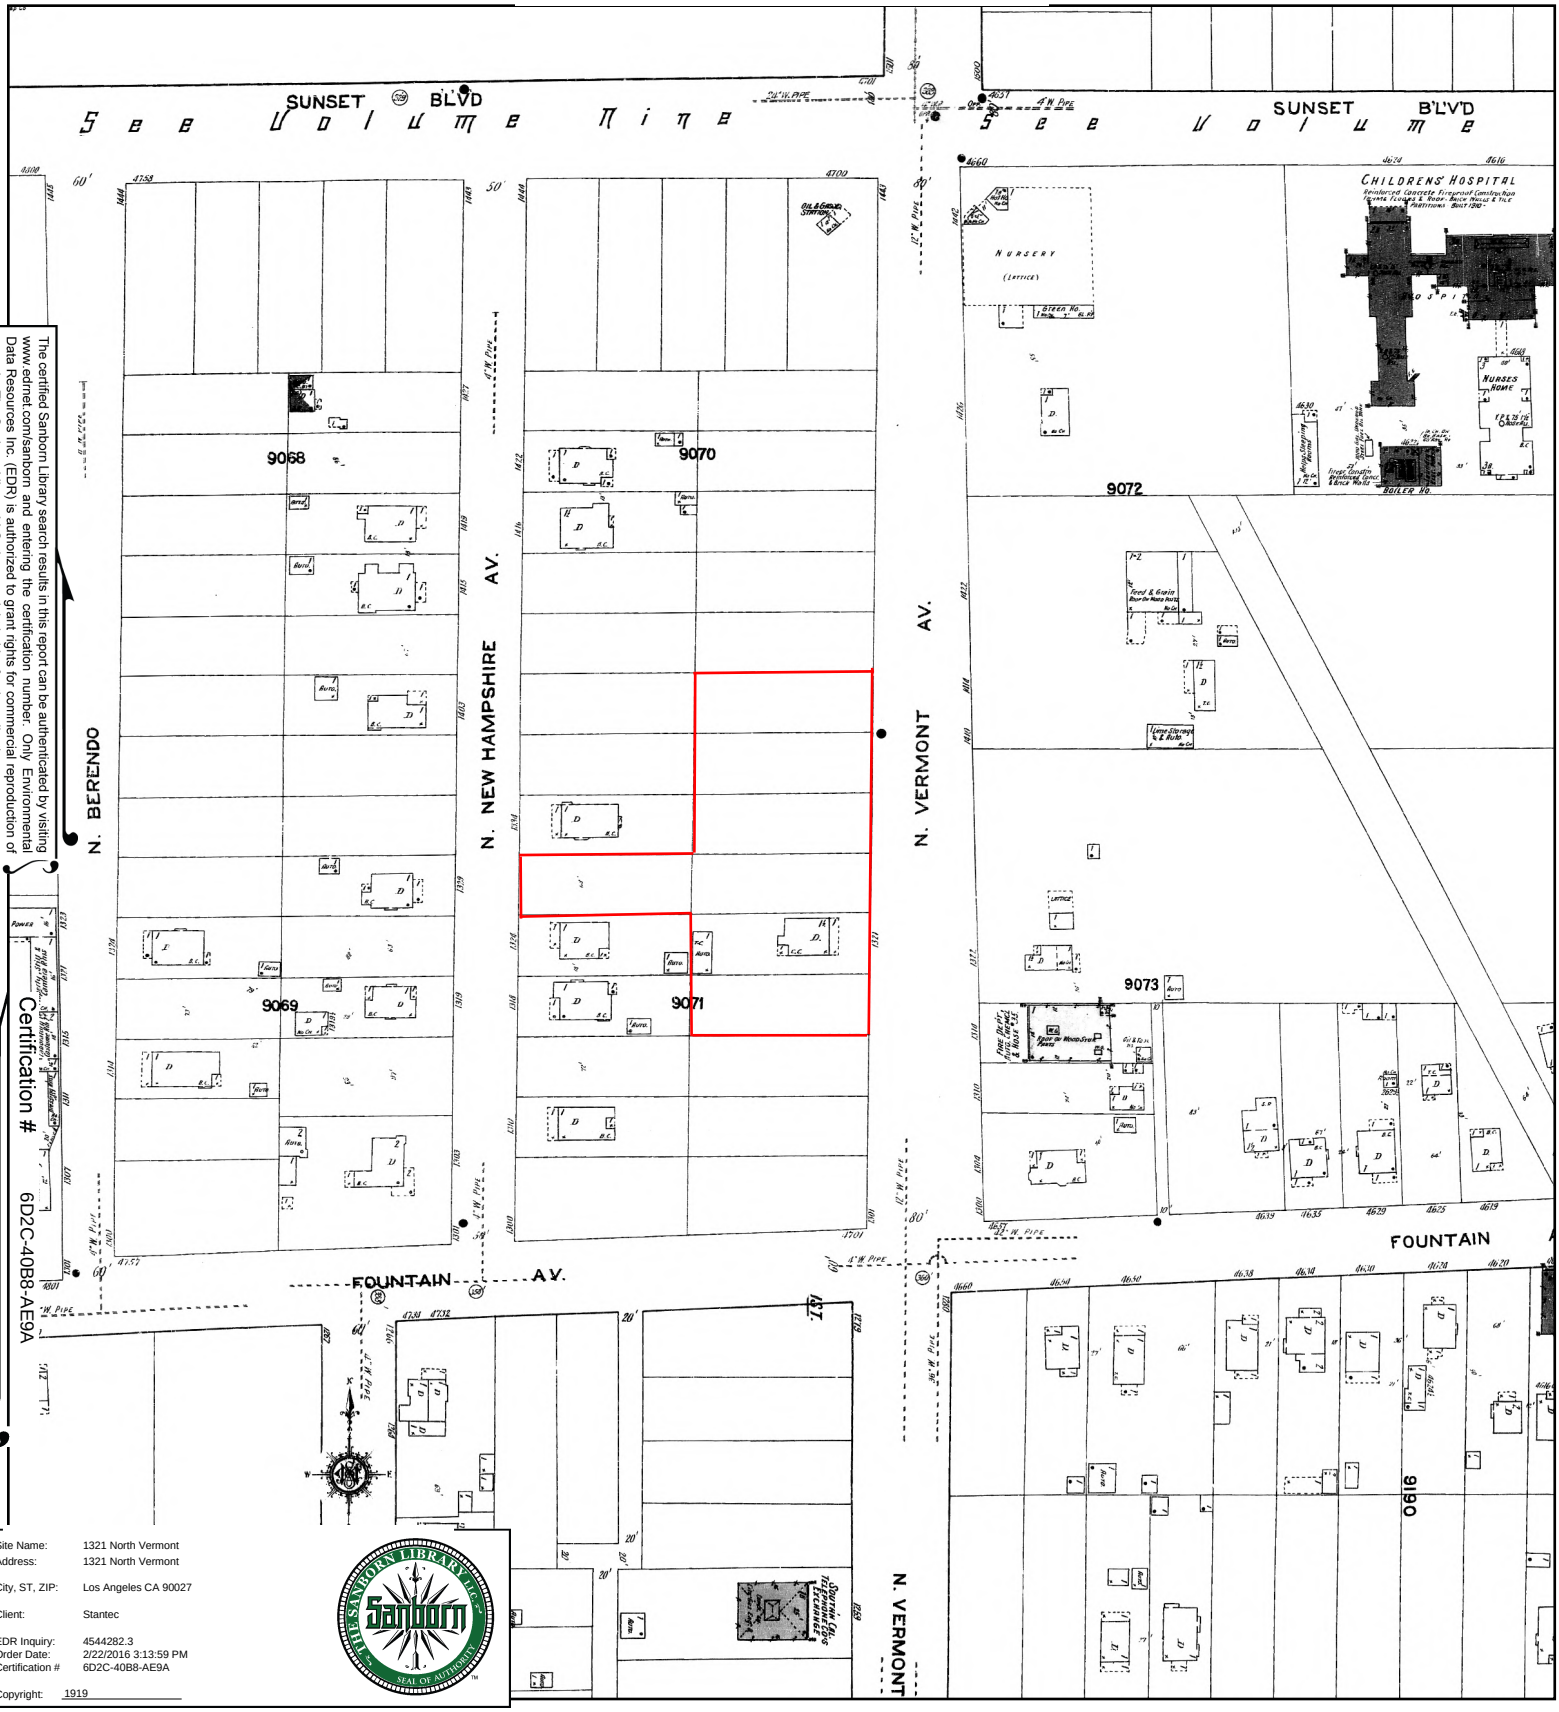


The certified Sanborn Library search results in this report can be authenticated by visiting www.edrnet.com/sanborn and entering the certification number. Only Environmental Data Resources Inc. (EDR) is authorized to grant rights for commercial reproduction of maps by The Sanborn Library LLC, the copyright holder for the collection.

Certification # 6D2C-40B8-AE9A

Site Name:	1321 North Vermont
Address:	1321 North Vermont
City, ST, ZIP:	Los Angeles CA 90027
Client:	Stantec
EDR Inquiry:	4544282.3
Order Date:	2/22/2016 3:13:59 PM
Certification #	6D2C-40B8-AE9A
Copyright:	1919

This Certified Sanborn Map combines the following sheets.
Outlined areas indicate map sheets within the collection.



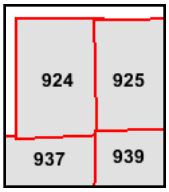

Volume 9, Sheet 937
Volume 9, Sheet 924
Volume 9, Sheet 925
Volume 9, Sheet 939

0 Feet 150 300 600

N

Appendix F
AGENCY RECORDS

COUNTY OF LOS ANGELES
Public Health

CYNTHIA A. HARDING, M.P.H.
Interim Director

JEFFREY D. GUNZENHAUSER, M.D., M.P.H.
Interim Health Officer

Public Health Investigation Administration
LEOLA MERCADEL
Chief, Public Health Investigation

5555 Ferguson Drive, Suite 120-04
Commerce, California 90022
TEL (323) 890-7801 • FAX (323) 728-0217

www.publichealth.lacounty.gov

BOARD OF SUPERVISORS

Hilda Solis
First District

Mark Ridley-Thomas
Second District

Sheila Kuehl
Third District

Don Knabe
Fourth District

Michael D. Antonovich
Fifth District

March 04, 2016

STANTEC Consulting Services
Thomas Szocinski
290 Conejo Ridge Ave
Thousand Oaks, CA 91361

RE: 1321, 1329 & 1345 North Vermont Ave, Los Angeles, CA 90027

I, the undersigned, being the Custodian or the Keeper of Records, certify that a thorough search for the records you requested was carried out under my direction and control.

This search revealed no records.

It should be understood that this does not mean that the records you requested do not exist. It is possible that such records may be misfiled; exist under another spelling, another name, or under another classification. However, with the information furnished to our office, and to the best of our knowledge, no records were located.

If you have any questions regarding your request, please contact our office at (323) 890-7806.

Sincerely,

Robert Flora, Deputy Health Officer
Public Health Investigation

COR ID No.161352

COUNTY OF LOS ANGELES
Public Health

CYNTHIA A. HARDING, M.P.H.
Interim Director

JEFFREY D. GUNZENHAUSER, M.D., M.P.H.
Interim Health Officer

Public Health Investigation Administration
LEOLA MERCADEL
Chief, Public Health Investigation

5555 Ferguson Drive, Suite 120-04
Commerce, California 90022
TEL (323) 890-7801 • FAX (323) 728-0217

www.publichealth.lacounty.gov

BOARD OF SUPERVISORS

Hilda Solis
First District

Mark Ridley-Thomas
Second District

Sheila Kuehl
Third District

Don Knabe
Fourth District

Michael D. Antonovich
Fifth District

March 04, 2016

STANTEC Consulting Services
Thomas Szocinski
290 Conejo Ridge Ave
Thousand Oaks, CA 91361

RE: 1328 North New Hampshire Ave, Los Angeles, CA 90027

I, the undersigned, being the Custodian or the Keeper of Records, certify that a thorough search for the records you requested was carried out under my direction and control.

This search revealed no records.

It should be understood that this does not mean that the records you requested do not exist. It is possible that such records may be misfiled; exist under another spelling, another name, or under another classification. However, with the information furnished to our office, and to the best of our knowledge, no records were located.

If you have any questions regarding your request, please contact our office at (323) 890-7806.

Sincerely,

R A Flora

Robert Flora, Deputy Health Officer
Public Health Investigation

COR ID No.161353

Matthew Rodriquez
Secretary for
Environmental Protection

Department of Toxic Substances Control

Barbara A. Lee, Director
9211 Oakdale Avenue
Chatsworth, California 91311

Edmund G. Brown ***Jr***
Governor

February 25, 2016

Mr. Thomas R. Szocinski
Senior Environmental Scientist
Stantec Consulting
290 Conejo Ridge Avenue
Thousand Oaks, CA 91361

VARIOUS SITES
PR3-022414-02

Dear Mr. Szocinski:

We have received your Public Records Act Request for records from the Department of Toxic Substances Control.

After a thorough review of our files we have found that no such records exist at this office pertaining to the sites/facilities referenced below.

- 1321, 1329 & 1345 North Vermont Avenue, Los Angeles, CA 90027
- 1328 North New Hampshire Avenue, Los Angeles, CA 90027
- APN's: 5543-014-014, -015, 5543-013-009 & 5543-014-003
- 1331 North Vermont Avenue, Los Angeles, CA 90027
- 1637 North Vermont Avenue, Los Angeles, CA 90027
- 2503 Pico Boulevard, Los Angeles, CA 90027

We would like to inform you about Envirostor, a database that provides information and documents on over 5,000 DTSC cleanup sites. EnviroStor can be accessed at: http://www.envirostor.dtsc.ca.gov/public. Also, a computer is available in the Central Files of each DTSC Regional Office for use by community members to view EnviroStor.

Printed on Recycled Paper

If you have any questions, would like further information regarding your request or would like an appointment to visit Chatsworth Central Files, please contact me at (818) 717-6522.

Sincerely,

Glenn Castillo /bh
Regional Records Coordinator

Department of Toxic Substances Control

Matthew Rodriquez
Secretary for
Environmental Protection

Barbara A. Lee, Director
9211 Oakdale Avenue
Chatsworth, California 91311

Edmund G. Brown Jr.
Governor

February 23, 2016

Thomas R. Szocinski
Senior Environmental Scientist
Stantec Consulting Services Inc.
290 Conejo Ridge Ave.
Thousand Oaks, CA 91361

1321, 1329 & 1345 North Vermont Ave., Los Angeles, CA 90027
1528 North New Hampshire Ave., Los Angeles Ca 90027
APNs: 5543-014-014, 5543-014-015, 5543-013-009 & 5543-014-003
1500 North Vermont Ave., Los Angeles, CA 90027
1270 North Vermont Ave., Los Angeles, CA 90029
Del Amo Blvd., between Normandie & Vermont Ave., Los Angeles, CA 90710

PR3-022216-04

Dear Mr. Szocinski:

We have received your Public Records Act Request for records from the Department of Toxic Substances Control.

After a thorough review of our files we have found that no such records exist at this office pertaining to the site/facility referenced above.

We would also like to inform you about Envirostor, a database that provides information and documents on over 5,000 DTSC cleanup sites. Envirostor can be accessed at: http://www.envirostor.dtsc.ca.gov/public. Also, a computer is available in the Central Files of each DTSC Regional Office for use by community members to view Envirostor.

If you have any questions or would like further information regarding your request, please contact me at (818) 717-6522.

Sincerely,

Glenn Castillo/rh
Regional Records Coordinator

Printed on Recycled Paper

Department of Toxic Substances Control

Barbara A. Lee, Director
5796 Corporate Avenue
Cypress, California 90630

Matthew Rodriquez
Secretary for
Environmental Protection

Edmund G. Brown Jr.
Governor

March 1, 2016

Thomas Szocinski
STANTEC CONSULTING SERVICES INC
290 Conejo Ridge Avenue
Thousand Oaks, CA 91361

VARIOUS
PR4-022316-2

Dear Mr. Szocinski:

The Department of Toxic Substances Control has received your letter to review records under the Public Records Act.

After a thorough review of our files we have found that no such records exist at this office pertaining to the site/facility referenced above.

We would like to inform you about EnviroStor, a database that provides information and documents on over 5,000 DTSC cleanup sites. EnviroStor can be accesses at: http://www.envirostor.dtsc.ca.gov/public. Also, a computer is available at each DTSC Regional File Room Office for use by community members to view EnviroStor.

If you have any questions or would like further information regarding your request, please contact me at (714) 484-5337.

Sincerely,

Julie Johnson
Julie Johnson
Regional Records Coordinator

Printed on Recycled Paper

DEPARTMENT OF BUILDING AND SAFETY

February 29, 2016

Document Report

Documents

Document Number(s)

1952LA29816

Record Description

Record ID: 8564036
Doc Type: PERMIT ADDRESS CHANGE
Sub Type: BUILDING
Doc Date: 04/29/1952
Status: None
Doc Version: None
AKA Address: None
Project Name: None
Disaster ID: None
Subject: None
Product Name: None
Manufacturer's Name: None
Expired Date: None
Receipt Number: None
Case Number: None
Scan Number: None
Dwelling Units: None
Comments: FROM: 1317 N. VERMONT AVE.
TO: 1321 N. VERMONT AVE.

Property Address(es)

1321 N VERMONT AVE 90027-0000

Legal Description(s)

Tract: SMITH'S PROSPECT TERRACE TRACT
Block: Lot: 57 Arb:
Map Reference:M B 7-52 Modifier :FR

PIN(s)

147B197 972

Assessor Number(s)

5543-014-014

Council District(s)

13

ELECT. DIV.
P[illegible] not req'd.
[illegible] not req'd.
[illegible] not" permit
P[illegible] Mat

3

APPLICATION TO ALTER, REPAIR, or DEMOLISH AND FOR A Certificate of Occupancy

Form B-3
CITY OF LOS ANGELES
DEPARTMENT OF BUILDING AND SAFETY
BUILDING DIVISION

Lot No. LOTS 56, 57 & 58

Tract SMITH'S PROSPECT TERRACE

Location of Building 1317 N. VERMONT AVE. (House Number and Street)

Between what cross streets? SUNSET BLVD & FOUNTAIN AVE.

Approved by City Engineer _____ Deputy.

USE INK OR INDELIBLE PENCIL

1. Present use of building MEDICAL OFFICES Families — Rooms — (Store, Dwelling, Apartment House, Hotel or other purpose)
2. State how long building has been used for present occupancy 20 YRS.
3. Use of building AFTER alteration or moving MEDICAL OFFICES Families — Rooms —
4. Owner REA INVESTMENT CO. (Print Name) Phone DU. 2-2277
5. Owner's Address 3725 WILSHIRE BLVD. P. O. LOS ANGELES, CAL.
6. Certificated Architect STEWART S. GRANGER State License No. C-878 Phone DU-2-3628
7. Licensed Engineer _____ State License No. _____ Phone _____
8. Contractor J. B. SCHMOLCE State License No. 76750 Phone RE. 2-6198
9. Contractor's Address 3306 W. VENICE BLVD.
10. VALUATION OF PROPOSED WORK (Including all labor and material and all permanent lighting, heating, ventilating, water supply, plumbing, fire sprinkler, electrical wiring and elevator equipment therein or thereon.) $ 15,000.00
11. State how many buildings NOW on lot and give use of each. (THREE) 1 OFF BLDG. & (IRON GARAGE) TO BE REMOVED (Store, Dwelling, Apartment House, Hotel or other purpose) SEE PLOT.
12. Size of existing building 50 x 60 Number of stories high 1 Height to highest point 18'-0"
13. Material Exterior Walls WOOD. (Wood, Steel or Masonry) Exterior framework WOOD. (Wood or Steel)
14. Describe briefly all proposed construction and work:

ADD'N OF 3 ROOMS AT FRONT, ALTERATION OF INTERIOR PARTITIONS, HEATING SYSTEM, ELECTRICAL & PLUMBING ALTERATIONS.

NEW CONSTRUCTION

15. Size of Addition 12 x 37 Size of Lot 150 x 130 Number of Stories when complete 1
16. Footing: Width 18" Depth in Ground 12" Width of Wall 8" Size of Floor Joists 2 x 8
17. Size of Studs 2 x 4 Material of Floor WOOD. Size of Rafters 2 x 6 Type of Roofing COMP.

I hereby certify that to the best of my knowledge and belief the above application is correct and that this building or construction work will comply with all laws, and that in the doing of the work authorized thereby I will not employ any person in violation of the Labor Code of the State of California relating to Workmen's Compensation Insurance.

Sign here _____ A.I.A. (Owner or Authorized Agent)

DISTRICT OFFICE _____ By ARCHITECT.

FOR DEPARTMENT USE ONLY

PLAN CHECKING		OCCUPANCY SURVEY	
Valuation $ 15000		Area of Bldg. ____ Sq. Ft.	Investigation Fee $ ____
Fee $ 25		Fee $ ____	Cert. of Occupancy Fee $ ____
			Bldg. Permit Fee $ 48.00
			Total $ 48.00

TYPE V	Maximum No. Occupants ADD 4	Inside Lot / Corner Lot	Key Lot / Corner Lot Keyed	Lot Size 150 x 130	____ Ft. rear alley / Ft. side alley	Clerk [illegible]
GROUP G-1	Plans and Specifications checked [illegible]	Zone C-2	Fire District No. 2	District Map No. 46 43		
For Plans See	Correction Verified [illegible]	Bldg. Line ____ Ft.	Street Widening ____ Ft.	Application checked and approved APR 9 1952 [illegible] Clerk		
Filed with	Plans, Specifications and [illegible] rechecked and approved. [illegible]	Continuous Inspection None	SPRINKLER Specified—Required Valuation Included Yes— —No	Inspector [illegible]		

Note K-H to W&T

DO NOT WRITE BELOW THIS LINE

TYPE OF RECEIPT	DATE ISSUED	TRACER NO. (M)	RECEIPT NO.	CODE	FEE PAID
Plan Checking	APR -9 52		[illegible]		
Supplemental Plan Checking					
Building Permit	APR 29 52		LA29816		

TYPE ISSUED | TRACER NO. (M) | RECEIPT NO. | CODE | FEE PAID

Certificate of Occupancy Number

APPROVED FOR DRIVEWAYS 253 APR 9 1952
No new driveways to be built.

B-88--2M--3-49

CITY OF LOS ANGELES
DEPARTMENT OF BUILDING AND SAFETY

Los Angeles, Calif., May 7, 1952

MR. G. E. MORRIS,
Superintendent of Building,
Los Angeles, Calif.

Dear Sir:

I hereby respectfully request the change of address on

Building Permit No. LA 29816 Issued April 29/52

From 1317 No Vermont Ave

To 1321 No Vermont Ave

for the following reasons:

( ) Change from one street to another street for corner lot.

( ) Change because of error on part of some city department.

NOTE: Change of address not permitted where the new address is on a lot different from that shown in the legal description on the building permit application.

Respectfully,

.....
Owner, Contractor or Authorized Agent

Address.....

Checked by

.....
Clerk.

Approved by

.....
Chief Clerk.

Daugherty
Rm 505

5/8/52

5-8-52 M.C.

DEPARTMENT OF BUILDING AND SAFETY

February 29, 2016

Document Report

Documents

Document Number(s)

AF 951094505

Record Description

Record ID: 6084960
Doc Type: AFFIDAVIT
Sub Type: PARKING
Doc Date: 07/07/1995
Status: None
Doc Version: None
AKA Address: None
Project Name: None
Disaster ID: None
Subject: None
Product Name: None
Manufacturer's Name: None
Expired Date: None
Receipt Number: None
Case Number: None
Scan Number: None
Dwelling Units: None
Comments: *LOT 59-60 INCLUSIVE. BLDG LOCATED AT MP 7 52A LOT 61 & A PORTION OF 62, 1345 VERMONT AV N HAS PKG LOCATED AT MP 7 52A LOTS 59-60, 1329 VERMONT AV N.

Property Address(es)

1329 N VERMONT AVE

Legal Description(s)

Tract: MP 7 52A
Block: Lot: Arb:
Map Reference: Modifier:

PIN(s)

147B197 933

Assessor Number(s)

5543-014-015

Bldg. Form 8

USE INK OR INDELIBLE PENCIL

3

CITY OF LOS ANGELES

DEPARTMENT OF BUILDING AND SAFETY

BUILDING DIVISION

Application to Alter, Repair, Move or Demolish

To the Board of Building and Safety Commissioners of the City of Los Angeles:

Application is hereby made to the Board of Building and Safety Commissioners of the City of Los Angeles, through the office of the Superintendent of Building, for a building permit in accordance with the description and for the purpose hereinafter set forth. This application is made subject to the following conditions, which are hereby agreed to by the undersigned applicant and which shall be deemed conditions entering into the exercise of the permit:

First: That the permit does not grant any right or privilege to erect any building or other structure therein described, or any portion thereof, upon any street, alley or other public place or portion thereof.

Second: That the permit does not grant any right or privilege to use any building or other structure therein described, or any portion thereof, for any purpose that is, or may hereafter be prohibited by ordinance of the City of Los Angeles.

Third: That the granting of the permit does not affect or prejudice any claim of title to, or right of possession in, the property described in such permit.

REMOVED FROM	REMOVED TO
Lot.....	Lot.....
.....	.....
Tract.....	Tract.....

Present location of building } 1329 No Vermont
(House Number and Street)

New location of building } .....
(House Number and Street)

Between what cross streets } .....

Approved by City Engineer.

.....
Deputy.

1. Purpose of PRESENT building FLOWER SHOP Families..... Rooms.....
(Store, Residence, Apartment House, Hotel, or any other purpose)
2. Use of building AFTER alteration or moving Same Families..... Rooms.....
3. Owner (Print Name) LESLIE HARRIS & JAS HICKS Phone VE2710
4. Owner's Address 3112 43rd ST.
5. Certificated Architect..... State License No..... Phone.....
6. Licensed Engineer..... State License No..... Phone.....
7. Contractor ..... State License No..... Phone.....
8. Contractor's Address.....
9. VALUATION OF PROPOSED WORK (Including all labor and material and all permanent lighting, heating, ventilating, water supply, plumbing, fire sprinkler, electrical wiring and/or elevator equipment therein or thereon.) $ 150.00
10. State how many buildings NOW on lot and give use of each. ONE
(Residence, Hotel, Apartment House, or any other purpose)
11. Size of existing building 15' x 29 Number of stories high ONE Height to highest point 10'5"
12. Class of building [illegible] Material of existing walls BRICK + Wood Exterior framework WOOD + BRICK
(Wood or Steel)

Describe briefly and fully all proposed construction and work:

EXTENSION STORE ROOM REAREND
2x4' STD + PLASTER CONCRETE BASE

Fill in Application on other Side and Sign Statement (OVER)

FOR DEPARTMENT USE ONLY

PERMIT NO. 1368	Plans and Specifications checked	Zone C	Fire District No. 3
	Corrections verified	Bldg. Line 20 Ft.	Street Widening Ft.
PLANS Rec'd 1/12/39	Plans, Specifications and Applications rechecked and approved	Application checked and approved 1/12/39 Clerk	SPRINKLER Required Valuation Included / Specified Yes—No
	For Plans See	Filed with	

Fee 2.00

Stamp here when Permit is Issued

JAN 12 1939

Inspector

PLANS, SPECIFICATIONS, and other data must be filed if required.

NEW CONSTRUCTION

Size of Addition 6' x 13' Size of Lot 50' x 130' Number of Stories when complete ONE

Material of Foundation CONCRETE Width of Footing 8" Depth of footing below ground 12"

Width Foundation Wall 8" Size of Redwood Sill 2' x 6" Material Exterior Walls .....

Size of Exterior Studs ..... x ..... Size of Interior Bearing Studs 2' x 4"

Joists: First Floor ..... x ..... Second Floor ..... x ..... Rafters ..... x ..... Roofing Material .....

I have carefully examined and read both sides of this completed Application and know the same is true and correct and hereby certify and agree, if a Permit is issued, that all the provisions of the Building Ordinances and State Laws will be complied with whether herein specified or not; also certify that plans and specifications, if required to be filed, will conform to all of the provisions of the Building Ordinances and State laws.

Sign Here James Hicks
(Owner or Authorized Agent)

By .....

FOR DEPARTMENT USE ONLY

Application	Fire District R-1	Bldg. Line	Termite Inspection .....
Construction	Zoning	Street Widening	Forced Draft Ventil .....

(1)
REINFORCED CONCRETE

Barrels of Cement .....

Tons of Reinforcing Steel .....

(2)
The building (and, or, addition) referred to in this Application is, or will be when moved, more than 100 feet from

..... Street

Sign Here .....
(Owner or Authorized Agent)

(3)
No required windows will be obstructed.

Sign Here .....
(Owner or Authorized Agent)

(4)
There will be an unobstructed passageway at least ten (10) feet wide, extending from any dwelling on lot to a Public Street or Public Alley at least 10 feet in width.

Sign Here .....
(Owner or Authorized Agent)

REMARKS: .....

I hereby certify that there is no general contractor for this building or work.

(Signed) James Hicks

All Applications Must be Filled Out by Applicant

PLANS AND SPECIFICATIONS and other data must also be filed

Bldg Form 1

BUILDING DIVISION

1 DEPARTMENT OF BUILDING AND SAFETY

Application for the Erection of Buildings

CLASS "A"—"B"—"C"

To the Board of Building and Safety Commissioners of the City of Los Angeles:

Application is hereby made to the Board of Building and Safety Commissioners of the City of Los Angeles, through the office of the Superintendent of Building, for a building permit in accordance with the description and for the purpose hereinafter set forth. This application is made subject to the following conditions, which are hereby agreed to by the undersigned applicant and which shall be deemed conditions entering into the exercise of the permit:

First: That the permit does not grant any right or privilege to erect any building or other structure therein described, or any portion thereof, upon any street, alley, or other public place or portion thereof.

Second: That the permit does not grant any right or privilege to use any building or other structure therein described, or any portion thereof, for any purpose that is, or may hereafter be prohibited by ordinance of the City of Los Angeles.

Third: That the granting of the permit does not affect or prejudice any claim of title to, or right of possession in, the property described in such permit.

TAKE TO ROOM No. 6 REAR OF NORTH ANNEX 1st Floor

CITY CLERK PLEASE VERIFY

TAKE TO FIRST FLOOR 242 SO. BROADWAY

ENGINEER PLEASE VERIFY

Lot No. 59 ½ Block .....
(Description of Property)

Smiths Burbank Tract

District No. 30 M. B. Page 11 F. B. Page .....

No. 1331 ½ No. Vermont Ave. Street
(Location of Job)

Bet. Sunset & Fountain

O. K. City Clerk By ..... Deputy

O. K. City Engineer By ..... Deputy

(USE INK OR INDELIBLE PENCIL)

1. Purpose of Building Loft & Banks No. of Rooms 1 No. of Families ~~1~~ 2
2. Owner's name Elais Mlais Phone .....
3. Owner's address 338 N. Westmoreland Ave L. A. .....
4. Architect's name Same Phone .....
5. Contractor's name Same Phone .....
6. Contractor's address .....
7. TOTAL VALUATION OF BUILDING {Including Plumbing, Gas Fitting, Sewers, Cesspools, Elevators, Painting, Finishing, all Labor, etc.} $ 225.00
8. Any other building or permit for a building on lot at present? Yes How used? Gas Station
9. Size of proposed building 17'-6" x 9'-6" Size of lot ..... x ..... feet
10. Number of stories in height 1 one Height to highest point 8'-0"
11. Material of foundation Concrete Character of soil .....
12. Material of exterior walls Brick .....
13. Material of interior construction .....
14. Material of floors Cement .....
15. Material of roof Wood .....

What Zone Is Property In? C

I have carefully examined and read the above application and know the same is true and correct, and hereby certify and agree, if a permit is issued, that all of the provisions of the Building Ordinances will be complied with, whether herein specified or not; also certify that plans and specifications herewith filed conform to all of the provisions of the Building Ordinances and State Laws.

OVER

2/15/28 10 45 (Sign Here) Elais Mlais
(Owner or Authorized Agent.)

FOR DEPARTMENT USE ONLY

PERMIT NO.	Plans and Specifications checked and found to conform to Ordinances, State Laws, etc.	Application checked and found O. K.	Stamp here when permit is issued
5165	Plan Examiner	2/21/28 Clerk	ISSUED FEB 21 1928 LOS ANGELES

STREET WIDENING

20 ft 15 ft

L.O.B. Pickett 70

3

405

FOR DEPARTMENT USE ONLY

APPLICATION	O. K.
CONSTRUCTION	O. K.
ZONING	O. K.
SET-BACK LINE	O. K.
ORD. 33761 (N. S.)	O. K.
FIRE DISTRICT	O. K.

REMARKS

2/22/28 Lot 7 being condemned to widen Vermont. This Bldg will be set back 7 feet to conform with above.

Lathing and Plastering Ordinance will be compiled with

Owner or Authorized Agent Thomas Iparcusis

Appendix G
INTERVIEW FORMS

N/A

Phase II Environmental Site Assessment Report

1321, 1329, 1345 North Vermont Ave,
1328 North New Hampshire Ave
Los Angeles, CA 90027



Ms. Teresa Wolfe
Sr. Corporate Real Estate Manager
SCAL
Kaiser Foundation Health Plan, Inc.
393 Walnut Street, 4th Floor
Pasadena, California 91188

Prepared by:
Stantec Consulting Services Inc.
290 Conejo Ridge Avenue
Thousand Oaks, CA 91361

Stantec Project Number: 185803633

April 19, 2016

Sign-off Sheet

This document entitled Phase II Environmental Site Assessment Report was prepared by Stantec Consulting Services Inc. ("Stantec") for the account of Kaiser Foundation Health Plan Inc. (the "Client"). Any reliance on this document by any third party is strictly prohibited. The material in it reflects Stantec's professional judgment in light of the scope, schedule and other limitations stated in the document and in the contract between Stantec and the Client. The opinions in the document are based on conditions and information existing at the time the document was published and do not take into account any subsequent changes. In preparing the document, Stantec did not verify information supplied to it by others. Any use which a third party makes of this document is the responsibility of such third party. Such third party agrees that Stantec shall not be responsible for costs or damages of any kind, if any, suffered by it or any other third party as a result of decisions made or actions taken based on this document.

Author _____
(signature)

Kai Pavel
Geologic Associate

I declare that, to the best of my professional knowledge and belief, I meet the definition of Environmental Professional as defined in § 312.10 of 40 CFR 312. I have the specific qualifications based on education, training, and experience to assess a property of the nature, history, and setting of the Property. I have developed and performed all the appropriate inquiries in conformance with the standards and practices set forth in 40 CFR Part 312.

Quality Reviewer _____
(signature)

Thomas R. Szocinski, CEP
Senior Environmental Scientist

Approved by _____
(signature)

Steven Brady, C.E.G., C.HG.,
Senior Principal

Table of Contents

1.0 INTRODUCTION 7

2.0 SITE BACKGROUND 8
2.1 SITE LOCATION & FACILITY DESCRIPTION 8
2.2 PRIOR ENVIRONMENTAL STUDIES 8

3.0 GEOLOGY/HYDROGEOLOGY 9

4.0 SCOPE OF WORK 10
4.1 PRE-FIELD ACTIVITIES 10
4.1.1 Health & Safety Plan 10
4.1.2 Permitting & Utility Clearance 10
4.2 GEOPHYSICAL SURVEY 10
4.3 SOIL BORING ADVANCEMENT AND SOIL VAPOR PROBE INSTALLATION 10
4.3.1 Soil Sampling 11
4.3.2 Soil Sample Analyses 11
4.3.3 Soil Sample Results 11
4.3.4 Soil Vapor Probe Installation 12
4.3.5 Soil Vapor Sampling 12
4.3.6 Soil Vapor Sample Analyses 12
4.3.7 Soil Vapor Sample Results 12
4.4 WASTE HANDLING & STORAGE 13

5.0 CONCLUSIONS & RECOMMENDATIONS 13

6.0 LIMITATIONS & CERTIFICATION 14

7.0 REFERENCES 15

LIST OF FIGURES

Figure 1 Site Location Map
Figure 2 Site Plan Showing Locations of Soil Vapor Probes and Soil Borings

LIST OF TABLES

Table 1 Soil Analytical Data – Volatile Organic Compounds
Table 2 Soil Analytical Data – Metals
Table 3 Soil Vapor Analytical Data - Volatile Organic Compounds
Table 4 Background Metals Concentrations

LIST OF ATTACHMENTS

Attachment A Soil Boring Logs
Attachment B Los Angeles County Department of Environmental Health Permit
Attachment C Certified Analytical Laboratory Reports – Soil (mg/kg)
Attachment D Certified Analytical Laboratory Reports – Soil Vapor (µg/l)

PHASE II ENVIRONMENTAL SITE ASSESSMENT REPORT

N. Vermont and N. New Hampshire, Los Angeles, California
April 19, 2016

EXECUTIVE SUMMARY

On behalf of Kaiser Foundation Health Plan Inc. (Kaiser), Stantec Consulting Services Inc. (Stantec) is pleased to submit this report documenting the results of the expedited Phase II Environmental Site Assessment (ESA) activities conducted on the property, consisting of 1321, 1329, 1345 North Vermont Avenue, and 1328 North New Hampshire Avenue, Los Angeles, California (the "Property", Figure 1). Stantec recommended this investigation of subsurface conditions at the Property in response to Stantec's Phase I ESA, dated March 11, 2016. The referenced Phase I ESA revealed Recognized Environmental Conditions (RECs) in connection with the Property, including historical gasoline/fueling operations on the Property and historical dry cleaning operations on adjoining properties.

To investigate subsurface conditions for the presence of contaminants that may have resulted from historical activities on the Property 1) a geophysical survey was conducted to identify the presence of underground storage tanks (USTs), 2) 10 soil borings were advanced, 3) four soil vapor monitoring wells were installed, and 4) soil and soil vapor samples were collected and submitted to a fixed based laboratory for chemical analysis. Further detail associated with the assessment is detailed below.

Geophysical Survey

A geophysical survey was conducted for the purpose of utility clearance at all proposed boring locations, as well as to verify the presence of one or more USTs and former gas station-related underground structures at the street address 1329 North Vermont. A reinforced concrete underground structure, measuring approximately 6 feet by 25 feet, was identified in the drive way of 1329 North Vermont Avenue (Figure 2). Shallow underground piping was detected which was likely related to former gas station activities at the referenced Property. No USTs were identified during this investigation.

Soil Assessment

A total of 10 soil borings were advances to a maximum depth of 40 feet below ground surface (bgs); three borings were located at 1321 North Vermont Avenue; five borings were located at the street address 1329 North Vermont Avenue (former gas station); and two borings were located on the northern-most address of 1345 North Vermont Avenue.

14 soil samples were collected at depths ranging from 17 to 40 feet bgs, and analyzed for volatile organic compounds (VOCs), gasoline range organics (GRO), diesel range organics (DRO), and for metals.

GRO was detected in four samples at concentrations up to 350 milligrams per kilogram (mg/kg), which exceeds the USEPA's Regional Screening Levels (RSLs) for residential use properties of 82 mg/kg.

DRO concentrations ranging from 5.9 mg/kg to 83 mg/kg were detected in six of the fourteen samples; which were all below the USEPA's RSLs of 110 mg/kg for residential use and 600 mg/kg for commercial use.

Low concentrations of benzene, 4-Isopropyltoluene, ethylbenzene, Isopropylbenzene, xylenes, n-Butylbenzene, n-Propylbenzene, and sec-Butylbenzene are indicative of operations pertaining to the former or current presence of gasoline and diesel or related substances.

Arsenic was detected in all soil samples at concentrations exceeding the USEPA RSLs for residential use properties of 0.67 mg/kg, four arsenic soil concentrations exceeded the

commercial use RSLs of 3.0 mg/kg. Chromium was detected in all samples above USEPA commercial RSLs of 6.3 mg/kg (maximum of 26 mg/kg). A comparison of the arsenic and chromium concentrations detected at the Property with California background metal concentrations (Table4), indicates that concentrations are within the typically occurring background range.

All other detected metals are considered to be within the typical range for Southern California soil and are not present at concentrations exceeding the USEPA RSLs established for either residential or industrial use.

Groundwater was not encountered during this phase of investigation.

Soil Vapor Assessment

A total of four soil vapor probes were installed at three locations; one dual-nested vapor probe (SV-2) was installed on the property of the former gas station (1329 North Vermont Avenue); the remaining two soil vapor probes (SV-1 and SV-3) were installed on the northern and southern properties, respectively.

Soil vapor samples were analyzed for VOCs. Benzene was detected in soil vapor samples at concentrations up to 2.1 µg/l, which is above the Office of Environmental Health Hazard Assessment (OEHHA) residential screening level of 0.036 microgram per liter (µg/l); and OEHHA's commercial screening level for benzene (0.12 µg/l).

Recommendations

GRO was identified in soil at concentrations exceeding USEPA RSLs. Benzene was identified in soil vapor above the OEHHA Vapor Intrusion Screening Level. Based on the GRO and benzene levels identified, proper soil management will need to be conducted during redevelopment activities and the potential for vapor intrusion exists.

Arsenic and chromium were also identified in soils above their respective screening levels, both for residential and commercial uses; however, a comparison of the arsenic and chromium concentrations detected at the Property with California background metal concentrations (Table4), indicates that concentrations are within the typically occurring background range.

The geophysical survey did not identify the presence of any USTs at the Property; however, this was a limited assessment and based on the historical use of the Property, any future redevelopment of the Property should include the possibility of encountering/assessing USTs, piping, dispensers, and/or any other UST system component.

Therefore, based on the results of this investigation, Stantec recommends the following:

1) Contamination and risk of exposure (volatilization to indoor air) was identified at the Property, as well as, potential risk of offsite impacts. The Phase II ESA was limited; therefore, additional assessment is recommended to further evaluate the impacts and the overall vapor intrusion risk at the Property. This further investigation will provide additional data to determine if remediation or mitigation is necessary.
2) Preparation of a Soil Management Plan (SMP) for the Property prior to excavation and redevelopment activities, the purpose of the SMP is to provide guidance to project management, site management, and field personnel on the identification and management of soil (both impacted and clean), and construction debris during excavation, grading, and construction activities to be completed at the Property. This SMP should include information associated with the possibility of

encountering/assessment USTs, piping, dispensers, and/or any other UST system component; and

3) A noise and vibration study is recommended to identify potential noise and vibration mitigation measures (if necessary), dependent on the end use of the Property and equipment to be used at the Property.

1.0 INTRODUCTION

On behalf of Kaiser Foundation Health Plan Inc. (Kaiser), Stantec Consulting Services Inc. (Stantec) is pleased to submit this report documenting the results of the expedited Phase II Environmental Site Assessment (ESA) activities conducted on the property, consisting of 1321, 1329, 1345 North Vermont Avenue, and 1328 North New Hampshire Avenue, Los Angeles, California (the "Property", Figure 1). Stantec recommended this investigation of subsurface conditions at the Property in response to Stantec's Phase I ESA, dated March 11, 2016. This assessment revealed Recognized Environmental Conditions (RECs) in connection with the Property, including historical gasoline/fueling operations on the Property and historical dry cleaning operations on adjoining properties.

To investigate subsurface conditions for the presence of contaminants that may have resulted from historical activities on the Property the following activities were conducted: 1) a limited geophysical survey to identify the presence of USTs, 2) advancement of 10 soil borings, 3) installation of four soil vapor monitoring wells, 4) collection and submittal of soil and soil vapor samples to a fixed based laboratory for chemical analysis, and 5) review and interpretation of the assessment findings with documentation and recommendations within this report.

2.0 SITE BACKGROUND

2.1 SITE LOCATION & FACILITY DESCRIPTION

The Property consists of four parcels identified as Assessor's Parcel Number (APN) 5543-014-014, 5543-014-015, 5543-013-009, and 5543-013-003 with addresses of 1321, 1329, 1345 North Vermont Avenue and 1328 North New Hampshire Avenue, respectively. The portions of the Property along North Vermont are commercial with various dental practices located on 1321 North Vermont. 1328 North New Hampshire is a residential dwelling, divided into two sub-units. Surrounding properties are a mix of commercial and residential properties. A Property location map is illustrated on Figure 1.

2.2 PRIOR ENVIRONMENTAL STUDIES

The completion of a Phase I Environmental Site Assessment by Stantec for the Property and documented in a report dated March 11, 2016, identified the following Recognized Environmental Conditions (RECs) in connection with the Property:

1) Historical operations at the Property included a gasoline/fueling station associated with 1331 North Vermont Avenue (former Property address) the current addresses now are 1329 and 1345 North Vermont Avenue. The gasoline station was identified in Sanborn maps, aerial photographs, and city directories, and appears to have operated at the Property from at least 1929 to approximately 1960; and

2) As part of the site reconnaissance and research, several historical dry cleaning operations were identified to have operated adjacent and/or less than 100 feet south of the Property.

Based on these findings, Stantec recommended the completion of a Phase II ESA to evaluate the potential presence of impacts in subsurface soils related to the former gasoline/fueling operations at the Property and the adjacent dry cleaning operations.

This report presents the findings of the site investigation completed on the Property.

3.0 GEOLOGY/HYDROGEOLOGY

The Property is located in the Los Angeles Basin, a coastal plain at the northern end of the Peninsular Ranges Geomorphic Province. The sediment in the basin consists of upper Miocene through Lower Pleistocene sediments. Local lithology encountered at the Property from subgrade to approximately 20 feet bgs consisted primarily of interbedded silty sand, sandy silt, and sand. The coarser sands and silts overlie a confining clay layer, the top of which was encountered at depths ranging from 19.75 feet bgs (in SV-1) to 24 feet bgs (in SB-2). The depth of the clay layer was not defined, but exceeds 40 feet bgs which was the greatest explored depth during this investigation. Soil boring logs are presented as Attachment A.

According the Department of Water Resources' (DWR) Bulletin 118, the Property lies within the Hollywood Subbasin which occupies a 16 square mile area of the northeastern Coastal Plain. The Hollywood Subbasin is bounded on the north by Santa Monica Mountains and the Hollywood fault, on the east by the Elysian Hills, on the west by the Inglewood fault zone, and on the south by La Brea High, formed by an anticline that brings impermeable rocks close to the surface. Surface drainage from the Property flows in a southerly direction towards Ballona Creek, where it then flows to the west and to the Pacific Ocean.

Groundwater in the Hollywood Subbasin is mainly produced from Pleistocene age alluvial sands and gravels. Unconfined groundwater conditions exist in the shallow aquifers in the northern and eastern portion of the subbasin. In the deeper aquifers and in the remainder of the subbasin, groundwater is confined, and clay members separate the aquifers over much of this subbasin. (DWR 1961).

Groundwater was not encountered in any of the soil boring advanced on the Property as part of this assessment.

4.0 SCOPE OF WORK

On March 26, 29, and 30th, 2016, Stantec conducted the oversight of the geophysical survey, soil boring and soil vapor well installation, and collected and submitted soil and soil vapor samples at the Property to a fixed based laboratory for chemical analysis.

4.1 PRE-FIELD ACTIVITIES

4.1.1 Health & Safety Plan

A *Health and Safety Plan* was prepared as required by the Occupational Health and Safety Administration (OSHA) Standard "Hazardous Waste Operations and Emergency Response" guidelines (29 CFR 1910.120). The document was reviewed and signed by all on-site consulting personnel and subcontractors prior to performing work at the Property.

4.1.2 Permitting & Utility Clearance

Prior to conducting subsurface work, permits were obtained from the Los Angeles Department of Environmental Health (LACEH) for the advancement of soil borings reaching maximum depths of 40 feet bgs. Underground Service Alert (USA) was contacted ((USA; Ticket #A60840214) to delineate subsurface utilities with surface markings. In addition, Stantec contracted a private utility locating company, Southwest Geophysics (SW Geophysics) of San Diego, California, to clear the areas surrounding boring locations.

Copies of the LACEH permits are presented as Attachment B.

4.2 GEOPHYSICAL SURVEY

On March 26, 2016, Stantec contracted SW Geophysics to conduct a geophysical survey to verify the presence of one or more USTs and former gas station-related underground structures at the street address 1329 North Vermont. This area is currently a paved parking lot; however, no records for the removal of these USTs were found during the Phase I ESA. No USTs were identified during the geophysical survey. A rebar-enforced concrete anomaly measuring approximately 6 feet by 25 feet, was identified towards the center of the parking lot of 1329 North Vermont Avenue; further, shallow piping (approximately two feet deep) which was likely related to former gas station activities was identified on the southeastern portion of 1329 North Vermont Avenue. Refer to Figure 2 for a map depicting the location of the concrete anomaly.

4.3 SOIL BORING ADVANCEMENT AND SOIL VAPOR PROBE INSTALLATION

On March 29, 2016, Stantec oversaw Coreprobe advance soil borings SV-1, SV-3, and SB-7. These borings were advanced using a 2.5-inch diameter hand auger to a depth of 5' bgs; subsequently, a Geoprobe LAR 540M, equipped with 2.25-inch diameter rods was utilized to advanced borings to their total depths (maximum depth explored during this phase of work was 25 feet bgs). These borings were advanced with a LAR due to access restrictions; all three locations were located beyond narrow (less than three feet wide) gates.

Additionally, soil borings SB-2, SB-3, and SB-7 were completed on March 29, 2016; these borings were manually cleared to a depth of five feet bgs via hand auger technology. SB-2, SB-3, and SV-2 were advanced utilizing a Geoprobe 6610DT rig, equipped with 2.25-inch diameter rods to their total depths of 25, 40, and 25 feet bgs, respectively. Soil boring locations are shown on Figure 2.

On March 30, 2016, Stantec provided oversight for Coreprobe to advance borings SB-1, SB-4, SB-5, and SB-6; as there were no access restrictions for these borings, the Geoprobe 6610DT rig was utilized. Soil borings SB-1 and SB-6 were advanced to a depth of 25 feet bgs, borings SB-4 and SB-5 were advanced to 40 feet bgs.

The soil borings were logged by Stantec field staff using the Unified Soil Classification System, working under the supervision of a California registered Professional Geologist. Copies of Stantec boring logs are presented as Attachment A. Sampling equipment was cleaned between each sampling interval. Soil samples were screened for hydrocarbon vapors using a portable photo-ionization detector (PID).

4.3.1 Soil Sampling

Continuous core soil sampling was conducted using dedicated acetate liners placed within the direct push rods at five- and three-foot intervals. Soil sampling was performed in accordance with the ASTM Method 1586-84. Soil samples were collected for subsequent laboratory analyses using an USEPA Method 5035 approved sampling device and laboratory supplies containers as applicable.

4.3.2 Soil Sample Analyses

Soil samples were submitted to American Analytics of Chatsworth, California for chemical analysis under chain-of-custody procedures. Soil samples were analyzed for DRO by USEPA Method 8015M, for VOCs and GRO by USEPA Method 8260B, and for CAM Metals by USEPA Methods 6010B/7000 and 7470/7471A. Certified laboratory reports are included as Attachment C; Tables 1 and 2 present laboratory results of soil analytical data.

4.3.3 Soil Sample Results

A total of fourteen soil samples were collected during the expedited site assessment; samples were collected based on field findings and PID readings from each soil boring (Figure 2). VOCs were analyzed via USEPA method 8260B/5035:

All detected VOCs within the soil samples were measured at concentrations below the USEPA's residential and commercial screening levels.

DRO concentrations (via USEPA method 8015M) ranging from 5.9 mg/kg to 83 mg/kg were detected in six of the fourteen samples; which were all below the USEPA's RSLs of 110 mg/kg for residential use and 600 mg/kg for commercial use.

GRO was detected in four samples at concentrations up to 350 mg/kg, exceeding the USEPA's RSLs for residential use properties of 82 mg/kg.

Metals were analyzed via USEPA methods 6010B/7000, 7471A, 7199; various metals were detected in all samples; maximum concentrations were measured as follows:

- Arsenic: 5.3 mg/kg
- Barium: 250 mg/kg
- Cadmium: 4.2 mg/kg
- Chromium: 26 mg/kg
- Cobalt: 17 mg/kg
- Copper: 26 mg/kg
- Lead: 6.4 mg/kg
- Mercury: 0.057 mg/kg

- Molybdenum: 8.9 mg/kg
- Nickel: 42 mg/kg
- Vanadium: 53 mg/kg
- Zinc: 66 mg/kg

Arsenic was detected in all soil samples at concentrations exceeding the USEPA RSLs for residential use properties of 0.67 mg/kg, four arsenic soil concentrations exceeded the commercial use RSLs of 3.0 mg/kg. Chromium was detected in all samples above USEPA commercial RSLs of 6.3 mg/kg (maximum of 26 mg/kg). A comparison of the arsenic and chromium concentrations detected at the Property with California background metal concentrations (Table4), indicates that concentrations are within the typically occurring background range.

All other detected metals are considered to be within the typical range for Southern California soils and are not present at concentrations exceeding the USEPA RSLs established for either residential or industrial use.

4.3.4 Soil Vapor Probe Installation

On March 29, 2016, soil vapor probes SV-1 through SV-3 were installed at the Property. Two borings (SV-1 and SV-3) were completed as single probe wells (set at 19 and 20 feet bgs, respectively); boring SV-2 was completed with dual-nested soil vapor wells (set at 5 and 19 feet bgs). Each implant, consisted of a 6" Probe tip attached to ¼" Nylaflow™ tubing, was surrounded with approximately 1.5-foot of clean #2/12 sand filter pack, topped with one foot of dry granulated bentonite, and subsequently overlain by a minimum of three feet of hydrated bentonite. All probes were lowered to their designated depth via a PVC tremmie pipe, to ensure the probes were centered and upright in the borehole. Upon completion of probe construction, all probes were properly labeled and three-way plastic valves were fit onto each probe. All vapor probes are currently in place, pending further sampling activities if needed.

4.3.5 Soil Vapor Sampling

On March 30, 2016, Stantec collected four soil gas samples from vapor probes SV-1-20, SV-2-5, SV-2-19, and SV-3-19. All samples were collected into certified clean 1.6-liter Summa canisters with regulators slowing the vapor intake to below 200 milliliters per minute.

4.3.6 Soil Vapor Sample Analyses

The four summa canisters were subsequently transported to the fixed laboratory (American Analytics of Chatsworth, California) and analyzed for VOCs via USEPA Method TO-15. Certified laboratory reports are included as Attachment D; Table 3 presents laboratory results of soil gas analytical data.

4.3.7 Soil Vapor Sample Results

A total of four soil gas samples were collected during the expedited site assessment; samples were collected in certified clean summa canisters from three locations at varying depths (Figure 2). VOCs were analyzed via USEPA method TO15.

Benzene was identified in two soil vapor samples above the OEHHA risk assessment soil gas screening levels (measured at 0.058 µg/l in SV-3-19 and 2.1 µg/l in SV-2-19).

4.4 WASTE HANDLING & STORAGE

During operations, hand augers, sampling tools, and down-hole equipment were cleaned prior to and in between each sampling interval. Rinsate water, construction debris, and soil cuttings generated during operations were placed in a California DOT-approved, 55-gallon drum on Site pending characterization and disposal. Following waste profiling (based on above referenced soil sampling results) and coordination, the drum containing the investigation-derived waste will be removed and transported off-site to an appropriate waste disposal facility. Documentation will be provided by Stantec along with manifests.

5.0 CONCLUSIONS & RECOMMENDATIONS

Stantec completed this Phase II ESA to investigate subsurface conditions for the presence of contaminants that may have resulted from historical activities, as identified in the Phase I ESA on the Property. The following activities were conducted as part of this Phase II ESA 1) a geophysical survey was conducted to identify the presence of USTs, 2) 10 soil borings were advanced, 3) four soil vapor monitoring wells were installed, and 4) soil and soil vapor samples were collected and submitted to a fixed based laboratory for chemical analysis.

Geophysical Survey

A geophysical survey was conducted for the purpose of utility clearance at all proposed boring locations, as well as to verify the presence of one or more USTs and former gas station-related underground structures at the street address 1329 North Vermont. A reinforced concrete underground structure, measuring approximately 6 feet by 25 feet, was identified in the drive way of 1329 North Vermont Avenue (Figure 2). Shallow underground piping was detected which was likely related to former gas station activities at the referenced Property. No USTs were identified during this investigation.

Assessment

A total of 10 soil borings were advances to a maximum depth of 40 feet bgs and four soil vapor wells were installed at the Property. 14 soil samples were collected at depths ranging from 17 to 40 feet bgs, and analyzed for VOCs, GRO, DRO, and metals.

GRO was identified in soil at concentrations exceeding USEPA RSLs. Benzene was identified in soil vapor above the OEHHA Vapor Intrusion Screening Levels. Based on the GRO and benzene levels identified, proper soil management will need to be conducted during redevelopment activities and the potential for vapor intrusion exists.

Arsenic and chromium were also identified in soils above their respective screening levels, both for residential and commercial uses; however, a comparison of the arsenic and chromium concentrations detected at the Property with California background metal concentrations (Table4), indicates that concentrations are within the typically occurring background range.

The geophysical survey did not identify the presence of any USTs at the Property; however, this was a limited assessment and, based on the history of a portion of the Property, any future redevelopment of the Property should include the possibility of encountering/assessing USTs, piping, dispensers, and/or any other UST system component.

Therefore, based on the results of this investigation, Stantec recommends the following:

1) Contamination and risk of exposure (volatilization to indoor air) was identified at the Property, as well as, potential risk of offsite impacts. The Phase II ESA was limited; therefore, additional assessment is recommended to further evaluate the impacts and the overall vapor intrusion risk at the Property. This further investigation will provide additional data to determine if remediation or mitigation is necessary.
2) Preparation of a Soil Management Plan (SMP) for the Property prior to excavation and redevelopment activities, the purpose of the SMP is to provide guidance to project management, site management, and field personnel on the identification and management of soil (both impacted and clean), and construction debris during excavation, grading, and construction activities to be completed at the Property. This SMP should include information associated with the possibility of encountering/assessment USTs, piping, dispensers, and/or any other UST system component; and
3) A noise and vibration study is recommended to identify potential noise and vibration mitigation measures (if necessary), dependent on the end use of the Property and equipment to be used at the Property.

6.0 Limitations & Certification

This report was prepared in accordance with the scope of work outlined in Stantec's contract and with generally accepted professional environmental consulting practices existing at the time this report was prepared and applicable to the location of the Property. It was prepared for the exclusive use of Kaiser, for the express purpose stated above. Any re-use of this report for a different purpose or by others not identified above shall be at the user's sole risk without liability to Stantec. To the extent that this report is based on information provided to Stantec by third parties, Stantec may have made efforts to verify this third party information, but Stantec cannot guarantee the completeness or accuracy of this information. The opinions expressed and data collected are based on the conditions of the Property existing at the time of the field investigation. No other warranties, expressed or implied are made by Stantec.


7.0 References

https://www.epa.gov/risk/regional-screening-levels-rsls-generic-tables-november-2015 - Regional Screening Levels (RSLs) - Generic Tables (November 2015)

http://oehha.ca.gov/risk/chhsltable.html - Soil-Gas Screening Numbers for Volatile Chemicals below Buildings Without Engineered Fill below Sub-slab Gravel

USEPA, Region 9, 2015, Regional Screening Levels for Chemical Contaminants at Superfund Sites, January.

FIGURES

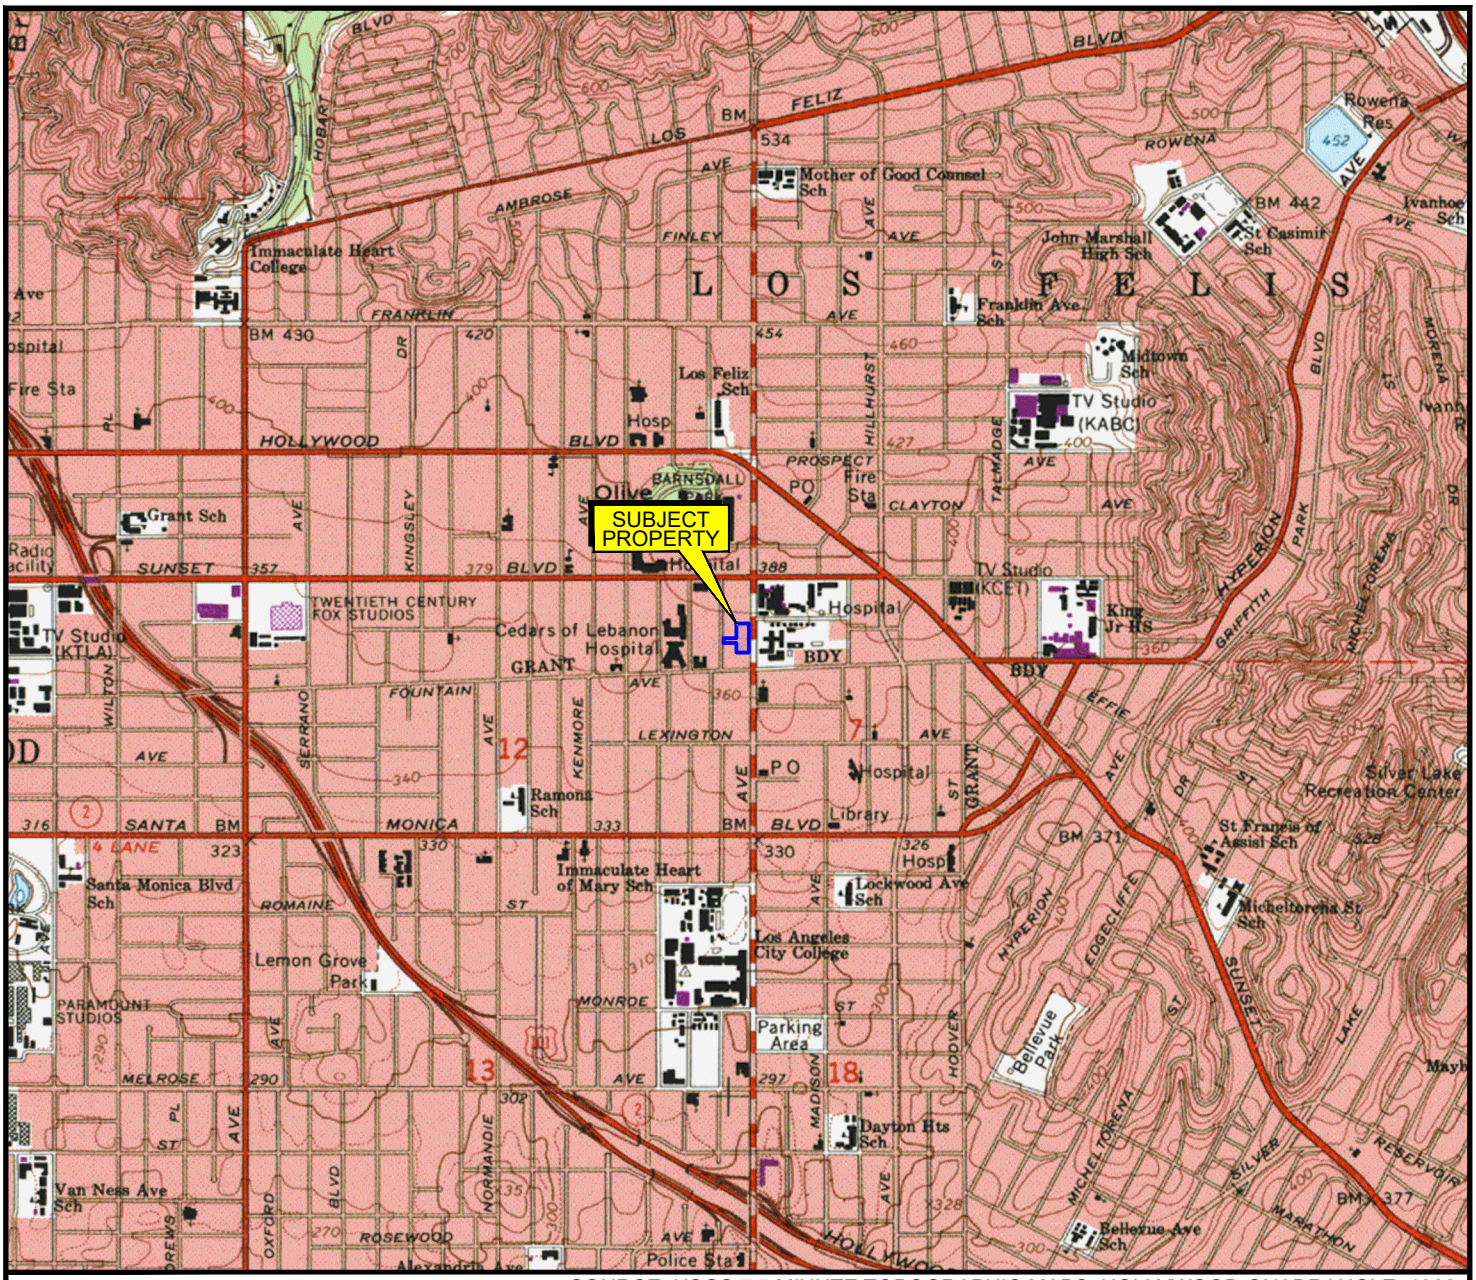

SOURCE: USGS 7.5 MINUTE TOPOGRAPHIC MAPS, HOLLYWOOD QUADRANGLE, 1966
PHOTOREVISED, 1994




N

0 2000 4000

APPROXIMATE SCALE (FEET)

Stantec 290 Conejo Ridge Avenue Thousand Oaks, CA 91361 PHONE: (805) 230-1266 FAX: (805) 230-1277	FOR: Kaiser Foundation Health Plan, Inc. Phase 2 ESA Los Angeles, CA 90006	SITE LOCATION MAP		FIGURE: 1
	JOB NUMBER: 185803633	DRAWN BY: R. Roman	CHECKED BY: T. Szocinski	APPROVED BY: J. Stagno	DATE: 04/06/16

FILEPATH:F:\1858\active\185803633\05_report_deliv\dwgs_design\figures\20160411_pho_kfhp-vermont-newhampshire-la.dwg|troman|Apr 11, 2016 at 15:06|Layout: F1

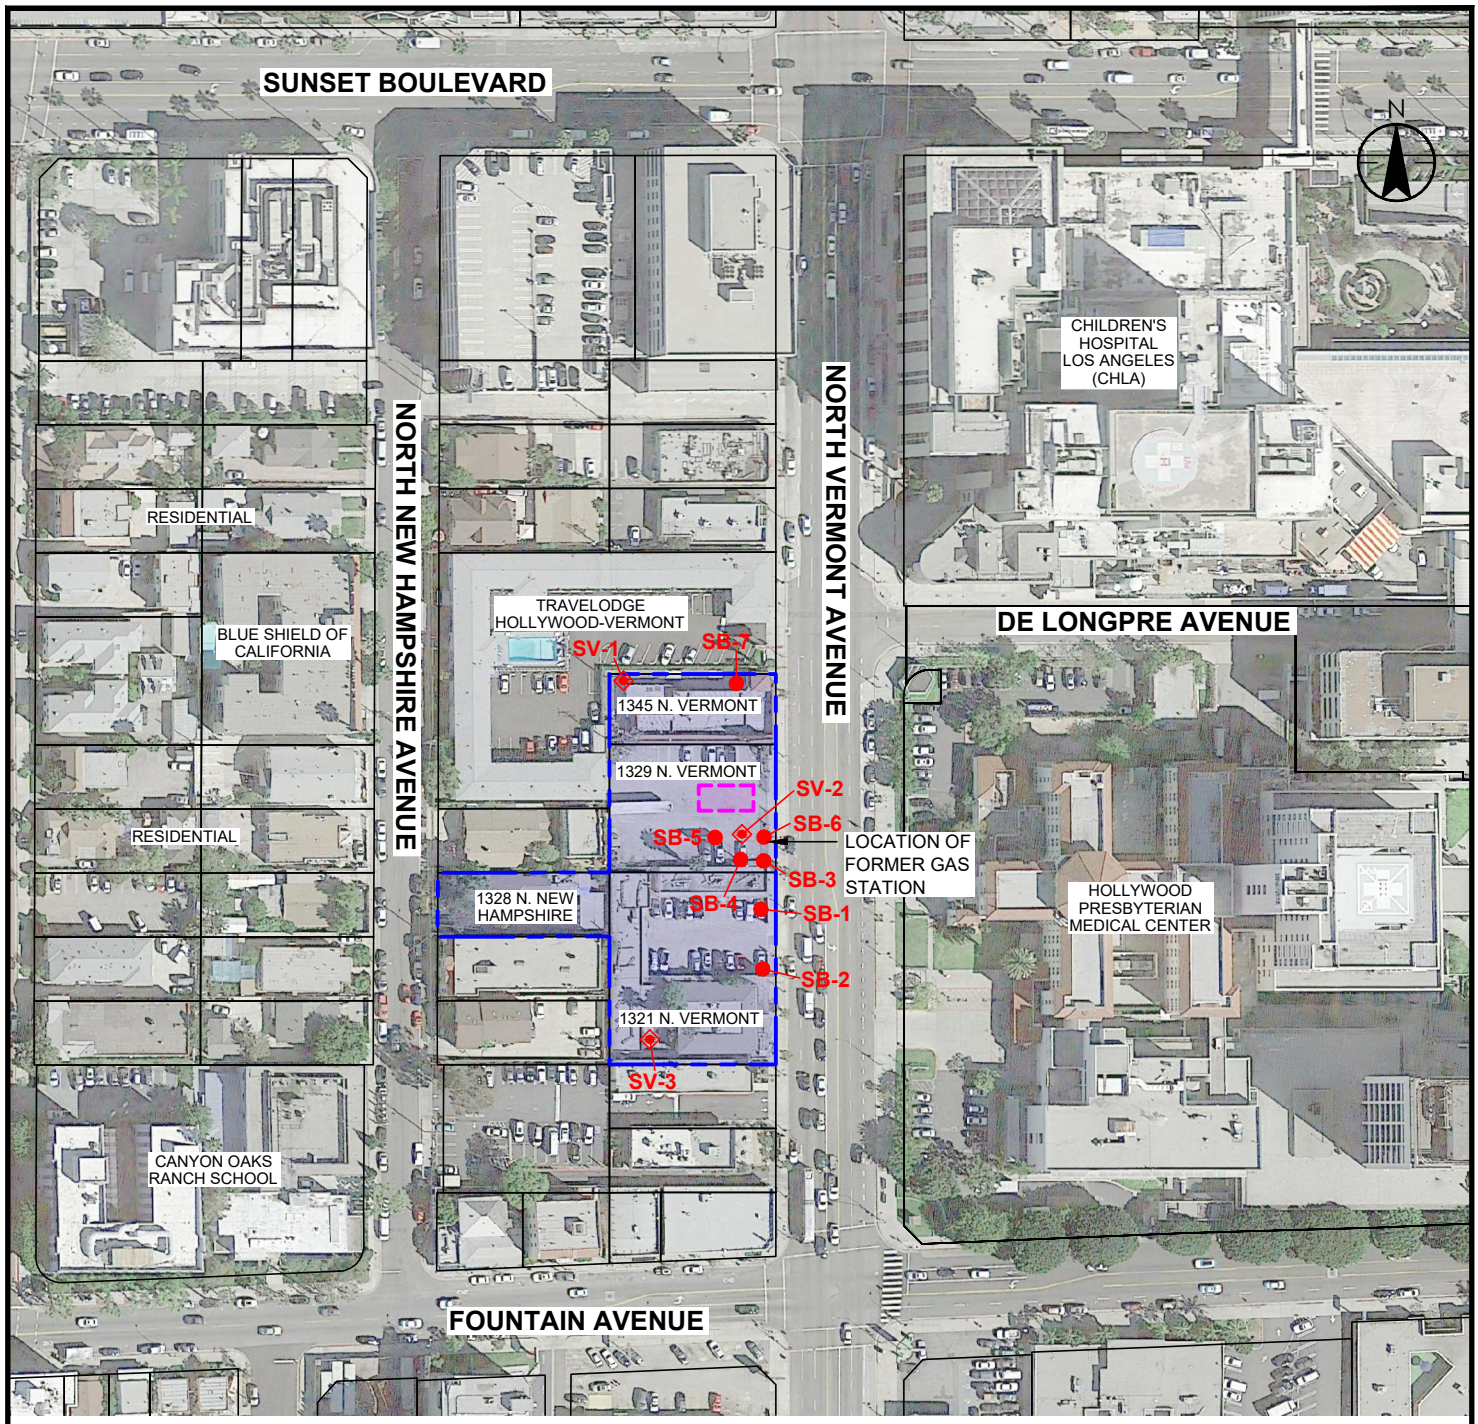

LEGEND

- APPROXIMATE SITE BOUNDARY
- REINFORCED CONCRETE ANOMALY
- SV-1 SOIL VAPOR PROBE LOCATIONS
- SB-1 SOIL BORING LOCATIONS

NOTES:

1. MAP REFERENCES; GOOGLE EARTH PRO AERIAL IMAGE, DATED MARCH 03, 2015.
2. COORDINATE SYSTEM; NAD 83 CALIFORNIA STATE PLANES, ZONE 5 (FT.). SITE FEATURES AND LOCATIONS ARE APPROXIMATE.

0 150 300

APPROXIMATE SCALE (FEET)

Stantec
290 Conejo Ridge Avenue
Thousand Oaks, CA 91361
PHONE: (805) 230-1266 FAX: (805) 230-1277

FOR:
Kaiser Foundation Health Plan, Inc.
Phase 2 ESA
Los Angeles, CA 90006

SITE MAP SHOWING
LOCATIONS OF SOIL VAPOR PROBES
AND SOIL BORINGS

FIGURE: 2

JOB NUMBER:	DRAWN BY:	CHECKED BY:	APPROVED BY:	DATE:
185803633	R. Roman	T. Szocinski	J. Stagno	04/06/16

FILEPATH:F:\1858\active\185803633\05_report_deliv\dwgs_design\figures\20160411_pho_kfhp-vermont-newhampshire-la.dwg|troman|Apr 11, 2016 at 15:04|Layout: F2

TABLES

Table 1
Soil Analytical Data
Volatile Organic Compounds (EPA Methods 8015M, 8260B/5035)
Kaiser - N. Vermont Avenue
Los Angeles, California 90027

SAMPLE I.D.	DATE	Diesel Range Organics (DRO)	Gasoline Range Organics (GRO)	1,1,1,2-Tetrachloroethane	1,1,1-Trichloroethane	1,1,2,2-Tetrachloroethane	1,1,2-Trichloro-1,2,2-trifluoroethane (R1	1,1,2-Trichloroethane	1,1-Dichloroethane	1,1-Dichloroethylene	1,1-Dichloropropylene	1,2,3-Trichlorobenzene	1,2,3-Trichloropropane	1,2,4-Trichlorobenzene	1,2,4-Trimethylbenzene	1,2-Dibromo-3-chloropropane	1,2-Dibromoethane (EDB)	1,2-Dichlorobenzene	1,2-Dichloroethane (EDC)	1,2-Dichloropropane	1,3,5-Trimethylbenzene	1,3-Dichlorobenzene	1,3-Dichloropropane	1,4-Dichlorobenzene	2,2-Dichloropropane	2-Butanone (MEK)	2-Chlorotoluene	2-Hexanone (MBK)	4-Chlorotoluene	4-Isopropyltoluene	4-Methyl-2-pentanone (MIBK)	Acetone	Benzene	Bromobenzene	Bromochloromethane	Bromodichloromethane	Bromoform	Bromomethane	Carbon Disulfide	Carbon Tetrachloride
		mg/kg	mg/kg	mg/kg	mg/kg	mg/kg	mg/kg	mg/kg	mg/kg	mg/kg	mg/kg	mg/kg	mg/kg	mg/kg	mg/kg	mg/kg	mg/kg	mg/kg	mg/kg	mg/kg	mg/kg	mg/kg	mg/kg	mg/kg	mg/kg	mg/kg	mg/kg	mg/kg	mg/kg	mg/kg	mg/kg	mg/kg	mg/kg	mg/kg	mg/kg	mg/kg	mg/kg	mg/kg	mg/kg	mg/kg
Boring Soil Samples	
SV-1-17	03/29/16	<5.0	<0.50	<0.0050	<0.0050	<0.0050	<0.0050	<0.0050	<0.0050	<0.0050	<0.0050	<0.0050	<0.0050	<0.0050	<0.0050	<0.0050	<0.010	<0.0050	<0.0050	<0.0050	<0.0050	<0.0050	<0.0050	<0.0050	<0.0050	<0.0050	<0.050	<0.0050	<0.050	<0.0050	<0.0050	<0.050	<0.050	<0.0020	<0.0050	<0.0050	<0.0050	<0.0050	<0.0050	<0.0050	<0.0050
SV-2-19.5	03/29/16	**67**	**250***	<0.0050	<0.0050	<0.0050	<0.0050	<0.0050	<0.0050	<0.0050	<0.0050	<0.0050	<0.0050	<0.0050	<0.0050	<0.0050	<0.010	<0.0050	<0.0050	<0.0050	<0.0050	<0.0050	<0.0050	<0.0050	<0.0050	<0.0050	<0.050	<0.0050	<0.050	<0.0050	**0.019**	<0.050	<0.050	**0.019**	<0.0050	<0.0050	<0.0050	<0.0050	<0.0050	<0.0050	<0.0050
SV-3-21	03/29/16	**5.9**	<0.50	<0.0050	<0.0050	<0.0050	<0.0050	<0.0050	<0.0050	<0.0050	<0.0050	<0.0050	<0.0050	<0.0050	<0.0050	<0.0050	<0.010	<0.0050	<0.0050	<0.0050	<0.0050	<0.0050	<0.0050	<0.0050	<0.0050	<0.0050	<0.050	<0.0050	<0.050	<0.0050	<0.0050	<0.050	<0.050	<0.0020	<0.0050	<0.0050	<0.0050	<0.0050	<0.0050	<0.0050	<0.0050
SB-2-22	03/29/16	<5.0	<0.50	<0.0050	<0.0050	<0.0050	<0.0050	<0.0050	<0.0050	<0.0050	<0.0050	<0.0050	<0.0050	<0.0050	<0.0050	<0.0050	<0.010	<0.0050	<0.0050	<0.0050	<0.0050	<0.0050	<0.0050	<0.0050	<0.0050	<0.0050	<0.050	<0.0050	<0.050	<0.0050	<0.0050	<0.050	<0.050	<0.0020	<0.0050	<0.0050	<0.0050	<0.0050	<0.0050	<0.0050	<0.0050
SB-3-20	03/29/16	<5.0	**1.4**	<0.0050	<0.0050	<0.0050	<0.0050	<0.0050	<0.0050	<0.0050	<0.0050	<0.0050	<0.0050	<0.0050	<0.0050	<0.0050	<0.010	<0.0050	<0.0050	<0.0050	<0.0050	<0.0050	<0.0050	<0.0050	<0.0050	<0.0050	<0.050	<0.0050	<0.050	<0.0050	<0.0050	<0.050	<0.050	<0.0020	<0.0050	<0.0050	<0.0050	<0.0050	<0.0050	<0.0050	<0.0050
SB-3-30	03/29/16	**24**	**350***	<0.0050	<0.0050	<0.0050	<0.0050	<0.0050	<0.0050	<0.0050	<0.0050	<0.0050	<0.0050	<0.0050	<0.0050	<0.0050	<0.010	<0.0050	<0.0050	<0.0050	<0.0050	<0.0050	<0.0050	<0.0050	<0.0050	<0.0050	<0.050	<0.0050	<0.050	<0.0050	<0.0050	<0.050	<0.050	<0.0020	<0.0050	<0.0050	<0.0050	<0.0050	<0.0050	<0.0050	<0.0050
SB-3-40	03/29/16	<5.0	<0.50	<0.0050	<0.0050	<0.0050	<0.0050	<0.0050	<0.0050	<0.0050	<0.0050	<0.0050	<0.0050	<0.0050	<0.0050	<0.0050	<0.010	<0.0050	<0.0050	<0.0050	<0.0050	<0.0050	<0.0050	<0.0050	<0.0050	<0.0050	<0.050	<0.0050	<0.050	<0.0050	<0.0050	<0.050	<0.050	<0.0020	<0.0050	<0.0050	<0.0050	<0.0050	<0.0050	<0.0050	<0.0050
SB-7-20	03/29/16	<5.0	<0.50	<0.0050	<0.0050	<0.0050	<0.0050	<0.0050	<0.0050	<0.0050	<0.0050	<0.0050	<0.0050	<0.0050	<0.0050	<0.0050	<0.010	<0.0050	<0.0050	<0.0050	<0.0050	<0.0050	<0.0050	<0.0050	<0.0050	<0.0050	<0.050	<0.0050	<0.050	<0.0050	<0.0050	<0.050	<0.050	<0.0020	<0.0050	<0.0050	<0.0050	<0.0050	<0.0050	<0.0050	<0.0050
SB-1-22	03/30/16	<5.0	<0.50	<0.0050	<0.0050	<0.0050	<0.0050	<0.0050	<0.0050	<0.0050	<0.0050	<0.0050	<0.0050	<0.0050	<0.0050	<0.0050	<0.010	<0.0050	<0.0050	<0.0050	<0.0050	<0.0050	<0.0050	<0.0050	<0.0050	<0.0050	<0.050	<0.0050	<0.050	<0.0050	<0.0050	<0.050	<0.050	<0.0020	<0.0050	<0.0050	<0.0050	<0.0050	<0.0050	<0.0050	<0.0050
SB-5-19	03/30/16	**36**	**83***	<0.0050	<0.0050	<0.0050	<0.0050	<0.0050	<0.0050	<0.0050	<0.0050	<0.0050	<0.0050	<0.0050	<0.0050	<0.0050	<0.010	<0.0050	<0.0050	<0.0050	<0.0050	<0.0050	<0.0050	<0.0050	<0.0050	<0.0050	<0.050	<0.0050	<0.050	<0.0050	<0.0050	<0.050	<0.050	**0.0046**	<0.0050	<0.0050	<0.0050	<0.0050	<0.0050	<0.0050	<0.0050
SB-5-40	03/30/16	<5.0	<0.50	<0.0050	<0.0050	<0.0050	<0.0050	<0.0050	<0.0050	<0.0050	<0.0050	<0.0050	<0.0050	<0.0050	<0.0050	<0.0050	<0.010	<0.0050	<0.0050	<0.0050	<0.0050	<0.0050	<0.0050	<0.0050	<0.0050	<0.0050	<0.050	<0.0050	<0.050	<0.0050	<0.0050	<0.050	<0.050	<0.0020	<0.0050	<0.0050	<0.0050	<0.0050	<0.0050	<0.0050	<0.0050
SB-4-21	03/30/16	**47**	**170***	<0.50	<0.50	<0.50	<0.50	<0.50	<0.50	<0.50	<0.50	<0.50	<0.50	<0.50	<0.50	<0.50	<1.0	<0.50	<0.50	<0.50	<0.50	<0.50	<0.50	<0.50	<0.50	<0.50	<5.0	<0.50	<5.0	<0.50	<0.50	<5.0	<5.0	<0.20	<0.50	<0.50	<0.50	<0.50	<0.50	<0.50	<0.50
SB-4-30	03/30/16	<5.0	<0.50	<0.0050	<0.0050	<0.0050	<0.0050	<0.0050	<0.0050	<0.0050	<0.0050	<0.0050	<0.0050	<0.0050	<0.0050	<0.0050	<0.010	<0.0050	<0.0050	<0.0050	<0.0050	<0.0050	<0.0050	<0.0050	<0.0050	<0.0050	<0.050	<0.0050	<0.050	<0.0050	<0.0050	<0.050	<0.050	<0.0020	<0.0050	<0.0050	<0.0050	<0.0050	<0.0050	<0.0050	<0.0050
SB-6-18	03/30/16	**83**	**7.8**	<0.0050	<0.0050	<0.0050	<0.0050	<0.0050	<0.0050	<0.0050	<0.0050	<0.0050	<0.0050	<0.0050	<0.0050	<0.0050	<0.010	<0.0050	<0.0050	<0.0050	<0.0050	<0.0050	<0.0050	<0.0050	<0.0050	<0.0050	<0.050	<0.0050	<0.050	<0.0050	<0.0050	<0.050	<0.050	<0.0020	<0.0050	<0.0050	<0.0050	<0.0050	<0.0050	<0.0050	<0.0050
US EPA RSLs (residential in mg/kg)		110	**82**	2.0	--	0.6	--	1.1	3.6	230	--	63	0.0051	24	58	0.0053	0.036	1,800	0.46	1.0	780	--	1,600	2.6	--	--	1,600	200	1,600	--	33,000	61,000	1.2	290	150	0.29	19	6.8	770	0.65
US EPA RSLs (commercial in mg/kg)		600	420	8.8	--	2.7	--	5.0	16	1,000	--	930	0.11	110	240	0.064	0.16	9,300	2.0	4.4	12,000	--	23,000	11	--	--	23,000	1,300	23,000	--	140,000	670,000	5.1	1,800	630	1.3	86	30	3,500	2.9

Notes:
< = Analyte was not detected at a concentration greater than the laboratory reporting limit.

µg/kg = Micrograms per kilogram

US EPA RSLs= US Environmental Protection Agency Regional Screening Levels (November 2015)

-- = not available

250* = Concentration above the US EPA RSL for residential use.

Table 1
Soil Analytical Data
Volatile Organic Compounds (EPA Methods 8015M, 8260B/5035)
Kaiser - N. Vermont Avenue
Los Angeles, California 90027

SAMPLE I.D.	DATE	Chlorobenzene	Chloroethane	Chloroform	Chloromethane	cis-1,2-Dichloroethylene	cis-1,3-Dichloropropylene	Dibromochloromethane	Dibromomethane	Dichlorodifluoromethane (R12)	Diisopropyl ether (DIPE)	Ethylbenzene	Ethyl-tert-Butyl Ether (ETBE)	Hexachlorobutadiene	Isopropylbenzene	Xylenes	Methylene Chloride	Methyl-tert-Butyl Ether (MTBE)	Naphthalene	n-Butylbenzene	n-Propylbenzene	sec-Butylbenzene	Styrene	tert-Amyl Methyl Ether (TAME)	tert-Butyl alcohol (TBA)	tert-Butylbenzene	Tetrachloroethylene (PCE)	Toluene	trans-1,2-Dichloroethylene	trans-1,3-Dichloropropylene	Trichloroethylene (TCE)	Trichlorofluoromethane (R11)	Vinyl chloride
		mg/kg	mg/kg	mg/kg	mg/kg	mg/kg	mg/kg	mg/kg	mg/kg	mg/kg	mg/kg	mg/kg	mg/kg	mg/kg	mg/kg	mg/kg	mg/kg	mg/kg	mg/kg	mg/kg	mg/kg	mg/kg	mg/kg	mg/kg	mg/kg	mg/kg	mg/kg	mg/kg	mg/kg	mg/kg	mg/kg	mg/kg	mg/kg
Boring Soil Samples																																	
SV-1-17	03/29/16	<0.0050	<0.0050	<0.0050	<0.0050	<0.0050	<0.0050	<0.0050	<0.0050	<0.0050	<0.0050	<0.0020	<0.0050	<0.010	<0.0050	<0.0020	<0.050	<0.0050	<0.010	<0.0050	<0.0050	<0.0050	<0.0050	<0.0050	<0.020	<0.0050	<0.0050	<0.0020	<0.0050	<0.0050	<0.0050	<0.0050	<0.0050
SV-2-19.5	03/29/16	<0.0050	<0.0050	<0.0050	<0.0050	<0.0050	<0.0050	<0.0050	<0.0050	<0.0050	<0.0050	**0.019**	<0.0050	<0.010	**0.11**	**0.0072**	<0.050	<0.0050	<0.010	**0.083**	**0.19**	**0.032**	<0.0050	<0.0050	<0.020	<0.0050	<0.0050	<0.0020	<0.0050	<0.0050	<0.0050	<0.0050	<0.0050
SV-3-21	03/29/16	<0.0050	<0.0050	<0.0050	<0.0050	<0.0050	<0.0050	<0.0050	<0.0050	<0.0050	<0.0050	<0.0020	<0.0050	<0.010	<0.0050	<0.0020	<0.050	<0.0050	<0.010	<0.0050	<0.0050	<0.0050	<0.0050	<0.0050	<0.020	<0.0050	<0.0050	<0.0020	<0.0050	<0.0050	<0.0050	<0.0050	<0.0050
SB-2-22	03/29/16	<0.0050	<0.0050	<0.0050	<0.0050	<0.0050	<0.0050	<0.0050	<0.0050	<0.0050	<0.0050	<0.0020	<0.0050	<0.010	<0.0050	<0.0020	<0.050	<0.0050	<0.010	<0.0050	<0.0050	<0.0050	<0.0050	<0.0050	<0.020	<0.0050	<0.0050	<0.0020	<0.0050	<0.0050	<0.0050	<0.0050	<0.0050
SB-3-20	03/29/16	<0.0050	<0.0050	<0.0050	<0.0050	<0.0050	<0.0050	<0.0050	<0.0050	<0.0050	<0.0050	<0.0020	<0.0050	<0.010	<0.0050	<0.0020	<0.050	<0.0050	<0.010	**0.0082**	**0.0094**	<0.0050	<0.0050	<0.0050	<0.020	<0.0050	<0.0050	<0.0020	<0.0050	<0.0050	<0.0050	<0.0050	<0.0050
SB-3-30	03/29/16	<0.0050	<0.0050	<0.0050	<0.0050	<0.0050	<0.0050	<0.0050	<0.0050	<0.0050	<0.0050	**0.003**	<0.0050	<0.010	**0.059**	<0.0020	<0.050	<0.0050	<0.010	**0.052**	**0.11**	**0.028**	<0.0050	<0.0050	<0.020	<0.0050	<0.0050	<0.0020	<0.0050	<0.0050	<0.0050	<0.0050	<0.0050
SB-3-40	03/29/16	<0.0050	<0.0050	<0.0050	<0.0050	<0.0050	<0.0050	<0.0050	<0.0050	<0.0050	<0.0050	<0.0020	<0.0050	<0.010	<0.0050	<0.0020	<0.050	<0.0050	<0.010	<0.0050	<0.0050	<0.0050	<0.0050	<0.0050	<0.020	<0.0050	<0.0050	<0.0020	<0.0050	<0.0050	<0.0050	<0.0050	<0.0050
SB-7-20	03/29/16	<0.0050	<0.0050	<0.0050	<0.0050	<0.0050	<0.0050	<0.0050	<0.0050	<0.0050	<0.0050	<0.0020	<0.0050	<0.010	<0.0050	<0.0020	<0.050	<0.0050	<0.010	<0.0050	<0.0050	<0.0050	<0.0050	<0.0050	<0.020	<0.0050	<0.0050	<0.0020	<0.0050	<0.0050	<0.0050	<0.0050	<0.0050
SB-1-22	03/30/16	<0.0050	<0.0050	<0.0050	<0.0050	<0.0050	<0.0050	<0.0050	<0.0050	<0.0050	<0.0050	<0.0020	<0.0050	<0.010	<0.0050	<0.0020	<0.050	<0.0050	<0.010	<0.0050	<0.0050	<0.0050	<0.0050	<0.0050	<0.020	<0.0050	<0.0050	<0.0020	<0.0050	<0.0050	<0.0050	<0.0050	<0.0050
SB-5-19	03/30/16	<0.0050	<0.0050	<0.0050	<0.0050	<0.0050	<0.0050	<0.0050	<0.0050	<0.0050	<0.0050	**0.003**	<0.0050	<0.010	**0.052**	<0.0020	<0.050	<0.0050	<0.010	**0.15**	**0.12**	**0.049**	<0.0050	<0.0050	<0.020	<0.0050	<0.0050	<0.0020	<0.0050	<0.0050	<0.0050	<0.0050	<0.0050
SB-5-40	03/30/16	<0.0050	<0.0050	<0.0050	<0.0050	<0.0050	<0.0050	<0.0050	<0.0050	<0.0050	<0.0050	<0.0020	<0.0050	<0.010	<0.0050	<0.0020	<0.050	<0.0050	<0.010	<0.0050	<0.0050	<0.0050	<0.0050	<0.0050	<0.020	<0.0050	<0.0050	<0.0020	<0.0050	<0.0050	<0.0050	<0.0050	<0.0050
SB-4-21	03/30/16	<0.50	<0.50	<0.50	<0.50	<0.50	<0.50	<0.50	<0.50	<0.50	<0.50	<0.20	<0.50	<1.0	<0.50	<0.20	<5.0	<0.50	<1.0	**0.95**	**0.89**	<0.50	<0.50	<0.50	<2.0	<0.50	<0.50	<0.20	<0.50	<0.50	<0.50	<0.50	<0.50
SB-4-30	03/30/16	<0.0050	<0.0050	<0.0050	<0.0050	<0.0050	<0.0050	<0.0050	<0.0050	<0.0050	<0.0050	<0.0020	<0.0050	<0.010	<0.0050	<0.0020	<0.050	<0.0050	<0.010	<0.0050	<0.0050	<0.0050	<0.0050	<0.0050	<0.020	<0.0050	<0.0050	<0.0020	<0.0050	<0.0050	<0.0050	<0.0050	<0.0050
SB-6-18	03/30/16	<0.0050	<0.0050	<0.0050	<0.0050	<0.0050	<0.0050	<0.0050	<0.0050	<0.0050	<0.0050	<0.0020	<0.0050	<0.010	<0.0050	<0.0020	<0.050	<0.0050	<0.010	**0.09**	0.029	0.021	<0.0050	<0.0050	<0.020	<0.0050	<0.0050	<0.0020	<0.0050	<0.0050	<0.0050	<0.0050	<0.0050
US EPA RSLs (residential in mg/kg)		280	--	0.32	110	160	--	8.3	24	87	2,200	5.8	--	1.2	--	580	57	47	2,300	3,900	3,800	7,800	6,000	--	--	7,800	24	4,900	1,600	--	0.94	23,000	0.059
US EPA RSLs (commercial in mg/kg)		1,300	--	1.4	460	2,300	--	39	99	370	9,400	25	--	5.3	--	2,500	1,000	210	35,000	58,000	24,000	120,000	35,000	--	--	120,000	100	47,000	23,000	--	6.0	350,000	1.7

Notes:
< = Analyte was not detected at a concentration greater than the laboratory reporting limit.

µg/kg = Micrograms per kilogram

US EPA RSLs= US Environmental Protection Agency Regional Screening Levels (November 2015)

-- = not available

250* = Concentration above the US EPA RSL for residential use.

Table 2
Soil Analytical Data
Metals (EPA Methods 6010B, 7471A, and 7199)
Kaiser - N. Vermont Avenue
Los Angeles, California 90027

SAMPLE I.D.	DATE	Antimony (mg/kg)	Arsenic (mg/kg)	Barium (mg/kg)	Beryllium (mg/kg)	Cadmium (mg/kg)	Chromium (mg/kg)	Cobalt (mg/kg)	Copper (mg/kg)	Lead (mg/kg)	Mercury (mg/kg)	Molybdenum (mg/kg)	Nickel (mg/kg)	Selenium (mg/kg)	Silver (mg/kg)	Thallium (mg/kg)	Vanadium (mg/kg)	Zinc (mg/kg)
Boring Soil Samples																		
SV-1-17	03/29/16	<10	**2.9***	**130**	<1.0	<1.0	**17****	**8**	**12**	**3.6**	**0.03**	<5.0	**13**	<0.50	<1.0	<5.0	**40**	**37**
SV-2-19.5	03/29/16	<10	**2.1***	**93**	<1.0	<1.0	**8.1****	**6**	**6.4**	<3.0	**0.031**	<5.0	**8.2**	<0.50	<1.0	<5.0	**31**	**35**
SV-3-21	03/29/16	<10	**1.6***	**66**	<1.0	<1.0	**8.0****	**4.8**	**5.4**	<3.0	**0.057**	<5.0	**6.1**	<0.50	<1.0	<5.0	**28**	**31**
SB-2-22	03/29/16	<10	**2.8***	**120**	<1.0	<1.0	**15****	**9**	**9.5**	<3.0	**0.024**	<5.0	**13**	<0.50	<1.0	<5.0	**39**	**49**
SB-3-20	03/29/16	<10	**1.7***	**92**	<1.0	<1.0	**8.1****	**7**	**7**	<3.0	**0.031**	<5.0	**6.7**	<0.50	<1.0	<5.0	**29**	**55**
SB-3-30	03/29/16	<10	**2.0***	**180**	<1.0	<1.0	**26****	**12**	**16**	**4.5**	**0.025**	<5.0	**19**	<0.50	<1.0	<5.0	**46**	**52**
SB-3-40	03/29/16	<10	**4.8****	**200**	<1.0	<1.0	**15****	**13**	**21**	**6.4**	<0.020	<5.0	**30**	<0.50	<1.0	<5.0	**40**	**48**
SB-7-20	03/29/16	<10	**3.4****	**210**	<1.0	<1.0	**14****	**11**	**12**	**3.8**	<0.020	<5.0	**18**	<0.50	<1.0	<5.0	**39**	**34**
SB-1-22	03/30/16	<10	**1.6***	**81**	<1.0	<1.0	**9.4****	**6.2**	**7.0**	<3.0	**0.035**	<5.0	**7.6**	<0.50	<1.0	<5.0	**28**	**36**
SB-5-19	03/30/16	<10	**1.3***	**120**	<1.0	<1.0	**11****	**6.8**	**7.1**	<3.0	**0.032**	<5.0	**9.5**	<0.50	<1.0	<5.0	**34**	**44**
SB-5-40	03/30/16	<10	**5.3****	**220**	<1.0	**2.6**	**24****	**16**	**26**	**6.1**	<0.020	<5.0	**40**	<0.50	<1.0	<5.0	**53**	**66**
SB-4-21	03/30/16	<10	**1.6***	**15**	<1.0	<1.0	**16****	**9.8**	**17**	**3.8**	**0.051**	<5.0	**17**	<0.50	<1.0	<5.0	**42**	**58**
SB-4-30	03/30/16	<10	**4.4****	**250**	<1.0	**4.2**	**21****	**17**	**22**	<3.0	<0.020	**8.9**	**42**	<0.50	<1.0	<5.0	**50**	**56**
SB-6-18	03/30/16	<10	**1.8***	**78**	<1.0	<1.0	**9.3****	**5.7**	**6.2**	<3.0	**0.027**	<5.0	**7.5**	<0.50	<1.0	<5.0	**30**	**39**
State TTLC Hazardous Waste Criteria		500	500	10,000	75	100	500	8,000	2,500	1,000	20	3500	2,000	100	500	700	2400	5,000
State Title 22-STLC Hazardous Waste Criteria		15	5	100	0.75	1	5	80	25	5	0	350	20	1	5	7	24	250
Federal RCRA-TCLP Hazardous Waste Criteria		--	5	100	--	1	5	--	--	5	0	--	--	--	2	--	--	--
US EPA RSLs (residential in mg/kg)		31	**0.68**	15,000	160	71	**0.3**	23	3,100	400	400	11	390	390	390	0.78	390	23,000
US EPA RSLs (commercial in mg/kg)		470	**3.0**	220,000	2,300	980	**6.3**	350	47,000	800	800	46	5,800	5,800	5,800	12	5,800	350,000

Notes:
< = Analyte was not detected at a concentration greater than the laboratory reporting limit.
TTLC = Total Threshold Limit Concentration (mg/kg)
STLC = Soluble Threshold Limit Concentration (mg/L)
TCLP = Toxicity Characteristic Leaching Procedure (mg/L)
mg/kg = Milligrams per kilogram
-- = not available
US EPA RSLs = US Environmental Protection Agency Regional Screening Levels (November 2015)
1.6* = Concentration above the US EPA RSL for residential use.
4.4** = Concentration above the US EPA RSL for commercial use.

Table 3
Soil Vapor Analytical Data
Volatile Organic Compounds (EPA Method TO15)
Kaiser - N. Vermont Avenue
Los Angeles, California 90027

SAMPLE I.D.	DATE	1,1,1-Trichloroethane µg/l	1,1,2,2-Tetrachloroethane µg/l	1,1,2-Trichloro-1,2,2-trifluoroethane (R113) µg/l	1,1,2-Trichloroethane µg/l	1,1-Dichloroethane µg/l	1,1-Dichloroethylene µg/l	1,2,3-Trichloropropane µg/l	1,2,4-Trichlorobenzene µg/l	1,2,4-Trimethylbenzene µg/l	1,2-Dibromoethane (EDB) µg/l	1,2-Dichlorobenzene µg/l	1,2-Dichloroethane (EDC) µg/l	1,2-Dichloropropane µg/l	1,3,5-Trimethylbenzene µg/l	1,3-Butadiene µg/l	1,3-Dichlorobenzene µg/l	1,4-Dichlorobenzene µg/l	1,4-Dioxane µg/l	2,2,4-Trimethylpentane µg/l	2-Butanone (MEK) µg/l	2-Hexanone (MBK) µg/l	4-Ethyltoluene µg/l	4-Isopropyltoluene µg/l	4-Methyl-2-pentanone (MIBK) µg/l	Acetone µg/l	Allyl chloride µg/l	Benzene µg/l	Benzyl chloride µg/l	Bromodichloromethane µg/l	Bromoform µg/l	Bromomethane µg/l	Carbon Disulfide µg/l	Carbon Tetrachloride µg/l	Chlorobenzene µg/l	Chloroethane µg/l
Soil Vapor Samples																																					
SV-1-20	03/30/16	<0.010	<0.010	<0.010	<0.010	<0.010	<0.010	<0.010	<0.010	**0.018**	<0.010	<0.010	<0.010	<0.010	<0.010	<0.010	<0.010	<0.010	<0.010	<0.010	**0.020**	<0.010	**0.012**	<0.010	**0.011**	**0.050**	<0.010	**0.010**	<0.010	<0.010	<0.010	<0.010	<0.010	<0.010	<0.010	<0.010
SV-2-5	03/30/16	<0.010	<0.010	<0.010	<0.010	<0.010	<0.010	<0.010	<0.010	<0.010	<0.010	<0.010	<0.010	<0.010	<0.010	<0.010	<0.010	<0.010	<0.010	<0.010	**0.029**	<0.010	<0.010	<0.010	**0.024**	**0.11**	<0.010	**0.015**	<0.010	<0.010	<0.010	<0.010	<0.010	<0.010	<0.010	<0.010
SV-2-19	03/30/16	<1.0	<1.0	<1.0	<1.0	<1.0	<1.0	<1.0	<1.0	<1.0	<1.0	<1.0	<1.0	<1.0	<1.0	<1.0	<1.0	<1.0	<1.0	<1.0	<1.0	<1.0	<1.0	<1.0	<1.0	**32**	<1.0	**2.1****	<1.0	<1.0	<1.0	<1.0	<1.0	<1.0	<1.0	<1.0
SV-3-19	03/30/16	<0.010	<0.010	<0.010	<0.010	<0.010	<0.010	<0.010	<0.010	**0.061**	<0.010	<0.010	<0.010	<0.010	**0.026**	<0.010	<0.010	<0.010	<0.010	<0.010	**0.027**	<0.010	**0.047**	**0.029**	**0.028**	**0.17**	<0.010	**0.058***	<0.010	<0.010	<0.010	<0.010	**0.018**	<0.010	<0.010	<0.010
OEHHA Soil Gas Screening Number (residential in µg/l)		990	--	--	--	--	--	--	--	--	--	--	0.05	--	--	--	--	--	--	--	--	--	--	--	--	--	--	--	**0.036**	--	--	--	--	0.025	--	--
OEHHA Soil Gas Screening Number (commercial in µg/l)		2,800	--	--	--	--	--	--	--	--	--	--	0.17	--	--	--	--	--	--	--	--	--	--	--	--	--	--	--	**0.12**	--	--	--	--	0.085	--	--

Notes:
< = Analyte was not detected at a concentration greater than the laboratory reporting limit.

-- = not available

µg/l = Micrograms per liter
OEHHA = California Environmental Protection Agency, Office of Environmental Health Hazard Assessment

0.058* = Concentration above OEHHA screening numbers for residential use.

2.1** = Concentration above OEHHA screening numbers for commercial use.

Table 3
Soil Vapor Analytical Data
Volatile Organic Compounds (EPA Method TO15)
Kaiser - N. Vermont Avenue
Los Angeles, California 90027

SAMPLE I.D.	DATE	Chloroform µg/l	Chloromethane µg/l	cis-1,2-Dichloroethylene µg/l	cis-1,3-Dichloropropylene µg/l	Cyclohexane µg/l	Dibromochloromethane µg/l	Dichlorodifluoromethane (R12) µg/l	Dichlorotetrafluoroethane µg/l	Diisopropyl ether (DIPE) µg/l	Ethanol µg/l	Ethyl Acetate µg/l	Ethylbenzene µg/l	Ethyl-tert-Butyl Ether (ETBE) µg/l	Heptane µg/l	Hexachlorobutadiene µg/l	Isopropanol (IPA) µg/l	Isopropylbenzene µg/l	Methylene Chloride µg/l	Methyl-tert-Butyl Ether (MTBE) µg/l	Naphthalene µg/l	n-Butylbenzene µg/l	n-Hexane µg/l	n-Propylbenzene µg/l	Xylenes µg/l	Propylene µg/l	sec-Butylbenzene µg/l	Styrene µg/l	tert-Amyl Methyl Ether (TAME) µg/l	tert-Butyl alcohol (TBA) µg/l	Tetrachloroethylene (PCE) µg/l	Tetrahydrofuran (THF) µg/l	Toluene µg/l	trans-1,2-Dichloroethylene µg/l	trans-1,3-Dichloropropylene µg/l	Trichloroethylene (TCE) µg/l	Trichlorofluoromethane (R11) µg/l	Vinyl acetate µg/l	Vinyl bromide µg/l	Vinyl chloride µg/l
Soil Vapor Samples	
SV-1-20	03/30/16	<0.010	<0.010	<0.010	<0.010	**0.012**	<0.010	<0.010	<0.010	<0.010	**0.015**	<0.010	**0.037**	<0.010	**0.012**	<0.010	<0.010	<0.010	<0.010	<0.010	<0.010	<0.010	**0.020**	**0.018**	**0.071**	**0.043**	<0.010	**0.22**	<0.010	<0.010	<0.010	<0.010	**0.069**	<0.010	<0.010	<0.010	**0.013**	<0.010	<0.010	<0.010
SV-2-5	03/30/16	<0.010	<0.010	<0.010	<0.010	**0.071**	<0.010	<0.010	<0.010	<0.010	<0.010	<0.010	**0.040**	<0.010	**0.067**	<0.010	<0.010	**0.016**	<0.010	<0.010	<0.010	<0.010	**0.075**	**0.028**	**0.177**	**0.62**	<0.010	**0.093**	<0.010	<0.010	<0.010	<0.010	**0.067**	<0.010	<0.010	<0.010	<0.010	<0.010	<0.010	<0.010
SV-2-19	03/30/16	<1.0	<1.0	<1.0	<1.0	**94**	<1.0	<1.0	<1.0	<1.0	<1.0	<1.0	<1.0	<1.0	**130**	<1.0	<1.0	**4.1**	<1.0	<1.0	<1.0	<1.0	**180**	**6.9**	<1.0	**4.8**	**1.0**	<1.0	<1.0	<1.0	<1.0	<1.0	<1.0	<1.0	<1.0	<1.0	<1.0	<1.0	<1.0	<1.0
SV-3-19	03/30/16	<0.010	<0.010	<0.010	<0.010	**0.065**	<0.010	<0.010	<0.010	<0.010	**0.022**	<0.010	**0.079**	<0.010	**0.094**	<0.010	<0.010	**0.023**	<0.010	<0.010	<0.010	<0.010	**0.15**	**0.036**	**0.263**	**2.3**	<0.010	**0.23**	<0.010	<0.010	<0.010	<0.010	**0.21**	<0.010	<0.010	<0.010	<0.010	<0.010	<0.010	<0.010
OEHHA Soil Gas Screening Number (residential in µg/l)		--	--	16	--	--	--	--	--	--	--	--	0.42	--	--	--	--	--	--	--	4.0	0.032	--	--	--	320	--	--	--	--	--	0.18	--	140	32	--	0.53	--	--	--	0.013
OEHHA Soil Gas Screening Number (commercial in µg/l)		--	--	44	--	--	--	--	--	--	--	--	1.4	--	--	--	--	--	--	--	13	0.11	--	--	--	890	--	--	--	--	--	0.6	--	380	89	--	1.8	--	--	--	0.045

Notes:
< = Analyte was not detected at a concentration greater than the laboratory reporting limit.

-- = not available

µg/l = Micrograms per liter
OEHHA = California Environmental Protection Agency, Office of Environmental Health Hazard Assessment

0.058* = Concentration above OEHHA screening numbers for residential use.

2.1** = Concentration above OEHHA screening numbers for commercial use

TABLE 4
Background Metals Concentrations

Metals	Concentrations (mg/kg)											
	Source: USGS 1984 Western U.S.			Source: Kearney Foundation 1996 California (Agricultural Soils)			Source: Cal-EPA 1991 California (Agricultural Soils)			Source: Cal-EPA 1992 Southern California		
	Minimum	Geometric Mean	Maximum	Minimum	Geometric Mean	Maximum	Minimum	Geometric Mean	Maximum	Minimum	Geometric Mean	Maximum
Antimony (Sb)	< 1	0.47	**2.6**	0.15	0.5	**1.95**	NE	NE	NE	0.12	NR	**1.90**
Arsenic (As)	< 0.10	5.5	**97**	0.6	2.8	**11.0**	1.4	6.2	**20.3**	1.8	NR	**15.2**
Barium (Ba)	70	580	**5,000**	133	468	**1400**	146	424	**974**	23	NR	**560**
Beryllium (Be)	< 1	0.68	**15**	0.25	1.14	**2.70**	NE	NE	NE	< 0.1	NR	**1.2**
Cadmium (Cd)	NE	NE	**NE**	0.05	0.26	**1.70**	0.04	0.15	**1.29**	0.05	NR	**1.45**
Chromium (Cr)	3	41	**2000**	23	76	**1579**	23	76	**1579**	5.8	NR	**32.6**
Cobalt (Co)	< 3	7.1	**50**	2.7	12.6	**46.9**	2.7	12.6	**46.9**	1.6	NR	**23.2**
Copper (Cu)	2	21	**300**	9.1	24.0	**96.4**	9.9	33	**164.6**	3.8	NR	**54.0**
Lead (Pb)	< 10	17	**700**	12.4	21.7	**97.1**	8.5	13.8	**28.7**	2.5	NR	**189.4**
Mercury (Hg)	< 0.01	0.46	**4.6**	0.10	0.20	**0.90**	NE	NE	NE	0.10	NR	**0.60**
Molybdenum (Mo)	< 3	0.85	**7**	0.1	0.9	**9.6**	NE	NE	NE	0.15	NR	**1.40**
Nickel (Ni)	< 5	15	**700**	9	36	**509**	9	36	**509**	3.5	NR	**28.2**
Selenium (Se)	< 0.1	0.23	**4.3**	0.015	0.028	**0.430**	< 0.1	0.26	**1.3**	NE	NE	NE
Silver (Ag)	NE	NE	**NE**	0.10	0.41	**8.30**	NE	NE	NE	0.07	NR	**0.75**
Thallium (Th)	2.4	9.1	**31**	5.3	13.8	**36.2**	NE	NE	NE	0.05	NR	**35.0**
Vanadium (V)	7	70	**500**	39	101	**288**	39	102	**288**	18	NR	**84.8**
Zinc (Zn)	10	55	**2,100**	88	145	**236**	13	123	**354**	10.3	NR	**247.0**

Notes:

NA - Not Evaluated

NR = Not Reported

USGS 1984: Element Concentrations in Soils and Other Surficial Materials of the Conterminous United States, U.S. Geological Survey Professional Paper 1270 by H.T. Shackette and J. G. Boerngen (Western U.S. Data)

Kearney Foundation 1996: Background Concentrations of Trace and Major Elements in California Soils, Kearney Foundation of Soil Science, Division of Agriculture and Natural Resources, University of California

Cal-EPA 1991: Background Levels of Trace Elements in Southern California Soils, Draft Annual Report, California Environmental Protection Agency, Contract No. 89-T0081 by University of California, Riverside, California, April 1991 (Agricultural soils)

Cal-EPA 1992: Background Levels of Trace Elements in Southern California Soils, Draft Annual Report, California Environmental Protection Agency, Contract No. 89-T0081 by University of California, Riverside, California, June 1992 (Composite samples from various depths)

ATTACHMENT A
Soil Boring Logs

PROJECT: **Kaiser Foundation Health Plan, Inc.**
LOCATION: **1321 N. Vermont Ave., North of Gate**
PROJECT NUMBER: **185803633**

WELL / PROBEHOLE / BORE HOLE NO:

SB-1

DRILLING / INSTALLATION:
STARTED: **3/30/2016** COMPLETED: **3/30/2016**
DRILLING COMPANY: **Core Probe International Inc.**
DRILLING EQUIPMENT: **Geoprobe 6610**
DRILLING METHOD: **Continuous Core**
SAMPLING EQUIPMENT: **Terra Cores**

NORTHING (ft):
EASTING (ft):
LATITUDE:
LONGITUDE:
GROUND ELEV (ft):
TOC ELEV (ft):
INITIAL DTW (ft): **N/A**
BOREHOLE DEPTH (ft): **25.00**
STATIC DTW (ft): **N/A**
WELL DEPTH (ft): **N/A**
WELL CASING DIAM. (in): **N/A**
BOREHOLE DIAM. (in):**2.25**
LOGGED BY: **BG & KPP**
CHECKED BY: **J. Stagno**

Time & Depth (feet)	Graphic Log	USCS	Description	Sample	Time Sample ID	Measured Recov. (feet)	Blow Count	Headspace PID (ppm)	Depth (feet)	Borehole Backfill
			Hand augered to 5' bgs							Concrete with Black Dye
		SM	**SILTY SAND**; SM; (7.5YR 2.5-3) very dark brown		06:00			0.0		
			@4' bgs; increasing fine to medium-grained snad							
5									5	
10			**POORLY GRADED SAND WITH SILT**; dark brown; medium-grained sand					0.0	10	
		ML	**SILT WITH FINE SAND**; ML; (7.5YR 4-2) brown					0.0		
		SP	**POORLY GRADED SAND WITH SILT**; SP					0.0		Hydrated Bentonite Chips
		ML	**SANDY SILT**; ML; (7.5YR 4-2) brown; 20% fine-grained sand					0.0		
15		SW-SM	**WELL GRADED SAND WITH SILT**; SW-SM; fine to coarse-grained sand					0.0	15	
		SW	**WELL GRADED SAND**; SW; same as above							
		ML	**SILT**; ML					0.0		
		SW	**WELL GRADED SAND**; SW							
20		SW	SW; same as above					0.0	20	
		ML	**SILT**; ML; low plasticity					0.0		
		SW	**WELL GRADED SAND**; SW		06:30 SB-1-22 06:32			0.0		
		CL	**CLAY**; CL; (7.5YR 5/4); moist; 5% fine-grained sand; 95% clay; mica					0.0		
25			Borehole terminated at 25 feet bgs.						25	

GEO FORM 304_STANTEC ENVIRO 101613_20160407_BLOG_KFHP-NVERMONT.GPJ STANTECUS1342.GDT 4/8/16

PROJECT: **Kaiser Foundation Health Plan, Inc.**
LOCATION: **1321 N. Vermont Ave., South of Gate**
PROJECT NUMBER: **185803633**

WELL / PROBEHOLE / BOREHOLE NO: **SB-2**

Stantec

DRILLING / INSTALLATION:
STARTED: **3/29/2016** COMPLETED: **3/29/2016**
DRILLING COMPANY: **Core Probe International Inc.**
DRILLING EQUIPMENT: **Geoprobe 6610**
DRILLING METHOD: **Continuous Core**
SAMPLING EQUIPMENT: **Terra Cores**

NORTHING (ft):
EASTING (ft):
LATITUDE:
LONGITUDE:
GROUND ELEV (ft):
TOC ELEV (ft):
INITIAL DTW (ft): **N/A**
BOREHOLE DEPTH (ft): **25.00**
STATIC DTW (ft): **N/A**
WELL DEPTH (ft): **N/A**
WELL CASING DIAM. (in): **N/A**
BOREHOLE DIAM. (in):**2.25**
LOGGED BY: **KPP**
CHECKED BY: **J. Stagno**

Time & Depth (feet)	Graphic Log	USCS	Description	Sample	Time Sample ID	Measured Recov. (feet)	Blow Count	Headspace PID (ppm)	Depth (feet)	Borehole Backfill
			4" asphalt at surface; hand augered to 5' bgs							
		SM	**SILTY SAND**; SM; (5YR 3/2) dark reddish brown; dry; 30% silt; 70% fine to medium-grained sand		.			0.0		Concrete with Black Dye
		ML	**SANDY SILT**; ML; (5YR 3/1) very dark gray; moist; 70% silt; 30% fine to medium-grained sand; trace gravel; mica		.			0.0		
			@4.2' bgs; increasing silt content; no gravels;		.			0.0		
5			(5YR 3/3) dark reddish brown; moist		.			0.0	5	
		ML	ML; increasing sand content							
10		ML	**SILT WITH SAND**; ML; 25% fine to medium-grained sand		.			0.0	10	
		SM			.			0.0		
		SW	**SILTY SAND**; SM; moist; 20% silt; 80% fine to medium-grained sand		.			0.0		
		SW	**WELL GRADED SAND WITH SILT**; SW; (7.5YR 5/4) brown; dry; 10% fines; 90% fine to coarse-grained sand							Hydrated Bentonite Chips
			WELL GRADED SAND; SW; 95% fine to coarse-grained sand; trace gravels; 5% fines		.			0.0		
		ML	**SANDY SILT**; ML		.			0.0		
		SP	**POORLY GRADED SAND**; SP; interbedded thin sandy silt layers (15.5' & 18.5') to approximately 22' bgs							
15					.			0.0	15	
					.			0.0		
20		SP	**POORLY GRADED SAND**; SP		.			0.0	20	
		SC	**CLAYEY SAND**; SC; (7.5YR 5/4) brown; medium plasticity; moist; 70% fine to medium-grained sand; 30% clay; trace mica		07:55 SB-2-22			0.0		
		CL	**CLAY**; CL; **(** brown; moist; 5% fine-grained sand; 95% clay; mica							
25			Borehole terminated at 25 feet bgs.						25	

GEO FORM 304_STANTEC ENVIRO 101613 20160407_BLOG_KFHP-NVERMONT.GPJ STANTECUS1342.GDT 4/8/16

PROJECT: **Kaiser Foundation Health Plan, Inc.**
LOCATION: **1329 N. Vermont Ave., SE Location**
PROJECT NUMBER: **185803633**

WELL / PROBEHOLE / BOREHOLE NO: **SB-3**

Stantec

DRILLING / INSTALLATION:
STARTED: **3/29/2016** COMPLETED: **3/29/2016**
DRILLING COMPANY: **Core Probe International Inc.**
DRILLING EQUIPMENT: **Geoprobe 6610**
DRILLING METHOD: **Continuous Core**
SAMPLING EQUIPMENT: **Terra Cores**

NORTHING (ft):
EASTING (ft):
LATITUDE:
LONGITUDE:
GROUND ELEV (ft):
TOC ELEV (ft):
INITIAL DTW (ft): **N/A**
BOREHOLE DEPTH (ft): **40.00**
STATIC DTW (ft): **N/A**
WELL DEPTH (ft): **N/A**
WELL CASING DIAM. (in): **N/A**
BOREHOLE DIAM. (in):**2.25**
LOGGED BY: **KPP**
CHECKED BY: **J. Stagno**

Time & Depth (feet)	Graphic Log	USCS	Description	Sample	Time Sample ID	Measured Recov. (feet)	Blow Count	Headspace PID (ppm)	Depth (feet)	Borehole Backfill
		SM	4" asphalt at surface; hand augered to 5' bgs **SILTY SAND**; SM; (5YR 3/3) dark reddish brown; dry; 30% silt; 70% fine-grained sand					0.0		Concrete with Black Dye
5		CL	**CLAY**; CL; (7.5YR 2.5/2) very dark brown; medium plasticity; slightly moist; high dry strength					0.0	5	
		CL	CL; sand increases to 15%					0.0		
		SW-SM	**WELL GRADED SAND WITH SILT**; SW-SM; (7.5YR 4/6) strong brown; 10% silt; 90% fine to coarse-grained sand							
10		SW-SM	**WELL GRADED SAND WITH SILT**; SW-SM					0.0	10	
								0.0		
		ML	**SANDY SILT**; ML					0.0		
		SW-SM	**WELL GRADED SAND WITH SILT**; SW-SM; (7.5YR 4/6) strong brown; 10% silt; 90% fine to coarse-grained sand					0.0		
15		ML	**SANDY SILT**; ML					0.0	15	
			WELL GRADED SAND					0.0		
		SP	**POORLY GRADED SAND**; SP; (7.5YR 4/6) strong brown; mica					0.0		
		SP	SP; same as above; color change to (2.5YR 4/1) dark gray							
20		ML	**SILT WITH SAND**; ML; (2.5YR 4/1) dark gray; 30% very fine-grained sand		11:45 SB-3-20			221	20	Hydrated Bentonite Chips
		CL	**CLAY**; CL; mottled color gray, reddish brown, dark gray					5.5		
		CL	@21.75' bgs; medium-grained sand layer in clay matrix ~1.5" thick					0.0		
25			@22.4-22.8' bgs; medium-grained sandy layer in clay matrix					0.0	25	
			CLAY; CL; (10YR 3/2) very dark gray; medium plasticity; high dry strength					0.0		
								0.0		
30		CL	CL; same as above		12:10 SB-3-30			476	30	
		CL	CL; same as above					0.7		
35		CL	CL; same as above					0.0	35	
								0.0		
								0.0		
		CL	CL; same as above		12:20 SB-3-40			0.0		
40			Borehole terminated at 40 feet bgs.						40	

GEO FORM 304_STANTEC ENVIRO 101613_20160407_BLOG_KFHP-NVERMONT.GPJ_STANTECUS1342.GDT 4/8/16

PROJECT: **Kaiser Foundation Health Plan, Inc.**
LOCATION: **1329 N. Vermont Ave.**
PROJECT NUMBER: **185803633**

WELL / PROBEHOLE / BOREHOLE NO: **SB-4**

Stantec

DRILLING / INSTALLATION:
STARTED: **3/30/2016** COMPLETED: **3/30/2016**
DRILLING COMPANY: **Core Probe International Inc.**
DRILLING EQUIPMENT: **Geoprobe 6610**
DRILLING METHOD: **Continuous Core**
SAMPLING EQUIPMENT: **Terra Cores**

NORTHING (ft):
EASTING (ft):
LATITUDE:
LONGITUDE:
GROUND ELEV (ft):
TOC ELEV (ft):
INITIAL DTW (ft): **N/A**
BOREHOLE DEPTH (ft): **30.00**
STATIC DTW (ft): **N/A**
WELL DEPTH (ft): **N/A**
WELL CASING DIAM. (in): **N/A**
BOREHOLE DIAM. (in):**2.25**
LOGGED BY: **BG**
CHECKED BY: **J. Stagno**

Time & Depth (feet)	USCS	Description	Sample	Time Sample ID	Measured Recov. (feet)	Blow Count	Headspace PID (ppm)	Depth (feet)	Borehole Backfill
	SP	3" asphalt at surface; hand augered to 5' bgs **POORLY GRADED SAND**; SP; light brown; fine-grained sand; dry					0.0		Concrete with Black Dye
5	CL	**CLAY WITH SAND**; CL; dark brown; fine-grained sand; 15% silt					0.0	5	
	CL	CL; same as above; color change to light brown or red; ~10% silt					0.0		
	SW	**WELL GRADED SAND**; SW; rust red; fine to coarse-grained sand; no silt					0.0		
10	SW	SW; same as above; rust red; fine to medium-grained sand; 5% silt					0.0	10	
	SW	SW; same as above; dry; medium to coarse-grained sand; crumbly; no silt					0.0		
15	ML	**SILT WITH SAND**; ML; gray; medium plasticity					0.0	15	Hydrated Bentonite Chips
	SP	**POORLY GRADED SAND**; SP; gray; moist; mica					0.0		
							8.0		
20	ML	**SILT**; ML; gray; medium plasticity; moist; no sand					60	20	
	CL	**CLAY WITH SAND**; CL; gray; strong odor		09:30 SB-4-21			809		
							11.0		
	CL	CL; same as above; 70% clay; 30% sand					6.4		
	CL	**CLAY**; CL; reddish brown; medium plasticity; no sand					0.0		
25								25	
				09:45 SB-4-30					
30		Borehole terminated at 30 feet bgs.						30	

GEO FORM 304_STANTEC ENVIRO 101613_20160407_BLOG_KFHP-NVERMONT.GPJ_STANTECUS1342.GDT 4/8/16

PROJECT: **Kaiser Foundation Health Plan, Inc.**
LOCATION: **1329 N. Vermont Ave., South Location**
PROJECT NUMBER: **185803633**

WELL / PROBEHOLE / BOREHOLE NO: **SB-5**

Stantec

DRILLING / INSTALLATION:
STARTED: **3/29/2016** COMPLETED: **3/29/2016**
DRILLING COMPANY: **Core Probe International Inc.**
DRILLING EQUIPMENT: **Geoprobe 6610**
DRILLING METHOD: **Continuous Core**
SAMPLING EQUIPMENT: **Terra Cores**

NORTHING (ft):
EASTING (ft):
LATITUDE:
LONGITUDE:
GROUND ELEV (ft):
TOC ELEV (ft):
INITIAL DTW (ft): **N/A**
BOREHOLE DEPTH (ft): **40.00**
STATIC DTW (ft): **N/A**
WELL DEPTH (ft): **N/A**
WELL CASING DIAM. (in): **N/A**
BOREHOLE DIAM. (in):**2.25**
LOGGED BY: **BG**
CHECKED BY: **J. Stagno**

Time & Depth (feet)	USCS	Description	Time Sample ID	Measured Recov. (feet)	Blow Count	Headspace PID (ppm)	Depth (feet)	Borehole Backfill
	SM	3" asphalt at surface; hand augered to 5' bgs **SILTY SAND**; SM; dark reddish brown; moist				0.0		Concrete with Black Dye
5	CL	**CLAY WITH SAND**; CL; dark brown; medium plasticity				0.0	5	
	SP-SM	**POORLY GRADED SAND WITH SILT**; SP-SM; light brown; medium				0.0		
	SW	**WELL GRADED SAND**; SW; light brown; medium; crumbly				0.0		
10	SW	SW; same as above				0.0	10	
	ML	**SANDY SILT**; ML				0.0		
	SW-SM	**WELL GRADED SAND WITH SILT**; SW-SM				0.0		
	ML	**SANDY SILT**; ML				0.0		
	SW	**WELL GRADED SAND**; SW; light brown; crumbly						
15	CL	**CLAY WITH FINE SAND**; CL; gray; low to medium plasticity; 70% clay	07:37			2.4	15	
	CL	CL; same as above; medium-grained sand; low plasticity; 60% clay	07:38			112		
	SP	**POORLY GRADED SAND**; SP; medium-grained sand	07:38 SB-5-19			240 38.4		
20	CL	**CLAY**; CL; gray; low plasticity; 5% sand	07:39			88.4	20	Hydrated Bentonite Chips
	CL	CL; dark red to brown; medium plasticity				1.7		
						0.0		
25						0.0	25	
	SP	**SAND**; SP; coarse-grained dsand layer mixed in with clay				8.1		
	CL					0.0		
	CL	**CLAY**; CL; dark reddish brown; medium plasticity; moist CL; same as above; light brown; dry				0.0		
30	CL	**CLAY**; CL; dark reddish brown; medium plasticity; dry				0.0	30	
35							35	
40		Borehole terminated at 40 feet bgs.	SB-5-40			0.0	40	

GEO FORM 304_STANTEC ENVIRO 101613_20160407_BLOG_KFHP-NVERMONT.GPJ STANTECUS1342.GDT 4/8/16

PROJECT: **Kaiser Foundation Health Plan, Inc.**
LOCATION: **1329 N. Vermont Ave.**
PROJECT NUMBER: **185803633**

WELL / PROBEHOLE / BOREHOLE NO: **SB-6**

Stantec

DRILLING / INSTALLATION:
STARTED: **3/30/2016** COMPLETED: **3/30/2016**
DRILLING COMPANY: **Core Probe International Inc.**
DRILLING EQUIPMENT: **Geoprobe 6610**
DRILLING METHOD: **Continuous Core**
SAMPLING EQUIPMENT: **Terra Cores**

NORTHING (ft):
EASTING (ft):
LATITUDE:
LONGITUDE:
GROUND ELEV (ft):
TOC ELEV (ft):
INITIAL DTW (ft): **N/A**
BOREHOLE DEPTH (ft): **25.00**
STATIC DTW (ft): **N/A**
WELL DEPTH (ft): **N/A**
WELL CASING DIAM. (in): **N/A**
BOREHOLE DIAM. (in):**2.25**
LOGGED BY: **BG**
CHECKED BY: **J. Stagno**

Time & Depth (feet)	Graphic Log	USCS	Description	Sample	Time Sample ID	Measured Recov. (feet)	Blow Count	Headspace PID (ppm)	Depth (feet)	Borehole Backfill
			4" asphalt at surface; hand augered to 5' bgs							Concrete with Black Dye
		SM	**SILTY SAND**; SM; brown; dry; 70% medium to coarse-grained sand; 30% silt					0.0		
		CL	**CLAY WITH COARSE SAND**; CL; brown					0.0		
5								0.0	5	
		SW-SM	**WELL GRADED SAND WITH SILT**; SW-SM; fine to coarse-grained sand; 75% sand; 25% silt					0.0		
		SW-SM	SW-SM; same as above; light gray; 90% sand; 10% silt; crumbly					0.0		
		SW-SM	SW-SM; @9.5-10' bgs; same as above; 305					0.0		
10		SW-SM	silt; 70% sand					0.0	10	
		SW-SM	SW-SM; same as above; moist					0.0		
		SP-SM	**POORLY GRADED SAND WITH SILT**; SP-SM; reddish; fine to medium-grained sand					0.0		Hydrated Bentonite Chips
		ML	**SILT**; ML; light reddish brown; moist; 50% silt; 50% fine-grained sand					0.0		
		SP	**POORLY GRADED SAND**; SP; dark brownish gray; fine to coarse-grained sand					74		
15		CL	**CLAY WITH SAND**; CL; fine-grained sand					148	15	
		CL	**CLAY WITH SAND**; CL; gray; medium-grained sand; 25% clay; 75% sand		10:30 SB-6-18			15.7		
20		CL	**CLAY**; CL; dark gray; medium plasticity					0.0	20	
		CL	CL; same as above; reddish brown; medium plasticity; no sand					0.0		
25			Borehole terminated at 25 feet bgs.						25	

GEO FORM 304_STANTEC ENVIRO 101613 20160407_BLOG_KFHP-NVERMONT.GPJ STANTECUS1342.GDT 4/8/16

PROJECT: **Kaiser Foundation Health Plan, Inc.**
LOCATION: **1345 N. Vermont Ave., Northern Prop. Bndry**
PROJECT NUMBER: **185803633**

WELL / PROBEHOLE / BOREHOLE NO: **SB-7**

Stantec

DRILLING / INSTALLATION:
STARTED: **3/29/2016** COMPLETED: **3/29/2016**
DRILLING COMPANY: **Core Probe International Inc.**
DRILLING EQUIPMENT: **LAR 540M Geoprobe**
DRILLING METHOD: **Continuous Core**
SAMPLING EQUIPMENT: **Terra Cores**

NORTHING (ft):
EASTING (ft):
LATITUDE:
LONGITUDE:
GROUND ELEV (ft):
TOC ELEV (ft):
INITIAL DTW (ft): **N/A**
BOREHOLE DEPTH (ft): **20.00**
STATIC DTW (ft): **N/A**
WELL DEPTH (ft): **N/A**
WELL CASING DIAM. (in): **N/A**
BOREHOLE DIAM. (in):**2.25**
LOGGED BY: **KPP**
CHECKED BY: **J. Stagno**

Time & Depth (feet)	Graphic Log	USCS	Description	Sample	Time Sample ID	Measured Recov. (feet)	Blow Count	Headspace PID (ppm)	Depth (feet)	Borehole Backfill
			3.5" concrete at surface; hand augered to 5' bgs					0.0		Concrete with Black Dye
		SM	**SILTY SAND**; SM; (7.5YR 4/4) brown; dry; 70% fine to medium-grained sand; 30% silt; trace coarse-grained sand					0.0		
5		ML	**SILT**; ML					0.0	5	
		SM	**SILTY SAND**; SM					0.0		
		ML	**SILT WITH SAND**; ML; (7YR 3/3) dark brown; low plasticity; moist; 30% fine to medium-grained sand; 70% silt; trace clay					0.0		
								0.0		
10		ML	**SILT WITH SAND**; ML					0.0	10	Hydrated Bentonite Chips
		ML	ML; increasing sand							
		ML	**SILTY SAND**; ML; (7YR 3/3) dark brown; 30% fines; 70% fine to coarse-grained sand					0.0		
		CL	**CLAY**; CL					0.0		
15		ML	**SILT WITH SAND**; ML; (7YR 5/4) brown; dry; 40% very fine-grained sand; 60% silt; low dry strength					0.0	15	
								0.0		
		SM	**SILTY SAND**; SM; (7YR 5/4) brown; dry; 70% fine to medium-grained sand; 30% fines; trace clay					0.0		
		SM	SM; few gravels		10:50 SB-7-20			0.0		
20			Borehole terminated at 20 feet bgs.						20	
25									25	

GEO FORM 304_STANTEC ENVIRO 101613 20160407_BLOG_KFHP-NVERMONT.GPJ STANTECUS1342.GDT 4/8/16

PROJECT: **Kaiser Foundation Health Plan, Inc.**
LOCATION: **1345 N. Vermont Ave., Northern Prop. Bndry**
PROJECT NUMBER: **185803633**

WELL / PROBEHOLE / BOREHOLE NO: **SV-1**


Stantec

DRILLING / INSTALLATION:
STARTED: **3/29/2016** COMPLETED: **3/29/2016**
DRILLING COMPANY: **Core Probe International Inc.**
DRILLING EQUIPMENT: **LAR 540M Geoprobe**
DRILLING METHOD: **Continuous Core**
SAMPLING EQUIPMENT: **Terra Cores**

NORTHING (ft):
EASTING (ft):
LATITUDE:
LONGITUDE:
GROUND ELEV (ft):
TOC ELEV (ft):
INITIAL DTW (ft): **N/A**
BOREHOLE DEPTH (ft): **20.00**
STATIC DTW (ft): **N/A**
WELL DEPTH (ft): **19**
WELL CASING DIAM. (in): **0.25**
BOREHOLE DIAM. (in):**2.25**
LOGGED BY: **KPP**
CHECKED BY: **J. Stagno**

Time & Depth (feet)	Graphic Log	USCS	Description	Sample	Time Sample ID	Measured Recov. (feet)	Blow Count	Headspace PID (ppm)	Depth (feet)
			3.5" concrete at surface; hand augered to 5' bgs					0.0	
		SM	**SILTY SAND**; SM; (7.5YR 4/4) brown; dry; 70% fine to medium-grained sand; trace coarse-grained sand; 30% silt					0.0	
		SM	SM; increasing sand						
5		SW-SM	**WELL GRADED SAND WITH SILT**; SW-SM; 10% fines; 90% fine to coarse-grained sand; few gravels					0.0	5
		SW-SM	SW-SM; sand becomes increasingly coarser					0.0	
		SW	**WELL GRADED SAND**; SW; (7.5YR 4/4) brown; dry; 5% fines; 95% fine to coarse-grained sand					0.0	
10		SW	**WELL GRADED SAND**; SW; (7.5YR 4/4) brown; dry; 5% fines; 95% fine to coarse-grained sand					0.0	10
								2.4	
								1.2	
15		SM	**SILTY SAND**; SM; (7.5YR 4/3) brown; moist; 70% fine to medium-grained sand; trace coarse-grained sand; trace mica; 30% fines @16.8 & 18' bgs; interbedded clay layers ~2' thick		09:50 SV-1			0.0	15
								5.4	
								1.3	
		ML	**SANDY SILT**; ML; 50% fine to medium-grained sand; 50% fines					0.0	
20			**CLAY** Borehole terminated at 20 feet bgs.					0.0	20

Well Construction

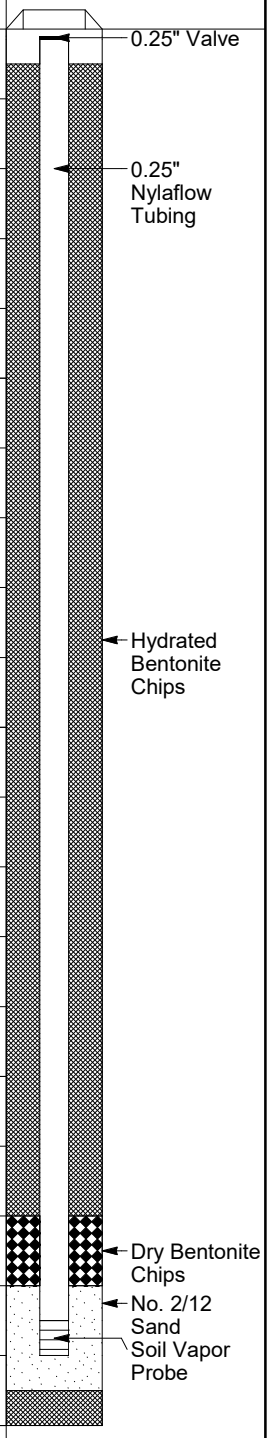

GEO FORM 304_STANTEC ENVIRO 101613_20160407_BLOG_KFHP-NVERMONT.GPJ_STANTECUS1342.GDT 4/8/16

PROJECT: **Kaiser Foundation Health Plan, Inc.**
LOCATION: **1329 N. Vermont Ave., North-Mid Location**
PROJECT NUMBER: **185803633**

WELL / PROBEHOLE / BOREHOLE NO: **SV-2**

Stantec

DRILLING / INSTALLATION:
STARTED: **3/29/2016** COMPLETED: **3/29/2016**
DRILLING COMPANY: **Core Probe International Inc.**
DRILLING EQUIPMENT: **Geoprobe 6610**
DRILLING METHOD: **Continuous Core**
SAMPLING EQUIPMENT: **Terra Cores**

NORTHING (ft):
EASTING (ft):
LATITUDE:
LONGITUDE:
GROUND ELEV (ft):
TOC ELEV (ft):
INITIAL DTW (ft): **N/A**
BOREHOLE DEPTH (ft): **25.00**
STATIC DTW (ft): **N/A**
WELL DEPTH (ft): **19**
WELL CASING DIAM. (in): **0.25**
BOREHOLE DIAM. (in):**2.25**
LOGGED BY: **KPP**
CHECKED BY: **J. Stagno**

Time & Depth (feet)	Graphic Log	USCS	Description	Sample	Time Sample ID	Measured Recov. (feet)	Blow Count	Headspace PID (ppm)	Depth (feet)	Well Construction
			4" asphalt at surface; hand augered to 5' bgs							0.25" Valve
		SM	**SILTY SAND**; SM; (5YR 3/3) dark reddish brown; non plastic; dry; 30% silt; 70% fine to medium-grained sand					0.0		Hydrated Bentonite Chips
										(2)0.25" Nylaflow Tubing
		ML	**SANDY SILT**; ML; (5YR 4/4) reddish brown; medium plasticity; 30% fine to medium-grained sand; 70% silt					0.0		Dry Bentonite Chips
5									5	No. 2/12 Sand
		ML	ML; increasing fines							Soil Vapor Probe
		CL	**CLAY**; CL							
		SP	**POORLY GRADED SAND**; SP					0.0		
		CL	**CLAY**; CL					0.0		
		SP	**POORLY GRADED SAND**; SP					0.0		
10								0.0	10	
		ML	**SILT**; ML; (7.5YR 5/8) strong brown; low plasticity							Hydrated Bentonite Chips
		SW	**WELL GRADED SAND**; SW; (7.5YR 5/1) gray; dry; 90% fine to coarse-grained sand; 10% fines					0.0		
15								0.0	15	
		ML	**SILT**; ML							
		SW	**WELL GRADED SAND**; SW; (7.5YR 5/1) gray; dry; 90% fine to coarse-grained sand; 10% fines					0.0		Dry Bentonite Chips
										No. 2/12 Sand
										Soil Vapor Probe
		ML	**SILT**; ML; (7.5YR 5/1) gray					89		
20		CL	**CLAY**; CL; (7.5YR 3/2) dark brown; medium plasticity; moist					9.8	20	
								5.4		Hydrated Bentonite Chips
								1.5		
25			Borehole terminated at 25 feet bgs.						25	

GEO FORM 304_STANTEC ENVIRO 101613_20160407_BLOG_KFHP-NVERMONT.GPJ_STANTECUS1342.GDT_4/8/16

PROJECT: **Kaiser Foundation Health Plan, Inc.**
LOCATION: **1321 N. Vermont Ave., In planter area**
PROJECT NUMBER: **185803633**

WELL / PROBEHOLE / BOREHOLE NO: **SV-3**

Stantec

DRILLING / INSTALLATION:
STARTED: **3/29/2016** COMPLETED: **3/29/2016**
DRILLING COMPANY: **Core Probe International Inc.**
DRILLING EQUIPMENT: **Geoprobe 6610**
DRILLING METHOD: **Continuous Core**
SAMPLING EQUIPMENT: **Terra Cores**

NORTHING (ft):
EASTING (ft):
LATITUDE:
LONGITUDE:
GROUND ELEV (ft):
TOC ELEV (ft):
INITIAL DTW (ft): **N/A**
BOREHOLE DEPTH (ft): **22.00**
STATIC DTW (ft): **N/A**
WELL DEPTH (ft): **20**
WELL CASING DIAM. (in): **0.25**
BOREHOLE DIAM. (in):**2.25**
LOGGED BY: **KPP**
CHECKED BY: **J. Stagno**

Time & Depth (feet)	Graphic Log	USCS	Description	Sample	Time Sample ID	Measured Recov. (feet)	Blow Count	Headspace PID (ppm)	Depth (feet)	Well Construction
		ML	**SANDY SILT**; ML; (2.5YR 3/1) dark reddish brown; medium plasticity; dry; 40% fine-grained sand; 60% silt; plant matter					0.0		0.25" Valve
								0.0		0.25" Nylaflow Tubing
								0.0		
5		SM	**SILTY SAND**; SM; (2.5YR 4/2) weak red; dry; 70% fine to medium-grained sand; 30% fines (mostly silt)					0.0	5	
		SW	**WELL GRADED SAND**; SW; (2.5YR 4/1) dark reddish gray; dry; 90% fine to coarse-grained sand; 10% silt					0.0		
		SP	**POORLY GRADED SAND**; SP; 90% fine to medium-grained sand; 10% silt; same as above					0.0		
		CL	**CLAY WITH SAND**; CL; (2.5YR 4/2) weak red; medium plasticity; 80% clay; 20% sand; mica					0.0		Hydrated Bentonite Chips
		CL	CL; same as above; increasing fine to medium-grained sand; medium plasticity							
10		CL	**SANDY CLAY**; CL; medium plasticity; 35% fine to medium-grained sand; 65% clay					0.0	10	
		CL	**SANDY CLAY WITH GRAVEL**; CL; (2.5YR 4/3); 30% fine to coarse-grained sand; 10% gravel; 60% clay					0.0		
		SC	**CLAYEY SAND WITH GRAVEL**; SC; (7.5YR 5/4) brown; dry; 60% fine to coarse-grained sand; 20% clay; 205 gravel					0.0		

GEO FORM 304_STANTEC ENVIRO 101613_20160407_BLOG_KFHP-NVERMONT.GPJ STANTECUS1342.GDT 4/8/16

PROJECT: **Kaiser Foundation Health Plan, Inc.**
LOCATION: **1321 N. Vermont Ave., In planter area**
PROJECT NUMBER: **185803633**

WELL / PROBEHOLE / BOREHOLE NO: **SV-3**

DRILLING / INSTALLATION:
STARTED: **3/29/2016** COMPLETED: **3/29/2016**
DRILLING COMPANY: **Core Probe International Inc.**
DRILLING EQUIPMENT: **Geoprobe 6610**
DRILLING METHOD: **Continuous Core**
SAMPLING EQUIPMENT: **Terra Cores**

NORTHING (ft):
EASTING (ft):
LATITUDE:
LONGITUDE:
GROUND ELEV (ft):
TOC ELEV (ft):
INITIAL DTW (ft): **N/A**
BOREHOLE DEPTH (ft): **22.00**
STATIC DTW (ft): **N/A**
WELL DEPTH (ft): **20**
WELL CASING DIAM. (in): **0.25**
BOREHOLE DIAM. (in):**2.25**
LOGGED BY: **KPP**
CHECKED BY: **J. Stagno**

Time & Depth (feet)	Graphic Log	USCS	Description	Sample	Time Sample ID	Measured Recov. (feet)	Blow Count	Headspace PID (ppm)	Depth (feet)	Well Construction
		SW	**WELL GRADED SAND**; SW; (7.5YR 5/3) brown; dry; 80% fine to coarse-grained sand (predominantly coarse-grained); 10% gravels; 10% fines		.			3.2		
					.			0.3		Hydrated Bentonite Chips
		SW-SC	**WELL GRADED SAND WITH CLAY**; SW-SC; (7.5YR 5/4) brown; dry; 10% clay; 90% fine to coarse-grained sand		.			0.0		
					.			1.11		Dry Bentonite Chips
		SP	**POORLY GRADED SAND**; SP; (7.5YR 5/4) brown; dry; 90% fine to medium-grained sand; 10% fines		.			1.8		
		SW	**WELL GRADED SAND**; SW; (7.5YR 5/3) brown; dry; 80% fine to coarse-grained sand (predominantly coarse-grained); 10% gravels; 10% fines							No. 2/12 Sand
20		SP	**POORLY GRADED SAND**; SP; (7.5YR 5/4) brown; dry; 90% fine to medium-grained sand; 10% fines @20' bgs; ~2' thick clayey sand layer		.			0.3	20	Soil Vapor Probe
		SP	SP; same as above; 10% silt							
		SW	**WELL GRADED SAND**; SW; coarse-grained sand		SB-3-21			0.3		Hydrated Bentonite Chips
			Borehole terminated at 22 feet bgs.		.			0.0		
25									25	

GEO FORM 304_STANTEC ENVIRO 101613 20160407_BLOG_KFHP-NVERMONT.GPJ STANTECUS1342.GDT 4/8/16

ATTACHMENT B

Los Angeles County Department of Environmental Health Permit

ENVIRONMENTAL HEALTH

Drinking Water Program

COUNTY OF LOS ANGELES
Public Health

5050 Commerce Drive, Baldwin Park, CA 91706
Telephone: (626) 430-5420 • Facsimile: (626) 813-3013 • Email: waterquality@ph.lacounty.gov
http://publichealth.lacounty.gov/eh/ep/dw/dw_main.htm

Well Permit Approval

TO BE COMPLETED BY APPLICANT:

WORK SITE ADDRESS	CITY	ZIP	EMAIL ADDRESS FOR WELL PERMIT APPROVAL
1321, 1329, 1345 North Vermont, and 1328 North New Hampshire Avenue	Los Angeles	90027	tom.szocinski@stantec.com

NOTICE:

- WORK PLAN APPROVALS ARE VALID FOR 180 DAYS. 30 DAY EXTENSIONS OF WORK PLAN APPROVALS ARE CONSIDERED ON AN INDIVIDUAL (CASE-BY-CASE) BASIS AND MAY BE SUBJECT TO ADDITIONAL PLAN REVIEW FEES (HOURLY RATE AS APPLICABLE).
- WORK PLAN MODIFICATIONS MAY BE REQUIRED IF WELL AND GEOLOGIC CONDITIONS ENCOUNTERED AT THE SITE INSPECTION ARE FOUND TO DIFFER FROM THE SCOPE OF WORK PRESENTED TO THE DEPARTMENT OF PUBLIC HEALTH—DRINKING WATER PROGRAM.
- THIS WELL PERMIT APPROVAL IS LIMITED TO COMPLIANCE WITH THE CALIFORNIA WELL STANDARDS AND THE LOS ANGELES COUNTY CODE AND DOES NOT GRANT ANY RIGHTS TO CONSTRUCT, RENOVATE, OR DECOMMISSION ANY WELL. THE APPLICANT IS RESPONSIBLE FOR SECURING ALL OTHER NECESSARY PERMITS SUCH AS WATER RIGHTS, PROPERTY RIGHTS, COASTAL COMMISSION APPROVALS, USE COVENANTS, ENCROACHMENT PERMISSIONS, UTILITY LINE SETBACKS, CITY/COUNTY PUBLIC WORKS RIGHTS OF WAY, ETC.
- ALL FIELD WORK MUST BE CONDUCTED UNDER THE DIRECT SUPERVISION OF A PROFESSIONAL GEOLOGIST LICENSED IN THE STATE OF CALIFORNIA.
- THIS PERMIT IS NOT COMPLETE UNTIL ALL OF THE FOLLOWING REQUIREMENTS ARE SIGNED BY THE DEPUTY HEALTH OFFICER. WORK SHALL NOT BE INITIATED WITHOUT A WORK PLAN APPROVAL STAMPED BY THE DEPARTMENT OF PUBLIC HEALTH—DRINKING WATER PROGRAM.
- **NOTIFY THE DRINKING WATER PROGRAM BY EMAIL 3 BUSINESS DAYS BEFORE WORK IS SCHEDULED TO BEGIN.**

Juan Rodriguez 626-430-5386 or JuRodriguez@ph.lacounty.gov

TO BE COMPLETED BY DEPARTMENT OF PUBLIC HEALTH—DRINKING WATER PROGRAM:

☐ WORK PLAN INCOMPLETE; SUBMIT THE FOLLOWING:

☑ WORK PLAN APPROVED

DATE: 3/18/16

Los Angeles County Drinking Water stamp

REGISTERED ENVIRONMENTAL HEALTH SPECIALIST — COUNTY OF LOS ANGELES — CALIFORNIA

R.E.H.S. NO: 6330

Juan Rodriguez

ADDITIONAL APPROVAL CONDITIONS:

On 3/17/16 $1,300.00 was paid for Permit #SR0063991 to advance 10 soil borings/hydropunch at above-mentioned site.

☐ ANNULAR SEAL FINAL INSPECTION REQUIRED

DATE ACCEPTED:	REHS signature

☐ WELL COMPLETION LOG REQUIRED

DATE ACCEPTED:	REHS signature

☐ WATER QUALITY—BACTERIOLOGICAL STANDARDS REQUIRED

DATE ACCEPTED:	REHS signature

☐ WATER QUALITY—CHEMICAL STANDARDS REQUIRED

DATE ACCEPTED:	REHS signature

☐ WATER SUPPLY YIELD REQUIRED

DATE ACCEPTED:	REHS signature

☐ OTHER REQUIREMENT

DATE ACCEPTED:	REHS signature

ATTACHMENT C

Certified Analytical Laboratory Reports – Soil

AMERICAN ANALYTICS

9765 Eton Avenue
Chatsworth
California 91311
Tel: (818) 998-5547
Fax: (818) 998-7258

April 04, 2016

Tom Szocinski

Stantec (TO)

290 Conejo Ridge Ave. Suite #200

Thousand Oaks, CA 91361

Re : Kaiser - Vermont Ave. / 185803633

A732163 / 6C30008

Enclosed is an analytical report for the above-referenced project. The samples included in this report were received on 03/30/16 09:43 and analyzed in accordance with the attached chain-of-custody.

Unless otherwise noted, all analytical testing was accomplished in accordance with the guidelines established in our Quality Assurance Program Manual, applicable standard operating procedures, and other related documentation. The results in this analytical report are limited to the samples tested and any reproduction thereof must be made in its entirety.

If you have any questions regarding this report or require additional information please call me at American Analytics.

Sincerely,



Viorel Vasile

Operations Manager

LABORATORY ANALYSIS RESULTS

Client: Stantec (TO)
Project No: 185803633
Project Name: Kaiser - Vermont Ave.

AA Project No: A732163
Date Received: 03/30/16
Date Reported: 04/04/16

Sample ID	Laboratory ID	Matrix	TAT	Date Sampled	Date Received
8260B/5035 +OXY+TPHG					
SV-1-17	6C30008-02	Soil	3	03/29/16 09:50	03/30/16 09:43
SV-2-19.5	6C30008-03	Soil	3	03/29/16 09:00	03/30/16 09:43
SV-3-21	6C30008-04	Soil	3	03/29/16 07:10	03/30/16 09:43
SB-2-22	6C30008-05	Soil	3	03/29/16 07:55	03/30/16 09:43
SB-3-20	6C30008-06	Soil	3	03/29/16 11:45	03/30/16 09:43
SB-3-30	6C30008-07	Soil	3	03/29/16 12:10	03/30/16 09:43
SB-3-40	6C30008-08	Soil	3	03/29/16 12:20	03/30/16 09:43
SB-7-20	6C30008-09	Soil	3	03/29/16 10:50	03/30/16 09:43
8260B+OXY+TPHG					
TB-20160329	6C30008-01	Water	3	03/29/16 00:00	03/30/16 09:43
CAM Metals Less Hg 6000/7000					
SV-1-17	6C30008-02	Soil	3	03/29/16 09:50	03/30/16 09:43
SV-2-19.5	6C30008-03	Soil	3	03/29/16 09:00	03/30/16 09:43
SV-3-21	6C30008-04	Soil	3	03/29/16 07:10	03/30/16 09:43
SB-2-22	6C30008-05	Soil	3	03/29/16 07:55	03/30/16 09:43
SB-3-20	6C30008-06	Soil	3	03/29/16 11:45	03/30/16 09:43
SB-3-30	6C30008-07	Soil	3	03/29/16 12:10	03/30/16 09:43
SB-3-40	6C30008-08	Soil	3	03/29/16 12:20	03/30/16 09:43

Viorel Vasile
Operations Manager

LABORATORY ANALYSIS RESULTS

Client: Stantec (TO)
Project No: 185803633
Project Name: Kaiser - Vermont Ave.

AA Project No: A732163
Date Received: 03/30/16
Date Reported: 04/04/16

Sample ID	Laboratory ID	Matrix	TAT	Date Sampled	Date Received
SB-7-20	6C30008-09	Soil	3	03/29/16 10:50	03/30/16 09:43
Diesel Range Organics 8015M					
SV-1-17	6C30008-02	Soil	3	03/29/16 09:50	03/30/16 09:43
SV-2-19.5	6C30008-03	Soil	3	03/29/16 09:00	03/30/16 09:43
SV-3-21	6C30008-04	Soil	3	03/29/16 07:10	03/30/16 09:43
SB-2-22	6C30008-05	Soil	3	03/29/16 07:55	03/30/16 09:43
SB-3-20	6C30008-06	Soil	3	03/29/16 11:45	03/30/16 09:43
SB-3-30	6C30008-07	Soil	3	03/29/16 12:10	03/30/16 09:43
SB-3-40	6C30008-08	Soil	3	03/29/16 12:20	03/30/16 09:43
SB-7-20	6C30008-09	Soil	3	03/29/16 10:50	03/30/16 09:43
Mercury Total EPA 7470A/7471A					
SV-1-17	6C30008-02	Soil	3	03/29/16 09:50	03/30/16 09:43
SV-2-19.5	6C30008-03	Soil	3	03/29/16 09:00	03/30/16 09:43
SV-3-21	6C30008-04	Soil	3	03/29/16 07:10	03/30/16 09:43
SB-2-22	6C30008-05	Soil	3	03/29/16 07:55	03/30/16 09:43
SB-3-20	6C30008-06	Soil	3	03/29/16 11:45	03/30/16 09:43
SB-3-30	6C30008-07	Soil	3	03/29/16 12:10	03/30/16 09:43
SB-3-40	6C30008-08	Soil	3	03/29/16 12:20	03/30/16 09:43
SB-7-20	6C30008-09	Soil	3	03/29/16 10:50	03/30/16 09:43

Viorel Vasile
Operations Manager

LABORATORY ANALYSIS RESULTS

Client: Stantec (TO)
Project No: 185803633
Project Name: Kaiser - Vermont Ave.
Method: Diesel Range Organics by GC/FID

AA Project No: A732163
Date Received: 03/30/16
Date Reported: 04/04/16
Units: mg/kg

Date Sampled:	03/29/16	03/29/16	03/29/16	03/29/16	
Date Prepared:	03/30/16	03/30/16	03/30/16	03/30/16	
Date Analyzed:	03/31/16	03/31/16	03/31/16	03/31/16	
AA ID No:	6C30008-02	6C30008-03	6C30008-04	6C30008-05	
Client ID No:	SV-1-17	SV-2-19.5	SV-3-21	SB-2-22	
Matrix:	Soil	Soil	Soil	Soil	
Dilution Factor:	1	1	1	1	MRL
Diesel Range Organics 8015M (EPA 8015M)					
Diesel Range Organics as Diesel	<5.0	**67**	**5.9**	<5.0	5.0
Surrogates					**%REC Limits**
o-Terphenyl	108%	97%	99%	108%	50-150

Viorel Vasile
Operations Manager

LABORATORY ANALYSIS RESULTS

Client: Stantec (TO)
Project No: 185803633
Project Name: Kaiser - Vermont Ave.
Method: Diesel Range Organics by GC/FID

AA Project No: A732163
Date Received: 03/30/16
Date Reported: 04/04/16
Units: mg/kg

Date Sampled:	03/29/16	03/29/16	03/29/16	03/29/16	
Date Prepared:	03/30/16	03/30/16	03/30/16	03/30/16	
Date Analyzed:	03/31/16	03/31/16	03/31/16	03/31/16	
AA ID No:	6C30008-06	6C30008-07	6C30008-08	6C30008-09	
Client ID No:	SB-3-20	SB-3-30	SB-3-40	SB-7-20	
Matrix:	Soil	Soil	Soil	Soil	
Dilution Factor:	1	1	1	1	MRL
Diesel Range Organics 8015M (EPA 8015M)					
Diesel Range Organics as Diesel	<5.0	**24**	<5.0	<5.0	5.0
Surrogates					**%REC Limits**
o-Terphenyl	103%	94%	106%	104%	50-150

Viorel Vasile
Operations Manager

LABORATORY ANALYSIS RESULTS

Client: Stantec (TO)
Project No: 185803633
Project Name: Kaiser - Vermont Ave.
Method: Total Metals CAM 17

AA Project No: A732163
Date Received: 03/30/16
Date Reported: 04/04/16
Units: mg/kg

Date Sampled:	03/29/16	03/29/16	03/29/16	03/29/16	
Date Prepared:	03/31/16	03/31/16	03/31/16	03/31/16	
Date Analyzed:	04/01/16	04/01/16	04/01/16	04/01/16	
AA ID No:	6C30008-02	6C30008-03	6C30008-04	6C30008-05	
Client ID No:	SV-1-17	SV-2-19.5	SV-3-21	SB-2-22	
Matrix:	Soil	Soil	Soil	Soil	
Dilution Factor:	1	1	1	1	MRL
CAM Metals Less Hg 6000/7000 (EPA 6010B/7000)					
Antimony	<10	<10	<10	<10	10
Arsenic	**2.9**	**2.1**	**1.6**	**2.8**	0.50
Barium	**130**	**93**	**66**	**120**	10
Beryllium	<1.0	<1.0	<1.0	<1.0	1.0
Cadmium	<1.0	<1.0	<1.0	<1.0	1.0
Chromium	**17**	**8.1**	**8.0**	**15**	3.0
Cobalt	**8.0**	**6.0**	**4.8**	**9.0**	3.0
Copper	**12**	**6.4**	**5.4**	**9.5**	3.0
Lead	**3.6**	<3.0	<3.0	<3.0	3.0
Molybdenum	<5.0	<5.0	<5.0	<5.0	5.0
Nickel	**13**	**8.2**	**6.1**	**13**	3.0
Selenium	<0.50	<0.50	<0.50	<0.50	0.50
Silver	<1.0	<1.0	<1.0	<1.0	1.0
Thallium	<5.0	<5.0	<5.0	<5.0	5.0
Vanadium	**40**	**31**	**28**	**39**	10
Zinc	**37**	**35**	**31**	**49**	3.0

Viorel Vasile
Operations Manager

LABORATORY ANALYSIS RESULTS

Client: Stantec (TO)
Project No: 185803633
Project Name: Kaiser - Vermont Ave.
Method: Total Metals CAM 17

AA Project No: A732163
Date Received: 03/30/16
Date Reported: 04/04/16
Units: mg/kg

Date Sampled:	03/29/16	03/29/16	03/29/16	03/29/16	
Date Prepared:	03/31/16	03/31/16	03/31/16	03/31/16	
Date Analyzed:	04/01/16	04/01/16	04/01/16	04/01/16	
AA ID No:	6C30008-06	6C30008-07	6C30008-08	6C30008-09	
Client ID No:	SB-3-20	SB-3-30	SB-3-40	SB-7-20	
Matrix:	Soil	Soil	Soil	Soil	
Dilution Factor:	1	1	1	1	MRL
CAM Metals Less Hg 6000/7000 (EPA 6010B/7000)					
Antimony	<10	<10	<10	<10	10
Arsenic	**1.7**	**2.0**	**4.8**	**3.4**	0.50
Barium	**92**	**180**	**200**	**210**	10
Beryllium	<1.0	<1.0	<1.0	<1.0	1.0
Cadmium	<1.0	<1.0	<1.0	<1.0	1.0
Chromium	**8.1**	**26**	**15**	**14**	3.0
Cobalt	**7.0**	**12**	**13**	**11**	3.0
Copper	**7.0**	**16**	**21**	**12**	3.0
Lead	<3.0	**4.5**	**6.4**	**3.8**	3.0
Molybdenum	<5.0	<5.0	<5.0	<5.0	5.0
Nickel	**6.7**	**19**	**30**	**18**	3.0
Selenium	<0.50	<0.50	<0.50	<0.50	0.50
Silver	<1.0	<1.0	<1.0	<1.0	1.0
Thallium	<5.0	<5.0	<5.0	<5.0	5.0
Vanadium	**29**	**46**	**40**	**39**	10
Zinc	**55**	**52**	**48**	**34**	3.0

Viorel Vasile
Operations Manager

LABORATORY ANALYSIS RESULTS

Client: Stantec (TO)
Project No: 185803633
Project Name: Kaiser - Vermont Ave.
Method: Total Metals CAM 17

AA Project No: A732163
Date Received: 03/30/16
Date Reported: 04/04/16
Units: mg/kg

Date Sampled:	03/29/16	03/29/16	03/29/16	03/29/16	
Date Prepared:	03/31/16	03/31/16	03/31/16	03/31/16	
Date Analyzed:	03/31/16	03/31/16	03/31/16	03/31/16	
AA ID No:	6C30008-02	6C30008-03	6C30008-04	6C30008-05	
Client ID No:	SV-1-17	SV-2-19.5	SV-3-21	SB-2-22	
Matrix:	Soil	Soil	Soil	Soil	
Dilution Factor:	1	1	1	1	MRL
Mercury Total EPA 7470A/7471A (EPA 7471A)					
Mercury	**0.030**	**0.031**	**0.057**	**0.024**	0.020

Viorel Vasile
Operations Manager

LABORATORY ANALYSIS RESULTS

Client: Stantec (TO)
Project No: 185803633
Project Name: Kaiser - Vermont Ave.
Method: Total Metals CAM 17

AA Project No: A732163
Date Received: 03/30/16
Date Reported: 04/04/16
Units: mg/kg

Date Sampled:	03/29/16	03/29/16	03/29/16	03/29/16	
Date Prepared:	03/31/16	03/31/16	03/31/16	03/31/16	
Date Analyzed:	03/31/16	03/31/16	03/31/16	03/31/16	
AA ID No:	6C30008-06	6C30008-07	6C30008-08	6C30008-09	
Client ID No:	SB-3-20	SB-3-30	SB-3-40	SB-7-20	
Matrix:	Soil	Soil	Soil	Soil	
Dilution Factor:	1	1	1	1	MRL
Mercury Total EPA 7470A/7471A (EPA 7471A)					
Mercury	**0.031**	**0.025**	<0.020	<0.020	0.020

Viorel Vasile
Operations Manager

LABORATORY ANALYSIS RESULTS

Client:	Stantec (TO)	**AA Project No:**	A732163
Project No:	185803633	**Date Received:**	03/30/16
Project Name:	Kaiser - Vermont Ave.	**Date Reported:**	04/04/16
Method:	VOCs, OXY & TPH Gasoline by GC/MS	**Units:**	ug/L

Date Sampled:	03/29/16	
Date Prepared:	03/30/16	
Date Analyzed:	03/30/16	
AA ID No:	6C30008-01	
Client ID No:	TB-20160329	
Matrix:	Water	
Dilution Factor:	1	MRL

8260B+OXY+TPHG (EPA 8260B)

Acetone	<10	10
tert-Amyl Methyl Ether (TAME)	<2.0	2.0
Benzene	<0.50	0.50
Bromobenzene	<0.50	0.50
Bromochloromethane	<0.50	0.50
Bromodichloromethane	<0.50	0.50
Bromoform	<0.50	0.50
Bromomethane	<0.50	0.50
2-Butanone (MEK)	<10	10
tert-Butyl alcohol (TBA)	<10	10
sec-Butylbenzene	<0.50	0.50
tert-Butylbenzene	<0.50	0.50
n-Butylbenzene	<0.50	0.50
Carbon Disulfide	<0.50	0.50
Carbon Tetrachloride	<0.50	0.50
Chlorobenzene	<0.50	0.50
Chloroethane	<0.50	0.50
Chloroform	<0.50	0.50
Chloromethane	<0.50	0.50
2-Chlorotoluene	<0.50	0.50
4-Chlorotoluene	<0.50	0.50
1,2-Dibromo-3-chloropropane	<1.0	1.0
Dibromochloromethane	<0.50	0.50
1,2-Dibromoethane (EDB)	<0.50	0.50
Dibromomethane	<0.50	0.50
1,3-Dichlorobenzene	<0.50	0.50
1,2-Dichlorobenzene	<0.50	0.50

Viorel Vasile
Operations Manager

LABORATORY ANALYSIS RESULTS

Client: Stantec (TO)
Project No: 185803633
Project Name: Kaiser - Vermont Ave.
Method: VOCs, OXY & TPH Gasoline by GC/MS

AA Project No: A732163
Date Received: 03/30/16
Date Reported: 04/04/16
Units: ug/L

Date Sampled:	03/29/16
Date Prepared:	03/30/16
Date Analyzed:	03/30/16
AA ID No:	6C30008-01
Client ID No:	TB-20160329
Matrix:	Water
Dilution Factor:	1

8260B+OXY+TPHG (EPA 8260B) (continued)

		MRL
1,4-Dichlorobenzene	<0.50	0.50
Dichlorodifluoromethane (R12)	<0.50	0.50
1,1-Dichloroethane	<0.50	0.50
1,2-Dichloroethane (EDC)	<0.50	0.50
1,1-Dichloroethylene	<0.50	0.50
trans-1,2-Dichloroethylene	<0.50	0.50
cis-1,2-Dichloroethylene	<0.50	0.50
1,2-Dichloropropane	<0.50	0.50
2,2-Dichloropropane	<0.50	0.50
1,3-Dichloropropane	<0.50	0.50
cis-1,3-Dichloropropylene	<0.50	0.50
trans-1,3-Dichloropropylene	<0.50	0.50
1,1-Dichloropropylene	<0.50	0.50
Diisopropyl ether (DIPE)	<2.0	2.0
Ethylbenzene	<0.50	0.50
Ethyl-tert-Butyl Ether (ETBE)	<2.0	2.0
Gasoline Range Organics (GRO)	<100	100
Hexachlorobutadiene	<1.0	1.0
2-Hexanone (MBK)	<10	10
Isopropylbenzene	<0.50	0.50
4-Isopropyltoluene	<1.0	1.0
Methyl-tert-Butyl Ether (MTBE)	<2.0	2.0
Methylene Chloride	<5.0	5.0
4-Methyl-2-pentanone (MIBK)	<10	10
Naphthalene	<2.0	2.0
n-Propylbenzene	<0.50	0.50

Viorel Vasile
Operations Manager

LABORATORY ANALYSIS RESULTS

Client:	Stantec (TO)	**AA Project No:**	A732163
Project No:	185803633	**Date Received:**	03/30/16
Project Name:	Kaiser - Vermont Ave.	**Date Reported:**	04/04/16
Method:	VOCs, OXY & TPH Gasoline by GC/MS	**Units:**	ug/L

Date Sampled:	03/29/16	
Date Prepared:	03/30/16	
Date Analyzed:	03/30/16	
AA ID No:	6C30008-01	
Client ID No:	TB-20160329	
Matrix:	Water	
Dilution Factor:	1	MRL

8260B+OXY+TPHG (EPA 8260B) (continued)

Styrene	<0.50	0.50
1,1,1,2-Tetrachloroethane	<0.50	0.50
1,1,2,2-Tetrachloroethane	<0.50	0.50
Tetrachloroethylene (PCE)	<0.50	0.50
Toluene	<0.50	0.50
1,2,3-Trichlorobenzene	<0.50	0.50
1,2,4-Trichlorobenzene	<0.50	0.50
1,1,1-Trichloroethane	<0.50	0.50
1,1,2-Trichloroethane	<0.50	0.50
Trichloroethylene (TCE)	<0.50	0.50
Trichlorofluoromethane (R11)	<0.50	0.50
1,2,3-Trichloropropane	<0.50	0.50
1,1,2-Trichloro-1,2,2-trifluoroethane (R113)	<0.50	0.50
1,3,5-Trimethylbenzene	<0.50	0.50
1,2,4-Trimethylbenzene	<0.50	0.50
Vinyl chloride	<0.50	0.50
o-Xylene	<0.50	0.50
m,p-Xylenes	<1.0	1.0

Surrogates		**%REC Limits**
4-Bromofluorobenzene	103%	70-140
Dibromofluoromethane	86%	70-140
Toluene-d8	100%	70-140

Viorel Vasile
Operations Manager

LABORATORY ANALYSIS RESULTS

Client: Stantec (TO)
Project No: 185803633
Project Name: Kaiser - Vermont Ave.
Method: VOCs, OXY & TPHG by GC/MS EPA 5035

AA Project No: A732163
Date Received: 03/30/16
Date Reported: 04/04/16
Units: mg/kg

Date Sampled:	03/29/16	03/29/16	03/29/16	03/29/16	
Date Prepared:	03/30/16	03/30/16	03/30/16	03/30/16	
Date Analyzed:	03/30/16	03/30/16	03/30/16	03/30/16	
AA ID No:	6C30008-02	6C30008-03	6C30008-04	6C30008-05	
Client ID No:	SV-1-17	SV-2-19.5	SV-3-21	SB-2-22	
Matrix:	Soil	Soil	Soil	Soil	
Dilution Factor:	1	1	1	1	MRL
8260B/5035 +OXY+TPHG (EPA 8260B/5035)					
Acetone	<0.050	<0.050	<0.050	<0.050	0.050
tert-Amyl Methyl Ether (TAME)	<0.0050	<0.0050	<0.0050	<0.0050	0.0050
Benzene	<0.0020	**0.019**	<0.0020	<0.0020	0.0020
Bromobenzene	<0.0050	<0.0050	<0.0050	<0.0050	0.0050
Bromochloromethane	<0.0050	<0.0050	<0.0050	<0.0050	0.0050
Bromodichloromethane	<0.0050	<0.0050	<0.0050	<0.0050	0.0050
Bromoform	<0.0050	<0.0050	<0.0050	<0.0050	0.0050
Bromomethane	<0.0050	<0.0050	<0.0050	<0.0050	0.0050
2-Butanone (MEK)	<0.050	<0.050	<0.050	<0.050	0.050
tert-Butyl alcohol (TBA)	<0.020	<0.020	<0.020	<0.020	0.020
sec-Butylbenzene	<0.0050	**0.032**	<0.0050	<0.0050	0.0050
tert-Butylbenzene	<0.0050	<0.0050	<0.0050	<0.0050	0.0050
n-Butylbenzene	<0.0050	**0.083**	<0.0050	<0.0050	0.0050
Carbon Disulfide	<0.0050	<0.0050	<0.0050	<0.0050	0.0050
Carbon Tetrachloride	<0.0050	<0.0050	<0.0050	<0.0050	0.0050
Chlorobenzene	<0.0050	<0.0050	<0.0050	<0.0050	0.0050
Chloroethane	<0.0050	<0.0050	<0.0050	<0.0050	0.0050
Chloroform	<0.0050	<0.0050	<0.0050	<0.0050	0.0050
Chloromethane	<0.0050	<0.0050	<0.0050	<0.0050	0.0050
2-Chlorotoluene	<0.0050	<0.0050	<0.0050	<0.0050	0.0050
4-Chlorotoluene	<0.0050	<0.0050	<0.0050	<0.0050	0.0050
1,2-Dibromo-3-chloropropane	<0.010	<0.010	<0.010	<0.010	0.010
Dibromochloromethane	<0.0050	<0.0050	<0.0050	<0.0050	0.0050
1,2-Dibromoethane (EDB)	<0.0050	<0.0050	<0.0050	<0.0050	0.0050
Dibromomethane	<0.0050	<0.0050	<0.0050	<0.0050	0.0050
1,4-Dichlorobenzene	<0.0050	<0.0050	<0.0050	<0.0050	0.0050
1,3-Dichlorobenzene	<0.0050	<0.0050	<0.0050	<0.0050	0.0050

Viorel Vasile
Operations Manager

LABORATORY ANALYSIS RESULTS

Client: Stantec (TO)
Project No: 185803633
Project Name: Kaiser - Vermont Ave.
Method: VOCs, OXY & TPHG by GC/MS EPA 5035

AA Project No: A732163
Date Received: 03/30/16
Date Reported: 04/04/16
Units: mg/kg

Date Sampled:	03/29/16	03/29/16	03/29/16	03/29/16	
Date Prepared:	03/30/16	03/30/16	03/30/16	03/30/16	
Date Analyzed:	03/30/16	03/30/16	03/30/16	03/30/16	
AA ID No:	6C30008-02	6C30008-03	6C30008-04	6C30008-05	
Client ID No:	SV-1-17	SV-2-19.5	SV-3-21	SB-2-22	
Matrix:	Soil	Soil	Soil	Soil	
Dilution Factor:	1	1	1	1	MRL
8260B/5035 +OXY+TPHG (EPA 8260B/5035) (continued)					
1,2-Dichlorobenzene	<0.0050	<0.0050	<0.0050	<0.0050	0.0050
Dichlorodifluoromethane (R12)	<0.0050	<0.0050	<0.0050	<0.0050	0.0050
1,1-Dichloroethane	<0.0050	<0.0050	<0.0050	<0.0050	0.0050
1,2-Dichloroethane (EDC)	<0.0050	<0.0050	<0.0050	<0.0050	0.0050
trans-1,2-Dichloroethylene	<0.0050	<0.0050	<0.0050	<0.0050	0.0050
cis-1,2-Dichloroethylene	<0.0050	<0.0050	<0.0050	<0.0050	0.0050
1,1-Dichloroethylene	<0.0050	<0.0050	<0.0050	<0.0050	0.0050
2,2-Dichloropropane	<0.0050	<0.0050	<0.0050	<0.0050	0.0050
1,3-Dichloropropane	<0.0050	<0.0050	<0.0050	<0.0050	0.0050
1,2-Dichloropropane	<0.0050	<0.0050	<0.0050	<0.0050	0.0050
trans-1,3-Dichloropropylene	<0.0050	<0.0050	<0.0050	<0.0050	0.0050
1,1-Dichloropropylene	<0.0050	<0.0050	<0.0050	<0.0050	0.0050
cis-1,3-Dichloropropylene	<0.0050	<0.0050	<0.0050	<0.0050	0.0050
Diisopropyl ether (DIPE)	<0.0050	<0.0050	<0.0050	<0.0050	0.0050
Ethylbenzene	<0.0020	**0.019**	<0.0020	<0.0020	0.0020
Ethyl-tert-Butyl Ether (ETBE)	<0.0050	<0.0050	<0.0050	<0.0050	0.0050
Gasoline Range Organics (GRO)	<0.50	**250**	<0.50	<0.50	0.50
Hexachlorobutadiene	<0.010	<0.010	<0.010	<0.010	0.010
2-Hexanone (MBK)	<0.050	<0.050	<0.050	<0.050	0.050
Isopropylbenzene	<0.0050	**0.11**	<0.0050	<0.0050	0.0050
4-Isopropyltoluene	<0.0050	**0.019**	<0.0050	<0.0050	0.0050
Methyl-tert-Butyl Ether (MTBE)	<0.0050	<0.0050	<0.0050	<0.0050	0.0050
Methylene Chloride	<0.050	<0.050	<0.050	<0.050	0.050
4-Methyl-2-pentanone (MIBK)	<0.050	<0.050	<0.050	<0.050	0.050
Naphthalene	<0.010	<0.010	<0.010	<0.010	0.010
n-Propylbenzene	<0.0050	**0.19**	<0.0050	<0.0050	0.0050

Viorel Vasile
Operations Manager

LABORATORY ANALYSIS RESULTS

Client: Stantec (TO)
Project No: 185803633
Project Name: Kaiser - Vermont Ave.
Method: VOCs, OXY & TPHG by GC/MS EPA 5035

AA Project No: A732163
Date Received: 03/30/16
Date Reported: 04/04/16
Units: mg/kg

Date Sampled:	03/29/16	03/29/16	03/29/16	03/29/16	
Date Prepared:	03/30/16	03/30/16	03/30/16	03/30/16	
Date Analyzed:	03/30/16	03/30/16	03/30/16	03/30/16	
AA ID No:	6C30008-02	6C30008-03	6C30008-04	6C30008-05	
Client ID No:	SV-1-17	SV-2-19.5	SV-3-21	SB-2-22	
Matrix:	Soil	Soil	Soil	Soil	
Dilution Factor:	1	1	1	1	MRL
8260B/5035 +OXY+TPHG (EPA 8260B/5035) (continued)					
Styrene	<0.0050	<0.0050	<0.0050	<0.0050	0.0050
1,1,1,2-Tetrachloroethane	<0.0050	<0.0050	<0.0050	<0.0050	0.0050
1,1,2,2-Tetrachloroethane	<0.0050	<0.0050	<0.0050	<0.0050	0.0050
Tetrachloroethylene (PCE)	<0.0050	<0.0050	<0.0050	<0.0050	0.0050
Toluene	<0.0020	<0.0020	<0.0020	<0.0020	0.0020
1,2,4-Trichlorobenzene	<0.0050	<0.0050	<0.0050	<0.0050	0.0050
1,2,3-Trichlorobenzene	<0.0050	<0.0050	<0.0050	<0.0050	0.0050
1,1,2-Trichloroethane	<0.0050	<0.0050	<0.0050	<0.0050	0.0050
1,1,1-Trichloroethane	<0.0050	<0.0050	<0.0050	<0.0050	0.0050
Trichloroethylene (TCE)	<0.0050	<0.0050	<0.0050	<0.0050	0.0050
Trichlorofluoromethane (R11)	<0.0050	<0.0050	<0.0050	<0.0050	0.0050
1,2,3-Trichloropropane	<0.0050	<0.0050	<0.0050	<0.0050	0.0050
1,1,2-Trichloro-1,2,2-trifluoroethane (R113)	<0.0050	<0.0050	<0.0050	<0.0050	0.0050
1,3,5-Trimethylbenzene	<0.0050	<0.0050	<0.0050	<0.0050	0.0050
1,2,4-Trimethylbenzene	<0.0050	<0.0050	<0.0050	<0.0050	0.0050
Vinyl chloride	<0.0050	<0.0050	<0.0050	<0.0050	0.0050
o-Xylene	<0.0020	<0.0020	<0.0020	<0.0020	0.0020
m,p-Xylenes	<0.0020	**0.0072**	<0.0020	<0.0020	0.0020
Surrogates					**%REC Limits**
4-Bromofluorobenzene	101%	88%	101%	100%	70-140
Dibromofluoromethane	106%	99%	104%	98%	70-140
Toluene-d8	92%	88%	91%	91%	70-140

Viorel Vasile
Operations Manager

LABORATORY ANALYSIS RESULTS

Client: Stantec (TO)
Project No: 185803633
Project Name: Kaiser - Vermont Ave.
Method: VOCs, OXY & TPHG by GC/MS EPA 5035

AA Project No: A732163
Date Received: 03/30/16
Date Reported: 04/04/16
Units: mg/kg

Date Sampled:	03/29/16	03/29/16	03/29/16	03/29/16	
Date Prepared:	03/30/16	03/30/16	03/30/16	03/30/16	
Date Analyzed:	03/30/16	03/30/16	03/30/16	03/30/16	
AA ID No:	6C30008-06	6C30008-07	6C30008-08	6C30008-09	
Client ID No:	SB-3-20	SB-3-30	SB-3-40	SB-7-20	
Matrix:	Soil	Soil	Soil	Soil	
Dilution Factor:	1	1	1	1	MRL
8260B/5035 +OXY+TPHG (EPA 8260B/5035)					
Acetone	<0.050	<0.050	<0.050	<0.050	0.050
tert-Amyl Methyl Ether (TAME)	<0.0050	<0.0050	<0.0050	<0.0050	0.0050
Benzene	<0.0020	<0.0020	<0.0020	<0.0020	0.0020
Bromobenzene	<0.0050	<0.0050	<0.0050	<0.0050	0.0050
Bromochloromethane	<0.0050	<0.0050	<0.0050	<0.0050	0.0050
Bromodichloromethane	<0.0050	<0.0050	<0.0050	<0.0050	0.0050
Bromoform	<0.0050	<0.0050	<0.0050	<0.0050	0.0050
Bromomethane	<0.0050	<0.0050	<0.0050	<0.0050	0.0050
2-Butanone (MEK)	<0.050	<0.050	<0.050	<0.050	0.050
tert-Butyl alcohol (TBA)	<0.020	<0.020	<0.020	<0.020	0.020
sec-Butylbenzene	<0.0050	**0.028**	<0.0050	<0.0050	0.0050
tert-Butylbenzene	<0.0050	<0.0050	<0.0050	<0.0050	0.0050
n-Butylbenzene	**0.0082**	**0.052**	<0.0050	<0.0050	0.0050
Carbon Disulfide	<0.0050	<0.0050	<0.0050	<0.0050	0.0050
Carbon Tetrachloride	<0.0050	<0.0050	<0.0050	<0.0050	0.0050
Chlorobenzene	<0.0050	<0.0050	<0.0050	<0.0050	0.0050
Chloroethane	<0.0050	<0.0050	<0.0050	<0.0050	0.0050
Chloroform	<0.0050	<0.0050	<0.0050	<0.0050	0.0050
Chloromethane	<0.0050	<0.0050	<0.0050	<0.0050	0.0050
2-Chlorotoluene	<0.0050	<0.0050	<0.0050	<0.0050	0.0050
4-Chlorotoluene	<0.0050	<0.0050	<0.0050	<0.0050	0.0050
1,2-Dibromo-3-chloropropane	<0.010	<0.010	<0.010	<0.010	0.010
Dibromochloromethane	<0.0050	<0.0050	<0.0050	<0.0050	0.0050
1,2-Dibromoethane (EDB)	<0.0050	<0.0050	<0.0050	<0.0050	0.0050
Dibromomethane	<0.0050	<0.0050	<0.0050	<0.0050	0.0050
1,4-Dichlorobenzene	<0.0050	<0.0050	<0.0050	<0.0050	0.0050
1,3-Dichlorobenzene	<0.0050	<0.0050	<0.0050	<0.0050	0.0050

Viorel Vasile
Operations Manager

LABORATORY ANALYSIS RESULTS

Client: Stantec (TO)
Project No: 185803633
Project Name: Kaiser - Vermont Ave.
Method: VOCs, OXY & TPHG by GC/MS EPA 5035

AA Project No: A732163
Date Received: 03/30/16
Date Reported: 04/04/16
Units: mg/kg

Date Sampled:	03/29/16	03/29/16	03/29/16	03/29/16	
Date Prepared:	03/30/16	03/30/16	03/30/16	03/30/16	
Date Analyzed:	03/30/16	03/30/16	03/30/16	03/30/16	
AA ID No:	6C30008-06	6C30008-07	6C30008-08	6C30008-09	
Client ID No:	SB-3-20	SB-3-30	SB-3-40	SB-7-20	
Matrix:	Soil	Soil	Soil	Soil	
Dilution Factor:	1	1	1	1	MRL
8260B/5035 +OXY+TPHG (EPA 8260B/5035) (continued)					
1,2-Dichlorobenzene	<0.0050	<0.0050	<0.0050	<0.0050	0.0050
Dichlorodifluoromethane (R12)	<0.0050	<0.0050	<0.0050	<0.0050	0.0050
1,1-Dichloroethane	<0.0050	<0.0050	<0.0050	<0.0050	0.0050
1,2-Dichloroethane (EDC)	<0.0050	<0.0050	<0.0050	<0.0050	0.0050
trans-1,2-Dichloroethylene	<0.0050	<0.0050	<0.0050	<0.0050	0.0050
cis-1,2-Dichloroethylene	<0.0050	<0.0050	<0.0050	<0.0050	0.0050
1,1-Dichloroethylene	<0.0050	<0.0050	<0.0050	<0.0050	0.0050
2,2-Dichloropropane	<0.0050	<0.0050	<0.0050	<0.0050	0.0050
1,3-Dichloropropane	<0.0050	<0.0050	<0.0050	<0.0050	0.0050
1,2-Dichloropropane	<0.0050	<0.0050	<0.0050	<0.0050	0.0050
trans-1,3-Dichloropropylene	<0.0050	<0.0050	<0.0050	<0.0050	0.0050
1,1-Dichloropropylene	<0.0050	<0.0050	<0.0050	<0.0050	0.0050
cis-1,3-Dichloropropylene	<0.0050	<0.0050	<0.0050	<0.0050	0.0050
Diisopropyl ether (DIPE)	<0.0050	<0.0050	<0.0050	<0.0050	0.0050
Ethylbenzene	<0.0020	**0.0030**	<0.0020	<0.0020	0.0020
Ethyl-tert-Butyl Ether (ETBE)	<0.0050	<0.0050	<0.0050	<0.0050	0.0050
Gasoline Range Organics (GRO)	**1.4**	**350**	<0.50	<0.50	0.50
Hexachlorobutadiene	<0.010	<0.010	<0.010	<0.010	0.010
2-Hexanone (MBK)	<0.050	<0.050	<0.050	<0.050	0.050
Isopropylbenzene	<0.0050	**0.059**	<0.0050	<0.0050	0.0050
4-Isopropyltoluene	<0.0050	<0.0050	<0.0050	<0.0050	0.0050
Methyl-tert-Butyl Ether (MTBE)	<0.0050	<0.0050	<0.0050	<0.0050	0.0050
Methylene Chloride	<0.050	<0.050	<0.050	<0.050	0.050
4-Methyl-2-pentanone (MIBK)	<0.050	<0.050	<0.050	<0.050	0.050
Naphthalene	<0.010	<0.010	<0.010	<0.010	0.010
n-Propylbenzene	**0.0094**	**0.11**	<0.0050	<0.0050	0.0050

Viorel Vasile
Operations Manager

LABORATORY ANALYSIS RESULTS

Client: Stantec (TO)
Project No: 185803633
Project Name: Kaiser - Vermont Ave.
Method: VOCs, OXY & TPHG by GC/MS EPA 5035

AA Project No: A732163
Date Received: 03/30/16
Date Reported: 04/04/16
Units: mg/kg

Date Sampled:	03/29/16	03/29/16	03/29/16	03/29/16	
Date Prepared:	03/30/16	03/30/16	03/30/16	03/30/16	
Date Analyzed:	03/30/16	03/30/16	03/30/16	03/30/16	
AA ID No:	6C30008-06	6C30008-07	6C30008-08	6C30008-09	
Client ID No:	SB-3-20	SB-3-30	SB-3-40	SB-7-20	
Matrix:	Soil	Soil	Soil	Soil	
Dilution Factor:	1	1	1	1	MRL
8260B/5035 +OXY+TPHG (EPA 8260B/5035) (continued)					
Styrene	<0.0050	<0.0050	<0.0050	<0.0050	0.0050
1,1,1,2-Tetrachloroethane	<0.0050	<0.0050	<0.0050	<0.0050	0.0050
1,1,2,2-Tetrachloroethane	<0.0050	<0.0050	<0.0050	<0.0050	0.0050
Tetrachloroethylene (PCE)	<0.0050	<0.0050	<0.0050	<0.0050	0.0050
Toluene	<0.0020	<0.0020	<0.0020	<0.0020	0.0020
1,2,4-Trichlorobenzene	<0.0050	<0.0050	<0.0050	<0.0050	0.0050
1,2,3-Trichlorobenzene	<0.0050	<0.0050	<0.0050	<0.0050	0.0050
1,1,2-Trichloroethane	<0.0050	<0.0050	<0.0050	<0.0050	0.0050
1,1,1-Trichloroethane	<0.0050	<0.0050	<0.0050	<0.0050	0.0050
Trichloroethylene (TCE)	<0.0050	<0.0050	<0.0050	<0.0050	0.0050
Trichlorofluoromethane (R11)	<0.0050	<0.0050	<0.0050	<0.0050	0.0050
1,2,3-Trichloropropane	<0.0050	<0.0050	<0.0050	<0.0050	0.0050
1,1,2-Trichloro-1,2,2-trifluoroethane (R113)	<0.0050	<0.0050	<0.0050	<0.0050	0.0050
1,3,5-Trimethylbenzene	<0.0050	<0.0050	<0.0050	<0.0050	0.0050
1,2,4-Trimethylbenzene	<0.0050	<0.0050	<0.0050	<0.0050	0.0050
Vinyl chloride	<0.0050	<0.0050	<0.0050	<0.0050	0.0050
o-Xylene	<0.0020	<0.0020	<0.0020	<0.0020	0.0020
m,p-Xylenes	<0.0020	<0.0020	<0.0020	<0.0020	0.0020
Surrogates					**%REC Limits**
4-Bromofluorobenzene	91%	95%	105%	102%	70-140
Dibromofluoromethane	107%	97%	101%	107%	70-140
Toluene-d8	89%	94%	94%	91%	70-140

Viorel Vasile
Operations Manager

LABORATORY ANALYSIS RESULTS

Client: Stantec (TO)
Project No: 185803633
Project Name: Kaiser - Vermont Ave.

AA Project No: A732163
Date Received: 03/30/16
Date Reported: 04/04/16

Analyte	Result	Reporting Limit	Units	Spike Level	Source Result	%REC	%REC Limits	RPD	RPD Limit	Notes
VOCs, OXY & TPH Gasoline by GC/MS - Quality Control										
Batch B6C3032 - EPA 5030B										
Blank (B6C3032-BLK1)				Prepared & Analyzed: 03/30/16						
Acetone	<10	10	ug/L							
tert-Amyl Methyl Ether (TAME)	<2.0	2.0	ug/L							
Benzene	<0.50	0.50	ug/L							
Bromobenzene	<0.50	0.50	ug/L							
Bromochloromethane	<0.50	0.50	ug/L							
Bromodichloromethane	<0.50	0.50	ug/L							
Bromoform	<0.50	0.50	ug/L							
Bromomethane	<0.50	0.50	ug/L							
2-Butanone (MEK)	<10	10	ug/L							
tert-Butyl alcohol (TBA)	<10	10	ug/L							
sec-Butylbenzene	<0.50	0.50	ug/L							
tert-Butylbenzene	<0.50	0.50	ug/L							
n-Butylbenzene	<0.50	0.50	ug/L							
Carbon Disulfide	<0.50	0.50	ug/L							
Carbon Tetrachloride	<0.50	0.50	ug/L							
Chlorobenzene	<0.50	0.50	ug/L							
Chloroethane	<0.50	0.50	ug/L							
Chloroform	<0.50	0.50	ug/L							
Chloromethane	<0.50	0.50	ug/L							
2-Chlorotoluene	<0.50	0.50	ug/L							
4-Chlorotoluene	<0.50	0.50	ug/L							
1,2-Dibromo-3-chloropropane	<1.0	1.0	ug/L							
Dibromochloromethane	<0.50	0.50	ug/L							
1,2-Dibromoethane (EDB)	<0.50	0.50	ug/L							
Dibromomethane	<0.50	0.50	ug/L							
1,3-Dichlorobenzene	<0.50	0.50	ug/L							
1,2-Dichlorobenzene	<0.50	0.50	ug/L							
1,4-Dichlorobenzene	<0.50	0.50	ug/L							
Dichlorodifluoromethane (R12)	<0.50	0.50	ug/L							
1,1-Dichloroethane	<0.50	0.50	ug/L							
1,2-Dichloroethane (EDC)	<0.50	0.50	ug/L							

Viorel Vasile
Operations Manager

LABORATORY ANALYSIS RESULTS

Client: Stantec (TO)
Project No: 185803633
Project Name: Kaiser - Vermont Ave.

AA Project No: A732163
Date Received: 03/30/16
Date Reported: 04/04/16

Analyte	Result	Reporting Limit	Units	Spike Level	Source Result	%REC	%REC Limits	RPD	RPD Limit	Notes
VOCs, OXY & TPH Gasoline by GC/MS - Quality Control										
Batch B6C3032 - EPA 5030B										
Blank (B6C3032-BLK1) Continued				Prepared & Analyzed: 03/30/16						
1,1-Dichloroethylene	<0.50	0.50	ug/L							
trans-1,2-Dichloroethylene	<0.50	0.50	ug/L							
cis-1,2-Dichloroethylene	<0.50	0.50	ug/L							
1,2-Dichloropropane	<0.50	0.50	ug/L							
2,2-Dichloropropane	<0.50	0.50	ug/L							
1,3-Dichloropropane	<0.50	0.50	ug/L							
cis-1,3-Dichloropropylene	<0.50	0.50	ug/L							
trans-1,3-Dichloropropylene	<0.50	0.50	ug/L							
1,1-Dichloropropylene	<0.50	0.50	ug/L							
Diisopropyl ether (DIPE)	<2.0	2.0	ug/L							
Ethylbenzene	<0.50	0.50	ug/L							
Ethyl-tert-Butyl Ether (ETBE)	<2.0	2.0	ug/L							
Gasoline Range Organics (GRO)	<100	100	ug/L							
Hexachlorobutadiene	<1.0	1.0	ug/L							
2-Hexanone (MBK)	<10	10	ug/L							
Isopropylbenzene	<0.50	0.50	ug/L							
4-Isopropyltoluene	<1.0	1.0	ug/L							
Methyl-tert-Butyl Ether (MTBE)	<2.0	2.0	ug/L							
Methylene Chloride	<5.0	5.0	ug/L							
4-Methyl-2-pentanone (MIBK)	<10	10	ug/L							
Naphthalene	<2.0	2.0	ug/L							
n-Propylbenzene	<0.50	0.50	ug/L							
Styrene	<0.50	0.50	ug/L							
1,1,1,2-Tetrachloroethane	<0.50	0.50	ug/L							
1,1,2,2-Tetrachloroethane	<0.50	0.50	ug/L							
Tetrachloroethylene (PCE)	<0.50	0.50	ug/L							
Toluene	<0.50	0.50	ug/L							
1,2,3-Trichlorobenzene	<0.50	0.50	ug/L							
1,2,4-Trichlorobenzene	<0.50	0.50	ug/L							
1,1,1-Trichloroethane	<0.50	0.50	ug/L							
1,1,2-Trichloroethane	<0.50	0.50	ug/L							

Viorel Vasile
Operations Manager

LABORATORY ANALYSIS RESULTS

Client: Stantec (TO)
Project No: 185803633
Project Name: Kaiser - Vermont Ave.

AA Project No: A732163
Date Received: 03/30/16
Date Reported: 04/04/16

Analyte	Result	Reporting Limit	Units	Spike Level	Source Result	%REC	%REC Limits	RPD	RPD Limit	Notes
VOCs, OXY & TPH Gasoline by GC/MS - Quality Control										
Batch B6C3032 - EPA 5030B										
Blank (B6C3032-BLK1) Continued				Prepared & Analyzed: 03/30/16						
Trichloroethylene (TCE)	<0.50	0.50	ug/L							
Trichlorofluoromethane (R11)	<0.50	0.50	ug/L							
1,2,3-Trichloropropane	<0.50	0.50	ug/L							
1,1,2-Trichloro-1,2,2-trifluoroethane (R113)	<0.50	0.50	ug/L							
1,3,5-Trimethylbenzene	<0.50	0.50	ug/L							
1,2,4-Trimethylbenzene	<0.50	0.50	ug/L							
Vinyl chloride	<0.50	0.50	ug/L							
o-Xylene	<0.50	0.50	ug/L							
m,p-Xylenes	<1.0	1.0	ug/L							
Surrogate: 4-Bromofluorobenzene	*59.7*		*ug/L*	*50*		*119*	*70-140*			
Surrogate: Dibromofluoromethane	*40.4*		*ug/L*	*50*		*80.8*	*70-140*			
Surrogate: Toluene-d8	*54.2*		*ug/L*	*50*		*108*	*70-140*			
LCS (B6C3032-BS1)				Prepared: 03/30/16 Analyzed: 03/31/16						
Acetone	**44.6**	10	ug/L	50		89.2	70-130			
tert-Amyl Methyl Ether (TAME)	**24.4**	2.0	ug/L	20		122	70-130			
Benzene	**20.0**	0.50	ug/L	20		100	75-125			
Bromobenzene	**21.2**	0.50	ug/L	20		106	70-130			
Bromochloromethane	**19.0**	0.50	ug/L	20		95.1	70-130			
Bromodichloromethane	**19.8**	0.50	ug/L	20		98.9	75-125			
Bromoform	**20.3**	0.50	ug/L	20		102	75-125			
Bromomethane	**21.4**	0.50	ug/L	20		107	75-125			
2-Butanone (MEK)	**50.3**	10	ug/L	50		101	70-130			
tert-Butyl alcohol (TBA)	**98.1**	10	ug/L	100		98.1	70-130			
sec-Butylbenzene	**19.9**	0.50	ug/L	20		99.6	70-130			
tert-Butylbenzene	**20.0**	0.50	ug/L	20		99.8	70-130			
n-Butylbenzene	**19.7**	0.50	ug/L	20		98.3	70-130			
Carbon Disulfide	**37.7**	0.50	ug/L	50		75.4	70-130			
Carbon Tetrachloride	**18.9**	0.50	ug/L	20		94.4	75-125			
Chlorobenzene	**18.4**	0.50	ug/L	20		92.1	75-125			
Chloroethane	**17.4**	0.50	ug/L	20		86.8	75-125			

Viorel Vasile
Operations Manager

LABORATORY ANALYSIS RESULTS

Client: Stantec (TO)
Project No: 185803633
Project Name: Kaiser - Vermont Ave.

AA Project No: A732163
Date Received: 03/30/16
Date Reported: 04/04/16

Analyte	Result	Reporting Limit	Units	Spike Level	Source Result	%REC	%REC Limits	RPD	RPD Limit	Notes
VOCs, OXY & TPH Gasoline by GC/MS - Quality Control										
Batch B6C3032 - EPA 5030B										
LCS (B6C3032-BS1) Continued				Prepared: 03/30/16 Analyzed: 03/31/16						
Chloroform	**20.6**	0.50	ug/L	20		103	75-125			
Chloromethane	**17.9**	0.50	ug/L	20		89.3	65-125			
2-Chlorotoluene	**19.8**	0.50	ug/L	20		98.8	70-130			
4-Chlorotoluene	**21.4**	0.50	ug/L	20		107	70-130			
1,2-Dibromo-3-chloropropane	**17.5**	1.0	ug/L	20		87.3	70-130			
Dibromochloromethane	**21.1**	0.50	ug/L	20		106	75-125			
1,2-Dibromoethane (EDB)	**20.9**	0.50	ug/L	20		104	70-130			
Dibromomethane	**19.2**	0.50	ug/L	20		95.8	70-130			
1,3-Dichlorobenzene	**16.0**	0.50	ug/L	20		80.2	70-130			
1,2-Dichlorobenzene	**18.7**	0.50	ug/L	20		93.6	70-130			
1,4-Dichlorobenzene	**19.3**	0.50	ug/L	20		96.3	75-125			
Dichlorodifluoromethane (R12)	**14.7**	0.50	ug/L	20		73.6	70-130			
1,1-Dichloroethane	**19.0**	0.50	ug/L	20		95.1	70-125			
1,2-Dichloroethane (EDC)	**19.7**	0.50	ug/L	20		98.6	75-125			
1,1-Dichloroethylene	**17.0**	0.50	ug/L	20		85.2	70-130			
trans-1,2-Dichloroethylene	**17.2**	0.50	ug/L	20		86.2	75-125			
cis-1,2-Dichloroethylene	**17.5**	0.50	ug/L	20		87.4	75-125			
1,2-Dichloropropane	**20.7**	0.50	ug/L	20		103	75-130			
2,2-Dichloropropane	**18.6**	0.50	ug/L	20		92.8	70-130			
1,3-Dichloropropane	**20.8**	0.50	ug/L	20		104	70-130			
cis-1,3-Dichloropropylene	**17.4**	0.50	ug/L	20		87.0	75-125			
trans-1,3-Dichloropropylene	**16.0**	0.50	ug/L	20		80.1	70-130			
1,1-Dichloropropylene	**18.2**	0.50	ug/L	20		90.9	70-130			
Diisopropyl ether (DIPE)	**21.2**	2.0	ug/L	20		106	70-130			
Ethylbenzene	**19.8**	0.50	ug/L	20		99.2	75-125			
Ethyl-tert-Butyl Ether (ETBE)	**22.9**	2.0	ug/L	20		115	70-130			
Gasoline Range Organics (GRO)	**427**	100	ug/L	500		85.4	70-130			
Hexachlorobutadiene	**19.8**	1.0	ug/L	20		99.1	70-130			
2-Hexanone (MBK)	**58.6**	10	ug/L	50		117	70-130			
Isopropylbenzene	**21.1**	0.50	ug/L	20		106	70-130			
4-Isopropyltoluene	**19.5**	1.0	ug/L	20		97.5	70-130			

Viorel Vasile
Operations Manager

LABORATORY ANALYSIS RESULTS

Client: Stantec (TO)
Project No: 185803633
Project Name: Kaiser - Vermont Ave.

AA Project No: A732163
Date Received: 03/30/16
Date Reported: 04/04/16

Analyte	Result	Reporting Limit	Units	Spike Level	Source Result	%REC	%REC Limits	RPD	RPD Limit	Notes
VOCs, OXY & TPH Gasoline by GC/MS - Quality Control										
Batch B6C3032 - EPA 5030B										
LCS (B6C3032-BS1) Continued				Prepared: 03/30/16 Analyzed: 03/31/16						
Methyl-tert-Butyl Ether (MTBE)	**35.2**	2.0	ug/L	40		88.1	75-125			
Methylene Chloride	**22.2**	5.0	ug/L	20		111	75-130			
4-Methyl-2-pentanone (MIBK)	**55.1**	10	ug/L	50		110	70-130			
Naphthalene	**17.9**	2.0	ug/L	20		89.4	70-130			
n-Propylbenzene	**20.6**	0.50	ug/L	20		103	70-130			
Styrene	**18.6**	0.50	ug/L	20		93.0	70-130			
1,1,1,2-Tetrachloroethane	**21.5**	0.50	ug/L	20		108	70-130			
1,1,2,2-Tetrachloroethane	**19.6**	0.50	ug/L	20		97.8	70-135			
Tetrachloroethylene (PCE)	**21.1**	0.50	ug/L	20		105	75-125			
Toluene	**20.3**	0.50	ug/L	20		102	75-125			
1,2,3-Trichlorobenzene	**20.5**	0.50	ug/L	20		102	70-130			
1,2,4-Trichlorobenzene	**20.1**	0.50	ug/L	20		100	70-130			
1,1,1-Trichloroethane	**17.7**	0.50	ug/L	20		88.4	75-125			
1,1,2-Trichloroethane	**21.6**	0.50	ug/L	20		108	75-125			
Trichloroethylene (TCE)	**20.0**	0.50	ug/L	20		100	75-125			
Trichlorofluoromethane (R11)	**22.2**	0.50	ug/L	20		111	70-130			
1,2,3-Trichloropropane	**16.8**	0.50	ug/L	20		83.8	70-130			
1,1,2-Trichloro-1,2,2-trifluoroethane (R113)	**33.4**	0.50	ug/L	40		83.6	70-130			
1,3,5-Trimethylbenzene	**20.7**	0.50	ug/L	20		104	70-130			
1,2,4-Trimethylbenzene	**19.3**	0.50	ug/L	20		96.4	70-130			
Vinyl chloride	**18.8**	0.50	ug/L	20		94.1	75-125			
o-Xylene	**18.6**	0.50	ug/L	20		92.9	75-125			
m,p-Xylenes	**38.2**	1.0	ug/L	40		95.5	70-130			
Surrogate: 4-Bromofluorobenzene	*53.8*		*ug/L*	*50*		*108*	*70-140*			
Surrogate: Dibromofluoromethane	*42.8*		*ug/L*	*50*		*85.7*	*70-140*			
Surrogate: Toluene-d8	*51.7*		*ug/L*	*50*		*103*	*70-140*			
Matrix Spike (B6C3032-MS1)				**Source: 6C29012-01** Prepared & Analyzed: 03/30/16						
Acetone	**50.8**	10	ug/L	50		102	70-130			
tert-Amyl Methyl Ether (TAME)	**25.3**	2.0	ug/L	20		126	70-130			
Benzene	**21.8**	0.50	ug/L	20		109	70-130			

Viorel Vasile
Operations Manager

LABORATORY ANALYSIS RESULTS

Client: Stantec (TO)
Project No: 185803633
Project Name: Kaiser - Vermont Ave.

AA Project No: A732163
Date Received: 03/30/16
Date Reported: 04/04/16

Analyte	Result	Reporting Limit	Units	Spike Level	Source Result	%REC	%REC Limits	RPD	RPD Limit	Notes
VOCs, OXY & TPH Gasoline by GC/MS - Quality Control										
Batch B6C3032 - EPA 5030B										
Matrix Spike (B6C3032-MS1) Continued Source: 6C29012-01 Prepared & Analyzed: 03/30/16										
Bromobenzene	**22.8**	0.50	ug/L	20		114	70-130			
Bromochloromethane	**19.4**	0.50	ug/L	20		97.2	70-130			
Bromodichloromethane	**21.1**	0.50	ug/L	20		105	70-130			
Bromoform	**20.5**	0.50	ug/L	20		103	70-130			
Bromomethane	**20.8**	0.50	ug/L	20		104	70-130			
2-Butanone (MEK)	**44.3**	10	ug/L	50		88.6	70-130			
tert-Butyl alcohol (TBA)	**119**	10	ug/L	100		119	70-130			
sec-Butylbenzene	**21.3**	0.50	ug/L	20		106	70-130			
tert-Butylbenzene	**21.8**	0.50	ug/L	20		109	70-130			
n-Butylbenzene	**20.2**	0.50	ug/L	20		101	70-130			
Carbon Disulfide	**38.8**	0.50	ug/L	50		77.7	70-130			
Carbon Tetrachloride	**21.7**	0.50	ug/L	20		109	70-130			
Chlorobenzene	**18.8**	0.50	ug/L	20		93.8	70-130			
Chloroethane	**18.7**	0.50	ug/L	20		93.5	70-130			
Chloroform	**18.9**	0.50	ug/L	20		94.4	70-130			
Chloromethane	**19.8**	0.50	ug/L	20		99.0	70-130			
2-Chlorotoluene	**21.2**	0.50	ug/L	20		106	70-130			
4-Chlorotoluene	**21.6**	0.50	ug/L	20		108	70-130			
1,2-Dibromo-3-chloropropane	**19.3**	1.0	ug/L	20		96.6	70-130			
Dibromochloromethane	**21.9**	0.50	ug/L	20		109	70-130			
1,2-Dibromoethane (EDB)	**22.4**	0.50	ug/L	20		112	70-130			
Dibromomethane	**19.5**	0.50	ug/L	20		97.5	70-130			
1,3-Dichlorobenzene	**19.2**	0.50	ug/L	20		96.2	70-130			
1,2-Dichlorobenzene	**18.0**	0.50	ug/L	20		90.2	70-130			
1,4-Dichlorobenzene	**18.6**	0.50	ug/L	20		93.2	70-130			
Dichlorodifluoromethane (R12)	**14.1**	0.50	ug/L	20		70.4	70-130			
1,1-Dichloroethane	**17.6**	0.50	ug/L	20		88.0	70-130			
1,2-Dichloroethane (EDC)	**19.5**	0.50	ug/L	20		97.4	70-130			
1,1-Dichloroethylene	**16.8**	0.50	ug/L	20		84.0	70-130			
trans-1,2-Dichloroethylene	**17.6**	0.50	ug/L	20		87.9	70-130			
cis-1,2-Dichloroethylene	**17.6**	0.50	ug/L	20		87.8	70-130			

Viorel Vasile
Operations Manager

LABORATORY ANALYSIS RESULTS

Client: Stantec (TO)
Project No: 185803633
Project Name: Kaiser - Vermont Ave.

AA Project No: A732163
Date Received: 03/30/16
Date Reported: 04/04/16

Analyte	Result	Reporting Limit	Units	Spike Level	Source Result	%REC	%REC Limits	RPD	RPD Limit	Notes
VOCs, OXY & TPH Gasoline by GC/MS - Quality Control										
Batch B6C3032 - EPA 5030B										
Matrix Spike (B6C3032-MS1) Continued Source: 6C29012-01 Prepared & Analyzed: 03/30/16										
1,2-Dichloropropane	**21.7**	0.50	ug/L	20		109	70-130			
2,2-Dichloropropane	**22.5**	0.50	ug/L	20		112	70-130			
1,3-Dichloropropane	**22.4**	0.50	ug/L	20		112	70-130			
cis-1,3-Dichloropropylene	**18.2**	0.50	ug/L	20		91.2	70-130			
trans-1,3-Dichloropropylene	**16.3**	0.50	ug/L	20		81.6	70-130			
1,1-Dichloropropylene	**20.4**	0.50	ug/L	20		102	70-130			
Diisopropyl ether (DIPE)	**21.8**	2.0	ug/L	20		109	70-130			
Ethylbenzene	**19.9**	0.50	ug/L	20		99.6	70-130			
Ethyl-tert-Butyl Ether (ETBE)	**23.1**	2.0	ug/L	20		116	70-130			
Gasoline Range Organics (GRO)	**484**	100	ug/L	500		96.8	70-130			
Hexachlorobutadiene	**19.8**	1.0	ug/L	20		98.9	70-130			
2-Hexanone (MBK)	**60.8**	10	ug/L	50		122	70-130			
Isopropylbenzene	**23.9**	0.50	ug/L	20		119	70-130			
4-Isopropyltoluene	**20.4**	1.0	ug/L	20		102	70-130			
Methyl-tert-Butyl Ether (MTBE)	**38.2**	2.0	ug/L	40		95.4	70-130			
Methylene Chloride	**19.9**	5.0	ug/L	20		99.7	0-200			
4-Methyl-2-pentanone (MIBK)	**52.3**	10	ug/L	50		105	70-130			
Naphthalene	**18.8**	2.0	ug/L	20		93.8	70-130			
n-Propylbenzene	**22.6**	0.50	ug/L	20		113	70-130			
Styrene	**18.1**	0.50	ug/L	20		90.6	70-130			
1,1,1,2-Tetrachloroethane	**21.4**	0.50	ug/L	20		107	70-130			
1,1,2,2-Tetrachloroethane	**19.8**	0.50	ug/L	20		99.0	70-130			
Tetrachloroethylene (PCE)	**22.1**	0.50	ug/L	20		111	70-130			
Toluene	**20.9**	0.50	ug/L	20		104	70-130			
1,2,3-Trichlorobenzene	**20.1**	0.50	ug/L	20		100	70-130			
1,2,4-Trichlorobenzene	**20.0**	0.50	ug/L	20		100	70-130			
1,1,1-Trichloroethane	**19.9**	0.50	ug/L	20		99.5	70-130			
1,1,2-Trichloroethane	**22.7**	0.50	ug/L	20		114	70-130			
Trichloroethylene (TCE)	**22.0**	0.50	ug/L	20		110	70-130			
Trichlorofluoromethane (R11)	**21.5**	0.50	ug/L	20		107	70-130			
1,2,3-Trichloropropane	**18.0**	0.50	ug/L	20		90.2	70-130			

Viorel Vasile
Operations Manager

LABORATORY ANALYSIS RESULTS

Client: Stantec (TO)
Project No: 185803633
Project Name: Kaiser - Vermont Ave.

AA Project No: A732163
Date Received: 03/30/16
Date Reported: 04/04/16

Analyte	Result	Reporting Limit	Units	Spike Level	Source Result	%REC	%REC Limits	RPD	RPD Limit	Notes
VOCs, OXY & TPH Gasoline by GC/MS - Quality Control										
Batch B6C3032 - EPA 5030B										
Matrix Spike (B6C3032-MS1) Continued Source: 6C29012-01 Prepared & Analyzed: 03/30/16										
1,1,2-Trichloro-1,2,2-trifluoroethane (R113)	**37.5**	0.50	ug/L	40		93.6	70-130			
1,3,5-Trimethylbenzene	**21.8**	0.50	ug/L	20		109	70-130			
1,2,4-Trimethylbenzene	**19.8**	0.50	ug/L	20		99.0	70-130			
Vinyl chloride	**18.0**	0.50	ug/L	20		89.9	70-130			
o-Xylene	**17.8**	0.50	ug/L	20		89.0	70-130			
m,p-Xylenes	**37.3**	1.0	ug/L	40		93.3	70-130			
Surrogate: 4-Bromofluorobenzene	*56.6*		*ug/L*	*50*		*113*	*70-140*			
Surrogate: Dibromofluoromethane	*41.4*		*ug/L*	*50*		*82.8*	*70-140*			
Surrogate: Toluene-d8	*52.9*		*ug/L*	*50*		*106*	*70-140*			
Matrix Spike Dup (B6C3032-MSD1) **Source: 6C29012-01** Prepared & Analyzed: 03/30/16										
Acetone	**52.0**	10	ug/L	50		104	70-130	2.18	30	
tert-Amyl Methyl Ether (TAME)	**25.3**	2.0	ug/L	20		126	70-130	0.119	30	
Benzene	**20.9**	0.50	ug/L	20		105	70-130	4.25	30	
Bromobenzene	**22.9**	0.50	ug/L	20		115	70-130	0.481	30	
Bromochloromethane	**19.0**	0.50	ug/L	20		95.2	70-130	2.13	30	
Bromodichloromethane	**21.0**	0.50	ug/L	20		105	70-130	0.285	30	
Bromoform	**20.9**	0.50	ug/L	20		104	70-130	1.64	30	
Bromomethane	**21.2**	0.50	ug/L	20		106	70-130	1.43	30	
2-Butanone (MEK)	**44.2**	10	ug/L	50		88.5	70-130	0.0904	30	
tert-Butyl alcohol (TBA)	**124**	10	ug/L	100		124	70-130	4.04	30	
sec-Butylbenzene	**21.0**	0.50	ug/L	20		105	70-130	1.42	30	
tert-Butylbenzene	**21.4**	0.50	ug/L	20		107	70-130	1.76	30	
n-Butylbenzene	**20.0**	0.50	ug/L	20		100	70-130	0.647	30	
Carbon Disulfide	**36.4**	0.50	ug/L	50		72.7	70-130	6.62	30	
Carbon Tetrachloride	**20.2**	0.50	ug/L	20		101	70-130	7.15	30	
Chlorobenzene	**18.2**	0.50	ug/L	20		90.8	70-130	3.14	30	
Chloroethane	**18.9**	0.50	ug/L	20		94.7	70-130	1.28	30	
Chloroform	**18.9**	0.50	ug/L	20		94.4	70-130	0.0530	30	
Chloromethane	**20.3**	0.50	ug/L	20		102	70-130	2.64	30	
2-Chlorotoluene	**20.6**	0.50	ug/L	20		103	70-130	2.49	30	

Viorel Vasile
Operations Manager

LABORATORY ANALYSIS RESULTS

Client: Stantec (TO)
Project No: 185803633
Project Name: Kaiser - Vermont Ave.

AA Project No: A732163
Date Received: 03/30/16
Date Reported: 04/04/16

Analyte	Result	Reporting Limit	Units	Spike Level	Source Result	%REC	%REC Limits	RPD	RPD Limit	Notes
VOCs, OXY & TPH Gasoline by GC/MS - Quality Control										
Batch B6C3032 - EPA 5030B										
Matrix Spike Dup (B6C3032-MSD1) Continued	**Source: 6C29012-01** Prepared & Analyzed: 03/30/16									
4-Chlorotoluene	**21.2**	0.50	ug/L	20		106	70-130	1.64	30	
1,2-Dibromo-3-chloropropane	**21.1**	1.0	ug/L	20		105	70-130	8.57	30	
Dibromochloromethane	**21.8**	0.50	ug/L	20		109	70-130	0.321	30	
1,2-Dibromoethane (EDB)	**23.2**	0.50	ug/L	20		116	70-130	3.55	30	
Dibromomethane	**19.1**	0.50	ug/L	20		95.6	70-130	1.92	30	
1,3-Dichlorobenzene	**18.9**	0.50	ug/L	20		94.4	70-130	1.78	30	
1,2-Dichlorobenzene	**18.4**	0.50	ug/L	20		91.8	70-130	1.70	30	
1,4-Dichlorobenzene	**19.8**	0.50	ug/L	20		99.2	70-130	6.18	30	
Dichlorodifluoromethane (R12)	**14.1**	0.50	ug/L	20		70.5	70-130	0.142	30	
1,1-Dichloroethane	**17.2**	0.50	ug/L	20		85.8	70-130	2.47	30	
1,2-Dichloroethane (EDC)	**19.8**	0.50	ug/L	20		98.8	70-130	1.53	30	
1,1-Dichloroethylene	**16.4**	0.50	ug/L	20		81.8	70-130	2.66	30	
trans-1,2-Dichloroethylene	**16.8**	0.50	ug/L	20		83.8	70-130	4.78	30	
cis-1,2-Dichloroethylene	**16.8**	0.50	ug/L	20		83.8	70-130	4.60	30	
1,2-Dichloropropane	**21.6**	0.50	ug/L	20		108	70-130	0.508	30	
2,2-Dichloropropane	**21.0**	0.50	ug/L	20		105	70-130	6.81	30	
1,3-Dichloropropane	**22.9**	0.50	ug/L	20		114	70-130	1.99	30	
cis-1,3-Dichloropropylene	**18.1**	0.50	ug/L	20		90.5	70-130	0.770	30	
trans-1,3-Dichloropropylene	**16.4**	0.50	ug/L	20		82.2	70-130	0.672	30	
1,1-Dichloropropylene	**19.3**	0.50	ug/L	20		96.4	70-130	5.74	30	
Diisopropyl ether (DIPE)	**21.6**	2.0	ug/L	20		108	70-130	1.06	30	
Ethylbenzene	**19.5**	0.50	ug/L	20		97.3	70-130	2.39	30	
Ethyl-tert-Butyl Ether (ETBE)	**23.5**	2.0	ug/L	20		118	70-130	1.89	30	
Gasoline Range Organics (GRO)	**410**	100	ug/L	500		82.0	70-130	16.6	30	
Hexachlorobutadiene	**20.7**	1.0	ug/L	20		104	70-130	4.64	30	
2-Hexanone (MBK)	**55.2**	10	ug/L	50		110	70-130	9.61	30	
Isopropylbenzene	**23.3**	0.50	ug/L	20		117	70-130	2.37	30	
4-Isopropyltoluene	**20.0**	1.0	ug/L	20		100	70-130	1.73	30	
Methyl-tert-Butyl Ether (MTBE)	**38.0**	2.0	ug/L	40		95.1	70-130	0.262	30	
Methylene Chloride	**19.4**	5.0	ug/L	20		97.0	0-200	2.80	200	
4-Methyl-2-pentanone (MIBK)	**51.7**	10	ug/L	50		103	70-130	1.15	30	

Viorel Vasile
Operations Manager

LABORATORY ANALYSIS RESULTS

Client: Stantec (TO)
Project No: 185803633
Project Name: Kaiser - Vermont Ave.

AA Project No: A732163
Date Received: 03/30/16
Date Reported: 04/04/16

Analyte	Result	Reporting Limit	Units	Spike Level	Source Result	%REC	%REC Limits	RPD	RPD Limit	Notes
VOCs, OXY & TPH Gasoline by GC/MS - Quality Control										
Batch B6C3032 - EPA 5030B										
Matrix Spike Dup (B6C3032-MSD1) Continued	**Source: 6C29012-01** Prepared & Analyzed: 03/30/16									
Naphthalene	**20.9**	2.0	ug/L	20		104	70-130	10.5	30	
n-Propylbenzene	**22.2**	0.50	ug/L	20		111	70-130	2.23	30	
Styrene	**17.8**	0.50	ug/L	20		88.8	70-130	2.12	30	
1,1,1,2-Tetrachloroethane	**21.2**	0.50	ug/L	20		106	70-130	1.31	30	
1,1,2,2-Tetrachloroethane	**20.1**	0.50	ug/L	20		100	70-130	1.45	30	
Tetrachloroethylene (PCE)	**21.6**	0.50	ug/L	20		108	70-130	2.33	30	
Toluene	**20.3**	0.50	ug/L	20		101	70-130	2.82	30	
1,2,3-Trichlorobenzene	**22.3**	0.50	ug/L	20		112	70-130	10.7	30	
1,2,4-Trichlorobenzene	**20.4**	0.50	ug/L	20		102	70-130	2.23	30	
1,1,1-Trichloroethane	**18.8**	0.50	ug/L	20		93.8	70-130	5.95	30	
1,1,2-Trichloroethane	**23.1**	0.50	ug/L	20		116	70-130	1.83	30	
Trichloroethylene (TCE)	**21.1**	0.50	ug/L	20		106	70-130	4.22	30	
Trichlorofluoromethane (R11)	**21.1**	0.50	ug/L	20		106	70-130	1.78	30	
1,2,3-Trichloropropane	**18.4**	0.50	ug/L	20		92.0	70-130	2.09	30	
1,1,2-Trichloro-1,2,2-trifluoroethane (R113)	**34.8**	0.50	ug/L	40		87.0	70-130	7.36	30	
1,3,5-Trimethylbenzene	**21.5**	0.50	ug/L	20		108	70-130	1.39	30	
1,2,4-Trimethylbenzene	**19.4**	0.50	ug/L	20		96.8	70-130	2.35	30	
Vinyl chloride	**17.8**	0.50	ug/L	20		89.0	70-130	1.01	30	
o-Xylene	**17.4**	0.50	ug/L	20		86.9	70-130	2.39	30	
m,p-Xylenes	**36.5**	1.0	ug/L	40		91.3	70-130	2.17	30	
Surrogate: 4-Bromofluorobenzene	*57.9*		*ug/L*	*50*		*116*	*70-140*			
Surrogate: Dibromofluoromethane	*41.2*		*ug/L*	*50*		*82.3*	*70-140*			
Surrogate: Toluene-d8	*52.9*		*ug/L*	*50*		*106*	*70-140*			
VOCs, OXY & TPHG by GC/MS EPA 5035 - Quality Control										
Batch B6C3033 - EPA 5035										
Blank (B6C3033-BLK1)	Prepared & Analyzed: 03/30/16									
Acetone	<0.050	0.050	mg/kg							
tert-Amyl Methyl Ether (TAME)	<0.0050	0.0050	mg/kg							
Benzene	<0.0020	0.0020	mg/kg							

Viorel Vasile
Operations Manager

LABORATORY ANALYSIS RESULTS

Client: Stantec (TO)
Project No: 185803633
Project Name: Kaiser - Vermont Ave.

AA Project No: A732163
Date Received: 03/30/16
Date Reported: 04/04/16

Analyte	Result	Reporting Limit	Units	Spike Level	Source Result	%REC	%REC Limits	RPD	RPD Limit	Notes
VOCs, OXY & TPHG by GC/MS EPA 5035 - Quality Control										
Batch B6C3033 - EPA 5035										
Blank (B6C3033-BLK1) Continued				Prepared & Analyzed: 03/30/16						
Bromobenzene	<0.0050	0.0050	mg/kg							
Bromochloromethane	<0.0050	0.0050	mg/kg							
Bromodichloromethane	<0.0050	0.0050	mg/kg							
Bromoform	<0.0050	0.0050	mg/kg							
Bromomethane	<0.0050	0.0050	mg/kg							
2-Butanone (MEK)	<0.050	0.050	mg/kg							
tert-Butyl alcohol (TBA)	<0.020	0.020	mg/kg							
sec-Butylbenzene	<0.0050	0.0050	mg/kg							
tert-Butylbenzene	<0.0050	0.0050	mg/kg							
n-Butylbenzene	<0.0050	0.0050	mg/kg							
Carbon Disulfide	<0.0050	0.0050	mg/kg							
Carbon Tetrachloride	<0.0050	0.0050	mg/kg							
Chlorobenzene	<0.0050	0.0050	mg/kg							
Chloroethane	<0.0050	0.0050	mg/kg							
Chloroform	<0.0050	0.0050	mg/kg							
Chloromethane	<0.0050	0.0050	mg/kg							
2-Chlorotoluene	<0.0050	0.0050	mg/kg							
4-Chlorotoluene	<0.0050	0.0050	mg/kg							
1,2-Dibromo-3-chloropropane	<0.010	0.010	mg/kg							
Dibromochloromethane	<0.0050	0.0050	mg/kg							
1,2-Dibromoethane (EDB)	<0.0050	0.0050	mg/kg							
Dibromomethane	<0.0050	0.0050	mg/kg							
1,4-Dichlorobenzene	<0.0050	0.0050	mg/kg							
1,3-Dichlorobenzene	<0.0050	0.0050	mg/kg							
1,2-Dichlorobenzene	<0.0050	0.0050	mg/kg							
Dichlorodifluoromethane (R12)	<0.0050	0.0050	mg/kg							
1,1-Dichloroethane	<0.0050	0.0050	mg/kg							
1,2-Dichloroethane (EDC)	<0.0050	0.0050	mg/kg							
trans-1,2-Dichloroethylene	<0.0050	0.0050	mg/kg							
cis-1,2-Dichloroethylene	<0.0050	0.0050	mg/kg							
1,1-Dichloroethylene	<0.0050	0.0050	mg/kg							



Viorel Vasile
Operations Manager

LABORATORY ANALYSIS RESULTS

Client: Stantec (TO)
Project No: 185803633
Project Name: Kaiser - Vermont Ave.

AA Project No: A732163
Date Received: 03/30/16
Date Reported: 04/04/16

Analyte	Result	Reporting Limit	Units	Spike Level	Source Result	%REC	%REC Limits	RPD	RPD Limit	Notes
VOCs, OXY & TPHG by GC/MS EPA 5035 - Quality Control										
Batch B6C3033 - EPA 5035										
Blank (B6C3033-BLK1) Continued				Prepared & Analyzed: 03/30/16						
2,2-Dichloropropane	<0.0050	0.0050	mg/kg							
1,3-Dichloropropane	<0.0050	0.0050	mg/kg							
1,2-Dichloropropane	<0.0050	0.0050	mg/kg							
trans-1,3-Dichloropropylene	<0.0050	0.0050	mg/kg							
1,1-Dichloropropylene	<0.0050	0.0050	mg/kg							
cis-1,3-Dichloropropylene	<0.0050	0.0050	mg/kg							
Diisopropyl ether (DIPE)	<0.0050	0.0050	mg/kg							
Ethylbenzene	<0.0020	0.0020	mg/kg							
Ethyl-tert-Butyl Ether (ETBE)	<0.0050	0.0050	mg/kg							
Gasoline Range Organics (GRO)	<0.50	0.50	mg/kg							
Hexachlorobutadiene	<0.010	0.010	mg/kg							
2-Hexanone (MBK)	<0.050	0.050	mg/kg							
Isopropylbenzene	<0.0050	0.0050	mg/kg							
4-Isopropyltoluene	<0.0050	0.0050	mg/kg							
Methyl-tert-Butyl Ether (MTBE)	<0.0050	0.0050	mg/kg							
Methylene Chloride	<0.050	0.050	mg/kg							
4-Methyl-2-pentanone (MIBK)	<0.050	0.050	mg/kg							
Naphthalene	<0.010	0.010	mg/kg							
n-Propylbenzene	<0.0050	0.0050	mg/kg							
Styrene	<0.0050	0.0050	mg/kg							
1,1,1,2-Tetrachloroethane	<0.0050	0.0050	mg/kg							
1,1,2,2-Tetrachloroethane	<0.0050	0.0050	mg/kg							
Tetrachloroethylene (PCE)	<0.0050	0.0050	mg/kg							
Toluene	<0.0020	0.0020	mg/kg							
1,2,4-Trichlorobenzene	<0.0050	0.0050	mg/kg							
1,2,3-Trichlorobenzene	<0.0050	0.0050	mg/kg							
1,1,2-Trichloroethane	<0.0050	0.0050	mg/kg							
1,1,1-Trichloroethane	<0.0050	0.0050	mg/kg							
Trichloroethylene (TCE)	<0.0050	0.0050	mg/kg							
Trichlorofluoromethane (R11)	<0.0050	0.0050	mg/kg							
1,2,3-Trichloropropane	<0.0050	0.0050	mg/kg							

Viorel Vasile
Operations Manager

LABORATORY ANALYSIS RESULTS

Client: Stantec (TO)
Project No: 185803633
Project Name: Kaiser - Vermont Ave.

AA Project No: A732163
Date Received: 03/30/16
Date Reported: 04/04/16

Analyte	Result	Reporting Limit	Units	Spike Level	Source Result	%REC	%REC Limits	RPD	RPD Limit	Notes
VOCs, OXY & TPHG by GC/MS EPA 5035 - Quality Control										
Batch B6C3033 - EPA 5035										
Blank (B6C3033-BLK1) Continued				Prepared & Analyzed: 03/30/16						
1,1,2-Trichloro-1,2,2-trifluoroethane (R113)	<0.0050	0.0050	mg/kg							
1,3,5-Trimethylbenzene	<0.0050	0.0050	mg/kg							
1,2,4-Trimethylbenzene	<0.0050	0.0050	mg/kg							
Vinyl chloride	<0.0050	0.0050	mg/kg							
o-Xylene	<0.0020	0.0020	mg/kg							
m,p-Xylenes	<0.0020	0.0020	mg/kg							
Surrogate: 4-Bromofluorobenzene	*0.0983*		*mg/kg*	*0.10*		*98.3*	*70-140*			
Surrogate: Dibromofluoromethane	*0.0950*		*mg/kg*	*0.10*		*95.0*	*70-140*			
Surrogate: Toluene-d8	*0.0949*		*mg/kg*	*0.10*		*94.9*	*70-140*			
LCS (B6C3033-BS1)				Prepared & Analyzed: 03/30/16						
Acetone	**0.0729**	0.050	mg/kg	0.10		72.9	70-130			
tert-Amyl Methyl Ether (TAME)	**0.0348**	0.0050	mg/kg	0.040		87.1	70-130			
Benzene	**0.0369**	0.0020	mg/kg	0.040		92.3	75-125			
Bromobenzene	**0.0363**	0.0050	mg/kg	0.040		90.8	70-130			
Bromochloromethane	**0.0360**	0.0050	mg/kg	0.040		90.1	70-130			
Bromodichloromethane	**0.0349**	0.0050	mg/kg	0.040		87.3	75-125			
Bromoform	**0.0340**	0.0050	mg/kg	0.040		85.0	75-125			
Bromomethane	**0.0354**	0.0050	mg/kg	0.040		88.5	75-125			
2-Butanone (MEK)	**0.0829**	0.050	mg/kg	0.10		82.9	70-130			
tert-Butyl alcohol (TBA)	**0.187**	0.020	mg/kg	0.20		93.7	70-130			
sec-Butylbenzene	**0.0375**	0.0050	mg/kg	0.040		93.7	70-130			
tert-Butylbenzene	**0.0383**	0.0050	mg/kg	0.040		95.8	70-130			
n-Butylbenzene	**0.0474**	0.0050	mg/kg	0.040		118	70-130			
Carbon Disulfide	**0.0980**	0.0050	mg/kg	0.10		98.0	70-130			
Carbon Tetrachloride	**0.0361**	0.0050	mg/kg	0.040		90.2	75-125			
Chlorobenzene	**0.0356**	0.0050	mg/kg	0.040		89.0	75-125			
Chloroethane	**0.0396**	0.0050	mg/kg	0.040		99.1	75-125			
Chloroform	**0.0325**	0.0050	mg/kg	0.040		81.4	75-125			
Chloromethane	**0.0321**	0.0050	mg/kg	0.040		80.4	65-125			
2-Chlorotoluene	**0.0357**	0.0050	mg/kg	0.040		89.2	70-130			

Viorel Vasile
Operations Manager

LABORATORY ANALYSIS RESULTS

Client: Stantec (TO)
Project No: 185803633
Project Name: Kaiser - Vermont Ave.

AA Project No: A732163
Date Received: 03/30/16
Date Reported: 04/04/16

Analyte	Result	Reporting Limit	Units	Spike Level	Source Result	%REC	%REC Limits	RPD	RPD Limit	Notes
VOCs, OXY & TPHG by GC/MS EPA 5035 - Quality Control										
Batch B6C3033 - EPA 5035										
LCS (B6C3033-BS1) Continued				Prepared & Analyzed: 03/30/16						
4-Chlorotoluene	**0.0350**	0.0050	mg/kg	0.040		87.5	70-130			
1,2-Dibromo-3-chloropropane	**0.0374**	0.010	mg/kg	0.040		93.5	70-130			
Dibromochloromethane	**0.0352**	0.0050	mg/kg	0.040		88.0	75-125			
1,2-Dibromoethane (EDB)	**0.0347**	0.0050	mg/kg	0.040		86.6	70-130			
Dibromomethane	**0.0366**	0.0050	mg/kg	0.040		91.4	70-130			
1,4-Dichlorobenzene	**0.0383**	0.0050	mg/kg	0.040		95.7	75-125			
1,3-Dichlorobenzene	**0.0375**	0.0050	mg/kg	0.040		93.8	70-130			
1,2-Dichlorobenzene	**0.0402**	0.0050	mg/kg	0.040		100	70-130			
Dichlorodifluoromethane (R12)	**0.0342**	0.0050	mg/kg	0.040		85.5	70-130			
1,1-Dichloroethane	**0.0340**	0.0050	mg/kg	0.040		85.0	70-125			
1,2-Dichloroethane (EDC)	**0.0345**	0.0050	mg/kg	0.040		86.2	75-125			
trans-1,2-Dichloroethylene	**0.0320**	0.0050	mg/kg	0.040		80.0	75-125			
cis-1,2-Dichloroethylene	**0.0342**	0.0050	mg/kg	0.040		85.4	75-125			
1,1-Dichloroethylene	**0.0532**	0.0050	mg/kg	0.040		133	70-130			**
2,2-Dichloropropane	**0.0334**	0.0050	mg/kg	0.040		83.5	70-130			
1,3-Dichloropropane	**0.0330**	0.0050	mg/kg	0.040		82.4	70-130			
1,2-Dichloropropane	**0.0403**	0.0050	mg/kg	0.040		101	75-130			
trans-1,3-Dichloropropylene	**0.0411**	0.0050	mg/kg	0.040		103	70-130			
1,1-Dichloropropylene	**0.0366**	0.0050	mg/kg	0.040		91.5	70-130			
cis-1,3-Dichloropropylene	**0.0330**	0.0050	mg/kg	0.040		82.6	75-125			
Diisopropyl ether (DIPE)	**0.0395**	0.0050	mg/kg	0.040		98.7	70-130			
Ethylbenzene	**0.0365**	0.0020	mg/kg	0.040		91.2	75-125			
Ethyl-tert-Butyl Ether (ETBE)	**0.0370**	0.0050	mg/kg	0.040		92.6	70-130			
Gasoline Range Organics (GRO)	**0.858**	0.50	mg/kg	1.0		85.8	70-130			
Hexachlorobutadiene	**0.0417**	0.010	mg/kg	0.040		104	70-130			
2-Hexanone (MBK)	**0.0838**	0.050	mg/kg	0.10		83.8	70-130			
Isopropylbenzene	**0.0387**	0.0050	mg/kg	0.040		96.9	70-130			
4-Isopropyltoluene	**0.0448**	0.0050	mg/kg	0.040		112	70-130			
Methyl-tert-Butyl Ether (MTBE)	**0.103**	0.0050	mg/kg	0.080		128	75-125			**
Methylene Chloride	**0.0349**	0.050	mg/kg	0.040		87.2	75-130			
4-Methyl-2-pentanone (MIBK)	**0.112**	0.050	mg/kg	0.10		112	70-130			

Viorel Vasile
Operations Manager

LABORATORY ANALYSIS RESULTS

Client: Stantec (TO)
Project No: 185803633
Project Name: Kaiser - Vermont Ave.

AA Project No: A732163
Date Received: 03/30/16
Date Reported: 04/04/16

Analyte	Result	Reporting Limit	Units	Spike Level	Source Result	%REC	%REC Limits	RPD	RPD Limit	Notes
VOCs, OXY & TPHG by GC/MS EPA 5035 - Quality Control										
Batch B6C3033 - EPA 5035										
LCS (B6C3033-BS1) Continued				Prepared & Analyzed: 03/30/16						
Naphthalene	**0.0474**	0.010	mg/kg	0.040		119	70-130			
n-Propylbenzene	**0.0343**	0.0050	mg/kg	0.040		85.8	70-130			
Styrene	**0.0369**	0.0050	mg/kg	0.040		92.2	70-130			
1,1,1,2-Tetrachloroethane	**0.0378**	0.0050	mg/kg	0.040		94.6	70-130			
1,1,2,2-Tetrachloroethane	**0.0333**	0.0050	mg/kg	0.040		83.2	70-135			
Tetrachloroethylene (PCE)	**0.0348**	0.0050	mg/kg	0.040		87.1	75-125			
Toluene	**0.0330**	0.0020	mg/kg	0.040		82.5	75-125			
1,2,4-Trichlorobenzene	**0.0462**	0.0050	mg/kg	0.040		115	70-130			
1,2,3-Trichlorobenzene	**0.0484**	0.0050	mg/kg	0.040		121	70-130			
1,1,2-Trichloroethane	**0.0330**	0.0050	mg/kg	0.040		82.4	75-125			
1,1,1-Trichloroethane	**0.0339**	0.0050	mg/kg	0.040		84.7	75-125			
Trichloroethylene (TCE)	**0.0367**	0.0050	mg/kg	0.040		91.8	75-125			
Trichlorofluoromethane (R11)	**0.0341**	0.0050	mg/kg	0.040		85.4	70-130			
1,2,3-Trichloropropane	**0.0356**	0.0050	mg/kg	0.040		89.1	70-130			
1,1,2-Trichloro-1,2,2-trifluoroethane (R113)	**0.106**	0.0050	mg/kg	0.080		132	70-130			**
1,3,5-Trimethylbenzene	**0.0372**	0.0050	mg/kg	0.040		92.9	70-130			
1,2,4-Trimethylbenzene	**0.0399**	0.0050	mg/kg	0.040		99.8	70-130			
Vinyl chloride	**0.0348**	0.0050	mg/kg	0.040		87.1	75-125			
o-Xylene	**0.0342**	0.0020	mg/kg	0.040		85.5	75-125			
m,p-Xylenes	**0.0716**	0.0020	mg/kg	0.080		89.5	70-130			
Surrogate: 4-Bromofluorobenzene	*0.0894*		*mg/kg*	*0.10*		*89.4*	*70-140*			
Surrogate: Dibromofluoromethane	*0.0952*		*mg/kg*	*0.10*		*95.2*	*70-140*			
Surrogate: Toluene-d8	*0.0921*		*mg/kg*	*0.10*		*92.1*	*70-140*			
LCS Dup (B6C3033-BSD1)				Prepared & Analyzed: 03/30/16						
Acetone	**0.0681**	0.050	mg/kg	0.10		68.1	70-130	6.75	30	***
tert-Amyl Methyl Ether (TAME)	**0.0342**	0.0050	mg/kg	0.040		85.5	70-130	1.80	30	
Benzene	**0.0364**	0.0020	mg/kg	0.040		91.1	75-125	1.31	30	
Bromobenzene	**0.0376**	0.0050	mg/kg	0.040		94.0	70-130	3.52	30	
Bromochloromethane	**0.0352**	0.0050	mg/kg	0.040		88.1	70-130	2.24	30	
Bromodichloromethane	**0.0357**	0.0050	mg/kg	0.040		89.2	75-125	2.21	30	

Viorel Vasile
Operations Manager

LABORATORY ANALYSIS RESULTS

Client: Stantec (TO)
Project No: 185803633
Project Name: Kaiser - Vermont Ave.

AA Project No: A732163
Date Received: 03/30/16
Date Reported: 04/04/16

Analyte	Result	Reporting Limit	Units	Spike Level	Source Result	%REC	%REC Limits	RPD	RPD Limit	Notes
VOCs, OXY & TPHG by GC/MS EPA 5035 - Quality Control										
Batch B6C3033 - EPA 5035										
LCS Dup (B6C3033-BSD1) Continued				Prepared & Analyzed: 03/30/16						
Bromoform	**0.0340**	0.0050	mg/kg	0.040		84.9	75-125	0.177	30	
Bromomethane	**0.0348**	0.0050	mg/kg	0.040		87.1	75-125	1.59	30	
2-Butanone (MEK)	**0.0812**	0.050	mg/kg	0.10		81.2	70-130	2.02	30	
tert-Butyl alcohol (TBA)	**0.187**	0.020	mg/kg	0.20		93.7	70-130	0.0747	30	
sec-Butylbenzene	**0.0381**	0.0050	mg/kg	0.040		95.2	70-130	1.59	30	
tert-Butylbenzene	**0.0390**	0.0050	mg/kg	0.040		97.6	70-130	1.91	30	
n-Butylbenzene	**0.0387**	0.0050	mg/kg	0.040		96.7	70-130	20.2	30	
Carbon Disulfide	**0.0954**	0.0050	mg/kg	0.10		95.4	70-130	2.69	30	
Carbon Tetrachloride	**0.0365**	0.0050	mg/kg	0.040		91.2	75-125	0.992	30	
Chlorobenzene	**0.0358**	0.0050	mg/kg	0.040		89.5	75-125	0.448	30	
Chloroethane	**0.0420**	0.0050	mg/kg	0.040		105	75-125	5.78	30	
Chloroform	**0.0339**	0.0050	mg/kg	0.040		84.7	75-125	3.98	30	
Chloromethane	**0.0338**	0.0050	mg/kg	0.040		84.6	65-125	5.15	30	
2-Chlorotoluene	**0.0356**	0.0050	mg/kg	0.040		89.0	70-130	0.112	30	
4-Chlorotoluene	**0.0355**	0.0050	mg/kg	0.040		88.8	70-130	1.42	30	
1,2-Dibromo-3-chloropropane	**0.0379**	0.010	mg/kg	0.040		94.8	70-130	1.38	30	
Dibromochloromethane	**0.0363**	0.0050	mg/kg	0.040		90.8	75-125	3.08	30	
1,2-Dibromoethane (EDB)	**0.0353**	0.0050	mg/kg	0.040		88.2	70-130	1.72	30	
Dibromomethane	**0.0366**	0.0050	mg/kg	0.040		91.5	70-130	0.109	30	
1,4-Dichlorobenzene	**0.0386**	0.0050	mg/kg	0.040		96.6	75-125	0.937	30	
1,3-Dichlorobenzene	**0.0387**	0.0050	mg/kg	0.040		96.9	70-130	3.25	30	
1,2-Dichlorobenzene	**0.0407**	0.0050	mg/kg	0.040		102	70-130	1.38	30	
Dichlorodifluoromethane (R12)	**0.0340**	0.0050	mg/kg	0.040		85.0	70-130	0.587	30	
1,1-Dichloroethane	**0.0350**	0.0050	mg/kg	0.040		87.5	70-125	2.96	30	
1,2-Dichloroethane (EDC)	**0.0365**	0.0050	mg/kg	0.040		91.2	75-125	5.58	30	
trans-1,2-Dichloroethylene	**0.0327**	0.0050	mg/kg	0.040		81.7	75-125	2.10	30	
cis-1,2-Dichloroethylene	**0.0349**	0.0050	mg/kg	0.040		87.3	75-125	2.20	30	
1,1-Dichloroethylene	**0.0510**	0.0050	mg/kg	0.040		128	70-130	4.22	30	
2,2-Dichloropropane	**0.0321**	0.0050	mg/kg	0.040		80.2	70-130	4.03	30	
1,3-Dichloropropane	**0.0349**	0.0050	mg/kg	0.040		87.2	70-130	5.60	30	
1,2-Dichloropropane	**0.0407**	0.0050	mg/kg	0.040		102	75-130	0.888	30	

Viorel Vasile
Operations Manager

LABORATORY ANALYSIS RESULTS

Client: Stantec (TO)
Project No: 185803633
Project Name: Kaiser - Vermont Ave.

AA Project No: A732163
Date Received: 03/30/16
Date Reported: 04/04/16

Analyte	Result	Reporting Limit	Units	Spike Level	Source Result	%REC	%REC Limits	RPD	RPD Limit	Notes
VOCs, OXY & TPHG by GC/MS EPA 5035 - Quality Control										
Batch B6C3033 - EPA 5035										
LCS Dup (B6C3033-BSD1) Continued				Prepared & Analyzed: 03/30/16						
trans-1,3-Dichloropropylene	**0.0402**	0.0050	mg/kg	0.040		101	70-130	2.21	30	
1,1-Dichloropropylene	**0.0368**	0.0050	mg/kg	0.040		92.0	70-130	0.491	30	
cis-1,3-Dichloropropylene	**0.0333**	0.0050	mg/kg	0.040		83.2	75-125	0.784	30	
Diisopropyl ether (DIPE)	**0.0417**	0.0050	mg/kg	0.040		104	70-130	5.52	30	
Ethylbenzene	**0.0365**	0.0020	mg/kg	0.040		91.2	75-125	0.00	30	
Ethyl-tert-Butyl Ether (ETBE)	**0.0379**	0.0050	mg/kg	0.040		94.7	70-130	2.30	30	
Gasoline Range Organics (GRO)	**0.890**	0.50	mg/kg	1.0		89.0	70-130	3.60	30	
Hexachlorobutadiene	**0.0387**	0.010	mg/kg	0.040		96.8	70-130	7.51	30	
2-Hexanone (MBK)	**0.0814**	0.050	mg/kg	0.10		81.4	70-130	2.91	30	
Isopropylbenzene	**0.0406**	0.0050	mg/kg	0.040		101	70-130	4.64	30	
4-Isopropyltoluene	**0.0424**	0.0050	mg/kg	0.040		106	70-130	5.46	30	
Methyl-tert-Butyl Ether (MTBE)	**0.104**	0.0050	mg/kg	0.080		130	75-125	1.55	30	**
Methylene Chloride	**0.0351**	0.050	mg/kg	0.040		87.6	75-130	0.572	30	
4-Methyl-2-pentanone (MIBK)	**0.108**	0.050	mg/kg	0.10		108	70-130	3.63	30	
Naphthalene	**0.0360**	0.010	mg/kg	0.040		90.0	70-130	27.4	30	
n-Propylbenzene	**0.0352**	0.0050	mg/kg	0.040		88.0	70-130	2.53	30	
Styrene	**0.0366**	0.0050	mg/kg	0.040		91.5	70-130	0.816	30	
1,1,1,2-Tetrachloroethane	**0.0388**	0.0050	mg/kg	0.040		97.1	70-130	2.66	30	
1,1,2,2-Tetrachloroethane	**0.0338**	0.0050	mg/kg	0.040		84.6	70-135	1.67	30	
Tetrachloroethylene (PCE)	**0.0343**	0.0050	mg/kg	0.040		85.8	75-125	1.50	30	
Toluene	**0.0339**	0.0020	mg/kg	0.040		84.8	75-125	2.81	30	
1,2,4-Trichlorobenzene	**0.0342**	0.0050	mg/kg	0.040		85.5	70-130	29.8	30	
1,2,3-Trichlorobenzene	**0.0360**	0.0050	mg/kg	0.040		90.0	70-130	29.4	30	
1,1,2-Trichloroethane	**0.0344**	0.0050	mg/kg	0.040		85.9	75-125	4.16	30	
1,1,1-Trichloroethane	**0.0348**	0.0050	mg/kg	0.040		86.9	75-125	2.56	30	
Trichloroethylene (TCE)	**0.0369**	0.0050	mg/kg	0.040		92.2	75-125	0.435	30	
Trichlorofluoromethane (R11)	**0.0345**	0.0050	mg/kg	0.040		86.2	70-130	0.933	30	
1,2,3-Trichloropropane	**0.0364**	0.0050	mg/kg	0.040		90.9	70-130	2.00	30	
1,1,2-Trichloro-1,2,2-trifluoroethane (R113)	**0.107**	0.0050	mg/kg	0.080		134	70-130	1.69	30	**
1,3,5-Trimethylbenzene	**0.0374**	0.0050	mg/kg	0.040		93.4	70-130	0.537	30	
1,2,4-Trimethylbenzene	**0.0378**	0.0050	mg/kg	0.040		94.5	70-130	5.56	30	

Viorel Vasile
Operations Manager

LABORATORY ANALYSIS RESULTS

Client: Stantec (TO)
Project No: 185803633
Project Name: Kaiser - Vermont Ave.

AA Project No: A732163
Date Received: 03/30/16
Date Reported: 04/04/16

Analyte	Result	Reporting Limit	Units	Spike Level	Source Result	%REC	%REC Limits	RPD	RPD Limit	Notes
VOCs, OXY & TPHG by GC/MS EPA 5035 - Quality Control										
Batch B6C3033 - EPA 5035										
LCS Dup (B6C3033-BSD1) Continued				Prepared & Analyzed: 03/30/16						
Vinyl chloride	**0.0363**	0.0050	mg/kg	0.040		90.8	75-125	4.16	30	
o-Xylene	**0.0346**	0.0020	mg/kg	0.040		86.5	75-125	1.16	30	
m,p-Xylenes	**0.0707**	0.0020	mg/kg	0.080		88.4	70-130	1.21	30	
Surrogate: 4-Bromofluorobenzene	*0.0920*		*mg/kg*	*0.10*		*92.0*	*70-140*			
Surrogate: Dibromofluoromethane	*0.0964*		*mg/kg*	*0.10*		*96.4*	*70-140*			
Surrogate: Toluene-d8	*0.0953*		*mg/kg*	*0.10*		*95.3*	*70-140*			
Diesel Range Organics by GC/FID - Quality Control										
Batch B6C3034 - EPA 3550B										
Blank (B6C3034-BLK1)				Prepared: 03/30/16 Analyzed: 03/31/16						
Diesel Range Organics as Diesel	<5.0	5.0	mg/kg							
Surrogate: o-Terphenyl	*9.84*		*mg/kg*	*10*		*98.4*	*50-150*			
LCS (B6C3034-BS1)				Prepared: 03/30/16 Analyzed: 03/31/16						
Diesel Range Organics as Diesel	**192**	5.0	mg/kg	200		95.8	75-125			
Surrogate: o-Terphenyl	*13.8*		*mg/kg*	*10*		*138*	*50-150*			
LCS Dup (B6C3034-BSD1)				Prepared: 03/30/16 Analyzed: 03/31/16						
Diesel Range Organics as Diesel	**201**	5.0	mg/kg	200		100	75-125	4.60	40	
Surrogate: o-Terphenyl	*14.6*		*mg/kg*	*10*		*146*	*50-150*			
Matrix Spike (B6C3034-MS1)			**Source: 6C30008-02**	Prepared: 03/30/16 Analyzed: 03/31/16						
Diesel Range Organics as Diesel	**197**	5.0	mg/kg	200	<5.0	98.7	70-130			
Surrogate: o-Terphenyl	*14.1*		*mg/kg*	*10*		*141*	*50-150*			
Matrix Spike Dup (B6C3034-MSD1)			**Source: 6C30008-02**	Prepared: 03/30/16 Analyzed: 03/31/16						
Diesel Range Organics as Diesel	**204**	5.0	mg/kg	200	<5.0	102	70-130	3.29	40	
Surrogate: o-Terphenyl	*14.2*		*mg/kg*	*10*		*142*	*50-150*			
Total Metals CAM 17 - Quality Control										
Batch B6C3131 - EPA 3050B										
Blank (B6C3131-BLK1)				Prepared: 03/31/16 Analyzed: 04/01/16						
Antimony	<10	10	mg/kg							
Arsenic	<0.50	0.50	mg/kg							



Viorel Vasile
Operations Manager

LABORATORY ANALYSIS RESULTS

Client: Stantec (TO)
Project No: 185803633
Project Name: Kaiser - Vermont Ave.

AA Project No: A732163
Date Received: 03/30/16
Date Reported: 04/04/16

Analyte	Result	Reporting Limit	Units	Spike Level	Source Result	%REC	%REC Limits	RPD	RPD Limit	Notes
Total Metals CAM 17 - Quality Control										
Batch B6C3131 - EPA 3050B										
Blank (B6C3131-BLK1) Continued				Prepared: 03/31/16 Analyzed: 04/01/16						
Barium	<10	10	mg/kg							
Beryllium	<1.0	1.0	mg/kg							
Cadmium	<1.0	1.0	mg/kg							
Chromium	<3.0	3.0	mg/kg							
Cobalt	<3.0	3.0	mg/kg							
Copper	<3.0	3.0	mg/kg							
Lead	<3.0	3.0	mg/kg							
Molybdenum	<5.0	5.0	mg/kg							
Nickel	<3.0	3.0	mg/kg							
Selenium	<0.50	0.50	mg/kg							
Silver	<1.0	1.0	mg/kg							
Thallium	<5.0	5.0	mg/kg							
Vanadium	<10	10	mg/kg							
Zinc	<3.0	3.0	mg/kg							
LCS (B6C3131-BS1)				Prepared: 03/31/16 Analyzed: 04/01/16						
Antimony	**50.6**	10	mg/kg	50		101	80-120			
Arsenic	**50.9**	0.50	mg/kg	50		102	80-120			
Barium	**51.2**	10	mg/kg	50		102	80-120			
Beryllium	**52.9**	1.0	mg/kg	50		106	80-120			
Cadmium	**50.6**	1.0	mg/kg	50		101	80-120			
Chromium	**50.7**	3.0	mg/kg	50		101	80-120			
Cobalt	**50.4**	3.0	mg/kg	50		101	80-120			
Copper	**50.0**	3.0	mg/kg	50		100	80-120			
Lead	**50.2**	3.0	mg/kg	50		100	80-120			
Molybdenum	**49.2**	5.0	mg/kg	50		98.3	80-120			
Nickel	**50.0**	3.0	mg/kg	50		100	80-120			
Selenium	**48.4**	0.50	mg/kg	50		96.7	80-120			
Silver	**50.6**	1.0	mg/kg	50		101	80-120			
Thallium	**48.5**	5.0	mg/kg	50		97.1	80-120			
Vanadium	**50.1**	10	mg/kg	50		100	80-120			
Zinc	**55.7**	3.0	mg/kg	50		111	80-120			

Viorel Vasile
Operations Manager

LABORATORY ANALYSIS RESULTS

Client: Stantec (TO)
Project No: 185803633
Project Name: Kaiser - Vermont Ave.

AA Project No: A732163
Date Received: 03/30/16
Date Reported: 04/04/16

Analyte	Result	Reporting Limit	Units	Spike Level	Source Result	%REC	%REC Limits	RPD	RPD Limit	Notes
Total Metals CAM 17 - Quality Control										
Batch B6C3131 - EPA 3050B										
LCS Dup (B6C3131-BSD1)				Prepared: 03/31/16 Analyzed: 04/01/16						
Antimony	**48.9**	10	mg/kg	50		97.9	80-120	3.35	20	
Arsenic	**49.8**	0.50	mg/kg	50		99.6	80-120	2.17	20	
Barium	**49.9**	10	mg/kg	50		99.7	80-120	2.74	20	
Beryllium	**51.4**	1.0	mg/kg	50		103	80-120	2.88	20	
Cadmium	**49.2**	1.0	mg/kg	50		98.5	80-120	2.82	20	
Chromium	**49.2**	3.0	mg/kg	50		98.3	80-120	3.07	20	
Cobalt	**49.0**	3.0	mg/kg	50		98.0	80-120	2.76	20	
Copper	**48.6**	3.0	mg/kg	50		97.1	80-120	3.02	20	
Lead	**49.7**	3.0	mg/kg	50		99.5	80-120	0.811	20	
Molybdenum	**49.2**	5.0	mg/kg	50		98.4	80-120	0.122	20	
Nickel	**48.9**	3.0	mg/kg	50		97.7	80-120	2.40	20	
Selenium	**47.9**	0.50	mg/kg	50		95.8	80-120	0.998	20	
Silver	**49.4**	1.0	mg/kg	50		98.8	80-120	2.55	20	
Thallium	**48.3**	5.0	mg/kg	50		96.5	80-120	0.589	20	
Vanadium	**48.7**	10	mg/kg	50		97.3	80-120	2.92	20	
Zinc	**54.2**	3.0	mg/kg	50		108	80-120	2.64	20	
Matrix Spike (B6C3131-MS1)				**Source: 6C30008-04** Prepared: 03/31/16 Analyzed: 04/01/16						
Antimony	**23.0**	10	mg/kg	50	<10	46.0	75-125			QM-07
Arsenic	**50.3**	0.50	mg/kg	50	1.59	97.4	75-125			
Barium	**124**	10	mg/kg	50	66.0	116	75-125			
Beryllium	**53.7**	1.0	mg/kg	50	<1.0	107	75-125			
Cadmium	**49.0**	1.0	mg/kg	50	<1.0	98.0	75-125			
Chromium	**59.8**	3.0	mg/kg	50	8.00	104	75-125			
Cobalt	**56.8**	3.0	mg/kg	50	4.79	104	75-125			
Copper	**58.4**	3.0	mg/kg	50	5.40	106	75-125			
Lead	**52.9**	3.0	mg/kg	50	<3.0	106	75-125			
Molybdenum	**50.3**	5.0	mg/kg	50	<5.0	101	75-125			
Nickel	**56.6**	3.0	mg/kg	50	6.14	101	75-125			
Selenium	**47.5**	0.50	mg/kg	50	<0.50	95.0	75-125			
Silver	**49.4**	1.0	mg/kg	50	<1.0	98.8	75-125			
Thallium	**41.9**	5.0	mg/kg	50	<5.0	83.9	60-140			

Viorel Vasile
Operations Manager

LABORATORY ANALYSIS RESULTS

Client: Stantec (TO)
Project No: 185803633
Project Name: Kaiser - Vermont Ave.

AA Project No: A732163
Date Received: 03/30/16
Date Reported: 04/04/16

Analyte	Result	Reporting Limit	Units	Spike Level	Source Result	%REC	%REC Limits	RPD	RPD Limit	Notes
Total Metals CAM 17 - Quality Control										
Batch B6C3131 - EPA 3050B										
Matrix Spike (B6C3131-MS1) Continued Source: 6C30008-04 Prepared: 03/31/16 Analyzed: 04/01/16										
Vanadium	**81.3**	10	mg/kg	50	28.4	106	75-125			
Zinc	**84.0**	3.0	mg/kg	50	30.7	107	75-125			
Matrix Spike Dup (B6C3131-MSD1) **Source: 6C30008-04** Prepared: 03/31/16 Analyzed: 04/01/16										
Antimony	**24.9**	10	mg/kg	50	<10	49.8	75-125	7.97	40	QM-07
Arsenic	**49.1**	0.50	mg/kg	50	1.59	94.9	75-125	2.50	40	
Barium	**128**	10	mg/kg	50	66.0	124	75-125	3.14	40	
Beryllium	**53.1**	1.0	mg/kg	50	<1.0	106	75-125	1.12	40	
Cadmium	**48.1**	1.0	mg/kg	50	<1.0	96.2	75-125	1.83	40	
Chromium	**58.8**	3.0	mg/kg	50	8.00	102	75-125	1.77	40	
Cobalt	**54.8**	3.0	mg/kg	50	4.79	99.9	75-125	3.68	40	
Copper	**58.0**	3.0	mg/kg	50	5.40	105	75-125	0.859	40	
Lead	**51.8**	3.0	mg/kg	50	<3.0	104	75-125	2.00	40	
Molybdenum	**48.8**	5.0	mg/kg	50	<5.0	97.7	75-125	2.97	40	
Nickel	**55.8**	3.0	mg/kg	50	6.14	99.4	75-125	1.42	40	
Selenium	**46.5**	0.50	mg/kg	50	<0.50	93.1	75-125	2.07	40	
Silver	**48.6**	1.0	mg/kg	50	<1.0	97.3	75-125	1.55	40	
Thallium	**45.4**	5.0	mg/kg	50	<5.0	90.9	60-140	8.05	40	
Vanadium	**83.2**	10	mg/kg	50	28.4	110	75-125	2.31	40	
Zinc	**92.7**	3.0	mg/kg	50	30.7	124	75-125	9.85	40	
Total Metals CAM 17 - Quality Control										
Batch B6C3133 - EPA 7471A Prep										
Blank (B6C3133-BLK1) Prepared & Analyzed: 03/31/16										
Mercury	<0.020	0.020	mg/kg							
LCS (B6C3133-BS1) Prepared & Analyzed: 03/31/16										
Mercury	**0.460**	0.020	mg/kg	0.50		92.0	80-120			
LCS Dup (B6C3133-BSD1) Prepared & Analyzed: 03/31/16										
Mercury	**0.476**	0.020	mg/kg	0.50		95.2	80-120	3.42	25	
Matrix Spike (B6C3133-MS1) **Source: 6C30008-04** Prepared & Analyzed: 03/31/16										
Mercury	**0.494**	0.020	mg/kg	0.50	0.0570	87.4	75-125			
Matrix Spike Dup (B6C3133-MSD1) **Source: 6C30008-04** Prepared & Analyzed: 03/31/16										

Viorel Vasile
Operations Manager

LABORATORY ANALYSIS RESULTS

Client: Stantec (TO)
Project No: 185803633
Project Name: Kaiser - Vermont Ave.

AA Project No: A732163
Date Received: 03/30/16
Date Reported: 04/04/16

Analyte	Result	Reporting Limit	Units	Spike Level	Source Result	%REC	%REC Limits	RPD	RPD Limit	Notes
Total Metals CAM 17 - Quality Control										
Batch B6C3133 - EPA 7471A Prep										
Matrix Spike Dup (B6C3133-MSD1) **Source: 6C30008-04** Prepared & Analyzed: 03/31/16										
Continued										
Mercury	**0.487**	0.020	mg/kg	0.50	0.0570	86.0	75-125	1.43	25	

Viorel Vasile
Operations Manager

LABORATORY ANALYSIS RESULTS

Client:	Stantec (TO)	**AA Project No:**	A732163
Project No:	185803633	**Date Received:**	03/30/16
Project Name:	Kaiser - Vermont Ave.	**Date Reported:**	04/04/16

Special Notes

[1] = ** : Exceeds upper control limit

[2] = *** : Exceeds lower control limit

[3] = QM-07 : The spike recovery was outside acceptance limits for the MS and/or MSD. The batch was accepted based on acceptable LCS recovery.

Viorel Vasile
Operations Manager

AMERICAN ANALYTICS CHAIN-OF-CUSTODY RECORD

9765 ETON AVE., CHATSWORTH, CA 91311
Tel: 818-998-5547 FAX: 818-998-7258

A.A. COC No.: 124763
70045736
Page 1 of 1

Client: Stantec	Project Name / No.: 185803633	Sampler's Name: Kai Revel
Project Manager: Tom Skocinski	Site Address: N. Vermont Ave	Sampler's Signature:
Phone: 805 719 9024	City: LA	P.O. No.:
Fax:	State & Zip: CA 90006	Quote No.:

TAT Turnaround Codes **

(1) = Same Day Rush
(2) = 24 Hour Rush
(3) = 48 Hour Rush
(4) = 72 Hour Rush
(5) = 5 Day Rush
X = 10 Working Days (Standard TAT)

ANALYSIS REQUESTED (Test Name)

Please enter the TAT Turnaround Codes ** below

Client I.D.	A.A. I.D.	Date	Time	Sample Matrix	No. of Cont	VOCs 8260B	TPHs	TPHd 8015B	Metals 6010B	Special Instructions
TB-20160329	6C30008-01	3/29/16		Lab Supplied	2	X				
SV-1-17	2		0950	S	S	X	X	X	X	
SV-2-19.5	3		0900	S	S	X	X	X	X	
SV-3-21	4		0710	S	S	X	X	X	X	
SB-2-22	5		0755	S	S	X	X	X	X	
SB-3-20	6		1145	S	S	X	X	X	X	
SB-3-30	7		1210	S	S	X	X	X	X	
SB-3-40	8		1220	S	S	X	X	X	X	
SB-7-20	9	↓	1050	S	S	X	X	X	X	

For Laboratory Use

PRIORITY
Rush 72 Hrs SH ___
Date 3/30/16 Time 1030 Sign ___

A.A. Project No.: A732163/6C30008

	Date	Time	
Relinquished by	3-30-16	8:40	Received by
Relinquished by	3/30/16	943	Received by
Relinquished by	Date	Time	Received by

Note: By relinquishing samples to American Analytics, client agrees to pay for the services requested on this chain of custody form and any additional client-requested analyses performed on this project. Payment for services is due within 30 days from the date of invoice. Sample(s) will be disposed of after 45 days following the submittal of the sample(s) to American Analytics.

AMERICAN ANALYTICS

9765 Eton Avenue
Chatsworth
California 91311
Tel: (818) 998-5547
Fax: (818) 998-7258

April 04, 2016

Tom Szocinski

Stantec (TO)

290 Conejo Ridge Ave. Suite #200

Thousand Oaks, CA 91361

Re : Kaiser - Vermont Ave. / 185803633

A732164 / 6C30016

Enclosed is an analytical report for the above-referenced project. The samples included in this report were received on 03/30/16 14:15 and analyzed in accordance with the attached chain-of-custody.

Unless otherwise noted, all analytical testing was accomplished in accordance with the guidelines established in our Quality Assurance Program Manual, applicable standard operating procedures, and other related documentation. The results in this analytical report are limited to the samples tested and any reproduction thereof must be made in its entirety.

If you have any questions regarding this report or require additional information please call me at American Analytics.

Sincerely,



Viorel Vasile

Operations Manager

LABORATORY ANALYSIS RESULTS

Client: Stantec (TO)
Project No: 185803633
Project Name: Kaiser - Vermont Ave.

AA Project No: A732164
Date Received: 03/30/16
Date Reported: 04/04/16

Sample ID	Laboratory ID	Matrix	TAT	Date Sampled	Date Received
8260B/5035 +OXY+TPHG					
SB-1-22	6C30016-02	Soil	3	03/30/16 06:30	03/30/16 14:15
SB-5-19	6C30016-03	Soil	3	03/30/16 08:00	03/30/16 14:15
SB-5-40	6C30016-04	Soil	3	03/30/16 08:30	03/30/16 14:15
SB-4-21	6C30016-05	Soil	3	03/30/16 09:30	03/30/16 14:15
SB-4-30	6C30016-06	Soil	3	03/30/16 09:45	03/30/16 14:15
SB-6-18	6C30016-07	Soil	3	03/30/16 10:30	03/30/16 14:15
8260B+OXY+TPHG					
TB-20160330	6C30016-01	Water	3	03/30/16 00:00	03/30/16 14:15
CAM Metals Less Hg 6000/7000					
SB-1-22	6C30016-02	Soil	3	03/30/16 06:30	03/30/16 14:15
SB-5-19	6C30016-03	Soil	3	03/30/16 08:00	03/30/16 14:15
SB-5-40	6C30016-04	Soil	3	03/30/16 08:30	03/30/16 14:15
SB-4-21	6C30016-05	Soil	3	03/30/16 09:30	03/30/16 14:15
SB-4-30	6C30016-06	Soil	3	03/30/16 09:45	03/30/16 14:15
SB-6-18	6C30016-07	Soil	3	03/30/16 10:30	03/30/16 14:15
Diesel Range Organics 8015M					
SB-1-22	6C30016-02	Soil	3	03/30/16 06:30	03/30/16 14:15

Viorel Vasile
Operations Manager

LABORATORY ANALYSIS RESULTS

Client: Stantec (TO)
Project No: 185803633
Project Name: Kaiser - Vermont Ave.

AA Project No: A732164
Date Received: 03/30/16
Date Reported: 04/04/16

Sample ID	Laboratory ID	Matrix	TAT	Date Sampled	Date Received
SB-5-19	6C30016-03	Soil	3	03/30/16 08:00	03/30/16 14:15
SB-5-40	6C30016-04	Soil	3	03/30/16 08:30	03/30/16 14:15
SB-4-21	6C30016-05	Soil	3	03/30/16 09:30	03/30/16 14:15
SB-4-30	6C30016-06	Soil	3	03/30/16 09:45	03/30/16 14:15
SB-6-18	6C30016-07	Soil	3	03/30/16 10:30	03/30/16 14:15

Mercury Total EPA 7470A/7471A

SB-1-22	6C30016-02	Soil	3	03/30/16 06:30	03/30/16 14:15
SB-5-19	6C30016-03	Soil	3	03/30/16 08:00	03/30/16 14:15
SB-5-40	6C30016-04	Soil	3	03/30/16 08:30	03/30/16 14:15
SB-4-21	6C30016-05	Soil	3	03/30/16 09:30	03/30/16 14:15
SB-4-30	6C30016-06	Soil	3	03/30/16 09:45	03/30/16 14:15
SB-6-18	6C30016-07	Soil	3	03/30/16 10:30	03/30/16 14:15

Viorel Vasile
Operations Manager

LABORATORY ANALYSIS RESULTS

Client: Stantec (TO)
Project No: 185803633
Project Name: Kaiser - Vermont Ave.
Method: Diesel Range Organics by GC/FID

AA Project No: A732164
Date Received: 03/30/16
Date Reported: 04/04/16
Units: mg/kg

Date Sampled:	03/30/16	03/30/16	03/30/16	03/30/16	
Date Prepared:	03/31/16	03/31/16	03/31/16	03/31/16	
Date Analyzed:	03/31/16	03/31/16	03/31/16	04/01/16	
AA ID No:	6C30016-02	6C30016-03	6C30016-04	6C30016-05	
Client ID No:	SB-1-22	SB-5-19	SB-5-40	SB-4-21	
Matrix:	Soil	Soil	Soil	Soil	
Dilution Factor:	1	1	1	1	MRL
Diesel Range Organics 8015M (EPA 8015M)					
Diesel Range Organics as Diesel	<5.0	**36**	<5.0	**47**	5.0
Surrogates					**%REC Limits**
o-Terphenyl	106%	107%	98%	104%	50-150

Viorel Vasile
Operations Manager

LABORATORY ANALYSIS RESULTS

Client:	Stantec (TO)	**AA Project No:**	A732164
Project No:	185803633	**Date Received:**	03/30/16
Project Name:	Kaiser - Vermont Ave.	**Date Reported:**	04/04/16
Method:	Diesel Range Organics by GC/FID	**Units:**	mg/kg

Date Sampled:	03/30/16	03/30/16	
Date Prepared:	03/31/16	03/31/16	
Date Analyzed:	04/01/16	04/01/16	
AA ID No:	6C30016-06	6C30016-07	
Client ID No:	SB-4-30	SB-6-18	
Matrix:	Soil	Soil	
Dilution Factor:	1	1	MRL
Diesel Range Organics 8015M (EPA 8015M)			
Diesel Range Organics as Diesel	<5.0	**83**	5.0
Surrogates			**%REC Limits**
o-Terphenyl	91%	107%	50-150

Viorel Vasile
Operations Manager

LABORATORY ANALYSIS RESULTS

Client: Stantec (TO)
Project No: 185803633
Project Name: Kaiser - Vermont Ave.
Method: Total Metals CAM 17

AA Project No: A732164
Date Received: 03/30/16
Date Reported: 04/04/16
Units: mg/kg

Date Sampled:	03/30/16	03/30/16	03/30/16	03/30/16	
Date Prepared:	04/04/16	04/04/16	04/04/16	04/04/16	
Date Analyzed:	04/04/16	04/04/16	04/04/16	04/04/16	
AA ID No:	6C30016-02	6C30016-03	6C30016-04	6C30016-05	
Client ID No:	SB-1-22	SB-5-19	SB-5-40	SB-4-21	
Matrix:	Soil	Soil	Soil	Soil	
Dilution Factor:	1	1	1	1	MRL
CAM Metals Less Hg 6000/7000 (EPA 6010B/7000)					
Antimony	<10	<10	<10	<10	10
Arsenic	**1.6**	**1.3**	**5.3**	**1.6**	0.50
Barium	**81**	**120**	**220**	**15**	10
Beryllium	<1.0	<1.0	<1.0	<1.0	1.0
Cadmium	<1.0	<1.0	**2.6**	<1.0	1.0
Chromium	**9.4**	**11**	**24**	**16**	3.0
Cobalt	**6.2**	**6.8**	**16**	**9.8**	3.0
Copper	**7.0**	**7.1**	**26**	**17**	3.0
Lead	<3.0	<3.0	**6.1**	**3.8**	3.0
Molybdenum	<5.0	<5.0	<5.0	<5.0	5.0
Nickel	**7.6**	**9.5**	**40**	**17**	3.0
Selenium	<0.50	<0.50	<0.50	<0.50	0.50
Silver	<1.0	<1.0	<1.0	<1.0	1.0
Thallium	<5.0	<5.0	<5.0	<5.0	5.0
Vanadium	**28**	**34**	**53**	**42**	10
Zinc	**36**	**44**	**66**	**58**	3.0

Viorel Vasile
Operations Manager

LABORATORY ANALYSIS RESULTS

Client:	Stantec (TO)	**AA Project No:**	A732164
Project No:	185803633	**Date Received:**	03/30/16
Project Name:	Kaiser - Vermont Ave.	**Date Reported:**	04/04/16
Method:	Total Metals CAM 17	**Units:**	mg/kg

Date Sampled:	03/30/16	03/30/16	
Date Prepared:	04/04/16	04/04/16	
Date Analyzed:	04/04/16	04/04/16	
AA ID No:	6C30016-06	6C30016-07	
Client ID No:	SB-4-30	SB-6-18	
Matrix:	Soil	Soil	
Dilution Factor:	1	1	MRL

CAM Metals Less Hg 6000/7000 (EPA 6010B/7000)

Antimony	<10	<10	10
Arsenic	**4.4**	**1.8**	0.50
Barium	**250**	**78**	10
Beryllium	<1.0	<1.0	1.0
Cadmium	**4.2**	<1.0	1.0
Chromium	**21**	**9.3**	3.0
Cobalt	**17**	**5.7**	3.0
Copper	**22**	**6.2**	3.0
Lead	<3.0	<3.0	3.0
Molybdenum	**8.9**	<5.0	5.0
Nickel	**42**	**7.5**	3.0
Selenium	<0.50	<0.50	0.50
Silver	<1.0	<1.0	1.0
Thallium	<5.0	<5.0	5.0
Vanadium	**50**	**30**	10
Zinc	**56**	**39**	3.0

Viorel Vasile
Operations Manager

LABORATORY ANALYSIS RESULTS

Client: Stantec (TO)
Project No: 185803633
Project Name: Kaiser - Vermont Ave.
Method: Total Metals CAM 17

AA Project No: A732164
Date Received: 03/30/16
Date Reported: 04/04/16
Units: mg/kg

Date Sampled:	03/30/16	03/30/16	03/30/16	03/30/16	
Date Prepared:	04/04/16	04/04/16	04/04/16	04/04/16	
Date Analyzed:	04/04/16	04/04/16	04/04/16	04/04/16	
AA ID No:	6C30016-02	6C30016-03	6C30016-04	6C30016-05	
Client ID No:	SB-1-22	SB-5-19	SB-5-40	SB-4-21	
Matrix:	Soil	Soil	Soil	Soil	
Dilution Factor:	1	1	1	1	MRL
Mercury Total EPA 7470A/7471A (EPA 7471A)					
Mercury	**0.035**	**0.032**	<0.020	**0.051**	0.020

Viorel Vasile
Operations Manager

LABORATORY ANALYSIS RESULTS

Client: Stantec (TO)
Project No: 185803633
Project Name: Kaiser - Vermont Ave.
Method: Total Metals CAM 17

AA Project No: A732164
Date Received: 03/30/16
Date Reported: 04/04/16
Units: mg/kg

Date Sampled:	03/30/16	03/30/16	
Date Prepared:	04/04/16	04/04/16	
Date Analyzed:	04/04/16	04/04/16	
AA ID No:	6C30016-06	6C30016-07	
Client ID No:	SB-4-30	SB-6-18	
Matrix:	Soil	Soil	
Dilution Factor:	1	1	MRL
Mercury Total EPA 7470A/7471A (EPA 7471A)			
Mercury	<0.020	**0.027**	0.020

Viorel Vasile
Operations Manager

LABORATORY ANALYSIS RESULTS

Client:	Stantec (TO)	**AA Project No:**	A732164
Project No:	185803633	**Date Received:**	03/30/16
Project Name:	Kaiser - Vermont Ave.	**Date Reported:**	04/04/16
Method:	VOCs, OXY & TPH Gasoline by GC/MS	**Units:**	ug/L

Date Sampled:	03/30/16	
Date Prepared:	04/01/16	
Date Analyzed:	04/01/16	
AA ID No:	6C30016-01	
Client ID No:	TB-20160330	
Matrix:	Water	
Dilution Factor:	1	MRL

8260B+OXY+TPHG (EPA 8260B)

Acetone	<10	10
tert-Amyl Methyl Ether (TAME)	<2.0	2.0
Benzene	<0.50	0.50
Bromobenzene	<0.50	0.50
Bromochloromethane	<0.50	0.50
Bromodichloromethane	<0.50	0.50
Bromoform	<0.50	0.50
Bromomethane	<0.50	0.50
2-Butanone (MEK)	<10	10
tert-Butyl alcohol (TBA)	<10	10
sec-Butylbenzene	<0.50	0.50
tert-Butylbenzene	<0.50	0.50
n-Butylbenzene	<0.50	0.50
Carbon Disulfide	<0.50	0.50
Carbon Tetrachloride	<0.50	0.50
Chlorobenzene	<0.50	0.50
Chloroethane	<0.50	0.50
Chloroform	<0.50	0.50
Chloromethane	<0.50	0.50
2-Chlorotoluene	<0.50	0.50
4-Chlorotoluene	<0.50	0.50
1,2-Dibromo-3-chloropropane	<1.0	1.0
Dibromochloromethane	<0.50	0.50
1,2-Dibromoethane (EDB)	<0.50	0.50
Dibromomethane	<0.50	0.50
1,3-Dichlorobenzene	<0.50	0.50
1,2-Dichlorobenzene	<0.50	0.50

Viorel Vasile
Operations Manager

LABORATORY ANALYSIS RESULTS

Client: Stantec (TO)
Project No: 185803633
Project Name: Kaiser - Vermont Ave.
Method: VOCs, OXY & TPH Gasoline by GC/MS

AA Project No: A732164
Date Received: 03/30/16
Date Reported: 04/04/16
Units: ug/L

Date Sampled:	03/30/16	
Date Prepared:	04/01/16	
Date Analyzed:	04/01/16	
AA ID No:	6C30016-01	
Client ID No:	TB-20160330	
Matrix:	Water	
Dilution Factor:	1	MRL

8260B+OXY+TPHG (EPA 8260B) (continued)

1,4-Dichlorobenzene	<0.50	0.50
Dichlorodifluoromethane (R12)	<0.50	0.50
1,1-Dichloroethane	<0.50	0.50
1,2-Dichloroethane (EDC)	<0.50	0.50
1,1-Dichloroethylene	<0.50	0.50
trans-1,2-Dichloroethylene	<0.50	0.50
cis-1,2-Dichloroethylene	<0.50	0.50
1,2-Dichloropropane	<0.50	0.50
2,2-Dichloropropane	<0.50	0.50
1,3-Dichloropropane	<0.50	0.50
cis-1,3-Dichloropropylene	<0.50	0.50
trans-1,3-Dichloropropylene	<0.50	0.50
1,1-Dichloropropylene	<0.50	0.50
Diisopropyl ether (DIPE)	<2.0	2.0
Ethylbenzene	<0.50	0.50
Ethyl-tert-Butyl Ether (ETBE)	<2.0	2.0
Gasoline Range Organics (GRO)	<100	100
Hexachlorobutadiene	<1.0	1.0
2-Hexanone (MBK)	<10	10
Isopropylbenzene	<0.50	0.50
4-Isopropyltoluene	<1.0	1.0
Methyl-tert-Butyl Ether (MTBE)	<2.0	2.0
Methylene Chloride	<5.0	5.0
4-Methyl-2-pentanone (MIBK)	<10	10
Naphthalene	<2.0	2.0
n-Propylbenzene	<0.50	0.50

Viorel Vasile
Operations Manager

LABORATORY ANALYSIS RESULTS

Client:	Stantec (TO)	**AA Project No:**	A732164
Project No:	185803633	**Date Received:**	03/30/16
Project Name:	Kaiser - Vermont Ave.	**Date Reported:**	04/04/16
Method:	VOCs, OXY & TPH Gasoline by GC/MS	**Units:**	ug/L

Date Sampled:	03/30/16	
Date Prepared:	04/01/16	
Date Analyzed:	04/01/16	
AA ID No:	6C30016-01	
Client ID No:	TB-20160330	
Matrix:	Water	
Dilution Factor:	1	MRL

8260B+OXY+TPHG (EPA 8260B) (continued)

Styrene	<0.50	0.50
1,1,1,2-Tetrachloroethane	<0.50	0.50
1,1,2,2-Tetrachloroethane	<0.50	0.50
Tetrachloroethylene (PCE)	<0.50	0.50
Toluene	<0.50	0.50
1,2,3-Trichlorobenzene	<0.50	0.50
1,2,4-Trichlorobenzene	<0.50	0.50
1,1,1-Trichloroethane	<0.50	0.50
1,1,2-Trichloroethane	<0.50	0.50
Trichloroethylene (TCE)	<0.50	0.50
Trichlorofluoromethane (R11)	<0.50	0.50
1,2,3-Trichloropropane	<0.50	0.50
1,1,2-Trichloro-1,2,2-trifluoroethane (R113)	<0.50	0.50
1,3,5-Trimethylbenzene	<0.50	0.50
1,2,4-Trimethylbenzene	<0.50	0.50
Vinyl chloride	<0.50	0.50
o-Xylene	<0.50	0.50
m,p-Xylenes	<1.0	1.0

Surrogates		**%REC Limits**
4-Bromofluorobenzene	98%	70-140
Dibromofluoromethane	106%	70-140
Toluene-d8	93%	70-140

Viorel Vasile
Operations Manager

LABORATORY ANALYSIS RESULTS

Client: Stantec (TO)
Project No: 185803633
Project Name: Kaiser - Vermont Ave.
Method: VOCs, OXY & TPHG by GC/MS EPA 5035

AA Project No: A732164
Date Received: 03/30/16
Date Reported: 04/04/16
Units: mg/kg

Date Sampled:	03/30/16	03/30/16	03/30/16	03/30/16	
Date Prepared:	03/31/16	03/31/16	03/31/16	03/31/16	
Date Analyzed:	03/31/16	03/31/16	03/31/16	04/01/16	
AA ID No:	6C30016-02	6C30016-03	6C30016-04	6C30016-05	
Client ID No:	SB-1-22	SB-5-19	SB-5-40	SB-4-21	
Matrix:	Soil	Soil	Soil	Soil	
Dilution Factor:	1	1	1	100	MRL
8260B/5035 +OXY+TPHG (EPA 8260B/5035)					
Acetone	<0.050	<0.050	<0.050	<5.0	0.050
tert-Amyl Methyl Ether (TAME)	<0.0050	<0.0050	<0.0050	<0.50	0.0050
Benzene	<0.0020	**0.0046**	<0.0020	<0.20	0.0020
Bromobenzene	<0.0050	<0.0050	<0.0050	<0.50	0.0050
Bromochloromethane	<0.0050	<0.0050	<0.0050	<0.50	0.0050
Bromodichloromethane	<0.0050	<0.0050	<0.0050	<0.50	0.0050
Bromoform	<0.0050	<0.0050	<0.0050	<0.50	0.0050
Bromomethane	<0.0050	<0.0050	<0.0050	<0.50	0.0050
2-Butanone (MEK)	<0.050	<0.050	<0.050	<5.0	0.050
tert-Butyl alcohol (TBA)	<0.020	<0.020	<0.020	<2.0	0.020
sec-Butylbenzene	<0.0050	**0.049**	<0.0050	<0.50	0.0050
tert-Butylbenzene	<0.0050	<0.0050	<0.0050	<0.50	0.0050
n-Butylbenzene	<0.0050	**0.15**	<0.0050	**0.95**	0.0050
Carbon Disulfide	<0.0050	<0.0050	<0.0050	<0.50	0.0050
Carbon Tetrachloride	<0.0050	<0.0050	<0.0050	<0.50	0.0050
Chlorobenzene	<0.0050	<0.0050	<0.0050	<0.50	0.0050
Chloroethane	<0.0050	<0.0050	<0.0050	<0.50	0.0050
Chloroform	<0.0050	<0.0050	<0.0050	<0.50	0.0050
Chloromethane	<0.0050	<0.0050	<0.0050	<0.50	0.0050
2-Chlorotoluene	<0.0050	<0.0050	<0.0050	<0.50	0.0050
4-Chlorotoluene	<0.0050	<0.0050	<0.0050	<0.50	0.0050
1,2-Dibromo-3-chloropropane	<0.010	<0.010	<0.010	<1.0	0.010
Dibromochloromethane	<0.0050	<0.0050	<0.0050	<0.50	0.0050
1,2-Dibromoethane (EDB)	<0.0050	<0.0050	<0.0050	<0.50	0.0050
Dibromomethane	<0.0050	<0.0050	<0.0050	<0.50	0.0050
1,4-Dichlorobenzene	<0.0050	<0.0050	<0.0050	<0.50	0.0050
1,3-Dichlorobenzene	<0.0050	<0.0050	<0.0050	<0.50	0.0050

Viorel Vasile
Operations Manager

LABORATORY ANALYSIS RESULTS

Client: Stantec (TO)
Project No: 185803633
Project Name: Kaiser - Vermont Ave.
Method: VOCs, OXY & TPHG by GC/MS EPA 5035

AA Project No: A732164
Date Received: 03/30/16
Date Reported: 04/04/16
Units: mg/kg

Date Sampled:	03/30/16	03/30/16	03/30/16	03/30/16	
Date Prepared:	03/31/16	03/31/16	03/31/16	03/31/16	
Date Analyzed:	03/31/16	03/31/16	03/31/16	04/01/16	
AA ID No:	6C30016-02	6C30016-03	6C30016-04	6C30016-05	
Client ID No:	SB-1-22	SB-5-19	SB-5-40	SB-4-21	
Matrix:	Soil	Soil	Soil	Soil	
Dilution Factor:	1	1	1	100	MRL
8260B/5035 +OXY+TPHG (EPA 8260B/5035) (continued)					
1,2-Dichlorobenzene	<0.0050	<0.0050	<0.0050	<0.50	0.0050
Dichlorodifluoromethane (R12)	<0.0050	<0.0050	<0.0050	<0.50	0.0050
1,1-Dichloroethane	<0.0050	<0.0050	<0.0050	<0.50	0.0050
1,2-Dichloroethane (EDC)	<0.0050	<0.0050	<0.0050	<0.50	0.0050
trans-1,2-Dichloroethylene	<0.0050	<0.0050	<0.0050	<0.50	0.0050
cis-1,2-Dichloroethylene	<0.0050	<0.0050	<0.0050	<0.50	0.0050
1,1-Dichloroethylene	<0.0050	<0.0050	<0.0050	<0.50	0.0050
2,2-Dichloropropane	<0.0050	<0.0050	<0.0050	<0.50	0.0050
1,3-Dichloropropane	<0.0050	<0.0050	<0.0050	<0.50	0.0050
1,2-Dichloropropane	<0.0050	<0.0050	<0.0050	<0.50	0.0050
trans-1,3-Dichloropropylene	<0.0050	<0.0050	<0.0050	<0.50	0.0050
1,1-Dichloropropylene	<0.0050	<0.0050	<0.0050	<0.50	0.0050
cis-1,3-Dichloropropylene	<0.0050	<0.0050	<0.0050	<0.50	0.0050
Diisopropyl ether (DIPE)	<0.0050	<0.0050	<0.0050	<0.50	0.0050
Ethylbenzene	<0.0020	**0.0030**	<0.0020	<0.20	0.0020
Ethyl-tert-Butyl Ether (ETBE)	<0.0050	<0.0050	<0.0050	<0.50	0.0050
Gasoline Range Organics (GRO)	<0.50	**83**	<0.50	**170**	0.50
Hexachlorobutadiene	<0.010	<0.010	<0.010	<1.0	0.010
2-Hexanone (MBK)	<0.050	<0.050	<0.050	<5.0	0.050
Isopropylbenzene	<0.0050	**0.052**	<0.0050	<0.50	0.0050
4-Isopropyltoluene	<0.0050	<0.0050	<0.0050	<0.50	0.0050
Methyl-tert-Butyl Ether (MTBE)	<0.0050	<0.0050	<0.0050	<0.50	0.0050
Methylene Chloride	<0.050	<0.050	<0.050	<5.0	0.050
4-Methyl-2-pentanone (MIBK)	<0.050	<0.050	<0.050	<5.0	0.050
Naphthalene	<0.010	<0.010	<0.010	<1.0	0.010
n-Propylbenzene	<0.0050	**0.12**	<0.0050	**0.89**	0.0050

Viorel Vasile
Operations Manager

LABORATORY ANALYSIS RESULTS

Client: Stantec (TO)
Project No: 185803633
Project Name: Kaiser - Vermont Ave.
Method: VOCs, OXY & TPHG by GC/MS EPA 5035

AA Project No: A732164
Date Received: 03/30/16
Date Reported: 04/04/16
Units: mg/kg

Date Sampled:	03/30/16	03/30/16	03/30/16	03/30/16	
Date Prepared:	03/31/16	03/31/16	03/31/16	03/31/16	
Date Analyzed:	03/31/16	03/31/16	03/31/16	04/01/16	
AA ID No:	6C30016-02	6C30016-03	6C30016-04	6C30016-05	
Client ID No:	SB-1-22	SB-5-19	SB-5-40	SB-4-21	
Matrix:	Soil	Soil	Soil	Soil	
Dilution Factor:	1	1	1	100	MRL
8260B/5035 +OXY+TPHG (EPA 8260B/5035) (continued)					
Styrene	<0.0050	<0.0050	<0.0050	<0.50	0.0050
1,1,1,2-Tetrachloroethane	<0.0050	<0.0050	<0.0050	<0.50	0.0050
1,1,2,2-Tetrachloroethane	<0.0050	<0.0050	<0.0050	<0.50	0.0050
Tetrachloroethylene (PCE)	<0.0050	<0.0050	<0.0050	<0.50	0.0050
Toluene	<0.0020	<0.0020	<0.0020	<0.20	0.0020
1,2,4-Trichlorobenzene	<0.0050	<0.0050	<0.0050	<0.50	0.0050
1,2,3-Trichlorobenzene	<0.0050	<0.0050	<0.0050	<0.50	0.0050
1,1,2-Trichloroethane	<0.0050	<0.0050	<0.0050	<0.50	0.0050
1,1,1-Trichloroethane	<0.0050	<0.0050	<0.0050	<0.50	0.0050
Trichloroethylene (TCE)	<0.0050	<0.0050	<0.0050	<0.50	0.0050
Trichlorofluoromethane (R11)	<0.0050	<0.0050	<0.0050	<0.50	0.0050
1,2,3-Trichloropropane	<0.0050	<0.0050	<0.0050	<0.50	0.0050
1,1,2-Trichloro-1,2,2-trifluoroethane (R113)	<0.0050	<0.0050	<0.0050	<0.50	0.0050
1,3,5-Trimethylbenzene	<0.0050	<0.0050	<0.0050	<0.50	0.0050
1,2,4-Trimethylbenzene	<0.0050	<0.0050	<0.0050	<0.50	0.0050
Vinyl chloride	<0.0050	<0.0050	<0.0050	<0.50	0.0050
o-Xylene	<0.0020	<0.0020	<0.0020	<0.20	0.0020
m,p-Xylenes	<0.0020	<0.0020	<0.0020	<0.20	0.0020
Surrogates					**%REC Limits**
4-Bromofluorobenzene	104%	92%	97%	85%	70-140
Dibromofluoromethane	111%	107%	106%	107%	70-140
Toluene-d8	92%	86%	87%	93%	70-140



Viorel Vasile
Operations Manager

LABORATORY ANALYSIS RESULTS

Client: Stantec (TO)
Project No: 185803633
Project Name: Kaiser - Vermont Ave.
Method: VOCs, OXY & TPHG by GC/MS EPA 5035

AA Project No: A732164
Date Received: 03/30/16
Date Reported: 04/04/16
Units: mg/kg

Date Sampled:	03/30/16	03/30/16	
Date Prepared:	03/31/16	03/31/16	
Date Analyzed:	03/31/16	03/31/16	
AA ID No:	6C30016-06	6C30016-07	
Client ID No:	SB-4-30	SB-6-18	
Matrix:	Soil	Soil	
Dilution Factor:	1	1	MRL
8260B/5035 +OXY+TPHG (EPA 8260B/5035)			
Acetone	<0.050	<0.050	0.050
tert-Amyl Methyl Ether (TAME)	<0.0050	<0.0050	0.0050
Benzene	<0.0020	<0.0020	0.0020
Bromobenzene	<0.0050	<0.0050	0.0050
Bromochloromethane	<0.0050	<0.0050	0.0050
Bromodichloromethane	<0.0050	<0.0050	0.0050
Bromoform	<0.0050	<0.0050	0.0050
Bromomethane	<0.0050	<0.0050	0.0050
2-Butanone (MEK)	<0.050	<0.050	0.050
tert-Butyl alcohol (TBA)	<0.020	<0.020	0.020
sec-Butylbenzene	<0.0050	**0.021**	0.0050
tert-Butylbenzene	<0.0050	<0.0050	0.0050
n-Butylbenzene	<0.0050	**0.090**	0.0050
Carbon Disulfide	<0.0050	<0.0050	0.0050
Carbon Tetrachloride	<0.0050	<0.0050	0.0050
Chlorobenzene	<0.0050	<0.0050	0.0050
Chloroethane	<0.0050	<0.0050	0.0050
Chloroform	<0.0050	<0.0050	0.0050
Chloromethane	<0.0050	<0.0050	0.0050
2-Chlorotoluene	<0.0050	<0.0050	0.0050
4-Chlorotoluene	<0.0050	<0.0050	0.0050
1,2-Dibromo-3-chloropropane	<0.010	<0.010	0.010
Dibromochloromethane	<0.0050	<0.0050	0.0050
1,2-Dibromoethane (EDB)	<0.0050	<0.0050	0.0050
Dibromomethane	<0.0050	<0.0050	0.0050
1,4-Dichlorobenzene	<0.0050	<0.0050	0.0050
1,3-Dichlorobenzene	<0.0050	<0.0050	0.0050

Viorel Vasile
Operations Manager

LABORATORY ANALYSIS RESULTS

Client: Stantec (TO)
Project No: 185803633
Project Name: Kaiser - Vermont Ave.
Method: VOCs, OXY & TPHG by GC/MS EPA 5035

AA Project No: A732164
Date Received: 03/30/16
Date Reported: 04/04/16
Units: mg/kg

Date Sampled:	03/30/16	03/30/16	
Date Prepared:	03/31/16	03/31/16	
Date Analyzed:	03/31/16	03/31/16	
AA ID No:	6C30016-06	6C30016-07	
Client ID No:	SB-4-30	SB-6-18	
Matrix:	Soil	Soil	
Dilution Factor:	1	1	MRL
8260B/5035 +OXY+TPHG (EPA 8260B/5035) (continued)			
1,2-Dichlorobenzene	<0.0050	<0.0050	0.0050
Dichlorodifluoromethane (R12)	<0.0050	<0.0050	0.0050
1,1-Dichloroethane	<0.0050	<0.0050	0.0050
1,2-Dichloroethane (EDC)	<0.0050	<0.0050	0.0050
trans-1,2-Dichloroethylene	<0.0050	<0.0050	0.0050
cis-1,2-Dichloroethylene	<0.0050	<0.0050	0.0050
1,1-Dichloroethylene	<0.0050	<0.0050	0.0050
2,2-Dichloropropane	<0.0050	<0.0050	0.0050
1,3-Dichloropropane	<0.0050	<0.0050	0.0050
1,2-Dichloropropane	<0.0050	<0.0050	0.0050
trans-1,3-Dichloropropylene	<0.0050	<0.0050	0.0050
1,1-Dichloropropylene	<0.0050	<0.0050	0.0050
cis-1,3-Dichloropropylene	<0.0050	<0.0050	0.0050
Diisopropyl ether (DIPE)	<0.0050	<0.0050	0.0050
Ethylbenzene	<0.0020	<0.0020	0.0020
Ethyl-tert-Butyl Ether (ETBE)	<0.0050	<0.0050	0.0050
Gasoline Range Organics (GRO)	<0.50	**7.8**	0.50
Hexachlorobutadiene	<0.010	<0.010	0.010
2-Hexanone (MBK)	<0.050	<0.050	0.050
Isopropylbenzene	<0.0050	<0.0050	0.0050
4-Isopropyltoluene	<0.0050	<0.0050	0.0050
Methyl-tert-Butyl Ether (MTBE)	<0.0050	<0.0050	0.0050
Methylene Chloride	<0.050	<0.050	0.050
4-Methyl-2-pentanone (MIBK)	<0.050	<0.050	0.050
Naphthalene	<0.010	<0.010	0.010
n-Propylbenzene	<0.0050	**0.029**	0.0050

Viorel Vasile
Operations Manager

LABORATORY ANALYSIS RESULTS

Client: Stantec (TO)
Project No: 185803633
Project Name: Kaiser - Vermont Ave.
Method: VOCs, OXY & TPHG by GC/MS EPA 5035

AA Project No: A732164
Date Received: 03/30/16
Date Reported: 04/04/16
Units: mg/kg

Date Sampled:	03/30/16	03/30/16	
Date Prepared:	03/31/16	03/31/16	
Date Analyzed:	03/31/16	03/31/16	
AA ID No:	6C30016-06	6C30016-07	
Client ID No:	SB-4-30	SB-6-18	
Matrix:	Soil	Soil	
Dilution Factor:	1	1	MRL
8260B/5035 +OXY+TPHG (EPA 8260B/5035) (continued)			
Styrene	<0.0050	<0.0050	0.0050
1,1,1,2-Tetrachloroethane	<0.0050	<0.0050	0.0050
1,1,2,2-Tetrachloroethane	<0.0050	<0.0050	0.0050
Tetrachloroethylene (PCE)	<0.0050	<0.0050	0.0050
Toluene	<0.0020	<0.0020	0.0020
1,2,4-Trichlorobenzene	<0.0050	<0.0050	0.0050
1,2,3-Trichlorobenzene	<0.0050	<0.0050	0.0050
1,1,2-Trichloroethane	<0.0050	<0.0050	0.0050
1,1,1-Trichloroethane	<0.0050	<0.0050	0.0050
Trichloroethylene (TCE)	<0.0050	<0.0050	0.0050
Trichlorofluoromethane (R11)	<0.0050	<0.0050	0.0050
1,2,3-Trichloropropane	<0.0050	<0.0050	0.0050
1,1,2-Trichloro-1,2,2-trifluoroethane (R113)	<0.0050	<0.0050	0.0050
1,3,5-Trimethylbenzene	<0.0050	<0.0050	0.0050
1,2,4-Trimethylbenzene	<0.0050	<0.0050	0.0050
Vinyl chloride	<0.0050	<0.0050	0.0050
o-Xylene	<0.0020	<0.0020	0.0020
m,p-Xylenes	<0.0020	<0.0020	0.0020
Surrogates			**%REC Limits**
4-Bromofluorobenzene	89%	83%	70-140
Dibromofluoromethane	106%	106%	70-140
Toluene-d8	88%	87%	70-140

Viorel Vasile
Operations Manager

LABORATORY ANALYSIS RESULTS

Client: Stantec (TO)
Project No: 185803633
Project Name: Kaiser - Vermont Ave.

AA Project No: A732164
Date Received: 03/30/16
Date Reported: 04/04/16

Analyte	Result	Reporting Limit	Units	Spike Level	Source Result	%REC	%REC Limits	RPD	RPD Limit	Notes
VOCs, OXY & TPH Gasoline by GC/MS - Quality Control										
Batch B6D0103 - EPA 5030B										
Blank (B6D0103-BLK1)				Prepared & Analyzed: 04/01/16						
Acetone	<10	10	ug/L							
tert-Amyl Methyl Ether (TAME)	<2.0	2.0	ug/L							
Benzene	<0.50	0.50	ug/L							
Bromobenzene	<0.50	0.50	ug/L							
Bromochloromethane	<0.50	0.50	ug/L							
Bromodichloromethane	<0.50	0.50	ug/L							
Bromoform	<0.50	0.50	ug/L							
Bromomethane	<0.50	0.50	ug/L							
2-Butanone (MEK)	<10	10	ug/L							
tert-Butyl alcohol (TBA)	<10	10	ug/L							
sec-Butylbenzene	<0.50	0.50	ug/L							
tert-Butylbenzene	<0.50	0.50	ug/L							
n-Butylbenzene	<0.50	0.50	ug/L							
Carbon Disulfide	<0.50	0.50	ug/L							
Carbon Tetrachloride	<0.50	0.50	ug/L							
Chlorobenzene	<0.50	0.50	ug/L							
Chloroethane	<0.50	0.50	ug/L							
Chloroform	<0.50	0.50	ug/L							
Chloromethane	<0.50	0.50	ug/L							
2-Chlorotoluene	<0.50	0.50	ug/L							
4-Chlorotoluene	<0.50	0.50	ug/L							
1,2-Dibromo-3-chloropropane	<1.0	1.0	ug/L							
Dibromochloromethane	<0.50	0.50	ug/L							
1,2-Dibromoethane (EDB)	<0.50	0.50	ug/L							
Dibromomethane	<0.50	0.50	ug/L							
1,3-Dichlorobenzene	<0.50	0.50	ug/L							
1,2-Dichlorobenzene	<0.50	0.50	ug/L							
1,4-Dichlorobenzene	<0.50	0.50	ug/L							
Dichlorodifluoromethane (R12)	<0.50	0.50	ug/L							
1,1-Dichloroethane	<0.50	0.50	ug/L							
1,2-Dichloroethane (EDC)	<0.50	0.50	ug/L							



Viorel Vasile
Operations Manager

LABORATORY ANALYSIS RESULTS

Client: Stantec (TO)
Project No: 185803633
Project Name: Kaiser - Vermont Ave.

AA Project No: A732164
Date Received: 03/30/16
Date Reported: 04/04/16

Analyte	Result	Reporting Limit	Units	Spike Level	Source Result	%REC	%REC Limits	RPD	RPD Limit	Notes
VOCs, OXY & TPH Gasoline by GC/MS - Quality Control										
Batch B6D0103 - EPA 5030B										
Blank (B6D0103-BLK1) Continued				Prepared & Analyzed: 04/01/16						
1,1-Dichloroethylene	<0.50	0.50	ug/L							
trans-1,2-Dichloroethylene	<0.50	0.50	ug/L							
cis-1,2-Dichloroethylene	<0.50	0.50	ug/L							
1,2-Dichloropropane	<0.50	0.50	ug/L							
2,2-Dichloropropane	<0.50	0.50	ug/L							
1,3-Dichloropropane	<0.50	0.50	ug/L							
cis-1,3-Dichloropropylene	<0.50	0.50	ug/L							
trans-1,3-Dichloropropylene	<0.50	0.50	ug/L							
1,1-Dichloropropylene	<0.50	0.50	ug/L							
Diisopropyl ether (DIPE)	<2.0	2.0	ug/L							
Ethylbenzene	<0.50	0.50	ug/L							
Ethyl-tert-Butyl Ether (ETBE)	<2.0	2.0	ug/L							
Gasoline Range Organics (GRO)	<100	100	ug/L							
Hexachlorobutadiene	<1.0	1.0	ug/L							
2-Hexanone (MBK)	<10	10	ug/L							
Isopropylbenzene	<0.50	0.50	ug/L							
4-Isopropyltoluene	<1.0	1.0	ug/L							
Methyl-tert-Butyl Ether (MTBE)	<2.0	2.0	ug/L							
Methylene Chloride	<5.0	5.0	ug/L							
4-Methyl-2-pentanone (MIBK)	<10	10	ug/L							
Naphthalene	<2.0	2.0	ug/L							
n-Propylbenzene	<0.50	0.50	ug/L							
Styrene	<0.50	0.50	ug/L							
1,1,1,2-Tetrachloroethane	<0.50	0.50	ug/L							
1,1,2,2-Tetrachloroethane	<0.50	0.50	ug/L							
Tetrachloroethylene (PCE)	<0.50	0.50	ug/L							
Toluene	<0.50	0.50	ug/L							
1,2,3-Trichlorobenzene	<0.50	0.50	ug/L							
1,2,4-Trichlorobenzene	<0.50	0.50	ug/L							
1,1,1-Trichloroethane	<0.50	0.50	ug/L							
1,1,2-Trichloroethane	<0.50	0.50	ug/L							

Viorel Vasile
Operations Manager

LABORATORY ANALYSIS RESULTS

Client: Stantec (TO)
Project No: 185803633
Project Name: Kaiser - Vermont Ave.

AA Project No: A732164
Date Received: 03/30/16
Date Reported: 04/04/16

Analyte	Result	Reporting Limit	Units	Spike Level	Source Result	%REC	%REC Limits	RPD	RPD Limit	Notes
VOCs, OXY & TPH Gasoline by GC/MS - Quality Control										
Batch B6D0103 - EPA 5030B										
Blank (B6D0103-BLK1) Continued				Prepared & Analyzed: 04/01/16						
Trichloroethylene (TCE)	<0.50	0.50	ug/L							
Trichlorofluoromethane (R11)	<0.50	0.50	ug/L							
1,2,3-Trichloropropane	<0.50	0.50	ug/L							
1,1,2-Trichloro-1,2,2-trifluoroethane (R113)	<0.50	0.50	ug/L							
1,3,5-Trimethylbenzene	<0.50	0.50	ug/L							
1,2,4-Trimethylbenzene	<0.50	0.50	ug/L							
Vinyl chloride	<0.50	0.50	ug/L							
o-Xylene	<0.50	0.50	ug/L							
m,p-Xylenes	<1.0	1.0	ug/L							
Surrogate: 4-Bromofluorobenzene	*62.4*		*ug/L*	*50*		*125*	*70-140*			
Surrogate: Dibromofluoromethane	*41.6*		*ug/L*	*50*		*83.1*	*70-140*			
Surrogate: Toluene-d8	*53.4*		*ug/L*	*50*		*107*	*70-140*			
LCS (B6D0103-BS1)				Prepared: 04/01/16 Analyzed: 04/02/16						
Acetone	**48.5**	10	ug/L	50		97.0	70-130			
tert-Amyl Methyl Ether (TAME)	**25.0**	2.0	ug/L	20		125	70-130			
Benzene	**19.5**	0.50	ug/L	20		97.3	75-125			
Bromobenzene	**19.5**	0.50	ug/L	20		97.7	70-130			
Bromochloromethane	**20.9**	0.50	ug/L	20		104	70-130			
Bromodichloromethane	**19.3**	0.50	ug/L	20		96.4	75-125			
Bromoform	**22.2**	0.50	ug/L	20		111	75-125			
Bromomethane	**25.7**	0.50	ug/L	20		129	75-125			**
2-Butanone (MEK)	**47.5**	10	ug/L	50		95.0	70-130			
tert-Butyl alcohol (TBA)	**107**	10	ug/L	100		107	70-130			
sec-Butylbenzene	**17.7**	0.50	ug/L	20		88.7	70-130			
tert-Butylbenzene	**17.8**	0.50	ug/L	20		88.8	70-130			
n-Butylbenzene	**18.6**	0.50	ug/L	20		93.2	70-130			
Carbon Disulfide	**41.4**	0.50	ug/L	50		82.9	70-130			
Carbon Tetrachloride	**20.0**	0.50	ug/L	20		100	75-125			
Chlorobenzene	**18.4**	0.50	ug/L	20		92.2	75-125			
Chloroethane	**20.8**	0.50	ug/L	20		104	75-125			



Viorel Vasile
Operations Manager

LABORATORY ANALYSIS RESULTS

Client: Stantec (TO)
Project No: 185803633
Project Name: Kaiser - Vermont Ave.

AA Project No: A732164
Date Received: 03/30/16
Date Reported: 04/04/16

Analyte	Result	Reporting Limit	Units	Spike Level	Source Result	%REC	%REC Limits	RPD	RPD Limit	Notes
VOCs, OXY & TPH Gasoline by GC/MS - Quality Control										
Batch B6D0103 - EPA 5030B										
LCS (B6D0103-BS1) Continued				Prepared: 04/01/16 Analyzed: 04/02/16						
Chloroform	**20.4**	0.50	ug/L	20		102	75-125			
Chloromethane	**21.5**	0.50	ug/L	20		107	65-125			
2-Chlorotoluene	**17.8**	0.50	ug/L	20		88.8	70-130			
4-Chlorotoluene	**19.8**	0.50	ug/L	20		99.1	70-130			
1,2-Dibromo-3-chloropropane	**21.5**	1.0	ug/L	20		108	70-130			
Dibromochloromethane	**20.8**	0.50	ug/L	20		104	75-125			
1,2-Dibromoethane (EDB)	**20.6**	0.50	ug/L	20		103	70-130			
Dibromomethane	**20.5**	0.50	ug/L	20		103	70-130			
1,3-Dichlorobenzene	**18.9**	0.50	ug/L	20		94.5	70-130			
1,2-Dichlorobenzene	**18.7**	0.50	ug/L	20		93.4	70-130			
1,4-Dichlorobenzene	**19.3**	0.50	ug/L	20		96.4	75-125			
Dichlorodifluoromethane (R12)	**15.6**	0.50	ug/L	20		78.0	70-130			
1,1-Dichloroethane	**17.4**	0.50	ug/L	20		86.9	70-125			
1,2-Dichloroethane (EDC)	**22.0**	0.50	ug/L	20		110	75-125			
1,1-Dichloroethylene	**18.3**	0.50	ug/L	20		91.5	70-130			
trans-1,2-Dichloroethylene	**19.0**	0.50	ug/L	20		95.2	75-125			
cis-1,2-Dichloroethylene	**19.0**	0.50	ug/L	20		95.2	75-125			
1,2-Dichloropropane	**19.8**	0.50	ug/L	20		99.2	75-130			
2,2-Dichloropropane	**18.3**	0.50	ug/L	20		91.3	70-130			
1,3-Dichloropropane	**21.2**	0.50	ug/L	20		106	70-130			
cis-1,3-Dichloropropylene	**17.6**	0.50	ug/L	20		88.0	75-125			
trans-1,3-Dichloropropylene	**16.5**	0.50	ug/L	20		82.4	70-130			
1,1-Dichloropropylene	**17.4**	0.50	ug/L	20		87.1	70-130			
Diisopropyl ether (DIPE)	**20.3**	2.0	ug/L	20		102	70-130			
Ethylbenzene	**19.4**	0.50	ug/L	20		97.0	75-125			
Ethyl-tert-Butyl Ether (ETBE)	**22.4**	2.0	ug/L	20		112	70-130			
Gasoline Range Organics (GRO)	**511**	100	ug/L	500		102	70-130			
Hexachlorobutadiene	**18.4**	1.0	ug/L	20		92.2	70-130			
2-Hexanone (MBK)	**56.4**	10	ug/L	50		113	70-130			
Isopropylbenzene	**17.8**	0.50	ug/L	20		88.9	70-130			
4-Isopropyltoluene	**18.2**	1.0	ug/L	20		91.2	70-130			

Viorel Vasile
Operations Manager

LABORATORY ANALYSIS RESULTS

Client: Stantec (TO)
Project No: 185803633
Project Name: Kaiser - Vermont Ave.

AA Project No: A732164
Date Received: 03/30/16
Date Reported: 04/04/16

Analyte	Result	Reporting Limit	Units	Spike Level	Source Result	%REC	%REC Limits	RPD	RPD Limit	Notes
VOCs, OXY & TPH Gasoline by GC/MS - Quality Control										
Batch B6D0103 - EPA 5030B										
LCS (B6D0103-BS1) Continued				Prepared: 04/01/16 Analyzed: 04/02/16						
Methyl-tert-Butyl Ether (MTBE)	**35.7**	2.0	ug/L	40		89.3	75-125			
Methylene Chloride	**23.9**	5.0	ug/L	20		120	75-130			
4-Methyl-2-pentanone (MIBK)	**61.9**	10	ug/L	50		124	70-130			
Naphthalene	**18.8**	2.0	ug/L	20		94.0	70-130			
n-Propylbenzene	**18.0**	0.50	ug/L	20		89.8	70-130			
Styrene	**19.9**	0.50	ug/L	20		99.3	70-130			
1,1,1,2-Tetrachloroethane	**20.4**	0.50	ug/L	20		102	70-130			
1,1,2,2-Tetrachloroethane	**23.8**	0.50	ug/L	20		119	70-135			
Tetrachloroethylene (PCE)	**19.5**	0.50	ug/L	20		97.4	75-125			
Toluene	**18.8**	0.50	ug/L	20		94.0	75-125			
1,2,3-Trichlorobenzene	**19.8**	0.50	ug/L	20		99.0	70-130			
1,2,4-Trichlorobenzene	**19.0**	0.50	ug/L	20		95.2	70-130			
1,1,1-Trichloroethane	**18.0**	0.50	ug/L	20		90.1	75-125			
1,1,2-Trichloroethane	**21.1**	0.50	ug/L	20		105	75-125			
Trichloroethylene (TCE)	**19.2**	0.50	ug/L	20		96.2	75-125			
Trichlorofluoromethane (R11)	**22.4**	0.50	ug/L	20		112	70-130			
1,2,3-Trichloropropane	**19.6**	0.50	ug/L	20		98.2	70-130			
1,1,2-Trichloro-1,2,2-trifluoroethane (R113)	**35.1**	0.50	ug/L	40		87.8	70-130			
1,3,5-Trimethylbenzene	**19.0**	0.50	ug/L	20		95.0	70-130			
1,2,4-Trimethylbenzene	**18.1**	0.50	ug/L	20		90.7	70-130			
Vinyl chloride	**22.5**	0.50	ug/L	20		113	75-125			
o-Xylene	**19.2**	0.50	ug/L	20		95.8	75-125			
m,p-Xylenes	**38.8**	1.0	ug/L	40		97.1	70-130			
Surrogate: 4-Bromofluorobenzene	*48.9*		*ug/L*	*50*		*97.8*	*70-140*			
Surrogate: Dibromofluoromethane	*47.7*		*ug/L*	*50*		*95.4*	*70-140*			
Surrogate: Toluene-d8	*48.5*		*ug/L*	*50*		*97.0*	*70-140*			
Matrix Spike (B6D0103-MS1)				**Source: 6C29012-15** Prepared & Analyzed: 04/01/16						
Acetone	**49.0**	10	ug/L	50		98.1	70-130			
tert-Amyl Methyl Ether (TAME)	**19.5**	2.0	ug/L	20		97.3	70-130			
Benzene	**19.8**	0.50	ug/L	20		98.9	70-130			

Viorel Vasile
Operations Manager

LABORATORY ANALYSIS RESULTS

Client: Stantec (TO)
Project No: 185803633
Project Name: Kaiser - Vermont Ave.

AA Project No: A732164
Date Received: 03/30/16
Date Reported: 04/04/16

Analyte	Result	Reporting Limit	Units	Spike Level	Source Result	%REC	%REC Limits	RPD	RPD Limit	Notes
VOCs, OXY & TPH Gasoline by GC/MS - Quality Control										
Batch B6D0103 - EPA 5030B										
Matrix Spike (B6D0103-MS1) Continued Source: 6C29012-15 Prepared & Analyzed: 04/01/16										
Bromobenzene	**20.8**	0.50	ug/L	20		104	70-130			
Bromochloromethane	**20.5**	0.50	ug/L	20		102	70-130			
Bromodichloromethane	**17.6**	0.50	ug/L	20		88.2	70-130			
Bromoform	**23.5**	0.50	ug/L	20		118	70-130			
Bromomethane	**21.5**	0.50	ug/L	20		107	70-130			
2-Butanone (MEK)	**43.6**	10	ug/L	50		87.1	70-130			
tert-Butyl alcohol (TBA)	**121**	10	ug/L	100		121	70-130			
sec-Butylbenzene	**19.2**	0.50	ug/L	20		96.2	70-130			
tert-Butylbenzene	**19.3**	0.50	ug/L	20		96.4	70-130			
n-Butylbenzene	**19.5**	0.50	ug/L	20		97.4	70-130			
Carbon Disulfide	**39.9**	0.50	ug/L	50		79.7	70-130			
Carbon Tetrachloride	**18.9**	0.50	ug/L	20		94.4	70-130			
Chlorobenzene	**18.8**	0.50	ug/L	20		93.8	70-130			
Chloroethane	**18.8**	0.50	ug/L	20		94.2	70-130			
Chloroform	**20.1**	0.50	ug/L	20		100	70-130			
Chloromethane	**17.4**	0.50	ug/L	20		87.0	70-130			
2-Chlorotoluene	**18.7**	0.50	ug/L	20		93.4	70-130			
4-Chlorotoluene	**20.2**	0.50	ug/L	20		101	70-130			
1,2-Dibromo-3-chloropropane	**25.0**	1.0	ug/L	20		125	70-130			
Dibromochloromethane	**22.2**	0.50	ug/L	20		111	70-130			
1,2-Dibromoethane (EDB)	**22.7**	0.50	ug/L	20		114	70-130			
Dibromomethane	**19.6**	0.50	ug/L	20		98.2	70-130			
1,3-Dichlorobenzene	**16.8**	0.50	ug/L	20		83.9	70-130			
1,2-Dichlorobenzene	**19.3**	0.50	ug/L	20		96.4	70-130			
1,4-Dichlorobenzene	**20.2**	0.50	ug/L	20		101	70-130			
Dichlorodifluoromethane (R12)	**14.7**	0.50	ug/L	20		73.6	70-130			
1,1-Dichloroethane	**19.2**	0.50	ug/L	20		95.8	70-130			
1,2-Dichloroethane (EDC)	**19.8**	0.50	ug/L	20		99.2	70-130			
1,1-Dichloroethylene	**16.8**	0.50	ug/L	20		84.2	70-130			
trans-1,2-Dichloroethylene	**17.6**	0.50	ug/L	20		88.2	70-130			
cis-1,2-Dichloroethylene	**18.1**	0.50	ug/L	20		90.6	70-130			

Viorel Vasile
Operations Manager

LABORATORY ANALYSIS RESULTS

Client: Stantec (TO)
Project No: 185803633
Project Name: Kaiser - Vermont Ave.

AA Project No: A732164
Date Received: 03/30/16
Date Reported: 04/04/16

Analyte	Result	Reporting Limit	Units	Spike Level	Source Result	%REC	%REC Limits	RPD	RPD Limit	Notes
VOCs, OXY & TPH Gasoline by GC/MS - Quality Control										
Batch B6D0103 - EPA 5030B										
Matrix Spike (B6D0103-MS1) Continued Source: 6C29012-15 Prepared & Analyzed: 04/01/16										
1,2-Dichloropropane	**20.7**	0.50	ug/L	20		103	70-130			
2,2-Dichloropropane	**18.9**	0.50	ug/L	20		94.6	70-130			
1,3-Dichloropropane	**21.5**	0.50	ug/L	20		107	70-130			
cis-1,3-Dichloropropylene	**17.3**	0.50	ug/L	20		86.6	70-130			
trans-1,3-Dichloropropylene	**16.5**	0.50	ug/L	20		82.6	70-130			
1,1-Dichloropropylene	**17.4**	0.50	ug/L	20		87.2	70-130			
Diisopropyl ether (DIPE)	**22.3**	2.0	ug/L	20		112	70-130			
Ethylbenzene	**19.4**	0.50	ug/L	20		96.9	70-130			
Ethyl-tert-Butyl Ether (ETBE)	**24.6**	2.0	ug/L	20		123	70-130			
Gasoline Range Organics (GRO)	**490**	100	ug/L	500		98.0	70-130			
Hexachlorobutadiene	**20.1**	1.0	ug/L	20		100	70-130			
2-Hexanone (MBK)	**62.8**	10	ug/L	50		126	70-130			
Isopropylbenzene	**19.7**	0.50	ug/L	20		98.6	70-130			
4-Isopropyltoluene	**19.2**	1.0	ug/L	20		96.2	70-130			
Methyl-tert-Butyl Ether (MTBE)	**41.4**	2.0	ug/L	40		103	70-130			
Methylene Chloride	**19.9**	5.0	ug/L	20		99.4	0-200			
4-Methyl-2-pentanone (MIBK)	**54.1**	10	ug/L	50		108	70-130			
Naphthalene	**22.2**	2.0	ug/L	20		111	70-130			
n-Propylbenzene	**19.2**	0.50	ug/L	20		96.2	70-130			
Styrene	**19.2**	0.50	ug/L	20		96.0	70-130			
1,1,1,2-Tetrachloroethane	**21.5**	0.50	ug/L	20		107	70-130			
1,1,2,2-Tetrachloroethane	**25.1**	0.50	ug/L	20		125	70-130			
Tetrachloroethylene (PCE)	**20.8**	0.50	ug/L	20		104	70-130			
Toluene	**19.7**	0.50	ug/L	20		98.4	70-130			
1,2,3-Trichlorobenzene	**22.8**	0.50	ug/L	20		114	70-130			
1,2,4-Trichlorobenzene	**21.6**	0.50	ug/L	20		108	70-130			
1,1,1-Trichloroethane	**17.1**	0.50	ug/L	20		85.3	70-130			
1,1,2-Trichloroethane	**24.0**	0.50	ug/L	20		120	70-130			
Trichloroethylene (TCE)	**19.5**	0.50	ug/L	20		97.6	70-130			
Trichlorofluoromethane (R11)	**22.9**	0.50	ug/L	20		114	70-130			
1,2,3-Trichloropropane	**21.6**	0.50	ug/L	20		108	70-130			

Viorel Vasile
Operations Manager

LABORATORY ANALYSIS RESULTS

Client: Stantec (TO)
Project No: 185803633
Project Name: Kaiser - Vermont Ave.

AA Project No: A732164
Date Received: 03/30/16
Date Reported: 04/04/16

Analyte	Result	Reporting Limit	Units	Spike Level	Source Result	%REC	%REC Limits	RPD	RPD Limit	Notes
VOCs, OXY & TPH Gasoline by GC/MS - Quality Control										
Batch B6D0103 - EPA 5030B										
Matrix Spike (B6D0103-MS1) Continued Source: 6C29012-15 Prepared & Analyzed: 04/01/16										
1,1,2-Trichloro-1,2,2-trifluoroethane (R113)	**33.0**	0.50	ug/L	40		82.6	70-130			
1,3,5-Trimethylbenzene	**20.1**	0.50	ug/L	20		100	70-130			
1,2,4-Trimethylbenzene	**18.9**	0.50	ug/L	20		94.7	70-130			
Vinyl chloride	**19.4**	0.50	ug/L	20		96.8	70-130			
o-Xylene	**18.8**	0.50	ug/L	20		93.8	70-130			
m,p-Xylenes	**38.6**	1.0	ug/L	40		96.4	70-130			
Surrogate: 4-Bromofluorobenzene	*51.4*		*ug/L*	*50*		*103*	*70-140*			
Surrogate: Dibromofluoromethane	*42.9*		*ug/L*	*50*		*85.7*	*70-140*			
Surrogate: Toluene-d8	*49.6*		*ug/L*	*50*		*99.1*	*70-140*			
Matrix Spike Dup (B6D0103-MSD1) **Source: 6C29012-15** Prepared & Analyzed: 04/01/16										
Acetone	**56.8**	10	ug/L	50		114	70-130	14.7	30	
tert-Amyl Methyl Ether (TAME)	**22.2**	2.0	ug/L	20		111	70-130	13.2	30	
Benzene	**17.4**	0.50	ug/L	20		87.1	70-130	12.7	30	
Bromobenzene	**24.2**	0.50	ug/L	20		121	70-130	15.1	30	
Bromochloromethane	**21.5**	0.50	ug/L	20		107	70-130	4.77	30	
Bromodichloromethane	**18.5**	0.50	ug/L	20		92.7	70-130	5.03	30	
Bromoform	**23.2**	0.50	ug/L	20		116	70-130	1.46	30	
Bromomethane	**22.1**	0.50	ug/L	20		110	70-130	2.80	30	
2-Butanone (MEK)	**45.9**	10	ug/L	50		91.7	70-130	5.12	30	
tert-Butyl alcohol (TBA)	**122**	10	ug/L	100		122	70-130	0.255	30	
sec-Butylbenzene	**20.0**	0.50	ug/L	20		100	70-130	3.82	30	
tert-Butylbenzene	**21.3**	0.50	ug/L	20		106	70-130	9.86	30	
n-Butylbenzene	**17.8**	0.50	ug/L	20		89.2	70-130	8.68	30	
Carbon Disulfide	**35.6**	0.50	ug/L	50		71.3	70-130	11.2	30	
Carbon Tetrachloride	**19.8**	0.50	ug/L	20		99.2	70-130	4.91	30	
Chlorobenzene	**17.6**	0.50	ug/L	20		87.8	70-130	6.61	30	
Chloroethane	**20.0**	0.50	ug/L	20		99.8	70-130	5.83	30	
Chloroform	**20.7**	0.50	ug/L	20		104	70-130	3.04	30	
Chloromethane	**18.4**	0.50	ug/L	20		91.9	70-130	5.48	30	
2-Chlorotoluene	**19.5**	0.50	ug/L	20		97.4	70-130	4.30	30	

Viorel Vasile
Operations Manager

LABORATORY ANALYSIS RESULTS

Client: Stantec (TO)
Project No: 185803633
Project Name: Kaiser - Vermont Ave.

AA Project No: A732164
Date Received: 03/30/16
Date Reported: 04/04/16

Analyte	Result	Reporting Limit	Units	Spike Level	Source Result	%REC	%REC Limits	RPD	RPD Limit	Notes
VOCs, OXY & TPH Gasoline by GC/MS - Quality Control										
Batch B6D0103 - EPA 5030B										
Matrix Spike Dup (B6D0103-MSD1) Continued	**Source: 6C29012-15** Prepared & Analyzed: 04/01/16									
4-Chlorotoluene	**19.0**	0.50	ug/L	20		95.2	70-130	5.81	30	
1,2-Dibromo-3-chloropropane	**20.0**	1.0	ug/L	20		100	70-130	21.9	30	
Dibromochloromethane	**23.2**	0.50	ug/L	20		116	70-130	4.50	30	
1,2-Dibromoethane (EDB)	**24.2**	0.50	ug/L	20		121	70-130	6.14	30	
Dibromomethane	**23.2**	0.50	ug/L	20		116	70-130	16.4	30	
1,3-Dichlorobenzene	**18.3**	0.50	ug/L	20		91.7	70-130	8.88	30	
1,2-Dichlorobenzene	**18.2**	0.50	ug/L	20		91.1	70-130	5.71	30	
1,4-Dichlorobenzene	**19.6**	0.50	ug/L	20		97.9	70-130	3.12	30	
Dichlorodifluoromethane (R12)	**14.9**	0.50	ug/L	20		74.4	70-130	0.946	30	
1,1-Dichloroethane	**17.3**	0.50	ug/L	20		86.7	70-130	9.92	30	
1,2-Dichloroethane (EDC)	**21.8**	0.50	ug/L	20		109	70-130	9.41	30	
1,1-Dichloroethylene	**16.0**	0.50	ug/L	20		80.2	70-130	4.86	30	
trans-1,2-Dichloroethylene	**16.8**	0.50	ug/L	20		84.0	70-130	4.99	30	
cis-1,2-Dichloroethylene	**17.5**	0.50	ug/L	20		87.6	70-130	3.37	30	
1,2-Dichloropropane	**17.2**	0.50	ug/L	20		86.0	70-130	18.3	30	
2,2-Dichloropropane	**21.2**	0.50	ug/L	20		106	70-130	11.2	30	
1,3-Dichloropropane	**22.6**	0.50	ug/L	20		113	70-130	5.00	30	
cis-1,3-Dichloropropylene	**19.7**	0.50	ug/L	20		98.4	70-130	12.8	30	
trans-1,3-Dichloropropylene	**22.7**	0.50	ug/L	20		114	70-130	31.5	30	
1,1-Dichloropropylene	**17.0**	0.50	ug/L	20		85.0	70-130	2.50	30	
Diisopropyl ether (DIPE)	**17.5**	2.0	ug/L	20		87.4	70-130	24.4	30	
Ethylbenzene	**17.4**	0.50	ug/L	20		86.8	70-130	10.9	30	
Ethyl-tert-Butyl Ether (ETBE)	**19.1**	2.0	ug/L	20		95.6	70-130	25.1	30	
Gasoline Range Organics (GRO)	**541**	100	ug/L	500		108	70-130	9.89	30	
Hexachlorobutadiene	**17.7**	1.0	ug/L	20		88.6	70-130	12.4	30	
2-Hexanone (MBK)	**53.6**	10	ug/L	50		107	70-130	15.8	30	
Isopropylbenzene	**22.8**	0.50	ug/L	20		114	70-130	14.6	30	
4-Isopropyltoluene	**19.2**	1.0	ug/L	20		96.0	70-130	0.156	30	
Methyl-tert-Butyl Ether (MTBE)	**34.8**	2.0	ug/L	40		87.0	70-130	17.3	30	
Methylene Chloride	**18.3**	5.0	ug/L	20		91.6	0-200	8.17	200	
4-Methyl-2-pentanone (MIBK)	**54.4**	10	ug/L	50		109	70-130	0.516	30	

Viorel Vasile
Operations Manager

LABORATORY ANALYSIS RESULTS

Client: Stantec (TO)
Project No: 185803633
Project Name: Kaiser - Vermont Ave.

AA Project No: A732164
Date Received: 03/30/16
Date Reported: 04/04/16

Analyte	Result	Reporting Limit	Units	Spike Level	Source Result	%REC	%REC Limits	RPD	RPD Limit	Notes
VOCs, OXY & TPH Gasoline by GC/MS - Quality Control										
Batch B6D0103 - EPA 5030B										
Matrix Spike Dup (B6D0103-MSD1) Continued					**Source: 6C29012-15**		Prepared & Analyzed: 04/01/16			
Naphthalene	**21.6**	2.0	ug/L	20		108	70-130	2.79	30	
n-Propylbenzene	**20.5**	0.50	ug/L	20		102	70-130	6.39	30	
Styrene	**18.8**	0.50	ug/L	20		94.0	70-130	2.11	30	
1,1,1,2-Tetrachloroethane	**19.8**	0.50	ug/L	20		99.2	70-130	8.03	30	
1,1,2,2-Tetrachloroethane	**23.1**	0.50	ug/L	20		116	70-130	8.22	30	
Tetrachloroethylene (PCE)	**19.7**	0.50	ug/L	20		98.4	70-130	5.82	30	
Toluene	**18.5**	0.50	ug/L	20		92.5	70-130	6.13	30	
1,2,3-Trichlorobenzene	**23.3**	0.50	ug/L	20		117	70-130	2.38	30	
1,2,4-Trichlorobenzene	**19.4**	0.50	ug/L	20		97.0	70-130	10.9	30	
1,1,1-Trichloroethane	**17.6**	0.50	ug/L	20		88.0	70-130	3.06	30	
1,1,2-Trichloroethane	**24.4**	0.50	ug/L	20		122	70-130	1.53	30	
Trichloroethylene (TCE)	**16.4**	0.50	ug/L	20		81.8	70-130	17.6	30	
Trichlorofluoromethane (R11)	**18.6**	0.50	ug/L	20		92.9	70-130	20.8	30	
1,2,3-Trichloropropane	**21.8**	0.50	ug/L	20		109	70-130	0.646	30	
1,1,2-Trichloro-1,2,2-trifluoroethane (R113)	**36.6**	0.50	ug/L	40		91.6	70-130	10.4	30	
1,3,5-Trimethylbenzene	**19.6**	0.50	ug/L	20		98.2	70-130	2.37	30	
1,2,4-Trimethylbenzene	**18.0**	0.50	ug/L	20		90.2	70-130	4.87	30	
Vinyl chloride	**19.4**	0.50	ug/L	20		97.0	70-130	0.155	30	
o-Xylene	**16.2**	0.50	ug/L	20		81.0	70-130	14.7	30	
m,p-Xylenes	**32.7**	1.0	ug/L	40		81.6	70-130	16.6	30	
Surrogate: 4-Bromofluorobenzene	*58.4*		*ug/L*	*50*		*117*	*70-140*			
Surrogate: Dibromofluoromethane	*47.5*		*ug/L*	*50*		*94.9*	*70-140*			
Surrogate: Toluene-d8	*48.9*		*ug/L*	*50*		*97.8*	*70-140*			
VOCs, OXY & TPHG by GC/MS EPA 5035 - Quality Control										
Batch B6C3127 - EPA 5035										
Blank (B6C3127-BLK1)							Prepared & Analyzed: 03/31/16			
Acetone	<0.050	0.050	mg/kg							
tert-Amyl Methyl Ether (TAME)	<0.0050	0.0050	mg/kg							
Benzene	<0.0020	0.0020	mg/kg							

Viorel Vasile
Operations Manager

LABORATORY ANALYSIS RESULTS

Client: Stantec (TO)
Project No: 185803633
Project Name: Kaiser - Vermont Ave.

AA Project No: A732164
Date Received: 03/30/16
Date Reported: 04/04/16

Analyte	Result	Reporting Limit	Units	Spike Level	Source Result	%REC	%REC Limits	RPD	RPD Limit	Notes
VOCs, OXY & TPHG by GC/MS EPA 5035 - Quality Control										
Batch B6C3127 - EPA 5035										
Blank (B6C3127-BLK1) Continued				Prepared & Analyzed: 03/31/16						
Bromobenzene	<0.0050	0.0050	mg/kg							
Bromochloromethane	<0.0050	0.0050	mg/kg							
Bromodichloromethane	<0.0050	0.0050	mg/kg							
Bromoform	<0.0050	0.0050	mg/kg							
Bromomethane	<0.0050	0.0050	mg/kg							
2-Butanone (MEK)	<0.050	0.050	mg/kg							
tert-Butyl alcohol (TBA)	<0.020	0.020	mg/kg							
sec-Butylbenzene	<0.0050	0.0050	mg/kg							
tert-Butylbenzene	<0.0050	0.0050	mg/kg							
n-Butylbenzene	<0.0050	0.0050	mg/kg							
Carbon Disulfide	<0.0050	0.0050	mg/kg							
Carbon Tetrachloride	<0.0050	0.0050	mg/kg							
Chlorobenzene	<0.0050	0.0050	mg/kg							
Chloroethane	<0.0050	0.0050	mg/kg							
Chloroform	<0.0050	0.0050	mg/kg							
Chloromethane	<0.0050	0.0050	mg/kg							
2-Chlorotoluene	<0.0050	0.0050	mg/kg							
4-Chlorotoluene	<0.0050	0.0050	mg/kg							
1,2-Dibromo-3-chloropropane	<0.010	0.010	mg/kg							
Dibromochloromethane	<0.0050	0.0050	mg/kg							
1,2-Dibromoethane (EDB)	<0.0050	0.0050	mg/kg							
Dibromomethane	<0.0050	0.0050	mg/kg							
1,4-Dichlorobenzene	<0.0050	0.0050	mg/kg							
1,3-Dichlorobenzene	<0.0050	0.0050	mg/kg							
1,2-Dichlorobenzene	<0.0050	0.0050	mg/kg							
Dichlorodifluoromethane (R12)	<0.0050	0.0050	mg/kg							
1,1-Dichloroethane	<0.0050	0.0050	mg/kg							
1,2-Dichloroethane (EDC)	<0.0050	0.0050	mg/kg							
trans-1,2-Dichloroethylene	<0.0050	0.0050	mg/kg							
cis-1,2-Dichloroethylene	<0.0050	0.0050	mg/kg							
1,1-Dichloroethylene	<0.0050	0.0050	mg/kg							



Viorel Vasile
Operations Manager

LABORATORY ANALYSIS RESULTS

Client: Stantec (TO)
Project No: 185803633
Project Name: Kaiser - Vermont Ave.

AA Project No: A732164
Date Received: 03/30/16
Date Reported: 04/04/16

Analyte	Result	Reporting Limit	Units	Spike Level	Source Result	%REC	%REC Limits	RPD	RPD Limit	Notes
VOCs, OXY & TPHG by GC/MS EPA 5035 - Quality Control										
Batch B6C3127 - EPA 5035										
Blank (B6C3127-BLK1) Continued				Prepared & Analyzed: 03/31/16						
2,2-Dichloropropane	<0.0050	0.0050	mg/kg							
1,3-Dichloropropane	<0.0050	0.0050	mg/kg							
1,2-Dichloropropane	<0.0050	0.0050	mg/kg							
trans-1,3-Dichloropropylene	<0.0050	0.0050	mg/kg							
1,1-Dichloropropylene	<0.0050	0.0050	mg/kg							
cis-1,3-Dichloropropylene	<0.0050	0.0050	mg/kg							
Diisopropyl ether (DIPE)	<0.0050	0.0050	mg/kg							
Ethylbenzene	<0.0020	0.0020	mg/kg							
Ethyl-tert-Butyl Ether (ETBE)	<0.0050	0.0050	mg/kg							
Gasoline Range Organics (GRO)	<0.50	0.50	mg/kg							
Hexachlorobutadiene	<0.010	0.010	mg/kg							
2-Hexanone (MBK)	<0.050	0.050	mg/kg							
Isopropylbenzene	<0.0050	0.0050	mg/kg							
4-Isopropyltoluene	<0.0050	0.0050	mg/kg							
Methyl-tert-Butyl Ether (MTBE)	<0.0050	0.0050	mg/kg							
Methylene Chloride	<0.050	0.050	mg/kg							
4-Methyl-2-pentanone (MIBK)	<0.050	0.050	mg/kg							
Naphthalene	<0.010	0.010	mg/kg							
n-Propylbenzene	<0.0050	0.0050	mg/kg							
Styrene	<0.0050	0.0050	mg/kg							
1,1,1,2-Tetrachloroethane	<0.0050	0.0050	mg/kg							
1,1,2,2-Tetrachloroethane	<0.0050	0.0050	mg/kg							
Tetrachloroethylene (PCE)	<0.0050	0.0050	mg/kg							
Toluene	<0.0020	0.0020	mg/kg							
1,2,4-Trichlorobenzene	<0.0050	0.0050	mg/kg							
1,2,3-Trichlorobenzene	<0.0050	0.0050	mg/kg							
1,1,2-Trichloroethane	<0.0050	0.0050	mg/kg							
1,1,1-Trichloroethane	<0.0050	0.0050	mg/kg							
Trichloroethylene (TCE)	<0.0050	0.0050	mg/kg							
Trichlorofluoromethane (R11)	<0.0050	0.0050	mg/kg							
1,2,3-Trichloropropane	<0.0050	0.0050	mg/kg							

Viorel Vasile
Operations Manager

LABORATORY ANALYSIS RESULTS

Client: Stantec (TO)
Project No: 185803633
Project Name: Kaiser - Vermont Ave.

AA Project No: A732164
Date Received: 03/30/16
Date Reported: 04/04/16

Analyte	Result	Reporting Limit	Units	Spike Level	Source Result	%REC	%REC Limits	RPD	RPD Limit	Notes
VOCs, OXY & TPHG by GC/MS EPA 5035 - Quality Control										
Batch B6C3127 - EPA 5035										
Blank (B6C3127-BLK1) Continued				Prepared & Analyzed: 03/31/16						
1,1,2-Trichloro-1,2,2-trifluoroethane (R113)	<0.0050	0.0050	mg/kg							
1,3,5-Trimethylbenzene	<0.0050	0.0050	mg/kg							
1,2,4-Trimethylbenzene	<0.0050	0.0050	mg/kg							
Vinyl chloride	<0.0050	0.0050	mg/kg							
o-Xylene	<0.0020	0.0020	mg/kg							
m,p-Xylenes	<0.0020	0.0020	mg/kg							
Surrogate: 4-Bromofluorobenzene	*0.101*		*mg/kg*	*0.10*		*101*	*70-140*			
Surrogate: Dibromofluoromethane	*0.0972*		*mg/kg*	*0.10*		*97.2*	*70-140*			
Surrogate: Toluene-d8	*0.0932*		*mg/kg*	*0.10*		*93.2*	*70-140*			
LCS (B6C3127-BS1)				Prepared & Analyzed: 03/31/16						
Acetone	**0.0715**	0.050	mg/kg	0.10		71.5	70-130			
tert-Amyl Methyl Ether (TAME)	**0.0360**	0.0050	mg/kg	0.040		90.0	70-130			
Benzene	**0.0342**	0.0020	mg/kg	0.040		85.4	75-125			
Bromobenzene	**0.0371**	0.0050	mg/kg	0.040		92.8	70-130			
Bromochloromethane	**0.0340**	0.0050	mg/kg	0.040		85.0	70-130			
Bromodichloromethane	**0.0336**	0.0050	mg/kg	0.040		83.9	75-125			
Bromoform	**0.0339**	0.0050	mg/kg	0.040		84.8	75-125			
Bromomethane	**0.0322**	0.0050	mg/kg	0.040		80.6	75-125			
2-Butanone (MEK)	**0.0814**	0.050	mg/kg	0.10		81.4	70-130			
tert-Butyl alcohol (TBA)	**0.170**	0.020	mg/kg	0.20		84.8	70-130			
sec-Butylbenzene	**0.0369**	0.0050	mg/kg	0.040		92.2	70-130			
tert-Butylbenzene	**0.0385**	0.0050	mg/kg	0.040		96.3	70-130			
n-Butylbenzene	**0.0373**	0.0050	mg/kg	0.040		93.3	70-130			
Carbon Disulfide	**0.0806**	0.0050	mg/kg	0.10		80.6	70-130			
Carbon Tetrachloride	**0.0348**	0.0050	mg/kg	0.040		87.0	75-125			
Chlorobenzene	**0.0355**	0.0050	mg/kg	0.040		88.7	75-125			
Chloroethane	**0.0385**	0.0050	mg/kg	0.040		96.2	75-125			
Chloroform	**0.0324**	0.0050	mg/kg	0.040		81.0	75-125			
Chloromethane	**0.0321**	0.0050	mg/kg	0.040		80.2	65-125			
2-Chlorotoluene	**0.0354**	0.0050	mg/kg	0.040		88.5	70-130			



Viorel Vasile
Operations Manager

LABORATORY ANALYSIS RESULTS

Client: Stantec (TO)
Project No: 185803633
Project Name: Kaiser - Vermont Ave.

AA Project No: A732164
Date Received: 03/30/16
Date Reported: 04/04/16

Analyte	Result	Reporting Limit	Units	Spike Level	Source Result	%REC	%REC Limits	RPD	RPD Limit	Notes
VOCs, OXY & TPHG by GC/MS EPA 5035 - Quality Control										
Batch B6C3127 - EPA 5035										
LCS (B6C3127-BS1) Continued				Prepared & Analyzed: 03/31/16						
4-Chlorotoluene	**0.0359**	0.0050	mg/kg	0.040		89.8	70-130			
1,2-Dibromo-3-chloropropane	**0.0387**	0.010	mg/kg	0.040		96.8	70-130			
Dibromochloromethane	**0.0343**	0.0050	mg/kg	0.040		85.8	75-125			
1,2-Dibromoethane (EDB)	**0.0341**	0.0050	mg/kg	0.040		85.2	70-130			
Dibromomethane	**0.0350**	0.0050	mg/kg	0.040		87.6	70-130			
1,4-Dichlorobenzene	**0.0383**	0.0050	mg/kg	0.040		95.7	75-125			
1,3-Dichlorobenzene	**0.0380**	0.0050	mg/kg	0.040		95.0	70-130			
1,2-Dichlorobenzene	**0.0405**	0.0050	mg/kg	0.040		101	70-130			
Dichlorodifluoromethane (R12)	**0.0302**	0.0050	mg/kg	0.040		75.5	70-130			
1,1-Dichloroethane	**0.0324**	0.0050	mg/kg	0.040		80.9	70-125			
1,2-Dichloroethane (EDC)	**0.0338**	0.0050	mg/kg	0.040		84.6	75-125			
trans-1,2-Dichloroethylene	**0.0308**	0.0050	mg/kg	0.040		77.0	75-125			
cis-1,2-Dichloroethylene	**0.0326**	0.0050	mg/kg	0.040		81.4	75-125			
1,1-Dichloroethylene	**0.0251**	0.0050	mg/kg	0.040		62.8	70-130			***
2,2-Dichloropropane	**0.0329**	0.0050	mg/kg	0.040		82.3	70-130			
1,3-Dichloropropane	**0.0341**	0.0050	mg/kg	0.040		85.3	70-130			
1,2-Dichloropropane	**0.0383**	0.0050	mg/kg	0.040		95.7	75-130			
trans-1,3-Dichloropropylene	**0.0398**	0.0050	mg/kg	0.040		99.6	70-130			
1,1-Dichloropropylene	**0.0349**	0.0050	mg/kg	0.040		87.4	70-130			
cis-1,3-Dichloropropylene	**0.0324**	0.0050	mg/kg	0.040		81.0	75-125			
Diisopropyl ether (DIPE)	**0.0373**	0.0050	mg/kg	0.040		93.3	70-130			
Ethylbenzene	**0.0358**	0.0020	mg/kg	0.040		89.5	75-125			
Ethyl-tert-Butyl Ether (ETBE)	**0.0353**	0.0050	mg/kg	0.040		88.3	70-130			
Gasoline Range Organics (GRO)	**0.846**	0.50	mg/kg	1.0		84.6	70-130			
Hexachlorobutadiene	**0.0388**	0.010	mg/kg	0.040		97.0	70-130			
2-Hexanone (MBK)	**0.0872**	0.050	mg/kg	0.10		87.2	70-130			
Isopropylbenzene	**0.0393**	0.0050	mg/kg	0.040		98.2	70-130			
4-Isopropyltoluene	**0.0409**	0.0050	mg/kg	0.040		102	70-130			
Methyl-tert-Butyl Ether (MTBE)	**0.0487**	0.0050	mg/kg	0.080		60.9	75-125			***
Methylene Chloride	**0.0324**	0.050	mg/kg	0.040		81.0	75-130			
4-Methyl-2-pentanone (MIBK)	**0.107**	0.050	mg/kg	0.10		107	70-130			

Viorel Vasile
Operations Manager

LABORATORY ANALYSIS RESULTS

Client: Stantec (TO)
Project No: 185803633
Project Name: Kaiser - Vermont Ave.

AA Project No: A732164
Date Received: 03/30/16
Date Reported: 04/04/16

Analyte	Result	Reporting Limit	Units	Spike Level	Source Result	%REC	%REC Limits	RPD	RPD Limit	Notes
VOCs, OXY & TPHG by GC/MS EPA 5035 - Quality Control										
Batch B6C3127 - EPA 5035										
LCS (B6C3127-BS1) Continued				Prepared & Analyzed: 03/31/16						
Naphthalene	**0.0389**	0.010	mg/kg	0.040		97.3	70-130			
n-Propylbenzene	**0.0347**	0.0050	mg/kg	0.040		86.8	70-130			
Styrene	**0.0359**	0.0050	mg/kg	0.040		89.6	70-130			
1,1,1,2-Tetrachloroethane	**0.0386**	0.0050	mg/kg	0.040		96.5	70-130			
1,1,2,2-Tetrachloroethane	**0.0334**	0.0050	mg/kg	0.040		83.6	70-135			
Tetrachloroethylene (PCE)	**0.0356**	0.0050	mg/kg	0.040		89.0	75-125			
Toluene	**0.0336**	0.0020	mg/kg	0.040		84.1	75-125			
1,2,4-Trichlorobenzene	**0.0358**	0.0050	mg/kg	0.040		89.6	70-130			
1,2,3-Trichlorobenzene	**0.0364**	0.0050	mg/kg	0.040		91.0	70-130			
1,1,2-Trichloroethane	**0.0326**	0.0050	mg/kg	0.040		81.5	75-125			
1,1,1-Trichloroethane	**0.0331**	0.0050	mg/kg	0.040		82.6	75-125			
Trichloroethylene (TCE)	**0.0346**	0.0050	mg/kg	0.040		86.6	75-125			
Trichlorofluoromethane (R11)	**0.0332**	0.0050	mg/kg	0.040		83.1	70-130			
1,2,3-Trichloropropane	**0.0366**	0.0050	mg/kg	0.040		91.6	70-130			
1,1,2-Trichloro-1,2,2-trifluoroethane (R113)	**0.100**	0.0050	mg/kg	0.080		125	70-130			
1,3,5-Trimethylbenzene	**0.0368**	0.0050	mg/kg	0.040		92.0	70-130			
1,2,4-Trimethylbenzene	**0.0367**	0.0050	mg/kg	0.040		91.6	70-130			
Vinyl chloride	**0.0333**	0.0050	mg/kg	0.040		83.3	75-125			
o-Xylene	**0.0333**	0.0020	mg/kg	0.040		83.3	75-125			
m,p-Xylenes	**0.0689**	0.0020	mg/kg	0.080		86.2	70-130			
Surrogate: 4-Bromofluorobenzene	*0.0920*		*mg/kg*	*0.10*		*92.0*	*70-140*			
Surrogate: Dibromofluoromethane	*0.0925*		*mg/kg*	*0.10*		*92.5*	*70-140*			
Surrogate: Toluene-d8	*0.0934*		*mg/kg*	*0.10*		*93.4*	*70-140*			
LCS Dup (B6C3127-BSD1)				Prepared & Analyzed: 03/31/16						
Acetone	**0.0672**	0.050	mg/kg	0.10		67.2	70-130	6.29	30	***
tert-Amyl Methyl Ether (TAME)	**0.0343**	0.0050	mg/kg	0.040		85.9	70-130	4.78	30	
Benzene	**0.0343**	0.0020	mg/kg	0.040		85.8	75-125	0.467	30	
Bromobenzene	**0.0381**	0.0050	mg/kg	0.040		95.3	70-130	2.66	30	
Bromochloromethane	**0.0351**	0.0050	mg/kg	0.040		87.7	70-130	3.07	30	
Bromodichloromethane	**0.0353**	0.0050	mg/kg	0.040		88.3	75-125	5.11	30	

Viorel Vasile
Operations Manager

LABORATORY ANALYSIS RESULTS

Client: Stantec (TO)
Project No: 185803633
Project Name: Kaiser - Vermont Ave.

AA Project No: A732164
Date Received: 03/30/16
Date Reported: 04/04/16

Analyte	Result	Reporting Limit	Units	Spike Level	Source Result	%REC	%REC Limits	RPD	RPD Limit	Notes
VOCs, OXY & TPHG by GC/MS EPA 5035 - Quality Control										
Batch B6C3127 - EPA 5035										
LCS Dup (B6C3127-BSD1) Continued				Prepared & Analyzed: 03/31/16						
Bromoform	**0.0365**	0.0050	mg/kg	0.040		91.2	75-125	7.21	30	
Bromomethane	**0.0324**	0.0050	mg/kg	0.040		81.0	75-125	0.433	30	
2-Butanone (MEK)	**0.0841**	0.050	mg/kg	0.10		84.1	70-130	3.19	30	
tert-Butyl alcohol (TBA)	**0.193**	0.020	mg/kg	0.20		96.6	70-130	13.1	30	
sec-Butylbenzene	**0.0388**	0.0050	mg/kg	0.040		97.0	70-130	5.08	30	
tert-Butylbenzene	**0.0403**	0.0050	mg/kg	0.040		101	70-130	4.57	30	
n-Butylbenzene	**0.0435**	0.0050	mg/kg	0.040		109	70-130	15.2	30	
Carbon Disulfide	**0.0874**	0.0050	mg/kg	0.10		87.4	70-130	8.10	30	
Carbon Tetrachloride	**0.0376**	0.0050	mg/kg	0.040		94.0	75-125	7.68	30	
Chlorobenzene	**0.0359**	0.0050	mg/kg	0.040		89.8	75-125	1.18	30	
Chloroethane	**0.0393**	0.0050	mg/kg	0.040		98.2	75-125	2.01	30	
Chloroform	**0.0331**	0.0050	mg/kg	0.040		82.8	75-125	2.08	30	
Chloromethane	**0.0321**	0.0050	mg/kg	0.040		80.2	65-125	0.00	30	
2-Chlorotoluene	**0.0365**	0.0050	mg/kg	0.040		91.2	70-130	3.06	30	
4-Chlorotoluene	**0.0370**	0.0050	mg/kg	0.040		92.4	70-130	2.91	30	
1,2-Dibromo-3-chloropropane	**0.0425**	0.010	mg/kg	0.040		106	70-130	9.31	30	
Dibromochloromethane	**0.0367**	0.0050	mg/kg	0.040		91.8	75-125	6.76	30	
1,2-Dibromoethane (EDB)	**0.0362**	0.0050	mg/kg	0.040		90.4	70-130	5.92	30	
Dibromomethane	**0.0361**	0.0050	mg/kg	0.040		90.2	70-130	3.04	30	
1,4-Dichlorobenzene	**0.0386**	0.0050	mg/kg	0.040		96.5	75-125	0.832	30	
1,3-Dichlorobenzene	**0.0378**	0.0050	mg/kg	0.040		94.6	70-130	0.369	30	
1,2-Dichlorobenzene	**0.0417**	0.0050	mg/kg	0.040		104	70-130	2.92	30	
Dichlorodifluoromethane (R12)	**0.0336**	0.0050	mg/kg	0.040		84.0	70-130	10.7	30	
1,1-Dichloroethane	**0.0345**	0.0050	mg/kg	0.040		86.2	70-125	6.40	30	
1,2-Dichloroethane (EDC)	**0.0378**	0.0050	mg/kg	0.040		94.5	75-125	11.0	30	
trans-1,2-Dichloroethylene	**0.0320**	0.0050	mg/kg	0.040		80.0	75-125	3.82	30	
cis-1,2-Dichloroethylene	**0.0334**	0.0050	mg/kg	0.040		83.6	75-125	2.67	30	
1,1-Dichloroethylene	**0.0254**	0.0050	mg/kg	0.040		63.4	70-130	1.11	30	***
2,2-Dichloropropane	**0.0326**	0.0050	mg/kg	0.040		81.6	70-130	0.793	30	
1,3-Dichloropropane	**0.0344**	0.0050	mg/kg	0.040		86.1	70-130	0.933	30	
1,2-Dichloropropane	**0.0382**	0.0050	mg/kg	0.040		95.4	75-130	0.314	30	

Viorel Vasile
Operations Manager

LABORATORY ANALYSIS RESULTS

Client: Stantec (TO)
Project No: 185803633
Project Name: Kaiser - Vermont Ave.

AA Project No: A732164
Date Received: 03/30/16
Date Reported: 04/04/16

Analyte	Result	Reporting Limit	Units	Spike Level	Source Result	%REC	%REC Limits	RPD	RPD Limit	Notes
VOCs, OXY & TPHG by GC/MS EPA 5035 - Quality Control										
Batch B6C3127 - EPA 5035										
LCS Dup (B6C3127-BSD1) Continued				Prepared & Analyzed: 03/31/16						
trans-1,3-Dichloropropylene	**0.0388**	0.0050	mg/kg	0.040		97.0	70-130	2.65	30	
1,1-Dichloropropylene	**0.0364**	0.0050	mg/kg	0.040		91.1	70-130	4.20	30	
cis-1,3-Dichloropropylene	**0.0343**	0.0050	mg/kg	0.040		85.6	75-125	5.64	30	
Diisopropyl ether (DIPE)	**0.0404**	0.0050	mg/kg	0.040		101	70-130	8.03	30	
Ethylbenzene	**0.0373**	0.0020	mg/kg	0.040		93.2	75-125	4.11	30	
Ethyl-tert-Butyl Ether (ETBE)	**0.0375**	0.0050	mg/kg	0.040		93.7	70-130	5.93	30	
Gasoline Range Organics (GRO)	**0.908**	0.50	mg/kg	1.0		90.8	70-130	7.00	30	
Hexachlorobutadiene	**0.0427**	0.010	mg/kg	0.040		107	70-130	9.57	30	
2-Hexanone (MBK)	**0.0872**	0.050	mg/kg	0.10		87.2	70-130	0.00	30	
Isopropylbenzene	**0.0407**	0.0050	mg/kg	0.040		102	70-130	3.50	30	
4-Isopropyltoluene	**0.0441**	0.0050	mg/kg	0.040		110	70-130	7.49	30	
Methyl-tert-Butyl Ether (MTBE)	**0.0529**	0.0050	mg/kg	0.080		66.2	75-125	8.22	30	***
Methylene Chloride	**0.0341**	0.050	mg/kg	0.040		85.2	75-130	4.93	30	
4-Methyl-2-pentanone (MIBK)	**0.106**	0.050	mg/kg	0.10		106	70-130	1.37	30	
Naphthalene	**0.0396**	0.010	mg/kg	0.040		99.0	70-130	1.68	30	
n-Propylbenzene	**0.0353**	0.0050	mg/kg	0.040		88.3	70-130	1.71	30	
Styrene	**0.0366**	0.0050	mg/kg	0.040		91.5	70-130	2.04	30	
1,1,1,2-Tetrachloroethane	**0.0398**	0.0050	mg/kg	0.040		99.5	70-130	3.06	30	
1,1,2,2-Tetrachloroethane	**0.0341**	0.0050	mg/kg	0.040		85.2	70-135	1.90	30	
Tetrachloroethylene (PCE)	**0.0364**	0.0050	mg/kg	0.040		91.0	75-125	2.17	30	
Toluene	**0.0339**	0.0020	mg/kg	0.040		84.8	75-125	0.888	30	
1,2,4-Trichlorobenzene	**0.0409**	0.0050	mg/kg	0.040		102	70-130	13.1	30	
1,2,3-Trichlorobenzene	**0.0425**	0.0050	mg/kg	0.040		106	70-130	15.5	30	
1,1,2-Trichloroethane	**0.0340**	0.0050	mg/kg	0.040		85.1	75-125	4.32	30	
1,1,1-Trichloroethane	**0.0356**	0.0050	mg/kg	0.040		89.0	75-125	7.45	30	
Trichloroethylene (TCE)	**0.0356**	0.0050	mg/kg	0.040		88.9	75-125	2.68	30	
Trichlorofluoromethane (R11)	**0.0371**	0.0050	mg/kg	0.040		92.7	70-130	10.9	30	
1,2,3-Trichloropropane	**0.0390**	0.0050	mg/kg	0.040		97.5	70-130	6.29	30	
1,1,2-Trichloro-1,2,2-trifluoroethane (R113)	**0.102**	0.0050	mg/kg	0.080		128	70-130	1.98	30	
1,3,5-Trimethylbenzene	**0.0389**	0.0050	mg/kg	0.040		97.2	70-130	5.60	30	
1,2,4-Trimethylbenzene	**0.0397**	0.0050	mg/kg	0.040		99.4	70-130	8.06	30	

Viorel Vasile
Operations Manager

LABORATORY ANALYSIS RESULTS

Client: Stantec (TO)
Project No: 185803633
Project Name: Kaiser - Vermont Ave.

AA Project No: A732164
Date Received: 03/30/16
Date Reported: 04/04/16

Analyte	Result	Reporting Limit	Units	Spike Level	Source Result	%REC	%REC Limits	RPD	RPD Limit	Notes
VOCs, OXY & TPHG by GC/MS EPA 5035 - Quality Control										
Batch B6C3127 - EPA 5035										
LCS Dup (B6C3127-BSD1) Continued				Prepared & Analyzed: 03/31/16						
Vinyl chloride	**0.0346**	0.0050	mg/kg	0.040		86.6	75-125	3.88	30	
o-Xylene	**0.0350**	0.0020	mg/kg	0.040		87.4	75-125	4.80	30	
m,p-Xylenes	**0.0709**	0.0020	mg/kg	0.080		88.6	70-130	2.80	30	
Surrogate: 4-Bromofluorobenzene	*0.0913*		*mg/kg*	*0.10*		*91.3*	*70-140*			
Surrogate: Dibromofluoromethane	*0.0943*		*mg/kg*	*0.10*		*94.3*	*70-140*			
Surrogate: Toluene-d8	*0.0930*		*mg/kg*	*0.10*		*93.0*	*70-140*			
Diesel Range Organics by GC/FID - Quality Control										
Batch B6C3121 - EPA 3550B										
Blank (B6C3121-BLK1)				Prepared & Analyzed: 03/31/16						
Diesel Range Organics as Diesel	<5.0	5.0	mg/kg							
Surrogate: o-Terphenyl	*10.7*		*mg/kg*	*10*		*107*	*50-150*			
LCS (B6C3121-BS1)				Prepared & Analyzed: 03/31/16						
Diesel Range Organics as Diesel	**193**	5.0	mg/kg	200		96.4	75-125			
Surrogate: o-Terphenyl	*13.8*		*mg/kg*	*10*		*138*	*50-150*			
LCS Dup (B6C3121-BSD1)				Prepared & Analyzed: 03/31/16						
Diesel Range Organics as Diesel	**205**	5.0	mg/kg	200		103	75-125	6.14	40	
Surrogate: o-Terphenyl	*14.2*		*mg/kg*	*10*		*142*	*50-150*			
Matrix Spike (B6C3121-MS1)			**Source: 6C30016-02**	Prepared: 03/31/16 Analyzed: 04/01/16						
Diesel Range Organics as Diesel	**188**	5.0	mg/kg	200	<5.0	93.9	70-130			
Surrogate: o-Terphenyl	*13.3*		*mg/kg*	*10*		*133*	*50-150*			
Matrix Spike Dup (B6C3121-MSD1)			**Source: 6C30016-02**	Prepared: 03/31/16 Analyzed: 04/01/16						
Diesel Range Organics as Diesel	**182**	5.0	mg/kg	200	<5.0	91.0	70-130	3.11	40	
Surrogate: o-Terphenyl	*13.4*		*mg/kg*	*10*		*134*	*50-150*			
Total Metals CAM 17 - Quality Control										
Batch B6D0420 - EPA 3050B										
Blank (B6D0420-BLK1)				Prepared & Analyzed: 04/04/16						
Antimony	<10	10	mg/kg							
Arsenic	<0.50	0.50	mg/kg							

Viorel Vasile
Operations Manager

LABORATORY ANALYSIS RESULTS

Client: Stantec (TO)
Project No: 185803633
Project Name: Kaiser - Vermont Ave.

AA Project No: A732164
Date Received: 03/30/16
Date Reported: 04/04/16

Analyte	Result	Reporting Limit	Units	Spike Level	Source Result	%REC	%REC Limits	RPD	RPD Limit	Notes
Total Metals CAM 17 - Quality Control										
Batch B6D0420 - EPA 3050B										
Blank (B6D0420-BLK1) Continued				Prepared & Analyzed: 04/04/16						
Barium	<10	10	mg/kg							
Beryllium	<1.0	1.0	mg/kg							
Cadmium	<1.0	1.0	mg/kg							
Chromium	<3.0	3.0	mg/kg							
Cobalt	<3.0	3.0	mg/kg							
Copper	<3.0	3.0	mg/kg							
Lead	<3.0	3.0	mg/kg							
Molybdenum	<5.0	5.0	mg/kg							
Nickel	<3.0	3.0	mg/kg							
Selenium	<0.50	0.50	mg/kg							
Silver	<1.0	1.0	mg/kg							
Thallium	<5.0	5.0	mg/kg							
Vanadium	<10	10	mg/kg							
Zinc	<3.0	3.0	mg/kg							
LCS (B6D0420-BS1)				Prepared & Analyzed: 04/04/16						
Antimony	**55.8**	10	mg/kg	50		112	80-120			
Arsenic	**54.6**	0.50	mg/kg	50		109	80-120			
Barium	**56.5**	10	mg/kg	50		113	80-120			
Beryllium	**57.6**	1.0	mg/kg	50		115	80-120			
Cadmium	**56.1**	1.0	mg/kg	50		112	80-120			
Chromium	**55.8**	3.0	mg/kg	50		112	80-120			
Cobalt	**56.2**	3.0	mg/kg	50		112	80-120			
Copper	**56.6**	3.0	mg/kg	50		113	80-120			
Lead	**56.0**	3.0	mg/kg	50		112	80-120			
Molybdenum	**55.8**	5.0	mg/kg	50		112	80-120			
Nickel	**55.4**	3.0	mg/kg	50		111	80-120			
Selenium	**54.0**	0.50	mg/kg	50		108	80-120			
Silver	**55.2**	1.0	mg/kg	50		110	80-120			
Thallium	**54.6**	5.0	mg/kg	50		109	80-120			
Vanadium	**55.2**	10	mg/kg	50		110	80-120			
Zinc	**57.6**	3.0	mg/kg	50		115	80-120			

Viorel Vasile
Operations Manager

LABORATORY ANALYSIS RESULTS

Client: Stantec (TO)
Project No: 185803633
Project Name: Kaiser - Vermont Ave.

AA Project No: A732164
Date Received: 03/30/16
Date Reported: 04/04/16

Analyte	Result	Reporting Limit	Units	Spike Level	Source Result	%REC	%REC Limits	RPD	RPD Limit	Notes
Total Metals CAM 17 - Quality Control										
Batch B6D0420 - EPA 3050B										
LCS Dup (B6D0420-BSD1)				Prepared & Analyzed: 04/04/16						
Antimony	**55.5**	10	mg/kg	50		111	80-120	0.539	20	
Arsenic	**53.2**	0.50	mg/kg	50		106	80-120	2.59	20	
Barium	**54.9**	10	mg/kg	50		110	80-120	2.87	20	
Beryllium	**56.0**	1.0	mg/kg	50		112	80-120	2.99	20	
Cadmium	**54.4**	1.0	mg/kg	50		109	80-120	3.17	20	
Chromium	**54.0**	3.0	mg/kg	50		108	80-120	3.28	20	
Cobalt	**54.4**	3.0	mg/kg	50		109	80-120	3.25	20	
Copper	**55.0**	3.0	mg/kg	50		110	80-120	3.05	20	
Lead	**55.0**	3.0	mg/kg	50		110	80-120	1.62	20	
Molybdenum	**53.8**	5.0	mg/kg	50		108	80-120	3.65	20	
Nickel	**54.7**	3.0	mg/kg	50		109	80-120	1.18	20	
Selenium	**52.4**	0.50	mg/kg	50		105	80-120	3.01	20	
Silver	**54.1**	1.0	mg/kg	50		108	80-120	2.10	20	
Thallium	**58.8**	5.0	mg/kg	50		118	80-120	7.40	20	
Vanadium	**53.6**	10	mg/kg	50		107	80-120	2.94	20	
Zinc	**55.9**	3.0	mg/kg	50		112	80-120	3.08	20	
Duplicate (B6D0420-DUP1)					**Source: 6C28014-01**	Prepared & Analyzed: 04/04/16				
Antimony	**<50**	50	mg/kg						40	
Arsenic	**<2.5**	2.5	mg/kg						40	
Barium	**<50**	50	mg/kg						40	
Beryllium	**<5.0**	5.0	mg/kg						40	
Cadmium	**<5.0**	5.0	mg/kg						40	
Chromium	**<15**	15	mg/kg						40	
Cobalt	**<15**	15	mg/kg						40	
Copper	**<15**	15	mg/kg						40	
Lead	**<15**	15	mg/kg						40	
Molybdenum	**<25**	25	mg/kg						40	
Nickel	**<15**	15	mg/kg						40	
Selenium	**<2.5**	2.5	mg/kg						40	
Silver	**<5.0**	5.0	mg/kg						40	
Thallium	**<25**	25	mg/kg						40	

Viorel Vasile
Operations Manager

LABORATORY ANALYSIS RESULTS

Client: Stantec (TO)
Project No: 185803633
Project Name: Kaiser - Vermont Ave.

AA Project No: A732164
Date Received: 03/30/16
Date Reported: 04/04/16

Analyte	Result	Reporting Limit	Units	Spike Level	Source Result	%REC	%REC Limits	RPD	RPD Limit	Notes
Total Metals CAM 17 - Quality Control										
Batch B6D0420 - EPA 3050B										
Duplicate (B6D0420-DUP1) Continued	**Source: 6C28014-01**		Prepared & Analyzed: 04/04/16							
Vanadium	**<50**	50	mg/kg						40	
Zinc	**85.1**	15	mg/kg		75.6			11.8	40	
Matrix Spike (B6D0420-MS1)	**Source: 6C30016-07**		Prepared & Analyzed: 04/04/16							
Antimony	**20.9**	10	mg/kg	50	<10	41.7	75-125			QM-07
Arsenic	**48.7**	0.50	mg/kg	50	1.82	93.8	75-125			
Barium	**130**	10	mg/kg	50	78.4	104	75-125			
Beryllium	**53.4**	1.0	mg/kg	50	<1.0	107	75-125			
Cadmium	**50.9**	1.0	mg/kg	50	<1.0	102	75-125			
Chromium	**60.4**	3.0	mg/kg	50	9.27	102	75-125			
Cobalt	**56.4**	3.0	mg/kg	50	5.74	101	75-125			
Copper	**57.9**	3.0	mg/kg	50	6.25	103	75-125			
Lead	**54.4**	3.0	mg/kg	50	<3.0	109	75-125			
Molybdenum	**51.6**	5.0	mg/kg	50	<5.0	103	75-125			
Nickel	**56.8**	3.0	mg/kg	50	7.52	98.6	75-125			
Selenium	**52.0**	0.50	mg/kg	50	<0.50	104	75-125			
Silver	**51.2**	1.0	mg/kg	50	<1.0	102	75-125			
Thallium	**34.4**	5.0	mg/kg	50	<5.0	68.9	60-140			
Vanadium	**80.8**	10	mg/kg	50	29.8	102	75-125			
Zinc	**88.6**	3.0	mg/kg	50	38.5	100	75-125			
Matrix Spike Dup (B6D0420-MSD1)	**Source: 6C30016-07**		Prepared & Analyzed: 04/04/16							
Antimony	**21.7**	10	mg/kg	50	<10	43.4	75-125	3.93	40	QM-07
Arsenic	**48.5**	0.50	mg/kg	50	1.82	93.4	75-125	0.350	40	
Barium	**136**	10	mg/kg	50	78.4	116	75-125	4.50	40	
Beryllium	**51.0**	1.0	mg/kg	50	<1.0	102	75-125	4.41	40	
Cadmium	**48.7**	1.0	mg/kg	50	<1.0	97.4	75-125	4.39	40	
Chromium	**59.2**	3.0	mg/kg	50	9.27	99.9	75-125	1.92	40	
Cobalt	**54.8**	3.0	mg/kg	50	5.74	98.2	75-125	2.70	40	
Copper	**57.0**	3.0	mg/kg	50	6.25	101	75-125	1.65	40	
Lead	**52.9**	3.0	mg/kg	50	<3.0	106	75-125	2.70	40	
Molybdenum	**49.6**	5.0	mg/kg	50	<5.0	99.1	75-125	4.05	40	
Nickel	**55.1**	3.0	mg/kg	50	7.52	95.2	75-125	3.04	40	

Viorel Vasile
Operations Manager

LABORATORY ANALYSIS RESULTS

Client: Stantec (TO)
Project No: 185803633
Project Name: Kaiser - Vermont Ave.

AA Project No: A732164
Date Received: 03/30/16
Date Reported: 04/04/16

Analyte	Result	Reporting Limit	Units	Spike Level	Source Result	%REC	%REC Limits	RPD	RPD Limit	Notes
Total Metals CAM 17 - Quality Control										
Batch B6D0420 - EPA 3050B										
Matrix Spike Dup (B6D0420-MSD1) Continued				**Source: 6C30016-07**			Prepared & Analyzed: 04/04/16			
Selenium	**49.9**	0.50	mg/kg	50	<0.50	99.7	75-125	4.20	40	
Silver	**48.8**	1.0	mg/kg	50	<1.0	97.6	75-125	4.78	40	
Thallium	**44.2**	5.0	mg/kg	50	<5.0	88.4	60-140	24.8	40	
Vanadium	**81.6**	10	mg/kg	50	29.8	104	75-125	0.923	40	
Zinc	**94.6**	3.0	mg/kg	50	38.5	112	75-125	6.61	40	
Total Metals CAM 17 - Quality Control										
Batch B6D0421 - EPA 7471A Prep										
Blank (B6D0421-BLK1)							Prepared & Analyzed: 04/04/16			
Mercury	<0.020	0.020	mg/kg							
LCS (B6D0421-BS1)							Prepared & Analyzed: 04/04/16			
Mercury	**0.521**	0.020	mg/kg	0.50		104	80-120			
LCS Dup (B6D0421-BSD1)							Prepared & Analyzed: 04/04/16			
Mercury	**0.526**	0.020	mg/kg	0.50		105	80-120	0.860	25	
Duplicate (B6D0421-DUP1)				**Source: 6C28014-01**			Prepared & Analyzed: 04/04/16			
Mercury	**<0.020**	0.020	mg/kg						25	
Matrix Spike (B6D0421-MS1)				**Source: 6C30016-07**			Prepared & Analyzed: 04/04/16			
Mercury	**0.488**	0.020	mg/kg	0.50	0.0270	92.2	75-125			
Matrix Spike Dup (B6D0421-MSD1)				**Source: 6C30016-07**			Prepared & Analyzed: 04/04/16			
Mercury	**0.490**	0.020	mg/kg	0.50	0.0270	92.6	75-125	0.409	25	



Viorel Vasile
Operations Manager

LABORATORY ANALYSIS RESULTS

Client:	Stantec (TO)	**AA Project No:**	A732164
Project No:	185803633	**Date Received:**	03/30/16
Project Name:	Kaiser - Vermont Ave.	**Date Reported:**	04/04/16

Special Notes

[1] = ** : Exceeds upper control limit

[2] = *** : Exceeds lower control limit

[3] = QM-07 : The spike recovery was outside acceptance limits for the MS and/or MSD. The batch was accepted based on acceptable LCS recovery.

Viorel Vasile
Operations Manager

AMERICAN ANALYTICS CHAIN-OF-CUSTODY RECORD

9765 ETON AVE., CHATSWORTH, CA 91311
Tel: 818-998-5547 FAX: 818-998-7258

A.A. COC No.: 12477 1

70045604

Page 1 of 1

Client: Stantec	Project Name / No.: 185803633	Sampler's Name: BRIAN GOSS
Project Manager: Tom Szczerski	Site Address: U. Vermont Ave	Sampler's Signature:
Phone: 805 719 9324	City: LA	P.O. No.: 185803633
Fax:	State & Zip: CA 90006	Quote No.:

TAT Turnaround Codes **

(1) = Same Day Rush
(2) = 24 Hour Rush
(3) = 48 Hour Rush
(4) = 72 Hour Rush
(5) = 5 Day Rush
X = 10 Working Days (Standard TAT)

Client I.D.	A.A. I.D.	Date	Time	Sample Matrix	No. of Cont	ANALYSIS REQUESTED (Test Name): VOCs 8260B; TPHg; TPHd 8015B; RCRA Metals 6010B; Please enter the TAT Turnaround Codes ** below	Special Instructions
TB-20160330	6C30016-01	3/30/16		Lab Supplied	2	X	
SB-1-22	2	3/30/16	630	S	5	X X X X	
SB-5-19	3	3/30/16	8:00	S	5	x x x x	
SB-5-40	4	3/30/16	8:30	S	5	x x x x	
SB-4-21	5	3/30/16	9:30	S	5	x x x x	
SB-4-30	6	3/30/16	9:45	S	5	x x x x	
SB-6-18	7	3/30/16	10:30	S	5	x x x x	

For Laboratory Use

PRIORITY

Rush 72 Hrs SH

Date 3/30/16 Time 1530 Sign

A.A. Project No.: A732164 / 6C30016

Relinquished by	Date	Time	Received by
	3/30/16	2:15pm	
Relinquished by	Date	Time	Received by
Relinquished by	Date	Time	Received by

Note: By relinquishing samples to American Analytics, client agrees to pay for the services requested on this chain of custody form and any additional client-requested analyses performed on this project. Payment for services is due within 30 days from the date of invoice. Sample(s) will be disposed of after 45 days following the submittal of the sample(s) to American Analytics.

ATTACHMENT D

Certified Analytical Laboratory Reports – Soil Vapor

AMERICAN ANALYTICS

9765 Eton Avenue
Chatsworth
California 91311
Tel: (818) 998-5547
Fax: (818) 998-7258

April 04, 2016

Tom Szocinski

Stantec (TO)

290 Conejo Ridge Ave. Suite #200

Thousand Oaks, CA 91361

Re : Kaiser - Vermont Ave. / 185803633

A732165 / 6C30017

Enclosed is an analytical report for the above-referenced project. The samples included in this report were received on 03/30/16 14:15 and analyzed in accordance with the attached chain-of-custody.

Unless otherwise noted, all analytical testing was accomplished in accordance with the guidelines established in our Quality Assurance Program Manual, applicable standard operating procedures, and other related documentation. The results in this analytical report are limited to the samples tested and any reproduction thereof must be made in its entirety.

If you have any questions regarding this report or require additional information please call me at American Analytics.

Sincerely,

Viorel Vasile

Operations Manager

LABORATORY ANALYSIS RESULTS

Client: Stantec (TO)
Project No: 185803633
Project Name: Kaiser - Vermont Ave.

AA Project No: A732165
Date Received: 03/30/16
Date Reported: 04/04/16

Sample ID	Laboratory ID	Matrix	TAT	Date Sampled	Date Received
TO-15 (Mid Level)					
SV-1-20	6C30017-01	Vapor	3	03/30/16 11:52	03/30/16 14:15
SV-2-5	6C30017-02	Vapor	3	03/30/16 12:16	03/30/16 14:15
SV-2-19	6C30017-03	Vapor	3	03/30/16 12:17	03/30/16 14:15
SV-3-19	6C30017-04	Vapor	3	03/30/16 12:38	03/30/16 14:15

Viorel Vasile
Operations Manager

LABORATORY ANALYSIS RESULTS

Client:	Stantec (TO)	**AA Project No:**	A732165
Project No:	185803633	**Date Received:**	03/30/16
Project Name:	Kaiser - Vermont Ave.	**Date Reported:**	04/04/16
Matrix:	Vapor	**Sampled:**	03/30/16
Dilution:	1	**Prepared:**	04/01/16
Method:	VOCs by GCMS EPA TO-15	**Analyzed:**	04/01/16

SV-1-20

6C30017-01 (Vapor)

Analyte	Result	(ug/L)	MRL	Result	(ppmv)	MRL
Acetone	**0.050**	ug/L	0.010	**0.021**	ppmv	0.0042
Allyl chloride	<0.010	ug/L	0.010	<0.0032	ppmv	0.0032
tert-Amyl Methyl Ether (TAME)	<0.010	ug/L	0.010	<0.0024	ppmv	0.0024
Benzene	**0.010**	ug/L	0.010	**0.0031**	ppmv	0.0031
Benzyl chloride	<0.010	ug/L	0.010	<0.0019	ppmv	0.0019
Bromodichloromethane	<0.010	ug/L	0.010	<0.0015	ppmv	0.0015
Bromoform	<0.010	ug/L	0.010	<0.00097	ppmv	0.00097
Bromomethane	<0.010	ug/L	0.010	<0.0026	ppmv	0.0026
1,3-Butadiene	<0.010	ug/L	0.010	<0.0045	ppmv	0.0045
2-Butanone (MEK)	**0.020**	ug/L	0.010	**0.0068**	ppmv	0.0034
tert-Butyl alcohol (TBA)	<0.010	ug/L	0.010	<0.0033	ppmv	0.0033
Carbon Disulfide	<0.010	ug/L	0.010	<0.0032	ppmv	0.0032
Carbon Tetrachloride	<0.010	ug/L	0.010	<0.0016	ppmv	0.0016
Chlorobenzene	<0.010	ug/L	0.010	<0.0022	ppmv	0.0022
Chloroethane	<0.010	ug/L	0.010	<0.0038	ppmv	0.0038
Chloroform	<0.010	ug/L	0.010	<0.002	ppmv	0.002
Chloromethane	<0.010	ug/L	0.010	<0.0048	ppmv	0.0048
Cyclohexane	**0.012**	ug/L	0.010	**0.0035**	ppmv	0.0029
Dibromochloromethane	<0.010	ug/L	0.010	<0.0012	ppmv	0.0012
1,2-Dibromoethane (EDB)	<0.010	ug/L	0.010	<0.0013	ppmv	0.0013
1,2-Dichlorobenzene	<0.010	ug/L	0.010	<0.0017	ppmv	0.0017

Viorel Vasile
Operations Manager

LABORATORY ANALYSIS RESULTS

Client:	Stantec (TO)	**AA Project No:**	A732165
Project No:	185803633	**Date Received:**	03/30/16
Project Name:	Kaiser - Vermont Ave.	**Date Reported:**	04/04/16
Matrix:	Vapor	**Sampled:**	03/30/16
Dilution:	1	**Prepared:**	04/01/16
Method:	VOCs by GCMS EPA TO-15	**Analyzed:**	04/01/16

SV-1-20

6C30017-01 (Vapor)

Analyte	Result	(ug/L)	MRL	Result	(ppmv)	MRL
1,3-Dichlorobenzene	<0.010	ug/L	0.010	<0.0017	ppmv	0.0017
1,4-Dichlorobenzene	<0.010	ug/L	0.010	<0.0017	ppmv	0.0017
Dichlorodifluoromethane (R12)	<0.010	ug/L	0.010	<0.002	ppmv	0.002
1,1-Dichloroethane	<0.010	ug/L	0.010	<0.0025	ppmv	0.0025
1,2-Dichloroethane (EDC)	<0.010	ug/L	0.010	<0.0025	ppmv	0.0025
cis-1,2-Dichloroethylene	<0.010	ug/L	0.010	<0.0025	ppmv	0.0025
1,1-Dichloroethylene	<0.010	ug/L	0.010	<0.0025	ppmv	0.0025
trans-1,2-Dichloroethylene	<0.010	ug/L	0.010	<0.0025	ppmv	0.0025
1,2-Dichloropropane	<0.010	ug/L	0.010	<0.0022	ppmv	0.0022
trans-1,3-Dichloropropylene	<0.010	ug/L	0.010	<0.0022	ppmv	0.0022
cis-1,3-Dichloropropylene	<0.010	ug/L	0.010	<0.0022	ppmv	0.0022
Dichlorotetrafluoroethane	<0.010	ug/L	0.010	<0.0014	ppmv	0.0014
Diisopropyl ether (DIPE)	<0.010	ug/L	0.010	<0.0024	ppmv	0.0024
1,4-Dioxane	<0.010	ug/L	0.010	<0.0028	ppmv	0.0028
Ethanol	**0.015**	ug/L	0.010	**0.008**	ppmv	0.0053
Ethyl Acetate	<0.010	ug/L	0.010	<0.0028	ppmv	0.0028
Ethylbenzene	**0.037**	ug/L	0.010	**0.0085**	ppmv	0.0023
Ethyl-tert-Butyl Ether (ETBE)	<0.010	ug/L	0.010	<0.0024	ppmv	0.0024
4-Ethyltoluene	**0.012**	ug/L	0.010	**0.0024**	ppmv	0.002
Heptane	**0.012**	ug/L	0.010	**0.0029**	ppmv	0.0024
Hexachlorobutadiene	<0.010	ug/L	0.010	<0.00094	ppmv	0.00094

Viorel Vasile
Operations Manager

LABORATORY ANALYSIS RESULTS

Client:	Stantec (TO)	**AA Project No:**	A732165
Project No:	185803633	**Date Received:**	03/30/16
Project Name:	Kaiser - Vermont Ave.	**Date Reported:**	04/04/16
Matrix:	Vapor	**Sampled:**	03/30/16
Dilution:	1	**Prepared:**	04/01/16
Method:	VOCs by GCMS EPA TO-15	**Analyzed:**	04/01/16

SV-1-20

6C30017-01 (Vapor)

Analyte	Result	(ug/L)	MRL	Result	(ppmv)	MRL
n-Hexane	**0.020**	ug/L	0.010	**0.0057**	ppmv	0.0028
2-Hexanone (MBK)	<0.010	ug/L	0.010	<0.0024	ppmv	0.0024
Isopropanol (IPA)	<0.010	ug/L	0.010	<0.0041	ppmv	0.0041
Methyl-tert-Butyl Ether (MTBE)	<0.010	ug/L	0.010	<0.0028	ppmv	0.0028
Methylene Chloride	<0.010	ug/L	0.010	<0.0029	ppmv	0.0029
4-Methyl-2-pentanone (MIBK)	**0.011**	ug/L	0.010	**0.0027**	ppmv	0.0024
Naphthalene	<0.010	ug/L	0.010	<0.0019	ppmv	0.0019
Propylene	**0.043**	ug/L	0.010	**0.025**	ppmv	0.0058
Styrene	**0.22**	ug/L	0.010	**0.052**	ppmv	0.0023
1,1,2,2-Tetrachloroethane	<0.010	ug/L	0.010	<0.0015	ppmv	0.0015
Tetrachloroethylene (PCE)	<0.010	ug/L	0.010	<0.0015	ppmv	0.0015
Tetrahydrofuran (THF)	<0.010	ug/L	0.010	<0.0034	ppmv	0.0034
Toluene	**0.069**	ug/L	0.010	**0.018**	ppmv	0.0027
1,2,4-Trichlorobenzene	<0.010	ug/L	0.010	<0.0013	ppmv	0.0013
1,1,2-Trichloroethane	<0.010	ug/L	0.010	<0.0018	ppmv	0.0018
1,1,1-Trichloroethane	<0.010	ug/L	0.010	<0.0018	ppmv	0.0018
Trichloroethylene (TCE)	<0.010	ug/L	0.010	<0.0019	ppmv	0.0019
Trichlorofluoromethane (R11)	**0.013**	ug/L	0.010	**0.0023**	ppmv	0.0018
1,1,2-Trichloro-1,2,2-trifluoroethane (R113)	<0.010	ug/L	0.010	<0.0013	ppmv	0.0013
1,3,5-Trimethylbenzene	<0.010	ug/L	0.010	<0.002	ppmv	0.002

Viorel Vasile
Operations Manager

LABORATORY ANALYSIS RESULTS

Client:	Stantec (TO)	**AA Project No:**	A732165
Project No:	185803633	**Date Received:**	03/30/16
Project Name:	Kaiser - Vermont Ave.	**Date Reported:**	04/04/16
Matrix:	Vapor	**Sampled:**	03/30/16
Dilution:	1	**Prepared:**	04/01/16
Method:	VOCs by GCMS EPA TO-15	**Analyzed:**	04/01/16

SV-1-20

6C30017-01 (Vapor)

Analyte	Result	(ug/L)	MRL	Result	(ppmv)	MRL
1,2,4-Trimethylbenzene	**0.018**	ug/L	0.010	**0.0037**	ppmv	0.002
2,2,4-Trimethylpentane	<0.010	ug/L	0.010	<0.0021	ppmv	0.0021
Vinyl acetate	<0.010	ug/L	0.010	<0.0028	ppmv	0.0028
Vinyl bromide	<0.010	ug/L	0.010	<0.0023	ppmv	0.0023
Vinyl chloride	<0.010	ug/L	0.010	<0.0039	ppmv	0.0039
o-Xylene	**0.017**	ug/L	0.010	**0.0039**	ppmv	0.0023
m,p-Xylenes	**0.054**	ug/L	0.010	**0.012**	ppmv	0.0023
1,2,3-Trichloropropane	<0.010	ug/L	0.010	<0.0017	ppmv	0.0017
sec-Butylbenzene	<0.010	ug/L	0.010	<0.0018	ppmv	0.0018
Isopropylbenzene	<0.010	ug/L	0.010	<0.002	ppmv	0.002
n-Propylbenzene	**0.018**	ug/L	0.010	**0.0037**	ppmv	0.002
4-Isopropyltoluene	<0.010	ug/L	0.010	<0.0018	ppmv	0.0018
n-Butylbenzene	<0.010	ug/L	0.010	<0.0018	ppmv	0.0018

Surrogates	%REC	%REC Limits
4-Bromofluorobenzene	100 %	70-130

Viorel Vasile
Operations Manager

LABORATORY ANALYSIS RESULTS

Client:	Stantec (TO)	**AA Project No:**	A732165
Project No:	185803633	**Date Received:**	03/30/16
Project Name:	Kaiser - Vermont Ave.	**Date Reported:**	04/04/16
Matrix:	Vapor	**Sampled:**	03/30/16
Dilution:	1	**Prepared:**	04/01/16
Method:	VOCs by GCMS EPA TO-15	**Analyzed:**	04/01/16

SV-2-5

6C30017-02 (Vapor)

Analyte	Result	(ug/L)	MRL	Result	(ppmv)	MRL
Acetone	**0.11**	ug/L	0.010	**0.046**	ppmv	0.0042
Allyl chloride	<0.010	ug/L	0.010	<0.0032	ppmv	0.0032
tert-Amyl Methyl Ether (TAME)	<0.010	ug/L	0.010	<0.0024	ppmv	0.0024
Benzene	**0.015**	ug/L	0.010	**0.0047**	ppmv	0.0031
Benzyl chloride	<0.010	ug/L	0.010	<0.0019	ppmv	0.0019
Bromodichloromethane	<0.010	ug/L	0.010	<0.0015	ppmv	0.0015
Bromoform	<0.010	ug/L	0.010	<0.00097	ppmv	0.00097
Bromomethane	<0.010	ug/L	0.010	<0.0026	ppmv	0.0026
1,3-Butadiene	<0.010	ug/L	0.010	<0.0045	ppmv	0.0045
2-Butanone (MEK)	**0.029**	ug/L	0.010	**0.0098**	ppmv	0.0034
tert-Butyl alcohol (TBA)	<0.010	ug/L	0.010	<0.0033	ppmv	0.0033
Carbon Disulfide	<0.010	ug/L	0.010	<0.0032	ppmv	0.0032
Carbon Tetrachloride	<0.010	ug/L	0.010	<0.0016	ppmv	0.0016
Chlorobenzene	<0.010	ug/L	0.010	<0.0022	ppmv	0.0022
Chloroethane	<0.010	ug/L	0.010	<0.0038	ppmv	0.0038
Chloroform	<0.010	ug/L	0.010	<0.002	ppmv	0.002
Chloromethane	<0.010	ug/L	0.010	<0.0048	ppmv	0.0048
Cyclohexane	**0.071**	ug/L	0.010	**0.021**	ppmv	0.0029
Dibromochloromethane	<0.010	ug/L	0.010	<0.0012	ppmv	0.0012
1,2-Dibromoethane (EDB)	<0.010	ug/L	0.010	<0.0013	ppmv	0.0013
1,2-Dichlorobenzene	<0.010	ug/L	0.010	<0.0017	ppmv	0.0017

Viorel Vasile
Operations Manager

LABORATORY ANALYSIS RESULTS

Client:	Stantec (TO)	**AA Project No:**	A732165
Project No:	185803633	**Date Received:**	03/30/16
Project Name:	Kaiser - Vermont Ave.	**Date Reported:**	04/04/16
Matrix:	Vapor	**Sampled:**	03/30/16
Dilution:	1	**Prepared:**	04/01/16
Method:	VOCs by GCMS EPA TO-15	**Analyzed:**	04/01/16

SV-2-5

6C30017-02 (Vapor)

Analyte	Result	(ug/L)	MRL	Result	(ppmv)	MRL
1,3-Dichlorobenzene	<0.010	ug/L	0.010	<0.0017	ppmv	0.0017
1,4-Dichlorobenzene	<0.010	ug/L	0.010	<0.0017	ppmv	0.0017
Dichlorodifluoromethane (R12)	<0.010	ug/L	0.010	<0.002	ppmv	0.002
1,1-Dichloroethane	<0.010	ug/L	0.010	<0.0025	ppmv	0.0025
1,2-Dichloroethane (EDC)	<0.010	ug/L	0.010	<0.0025	ppmv	0.0025
cis-1,2-Dichloroethylene	<0.010	ug/L	0.010	<0.0025	ppmv	0.0025
1,1-Dichloroethylene	<0.010	ug/L	0.010	<0.0025	ppmv	0.0025
trans-1,2-Dichloroethylene	<0.010	ug/L	0.010	<0.0025	ppmv	0.0025
1,2-Dichloropropane	<0.010	ug/L	0.010	<0.0022	ppmv	0.0022
trans-1,3-Dichloropropylene	<0.010	ug/L	0.010	<0.0022	ppmv	0.0022
cis-1,3-Dichloropropylene	<0.010	ug/L	0.010	<0.0022	ppmv	0.0022
Dichlorotetrafluoroethane	<0.010	ug/L	0.010	<0.0014	ppmv	0.0014
Diisopropyl ether (DIPE)	<0.010	ug/L	0.010	<0.0024	ppmv	0.0024
1,4-Dioxane	<0.010	ug/L	0.010	<0.0028	ppmv	0.0028
Ethanol	<0.010	ug/L	0.010	<0.0053	ppmv	0.0053
Ethyl Acetate	<0.010	ug/L	0.010	<0.0028	ppmv	0.0028
Ethylbenzene	**0.040**	ug/L	0.010	**0.0092**	ppmv	0.0023
Ethyl-tert-Butyl Ether (ETBE)	<0.010	ug/L	0.010	<0.0024	ppmv	0.0024
4-Ethyltoluene	<0.010	ug/L	0.010	<0.002	ppmv	0.002
Heptane	**0.067**	ug/L	0.010	**0.016**	ppmv	0.0024
Hexachlorobutadiene	<0.010	ug/L	0.010	<0.00094	ppmv	0.00094

Viorel Vasile
Operations Manager

LABORATORY ANALYSIS RESULTS

Client:	Stantec (TO)	**AA Project No:**	A732165
Project No:	185803633	**Date Received:**	03/30/16
Project Name:	Kaiser - Vermont Ave.	**Date Reported:**	04/04/16
Matrix:	Vapor	**Sampled:**	03/30/16
Dilution:	1	**Prepared:**	04/01/16
Method:	VOCs by GCMS EPA TO-15	**Analyzed:**	04/01/16

SV-2-5

6C30017-02 (Vapor)

Analyte	Result	(ug/L)	MRL	Result	(ppmv)	MRL
n-Hexane	**0.075**	ug/L	0.010	**0.021**	ppmv	0.0028
2-Hexanone (MBK)	<0.010	ug/L	0.010	<0.0024	ppmv	0.0024
Isopropanol (IPA)	<0.010	ug/L	0.010	<0.0041	ppmv	0.0041
Methyl-tert-Butyl Ether (MTBE)	<0.010	ug/L	0.010	<0.0028	ppmv	0.0028
Methylene Chloride	<0.010	ug/L	0.010	<0.0029	ppmv	0.0029
4-Methyl-2-pentanone (MIBK)	**0.024**	ug/L	0.010	**0.0059**	ppmv	0.0024
Naphthalene	<0.010	ug/L	0.010	<0.0019	ppmv	0.0019
Propylene	**0.62**	ug/L	0.010	**0.36**	ppmv	0.0058
Styrene	**0.093**	ug/L	0.010	**0.022**	ppmv	0.0023
1,1,2,2-Tetrachloroethane	<0.010	ug/L	0.010	<0.0015	ppmv	0.0015
Tetrachloroethylene (PCE)	<0.010	ug/L	0.010	<0.0015	ppmv	0.0015
Tetrahydrofuran (THF)	<0.010	ug/L	0.010	<0.0034	ppmv	0.0034
Toluene	**0.067**	ug/L	0.010	**0.018**	ppmv	0.0027
1,2,4-Trichlorobenzene	<0.010	ug/L	0.010	<0.0013	ppmv	0.0013
1,1,2-Trichloroethane	<0.010	ug/L	0.010	<0.0018	ppmv	0.0018
1,1,1-Trichloroethane	<0.010	ug/L	0.010	<0.0018	ppmv	0.0018
Trichloroethylene (TCE)	<0.010	ug/L	0.010	<0.0019	ppmv	0.0019
Trichlorofluoromethane (R11)	<0.010	ug/L	0.010	<0.0018	ppmv	0.0018
1,1,2-Trichloro-1,2,2-trifluoroethane (R113)	<0.010	ug/L	0.010	<0.0013	ppmv	0.0013
1,3,5-Trimethylbenzene	<0.010	ug/L	0.010	<0.002	ppmv	0.002

Viorel Vasile
Operations Manager

LABORATORY ANALYSIS RESULTS

Client:	Stantec (TO)	**AA Project No:**	A732165
Project No:	185803633	**Date Received:**	03/30/16
Project Name:	Kaiser - Vermont Ave.	**Date Reported:**	04/04/16
Matrix:	Vapor	**Sampled:**	03/30/16
Dilution:	1	**Prepared:**	04/01/16
Method:	VOCs by GCMS EPA TO-15	**Analyzed:**	04/01/16

SV-2-5

6C30017-02 (Vapor)

Analyte	Result	(ug/L)	MRL	Result	(ppmv)	MRL
1,2,4-Trimethylbenzene	<0.010	ug/L	0.010	<0.002	ppmv	0.002
2,2,4-Trimethylpentane	<0.010	ug/L	0.010	<0.0021	ppmv	0.0021
Vinyl acetate	<0.010	ug/L	0.010	<0.0028	ppmv	0.0028
Vinyl bromide	<0.010	ug/L	0.010	<0.0023	ppmv	0.0023
Vinyl chloride	<0.010	ug/L	0.010	<0.0039	ppmv	0.0039
o-Xylene	**0.047**	ug/L	0.010	**0.011**	ppmv	0.0023
m,p-Xylenes	**0.13**	ug/L	0.010	**0.030**	ppmv	0.0023
1,2,3-Trichloropropane	<0.010	ug/L	0.010	<0.0017	ppmv	0.0017
sec-Butylbenzene	<0.010	ug/L	0.010	<0.0018	ppmv	0.0018
Isopropylbenzene	**0.016**	ug/L	0.010	**0.0033**	ppmv	0.002
n-Propylbenzene	**0.028**	ug/L	0.010	**0.0057**	ppmv	0.002
4-Isopropyltoluene	<0.010	ug/L	0.010	<0.0018	ppmv	0.0018
n-Butylbenzene	<0.010	ug/L	0.010	<0.0018	ppmv	0.0018

Surrogates	%REC	%REC Limits
4-Bromofluorobenzene	115 %	70-130

Viorel Vasile
Operations Manager

LABORATORY ANALYSIS RESULTS

Client:	Stantec (TO)	**AA Project No:**	A732165
Project No:	185803633	**Date Received:**	03/30/16
Project Name:	Kaiser - Vermont Ave.	**Date Reported:**	04/04/16
Matrix:	Vapor	**Sampled:**	03/30/16
Dilution:	1000	**Prepared:**	04/01/16
Method:	VOCs by GCMS EPA TO-15	**Analyzed:**	04/01/16

SV-2-19

6C30017-03 (Vapor)

Analyte	Result	(ug/L)	MRL	Result	(ppmv)	MRL
Acetone	**32**	ug/L	0.010	**13**	ppmv	0.0042
Allyl chloride	<1.0	ug/L	0.010	<0.32	ppmv	0.0032
tert-Amyl Methyl Ether (TAME)	<1.0	ug/L	0.010	<0.24	ppmv	0.0024
Benzene	**2.1**	ug/L	0.010	**0.66**	ppmv	0.0031
Benzyl chloride	<1.0	ug/L	0.010	<0.19	ppmv	0.0019
Bromodichloromethane	<1.0	ug/L	0.010	<0.15	ppmv	0.0015
Bromoform	<1.0	ug/L	0.010	<0.097	ppmv	0.00097
Bromomethane	<1.0	ug/L	0.010	<0.26	ppmv	0.0026
1,3-Butadiene	<1.0	ug/L	0.010	<0.45	ppmv	0.0045
2-Butanone (MEK)	<1.0	ug/L	0.010	<0.34	ppmv	0.0034
tert-Butyl alcohol (TBA)	<1.0	ug/L	0.010	<0.33	ppmv	0.0033
Carbon Disulfide	<1.0	ug/L	0.010	<0.32	ppmv	0.0032
Carbon Tetrachloride	<1.0	ug/L	0.010	<0.16	ppmv	0.0016
Chlorobenzene	<1.0	ug/L	0.010	<0.22	ppmv	0.0022
Chloroethane	<1.0	ug/L	0.010	<0.38	ppmv	0.0038
Chloroform	<1.0	ug/L	0.010	<0.20	ppmv	0.002
Chloromethane	<1.0	ug/L	0.010	<0.48	ppmv	0.0048
Cyclohexane	**94**	ug/L	0.010	**27**	ppmv	0.0029
Dibromochloromethane	<1.0	ug/L	0.010	<0.12	ppmv	0.0012
1,2-Dibromoethane (EDB)	<1.0	ug/L	0.010	<0.13	ppmv	0.0013
1,2-Dichlorobenzene	<1.0	ug/L	0.010	<0.17	ppmv	0.0017

Viorel Vasile
Operations Manager

LABORATORY ANALYSIS RESULTS

Client:	Stantec (TO)	**AA Project No:**	A732165
Project No:	185803633	**Date Received:**	03/30/16
Project Name:	Kaiser - Vermont Ave.	**Date Reported:**	04/04/16
Matrix:	Vapor	**Sampled:**	03/30/16
Dilution:	100	**Prepared:**	04/01/16
Method:	VOCs by GCMS EPA TO-15	**Analyzed:**	04/01/16

SV-2-19

6C30017-03 (Vapor)

Analyte	Result	(ug/L)	MRL	Result	(ppmv)	MRL
1,3-Dichlorobenzene	<1.0	ug/L	0.010	<0.17	ppmv	0.0017
1,4-Dichlorobenzene	<1.0	ug/L	0.010	<0.17	ppmv	0.0017
Dichlorodifluoromethane (R12)	<1.0	ug/L	0.010	<0.20	ppmv	0.002
1,1-Dichloroethane	<1.0	ug/L	0.010	<0.25	ppmv	0.0025
1,2-Dichloroethane (EDC)	<1.0	ug/L	0.010	<0.25	ppmv	0.0025
cis-1,2-Dichloroethylene	<1.0	ug/L	0.010	<0.25	ppmv	0.0025
1,1-Dichloroethylene	<1.0	ug/L	0.010	<0.25	ppmv	0.0025
trans-1,2-Dichloroethylene	<1.0	ug/L	0.010	<0.25	ppmv	0.0025
1,2-Dichloropropane	<1.0	ug/L	0.010	<0.22	ppmv	0.0022
trans-1,3-Dichloropropylene	<1.0	ug/L	0.010	<0.22	ppmv	0.0022
cis-1,3-Dichloropropylene	<1.0	ug/L	0.010	<0.22	ppmv	0.0022
Dichlorotetrafluoroethane	<1.0	ug/L	0.010	<0.14	ppmv	0.0014
Diisopropyl ether (DIPE)	<1.0	ug/L	0.010	<0.24	ppmv	0.0024
1,4-Dioxane	<1.0	ug/L	0.010	<0.28	ppmv	0.0028
Ethanol	<1.0	ug/L	0.010	<0.53	ppmv	0.0053
Ethyl Acetate	<1.0	ug/L	0.010	<0.28	ppmv	0.0028
Ethylbenzene	<1.0	ug/L	0.010	<0.23	ppmv	0.0023
Ethyl-tert-Butyl Ether (ETBE)	<1.0	ug/L	0.010	<0.24	ppmv	0.0024
4-Ethyltoluene	<1.0	ug/L	0.010	<0.20	ppmv	0.002
Heptane	**130**	ug/L	0.010	**32**	ppmv	0.0024
Hexachlorobutadiene	<1.0	ug/L	0.010	<0.094	ppmv	0.00094

Viorel Vasile
Operations Manager

LABORATORY ANALYSIS RESULTS

Client:	Stantec (TO)	**AA Project No:**	A732165
Project No:	185803633	**Date Received:**	03/30/16
Project Name:	Kaiser - Vermont Ave.	**Date Reported:**	04/04/16
Matrix:	Vapor	**Sampled:**	03/30/16
Dilution:	1000	**Prepared:**	04/01/16
Method:	VOCs by GCMS EPA TO-15	**Analyzed:**	04/01/16

SV-2-19

6C30017-03 (Vapor)

Analyte	Result	(ug/L)	MRL	Result	(ppmv)	MRL
n-Hexane	**180**	ug/L	0.010	**51**	ppmv	0.0028
2-Hexanone (MBK)	<1.0	ug/L	0.010	<0.24	ppmv	0.0024
Isopropanol (IPA)	<1.0	ug/L	0.010	<0.41	ppmv	0.0041
Methyl-tert-Butyl Ether (MTBE)	<1.0	ug/L	0.010	<0.28	ppmv	0.0028
Methylene Chloride	<1.0	ug/L	0.010	<0.29	ppmv	0.0029
4-Methyl-2-pentanone (MIBK)	<1.0	ug/L	0.010	<0.24	ppmv	0.0024
Naphthalene	<1.0	ug/L	0.010	<0.19	ppmv	0.0019
Propylene	**4.8**	ug/L	0.010	**2.8**	ppmv	0.0058
Styrene	<1.0	ug/L	0.010	<0.23	ppmv	0.0023
1,1,2,2-Tetrachloroethane	<1.0	ug/L	0.010	<0.15	ppmv	0.0015
Tetrachloroethylene (PCE)	<1.0	ug/L	0.010	<0.15	ppmv	0.0015
Tetrahydrofuran (THF)	<1.0	ug/L	0.010	<0.34	ppmv	0.0034
Toluene	<1.0	ug/L	0.010	<0.27	ppmv	0.0027
1,2,4-Trichlorobenzene	<1.0	ug/L	0.010	<0.13	ppmv	0.0013
1,1,2-Trichloroethane	<1.0	ug/L	0.010	<0.18	ppmv	0.0018
1,1,1-Trichloroethane	<1.0	ug/L	0.010	<0.18	ppmv	0.0018
Trichloroethylene (TCE)	<1.0	ug/L	0.010	<0.19	ppmv	0.0019
Trichlorofluoromethane (R11)	<1.0	ug/L	0.010	<0.18	ppmv	0.0018
1,1,2-Trichloro-1,2,2-trifluoroethane (R113)	<1.0	ug/L	0.010	<0.13	ppmv	0.0013
1,3,5-Trimethylbenzene	<1.0	ug/L	0.010	<0.20	ppmv	0.002

Viorel Vasile
Operations Manager

LABORATORY ANALYSIS RESULTS

Client:	Stantec (TO)	**AA Project No:**	A732165
Project No:	185803633	**Date Received:**	03/30/16
Project Name:	Kaiser - Vermont Ave.	**Date Reported:**	04/04/16
Matrix:	Vapor	**Sampled:**	03/30/16
Dilution:	100	**Prepared:**	04/01/16
Method:	VOCs by GCMS EPA TO-15	**Analyzed:**	04/01/16

SV-2-19

6C30017-03 (Vapor)

Analyte	Result	(ug/L)	MRL	Result	(ppmv)	MRL
1,2,4-Trimethylbenzene	<1.0	ug/L	0.010	<0.20	ppmv	0.002
2,2,4-Trimethylpentane	<1.0	ug/L	0.010	<0.21	ppmv	0.0021
Vinyl acetate	<1.0	ug/L	0.010	<0.28	ppmv	0.0028
Vinyl bromide	<1.0	ug/L	0.010	<0.23	ppmv	0.0023
Vinyl chloride	<1.0	ug/L	0.010	<0.39	ppmv	0.0039
o-Xylene	<1.0	ug/L	0.010	<0.23	ppmv	0.0023
m,p-Xylenes	<1.0	ug/L	0.010	<0.23	ppmv	0.0023
1,2,3-Trichloropropane	<1.0	ug/L	0.010	<0.17	ppmv	0.0017
sec-Butylbenzene	**1.0**	ug/L	0.010	**0.18**	ppmv	0.0018
Isopropylbenzene	**4.1**	ug/L	0.010	**0.83**	ppmv	0.002
n-Propylbenzene	**6.9**	ug/L	0.010	**1.4**	ppmv	0.002
4-Isopropyltoluene	<1.0	ug/L	0.010	<0.18	ppmv	0.0018
n-Butylbenzene	<1.0	ug/L	0.010	<0.18	ppmv	0.0018

Surrogates	%REC	%REC Limits
4-Bromofluorobenzene	102 %	70-130

Viorel Vasile
Operations Manager

LABORATORY ANALYSIS RESULTS

Client:	Stantec (TO)	**AA Project No:**	A732165
Project No:	185803633	**Date Received:**	03/30/16
Project Name:	Kaiser - Vermont Ave.	**Date Reported:**	04/04/16
Matrix:	Vapor	**Sampled:**	03/30/16
Dilution:	1	**Prepared:**	04/01/16
Method:	VOCs by GCMS EPA TO-15	**Analyzed:**	04/01/16

SV-3-19

6C30017-04 (Vapor)

Analyte	Result	(ug/L)	MRL	Result	(ppmv)	MRL
Acetone	**0.17**	ug/L	0.010	**0.072**	ppmv	0.0042
Allyl chloride	<0.010	ug/L	0.010	<0.0032	ppmv	0.0032
tert-Amyl Methyl Ether (TAME)	<0.010	ug/L	0.010	<0.0024	ppmv	0.0024
Benzene	**0.058**	ug/L	0.010	**0.018**	ppmv	0.0031
Benzyl chloride	<0.010	ug/L	0.010	<0.0019	ppmv	0.0019
Bromodichloromethane	<0.010	ug/L	0.010	<0.0015	ppmv	0.0015
Bromoform	<0.010	ug/L	0.010	<0.00097	ppmv	0.00097
Bromomethane	<0.010	ug/L	0.010	<0.0026	ppmv	0.0026
1,3-Butadiene	<0.010	ug/L	0.010	<0.0045	ppmv	0.0045
2-Butanone (MEK)	**0.027**	ug/L	0.010	**0.0092**	ppmv	0.0034
tert-Butyl alcohol (TBA)	<0.010	ug/L	0.010	<0.0033	ppmv	0.0033
Carbon Disulfide	**0.018**	ug/L	0.010	**0.0058**	ppmv	0.0032
Carbon Tetrachloride	<0.010	ug/L	0.010	<0.0016	ppmv	0.0016
Chlorobenzene	<0.010	ug/L	0.010	<0.0022	ppmv	0.0022
Chloroethane	<0.010	ug/L	0.010	<0.0038	ppmv	0.0038
Chloroform	<0.010	ug/L	0.010	<0.002	ppmv	0.002
Chloromethane	<0.010	ug/L	0.010	<0.0048	ppmv	0.0048
Cyclohexane	**0.065**	ug/L	0.010	**0.019**	ppmv	0.0029
Dibromochloromethane	<0.010	ug/L	0.010	<0.0012	ppmv	0.0012
1,2-Dibromoethane (EDB)	<0.010	ug/L	0.010	<0.0013	ppmv	0.0013
1,2-Dichlorobenzene	<0.010	ug/L	0.010	<0.0017	ppmv	0.0017

Viorel Vasile
Operations Manager

LABORATORY ANALYSIS RESULTS

Client:	Stantec (TO)	**AA Project No:**	A732165
Project No:	185803633	**Date Received:**	03/30/16
Project Name:	Kaiser - Vermont Ave.	**Date Reported:**	04/04/16
Matrix:	Vapor	**Sampled:**	03/30/16
Dilution:	1	**Prepared:**	04/01/16
Method:	VOCs by GCMS EPA TO-15	**Analyzed:**	04/01/16

SV-3-19

6C30017-04 (Vapor)

Analyte	Result	(ug/L)	MRL	Result	(ppmv)	MRL
1,3-Dichlorobenzene	<0.010	ug/L	0.010	<0.0017	ppmv	0.0017
1,4-Dichlorobenzene	<0.010	ug/L	0.010	<0.0017	ppmv	0.0017
Dichlorodifluoromethane (R12)	<0.010	ug/L	0.010	<0.002	ppmv	0.002
1,1-Dichloroethane	<0.010	ug/L	0.010	<0.0025	ppmv	0.0025
1,2-Dichloroethane (EDC)	<0.010	ug/L	0.010	<0.0025	ppmv	0.0025
cis-1,2-Dichloroethylene	<0.010	ug/L	0.010	<0.0025	ppmv	0.0025
1,1-Dichloroethylene	<0.010	ug/L	0.010	<0.0025	ppmv	0.0025
trans-1,2-Dichloroethylene	<0.010	ug/L	0.010	<0.0025	ppmv	0.0025
1,2-Dichloropropane	<0.010	ug/L	0.010	<0.0022	ppmv	0.0022
trans-1,3-Dichloropropylene	<0.010	ug/L	0.010	<0.0022	ppmv	0.0022
cis-1,3-Dichloropropylene	<0.010	ug/L	0.010	<0.0022	ppmv	0.0022
Dichlorotetrafluoroethane	<0.010	ug/L	0.010	<0.0014	ppmv	0.0014
Diisopropyl ether (DIPE)	<0.010	ug/L	0.010	<0.0024	ppmv	0.0024
1,4-Dioxane	<0.010	ug/L	0.010	<0.0028	ppmv	0.0028
Ethanol	**0.022**	ug/L	0.010	**0.012**	ppmv	0.0053
Ethyl Acetate	<0.010	ug/L	0.010	<0.0028	ppmv	0.0028
Ethylbenzene	**0.079**	ug/L	0.010	**0.018**	ppmv	0.0023
Ethyl-tert-Butyl Ether (ETBE)	<0.010	ug/L	0.010	<0.0024	ppmv	0.0024
4-Ethyltoluene	**0.047**	ug/L	0.010	**0.0096**	ppmv	0.002
Heptane	**0.094**	ug/L	0.010	**0.023**	ppmv	0.0024
Hexachlorobutadiene	<0.010	ug/L	0.010	<0.00094	ppmv	0.00094

Viorel Vasile
Operations Manager

LABORATORY ANALYSIS RESULTS

Client:	Stantec (TO)	**AA Project No:**	A732165
Project No:	185803633	**Date Received:**	03/30/16
Project Name:	Kaiser - Vermont Ave.	**Date Reported:**	04/04/16
Matrix:	Vapor	**Sampled:**	03/30/16
Dilution:	1	**Prepared:**	04/01/16
Method:	VOCs by GCMS EPA TO-15	**Analyzed:**	04/01/16

SV-3-19

6C30017-04 (Vapor)

Analyte	Result	(ug/L)	MRL	Result	(ppmv)	MRL
n-Hexane	**0.15**	ug/L	0.010	**0.043**	ppmv	0.0028
2-Hexanone (MBK)	<0.010	ug/L	0.010	<0.0024	ppmv	0.0024
Isopropanol (IPA)	<0.010	ug/L	0.010	<0.0041	ppmv	0.0041
Methyl-tert-Butyl Ether (MTBE)	<0.010	ug/L	0.010	<0.0028	ppmv	0.0028
Methylene Chloride	<0.010	ug/L	0.010	<0.0029	ppmv	0.0029
4-Methyl-2-pentanone (MIBK)	**0.028**	ug/L	0.010	**0.0068**	ppmv	0.0024
Naphthalene	<0.010	ug/L	0.010	<0.0019	ppmv	0.0019
Propylene	**2.3**	ug/L	0.010	**1.3**	ppmv	0.0058
Styrene	**0.23**	ug/L	0.010	**0.054**	ppmv	0.0023
1,1,2,2-Tetrachloroethane	<0.010	ug/L	0.010	<0.0015	ppmv	0.0015
Tetrachloroethylene (PCE)	<0.010	ug/L	0.010	<0.0015	ppmv	0.0015
Tetrahydrofuran (THF)	<0.010	ug/L	0.010	<0.0034	ppmv	0.0034
Toluene	**0.21**	ug/L	0.010	**0.056**	ppmv	0.0027
1,2,4-Trichlorobenzene	<0.010	ug/L	0.010	<0.0013	ppmv	0.0013
1,1,2-Trichloroethane	<0.010	ug/L	0.010	<0.0018	ppmv	0.0018
1,1,1-Trichloroethane	<0.010	ug/L	0.010	<0.0018	ppmv	0.0018
Trichloroethylene (TCE)	<0.010	ug/L	0.010	<0.0019	ppmv	0.0019
Trichlorofluoromethane (R11)	<0.010	ug/L	0.010	<0.0018	ppmv	0.0018
1,1,2-Trichloro-1,2,2-trifluoroethane (R113)	<0.010	ug/L	0.010	<0.0013	ppmv	0.0013
1,3,5-Trimethylbenzene	**0.026**	ug/L	0.010	**0.0053**	ppmv	0.002

Viorel Vasile
Operations Manager

LABORATORY ANALYSIS RESULTS

Client:	Stantec (TO)	**AA Project No:**	A732165
Project No:	185803633	**Date Received:**	03/30/16
Project Name:	Kaiser - Vermont Ave.	**Date Reported:**	04/04/16
Matrix:	Vapor	**Sampled:**	03/30/16
Dilution:	1	**Prepared:**	04/01/16
Method:	VOCs by GCMS EPA TO-15	**Analyzed:**	04/01/16

SV-3-19

6C30017-04 (Vapor)

Analyte	Result	(ug/L)	MRL	Result	(ppmv)	MRL
1,2,4-Trimethylbenzene	**0.061**	ug/L	0.010	**0.012**	ppmv	0.002
2,2,4-Trimethylpentane	<0.010	ug/L	0.010	<0.0021	ppmv	0.0021
Vinyl acetate	<0.010	ug/L	0.010	<0.0028	ppmv	0.0028
Vinyl bromide	<0.010	ug/L	0.010	<0.0023	ppmv	0.0023
Vinyl chloride	<0.010	ug/L	0.010	<0.0039	ppmv	0.0039
o-Xylene	**0.073**	ug/L	0.010	**0.017**	ppmv	0.0023
m,p-Xylenes	**0.19**	ug/L	0.010	**0.044**	ppmv	0.0023
1,2,3-Trichloropropane	<0.010	ug/L	0.010	<0.0017	ppmv	0.0017
sec-Butylbenzene	<0.010	ug/L	0.010	<0.0018	ppmv	0.0018
Isopropylbenzene	**0.023**	ug/L	0.010	**0.0047**	ppmv	0.002
n-Propylbenzene	**0.036**	ug/L	0.010	**0.0073**	ppmv	0.002
4-Isopropyltoluene	**0.029**	ug/L	0.010	**0.0053**	ppmv	0.0018
n-Butylbenzene	<0.010	ug/L	0.010	<0.0018	ppmv	0.0018

Surrogates	%REC	%REC Limits
4-Bromofluorobenzene	104 %	70-130

Viorel Vasile
Operations Manager

LABORATORY ANALYSIS RESULTS

Client: Stantec (TO)
Project No: 185803633
Project Name: Kaiser - Vermont Ave.

AA Project No: A732165
Date Received: 03/30/16
Date Reported: 04/04/16

Analyte	Result	Reporting Limit	Units	Spike Level	Source Result	%REC	%REC Limits	RPD	RPD Limit	Notes
VOCs by GCMS EPA TO-15 - Quality Control										
*Batch B6D0113 - *** DEFAULT PREP ****										
Blank (B6D0113-BLK1)				Prepared & Analyzed: 04/01/16						
Acetone	<0.010	0.010	ug/L							
Allyl chloride	<0.010	0.010	ug/L							
tert-Amyl Methyl Ether (TAME)	<0.010	0.010	ug/L							
Benzene	<0.010	0.010	ug/L							
Benzyl chloride	<0.010	0.010	ug/L							
Bromodichloromethane	<0.010	0.010	ug/L							
Bromoform	<0.010	0.010	ug/L							
Bromomethane	<0.010	0.010	ug/L							
1,3-Butadiene	<0.010	0.010	ug/L							
2-Butanone (MEK)	<0.010	0.010	ug/L							
tert-Butyl alcohol (TBA)	<0.010	0.010	ug/L							
Carbon Disulfide	<0.010	0.010	ug/L							
Carbon Tetrachloride	<0.010	0.010	ug/L							
Chlorobenzene	<0.010	0.010	ug/L							
Chloroethane	<0.010	0.010	ug/L							
Chloroform	<0.010	0.010	ug/L							
Chloromethane	<0.010	0.010	ug/L							
Cyclohexane	<0.010	0.010	ug/L							
Dibromochloromethane	<0.010	0.010	ug/L							
1,2-Dibromoethane (EDB)	<0.010	0.010	ug/L							
1,2-Dichlorobenzene	<0.010	0.010	ug/L							
1,3-Dichlorobenzene	<0.010	0.010	ug/L							
1,4-Dichlorobenzene	<0.010	0.010	ug/L							
Dichlorodifluoromethane (R12)	<0.010	0.010	ug/L							
1,1-Dichloroethane	<0.010	0.010	ug/L							
1,2-Dichloroethane (EDC)	<0.010	0.010	ug/L							
cis-1,2-Dichloroethylene	<0.010	0.010	ug/L							
1,1-Dichloroethylene	<0.010	0.010	ug/L							
trans-1,2-Dichloroethylene	<0.010	0.010	ug/L							
1,2-Dichloropropane	<0.010	0.010	ug/L							
trans-1,3-Dichloropropylene	<0.010	0.010	ug/L							

Viorel Vasile
Operations Manager

LABORATORY ANALYSIS RESULTS

Client: Stantec (TO)
Project No: 185803633
Project Name: Kaiser - Vermont Ave.

AA Project No: A732165
Date Received: 03/30/16
Date Reported: 04/04/16

Analyte	Result	Reporting Limit	Units	Spike Level	Source Result	%REC	%REC Limits	RPD	RPD Limit	Notes
VOCs by GCMS EPA TO-15 - Quality Control										
*Batch B6D0113 - *** DEFAULT PREP ****										
Blank (B6D0113-BLK1) Continued				Prepared & Analyzed: 04/01/16						
cis-1,3-Dichloropropylene	<0.010	0.010	ug/L							
Dichlorotetrafluoroethane	<0.010	0.010	ug/L							
Diisopropyl ether (DIPE)	<0.010	0.010	ug/L							
1,4-Dioxane	<0.010	0.010	ug/L							
Ethanol	<0.010	0.010	ug/L							
Ethyl Acetate	<0.010	0.010	ug/L							
Ethylbenzene	<0.010	0.010	ug/L							
Ethyl-tert-Butyl Ether (ETBE)	<0.010	0.010	ug/L							
4-Ethyltoluene	<0.010	0.010	ug/L							
Heptane	<0.010	0.010	ug/L							
Hexachlorobutadiene	<0.010	0.010	ug/L							
n-Hexane	<0.010	0.010	ug/L							
2-Hexanone (MBK)	<0.010	0.010	ug/L							
Isopropanol (IPA)	<0.010	0.010	ug/L							
Methyl-tert-Butyl Ether (MTBE)	<0.010	0.010	ug/L							
Methylene Chloride	<0.010	0.010	ug/L							
4-Methyl-2-pentanone (MIBK)	<0.010	0.010	ug/L							
Naphthalene	<0.010	0.010	ug/L							
Propylene	<0.010	0.010	ug/L							
Styrene	<0.010	0.010	ug/L							
1,1,2,2-Tetrachloroethane	<0.010	0.010	ug/L							
Tetrachloroethylene (PCE)	<0.010	0.010	ug/L							
Tetrahydrofuran (THF)	<0.010	0.010	ug/L							
Toluene	<0.010	0.010	ug/L							
1,2,4-Trichlorobenzene	<0.010	0.010	ug/L							
1,1,2-Trichloroethane	<0.010	0.010	ug/L							
1,1,1-Trichloroethane	<0.010	0.010	ug/L							
Trichloroethylene (TCE)	<0.010	0.010	ug/L							
Trichlorofluoromethane (R11)	<0.010	0.010	ug/L							
1,1,2-Trichloro-1,2,2-trifluoroethane (R113)	<0.010	0.010	ug/L							
1,3,5-Trimethylbenzene	<0.010	0.010	ug/L							



Viorel Vasile
Operations Manager

LABORATORY ANALYSIS RESULTS

Client: Stantec (TO)
Project No: 185803633
Project Name: Kaiser - Vermont Ave.

AA Project No: A732165
Date Received: 03/30/16
Date Reported: 04/04/16

Analyte	Result	Reporting Limit	Units	Spike Level	Source Result	%REC	%REC Limits	RPD	RPD Limit	Notes
VOCs by GCMS EPA TO-15 - Quality Control										
*Batch B6D0113 - *** DEFAULT PREP ****										
Blank (B6D0113-BLK1) Continued				Prepared & Analyzed: 04/01/16						
1,2,4-Trimethylbenzene	<0.010	0.010	ug/L							
2,2,4-Trimethylpentane	<0.010	0.010	ug/L							
Vinyl acetate	<0.010	0.010	ug/L							
Vinyl bromide	<0.010	0.010	ug/L							
Vinyl chloride	<0.010	0.010	ug/L							
o-Xylene	<0.010	0.010	ug/L							
m,p-Xylenes	<0.010	0.010	ug/L							
1,2,3-Trichloropropane	<0.010	0.010	ug/L							
sec-Butylbenzene	<0.010	0.010	ug/L							
Isopropylbenzene	<0.010	0.010	ug/L							
n-Propylbenzene	<0.010	0.010	ug/L							
4-Isopropyltoluene	<0.010	0.010	ug/L							
n-Butylbenzene	<0.010	0.010	ug/L							
Surrogate: 4-Bromofluorobenzene	*0.128*		*ug/L*	*0.14*		*89.2*	*70-130*			
LCS (B6D0113-BS1)				Prepared & Analyzed: 04/01/16						
Acetone	**0.0270**	0.010	ug/L	0.024		114	70-130			
Benzene	**0.0342**	0.010	ug/L	0.032		107	70-130			
Benzyl chloride	**0.0527**	0.010	ug/L	0.052		102	70-130			
Bromodichloromethane	**0.0822**	0.010	ug/L	0.067		123	70-130			
Bromoform	**0.104**	0.010	ug/L	0.10		101	70-130			
Bromomethane	**0.0405**	0.010	ug/L	0.039		104	70-130			
2-Butanone (MEK)	**0.0307**	0.010	ug/L	0.029		104	70-130			
Carbon Disulfide	**0.0325**	0.010	ug/L	0.031		104	70-130			
Carbon Tetrachloride	**0.0709**	0.010	ug/L	0.063		113	70-130			
Chlorobenzene	**0.0498**	0.010	ug/L	0.046		108	70-130			
Chloroethane	**0.0270**	0.010	ug/L	0.026		102	70-130			
Chloroform	**0.0522**	0.010	ug/L	0.049		107	70-130			
Chloromethane	**0.0227**	0.010	ug/L	0.021		110	70-130			
Dibromochloromethane	**0.0905**	0.010	ug/L	0.085		106	70-130			
1,2-Dibromoethane (EDB)	**0.0808**	0.010	ug/L	0.077		105	70-130			
1,2-Dichlorobenzene	**0.0546**	0.010	ug/L	0.060		90.8	70-130			

Viorel Vasile
Operations Manager

LABORATORY ANALYSIS RESULTS

Client: Stantec (TO)
Project No: 185803633
Project Name: Kaiser - Vermont Ave.

AA Project No: A732165
Date Received: 03/30/16
Date Reported: 04/04/16

Analyte	Result	Reporting Limit	Units	Spike Level	Source Result	%REC	%REC Limits	RPD	RPD Limit	Notes
VOCs by GCMS EPA TO-15 - Quality Control										
*Batch B6D0113 - *** DEFAULT PREP ****										
LCS (B6D0113-BS1) Continued				Prepared & Analyzed: 04/01/16						
1,3-Dichlorobenzene	**0.0554**	0.010	ug/L	0.060		92.2	70-130			
1,4-Dichlorobenzene	**0.0539**	0.010	ug/L	0.060		89.7	70-130			
Dichlorodifluoromethane (R12)	**0.0531**	0.010	ug/L	0.049		107	70-130			
1,1-Dichloroethane	**0.0436**	0.010	ug/L	0.040		108	70-130			
1,2-Dichloroethane (EDC)	**0.0421**	0.010	ug/L	0.040		104	70-130			
cis-1,2-Dichloroethylene	**0.0410**	0.010	ug/L	0.040		104	70-130			
1,1-Dichloroethylene	**0.0411**	0.010	ug/L	0.040		104	70-130			
trans-1,2-Dichloroethylene	**0.0411**	0.010	ug/L	0.040		104	70-130			
1,2-Dichloropropane	**0.0530**	0.010	ug/L	0.046		115	70-130			
trans-1,3-Dichloropropylene	**0.0506**	0.010	ug/L	0.045		112	70-130			
cis-1,3-Dichloropropylene	**0.0518**	0.010	ug/L	0.045		114	70-130			
Dichlorotetrafluoroethane	**0.0781**	0.010	ug/L	0.070		112	70-130			
Ethylbenzene	**0.0502**	0.010	ug/L	0.043		116	70-130			
4-Ethyltoluene	**0.0510**	0.010	ug/L	0.049		104	70-130			
Hexachlorobutadiene	**0.0628**	0.010	ug/L	0.11		58.9	70-130			***
2-Hexanone (MBK)	**0.0441**	0.010	ug/L	0.041		108	70-130			
Isopropanol (IPA)	**0.0252**	0.010	ug/L	0.025		103	70-130			
Methylene Chloride	**0.0336**	0.010	ug/L	0.035		96.7	70-130			
4-Methyl-2-pentanone (MIBK)	**0.0504**	0.010	ug/L	0.041		123	70-130			
Styrene	**0.0437**	0.010	ug/L	0.043		103	70-130			
1,1,2,2-Tetrachloroethane	**0.0794**	0.010	ug/L	0.069		116	70-130			
Tetrachloroethylene (PCE)	**0.0687**	0.010	ug/L	0.068		101	70-130			
Toluene	**0.0421**	0.010	ug/L	0.038		112	70-130			
1,2,4-Trichlorobenzene	**0.0355**	0.010	ug/L	0.074		47.9	70-130			***
1,1,2-Trichloroethane	**0.0607**	0.010	ug/L	0.055		111	70-130			
1,1,1-Trichloroethane	**0.0576**	0.010	ug/L	0.055		106	70-130			
Trichloroethylene (TCE)	**0.0589**	0.010	ug/L	0.054		110	70-130			
Trichlorofluoromethane (R11)	**0.0596**	0.010	ug/L	0.056		106	70-130			
1,1,2-Trichloro-1,2,2-trifluoroethane (R113)	**0.0733**	0.010	ug/L	0.077		95.7	70-130			
1,3,5-Trimethylbenzene	**0.0477**	0.010	ug/L	0.049		97.1	70-130			
1,2,4-Trimethylbenzene	**0.0460**	0.010	ug/L	0.049		93.6	70-130			

Viorel Vasile
Operations Manager

LABORATORY ANALYSIS RESULTS

Client: Stantec (TO)
Project No: 185803633
Project Name: Kaiser - Vermont Ave.

AA Project No: A732165
Date Received: 03/30/16
Date Reported: 04/04/16

Analyte	Result	Reporting Limit	Units	Spike Level	Source Result	%REC	%REC Limits	RPD	RPD Limit	Notes
VOCs by GCMS EPA TO-15 - Quality Control										
*Batch B6D0113 - *** DEFAULT PREP ****										
LCS (B6D0113-BS1) Continued				Prepared & Analyzed: 04/01/16						
Vinyl acetate	**0.0410**	0.010	ug/L	0.035		116	70-130			
Vinyl chloride	**0.0254**	0.010	ug/L	0.026		99.3	70-130			
o-Xylene	**0.0487**	0.010	ug/L	0.043		112	70-130			
m,p-Xylenes	**0.0996**	0.010	ug/L	0.087		115	70-130			
1,2,3-Trichloropropane	**0.0761**	0.010	ug/L	0.060		126	70-130			
sec-Butylbenzene	**0.0603**	0.010	ug/L	0.055		110	70-130			
Isopropylbenzene	**0.0565**	0.010	ug/L	0.049		115	70-130			
n-Propylbenzene	**0.0587**	0.010	ug/L	0.049		119	70-130			
4-Isopropyltoluene	**0.0580**	0.010	ug/L	0.055		106	70-130			
Surrogate: 4-Bromofluorobenzene	*0.139*		*ug/L*	*0.14*		*97.2*	*70-130*			
LCS Dup (B6D0113-BSD1)				Prepared & Analyzed: 04/01/16						
Acetone	**0.0213**	0.010	ug/L	0.024		89.5	70-130	23.9	30	
Benzene	**0.0314**	0.010	ug/L	0.032		98.3	70-130	8.66	30	
Benzyl chloride	**0.0386**	0.010	ug/L	0.052		74.6	70-130	30.7	30	
Bromodichloromethane	**0.0683**	0.010	ug/L	0.067		102	70-130	18.4	30	
Bromoform	**0.0906**	0.010	ug/L	0.10		87.6	70-130	14.0	30	
Bromomethane	**0.0388**	0.010	ug/L	0.039		99.9	70-130	4.21	30	
2-Butanone (MEK)	**0.0263**	0.010	ug/L	0.029		89.2	70-130	15.4	30	
Carbon Disulfide	**0.0316**	0.010	ug/L	0.031		102	70-130	2.72	30	
Carbon Tetrachloride	**0.0627**	0.010	ug/L	0.063		99.6	70-130	12.3	30	
Chlorobenzene	**0.0426**	0.010	ug/L	0.046		92.5	70-130	15.6	30	
Chloroethane	**0.0268**	0.010	ug/L	0.026		102	70-130	0.686	30	
Chloroform	**0.0472**	0.010	ug/L	0.049		96.6	70-130	10.1	30	
Chloromethane	**0.0197**	0.010	ug/L	0.021		95.4	70-130	14.3	30	
Dibromochloromethane	**0.0824**	0.010	ug/L	0.085		96.7	70-130	9.36	30	
1,2-Dibromoethane (EDB)	**0.0698**	0.010	ug/L	0.077		90.9	70-130	14.5	30	
1,2-Dichlorobenzene	**0.0452**	0.010	ug/L	0.060		75.1	70-130	18.9	30	
1,3-Dichlorobenzene	**0.0455**	0.010	ug/L	0.060		75.6	70-130	19.8	30	
1,4-Dichlorobenzene	**0.0447**	0.010	ug/L	0.060		74.4	70-130	18.6	30	
Dichlorodifluoromethane (R12)	**0.0512**	0.010	ug/L	0.049		104	70-130	3.61	30	
1,1-Dichloroethane	**0.0404**	0.010	ug/L	0.040		99.8	70-130	7.52	30	

Viorel Vasile
Operations Manager

LABORATORY ANALYSIS RESULTS

Client: Stantec (TO)
Project No: 185803633
Project Name: Kaiser - Vermont Ave.

AA Project No: A732165
Date Received: 03/30/16
Date Reported: 04/04/16

Analyte	Result	Reporting Limit	Units	Spike Level	Source Result	%REC	%REC Limits	RPD	RPD Limit	Notes
VOCs by GCMS EPA TO-15 - Quality Control										
*Batch B6D0113 - *** DEFAULT PREP ****										
LCS Dup (B6D0113-BSD1) Continued				Prepared & Analyzed: 04/01/16						
1,2-Dichloroethane (EDC)	**0.0365**	0.010	ug/L	0.040		90.1	70-130	14.4	30	
cis-1,2-Dichloroethylene	**0.0382**	0.010	ug/L	0.040		96.3	70-130	7.21	30	
1,1-Dichloroethylene	**0.0413**	0.010	ug/L	0.040		104	70-130	0.577	30	
trans-1,2-Dichloroethylene	**0.0381**	0.010	ug/L	0.040		96.2	70-130	7.41	30	
1,2-Dichloropropane	**0.0445**	0.010	ug/L	0.046		96.3	70-130	17.4	30	
trans-1,3-Dichloropropylene	**0.0394**	0.010	ug/L	0.045		86.7	70-130	25.0	30	
cis-1,3-Dichloropropylene	**0.0425**	0.010	ug/L	0.045		93.7	70-130	19.6	30	
Dichlorotetrafluoroethane	**0.0731**	0.010	ug/L	0.070		105	70-130	6.56	30	
Ethylbenzene	**0.0424**	0.010	ug/L	0.043		97.6	70-130	16.8	30	
4-Ethyltoluene	**0.0426**	0.010	ug/L	0.049		86.7	70-130	18.0	30	
Hexachlorobutadiene	**0.0587**	0.010	ug/L	0.11		55.0	70-130	6.85	30	***
2-Hexanone (MBK)	**0.0340**	0.010	ug/L	0.041		82.9	70-130	26.0	30	
Isopropanol (IPA)	**0.0212**	0.010	ug/L	0.025		86.4	70-130	17.1	30	
Methylene Chloride	**0.0322**	0.010	ug/L	0.035		92.6	70-130	4.33	30	
4-Methyl-2-pentanone (MIBK)	**0.0379**	0.010	ug/L	0.041		92.5	70-130	28.3	30	
Styrene	**0.0374**	0.010	ug/L	0.043		87.8	70-130	15.6	30	
1,1,2,2-Tetrachloroethane	**0.0696**	0.010	ug/L	0.069		101	70-130	13.2	30	
Tetrachloroethylene (PCE)	**0.0660**	0.010	ug/L	0.068		97.3	70-130	3.93	30	
Toluene	**0.0357**	0.010	ug/L	0.038		94.7	70-130	16.5	30	
1,2,4-Trichlorobenzene	**0.0270**	0.010	ug/L	0.074		36.4	70-130	27.3	30	***
1,1,2-Trichloroethane	**0.0518**	0.010	ug/L	0.055		94.9	70-130	15.8	30	
1,1,1-Trichloroethane	**0.0525**	0.010	ug/L	0.055		96.2	70-130	9.32	30	
Trichloroethylene (TCE)	**0.0569**	0.010	ug/L	0.054		106	70-130	3.53	30	
Trichlorofluoromethane (R11)	**0.0580**	0.010	ug/L	0.056		103	70-130	2.77	30	
1,1,2-Trichloro-1,2,2-trifluoroethane (R113)	**0.0765**	0.010	ug/L	0.077		99.8	70-130	4.19	30	
1,3,5-Trimethylbenzene	**0.0415**	0.010	ug/L	0.049		84.5	70-130	13.9	30	
1,2,4-Trimethylbenzene	**0.0386**	0.010	ug/L	0.049		78.6	70-130	17.4	30	
Vinyl acetate	**0.0325**	0.010	ug/L	0.035		92.4	70-130	23.0	30	
Vinyl chloride	**0.0260**	0.010	ug/L	0.026		102	70-130	2.49	30	
o-Xylene	**0.0409**	0.010	ug/L	0.043		94.3	70-130	17.2	30	
m,p-Xylenes	**0.0842**	0.010	ug/L	0.087		97.0	70-130	16.7	30	

Viorel Vasile
Operations Manager

LABORATORY ANALYSIS RESULTS

Client: Stantec (TO)
Project No: 185803633
Project Name: Kaiser - Vermont Ave.

AA Project No: A732165
Date Received: 03/30/16
Date Reported: 04/04/16

Analyte	Result	Reporting Limit	Units	Spike Level	Source Result	%REC	%REC Limits	RPD	RPD Limit	Notes
VOCs by GCMS EPA TO-15 - Quality Control										
*Batch B6D0113 - *** DEFAULT PREP ****										
LCS Dup (B6D0113-BSD1) Continued					Prepared & Analyzed: 04/01/16					
1,2,3-Trichloropropane	**0.0625**	0.010	ug/L	0.060		104	70-130	19.6	30	
sec-Butylbenzene	**0.0509**	0.010	ug/L	0.055		92.7	70-130	17.0	30	
Isopropylbenzene	**0.0486**	0.010	ug/L	0.049		98.9	70-130	15.0	30	
n-Propylbenzene	**0.0492**	0.010	ug/L	0.049		100	70-130	17.7	30	
4-Isopropyltoluene	**0.0475**	0.010	ug/L	0.055		86.5	70-130	20.0	30	
Surrogate: 4-Bromofluorobenzene	*0.140*		*ug/L*	*0.14*		*98.0*	*70-130*			
Duplicate (B6D0113-DUP1)					**Source: 6C30017-01** Prepared & Analyzed: 04/01/16					
Acetone	**0.0462**	0.010	ug/L		0.0496			7.19	30	
Allyl chloride	**<0.010**	0.010	ug/L		<0.010				30	
tert-Amyl Methyl Ether (TAME)	**<0.010**	0.010	ug/L		<0.010				30	
Benzene	**<0.010**	0.010	ug/L		0.0104				30	
Benzyl chloride	**<0.010**	0.010	ug/L		<0.010				30	
Bromodichloromethane	**<0.010**	0.010	ug/L		<0.010				30	
Bromoform	**<0.010**	0.010	ug/L		<0.010				30	
Bromomethane	**<0.010**	0.010	ug/L		<0.010				30	
1,3-Butadiene	**<0.010**	0.010	ug/L		<0.010				30	
2-Butanone (MEK)	**0.0205**	0.010	ug/L		0.0196			4.12	30	
tert-Butyl alcohol (TBA)	**<0.010**	0.010	ug/L		<0.010				30	
Carbon Disulfide	**<0.010**	0.010	ug/L		<0.010				30	
Carbon Tetrachloride	**<0.010**	0.010	ug/L		<0.010				30	
Chlorobenzene	**<0.010**	0.010	ug/L		<0.010				30	
Chloroethane	**<0.010**	0.010	ug/L		<0.010				30	
Chloroform	**<0.010**	0.010	ug/L		<0.010				30	
Chloromethane	**<0.010**	0.010	ug/L		<0.010				30	
Cyclohexane	**0.0143**	0.010	ug/L		0.0119			18.4	30	
Dibromochloromethane	**<0.010**	0.010	ug/L		<0.010				30	
1,2-Dibromoethane (EDB)	**<0.010**	0.010	ug/L		<0.010				30	
1,2-Dichlorobenzene	**<0.010**	0.010	ug/L		<0.010				30	
1,3-Dichlorobenzene	**<0.010**	0.010	ug/L		<0.010				30	
1,4-Dichlorobenzene	**<0.010**	0.010	ug/L		<0.010				30	
Dichlorodifluoromethane (R12)	**<0.010**	0.010	ug/L		<0.010				30	

Viorel Vasile
Operations Manager

LABORATORY ANALYSIS RESULTS

Client: Stantec (TO)
Project No: 185803633
Project Name: Kaiser - Vermont Ave.

AA Project No: A732165
Date Received: 03/30/16
Date Reported: 04/04/16

Analyte	Result	Reporting Limit	Units	Spike Level	Source Result	%REC	%REC Limits	RPD	RPD Limit	Notes
VOCs by GCMS EPA TO-15 - Quality Control										
*Batch B6D0113 - *** DEFAULT PREP ****										
Duplicate (B6D0113-DUP1) Continued	**Source: 6C30017-01** Prepared & Analyzed: 04/01/16									
1,1-Dichloroethane	**<0.010**	0.010	ug/L		<0.010				30	
1,2-Dichloroethane (EDC)	**<0.010**	0.010	ug/L		<0.010				30	
cis-1,2-Dichloroethylene	**<0.010**	0.010	ug/L		<0.010				30	
1,1-Dichloroethylene	**<0.010**	0.010	ug/L		<0.010				30	
trans-1,2-Dichloroethylene	**<0.010**	0.010	ug/L		<0.010				30	
1,2-Dichloropropane	**<0.010**	0.010	ug/L		<0.010				30	
trans-1,3-Dichloropropylene	**<0.010**	0.010	ug/L		<0.010				30	
cis-1,3-Dichloropropylene	**<0.010**	0.010	ug/L		<0.010				30	
Dichlorotetrafluoroethane	**<0.010**	0.010	ug/L		<0.010				30	
Diisopropyl ether (DIPE)	**<0.010**	0.010	ug/L		<0.010				30	
1,4-Dioxane	**<0.010**	0.010	ug/L		<0.010				30	
Ethanol	**0.0152**	0.010	ug/L		0.0155			1.60	30	
Ethyl Acetate	**<0.010**	0.010	ug/L		<0.010				30	
Ethylbenzene	**0.0362**	0.010	ug/L		0.0374			3.42	30	
Ethyl-tert-Butyl Ether (ETBE)	**<0.010**	0.010	ug/L		<0.010				30	
4-Ethyltoluene	**0.0123**	0.010	ug/L		0.0118			4.07	30	
Heptane	**0.0114**	0.010	ug/L		0.0122			6.25	30	
Hexachlorobutadiene	**<0.010**	0.010	ug/L		<0.010				30	
n-Hexane	**0.0202**	0.010	ug/L		0.0201			0.175	30	
2-Hexanone (MBK)	**<0.010**	0.010	ug/L		<0.010				30	
Isopropanol (IPA)	**<0.010**	0.010	ug/L		<0.010				30	
Methyl-tert-Butyl Ether (MTBE)	**<0.010**	0.010	ug/L		<0.010				30	
Methylene Chloride	**<0.010**	0.010	ug/L		<0.010				30	
4-Methyl-2-pentanone (MIBK)	**0.0114**	0.010	ug/L		0.0111			2.55	30	
Naphthalene	**<0.010**	0.010	ug/L		<0.010				30	
Propylene	**0.0529**	0.010	ug/L		0.0425			21.8	30	
Styrene	**0.222**	0.010	ug/L		0.220			0.945	30	
1,1,2,2-Tetrachloroethane	**<0.010**	0.010	ug/L		<0.010				30	
Tetrachloroethylene (PCE)	**<0.010**	0.010	ug/L		<0.010				30	
Tetrahydrofuran (THF)	**<0.010**	0.010	ug/L		<0.010				30	
Toluene	**0.0661**	0.010	ug/L		0.0693			4.84	30	

Viorel Vasile
Operations Manager

LABORATORY ANALYSIS RESULTS

Client: Stantec (TO)
Project No: 185803633
Project Name: Kaiser - Vermont Ave.

AA Project No: A732165
Date Received: 03/30/16
Date Reported: 04/04/16

Analyte	Result	Reporting Limit	Units	Spike Level	Source Result	%REC	%REC Limits	RPD	RPD Limit	Notes
VOCs by GCMS EPA TO-15 - Quality Control										
*Batch B6D0113 - *** DEFAULT PREP ****										
Duplicate (B6D0113-DUP1) Continued	**Source: 6C30017-01** Prepared & Analyzed: 04/01/16									
1,2,4-Trichlorobenzene	**<0.010**	0.010	ug/L		<0.010				30	
1,1,2-Trichloroethane	**<0.010**	0.010	ug/L		<0.010				30	
1,1,1-Trichloroethane	**<0.010**	0.010	ug/L		<0.010				30	
Trichloroethylene (TCE)	**<0.010**	0.010	ug/L		<0.010				30	
Trichlorofluoromethane (R11)	**0.0156**	0.010	ug/L		0.0134			15.1	30	
1,1,2-Trichloro-1,2,2-trifluoroethane (R113)	**<0.010**	0.010	ug/L		<0.010				30	
1,3,5-Trimethylbenzene	**<0.010**	0.010	ug/L		<0.010				30	
1,2,4-Trimethylbenzene	**0.0177**	0.010	ug/L		0.0177			0.277	30	
2,2,4-Trimethylpentane	**<0.010**	0.010	ug/L		<0.010				30	
Vinyl acetate	**<0.010**	0.010	ug/L		<0.010				30	
Vinyl bromide	**<0.010**	0.010	ug/L		<0.010				30	
Vinyl chloride	**<0.010**	0.010	ug/L		<0.010				30	
o-Xylene	**0.0173**	0.010	ug/L		0.0175			1.25	30	
m,p-Xylenes	**0.0531**	0.010	ug/L		0.0537			1.06	30	
1,2,3-Trichloropropane	**<0.010**	0.010	ug/L		<0.010				30	
sec-Butylbenzene	**<0.010**	0.010	ug/L		<0.010				30	
Isopropylbenzene	**<0.010**	0.010	ug/L		<0.010				30	
n-Propylbenzene	**0.0186**	0.010	ug/L		0.0181			2.41	30	
4-Isopropyltoluene	**<0.010**	0.010	ug/L		<0.010				30	
n-Butylbenzene	**<0.010**	0.010	ug/L		<0.010				200	
Surrogate: 4-Bromofluorobenzene	*0.143*		*ug/L*	*0.14*		*99.6*	*70-130*			

Viorel Vasile
Operations Manager

LABORATORY ANALYSIS RESULTS

Client:	Stantec (TO)	**AA Project No:**	A732165
Project No:	185803633	**Date Received:**	03/30/16
Project Name:	Kaiser - Vermont Ave.	**Date Reported:**	04/04/16

Special Notes

[1] = *** : Exceeds lower control limit

Viorel Vasile
Operations Manager

AMERICAN ANALYTICS CHAIN-OF-CUSTODY RECORD

9765 ETON AVE., CHATSWORTH, CA 91311
Tel: 818-998-5547 FAX: 818-998-7258

A.A. COC No.: 12472

70045605

Page 1 of 1

Client: Stantec	Project Name / No.: 185803633	Sampler's Name: BRIAN GOSS	
Project Manager: Tom Szecinski	Site Address: U. Vermont Ave	Sampler's Signature:	
Phone: 805 719 9324	City: LA	P.O. No.: 185803633	
Fax:	State & Zip: CA 90006	Quote No.:	

TAT Turnaround Codes ** ON All

① = Same Day Rush ④ = 72 Hour Rush

② = 24 Hour Rush ⑤ = 5 Day Rush

③ = 48 Hour Rush X = 10 Working Days (Standard TAT)

ANALYSIS REQUESTED (Test Name)

Client I.D.	A.A. I.D.	Date	Time	Sample Matrix	No. of Cont	TO-15	Special Instructions
SV-1-20	2047	3/30/16	1140 to 1152	VAPOR	1	*	6C30017-01
SV-2-5	4335	3/30/16	1205 to 1216	VAPOR	1	*	2
SV-2-19	1246	3/30/16	1205 to 1217	VAPOR	1	*	3
SV-3-19	1545	3/30/16	1225 to 1238	VAPOR	1	*	4

Please enter the TAT Turnaround Codes ** below

For Laboratory Use

PRIORITY

Rush 72 Hrs SM

Date 3/30/16 Time 1830 Sign

A.A. Project No.: A732165/6C30017

Relinquished by	Date	Time	Received by
	3/30/16	2150m	P. Johnson
Relinquished by	Date	Time	Received by
Relinquished by	Date	Time	Received by

Note: By relinquishing samples to American Analytics, client agrees to pay for the services requested on this chain of custody form and any additional client-requested analyses performed on this project. Payment for services is due within 30 days from the date of invoice. Sample(s) will be disposed of after 45 days following the submittal of the sample(s) to American Analytics.

Additional Subsurface Assessment Report

1321, 1329, 1345 North Vermont Ave.,
1328 North New Hampshire Ave.
Los Angeles, California 90027



Ms. Teresa Wolfe
Sr. Corporate Real Estate Manager
SCAL
Kaiser Foundation Health Plan, Inc.
393 Walnut Street, 4th Floor
Pasadena, California 91188

Prepared by:
Stantec Consulting Services Inc.
290 Conejo Ridge Avenue
Thousand Oaks, California 91361

Stantec Project Number: 185803633

May 31, 2016

Sign-off Sheet

This document entitled Additional Subsurface Assessment Report was prepared by Stantec Consulting Services Inc. ("Stantec") for the account of Kaiser Foundation Health Plan, Inc. (the "Client"). Any reliance on this document by any third party is strictly prohibited. The material in it reflects Stantec's professional judgment in light of the scope, schedule and other limitations stated in the document and in the contract between Stantec and the Client. The opinions in the document are based on conditions and information existing at the time the document was published and do not take into account any subsequent changes. In preparing the document, Stantec did not verify information supplied to it by others. Any use which a third party makes of this document is the responsibility of such third party. Such third party agrees that Stantec shall not be responsible for costs or damages of any kind, if any, suffered by it or any other third party as a result of decisions made or actions taken based on this document.

Author  (signature)

Brian Goss
Project Scientist

I declare that, to the best of my professional knowledge and belief, I meet the definition of Environmental Professional as defined in § 312.10 of 40 CFR 312. I have the specific qualifications based on education, training, and experience to assess a property of the nature, history, and setting of the Property. I have developed and performed all the appropriate inquiries in conformance with the standards and practices set forth in 40 CFR Part 312.

Quality Reviewer  (signature)

Thomas R. Szocinski, CEP
Senior Environmental Scientist

Approved by  (signature)

Steven Brady, C.E.G., C.HG.,
Senior Principal

Table of Contents

1.0 INTRODUCTION 7

2.0 SITE BACKGROUND 8
2.1 SITE LOCATION & FACILITY DESCRIPTION 8
2.2 PRIOR ENVIRONMENTAL STUDIES 8

3.0 SCOPE OF WORK 9
3.1 PRE-FIELD ACTIVITIES 9
3.1.1 Health & Safety Plan 9
3.1.2 Permitting & Utility Clearance 9
3.2 SOIL BORING ADVANCEMENT AND SOIL VAPOR PROBE INSTALLATION 9
3.2.1 Soil Sampling 9
3.2.2 Soil Sample Analyses 10
3.2.3 Soil Sample Results 10
3.2.4 Soil Vapor Sampling 10
3.2.5 Soil Vapor Sample Analyses 10
3.2.6 Soil Vapor Sample Results 10
3.2.7 Soil Vapor Monitoring Well Abandonment 11
3.3 WASTE HANDLING & STORAGE 11

4.0 CONCLUSIONS & RECOMMENDATIONS 12

5.0 LIMITATIONS & CERTIFICATION 13

6.0 REFERENCES 14

LIST OF FIGURES

Figure 1 Site Location Map
Figure 2 Site Plan Showing Locations of Soil Vapor Probes and Soil Borings

LIST OF TABLES

Table 1 Soil Analytical Data – Volatile Organic Componds
Table 2 Soil Vapor Analytical Data - Volatile Organic Componds

LIST OF ATTACHMENTS

Attachment A Soil Boring Logs
Attachment B Los Angeles County Department of Environmental Health Permit
Attachment C Certified Analytical Laboratory Reports – Soil
Attachment D Certified Analytical Laboratory Reports – Soil Vapor

ADDITIONAL SUBSURFACE ASSESSMENT REPORT

N. Vermont and N. New Hampshire, Los Angeles, California
May 31, 2016

EXECUTIVE SUMMARY

On behalf of Kaiser Foundation Health Plan, Inc. (Kaiser), Stantec Consulting Services Inc. (Stantec) is pleased to submit this report documenting the results of an additional subsurface assessment conducted on the property consisting of 1321, 1329, and 1345 North Vermont Avenue and 1328 North New Hampshire Avenue, Los Angeles, California (the "Property"; Figure 1). Stantec prepared a Phase I Environmental Site Assessment (ESA) on the Property in March 2016. This Phase I ESA identified historical site operations and use as a former gasoline/fueling station. Consequently, in April 2016 Stantec conducted a Phase II ESA to evaluate the subsurface conditions at the Property. Volatile organic compounds (VOCs) were identified during this Phase II ESA which appeared to be associated with the historical gasoline/fueling operations on the Property. Therefore, Stantec recommended this additional assessment to further evaluate VOCs identified in soil and soil vapor at the Property during Stantec's April 2016 Phase II ESA.

To further investigate the VOC contamination previously identified at the Property 1) eight soil borings were advanced; 2) 13 soil vapor monitoring wells were installed (five dual nested and three shallow); and 3) soil and soil vapor samples were collected and submitted to a fixed based laboratory for chemical analysis.

Soil Boring Advancement and Soil Sampling

A total of eight soil borings were advanced throughout the Property during the additional subsurface assessment. Three borings (SV-1b, SV-3b, and SV-9) were advanced to a depth of 5.5 feet below grade surface (bgs) and five borings (SV-4 through SV-8) were advanced to depths ranging from 20 and 25 feet bgs (depths varied according to geologic conditions encountered).

Soil samples were analyzed for the presence of VOCs and gasoline range organics (GRO). Groundwater was not encountered during the assessment.

Soil Analytical Data Summary

GRO was detected in the sample collected from boring SV-6 at a concentration of 8,300 milligrams per kilogram (mg/kg), which exceeds the United States Environmental Protection Agency (USEPA) Regional Screening Levels (RSLs) for commercial and residential use properties of 420 mg/kg and 82 mg/kg, respectively.

Benzene and 1,2,4-trimethylbenzene were detected in the sample collected from boring SV-6 at a concentration of 4.8 mg/kg and 63 mg/kg, respectively, which exceeds the RSL for residential properties of 1.2 mg/kg and 58 mg/kg, respectively.

Ethylbenzene was detected in the sample collected from boring SV-6 at a concentration of 36 mg/kg, which exceeds the RSL for residential properties of 25 mg/kg.

No other soil samples collected during this additional investigation were above their respective RSLs.

Soil Vapor Probe Installation

A total of 13 soil vapor probes were installed within the eight soil borings; five dual-nested vapor probes (SV-4 through SV-8) and three shallow vapor probes (SV-1b, SV-3b, and SV-9).

Soil Vapor Analytical Data Summary

Soil vapor samples were collected from previously installed soil vapor probes SV-1 through SV-3 as well as newly installed soil vapor probes SV-1b, SV-3b, and SV-4 through SV-9. Soil vapor samples were analyzed for the presence of VOCs.

The following constituents were identified in soil vapor above California Environmental Protection Agency, Office of Environmental Health Hazard Assessment (OEHHA) residential screening level:

- Benzene was detected above OEHHA screening levels for residential and/or commercial properties (0.036 micrograms per liter (µg/L) and 0.12 µg/L, respectively) in four of the 13 soil vapor samples collected. Detected concentrations ranged from 0.039 µg/L to 390 µg/L.
- Ethylbenzene was detected in the vapor sample collected from SV-6-19 at a concentration of 310 µg/L which exceeds the OEHHA screening level for commercial properties of 1.4 µg/L.
- Xylenes were detected in the vapor sample collected from SV-6-19 at a concentration of 846 µg/L which exceeds the OEHHA screening level for residential properties of 320 µg/L.

Conclusions

GRO, benzene, ethylbenzene, and 1,2,4-trimethylbenzene were identified in soil at concentrations exceeding USEPA RSLs. These constituents appear to be from gasoline and based on this historical use at the Property, likely associated with this historical usage. Similar petroleum hydrocarbon VOCs were identified within soil during Stantec's April 2016 Phase II ESA as well as historical reports provided by the Property owner. Based on 1) the location of the historical gasoline operations and 2) the detection of petroleum hydrocarbon impacts at the Property boundary along Vermont Avenue; indicate contaminants may have migrated from the Property into the right-of-way of Vermont Avenue. However, the extent and levels of the off-site migration is unknown.

Benzene, ethylbenzene, and xylenes were identified in soil vapor above regulatory screening levels. Based on the VOC impacts observed in soil and soil vapor during this additional subsurface assessment, the potential for vapor intrusion exists.

Recommendations

Based on the results of this assessment, Stantec recommends the following:

1) It is recommended that the Property owner be provided the results of this investigation, and provide the results to the Los Angeles Regional Water Quality Control Board (LARWQCB) to determine what additional actions, if any, may be required. The Property is not listed as an open regulatory case; however, it should be noted that the Property could become an open case following communication to the LARWQCB. Kaiser should participate in any agency discussions if possible in order to understand the level of remediation that will be needed for redevelopment to occur.
2) Preparation of a Soil Management Plan (SMP) for the Property prior to excavation and redevelopment activities. The purpose of the SMP is to provide guidance to project management, site management, and field personnel on the identification and management of soil (both impacted and clean), and construction debris during excavation, grading, and construction activities to be completed at the Property. This SMP should include information associated with the possibility of

encountering/assessment USTs, piping, dispensers, and/or any other UST system component;

It should be anticipated that redevelopment will require:

1) Remediation via over-excavation; and/or
2) Installation of a vapor barrier/mitigation system beneath the proposed building(s).

Stantec continues to recommend:

1) Due to proximity to Metro tunnels, a noise and vibration study is recommended to identify potential noise and vibration mitigation measures (if necessary), dependent on the end use of the Property and equipment to be used at the Property.

1.0 INTRODUCTION

On behalf of Kaiser Foundation Health Plan, Inc. (Kaiser), Stantec Consulting Services Inc. (Stantec) is pleased to submit this report documenting the results of an additional subsurface assessment conducted on the property consisting of 1321, 1329, and 1345 North Vermont Avenue and 1328 North New Hampshire Avenue, Los Angeles, California (the "Property"; Figure 1). Stantec recommended the additional assessment to further evaluate VOCs identified in soil and soil vapor at the Property during Stantec's April 2016 Phase II ESA.

To further investigate the VOC contamination previously identified at the Property 1) eight soil borings were advanced; 2) 13 soil vapor monitoring wells were installed (five dual nested and three shallow); and 3) soil and soil vapor samples were collected and submitted to a fixed based laboratory for chemical analysis. A detailed description of assessment activities, results, and recommendations are provided in the following sections.

2.0 SITE BACKGROUND

2.1 SITE LOCATION & FACILITY DESCRIPTION

The Property consists of four parcels identified by Assessor's Parcel Numbers 5543-014-014, 5543-014-015, 5543-013-009, and 5543-013-003 with addresses of 1321, 1329, 1345 North Vermont Avenue and 1328 North New Hampshire Avenue, respectively. The portions of the Property along North Vermont Avenue are commercial with various dental practices located on 1321 North Vermont Avenue. 1328 North New Hampshire Avenue is a residential dwelling, divided into two sub-units. Surrounding properties are a mix of commercial and residential properties. A Property location map is illustrated on Figure 1.

2.2 PRIOR ENVIRONMENTAL STUDIES

Results of a Phase I ESA conducted by Stantec for the Property and documented in a report dated March 11, 2016, identified the following Recognized Environmental Conditions in connection with the Property:

1) Historical operations at the Property included a gasoline/fueling station associated with 1331 North Vermont Avenue (former Property address); the current addresses now are 1329 and 1345 North Vermont Avenue. The gasoline station was identified in Sanborn maps, aerial photographs, and city directories, and appears to have operated at the Property from at least 1929 to approximately 1960; and

2) As part of the site reconnaissance and research, several historical dry cleaning operations were identified to have operated adjacent and/or less than 100 feet south of the Property.

Based on these findings, Stantec recommended the completion of a Phase II ESA to evaluate the potential presence of impacts in subsurface soils related to the former gasoline/fueling operations at the Property and the adjacent dry cleaning operations.

A limited Phase II ESA was completed by Stantec and documented in a report dated April 19, 2016. Contamination by petroleum hydrocarbons and risk of exposure (volatilization to indoor air) was identified at the Property. Based on the results of the Phase II ESA, Stantec recommended the following:

1) Preparation of a SMP for the Property prior to excavation and redevelopment activities;
2) A noise and vibration study to identify potential noise and vibration mitigation measures (if necessary), dependent on the end use of the Property and equipment to be used at the Property; and
3) An additional subsurface assessment to further investigate impacts to soil and soil vapor and determine if remediation or mitigation is warranted.

This report presents the findings of the additional subsurface assessment completed at the Property.

3.0 SCOPE OF WORK

The following sections detail the activities completed during the additional subsurface assessment.

3.1 PRE-FIELD ACTIVITIES

3.1.1 Health & Safety Plan

An updated *Health and Safety Plan* was prepared as required by the Occupational Health and Safety Administration (OSHA) Standard "Hazardous Waste Operations and Emergency Response" guidelines (29 CFR 1910.120). The document was reviewed and signed by all on-site consulting personnel and subcontractors prior to performing work at the Property.

3.1.2 Permitting & Utility Clearance

Prior to conducting subsurface work, permits were obtained from the Los Angeles Department of Environmental Health (LACEH) for the advancement of soil borings reaching maximum depths of 25 feet bgs. Underground Service Alert (USA) was contacted (#A61160562-00A) to identify underground utilities with surface markings. In addition, Stantec contracted a private utility locating company, Southwest Geophysics of San Diego, California, to clear the areas surrounding the proposed boring/vapor well locations.

Copies of the LACEH permits are presented as Attachment B.

3.2 SOIL BORING ADVANCEMENT AND SOIL VAPOR PROBE INSTALLATION

On May 10 and 11, 2016, Stantec oversaw CoreProbe International, Inc. (CoreProbe) of San Gabriel, CA advance soil borings SV-1b, SV-3b, and SV-4 through SV-9 at the Property (Figure 2). Each boring was advanced using a 2.5-inch diameter hand auger to a depth of 5.5 feet bgs; subsequently, a Geoprobe 6610DT rig, equipped with 2.25-inch diameter rods, was utilized to additionally advance borings SV-5 and SV-8 to 20 feet bgs and borings SV-4, SV-6 and SV-7 to 25 feet bgs.

The borings were subsequently converted into soil vapor monitoring wells. A soil vapor probe was installed at five feet bgs in borings SV-1b, SV-3b and SV-4 through SV-9. An additional soil vapor probe was installed in boring SV-4 at a depth of 21 feet bgs, in boring SV-5 at a depth of 12.5 feet bgs, in boring SV-6 at a depth of 19 feet bgs, in boring SV-7 at a depth of 23.5 feet bgs, and in boring SV-8 at a depth of 18 feet bgs. The depth of each deep vapor probe was selected based on field screening with a photo-ionization detector (PID) and the lithology encountered.

All soil borings were logged by Stantec field staff using the Unified Soil Classification System, working under the supervision of a California registered Professional Geologist. Copies of Stantec boring logs are presented as Attachment A.

3.2.1 Soil Sampling

Soil samples were selected based on field screening with a PID. A soil sample was collected from boring SV-6 at a depth of 19 feet bgs and boring SV-7 at a depth of 24 feet bgs, and an additional soil sample was collected from boring SV-8 at a depth of 17 feet bgs for soil sample analysis. Samples were obtained from a continuous core using dedicated acetate liners placed within the direct push rods at five foot intervals and was performed in accordance with the

American Society for Testing and Materials Method 1586-84. Soil samples were collected for laboratory analyses using USEPA Method 5035 approved sampling equipment and laboratory supplied containers. Sampling equipment was cleaned between each sampling interval.

3.2.2 Soil Sample Analyses

Soil samples were transported under chain-of-custody documentation to American Analytics of Chatsworth California (American Analytics) and analyzed for the presences of VOCs and GRO by USEPA Method 8260B/5035. Soil analytical data is provided as Table 1. Certified laboratory reports are included as Attachment C.

3.2.3 Soil Sample Results

GRO was detected in the sample collected from SV-6-19 at a concentration of 8,300 mg/kg, which exceeds the USEPA RSL for commercial and residential use properties of 420 mg/kg and 82 mg/kg, respectively.

Benzene and 1,2,4-trimethylbenzene were detected in the sample collected from SV-6-19 at a concentration of 4.8 mg/kg and 63 mg/kg, respectively, which exceeds the RSL for residential properties of 1.2 mg/kg and 58 mg/kg, respectively.

Ethylbenzene was detected in the sample collected from SV-6-19 at a concentration of 36 mg/kg, which exceeds the RSL for commercial and residential properties of 25 mg/kg and 5.8 mg/kg, respectively.

All other constituents for each soil sample were either detected below RSLs for residential properties or were not detected at a concentration greater than the laboratory reporting limit.

3.2.4 Soil Vapor Sampling

On May 11, 2016 soil vapor samples were collected from vapor probes SV-2-5, SV-2-19, SV-3b-5, SV-3-19, SV-4-5, SV-4-21, SV-5-5, SV-5-12.5, SV-6-5, SV-6-19, SV-7-5, and SV-7-23.5. On May 12, 2016 soil vapor samples were collected from vapor probes SV-1b-5, SV-1-20, SV-8-5, and SV-8-18. Samples from recently installed vapor wells were obtained approximately 24 hours after well installation to allow for equilibration with the subsurface. All samples were collected using laboratory provided 1.6-liter Summa canisters with regulators slowing the vapor intake to below 200 milliliters per minute.

3.2.5 Soil Vapor Sample Analyses

The summa canisters were transported under chain-of-custody documentation to American Analytics and analyzed for the presence of VOCs by USEPA Method TO-15. Soil vapor analytical data is provided as Table 2. Certified laboratory reports are included as Attachment D.

3.2.6 Soil Vapor Sample Results

Benzene was detected in vapor samples collected from probes SV-4-5 and SV-8-5 at concentrations of 0.046 µg/L and 0.039 µg/L, respectively, which exceeds the OEHHA residential screening level of 0.036 µg/L. Benzene was also detected in vapor samples collected from probes SV-6-5 and SV-6-19 at concentrations of 0.2 µg/L and 390 µg/L, respectively, which exceeds the OEHHA commercial screening level of 0.12 µg/L.

Ethylbenzene was detected in the vapor sample collected from SV-6-19 at a concentration of 310 µg/L which exceeds the OEHHA commercial screening level of 1.4 µg/L.

Xylenes were detected in the vapor sample collected from SV-6-19 at a concentration of 846 µg/L which is above the OEHHA commercial screening level of 320 µg/L.

All other constituents for each soil vapor sample were either detected below RSLs for residential properties or were not detected at a concentration greater than the laboratory reporting limit.

3.2.7 Soil Vapor Monitoring Well Abandonment

Each soil vapor monitoring well was abandoned immediately following collection of soil vapor samples. Wells were abandoned by removing the vapor probe tubing and backfilling the borehole with cement (dyed black where appropriate). The surface was then completed to match the existing grade.

3.3 WASTE HANDLING & STORAGE

Hand augers, sampling tools, and down-hole equipment were cleaned prior to and in between each sampling interval. Decontamination water and soil cuttings generated during assessment activities were placed in a California Department of Transportation approved, 35-gallon drum and stored on the Property prior to transportation to an appropriate waste disposal facility on May 24, 2016. Waste disposal documentation, including manifests, will be provided by Stantec when available.

4.0 CONCLUSIONS & RECOMMENDATIONS

To further investigate VOC contamination previously identified at the Property, Stantec conducted an additional subsurface assessment between May 10 and 12, 2016. The assessment consisted of 1) advancement of eight soil borings; 2) installation of 13 soil vapor monitoring probes (five dual nested and three shallow); 3) collection of soil and soil vapor samples for fixed based laboratory analysis; and 4) soil vapor well abandonment and waste disposal.

Additional Assessment Conclusions

GRO, benzene, ethylbenzene, and 1,2,4-trimethylbenzene were identified in soil at concentrations exceeding USEPA RSLs. Similar petroleum hydrocarbon VOCs were identified within soil during Stantec's April 2016 Phase II ESA as well as historical reports provided by the Property owner. Detection of soil impacts at the Property boundary and Vermont Avenue indicate contaminants may have migrated from the Property into the right-of-way of Vermont Avenue.

Benzene, ethylbenzene, and xylenes were identified in soil vapor above OEHHA screening levels. Based on the VOC impacts observed in soil and soil vapor during this additional subsurface assessment, the potential for vapor intrusion exists.

Additional Assessment Recommendations

Based on the results of this assessment, Stantec recommends the following:

3) It is recommended that the Property owner be provided the results of this investigation, and provide the results to the Los Angeles Regional Water Quality Control Board (LARWQCB) to determine what additional actions, if any, may be required. The Property is not listed as an open regulatory case; however, it should be noted that the Property could become an open case following communication to the LARWQCB. Kaiser should participate in any agency discussions if possible in order to understand the level of remediation that will be needed for redevelopment to occur.
4) Preparation of a Soil Management Plan (SMP) for the Property prior to excavation and redevelopment activities. The purpose of the SMP is to provide guidance to project management, site management, and field personnel on the identification and management of soil (both impacted and clean), and construction debris during excavation, grading, and construction activities to be completed at the Property. This SMP should include information associated with the possibility of encountering/assessment USTs, piping, dispensers, and/or any other UST system component;

It should be anticipated that redevelopment will require:

3) Remediation via over-excavation; and/or
4) Installation of a vapor barrier/mitigation system beneath the proposed building(s).

Stantec continues to recommend:

1) Due to proximity to Metro tunnels, a noise and vibration study is recommended to identify potential noise and vibration mitigation measures (if necessary), dependent on the end use of the Property and equipment to be used at the Property.

5.0 Limitations & Certification

This report was prepared in accordance with the scope of work outlined in Stantec's contract and with generally accepted professional environmental consulting practices existing at the time this report was prepared and applicable to the location of the Property. It was prepared for the exclusive use of Kaiser, for the express purpose stated above. Any re-use of this report for a different purpose or by others not identified above shall be at the user's sole risk without liability to Stantec. To the extent that this report is based on information provided to Stantec by third parties, Stantec may have made efforts to verify this third party information, but Stantec cannot guarantee the completeness or accuracy of this information. The opinions expressed and data collected are based on the conditions of the Property existing at the time of the field investigation. No other warranties, expressed or implied are made by Stantec.

6.0 References

https://www.epa.gov/risk/regional-screening-levels-rsls-generic-tables-november-2015 - Regional Screening Levels (RSLs) - Generic Tables (November 2015)


http://oehha.ca.gov/risk/chhsltable.html - Soil-Gas Screening Numbers for Volatile Chemicals below Buildings Without Engineered Fill below Sub-slab Gravel

Stantec 2016a, Phase I Environmental Site Assessment Report, March 11

Stantec 2016b, Phase II Environmental Site Assessment Report, April 19

USEPA, Region 9, 2015, Regional Screening Levels for Chemical Contaminants at Superfund Sites, January.

FIGURES

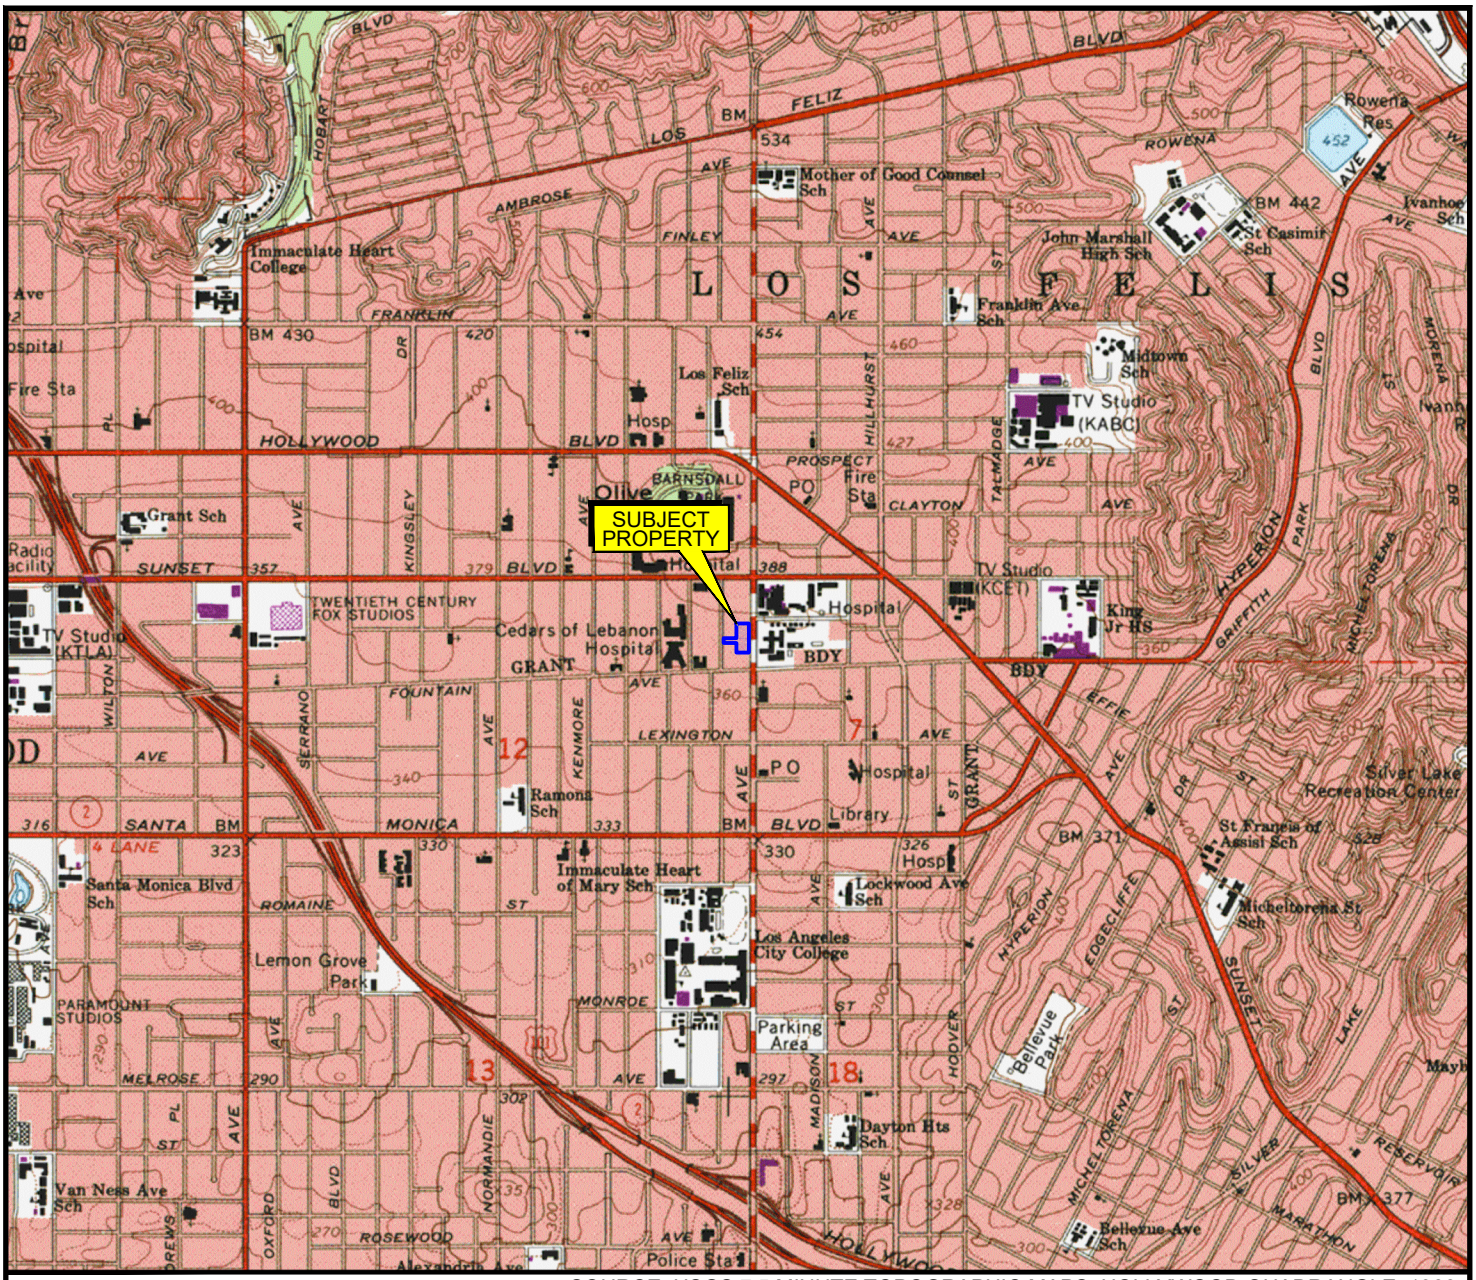

SOURCE: USGS 7.5 MINUTE TOPOGRAPHIC MAPS, HOLLYWOOD QUADRANGLE, 1966
PHOTOREVISED, 1994




N

0 2000 4000

APPROXIMATE SCALE (FEET)

Stantec 290 Conejo Ridge Avenue Thousand Oaks, CA 91361 PHONE: (805) 230-1266 FAX: (805) 230-1277	FOR: Kaiser Foundation Health Plan, Inc. Los Angeles, CA 90006	SITE LOCATION MAP		FIGURE: 1
	JOB NUMBER: 185803633	DRAWN BY: R. Roman	CHECKED BY: T. Szocinski	APPROVED BY: J. Stagno	DATE: 05/31/16

FILEPATH:F:\1858\active\185803633\05_report_deliv\dwgs_design\figures\20160411_pho_kfhp-vermont-newhampshire-la.dwg|troman|Apr 11, 2016 at 15:06|Layout: F1

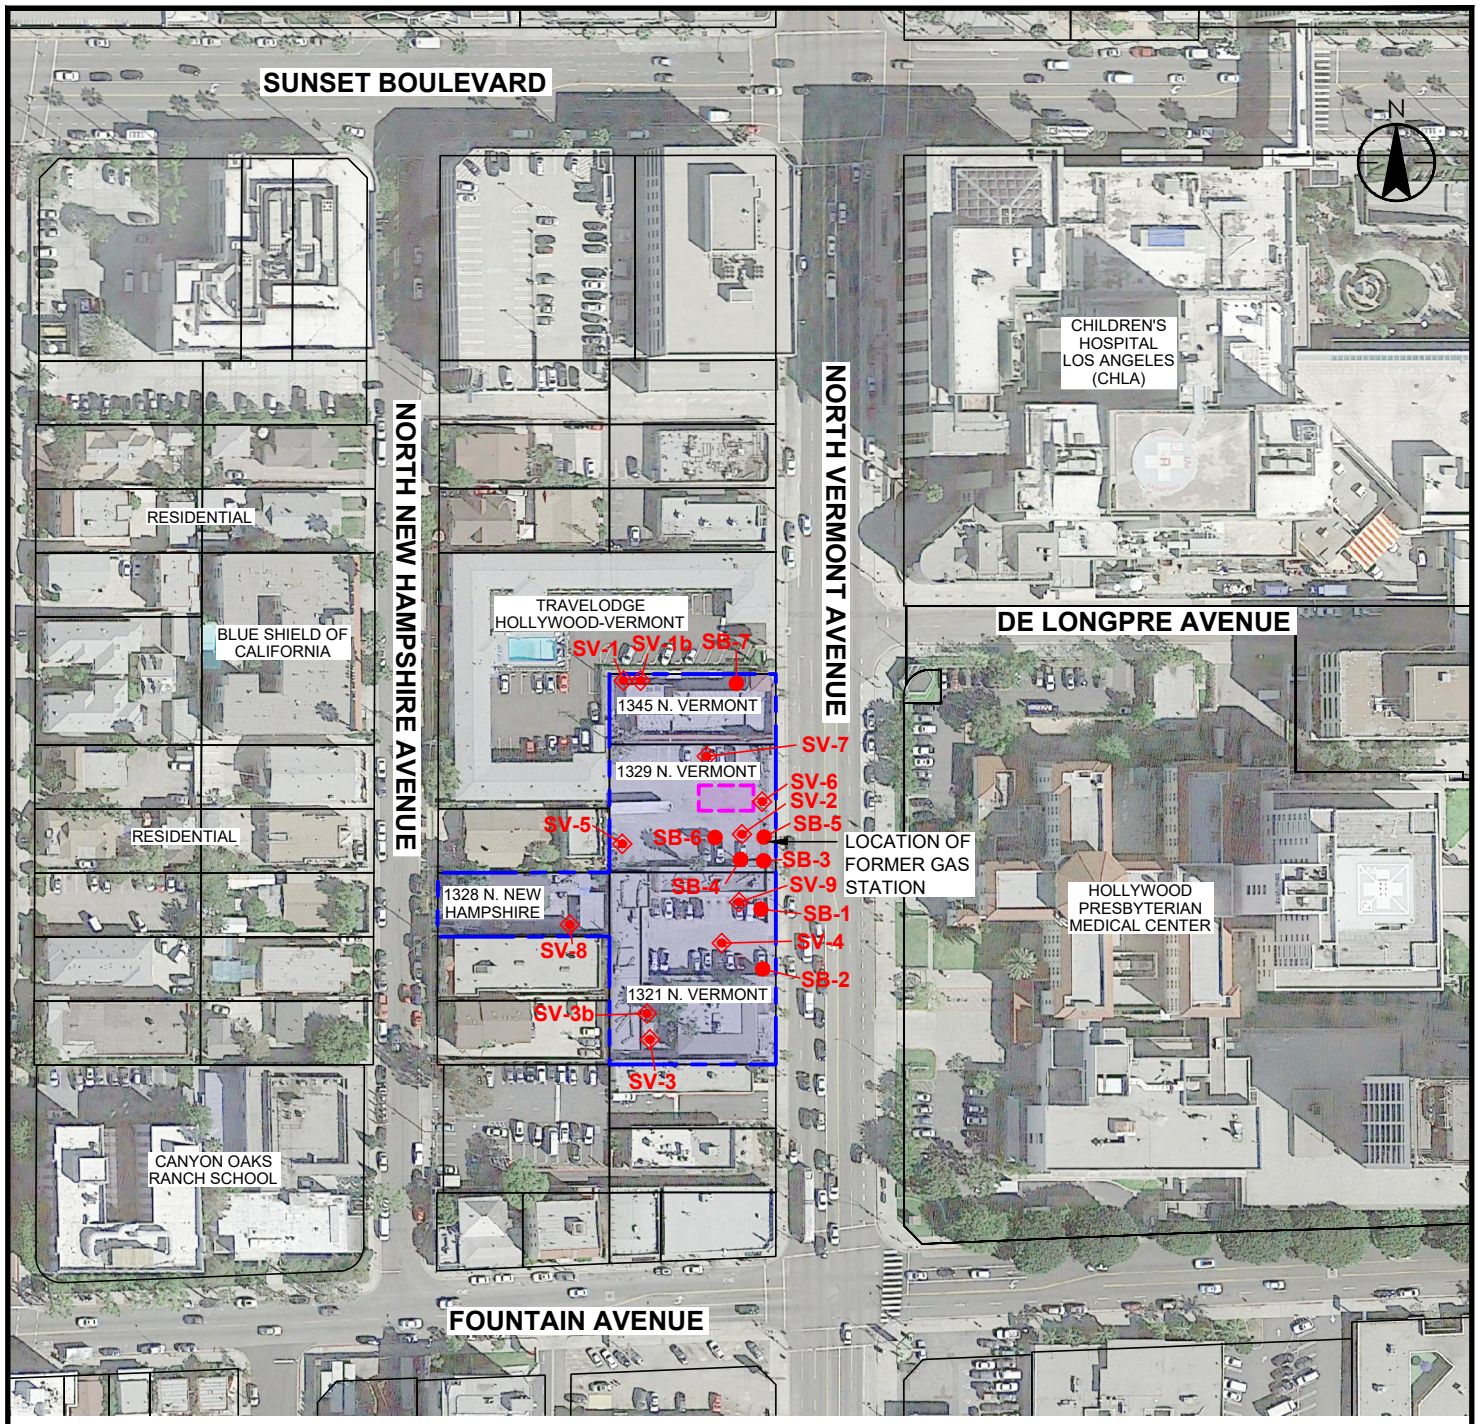

LEGEND

- APPROXIMATE SITE BOUNDARY
- REINFORCED CONCRETE ANOMALY
- SV-1 SOIL VAPOR PROBE LOCATIONS
- SB-1 SOIL BORING LOCATIONS

NOTES:

1. MAP REFERENCES; GOOGLE EARTH PRO AERIAL IMAGE, DATED MARCH 03, 2015.
2. COORDINATE SYSTEM; NAD 83 CALIFORNIA STATE PLANES, ZONE 5 (FT.). SITE FEATURES AND LOCATIONS ARE APPROXIMATE.

0 150 300

APPROXIMATE SCALE (FEET)

Stantec
290 Conejo Ridge Avenue
Thousand Oaks, CA 91361
PHONE: (805) 230-1266 FAX: (805) 230-1277

FOR: Kaiser Foundation Health Plan, Inc.
Los Angeles, CA 90006

SITE MAP SHOWING LOCATIONS OF SOIL VAPOR PROBES AND SOIL BORINGS

FIGURE: 2

JOB NUMBER:	DRAWN BY:	CHECKED BY:	APPROVED BY:	DATE:
185803633	R. Roman	B. Goss	J. Stagno	05/20/16

FILEPATH:F:\1858\active\185803633\05_report_deliv\dwgs_design\figures\20160520_pho_kfhp-vermont-newhampshire-la.dwg|troman|May 20, 2016 at 14:35|Layout: F2

TABLES

Table 1
Soil Analytical Data
Volatile Organic Compounds (EPA Methods 8260B/5035)
Kaiser - N. Vermont Avenue
Los Angeles, California 90027

SAMPLE I.D.	DATE	Gasoline Range Organics (GRO)	1,1,1,2-Tetrachloroethane	1,1,1-Trichloroethane	1,1,2,2-Tetrachloroethane	1,1,2-Trichloro-1,2,2-trifluoroethane (R113)	1,1,2-Trichloroethane	1,1-Dichloroethane	1,1-Dichloroethylene	1,1-Dichloropropylene	1,2,3-Trichlorobenzene	1,2,3-Trichloropropane	1,2,4-Trichlorobenzene	1,2,4-Trimethylbenzene	1,2-Dibromo-3-chloropropane	1,2-Dibromoethane (EDB)	1,2-Dichlorobenzene	1,2-Dichloroethane (EDC)	1,2-Dichloropropane	1,3,5-Trimethylbenzene	1,3-Dichlorobenzene	1,3-Dichloropropane	1,4-Dichlorobenzene	2,2-Dichloropropane	2-Butanone (MEK)	2-Chlorotoluene	2-Hexanone (MBK)	4-Chlorotoluene	4-Isopropyltoluene	4-Methyl-2-pentanone (MIBK)	Acetone	Benzene	Bromobenzene	Bromochloromethane	Bromodichloromethane	Bromoform
		mg/kg	mg/kg	mg/kg	mg/kg	mg/kg	mg/kg	mg/kg	mg/kg	mg/kg	mg/kg	mg/kg	mg/kg	mg/kg	mg/kg	mg/kg	mg/kg	mg/kg	mg/kg	mg/kg	mg/kg	mg/kg	mg/kg	mg/kg	mg/kg	mg/kg	mg/kg	mg/kg	mg/kg	mg/kg	mg/kg	mg/kg	mg/kg	mg/kg	mg/kg	mg/kg
Boring Soil Samples																																				
SV-6-19	05/10/16	**8,300****	<5.0	<5.0	<5.0	<5.0	<5.0	<5.0	<5.0	<5.0	<5.0	<5.0	<5.0	**63***	<10	<5.0	<5.0	<5.0	<5.0	**20**	<5.0	<5.0	<5.0	<5.0	<50	<5.0	<50	<5.0	<5.0	<50	<50	**4.8***	<5.0	<5.0	<5.0	<5.0
SV-7-24	05/10/16	**13**	<0.0050	<0.0050	<0.0050	<0.0050	<0.0050	<0.0050	<0.0050	<0.0050	<0.0050	<0.0050	<0.0050	**0.0086**	<0.010	<0.0050	<0.0050	<0.0050	<0.0050	<0.0050	<0.0050	<0.0050	<0.0050	<0.0050	<0.050	<0.0050	<0.050	<0.0050	<0.0050	<0.050	<0.050	**0.0024**	<0.0050	<0.0050	<0.0050	<0.0050
SV-8-17	05/11/16	**1.2**	<0.0050	<0.0050	<0.0050	<0.0050	<0.0050	<0.0050	<0.0050	<0.0050	<0.0050	<0.0050	<0.0050	**0.012**	<0.010	<0.0050	<0.0050	<0.0050	<0.0050	<0.0050	<0.0050	<0.0050	<0.0050	<0.0050	<0.050	<0.0050	<0.050	<0.0050	<0.0050	<0.050	<0.050	**0.0033**	<0.0050	<0.0050	<0.0050	<0.0050
US EPA RSLs (residential in mg/kg)		82	2.0	--	0.6	--	1.1	3.6	230	--	63	0.0051	24	58	0.0053	0.036	1,800	0.46	1.0	780	--	1,600	2.6	--	--	1,600	200	1,600	--	33,000	61,000	1.2	290	150	0.29	19
US EPA RSLs (commercial in mg/kg)		420	8.8	--	2.7	--	5.0	16	1,000	--	930	0.11	110	240	0.064	0.16	9,300	2.0	4.4	12,000	--	23,000	11	--	--	23,000	1,300	23,000	--	140,000	670,000	5.1	1,800	630	1.3	86

SAMPLE I.D.	DATE	Bromomethane	Carbon Disulfide	Carbon Tetrachloride	Chlorobenzene	Chloroethane	Chloroform	Chloromethane	cis-1,2-Dichloroethylene	cis-1,3-Dichloropropylene	Dibromochloromethane	Dibromomethane	Dichlorodifluoromethane (R12)	Diisopropyl ether (DIPE)	Ethylbenzene	Ethyl-tert-Butyl Ether (ETBE)	Hexachlorobutadiene	Isopropylbenzene	Xylenes	Methylene Chloride	Methyl-tert-Butyl Ether (MTBE)	Naphthalene	n-Butylbenzene	n-Propylbenzene	sec-Butylbenzene	Styrene	tert-Amyl Methyl Ether (TAME)	tert-Butyl alcohol (TBA)	tert-Butylbenzene	Tetrachloroethylene (PCE)	Toluene	trans-1,2-Dichloroethylene	trans-1,3-Dichloropropylene	Trichloroethylene (TCE)	Trichlorofluoromethane (R11)	Vinyl chloride
		mg/kg	mg/kg	mg/kg	mg/kg	mg/kg	mg/kg	mg/kg	mg/kg	mg/kg	mg/kg	mg/kg	mg/kg	mg/kg	mg/kg	mg/kg	mg/kg	mg/kg	mg/kg	mg/kg	mg/kg	mg/kg	mg/kg	mg/kg	mg/kg	mg/kg	mg/kg	mg/kg	mg/kg	mg/kg	mg/kg	mg/kg	mg/kg	mg/kg	mg/kg	mg/kg
Boring Soil Samples																																				
SV-6-19	05/10/16	<5.0	<5.0	<5.0	<5.0	<5.0	<5.0	<5.0	<5.0	<5.0	<5.0	<5.0	<5.0	<5.0	**36****	<5.0	<10	**6.4**	**58.5**	<50	<5.0	**13**	<5.0	**13**	<5.0	<5.0	<5.0	<20	<5.0	<5.0	<2.0	<5.0	<5.0	<5.0	<5.0	<5.0
SV-7-24	05/10/16	<0.0050	<0.0050	<0.0050	<0.0050	<0.0050	<0.0050	<0.0050	<0.0050	<0.0050	<0.0050	<0.0050	<0.0050	<0.0050	**0.0084**	<0.0050	<0.010	**0.0072**	**0.014**	<0.050	<0.0050	<0.010	<0.0050	**0.0082**	<0.0050	<0.0050	<0.0050	<0.020	<0.0050	<0.0050	<0.0020	<0.0050	<0.0050	<0.0050	<0.0050	<0.0050
SV-8-17	05/11/16	<0.0050	<0.0050	<0.0050	<0.0050	<0.0050	<0.0050	<0.0050	<0.0050	<0.0050	<0.0050	<0.0050	<0.0050	<0.0050	**0.012**	<0.0050	<0.010	<0.0050	**0.020**	<0.050	<0.0050	<0.010	<0.0050	<0.0050	<0.0050	<0.0050	<0.0050	<0.020	<0.0050	<0.0050	<0.0020	<0.0050	<0.0050	<0.0050	<0.0050	<0.0050
US EPA RSLs (residential in mg/kg)		6.8	770	0.65	280	--	0.32	110	160	--	8.3	24	87	2,200	5.8	--	1.2	--	580	57	47	2,300	3,900	3,800	7,800	6,000	--	--	7,800	24	4,900	1,600	--	0.94	23,000	0.059
US EPA RSLs (commercial in mg/kg)		30	3,500	2.9	1,300	--	1.4	460	2,300	--	39	99	370	9,400	25	--	5.3	--	2,500	1,000	210	35,000	58,000	24,000	120,000	35,000	--	--	120,000	100	47,000	23,000	--	6.0	350,000	1.7

Notes:

< = Analyte was not detected at a concentration greater than the laboratory reporting limit.

µg/kg = Micrograms per kilogram

US EPA RSLs= US Environmental Protection Agency Regional Screening Levels (November 2015)

-- = not available

63* = Concentration above the US EPA RSL for residential use.

8,300** = Concentration above the US EPA RSL for commercial use.

Table 2
Soil Vapor Analytical Data
Volatile Organic Compounds (EPA Method TO-15)
Kaiser - N. Vermont Avenue
Los Angeles, California 90027

SAMPLE I.D.	DATE	1,1,1-Trichloroethane µg/l	1,1,2,2-Tetrachloroethane µg/l	1,1,2-Trichloro-1,2,2-trifluoroethane (R113) µg/l	1,1,2-Trichloroethane µg/l	1,1-Dichloroethane µg/l	1,1-Dichloroethylene µg/l	1,2,3-Trichloropropane µg/l	1,2,4-Trichlorobenzene µg/l	1,2,4-Trimethylbenzene µg/l	1,2-Dibromoethane (EDB) µg/l	1,2-Dichlorobenzene µg/l	1,2-Dichloroethane (EDC) µg/l	1,2-Dichloropropane µg/l	1,3,5-Trimethylbenzene µg/l	1,3-Butadiene µg/l	1,3-Dichlorobenzene µg/l	1,4-Dichlorobenzene µg/l	1,4-Dioxane µg/l	2,2,4-Trimethylpentane µg/l	2-Butanone (MEK) µg/l	2-Hexanone (MBK) µg/l	4-Ethyltoluene µg/l	4-Isopropyltoluene µg/l	4-Methyl-2-pentanone (MIBK) µg/l	Acetone µg/l	Allyl chloride µg/l	Benzene µg/l	Benzyl chloride µg/l	Bromodichloromethane µg/l	Bromoform µg/l	Bromomethane µg/l	Carbon Disulfide µg/l	Carbon Tetrachloride µg/l	Chlorobenzene µg/l	Chloroethane µg/l	Chloroform µg/l	Chloromethane µg/l
Soil Vapor Samples																																							
SV-1-20	05/12/16	<0.020	<0.020	<0.020	<0.020	<0.020	<0.020	<0.020	<0.020	<0.020	<0.020	<0.020	<0.020	<0.020	<0.020	<0.020	<0.020	<0.020	<0.020	<0.020	**0.21**	<0.020	<0.020	<0.020	<0.020	**0.075**	<0.020	<0.020	<0.020	<0.020	<0.020	<0.020	<0.020	<0.020	<0.020	<0.020	<0.020	<0.020
SV-1b-5	05/12/16	<0.010	<0.010	<0.010	<0.010	<0.010	<0.010	<0.010	<0.010	**0.068**	<0.010	<0.010	<0.010	<0.010	**0.019**	<0.010	<0.010	<0.010	<0.010	<0.010	**0.011**	**0.030**	<0.010	**0.016**	**0.013**	<0.010	**0.19**	<0.010	**0.027**	<0.010	<0.010	<0.010	<0.010	<0.010	<0.010	<0.010	<0.010	<0.010	<0.010
SV-2-5	05/11/16	<0.010	<0.010	<0.010	<0.010	<0.010	<0.010	<0.010	<0.010	<0.010	<0.010	<0.010	<0.010	<0.010	<0.010	<0.010	<0.010	<0.010	<0.010	<0.010	<0.010	<0.010	<0.010	<0.010	<0.010	<0.010	<0.010	<0.010	<0.010	<0.010	<0.010	<0.010	<0.010	<0.010	<0.010	<0.010	<0.010	<0.010
SV-2-19	05/11/16	<10	<10	<10	<10	<10	<10	<10	<10	<10	<10	<10	<10	<10	<10	<10	<10	<10	<10	<10	<10	<10	<10	<10	<10	<10	<10	<10	<10	<10	<10	<10	<10	<10	<10	<10	<10	<10	<10
SV-3-19	05/11/16	<0.010	<0.010	<0.010	<0.010	<0.010	<0.010	<0.010	<0.010	<0.010	<0.010	<0.010	<0.010	<0.010	<0.010	<0.010	<0.010	<0.010	<0.010	<0.010	<0.010	**0.15**	<0.010	<0.010	<0.010	<0.010	**0.79**	<0.010	<0.010	<0.010	<0.010	<0.010	<0.010	<0.010	<0.010	<0.010	<0.010	<0.010
SV-3b-5	05/11/16	<0.010	<0.010	<0.010	<0.010	<0.010	<0.010	<0.010	<0.010	**0.010**	<0.010	<0.010	<0.010	<0.010	<0.010	<0.010	<0.010	<0.010	<0.010	<0.010	<0.010	**0.011**	<0.010	<0.010	<0.010	<0.010	**0.039**	<0.010	<0.010	<0.010	<0.010	<0.010	<0.010	<0.010	<0.010	<0.010	<0.010	<0.010
SV-4-5	05/11/16	<0.010	<0.010	<0.010	<0.010	<0.010	<0.010	<0.010	<0.010	**0.036**	<0.010	<0.010	<0.010	<0.010	**0.018**	<0.010	<0.010	<0.010	<0.010	<0.010	**0.037**	**0.048**	<0.010	**0.017**	<0.010	**0.032**	<0.010	<0.010	**0.046***	<0.010	<0.010	<0.010	<0.010	**0.040**	<0.010	<0.010	<0.010	<0.010
SV-4-21	05/11/16	<0.010	<0.010	<0.010	<0.010	<0.010	<0.010	<0.010	<0.010	**0.043**	<0.010	<0.010	<0.010	<0.010	**0.013**	<0.010	<0.010	<0.010	<0.010	<0.010	**0.016**	**0.026**	<0.010	<0.010	**0.012**	**0.024**	<0.010	<0.010	**0.031**	<0.010	<0.010	<0.010	<0.010	**0.025**	<0.010	<0.010	<0.010	<0.010
SV-5-5	05/11/16	<0.010	<0.010	<0.010	<0.010	<0.010	<0.010	<0.010	<0.010	**0.012**	<0.010	<0.010	<0.010	<0.010	<0.010	<0.010	<0.010	<0.010	<0.010	<0.010	<0.010	**0.033**	<0.010	<0.010	<0.010	**0.025**	<0.010	<0.010	**0.030**	<0.010	<0.010	<0.010	<0.010	**0.013**	<0.010	<0.010	**0.014**	<0.010
SV-5-12.5	05/11/16	<0.10	<0.10	<0.10	<0.10	<0.10	<0.10	<0.10	<0.10	<0.10	<0.10	<0.10	<0.10	<0.10	<0.10	<0.10	<0.10	<0.10	<0.10	<0.10	<0.10	<0.10	<0.10	<0.10	<0.10	<0.10	<0.10	<0.10	<0.10	<0.10	<0.10	<0.10	<0.10	<0.10	<0.10	<0.10	<0.10	<0.10
SV-6-5	05/11/16	<0.10	<0.10	<0.10	<0.10	<0.10	<0.10	<0.10	<0.10	**0.21**	<0.10	<0.10	<0.10	<0.10	<0.10	<0.10	<0.10	<0.10	<0.10	<0.10	<0.10	<0.10	<0.10	<0.10	<0.10	<0.10	<0.10	<0.10	**0.20****	<0.10	<0.10	<0.10	<0.10	<0.10	<0.10	<0.10	<0.10	<0.10
SV-6-19	05/11/16	<10	<10	<10	<10	<10	<10	<10	<10	**110**	<10	<10	<10	<10	**44**	<10	<10	<10	<10	<10	<10	<10	<10	**55**	<10	<10	<10	<10	**390****	<10	<10	<10	<10	<10	<10	<10	<10	<10	<10
SV-7-5	05/11/16	<0.10	<0.10	<0.10	<0.10	<0.10	<0.10	<0.10	<0.10	<0.10	<0.10	<0.10	<0.10	<0.10	<0.10	<0.10	<0.10	<0.10	<0.10	<0.10	<0.10	<0.10	<0.10	<0.10	<0.10	<0.10	<0.10	<0.10	<0.10	<0.10	<0.10	<0.10	<0.10	<0.10	<0.10	<0.10	<0.10	<0.10
SV-7-23.5	05/11/16	<2.5	<2.5	<2.5	<2.5	<2.5	<2.5	<2.5	<2.5	<2.5	<2.5	<2.5	<2.5	<2.5	<2.5	<2.5	<2.5	<2.5	<2.5	<2.5	<2.5	<2.5	<2.5	<2.5	<2.5	<2.5	<2.5	<2.5	<2.5	<2.5	<2.5	<2.5	<2.5	<2.5	<2.5	<2.5	<2.5	<2.5
SV-8-5	05/12/16	<0.010	<0.010	<0.010	<0.010	<0.010	<0.010	<0.010	<0.010	<0.010	<0.010	<0.010	<0.010	<0.010	<0.010	<0.010	<0.010	<0.010	<0.010	<0.010	**0.075**	**0.034**	<0.010	<0.010	<0.010	**0.010**	**0.087**	<0.010	**0.039***	<0.010	<0.010	<0.010	<0.010	<0.010	<0.010	<0.010	<0.010	<0.010
SV-8-18	05/12/16	<0.010	<0.010	<0.010	<0.010	<0.010	<0.010	<0.010	<0.010	**0.015**	<0.010	<0.010	<0.010	<0.010	<0.010	<0.010	<0.010	<0.010	<0.010	<0.010	<0.010	**0.042**	<0.010	<0.010	<0.010	**0.015**	<0.010	<0.010	**0.028**	<0.010	<0.010	<0.010	<0.010	<0.010	<0.010	<0.010	<0.010	<0.010
SV-9-5	05/11/16	<0.010	<0.010	<0.010	<0.010	<0.010	<0.010	<0.010	<0.010	**0.015**	<0.010	<0.010	<0.010	<0.010	<0.010	<0.010	<0.010	<0.010	<0.010	<0.010	**0.010**	**0.013**	<0.010	<0.010	<0.010	**0.020**	**0.035**	<0.010	**0.019**	<0.010	<0.010	<0.010	<0.010	<0.010	<0.010	<0.010	<0.010	<0.010
OEHHA Soil Gas Screening Number (residential in µg/l)		990	--	--	--	--	--	--	--	--	--	--	0.05	--	--	--	--	--	--	--	--	--	--	--	--	--	--	--	**0.036**	--	--	--	--	--	0.025	--	--	--	--
OEHHA Soil Gas Screening Number (commercial in µg/l)		2,800	--	--	--	--	--	--	--	--	--	--	0.17	--	--	--	--	--	--	--	--	--	--	--	--	--	--	--	**0.12**	--	--	--	--	--	0.085	--	--	--	--

Notes:
< = Analyte was not detected at a concentration greater than the laboratory reporting limit.
-- = not available
µg/l = Micrograms per liter

OEHHA = California Environmental Protection Agency, Office of Environmental Health Hazard Assessment
0.046* = Concentration above OEHHA screening numbers for residential use.
0.2** = Concentration above OEHHA screening numbers for commercial use.

Table 2
Soil Vapor Analytical Data
Volatile Organic Compounds (EPA Method TO-15)
Kaiser - N. Vermont Avenue
Los Angeles, California 90027

SAMPLE I.D.	DATE	cis-1,2-Dichloroethylene µg/l	cis-1,3-Dichloropropylene µg/l	Cyclohexane µg/l	Dibromochloromethane µg/l	Dichlorodifluoromethane (R12) µg/l	Dichlorotetrafluoroethane µg/l	Diisopropyl ether (DIPE) µg/l	Ethanol µg/l	Ethyl Acetate µg/l	Ethylbenzene µg/l	Ethyl-tert-Butyl Ether (ETBE) µg/l	Heptane µg/l	Hexachlorobutadiene µg/l	Isopropanol (IPA) µg/l	Isopropylbenzene µg/l	Methylene Chloride µg/l	Methyl-tert-Butyl Ether (MTBE) µg/l	Naphthalene µg/l	n-Butylbenzene µg/l	n-Hexane µg/l	n-Propylbenzene µg/l	Xylenes µg/l	Propylene µg/l	sec-Butylbenzene µg/l	Styrene µg/l	tert-Amyl Methyl Ether (TAME) µg/l	tert-Butyl alcohol (TBA) µg/l	Tetrachloroethylene (PCE) µg/l	Tetrahydrofuran (THF) µg/l	Toluene µg/l	trans-1,2-Dichloroethylene µg/l	trans-1,3-Dichloropropylene µg/l	Trichloroethylene (TCE) µg/l	Trichlorofluoromethane (R11) µg/l	Vinyl acetate µg/l	Vinyl bromide µg/l	Vinyl chloride µg/l
Soil Vapor Samples																																							
SV-1-20	05/12/16	<0.020	<0.020	<0.020	<0.020	<0.020	<0.020	<0.020	<0.020	<0.020	<0.020	<0.020	<0.020	<0.020	<0.020	<0.020	<0.020	<0.020	<0.020	<0.020	<0.020	<0.020	<0.020	**0.047**	<0.020	**0.027**	<0.020	<0.020	<0.020	**0.034**	<0.020	<0.020	<0.020	<0.020	<0.020	<0.020	<0.020	<0.020
SV-1b-5	05/12/16	<0.010	<0.010	**0.033**	<0.010	<0.010	<0.010	<0.010	**0.14**	<0.010	**0.050**	<0.010	**0.012**	<0.010	**0.012**	<0.010	<0.010	<0.010	<0.010	<0.010	<0.010	**0.015**	**0.227**	<0.010	<0.010	**0.033**	<0.010	<0.010	<0.010	<0.010	**0.16**	<0.010	<0.010	<0.010	<0.010	<0.010	<0.010	<0.010
SV-2-5	05/11/16	<0.010	<0.010	<0.010	<0.010	<0.010	<0.010	<0.010	<0.010	<0.010	<0.010	<0.010	<0.010	<0.010	<0.010	<0.010	<0.010	<0.010	<0.010	<0.010	<0.010	<0.010	<0.010	<0.010	<0.010	**0.010**	<0.010	<0.010	**0.012**	<0.010	<0.010	<0.010	<0.010	<0.010	<0.010	<0.010	<0.010	<0.010
SV-2-19	05/11/16	<10	<10	**250**	<10	<10	<10	<10	<10	<10	<10	<10	**210**	<10	<10	**11**	<10	<10	<10	<10	**340**	**19**	<10	<10	<10	<10	<10	<10	<10	<10	<10	<10	<10	<10	<10	<10	<10	<10
SV-3-19	05/11/16	<0.010	<0.010	**0.031**	<0.010	<0.010	<0.010	<0.010	**0.011**	<0.010	<0.010	<0.010	**0.019**	<0.010	<0.010	<0.010	<0.010	<0.010	<0.010	<0.010	**0.031**	<0.010	<0.010	**0.034**	<0.010	**0.020**	<0.010	<0.010	<0.010	**0.012**	<0.010	<0.010	<0.010	<0.010	**0.012**	<0.010	<0.010	<0.010
SV-3b-5	05/11/16	<0.010	<0.010	<0.010	<0.010	<0.010	<0.010	<0.010	<0.010	<0.010	**0.011**	<0.010	**0.027**	<0.010	<0.010	<0.010	<0.010	<0.010	<0.010	<0.010	**0.018**	<0.010	**0.033**	<0.010	<0.010	<0.010	<0.010	<0.010	<0.010	<0.010	**0.015**	<0.010	<0.010	<0.010	<0.010	<0.010	<0.010	<0.010
SV-4-5	05/11/16	<0.010	<0.010	**0.037**	<0.010	<0.010	<0.010	<0.010	**0.020**	<0.010	**0.043**	<0.010	**0.085**	<0.010	<0.010	<0.010	**0.022**	<0.010	<0.010	<0.010	**0.12**	<0.010	**0.195**	**2.6**	<0.010	**0.015**	<0.010	<0.010	**0.020**	<0.010	**0.19**	<0.010	<0.010	<0.010	<0.010	<0.010	<0.010	<0.010
SV-4-21	05/11/16	<0.010	<0.010	**0.019**	<0.010	<0.010	<0.010	<0.010	**0.030**	<0.010	**0.026**	<0.010	**0.054**	<0.010	<0.010	<0.010	<0.010	<0.010	<0.010	<0.010	**0.11**	<0.010	**0.118**	**2.9**	<0.010	**0.019**	<0.010	<0.010	<0.010	**0.021**	**0.096**	<0.010	<0.010	<0.010	<0.010	<0.010	<0.010	<0.010
SV-5-5	05/11/16	<0.010	<0.010	**0.058**	<0.010	<0.010	<0.010	<0.010	**0.019**	<0.010	**0.037**	<0.010	**0.070**	<0.010	<0.010	<0.010	<0.010	<0.010	<0.010	<0.010	**0.083**	<0.010	**0.112**	**1.6**	<0.010	**0.021**	<0.010	<0.010	<0.010	<0.010	**0.073**	<0.010	<0.010	<0.010	<0.010	<0.010	<0.010	<0.010
SV-5-12.5	05/11/16	<0.10	<0.10	**0.10**	<0.10	<0.10	<0.10	<0.10	<0.10	<0.10	<0.10	<0.10	**0.17**	<0.10	<0.10	<0.10	<0.10	<0.10	<0.10	<0.10	**0.39**	<0.10	<0.10	**10**	<0.10	<0.10	<0.10	<0.10	<0.10	<0.10	<0.10	<0.10	<0.10	<0.10	<0.10	<0.10	<0.10	<0.10
SV-6-5	05/11/16	<0.10	<0.10	**1.3**	<0.10	<0.10	<0.10	<0.10	<0.10	<0.10	**0.18**	<0.10	**2.0**	<0.10	<0.10	**0.12**	<0.10	<0.10	<0.10	<0.10	**2.4**	**0.24**	**0.41**	**1.7**	<0.10	<0.10	<0.10	<0.10	<0.10	<0.10	**0.18**	<0.10	<0.10	<0.10	<0.10	<0.10	<0.10	<0.10
SV-6-19	05/11/16	<10	<10	**1,500**	<10	<10	<10	<10	<10	<10	**310****	<10	**4,000**	<10	<10	**34**	<10	<10	<10	<10	**5,100**	**46**	**846***	<10	<10	<10	<10	<10	<10	<10	**37**	<10	<10	<10	<10	<10	<10	<10
SV-7-5	05/11/16	<0.10	<0.10	**0.11**	<0.10	<0.10	<0.10	<0.10	<0.10	<0.10	<0.10	<0.10	**0.15**	<0.10	<0.10	<0.10	<0.10	<0.10	<0.10	<0.10	**0.32**	<0.10	<0.10	**4.8**	<0.10	<0.10	<0.10	<0.10	<0.10	<0.10	<0.10	<0.10	<0.10	<0.10	<0.10	<0.10	<0.10	<0.10
SV-7-23.5	05/11/16	<2.5	<2.5	**11**	<2.5	<2.5	<2.5	<2.5	<2.5	<2.5	<2.5	<2.5	**18**	<2.5	<2.5	<2.5	<2.5	<2.5	<2.5	<2.5	**19**	<2.5	<2.5	**9.5**	<2.5	<2.5	<2.5	<2.5	<2.5	<2.5	<2.5	<2.5	<2.5	<2.5	<2.5	<2.5	<2.5	<2.5
SV-8-5	05/12/16	<0.010	<0.010	**0.061**	<0.010	<0.010	<0.010	<0.010	**0.014**	<0.010	**0.019**	<0.010	**0.064**	<0.010	<0.010	<0.010	<0.010	<0.010	<0.010	<0.010	**0.093**	<0.010	**0.066**	**0.90**	<0.010	**0.013**	<0.010	<0.010	<0.010	<0.010	**0.089**	<0.010	<0.010	<0.010	<0.010	<0.010	<0.010	<0.010
SV-8-18	05/12/16	<0.010	<0.010	**0.013**	<0.010	<0.010	<0.010	<0.010	**0.020**	<0.010	**0.017**	<0.010	**0.045**	<0.010	<0.010	<0.010	<0.010	<0.010	<0.010	<0.010	**0.13**	<0.010	**0.076**	**4.6**	<0.010	**0.010**	<0.010	<0.010	<0.010	<0.010	**0.066**	<0.010	<0.010	<0.010	<0.010	<0.010	<0.010	<0.010
SV-9-5	05/11/16	<0.010	<0.010	**0.017**	<0.010	<0.010	<0.010	<0.010	<0.010	<0.010	**0.017**	<0.010	**0.022**	<0.010	<0.010	<0.010	<0.010	<0.010	<0.010	<0.010	**0.017**	<0.010	**0.072**	**0.075**	<0.010	**0.015**	<0.010	<0.010	<0.010	<0.010	**0.067**	<0.010	<0.010	<0.010	<0.010	<0.010	<0.010	<0.010
OEHHA Soil Gas Screening Number (residential in µg/l)		16	--	--	--	--	--	--	--	--	0.42	--	--	--	--	--	--	4.0	0.032	--	--	--	320	--	--	--	--	--	0.18	--	140	32	--	0.53	--	--	--	0.013
OEHHA Soil Gas Screening Number (commercial in µg/l)		44	--	--	--	--	--	--	--	--	1.4	--	--	--	--	--	--	13	0.11	--	--	--	880	--	--	--	--	--	0.6	--	380	89	--	1.8	--	--	--	0.045

Notes:
< = Analyte was not detected at a concentration greater than the laboratory reporting limit.
-- = not available
µg/l = Micrograms per liter

OEHHA = California Environmental Protection Agency, Office of Environmental Health Hazard Assessment
0.046* = Concentration above OEHHA screening numbers for resi
0.2** = Concentration above OEHHA screening numbers for comr

ATTACHMENT A
Soil Boring Logs

PROJECT: **Kaiser Foundation Health Plan, Inc.**
LOCATION: **1321 N. Vermont Ave.**
PROJECT NUMBER: **185803633**

WELL / PROBEHOLE / BOREHOLE NO:

SV-1b

DRILLING / INSTALLATION:
STARTED: **5/11/2016** COMPLETED: **5/11/2016**
DRILLING COMPANY: **Core Probe International Inc.**
DRILLING EQUIPMENT: **Hand Auger**
DRILLING METHOD: **Continuous Core**
SAMPLING EQUIPMENT: **Terra Cores**

NORTHING (ft):
EASTING (ft):
LATITUDE:
LONGITUDE:
GROUND ELEV (ft):
TOC ELEV (ft):
INITIAL DTW (ft): **N/A**
BOREHOLE DEPTH (ft): **5.5**
STATIC DTW (ft): **N/A**
WELL DEPTH (ft): **5.5**
WELL CASING DIAM. (in): **0.25**
BOREHOLE DIAM. (in):**2.25**
LOGGED BY: **BG**
CHECKED BY: **J. Stagno**

Time & Depth (feet)	Graphic Log	USCS	Description	Sample	Time Sample ID	Measured Recov. (feet)	Blow Count	Headspace PID (ppm)	Depth (feet)	Well Construction
			Tile surface; hand augered to 5.5' bgs							0.25" Valve
		SM	**SILTY SAND**; SM; light brown; dry; 75% fine-grained sand; 25% silt; crumble							0.25" Nylaflow Tubing; Hydrated Bentonite Chips; Dry Bentonite Chips; No. 2/12 Sand
5									5	Soil Vapor Probe
			Borehole terminated at 5.5 feet bgs.							

GEO FORM 304_STANTEC ENVIRO 101613 20160520_BLOG_KFHP-NVERMONT.GPJ STANTECUS1342.GDT 5/20/16

PROJECT: **Kaiser Foundation Health Plan, Inc.**
LOCATION: **1321 N. Vermont Ave.**
PROJECT NUMBER: **185803633**


WELL / PROBEHOLE / BOREHOLE NO: **SV-3b**

DRILLING / INSTALLATION:
STARTED: **5/10/2016** COMPLETED: **5/10/2016**
DRILLING COMPANY: **Core Probe International Inc.**
DRILLING EQUIPMENT: **Hand Auger**
DRILLING METHOD: **Continuous Core**
SAMPLING EQUIPMENT: **Terra Cores**

NORTHING (ft):
EASTING (ft):
LATITUDE:
LONGITUDE:
GROUND ELEV (ft):
TOC ELEV (ft):
INITIAL DTW (ft): **N/A**
BOREHOLE DEPTH (ft): **5.5**
STATIC DTW (ft): **N/A**
WELL DEPTH (ft): **5.5**
WELL CASING DIAM. (in): **0.25**
BOREHOLE DIAM. (in):**2.25**
LOGGED BY: **BG**
CHECKED BY: **J. Stagno**

Time & Depth (feet)	Graphic Log	USCS	Description	Sample	Time Sample ID	Measured Recov. (feet)	Blow Count	Headspace PID (ppm)	Depth (feet)
			Landscape soil; hand augered to 5.5' bgs						
		SP	**POORLY GRADED SAND**; SP; light brown; fine-grained sand; very loose; dry; no odor; landscape backfill					0.0	
5									5
			Borehole terminated at 5.5 feet bgs.						

Well Construction

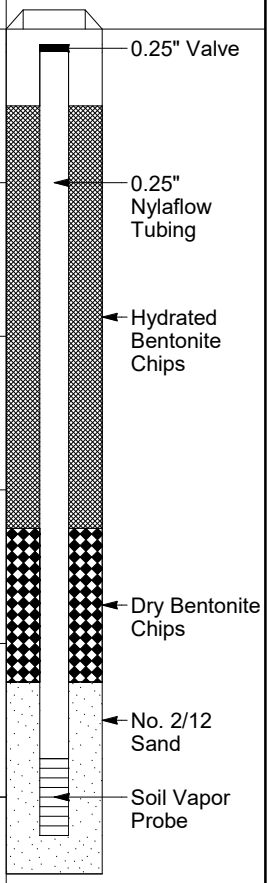

GEO FORM 304_STANTEC ENVIRO 101613_20160520_BLOG_KFHP-NVERMONT.GPJ_STANTECUS1342.GDT 5/20/16

PROJECT: **Kaiser Foundation Health Plan, Inc.**
LOCATION: **1321 N. Vermont Ave.**
PROJECT NUMBER: **185803633**

WELL / PROBEHOLE / BOREHOLE NO: **SV-4**

Stantec

DRILLING / INSTALLATION:
STARTED: **5/10/2016** COMPLETED: **5/10/2016**
DRILLING COMPANY: **Core Probe International Inc.**
DRILLING EQUIPMENT: **Geoprobe 6610**
DRILLING METHOD: **Direct Push**
SAMPLING EQUIPMENT: **Terra Cores**

NORTHING (ft):
EASTING (ft):
LATITUDE:
LONGITUDE:
GROUND ELEV (ft):
TOC ELEV (ft):
INITIAL DTW (ft): **N/A**
BOREHOLE DEPTH (ft): **25.0**
STATIC DTW (ft): **N/A**
WELL DEPTH (ft): **5, 21**
WELL CASING DIAM. (in): **0.25**
BOREHOLE DIAM. (in):**2.25**
LOGGED BY: **BG**
CHECKED BY: **J. Stagno**

Time & Depth (feet)	USCS	Description	Time Sample ID	Measured Recov. (feet)	Blow Count	Headspace PID (ppm)	Depth (feet)
		4" asphalt at surface; hand augered to 5' bgs					
	SM	**SILTY SAND**; SM; dark gray; moist; no odor; poorly graded; 50% fine-grained sand; 50% silt	.			0.0	
5	SP	**POORLY GRADED SAND**; SP; light brown; dry; no odor	.			0.0	5
10	SM	**SILTY SAND**; SM; light brown; dense; dry; no odor; poorly graded	.			0.0	10
	SM	SM; increasing silt; 15% coarse-grained sand					
15	SW	**WELL GRADED SAND**; SW; light brown; moist; 50% coarse-grained sand; 25% medium-grained sand; 25% fine-grained sand to silt	.			0.0	15
20	SW	SW; same as above; increasing silt					20
	SM	**SILTY SAND**; SM; light brown to rust; moist; 5% coarse-grained sand; 45% medium-grained sand; 50% fine-grained sand to silt	.			0.0	
	SC	**CLAYEY SAND**; SC; light brown; 5% coarse-grained sand	.			0.0	
	CL	**CLAY**; CL; light brown to rust; hard; no gravel					
25		Borehole terminated at 25 feet bgs.					25

Well Construction:
- 0.25" Valve
- Hydrated Bentonite Chips
- (2)0.25" Nylaflow Tubing
- Dry Bentonite Chips
- No. 2/12 Sand
- Soil Vapor Probe
- Hydrated Bentonite Chips
- Dry Bentonite Chips
- No. 2/12 Sand
- Soil Vapor Probe
- Hydrated Bentonite Chips

GEO FORM 304_STANTEC ENVIRO 101613 20160520_BLOG_KFHP-NVERMONT.GPJ STANTECUS1342.GDT 5/20/16

PROJECT: **Kaiser Foundation Health Plan, Inc.**
LOCATION: **1329 N. Vermont Ave.**
PROJECT NUMBER: **185803633**

WELL / PROBEHOLE / BOREHOLE NO: **SV-5**

DRILLING / INSTALLATION:
STARTED: **5/10/2016** COMPLETED: **5/10/2016**
DRILLING COMPANY: **Core Probe International Inc.**
DRILLING EQUIPMENT: **Geoprobe 6610**
DRILLING METHOD: **Direct Push**
SAMPLING EQUIPMENT: **Terra Cores**

NORTHING (ft):
EASTING (ft):
LATITUDE:
LONGITUDE:
GROUND ELEV (ft):
TOC ELEV (ft):
INITIAL DTW (ft): **N/A**
BOREHOLE DEPTH (ft): **20.0**
STATIC DTW (ft): **N/A**
WELL DEPTH (ft): **5, 12.5**
WELL CASING DIAM. (in): **0.25**
BOREHOLE DIAM. (in):**2.25**
LOGGED BY: **BG**
CHECKED BY: **J. Stagno**

Time & Depth (feet)	USCS	Description	Time Sample ID	Measured Recov. (feet)	Blow Count	Headspace PID (ppm)
		4" asphalt at surface; hand augered to 5' bgs				
	SM	**SILTY SAND**; SM; light brown; moist; 75% silt; 25% fine to medium-grained sand; crumbly				0.0
5	SM	SM; light brown; fine to medium-grained sand				0.0
	SP	**POORLY GRADED SAND**; SP; yellowish orange; fine-grained sand				
	SP	SP; same as above; medium-grained sand				0.0
	SP	SP; same as above; fine-grained sand				0.0
10	SM	**SILTY SAND**; SM; light brown; fine-grained sand				0.0
						0.0
						0.0
	CL	**CLAY**; CL; dark brown				0.0
15						
	CL	CL; same as above; rust brown				0.0
	CL	CL; same as above				
	CL	CL; same as above				
20		Borehole terminated at 20 feet bgs.				

Well Construction: 0.25" Valve; Hydrated Bentonite Chips; (2)0.25" Nylaflow Tubing; Dry Bentonite Chips; No. 2/12 Sand Soil Vapor Probe; Hydrated Bentonite Chips; Dry Bentonite Chips; No. 2/12 Sand Soil Vapor Probe; Hydrated Bentonite Chips

GEO FORM 304_STANTEC ENVIRO 101613 20160520_BLOG_KFHP-NVERMONT.GPJ STANTECUS1342.GDT 5/20/16

PROJECT: **Kaiser Foundation Health Plan, Inc.**
LOCATION: **1329 N. Vermont Ave.**
PROJECT NUMBER: **185803633**

WELL / PROBEHOLE / BOREHOLE NO: **SV-6**

DRILLING / INSTALLATION:
STARTED: **5/10/2016** COMPLETED: **5/10/2016**
DRILLING COMPANY: **Core Probe International Inc.**
DRILLING EQUIPMENT: **Geoprobe 6610**
DRILLING METHOD: **Direct Push**
SAMPLING EQUIPMENT: **Terra Cores**

NORTHING (ft):
EASTING (ft):
LATITUDE:
LONGITUDE:
GROUND ELEV (ft):
TOC ELEV (ft):
INITIAL DTW (ft): **N/A**
BOREHOLE DEPTH (ft): **25.0**
STATIC DTW (ft): **N/A**
WELL DEPTH (ft): **5, 18.5**
WELL CASING DIAM. (in): **0.25**
BOREHOLE DIAM. (in):**2.25**
LOGGED BY: **BG**
CHECKED BY: **J. Stagno**

Time & Depth (feet)	USCS	Description	Sample	Time Sample ID	Measured Recov. (feet)	Blow Count	Headspace PID (ppm)	Depth (feet)
		4" asphalt at surface; hand augered to 5' bgs						
	SM	**SILTY SAND**; SM; (7.5YR 4/4) brown; moist; no odor; 75% silt; 25% fine-grained sand		.			0.0	
5	SP-SM	**POORLY GRADED SAND WITH SILT**; SP-SM; yellowish orange; 75% medium-grained sand; 25% silt		.			0.0	5
10	SW	**WELL GRADED SAND**; SW; (7.5YR 6/3) light brown; fine to medium-grained sand; subrounded						10
	ML	**SILT**; ML; green; soft; silt layer						
	SW	**WELL GRADED SAND**; SW; olive gray; slight odor; 70% fine-grained sand; 30% medium-grained sand		.			4.0	
				.			140	
15	SM	**SANDY SILT**; SM; greenish; strong odor; poorly graded; 50% silt; 50% sand; crumbly		.			389	15
	SM	SM; same as above; 75% fine-grained sand; 25% silt; sand layer from 16-17' bgs		.			571	
	SM	SM; same as above; increasing silt; 50% sand; 50% silt; medium to coarse-grained sand; strong odor		.			444	
				.			586	
				08:30 SV-6-19			720	
	SM	SM; same as above; 75% sand; 25% silt; very strong odor; sand layer from 18.5-19' bgs; increasing silt & clay						
20	CL	**CLAY**; CL; rust red		.			351	20
				.			128	
				.			12.2	
				.			2.3	
25		Borehole terminated at 25 feet bgs.						25

Well Construction:
- 0.25" Valve
- Hydrated Bentonite Chips
- (2)0.25" Nylaflow Tubing
- Dry Bentonite Chips
- No. 2/12 Sand
- Soil Vapor Probe
- Hydrated Bentonite Chips
- Dry Bentonite Chips
- No. 2/12 Sand
- Soil Vapor Probe
- Hydrated Bentonite Chips

GEO FORM 304_STANTEC ENVIRO 101613 20160520_BLOG_KFHP-NVERMONT.GPJ STANTECUS1342.GDT 5/20/16

PROJECT: **Kaiser Foundation Health Plan, Inc.**
LOCATION: **1321 N. Vermont Ave.**
PROJECT NUMBER: **185803633**

WELL / PROBEHOLE / BOREHOLE NO: **SV-7**

Stantec

DRILLING / INSTALLATION:
STARTED: **5/10/2016** COMPLETED: **5/10/2016**
DRILLING COMPANY: **Core Probe International Inc.**
DRILLING EQUIPMENT: **Geoprobe 6610**
DRILLING METHOD: **Direct Push**
SAMPLING EQUIPMENT: **Terra Cores**

NORTHING (ft):
EASTING (ft):
LATITUDE:
LONGITUDE:
GROUND ELEV (ft):
TOC ELEV (ft):
INITIAL DTW (ft): **N/A**
BOREHOLE DEPTH (ft): **25.0**
STATIC DTW (ft): **N/A**
WELL DEPTH (ft): **5, 23.5**
WELL CASING DIAM. (in): **0.25**
BOREHOLE DIAM. (in):**2.25**
LOGGED BY: **BG**
CHECKED BY: **J. Stagno**

Time & Depth (feet)	USCS	Description	Sample	Time Sample ID	Measured Recov. (feet)	Blow Count	Headspace PID (ppm)	Depth (feet)
		4" asphalt at surface; hand augered to 5' bgs						
	SM	**SILTY SAND**; SM; dark brown; moist; no odor; 75% silt; 25% sand; crumbly					0.0	
5	SM	SM; 80% silt; 205 sand					0.0	5
	SM	SM; same as above						
	SW	**WELL GRADED SAND**; SW; medium-grained sand; sand layer from 8-8.25' bgs					0.0	
	SM	**SILTY SAND**; SM						
	SP	**POORLY GRADED SAND**; SP; fine-grained sand; sand layer from 9.5-10' bgs					0.0	
10	SM	**SILTY SAND**; SM; light brown; fine to medium-grained sand; moist; 50% silt; 50% sand; crumbly					0.0	10
	SM	**SILTY SAND**; SM; fine-grained sand; soft; poorly graded					0.0	
15	SM	SM; same as above					0.0	15
	SP	**POORLY GRADED SAND**; SP; olive gray; fine-grained sand					0.0	
	SP	SP; same as above					0.0	
20	SP	SP; same as above					0.0	20
	SM	**SILT WITH SAND**; SM; hard					5.3	
	SM	**SAND WITH SILT**; SM; olive gray; fine to medium-grained sand; slight odor; 70% sand; 30% silt					7.8	
				10:05 SV-7-24			65.1	
							68.8	
	CL	**CLAY**; CL; gray						
25		Borehole terminated at 25 feet bgs.						25

Well Construction:
- 0.25" Valve
- Hydrated Bentonite Chips
- (2)0.25" Nylaflow Tubing
- Dry Bentonite Chips
- No. 2/12 Sand
- Soil Vapor Probe
- Hydrated Bentonite Chips
- Dry Bentonite Chips
- No. 2/12 Sand
- Soil Vapor Probe
- Hydrated Bentonite Chips

GEO FORM 304_STANTEC ENVIRO 101613_20160520_BLOG_KFHP-NVERMONT.GPJ_STANTECUS1342.GDT 5/20/16

PROJECT: **Kaiser Foundation Health Plan, Inc.**
LOCATION: **1328 N. New Hampshire Ave.**
PROJECT NUMBER: **185803633**

WELL / PROBEHOLE / BOREHOLE NO: **SV-8**

DRILLING / INSTALLATION:
STARTED: **5/11/2016** COMPLETED: **5/11/2016**
DRILLING COMPANY: **Core Probe International Inc.**
DRILLING EQUIPMENT: **Geoprobe 6610**
DRILLING METHOD: **Direct Push**
SAMPLING EQUIPMENT: **Terra Cores**

NORTHING (ft):
EASTING (ft):
LATITUDE:
LONGITUDE:
GROUND ELEV (ft):
TOC ELEV (ft):
INITIAL DTW (ft): **N/A**
BOREHOLE DEPTH (ft): **20.0**
STATIC DTW (ft): **N/A**
WELL DEPTH (ft): **5, 17.5**
WELL CASING DIAM. (in): **0.25**
BOREHOLE DIAM. (in):**2.25**
LOGGED BY: **BG**
CHECKED BY: **J. Stagno**

Time & Depth (feet)	Graphic Log	USCS	Description	Sample	Time Sample ID	Measured Recov. (feet)	Blow Count	Headspace PID (ppm)	Depth (feet)	Well Construction
			Concrete slab at surface; hand augered to 5' bgs							0.25" Valve
		SM	**SILTY SAND**; SM; light brown; moist; 75% silt; 25% fine to medium-grained sand; roots							Hydrated Bentonite Chips
5		SM	**SILTY SAND**; SM; light brown; dry; poorly graded; 50% silt; 50% fine-grained sand						5	(2)0.25" Nylaflow Tubing
										Dry Bentonite Chips
										No. 2/12 Sand Soil Vapor Probe
10		SM	SM; same as above; 75% silt; 25% sand						10	Hydrated Bentonite Chips
		ML	**SILT**; ML; yellowish orange; dry; crumbly							
15		ML	ML; same as above						15	
		ML	ML; same as above; hard; increasing moisture		12:22 SV-8-17					Dry Bentonite Chips
		SM	**SILTY SAND**; SM; 75% silt; 25% fine to medium-grained sand							No. 2/12 Sand Soil Vapor Probe
		CL	**CLAY**; CL; hard; dry							Hydrated Bentonite Chips
20			Borehole terminated at 20 feet bgs.						20	

GEO FORM 304_STANTEC ENVIRO 101613 20160520_BLOG_KFHP-NVERMONT.GPJ STANTECUS1342.GDT 5/20/16

PROJECT: **Kaiser Foundation Health Plan, Inc.**
LOCATION: **1321 N. Vermont Ave.**
PROJECT NUMBER: **185803633**

WELL / PROBEHOLE / BOREHOLE NO: **SV-9**

DRILLING / INSTALLATION:
STARTED: **5/10/2016** COMPLETED: **5/10/2016**
DRILLING COMPANY: **Core Probe International Inc.**
DRILLING EQUIPMENT: **Hand Auger**
DRILLING METHOD: **Continuous Core**
SAMPLING EQUIPMENT: **Terra Cores**

NORTHING (ft):
EASTING (ft):
LATITUDE:
LONGITUDE:
GROUND ELEV (ft):
TOC ELEV (ft):
INITIAL DTW (ft): **N/A**
BOREHOLE DEPTH (ft): **5.5**
STATIC DTW (ft): **N/A**
WELL DEPTH (ft): **5.5**
WELL CASING DIAM. (in): **0.25**
BOREHOLE DIAM. (in):**2.25**
LOGGED BY: **BG**
CHECKED BY: **J. Stagno**

Time & Depth (feet)	Graphic Log	USCS	Description	Sample	Time Sample ID	Measured Recov. (feet)	Blow Count	Headspace PID (ppm)	Depth (feet)	Well Construction
			4" asphalt at surface; hand augered to 5.5' bgs							0.25" Valve
		SM	**SILT SOME**; SM; dark gray; moist; no odor; poorly graded; 75% silt; 25% sand; crumbly					0.0		0.25" Nylaflow Tubing; Hydrated Bentonite Chips; Dry Bentonite Chips; No. 2/12 Sand
5									5	Soil Vapor Probe
			Borehole terminated at 5.5 feet bgs.							

GEO FORM 304_STANTEC ENVIRO 101613 20160520_BLOG_KFHP-NVERMONT.GPJ STANTECUS1342.GDT 5/20/16

ATTACHMENT B
Los Angeles County Department of Environmental Health Permit

ENVIRONMENTAL HEALTH

Drinking Water Program

5050 Commerce Drive, Baldwin Park, CA 91706
Telephone: (626) 430-5420 • Facsimile: (626) 813-3013 • Email: vgallegos@ph.lacounty.gov
http://publichealth.lacounty.gov/eh/ep/dw/dw_main.htm

SR0068689
1321 N Vermont Los Angeles 90027 Work Plan Approval

TO BE COMPLETED BY APPLICANT:

WORK SITE ADDRESS	CITY	ZIP	EMAIL ADDRESS FOR WELL PERMIT APPROVAL
1321 N. Vermont / New Hampshire	Los Angeles	90027	Tom.szocinski@stantec.com

NOTICE:

- WORK PLAN APPROVALS ARE VALID FOR 180 DAYS. 30 DAY EXTENSIONS OF WORK PLAN APPROVALS ARE CONSIDERED ON AN INDIVIDUAL (CASE-BY-CASE) BASIS AND MAY BE SUBJECT TO ADDITIONAL PLAN REVIEW FEES (HOURLY RATE AS APPLICABLE).
- WORK PLAN MODIFICATIONS MAY BE REQUIRED IF WELL AND GEOLOGIC CONDITIONS ENCOUNTERED AT THE SITE INSPECTION ARE FOUND TO DIFFER FROM THE SCOPE OF WORK PRESENTED TO THE DEPARTMENT OF PUBLIC HEALTH—DRINKING WATER PROGRAM.
- WORK PLAN APPROVALS ARE LIMITED TO COMPLIANCE WITH THE CALIFORNIA WELL STANDARDS AND THE LOS ANGELES COUNTY CODE AND DOES NOT GRANT ANY RIGHTS TO CONSTRUCT, RENOVATE, OR DECOMMISSION ANY WELL. THE APPLICANT IS RESPONSIBLE FOR SECURING ALL OTHER NECESSARY PERMITS SUCH AS WATER RIGHTS, PROPERTY RIGHTS, COASTAL COMMISSION APPROVALS, USE COVENANTS, ENCROACHMENT PERMISSIONS, UTILITY LINE SETBACKS, CITY/COUNTY PUBLIC WORKS RIGHTS OF WAY, ETC.
- ALL FIELD WORK MUST BE CONDUCTED UNDER THE DIRECT SUPERVISION OF A PROFESSIONAL GEOLOGIST LICENSED IN THE STATE OF CALIFORNIA.
- THIS PERMIT IS NOT COMPLETE UNTIL ALL OF THE FOLLOWING REQUIREMENTS ARE SIGNED BY THE DEPUTY HEALTH OFFICER. WORK SHALL NOT BE INITIATED WITHOUT A WORK PLAN APPROVAL STAMPED BY THE DEPARTMENT OF PUBLIC HEALTH—DRINKING WATER PROGRAM.
- ***ONCE APPROVED NOTIFY VINCENT GALLEGOS AT vgallegos@ph.lacounty.gov PREFERABLY 4 BUSINESS DAYS BEFORE WORK IS SCHEDULED TO BEGIN.***

TO BE COMPLETED BY DEPARTMENT OF PUBLIC HEALTH—DRINKING WATER PROGRAM:

X WORK PLAN APPROVED: 7 borings DATE: May 4, 2016

ADDITIONAL APPROVAL CONDITIONS:

- Please provide/ verify project dates and time via my email listed above this comment box
- Backfill: use approved materials such as Portland cement, sand cement grout, neat cement, bentonite… native material may not be utilized.
- Borings: drilled, sampled and backfilled within 72 hours



Vincent Gallegos R.E.H.S.
Drinking Water Program
vgallegos@ph.lacounty.gov

GROUT SEAL INSPECTION

DATE ACCEPTED:	REHS signature	

ATTACHMENT C
Certified Analytical Laboratory Reports – Soil

AMERICAN ANALYTICS

9765 Eton Avenue
Chatsworth
California 91311
Tel: (818) 998-5547
Fax: (818) 998-7258

May 18, 2016

Tom Szocinski

Stantec (TO)

290 Conejo Ridge Ave. Suite #200

Thousand Oaks, CA 91361

Re : Kaiser - Vermont Ave. / 185803633

A732181 / 6E11017

Enclosed is an analytical report for the above-referenced project. The samples included in this report were received on 05/11/16 13:59 and analyzed in accordance with the attached chain-of-custody.

Unless otherwise noted, all analytical testing was accomplished in accordance with the guidelines established in our Quality Assurance Program Manual, applicable standard operating procedures, and other related documentation. The results in this analytical report are limited to the samples tested and any reproduction thereof must be made in its entirety.

If you have any questions regarding this report or require additional information please call me at American Analytics.

Sincerely,



Viorel Vasile

Operations Manager

LABORATORY ANALYSIS RESULTS

Client: Stantec (TO)
Project No: 185803633
Project Name: Kaiser - Vermont Ave.

AA Project No: A732181
Date Received: 05/11/16
Date Reported: 05/18/16

Sample ID	Laboratory ID	Matrix	TAT	Date Sampled	Date Received
8260B/5035 +OXY+TPHG					
SV-6-19	6E11017-01	Soil	3	05/10/16 08:30	05/11/16 13:59
SV-7-24	6E11017-02	Soil	3	05/10/16 10:05	05/11/16 13:59
SV-8-17	6E11017-03	Soil	3	05/11/16 12:22	05/11/16 13:59

Viorel Vasile
Operations Manager

LABORATORY ANALYSIS RESULTS

Client: Stantec (TO)
Project No: 185803633
Project Name: Kaiser - Vermont Ave.
Method: VOCs, OXY & TPHG by GC/MS EPA 5035

AA Project No: A732181
Date Received: 05/11/16
Date Reported: 05/18/16
Units: mg/kg

Date Sampled:	05/10/16	05/10/16	05/11/16	
Date Prepared:	05/17/16	05/17/16	05/17/16	
Date Analyzed:	05/17/16	05/17/16	05/17/16	
AA ID No:	6E11017-01	6E11017-02	6E11017-03	
Client ID No:	SV-6-19	SV-7-24	SV-8-17	
Matrix:	Soil	Soil	Soil	
Dilution Factor:	1000	1	1	MRL
8260B/5035 +OXY+TPHG (EPA 8260B/5035)				
Acetone	<50	<0.050	<0.050	0.050
tert-Amyl Methyl Ether (TAME)	<5.0	<0.0050	<0.0050	0.0050
Benzene	**4.8**	**0.0024**	**0.0033**	0.0020
Bromobenzene	<5.0	<0.0050	<0.0050	0.0050
Bromochloromethane	<5.0	<0.0050	<0.0050	0.0050
Bromodichloromethane	<5.0	<0.0050	<0.0050	0.0050
Bromoform	<5.0	<0.0050	<0.0050	0.0050
Bromomethane	<5.0	<0.0050	<0.0050	0.0050
2-Butanone (MEK)	<50	<0.050	<0.050	0.050
tert-Butyl alcohol (TBA)	<20	<0.020	<0.020	0.020
sec-Butylbenzene	<5.0	<0.0050	<0.0050	0.0050
tert-Butylbenzene	<5.0	<0.0050	<0.0050	0.0050
n-Butylbenzene	<5.0	<0.0050	<0.0050	0.0050
Carbon Disulfide	<5.0	<0.0050	<0.0050	0.0050
Carbon Tetrachloride	<5.0	<0.0050	<0.0050	0.0050
Chlorobenzene	<5.0	<0.0050	<0.0050	0.0050
Chloroethane	<5.0	<0.0050	<0.0050	0.0050
Chloroform	<5.0	<0.0050	<0.0050	0.0050
Chloromethane	<5.0	<0.0050	<0.0050	0.0050
2-Chlorotoluene	<5.0	<0.0050	<0.0050	0.0050
4-Chlorotoluene	<5.0	<0.0050	<0.0050	0.0050
1,2-Dibromo-3-chloropropane	<10	<0.010	<0.010	0.010
Dibromochloromethane	<5.0	<0.0050	<0.0050	0.0050
1,2-Dibromoethane (EDB)	<5.0	<0.0050	<0.0050	0.0050
Dibromomethane	<5.0	<0.0050	<0.0050	0.0050
1,4-Dichlorobenzene	<5.0	<0.0050	<0.0050	0.0050
1,3-Dichlorobenzene	<5.0	<0.0050	<0.0050	0.0050

Viorel Vasile
Operations Manager

LABORATORY ANALYSIS RESULTS

Client: Stantec (TO)
Project No: 185803633
Project Name: Kaiser - Vermont Ave.
Method: VOCs, OXY & TPHG by GC/MS EPA 5035

AA Project No: A732181
Date Received: 05/11/16
Date Reported: 05/18/16
Units: mg/kg

Date Sampled:	05/10/16	05/10/16	05/11/16	
Date Prepared:	05/17/16	05/17/16	05/17/16	
Date Analyzed:	05/17/16	05/17/16	05/17/16	
AA ID No:	6E11017-01	6E11017-02	6E11017-03	
Client ID No:	SV-6-19	SV-7-24	SV-8-17	
Matrix:	Soil	Soil	Soil	
Dilution Factor:	1000	1	1	MRL
8260B/5035 +OXY+TPHG (EPA 8260B/5035) (continued)				
1,2-Dichlorobenzene	<5.0	<0.0050	<0.0050	0.0050
Dichlorodifluoromethane (R12)	<5.0	<0.0050	<0.0050	0.0050
1,1-Dichloroethane	<5.0	<0.0050	<0.0050	0.0050
1,2-Dichloroethane (EDC)	<5.0	<0.0050	<0.0050	0.0050
trans-1,2-Dichloroethylene	<5.0	<0.0050	<0.0050	0.0050
cis-1,2-Dichloroethylene	<5.0	<0.0050	<0.0050	0.0050
1,1-Dichloroethylene	<5.0	<0.0050	<0.0050	0.0050
2,2-Dichloropropane	<5.0	<0.0050	<0.0050	0.0050
1,3-Dichloropropane	<5.0	<0.0050	<0.0050	0.0050
1,2-Dichloropropane	<5.0	<0.0050	<0.0050	0.0050
trans-1,3-Dichloropropylene	<5.0	<0.0050	<0.0050	0.0050
1,1-Dichloropropylene	<5.0	<0.0050	<0.0050	0.0050
cis-1,3-Dichloropropylene	<5.0	<0.0050	<0.0050	0.0050
Diisopropyl ether (DIPE)	<5.0	<0.0050	<0.0050	0.0050
Ethylbenzene	**36**	**0.0084**	**0.012**	0.0020
Ethyl-tert-Butyl Ether (ETBE)	<5.0	<0.0050	<0.0050	0.0050
Gasoline Range Organics (GRO)	**8300**	**13**	**1.2**	0.50
Hexachlorobutadiene	<10	<0.010	<0.010	0.010
2-Hexanone (MBK)	<50	<0.050	<0.050	0.050
Isopropylbenzene	**6.4**	**0.0072**	<0.0050	0.0050
4-Isopropyltoluene	<5.0	<0.0050	<0.0050	0.0050
Methyl-tert-Butyl Ether (MTBE)	<5.0	<0.0050	<0.0050	0.0050
Methylene Chloride	<50	<0.050	<0.050	0.050
4-Methyl-2-pentanone (MIBK)	<50	<0.050	<0.050	0.050
Naphthalene	**13**	<0.010	<0.010	0.010
n-Propylbenzene	**13**	**0.0082**	<0.0050	0.0050

Viorel Vasile
Operations Manager

LABORATORY ANALYSIS RESULTS

Client: Stantec (TO)
Project No: 185803633
Project Name: Kaiser - Vermont Ave.
Method: VOCs, OXY & TPHG by GC/MS EPA 5035

AA Project No: A732181
Date Received: 05/11/16
Date Reported: 05/18/16
Units: mg/kg

Date Sampled:	05/10/16	05/10/16	05/11/16	
Date Prepared:	05/17/16	05/17/16	05/17/16	
Date Analyzed:	05/17/16	05/17/16	05/17/16	
AA ID No:	6E11017-01	6E11017-02	6E11017-03	
Client ID No:	SV-6-19	SV-7-24	SV-8-17	
Matrix:	Soil	Soil	Soil	
Dilution Factor:	1000	1	1	MRL
8260B/5035 +OXY+TPHG (EPA 8260B/5035) (continued)				
Styrene	<5.0	<0.0050	<0.0050	0.0050
1,1,1,2-Tetrachloroethane	<5.0	<0.0050	<0.0050	0.0050
1,1,2,2-Tetrachloroethane	<5.0	<0.0050	<0.0050	0.0050
Tetrachloroethylene (PCE)	<5.0	<0.0050	<0.0050	0.0050
Toluene	<2.0	<0.0020	<0.0020	0.0020
1,2,4-Trichlorobenzene	<5.0	<0.0050	<0.0050	0.0050
1,2,3-Trichlorobenzene	<5.0	<0.0050	<0.0050	0.0050
1,1,2-Trichloroethane	<5.0	<0.0050	<0.0050	0.0050
1,1,1-Trichloroethane	<5.0	<0.0050	<0.0050	0.0050
Trichloroethylene (TCE)	<5.0	<0.0050	<0.0050	0.0050
Trichlorofluoromethane (R11)	<5.0	<0.0050	<0.0050	0.0050
1,2,3-Trichloropropane	<5.0	<0.0050	<0.0050	0.0050
1,1,2-Trichloro-1,2,2-trifluoroethane (R113)	<5.0	<0.0050	<0.0050	0.0050
1,3,5-Trimethylbenzene	**20**	<0.0050	<0.0050	0.0050
1,2,4-Trimethylbenzene	**63**	**0.0086**	**0.012**	0.0050
Vinyl chloride	<5.0	<0.0050	<0.0050	0.0050
o-Xylene	**2.5**	<0.0020	<0.0020	0.0020
m,p-Xylenes	**56**	**0.014**	**0.020**	0.0020
Surrogates				**%REC Limits**
4-Bromofluorobenzene	87%	89%	92%	70-140
Dibromofluoromethane	98%	98%	113%	70-140
Toluene-d8	106%	109%	101%	70-140

Viorel Vasile
Operations Manager

LABORATORY ANALYSIS RESULTS

Client: Stantec (TO)
Project No: 185803633
Project Name: Kaiser - Vermont Ave.

AA Project No: A732181
Date Received: 05/11/16
Date Reported: 05/18/16

Analyte	Result	Reporting Limit	Units	Spike Level	Source Result	%REC	%REC Limits	RPD	RPD Limit	Notes
VOCs, OXY & TPHG by GC/MS EPA 5035 - Quality Control										
Batch B6E1726 - EPA 5035										
Blank (B6E1726-BLK1)				Prepared & Analyzed: 05/17/16						
Acetone	<0.050	0.050	mg/kg							
tert-Amyl Methyl Ether (TAME)	<0.0050	0.0050	mg/kg							
Benzene	<0.0020	0.0020	mg/kg							
Bromobenzene	<0.0050	0.0050	mg/kg							
Bromochloromethane	<0.0050	0.0050	mg/kg							
Bromodichloromethane	<0.0050	0.0050	mg/kg							
Bromoform	<0.0050	0.0050	mg/kg							
Bromomethane	<0.0050	0.0050	mg/kg							
2-Butanone (MEK)	<0.050	0.050	mg/kg							
tert-Butyl alcohol (TBA)	<0.020	0.020	mg/kg							
sec-Butylbenzene	<0.0050	0.0050	mg/kg							
tert-Butylbenzene	<0.0050	0.0050	mg/kg							
n-Butylbenzene	<0.0050	0.0050	mg/kg							
Carbon Disulfide	<0.0050	0.0050	mg/kg							
Carbon Tetrachloride	<0.0050	0.0050	mg/kg							
Chlorobenzene	<0.0050	0.0050	mg/kg							
Chloroethane	<0.0050	0.0050	mg/kg							
Chloroform	<0.0050	0.0050	mg/kg							
Chloromethane	<0.0050	0.0050	mg/kg							
2-Chlorotoluene	<0.0050	0.0050	mg/kg							
4-Chlorotoluene	<0.0050	0.0050	mg/kg							
1,2-Dibromo-3-chloropropane	<0.010	0.010	mg/kg							
Dibromochloromethane	<0.0050	0.0050	mg/kg							
1,2-Dibromoethane (EDB)	<0.0050	0.0050	mg/kg							
Dibromomethane	<0.0050	0.0050	mg/kg							
1,4-Dichlorobenzene	<0.0050	0.0050	mg/kg							
1,3-Dichlorobenzene	<0.0050	0.0050	mg/kg							
1,2-Dichlorobenzene	<0.0050	0.0050	mg/kg							
Dichlorodifluoromethane (R12)	<0.0050	0.0050	mg/kg							
1,1-Dichloroethane	<0.0050	0.0050	mg/kg							
1,2-Dichloroethane (EDC)	<0.0050	0.0050	mg/kg							

Viorel Vasile
Operations Manager

LABORATORY ANALYSIS RESULTS

Client: Stantec (TO)
Project No: 185803633
Project Name: Kaiser - Vermont Ave.

AA Project No: A732181
Date Received: 05/11/16
Date Reported: 05/18/16

Analyte	Result	Reporting Limit	Units	Spike Level	Source Result	%REC	%REC Limits	RPD	RPD Limit	Notes
VOCs, OXY & TPHG by GC/MS EPA 5035 - Quality Control										
Batch B6E1726 - EPA 5035										
Blank (B6E1726-BLK1) Continued				Prepared & Analyzed: 05/17/16						
trans-1,2-Dichloroethylene	<0.0050	0.0050	mg/kg							
cis-1,2-Dichloroethylene	<0.0050	0.0050	mg/kg							
1,1-Dichloroethylene	<0.0050	0.0050	mg/kg							
2,2-Dichloropropane	<0.0050	0.0050	mg/kg							
1,3-Dichloropropane	<0.0050	0.0050	mg/kg							
1,2-Dichloropropane	<0.0050	0.0050	mg/kg							
trans-1,3-Dichloropropylene	<0.0050	0.0050	mg/kg							
1,1-Dichloropropylene	<0.0050	0.0050	mg/kg							
cis-1,3-Dichloropropylene	<0.0050	0.0050	mg/kg							
Diisopropyl ether (DIPE)	<0.0050	0.0050	mg/kg							
Ethylbenzene	<0.0020	0.0020	mg/kg							
Ethyl-tert-Butyl Ether (ETBE)	<0.0050	0.0050	mg/kg							
Gasoline Range Organics (GRO)	<0.50	0.50	mg/kg							
Hexachlorobutadiene	<0.010	0.010	mg/kg							
2-Hexanone (MBK)	<0.050	0.050	mg/kg							
Isopropylbenzene	<0.0050	0.0050	mg/kg							
4-Isopropyltoluene	<0.0050	0.0050	mg/kg							
Methyl-tert-Butyl Ether (MTBE)	<0.0050	0.0050	mg/kg							
Methylene Chloride	<0.050	0.050	mg/kg							
4-Methyl-2-pentanone (MIBK)	<0.050	0.050	mg/kg							
Naphthalene	<0.010	0.010	mg/kg							
n-Propylbenzene	<0.0050	0.0050	mg/kg							
Styrene	<0.0050	0.0050	mg/kg							
1,1,1,2-Tetrachloroethane	<0.0050	0.0050	mg/kg							
1,1,2,2-Tetrachloroethane	<0.0050	0.0050	mg/kg							
Tetrachloroethylene (PCE)	<0.0050	0.0050	mg/kg							
Toluene	<0.0020	0.0020	mg/kg							
1,2,4-Trichlorobenzene	<0.0050	0.0050	mg/kg							
1,2,3-Trichlorobenzene	<0.0050	0.0050	mg/kg							
1,1,2-Trichloroethane	<0.0050	0.0050	mg/kg							
1,1,1-Trichloroethane	<0.0050	0.0050	mg/kg							

Viorel Vasile
Operations Manager

LABORATORY ANALYSIS RESULTS

Client: Stantec (TO)
Project No: 185803633
Project Name: Kaiser - Vermont Ave.

AA Project No: A732181
Date Received: 05/11/16
Date Reported: 05/18/16

Analyte	Result	Reporting Limit	Units	Spike Level	Source Result	%REC	%REC Limits	RPD	RPD Limit	Notes
VOCs, OXY & TPHG by GC/MS EPA 5035 - Quality Control										
Batch B6E1726 - EPA 5035										
Blank (B6E1726-BLK1) Continued				Prepared & Analyzed: 05/17/16						
Trichloroethylene (TCE)	<0.0050	0.0050	mg/kg							
Trichlorofluoromethane (R11)	<0.0050	0.0050	mg/kg							
1,2,3-Trichloropropane	<0.0050	0.0050	mg/kg							
1,1,2-Trichloro-1,2,2-trifluoroethane (R113)	<0.0050	0.0050	mg/kg							
1,3,5-Trimethylbenzene	<0.0050	0.0050	mg/kg							
1,2,4-Trimethylbenzene	<0.0050	0.0050	mg/kg							
Vinyl chloride	<0.0050	0.0050	mg/kg							
o-Xylene	<0.0020	0.0020	mg/kg							
m,p-Xylenes	<0.0020	0.0020	mg/kg							
Surrogate: 4-Bromofluorobenzene	*0.104*		*mg/kg*	*0.10*		*104*	*70-140*			
Surrogate: Dibromofluoromethane	*0.113*		*mg/kg*	*0.10*		*113*	*70-140*			
Surrogate: Toluene-d8	*0.105*		*mg/kg*	*0.10*		*105*	*70-140*			
LCS (B6E1726-BS1)				Prepared & Analyzed: 05/17/16						
Acetone	**0.0781**	0.050	mg/kg	0.10		78.1	70-130			
tert-Amyl Methyl Ether (TAME)	**0.0444**	0.0050	mg/kg	0.040		111	70-130			
Benzene	**0.0438**	0.0020	mg/kg	0.040		110	75-125			
Bromobenzene	**0.0378**	0.0050	mg/kg	0.040		94.6	70-130			
Bromochloromethane	**0.0367**	0.0050	mg/kg	0.040		91.9	70-130			
Bromodichloromethane	**0.0455**	0.0050	mg/kg	0.040		114	75-125			
Bromoform	**0.0360**	0.0050	mg/kg	0.040		90.0	75-125			
Bromomethane	**0.0457**	0.0050	mg/kg	0.040		114	75-125			
2-Butanone (MEK)	**0.0971**	0.050	mg/kg	0.10		97.1	70-130			
tert-Butyl alcohol (TBA)	**0.199**	0.020	mg/kg	0.20		99.7	70-130			
sec-Butylbenzene	**0.0415**	0.0050	mg/kg	0.040		104	70-130			
tert-Butylbenzene	**0.0412**	0.0050	mg/kg	0.040		103	70-130			
n-Butylbenzene	**0.0437**	0.0050	mg/kg	0.040		109	70-130			
Carbon Disulfide	**0.0950**	0.0050	mg/kg	0.10		95.0	70-130			
Carbon Tetrachloride	**0.0487**	0.0050	mg/kg	0.040		122	75-125			
Chlorobenzene	**0.0404**	0.0050	mg/kg	0.040		101	75-125			
Chloroethane	**0.0438**	0.0050	mg/kg	0.040		110	75-125			

Viorel Vasile
Operations Manager

LABORATORY ANALYSIS RESULTS

Client: Stantec (TO)
Project No: 185803633
Project Name: Kaiser - Vermont Ave.

AA Project No: A732181
Date Received: 05/11/16
Date Reported: 05/18/16

Analyte	Result	Reporting Limit	Units	Spike Level	Source Result	%REC	%REC Limits	RPD	RPD Limit	Notes
VOCs, OXY & TPHG by GC/MS EPA 5035 - Quality Control										
Batch B6E1726 - EPA 5035										
LCS (B6E1726-BS1) Continued				Prepared & Analyzed: 05/17/16						
Chloroform	**0.0473**	0.0050	mg/kg	0.040		118	75-125			
Chloromethane	**0.0428**	0.0050	mg/kg	0.040		107	65-125			
2-Chlorotoluene	**0.0440**	0.0050	mg/kg	0.040		110	70-130			
4-Chlorotoluene	**0.0431**	0.0050	mg/kg	0.040		108	70-130			
1,2-Dibromo-3-chloropropane	**0.0372**	0.010	mg/kg	0.040		93.1	70-130			
Dibromochloromethane	**0.0393**	0.0050	mg/kg	0.040		98.3	75-125			
1,2-Dibromoethane (EDB)	**0.0388**	0.0050	mg/kg	0.040		97.0	70-130			
Dibromomethane	**0.0401**	0.0050	mg/kg	0.040		100	70-130			
1,4-Dichlorobenzene	**0.0393**	0.0050	mg/kg	0.040		98.4	75-125			
1,3-Dichlorobenzene	**0.0385**	0.0050	mg/kg	0.040		96.2	70-130			
1,2-Dichlorobenzene	**0.0386**	0.0050	mg/kg	0.040		96.4	70-130			
Dichlorodifluoromethane (R12)	**0.0424**	0.0050	mg/kg	0.040		106	70-130			
1,1-Dichloroethane	**0.0463**	0.0050	mg/kg	0.040		116	70-125			
1,2-Dichloroethane (EDC)	**0.0478**	0.0050	mg/kg	0.040		120	75-125			
trans-1,2-Dichloroethylene	**0.0392**	0.0050	mg/kg	0.040		98.0	75-125			
cis-1,2-Dichloroethylene	**0.0404**	0.0050	mg/kg	0.040		101	75-125			
1,1-Dichloroethylene	**0.0385**	0.0050	mg/kg	0.040		96.3	70-130			
2,2-Dichloropropane	**0.0481**	0.0050	mg/kg	0.040		120	70-130			
1,3-Dichloropropane	**0.0401**	0.0050	mg/kg	0.040		100	70-130			
1,2-Dichloropropane	**0.0461**	0.0050	mg/kg	0.040		115	75-130			
trans-1,3-Dichloropropylene	**0.0431**	0.0050	mg/kg	0.040		108	70-130			
1,1-Dichloropropylene	**0.0457**	0.0050	mg/kg	0.040		114	70-130			
cis-1,3-Dichloropropylene	**0.0455**	0.0050	mg/kg	0.040		114	75-125			
Diisopropyl ether (DIPE)	**0.0464**	0.0050	mg/kg	0.040		116	70-130			
Ethylbenzene	**0.0434**	0.0020	mg/kg	0.040		108	75-125			
Ethyl-tert-Butyl Ether (ETBE)	**0.0484**	0.0050	mg/kg	0.040		121	70-130			
Gasoline Range Organics (GRO)	**1.16**	0.50	mg/kg	1.0		116	70-130			
Hexachlorobutadiene	**0.0390**	0.010	mg/kg	0.040		97.6	70-130			
2-Hexanone (MBK)	**0.114**	0.050	mg/kg	0.10		114	70-130			
Isopropylbenzene	**0.0423**	0.0050	mg/kg	0.040		106	70-130			
4-Isopropyltoluene	**0.0415**	0.0050	mg/kg	0.040		104	70-130			

Viorel Vasile
Operations Manager

LABORATORY ANALYSIS RESULTS

Client: Stantec (TO)
Project No: 185803633
Project Name: Kaiser - Vermont Ave.

AA Project No: A732181
Date Received: 05/11/16
Date Reported: 05/18/16

Analyte	Result	Reporting Limit	Units	Spike Level	Source Result	%REC	%REC Limits	RPD	RPD Limit	Notes
VOCs, OXY & TPHG by GC/MS EPA 5035 - Quality Control										
Batch B6E1726 - EPA 5035										
LCS (B6E1726-BS1) Continued				Prepared & Analyzed: 05/17/16						
Methyl-tert-Butyl Ether (MTBE)	**0.0838**	0.0050	mg/kg	0.080		105	75-125			
Methylene Chloride	**0.0387**	0.050	mg/kg	0.040		96.6	75-130			
4-Methyl-2-pentanone (MIBK)	**0.0893**	0.050	mg/kg	0.10		89.3	70-130			
Naphthalene	**0.0366**	0.010	mg/kg	0.040		91.4	70-130			
n-Propylbenzene	**0.0450**	0.0050	mg/kg	0.040		112	70-130			
Styrene	**0.0407**	0.0050	mg/kg	0.040		102	70-130			
1,1,1,2-Tetrachloroethane	**0.0401**	0.0050	mg/kg	0.040		100	70-130			
1,1,2,2-Tetrachloroethane	**0.0389**	0.0050	mg/kg	0.040		97.2	70-135			
Tetrachloroethylene (PCE)	**0.0401**	0.0050	mg/kg	0.040		100	75-125			
Toluene	**0.0400**	0.0020	mg/kg	0.040		100	75-125			
1,2,4-Trichlorobenzene	**0.0386**	0.0050	mg/kg	0.040		96.6	70-130			
1,2,3-Trichlorobenzene	**0.0371**	0.0050	mg/kg	0.040		92.8	70-130			
1,1,2-Trichloroethane	**0.0405**	0.0050	mg/kg	0.040		101	75-125			
1,1,1-Trichloroethane	**0.0494**	0.0050	mg/kg	0.040		123	75-125			
Trichloroethylene (TCE)	**0.0438**	0.0050	mg/kg	0.040		109	75-125			
Trichlorofluoromethane (R11)	**0.0471**	0.0050	mg/kg	0.040		118	70-130			
1,2,3-Trichloropropane	**0.0399**	0.0050	mg/kg	0.040		99.8	70-130			
1,1,2-Trichloro-1,2,2-trifluoroethane (R113)	**0.101**	0.0050	mg/kg	0.080		126	70-130			
1,3,5-Trimethylbenzene	**0.0414**	0.0050	mg/kg	0.040		103	70-130			
1,2,4-Trimethylbenzene	**0.0414**	0.0050	mg/kg	0.040		103	70-130			
Vinyl chloride	**0.0462**	0.0050	mg/kg	0.040		115	75-125			
o-Xylene	**0.0404**	0.0020	mg/kg	0.040		101	75-125			
m,p-Xylenes	**0.0810**	0.0020	mg/kg	0.080		101	70-130			
Surrogate: 4-Bromofluorobenzene	*0.104*		*mg/kg*	*0.10*		*104*	*70-140*			
Surrogate: Dibromofluoromethane	*0.108*		*mg/kg*	*0.10*		*108*	*70-140*			
Surrogate: Toluene-d8	*0.104*		*mg/kg*	*0.10*		*104*	*70-140*			
LCS Dup (B6E1726-BSD1)				Prepared & Analyzed: 05/17/16						
Acetone	**0.0873**	0.050	mg/kg	0.10		87.3	70-130	11.1	30	
tert-Amyl Methyl Ether (TAME)	**0.0449**	0.0050	mg/kg	0.040		112	70-130	1.21	30	
Benzene	**0.0434**	0.0020	mg/kg	0.040		108	75-125	1.01	30	

Viorel Vasile
Operations Manager

LABORATORY ANALYSIS RESULTS

Client: Stantec (TO)
Project No: 185803633
Project Name: Kaiser - Vermont Ave.

AA Project No: A732181
Date Received: 05/11/16
Date Reported: 05/18/16

Analyte	Result	Reporting Limit	Units	Spike Level	Source Result	%REC	%REC Limits	RPD	RPD Limit	Notes
VOCs, OXY & TPHG by GC/MS EPA 5035 - Quality Control										
Batch B6E1726 - EPA 5035										
LCS Dup (B6E1726-BSD1) Continued				Prepared & Analyzed: 05/17/16						
Bromobenzene	**0.0377**	0.0050	mg/kg	0.040		94.4	70-130	0.265	30	
Bromochloromethane	**0.0364**	0.0050	mg/kg	0.040		90.9	70-130	1.04	30	
Bromodichloromethane	**0.0467**	0.0050	mg/kg	0.040		117	75-125	2.60	30	
Bromoform	**0.0349**	0.0050	mg/kg	0.040		87.2	75-125	3.16	30	
Bromomethane	**0.0420**	0.0050	mg/kg	0.040		105	75-125	8.34	30	
2-Butanone (MEK)	**0.0926**	0.050	mg/kg	0.10		92.6	70-130	4.72	30	
tert-Butyl alcohol (TBA)	**0.193**	0.020	mg/kg	0.20		96.3	70-130	3.51	30	
sec-Butylbenzene	**0.0423**	0.0050	mg/kg	0.040		106	70-130	1.77	30	
tert-Butylbenzene	**0.0422**	0.0050	mg/kg	0.040		106	70-130	2.40	30	
n-Butylbenzene	**0.0400**	0.0050	mg/kg	0.040		100	70-130	8.80	30	
Carbon Disulfide	**0.0907**	0.0050	mg/kg	0.10		90.7	70-130	4.63	30	
Carbon Tetrachloride	**0.0500**	0.0050	mg/kg	0.040		125	75-125	2.59	30	
Chlorobenzene	**0.0391**	0.0050	mg/kg	0.040		97.8	75-125	3.22	30	
Chloroethane	**0.0433**	0.0050	mg/kg	0.040		108	75-125	1.24	30	
Chloroform	**0.0471**	0.0050	mg/kg	0.040		118	75-125	0.424	30	
Chloromethane	**0.0468**	0.0050	mg/kg	0.040		117	65-125	8.93	30	
2-Chlorotoluene	**0.0446**	0.0050	mg/kg	0.040		112	70-130	1.40	30	
4-Chlorotoluene	**0.0439**	0.0050	mg/kg	0.040		110	70-130	1.70	30	
1,2-Dibromo-3-chloropropane	**0.0351**	0.010	mg/kg	0.040		87.8	70-130	5.86	30	
Dibromochloromethane	**0.0375**	0.0050	mg/kg	0.040		93.7	75-125	4.79	30	
1,2-Dibromoethane (EDB)	**0.0372**	0.0050	mg/kg	0.040		92.9	70-130	4.37	30	
Dibromomethane	**0.0403**	0.0050	mg/kg	0.040		101	70-130	0.498	30	
1,4-Dichlorobenzene	**0.0393**	0.0050	mg/kg	0.040		98.2	75-125	0.102	30	
1,3-Dichlorobenzene	**0.0390**	0.0050	mg/kg	0.040		97.6	70-130	1.44	30	
1,2-Dichlorobenzene	**0.0382**	0.0050	mg/kg	0.040		95.6	70-130	0.885	30	
Dichlorodifluoromethane (R12)	**0.0435**	0.0050	mg/kg	0.040		109	70-130	2.56	30	
1,1-Dichloroethane	**0.0471**	0.0050	mg/kg	0.040		118	70-125	1.80	30	
1,2-Dichloroethane (EDC)	**0.0495**	0.0050	mg/kg	0.040		124	75-125	3.41	30	
trans-1,2-Dichloroethylene	**0.0383**	0.0050	mg/kg	0.040		95.7	75-125	2.43	30	
cis-1,2-Dichloroethylene	**0.0408**	0.0050	mg/kg	0.040		102	75-125	1.13	30	
1,1-Dichloroethylene	**0.0343**	0.0050	mg/kg	0.040		85.7	70-130	11.6	30	

Viorel Vasile
Operations Manager

LABORATORY ANALYSIS RESULTS

Client: Stantec (TO)
Project No: 185803633
Project Name: Kaiser - Vermont Ave.

AA Project No: A732181
Date Received: 05/11/16
Date Reported: 05/18/16

Analyte	Result	Reporting Limit	Units	Spike Level	Source Result	%REC	%REC Limits	RPD	RPD Limit	Notes
VOCs, OXY & TPHG by GC/MS EPA 5035 - Quality Control										
Batch B6E1726 - EPA 5035										
LCS Dup (B6E1726-BSD1) Continued				Prepared & Analyzed: 05/17/16						
2,2-Dichloropropane	**0.0508**	0.0050	mg/kg	0.040		127	70-130	5.50	30	
1,3-Dichloropropane	**0.0392**	0.0050	mg/kg	0.040		98.1	70-130	2.22	30	
1,2-Dichloropropane	**0.0473**	0.0050	mg/kg	0.040		118	75-130	2.44	30	
trans-1,3-Dichloropropylene	**0.0427**	0.0050	mg/kg	0.040		107	70-130	0.979	30	
1,1-Dichloropropylene	**0.0482**	0.0050	mg/kg	0.040		120	70-130	5.24	30	
cis-1,3-Dichloropropylene	**0.0460**	0.0050	mg/kg	0.040		115	75-125	1.01	30	
Diisopropyl ether (DIPE)	**0.0473**	0.0050	mg/kg	0.040		118	70-130	1.96	30	
Ethylbenzene	**0.0431**	0.0020	mg/kg	0.040		108	75-125	0.694	30	
Ethyl-tert-Butyl Ether (ETBE)	**0.0476**	0.0050	mg/kg	0.040		119	70-130	1.83	30	
Gasoline Range Organics (GRO)	**1.16**	0.50	mg/kg	1.0		116	70-130	0.181	30	
Hexachlorobutadiene	**0.0408**	0.010	mg/kg	0.040		102	70-130	4.41	30	
2-Hexanone (MBK)	**0.114**	0.050	mg/kg	0.10		114	70-130	0.596	30	
Isopropylbenzene	**0.0429**	0.0050	mg/kg	0.040		107	70-130	1.50	30	
4-Isopropyltoluene	**0.0422**	0.0050	mg/kg	0.040		106	70-130	1.82	30	
Methyl-tert-Butyl Ether (MTBE)	**0.0834**	0.0050	mg/kg	0.080		104	75-125	0.502	30	
Methylene Chloride	**0.0363**	0.050	mg/kg	0.040		90.8	75-130	6.19	30	
4-Methyl-2-pentanone (MIBK)	**0.0918**	0.050	mg/kg	0.10		91.8	70-130	2.67	30	
Naphthalene	**0.0347**	0.010	mg/kg	0.040		86.8	70-130	5.22	30	
n-Propylbenzene	**0.0462**	0.0050	mg/kg	0.040		116	70-130	2.63	30	
Styrene	**0.0401**	0.0050	mg/kg	0.040		100	70-130	1.29	30	
1,1,1,2-Tetrachloroethane	**0.0387**	0.0050	mg/kg	0.040		96.8	70-130	3.55	30	
1,1,2,2-Tetrachloroethane	**0.0380**	0.0050	mg/kg	0.040		95.0	70-135	2.29	30	
Tetrachloroethylene (PCE)	**0.0379**	0.0050	mg/kg	0.040		94.8	75-125	5.74	30	
Toluene	**0.0389**	0.0020	mg/kg	0.040		97.2	75-125	2.84	30	
1,2,4-Trichlorobenzene	**0.0381**	0.0050	mg/kg	0.040		95.3	70-130	1.35	30	
1,2,3-Trichlorobenzene	**0.0361**	0.0050	mg/kg	0.040		90.4	70-130	2.73	30	
1,1,2-Trichloroethane	**0.0380**	0.0050	mg/kg	0.040		95.1	75-125	6.36	30	
1,1,1-Trichloroethane	**0.0496**	0.0050	mg/kg	0.040		124	75-125	0.485	30	
Trichloroethylene (TCE)	**0.0454**	0.0050	mg/kg	0.040		113	75-125	3.59	30	
Trichlorofluoromethane (R11)	**0.0477**	0.0050	mg/kg	0.040		119	70-130	1.31	30	
1,2,3-Trichloropropane	**0.0396**	0.0050	mg/kg	0.040		99.0	70-130	0.905	30	

Viorel Vasile
Operations Manager

LABORATORY ANALYSIS RESULTS

Client: Stantec (TO)
Project No: 185803633
Project Name: Kaiser - Vermont Ave.

AA Project No: A732181
Date Received: 05/11/16
Date Reported: 05/18/16

Analyte	Result	Reporting Limit	Units	Spike Level	Source Result	%REC	%REC Limits	RPD	RPD Limit	Notes
VOCs, OXY & TPHG by GC/MS EPA 5035 - Quality Control										
Batch B6E1726 - EPA 5035										
LCS Dup (B6E1726-BSD1) Continued				Prepared & Analyzed: 05/17/16						
1,1,2-Trichloro-1,2,2-trifluoroethane (R113)	**0.100**	0.0050	mg/kg	0.080		125	70-130	0.995	30	
1,3,5-Trimethylbenzene	**0.0422**	0.0050	mg/kg	0.040		106	70-130	1.96	30	
1,2,4-Trimethylbenzene	**0.0413**	0.0050	mg/kg	0.040		103	70-130	0.145	30	
Vinyl chloride	**0.0473**	0.0050	mg/kg	0.040		118	75-125	2.40	30	
o-Xylene	**0.0409**	0.0020	mg/kg	0.040		102	75-125	1.33	30	
m,p-Xylenes	**0.0800**	0.0020	mg/kg	0.080		100	70-130	1.17	30	
Surrogate: 4-Bromofluorobenzene	*0.106*		*mg/kg*	*0.10*		*106*	*70-140*			
Surrogate: Dibromofluoromethane	*0.110*		*mg/kg*	*0.10*		*110*	*70-140*			
Surrogate: Toluene-d8	*0.101*		*mg/kg*	*0.10*		*101*	*70-140*			

Viorel Vasile
Operations Manager

LABORATORY ANALYSIS RESULTS

Client:	Stantec (TO)	**AA Project No:**	A732181
Project No:	185803633	**Date Received:**	05/11/16
Project Name:	Kaiser - Vermont Ave.	**Date Reported:**	05/18/16

Special Notes

Viorel Vasile
Operations Manager

AMERICAN ANALYTICS CHAIN-OF-CUSTODY RECORD

9765 ETON AVE., CHATSWORTH, CA 91311
Tel: 818-998-5547 FAX: 818-998-7258

A.A. COC No.: 125099
70045738
Page 1 of 1

Client: Stantec	Project Name / No.: 185803633	Sampler's Name: Brian Goss
Project Manager: Tom Szocinski	Site Address: N. Vermont Ave	Sampler's Signature:
Phone: 8057199324	City: LA	P.O. No.: 185803633
Fax:	State & Zip: CA 90027	Quote No.:

TAT Turnaround Codes **

(1) = Same Day Rush
(2) = 24 Hour Rush
(3) = 48 Hour Rush
(4) = 72 Hour Rush
(5) = 5 Day Rush
X = 10 Working Days (Standard TAT)

ANALYSIS REQUESTED (Test Name)

Client I.D.	A.A. I.D.	Date	Time	Sample Matrix	No. of Cont	VOCs 8260B	Special Instructions
SV-6-19	GE11017-01	5/10/16	830	Soil	3	(4)	EMail lab report to Tom.Szocinski@stantec.com Brian.Goss@stantec.com
SV-7-24	-02	5/10/16	10:05	Soil	3	(4)	
SV-8-17	-03	5/11/16	12:22	Soil	3	(4)	

Please enter the TAT Turnaround Codes ** below

16MAY11 13:59

For Laboratory Use

PRIORITY
Rush 72 Hrs SH
Date 5/11/16 Time 1415 Sign

A.A. Project No.: A732181 / GE11017

Relinquished by	Date	Time	Received by
	5/11/16	1359	
Relinquished by	Date	Time	Received by
Relinquished by	Date	Time	Received by

Note: By relinquishing samples to American Analytics, client agrees to pay for the services requested on this chain of custody form and any additional client-requested analyses performed on this project. Payment for services is due within 30 days from the date of invoice. Sample(s) will be disposed of after 45 days following the submittal of the sample(s) to American Analytics.

ATTACHMENT D
Certified Analytical Laboratory Reports – Soil Vapor

AMERICAN ANALYTICS

9765 Eton Avenue
Chatsworth
California 91311
Tel: (818) 998-5547
Fax: (818) 998-7258

May 17, 2016

Tom Szocinski

Stantec (TO)

290 Conejo Ridge Ave. Suite #200

Thousand Oaks, CA 91361

Re : Kaiser - Vermont Ave. / 185803633

A732180 / 6E11016

Enclosed is an analytical report for the above-referenced project. The samples included in this report were received on 05/11/16 13:59 and analyzed in accordance with the attached chain-of-custody.

Unless otherwise noted, all analytical testing was accomplished in accordance with the guidelines established in our Quality Assurance Program Manual, applicable standard operating procedures, and other related documentation. The results in this analytical report are limited to the samples tested and any reproduction thereof must be made in its entirety.

If you have any questions regarding this report or require additional information please call me at American Analytics.

Sincerely,



Viorel Vasile

Operations Manager

LABORATORY ANALYSIS RESULTS

Client: Stantec (TO)
Project No: 185803633
Project Name: Kaiser - Vermont Ave.

AA Project No: A732180
Date Received: 05/11/16
Date Reported: 05/17/16

Sample ID	Laboratory ID	Matrix	TAT	Date Sampled	Date Received
TO-15 (Mid Level)					
SV-2-5	6E11016-01	Vapor	3	05/11/16 07:50	05/11/16 13:59
SV-2-19	6E11016-02	Vapor	3	05/11/16 07:40	05/11/16 13:59
SV-3-19	6E11016-03	Vapor	3	05/11/16 08:34	05/11/16 13:59
SV-3b-5	6E11016-04	Vapor	3	05/11/16 08:39	05/11/16 13:59
SV-9-5	6E11016-05	Vapor	3	05/11/16 08:12	05/11/16 13:59
SV-4-5	6E11016-06	Vapor	3	05/11/16 08:18	05/11/16 13:59
SV-4-21	6E11016-07	Vapor	3	05/11/16 08:17	05/11/16 13:59
SV-6-5	6E11016-08	Vapor	3	05/11/16 09:04	05/11/16 13:59
SV-6-19	6E11016-09	Vapor	3	05/11/16 09:05	05/11/16 13:59
SV-7-5	6E11016-10	Vapor	3	05/11/16 09:24	05/11/16 13:59
SV-7-23.5	6E11016-11	Vapor	3	05/11/16 10:42	05/11/16 13:59
SV-5-5	6E11016-12	Vapor	3	05/11/16 10:12	05/11/16 13:59
SV-5-12.5	6E11016-13	Vapor	3	05/11/16 10:38	05/11/16 13:59

Viorel Vasile
Operations Manager

LABORATORY ANALYSIS RESULTS

Client:	Stantec (TO)	**AA Project No:**	A732180
Project No:	185803633	**Date Received:**	05/11/16
Project Name:	Kaiser - Vermont Ave.	**Date Reported:**	05/17/16
Matrix:	Vapor	**Sampled:**	05/11/16
Dilution:	1	**Prepared:**	05/12/16
Method:	VOCs by GCMS EPA TO-15	**Analyzed:**	05/12/16

SV-2-5

6E11016-01 (Vapor)

Analyte	Result	(ug/L)	MRL	Result	(ppmv)	MRL
Acetone	<0.010	ug/L	0.010	<0.0042	ppmv	0.0042
Allyl chloride	<0.010	ug/L	0.010	<0.0032	ppmv	0.0032
tert-Amyl Methyl Ether (TAME)	<0.010	ug/L	0.010	<0.0024	ppmv	0.0024
Benzene	<0.010	ug/L	0.010	<0.0031	ppmv	0.0031
Benzyl chloride	<0.010	ug/L	0.010	<0.0019	ppmv	0.0019
Bromodichloromethane	<0.010	ug/L	0.010	<0.0015	ppmv	0.0015
Bromoform	<0.010	ug/L	0.010	<0.00097	ppmv	0.00097
Bromomethane	<0.010	ug/L	0.010	<0.0026	ppmv	0.0026
1,3-Butadiene	<0.010	ug/L	0.010	<0.0045	ppmv	0.0045
2-Butanone (MEK)	<0.010	ug/L	0.010	<0.0034	ppmv	0.0034
tert-Butyl alcohol (TBA)	<0.010	ug/L	0.010	<0.0033	ppmv	0.0033
Carbon Disulfide	<0.010	ug/L	0.010	<0.0032	ppmv	0.0032
Carbon Tetrachloride	<0.010	ug/L	0.010	<0.0016	ppmv	0.0016
Chlorobenzene	<0.010	ug/L	0.010	<0.0022	ppmv	0.0022
Chloroethane	<0.010	ug/L	0.010	<0.0038	ppmv	0.0038
Chloroform	<0.010	ug/L	0.010	<0.002	ppmv	0.002
Chloromethane	<0.010	ug/L	0.010	<0.0048	ppmv	0.0048
Cyclohexane	<0.010	ug/L	0.010	<0.0029	ppmv	0.0029
Dibromochloromethane	<0.010	ug/L	0.010	<0.0012	ppmv	0.0012
1,2-Dibromoethane (EDB)	<0.010	ug/L	0.010	<0.0013	ppmv	0.0013
1,2-Dichlorobenzene	<0.010	ug/L	0.010	<0.0017	ppmv	0.0017

Viorel Vasile
Operations Manager

LABORATORY ANALYSIS RESULTS

Client:	Stantec (TO)	**AA Project No:**	A732180
Project No:	185803633	**Date Received:**	05/11/16
Project Name:	Kaiser - Vermont Ave.	**Date Reported:**	05/17/16
Matrix:	Vapor	**Sampled:**	05/11/16
Dilution:	1	**Prepared:**	05/12/16
Method:	VOCs by GCMS EPA TO-15	**Analyzed:**	05/12/16

SV-2-5

6E11016-01 (Vapor)

Analyte	Result	(ug/L)	MRL	Result	(ppmv)	MRL
1,3-Dichlorobenzene	<0.010	ug/L	0.010	<0.0017	ppmv	0.0017
1,4-Dichlorobenzene	<0.010	ug/L	0.010	<0.0017	ppmv	0.0017
Dichlorodifluoromethane (R12)	<0.010	ug/L	0.010	<0.002	ppmv	0.002
1,1-Dichloroethane	<0.010	ug/L	0.010	<0.0025	ppmv	0.0025
1,2-Dichloroethane (EDC)	<0.010	ug/L	0.010	<0.0025	ppmv	0.0025
cis-1,2-Dichloroethylene	<0.010	ug/L	0.010	<0.0025	ppmv	0.0025
1,1-Dichloroethylene	<0.010	ug/L	0.010	<0.0025	ppmv	0.0025
trans-1,2-Dichloroethylene	<0.010	ug/L	0.010	<0.0025	ppmv	0.0025
1,2-Dichloropropane	<0.010	ug/L	0.010	<0.0022	ppmv	0.0022
trans-1,3-Dichloropropylene	<0.010	ug/L	0.010	<0.0022	ppmv	0.0022
cis-1,3-Dichloropropylene	<0.010	ug/L	0.010	<0.0022	ppmv	0.0022
Dichlorotetrafluoroethane	<0.010	ug/L	0.010	<0.0014	ppmv	0.0014
Diisopropyl ether (DIPE)	<0.010	ug/L	0.010	<0.0024	ppmv	0.0024
1,4-Dioxane	<0.010	ug/L	0.010	<0.0028	ppmv	0.0028
Ethanol	<0.010	ug/L	0.010	<0.0053	ppmv	0.0053
Ethyl Acetate	<0.010	ug/L	0.010	<0.0028	ppmv	0.0028
Ethylbenzene	<0.010	ug/L	0.010	<0.0023	ppmv	0.0023
Ethyl-tert-Butyl Ether (ETBE)	<0.010	ug/L	0.010	<0.0024	ppmv	0.0024
4-Ethyltoluene	<0.010	ug/L	0.010	<0.002	ppmv	0.002
Heptane	<0.010	ug/L	0.010	<0.0024	ppmv	0.0024
Hexachlorobutadiene	<0.010	ug/L	0.010	<0.00094	ppmv	0.00094

Viorel Vasile
Operations Manager

LABORATORY ANALYSIS RESULTS

Client:	Stantec (TO)	**AA Project No:**	A732180
Project No:	185803633	**Date Received:**	05/11/16
Project Name:	Kaiser - Vermont Ave.	**Date Reported:**	05/17/16
Matrix:	Vapor	**Sampled:**	05/11/16
Dilution:	1	**Prepared:**	05/12/16
Method:	VOCs by GCMS EPA TO-15	**Analyzed:**	05/12/16

SV-2-5

6E11016-01 (Vapor)

Analyte	Result	(ug/L)	MRL	Result	(ppmv)	MRL
n-Hexane	<0.010	ug/L	0.010	<0.0028	ppmv	0.0028
2-Hexanone (MBK)	<0.010	ug/L	0.010	<0.0024	ppmv	0.0024
Isopropanol (IPA)	<0.010	ug/L	0.010	<0.0041	ppmv	0.0041
Methyl-tert-Butyl Ether (MTBE)	<0.010	ug/L	0.010	<0.0028	ppmv	0.0028
Methylene Chloride	<0.010	ug/L	0.010	<0.0029	ppmv	0.0029
4-Methyl-2-pentanone (MIBK)	<0.010	ug/L	0.010	<0.0024	ppmv	0.0024
Naphthalene	<0.010	ug/L	0.010	<0.0019	ppmv	0.0019
Propylene	<0.010	ug/L	0.010	<0.0058	ppmv	0.0058
Styrene	**0.010**	ug/L	0.010	**0.0023**	ppmv	0.0023
1,1,2,2-Tetrachloroethane	<0.010	ug/L	0.010	<0.0015	ppmv	0.0015
Tetrachloroethylene (PCE)	**0.012**	ug/L	0.010	**0.0018**	ppmv	0.0015
Tetrahydrofuran (THF)	<0.010	ug/L	0.010	<0.0034	ppmv	0.0034
Toluene	<0.010	ug/L	0.010	<0.0027	ppmv	0.0027
1,2,4-Trichlorobenzene	<0.010	ug/L	0.010	<0.0013	ppmv	0.0013
1,1,2-Trichloroethane	<0.010	ug/L	0.010	<0.0018	ppmv	0.0018
1,1,1-Trichloroethane	<0.010	ug/L	0.010	<0.0018	ppmv	0.0018
Trichloroethylene (TCE)	<0.010	ug/L	0.010	<0.0019	ppmv	0.0019
Trichlorofluoromethane (R11)	<0.010	ug/L	0.010	<0.0018	ppmv	0.0018
1,1,2-Trichloro-1,2,2-trifluoroethane (R113)	<0.010	ug/L	0.010	<0.0013	ppmv	0.0013
1,3,5-Trimethylbenzene	<0.010	ug/L	0.010	<0.002	ppmv	0.002

Viorel Vasile
Operations Manager

LABORATORY ANALYSIS RESULTS

Client:	Stantec (TO)	**AA Project No:**	A732180
Project No:	185803633	**Date Received:**	05/11/16
Project Name:	Kaiser - Vermont Ave.	**Date Reported:**	05/17/16
Matrix:	Vapor	**Sampled:**	05/11/16
Dilution:	1	**Prepared:**	05/12/16
Method:	VOCs by GCMS EPA TO-15	**Analyzed:**	05/12/16

SV-2-5

6E11016-01 (Vapor)

Analyte	Result	(ug/L)	MRL	Result	(ppmv)	MRL
1,2,4-Trimethylbenzene	<0.010	ug/L	0.010	<0.002	ppmv	0.002
2,2,4-Trimethylpentane	<0.010	ug/L	0.010	<0.0021	ppmv	0.0021
Vinyl acetate	<0.010	ug/L	0.010	<0.0028	ppmv	0.0028
Vinyl bromide	<0.010	ug/L	0.010	<0.0023	ppmv	0.0023
Vinyl chloride	<0.010	ug/L	0.010	<0.0039	ppmv	0.0039
o-Xylene	<0.010	ug/L	0.010	<0.0023	ppmv	0.0023
m,p-Xylenes	<0.010	ug/L	0.010	<0.0023	ppmv	0.0023
1,2,3-Trichloropropane	<0.010	ug/L	0.010	<0.0017	ppmv	0.0017
sec-Butylbenzene	<0.010	ug/L	0.010	<0.0018	ppmv	0.0018
Isopropylbenzene	<0.010	ug/L	0.010	<0.002	ppmv	0.002
n-Propylbenzene	<0.010	ug/L	0.010	<0.002	ppmv	0.002
4-Isopropyltoluene	<0.010	ug/L	0.010	<0.0018	ppmv	0.0018
n-Butylbenzene	<0.010	ug/L	0.010	<0.0018	ppmv	0.0018

Surrogates	%REC	%REC Limits
4-Bromofluorobenzene	104 %	70-130

Viorel Vasile
Operations Manager

LABORATORY ANALYSIS RESULTS

Client:	Stantec (TO)	**AA Project No:**	A732180
Project No:	185803633	**Date Received:**	05/11/16
Project Name:	Kaiser - Vermont Ave.	**Date Reported:**	05/17/16
Matrix:	Vapor	**Sampled:**	05/11/16
Dilution:	1000	**Prepared:**	05/13/16
Method:	VOCs by GCMS EPA TO-15	**Analyzed:**	05/13/16

SV-2-19

6E11016-02 (Vapor)

Analyte	Result	(ug/L)	MRL	Result	(ppmv)	MRL
Acetone	<10	ug/L	0.010	<4.2	ppmv	0.0042
Allyl chloride	<10	ug/L	0.010	<3.2	ppmv	0.0032
tert-Amyl Methyl Ether (TAME)	<10	ug/L	0.010	<2.4	ppmv	0.0024
Benzene	<10	ug/L	0.010	<3.1	ppmv	0.0031
Benzyl chloride	<10	ug/L	0.010	<1.9	ppmv	0.0019
Bromodichloromethane	<10	ug/L	0.010	<1.5	ppmv	0.0015
Bromoform	<10	ug/L	0.010	<0.97	ppmv	0.00097
Bromomethane	<10	ug/L	0.010	<2.6	ppmv	0.0026
1,3-Butadiene	<10	ug/L	0.010	<4.5	ppmv	0.0045
2-Butanone (MEK)	<10	ug/L	0.010	<3.4	ppmv	0.0034
tert-Butyl alcohol (TBA)	<10	ug/L	0.010	<3.3	ppmv	0.0033
Carbon Disulfide	<10	ug/L	0.010	<3.2	ppmv	0.0032
Carbon Tetrachloride	<10	ug/L	0.010	<1.6	ppmv	0.0016
Chlorobenzene	<10	ug/L	0.010	<2.2	ppmv	0.0022
Chloroethane	<10	ug/L	0.010	<3.8	ppmv	0.0038
Chloroform	<10	ug/L	0.010	<2.0	ppmv	0.002
Chloromethane	<10	ug/L	0.010	<4.8	ppmv	0.0048
Cyclohexane	**250**	ug/L	0.010	**73**	ppmv	0.0029
Dibromochloromethane	<10	ug/L	0.010	<1.2	ppmv	0.0012
1,2-Dibromoethane (EDB)	<10	ug/L	0.010	<1.3	ppmv	0.0013
1,2-Dichlorobenzene	<10	ug/L	0.010	<1.7	ppmv	0.0017

Viorel Vasile
Operations Manager

LABORATORY ANALYSIS RESULTS

Client:	Stantec (TO)	**AA Project No:**	A732180
Project No:	185803633	**Date Received:**	05/11/16
Project Name:	Kaiser - Vermont Ave.	**Date Reported:**	05/17/16
Matrix:	Vapor	**Sampled:**	05/11/16
Dilution:	1000	**Prepared:**	05/13/16
Method:	VOCs by GCMS EPA TO-15	**Analyzed:**	05/13/16

SV-2-19

6E11016-02 (Vapor)

Analyte	Result	(ug/L)	MRL	Result	(ppmv)	MRL
1,3-Dichlorobenzene	<10	ug/L	0.010	<1.7	ppmv	0.0017
1,4-Dichlorobenzene	<10	ug/L	0.010	<1.7	ppmv	0.0017
Dichlorodifluoromethane (R12)	<10	ug/L	0.010	<2.0	ppmv	0.002
1,1-Dichloroethane	<10	ug/L	0.010	<2.5	ppmv	0.0025
1,2-Dichloroethane (EDC)	<10	ug/L	0.010	<2.5	ppmv	0.0025
cis-1,2-Dichloroethylene	<10	ug/L	0.010	<2.5	ppmv	0.0025
1,1-Dichloroethylene	<10	ug/L	0.010	<2.5	ppmv	0.0025
trans-1,2-Dichloroethylene	<10	ug/L	0.010	<2.5	ppmv	0.0025
1,2-Dichloropropane	<10	ug/L	0.010	<2.2	ppmv	0.0022
trans-1,3-Dichloropropylene	<10	ug/L	0.010	<2.2	ppmv	0.0022
cis-1,3-Dichloropropylene	<10	ug/L	0.010	<2.2	ppmv	0.0022
Dichlorotetrafluoroethane	<10	ug/L	0.010	<1.4	ppmv	0.0014
Diisopropyl ether (DIPE)	<10	ug/L	0.010	<2.4	ppmv	0.0024
1,4-Dioxane	<10	ug/L	0.010	<2.8	ppmv	0.0028
Ethanol	<10	ug/L	0.010	<5.3	ppmv	0.0053
Ethyl Acetate	<10	ug/L	0.010	<2.8	ppmv	0.0028
Ethylbenzene	<10	ug/L	0.010	<2.3	ppmv	0.0023
Ethyl-tert-Butyl Ether (ETBE)	<10	ug/L	0.010	<2.4	ppmv	0.0024
4-Ethyltoluene	<10	ug/L	0.010	<2.0	ppmv	0.002
Heptane	**210**	ug/L	0.010	**51**	ppmv	0.0024
Hexachlorobutadiene	<10	ug/L	0.010	<0.94	ppmv	0.00094

Viorel Vasile
Operations Manager

LABORATORY ANALYSIS RESULTS

Client:	Stantec (TO)	**AA Project No:**	A732180
Project No:	185803633	**Date Received:**	05/11/16
Project Name:	Kaiser - Vermont Ave.	**Date Reported:**	05/17/16
Matrix:	Vapor	**Sampled:**	05/11/16
Dilution:	1000	**Prepared:**	05/13/16
Method:	VOCs by GCMS EPA TO-15	**Analyzed:**	05/13/16

SV-2-19

6E11016-02 (Vapor)

Analyte	Result	(ug/L)	MRL	Result	(ppmv)	MRL
n-Hexane	**340**	ug/L	0.010	**96**	ppmv	0.0028
2-Hexanone (MBK)	<10	ug/L	0.010	<2.4	ppmv	0.0024
Isopropanol (IPA)	<10	ug/L	0.010	<4.1	ppmv	0.0041
Methyl-tert-Butyl Ether (MTBE)	<10	ug/L	0.010	<2.8	ppmv	0.0028
Methylene Chloride	<10	ug/L	0.010	<2.9	ppmv	0.0029
4-Methyl-2-pentanone (MIBK)	<10	ug/L	0.010	<2.4	ppmv	0.0024
Naphthalene	<10	ug/L	0.010	<1.9	ppmv	0.0019
Propylene	<10	ug/L	0.010	<5.8	ppmv	0.0058
Styrene	<10	ug/L	0.010	<2.3	ppmv	0.0023
1,1,2,2-Tetrachloroethane	<10	ug/L	0.010	<1.5	ppmv	0.0015
Tetrachloroethylene (PCE)	<10	ug/L	0.010	<1.5	ppmv	0.0015
Tetrahydrofuran (THF)	<10	ug/L	0.010	<3.4	ppmv	0.0034
Toluene	<10	ug/L	0.010	<2.7	ppmv	0.0027
1,2,4-Trichlorobenzene	<10	ug/L	0.010	<1.3	ppmv	0.0013
1,1,2-Trichloroethane	<10	ug/L	0.010	<1.8	ppmv	0.0018
1,1,1-Trichloroethane	<10	ug/L	0.010	<1.8	ppmv	0.0018
Trichloroethylene (TCE)	<10	ug/L	0.010	<1.9	ppmv	0.0019
Trichlorofluoromethane (R11)	<10	ug/L	0.010	<1.8	ppmv	0.0018
1,1,2-Trichloro-1,2,2-trifluoroethane (R113)	<10	ug/L	0.010	<1.3	ppmv	0.0013
1,3,5-Trimethylbenzene	<10	ug/L	0.010	<2.0	ppmv	0.002

Viorel Vasile
Operations Manager

LABORATORY ANALYSIS RESULTS

Client:	Stantec (TO)	**AA Project No:**	A732180
Project No:	185803633	**Date Received:**	05/11/16
Project Name:	Kaiser - Vermont Ave.	**Date Reported:**	05/17/16
Matrix:	Vapor	**Sampled:**	05/11/16
Dilution:	1000	**Prepared:**	05/13/16
Method:	VOCs by GCMS EPA TO-15	**Analyzed:**	05/13/16

SV-2-19

6E11016-02 (Vapor)

Analyte	Result	(ug/L)	MRL	Result	(ppmv)	MRL
1,2,4-Trimethylbenzene	<10	ug/L	0.010	<2.0	ppmv	0.002
2,2,4-Trimethylpentane	<10	ug/L	0.010	<2.1	ppmv	0.0021
Vinyl acetate	<10	ug/L	0.010	<2.8	ppmv	0.0028
Vinyl bromide	<10	ug/L	0.010	<2.3	ppmv	0.0023
Vinyl chloride	<10	ug/L	0.010	<3.9	ppmv	0.0039
o-Xylene	<10	ug/L	0.010	<2.3	ppmv	0.0023
m,p-Xylenes	<10	ug/L	0.010	<2.3	ppmv	0.0023
1,2,3-Trichloropropane	<10	ug/L	0.010	<1.7	ppmv	0.0017
sec-Butylbenzene	<10	ug/L	0.010	<1.8	ppmv	0.0018
Isopropylbenzene	**11**	ug/L	0.010	**2.2**	ppmv	0.002
n-Propylbenzene	**19**	ug/L	0.010	**3.9**	ppmv	0.002
4-Isopropyltoluene	<10	ug/L	0.010	<1.8	ppmv	0.0018
n-Butylbenzene	<10	ug/L	0.010	<1.8	ppmv	0.0018

Surrogates	%REC	%REC Limits
4-Bromofluorobenzene	124 %	70-130

Viorel Vasile
Operations Manager

LABORATORY ANALYSIS RESULTS

Client:	Stantec (TO)	**AA Project No:**	A732180
Project No:	185803633	**Date Received:**	05/11/16
Project Name:	Kaiser - Vermont Ave.	**Date Reported:**	05/17/16
Matrix:	Vapor	**Sampled:**	05/11/16
Dilution:	1	**Prepared:**	05/13/16
Method:	VOCs by GCMS EPA TO-15	**Analyzed:**	05/13/16

SV-3-19

6E11016-03 (Vapor)

Analyte	Result	(ug/L)	MRL	Result	(ppmv)	MRL
Acetone	**0.079**	ug/L	0.010	**0.033**	ppmv	0.0042
Allyl chloride	<0.010	ug/L	0.010	<0.0032	ppmv	0.0032
tert-Amyl Methyl Ether (TAME)	<0.010	ug/L	0.010	<0.0024	ppmv	0.0024
Benzene	<0.010	ug/L	0.010	<0.0031	ppmv	0.0031
Benzyl chloride	<0.010	ug/L	0.010	<0.0019	ppmv	0.0019
Bromodichloromethane	<0.010	ug/L	0.010	<0.0015	ppmv	0.0015
Bromoform	<0.010	ug/L	0.010	<0.00097	ppmv	0.00097
Bromomethane	<0.010	ug/L	0.010	<0.0026	ppmv	0.0026
1,3-Butadiene	<0.010	ug/L	0.010	<0.0045	ppmv	0.0045
2-Butanone (MEK)	**0.15**	ug/L	0.010	**0.051**	ppmv	0.0034
tert-Butyl alcohol (TBA)	<0.010	ug/L	0.010	<0.0033	ppmv	0.0033
Carbon Disulfide	<0.010	ug/L	0.010	<0.0032	ppmv	0.0032
Carbon Tetrachloride	<0.010	ug/L	0.010	<0.0016	ppmv	0.0016
Chlorobenzene	<0.010	ug/L	0.010	<0.0022	ppmv	0.0022
Chloroethane	<0.010	ug/L	0.010	<0.0038	ppmv	0.0038
Chloroform	<0.010	ug/L	0.010	<0.002	ppmv	0.002
Chloromethane	<0.010	ug/L	0.010	<0.0048	ppmv	0.0048
Cyclohexane	**0.031**	ug/L	0.010	**0.009**	ppmv	0.0029
Dibromochloromethane	<0.010	ug/L	0.010	<0.0012	ppmv	0.0012
1,2-Dibromoethane (EDB)	<0.010	ug/L	0.010	<0.0013	ppmv	0.0013
1,2-Dichlorobenzene	<0.010	ug/L	0.010	<0.0017	ppmv	0.0017

Viorel Vasile
Operations Manager

LABORATORY ANALYSIS RESULTS

Client:	Stantec (TO)	**AA Project No:**	A732180
Project No:	185803633	**Date Received:**	05/11/16
Project Name:	Kaiser - Vermont Ave.	**Date Reported:**	05/17/16
Matrix:	Vapor	**Sampled:**	05/11/16
Dilution:	1	**Prepared:**	05/13/16
Method:	VOCs by GCMS EPA TO-15	**Analyzed:**	05/13/16

SV-3-19

6E11016-03 (Vapor)

Analyte	Result	(ug/L)	MRL	Result	(ppmv)	MRL
1,3-Dichlorobenzene	<0.010	ug/L	0.010	<0.0017	ppmv	0.0017
1,4-Dichlorobenzene	<0.010	ug/L	0.010	<0.0017	ppmv	0.0017
Dichlorodifluoromethane (R12)	<0.010	ug/L	0.010	<0.002	ppmv	0.002
1,1-Dichloroethane	<0.010	ug/L	0.010	<0.0025	ppmv	0.0025
1,2-Dichloroethane (EDC)	<0.010	ug/L	0.010	<0.0025	ppmv	0.0025
cis-1,2-Dichloroethylene	<0.010	ug/L	0.010	<0.0025	ppmv	0.0025
1,1-Dichloroethylene	<0.010	ug/L	0.010	<0.0025	ppmv	0.0025
trans-1,2-Dichloroethylene	<0.010	ug/L	0.010	<0.0025	ppmv	0.0025
1,2-Dichloropropane	<0.010	ug/L	0.010	<0.0022	ppmv	0.0022
trans-1,3-Dichloropropylene	<0.010	ug/L	0.010	<0.0022	ppmv	0.0022
cis-1,3-Dichloropropylene	<0.010	ug/L	0.010	<0.0022	ppmv	0.0022
Dichlorotetrafluoroethane	<0.010	ug/L	0.010	<0.0014	ppmv	0.0014
Diisopropyl ether (DIPE)	<0.010	ug/L	0.010	<0.0024	ppmv	0.0024
1,4-Dioxane	<0.010	ug/L	0.010	<0.0028	ppmv	0.0028
Ethanol	**0.011**	ug/L	0.010	**0.0058**	ppmv	0.0053
Ethyl Acetate	<0.010	ug/L	0.010	<0.0028	ppmv	0.0028
Ethylbenzene	<0.010	ug/L	0.010	<0.0023	ppmv	0.0023
Ethyl-tert-Butyl Ether (ETBE)	<0.010	ug/L	0.010	<0.0024	ppmv	0.0024
4-Ethyltoluene	<0.010	ug/L	0.010	<0.002	ppmv	0.002
Heptane	**0.019**	ug/L	0.010	**0.0046**	ppmv	0.0024
Hexachlorobutadiene	<0.010	ug/L	0.010	<0.00094	ppmv	0.00094

Viorel Vasile
Operations Manager

LABORATORY ANALYSIS RESULTS

Client:	Stantec (TO)	**AA Project No:**	A732180
Project No:	185803633	**Date Received:**	05/11/16
Project Name:	Kaiser - Vermont Ave.	**Date Reported:**	05/17/16
Matrix:	Vapor	**Sampled:**	05/11/16
Dilution:	1	**Prepared:**	05/13/16
Method:	VOCs by GCMS EPA TO-15	**Analyzed:**	05/13/16

SV-3-19

6E11016-03 (Vapor)

Analyte	Result	(ug/L)	MRL	Result	(ppmv)	MRL
n-Hexane	**0.031**	ug/L	0.010	**0.0088**	ppmv	0.0028
2-Hexanone (MBK)	<0.010	ug/L	0.010	<0.0024	ppmv	0.0024
Isopropanol (IPA)	<0.010	ug/L	0.010	<0.0041	ppmv	0.0041
Methyl-tert-Butyl Ether (MTBE)	<0.010	ug/L	0.010	<0.0028	ppmv	0.0028
Methylene Chloride	<0.010	ug/L	0.010	<0.0029	ppmv	0.0029
4-Methyl-2-pentanone (MIBK)	<0.010	ug/L	0.010	<0.0024	ppmv	0.0024
Naphthalene	<0.010	ug/L	0.010	<0.0019	ppmv	0.0019
Propylene	**0.034**	ug/L	0.010	**0.020**	ppmv	0.0058
Styrene	**0.020**	ug/L	0.010	**0.0047**	ppmv	0.0023
1,1,2,2-Tetrachloroethane	<0.010	ug/L	0.010	<0.0015	ppmv	0.0015
Tetrachloroethylene (PCE)	<0.010	ug/L	0.010	<0.0015	ppmv	0.0015
Tetrahydrofuran (THF)	**0.012**	ug/L	0.010	**0.0041**	ppmv	0.0034
Toluene	<0.010	ug/L	0.010	<0.0027	ppmv	0.0027
1,2,4-Trichlorobenzene	<0.010	ug/L	0.010	<0.0013	ppmv	0.0013
1,1,2-Trichloroethane	<0.010	ug/L	0.010	<0.0018	ppmv	0.0018
1,1,1-Trichloroethane	<0.010	ug/L	0.010	<0.0018	ppmv	0.0018
Trichloroethylene (TCE)	<0.010	ug/L	0.010	<0.0019	ppmv	0.0019
Trichlorofluoromethane (R11)	**0.012**	ug/L	0.010	**0.0021**	ppmv	0.0018
1,1,2-Trichloro-1,2,2-trifluoroethane (R113)	<0.010	ug/L	0.010	<0.0013	ppmv	0.0013
1,3,5-Trimethylbenzene	<0.010	ug/L	0.010	<0.002	ppmv	0.002

Viorel Vasile
Operations Manager

LABORATORY ANALYSIS RESULTS

Client:	Stantec (TO)	**AA Project No:**	A732180
Project No:	185803633	**Date Received:**	05/11/16
Project Name:	Kaiser - Vermont Ave.	**Date Reported:**	05/17/16
Matrix:	Vapor	**Sampled:**	05/11/16
Dilution:	1	**Prepared:**	05/13/16
Method:	VOCs by GCMS EPA TO-15	**Analyzed:**	05/13/16

SV-3-19

6E11016-03 (Vapor)

Analyte	Result	(ug/L)	MRL	Result	(ppmv)	MRL
1,2,4-Trimethylbenzene	<0.010	ug/L	0.010	<0.002	ppmv	0.002
2,2,4-Trimethylpentane	<0.010	ug/L	0.010	<0.0021	ppmv	0.0021
Vinyl acetate	<0.010	ug/L	0.010	<0.0028	ppmv	0.0028
Vinyl bromide	<0.010	ug/L	0.010	<0.0023	ppmv	0.0023
Vinyl chloride	<0.010	ug/L	0.010	<0.0039	ppmv	0.0039
o-Xylene	<0.010	ug/L	0.010	<0.0023	ppmv	0.0023
m,p-Xylenes	<0.010	ug/L	0.010	<0.0023	ppmv	0.0023
1,2,3-Trichloropropane	<0.010	ug/L	0.010	<0.0017	ppmv	0.0017
sec-Butylbenzene	<0.010	ug/L	0.010	<0.0018	ppmv	0.0018
Isopropylbenzene	<0.010	ug/L	0.010	<0.002	ppmv	0.002
n-Propylbenzene	<0.010	ug/L	0.010	<0.002	ppmv	0.002
4-Isopropyltoluene	<0.010	ug/L	0.010	<0.0018	ppmv	0.0018
n-Butylbenzene	<0.010	ug/L	0.010	<0.0018	ppmv	0.0018

Surrogates	%REC	%REC Limits
4-Bromofluorobenzene	103 %	70-130

Viorel Vasile
Operations Manager

LABORATORY ANALYSIS RESULTS

Client:	Stantec (TO)	**AA Project No:**	A732180
Project No:	185803633	**Date Received:**	05/11/16
Project Name:	Kaiser - Vermont Ave.	**Date Reported:**	05/17/16
Matrix:	Vapor	**Sampled:**	05/11/16
Dilution:	1	**Prepared:**	05/13/16
Method:	VOCs by GCMS EPA TO-15	**Analyzed:**	05/13/16

SV-3b-5

6E11016-04 (Vapor)

Analyte	Result	(ug/L)	MRL	Result	(ppmv)	MRL
Acetone	**0.039**	ug/L	0.010	**0.016**	ppmv	0.0042
Allyl chloride	<0.010	ug/L	0.010	<0.0032	ppmv	0.0032
tert-Amyl Methyl Ether (TAME)	<0.010	ug/L	0.010	<0.0024	ppmv	0.0024
Benzene	<0.010	ug/L	0.010	<0.0031	ppmv	0.0031
Benzyl chloride	<0.010	ug/L	0.010	<0.0019	ppmv	0.0019
Bromodichloromethane	<0.010	ug/L	0.010	<0.0015	ppmv	0.0015
Bromoform	<0.010	ug/L	0.010	<0.00097	ppmv	0.00097
Bromomethane	<0.010	ug/L	0.010	<0.0026	ppmv	0.0026
1,3-Butadiene	<0.010	ug/L	0.010	<0.0045	ppmv	0.0045
2-Butanone (MEK)	**0.011**	ug/L	0.010	**0.0037**	ppmv	0.0034
tert-Butyl alcohol (TBA)	<0.010	ug/L	0.010	<0.0033	ppmv	0.0033
Carbon Disulfide	<0.010	ug/L	0.010	<0.0032	ppmv	0.0032
Carbon Tetrachloride	<0.010	ug/L	0.010	<0.0016	ppmv	0.0016
Chlorobenzene	<0.010	ug/L	0.010	<0.0022	ppmv	0.0022
Chloroethane	<0.010	ug/L	0.010	<0.0038	ppmv	0.0038
Chloroform	<0.010	ug/L	0.010	<0.002	ppmv	0.002
Chloromethane	<0.010	ug/L	0.010	<0.0048	ppmv	0.0048
Cyclohexane	<0.010	ug/L	0.010	<0.0029	ppmv	0.0029
Dibromochloromethane	<0.010	ug/L	0.010	<0.0012	ppmv	0.0012
1,2-Dibromoethane (EDB)	<0.010	ug/L	0.010	<0.0013	ppmv	0.0013
1,2-Dichlorobenzene	<0.010	ug/L	0.010	<0.0017	ppmv	0.0017

Viorel Vasile
Operations Manager

LABORATORY ANALYSIS RESULTS

Client:	Stantec (TO)	**AA Project No:**	A732180
Project No:	185803633	**Date Received:**	05/11/16
Project Name:	Kaiser - Vermont Ave.	**Date Reported:**	05/17/16
Matrix:	Vapor	**Sampled:**	05/11/16
Dilution:	1	**Prepared:**	05/13/16
Method:	VOCs by GCMS EPA TO-15	**Analyzed:**	05/13/16

SV-3b-5

6E11016-04 (Vapor)

Analyte	Result	(ug/L)	MRL	Result	(ppmv)	MRL
1,3-Dichlorobenzene	<0.010	ug/L	0.010	<0.0017	ppmv	0.0017
1,4-Dichlorobenzene	<0.010	ug/L	0.010	<0.0017	ppmv	0.0017
Dichlorodifluoromethane (R12)	<0.010	ug/L	0.010	<0.002	ppmv	0.002
1,1-Dichloroethane	<0.010	ug/L	0.010	<0.0025	ppmv	0.0025
1,2-Dichloroethane (EDC)	<0.010	ug/L	0.010	<0.0025	ppmv	0.0025
cis-1,2-Dichloroethylene	<0.010	ug/L	0.010	<0.0025	ppmv	0.0025
1,1-Dichloroethylene	<0.010	ug/L	0.010	<0.0025	ppmv	0.0025
trans-1,2-Dichloroethylene	<0.010	ug/L	0.010	<0.0025	ppmv	0.0025
1,2-Dichloropropane	<0.010	ug/L	0.010	<0.0022	ppmv	0.0022
trans-1,3-Dichloropropylene	<0.010	ug/L	0.010	<0.0022	ppmv	0.0022
cis-1,3-Dichloropropylene	<0.010	ug/L	0.010	<0.0022	ppmv	0.0022
Dichlorotetrafluoroethane	<0.010	ug/L	0.010	<0.0014	ppmv	0.0014
Diisopropyl ether (DIPE)	<0.010	ug/L	0.010	<0.0024	ppmv	0.0024
1,4-Dioxane	<0.010	ug/L	0.010	<0.0028	ppmv	0.0028
Ethanol	<0.010	ug/L	0.010	<0.0053	ppmv	0.0053
Ethyl Acetate	<0.010	ug/L	0.010	<0.0028	ppmv	0.0028
Ethylbenzene	**0.011**	ug/L	0.010	**0.0025**	ppmv	0.0023
Ethyl-tert-Butyl Ether (ETBE)	<0.010	ug/L	0.010	<0.0024	ppmv	0.0024
4-Ethyltoluene	<0.010	ug/L	0.010	<0.002	ppmv	0.002
Heptane	**0.027**	ug/L	0.010	**0.0066**	ppmv	0.0024
Hexachlorobutadiene	<0.010	ug/L	0.010	<0.00094	ppmv	0.00094

Viorel Vasile
Operations Manager

LABORATORY ANALYSIS RESULTS

Client:	Stantec (TO)	**AA Project No:**	A732180
Project No:	185803633	**Date Received:**	05/11/16
Project Name:	Kaiser - Vermont Ave.	**Date Reported:**	05/17/16
Matrix:	Vapor	**Sampled:**	05/11/16
Dilution:	1	**Prepared:**	05/13/16
Method:	VOCs by GCMS EPA TO-15	**Analyzed:**	05/13/16

SV-3b-5

6E11016-04 (Vapor)

Analyte	Result	(ug/L)	MRL	Result	(ppmv)	MRL
n-Hexane	**0.018**	ug/L	0.010	**0.0051**	ppmv	0.0028
2-Hexanone (MBK)	<0.010	ug/L	0.010	<0.0024	ppmv	0.0024
Isopropanol (IPA)	<0.010	ug/L	0.010	<0.0041	ppmv	0.0041
Methyl-tert-Butyl Ether (MTBE)	<0.010	ug/L	0.010	<0.0028	ppmv	0.0028
Methylene Chloride	<0.010	ug/L	0.010	<0.0029	ppmv	0.0029
4-Methyl-2-pentanone (MIBK)	<0.010	ug/L	0.010	<0.0024	ppmv	0.0024
Naphthalene	<0.010	ug/L	0.010	<0.0019	ppmv	0.0019
Propylene	<0.010	ug/L	0.010	<0.0058	ppmv	0.0058
Styrene	<0.010	ug/L	0.010	<0.0023	ppmv	0.0023
1,1,2,2-Tetrachloroethane	<0.010	ug/L	0.010	<0.0015	ppmv	0.0015
Tetrachloroethylene (PCE)	<0.010	ug/L	0.010	<0.0015	ppmv	0.0015
Tetrahydrofuran (THF)	<0.010	ug/L	0.010	<0.0034	ppmv	0.0034
Toluene	**0.015**	ug/L	0.010	**0.004**	ppmv	0.0027
1,2,4-Trichlorobenzene	<0.010	ug/L	0.010	<0.0013	ppmv	0.0013
1,1,2-Trichloroethane	<0.010	ug/L	0.010	<0.0018	ppmv	0.0018
1,1,1-Trichloroethane	<0.010	ug/L	0.010	<0.0018	ppmv	0.0018
Trichloroethylene (TCE)	<0.010	ug/L	0.010	<0.0019	ppmv	0.0019
Trichlorofluoromethane (R11)	<0.010	ug/L	0.010	<0.0018	ppmv	0.0018
1,1,2-Trichloro-1,2,2-trifluoroethane (R113)	<0.010	ug/L	0.010	<0.0013	ppmv	0.0013
1,3,5-Trimethylbenzene	<0.010	ug/L	0.010	<0.002	ppmv	0.002

Viorel Vasile
Operations Manager

LABORATORY ANALYSIS RESULTS

Client:	Stantec (TO)	**AA Project No:**	A732180
Project No:	185803633	**Date Received:**	05/11/16
Project Name:	Kaiser - Vermont Ave.	**Date Reported:**	05/17/16
Matrix:	Vapor	**Sampled:**	05/11/16
Dilution:	1	**Prepared:**	05/13/16
Method:	VOCs by GCMS EPA TO-15	**Analyzed:**	05/13/16

SV-3b-5

6E11016-04 (Vapor)

Analyte	Result	(ug/L)	MRL	Result	(ppmv)	MRL
1,2,4-Trimethylbenzene	**0.010**	ug/L	0.010	**0.002**	ppmv	0.002
2,2,4-Trimethylpentane	<0.010	ug/L	0.010	<0.0021	ppmv	0.0021
Vinyl acetate	<0.010	ug/L	0.010	<0.0028	ppmv	0.0028
Vinyl bromide	<0.010	ug/L	0.010	<0.0023	ppmv	0.0023
Vinyl chloride	<0.010	ug/L	0.010	<0.0039	ppmv	0.0039
o-Xylene	<0.010	ug/L	0.010	<0.0023	ppmv	0.0023
m,p-Xylenes	**0.033**	ug/L	0.010	**0.0076**	ppmv	0.0023
1,2,3-Trichloropropane	<0.010	ug/L	0.010	<0.0017	ppmv	0.0017
sec-Butylbenzene	<0.010	ug/L	0.010	<0.0018	ppmv	0.0018
Isopropylbenzene	<0.010	ug/L	0.010	<0.002	ppmv	0.002
n-Propylbenzene	<0.010	ug/L	0.010	<0.002	ppmv	0.002
4-Isopropyltoluene	<0.010	ug/L	0.010	<0.0018	ppmv	0.0018
n-Butylbenzene	<0.010	ug/L	0.010	<0.0018	ppmv	0.0018

Surrogates	%REC	%REC Limits
4-Bromofluorobenzene	102 %	70-130

Viorel Vasile
Operations Manager

LABORATORY ANALYSIS RESULTS

Client:	Stantec (TO)	**AA Project No:**	A732180
Project No:	185803633	**Date Received:**	05/11/16
Project Name:	Kaiser - Vermont Ave.	**Date Reported:**	05/17/16
Matrix:	Vapor	**Sampled:**	05/11/16
Dilution:	1	**Prepared:**	05/12/16
Method:	VOCs by GCMS EPA TO-15	**Analyzed:**	05/12/16

SV-9-5

6E11016-05 (Vapor)

Analyte	Result	(ug/L)	MRL	Result	(ppmv)	MRL
Acetone	**0.035**	ug/L	0.010	**0.015**	ppmv	0.0042
Allyl chloride	<0.010	ug/L	0.010	<0.0032	ppmv	0.0032
tert-Amyl Methyl Ether (TAME)	<0.010	ug/L	0.010	<0.0024	ppmv	0.0024
Benzene	**0.019**	ug/L	0.010	**0.0059**	ppmv	0.0031
Benzyl chloride	<0.010	ug/L	0.010	<0.0019	ppmv	0.0019
Bromodichloromethane	<0.010	ug/L	0.010	<0.0015	ppmv	0.0015
Bromoform	<0.010	ug/L	0.010	<0.00097	ppmv	0.00097
Bromomethane	<0.010	ug/L	0.010	<0.0026	ppmv	0.0026
1,3-Butadiene	<0.010	ug/L	0.010	<0.0045	ppmv	0.0045
2-Butanone (MEK)	**0.013**	ug/L	0.010	**0.0044**	ppmv	0.0034
tert-Butyl alcohol (TBA)	<0.010	ug/L	0.010	<0.0033	ppmv	0.0033
Carbon Disulfide	<0.010	ug/L	0.010	<0.0032	ppmv	0.0032
Carbon Tetrachloride	<0.010	ug/L	0.010	<0.0016	ppmv	0.0016
Chlorobenzene	<0.010	ug/L	0.010	<0.0022	ppmv	0.0022
Chloroethane	<0.010	ug/L	0.010	<0.0038	ppmv	0.0038
Chloroform	<0.010	ug/L	0.010	<0.002	ppmv	0.002
Chloromethane	<0.010	ug/L	0.010	<0.0048	ppmv	0.0048
Cyclohexane	**0.017**	ug/L	0.010	**0.0049**	ppmv	0.0029
Dibromochloromethane	<0.010	ug/L	0.010	<0.0012	ppmv	0.0012
1,2-Dibromoethane (EDB)	<0.010	ug/L	0.010	<0.0013	ppmv	0.0013
1,2-Dichlorobenzene	<0.010	ug/L	0.010	<0.0017	ppmv	0.0017

Viorel Vasile
Operations Manager

LABORATORY ANALYSIS RESULTS

Client:	Stantec (TO)	**AA Project No:**	A732180
Project No:	185803633	**Date Received:**	05/11/16
Project Name:	Kaiser - Vermont Ave.	**Date Reported:**	05/17/16
Matrix:	Vapor	**Sampled:**	05/11/16
Dilution:	1	**Prepared:**	05/12/16
Method:	VOCs by GCMS EPA TO-15	**Analyzed:**	05/12/16

SV-9-5

6E11016-05 (Vapor)

Analyte	Result	(ug/L)	MRL	Result	(ppmv)	MRL
1,3-Dichlorobenzene	<0.010	ug/L	0.010	<0.0017	ppmv	0.0017
1,4-Dichlorobenzene	<0.010	ug/L	0.010	<0.0017	ppmv	0.0017
Dichlorodifluoromethane (R12)	<0.010	ug/L	0.010	<0.002	ppmv	0.002
1,1-Dichloroethane	<0.010	ug/L	0.010	<0.0025	ppmv	0.0025
1,2-Dichloroethane (EDC)	<0.010	ug/L	0.010	<0.0025	ppmv	0.0025
cis-1,2-Dichloroethylene	<0.010	ug/L	0.010	<0.0025	ppmv	0.0025
1,1-Dichloroethylene	<0.010	ug/L	0.010	<0.0025	ppmv	0.0025
trans-1,2-Dichloroethylene	<0.010	ug/L	0.010	<0.0025	ppmv	0.0025
1,2-Dichloropropane	<0.010	ug/L	0.010	<0.0022	ppmv	0.0022
trans-1,3-Dichloropropylene	<0.010	ug/L	0.010	<0.0022	ppmv	0.0022
cis-1,3-Dichloropropylene	<0.010	ug/L	0.010	<0.0022	ppmv	0.0022
Dichlorotetrafluoroethane	<0.010	ug/L	0.010	<0.0014	ppmv	0.0014
Diisopropyl ether (DIPE)	<0.010	ug/L	0.010	<0.0024	ppmv	0.0024
1,4-Dioxane	<0.010	ug/L	0.010	<0.0028	ppmv	0.0028
Ethanol	<0.010	ug/L	0.010	<0.0053	ppmv	0.0053
Ethyl Acetate	<0.010	ug/L	0.010	<0.0028	ppmv	0.0028
Ethylbenzene	**0.017**	ug/L	0.010	**0.0039**	ppmv	0.0023
Ethyl-tert-Butyl Ether (ETBE)	<0.010	ug/L	0.010	<0.0024	ppmv	0.0024
4-Ethyltoluene	<0.010	ug/L	0.010	<0.002	ppmv	0.002
Heptane	**0.022**	ug/L	0.010	**0.0054**	ppmv	0.0024
Hexachlorobutadiene	<0.010	ug/L	0.010	<0.00094	ppmv	0.00094

Viorel Vasile
Operations Manager

LABORATORY ANALYSIS RESULTS

Client:	Stantec (TO)	**AA Project No:**	A732180
Project No:	185803633	**Date Received:**	05/11/16
Project Name:	Kaiser - Vermont Ave.	**Date Reported:**	05/17/16
Matrix:	Vapor	**Sampled:**	05/11/16
Dilution:	1	**Prepared:**	05/12/16
Method:	VOCs by GCMS EPA TO-15	**Analyzed:**	05/12/16

SV-9-5

6E11016-05 (Vapor)

Analyte	Result	(ug/L)	MRL	Result	(ppmv)	MRL
n-Hexane	**0.017**	ug/L	0.010	**0.0048**	ppmv	0.0028
2-Hexanone (MBK)	<0.010	ug/L	0.010	<0.0024	ppmv	0.0024
Isopropanol (IPA)	<0.010	ug/L	0.010	<0.0041	ppmv	0.0041
Methyl-tert-Butyl Ether (MTBE)	<0.010	ug/L	0.010	<0.0028	ppmv	0.0028
Methylene Chloride	<0.010	ug/L	0.010	<0.0029	ppmv	0.0029
4-Methyl-2-pentanone (MIBK)	**0.020**	ug/L	0.010	**0.0049**	ppmv	0.0024
Naphthalene	<0.010	ug/L	0.010	<0.0019	ppmv	0.0019
Propylene	**0.075**	ug/L	0.010	**0.044**	ppmv	0.0058
Styrene	**0.015**	ug/L	0.010	**0.0035**	ppmv	0.0023
1,1,2,2-Tetrachloroethane	<0.010	ug/L	0.010	<0.0015	ppmv	0.0015
Tetrachloroethylene (PCE)	<0.010	ug/L	0.010	<0.0015	ppmv	0.0015
Tetrahydrofuran (THF)	<0.010	ug/L	0.010	<0.0034	ppmv	0.0034
Toluene	**0.067**	ug/L	0.010	**0.018**	ppmv	0.0027
1,2,4-Trichlorobenzene	<0.010	ug/L	0.010	<0.0013	ppmv	0.0013
1,1,2-Trichloroethane	<0.010	ug/L	0.010	<0.0018	ppmv	0.0018
1,1,1-Trichloroethane	<0.010	ug/L	0.010	<0.0018	ppmv	0.0018
Trichloroethylene (TCE)	<0.010	ug/L	0.010	<0.0019	ppmv	0.0019
Trichlorofluoromethane (R11)	<0.010	ug/L	0.010	<0.0018	ppmv	0.0018
1,1,2-Trichloro-1,2,2-trifluoroethane (R113)	<0.010	ug/L	0.010	<0.0013	ppmv	0.0013
1,3,5-Trimethylbenzene	<0.010	ug/L	0.010	<0.002	ppmv	0.002

Viorel Vasile
Operations Manager

LABORATORY ANALYSIS RESULTS

Client:	Stantec (TO)	**AA Project No:**	A732180
Project No:	185803633	**Date Received:**	05/11/16
Project Name:	Kaiser - Vermont Ave.	**Date Reported:**	05/17/16
Matrix:	Vapor	**Sampled:**	05/11/16
Dilution:	1	**Prepared:**	05/12/16
Method:	VOCs by GCMS EPA TO-15	**Analyzed:**	05/12/16

SV-9-5

6E11016-05 (Vapor)

Analyte	Result	(ug/L)	MRL	Result	(ppmv)	MRL
1,2,4-Trimethylbenzene	**0.015**	ug/L	0.010	**0.0031**	ppmv	0.002
2,2,4-Trimethylpentane	**0.010**	ug/L	0.010	**0.0021**	ppmv	0.0021
Vinyl acetate	<0.010	ug/L	0.010	<0.0028	ppmv	0.0028
Vinyl bromide	<0.010	ug/L	0.010	<0.0023	ppmv	0.0023
Vinyl chloride	<0.010	ug/L	0.010	<0.0039	ppmv	0.0039
o-Xylene	**0.017**	ug/L	0.010	**0.0039**	ppmv	0.0023
m,p-Xylenes	**0.055**	ug/L	0.010	**0.013**	ppmv	0.0023
1,2,3-Trichloropropane	<0.010	ug/L	0.010	<0.0017	ppmv	0.0017
sec-Butylbenzene	<0.010	ug/L	0.010	<0.0018	ppmv	0.0018
Isopropylbenzene	<0.010	ug/L	0.010	<0.002	ppmv	0.002
n-Propylbenzene	<0.010	ug/L	0.010	<0.002	ppmv	0.002
4-Isopropyltoluene	<0.010	ug/L	0.010	<0.0018	ppmv	0.0018
n-Butylbenzene	<0.010	ug/L	0.010	<0.0018	ppmv	0.0018

Surrogates	%REC	%REC Limits
4-Bromofluorobenzene	99.7 %	70-130

Viorel Vasile
Operations Manager

LABORATORY ANALYSIS RESULTS

Client:	Stantec (TO)	**AA Project No:**	A732180
Project No:	185803633	**Date Received:**	05/11/16
Project Name:	Kaiser - Vermont Ave.	**Date Reported:**	05/17/16
Matrix:	Vapor	**Sampled:**	05/11/16
Dilution:	1	**Prepared:**	05/12/16
Method:	VOCs by GCMS EPA TO-15	**Analyzed:**	05/12/16

SV-4-5

6E11016-06 (Vapor)

Analyte	Result	(ug/L)	MRL	Result	(ppmv)	MRL
Acetone	<0.010	ug/L	0.010	<0.0042	ppmv	0.0042
Allyl chloride	<0.010	ug/L	0.010	<0.0032	ppmv	0.0032
tert-Amyl Methyl Ether (TAME)	<0.010	ug/L	0.010	<0.0024	ppmv	0.0024
Benzene	**0.046**	ug/L	0.010	**0.014**	ppmv	0.0031
Benzyl chloride	<0.010	ug/L	0.010	<0.0019	ppmv	0.0019
Bromodichloromethane	<0.010	ug/L	0.010	<0.0015	ppmv	0.0015
Bromoform	<0.010	ug/L	0.010	<0.00097	ppmv	0.00097
Bromomethane	<0.010	ug/L	0.010	<0.0026	ppmv	0.0026
1,3-Butadiene	<0.010	ug/L	0.010	<0.0045	ppmv	0.0045
2-Butanone (MEK)	**0.048**	ug/L	0.010	**0.016**	ppmv	0.0034
tert-Butyl alcohol (TBA)	<0.010	ug/L	0.010	<0.0033	ppmv	0.0033
Carbon Disulfide	**0.040**	ug/L	0.010	**0.013**	ppmv	0.0032
Carbon Tetrachloride	<0.010	ug/L	0.010	<0.0016	ppmv	0.0016
Chlorobenzene	<0.010	ug/L	0.010	<0.0022	ppmv	0.0022
Chloroethane	<0.010	ug/L	0.010	<0.0038	ppmv	0.0038
Chloroform	<0.010	ug/L	0.010	<0.002	ppmv	0.002
Chloromethane	<0.010	ug/L	0.010	<0.0048	ppmv	0.0048
Cyclohexane	**0.037**	ug/L	0.010	**0.011**	ppmv	0.0029
Dibromochloromethane	<0.010	ug/L	0.010	<0.0012	ppmv	0.0012
1,2-Dibromoethane (EDB)	<0.010	ug/L	0.010	<0.0013	ppmv	0.0013
1,2-Dichlorobenzene	<0.010	ug/L	0.010	<0.0017	ppmv	0.0017

Viorel Vasile
Operations Manager

LABORATORY ANALYSIS RESULTS

Client:	Stantec (TO)	**AA Project No:**	A732180
Project No:	185803633	**Date Received:**	05/11/16
Project Name:	Kaiser - Vermont Ave.	**Date Reported:**	05/17/16
Matrix:	Vapor	**Sampled:**	05/11/16
Dilution:	1	**Prepared:**	05/12/16
Method:	VOCs by GCMS EPA TO-15	**Analyzed:**	05/12/16

SV-4-5

6E11016-06 (Vapor)

Analyte	Result	(ug/L)	MRL	Result	(ppmv)	MRL
1,3-Dichlorobenzene	<0.010	ug/L	0.010	<0.0017	ppmv	0.0017
1,4-Dichlorobenzene	<0.010	ug/L	0.010	<0.0017	ppmv	0.0017
Dichlorodifluoromethane (R12)	<0.010	ug/L	0.010	<0.002	ppmv	0.002
1,1-Dichloroethane	<0.010	ug/L	0.010	<0.0025	ppmv	0.0025
1,2-Dichloroethane (EDC)	<0.010	ug/L	0.010	<0.0025	ppmv	0.0025
cis-1,2-Dichloroethylene	<0.010	ug/L	0.010	<0.0025	ppmv	0.0025
1,1-Dichloroethylene	<0.010	ug/L	0.010	<0.0025	ppmv	0.0025
trans-1,2-Dichloroethylene	<0.010	ug/L	0.010	<0.0025	ppmv	0.0025
1,2-Dichloropropane	<0.010	ug/L	0.010	<0.0022	ppmv	0.0022
trans-1,3-Dichloropropylene	<0.010	ug/L	0.010	<0.0022	ppmv	0.0022
cis-1,3-Dichloropropylene	<0.010	ug/L	0.010	<0.0022	ppmv	0.0022
Dichlorotetrafluoroethane	<0.010	ug/L	0.010	<0.0014	ppmv	0.0014
Diisopropyl ether (DIPE)	<0.010	ug/L	0.010	<0.0024	ppmv	0.0024
1,4-Dioxane	<0.010	ug/L	0.010	<0.0028	ppmv	0.0028
Ethanol	**0.020**	ug/L	0.010	**0.011**	ppmv	0.0053
Ethyl Acetate	<0.010	ug/L	0.010	<0.0028	ppmv	0.0028
Ethylbenzene	**0.043**	ug/L	0.010	**0.0099**	ppmv	0.0023
Ethyl-tert-Butyl Ether (ETBE)	<0.010	ug/L	0.010	<0.0024	ppmv	0.0024
4-Ethyltoluene	**0.017**	ug/L	0.010	**0.0035**	ppmv	0.002
Heptane	**0.085**	ug/L	0.010	**0.021**	ppmv	0.0024
Hexachlorobutadiene	<0.010	ug/L	0.010	<0.00094	ppmv	0.00094

Viorel Vasile
Operations Manager

LABORATORY ANALYSIS RESULTS

Client:	Stantec (TO)	**AA Project No:**	A732180
Project No:	185803633	**Date Received:**	05/11/16
Project Name:	Kaiser - Vermont Ave.	**Date Reported:**	05/17/16
Matrix:	Vapor	**Sampled:**	05/11/16
Dilution:	1	**Prepared:**	05/12/16
Method:	VOCs by GCMS EPA TO-15	**Analyzed:**	05/12/16

SV-4-5

6E11016-06 (Vapor)

Analyte	Result	(ug/L)	MRL	Result	(ppmv)	MRL
n-Hexane	**0.12**	ug/L	0.010	**0.034**	ppmv	0.0028
2-Hexanone (MBK)	<0.010	ug/L	0.010	<0.0024	ppmv	0.0024
Isopropanol (IPA)	<0.010	ug/L	0.010	<0.0041	ppmv	0.0041
Methyl-tert-Butyl Ether (MTBE)	<0.010	ug/L	0.010	<0.0028	ppmv	0.0028
Methylene Chloride	**0.022**	ug/L	0.010	**0.0063**	ppmv	0.0029
4-Methyl-2-pentanone (MIBK)	**0.032**	ug/L	0.010	**0.0078**	ppmv	0.0024
Naphthalene	<0.010	ug/L	0.010	<0.0019	ppmv	0.0019
Propylene	**2.6**	ug/L	0.010	**1.5**	ppmv	0.0058
Styrene	**0.015**	ug/L	0.010	**0.0035**	ppmv	0.0023
1,1,2,2-Tetrachloroethane	<0.010	ug/L	0.010	<0.0015	ppmv	0.0015
Tetrachloroethylene (PCE)	**0.020**	ug/L	0.010	**0.0029**	ppmv	0.0015
Tetrahydrofuran (THF)	<0.010	ug/L	0.010	<0.0034	ppmv	0.0034
Toluene	**0.19**	ug/L	0.010	**0.050**	ppmv	0.0027
1,2,4-Trichlorobenzene	<0.010	ug/L	0.010	<0.0013	ppmv	0.0013
1,1,2-Trichloroethane	<0.010	ug/L	0.010	<0.0018	ppmv	0.0018
1,1,1-Trichloroethane	<0.010	ug/L	0.010	<0.0018	ppmv	0.0018
Trichloroethylene (TCE)	<0.010	ug/L	0.010	<0.0019	ppmv	0.0019
Trichlorofluoromethane (R11)	<0.010	ug/L	0.010	<0.0018	ppmv	0.0018
1,1,2-Trichloro-1,2,2-trifluoroethane (R113)	<0.010	ug/L	0.010	<0.0013	ppmv	0.0013
1,3,5-Trimethylbenzene	**0.018**	ug/L	0.010	**0.0037**	ppmv	0.002

Viorel Vasile
Operations Manager

LABORATORY ANALYSIS RESULTS

Client:	Stantec (TO)	**AA Project No:**	A732180
Project No:	185803633	**Date Received:**	05/11/16
Project Name:	Kaiser - Vermont Ave.	**Date Reported:**	05/17/16
Matrix:	Vapor	**Sampled:**	05/11/16
Dilution:	1	**Prepared:**	05/12/16
Method:	VOCs by GCMS EPA TO-15	**Analyzed:**	05/12/16

SV-4-5

6E11016-06 (Vapor)

Analyte	Result	(ug/L)	MRL	Result	(ppmv)	MRL
1,2,4-Trimethylbenzene	**0.036**	ug/L	0.010	**0.0073**	ppmv	0.002
2,2,4-Trimethylpentane	**0.037**	ug/L	0.010	**0.0079**	ppmv	0.0021
Vinyl acetate	<0.010	ug/L	0.010	<0.0028	ppmv	0.0028
Vinyl bromide	<0.010	ug/L	0.010	<0.0023	ppmv	0.0023
Vinyl chloride	<0.010	ug/L	0.010	<0.0039	ppmv	0.0039
o-Xylene	**0.045**	ug/L	0.010	**0.010**	ppmv	0.0023
m,p-Xylenes	**0.15**	ug/L	0.010	**0.035**	ppmv	0.0023
1,2,3-Trichloropropane	<0.010	ug/L	0.010	<0.0017	ppmv	0.0017
sec-Butylbenzene	<0.010	ug/L	0.010	<0.0018	ppmv	0.0018
Isopropylbenzene	<0.010	ug/L	0.010	<0.002	ppmv	0.002
n-Propylbenzene	<0.010	ug/L	0.010	<0.002	ppmv	0.002
4-Isopropyltoluene	<0.010	ug/L	0.010	<0.0018	ppmv	0.0018
n-Butylbenzene	<0.010	ug/L	0.010	<0.0018	ppmv	0.0018

Surrogates	%REC	%REC Limits
4-Bromofluorobenzene	104 %	70-130

Viorel Vasile
Operations Manager

LABORATORY ANALYSIS RESULTS

Client:	Stantec (TO)	**AA Project No:**	A732180
Project No:	185803633	**Date Received:**	05/11/16
Project Name:	Kaiser - Vermont Ave.	**Date Reported:**	05/17/16
Matrix:	Vapor	**Sampled:**	05/11/16
Dilution:	1	**Prepared:**	05/12/16
Method:	VOCs by GCMS EPA TO-15	**Analyzed:**	05/12/16

SV-4-21

6E11016-07 (Vapor)

Analyte	Result	(ug/L)	MRL	Result	(ppmv)	MRL
Acetone	<0.010	ug/L	0.010	<0.0042	ppmv	0.0042
Allyl chloride	<0.010	ug/L	0.010	<0.0032	ppmv	0.0032
tert-Amyl Methyl Ether (TAME)	<0.010	ug/L	0.010	<0.0024	ppmv	0.0024
Benzene	**0.031**	ug/L	0.010	**0.0097**	ppmv	0.0031
Benzyl chloride	<0.010	ug/L	0.010	<0.0019	ppmv	0.0019
Bromodichloromethane	<0.010	ug/L	0.010	<0.0015	ppmv	0.0015
Bromoform	<0.010	ug/L	0.010	<0.00097	ppmv	0.00097
Bromomethane	<0.010	ug/L	0.010	<0.0026	ppmv	0.0026
1,3-Butadiene	<0.010	ug/L	0.010	<0.0045	ppmv	0.0045
2-Butanone (MEK)	**0.026**	ug/L	0.010	**0.0088**	ppmv	0.0034
tert-Butyl alcohol (TBA)	<0.010	ug/L	0.010	<0.0033	ppmv	0.0033
Carbon Disulfide	**0.025**	ug/L	0.010	**0.008**	ppmv	0.0032
Carbon Tetrachloride	<0.010	ug/L	0.010	<0.0016	ppmv	0.0016
Chlorobenzene	<0.010	ug/L	0.010	<0.0022	ppmv	0.0022
Chloroethane	<0.010	ug/L	0.010	<0.0038	ppmv	0.0038
Chloroform	<0.010	ug/L	0.010	<0.002	ppmv	0.002
Chloromethane	<0.010	ug/L	0.010	<0.0048	ppmv	0.0048
Cyclohexane	**0.019**	ug/L	0.010	**0.0055**	ppmv	0.0029
Dibromochloromethane	<0.010	ug/L	0.010	<0.0012	ppmv	0.0012
1,2-Dibromoethane (EDB)	<0.010	ug/L	0.010	<0.0013	ppmv	0.0013
1,2-Dichlorobenzene	<0.010	ug/L	0.010	<0.0017	ppmv	0.0017

Viorel Vasile
Operations Manager

LABORATORY ANALYSIS RESULTS

Client:	Stantec (TO)	**AA Project No:**	A732180
Project No:	185803633	**Date Received:**	05/11/16
Project Name:	Kaiser - Vermont Ave.	**Date Reported:**	05/17/16
Matrix:	Vapor	**Sampled:**	05/11/16
Dilution:	1	**Prepared:**	05/12/16
Method:	VOCs by GCMS EPA TO-15	**Analyzed:**	05/12/16

SV-4-21

6E11016-07 (Vapor)

Analyte	Result	(ug/L)	MRL	Result	(ppmv)	MRL
1,3-Dichlorobenzene	<0.010	ug/L	0.010	<0.0017	ppmv	0.0017
1,4-Dichlorobenzene	<0.010	ug/L	0.010	<0.0017	ppmv	0.0017
Dichlorodifluoromethane (R12)	<0.010	ug/L	0.010	<0.002	ppmv	0.002
1,1-Dichloroethane	<0.010	ug/L	0.010	<0.0025	ppmv	0.0025
1,2-Dichloroethane (EDC)	<0.010	ug/L	0.010	<0.0025	ppmv	0.0025
cis-1,2-Dichloroethylene	<0.010	ug/L	0.010	<0.0025	ppmv	0.0025
1,1-Dichloroethylene	<0.010	ug/L	0.010	<0.0025	ppmv	0.0025
trans-1,2-Dichloroethylene	<0.010	ug/L	0.010	<0.0025	ppmv	0.0025
1,2-Dichloropropane	<0.010	ug/L	0.010	<0.0022	ppmv	0.0022
trans-1,3-Dichloropropylene	<0.010	ug/L	0.010	<0.0022	ppmv	0.0022
cis-1,3-Dichloropropylene	<0.010	ug/L	0.010	<0.0022	ppmv	0.0022
Dichlorotetrafluoroethane	<0.010	ug/L	0.010	<0.0014	ppmv	0.0014
Diisopropyl ether (DIPE)	<0.010	ug/L	0.010	<0.0024	ppmv	0.0024
1,4-Dioxane	<0.010	ug/L	0.010	<0.0028	ppmv	0.0028
Ethanol	**0.030**	ug/L	0.010	**0.016**	ppmv	0.0053
Ethyl Acetate	<0.010	ug/L	0.010	<0.0028	ppmv	0.0028
Ethylbenzene	**0.026**	ug/L	0.010	**0.006**	ppmv	0.0023
Ethyl-tert-Butyl Ether (ETBE)	<0.010	ug/L	0.010	<0.0024	ppmv	0.0024
4-Ethyltoluene	<0.010	ug/L	0.010	<0.002	ppmv	0.002
Heptane	**0.054**	ug/L	0.010	**0.013**	ppmv	0.0024
Hexachlorobutadiene	<0.010	ug/L	0.010	<0.00094	ppmv	0.00094

Viorel Vasile
Operations Manager

LABORATORY ANALYSIS RESULTS

Client:	Stantec (TO)	**AA Project No:**	A732180
Project No:	185803633	**Date Received:**	05/11/16
Project Name:	Kaiser - Vermont Ave.	**Date Reported:**	05/17/16
Matrix:	Vapor	**Sampled:**	05/11/16
Dilution:	1	**Prepared:**	05/12/16
Method:	VOCs by GCMS EPA TO-15	**Analyzed:**	05/12/16

SV-4-21

6E11016-07 (Vapor)

Analyte	Result	(ug/L)	MRL	Result	(ppmv)	MRL
n-Hexane	**0.11**	ug/L	0.010	**0.031**	ppmv	0.0028
2-Hexanone (MBK)	<0.010	ug/L	0.010	<0.0024	ppmv	0.0024
Isopropanol (IPA)	<0.010	ug/L	0.010	<0.0041	ppmv	0.0041
Methyl-tert-Butyl Ether (MTBE)	<0.010	ug/L	0.010	<0.0028	ppmv	0.0028
Methylene Chloride	<0.010	ug/L	0.010	<0.0029	ppmv	0.0029
4-Methyl-2-pentanone (MIBK)	**0.024**	ug/L	0.010	**0.0059**	ppmv	0.0024
Naphthalene	<0.010	ug/L	0.010	<0.0019	ppmv	0.0019
Propylene	**2.9**	ug/L	0.010	**1.7**	ppmv	0.0058
Styrene	**0.019**	ug/L	0.010	**0.0045**	ppmv	0.0023
1,1,2,2-Tetrachloroethane	<0.010	ug/L	0.010	<0.0015	ppmv	0.0015
Tetrachloroethylene (PCE)	<0.010	ug/L	0.010	<0.0015	ppmv	0.0015
Tetrahydrofuran (THF)	**0.021**	ug/L	0.010	**0.0071**	ppmv	0.0034
Toluene	**0.096**	ug/L	0.010	**0.025**	ppmv	0.0027
1,2,4-Trichlorobenzene	<0.010	ug/L	0.010	<0.0013	ppmv	0.0013
1,1,2-Trichloroethane	<0.010	ug/L	0.010	<0.0018	ppmv	0.0018
1,1,1-Trichloroethane	<0.010	ug/L	0.010	<0.0018	ppmv	0.0018
Trichloroethylene (TCE)	<0.010	ug/L	0.010	<0.0019	ppmv	0.0019
Trichlorofluoromethane (R11)	<0.010	ug/L	0.010	<0.0018	ppmv	0.0018
1,1,2-Trichloro-1,2,2-trifluoroethane (R113)	<0.010	ug/L	0.010	<0.0013	ppmv	0.0013
1,3,5-Trimethylbenzene	**0.013**	ug/L	0.010	**0.0026**	ppmv	0.002

Viorel Vasile
Operations Manager

LABORATORY ANALYSIS RESULTS

Client:	Stantec (TO)	**AA Project No:**	A732180
Project No:	185803633	**Date Received:**	05/11/16
Project Name:	Kaiser - Vermont Ave.	**Date Reported:**	05/17/16
Matrix:	Vapor	**Sampled:**	05/11/16
Dilution:	1	**Prepared:**	05/12/16
Method:	VOCs by GCMS EPA TO-15	**Analyzed:**	05/12/16

SV-4-21

6E11016-07 (Vapor)

Analyte	Result	(ug/L)	MRL	Result	(ppmv)	MRL
1,2,4-Trimethylbenzene	**0.043**	ug/L	0.010	**0.0087**	ppmv	0.002
2,2,4-Trimethylpentane	**0.016**	ug/L	0.010	**0.0034**	ppmv	0.0021
Vinyl acetate	<0.010	ug/L	0.010	<0.0028	ppmv	0.0028
Vinyl bromide	<0.010	ug/L	0.010	<0.0023	ppmv	0.0023
Vinyl chloride	<0.010	ug/L	0.010	<0.0039	ppmv	0.0039
o-Xylene	**0.029**	ug/L	0.010	**0.0067**	ppmv	0.0023
m,p-Xylenes	**0.089**	ug/L	0.010	**0.020**	ppmv	0.0023
1,2,3-Trichloropropane	<0.010	ug/L	0.010	<0.0017	ppmv	0.0017
sec-Butylbenzene	<0.010	ug/L	0.010	<0.0018	ppmv	0.0018
Isopropylbenzene	<0.010	ug/L	0.010	<0.002	ppmv	0.002
n-Propylbenzene	<0.010	ug/L	0.010	<0.002	ppmv	0.002
4-Isopropyltoluene	**0.012**	ug/L	0.010	**0.0022**	ppmv	0.0018
n-Butylbenzene	<0.010	ug/L	0.010	<0.0018	ppmv	0.0018

Surrogates	%REC	%REC Limits
4-Bromofluorobenzene	103 %	70-130

Viorel Vasile
Operations Manager

LABORATORY ANALYSIS RESULTS

Client:	Stantec (TO)	**AA Project No:**	A732180
Project No:	185803633	**Date Received:**	05/11/16
Project Name:	Kaiser - Vermont Ave.	**Date Reported:**	05/17/16
Matrix:	Vapor	**Sampled:**	05/11/16
Dilution:	10	**Prepared:**	05/12/16
Method:	VOCs by GCMS EPA TO-15	**Analyzed:**	05/12/16

SV-6-5

6E11016-08 (Vapor)

Analyte	Result	(ug/L)	MRL	Result	(ppmv)	MRL
Acetone	<0.10	ug/L	0.010	<0.042	ppmv	0.0042
Allyl chloride	<0.10	ug/L	0.010	<0.032	ppmv	0.0032
tert-Amyl Methyl Ether (TAME)	<0.10	ug/L	0.010	<0.024	ppmv	0.0024
Benzene	**0.20**	ug/L	0.010	**0.063**	ppmv	0.0031
Benzyl chloride	<0.10	ug/L	0.010	<0.019	ppmv	0.0019
Bromodichloromethane	<0.10	ug/L	0.010	<0.015	ppmv	0.0015
Bromoform	<0.10	ug/L	0.010	<0.0097	ppmv	0.00097
Bromomethane	<0.10	ug/L	0.010	<0.026	ppmv	0.0026
1,3-Butadiene	<0.10	ug/L	0.010	<0.045	ppmv	0.0045
2-Butanone (MEK)	<0.10	ug/L	0.010	<0.034	ppmv	0.0034
tert-Butyl alcohol (TBA)	<0.10	ug/L	0.010	<0.033	ppmv	0.0033
Carbon Disulfide	<0.10	ug/L	0.010	<0.032	ppmv	0.0032
Carbon Tetrachloride	<0.10	ug/L	0.010	<0.016	ppmv	0.0016
Chlorobenzene	<0.10	ug/L	0.010	<0.022	ppmv	0.0022
Chloroethane	<0.10	ug/L	0.010	<0.038	ppmv	0.0038
Chloroform	<0.10	ug/L	0.010	<0.020	ppmv	0.002
Chloromethane	<0.10	ug/L	0.010	<0.048	ppmv	0.0048
Cyclohexane	**1.3**	ug/L	0.010	**0.38**	ppmv	0.0029
Dibromochloromethane	<0.10	ug/L	0.010	<0.012	ppmv	0.0012
1,2-Dibromoethane (EDB)	<0.10	ug/L	0.010	<0.013	ppmv	0.0013
1,2-Dichlorobenzene	<0.10	ug/L	0.010	<0.017	ppmv	0.0017

Viorel Vasile
Operations Manager

LABORATORY ANALYSIS RESULTS

Client:	Stantec (TO)	**AA Project No:**	A732180
Project No:	185803633	**Date Received:**	05/11/16
Project Name:	Kaiser - Vermont Ave.	**Date Reported:**	05/17/16
Matrix:	Vapor	**Sampled:**	05/11/16
Dilution:	10	**Prepared:**	05/12/16
Method:	VOCs by GCMS EPA TO-15	**Analyzed:**	05/12/16

SV-6-5

6E11016-08 (Vapor)

Analyte	Result	(ug/L)	MRL	Result	(ppmv)	MRL
1,3-Dichlorobenzene	<0.10	ug/L	0.010	<0.017	ppmv	0.0017
1,4-Dichlorobenzene	<0.10	ug/L	0.010	<0.017	ppmv	0.0017
Dichlorodifluoromethane (R12)	<0.10	ug/L	0.010	<0.020	ppmv	0.002
1,1-Dichloroethane	<0.10	ug/L	0.010	<0.025	ppmv	0.0025
1,2-Dichloroethane (EDC)	<0.10	ug/L	0.010	<0.025	ppmv	0.0025
cis-1,2-Dichloroethylene	<0.10	ug/L	0.010	<0.025	ppmv	0.0025
1,1-Dichloroethylene	<0.10	ug/L	0.010	<0.025	ppmv	0.0025
trans-1,2-Dichloroethylene	<0.10	ug/L	0.010	<0.025	ppmv	0.0025
1,2-Dichloropropane	<0.10	ug/L	0.010	<0.022	ppmv	0.0022
trans-1,3-Dichloropropylene	<0.10	ug/L	0.010	<0.022	ppmv	0.0022
cis-1,3-Dichloropropylene	<0.10	ug/L	0.010	<0.022	ppmv	0.0022
Dichlorotetrafluoroethane	<0.10	ug/L	0.010	<0.014	ppmv	0.0014
Diisopropyl ether (DIPE)	<0.10	ug/L	0.010	<0.024	ppmv	0.0024
1,4-Dioxane	<0.10	ug/L	0.010	<0.028	ppmv	0.0028
Ethanol	<0.10	ug/L	0.010	<0.053	ppmv	0.0053
Ethyl Acetate	<0.10	ug/L	0.010	<0.028	ppmv	0.0028
Ethylbenzene	**0.18**	ug/L	0.010	**0.041**	ppmv	0.0023
Ethyl-tert-Butyl Ether (ETBE)	<0.10	ug/L	0.010	<0.024	ppmv	0.0024
4-Ethyltoluene	<0.10	ug/L	0.010	<0.020	ppmv	0.002
Heptane	**2.0**	ug/L	0.010	**0.49**	ppmv	0.0024
Hexachlorobutadiene	<0.10	ug/L	0.010	<0.0094	ppmv	0.00094

Viorel Vasile
Operations Manager

LABORATORY ANALYSIS RESULTS

Client:	Stantec (TO)	**AA Project No:**	A732180
Project No:	185803633	**Date Received:**	05/11/16
Project Name:	Kaiser - Vermont Ave.	**Date Reported:**	05/17/16
Matrix:	Vapor	**Sampled:**	05/11/16
Dilution:	10	**Prepared:**	05/12/16
Method:	VOCs by GCMS EPA TO-15	**Analyzed:**	05/12/16

SV-6-5

6E11016-08 (Vapor)

Analyte	Result	(ug/L)	MRL	Result	(ppmv)	MRL
n-Hexane	**2.4**	ug/L	0.010	**0.68**	ppmv	0.0028
2-Hexanone (MBK)	<0.10	ug/L	0.010	<0.024	ppmv	0.0024
Isopropanol (IPA)	<0.10	ug/L	0.010	<0.041	ppmv	0.0041
Methyl-tert-Butyl Ether (MTBE)	<0.10	ug/L	0.010	<0.028	ppmv	0.0028
Methylene Chloride	<0.10	ug/L	0.010	<0.029	ppmv	0.0029
4-Methyl-2-pentanone (MIBK)	<0.10	ug/L	0.010	<0.024	ppmv	0.0024
Naphthalene	<0.10	ug/L	0.010	<0.019	ppmv	0.0019
Propylene	**1.7**	ug/L	0.010	**0.99**	ppmv	0.0058
Styrene	<0.10	ug/L	0.010	<0.023	ppmv	0.0023
1,1,2,2-Tetrachloroethane	<0.10	ug/L	0.010	<0.015	ppmv	0.0015
Tetrachloroethylene (PCE)	<0.10	ug/L	0.010	<0.015	ppmv	0.0015
Tetrahydrofuran (THF)	<0.10	ug/L	0.010	<0.034	ppmv	0.0034
Toluene	**0.18**	ug/L	0.010	**0.048**	ppmv	0.0027
1,2,4-Trichlorobenzene	<0.10	ug/L	0.010	<0.013	ppmv	0.0013
1,1,2-Trichloroethane	<0.10	ug/L	0.010	<0.018	ppmv	0.0018
1,1,1-Trichloroethane	<0.10	ug/L	0.010	<0.018	ppmv	0.0018
Trichloroethylene (TCE)	<0.10	ug/L	0.010	<0.019	ppmv	0.0019
Trichlorofluoromethane (R11)	<0.10	ug/L	0.010	<0.018	ppmv	0.0018
1,1,2-Trichloro-1,2,2-trifluoroethane (R113)	<0.10	ug/L	0.010	<0.013	ppmv	0.0013
1,3,5-Trimethylbenzene	<0.10	ug/L	0.010	<0.020	ppmv	0.002

Viorel Vasile
Operations Manager

LABORATORY ANALYSIS RESULTS

Client:	Stantec (TO)	**AA Project No:**	A732180
Project No:	185803633	**Date Received:**	05/11/16
Project Name:	Kaiser - Vermont Ave.	**Date Reported:**	05/17/16
Matrix:	Vapor	**Sampled:**	05/11/16
Dilution:	10	**Prepared:**	05/12/16
Method:	VOCs by GCMS EPA TO-15	**Analyzed:**	05/12/16

SV-6-5

6E11016-08 (Vapor)

Analyte	Result	(ug/L)	MRL	Result	(ppmv)	MRL
1,2,4-Trimethylbenzene	**0.21**	ug/L	0.010	**0.043**	ppmv	0.002
2,2,4-Trimethylpentane	<0.10	ug/L	0.010	<0.021	ppmv	0.0021
Vinyl acetate	<0.10	ug/L	0.010	<0.028	ppmv	0.0028
Vinyl bromide	<0.10	ug/L	0.010	<0.023	ppmv	0.0023
Vinyl chloride	<0.10	ug/L	0.010	<0.039	ppmv	0.0039
o-Xylene	<0.10	ug/L	0.010	<0.023	ppmv	0.0023
m,p-Xylenes	**0.41**	ug/L	0.010	**0.094**	ppmv	0.0023
1,2,3-Trichloropropane	<0.10	ug/L	0.010	<0.017	ppmv	0.0017
sec-Butylbenzene	<0.10	ug/L	0.010	<0.018	ppmv	0.0018
Isopropylbenzene	**0.12**	ug/L	0.010	**0.024**	ppmv	0.002
n-Propylbenzene	**0.24**	ug/L	0.010	**0.049**	ppmv	0.002
4-Isopropyltoluene	<0.10	ug/L	0.010	<0.018	ppmv	0.0018
n-Butylbenzene	<0.10	ug/L	0.010	<0.018	ppmv	0.0018

Surrogates	%REC	%REC Limits
4-Bromofluorobenzene	120 %	70-130

Viorel Vasile
Operations Manager

LABORATORY ANALYSIS RESULTS

Client:	Stantec (TO)	**AA Project No:**	A732180
Project No:	185803633	**Date Received:**	05/11/16
Project Name:	Kaiser - Vermont Ave.	**Date Reported:**	05/17/16
Matrix:	Vapor	**Sampled:**	05/11/16
Dilution:	1000	**Prepared:**	05/12/16
Method:	VOCs by GCMS EPA TO-15	**Analyzed:**	05/12/16

SV-6-19

6E11016-09 (Vapor)

Analyte	Result	(ug/L)	MRL	Result	(ppmv)	MRL
Acetone	<10	ug/L	0.010	<4.2	ppmv	0.0042
Allyl chloride	<10	ug/L	0.010	<3.2	ppmv	0.0032
tert-Amyl Methyl Ether (TAME)	<10	ug/L	0.010	<2.4	ppmv	0.0024
Benzene	**390**	ug/L	0.010	**120**	ppmv	0.0031
Benzyl chloride	<10	ug/L	0.010	<1.9	ppmv	0.0019
Bromodichloromethane	<10	ug/L	0.010	<1.5	ppmv	0.0015
Bromoform	<10	ug/L	0.010	<0.97	ppmv	0.00097
Bromomethane	<10	ug/L	0.010	<2.6	ppmv	0.0026
1,3-Butadiene	<10	ug/L	0.010	<4.5	ppmv	0.0045
2-Butanone (MEK)	<10	ug/L	0.010	<3.4	ppmv	0.0034
tert-Butyl alcohol (TBA)	<10	ug/L	0.010	<3.3	ppmv	0.0033
Carbon Disulfide	<10	ug/L	0.010	<3.2	ppmv	0.0032
Carbon Tetrachloride	<10	ug/L	0.010	<1.6	ppmv	0.0016
Chlorobenzene	<10	ug/L	0.010	<2.2	ppmv	0.0022
Chloroethane	<10	ug/L	0.010	<3.8	ppmv	0.0038
Chloroform	<10	ug/L	0.010	<2.0	ppmv	0.002
Chloromethane	<10	ug/L	0.010	<4.8	ppmv	0.0048
Cyclohexane	**1500**	ug/L	0.010	**440**	ppmv	0.0029
Dibromochloromethane	<10	ug/L	0.010	<1.2	ppmv	0.0012
1,2-Dibromoethane (EDB)	<10	ug/L	0.010	<1.3	ppmv	0.0013
1,2-Dichlorobenzene	<10	ug/L	0.010	<1.7	ppmv	0.0017

Viorel Vasile
Operations Manager

LABORATORY ANALYSIS RESULTS

Client:	Stantec (TO)	**AA Project No:**	A732180
Project No:	185803633	**Date Received:**	05/11/16
Project Name:	Kaiser - Vermont Ave.	**Date Reported:**	05/17/16
Matrix:	Vapor	**Sampled:**	05/11/16
Dilution:	1000	**Prepared:**	05/12/16
Method:	VOCs by GCMS EPA TO-15	**Analyzed:**	05/12/16

SV-6-19

6E11016-09 (Vapor)

Analyte	Result	(ug/L)	MRL	Result	(ppmv)	MRL
1,3-Dichlorobenzene	<10	ug/L	0.010	<1.7	ppmv	0.0017
1,4-Dichlorobenzene	<10	ug/L	0.010	<1.7	ppmv	0.0017
Dichlorodifluoromethane (R12)	<10	ug/L	0.010	<2.0	ppmv	0.002
1,1-Dichloroethane	<10	ug/L	0.010	<2.5	ppmv	0.0025
1,2-Dichloroethane (EDC)	<10	ug/L	0.010	<2.5	ppmv	0.0025
cis-1,2-Dichloroethylene	<10	ug/L	0.010	<2.5	ppmv	0.0025
1,1-Dichloroethylene	<10	ug/L	0.010	<2.5	ppmv	0.0025
trans-1,2-Dichloroethylene	<10	ug/L	0.010	<2.5	ppmv	0.0025
1,2-Dichloropropane	<10	ug/L	0.010	<2.2	ppmv	0.0022
trans-1,3-Dichloropropylene	<10	ug/L	0.010	<2.2	ppmv	0.0022
cis-1,3-Dichloropropylene	<10	ug/L	0.010	<2.2	ppmv	0.0022
Dichlorotetrafluoroethane	<10	ug/L	0.010	<1.4	ppmv	0.0014
Diisopropyl ether (DIPE)	<10	ug/L	0.010	<2.4	ppmv	0.0024
1,4-Dioxane	<10	ug/L	0.010	<2.8	ppmv	0.0028
Ethanol	<10	ug/L	0.010	<5.3	ppmv	0.0053
Ethyl Acetate	<10	ug/L	0.010	<2.8	ppmv	0.0028
Ethylbenzene	**310**	ug/L	0.010	**71**	ppmv	0.0023
Ethyl-tert-Butyl Ether (ETBE)	<10	ug/L	0.010	<2.4	ppmv	0.0024
4-Ethyltoluene	**55**	ug/L	0.010	**11**	ppmv	0.002
Heptane	**4000**	ug/L	0.010	**980**	ppmv	0.0024
Hexachlorobutadiene	<10	ug/L	0.010	<0.94	ppmv	0.00094

Viorel Vasile
Operations Manager

LABORATORY ANALYSIS RESULTS

Client:	Stantec (TO)	**AA Project No:**	A732180
Project No:	185803633	**Date Received:**	05/11/16
Project Name:	Kaiser - Vermont Ave.	**Date Reported:**	05/17/16
Matrix:	Vapor	**Sampled:**	05/11/16
Dilution:	20000	**Prepared:**	05/12/16
Method:	VOCs by GCMS EPA TO-15	**Analyzed:**	05/12/16

SV-6-19

6E11016-09 (Vapor)

Analyte	Result	(ug/L)	MRL	Result	(ppmv)	MRL
n-Hexane	**5100**	ug/L	0.010	**1400**	ppmv	0.0028
2-Hexanone (MBK)	<10	ug/L	0.010	<2.4	ppmv	0.0024
Isopropanol (IPA)	<10	ug/L	0.010	<4.1	ppmv	0.0041
Methyl-tert-Butyl Ether (MTBE)	<10	ug/L	0.010	<2.8	ppmv	0.0028
Methylene Chloride	<10	ug/L	0.010	<2.9	ppmv	0.0029
4-Methyl-2-pentanone (MIBK)	<10	ug/L	0.010	<2.4	ppmv	0.0024
Naphthalene	<10	ug/L	0.010	<1.9	ppmv	0.0019
Propylene	<10	ug/L	0.010	<5.8	ppmv	0.0058
Styrene	<10	ug/L	0.010	<2.3	ppmv	0.0023
1,1,2,2-Tetrachloroethane	<10	ug/L	0.010	<1.5	ppmv	0.0015
Tetrachloroethylene (PCE)	<10	ug/L	0.010	<1.5	ppmv	0.0015
Tetrahydrofuran (THF)	<10	ug/L	0.010	<3.4	ppmv	0.0034
Toluene	**37**	ug/L	0.010	**9.8**	ppmv	0.0027
1,2,4-Trichlorobenzene	<10	ug/L	0.010	<1.3	ppmv	0.0013
1,1,2-Trichloroethane	<10	ug/L	0.010	<1.8	ppmv	0.0018
1,1,1-Trichloroethane	<10	ug/L	0.010	<1.8	ppmv	0.0018
Trichloroethylene (TCE)	<10	ug/L	0.010	<1.9	ppmv	0.0019
Trichlorofluoromethane (R11)	<10	ug/L	0.010	<1.8	ppmv	0.0018
1,1,2-Trichloro-1,2,2-trifluoroethane (R113)	<10	ug/L	0.010	<1.3	ppmv	0.0013
1,3,5-Trimethylbenzene	**44**	ug/L	0.010	**9.0**	ppmv	0.002

Viorel Vasile
Operations Manager

LABORATORY ANALYSIS RESULTS

Client:	Stantec (TO)	**AA Project No:**	A732180
Project No:	185803633	**Date Received:**	05/11/16
Project Name:	Kaiser - Vermont Ave.	**Date Reported:**	05/17/16
Matrix:	Vapor	**Sampled:**	05/11/16
Dilution:	1000	**Prepared:**	05/12/16
Method:	VOCs by GCMS EPA TO-15	**Analyzed:**	05/12/16

SV-6-19

6E11016-09 (Vapor)

Analyte	Result	(ug/L)	MRL	Result	(ppmv)	MRL
1,2,4-Trimethylbenzene	**110**	ug/L	0.010	**22**	ppmv	0.002
2,2,4-Trimethylpentane	<10	ug/L	0.010	<2.1	ppmv	0.0021
Vinyl acetate	<10	ug/L	0.010	<2.8	ppmv	0.0028
Vinyl bromide	<10	ug/L	0.010	<2.3	ppmv	0.0023
Vinyl chloride	<10	ug/L	0.010	<3.9	ppmv	0.0039
o-Xylene	**16**	ug/L	0.010	**3.7**	ppmv	0.0023
m,p-Xylenes	**830**	ug/L	0.010	**190**	ppmv	0.0023
1,2,3-Trichloropropane	<10	ug/L	0.010	<1.7	ppmv	0.0017
sec-Butylbenzene	<10	ug/L	0.010	<1.8	ppmv	0.0018
Isopropylbenzene	**34**	ug/L	0.010	**6.9**	ppmv	0.002
n-Propylbenzene	**46**	ug/L	0.010	**9.4**	ppmv	0.002
4-Isopropyltoluene	<10	ug/L	0.010	<1.8	ppmv	0.0018
n-Butylbenzene	<10	ug/L	0.010	<1.8	ppmv	0.0018

Surrogates	%REC	%REC Limits
4-Bromofluorobenzene	111 %	70-130

Viorel Vasile
Operations Manager

LABORATORY ANALYSIS RESULTS

Client:	Stantec (TO)	**AA Project No:**	A732180
Project No:	185803633	**Date Received:**	05/11/16
Project Name:	Kaiser - Vermont Ave.	**Date Reported:**	05/17/16
Matrix:	Vapor	**Sampled:**	05/11/16
Dilution:	10	**Prepared:**	05/12/16
Method:	VOCs by GCMS EPA TO-15	**Analyzed:**	05/12/16

SV-7-5

6E11016-10 (Vapor)

Analyte	Result	(ug/L)	MRL	Result	(ppmv)	MRL
Acetone	<0.10	ug/L	0.010	<0.042	ppmv	0.0042
Allyl chloride	<0.10	ug/L	0.010	<0.032	ppmv	0.0032
tert-Amyl Methyl Ether (TAME)	<0.10	ug/L	0.010	<0.024	ppmv	0.0024
Benzene	<0.10	ug/L	0.010	<0.031	ppmv	0.0031
Benzyl chloride	<0.10	ug/L	0.010	<0.019	ppmv	0.0019
Bromodichloromethane	<0.10	ug/L	0.010	<0.015	ppmv	0.0015
Bromoform	<0.10	ug/L	0.010	<0.0097	ppmv	0.00097
Bromomethane	<0.10	ug/L	0.010	<0.026	ppmv	0.0026
1,3-Butadiene	<0.10	ug/L	0.010	<0.045	ppmv	0.0045
2-Butanone (MEK)	<0.10	ug/L	0.010	<0.034	ppmv	0.0034
tert-Butyl alcohol (TBA)	<0.10	ug/L	0.010	<0.033	ppmv	0.0033
Carbon Disulfide	<0.10	ug/L	0.010	<0.032	ppmv	0.0032
Carbon Tetrachloride	<0.10	ug/L	0.010	<0.016	ppmv	0.0016
Chlorobenzene	<0.10	ug/L	0.010	<0.022	ppmv	0.0022
Chloroethane	<0.10	ug/L	0.010	<0.038	ppmv	0.0038
Chloroform	<0.10	ug/L	0.010	<0.020	ppmv	0.002
Chloromethane	<0.10	ug/L	0.010	<0.048	ppmv	0.0048
Cyclohexane	**0.11**	ug/L	0.010	**0.032**	ppmv	0.0029
Dibromochloromethane	<0.10	ug/L	0.010	<0.012	ppmv	0.0012
1,2-Dibromoethane (EDB)	<0.10	ug/L	0.010	<0.013	ppmv	0.0013
1,2-Dichlorobenzene	<0.10	ug/L	0.010	<0.017	ppmv	0.0017

Viorel Vasile
Operations Manager

LABORATORY ANALYSIS RESULTS

Client:	Stantec (TO)	**AA Project No:**	A732180
Project No:	185803633	**Date Received:**	05/11/16
Project Name:	Kaiser - Vermont Ave.	**Date Reported:**	05/17/16
Matrix:	Vapor	**Sampled:**	05/11/16
Dilution:	10	**Prepared:**	05/12/16
Method:	VOCs by GCMS EPA TO-15	**Analyzed:**	05/12/16

SV-7-5

6E11016-10 (Vapor)

Analyte	Result	(ug/L)	MRL	Result	(ppmv)	MRL
1,3-Dichlorobenzene	<0.10	ug/L	0.010	<0.017	ppmv	0.0017
1,4-Dichlorobenzene	<0.10	ug/L	0.010	<0.017	ppmv	0.0017
Dichlorodifluoromethane (R12)	<0.10	ug/L	0.010	<0.020	ppmv	0.002
1,1-Dichloroethane	<0.10	ug/L	0.010	<0.025	ppmv	0.0025
1,2-Dichloroethane (EDC)	<0.10	ug/L	0.010	<0.025	ppmv	0.0025
cis-1,2-Dichloroethylene	<0.10	ug/L	0.010	<0.025	ppmv	0.0025
1,1-Dichloroethylene	<0.10	ug/L	0.010	<0.025	ppmv	0.0025
trans-1,2-Dichloroethylene	<0.10	ug/L	0.010	<0.025	ppmv	0.0025
1,2-Dichloropropane	<0.10	ug/L	0.010	<0.022	ppmv	0.0022
trans-1,3-Dichloropropylene	<0.10	ug/L	0.010	<0.022	ppmv	0.0022
cis-1,3-Dichloropropylene	<0.10	ug/L	0.010	<0.022	ppmv	0.0022
Dichlorotetrafluoroethane	<0.10	ug/L	0.010	<0.014	ppmv	0.0014
Diisopropyl ether (DIPE)	<0.10	ug/L	0.010	<0.024	ppmv	0.0024
1,4-Dioxane	<0.10	ug/L	0.010	<0.028	ppmv	0.0028
Ethanol	<0.10	ug/L	0.010	<0.053	ppmv	0.0053
Ethyl Acetate	<0.10	ug/L	0.010	<0.028	ppmv	0.0028
Ethylbenzene	<0.10	ug/L	0.010	<0.023	ppmv	0.0023
Ethyl-tert-Butyl Ether (ETBE)	<0.10	ug/L	0.010	<0.024	ppmv	0.0024
4-Ethyltoluene	<0.10	ug/L	0.010	<0.020	ppmv	0.002
Heptane	**0.15**	ug/L	0.010	**0.037**	ppmv	0.0024
Hexachlorobutadiene	<0.10	ug/L	0.010	<0.0094	ppmv	0.00094

Viorel Vasile
Operations Manager

LABORATORY ANALYSIS RESULTS

Client:	Stantec (TO)	**AA Project No:**	A732180
Project No:	185803633	**Date Received:**	05/11/16
Project Name:	Kaiser - Vermont Ave.	**Date Reported:**	05/17/16
Matrix:	Vapor	**Sampled:**	05/11/16
Dilution:	10	**Prepared:**	05/12/16
Method:	VOCs by GCMS EPA TO-15	**Analyzed:**	05/12/16

SV-7-5

6E11016-10 (Vapor)

Analyte	Result	(ug/L)	MRL	Result	(ppmv)	MRL
n-Hexane	**0.32**	ug/L	0.010	**0.091**	ppmv	0.0028
2-Hexanone (MBK)	<0.10	ug/L	0.010	<0.024	ppmv	0.0024
Isopropanol (IPA)	<0.10	ug/L	0.010	<0.041	ppmv	0.0041
Methyl-tert-Butyl Ether (MTBE)	<0.10	ug/L	0.010	<0.028	ppmv	0.0028
Methylene Chloride	<0.10	ug/L	0.010	<0.029	ppmv	0.0029
4-Methyl-2-pentanone (MIBK)	<0.10	ug/L	0.010	<0.024	ppmv	0.0024
Naphthalene	<0.10	ug/L	0.010	<0.019	ppmv	0.0019
Propylene	**4.8**	ug/L	0.010	**2.8**	ppmv	0.0058
Styrene	<0.10	ug/L	0.010	<0.023	ppmv	0.0023
1,1,2,2-Tetrachloroethane	<0.10	ug/L	0.010	<0.015	ppmv	0.0015
Tetrachloroethylene (PCE)	<0.10	ug/L	0.010	<0.015	ppmv	0.0015
Tetrahydrofuran (THF)	<0.10	ug/L	0.010	<0.034	ppmv	0.0034
Toluene	<0.10	ug/L	0.010	<0.027	ppmv	0.0027
1,2,4-Trichlorobenzene	<0.10	ug/L	0.010	<0.013	ppmv	0.0013
1,1,2-Trichloroethane	<0.10	ug/L	0.010	<0.018	ppmv	0.0018
1,1,1-Trichloroethane	<0.10	ug/L	0.010	<0.018	ppmv	0.0018
Trichloroethylene (TCE)	<0.10	ug/L	0.010	<0.019	ppmv	0.0019
Trichlorofluoromethane (R11)	<0.10	ug/L	0.010	<0.018	ppmv	0.0018
1,1,2-Trichloro-1,2,2-trifluoroethane (R113)	<0.10	ug/L	0.010	<0.013	ppmv	0.0013
1,3,5-Trimethylbenzene	<0.10	ug/L	0.010	<0.020	ppmv	0.002

Viorel Vasile
Operations Manager

LABORATORY ANALYSIS RESULTS

Client:	Stantec (TO)	**AA Project No:**	A732180
Project No:	185803633	**Date Received:**	05/11/16
Project Name:	Kaiser - Vermont Ave.	**Date Reported:**	05/17/16
Matrix:	Vapor	**Sampled:**	05/11/16
Dilution:	10	**Prepared:**	05/12/16
Method:	VOCs by GCMS EPA TO-15	**Analyzed:**	05/12/16

SV-7-5

6E11016-10 (Vapor)

Analyte	Result	(ug/L)	MRL	Result	(ppmv)	MRL
1,2,4-Trimethylbenzene	<0.10	ug/L	0.010	<0.020	ppmv	0.002
2,2,4-Trimethylpentane	<0.10	ug/L	0.010	<0.021	ppmv	0.0021
Vinyl acetate	<0.10	ug/L	0.010	<0.028	ppmv	0.0028
Vinyl bromide	<0.10	ug/L	0.010	<0.023	ppmv	0.0023
Vinyl chloride	<0.10	ug/L	0.010	<0.039	ppmv	0.0039
o-Xylene	<0.10	ug/L	0.010	<0.023	ppmv	0.0023
m,p-Xylenes	<0.10	ug/L	0.010	<0.023	ppmv	0.0023
1,2,3-Trichloropropane	<0.10	ug/L	0.010	<0.017	ppmv	0.0017
sec-Butylbenzene	<0.10	ug/L	0.010	<0.018	ppmv	0.0018
Isopropylbenzene	<0.10	ug/L	0.010	<0.020	ppmv	0.002
n-Propylbenzene	<0.10	ug/L	0.010	<0.020	ppmv	0.002
4-Isopropyltoluene	<0.10	ug/L	0.010	<0.018	ppmv	0.0018
n-Butylbenzene	<0.10	ug/L	0.010	<0.018	ppmv	0.0018

Surrogates	%REC	%REC Limits
4-Bromofluorobenzene	97.1 %	70-130

Viorel Vasile
Operations Manager

LABORATORY ANALYSIS RESULTS

Client:	Stantec (TO)	**AA Project No:**	A732180
Project No:	185803633	**Date Received:**	05/11/16
Project Name:	Kaiser - Vermont Ave.	**Date Reported:**	05/17/16
Matrix:	Vapor	**Sampled:**	05/11/16
Dilution:	250	**Prepared:**	05/12/16
Method:	VOCs by GCMS EPA TO-15	**Analyzed:**	05/12/16

SV-7-23.5

6E11016-11 (Vapor)

Analyte	Result	(ug/L)	MRL	Result	(ppmv)	MRL
Acetone	<2.5	ug/L	0.010	<1.1	ppmv	0.0042
Allyl chloride	<2.5	ug/L	0.010	<0.80	ppmv	0.0032
tert-Amyl Methyl Ether (TAME)	<2.5	ug/L	0.010	<0.60	ppmv	0.0024
Benzene	<2.5	ug/L	0.010	<0.78	ppmv	0.0031
Benzyl chloride	<2.5	ug/L	0.010	<0.48	ppmv	0.0019
Bromodichloromethane	<2.5	ug/L	0.010	<0.37	ppmv	0.0015
Bromoform	<2.5	ug/L	0.010	<0.24	ppmv	0.00097
Bromomethane	<2.5	ug/L	0.010	<0.64	ppmv	0.0026
1,3-Butadiene	<2.5	ug/L	0.010	<1.1	ppmv	0.0045
2-Butanone (MEK)	<2.5	ug/L	0.010	<0.85	ppmv	0.0034
tert-Butyl alcohol (TBA)	<2.5	ug/L	0.010	<0.82	ppmv	0.0033
Carbon Disulfide	<2.5	ug/L	0.010	<0.80	ppmv	0.0032
Carbon Tetrachloride	<2.5	ug/L	0.010	<0.40	ppmv	0.0016
Chlorobenzene	<2.5	ug/L	0.010	<0.54	ppmv	0.0022
Chloroethane	<2.5	ug/L	0.010	<0.95	ppmv	0.0038
Chloroform	<2.5	ug/L	0.010	<0.51	ppmv	0.002
Chloromethane	<2.5	ug/L	0.010	<1.2	ppmv	0.0048
Cyclohexane	**11**	ug/L	0.010	**3.2**	ppmv	0.0029
Dibromochloromethane	<2.5	ug/L	0.010	<0.29	ppmv	0.0012
1,2-Dibromoethane (EDB)	<2.5	ug/L	0.010	<0.33	ppmv	0.0013
1,2-Dichlorobenzene	<2.5	ug/L	0.010	<0.42	ppmv	0.0017

Viorel Vasile
Operations Manager

LABORATORY ANALYSIS RESULTS

Client:	Stantec (TO)	**AA Project No:**	A732180
Project No:	185803633	**Date Received:**	05/11/16
Project Name:	Kaiser - Vermont Ave.	**Date Reported:**	05/17/16
Matrix:	Vapor	**Sampled:**	05/11/16
Dilution:	250	**Prepared:**	05/12/16
Method:	VOCs by GCMS EPA TO-15	**Analyzed:**	05/12/16

SV-7-23.5

6E11016-11 (Vapor)

Analyte	Result	(ug/L)	MRL	Result	(ppmv)	MRL
1,3-Dichlorobenzene	<2.5	ug/L	0.010	<0.42	ppmv	0.0017
1,4-Dichlorobenzene	<2.5	ug/L	0.010	<0.42	ppmv	0.0017
Dichlorodifluoromethane (R12)	<2.5	ug/L	0.010	<0.51	ppmv	0.002
1,1-Dichloroethane	<2.5	ug/L	0.010	<0.62	ppmv	0.0025
1,2-Dichloroethane (EDC)	<2.5	ug/L	0.010	<0.62	ppmv	0.0025
cis-1,2-Dichloroethylene	<2.5	ug/L	0.010	<0.63	ppmv	0.0025
1,1-Dichloroethylene	<2.5	ug/L	0.010	<0.63	ppmv	0.0025
trans-1,2-Dichloroethylene	<2.5	ug/L	0.010	<0.63	ppmv	0.0025
1,2-Dichloropropane	<2.5	ug/L	0.010	<0.54	ppmv	0.0022
trans-1,3-Dichloropropylene	<2.5	ug/L	0.010	<0.55	ppmv	0.0022
cis-1,3-Dichloropropylene	<2.5	ug/L	0.010	<0.55	ppmv	0.0022
Dichlorotetrafluoroethane	<2.5	ug/L	0.010	<0.36	ppmv	0.0014
Diisopropyl ether (DIPE)	<2.5	ug/L	0.010	<0.60	ppmv	0.0024
1,4-Dioxane	<2.5	ug/L	0.010	<0.69	ppmv	0.0028
Ethanol	<2.5	ug/L	0.010	<1.3	ppmv	0.0053
Ethyl Acetate	<2.5	ug/L	0.010	<0.69	ppmv	0.0028
Ethylbenzene	<2.5	ug/L	0.010	<0.58	ppmv	0.0023
Ethyl-tert-Butyl Ether (ETBE)	<2.5	ug/L	0.010	<0.60	ppmv	0.0024
4-Ethyltoluene	<2.5	ug/L	0.010	<0.51	ppmv	0.002
Heptane	**18**	ug/L	0.010	**4.4**	ppmv	0.0024
Hexachlorobutadiene	<2.5	ug/L	0.010	<0.23	ppmv	0.00094

Viorel Vasile
Operations Manager

LABORATORY ANALYSIS RESULTS

Client:	Stantec (TO)	**AA Project No:**	A732180
Project No:	185803633	**Date Received:**	05/11/16
Project Name:	Kaiser - Vermont Ave.	**Date Reported:**	05/17/16
Matrix:	Vapor	**Sampled:**	05/11/16
Dilution:	250	**Prepared:**	05/12/16
Method:	VOCs by GCMS EPA TO-15	**Analyzed:**	05/12/16

SV-7-23.5

6E11016-11 (Vapor)

Analyte	Result	(ug/L)	MRL	Result	(ppmv)	MRL
n-Hexane	**19**	ug/L	0.010	**5.4**	ppmv	0.0028
2-Hexanone (MBK)	<2.5	ug/L	0.010	<0.61	ppmv	0.0024
Isopropanol (IPA)	<2.5	ug/L	0.010	<1.0	ppmv	0.0041
Methyl-tert-Butyl Ether (MTBE)	<2.5	ug/L	0.010	<0.69	ppmv	0.0028
Methylene Chloride	<2.5	ug/L	0.010	<0.72	ppmv	0.0029
4-Methyl-2-pentanone (MIBK)	<2.5	ug/L	0.010	<0.61	ppmv	0.0024
Naphthalene	<2.5	ug/L	0.010	<0.48	ppmv	0.0019
Propylene	**9.5**	ug/L	0.010	**5.5**	ppmv	0.0058
Styrene	<2.5	ug/L	0.010	<0.59	ppmv	0.0023
1,1,2,2-Tetrachloroethane	<2.5	ug/L	0.010	<0.36	ppmv	0.0015
Tetrachloroethylene (PCE)	<2.5	ug/L	0.010	<0.37	ppmv	0.0015
Tetrahydrofuran (THF)	<2.5	ug/L	0.010	<0.85	ppmv	0.0034
Toluene	<2.5	ug/L	0.010	<0.66	ppmv	0.0027
1,2,4-Trichlorobenzene	<2.5	ug/L	0.010	<0.34	ppmv	0.0013
1,1,2-Trichloroethane	<2.5	ug/L	0.010	<0.46	ppmv	0.0018
1,1,1-Trichloroethane	<2.5	ug/L	0.010	<0.46	ppmv	0.0018
Trichloroethylene (TCE)	<2.5	ug/L	0.010	<0.47	ppmv	0.0019
Trichlorofluoromethane (R11)	<2.5	ug/L	0.010	<0.44	ppmv	0.0018
1,1,2-Trichloro-1,2,2-trifluoroethane (R113)	<2.5	ug/L	0.010	<0.33	ppmv	0.0013
1,3,5-Trimethylbenzene	<2.5	ug/L	0.010	<0.51	ppmv	0.002

Viorel Vasile
Operations Manager

LABORATORY ANALYSIS RESULTS

Client:	Stantec (TO)	**AA Project No:**	A732180
Project No:	185803633	**Date Received:**	05/11/16
Project Name:	Kaiser - Vermont Ave.	**Date Reported:**	05/17/16
Matrix:	Vapor	**Sampled:**	05/11/16
Dilution:	250	**Prepared:**	05/12/16
Method:	VOCs by GCMS EPA TO-15	**Analyzed:**	05/12/16

SV-7-23.5

6E11016-11 (Vapor)

Analyte	Result	(ug/L)	MRL	Result	(ppmv)	MRL
1,2,4-Trimethylbenzene	<2.5	ug/L	0.010	<0.51	ppmv	0.002
2,2,4-Trimethylpentane	<2.5	ug/L	0.010	<0.54	ppmv	0.0021
Vinyl acetate	<2.5	ug/L	0.010	<0.71	ppmv	0.0028
Vinyl bromide	<2.5	ug/L	0.010	<0.57	ppmv	0.0023
Vinyl chloride	<2.5	ug/L	0.010	<0.98	ppmv	0.0039
o-Xylene	<2.5	ug/L	0.010	<0.58	ppmv	0.0023
m,p-Xylenes	<2.5	ug/L	0.010	<0.58	ppmv	0.0023
1,2,3-Trichloropropane	<2.5	ug/L	0.010	<0.41	ppmv	0.0017
sec-Butylbenzene	<2.5	ug/L	0.010	<0.46	ppmv	0.0018
Isopropylbenzene	<2.5	ug/L	0.010	<0.51	ppmv	0.002
n-Propylbenzene	<2.5	ug/L	0.010	<0.51	ppmv	0.002
4-Isopropyltoluene	<2.5	ug/L	0.010	<0.46	ppmv	0.0018
n-Butylbenzene	<2.5	ug/L	0.010	<0.46	ppmv	0.0018

Surrogates	%REC	%REC Limits
4-Bromofluorobenzene	107 %	70-130

Viorel Vasile
Operations Manager

LABORATORY ANALYSIS RESULTS

Client:	Stantec (TO)	**AA Project No:**	A732180
Project No:	185803633	**Date Received:**	05/11/16
Project Name:	Kaiser - Vermont Ave.	**Date Reported:**	05/17/16
Matrix:	Vapor	**Sampled:**	05/11/16
Dilution:	1	**Prepared:**	05/12/16
Method:	VOCs by GCMS EPA TO-15	**Analyzed:**	05/12/16

SV-5-5

6E11016-12 (Vapor)

Analyte	Result	(ug/L)	MRL	Result	(ppmv)	MRL
Acetone	<0.010	ug/L	0.010	<0.0042	ppmv	0.0042
Allyl chloride	<0.010	ug/L	0.010	<0.0032	ppmv	0.0032
tert-Amyl Methyl Ether (TAME)	<0.010	ug/L	0.010	<0.0024	ppmv	0.0024
Benzene	**0.030**	ug/L	0.010	**0.0094**	ppmv	0.0031
Benzyl chloride	<0.010	ug/L	0.010	<0.0019	ppmv	0.0019
Bromodichloromethane	<0.010	ug/L	0.010	<0.0015	ppmv	0.0015
Bromoform	<0.010	ug/L	0.010	<0.00097	ppmv	0.00097
Bromomethane	<0.010	ug/L	0.010	<0.0026	ppmv	0.0026
1,3-Butadiene	<0.010	ug/L	0.010	<0.0045	ppmv	0.0045
2-Butanone (MEK)	**0.033**	ug/L	0.010	**0.011**	ppmv	0.0034
tert-Butyl alcohol (TBA)	<0.010	ug/L	0.010	<0.0033	ppmv	0.0033
Carbon Disulfide	**0.013**	ug/L	0.010	**0.0042**	ppmv	0.0032
Carbon Tetrachloride	<0.010	ug/L	0.010	<0.0016	ppmv	0.0016
Chlorobenzene	<0.010	ug/L	0.010	<0.0022	ppmv	0.0022
Chloroethane	<0.010	ug/L	0.010	<0.0038	ppmv	0.0038
Chloroform	**0.014**	ug/L	0.010	**0.0029**	ppmv	0.002
Chloromethane	<0.010	ug/L	0.010	<0.0048	ppmv	0.0048
Cyclohexane	**0.058**	ug/L	0.010	**0.017**	ppmv	0.0029
Dibromochloromethane	<0.010	ug/L	0.010	<0.0012	ppmv	0.0012
1,2-Dibromoethane (EDB)	<0.010	ug/L	0.010	<0.0013	ppmv	0.0013
1,2-Dichlorobenzene	<0.010	ug/L	0.010	<0.0017	ppmv	0.0017

Viorel Vasile
Operations Manager

LABORATORY ANALYSIS RESULTS

Client:	Stantec (TO)	**AA Project No:**	A732180
Project No:	185803633	**Date Received:**	05/11/16
Project Name:	Kaiser - Vermont Ave.	**Date Reported:**	05/17/16
Matrix:	Vapor	**Sampled:**	05/11/16
Dilution:	1	**Prepared:**	05/12/16
Method:	VOCs by GCMS EPA TO-15	**Analyzed:**	05/12/16

SV-5-5

6E11016-12 (Vapor)

Analyte	Result	(ug/L)	MRL	Result	(ppmv)	MRL
1,3-Dichlorobenzene	<0.010	ug/L	0.010	<0.0017	ppmv	0.0017
1,4-Dichlorobenzene	<0.010	ug/L	0.010	<0.0017	ppmv	0.0017
Dichlorodifluoromethane (R12)	<0.010	ug/L	0.010	<0.002	ppmv	0.002
1,1-Dichloroethane	<0.010	ug/L	0.010	<0.0025	ppmv	0.0025
1,2-Dichloroethane (EDC)	<0.010	ug/L	0.010	<0.0025	ppmv	0.0025
cis-1,2-Dichloroethylene	<0.010	ug/L	0.010	<0.0025	ppmv	0.0025
1,1-Dichloroethylene	<0.010	ug/L	0.010	<0.0025	ppmv	0.0025
trans-1,2-Dichloroethylene	<0.010	ug/L	0.010	<0.0025	ppmv	0.0025
1,2-Dichloropropane	<0.010	ug/L	0.010	<0.0022	ppmv	0.0022
trans-1,3-Dichloropropylene	<0.010	ug/L	0.010	<0.0022	ppmv	0.0022
cis-1,3-Dichloropropylene	<0.010	ug/L	0.010	<0.0022	ppmv	0.0022
Dichlorotetrafluoroethane	<0.010	ug/L	0.010	<0.0014	ppmv	0.0014
Diisopropyl ether (DIPE)	<0.010	ug/L	0.010	<0.0024	ppmv	0.0024
1,4-Dioxane	<0.010	ug/L	0.010	<0.0028	ppmv	0.0028
Ethanol	**0.019**	ug/L	0.010	**0.010**	ppmv	0.0053
Ethyl Acetate	<0.010	ug/L	0.010	<0.0028	ppmv	0.0028
Ethylbenzene	**0.037**	ug/L	0.010	**0.0085**	ppmv	0.0023
Ethyl-tert-Butyl Ether (ETBE)	<0.010	ug/L	0.010	<0.0024	ppmv	0.0024
4-Ethyltoluene	<0.010	ug/L	0.010	<0.002	ppmv	0.002
Heptane	**0.070**	ug/L	0.010	**0.017**	ppmv	0.0024
Hexachlorobutadiene	<0.010	ug/L	0.010	<0.00094	ppmv	0.00094

Viorel Vasile
Operations Manager

LABORATORY ANALYSIS RESULTS

Client:	Stantec (TO)	**AA Project No:**	A732180
Project No:	185803633	**Date Received:**	05/11/16
Project Name:	Kaiser - Vermont Ave.	**Date Reported:**	05/17/16
Matrix:	Vapor	**Sampled:**	05/11/16
Dilution:	1	**Prepared:**	05/12/16
Method:	VOCs by GCMS EPA TO-15	**Analyzed:**	05/12/16

SV-5-5

6E11016-12 (Vapor)

Analyte	Result	(ug/L)	MRL	Result	(ppmv)	MRL
n-Hexane	**0.083**	ug/L	0.010	**0.024**	ppmv	0.0028
2-Hexanone (MBK)	<0.010	ug/L	0.010	<0.0024	ppmv	0.0024
Isopropanol (IPA)	<0.010	ug/L	0.010	<0.0041	ppmv	0.0041
Methyl-tert-Butyl Ether (MTBE)	<0.010	ug/L	0.010	<0.0028	ppmv	0.0028
Methylene Chloride	<0.010	ug/L	0.010	<0.0029	ppmv	0.0029
4-Methyl-2-pentanone (MIBK)	**0.025**	ug/L	0.010	**0.0061**	ppmv	0.0024
Naphthalene	<0.010	ug/L	0.010	<0.0019	ppmv	0.0019
Propylene	**1.6**	ug/L	0.010	**0.93**	ppmv	0.0058
Styrene	**0.021**	ug/L	0.010	**0.0049**	ppmv	0.0023
1,1,2,2-Tetrachloroethane	<0.010	ug/L	0.010	<0.0015	ppmv	0.0015
Tetrachloroethylene (PCE)	<0.010	ug/L	0.010	<0.0015	ppmv	0.0015
Tetrahydrofuran (THF)	<0.010	ug/L	0.010	<0.0034	ppmv	0.0034
Toluene	**0.073**	ug/L	0.010	**0.019**	ppmv	0.0027
1,2,4-Trichlorobenzene	<0.010	ug/L	0.010	<0.0013	ppmv	0.0013
1,1,2-Trichloroethane	<0.010	ug/L	0.010	<0.0018	ppmv	0.0018
1,1,1-Trichloroethane	<0.010	ug/L	0.010	<0.0018	ppmv	0.0018
Trichloroethylene (TCE)	<0.010	ug/L	0.010	<0.0019	ppmv	0.0019
Trichlorofluoromethane (R11)	<0.010	ug/L	0.010	<0.0018	ppmv	0.0018
1,1,2-Trichloro-1,2,2-trifluoroethane (R113)	<0.010	ug/L	0.010	<0.0013	ppmv	0.0013
1,3,5-Trimethylbenzene	<0.010	ug/L	0.010	<0.002	ppmv	0.002

Viorel Vasile
Operations Manager

LABORATORY ANALYSIS RESULTS

Client:	Stantec (TO)	**AA Project No:**	A732180
Project No:	185803633	**Date Received:**	05/11/16
Project Name:	Kaiser - Vermont Ave.	**Date Reported:**	05/17/16
Matrix:	Vapor	**Sampled:**	05/11/16
Dilution:	1	**Prepared:**	05/12/16
Method:	VOCs by GCMS EPA TO-15	**Analyzed:**	05/12/16

SV-5-5

6E11016-12 (Vapor)

Analyte	Result	(ug/L)	MRL	Result	(ppmv)	MRL
1,2,4-Trimethylbenzene	**0.012**	ug/L	0.010	**0.0024**	ppmv	0.002
2,2,4-Trimethylpentane	<0.010	ug/L	0.010	<0.0021	ppmv	0.0021
Vinyl acetate	<0.010	ug/L	0.010	<0.0028	ppmv	0.0028
Vinyl bromide	<0.010	ug/L	0.010	<0.0023	ppmv	0.0023
Vinyl chloride	<0.010	ug/L	0.010	<0.0039	ppmv	0.0039
o-Xylene	**0.026**	ug/L	0.010	**0.006**	ppmv	0.0023
m,p-Xylenes	**0.086**	ug/L	0.010	**0.020**	ppmv	0.0023
1,2,3-Trichloropropane	<0.010	ug/L	0.010	<0.0017	ppmv	0.0017
sec-Butylbenzene	<0.010	ug/L	0.010	<0.0018	ppmv	0.0018
Isopropylbenzene	<0.010	ug/L	0.010	<0.002	ppmv	0.002
n-Propylbenzene	<0.010	ug/L	0.010	<0.002	ppmv	0.002
4-Isopropyltoluene	<0.010	ug/L	0.010	<0.0018	ppmv	0.0018
n-Butylbenzene	<0.010	ug/L	0.010	<0.0018	ppmv	0.0018

Surrogates	%REC	%REC Limits
4-Bromofluorobenzene	112 %	70-130

Viorel Vasile
Operations Manager

LABORATORY ANALYSIS RESULTS

Client:	Stantec (TO)	**AA Project No:**	A732180
Project No:	185803633	**Date Received:**	05/11/16
Project Name:	Kaiser - Vermont Ave.	**Date Reported:**	05/17/16
Matrix:	Vapor	**Sampled:**	05/11/16
Dilution:	10	**Prepared:**	05/12/16
Method:	VOCs by GCMS EPA TO-15	**Analyzed:**	05/12/16

SV-5-12.5

6E11016-13 (Vapor)

Analyte	Result	(ug/L)	MRL	Result	(ppmv)	MRL
Acetone	<0.10	ug/L	0.010	<0.042	ppmv	0.0042
Allyl chloride	<0.10	ug/L	0.010	<0.032	ppmv	0.0032
tert-Amyl Methyl Ether (TAME)	<0.10	ug/L	0.010	<0.024	ppmv	0.0024
Benzene	<0.10	ug/L	0.010	<0.031	ppmv	0.0031
Benzyl chloride	<0.10	ug/L	0.010	<0.019	ppmv	0.0019
Bromodichloromethane	<0.10	ug/L	0.010	<0.015	ppmv	0.0015
Bromoform	<0.10	ug/L	0.010	<0.0097	ppmv	0.00097
Bromomethane	<0.10	ug/L	0.010	<0.026	ppmv	0.0026
1,3-Butadiene	<0.10	ug/L	0.010	<0.045	ppmv	0.0045
2-Butanone (MEK)	<0.10	ug/L	0.010	<0.034	ppmv	0.0034
tert-Butyl alcohol (TBA)	<0.10	ug/L	0.010	<0.033	ppmv	0.0033
Carbon Disulfide	<0.10	ug/L	0.010	<0.032	ppmv	0.0032
Carbon Tetrachloride	<0.10	ug/L	0.010	<0.016	ppmv	0.0016
Chlorobenzene	<0.10	ug/L	0.010	<0.022	ppmv	0.0022
Chloroethane	<0.10	ug/L	0.010	<0.038	ppmv	0.0038
Chloroform	<0.10	ug/L	0.010	<0.020	ppmv	0.002
Chloromethane	<0.10	ug/L	0.010	<0.048	ppmv	0.0048
Cyclohexane	**0.10**	ug/L	0.010	**0.029**	ppmv	0.0029
Dibromochloromethane	<0.10	ug/L	0.010	<0.012	ppmv	0.0012
1,2-Dibromoethane (EDB)	<0.10	ug/L	0.010	<0.013	ppmv	0.0013
1,2-Dichlorobenzene	<0.10	ug/L	0.010	<0.017	ppmv	0.0017

Viorel Vasile
Operations Manager

LABORATORY ANALYSIS RESULTS

Client:	Stantec (TO)	**AA Project No:**	A732180
Project No:	185803633	**Date Received:**	05/11/16
Project Name:	Kaiser - Vermont Ave.	**Date Reported:**	05/17/16
Matrix:	Vapor	**Sampled:**	05/11/16
Dilution:	10	**Prepared:**	05/12/16
Method:	VOCs by GCMS EPA TO-15	**Analyzed:**	05/12/16

SV-5-12.5

6E11016-13 (Vapor)

Analyte	Result	(ug/L)	MRL	Result	(ppmv)	MRL
1,3-Dichlorobenzene	<0.10	ug/L	0.010	<0.017	ppmv	0.0017
1,4-Dichlorobenzene	<0.10	ug/L	0.010	<0.017	ppmv	0.0017
Dichlorodifluoromethane (R12)	<0.10	ug/L	0.010	<0.020	ppmv	0.002
1,1-Dichloroethane	<0.10	ug/L	0.010	<0.025	ppmv	0.0025
1,2-Dichloroethane (EDC)	<0.10	ug/L	0.010	<0.025	ppmv	0.0025
cis-1,2-Dichloroethylene	<0.10	ug/L	0.010	<0.025	ppmv	0.0025
1,1-Dichloroethylene	<0.10	ug/L	0.010	<0.025	ppmv	0.0025
trans-1,2-Dichloroethylene	<0.10	ug/L	0.010	<0.025	ppmv	0.0025
1,2-Dichloropropane	<0.10	ug/L	0.010	<0.022	ppmv	0.0022
trans-1,3-Dichloropropylene	<0.10	ug/L	0.010	<0.022	ppmv	0.0022
cis-1,3-Dichloropropylene	<0.10	ug/L	0.010	<0.022	ppmv	0.0022
Dichlorotetrafluoroethane	<0.10	ug/L	0.010	<0.014	ppmv	0.0014
Diisopropyl ether (DIPE)	<0.10	ug/L	0.010	<0.024	ppmv	0.0024
1,4-Dioxane	<0.10	ug/L	0.010	<0.028	ppmv	0.0028
Ethanol	<0.10	ug/L	0.010	<0.053	ppmv	0.0053
Ethyl Acetate	<0.10	ug/L	0.010	<0.028	ppmv	0.0028
Ethylbenzene	<0.10	ug/L	0.010	<0.023	ppmv	0.0023
Ethyl-tert-Butyl Ether (ETBE)	<0.10	ug/L	0.010	<0.024	ppmv	0.0024
4-Ethyltoluene	<0.10	ug/L	0.010	<0.020	ppmv	0.002
Heptane	**0.17**	ug/L	0.010	**0.041**	ppmv	0.0024
Hexachlorobutadiene	<0.10	ug/L	0.010	<0.0094	ppmv	0.00094

Viorel Vasile
Operations Manager

LABORATORY ANALYSIS RESULTS

Client:	Stantec (TO)	**AA Project No:**	A732180
Project No:	185803633	**Date Received:**	05/11/16
Project Name:	Kaiser - Vermont Ave.	**Date Reported:**	05/17/16
Matrix:	Vapor	**Sampled:**	05/11/16
Dilution:	10	**Prepared:**	05/12/16
Method:	VOCs by GCMS EPA TO-15	**Analyzed:**	05/12/16

SV-5-12.5

6E11016-13 (Vapor)

Analyte	Result	(ug/L)	MRL	Result	(ppmv)	MRL
n-Hexane	**0.39**	ug/L	0.010	**0.11**	ppmv	0.0028
2-Hexanone (MBK)	<0.10	ug/L	0.010	<0.024	ppmv	0.0024
Isopropanol (IPA)	<0.10	ug/L	0.010	<0.041	ppmv	0.0041
Methyl-tert-Butyl Ether (MTBE)	<0.10	ug/L	0.010	<0.028	ppmv	0.0028
Methylene Chloride	<0.10	ug/L	0.010	<0.029	ppmv	0.0029
4-Methyl-2-pentanone (MIBK)	<0.10	ug/L	0.010	<0.024	ppmv	0.0024
Naphthalene	<0.10	ug/L	0.010	<0.019	ppmv	0.0019
Propylene	**10**	ug/L	0.010	**5.8**	ppmv	0.0058
Styrene	<0.10	ug/L	0.010	<0.023	ppmv	0.0023
1,1,2,2-Tetrachloroethane	<0.10	ug/L	0.010	<0.015	ppmv	0.0015
Tetrachloroethylene (PCE)	<0.10	ug/L	0.010	<0.015	ppmv	0.0015
Tetrahydrofuran (THF)	<0.10	ug/L	0.010	<0.034	ppmv	0.0034
Toluene	<0.10	ug/L	0.010	<0.027	ppmv	0.0027
1,2,4-Trichlorobenzene	<0.10	ug/L	0.010	<0.013	ppmv	0.0013
1,1,2-Trichloroethane	<0.10	ug/L	0.010	<0.018	ppmv	0.0018
1,1,1-Trichloroethane	<0.10	ug/L	0.010	<0.018	ppmv	0.0018
Trichloroethylene (TCE)	<0.10	ug/L	0.010	<0.019	ppmv	0.0019
Trichlorofluoromethane (R11)	<0.10	ug/L	0.010	<0.018	ppmv	0.0018
1,1,2-Trichloro-1,2,2-trifluoroethane (R113)	<0.10	ug/L	0.010	<0.013	ppmv	0.0013
1,3,5-Trimethylbenzene	<0.10	ug/L	0.010	<0.020	ppmv	0.002

Viorel Vasile
Operations Manager

LABORATORY ANALYSIS RESULTS

Client:	Stantec (TO)	**AA Project No:**	A732180
Project No:	185803633	**Date Received:**	05/11/16
Project Name:	Kaiser - Vermont Ave.	**Date Reported:**	05/17/16
Matrix:	Vapor	**Sampled:**	05/11/16
Dilution:	10	**Prepared:**	05/12/16
Method:	VOCs by GCMS EPA TO-15	**Analyzed:**	05/12/16

SV-5-12.5

6E11016-13 (Vapor)

Analyte	Result	(ug/L)	MRL	Result	(ppmv)	MRL
1,2,4-Trimethylbenzene	<0.10	ug/L	0.010	<0.020	ppmv	0.002
2,2,4-Trimethylpentane	<0.10	ug/L	0.010	<0.021	ppmv	0.0021
Vinyl acetate	<0.10	ug/L	0.010	<0.028	ppmv	0.0028
Vinyl bromide	<0.10	ug/L	0.010	<0.023	ppmv	0.0023
Vinyl chloride	<0.10	ug/L	0.010	<0.039	ppmv	0.0039
o-Xylene	<0.10	ug/L	0.010	<0.023	ppmv	0.0023
m,p-Xylenes	<0.10	ug/L	0.010	<0.023	ppmv	0.0023
1,2,3-Trichloropropane	<0.10	ug/L	0.010	<0.017	ppmv	0.0017
sec-Butylbenzene	<0.10	ug/L	0.010	<0.018	ppmv	0.0018
Isopropylbenzene	<0.10	ug/L	0.010	<0.020	ppmv	0.002
n-Propylbenzene	<0.10	ug/L	0.010	<0.020	ppmv	0.002
4-Isopropyltoluene	<0.10	ug/L	0.010	<0.018	ppmv	0.0018
n-Butylbenzene	<0.10	ug/L	0.010	<0.018	ppmv	0.0018

Surrogates	%REC	%REC Limits
4-Bromofluorobenzene	98.5 %	70-130

Viorel Vasile
Operations Manager

LABORATORY ANALYSIS RESULTS

Client: Stantec (TO)
Project No: 185803633
Project Name: Kaiser - Vermont Ave.

AA Project No: A732180
Date Received: 05/11/16
Date Reported: 05/17/16

Analyte	Result	Reporting Limit	Units	Spike Level	Source Result	%REC	%REC Limits	RPD	RPD Limit	Notes
VOCs by GCMS EPA TO-15 - Quality Control										
*Batch B6E1310 - *** DEFAULT PREP ****										
Blank (B6E1310-BLK1)				Prepared & Analyzed: 05/12/16						
Acetone	<0.010	0.010	ug/L							
Allyl chloride	<0.010	0.010	ug/L							
tert-Amyl Methyl Ether (TAME)	<0.010	0.010	ug/L							
Benzene	<0.010	0.010	ug/L							
Benzyl chloride	<0.010	0.010	ug/L							
Bromodichloromethane	<0.010	0.010	ug/L							
Bromoform	<0.010	0.010	ug/L							
Bromomethane	<0.010	0.010	ug/L							
1,3-Butadiene	<0.010	0.010	ug/L							
2-Butanone (MEK)	<0.010	0.010	ug/L							
tert-Butyl alcohol (TBA)	<0.010	0.010	ug/L							
Carbon Disulfide	<0.010	0.010	ug/L							
Carbon Tetrachloride	<0.010	0.010	ug/L							
Chlorobenzene	<0.010	0.010	ug/L							
Chloroethane	<0.010	0.010	ug/L							
Chloroform	<0.010	0.010	ug/L							
Chloromethane	<0.010	0.010	ug/L							
Cyclohexane	<0.010	0.010	ug/L							
Dibromochloromethane	<0.010	0.010	ug/L							
1,2-Dibromoethane (EDB)	<0.010	0.010	ug/L							
1,2-Dichlorobenzene	<0.010	0.010	ug/L							
1,3-Dichlorobenzene	<0.010	0.010	ug/L							
1,4-Dichlorobenzene	<0.010	0.010	ug/L							
Dichlorodifluoromethane (R12)	<0.010	0.010	ug/L							
1,1-Dichloroethane	<0.010	0.010	ug/L							
1,2-Dichloroethane (EDC)	<0.010	0.010	ug/L							
cis-1,2-Dichloroethylene	<0.010	0.010	ug/L							
1,1-Dichloroethylene	<0.010	0.010	ug/L							
trans-1,2-Dichloroethylene	<0.010	0.010	ug/L							
1,2-Dichloropropane	<0.010	0.010	ug/L							
trans-1,3-Dichloropropylene	<0.010	0.010	ug/L							

Viorel Vasile
Operations Manager

LABORATORY ANALYSIS RESULTS

Client: Stantec (TO)
Project No: 185803633
Project Name: Kaiser - Vermont Ave.

AA Project No: A732180
Date Received: 05/11/16
Date Reported: 05/17/16

Analyte	Result	Reporting Limit	Units	Spike Level	Source Result	%REC	%REC Limits	RPD	RPD Limit	Notes
VOCs by GCMS EPA TO-15 - Quality Control										
*Batch B6E1310 - *** DEFAULT PREP ****										
Blank (B6E1310-BLK1) Continued				Prepared & Analyzed: 05/12/16						
cis-1,3-Dichloropropylene	<0.010	0.010	ug/L							
Dichlorotetrafluoroethane	<0.010	0.010	ug/L							
Diisopropyl ether (DIPE)	<0.010	0.010	ug/L							
1,4-Dioxane	<0.010	0.010	ug/L							
Ethanol	<0.010	0.010	ug/L							
Ethyl Acetate	<0.010	0.010	ug/L							
Ethylbenzene	<0.010	0.010	ug/L							
Ethyl-tert-Butyl Ether (ETBE)	<0.010	0.010	ug/L							
4-Ethyltoluene	<0.010	0.010	ug/L							
Heptane	<0.010	0.010	ug/L							
Hexachlorobutadiene	<0.010	0.010	ug/L							
n-Hexane	<0.010	0.010	ug/L							
2-Hexanone (MBK)	<0.010	0.010	ug/L							
Isopropanol (IPA)	<0.010	0.010	ug/L							
Methyl-tert-Butyl Ether (MTBE)	<0.010	0.010	ug/L							
Methylene Chloride	<0.010	0.010	ug/L							
4-Methyl-2-pentanone (MIBK)	<0.010	0.010	ug/L							
Naphthalene	<0.010	0.010	ug/L							
Propylene	<0.010	0.010	ug/L							
Styrene	<0.010	0.010	ug/L							
1,1,2,2-Tetrachloroethane	<0.010	0.010	ug/L							
Tetrachloroethylene (PCE)	<0.010	0.010	ug/L							
Tetrahydrofuran (THF)	<0.010	0.010	ug/L							
Toluene	<0.010	0.010	ug/L							
1,2,4-Trichlorobenzene	<0.010	0.010	ug/L							
1,1,2-Trichloroethane	<0.010	0.010	ug/L							
1,1,1-Trichloroethane	<0.010	0.010	ug/L							
Trichloroethylene (TCE)	<0.010	0.010	ug/L							
Trichlorofluoromethane (R11)	<0.010	0.010	ug/L							
1,1,2-Trichloro-1,2,2-trifluoroethane (R113)	<0.010	0.010	ug/L							
1,3,5-Trimethylbenzene	<0.010	0.010	ug/L							



Viorel Vasile
Operations Manager

LABORATORY ANALYSIS RESULTS

Client: Stantec (TO)
Project No: 185803633
Project Name: Kaiser - Vermont Ave.

AA Project No: A732180
Date Received: 05/11/16
Date Reported: 05/17/16

Analyte	Result	Reporting Limit	Units	Spike Level	Source Result	%REC	%REC Limits	RPD	RPD Limit	Notes
VOCs by GCMS EPA TO-15 - Quality Control										
*Batch B6E1310 - *** DEFAULT PREP ****										
Blank (B6E1310-BLK1) Continued				Prepared & Analyzed: 05/12/16						
1,2,4-Trimethylbenzene	<0.010	0.010	ug/L							
2,2,4-Trimethylpentane	<0.010	0.010	ug/L							
Vinyl acetate	<0.010	0.010	ug/L							
Vinyl bromide	<0.010	0.010	ug/L							
Vinyl chloride	<0.010	0.010	ug/L							
o-Xylene	<0.010	0.010	ug/L							
m,p-Xylenes	<0.010	0.010	ug/L							
1,2,3-Trichloropropane	<0.010	0.010	ug/L							
sec-Butylbenzene	<0.010	0.010	ug/L							
Isopropylbenzene	<0.010	0.010	ug/L							
n-Propylbenzene	<0.010	0.010	ug/L							
4-Isopropyltoluene	<0.010	0.010	ug/L							
n-Butylbenzene	<0.010	0.010	ug/L							
Surrogate: 4-Bromofluorobenzene	*0.144*		*ug/L*	*0.14*		*100*	*70-130*			
LCS (B6E1310-BS1)				Prepared & Analyzed: 05/12/16						
Acetone	**0.0190**	0.010	ug/L	0.024		80.1	70-130			
Benzene	**0.0269**	0.010	ug/L	0.032		84.1	70-130			
Benzyl chloride	**0.0566**	0.010	ug/L	0.052		109	70-130			
Bromodichloromethane	**0.0602**	0.010	ug/L	0.067		89.9	70-130			
Bromoform	**0.0950**	0.010	ug/L	0.10		91.9	70-130			
Bromomethane	**0.0454**	0.010	ug/L	0.039		117	70-130			
2-Butanone (MEK)	**0.0242**	0.010	ug/L	0.029		82.0	70-130			
Carbon Disulfide	**0.0252**	0.010	ug/L	0.031		80.9	70-130			
Carbon Tetrachloride	**0.0578**	0.010	ug/L	0.063		91.9	70-130			
Chlorobenzene	**0.0446**	0.010	ug/L	0.046		96.9	70-130			
Chloroethane	**0.0266**	0.010	ug/L	0.026		101	70-130			
Chloroform	**0.0400**	0.010	ug/L	0.049		81.9	70-130			
Chloromethane	**0.0177**	0.010	ug/L	0.021		85.6	70-130			
Dibromochloromethane	**0.0777**	0.010	ug/L	0.085		91.2	70-130			
1,2-Dibromoethane (EDB)	**0.0771**	0.010	ug/L	0.077		100	70-130			
1,2-Dichlorobenzene	**0.0664**	0.010	ug/L	0.060		110	70-130			

Viorel Vasile
Operations Manager

LABORATORY ANALYSIS RESULTS

Client: Stantec (TO)
Project No: 185803633
Project Name: Kaiser - Vermont Ave.

AA Project No: A732180
Date Received: 05/11/16
Date Reported: 05/17/16

Analyte	Result	Reporting Limit	Units	Spike Level	Source Result	%REC	%REC Limits	RPD	RPD Limit	Notes
VOCs by GCMS EPA TO-15 - Quality Control										
*Batch B6E1310 - *** DEFAULT PREP ****										
LCS (B6E1310-BS1) Continued				Prepared & Analyzed: 05/12/16						
1,3-Dichlorobenzene	**0.0667**	0.010	ug/L	0.060		111	70-130			
1,4-Dichlorobenzene	**0.0673**	0.010	ug/L	0.060		112	70-130			
Dichlorodifluoromethane (R12)	**0.0479**	0.010	ug/L	0.049		96.9	70-130			
1,1-Dichloroethane	**0.0364**	0.010	ug/L	0.040		90.0	70-130			
1,2-Dichloroethane (EDC)	**0.0338**	0.010	ug/L	0.040		83.6	70-130			
cis-1,2-Dichloroethylene	**0.0353**	0.010	ug/L	0.040		89.0	70-130			
1,1-Dichloroethylene	**0.0324**	0.010	ug/L	0.040		81.6	70-130			
trans-1,2-Dichloroethylene	**0.0369**	0.010	ug/L	0.040		93.1	70-130			
1,2-Dichloropropane	**0.0454**	0.010	ug/L	0.046		98.2	70-130			
trans-1,3-Dichloropropylene	**0.0474**	0.010	ug/L	0.045		104	70-130			
cis-1,3-Dichloropropylene	**0.0443**	0.010	ug/L	0.045		97.5	70-130			
Dichlorotetrafluoroethane	**0.0714**	0.010	ug/L	0.070		102	70-130			
Ethylbenzene	**0.0436**	0.010	ug/L	0.043		100	70-130			
4-Ethyltoluene	**0.0487**	0.010	ug/L	0.049		99.1	70-130			
Hexachlorobutadiene	**0.160**	0.010	ug/L	0.11		150	70-130			**
2-Hexanone (MBK)	**0.0365**	0.010	ug/L	0.041		89.0	70-130			
Isopropanol (IPA)	**0.0220**	0.010	ug/L	0.025		89.6	70-130			
Methylene Chloride	**0.0339**	0.010	ug/L	0.035		97.6	70-130			
4-Methyl-2-pentanone (MIBK)	**0.0376**	0.010	ug/L	0.041		91.8	70-130			
Styrene	**0.0421**	0.010	ug/L	0.043		98.8	70-130			
1,1,2,2-Tetrachloroethane	**0.0629**	0.010	ug/L	0.069		91.6	70-130			
Tetrachloroethylene (PCE)	**0.0665**	0.010	ug/L	0.068		98.0	70-130			
Toluene	**0.0379**	0.010	ug/L	0.038		101	70-130			
1,2,4-Trichlorobenzene	**0.164**	0.010	ug/L	0.074		220	70-130			**
1,1,2-Trichloroethane	**0.0494**	0.010	ug/L	0.055		90.5	70-130			
1,1,1-Trichloroethane	**0.0459**	0.010	ug/L	0.055		84.1	70-130			
Trichloroethylene (TCE)	**0.0504**	0.010	ug/L	0.054		93.7	70-130			
Trichlorofluoromethane (R11)	**0.0542**	0.010	ug/L	0.056		96.4	70-130			
1,1,2-Trichloro-1,2,2-trifluoroethane (R113)	**0.0692**	0.010	ug/L	0.077		90.3	70-130			
1,3,5-Trimethylbenzene	**0.0521**	0.010	ug/L	0.049		106	70-130			
1,2,4-Trimethylbenzene	**0.0541**	0.010	ug/L	0.049		110	70-130			

Viorel Vasile
Operations Manager

LABORATORY ANALYSIS RESULTS

Client: Stantec (TO)
Project No: 185803633
Project Name: Kaiser - Vermont Ave.

AA Project No: A732180
Date Received: 05/11/16
Date Reported: 05/17/16

Analyte	Result	Reporting Limit	Units	Spike Level	Source Result	%REC	%REC Limits	RPD	RPD Limit	Notes
VOCs by GCMS EPA TO-15 - Quality Control										
*Batch B6E1310 - *** DEFAULT PREP ****										
LCS (B6E1310-BS1) Continued				Prepared & Analyzed: 05/12/16						
Vinyl acetate	**0.0299**	0.010	ug/L	0.035		84.8	70-130			
Vinyl chloride	**0.0263**	0.010	ug/L	0.026		103	70-130			
o-Xylene	**0.0422**	0.010	ug/L	0.043		97.1	70-130			
m,p-Xylenes	**0.0888**	0.010	ug/L	0.087		102	70-130			
1,2,3-Trichloropropane	**0.0473**	0.010	ug/L	0.060		78.5	70-130			
sec-Butylbenzene	**0.0449**	0.010	ug/L	0.055		81.8	70-130			
Isopropylbenzene	**0.0403**	0.010	ug/L	0.049		82.0	70-130			
n-Propylbenzene	**0.0411**	0.010	ug/L	0.049		83.6	70-130			
4-Isopropyltoluene	**0.0458**	0.010	ug/L	0.055		83.5	70-130			
Surrogate: 4-Bromofluorobenzene	*0.147*		*ug/L*	*0.14*		*102*	*70-130*			
LCS Dup (B6E1310-BSD1)				Prepared & Analyzed: 05/12/16						
Acetone	**0.0211**	0.010	ug/L	0.024		89.0	70-130	10.5	30	
Benzene	**0.0276**	0.010	ug/L	0.032		86.4	70-130	2.70	30	
Benzyl chloride	**0.0563**	0.010	ug/L	0.052		109	70-130	0.642	30	
Bromodichloromethane	**0.0586**	0.010	ug/L	0.067		87.5	70-130	2.71	30	
Bromoform	**0.0963**	0.010	ug/L	0.10		93.2	70-130	1.40	30	
Bromomethane	**0.0473**	0.010	ug/L	0.039		122	70-130	4.19	30	
2-Butanone (MEK)	**0.0242**	0.010	ug/L	0.029		81.9	70-130	0.122	30	
Carbon Disulfide	**0.0252**	0.010	ug/L	0.031		80.8	70-130	0.124	30	
Carbon Tetrachloride	**0.0569**	0.010	ug/L	0.063		90.5	70-130	1.54	30	
Chlorobenzene	**0.0438**	0.010	ug/L	0.046		95.1	70-130	1.87	30	
Chloroethane	**0.0278**	0.010	ug/L	0.026		105	70-130	4.27	30	
Chloroform	**0.0403**	0.010	ug/L	0.049		82.5	70-130	0.730	30	
Chloromethane	**0.0178**	0.010	ug/L	0.021		86.1	70-130	0.582	30	
Dibromochloromethane	**0.0765**	0.010	ug/L	0.085		89.8	70-130	1.55	30	
1,2-Dibromoethane (EDB)	**0.0758**	0.010	ug/L	0.077		98.6	70-130	1.71	30	
1,2-Dichlorobenzene	**0.0667**	0.010	ug/L	0.060		111	70-130	0.452	30	
1,3-Dichlorobenzene	**0.0672**	0.010	ug/L	0.060		112	70-130	0.629	30	
1,4-Dichlorobenzene	**0.0672**	0.010	ug/L	0.060		112	70-130	0.179	30	
Dichlorodifluoromethane (R12)	**0.0496**	0.010	ug/L	0.049		100	70-130	3.45	30	
1,1-Dichloroethane	**0.0368**	0.010	ug/L	0.040		91.0	70-130	1.10	30	

Viorel Vasile
Operations Manager

LABORATORY ANALYSIS RESULTS

Client: Stantec (TO)
Project No: 185803633
Project Name: Kaiser - Vermont Ave.

AA Project No: A732180
Date Received: 05/11/16
Date Reported: 05/17/16

Analyte	Result	Reporting Limit	Units	Spike Level	Source Result	%REC	%REC Limits	RPD	RPD Limit	Notes
VOCs by GCMS EPA TO-15 - Quality Control										
*Batch B6E1310 - *** DEFAULT PREP ****										
LCS Dup (B6E1310-BSD1) Continued				Prepared & Analyzed: 05/12/16						
1,2-Dichloroethane (EDC)	**0.0346**	0.010	ug/L	0.040		85.4	70-130	2.13	30	
cis-1,2-Dichloroethylene	**0.0353**	0.010	ug/L	0.040		89.1	70-130	0.112	30	
1,1-Dichloroethylene	**0.0336**	0.010	ug/L	0.040		84.8	70-130	3.85	30	
trans-1,2-Dichloroethylene	**0.0370**	0.010	ug/L	0.040		93.4	70-130	0.322	30	
1,2-Dichloropropane	**0.0458**	0.010	ug/L	0.046		99.2	70-130	1.01	30	
trans-1,3-Dichloropropylene	**0.0459**	0.010	ug/L	0.045		101	70-130	3.21	30	
cis-1,3-Dichloropropylene	**0.0429**	0.010	ug/L	0.045		94.5	70-130	3.13	30	
Dichlorotetrafluoroethane	**0.0738**	0.010	ug/L	0.070		106	70-130	3.18	30	
Ethylbenzene	**0.0434**	0.010	ug/L	0.043		99.9	70-130	0.400	30	
4-Ethyltoluene	**0.0488**	0.010	ug/L	0.049		99.2	70-130	0.101	30	
Hexachlorobutadiene	**0.158**	0.010	ug/L	0.11		148	70-130	0.940	30	**
2-Hexanone (MBK)	**0.0349**	0.010	ug/L	0.041		85.1	70-130	4.48	30	
Isopropanol (IPA)	**0.0218**	0.010	ug/L	0.025		88.8	70-130	0.897	30	
Methylene Chloride	**0.0294**	0.010	ug/L	0.035		84.5	70-130	14.4	30	
4-Methyl-2-pentanone (MIBK)	**0.0363**	0.010	ug/L	0.041		88.5	70-130	3.66	30	
Styrene	**0.0417**	0.010	ug/L	0.043		98.0	70-130	0.813	30	
1,1,2,2-Tetrachloroethane	**0.0649**	0.010	ug/L	0.069		94.5	70-130	3.12	30	
Tetrachloroethylene (PCE)	**0.0663**	0.010	ug/L	0.068		97.7	70-130	0.307	30	
Toluene	**0.0370**	0.010	ug/L	0.038		98.1	70-130	2.52	30	
1,2,4-Trichlorobenzene	**0.161**	0.010	ug/L	0.074		218	70-130	1.37	30	**
1,1,2-Trichloroethane	**0.0500**	0.010	ug/L	0.055		91.6	70-130	1.21	30	
1,1,1-Trichloroethane	**0.0458**	0.010	ug/L	0.055		84.0	70-130	0.119	30	
Trichloroethylene (TCE)	**0.0512**	0.010	ug/L	0.054		95.2	70-130	1.59	30	
Trichlorofluoromethane (R11)	**0.0563**	0.010	ug/L	0.056		100	70-130	3.87	30	
1,1,2-Trichloro-1,2,2-trifluoroethane (R113)	**0.0617**	0.010	ug/L	0.077		80.5	70-130	11.5	30	
1,3,5-Trimethylbenzene	**0.0526**	0.010	ug/L	0.049		107	70-130	1.03	30	
1,2,4-Trimethylbenzene	**0.0549**	0.010	ug/L	0.049		112	70-130	1.44	30	
Vinyl acetate	**0.0308**	0.010	ug/L	0.035		87.4	70-130	3.02	30	
Vinyl chloride	**0.0262**	0.010	ug/L	0.026		102	70-130	0.584	30	
o-Xylene	**0.0431**	0.010	ug/L	0.043		99.2	70-130	2.14	30	
m,p-Xylenes	**0.0891**	0.010	ug/L	0.087		103	70-130	0.342	30	

Viorel Vasile
Operations Manager

LABORATORY ANALYSIS RESULTS

Client: Stantec (TO)
Project No: 185803633
Project Name: Kaiser - Vermont Ave.

AA Project No: A732180
Date Received: 05/11/16
Date Reported: 05/17/16

Analyte	Result	Reporting Limit	Units	Spike Level	Source Result	%REC	%REC Limits	RPD	RPD Limit	Notes
VOCs by GCMS EPA TO-15 - Quality Control										
*Batch B6E1310 - *** DEFAULT PREP ****										
LCS Dup (B6E1310-BSD1) Continued					Prepared & Analyzed: 05/12/16					
1,2,3-Trichloropropane	**0.0472**	0.010	ug/L	0.060		78.3	70-130	0.255	30	
sec-Butylbenzene	**0.0440**	0.010	ug/L	0.055		80.2	70-130	1.98	30	
Isopropylbenzene	**0.0405**	0.010	ug/L	0.049		82.4	70-130	0.487	30	
n-Propylbenzene	**0.0412**	0.010	ug/L	0.049		83.8	70-130	0.239	30	
4-Isopropyltoluene	**0.0456**	0.010	ug/L	0.055		83.0	70-130	0.601	30	
Surrogate: 4-Bromofluorobenzene	*0.147*		*ug/L*	*0.14*		*103*	*70-130*			
Duplicate (B6E1310-DUP1)					**Source: 6E11016-09** Prepared & Analyzed: 05/12/16					
Acetone	**<10**	10	ug/L		<10				30	
Allyl chloride	**<10**	10	ug/L		<10				30	
tert-Amyl Methyl Ether (TAME)	**<10**	10	ug/L		<10				30	
Benzene	**413**	200	ug/L		385			7.04	30	
Benzyl chloride	**<10**	10	ug/L		<10				30	
Bromodichloromethane	**<10**	10	ug/L		<10				30	
Bromoform	**<10**	10	ug/L		<10				30	
Bromomethane	**<10**	10	ug/L		<10				30	
1,3-Butadiene	**<10**	10	ug/L		<10				30	
2-Butanone (MEK)	**<10**	10	ug/L		<10				30	
tert-Butyl alcohol (TBA)	**<10**	10	ug/L		<10				30	
Carbon Disulfide	**<10**	10	ug/L		<10				30	
Carbon Tetrachloride	**<10**	10	ug/L		<10				30	
Chlorobenzene	**<10**	10	ug/L		<10				30	
Chloroethane	**<10**	10	ug/L		<10				30	
Chloroform	**<10**	10	ug/L		<10				30	
Chloromethane	**<10**	10	ug/L		<10				30	
Cyclohexane	**1640**	200	ug/L		1510			8.31	30	
Dibromochloromethane	**<10**	10	ug/L		<10				30	
1,2-Dibromoethane (EDB)	**<10**	10	ug/L		<10				30	
1,2-Dichlorobenzene	**<10**	10	ug/L		<10				30	
1,3-Dichlorobenzene	**<10**	10	ug/L		<10				30	
1,4-Dichlorobenzene	**<10**	10	ug/L		<10				30	
Dichlorodifluoromethane (R12)	**<10**	10	ug/L		<10				30	

Viorel Vasile
Operations Manager

LABORATORY ANALYSIS RESULTS

Client: Stantec (TO)
Project No: 185803633
Project Name: Kaiser - Vermont Ave.

AA Project No: A732180
Date Received: 05/11/16
Date Reported: 05/17/16

Analyte	Result	Reporting Limit	Units	Spike Level	Source Result	%REC	%REC Limits	RPD	RPD Limit	Notes
VOCs by GCMS EPA TO-15 - Quality Control										
*Batch B6E1310 - *** DEFAULT PREP ****										
Duplicate (B6E1310-DUP1) Continued	**Source: 6E11016-09**			Prepared & Analyzed: 05/12/16						
1,1-Dichloroethane	**<10**	10	ug/L		<10				30	
1,2-Dichloroethane (EDC)	**<10**	10	ug/L		<10				30	
cis-1,2-Dichloroethylene	**<10**	10	ug/L		<10				30	
1,1-Dichloroethylene	**<10**	10	ug/L		<10				30	
trans-1,2-Dichloroethylene	**<10**	10	ug/L		<10				30	
1,2-Dichloropropane	**<10**	10	ug/L		<10				30	
trans-1,3-Dichloropropylene	**<10**	10	ug/L		<10				30	
cis-1,3-Dichloropropylene	**<10**	10	ug/L		<10				30	
Dichlorotetrafluoroethane	**<10**	10	ug/L		<10				30	
Diisopropyl ether (DIPE)	**<10**	10	ug/L		<10				30	
1,4-Dioxane	**<10**	10	ug/L		<10				30	
Ethanol	**<10**	10	ug/L		<10				30	
Ethyl Acetate	**<10**	10	ug/L		<10				30	
Ethylbenzene	**303**	10	ug/L		308			1.45	30	
Ethyl-tert-Butyl Ether (ETBE)	**<10**	10	ug/L		<10				30	
4-Ethyltoluene	**54.0**	10	ug/L		55.3			2.34	30	
Heptane	**4160**	200	ug/L		4000			3.84	30	
Hexachlorobutadiene	**<10**	10	ug/L		<10				30	
n-Hexane	**5440**	200	ug/L		5080			6.77	30	
2-Hexanone (MBK)	**<10**	10	ug/L		<10				30	
Isopropanol (IPA)	**<10**	10	ug/L		<10				30	
Methyl-tert-Butyl Ether (MTBE)	**<10**	10	ug/L		<10				30	
Methylene Chloride	**<10**	10	ug/L		<10				30	
4-Methyl-2-pentanone (MIBK)	**<10**	10	ug/L		<10				30	
Naphthalene	**<10**	10	ug/L		<10				30	
Propylene	**<10**	10	ug/L		<10				30	
Styrene	**<10**	10	ug/L		<10				30	
1,1,2,2-Tetrachloroethane	**<10**	10	ug/L		<10				30	
Tetrachloroethylene (PCE)	**<10**	10	ug/L		<10				30	
Tetrahydrofuran (THF)	**<10**	10	ug/L		<10				30	
Toluene	**37.0**	10	ug/L		36.5			1.43	30	

Viorel Vasile
Operations Manager

LABORATORY ANALYSIS RESULTS

Client: Stantec (TO)
Project No: 185803633
Project Name: Kaiser - Vermont Ave.

AA Project No: A732180
Date Received: 05/11/16
Date Reported: 05/17/16

Analyte	Result	Reporting Limit	Units	Spike Level	Source Result	%REC	%REC Limits	RPD	RPD Limit	Notes
VOCs by GCMS EPA TO-15 - Quality Control										
*Batch B6E1310 - *** DEFAULT PREP ****										
Duplicate (B6E1310-DUP1) Continued	**Source: 6E11016-09**			Prepared & Analyzed: 05/12/16						
1,2,4-Trichlorobenzene	**<10**	10	ug/L		<10				30	
1,1,2-Trichloroethane	**<10**	10	ug/L		<10				30	
1,1,1-Trichloroethane	**<10**	10	ug/L		<10				30	
Trichloroethylene (TCE)	**<10**	10	ug/L		<10				30	
Trichlorofluoromethane (R11)	**<10**	10	ug/L		<10				30	
1,1,2-Trichloro-1,2,2-trifluoroethane (R113)	**<10**	10	ug/L		<10				30	
1,3,5-Trimethylbenzene	**43.9**	10	ug/L		43.5			0.900	30	
1,2,4-Trimethylbenzene	**111**	10	ug/L		112			0.970	30	
2,2,4-Trimethylpentane	**<10**	10	ug/L		<10				30	
Vinyl acetate	**<10**	10	ug/L		<10				30	
Vinyl bromide	**<10**	10	ug/L		<10				30	
Vinyl chloride	**<10**	10	ug/L		<10				30	
o-Xylene	**16.0**	10	ug/L		16.3			1.61	30	
m,p-Xylenes	**902**	200	ug/L		825			8.95	30	
1,2,3-Trichloropropane	**<10**	10	ug/L		<10				30	
sec-Butylbenzene	**<10**	10	ug/L		<10				30	
Isopropylbenzene	**33.9**	10	ug/L		34.4			1.30	30	
n-Propylbenzene	**46.1**	10	ug/L		46.3			0.426	30	
4-Isopropyltoluene	**<10**	10	ug/L		<10				30	
n-Butylbenzene	**<10**	10	ug/L		<10				200	
Surrogate: 4-Bromofluorobenzene	*0.163*		*ug/L*	*0.14*		*114*	*70-130*			
*Batch B6E1311 - *** DEFAULT PREP ****										
Blank (B6E1311-BLK1)				Prepared & Analyzed: 05/13/16						
Acetone	<0.010	0.010	ug/L							
Allyl chloride	<0.010	0.010	ug/L							
tert-Amyl Methyl Ether (TAME)	<0.010	0.010	ug/L							
Benzene	<0.010	0.010	ug/L							
Benzyl chloride	<0.010	0.010	ug/L							
Bromodichloromethane	<0.010	0.010	ug/L							
Bromoform	<0.010	0.010	ug/L							



Viorel Vasile
Operations Manager

LABORATORY ANALYSIS RESULTS

Client: Stantec (TO)
Project No: 185803633
Project Name: Kaiser - Vermont Ave.

AA Project No: A732180
Date Received: 05/11/16
Date Reported: 05/17/16

Analyte	Result	Reporting Limit	Units	Spike Level	Source Result	%REC	%REC Limits	RPD	RPD Limit	Notes
VOCs by GCMS EPA TO-15 - Quality Control										
*Batch B6E1311 - *** DEFAULT PREP ****										
Blank (B6E1311-BLK1) Continued				Prepared & Analyzed: 05/13/16						
Bromomethane	<0.010	0.010	ug/L							
1,3-Butadiene	<0.010	0.010	ug/L							
2-Butanone (MEK)	<0.010	0.010	ug/L							
tert-Butyl alcohol (TBA)	<0.010	0.010	ug/L							
Carbon Disulfide	<0.010	0.010	ug/L							
Carbon Tetrachloride	<0.010	0.010	ug/L							
Chlorobenzene	<0.010	0.010	ug/L							
Chloroethane	<0.010	0.010	ug/L							
Chloroform	<0.010	0.010	ug/L							
Chloromethane	<0.010	0.010	ug/L							
Cyclohexane	<0.010	0.010	ug/L							
Dibromochloromethane	<0.010	0.010	ug/L							
1,2-Dibromoethane (EDB)	<0.010	0.010	ug/L							
1,2-Dichlorobenzene	<0.010	0.010	ug/L							
1,3-Dichlorobenzene	<0.010	0.010	ug/L							
1,4-Dichlorobenzene	<0.010	0.010	ug/L							
Dichlorodifluoromethane (R12)	<0.010	0.010	ug/L							
1,1-Dichloroethane	<0.010	0.010	ug/L							
1,2-Dichloroethane (EDC)	<0.010	0.010	ug/L							
cis-1,2-Dichloroethylene	<0.010	0.010	ug/L							
1,1-Dichloroethylene	<0.010	0.010	ug/L							
trans-1,2-Dichloroethylene	<0.010	0.010	ug/L							
1,2-Dichloropropane	<0.010	0.010	ug/L							
trans-1,3-Dichloropropylene	<0.010	0.010	ug/L							
cis-1,3-Dichloropropylene	<0.010	0.010	ug/L							
Dichlorotetrafluoroethane	<0.010	0.010	ug/L							
Diisopropyl ether (DIPE)	<0.010	0.010	ug/L							
1,4-Dioxane	<0.010	0.010	ug/L							
Ethanol	<0.010	0.010	ug/L							
Ethyl Acetate	<0.010	0.010	ug/L							
Ethylbenzene	<0.010	0.010	ug/L							

Viorel Vasile
Operations Manager

LABORATORY ANALYSIS RESULTS

Client: Stantec (TO)
Project No: 185803633
Project Name: Kaiser - Vermont Ave.

AA Project No: A732180
Date Received: 05/11/16
Date Reported: 05/17/16

Analyte	Result	Reporting Limit	Units	Spike Level	Source Result	%REC	%REC Limits	RPD	RPD Limit	Notes
VOCs by GCMS EPA TO-15 - Quality Control										
*Batch B6E1311 - *** DEFAULT PREP ****										
Blank (B6E1311-BLK1) Continued				Prepared & Analyzed: 05/13/16						
Ethyl-tert-Butyl Ether (ETBE)	<0.010	0.010	ug/L							
4-Ethyltoluene	<0.010	0.010	ug/L							
Heptane	<0.010	0.010	ug/L							
Hexachlorobutadiene	<0.010	0.010	ug/L							
n-Hexane	<0.010	0.010	ug/L							
2-Hexanone (MBK)	<0.010	0.010	ug/L							
Isopropanol (IPA)	<0.010	0.010	ug/L							
Methyl-tert-Butyl Ether (MTBE)	<0.010	0.010	ug/L							
Methylene Chloride	<0.010	0.010	ug/L							
4-Methyl-2-pentanone (MIBK)	<0.010	0.010	ug/L							
Naphthalene	<0.010	0.010	ug/L							
Propylene	<0.010	0.010	ug/L							
Styrene	<0.010	0.010	ug/L							
1,1,2,2-Tetrachloroethane	<0.010	0.010	ug/L							
Tetrachloroethylene (PCE)	<0.010	0.010	ug/L							
Tetrahydrofuran (THF)	<0.010	0.010	ug/L							
Toluene	<0.010	0.010	ug/L							
1,2,4-Trichlorobenzene	<0.010	0.010	ug/L							
1,1,2-Trichloroethane	<0.010	0.010	ug/L							
1,1,1-Trichloroethane	<0.010	0.010	ug/L							
Trichloroethylene (TCE)	<0.010	0.010	ug/L							
Trichlorofluoromethane (R11)	<0.010	0.010	ug/L							
1,1,2-Trichloro-1,2,2-trifluoroethane (R113)	<0.010	0.010	ug/L							
1,3,5-Trimethylbenzene	<0.010	0.010	ug/L							
1,2,4-Trimethylbenzene	<0.010	0.010	ug/L							
2,2,4-Trimethylpentane	<0.010	0.010	ug/L							
Vinyl acetate	<0.010	0.010	ug/L							
Vinyl bromide	<0.010	0.010	ug/L							
Vinyl chloride	<0.010	0.010	ug/L							
o-Xylene	<0.010	0.010	ug/L							
m,p-Xylenes	<0.010	0.010	ug/L							

Viorel Vasile
Operations Manager

LABORATORY ANALYSIS RESULTS

Client: Stantec (TO)
Project No: 185803633
Project Name: Kaiser - Vermont Ave.

AA Project No: A732180
Date Received: 05/11/16
Date Reported: 05/17/16

Analyte	Result	Reporting Limit	Units	Spike Level	Source Result	%REC	%REC Limits	RPD	RPD Limit	Notes
VOCs by GCMS EPA TO-15 - Quality Control										
*Batch B6E1311 - *** DEFAULT PREP ****										
Blank (B6E1311-BLK1) Continued				Prepared & Analyzed: 05/13/16						
1,2,3-Trichloropropane	<0.010	0.010	ug/L							
sec-Butylbenzene	<0.010	0.010	ug/L							
Isopropylbenzene	<0.010	0.010	ug/L							
n-Propylbenzene	<0.010	0.010	ug/L							
4-Isopropyltoluene	<0.010	0.010	ug/L							
n-Butylbenzene	<0.010	0.010	ug/L							
Surrogate: 4-Bromofluorobenzene	*0.143*		*ug/L*	*0.14*		*99.5*	*70-130*			
LCS (B6E1311-BS1)				Prepared & Analyzed: 05/13/16						
Acetone	**0.0221**	0.010	ug/L	0.024		93.1	70-130			
Benzene	**0.0297**	0.010	ug/L	0.032		93.1	70-130			
Benzyl chloride	**0.0718**	0.010	ug/L	0.052		139	70-130			**
Bromodichloromethane	**0.0608**	0.010	ug/L	0.067		90.7	70-130			
Bromoform	**0.106**	0.010	ug/L	0.10		102	70-130			
Bromomethane	**0.0442**	0.010	ug/L	0.039		114	70-130			
2-Butanone (MEK)	**0.0313**	0.010	ug/L	0.029		106	70-130			
Carbon Disulfide	**0.0253**	0.010	ug/L	0.031		81.1	70-130			
Carbon Tetrachloride	**0.0584**	0.010	ug/L	0.063		92.9	70-130			
Chlorobenzene	**0.0509**	0.010	ug/L	0.046		111	70-130			
Chloroethane	**0.0258**	0.010	ug/L	0.026		97.8	70-130			
Chloroform	**0.0430**	0.010	ug/L	0.049		88.1	70-130			
Chloromethane	**0.0178**	0.010	ug/L	0.021		86.0	70-130			
Dibromochloromethane	**0.0836**	0.010	ug/L	0.085		98.1	70-130			
1,2-Dibromoethane (EDB)	**0.0826**	0.010	ug/L	0.077		108	70-130			
1,2-Dichlorobenzene	**0.0841**	0.010	ug/L	0.060		140	70-130			**
1,3-Dichlorobenzene	**0.0853**	0.010	ug/L	0.060		142	70-130			**
1,4-Dichlorobenzene	**0.0825**	0.010	ug/L	0.060		137	70-130			**
Dichlorodifluoromethane (R12)	**0.0441**	0.010	ug/L	0.049		89.1	70-130			
1,1-Dichloroethane	**0.0377**	0.010	ug/L	0.040		93.1	70-130			
1,2-Dichloroethane (EDC)	**0.0356**	0.010	ug/L	0.040		87.9	70-130			
cis-1,2-Dichloroethylene	**0.0359**	0.010	ug/L	0.040		90.6	70-130			
1,1-Dichloroethylene	**0.0381**	0.010	ug/L	0.040		96.2	70-130			

Viorel Vasile
Operations Manager

LABORATORY ANALYSIS RESULTS

Client: Stantec (TO)
Project No: 185803633
Project Name: Kaiser - Vermont Ave.

AA Project No: A732180
Date Received: 05/11/16
Date Reported: 05/17/16

Analyte	Result	Reporting Limit	Units	Spike Level	Source Result	%REC	%REC Limits	RPD	RPD Limit	Notes
VOCs by GCMS EPA TO-15 - Quality Control										
*Batch B6E1311 - *** DEFAULT PREP ****										
LCS (B6E1311-BS1) Continued				Prepared & Analyzed: 05/13/16						
trans-1,2-Dichloroethylene	**0.0377**	0.010	ug/L	0.040		95.0	70-130			
1,2-Dichloropropane	**0.0481**	0.010	ug/L	0.046		104	70-130			
trans-1,3-Dichloropropylene	**0.0492**	0.010	ug/L	0.045		108	70-130			
cis-1,3-Dichloropropylene	**0.0462**	0.010	ug/L	0.045		102	70-130			
Dichlorotetrafluoroethane	**0.0679**	0.010	ug/L	0.070		97.1	70-130			
Ethylbenzene	**0.0508**	0.010	ug/L	0.043		117	70-130			
4-Ethyltoluene	**0.0637**	0.010	ug/L	0.049		130	70-130			
Hexachlorobutadiene	**0.209**	0.010	ug/L	0.11		196	70-130			**
2-Hexanone (MBK)	**0.0449**	0.010	ug/L	0.041		110	70-130			
Isopropanol (IPA)	**0.0261**	0.010	ug/L	0.025		106	70-130			
Methylene Chloride	**0.0352**	0.010	ug/L	0.035		101	70-130			
4-Methyl-2-pentanone (MIBK)	**0.0438**	0.010	ug/L	0.041		107	70-130			
Styrene	**0.0533**	0.010	ug/L	0.043		125	70-130			
1,1,2,2-Tetrachloroethane	**0.0735**	0.010	ug/L	0.069		107	70-130			
Tetrachloroethylene (PCE)	**0.0707**	0.010	ug/L	0.068		104	70-130			
Toluene	**0.0409**	0.010	ug/L	0.038		108	70-130			
1,2,4-Trichlorobenzene	**0.205**	0.010	ug/L	0.074		276	70-130			**
1,1,2-Trichloroethane	**0.0549**	0.010	ug/L	0.055		101	70-130			
1,1,1-Trichloroethane	**0.0482**	0.010	ug/L	0.055		88.4	70-130			
Trichloroethylene (TCE)	**0.0531**	0.010	ug/L	0.054		98.8	70-130			
Trichlorofluoromethane (R11)	**0.0532**	0.010	ug/L	0.056		94.7	70-130			
1,1,2-Trichloro-1,2,2-trifluoroethane (R113)	**0.0736**	0.010	ug/L	0.077		96.0	70-130			
1,3,5-Trimethylbenzene	**0.0672**	0.010	ug/L	0.049		137	70-130			**
1,2,4-Trimethylbenzene	**0.0694**	0.010	ug/L	0.049		141	70-130			**
Vinyl acetate	**0.0383**	0.010	ug/L	0.035		109	70-130			
Vinyl chloride	**0.0246**	0.010	ug/L	0.026		96.4	70-130			
o-Xylene	**0.0523**	0.010	ug/L	0.043		120	70-130			
m,p-Xylenes	**0.105**	0.010	ug/L	0.087		121	70-130			
1,2,3-Trichloropropane	**0.0531**	0.010	ug/L	0.060		88.1	70-130			
sec-Butylbenzene	**0.0570**	0.010	ug/L	0.055		104	70-130			
Isopropylbenzene	**0.0509**	0.010	ug/L	0.049		104	70-130			



Viorel Vasile
Operations Manager

LABORATORY ANALYSIS RESULTS

Client: Stantec (TO)
Project No: 185803633
Project Name: Kaiser - Vermont Ave.

AA Project No: A732180
Date Received: 05/11/16
Date Reported: 05/17/16

Analyte	Result	Reporting Limit	Units	Spike Level	Source Result	%REC	%REC Limits	RPD	RPD Limit	Notes
VOCs by GCMS EPA TO-15 - Quality Control										
*Batch B6E1311 - *** DEFAULT PREP ****										
LCS (B6E1311-BS1) Continued				Prepared & Analyzed: 05/13/16						
n-Propylbenzene	**0.0512**	0.010	ug/L	0.049		104	70-130			
4-Isopropyltoluene	**0.0597**	0.010	ug/L	0.055		109	70-130			
Surrogate: 4-Bromofluorobenzene	*0.142*		*ug/L*	*0.14*		*98.9*	*70-130*			
LCS Dup (B6E1311-BSD1)				Prepared: 05/13/16 Analyzed: 05/14/16						
Acetone	**0.0245**	0.010	ug/L	0.024		103	70-130	10.3	30	
Benzene	**0.0306**	0.010	ug/L	0.032		95.7	70-130	2.75	30	
Benzyl chloride	**0.0660**	0.010	ug/L	0.052		128	70-130	8.34	30	
Bromodichloromethane	**0.0636**	0.010	ug/L	0.067		94.9	70-130	4.53	30	
Bromoform	**0.0986**	0.010	ug/L	0.10		95.4	70-130	6.88	30	
Bromomethane	**0.0434**	0.010	ug/L	0.039		112	70-130	1.69	30	
2-Butanone (MEK)	**0.0301**	0.010	ug/L	0.029		102	70-130	3.94	30	
Carbon Disulfide	**0.0258**	0.010	ug/L	0.031		82.7	70-130	1.95	30	
Carbon Tetrachloride	**0.0596**	0.010	ug/L	0.063		94.8	70-130	2.02	30	
Chlorobenzene	**0.0493**	0.010	ug/L	0.046		107	70-130	3.22	30	
Chloroethane	**0.0247**	0.010	ug/L	0.026		93.6	70-130	4.39	30	
Chloroform	**0.0445**	0.010	ug/L	0.049		91.1	70-130	3.35	30	
Chloromethane	**0.0173**	0.010	ug/L	0.021		83.9	70-130	2.47	30	
Dibromochloromethane	**0.0815**	0.010	ug/L	0.085		95.7	70-130	2.48	30	
1,2-Dibromoethane (EDB)	**0.0857**	0.010	ug/L	0.077		112	70-130	3.74	30	
1,2-Dichlorobenzene	**0.0812**	0.010	ug/L	0.060		135	70-130	3.49	30	**
1,3-Dichlorobenzene	**0.0798**	0.010	ug/L	0.060		133	70-130	6.55	30	**
1,4-Dichlorobenzene	**0.0771**	0.010	ug/L	0.060		128	70-130	6.78	30	
Dichlorodifluoromethane (R12)	**0.0456**	0.010	ug/L	0.049		92.3	70-130	3.53	30	
1,1-Dichloroethane	**0.0387**	0.010	ug/L	0.040		95.6	70-130	2.65	30	
1,2-Dichloroethane (EDC)	**0.0370**	0.010	ug/L	0.040		91.3	70-130	3.79	30	
cis-1,2-Dichloroethylene	**0.0385**	0.010	ug/L	0.040		97.2	70-130	7.03	30	
1,1-Dichloroethylene	**0.0395**	0.010	ug/L	0.040		99.7	70-130	3.57	30	
trans-1,2-Dichloroethylene	**0.0385**	0.010	ug/L	0.040		97.0	70-130	2.08	30	
1,2-Dichloropropane	**0.0501**	0.010	ug/L	0.046		108	70-130	4.14	30	
trans-1,3-Dichloropropylene	**0.0484**	0.010	ug/L	0.045		107	70-130	1.67	30	
cis-1,3-Dichloropropylene	**0.0471**	0.010	ug/L	0.045		104	70-130	1.95	30	

Viorel Vasile
Operations Manager

LABORATORY ANALYSIS RESULTS

Client: Stantec (TO)
Project No: 185803633
Project Name: Kaiser - Vermont Ave.

AA Project No: A732180
Date Received: 05/11/16
Date Reported: 05/17/16

Analyte	Result	Reporting Limit	Units	Spike Level	Source Result	%REC	%REC Limits	RPD	RPD Limit	Notes
VOCs by GCMS EPA TO-15 - Quality Control										
*Batch B6E1311 - *** DEFAULT PREP ****										
LCS Dup (B6E1311-BSD1) Continued				Prepared: 05/13/16 Analyzed: 05/14/16						
Dichlorotetrafluoroethane	**0.0674**	0.010	ug/L	0.070		96.4	70-130	0.724	30	
Ethylbenzene	**0.0489**	0.010	ug/L	0.043		113	70-130	3.83	30	
4-Ethyltoluene	**0.0590**	0.010	ug/L	0.049		120	70-130	7.53	30	
Hexachlorobutadiene	**0.199**	0.010	ug/L	0.11		187	70-130	4.81	30	**
2-Hexanone (MBK)	**0.0421**	0.010	ug/L	0.041		103	70-130	6.50	30	
Isopropanol (IPA)	**0.0276**	0.010	ug/L	0.025		112	70-130	5.41	30	
Methylene Chloride	**0.0354**	0.010	ug/L	0.035		102	70-130	0.591	30	
4-Methyl-2-pentanone (MIBK)	**0.0426**	0.010	ug/L	0.041		104	70-130	2.75	30	
Styrene	**0.0490**	0.010	ug/L	0.043		115	70-130	8.41	30	
1,1,2,2-Tetrachloroethane	**0.0722**	0.010	ug/L	0.069		105	70-130	1.79	30	
Tetrachloroethylene (PCE)	**0.0706**	0.010	ug/L	0.068		104	70-130	0.0960	30	
Toluene	**0.0413**	0.010	ug/L	0.038		110	70-130	1.19	30	
1,2,4-Trichlorobenzene	**0.199**	0.010	ug/L	0.074		268	70-130	2.80	30	**
1,1,2-Trichloroethane	**0.0536**	0.010	ug/L	0.055		98.2	70-130	2.51	30	
1,1,1-Trichloroethane	**0.0491**	0.010	ug/L	0.055		90.0	70-130	1.79	30	
Trichloroethylene (TCE)	**0.0536**	0.010	ug/L	0.054		99.7	70-130	0.907	30	
Trichlorofluoromethane (R11)	**0.0602**	0.010	ug/L	0.056		107	70-130	12.4	30	
1,1,2-Trichloro-1,2,2-trifluoroethane (R113)	**0.0734**	0.010	ug/L	0.077		95.8	70-130	0.209	30	
1,3,5-Trimethylbenzene	**0.0648**	0.010	ug/L	0.049		132	70-130	3.72	30	**
1,2,4-Trimethylbenzene	**0.0678**	0.010	ug/L	0.049		138	70-130	2.22	30	**
Vinyl acetate	**0.0380**	0.010	ug/L	0.035		108	70-130	0.830	30	
Vinyl chloride	**0.0244**	0.010	ug/L	0.026		95.5	70-130	0.938	30	
o-Xylene	**0.0504**	0.010	ug/L	0.043		116	70-130	3.64	30	
m,p-Xylenes	**0.105**	0.010	ug/L	0.087		121	70-130	0.124	30	
1,2,3-Trichloropropane	**0.0531**	0.010	ug/L	0.060		88.0	70-130	0.114	30	
sec-Butylbenzene	**0.0549**	0.010	ug/L	0.055		100	70-130	3.73	30	
Isopropylbenzene	**0.0473**	0.010	ug/L	0.049		96.2	70-130	7.31	30	
n-Propylbenzene	**0.0495**	0.010	ug/L	0.049		101	70-130	3.52	30	
4-Isopropyltoluene	**0.0559**	0.010	ug/L	0.055		102	70-130	6.55	30	
Surrogate: 4-Bromofluorobenzene	*0.145*		*ug/L*	*0.14*		*101*	*70-130*			

Viorel Vasile
Operations Manager

LABORATORY ANALYSIS RESULTS

Client:	Stantec (TO)	**AA Project No:**	A732180
Project No:	185803633	**Date Received:**	05/11/16
Project Name:	Kaiser - Vermont Ave.	**Date Reported:**	05/17/16

Special Notes

[1] = ** : Exceeds upper control limit

Viorel Vasile
Operations Manager

AMERICAN ANALYTICS CHAIN-OF-CUSTODY RECORD

9765 ETON AVE., CHATSWORTH, CA 91311
Tel: 818-998-5547 FAX: 818-998-7258

A.A. COC No.: 125098
70046257
Page 1 of 1

Client: Stantec	Project Name / No.: 185803633	Sampler's Name: Brian Goss
Project Manager: Tom Szocinski	Site Address: N. Vermont Ave	Sampler's Signature:
Phone: 8057199324	City: LA	P.O. No.: 185803633
Fax:	State & Zip: CA 90027	Quote No.:

TAT Turnaround Codes **

(1) = Same Day Rush
(2) = 24 Hour Rush
(3) = 48 Hour Rush
(4) = 72 Hour Rush
(5) = 5 Day Rush
X = 10 Working Days (Standard TAT)

ANALYSIS REQUESTED (Test Name)

TO-15

Please enter the TAT Turnaround Codes ** below

Client I.D.	A.A. I.D.	Date	Time	Sample Matrix	No. of Cont		Special Instructions
SV-2-5	2381	5/11/16	728 to 750	VAPOR	1	(4)	6E11016-01 Email lab report to
SV-2-19	4584	5/11/16	728 to 740	VAPOR	1	(4)	-02 Tom.Szocinski@stantec.com
SV-3-19	1241	5/11/16	827 to 834	VAPOR	1	(4)	-03 Brian.goss@stantec.com
SV-3b-5	4581	5/11/16	827 to 839	VAPOR	1	(4)	-04
SV-9-5	4325	5/11/16	801 to 812	VAPOR	1	(4)	-05
SV-4-5	2380	5/11/16	805 to 818	VAPOR	1	(4)	-06 SV-7-23.5 &
SV-4-21	2359	5/11/16	805 to 817	VAPOR	1	(4)	-07 SV-5-12.5 dead
SV-6-5	2048	5/11/16	853 to 904	VAPOR	1	(4)	-08 headed due to
SV-6-19	2385	5/11/16	853 to 905	VAPOR	1	(4)	-09 tight formation.
SV-7-5	1240	5/11/16	915 to 924	VAPOR	1	(4)	-10 End VAC ~13"Hg
SV-7-23.5	2352	5/11/16	915 to 1042	VAPOR	1	(4)	-11 '16 MAY 11 1359
SV-5-5	4322	5/11/16	1002 to 1017	VAPOR	1	(4)	-12
SV-5-12.5	1873	5/11/16	1002 to 1039	VAPOR	1	(4)	-13

For Laboratory Use

PRIORITY
Rush 72 Hrs SH
Date 5/11/16 Time 1445 Sign

A.A. Project No.: A732180/6E11016

Relinquished by	Date	Time	Received by
	5/11/16	1359	
Relinquished by	Date	Time	Received by
Relinquished by	Date	Time	Received by

Note: By relinquishing samples to American Analytics, client agrees to pay for the services requested on this chain of custody form and any additional client-requested analyses performed on this project. Payment for services is due within 30 days from the date of invoice. Sample(s) will be disposed of after 45 days following the submittal of the sample(s) to American Analytics.

AMERICAN ANALYTICS

9765 Eton Avenue
Chatsworth
California 91311
Tel: (818) 998-5547
Fax: (818) 998-7258

May 17, 2016

Tom Szocinski

Stantec (TO)

290 Conejo Ridge Ave. Suite #200

Thousand Oaks, CA 91361

Re : Kaiser - Vermont Ave. / 185803633

A732182 / 6E12012

Enclosed is an analytical report for the above-referenced project. The samples included in this report were received on 05/12/16 14:53 and analyzed in accordance with the attached chain-of-custody.

Unless otherwise noted, all analytical testing was accomplished in accordance with the guidelines established in our Quality Assurance Program Manual, applicable standard operating procedures, and other related documentation. The results in this analytical report are limited to the samples tested and any reproduction thereof must be made in its entirety.

If you have any questions regarding this report or require additional information please call me at American Analytics.

Sincerely,



Viorel Vasile

Operations Manager

LABORATORY ANALYSIS RESULTS

Client: Stantec (TO)
Project No: 185803633
Project Name: Kaiser - Vermont Ave.

AA Project No: A732182
Date Received: 05/12/16
Date Reported: 05/17/16

Sample ID	Laboratory ID	Matrix	TAT	Date Sampled	Date Received
TO-15 (Mid Level)					
SV-1-20	6E12012-01	Vapor	3	05/12/16 11:50	05/12/16 14:53
SV-1b-5	6E12012-02	Vapor	3	05/12/16 11:20	05/12/16 14:53
SV-8-5	6E12012-03	Vapor	3	05/12/16 13:31	05/12/16 14:53
SV-8-18	6E12012-04	Vapor	3	05/12/16 12:48	05/12/16 14:53

Viorel Vasile
Operations Manager

LABORATORY ANALYSIS RESULTS

Client:	Stantec (TO)	**AA Project No:**	A732182
Project No:	185803633	**Date Received:**	05/12/16
Project Name:	Kaiser - Vermont Ave.	**Date Reported:**	05/17/16
Matrix:	Vapor	**Sampled:**	05/12/16
Dilution:	2	**Prepared:**	05/13/16
Method:	VOCs by GCMS EPA TO-15	**Analyzed:**	05/14/16

SV-1-20

6E12012-01 (Vapor)

Analyte	Result	(ug/L)	MRL	Result	(ppmv)	MRL
Acetone	**0.075**	ug/L	0.010	**0.032**	ppmv	0.0042
Allyl chloride	<0.020	ug/L	0.010	<0.0064	ppmv	0.0032
tert-Amyl Methyl Ether (TAME)	<0.020	ug/L	0.010	<0.0048	ppmv	0.0024
Benzene	<0.020	ug/L	0.010	<0.0063	ppmv	0.0031
Benzyl chloride	<0.020	ug/L	0.010	<0.0039	ppmv	0.0019
Bromodichloromethane	<0.020	ug/L	0.010	<0.003	ppmv	0.0015
Bromoform	<0.020	ug/L	0.010	<0.0019	ppmv	0.00097
Bromomethane	<0.020	ug/L	0.010	<0.0052	ppmv	0.0026
1,3-Butadiene	<0.020	ug/L	0.010	<0.009	ppmv	0.0045
2-Butanone (MEK)	**0.21**	ug/L	0.010	**0.071**	ppmv	0.0034
tert-Butyl alcohol (TBA)	<0.020	ug/L	0.010	<0.0066	ppmv	0.0033
Carbon Disulfide	<0.020	ug/L	0.010	<0.0064	ppmv	0.0032
Carbon Tetrachloride	<0.020	ug/L	0.010	<0.0032	ppmv	0.0016
Chlorobenzene	<0.020	ug/L	0.010	<0.0043	ppmv	0.0022
Chloroethane	<0.020	ug/L	0.010	<0.0076	ppmv	0.0038
Chloroform	<0.020	ug/L	0.010	<0.0041	ppmv	0.002
Chloromethane	<0.020	ug/L	0.010	<0.0097	ppmv	0.0048
Cyclohexane	<0.020	ug/L	0.010	<0.0058	ppmv	0.0029
Dibromochloromethane	<0.020	ug/L	0.010	<0.0023	ppmv	0.0012
1,2-Dibromoethane (EDB)	<0.020	ug/L	0.010	<0.0026	ppmv	0.0013
1,2-Dichlorobenzene	<0.020	ug/L	0.010	<0.0033	ppmv	0.0017

Viorel Vasile
Operations Manager

LABORATORY ANALYSIS RESULTS

Client:	Stantec (TO)	**AA Project No:**	A732182
Project No:	185803633	**Date Received:**	05/12/16
Project Name:	Kaiser - Vermont Ave.	**Date Reported:**	05/17/16
Matrix:	Vapor	**Sampled:**	05/12/16
Dilution:	2	**Prepared:**	05/13/16
Method:	VOCs by GCMS EPA TO-15	**Analyzed:**	05/14/16

SV-1-20

6E12012-01 (Vapor)

Analyte	Result	(ug/L)	MRL	Result	(ppmv)	MRL
1,3-Dichlorobenzene	<0.020	ug/L	0.010	<0.0033	ppmv	0.0017
1,4-Dichlorobenzene	<0.020	ug/L	0.010	<0.0033	ppmv	0.0017
Dichlorodifluoromethane (R12)	<0.020	ug/L	0.010	<0.004	ppmv	0.002
1,1-Dichloroethane	<0.020	ug/L	0.010	<0.0049	ppmv	0.0025
1,2-Dichloroethane (EDC)	<0.020	ug/L	0.010	<0.0049	ppmv	0.0025
cis-1,2-Dichloroethylene	<0.020	ug/L	0.010	<0.005	ppmv	0.0025
1,1-Dichloroethylene	<0.020	ug/L	0.010	<0.005	ppmv	0.0025
trans-1,2-Dichloroethylene	<0.020	ug/L	0.010	<0.005	ppmv	0.0025
1,2-Dichloropropane	<0.020	ug/L	0.010	<0.0043	ppmv	0.0022
trans-1,3-Dichloropropylene	<0.020	ug/L	0.010	<0.0044	ppmv	0.0022
cis-1,3-Dichloropropylene	<0.020	ug/L	0.010	<0.0044	ppmv	0.0022
Dichlorotetrafluoroethane	<0.020	ug/L	0.010	<0.0029	ppmv	0.0014
Diisopropyl ether (DIPE)	<0.020	ug/L	0.010	<0.0048	ppmv	0.0024
1,4-Dioxane	<0.020	ug/L	0.010	<0.0055	ppmv	0.0028
Ethanol	<0.020	ug/L	0.010	<0.011	ppmv	0.0053
Ethyl Acetate	<0.020	ug/L	0.010	<0.0055	ppmv	0.0028
Ethylbenzene	<0.020	ug/L	0.010	<0.0046	ppmv	0.0023
Ethyl-tert-Butyl Ether (ETBE)	<0.020	ug/L	0.010	<0.0048	ppmv	0.0024
4-Ethyltoluene	<0.020	ug/L	0.010	<0.0041	ppmv	0.002
Heptane	<0.020	ug/L	0.010	<0.0049	ppmv	0.0024
Hexachlorobutadiene	<0.020	ug/L	0.010	<0.0019	ppmv	0.00094

Viorel Vasile
Operations Manager

LABORATORY ANALYSIS RESULTS

Client:	Stantec (TO)	**AA Project No:**	A732182
Project No:	185803633	**Date Received:**	05/12/16
Project Name:	Kaiser - Vermont Ave.	**Date Reported:**	05/17/16
Matrix:	Vapor	**Sampled:**	05/12/16
Dilution:	2	**Prepared:**	05/13/16
Method:	VOCs by GCMS EPA TO-15	**Analyzed:**	05/14/16

SV-1-20

6E12012-01 (Vapor)

Analyte	Result	(ug/L)	MRL	Result	(ppmv)	MRL
n-Hexane	<0.020	ug/L	0.010	<0.0057	ppmv	0.0028
2-Hexanone (MBK)	<0.020	ug/L	0.010	<0.0049	ppmv	0.0024
Isopropanol (IPA)	<0.020	ug/L	0.010	<0.0081	ppmv	0.0041
Methyl-tert-Butyl Ether (MTBE)	<0.020	ug/L	0.010	<0.0055	ppmv	0.0028
Methylene Chloride	<0.020	ug/L	0.010	<0.0058	ppmv	0.0029
4-Methyl-2-pentanone (MIBK)	<0.020	ug/L	0.010	<0.0049	ppmv	0.0024
Naphthalene	<0.020	ug/L	0.010	<0.0038	ppmv	0.0019
Propylene	**0.047**	ug/L	0.010	**0.027**	ppmv	0.0058
Styrene	**0.027**	ug/L	0.010	**0.0063**	ppmv	0.0023
1,1,2,2-Tetrachloroethane	<0.020	ug/L	0.010	<0.0029	ppmv	0.0015
Tetrachloroethylene (PCE)	<0.020	ug/L	0.010	<0.0029	ppmv	0.0015
Tetrahydrofuran (THF)	**0.034**	ug/L	0.010	**0.012**	ppmv	0.0034
Toluene	<0.020	ug/L	0.010	<0.0053	ppmv	0.0027
1,2,4-Trichlorobenzene	<0.020	ug/L	0.010	<0.0027	ppmv	0.0013
1,1,2-Trichloroethane	<0.020	ug/L	0.010	<0.0037	ppmv	0.0018
1,1,1-Trichloroethane	<0.020	ug/L	0.010	<0.0037	ppmv	0.0018
Trichloroethylene (TCE)	<0.020	ug/L	0.010	<0.0037	ppmv	0.0019
Trichlorofluoromethane (R11)	<0.020	ug/L	0.010	<0.0036	ppmv	0.0018
1,1,2-Trichloro-1,2,2-trifluoroethane (R113)	<0.020	ug/L	0.010	<0.0026	ppmv	0.0013
1,3,5-Trimethylbenzene	<0.020	ug/L	0.010	<0.0041	ppmv	0.002

Viorel Vasile
Operations Manager

LABORATORY ANALYSIS RESULTS

Client:	Stantec (TO)	**AA Project No:**	A732182
Project No:	185803633	**Date Received:**	05/12/16
Project Name:	Kaiser - Vermont Ave.	**Date Reported:**	05/17/16
Matrix:	Vapor	**Sampled:**	05/12/16
Dilution:	2	**Prepared:**	05/13/16
Method:	VOCs by GCMS EPA TO-15	**Analyzed:**	05/14/16

SV-1-20

6E12012-01 (Vapor)

Analyte	Result	(ug/L)	MRL	Result	(ppmv)	MRL
1,2,4-Trimethylbenzene	<0.020	ug/L	0.010	<0.0041	ppmv	0.002
2,2,4-Trimethylpentane	<0.020	ug/L	0.010	<0.0043	ppmv	0.0021
Vinyl acetate	<0.020	ug/L	0.010	<0.0057	ppmv	0.0028
Vinyl bromide	<0.020	ug/L	0.010	<0.0046	ppmv	0.0023
Vinyl chloride	<0.020	ug/L	0.010	<0.0078	ppmv	0.0039
o-Xylene	<0.020	ug/L	0.010	<0.0046	ppmv	0.0023
m,p-Xylenes	<0.020	ug/L	0.010	<0.0046	ppmv	0.0023
1,2,3-Trichloropropane	<0.020	ug/L	0.010	<0.0033	ppmv	0.0017
sec-Butylbenzene	<0.020	ug/L	0.010	<0.0036	ppmv	0.0018
Isopropylbenzene	<0.020	ug/L	0.010	<0.0041	ppmv	0.002
n-Propylbenzene	<0.020	ug/L	0.010	<0.0041	ppmv	0.002
4-Isopropyltoluene	<0.020	ug/L	0.010	<0.0036	ppmv	0.0018
n-Butylbenzene	<0.020	ug/L	0.010	<0.0036	ppmv	0.0018

Surrogates	%REC	%REC Limits
4-Bromofluorobenzene	105 %	70-130

Viorel Vasile
Operations Manager

LABORATORY ANALYSIS RESULTS

Client:	Stantec (TO)	**AA Project No:**	A732182
Project No:	185803633	**Date Received:**	05/12/16
Project Name:	Kaiser - Vermont Ave.	**Date Reported:**	05/17/16
Matrix:	Vapor	**Sampled:**	05/12/16
Dilution:	1	**Prepared:**	05/13/16
Method:	VOCs by GCMS EPA TO-15	**Analyzed:**	05/13/16

SV-1b-5

6E12012-02 (Vapor)

Analyte	Result	(ug/L)	MRL	Result	(ppmv)	MRL
Acetone	**0.19**	ug/L	0.010	**0.080**	ppmv	0.0042
Allyl chloride	<0.010	ug/L	0.010	<0.0032	ppmv	0.0032
tert-Amyl Methyl Ether (TAME)	<0.010	ug/L	0.010	<0.0024	ppmv	0.0024
Benzene	**0.027**	ug/L	0.010	**0.0085**	ppmv	0.0031
Benzyl chloride	<0.010	ug/L	0.010	<0.0019	ppmv	0.0019
Bromodichloromethane	<0.010	ug/L	0.010	<0.0015	ppmv	0.0015
Bromoform	<0.010	ug/L	0.010	<0.00097	ppmv	0.00097
Bromomethane	<0.010	ug/L	0.010	<0.0026	ppmv	0.0026
1,3-Butadiene	<0.010	ug/L	0.010	<0.0045	ppmv	0.0045
2-Butanone (MEK)	**0.030**	ug/L	0.010	**0.010**	ppmv	0.0034
tert-Butyl alcohol (TBA)	<0.010	ug/L	0.010	<0.0033	ppmv	0.0033
Carbon Disulfide	<0.010	ug/L	0.010	<0.0032	ppmv	0.0032
Carbon Tetrachloride	<0.010	ug/L	0.010	<0.0016	ppmv	0.0016
Chlorobenzene	<0.010	ug/L	0.010	<0.0022	ppmv	0.0022
Chloroethane	<0.010	ug/L	0.010	<0.0038	ppmv	0.0038
Chloroform	<0.010	ug/L	0.010	<0.002	ppmv	0.002
Chloromethane	<0.010	ug/L	0.010	<0.0048	ppmv	0.0048
Cyclohexane	**0.033**	ug/L	0.010	**0.0096**	ppmv	0.0029
Dibromochloromethane	<0.010	ug/L	0.010	<0.0012	ppmv	0.0012
1,2-Dibromoethane (EDB)	<0.010	ug/L	0.010	<0.0013	ppmv	0.0013
1,2-Dichlorobenzene	<0.010	ug/L	0.010	<0.0017	ppmv	0.0017

Viorel Vasile
Operations Manager

LABORATORY ANALYSIS RESULTS

Client:	Stantec (TO)	**AA Project No:**	A732182
Project No:	185803633	**Date Received:**	05/12/16
Project Name:	Kaiser - Vermont Ave.	**Date Reported:**	05/17/16
Matrix:	Vapor	**Sampled:**	05/12/16
Dilution:	1	**Prepared:**	05/13/16
Method:	VOCs by GCMS EPA TO-15	**Analyzed:**	05/13/16

SV-1b-5

6E12012-02 (Vapor)

Analyte	Result	(ug/L)	MRL	Result	(ppmv)	MRL
1,3-Dichlorobenzene	<0.010	ug/L	0.010	<0.0017	ppmv	0.0017
1,4-Dichlorobenzene	<0.010	ug/L	0.010	<0.0017	ppmv	0.0017
Dichlorodifluoromethane (R12)	<0.010	ug/L	0.010	<0.002	ppmv	0.002
1,1-Dichloroethane	<0.010	ug/L	0.010	<0.0025	ppmv	0.0025
1,2-Dichloroethane (EDC)	<0.010	ug/L	0.010	<0.0025	ppmv	0.0025
cis-1,2-Dichloroethylene	<0.010	ug/L	0.010	<0.0025	ppmv	0.0025
1,1-Dichloroethylene	<0.010	ug/L	0.010	<0.0025	ppmv	0.0025
trans-1,2-Dichloroethylene	<0.010	ug/L	0.010	<0.0025	ppmv	0.0025
1,2-Dichloropropane	<0.010	ug/L	0.010	<0.0022	ppmv	0.0022
trans-1,3-Dichloropropylene	<0.010	ug/L	0.010	<0.0022	ppmv	0.0022
cis-1,3-Dichloropropylene	<0.010	ug/L	0.010	<0.0022	ppmv	0.0022
Dichlorotetrafluoroethane	<0.010	ug/L	0.010	<0.0014	ppmv	0.0014
Diisopropyl ether (DIPE)	<0.010	ug/L	0.010	<0.0024	ppmv	0.0024
1,4-Dioxane	<0.010	ug/L	0.010	<0.0028	ppmv	0.0028
Ethanol	**0.14**	ug/L	0.010	**0.074**	ppmv	0.0053
Ethyl Acetate	<0.010	ug/L	0.010	<0.0028	ppmv	0.0028
Ethylbenzene	**0.050**	ug/L	0.010	**0.012**	ppmv	0.0023
Ethyl-tert-Butyl Ether (ETBE)	<0.010	ug/L	0.010	<0.0024	ppmv	0.0024
4-Ethyltoluene	**0.016**	ug/L	0.010	**0.0033**	ppmv	0.002
Heptane	**0.012**	ug/L	0.010	**0.0029**	ppmv	0.0024
Hexachlorobutadiene	<0.010	ug/L	0.010	<0.00094	ppmv	0.00094

Viorel Vasile
Operations Manager

LABORATORY ANALYSIS RESULTS

Client:	Stantec (TO)	**AA Project No:**	A732182
Project No:	185803633	**Date Received:**	05/12/16
Project Name:	Kaiser - Vermont Ave.	**Date Reported:**	05/17/16
Matrix:	Vapor	**Sampled:**	05/12/16
Dilution:	1	**Prepared:**	05/13/16
Method:	VOCs by GCMS EPA TO-15	**Analyzed:**	05/13/16

SV-1b-5

6E12012-02 (Vapor)

Analyte	Result	(ug/L)	MRL	Result	(ppmv)	MRL
n-Hexane	<0.010	ug/L	0.010	<0.0028	ppmv	0.0028
2-Hexanone (MBK)	<0.010	ug/L	0.010	<0.0024	ppmv	0.0024
Isopropanol (IPA)	**0.012**	ug/L	0.010	**0.0049**	ppmv	0.0041
Methyl-tert-Butyl Ether (MTBE)	<0.010	ug/L	0.010	<0.0028	ppmv	0.0028
Methylene Chloride	<0.010	ug/L	0.010	<0.0029	ppmv	0.0029
4-Methyl-2-pentanone (MIBK)	<0.010	ug/L	0.010	<0.0024	ppmv	0.0024
Naphthalene	<0.010	ug/L	0.010	<0.0019	ppmv	0.0019
Propylene	<0.010	ug/L	0.010	<0.0058	ppmv	0.0058
Styrene	**0.033**	ug/L	0.010	**0.0077**	ppmv	0.0023
1,1,2,2-Tetrachloroethane	<0.010	ug/L	0.010	<0.0015	ppmv	0.0015
Tetrachloroethylene (PCE)	<0.010	ug/L	0.010	<0.0015	ppmv	0.0015
Tetrahydrofuran (THF)	<0.010	ug/L	0.010	<0.0034	ppmv	0.0034
Toluene	**0.16**	ug/L	0.010	**0.042**	ppmv	0.0027
1,2,4-Trichlorobenzene	<0.010	ug/L	0.010	<0.0013	ppmv	0.0013
1,1,2-Trichloroethane	<0.010	ug/L	0.010	<0.0018	ppmv	0.0018
1,1,1-Trichloroethane	<0.010	ug/L	0.010	<0.0018	ppmv	0.0018
Trichloroethylene (TCE)	<0.010	ug/L	0.010	<0.0019	ppmv	0.0019
Trichlorofluoromethane (R11)	<0.010	ug/L	0.010	<0.0018	ppmv	0.0018
1,1,2-Trichloro-1,2,2-trifluoroethane (R113)	<0.010	ug/L	0.010	<0.0013	ppmv	0.0013
1,3,5-Trimethylbenzene	**0.019**	ug/L	0.010	**0.0039**	ppmv	0.002

Viorel Vasile
Operations Manager

LABORATORY ANALYSIS RESULTS

Client:	Stantec (TO)	**AA Project No:**	A732182
Project No:	185803633	**Date Received:**	05/12/16
Project Name:	Kaiser - Vermont Ave.	**Date Reported:**	05/17/16
Matrix:	Vapor	**Sampled:**	05/12/16
Dilution:	1	**Prepared:**	05/13/16
Method:	VOCs by GCMS EPA TO-15	**Analyzed:**	05/13/16

SV-1b-5

6E12012-02 (Vapor)

Analyte	Result	(ug/L)	MRL	Result	(ppmv)	MRL
1,2,4-Trimethylbenzene	**0.068**	ug/L	0.010	**0.014**	ppmv	0.002
2,2,4-Trimethylpentane	**0.011**	ug/L	0.010	**0.0024**	ppmv	0.0021
Vinyl acetate	<0.010	ug/L	0.010	<0.0028	ppmv	0.0028
Vinyl bromide	<0.010	ug/L	0.010	<0.0023	ppmv	0.0023
Vinyl chloride	<0.010	ug/L	0.010	<0.0039	ppmv	0.0039
o-Xylene	**0.057**	ug/L	0.010	**0.013**	ppmv	0.0023
m,p-Xylenes	**0.17**	ug/L	0.010	**0.039**	ppmv	0.0023
1,2,3-Trichloropropane	<0.010	ug/L	0.010	<0.0017	ppmv	0.0017
sec-Butylbenzene	<0.010	ug/L	0.010	<0.0018	ppmv	0.0018
Isopropylbenzene	<0.010	ug/L	0.010	<0.002	ppmv	0.002
n-Propylbenzene	**0.015**	ug/L	0.010	**0.0031**	ppmv	0.002
4-Isopropyltoluene	**0.013**	ug/L	0.010	**0.0024**	ppmv	0.0018
n-Butylbenzene	<0.010	ug/L	0.010	<0.0018	ppmv	0.0018

Surrogates	%REC	%REC Limits
4-Bromofluorobenzene	103 %	70-130

Viorel Vasile
Operations Manager

LABORATORY ANALYSIS RESULTS

Client:	Stantec (TO)	**AA Project No:**	A732182
Project No:	185803633	**Date Received:**	05/12/16
Project Name:	Kaiser - Vermont Ave.	**Date Reported:**	05/17/16
Matrix:	Vapor	**Sampled:**	05/12/16
Dilution:	1	**Prepared:**	05/13/16
Method:	VOCs by GCMS EPA TO-15	**Analyzed:**	05/13/16

SV-8-5

6E12012-03 (Vapor)

Analyte	Result	(ug/L)	MRL	Result	(ppmv)	MRL
Acetone	**0.087**	ug/L	0.010	**0.037**	ppmv	0.0042
Allyl chloride	<0.010	ug/L	0.010	<0.0032	ppmv	0.0032
tert-Amyl Methyl Ether (TAME)	<0.010	ug/L	0.010	<0.0024	ppmv	0.0024
Benzene	**0.039**	ug/L	0.010	**0.012**	ppmv	0.0031
Benzyl chloride	<0.010	ug/L	0.010	<0.0019	ppmv	0.0019
Bromodichloromethane	<0.010	ug/L	0.010	<0.0015	ppmv	0.0015
Bromoform	<0.010	ug/L	0.010	<0.00097	ppmv	0.00097
Bromomethane	<0.010	ug/L	0.010	<0.0026	ppmv	0.0026
1,3-Butadiene	<0.010	ug/L	0.010	<0.0045	ppmv	0.0045
2-Butanone (MEK)	**0.034**	ug/L	0.010	**0.012**	ppmv	0.0034
tert-Butyl alcohol (TBA)	<0.010	ug/L	0.010	<0.0033	ppmv	0.0033
Carbon Disulfide	<0.010	ug/L	0.010	<0.0032	ppmv	0.0032
Carbon Tetrachloride	<0.010	ug/L	0.010	<0.0016	ppmv	0.0016
Chlorobenzene	<0.010	ug/L	0.010	<0.0022	ppmv	0.0022
Chloroethane	<0.010	ug/L	0.010	<0.0038	ppmv	0.0038
Chloroform	<0.010	ug/L	0.010	<0.002	ppmv	0.002
Chloromethane	<0.010	ug/L	0.010	<0.0048	ppmv	0.0048
Cyclohexane	**0.061**	ug/L	0.010	**0.018**	ppmv	0.0029
Dibromochloromethane	<0.010	ug/L	0.010	<0.0012	ppmv	0.0012
1,2-Dibromoethane (EDB)	<0.010	ug/L	0.010	<0.0013	ppmv	0.0013
1,2-Dichlorobenzene	<0.010	ug/L	0.010	<0.0017	ppmv	0.0017

Viorel Vasile
Operations Manager

LABORATORY ANALYSIS RESULTS

Client:	Stantec (TO)	**AA Project No:**	A732182
Project No:	185803633	**Date Received:**	05/12/16
Project Name:	Kaiser - Vermont Ave.	**Date Reported:**	05/17/16
Matrix:	Vapor	**Sampled:**	05/12/16
Dilution:	1	**Prepared:**	05/13/16
Method:	VOCs by GCMS EPA TO-15	**Analyzed:**	05/13/16

SV-8-5

6E12012-03 (Vapor)

Analyte	Result	(ug/L)	MRL	Result	(ppmv)	MRL
1,3-Dichlorobenzene	<0.010	ug/L	0.010	<0.0017	ppmv	0.0017
1,4-Dichlorobenzene	<0.010	ug/L	0.010	<0.0017	ppmv	0.0017
Dichlorodifluoromethane (R12)	<0.010	ug/L	0.010	<0.002	ppmv	0.002
1,1-Dichloroethane	<0.010	ug/L	0.010	<0.0025	ppmv	0.0025
1,2-Dichloroethane (EDC)	<0.010	ug/L	0.010	<0.0025	ppmv	0.0025
cis-1,2-Dichloroethylene	<0.010	ug/L	0.010	<0.0025	ppmv	0.0025
1,1-Dichloroethylene	<0.010	ug/L	0.010	<0.0025	ppmv	0.0025
trans-1,2-Dichloroethylene	<0.010	ug/L	0.010	<0.0025	ppmv	0.0025
1,2-Dichloropropane	<0.010	ug/L	0.010	<0.0022	ppmv	0.0022
trans-1,3-Dichloropropylene	<0.010	ug/L	0.010	<0.0022	ppmv	0.0022
cis-1,3-Dichloropropylene	<0.010	ug/L	0.010	<0.0022	ppmv	0.0022
Dichlorotetrafluoroethane	<0.010	ug/L	0.010	<0.0014	ppmv	0.0014
Diisopropyl ether (DIPE)	<0.010	ug/L	0.010	<0.0024	ppmv	0.0024
1,4-Dioxane	<0.010	ug/L	0.010	<0.0028	ppmv	0.0028
Ethanol	**0.014**	ug/L	0.010	**0.0074**	ppmv	0.0053
Ethyl Acetate	<0.010	ug/L	0.010	<0.0028	ppmv	0.0028
Ethylbenzene	**0.019**	ug/L	0.010	**0.0044**	ppmv	0.0023
Ethyl-tert-Butyl Ether (ETBE)	<0.010	ug/L	0.010	<0.0024	ppmv	0.0024
4-Ethyltoluene	<0.010	ug/L	0.010	<0.002	ppmv	0.002
Heptane	**0.064**	ug/L	0.010	**0.016**	ppmv	0.0024
Hexachlorobutadiene	<0.010	ug/L	0.010	<0.00094	ppmv	0.00094

Viorel Vasile
Operations Manager

LABORATORY ANALYSIS RESULTS

Client:	Stantec (TO)	**AA Project No:**	A732182
Project No:	185803633	**Date Received:**	05/12/16
Project Name:	Kaiser - Vermont Ave.	**Date Reported:**	05/17/16
Matrix:	Vapor	**Sampled:**	05/12/16
Dilution:	1	**Prepared:**	05/13/16
Method:	VOCs by GCMS EPA TO-15	**Analyzed:**	05/13/16

SV-8-5

6E12012-03 (Vapor)

Analyte	Result	(ug/L)	MRL	Result	(ppmv)	MRL
n-Hexane	**0.093**	ug/L	0.010	**0.026**	ppmv	0.0028
2-Hexanone (MBK)	<0.010	ug/L	0.010	<0.0024	ppmv	0.0024
Isopropanol (IPA)	<0.010	ug/L	0.010	<0.0041	ppmv	0.0041
Methyl-tert-Butyl Ether (MTBE)	<0.010	ug/L	0.010	<0.0028	ppmv	0.0028
Methylene Chloride	<0.010	ug/L	0.010	<0.0029	ppmv	0.0029
4-Methyl-2-pentanone (MIBK)	**0.010**	ug/L	0.010	**0.0024**	ppmv	0.0024
Naphthalene	<0.010	ug/L	0.010	<0.0019	ppmv	0.0019
Propylene	**0.90**	ug/L	0.010	**0.52**	ppmv	0.0058
Styrene	**0.013**	ug/L	0.010	**0.0031**	ppmv	0.0023
1,1,2,2-Tetrachloroethane	<0.010	ug/L	0.010	<0.0015	ppmv	0.0015
Tetrachloroethylene (PCE)	<0.010	ug/L	0.010	<0.0015	ppmv	0.0015
Tetrahydrofuran (THF)	<0.010	ug/L	0.010	<0.0034	ppmv	0.0034
Toluene	**0.089**	ug/L	0.010	**0.024**	ppmv	0.0027
1,2,4-Trichlorobenzene	<0.010	ug/L	0.010	<0.0013	ppmv	0.0013
1,1,2-Trichloroethane	<0.010	ug/L	0.010	<0.0018	ppmv	0.0018
1,1,1-Trichloroethane	<0.010	ug/L	0.010	<0.0018	ppmv	0.0018
Trichloroethylene (TCE)	<0.010	ug/L	0.010	<0.0019	ppmv	0.0019
Trichlorofluoromethane (R11)	<0.010	ug/L	0.010	<0.0018	ppmv	0.0018
1,1,2-Trichloro-1,2,2-trifluoroethane (R113)	<0.010	ug/L	0.010	<0.0013	ppmv	0.0013
1,3,5-Trimethylbenzene	<0.010	ug/L	0.010	<0.002	ppmv	0.002

Viorel Vasile
Operations Manager

LABORATORY ANALYSIS RESULTS

Client:	Stantec (TO)	**AA Project No:**	A732182
Project No:	185803633	**Date Received:**	05/12/16
Project Name:	Kaiser - Vermont Ave.	**Date Reported:**	05/17/16
Matrix:	Vapor	**Sampled:**	05/12/16
Dilution:	1	**Prepared:**	05/13/16
Method:	VOCs by GCMS EPA TO-15	**Analyzed:**	05/13/16

SV-8-5

6E12012-03 (Vapor)

Analyte	Result	(ug/L)	MRL	Result	(ppmv)	MRL
1,2,4-Trimethylbenzene	<0.010	ug/L	0.010	<0.002	ppmv	0.002
2,2,4-Trimethylpentane	**0.075**	ug/L	0.010	**0.016**	ppmv	0.0021
Vinyl acetate	<0.010	ug/L	0.010	<0.0028	ppmv	0.0028
Vinyl bromide	<0.010	ug/L	0.010	<0.0023	ppmv	0.0023
Vinyl chloride	<0.010	ug/L	0.010	<0.0039	ppmv	0.0039
o-Xylene	**0.017**	ug/L	0.010	**0.0039**	ppmv	0.0023
m,p-Xylenes	**0.049**	ug/L	0.010	**0.011**	ppmv	0.0023
1,2,3-Trichloropropane	<0.010	ug/L	0.010	<0.0017	ppmv	0.0017
sec-Butylbenzene	<0.010	ug/L	0.010	<0.0018	ppmv	0.0018
Isopropylbenzene	<0.010	ug/L	0.010	<0.002	ppmv	0.002
n-Propylbenzene	<0.010	ug/L	0.010	<0.002	ppmv	0.002
4-Isopropyltoluene	<0.010	ug/L	0.010	<0.0018	ppmv	0.0018
n-Butylbenzene	<0.010	ug/L	0.010	<0.0018	ppmv	0.0018

Surrogates	%REC	%REC Limits
4-Bromofluorobenzene	105 %	70-130

Viorel Vasile
Operations Manager

LABORATORY ANALYSIS RESULTS

Client:	Stantec (TO)	**AA Project No:**	A732182
Project No:	185803633	**Date Received:**	05/12/16
Project Name:	Kaiser - Vermont Ave.	**Date Reported:**	05/17/16
Matrix:	Vapor	**Sampled:**	05/12/16
Dilution:	1	**Prepared:**	05/13/16
Method:	VOCs by GCMS EPA TO-15	**Analyzed:**	05/14/16

SV-8-18

6E12012-04 (Vapor)

Analyte	Result	(ug/L)	MRL	Result	(ppmv)	MRL
Acetone	<0.010	ug/L	0.010	<0.0042	ppmv	0.0042
Allyl chloride	<0.010	ug/L	0.010	<0.0032	ppmv	0.0032
tert-Amyl Methyl Ether (TAME)	<0.010	ug/L	0.010	<0.0024	ppmv	0.0024
Benzene	**0.028**	ug/L	0.010	**0.0088**	ppmv	0.0031
Benzyl chloride	<0.010	ug/L	0.010	<0.0019	ppmv	0.0019
Bromodichloromethane	<0.010	ug/L	0.010	<0.0015	ppmv	0.0015
Bromoform	<0.010	ug/L	0.010	<0.00097	ppmv	0.00097
Bromomethane	<0.010	ug/L	0.010	<0.0026	ppmv	0.0026
1,3-Butadiene	<0.010	ug/L	0.010	<0.0045	ppmv	0.0045
2-Butanone (MEK)	**0.042**	ug/L	0.010	**0.014**	ppmv	0.0034
tert-Butyl alcohol (TBA)	<0.010	ug/L	0.010	<0.0033	ppmv	0.0033
Carbon Disulfide	<0.010	ug/L	0.010	<0.0032	ppmv	0.0032
Carbon Tetrachloride	<0.010	ug/L	0.010	<0.0016	ppmv	0.0016
Chlorobenzene	<0.010	ug/L	0.010	<0.0022	ppmv	0.0022
Chloroethane	<0.010	ug/L	0.010	<0.0038	ppmv	0.0038
Chloroform	<0.010	ug/L	0.010	<0.002	ppmv	0.002
Chloromethane	<0.010	ug/L	0.010	<0.0048	ppmv	0.0048
Cyclohexane	**0.013**	ug/L	0.010	**0.0038**	ppmv	0.0029
Dibromochloromethane	<0.010	ug/L	0.010	<0.0012	ppmv	0.0012
1,2-Dibromoethane (EDB)	<0.010	ug/L	0.010	<0.0013	ppmv	0.0013
1,2-Dichlorobenzene	<0.010	ug/L	0.010	<0.0017	ppmv	0.0017

Viorel Vasile
Operations Manager

LABORATORY ANALYSIS RESULTS

Client:	Stantec (TO)	**AA Project No:**	A732182
Project No:	185803633	**Date Received:**	05/12/16
Project Name:	Kaiser - Vermont Ave.	**Date Reported:**	05/17/16
Matrix:	Vapor	**Sampled:**	05/12/16
Dilution:	1	**Prepared:**	05/13/16
Method:	VOCs by GCMS EPA TO-15	**Analyzed:**	05/14/16

SV-8-18

6E12012-04 (Vapor)

Analyte	Result	(ug/L)	MRL	Result	(ppmv)	MRL
1,3-Dichlorobenzene	<0.010	ug/L	0.010	<0.0017	ppmv	0.0017
1,4-Dichlorobenzene	<0.010	ug/L	0.010	<0.0017	ppmv	0.0017
Dichlorodifluoromethane (R12)	<0.010	ug/L	0.010	<0.002	ppmv	0.002
1,1-Dichloroethane	<0.010	ug/L	0.010	<0.0025	ppmv	0.0025
1,2-Dichloroethane (EDC)	<0.010	ug/L	0.010	<0.0025	ppmv	0.0025
cis-1,2-Dichloroethylene	<0.010	ug/L	0.010	<0.0025	ppmv	0.0025
1,1-Dichloroethylene	<0.010	ug/L	0.010	<0.0025	ppmv	0.0025
trans-1,2-Dichloroethylene	<0.010	ug/L	0.010	<0.0025	ppmv	0.0025
1,2-Dichloropropane	<0.010	ug/L	0.010	<0.0022	ppmv	0.0022
trans-1,3-Dichloropropylene	<0.010	ug/L	0.010	<0.0022	ppmv	0.0022
cis-1,3-Dichloropropylene	<0.010	ug/L	0.010	<0.0022	ppmv	0.0022
Dichlorotetrafluoroethane	<0.010	ug/L	0.010	<0.0014	ppmv	0.0014
Diisopropyl ether (DIPE)	<0.010	ug/L	0.010	<0.0024	ppmv	0.0024
1,4-Dioxane	<0.010	ug/L	0.010	<0.0028	ppmv	0.0028
Ethanol	**0.020**	ug/L	0.010	**0.011**	ppmv	0.0053
Ethyl Acetate	<0.010	ug/L	0.010	<0.0028	ppmv	0.0028
Ethylbenzene	**0.017**	ug/L	0.010	**0.0039**	ppmv	0.0023
Ethyl-tert-Butyl Ether (ETBE)	<0.010	ug/L	0.010	<0.0024	ppmv	0.0024
4-Ethyltoluene	<0.010	ug/L	0.010	<0.002	ppmv	0.002
Heptane	**0.045**	ug/L	0.010	**0.011**	ppmv	0.0024
Hexachlorobutadiene	<0.010	ug/L	0.010	<0.00094	ppmv	0.00094

Viorel Vasile
Operations Manager

LABORATORY ANALYSIS RESULTS

Client:	Stantec (TO)	**AA Project No:**	A732182
Project No:	185803633	**Date Received:**	05/12/16
Project Name:	Kaiser - Vermont Ave.	**Date Reported:**	05/17/16
Matrix:	Vapor	**Sampled:**	05/12/16
Dilution:	1	**Prepared:**	05/13/16
Method:	VOCs by GCMS EPA TO-15	**Analyzed:**	05/14/16

SV-8-18

6E12012-04 (Vapor)

Analyte	Result	(ug/L)	MRL	Result	(ppmv)	MRL
n-Hexane	**0.13**	ug/L	0.010	**0.037**	ppmv	0.0028
2-Hexanone (MBK)	<0.010	ug/L	0.010	<0.0024	ppmv	0.0024
Isopropanol (IPA)	<0.010	ug/L	0.010	<0.0041	ppmv	0.0041
Methyl-tert-Butyl Ether (MTBE)	<0.010	ug/L	0.010	<0.0028	ppmv	0.0028
Methylene Chloride	<0.010	ug/L	0.010	<0.0029	ppmv	0.0029
4-Methyl-2-pentanone (MIBK)	**0.015**	ug/L	0.010	**0.0037**	ppmv	0.0024
Naphthalene	<0.010	ug/L	0.010	<0.0019	ppmv	0.0019
Propylene	**4.6**	ug/L	0.010	**2.7**	ppmv	0.0058
Styrene	**0.010**	ug/L	0.010	**0.0023**	ppmv	0.0023
1,1,2,2-Tetrachloroethane	<0.010	ug/L	0.010	<0.0015	ppmv	0.0015
Tetrachloroethylene (PCE)	<0.010	ug/L	0.010	<0.0015	ppmv	0.0015
Tetrahydrofuran (THF)	<0.010	ug/L	0.010	<0.0034	ppmv	0.0034
Toluene	**0.066**	ug/L	0.010	**0.018**	ppmv	0.0027
1,2,4-Trichlorobenzene	<0.010	ug/L	0.010	<0.0013	ppmv	0.0013
1,1,2-Trichloroethane	<0.010	ug/L	0.010	<0.0018	ppmv	0.0018
1,1,1-Trichloroethane	<0.010	ug/L	0.010	<0.0018	ppmv	0.0018
Trichloroethylene (TCE)	<0.010	ug/L	0.010	<0.0019	ppmv	0.0019
Trichlorofluoromethane (R11)	<0.010	ug/L	0.010	<0.0018	ppmv	0.0018
1,1,2-Trichloro-1,2,2-trifluoroethane (R113)	<0.010	ug/L	0.010	<0.0013	ppmv	0.0013
1,3,5-Trimethylbenzene	<0.010	ug/L	0.010	<0.002	ppmv	0.002

Viorel Vasile
Operations Manager

LABORATORY ANALYSIS RESULTS

Client:	Stantec (TO)	**AA Project No:**	A732182
Project No:	185803633	**Date Received:**	05/12/16
Project Name:	Kaiser - Vermont Ave.	**Date Reported:**	05/17/16
Matrix:	Vapor	**Sampled:**	05/12/16
Dilution:	1	**Prepared:**	05/13/16
Method:	VOCs by GCMS EPA TO-15	**Analyzed:**	05/14/16

SV-8-18

6E12012-04 (Vapor)

Analyte	Result	(ug/L)	MRL	Result	(ppmv)	MRL
1,2,4-Trimethylbenzene	**0.015**	ug/L	0.010	**0.0031**	ppmv	0.002
2,2,4-Trimethylpentane	<0.010	ug/L	0.010	<0.0021	ppmv	0.0021
Vinyl acetate	<0.010	ug/L	0.010	<0.0028	ppmv	0.0028
Vinyl bromide	<0.010	ug/L	0.010	<0.0023	ppmv	0.0023
Vinyl chloride	<0.010	ug/L	0.010	<0.0039	ppmv	0.0039
o-Xylene	**0.019**	ug/L	0.010	**0.0044**	ppmv	0.0023
m,p-Xylenes	**0.057**	ug/L	0.010	**0.013**	ppmv	0.0023
1,2,3-Trichloropropane	<0.010	ug/L	0.010	<0.0017	ppmv	0.0017
sec-Butylbenzene	<0.010	ug/L	0.010	<0.0018	ppmv	0.0018
Isopropylbenzene	<0.010	ug/L	0.010	<0.002	ppmv	0.002
n-Propylbenzene	<0.010	ug/L	0.010	<0.002	ppmv	0.002
4-Isopropyltoluene	<0.010	ug/L	0.010	<0.0018	ppmv	0.0018
n-Butylbenzene	<0.010	ug/L	0.010	<0.0018	ppmv	0.0018

Surrogates	%REC	%REC Limits
4-Bromofluorobenzene	99.7 %	70-130

Viorel Vasile
Operations Manager

LABORATORY ANALYSIS RESULTS

Client: Stantec (TO)
Project No: 185803633
Project Name: Kaiser - Vermont Ave.

AA Project No: A732182
Date Received: 05/12/16
Date Reported: 05/17/16

Analyte	Result	Reporting Limit	Units	Spike Level	Source Result	%REC	%REC Limits	RPD	RPD Limit	Notes
VOCs by GCMS EPA TO-15 - Quality Control										
*Batch B6E1311 - *** DEFAULT PREP ****										
Blank (B6E1311-BLK1)				Prepared & Analyzed: 05/13/16						
Acetone	<0.010	0.010	ug/L							
Allyl chloride	<0.010	0.010	ug/L							
tert-Amyl Methyl Ether (TAME)	<0.010	0.010	ug/L							
Benzene	<0.010	0.010	ug/L							
Benzyl chloride	<0.010	0.010	ug/L							
Bromodichloromethane	<0.010	0.010	ug/L							
Bromoform	<0.010	0.010	ug/L							
Bromomethane	<0.010	0.010	ug/L							
1,3-Butadiene	<0.010	0.010	ug/L							
2-Butanone (MEK)	<0.010	0.010	ug/L							
tert-Butyl alcohol (TBA)	<0.010	0.010	ug/L							
Carbon Disulfide	<0.010	0.010	ug/L							
Carbon Tetrachloride	<0.010	0.010	ug/L							
Chlorobenzene	<0.010	0.010	ug/L							
Chloroethane	<0.010	0.010	ug/L							
Chloroform	<0.010	0.010	ug/L							
Chloromethane	<0.010	0.010	ug/L							
Cyclohexane	<0.010	0.010	ug/L							
Dibromochloromethane	<0.010	0.010	ug/L							
1,2-Dibromoethane (EDB)	<0.010	0.010	ug/L							
1,2-Dichlorobenzene	<0.010	0.010	ug/L							
1,3-Dichlorobenzene	<0.010	0.010	ug/L							
1,4-Dichlorobenzene	<0.010	0.010	ug/L							
Dichlorodifluoromethane (R12)	<0.010	0.010	ug/L							
1,1-Dichloroethane	<0.010	0.010	ug/L							
1,2-Dichloroethane (EDC)	<0.010	0.010	ug/L							
cis-1,2-Dichloroethylene	<0.010	0.010	ug/L							
1,1-Dichloroethylene	<0.010	0.010	ug/L							
trans-1,2-Dichloroethylene	<0.010	0.010	ug/L							
1,2-Dichloropropane	<0.010	0.010	ug/L							
trans-1,3-Dichloropropylene	<0.010	0.010	ug/L							

Viorel Vasile
Operations Manager

LABORATORY ANALYSIS RESULTS

Client: Stantec (TO)
Project No: 185803633
Project Name: Kaiser - Vermont Ave.

AA Project No: A732182
Date Received: 05/12/16
Date Reported: 05/17/16

Analyte	Result	Reporting Limit	Units	Spike Level	Source Result	%REC	%REC Limits	RPD	RPD Limit	Notes
VOCs by GCMS EPA TO-15 - Quality Control										
*Batch B6E1311 - *** DEFAULT PREP ****										
Blank (B6E1311-BLK1) Continued				Prepared & Analyzed: 05/13/16						
cis-1,3-Dichloropropylene	<0.010	0.010	ug/L							
Dichlorotetrafluoroethane	<0.010	0.010	ug/L							
Diisopropyl ether (DIPE)	<0.010	0.010	ug/L							
1,4-Dioxane	<0.010	0.010	ug/L							
Ethanol	<0.010	0.010	ug/L							
Ethyl Acetate	<0.010	0.010	ug/L							
Ethylbenzene	<0.010	0.010	ug/L							
Ethyl-tert-Butyl Ether (ETBE)	<0.010	0.010	ug/L							
4-Ethyltoluene	<0.010	0.010	ug/L							
Heptane	<0.010	0.010	ug/L							
Hexachlorobutadiene	<0.010	0.010	ug/L							
n-Hexane	<0.010	0.010	ug/L							
2-Hexanone (MBK)	<0.010	0.010	ug/L							
Isopropanol (IPA)	<0.010	0.010	ug/L							
Methyl-tert-Butyl Ether (MTBE)	<0.010	0.010	ug/L							
Methylene Chloride	<0.010	0.010	ug/L							
4-Methyl-2-pentanone (MIBK)	<0.010	0.010	ug/L							
Naphthalene	<0.010	0.010	ug/L							
Propylene	<0.010	0.010	ug/L							
Styrene	<0.010	0.010	ug/L							
1,1,2,2-Tetrachloroethane	<0.010	0.010	ug/L							
Tetrachloroethylene (PCE)	<0.010	0.010	ug/L							
Tetrahydrofuran (THF)	<0.010	0.010	ug/L							
Toluene	<0.010	0.010	ug/L							
1,2,4-Trichlorobenzene	<0.010	0.010	ug/L							
1,1,2-Trichloroethane	<0.010	0.010	ug/L							
1,1,1-Trichloroethane	<0.010	0.010	ug/L							
Trichloroethylene (TCE)	<0.010	0.010	ug/L							
Trichlorofluoromethane (R11)	<0.010	0.010	ug/L							
1,1,2-Trichloro-1,2,2-trifluoroethane (R113)	<0.010	0.010	ug/L							
1,3,5-Trimethylbenzene	<0.010	0.010	ug/L							



Viorel Vasile
Operations Manager

LABORATORY ANALYSIS RESULTS

Client: Stantec (TO)
Project No: 185803633
Project Name: Kaiser - Vermont Ave.

AA Project No: A732182
Date Received: 05/12/16
Date Reported: 05/17/16

Analyte	Result	Reporting Limit	Units	Spike Level	Source Result	%REC	%REC Limits	RPD	RPD Limit	Notes
VOCs by GCMS EPA TO-15 - Quality Control										
*Batch B6E1311 - *** DEFAULT PREP ****										
Blank (B6E1311-BLK1) Continued				Prepared & Analyzed: 05/13/16						
1,2,4-Trimethylbenzene	<0.010	0.010	ug/L							
2,2,4-Trimethylpentane	<0.010	0.010	ug/L							
Vinyl acetate	<0.010	0.010	ug/L							
Vinyl bromide	<0.010	0.010	ug/L							
Vinyl chloride	<0.010	0.010	ug/L							
o-Xylene	<0.010	0.010	ug/L							
m,p-Xylenes	<0.010	0.010	ug/L							
1,2,3-Trichloropropane	<0.010	0.010	ug/L							
sec-Butylbenzene	<0.010	0.010	ug/L							
Isopropylbenzene	<0.010	0.010	ug/L							
n-Propylbenzene	<0.010	0.010	ug/L							
4-Isopropyltoluene	<0.010	0.010	ug/L							
n-Butylbenzene	<0.010	0.010	ug/L							
Surrogate: 4-Bromofluorobenzene	*0.143*		*ug/L*	*0.14*		*99.5*	*70-130*			
LCS (B6E1311-BS1)				Prepared & Analyzed: 05/13/16						
Acetone	**0.0221**	0.010	ug/L	0.024		93.1	70-130			
Benzene	**0.0297**	0.010	ug/L	0.032		93.1	70-130			
Benzyl chloride	**0.0718**	0.010	ug/L	0.052		139	70-130			**
Bromodichloromethane	**0.0608**	0.010	ug/L	0.067		90.7	70-130			
Bromoform	**0.106**	0.010	ug/L	0.10		102	70-130			
Bromomethane	**0.0442**	0.010	ug/L	0.039		114	70-130			
2-Butanone (MEK)	**0.0313**	0.010	ug/L	0.029		106	70-130			
Carbon Disulfide	**0.0253**	0.010	ug/L	0.031		81.1	70-130			
Carbon Tetrachloride	**0.0584**	0.010	ug/L	0.063		92.9	70-130			
Chlorobenzene	**0.0509**	0.010	ug/L	0.046		111	70-130			
Chloroethane	**0.0258**	0.010	ug/L	0.026		97.8	70-130			
Chloroform	**0.0430**	0.010	ug/L	0.049		88.1	70-130			
Chloromethane	**0.0178**	0.010	ug/L	0.021		86.0	70-130			
Dibromochloromethane	**0.0836**	0.010	ug/L	0.085		98.1	70-130			
1,2-Dibromoethane (EDB)	**0.0826**	0.010	ug/L	0.077		108	70-130			
1,2-Dichlorobenzene	**0.0841**	0.010	ug/L	0.060		140	70-130			**

Viorel Vasile
Operations Manager

LABORATORY ANALYSIS RESULTS

Client: Stantec (TO)
Project No: 185803633
Project Name: Kaiser - Vermont Ave.

AA Project No: A732182
Date Received: 05/12/16
Date Reported: 05/17/16

Analyte	Result	Reporting Limit	Units	Spike Level	Source Result	%REC	%REC Limits	RPD	RPD Limit	Notes
VOCs by GCMS EPA TO-15 - Quality Control										
*Batch B6E1311 - *** DEFAULT PREP ****										
LCS (B6E1311-BS1) Continued				Prepared & Analyzed: 05/13/16						
1,3-Dichlorobenzene	**0.0853**	0.010	ug/L	0.060		142	70-130			**
1,4-Dichlorobenzene	**0.0825**	0.010	ug/L	0.060		137	70-130			**
Dichlorodifluoromethane (R12)	**0.0441**	0.010	ug/L	0.049		89.1	70-130			
1,1-Dichloroethane	**0.0377**	0.010	ug/L	0.040		93.1	70-130			
1,2-Dichloroethane (EDC)	**0.0356**	0.010	ug/L	0.040		87.9	70-130			
cis-1,2-Dichloroethylene	**0.0359**	0.010	ug/L	0.040		90.6	70-130			
1,1-Dichloroethylene	**0.0381**	0.010	ug/L	0.040		96.2	70-130			
trans-1,2-Dichloroethylene	**0.0377**	0.010	ug/L	0.040		95.0	70-130			
1,2-Dichloropropane	**0.0481**	0.010	ug/L	0.046		104	70-130			
trans-1,3-Dichloropropylene	**0.0492**	0.010	ug/L	0.045		108	70-130			
cis-1,3-Dichloropropylene	**0.0462**	0.010	ug/L	0.045		102	70-130			
Dichlorotetrafluoroethane	**0.0679**	0.010	ug/L	0.070		97.1	70-130			
Ethylbenzene	**0.0508**	0.010	ug/L	0.043		117	70-130			
4-Ethyltoluene	**0.0637**	0.010	ug/L	0.049		130	70-130			
Hexachlorobutadiene	**0.209**	0.010	ug/L	0.11		196	70-130			**
2-Hexanone (MBK)	**0.0449**	0.010	ug/L	0.041		110	70-130			
Isopropanol (IPA)	**0.0261**	0.010	ug/L	0.025		106	70-130			
Methylene Chloride	**0.0352**	0.010	ug/L	0.035		101	70-130			
4-Methyl-2-pentanone (MIBK)	**0.0438**	0.010	ug/L	0.041		107	70-130			
Styrene	**0.0533**	0.010	ug/L	0.043		125	70-130			
1,1,2,2-Tetrachloroethane	**0.0735**	0.010	ug/L	0.069		107	70-130			
Tetrachloroethylene (PCE)	**0.0707**	0.010	ug/L	0.068		104	70-130			
Toluene	**0.0409**	0.010	ug/L	0.038		108	70-130			
1,2,4-Trichlorobenzene	**0.205**	0.010	ug/L	0.074		276	70-130			**
1,1,2-Trichloroethane	**0.0549**	0.010	ug/L	0.055		101	70-130			
1,1,1-Trichloroethane	**0.0482**	0.010	ug/L	0.055		88.4	70-130			
Trichloroethylene (TCE)	**0.0531**	0.010	ug/L	0.054		98.8	70-130			
Trichlorofluoromethane (R11)	**0.0532**	0.010	ug/L	0.056		94.7	70-130			
1,1,2-Trichloro-1,2,2-trifluoroethane (R113)	**0.0736**	0.010	ug/L	0.077		96.0	70-130			
1,3,5-Trimethylbenzene	**0.0672**	0.010	ug/L	0.049		137	70-130			**
1,2,4-Trimethylbenzene	**0.0694**	0.010	ug/L	0.049		141	70-130			**

Viorel Vasile
Operations Manager

LABORATORY ANALYSIS RESULTS

Client: Stantec (TO)
Project No: 185803633
Project Name: Kaiser - Vermont Ave.

AA Project No: A732182
Date Received: 05/12/16
Date Reported: 05/17/16

Analyte	Result	Reporting Limit	Units	Spike Level	Source Result	%REC	%REC Limits	RPD	RPD Limit	Notes
VOCs by GCMS EPA TO-15 - Quality Control										
*Batch B6E1311 - *** DEFAULT PREP ****										
LCS (B6E1311-BS1) Continued				Prepared & Analyzed: 05/13/16						
Vinyl acetate	**0.0383**	0.010	ug/L	0.035		109	70-130			
Vinyl chloride	**0.0246**	0.010	ug/L	0.026		96.4	70-130			
o-Xylene	**0.0523**	0.010	ug/L	0.043		120	70-130			
m,p-Xylenes	**0.105**	0.010	ug/L	0.087		121	70-130			
1,2,3-Trichloropropane	**0.0531**	0.010	ug/L	0.060		88.1	70-130			
sec-Butylbenzene	**0.0570**	0.010	ug/L	0.055		104	70-130			
Isopropylbenzene	**0.0509**	0.010	ug/L	0.049		104	70-130			
n-Propylbenzene	**0.0512**	0.010	ug/L	0.049		104	70-130			
4-Isopropyltoluene	**0.0597**	0.010	ug/L	0.055		109	70-130			
Surrogate: 4-Bromofluorobenzene	*0.142*		*ug/L*	*0.14*		*98.9*	*70-130*			
LCS Dup (B6E1311-BSD1)				Prepared: 05/13/16 Analyzed: 05/14/16						
Acetone	**0.0245**	0.010	ug/L	0.024		103	70-130	10.3	30	
Benzene	**0.0306**	0.010	ug/L	0.032		95.7	70-130	2.75	30	
Benzyl chloride	**0.0660**	0.010	ug/L	0.052		128	70-130	8.34	30	
Bromodichloromethane	**0.0636**	0.010	ug/L	0.067		94.9	70-130	4.53	30	
Bromoform	**0.0986**	0.010	ug/L	0.10		95.4	70-130	6.88	30	
Bromomethane	**0.0434**	0.010	ug/L	0.039		112	70-130	1.69	30	
2-Butanone (MEK)	**0.0301**	0.010	ug/L	0.029		102	70-130	3.94	30	
Carbon Disulfide	**0.0258**	0.010	ug/L	0.031		82.7	70-130	1.95	30	
Carbon Tetrachloride	**0.0596**	0.010	ug/L	0.063		94.8	70-130	2.02	30	
Chlorobenzene	**0.0493**	0.010	ug/L	0.046		107	70-130	3.22	30	
Chloroethane	**0.0247**	0.010	ug/L	0.026		93.6	70-130	4.39	30	
Chloroform	**0.0445**	0.010	ug/L	0.049		91.1	70-130	3.35	30	
Chloromethane	**0.0173**	0.010	ug/L	0.021		83.9	70-130	2.47	30	
Dibromochloromethane	**0.0815**	0.010	ug/L	0.085		95.7	70-130	2.48	30	
1,2-Dibromoethane (EDB)	**0.0857**	0.010	ug/L	0.077		112	70-130	3.74	30	
1,2-Dichlorobenzene	**0.0812**	0.010	ug/L	0.060		135	70-130	3.49	30	**
1,3-Dichlorobenzene	**0.0798**	0.010	ug/L	0.060		133	70-130	6.55	30	**
1,4-Dichlorobenzene	**0.0771**	0.010	ug/L	0.060		128	70-130	6.78	30	
Dichlorodifluoromethane (R12)	**0.0456**	0.010	ug/L	0.049		92.3	70-130	3.53	30	
1,1-Dichloroethane	**0.0387**	0.010	ug/L	0.040		95.6	70-130	2.65	30	

Viorel Vasile
Operations Manager

LABORATORY ANALYSIS RESULTS

Client: Stantec (TO)
Project No: 185803633
Project Name: Kaiser - Vermont Ave.

AA Project No: A732182
Date Received: 05/12/16
Date Reported: 05/17/16

Analyte	Result	Reporting Limit	Units	Spike Level	Source Result	%REC	%REC Limits	RPD	RPD Limit	Notes
VOCs by GCMS EPA TO-15 - Quality Control										
*Batch B6E1311 - *** DEFAULT PREP ****										
LCS Dup (B6E1311-BSD1) Continued				Prepared: 05/13/16 Analyzed: 05/14/16						
1,2-Dichloroethane (EDC)	**0.0370**	0.010	ug/L	0.040		91.3	70-130	3.79	30	
cis-1,2-Dichloroethylene	**0.0385**	0.010	ug/L	0.040		97.2	70-130	7.03	30	
1,1-Dichloroethylene	**0.0395**	0.010	ug/L	0.040		99.7	70-130	3.57	30	
trans-1,2-Dichloroethylene	**0.0385**	0.010	ug/L	0.040		97.0	70-130	2.08	30	
1,2-Dichloropropane	**0.0501**	0.010	ug/L	0.046		108	70-130	4.14	30	
trans-1,3-Dichloropropylene	**0.0484**	0.010	ug/L	0.045		107	70-130	1.67	30	
cis-1,3-Dichloropropylene	**0.0471**	0.010	ug/L	0.045		104	70-130	1.95	30	
Dichlorotetrafluoroethane	**0.0674**	0.010	ug/L	0.070		96.4	70-130	0.724	30	
Ethylbenzene	**0.0489**	0.010	ug/L	0.043		113	70-130	3.83	30	
4-Ethyltoluene	**0.0590**	0.010	ug/L	0.049		120	70-130	7.53	30	
Hexachlorobutadiene	**0.199**	0.010	ug/L	0.11		187	70-130	4.81	30	**
2-Hexanone (MBK)	**0.0421**	0.010	ug/L	0.041		103	70-130	6.50	30	
Isopropanol (IPA)	**0.0276**	0.010	ug/L	0.025		112	70-130	5.41	30	
Methylene Chloride	**0.0354**	0.010	ug/L	0.035		102	70-130	0.591	30	
4-Methyl-2-pentanone (MIBK)	**0.0426**	0.010	ug/L	0.041		104	70-130	2.75	30	
Styrene	**0.0490**	0.010	ug/L	0.043		115	70-130	8.41	30	
1,1,2,2-Tetrachloroethane	**0.0722**	0.010	ug/L	0.069		105	70-130	1.79	30	
Tetrachloroethylene (PCE)	**0.0706**	0.010	ug/L	0.068		104	70-130	0.0960	30	
Toluene	**0.0413**	0.010	ug/L	0.038		110	70-130	1.19	30	
1,2,4-Trichlorobenzene	**0.199**	0.010	ug/L	0.074		268	70-130	2.80	30	**
1,1,2-Trichloroethane	**0.0536**	0.010	ug/L	0.055		98.2	70-130	2.51	30	
1,1,1-Trichloroethane	**0.0491**	0.010	ug/L	0.055		90.0	70-130	1.79	30	
Trichloroethylene (TCE)	**0.0536**	0.010	ug/L	0.054		99.7	70-130	0.907	30	
Trichlorofluoromethane (R11)	**0.0602**	0.010	ug/L	0.056		107	70-130	12.4	30	
1,1,2-Trichloro-1,2,2-trifluoroethane (R113)	**0.0734**	0.010	ug/L	0.077		95.8	70-130	0.209	30	
1,3,5-Trimethylbenzene	**0.0648**	0.010	ug/L	0.049		132	70-130	3.72	30	**
1,2,4-Trimethylbenzene	**0.0678**	0.010	ug/L	0.049		138	70-130	2.22	30	**
Vinyl acetate	**0.0380**	0.010	ug/L	0.035		108	70-130	0.830	30	
Vinyl chloride	**0.0244**	0.010	ug/L	0.026		95.5	70-130	0.938	30	
o-Xylene	**0.0504**	0.010	ug/L	0.043		116	70-130	3.64	30	
m,p-Xylenes	**0.105**	0.010	ug/L	0.087		121	70-130	0.124	30	

Viorel Vasile
Operations Manager

LABORATORY ANALYSIS RESULTS

Client: Stantec (TO)
Project No: 185803633
Project Name: Kaiser - Vermont Ave.

AA Project No: A732182
Date Received: 05/12/16
Date Reported: 05/17/16

Analyte	Result	Reporting Limit	Units	Spike Level	Source Result	%REC	%REC Limits	RPD	RPD Limit	Notes
VOCs by GCMS EPA TO-15 - Quality Control										
*Batch B6E1311 - *** DEFAULT PREP ****										
LCS Dup (B6E1311-BSD1) Continued				Prepared: 05/13/16 Analyzed: 05/14/16						
1,2,3-Trichloropropane	**0.0531**	0.010	ug/L	0.060		88.0	70-130	0.114	30	
sec-Butylbenzene	**0.0549**	0.010	ug/L	0.055		100	70-130	3.73	30	
Isopropylbenzene	**0.0473**	0.010	ug/L	0.049		96.2	70-130	7.31	30	
n-Propylbenzene	**0.0495**	0.010	ug/L	0.049		101	70-130	3.52	30	
4-Isopropyltoluene	**0.0559**	0.010	ug/L	0.055		102	70-130	6.55	30	
Surrogate: 4-Bromofluorobenzene	*0.145*		*ug/L*	*0.14*		*101*	*70-130*			
Duplicate (B6E1311-DUP1)				**Source: 6E12012-04** Prepared: 05/13/16 Analyzed: 05/14/16						
Acetone	**<0.010**	0.010	ug/L		<0.010				30	
Allyl chloride	**<0.010**	0.010	ug/L		<0.010				30	
tert-Amyl Methyl Ether (TAME)	**<0.010**	0.010	ug/L		<0.010				30	
Benzene	**0.0270**	0.010	ug/L		0.0281			4.29	30	
Benzyl chloride	**<0.010**	0.010	ug/L		<0.010				30	
Bromodichloromethane	**<0.010**	0.010	ug/L		<0.010				30	
Bromoform	**<0.010**	0.010	ug/L		<0.010				30	
Bromomethane	**<0.010**	0.010	ug/L		<0.010				30	
1,3-Butadiene	**<0.010**	0.010	ug/L		<0.010				30	
2-Butanone (MEK)	**0.0424**	0.010	ug/L		0.0419			1.40	30	
tert-Butyl alcohol (TBA)	**<0.010**	0.010	ug/L		<0.010				30	
Carbon Disulfide	**<0.010**	0.010	ug/L		<0.010				30	
Carbon Tetrachloride	**<0.010**	0.010	ug/L		<0.010				30	
Chlorobenzene	**<0.010**	0.010	ug/L		<0.010				30	
Chloroethane	**<0.010**	0.010	ug/L		<0.010				30	
Chloroform	**<0.010**	0.010	ug/L		<0.010				30	
Chloromethane	**<0.010**	0.010	ug/L		<0.010				30	
Cyclohexane	**0.0123**	0.010	ug/L		0.0134			8.58	30	
Dibromochloromethane	**<0.010**	0.010	ug/L		<0.010				30	
1,2-Dibromoethane (EDB)	**<0.010**	0.010	ug/L		<0.010				30	
1,2-Dichlorobenzene	**<0.010**	0.010	ug/L		<0.010				30	
1,3-Dichlorobenzene	**<0.010**	0.010	ug/L		<0.010				30	
1,4-Dichlorobenzene	**<0.010**	0.010	ug/L		<0.010				30	
Dichlorodifluoromethane (R12)	**<0.010**	0.010	ug/L		<0.010				30	

Viorel Vasile
Operations Manager

LABORATORY ANALYSIS RESULTS

Client: Stantec (TO)
Project No: 185803633
Project Name: Kaiser - Vermont Ave.

AA Project No: A732182
Date Received: 05/12/16
Date Reported: 05/17/16

Analyte	Result	Reporting Limit	Units	Spike Level	Source Result	%REC	%REC Limits	RPD	RPD Limit	Notes
VOCs by GCMS EPA TO-15 - Quality Control										
*Batch B6E1311 - *** DEFAULT PREP ****										
Duplicate (B6E1311-DUP1) Continued	**Source: 6E12012-04**			Prepared: 05/13/16	Analyzed: 05/14/16					
1,1-Dichloroethane	**<0.010**	0.010	ug/L		<0.010				30	
1,2-Dichloroethane (EDC)	**<0.010**	0.010	ug/L		<0.010				30	
cis-1,2-Dichloroethylene	**<0.010**	0.010	ug/L		<0.010				30	
1,1-Dichloroethylene	**<0.010**	0.010	ug/L		<0.010				30	
trans-1,2-Dichloroethylene	**<0.010**	0.010	ug/L		<0.010				30	
1,2-Dichloropropane	**<0.010**	0.010	ug/L		<0.010				30	
trans-1,3-Dichloropropylene	**<0.010**	0.010	ug/L		<0.010				30	
cis-1,3-Dichloropropylene	**<0.010**	0.010	ug/L		<0.010				30	
Dichlorotetrafluoroethane	**<0.010**	0.010	ug/L		<0.010				30	
Diisopropyl ether (DIPE)	**<0.010**	0.010	ug/L		<0.010				30	
1,4-Dioxane	**<0.010**	0.010	ug/L		<0.010				30	
Ethanol	**0.0214**	0.010	ug/L		0.0200			6.64	30	
Ethyl Acetate	**<0.010**	0.010	ug/L		<0.010				30	
Ethylbenzene	**0.0175**	0.010	ug/L		0.0175			0.496	30	
Ethyl-tert-Butyl Ether (ETBE)	**<0.010**	0.010	ug/L		<0.010				30	
4-Ethyltoluene	**<0.010**	0.010	ug/L		<0.010				30	
Heptane	**0.0417**	0.010	ug/L		0.0453			8.20	30	
Hexachlorobutadiene	**<0.010**	0.010	ug/L		<0.010				30	
n-Hexane	**0.126**	0.010	ug/L		0.127			1.28	30	
2-Hexanone (MBK)	**<0.010**	0.010	ug/L		<0.010				30	
Isopropanol (IPA)	**<0.010**	0.010	ug/L		<0.010				30	
Methyl-tert-Butyl Ether (MTBE)	**<0.010**	0.010	ug/L		<0.010				30	
Methylene Chloride	**<0.010**	0.010	ug/L		<0.010				30	
4-Methyl-2-pentanone (MIBK)	**0.0165**	0.010	ug/L		0.0154			6.95	30	
Naphthalene	**<0.010**	0.010	ug/L		<0.010				30	
Propylene	**4.84**	1.0	ug/L		4.63			4.47	30	
Styrene	**<0.010**	0.010	ug/L		0.0100				30	
1,1,2,2-Tetrachloroethane	**<0.010**	0.010	ug/L		<0.010				30	
Tetrachloroethylene (PCE)	**<0.010**	0.010	ug/L		<0.010				30	
Tetrahydrofuran (THF)	**<0.010**	0.010	ug/L		<0.010				30	
Toluene	**0.0633**	0.010	ug/L		0.0658			3.85	30	

Viorel Vasile
Operations Manager

LABORATORY ANALYSIS RESULTS

Client: Stantec (TO)
Project No: 185803633
Project Name: Kaiser - Vermont Ave.

AA Project No: A732182
Date Received: 05/12/16
Date Reported: 05/17/16

Analyte	Result	Reporting Limit	Units	Spike Level	Source Result	%REC	%REC Limits	RPD	RPD Limit	Notes
VOCs by GCMS EPA TO-15 - Quality Control										
*Batch B6E1311 - *** DEFAULT PREP ****										
Duplicate (B6E1311-DUP1) Continued	**Source: 6E12012-04**		Prepared: 05/13/16	Analyzed: 05/14/16						
1,2,4-Trichlorobenzene	**<0.010**	0.010	ug/L		<0.010				30	
1,1,2-Trichloroethane	**<0.010**	0.010	ug/L		<0.010				30	
1,1,1-Trichloroethane	**<0.010**	0.010	ug/L		<0.010				30	
Trichloroethylene (TCE)	**<0.010**	0.010	ug/L		<0.010				30	
Trichlorofluoromethane (R11)	**<0.010**	0.010	ug/L		<0.010				30	
1,1,2-Trichloro-1,2,2-trifluoroethane (R113)	**<0.010**	0.010	ug/L		<0.010				30	
1,3,5-Trimethylbenzene	**<0.010**	0.010	ug/L		<0.010				30	
1,2,4-Trimethylbenzene	**0.0147**	0.010	ug/L		0.0150			2.31	30	
2,2,4-Trimethylpentane	**<0.010**	0.010	ug/L		<0.010				30	
Vinyl acetate	**<0.010**	0.010	ug/L		<0.010				30	
Vinyl bromide	**<0.010**	0.010	ug/L		<0.010				30	
Vinyl chloride	**<0.010**	0.010	ug/L		<0.010				30	
o-Xylene	**0.0198**	0.010	ug/L		0.0194			1.77	30	
m,p-Xylenes	**0.0574**	0.010	ug/L		0.0565			1.60	30	
1,2,3-Trichloropropane	**<0.010**	0.010	ug/L		<0.010				30	
sec-Butylbenzene	**<0.010**	0.010	ug/L		<0.010				30	
Isopropylbenzene	**<0.010**	0.010	ug/L		<0.010				30	
n-Propylbenzene	**<0.010**	0.010	ug/L		<0.010				30	
4-Isopropyltoluene	**<0.010**	0.010	ug/L		<0.010				30	
n-Butylbenzene	**<0.010**	0.010	ug/L		<0.010				200	
Surrogate: 4-Bromofluorobenzene	*0.147*		*ug/L*	*0.14*		*102*	*70-130*			

Viorel Vasile
Operations Manager

LABORATORY ANALYSIS RESULTS

Client:	Stantec (TO)	**AA Project No:**	A732182
Project No:	185803633	**Date Received:**	05/12/16
Project Name:	Kaiser - Vermont Ave.	**Date Reported:**	05/17/16

Special Notes

[1] = ** : Exceeds upper control limit

Viorel Vasile
Operations Manager

AMERICAN ANALYTICS CHAIN-OF-CUSTODY RECORD

9765 ETON AVE., CHATSWORTH, CA 91311
Tel: 818-998-5547 FAX: 818-998-7258

A.A. COC No.: 125112
70045739
Page 1 of 1

Client: STANTEC	Project Name / No.: 185803633	Sampler's Name: BRIAN GOSS
Project Manager: Tom SZOCINSKI	Site Address: N. Vermont AVE / New Hampshire	Sampler's Signature:
Phone: 805 7199324	City: LA	P.O. No.: 185803633
Fax:	State & Zip: CA 90027	Quote No.:

TAT Turnaround Codes **

(1) = Same Day Rush
(2) = 24 Hour Rush
(3) = 48 Hour Rush
(4) = 72 Hour Rush
(5) = 5 Day Rush
X = 10 Working Days (Standard TAT)

ANALYSIS REQUESTED (Test Name)

Client I.D.	A.A. I.D.	Date	Time	Sample Matrix	No. of Cont	TO-15	Special Instructions
SV-1-20	4333	5/12/16	1108 to 1150	VAPOR	1	(4)	GE12012-01 SV-1-20 has
SV-16-5	1550	5/12/16	1108 to 1120	VAPOR	1	(4)	-02 ~19" END VAC.
SV-8-5	2358	5/12/16	1228 to 131	VAPOR	1	(4)	-03 Due to tight formation
SV-8-18	1551	5/12/16	1298 to 1248	VAPOR	1	(4)	-04 well deadhead
							Email lab Report:
							Tom.Szocinski@stantec.com
							Brian.Goss@stantec.com

Please enter the TAT Turnaround Codes ** below

For Laboratory Use

PRIORITY
Rush 72 Hrs SH
Date 5/12/16 Time 1515 Sign

A.A. Project No.: A732182/GE12012

Relinquished by	Date	Time	Received by
	5/12/16	1453	16 MAY 12 14:53
Relinquished by	Date	Time	Received by
Relinquished by	Date	Time	Received by

Note: By relinquishing samples to American Analytics, client agrees to pay for the services requested on this chain of custody form and any additional client-requested analyses performed on this project. Payment for services is due within 30 days from the date of invoice. Sample(s) will be disposed of after 45 days following the submittal of the sample(s) to American Analytics.

F-2 Lead, Asbestos, and Polychlorinated Biphenyls in Caulk Surveys

ASBESTOS, LEAD-BASED PAINT, POLYCHLORINATED BIPHENYLS IN CAULK, AND OTHER HAZARDOUS MATERIALS SURVEY

1321, 1329, 1345 North Vermont, and
1328 North New Hampshire Avenue,
Los Angeles, California 90027

DRAFT

Prepared for:
Teresa Wolfe
Kaiser Foundation Health Plan Inc.
393 E. Walnut Street, 4th Floor
Pasadena, California 91181

Prepared and Approved by:

Jason Stagno, Associate Scientist
CAC #12-4949, LRCIA #19068

Reviewed by:

Scott Edblad, Associate Scientist
CAC #15-5414, LRCST #26434

Steven Brady, C.E.G., C.HG.
Managing Principal Hydrogeologist

Stantec Project No.: 185803633.201.0001

March 11, 2016

Table of Contents

1.0 SUMMARY 1.1

2.0 INTRODUCTION 2.1
2.1 PROJECT INFORMATION 2.1

3.0 BUILDING DESCRIPTION 3.1

4.0 SURVEY METHODS 4.1
4.1 VISUAL INSPECTION 4.1
4.1.1 Visual Inspection for Asbestos 4.1
4.1.2 Visual Inspection for Lead-Based Paint 4.1
4.1.3 Visual Inspection for Other Hazardous Materials and Universal Wastes 4.2
4.2 SAMPLE COLLECTION AND ANALYSIS 4.2
4.2.1 Bulk Sample Collection and Analysis for Asbestos 4.2
4.2.2 Bulk Sample Collection and Analysis for Lead-Based Paint 4.3
4.2.3 Bulk Sample Collection and Analysis for PCB's or Other Hazardous Materials 4.3

5.0 REGULATIONS 5.1
5.1 ASBESTOS 5.1
5.1.1 Asbestos Building Surveys 5.1
5.1.2 Worker Protection 5.3
5.1.3 Hazardous Waste 5.4
5.2 LEAD-BASED PAINT 5.4
5.2.1 Lead-Based Paint Surveys 5.4
5.2.2 Worker Protection 5.4
5.3 OTHER HAZARDOUS MATERIALS 5.6
5.3.1 EPA Regulations (40 CFR 273.9 and 40 CFR 260.10) 5.6
5.3.2 Department of Toxic Substance Control (DTSC), "Universal Waste Rule" (DTSC Control Number R-97-08) 5.6

6.0 FINDINGS 6.1
6.1 ASBESTOS 6.1
6.1.1 Asbestos-Containing Materials 6.1
6.1.2 Asbestos-Containing Construction Materials 6.2
6.1.3 Non-Asbestos Containing Materials 6.3
6.2 LEAD-BASED PAINT 6.11
6.2.1 Lead-Based Paint 6.11
6.2.2 Lead-Containing Paint 6.12
6.2.3 Non Lead-Based Paint 6.12
6.3 OTHER HAZARDOUS MATERIALS 6.12
6.3.1 PCBS 6.13

DRAFT

6.3.2 Mercury 6.14
6.3.3 Ozone Depleting Substances 6.14
6.3.4 Radioactive Materials 6.14
6.3.5 Batteries 6.15
6.3.6 Miscellaneous 6.15

7.0 RECOMMENDATIONS 7.1
7.1 ASBESTOS CORRECTIVE ACTIONS 7.1
7.2 LEAD-BASED PAINT RECOMMENDATIONS 7.2
7.3 PCBS IN CAULK RECOMMENDATIONS 7.3
7.4 OTHER HAZARDOUS MATERIALS RECOMMENDATIONS 7.3

8.0 LIMITATIONS 8.1

LIST OF APPENDICES

APPENDIX A SAMPLE LOCATION MAPS A.1

APPENDIX B SAMPLE LOGS, CHAIN OF CUSTODY, AND LABORATORY ANALYTICAL RESULTS B.1

APPENDIX C PHOTOGRAPHIC LOG C.2

APPENDIX D EMPLOYEE CERTIFICATIONS D.3

APPENDIX E LABORATORY ACCREDITATIONS E.4

APPENDIX F CALIFORNIA DEPARTMENT OF PUBLIC HEALTH FORM 8552 ..... F.5

DRAFT

1.0 SUMMARY

At the request of Kaiser Foundation Health Plan, Inc. (Kaiser), Stantec Consulting Services Inc. (Stantec) performed an asbestos, lead-based paint, polychlorinated biphenyls in caulk (PCBs), and hazardous materials survey of buildings located on four adjacent parcels (5543-014-003, 5543-014-014, 5543-014-015, and 5543-013-009) located on the west side of N. Vermont Avenue and east side of N. New Hampshire Avenue. The buildings are a one-story residence and associated detached garage at 1326/1328 N. New Hampshire Avenue, a one-story former restaurant with a roof-level office area at 1345 N. Vermont Avenue, and three multi-tenant dental/medical practice buildings at 1321 N Vermont Avenue, Los Angeles, California (the Property) on February 25 and 26, 2016. At the time of the survey, the Property owner denied Stantec access to the interior of the 1328 N. New Hampshire Avenue residence as well as various tenant spaces and roofs of 1321 N. Vermont Avenue buildings. Additionally, Stantec was unable to fully survey walls and ceilings of the 1326 N. New Hampshire Avenue residence and the tenant spaces at 1321 N Vermont Avenue, due to the occupied nature of the Property by residents and dental/medical facility patients and staff.

Stantec recommends the results of this report be incorporated into any renovation/demolition plan for the Property.

Figures of the Property with sample locations are included in Appendix A. Copies of the sample logs, chains-of-custody, and laboratory analytical results are included in Appendix B. A photographic log is included in Appendix C. Employee certifications are included in Appendix D. Laboratory accreditations are included in Appendix E. A completed California Department of Public Health Form (8552) is included in Appendix F.

<u>Asbestos-Containing Materials</u>
A variety of ACMs were identified at the Property. The ACMs consisted of vinyl floor tiles, sealants, asphalt roofing, pipe wrap, paper tape, and window putty. Please refer to specific sections of this report for more details regarding the types and locations of the ACMs at the Property.

<u>Asbestos-Containing Construction Materials</u>
Stucco identified on exterior walls associated 1321 (A-C) N. Vermont Avenue is considered Asbestos-Containing Construction Material (ACCM) (>0.1% - <1% asbestos). Please refer to specific sections of this report for more details regarding the types and location of the ACCM at the Property.

DRAFT

Non-Asbestos Containing Materials

Many of the suspect materials sampled and analyzed as a part of this assessment did not contain asbestos. These materials included the following:

- Acoustic Ceiling Tile
- Gypsum Board
- Joint Compound
- Plaster
- Sealants and Adhesives
- Vinyl Floor Tiles
- Window Putty
- Sink Undercoating
- Fire Stop
- Cove Base
- Vapor Barrier
- Asphalt Roofing
- Stucco/Plaster

Please refer to specific sections of this report for more details regarding the types and locations of the non-ACMs at the Property. It should be noted, however, that the asbestos survey was limited to accessible materials only and did not include underground utilities. In conducting the survey, Stantec attempted to access concealed materials such as internal wall insulations where possible in areas that were unoccupied and authorized by the Property owner. Historically, certain concealed materials may be present within wall cavities (e.g., electrical wire wrapping, insulation materials, vapor barrier paper, etc.) that contain asbestos. Additionally, some underground utility piping has been known to contain asbestos (e.g., Transite pipe). It is a widely accepted practice, and Stantec's recommendation, to collect additional bulk samples during actual abatement activities when concealed suspect ACMs are discovered that are not consistent with those identified in this report.

Lead-Based Paint

Stantec made observations to assess the condition of painted surfaces of the Property, and was to collect paint chip samples of painted surfaces observed to be in fair and/or poor condition. Based on the findings of this survey, various paints meet the definition of LBP. Other paints identified at the Property were determined to be lead-containing.

Other Hazardous Materials

Stantec performed a visual inspection of existing building equipment for the presence of other hazardous materials and Universal Wastes [pursuant to 40 CFR 273.9, 40 CFR 260.10, and 22 CCR §66261.9]. The survey was limited to above grade only, and did not include a soil or subsurface investigation. Materials evaluated as part of this inspection included: PCB-containing units such as lighting ballasts and other electrical units (i.e., electrical transformers); lead-containing units such as car batteries or emergency exit sign batteries; fluorescent lighting tubes; mercury containing units such as light switches and thermostats; refrigerants, halon, and other Chlorofluorocarbons (CFCs) such as fire extinguishing systems and Freon® used in association with building drinking fountains; heavy metals as may be found in cooling tower water treatment systems; solvents, paints, fuel (storage tanks), lubricants, and other associated maintenance and cleaning products; radioactive materials that may be contained in units such as smoke detectors or medical equipment; office materials, supplies, and equipment such as computer monitors and printing supplies, and miscellaneous materials such as unlabeled materials or substances of concern. Stantec's visual inspection was limited to fixtures and equipment in the

DRAFT

Property that were readily accessible. Assessment of these hazardous materials was based solely on the identification placards on the equipment or general knowledge of historical use. If the presence and/or absence of a particular material was not clearly marked, then the piece of equipment was assumed to contain a concentration of the material in question. No sample collection, other than for bulk PCB in caulking analysis, was performed in the process of identifying other hazardous materials or Universal Wastes. The following were observed or noted at the Property:

- Fluorescent Light Fixtures
- Fluorescent Light Bulbs
- Refrigerant
- Fire Extinguishers
- X-ray Machines
- Paints
- Mercury-Containing Thermostat and Light Switch

PCBs in Caulk

Stantec collected caulk samples for the presence of PCBs. All caulk samples analyzed were determined to be non PCB-containing.

RECOMMENDATIONS

Asbestos-Containing Materials

Based on the planned demolition of the Property, Stantec recommends that Corrective Action Option IV be implemented for the ACMs identified throughout the Property. Additionally, the ACCM's should be removed by certified personnel properly trained in accordance with DOSH asbestos construction standards. It is Stantec's understanding that these materials are scheduled for demolition by Kaiser. If these materials are not scheduled for demolition, Stantec recommends Corrective Action Option I be implemented. If the Property is not going to be demolished, which would include the removal of these ACMs, then written notification to employees, tenants, contractors, or purchasers of the Property in regards to the presence and location of ACMs and ACCMs is required pursuant to the California Health and Safety Code 25915 (formerly known as The Connelly Bill). If identified ACMs will be removed, Stantec additionally recommends that the removal of the ACMs be completed by an appropriately licensed contractor in accordance with all applicable federal, state, and local regulations. If future plans for this project change, additional and/or different corrective actions may be recommended.

Lead-Based Paint

Based on the findings of this survey, various paints meet the definition of LBP. These LBPs and other paints identified at the Property with detectable concentrations of lead would require compliance with applicable portions of the Federal OSHA 29 CFR 1926.62 and the DOSH Section 1532.1 (Lead in Construction Standards).

DRAFT

Other Hazardous Materials

There are a variety of items within the Property that may contain mercury or are identified to be a Universal Waste. It is recommended that these materials be handled and disposed of in accordance with applicable Environmental Protection Agency (EPA) regulations (40 CFR 273.9 and 40 CFR 260.10) and the Department of Toxic Substances Control (DTSC), "Universal Waste Rule" (DTSC Control Number R-97-08). Additionally, EPA regulations require Freon related work be performed by EPA certified personnel.

PCB's in Caulk

Stantec collected caulk samples for the presence of PCBs. All caulk samples analyzed were determined to be non PCB-containing. No additional assessment appears warranted at this time.

DRAFT

2.0 INTRODUCTION

At the request of Kaiser Foundation Health Plan, Inc. (Kaiser), Stantec Consulting Services Inc. (Stantec) performed an asbestos, lead-based paint, polychlorinated biphenyls in caulk (PCBs), and hazardous materials survey of buildings located on four adjacent parcels (5543-014-003, 5543-014-014, 5543-014-015, and 5543-013-009) located on the west side of N. Vermont Avenue and east side of N. New Hampshire Avenue. The buildings are a one-story residence and associated detached garage at 1326/1328 N. New Hampshire Avenue, a one-story former restaurant with a roof-level office area at 1345 N. Vermont Avenue, and three multi-tenant dental/medical practice buildings at 1321 N Vermont Avenue, Los Angeles, California (the Property) on February 25 and 26, 2016. As communicated to Ms. Teresa Wolfe at the time of the survey, the Property owner denied Stantec access to the interior of the 1328 N. New Hampshire Avenue residence as well as various tenant spaces and roofs of 1321 N. Vermont Avenue buildings. Additionally, Stantec was unable to fully survey walls and ceilings of the 1326 N. New Hampshire Avenue residence and the tenant spaces at 1321 N Vermont Avenue, due to the occupied nature of the Property by residents and dental/medical facility patients and staff. Due to the lack of full access to the Property, the survey was limited and may not satisfy the regulatory requirements for renovation or demolition.

Figures of the Property and sample locations are included in Appendix A. Copies of the sample logs, chain-of-custody, and laboratory analytical results are included in Appendix B. Photographs of the Property are provided in Appendix C. Employee certifications are included in Appendix D. Laboratory accreditations are included in Appendix E. A completed California Department of Public Health Form (8552) is included in Appendix F.

The asbestos, lead-based paint and hazardous materials survey was performed by Ms. Melissa Baernstein, Project Scientist with Stantec and State of California Division of Occupational Safety and Health (DOSH) Certified Site Surveillance Technician (CSST # 15-5377) and State of California, Department of Public Health (CDPH) Lead Related Construction Sampling Technician (LRCST # 26903) and Mr. Anthony Aguilar, Senior Environmental Technician with Stantec and Asbestos Hazard Emergency Response Act (AHERA) accredited Building Inspector and Management Planner. Work was performed under the guidance of Mr. Jason Stagno, Senior Scientist with Stantec DOSH Certified Asbestos Consultant (CAC #12-4949) and CDP) Lead Related Construction Inspector/Assessor (LRCIA #19068).

2.1 PROJECT INFORMATION

The purpose of this survey was to determine the asbestos content of suspect asbestos-containing materials (ACMs) and suspect asbestos-containing construction materials (ACCMs) in accordance with the National Emission Standards for Hazardous Air Pollutants [NESHAP (40 CFR, Part 61)]. The Federal Asbestos NESHAP is promulgated through the South Coast Air Quality Management District (SCAQMD) under Rule 1403. Additionally, the ACM survey satisfies certain

DRAFT

requirements of DOSH, Construction Industry Standards (Title 8, CCR, Section 1529). Stantec documented potential lead-based paint (LBP) observed to be in fair and/or poor condition, and other hazardous materials that would require special handling and/or disposal in accordance with applicable federal, state, and local regulations.

The scope of the survey and the services provided by Stantec included:

- Performing a visual inspection of the survey areas to identify accessible suspect ACM.
- Collecting and analyzing bulk samples of select suspect materials for determination of asbestos content.
- Ensuring the technical quality of all work by using a CSST and/or CAC.
- Performing a visual inspection and collecting paint chip samples of painted surfaces observed to be in a deteriorated condition for lead content following criteria outlined in applicable sections of Chapter 7 and Appendix 13.2 of the HUD Guidelines.
- Submitting samples to an accredited laboratory for analysis.
- Performing a visual inspection of the survey areas to identify any other hazardous materials.
- Collecting bulk samples of caulk for polychlorinated biphenyl (PCB) content as outlined in EPA's October 24, 2012, PCB Bulk Product Waste Reinterpretation memorandum.
- Consolidating data and findings into a report format.

Additionally, no sample collection was performed in the process of identifying Universal Wastes.

DRAFT

3.0 BUILDING DESCRIPTION

For the purpose of this assessment, the Property consists of a one-story duplex residence and associated detached garage at 1326/1328 N. New Hampshire Avenue, a one-story vacant former restaurant with roof-level office at 1345 N. Vermont Avenue, and three single-story buildings occupied by dental/medical practices at 1321 N. Vermont Avenue, comprising a total of approximately 14,700 square feet (SF).

1326/1328 N. New Hampshire Avenue

The duplex house was occupied by residents. The residence spaces consist of bedrooms, kitchens, living rooms, laundry rooms, and bathrooms. The interior finishes generally consist of painted plaster and gypsum board walls and ceilings, hardwood floors, and vinyl floor sheeting. The exterior is finished with asphalt roofing and wood siding.

1345 N. Vermont Avenue

The former restaurant building is primarily a vacant shell and consists of roof-level office and building addition. The interiors consist of plaster, sealants, adhesives, leveling compound, and vapor barrier. The exterior is finished with asphalt roofing, terra cotta tile, and stucco/plaster walls.

1321 N. Vermont Avenue

Three commercial buildings are associated with this address. The building tenant spaces are primarily occupied by dental/medical practices. The buildings consist primarily of offices, patient rooms, X-ray rooms, operatory rooms, storage rooms, and restrooms. The interior finishes generally consist of acoustic ceiling tiles, gypsum board walls, plaster walls, and vinyl floor tile. The exterior is finished with asphalt roofing, terra cotta tile, and stucco/plaster walls.

The following suspect asbestos-containing building materials sampled as a part of this survey included:

- Acoustic Ceiling Tile
- Gypsum Board
- Joint Compound
- Plaster
- Sealants and Adhesives
- Vinyl Floor Tiles
- Window Putty
- Sink Undercoating
- Fire Stop
- Cove Base
- Vapor Barrier
- Asphalt Roofing
- Stucco/Plaster

Figures of the Property with sample locations are included in Appendix A.

DRAFT

4.0 SURVEY METHODS

4.1 VISUAL INSPECTION

4.1.1 Visual Inspection for Asbestos

Building materials were visually inspected for asbestos using the methods presented in applicable sections of the Federal Asbestos Hazard Emergency Response Act (AHERA) regulations (40 CFR, Part 763). The principles presented under AHERA are generally accepted as the industry standard for ACM inspections. Suspect ACMs were also physically assessed for friability, condition, and disturbance factors.

In conducting the survey, Stantec did not attempt to access concealed materials such as internal wall insulations or pipe chases, or behind mirrors. Stantec makes no warranty as to the possible existence or absence of such materials or to their evaluation in respect to asbestos content. It is a widely accepted practice, and Stantec's recommendation, to collect additional bulk samples during actual abatement activities when concealed suspect ACMs are discovered that are not consistent with those identified in this report.

4.1.2 Visual Inspection for Lead-Based Paint

Painted surfaces throughout the Property were visually inspected to identify paint in fair and/or poor condition as defined within Chapter 5 of the United States, Housing and Urban Development (HUD) guidelines. The definitions of paint condition are dependent on the location of the paint and component involved. The table below illustrates how HUD categorizes paint condition under various circumstances.

HUD Categories of Paint Film Quality

	Total Area of Deteriorated Paint		
Type of Building Component	**Intact**	**Fair**	**Poor**
Exterior components with large surface areas.	Entire Surface is Intact	Less than or equal to 10 square feet.	More than 10 square feet
Interior components with large surface areas (walls, ceilings, floors, doors).	Entire Surface is Intact	Less than or equal to 2 square feet.	More than 2 square feet.
Interior and exterior components with small surface areas (window sills, baseboards, soffits, trim)	Entire Surface is Intact	Less than or equal to 10 percent of the total surface area of the component.	More than 10 percent of the total surface area of the component.

DRAFT

4.1.3 Visual Inspection for Other Hazardous Materials and Universal Wastes

Stantec performed a visual inspection of existing building equipment for the presence of other hazardous materials and Universal Wastes. The visual inspection was limited to fixtures and equipment in the Property that were readily accessible. Other than sampling of caulking for the presence of PCBs, assessment of these hazardous materials was based solely on the identification placards on the equipment or general knowledge of historical use. If the presence and/or absence of a particular material was not clearly marked, then the piece of equipment was assumed to contain a concentration of the material in question. No sample collection was performed in the process of identifying Universal Wastes.

4.2 SAMPLE COLLECTION AND ANALYSIS

4.2.1 Bulk Sample Collection and Analysis for Asbestos

Bulk samples of identified homogeneous areas were collected which may be impacted by renovation/demolition activities. The EPA defines a homogeneous area as a surfacing material, thermal system insulation, or miscellaneous material that is uniform in color and texture. The use or application of the homogeneous area is also used to identify suspect ACMs. Examples of homogeneous materials include:

- Ceiling tiles of same color and size in contiguous areas
- Flooring of same color and size in contiguous areas

Bulk samples were collected to determine if there is any asbestos in a material. The sample result will identify the percentage of each type of asbestos detected.

At least one sample was collected of each suspect ACM. The sample was collected by removing the material using a hand tool to extract a representative piece. A plastic bag was used to contain the sample of suspect material and sealed to prevent the introduction of contamination from outside sources. A unique sample number was assigned to each sample.

A total of 362 bulk samples were collected from 112 homogeneous areas at the Property during the survey.

The samples were analyzed by Polarized Light Microscopy (PLM) in accordance with the EPA "Method for the Determination of Asbestos in Bulk Building Materials" (EPA/600/R93/116, July 1993). Analysis was performed by EMSL Analytical, Inc. (EMSL) located in Cinnaminson, New Jersey. EMSL is a participant in the National Institute of Standards and Testing (NIST) and National Voluntary Laboratory Accreditation Program (NVLAP). The laboratory is also accredited by the American Industrial Hygiene Association (AIHA). Laboratory accreditations are included in Appendix D.

DRAFT

Both the U.S. EPA, under their asbestos National Emission Standards for Hazardous Air Pollutants (NESHAP) regulations, and the South Coast Air Quality Management District (SCAQMD) define and regulate ACMs, which are materials containing more than one percent (>1%) asbestos. Please note, in California, asbestos exposure in construction is regulated when construction, alteration, repair, maintenance, or renovation of structures, substrates, or portions thereof contain asbestos [§1529 (a)(1)(C)]. Additionally, materials containing greater than one-tenth of one percent (> 0.1%) are regulated as ACCMs. For the purpose of this report, materials with any detectable concentration of asbestos are considered positive.

4.2.2 Bulk Sample Collection and Analysis for Lead-Based Paint

Stantec made observations to assess the condition of painted surfaces of the Property, and was to collect paint chip samples of painted surfaces observed to be in fair and/or poor condition as defined within Chapter 5 of the United States, Housing and Urban Development (HUD) guidelines. In the absence of paint observed to be in fair or poor condition, bulk samples were collected of the predominant paint at the Property. Paint chips were collected by removing the material using hand tools to extract representative pieces. Hard-sided containers were used to contain the samples of suspect material. A unique sample number was assigned to each sample.

A total of 11 paint chip samples were collected from surfaces observed to be in fair or poor condition at the Property during the survey.

Bulk paint-chip samples were collected and analyzed by Flame Atomic Absorption Spectrometry following the EPA SW 846-7000B/7420 analytical protocol. The samples were submitted to EMSL in Cinnaminson, New Jersey. This laboratory is accredited by the American Industrial Hygiene Association (AIHA Lab ID 100194) under the Environmental Lead Laboratory Accreditation Program (ELLAP) as well as the CDPH Environmental Lab Accreditation Program (ELAP No. 1877) for bulk paint chip analysis.

4.2.3 Bulk Sample Collection and Analysis for PCB's or Other Hazardous Materials

Bulk sampling of caulking for the presence of PCBs was conducted. Assessment of other hazardous materials was based solely on the identification placards on the equipment or general knowledge of historical use. If the presence and/or absence of a particular material was not clearly marked, then it was assumed that the material in question was present in the piece of equipment being assessed. No sample collection and analysis, other than for caulking, was performed in the process of identifying other hazardous materials.

DRAFT

5.0 REGULATIONS

5.1 ASBESTOS

Asbestos is the name of a class of magnesium-silicate minerals that occur in fibrous form. Minerals that are included in this group are chrysotile, crocidolite, amosite, anthophyllite asbestos, tremolite asbestos, and actinolite asbestos. Although the chrysotile minerals are the most common type of asbestos found in the construction industry, all types of asbestos are regulated in the same manner. Asbestos has been used in thousands of different building materials. Asbestos was added to building materials to: increase fire-resistance, insulate against heat, cold and sound, resist corrosion, and increase tensile strength. Common building materials that may contain asbestos include, but are not limited to the following: floor tile, floor sheeting, ceiling tile, mastics, roofing materials, fireproofing, acoustical treatments, gypsum board, pipe and boiler insulations. Adverse health effects have been associated with the inhalation of airborne asbestos. However, asbestos fibers that are tightly bound in building materials, may not pose an exposure hazard, unless disturbed in such a way that releases airborne fibers (i.e., cutting, drilling, sanding, and other abrasive methods).

5.1.1 Asbestos Building Surveys

The following is a partial summary of current federal and state regulations that contain requirements related to the performance of building surveys for asbestos. These summaries are not intended to be all-inclusive and do not contain every aspect of the regulations discussed.

5.1.1.1 US EPA National Emission Standard for Hazardous Air Pollutants (NESHAPs), 40 CFR Part 61

Under the NESHAPs regulation, no visible emissions are allowed during facility demolition or renovation activities, which involve regulated asbestos-containing materials. For this reason, all facilities must be surveyed for asbestos-containing materials prior to demolition or renovation. The EPA, and/or the local AQMD which has delegated authority from the EPA NESHAP, must be notified prior to any building demolition, even if no asbestos-containing materials are present. Assessments are made by the inspector as to the condition of each material and whether or not the materials are "friable." The US EPA NESHAP regulation defines “friable" materials as:

Materials that, when dry, ***can*** *be crumbled, pulverized or reduced to a powder using hand pressure.*

Conversely, a non-friable material **cannot**, when dry, be crumbled, pulverized or reduced to a powder.

DRAFT

Generally, undamaged vinyl asbestos floor tiles/adhesives, carpet mastic, plaster, roofing materials, wallboard, concrete, electrical insulation, base cove adhesives, fire doors, and exterior facing materials and similar materials are considered to be "non-friable." These materials present a low risk of asbestos fiber release unless impacted by maintenance, construction, demolition, or another activity that disturbs the material.

Materials such as acoustical ceiling texture and many thermal system insulations (TSIs), ceiling tile and similar materials are considered to be "friable" materials that may become damaged more readily through less intrusive contact. Many of these materials result in a much higher airborne concentration of asbestos than do non-friable materials. Therefore, extra care should be taken not to disturb this type of material.

The EPA Asbestos NESHAP regulation specifies that Category I non-friable materials (packings, gaskets, asphalt roofing products and resilient floor coverings) that are not in poor condition and not friable prior to demolition usually do not have to be removed, except where demolition will be by intentional burning or by a means that will sand, cut, grind or abrade the material. However, regulated asbestos-containing materials (RACM) and Category II materials (all other non-friable materials) that have a high probability of being crumbled, pulverized, or reduced to powder as part of demolition or renovation must be removed before demolition or renovation begins.

EPA uses the term RACM to describe the types of asbestos-containing materials they regulate on demolition and renovation (including maintenance) projects. RACM is defined as follows:

- Friable asbestos-containing material;
- Category I non-friable ACM that has become friable;
- Category I non-friable ACM that will be or has been subjected to sanding, grinding, cutting, or abrading; or
- Category II non-friable ACM that has a high probability of becoming or has become crumbled, pulverized, or reduced to powder by the (mechanical) forces expected to act on the material in the course of demolition or renovation operations.

According to EPA's Asbestos NESHAP "Clarification Regarding Analysis of Multi-Layered Systems" (40 CFR Part 61 FRL-4821-7), "composite sampling" which may potentially reduce the reported asbestos content of a material, may only be used for NESHAP-related purposes when sampling joint compound, tape, and gypsum wallboard where the joint compound is applied to joints and nail holes only.

The South Coast Air Quality Management District (SCAQMD) is the delegated NESHAP authority for asbestos in Los Angeles County as well as portions of Orange, Riverside, and San Bernardino Counties. The SCAQMD promulgates the Federal NESHAP through district Rule 1403.

DRAFT

5.1.1.2 Asbestos Hazard Emergency Response Act (AHERA), 40 CFR Part 763, Subpart E

The AHERA requires performance of asbestos surveys and the development of Asbestos Management Plans for all public and non-profit private schools, K-12, in the United States and its territories. Although this regulation applies to such schools only, the procedures mandated under AHERA are considered the industry standard and are applied to all surveys performed by Stantec in accordance with Federal OSHA mandates in 29 CFR 1926.1101, Subsections (k) (1), (2), and (5).

5.1.2 Worker Protection

The following is a partial summary of current state regulations that contain requirements related to worker protection. These summaries are not intended to be all-inclusive and do not contain every aspect of the regulations discussed.

5.1.2.1 California Assembly Bill AB3713, Health and Safety Code Div. 20, Ch. 10.4, Sec. 25915-25924

The state of California has enacted legislation that requires building owners, employers, lessees, etc. to notify tenants, employees and contractors of the presence of asbestos in both friable and non-friable forms. In addition, preventive maintenance activities must be developed and communicated to these parties. Notification is required 15 days after the identification of ACM in the building, and annually thereafter.

5.1.2.2 California Division of Occupational Safety and Health (DOSH a.k.a. Cal-OSHA)

Pursuant to DOSH standard 1529, an asbestos-containing material is any material containing greater than one percent (>1%) asbestos. However, for worker classifications, DOSH follows the California Health and Safety Code definition of ACCMs which are defined as any materials with an asbestos content greater than one-tenth of one percent (>0.1%). The DOSH set forth licensing and work requirements for disturbance of ACMs and ACCMs. The requirements have been divided into four classes of work: Class I, Class II, Class III, and Class IV work. The materials are distinguished by their potential to release fibers when damaged. The DOSH prescribes specific engineering controls and work practices for each Class of work.

- Class I – This Class refers to removal of ACMs identified as Thermal System Insulation (TSI) or surfacing (sprayed-on or troweled-on) materials. These materials are generally considered friable.
- Class II – This Class refers to removal of ACMs identified that are not TSI or surfacing materials. These materials are generally considered non-friable.
- Class III – This Class refers to repair and maintenance operations of all identified ACMs.
- Class IV – This Class refers to incidental contact with identified ACMs such as custodial staff.

DRAFT

5.1.3 Hazardous Waste

The California Department of Toxic Substances Control (DTSC), a department of Cal EPA, has the regulatory and enforcement authority for hazardous wastes deposited or transported in California. DTSC regulates as "hazardous wastes" generated wastes containing more than one percent (>1%) asbestos that have been determined to be "friable." DTSC uses the same methods for determining percentage of asbestos and friability, as does the U.S. EPA. However, local agencies and Cal/OSHA may regulate waste handling and packaging even if the material contains one percent or less or is determined to be non-friable.

5.2 LEAD-BASED PAINT

5.2.1 Lead-Based Paint Surveys

The following is a partial summary of current federal and state regulations that contain requirements related to the performance of lead-based paint surveys. These summaries are not intended to be all-inclusive and do not contain every aspect of the regulations discussed.

5.2.1.1 Accreditation, Certification, and Work Practices for Lead-Based Paint and Lead Hazards (Title 17 California Code of Regulations, Division 1, Chapter 8)

Title 17 pertains to all public and residential buildings in California and is enforced by the California Department of Public Health (CDPH). Pursuant to Title 17, lead-based paint is defined as paint or other surface coatings containing an amount of lead equal to or greater than one milligram per square centimeter (1 mg/cm^2), more than half of one percent (>0.5%) by weight, or 5,000 parts per million (5,000 ppm). Title 17 also defines a lead hazard as deteriorated lead-based paint, disturbing lead-based paint or presumed lead-based paint without containment, or any other nuisances which may result in persistent or quantifiable lead exposure.

5.2.2 Worker Protection

The following is a partial summary of current state regulations that contain requirements related to worker protection. These summaries are not intended to be all-inclusive and do not contain every aspect of the regulations discussed.

5.2.2.1 California Division of Occupational Safety and Health (DOSH a.k.a. Cal-OSHA)

Pursuant to Section 1532.1 in Title 8 of California Code of Regulations, construction employers are responsible for recognizing lead hazards and submitting samples of suspect materials to a US EPA lead accredited laboratory for analysis.

When lead is present on construction jobs the following is required:

DRAFT

- Housekeeping methods (including HEPA vacuuming, wet clean-up, or other effective methods) must be implemented to remove lead dust on surfaces;
- Hand and face washing facilities with soap and water must be provided for workers;
- Workers must receive training on lead hazards and how to protect themselves;
- Employee breathing-zone air sampling must be conducted to assess the amount of lead breathed by workers to determine protective measures and the type of respirator required for employee protection.

Special protective measures are required for highly hazardous tasks, commonly referred to as trigger tasks until employee airborne exposures to lead are determined to be below levels specified in Section 1532.1. Pre-job notification is required for all jobs involving trigger tasks. Written notification must be made to the local CAL/OSHA district office at least 24 hours before the job starts.

- Level 1 – Any of the following with lead-containing coating or materials: spray painting, manual demolition, manual scraping or sanding, use of a heat gun, power tool cleaning with dust collection system. Minimum required protection is a half-face respirator with N-100, R-100, or P-100 filters.

- Level 2 - Any of the following with lead-containing coating or materials: using lead-containing mortar, lead burning, rivet busting, power tool cleaning without dust collection system, clean-up activities using dry expendable abrasives, abrasive blasting enclosure movement or removal. Minimum required protection is an air-supplied hood or helmet or loose fitting hood or helmet powered air-purifying respirator with N-100, R-100, or P-100 filters.

- Level 3 – Abrasive blasting, welding, cutting, or torch burning on structures where lead-containing coatings or materials are present. Minimum required protection is a half-mask supplied air respirator in a positive pressure mode.

All trigger tasks require: respirators, protective equipment, and clothing; clothing change areas; initial blood testing for lead and zinc protoporphyrin; basic lead hazard, respirator, and safety training; and warning signs.

If air sampling shows exposures to workers are above the permissible exposure limit (PEL), the following additional controls are required:

- Respirators appropriate to the levels of exposures measured;
- Clean areas for eating and clothing change;
- Showers;
- Full worker training;
- Medical monitoring with routine blood testing for lead and zinc protoporphyrin; and

DRAFT

- Certification by the California Department of Public Health for workers and supervisors working on jobs at residential and publicly accessible buildings.

5.3 OTHER HAZARDOUS MATERIALS

The following is a partial summary of current federal and state regulations that contain requirements related to hazardous materials. These summaries are not intended to be all-inclusive and do not contain every aspect of the regulations discussed.

5.3.1 EPA Regulations (40 CFR 273.9 and 40 CFR 260.10)

The EPA regulations (40 CFR 273.9 and 40 CFR 260.10) provide standards for universal waste management and hazardous waste management systems. The EPA regulations specify requirements for managing the following hazardous materials: batteries; pesticides; mercury-containing equipment; lamps; and household and conditionally exempt small quantity generator waste. In addition to the EPA universal waste regulations, the following federal regulations may also include, but not be limited to the following:

- Applicable federal Occupational Safety and Health regulations,
- Title 40, Code of Federal Regulations, Part 261 - Identification and Listing of Hazardous Waste,
- Title 40, Code of Federal Regulations, Part 262 - Standards Applicable to Generators of Hazardous Waste,
- Title 40, Code of Federal Regulations, Part 264 - Standards for Owners and Operators of Hazardous Waste Treatment, Storage, and Disposal Facilities,
- Title 40, Code of Federal Regulations, Part 265 - Interim Status Standards for Owners and Operators of Hazardous Waste Treatment, Storage, and Disposal Facilities,
- Title 49, Code of Federal Regulations, Parts 100-199 - Transportation of Hazardous Materials,
- Title 40, Code of Federal Regulations, Part 268 - Land Disposal Restrictions,
- Title 40, Code of Federal Regulations, Part 761 - Polychlorinated Biphenyls (PCBs) Manufacturing, Processing, Distribution in Commerce, and Use Prohibitions,
- National Emissions Standards for Hazardous Air Pollutants (NESHAPS).

5.3.2 Department of Toxic Substance Control (DTSC), "Universal Waste Rule" (DTSC Control Number R-97-08)

The Department of Toxic Substances Control (DTSC), "Universal Waste Rule" (DTSC Control Number R-97-08) provides requirements and standards for universal waste management for small quantity and large quantity handlers and universal waste transporters. Additionally, the Universal Waste Rule provides standards for destination facilities.

DRAFT

6.0 FINDINGS

6.1 ASBESTOS

Stantec conducted an inspection of the accessible portions of the Property to determine whether suspect ACMs were present. All samples were analyzed using PLM techniques in accordance with methodology approved by the EPA. A summary of the analytical results are provided in the following sections. The complete analytical report is included in Appendix B.

6.1.1 Asbestos-Containing Materials

The following materials observed and sampled were identified as asbestos-containing materials.

Address	Sample No.	Homogeneous Material	Location of Material	Asbestos Content	Condition	Quantity	DOSH Definition	EPA Category
1326 N. New Hampshire	08A 08B 08C	Sealant, Gray, Associated with Roof Penetrations	Roof	5% Chrysotile	Good	20 SF	ACM	CAT I
1345 N. Vermont (Former Restaurant)	12A 12B 12C	Sealant, Gray/White and Black, Associated with Ducting	Roof	8% Chrysotile	Good	<50 SF	ACM	CAT I
1345 N. Vermont (Addition)	03A 03B 03C	Sealant, Gray/Black, Associated with HVAC Base	Roof – HVAC	8% Chrysotile	Damaged	50 SF	ACM	CAT I
1345 N. Vermont (Addition)	04A 04B 04C	Sealant, Gray/Black, Associated with HVAC Ducting	Roof - HVAC	5% Chrysotile	Damaged	50 SF	ACM	CAT I
1345 N. Vermont (Addition)	05A 05B 05C	Sealant, Gray/Black, Associated with Seams	Roof	8% Chrysotile	Good	20 LF	ACM	CAT I
1345 N. Vermont (Office)	02A 02B 02C	Roofing, Gray/Black, Rolled Asphalt, Concealed Beneath HA #01	Roof	2% Chrysotile	Damaged	120 SF	ACM	CAT I
1321 (#1) N. Vermont Avenue	13A 13B 13C	Vinyl Floor Tile, Green, 9"x9"	Boiler Room, Room 2, Telephone Closet	5% Chrysotile	Damaged	86 SF	ACM	CAT I
1321 (#1) N. Vermont Avenue	16A 16B 16C	Pipe Wrap, Brown, Paper Tape	Boiler Room	45% Chrysotile	Good	<50 LF	ACM	CAT I
1321 (#1) N. Vermont Avenue	19A	Paper Tape, Yellow, with Cardboard	Boiler Room	30% Chrysotile	Damaged	<20 LFs	ACM	CAT I

DRAFT

Address	Sample No.	Homogeneous Material	Location of Material	Asbestos Content	Condition	Quantity	DOSH Definition	EPA Category
1321 (#3) N. Vermont Avenue	23A 23B 23C	Window Putty, White/Yellow, Associated with Window Exteriors	Windows	3% Chrysotile	Damaged	420 LF	ACM	CAT I
1321 (#3) N. Vermont Avenue	26A	Vinyl Floor Tile, Brown, 12"x12"	Waiting Room Entry	2% Chrysotile	Damaged	380 SF	ACM	CAT I
1321 (#3) N. Vermont Avenue	01A 01B 01C	Vinyl Floor Tile, Green, 9"x9"	Throughout Interior	6% Chrysotile	Significantly Damaged	30 SF	ACM	CAT I
1321 (#8) N. Vermont Avenue	01A-Floor Tile 01B-Floor Tile 01C-Floor Tile	Vinyl Floor Tile, White, Concealed Beneath Laminate Flooring	Throughout	3% Chrysotile	Damaged	Unknown	ACM	CAT I
1321 (#4-8) N. Vermont Avenue	13A 13B 13C	Sealant, Gray/Black, Associated with Penetrations, Seams, and Piping Seams	Roof	10% Chrysotile	Good	200 SF	ACM	CAT I
1321 (#4-8) N. Vermont Avenue	14A	Sealant, White and Black/Brown, Associated with Duct Seams	Roof	8% Chrysotile	Damaged	<10 SF	ACM	CAT I
1321 (#4-8) N. Vermont Avenue	16A 16B 16C	Window Putty, White, Associated with Window Exteriors	Windows	5% Chrysotile	Damaged	600 LF	ACM	CAT I

Notes and Abbreviations:
SF = Square Feet
LF = Linear Feet
NA = Not Applicable
ACM = Asbestos-Containing Material
CAT I = Category I Non-friable, ACM
CAT II = Category II Non-friable, ACM
*Analytical Result by PLM (400 point count method)

DRAFT

6.1.2 Asbestos-Containing Construction Materials

The following materials observed and sampled were identified as asbestos-containing construction materials.

Address	Sample No.	Homogeneous Material	Location of Material	Asbestos Content	Condition	Quantity	DOSH Definition	EPA Category
1321 (A-C) N. Vermont Avenue Exteriors	01A 01B 01C 01D 01E	Stucco, Pink and Gray	Throughout Exterior Walls	0.25% Chrysotile *	Good	2,500 SF	ACCM	NA

Notes and Abbreviations:
SF = Square Feet
NA = Not Applicable
ACCM = Asbestos-Containing Construction Material

6.1.3 Non-Asbestos Containing Materials

The following materials were identified as suspect ACMs and sampled as a part of this survey, and are considered non-asbestos containing materials.

Address	Sample No.	Homogeneous Material	Location of Material	Asbestos Content	Condition	Quantity	DOSH Definition	EPA Category
1326 N. New Hampshire	01A 01B 01C	Vinyl Floor Sheeting, Gray/White, Squares Pattern, *Unable to Sample Associated Adhesives; No Inconspicuous Sample Locations Available*	Kitchen	ND	Good	120 SF	NA	NA
1326 N. New Hampshire	02A 02B 02C	Plaster, Gray, Associated with Interior Walls – West Side	Bedroom #1, Living Room, Kitchen, Bathroom	ND	Good	1,950 SF	NA	NA
1326 N. New Hampshire	03A	Gypsum Board, Associated with Walls	Bedroom #2	ND	Good	400 SF	NA	NA
1326 N. New Hampshire	04A	Joint Compound, White, Associated with HA #03	Bedroom #2	Insufficient Material*	Good	400 SF	NA	NA
1326 N. New Hampshire	05A 05B 05C	Sink Undercoat, Black	Kitchen	ND	Good	10 SF	NA	NA
1326 N. New Hampshire	06A 06B 06C	Roofing, Rolled Asphalt	Roof	ND	Good	900 SF	NA	NA
1328 N. New Hampshire	07A 07B 07C 07D 07E	Roofing, Asphalt Shingle	Roof	ND	Good	900 SF	NA	NA
1328 N. New Hampshire	08A 08B 08C	Sealant, Gray, Associated with Roof Penetrations	Various Across Roof	ND	Good	20 SF	NA	NA
1326 N. New Hampshire	09A 09B 09C	Sealant, Gray, Associated with Duct Seams	Roof - HVAC	ND	Damaged	100 LF	NA	NA
1345 N. Vermont (Former Restaurant)	01A 01B 01C 01D 01E	Leveling Compound, White, Associated with Floors	Throughout Floors	ND	Damaged	3,500 SF	NA	NA

DRAFT

Address	Sample No.	Homogeneous Material	Location of Material	Asbestos Content	Condition	Quantity	DOSH Definition	EPA Category
1345 N. Vermont (Former Restaurant)	02A 02B 02C 02D 02E	Vapor Barrier, Black, Associated with Perimeter Walls	Throughout North and Northwest Walls	ND	Damaged	1,100 SF	NA	NA
1345 N. Vermont (Former Restaurant)	03A 03B 03C	Adhesive, Orange/ Brown, Associated with North Wall	North Wall	ND	Damaged	100 SF	NA	NA
1345 N. Vermont (Former Restaurant)	04A 04B 04C	Fire Stop, Orange/ Brown, Sprayed-On	North Wall	ND	Damaged	<20 SF	NA	NA
1345 N. Vermont (Former Restaurant)	05A 05B 05C	Plaster, Gray, Associated with Walls	Walls	ND	Significantly Damaged	400 SF	NA	NA
1345 N. Vermont (Former Restaurant)	06A 06B 06C	Adhesive, Black, Associated with Sidewalk	Exterior – North and West Sides	ND	Good	450 SF	NA	NA
1345 N. Vermont (Former Restaurant)	07A 07B 07C 07D 07E 07F 07G	Stucco, Tan, Associated with Exterior Walls	Throughout	ND	Good	5,000 SF	NA	NA
1345 N. Vermont (Former Restaurant)	08A 08B 08C 08D 08E	Roofing, Gray/Black, Asphalt Rolled	Roof	ND	Good	3,500 SF	NA	NA
1345 N. Vermont (Former Restaurant)	09A 09B 09C	Sealant, Gray/Black, Associated with Penetrations	Roof	ND	Good	150 SF	NA	NA
1345 N. Vermont (Former Restaurant)	10A 10B 10C	Sealant, Dark Gray, Associated with HVAC Duct Seams	Roof - Ducts	ND	Damaged	500 SF	NA	NA
1345 N. Vermont (Former Restaurant)	11A 11B 11C	Sealant, White, Associated with HVAC Ducting	Roof - HVAC	ND	Damaged	<20 SF	NA	NA
1345 N. Vermont (Former Restaurant)	13A 13B 13C 13D 13E	Paper, Black, Associated with Roof Tiles	Roof	ND	Good	1,500 SF	NA	NA
1345 N. Vermont (Former Restaurant)	14A 14B 14C	Roofing, Green/Gray, Rolled Asphalt	Roof	ND	Good	3 SF	NA	NA

DRAFT

Address	Sample No.	Homogeneous Material	Location of Material	Asbestos Content	Condition	Quantity	DOSH Definition	EPA Category
1345 N. Vermont (Former Restaurant)	15A 15B 15C	Roofing, Beige, Rolled Asphalt	Roof	ND	Damaged	30 SF	NA	NA
1345 N. Vermont (Former Restaurant)	16A 16B 16C	Stucco, Associated with Roof Parapets	Roof Parapets	ND	Good	1,500 SF	NA	NA
1345 N. Vermont (Former Restaurant)	17A 17B 17C	Plaster, Pink, Associated with Interior Walls	Walls	ND	Significantly Damaged	400 SF	NA	NA
1345 N. Vermont (Addition)	01A 01B 01C	Plaster, Light Gray, Associated with Interior Walls	Perimeter Walls	ND	Good	2,500 SF	NA	NA
1345 N. Vermont (Addition)	02A 02B 02C	Ceiling Tiles, White, 2'x4', Smooth	Lab	ND	Good	150 SF	NA	NA
1345 N. Vermont (Office)	01A 01B 01C	Roofing, Tan/Black, Rolled Asphalt	Roof	ND	Good	120 SF	NA	NA
1345 N. Vermont (Office)	03A 03B 03C	Roofing, Red/Black, Rolled Asphalt, Concealed Beneath HA #01 and HA #02	Roof	ND	Damaged	120 SF	NA	NA
1345 N. Vermont (Office)	04A 04B 04C	Sealant, Dark Gray, Associated with Roof Seams	Roof	ND	Damaged	50 LF	NA	NA
1345 N. Vermont (Office)	05A 05B 05C	Stucco, Cream	Throughout Exterior Walls	ND	Good	500 SF	NA	NA
1345 N. Vermont (Office)	06A 06B 06C	Sealant, White, Seam on East Wall	East Wall	ND	Damaged	10 LF	NA	NA
1321 (#1) N. Vermont Avenue	03A 03B 03C	Ceiling Tiles, White, 2'x4', Textured	Lab	ND	Good	<100 SF	NA	NA
1321 (#1) N. Vermont Avenue	04A	Vinyl Floor Tile, White with Blue Specks, 1'x1', Concealed Beneath Laminate Flooring in Various Locations	Room 2	ND	Good	3 SF	NA	NA
1321 (#1) N. Vermont Avenue	05A	Adhesive, Yellow, Associated with HA #4	Room 2	ND	Damaged	3 SF	NA	NA

DRAFT

Address	Sample No.	Homogeneous Material	Location of Material	Asbestos Content	Condition	Quantity	DOSH Definition	EPA Category
1321 (#1) N. Vermont Avenue	06A 06B 06C	Ceiling Tiles, White, 2'x2',with Dots and Fissures	Waiting Room, Reception, Restroom	ND	Good	150 SF	NA	NA
1321 (#1) N. Vermont Avenue	07A 07B 07C	Gypsum Board, White	Throughout Interior Walls	ND	Good	2,500 SF	NA	
1321 (#1) N. Vermont Avenue	08A 08B 08C	Joint Compound, White, Associated with HA #07	Throughout Interior Walls	ND	Good	2,500 SF	NA	NA
1321 (#1) N. Vermont Avenue	09A 09B	Vinyl Floor Tile, White with Blue Specks, 12"x12", Concealed Beneath Laminate Flooring in Various Locations (Appears to be same as HA #04)	Restroom, Hallway	ND	Damaged	3 SF	NA	NA
1321 (#1) N. Vermont Avenue	10A 10B	Adhesive, Yellow/Dark Orange, Associated with HA #10 (Appears to be same as HA #05)	Restroom, Hallway	ND	Damaged	3 SF	NA	NA
1321 (#1) N. Vermont Avenue	11A 11B 1C	Cove Base, Black, 4"	Restroom	ND	Good	20 LF	NA	NA
1321 (#1) N. Vermont Avenue	12A 12B 12C	Adhesive, Yellow, Associated with HA #11	Restroom	ND	Good	20 LF	NA	NA
1321 (#1) N. Vermont Avenue	14A 14B 14C	Adhesive, Black, Associated with HA #13	Boiler Room, Room 2, Telephone Closet	ND	Significantly Damaged	86 SF	NA	NA
1321 (#1) N. Vermont Avenue	15A	Vinyl Floor Sheeting, Yellow, Concealed Beneath HA #04 and HA #05	Room 2	ND	Good	200 SF	NA	NA
1321 (#1) N. Vermont Avenue	17A	Vapor Barrier, Black	Boiler Room	ND	Significantly Damaged	Unknown	NA	NA
1321 (#1) N. Vermont Avenue	18A	Sink Undercoating, White	Hall Sink	ND	Good	4 SF	NA	NA

DRAFT

Address	Sample No.	Homogeneous Material	Location of Material	Asbestos Content	Condition	Quantity	DOSH Definition	EPA Category
1321 (#3) N. Vermont Avenue	20A 20B 20C 20D 20E	Stucco, Gray, Associated with Exterior Walls	Throughout Exterior	ND	Good	3,000 SF	NA	NA
1321 (#3) N. Vermont Avenue	21A 21B 21C	Vinyl Floor Sheeting, Brown, Faux Wood	Exterior - Entry	ND	Good	85 SF	NA	NA
1321 (#3) N. Vermont Avenue	22A 22B 22C	Vinyl Floor Tile, White, Concealed Beneath HA #21	Exterior - Entry	ND	Damaged	85 SF	NA	NA
1321 (#3) N. Vermont Avenue	24A 24B 24C	Vinyl Floor Tile, Red, 12"x12"	Waiting Room Entry	ND	Good	380 SF	NA	NA
1321 (#3) N. Vermont Avenue	25A 25B 25C	Adhesive, Clear, Associated with HA #24	Waiting Room Entry	ND	Good	380 SF	NA	NA
1321 (#3) N. Vermont Avenue	27A	Adhesive, Dark Yellow/ Orange, Associated with HA #26	Waiting Room Entry	ND	Significantly Damaged	380 SF	NA	NA
1321 (#5) N. Vermont Avenue	02A 02B 02C	Adhesive, Black, Associated with HA #01	Throughout	ND	Damaged	300 SF	NA	NA
1321 (#5) N. Vermont Avenue	03A 03B 03C	Paper, Moisture Barrier, Black, Concealed Beneath HA #01 and HA# 02	Throughout	ND	Significantly Damaged	300 SF	NA	NA
1321 (#5) N. Vermont Avenue	04A 04B 04C	Gypsum Board	Interior Walls	ND	Good	600 SF	NA	NA
1321 (#5) N. Vermont Avenue	05A 05B 05C	Joint Compound, White, Associated with HA #04	Interior Walls	ND	Good	600 SF	NA	NA
1321 (#5) N. Vermont Avenue	06A 06B 06C	Plaster, Light Gray, Associated with Perimeter Walls	Perimeter Walls	ND	Good	740 SF	NA	NA
1321 (#5) N. Vermont Avenue	07A	Sink Undercoating, White	Sink	ND	Good	2 SF	NA	NA

DRAFT

Address	Sample No.	Homogeneous Material	Location of Material	Asbestos Content	Condition	Quantity	DOSH Definition	EPA Category
1321 (#6) N. Vermont Avenue	01A	Ceiling Tiles, White, 1'x1', with Fissures, *Unable to Sample Associated Adhesives; No Inconspicuous Sample Locations Available*	Waiting Room	ND	Damaged	100 SF	NA	NA
1321 (#6) N. Vermont Avenue	02A 02B 02C	Vinyl Floor Tile, Black, 12"x12"	Hallway Closet, Reception Closet	ND	Damaged	<24 SF	NA	NA
1321 (#6) N. Vermont Avenue	03A 03B 03C	Adhesive, Black, Associated with HA #02	Hallway Closet, Reception Closet	ND	Damaged	<24 SF	NA	NA
1321 (#6) N. Vermont Avenue	04A 04B 04C	Vinyl Floor Tile, White, 12"x12"	Hallway Closet, Reception Closet	ND	Damaged	<24 SF	NA	NA
1321 (#6) N. Vermont Avenue	05A 05B 05C	Adhesive, Black, Associated with HA #04	Hallway Closet, Reception Closet	ND	Damaged	<24 SF	NA	NA
1321 (#6) N. Vermont Avenue	06A 06B 06C	Plaster, Light Gray, Associated with Interior Walls	Throughout Interior Walls	ND	Good	<5,000 SF	NA	NA
1321 (#6) N. Vermont Avenue	07A	Ceiling Tiles, White/Brown, 1'x1', with Fissures, *Unable to Sample Associated Adhesives; No Inconspicuous Sample Locations Available*	Sterilization Room	ND	Good	72 SF	NA	NA
1321 (#6) N. Vermont Avenue	08A 08B 08C	Ceiling Tiles, White, 1'x1', with Dot/Hole Pattern, *Unable to Sample Associated Adhesives; No Inconspicuous Sample Locations Available*	Office, Operatory 1, Operatory 2	ND	Damaged	230 SF	NA	NA

DRAFT

Address	Sample No.	Homogeneous Material	Location of Material	Asbestos Content	Condition	Quantity	DOSH Definition	EPA Category
1321 (#6) N. Vermont Avenue	09A	Ceiling Tiles, White, 1'x1', with Random Dot Pattern, *Unable to Sample Associated Adhesives; No Inconspicuous Sample Locations Available*	Office	ND	Good	<8 SF	NA	NA
1321 (#6) N. Vermont Avenue	10A 10B 10C	Ceiling Tiles, White, 2'x4', with Dots and Fissures	Operatory 1, Operatory 2	ND	Good	150 SF	NA	NA
1321 (#6) N. Vermont Avenue	11A 11B 1C	Sink Undercoating, White	Sterilization Room	ND	Good	<10 SF	NA	NA
1321 (#7) N. Vermont Avenue	01A 01B 01C	Vapor Barrier, Black, Concealed Beneath HA #02, HA #03, HA #04, HA #05	Throughout	ND	Significantly Damaged	50 SF	NA	NA
1321 (#7) N. Vermont Avenue	02A 02B 02C	Vinyl Floor Tile, Red, 9"x9"	Restroom, Throughout Wall Edges	ND	Significantly Damaged	<200 SF	NA	NA
1321 (#7) N. Vermont Avenue	03A 03B 03C	Adhesive, Dark Yellow/Black, Associated with HA #02	Restroom, Throughout Wall Edges	ND	Significantly Damaged	<200 SF	NA	NA
1321 (#7) N. Vermont Avenue	04A 04B 04C	Vinyl Floor Tile, Red, 12"x12"	Restroom, Throughout Wall Edges	ND	Significantly Damaged	<200 SF	NA	NA
1321 (#7) N. Vermont Avenue	05A 05B 05C	Adhesive, Brown, Associated with HA #04	Restroom	ND	Significantly Damaged	<200 SF	NA	NA
1321 (#7) N. Vermont Avenue	06A 06B 06C	Plaster, Light Gray	Throughout Perimeter Walls	ND	Good	<980 SF	NA	NA
1321 (#7) N. Vermont Avenue	07A 07B 07C	Gypsum Board	Throughout Interior Walls	ND	Good	500 SF	NA	NA
1321 (#7) N. Vermont Avenue	08A 08B 08C	Joint Compound, White, Associated with HA #07	Lab and Restroom Walls	ND	Good	500 SF	NA	NA
1321 (#8) N. Vermont Avenue	01A-Mastic 01B-Mastic 01C-Mastic	Adhesive, Black, Associated with HA #01 – Floor Tile	Throughout	ND	Damaged	Unknown	NA	NA

DRAFT

Address	Sample No.	Homogeneous Material	Location of Material	Asbestos Content	Condition	Quantity	DOSH Definition	EPA Category
1321 (#8) N. Vermont Avenue	02A 02B 02C	Vinyl Floor Tile, Black, 12"x12"	Laboratory Closet	ND	Damaged	25 SF	NA	NA
1321 (#8) N. Vermont Avenue	03A 03B 03C	Adhesive, Brown, Associated with HA #02	Laboratory Closet	ND	Damaged	25 SF	NA	NA
1321 (#8) N. Vermont Avenue	04A 04B 04C	Ceiling Tile, White, 2'x2', with Dots and Fissures	Reception	ND	Good	100 SF	NA	NA
1321 (#8) N. Vermont Avenue	05A 05B 05C	Ceiling Tile, White, 2'x2', Smooth	Reception	ND	Good	50 SF	NA	NA
1321 (#8) N. Vermont Avenue	06A 06B 06C	Ceiling Tile, White, 1'x1', Concealed Above HA #04 and HA #05, *Unable to Sample Associated Adhesives; No Inconspicuous Sample Locations Available*	Business Office, Reception	ND	Damaged	260 SF	NA	NA
1321 (#8) N. Vermont Avenue	07A 07B 07C	Plaster, Gray	Throughout Interior Walls	ND	Good	3,500 SF	NA	NA
1321 (#8) N. Vermont Avenue	08A 08B 08C	Sink Undercoating, White	Operatory 3	ND	Good	3 SF	NA	NA
1321 (#4-8) N. Vermont Avenue	09A 09B 09C 09D 09E 09F 09G	Roofing, Black, Asphalt Sheeting	Roof	ND	Good	7,300 SF	NA	NA
1321 (#4-8) N. Vermont Avenue	10A 10B 10C	Sealant, Black, Associated with Seams and Penetrations	Roof	ND	Good	20 LF	NA	NA
1321 (#4-8) N. Vermont Avenue	11A 11B 11C	Sealant, Brown/Black, Associated with Duct Seams	Roof	ND	Damaged	50 LF	NA	NA
1321 (#4-8) N. Vermont Avenue	12A 12B 12C	Sealant, Silver/Black, Associated with Duct Seams	Roof	ND	Damaged	50 SF	NA	NA
1321 (#4-8) N. Vermont Avenue	15A	Tape, White, Fibrous, Associated with Ducts	Roof	ND	Damaged	Unknown	NA	NA

DRAFT

Address	Sample No.	Homogeneous Material	Location of Material	Asbestos Content	Condition	Quantity	DOSH Definition	EPA Category
1321 (#4-8) N. Vermont Avenue	17A 17B 17C 17D 17E	Stucco, Gray	Exterior Walls	ND	Good	3,000 SF	NA	NA
1321 (A-C) N. Vermont Avenue Exteriors	02A 02B 02C	Sealant, Gray, Associated with Roof Penetrations	Roof	ND	Good	100 SF	NA	NA
1321 (A-C) N. Vermont Avenue Exteriors	03A 03B 03C	Sealant, Gray/Black, Associated with Roof Penetrations	Roof	ND	Good	100 SF	NA	NA
1321 (A-C) N. Vermont Avenue Exteriors	04A 04B 04C	Sealant, Black, Associated with Roof Seams and Penetrations	Roof	ND	Good	200 SF	NA	NA
1321 (A-C) N. Vermont Avenue Exteriors	05A 05B 05C 05D 05E	Roofing, Black/Gray, Asphalt Sheeting	Roof	ND	Good	1,600 SF	NA	NA

Notes and Abbreviations:
ND = Non-detect
LF = Linear Feet
SF = Square Feet
NA = Not Applicable
* = Additional samples of material were unable to be collected without damaging walls of residence

6.2 LEAD-BASED PAINT

Stantec made observations to assess the condition of painted surfaces of the Property, and was to collect paint chip samples of painted surfaces observed to be in fair and/or poor condition.

6.2.1 Lead-Based Paint

The following provides a summary of the deteriorated paint identified and sampled during this survey that meets the definition of lead-based paint (greater than or equal to 0.5% by weight [5,000 ppm]).

Address	Sample No.	Sample Location	Paint Color	Substrate Material	Paint Condition	Estimated Quantity	Lead Content (by weight)
1326 N. New Hampshire	P1	Exterior – South Wall	White/Light Green	Wood	Fair	3,000 SF	9.8% (98,000 ppm)
1321 (#1-3) N. Vermont	P2	Exterior – Trim at West Window	Blue/Green	Wood	Poor	500 LF	12% (120,000 ppm)
1321 (#1-3) N. Vermont	P3	Exterior – Trim at NW Wall	Dark Green	Wood	Poor	500 LF	23% (230,000 ppm)

Notes and Abbreviations:
SF = Square Feet
ppm = Parts per million

DRAFT

6.2.2 Lead-Containing Paint

The following provides a summary of the deteriorated paint identified and sampled during this survey that does contain lead, but does not meet the definition of lead-based paint.

Address	Sample No.	Sample Location	Paint Color	Substrate Material	Paint Condition	Estimated Quantity	Lead Content (by weight)
1345 N. Vermont (Office)	P1	Exterior – Wall	Beige	Stucco	Intact	500 SF	0.048% (480 ppm)
1321 (#1) N. Vermont	P1	Hall - Wall	Cream	Gypsum Board	Intact	2,000 SF	0.036% (360 ppm)
1321 (#1) N. Vermont	P2	Room 2 - Wall	Light Blue	Plaster	Intact	3,000 SF	0.16% (1,600 ppm)
1321 (#1-3) N. Vermont	P1	Exterior – Wall at South Window	Beige	Stucco	Fair	3,000 SF	0.020% (200 ppm)
1321 (#4-8) N. Vermont	P1	Exterior – North Wall	Brown/Beige	Stucco	Fair	3,000 SF	0.57% (5,700 ppm)
1321 (#4-8) N. Vermont Exteriors	P2	Exterior – Trim at SE Drain Pipe	Blue/Green	Metal	Poor	700 SF	0.33% (3,300 ppm)
1321 (#A-C) N. Vermont	P1	Exterior – North Wall	Beige	Stucco	Fair	2,500 SF	0.012% (120 ppm)

Notes and Abbreviations:
SF = Square Feet
ppm = Parts per million

Although the paint listed above does not meet the definition of lead-based paint, the paint collected from the hand railing on the roof does contain detectable concentrations of lead that would require compliance with applicable portions of the Federal OSHA 29 CFR 1926.62 and the DOSH Section 1532.1 (Lead in Construction Standards).

6.2.3 Non Lead-Based Paint

The following provides a summary of the paint identified and sampled during this survey.

Address	Sample No.	Sample Location	Paint Color	Substrate Material	Paint Condition	Estimated Quantity	Lead Content (by weight)
1345 N. Vermont (Former Restaurant)	P1	Exterior – Stair Railing	Blue/Green	Metal	Poor	50 SF	<0.049% (<490 ppm)

Notes and Abbreviations:
SF = Square Feet
ppm = Parts per million

6.3 OTHER HAZARDOUS MATERIALS

Stantec performed a visual inspection of existing building equipment for the presence of other hazardous materials and Universal Wastes [pursuant to 40 Code Federal Regulations (CFR) 273.9,

DRAFT

40 CFR 260.10, and 22 California Code of Regulations (CCR) §66261.9], and bulk sampling for analysis of PCBs in caulking (Section 6.3.1). The survey was limited to above grade only, and did not include a soil or subsurface investigation. Materials evaluated as part of this inspection included: PCB-containing units such as lighting ballasts and PCB containing electrical units (i.e., electrical transformers); lead-containing units such as car batteries or emergency exit sign batteries; fluorescent lighting tubes; mercury containing units such as light switches and thermostats; refrigerants, halon, and other Chlorofluorocarbons (CFCs) such as fire extinguishing systems and Freon® used in association with building drinking fountains; heavy metals as may be found in cooling tower water treatment systems; solvents, paints, fuel (storage tanks), lubricants, and other associated maintenance and cleaning products; radioactive materials that may be contained in units such as smoke detectors, or medical equipment; office materials, supplies, and equipment such as computer monitors and printing supplies, and miscellaneous materials such as unlabeled materials or substances of concern. Stantec's visual inspection was limited to fixtures and equipment in the Property that were readily accessible. Assessment of these hazardous materials was based solely on the identification placards on the equipment or general knowledge of historical use. If the presence and/or absence of a particular material was not clearly marked, then the piece of equipment was assumed to contain a concentration of the material in question. No sample collection was performed in the process of identifying other hazardous materials or Universal Wastes.

6.3.1 PCBS

Approximately 40 fluorescent light fixtures were observed throughout the Property. At least one style of each type of light fixture was disassembled to make observations of the light ballast. Various light ballasts observed are labeled as "No PCBs" while others did not indicate presence or absence of PCBs.

Stantec collected caulk samples for the presence of PCBs. The EPA defines waste derived from caulk PCBs at greater than or equal to 50 parts per million (ppm) *PCB bulk product* in *40 CFR 761.3*. The following materials were identified as suspect PCB-containing caulking/sealants and sampled as a part of this survey, and are considered non PCB-containing.

Sample No.	Sample Location	Caulk Color	PCB Content (mg/kg)
1345-C1	1345 N. Vermont (Former Restaurant): Roof –Sealant	Black	<0.56
1345-C2	1345 N. Vermont (Former Restaurant): Roof –Sealant	Gray	<0.97
1321-C1	1321 N. Vermont (A-C): Roof –Sealant	Black/Silver	<0.67

Notes and Abbreviations:
mg/kg = milligrams per kilogram (parts per million)

DRAFT

6.3.2 Mercury

Many of the interior light fixtures are equipped with fluorescent light tubes. According to the EPA, fluorescent light bulbs contain varying amounts of mercury and can be hazardous to the environment if they are disposed of improperly. Because of this, the EPA encourages the recycling of mercury-containing light bulbs, regardless of the mercury content. A total of approximately 60 fluorescent light fixtures of varying size, shape, and wattage, were observed throughout the accessible areas of the Property. Each of the fixtures observed are equipped with between one and three fluorescent lights tubes for an approximate total of 30 light tubes that may contain mercury (Hg) present at the Property.

Older style, "silent" light switches and analog thermostat boxes are also known to contain varying amounts of mercury contained in ampules that act as an electronic switch. During our field work, one mercury- containing light switch and one mercury-containing thermostat were observed within the 1326 N New Hampshire Avenue portion of the Property. However, potential mercury-containing thermostats were observed within the residences during the survey. Care should be taken when removing potential mercury-containing equipment to ensure no mercury ampules are present.

6.3.3 Ozone Depleting Substances

Refrigeration equipment consisting of roof mounted HVAC units and wall mounted air conditioning units were observed at the Property. Labels indicating the type of refrigerant used in these units were not observed. Therefore, the units are assumed to contain ozone depleting refrigerant (i.e. Freon®).

6.3.4 Radioactive Materials

The California Health and Safety Code's Radiation Law (Sections 11495-115225) provides for the regulation of ionizing radiation for the protection of the health and safety of workers and the public. Decommissioning of radiologic equipment must be approved through the CDPH. Three X-ray machines were observed accessible areas of the Property.

Smoke detectors typically utilize a small radioactive source as a key component in detecting smoke particles. EPA regulations require smoke detectors to be disposed of at a nuclear waste facility or returned directly to the manufacturer. A total of approximately two smoke detectors were observed within accessible areas of the Property, with no labeling was observed on the units.

DRAFT

6.3.5 Batteries

Batteries are required to be recycled and/or disposed of in accordance with applicable hazardous waste regulations. Multiple automobile batteries were observed at the Property in connection with the auto parts store and auto repair garage.

6.3.6 Miscellaneous

Approximately five A/B/C fire extinguishers were observed within the Property.

Various types of electronics and paint containers were observed throughout accessible areas of the Property and should be properly disposed of or recycled as "e-waste" if they are not intended to be used at another facility.

X-ray machines were observed at 1321 N. Vermont Avenue. Walls surrounding the X-ray machines are potentially lined with lead.

DRAFT

7.0 RECOMMENDATIONS

7.1 ASBESTOS CORRECTIVE ACTIONS

Corrective actions are designed to ensure the safety of all individuals who either work in the vicinity of the ACMs or perform duties, which have the potential for disturbing ACMs. Selection of an appropriate corrective action is based upon the physical nature of the material, the potential for disturbance of the material, the configuration and functional use of the structure, local environmental conditions, and regulations. Final recommendations for corrective actions are based on the professional expertise and judgment of the Stantec Building Inspector/Management Planner, using the EPA AHERA Final Rule as a guideline.

Corrective Action Option I: Asbestos Management Plan and Operations and Maintenance Program (O & M Program)

Once ACMs are found in a building, an Asbestos Management Plan should be implemented. The Asbestos Management Plan should include an Operations and Maintenance (O&M) Program, which identifies required work practices and procedures designed to minimize or eliminate the exposure of building occupants to asbestos fibers. The O&M Program should be designed to achieve this goal by delineating proper maintenance, repair, and protection measures to be used in the building. This will reduce the likelihood of an airborne fiber release by minimizing asbestos disturbance or damage, and monitoring the conditions of the asbestos material. An O&M Program is recommended for each type of ACM, including surfacing materials, thermal systems insulation, and miscellaneous materials. One of the keys to an O&M Program is to be aware of the location and condition of all identified and suspect ACMs, observe the ACMs for deterioration in condition, avoid any activity that may induce the release of fibers, and notify all employees and any contractors that may work in the building of the presence of the ACMs.

Corrective Action Option II: Encapsulation

Encapsulation refers to the spraying of the ACM with a sealant. Encapsulants are typically of the bridging (surface coating) or penetrative variety. The primary function of an encapsulant is to penetrate the ACM, adhere to the substrate and form a tough skin over the material. Additionally, the encapsulant can withstand minimal impact, is flexible, flame retardant, resists deterioration over time, and is generally not considered toxic. Care must be taken to ensure that the added weight of the encapsulant does not cause the base material to delaminate from its substrate surface due to the force of gravity. Stantec does not normally recommend this option because of potentially inherent problems arising from inappropriate applications and the fact that there are no reliable means of determining potential for failure of an individual application.

Corrective Action Option III: Enclosure

Enclosure involves the construction of airtight walls, ceilings or conduits around the ACM. The enclosure should be designed to greatly reduce air movement across the enclosure boundary. Design of the enclosure must address the potential release of fibers during construction,

DRAFT

structural integrity to withstand the added weight of the enclosures, accessibility of utilities, and local fire and building codes.

Corrective Action Option IV: Removal

Removal involves, to the greatest extent practical, the complete removal, disposal, and replacement, if necessary, of the ACM. Removal usually also requires encapsulation of the structure to lock down residual fibers which may exist. Removal is generally required prior to renovation and/or demolition activities. This usually will be the most expensive option, but will also be the most permanent option.

The NESHAP requires removal of all friable materials from buildings prior to demolition or renovation activities. In addition, all materials, which are likely to become friable while normal demolition/renovation activities are being performed, must also be removed prior to the commencement of those activities. The abatement must only be accomplished be a licensed asbestos abatement contractor.

Corrective Action Option V: Repair

Repair involves returning the damaged ACM to an undamaged condition or to an intact state such that the material does not release fibers. Repairs can be accomplished with a variety of materials and procedures, but since they typically disturb the ACM, the repair must be conducted with the same engineering controls as a removal project. Although repairs may have a lower initial cost when compared to removal, the continued cost of implementing an O&M program should be considered.

Based on the planned demolition of the Property, Stantec recommends that Corrective Action Option IV be implemented for the ACMs identified throughout the Property. Additionally, the ACCM's should be removed by certified personnel properly trained in accordance with DOSH asbestos construction standards. It is Stantec's understanding that these materials are scheduled for demolition by Kaiser. If these materials are not scheduled for demolition, Stantec recommends Corrective Action Option I be implemented. If the Property is not going to be demolished, which would include the removal of these ACMs, then written notification to employees, tenants, contractors, or purchasers of the Property in regards to the presence and location of ACMs and ACCMs is required pursuant to the California Health and Safety Code 25915 (formerly known as The Connelly Bill). If identified ACMs will be removed, Stantec additionally recommends that the removal of the ACMs be completed by an appropriately licensed contractor in accordance with all applicable federal, state, and local regulations. If future plans for this project change, additional and/or different corrective actions may be recommended.

7.2 LEAD-BASED PAINT RECOMMENDATIONS

Based on the findings of this survey, various paints meet the definition of LBP. These LBPs and other paints identified at the Property with detectable concentrations of lead would require

DRAFT

compliance with applicable portions of the Federal OSHA 29 CFR 1926.62 and the DOSH Section 1532.1 (Lead in Construction Standards).

7.3 PCBS IN CAULK RECOMMENDATIONS

Stantec collected caulk samples for the presence of PCBs. All caulk samples analyzed were determined to be non PCB-containing. No additional assessment appears warranted at this time.

7.4 OTHER HAZARDOUS MATERIALS RECOMMENDATIONS

There are a variety of items within the Property that may contain mercury or are identified to be a Universal Waste. It is recommended that these materials be handled and disposed of in accordance with applicable Environmental Protection Agency (EPA) regulations (40 CFR 273.9 and 40 CFR 260.10) and the Department of Toxic Substances Control (DTSC), "Universal Waste Rule" (DTSC Control Number R-97-08). Additionally, EPA regulations require Freon related work be performed by EPA certified personnel.

DRAFT

8.0 LIMITATIONS

Reasonable efforts have been made by Stantec personnel to locate, sample, and/or identify suspect ACMs, LBPs, PCBs in caulk, and other hazardous materials associated with the Property. Underground utilities were not accessed for assessment. Stantec was denied access to the 1328 New Hampshire Avenue residence and various tenant spaces and roofs of the 1321 N. Vermont Avenue buildings. Additionally, destructive testing of wall cavities was not conducted per the Property owner Stantec was unable to fully survey walls and ceilings of the 1326 N. New Hampshire Avenue residence and the remaining tenant spaces at 1321 N Vermont Avenue, due to the occupied nature of the Property by families, and dental/medical practices. Due to the lack of full access to the Property, the survey was limited and may not satisfy the regulatory requirements for renovation or demolition.

For any facility the existence of unique or concealed materials and debris is a possibility. In addition, sampling and laboratory analysis constraints typically hinder the investigation. Stantec does not warrant, guarantee or profess to have the ability to locate or identify all hazardous materials in a facility. Stantec cannot warrant the effectiveness or damage thereof, at any of the patches or temporary repairs performed at sampling locations (carpet, gypsum board, roof, etc.). This report is intended for use in planning based on the agreed upon scope of work. This report is not intended to be a bidding document. Quantities of materials identified are estimates only and would need to be verified. If during the course of a renovation/demolition project suspect ACMs, LBPs, or other hazardous materials are discovered that are not included within this report, those materials should be treated accordingly until additional sampling, analysis and/or assessment can be performed.

Additionally, the passage of time may result in a change in the environmental characteristics at the Property. This report does not warrant against future operations or conditions that could affect the recommendations made. The results, findings, conclusions and recommendations expressed in this report are based only on conditions that were observed during Stantec's survey of the Property and test results provided by EMSL Analytical, Inc. These observations are time dependent, are subject to changing site conditions, and revisions to federal, state, and local regulations. This report is not intended to act as a negative exposure assessment for any contractor or future site tenant. Reliance on this letter report by Third Parties (i.e., other than Kaiser) shall be at the Third Party's sole risk.

DRAFT

FACS
Forensic Analytical Consulting Services

April 10, 2016

Pre-Construction Lead Survey Report

Kaiser Permanente
Los Angeles Medical Center
Medical Office Building
4760 Sunset Blvd.
Los Angeles, CA 90027

Prepared for:

Marc Hesse
Sr. Project Manager
Kaiser Foundation Health Plan, Inc.
NFS, LAMC Service Delivery Team
4621 Hollywood Boulevard
Los Angeles, CA 90027
(323) 855-8366 | marc.a.hesse@kp.org

Prepared By:

Stephen Long
Forensic Analytical Consulting Services
2959 Pacific Commerce Drive
Rancho Dominguez, CA 90221
(310) 668-5600 | slong@forensicanalytical.com

FACS Project #PJ27371

Contents

Executive Summary 1

Introduction 1

Scope of Work 1

Site Characterization 1

Survey Methods 2

Findings and Recommendations 2

Limitations 3

Appendix A: XRF Supplemental Lead Testing Results Table
Appendix B: CDPH 8552 Form

Executive Summary

A pre-construction lead inspection was conducted by Forensic Analytical Consulting Services, Inc. for the 4760 Sunset Boulevard Medical Office Building located at the Kaiser Permanente Los Angeles Medical Center campus. A future addition is planned that will attach to the west side of the building. The inspection encompassed testing of ceramic tiles, ceramic fixtures, and paints that might be impacted by the future construction, for the presence of lead. Only very low levels of lead were expected due to the post-1978 construction of this building, but testing was performed primarily because it is still possible for newer ceramic tiles or ceramic fixtures to contain high levels of lead. No paints or ceramics with high levels of lead were identified.

Introduction

Forensic Analytical Consulting Services, Inc. (FACS) was retained by Kaiser Foundation Health Plan, Inc. to perform a pre-construction lead survey of the occupied medical office building located at 4760 Sunset Blvd. in Los Angeles, California. This survey was limited to potential lead-containing building materials that may be disturbed during the future construction project that is planned to expand the building to the west. The survey was performed by FACS representative Barry Smith (California Lead Certification No. 17048) under the supervision of CDPH certified Inspector/Assessor Steve Long (California Lead Certification No. 2202) on March 18, 2016.

Scope of Work

The purpose of the inspection was to identify the presence of lead-based paint or ceramic tiles/fixtures with high lead content that may be disturbed during the future construction. X-Ray Fluorescence (XRF) testing of ceramic tile and walls suspected of containing lead paint was performed for this survey. In addition, the scope of the survey and the services provided by FACS included:

- Review of project drawings (building floor drawings) to develop the project sampling plan
- Performing a visual inspection of the project areas to identify accessible suspect lead-containing coatings or ceramics
- Consolidating data and findings into a report format

Site Characterization

The survey was limited to areas of the building on the west side that may be disturbed during the future construction project. In general, in these areas the building interior was characterized walls constructed of gypsum drywall. The ceilings were typically drywall and/or lay-in ceiling tiles. The floors were typically resilient sheet flooring, vinyl floor tile, ceramic floor tile or carpet. Sample locations were selected to be representative of materials throughout the project area.

Survey Methods

The lead survey was not a comprehensive lead-based paint or building material survey as detailed in the *"Guidelines for the Evaluation and Control of Lead-Based Paint Hazards in Housing"* by The National Center for Lead-Safe Housing for HUD.

Lead-based paint is defined in Los Angeles County as coatings that contain lead at levels greater than 0.7 milligrams of lead per square centimeter of surface area (mg/cm^2) as measured by an X-Ray Fluorescence (XRF) instrument. However, construction work impacting materials with detectable levels of lead is subject to Cal/OSHA requirements.

Construction activities, sometimes referred to as trigger tasks, impacting materials containing any amount of lead require an initial exposure assessment per Cal/OSHA. Trigger tasks are defined in Cal/OSHA 1532.1, section (d) (2) and include but are not limited to such tasks as: manual demolition, manual scraping, manual sanding, lead burning, abrasive blasting, welding, cutting and torch burning.

XRF readings were collected from representative components, not every individual component. Lead results are assumed to be the same on like components in the same general area of the representative component that was sampled. The types, number, and locations of XRF readings were determined based on available information about the renovation provided to FACS, visual observations, regulatory requirements, and other project management considerations.

The Protec LPA-1 XRF Analyzer utilized for the testing is a direct-reading instrument that determines the concentration of lead in paints by subjecting the paint to energy from a small radioactive source when the instrument is held against the paint and analyzing the absorption of x-rays by the paint. The instrument was calibrated to the manufacturer's specifications and was also verified, at least every four hours and at the beginning and completion of each set of readings, against known lead sample standards produced by the National Institute of Standards and Testing (NIST). The XRF instrument measures lead in units of milligrams of lead per square centimeter of tested surface (mg/cm^2). Readings of 0.0 mg/cm2 or negative readings (e.g., -0.4) do not necessarily indicate there is no lead present, as the XRF instrument does not have sufficient sensitivity to determine a zero result.

Due to the presence of the small radioactive source in the instrument, FACS inspectors are trained in proper use of the instrument to avoid exposure to themselves or others from operation of the instrument.

Findings and Recommendations

No paints or ceramics with high levels of lead were identified. Survey results of XRF testing are summarized in the table presented in Appendix A. The completed 8552 Form required by the California Department of Public Health is contained in Appendix B.

During construction, all affected paints and ceramic tile should be assumed to contain some small amount of lead (since the XRF instrument cannot determine a zero result), and the Cal/OSHA Lead in Construction Standard (8 CCR 1532.1) should be followed (especially requirements related to exposure assessments and trigger tasks), since the standard applies to paints containing any amount of lead, even those with very low levels below 0.06%.

Limitations

This investigation is limited to the conditions and practices observed and information made available to FACS. The methods, conclusions and recommendations provided are based on FACS' judgment, expertise and the standard of practice for professional service. They are subject to the limitations and variability inherent in the methodology employed. As with all environmental investigations, this investigation is limited to the defined scope and does not purport to set forth all hazards, nor indicate that other hazards do not exist.

Please do not hesitate to contact our office at 310-660-5600 with any questions or concerns. Thank you for the opportunity to assist Kaiser Foundation Health Plan, Inc. promoting a more healthful environment.

Respectfully,
FORENSIC ANALYTICAL



Stephen B. Long
CDPH Cert. No. 2202

Appendix A
XRF Supplemental Lead Testing Results Table

TESTING DATA

LEAD BASED PAINT X-RAY FLUORESCENCE (XRF) SURVEY

Site: 4760 Sunset Blvd., Los Angeles, California

Date of Sampling: March 18, 2016

Meas .No.	Area	Room	Side	Component	Condition	Substrate	Color	Classification	Lead Content (mg/cm^2)
1	Calibration Check								1.1
2	Calibration Check								1.1
3	Calibration Check								1.1
4	1st Floor	Elevator Lobby	-	Floor Tile 6”	Intact	Ceramic	Bluegreen	Negative	-0.3
5	1st Floor	Elevator Lobby		Floor Tile 6”	Intact	Ceramic	Green	Negative	-0.2
6	1st Floor	Elevator Lobby		Floor Tile 12”	Intact	Ceramic	Beige	Negative	-0.4
7	1st Floor	Elevator Machine Room Exterior	W	Door Frame	Intact	Metal	White	Negative	-0.1
8	1st Floor	Elevator Machine Room Exterior	W	Door	Intact	Metal	White	Negative	-0.2
9	1st Floor	Elevator Machine Room Exterior	W	Wall	Intact	Drywall	White	Negative	-0.3
10	1st Floor	Restroom 1107	E	Wall	Intact	Drywall	Beige	Negative	-0.2
11	1st Floor	Restroom 1107	E	Wall Tile 2”	Intact	Ceramic	Brown	Negative	-0.7
12	1st Floor	Restroom 1107	E	Wall Tile 2”	Intact	Ceramic	Green	Negative	-0.7
13	1st Floor	Restroom 1107	E	Wall Tile 2”	Intact	Ceramic	Off White	Negative	-0.4
14	1st Floor	Restroom 1107	E	Floor Tile 2”	Intact	Ceramic	Off White	Negative	-0.3
15	1st Floor	Restroom 1107	W	Sink #1	Intact	Ceramic	White	Negative	-0.6
16	1st Floor	Restroom 1107	W	Urinal #1	Intact	Ceramic	White	Negative	-0.9
17	1st Floor	Restroom 1107	W	Toilet #1	Intact	Ceramic	White	Negative	-0.2
18	2nd Floor	Elevator Lobby	W	Door Frame	Intact	Metal	White	Negative	-0.1
19	2nd Floor	Elevator Lobby	W	Door	Intact	Metal	White	Negative	-0.2
20	2nd Floor	Elevator Lobby	W	Wall	Intact	Drywall	White	Negative	-0.3
21	2nd Floor	Elevator Lobby	W	Wall	Intact	Drywall	Green	Negative	-0.4
22	3rd Floor	Stairwell	N	Wall	Intact	Drywall	White	Negative	-0.1
23	3rd Floor	Stairwell	S	Railing	Intact	Metal	White	Negative	0.1
24	3rd Floor	Stairwell	E	Door Frame	Intact	Metal	White	Negative	-0.2
25	3rd Floor	Stairwell	E	Door	Intact	Metal	White	Negative	-0.1
26	Calibration Check								0.9
27	Calibration Check								0.8
28	Calibration Check								1.0

END OF TABLE

mg/cm^2 means milligrams of lead per square centimeter of surface

Negative means below 0.7 mg/cm^2 (not a lead-based paint as defined by the County of Los Angeles)

Appendix B
CDPH 8552 Form

LEAD HAZARD EVALUATION REPORT

Section 1 — Date of Lead Hazard Evaluation 3/18/16

Section 2 — Type of Lead Hazard Evaluation (Check one box only)

☐ Lead Inspection ☐ Risk assessment ☐ Clearance Inspection ☑ Other (specify) Limited lead paint testing

Section 3 — Structure Where Lead Hazard Evaluation Was Conducted

Address [number, street, apartment (if applicable)]	City	County	Zip Code
4760 Sunset Boulevard	Los Angeles	Los Angeles	90027

Construction date (year) of structure: Approx. 1990

Type of structure: ☐ Multi-unit building ☐ School or daycare ☐ Single family dwelling ☑ Other Medical Office Building

Children living in structure? ☐ Yes ☑ No ☐ Don't Know

Section 4 — Owner of Structure (if business/agency, list contact person)

Name	Telephone number
Kaiser Foundation Health Plan, Inc. (Marc Hesse)	323-855-8366

Address [number, street, apartment (if applicable)]	City	State	Zip Code
4621 Hollywood Boulevard	Los Angeles	CA	90027

Section 5 — Results of Lead Hazard Evaluation (check all that apply)

☑ No lead-based paint detected ☐ Intact lead-based paint detected ☐ Deteriorated lead-based paint detected

☐ No lead hazards detected ☐ Lead-contaminated dust found ☐ Lead-contaminated soil found ☐ Other

Section 6 — Individual Conducting Lead Hazard Evaluation

Name	Telephone number
Stephen Long - Forensic Analytical Consulting Services, Inc.	310-668-5600

Address [number, street, apartment (if applicable)]	City	State	Zip Code
2959 Pacific Commerce Drive	Rancho Dominguez	CA	90221

CDPH certification number	Signature	Date
2202		4/7/16

Name and CDPH certification number of any other individuals conducting sampling or testing (if applicable)

Barry Smith (Cert. No. 17048)

Section 7 — Attachments

A. A foundation diagram or sketch of the structure indicating the specifc locations of each lead hazard or presence of lead-based paint;
B. Each testing method, device, and sampling procedure used;
C. All data collected, including quality control data, laboratory results, including laboratory name, address, and phone number.

First copy and attachments retained by inspector

Second copy and attachments retained by owner

Third copy only (no attachments) mailed or faxed to:

California Department of Public Health
Childhood Lead Poisoning Prevention Branch Reports
850 Marina Bay Parkway, Building P, Third Floor
Richmond, CA 94804-6403
Fax: (510) 620-5656

Right People

Right Perspective

Right Now

www.forensicanalytical.com

FACS
Forensic Analytical Consulting Services

May 17, 2016

Pre-Demolition Lead Survey Report:

Kaiser Permanente
Los Angeles Medical Center
M□d□□□□□ □□□□□□ □□d□□
1505 N. Edgemont Street
Los Angeles, CA 90027

Prepared for:

Marc Hesse
Kaiser Foundation Health Plan, Inc.
NFS, LAMC Service Delivery Team
Los Angeles, CA 90027
(323) 855-8366 | marc.a.hesse@kp.org

Prepared By:

Stephen Long
Forensic Analytical Consulting Services
2959 Pacific Commerce Drive
Rancho Dominguez, CA 90221
(310) 668-5600 | slong@forensicanalytical.com

FACS Project #PJ27371

Contents

Executive Summary 1

Introduction 1

Scope of Work 1

Site Characterization 1

Survey Methods 1

Findings and Recommendations 2

Limitations 3

Appendix A: XRF Lead Testing Results Table
Appendix B: CDPH 8552 Form

Executive Summary

A pre-demolition lead inspection was conducted by Forensic Analytical Consulting Services, Inc. for the above referenced structure. The inspection encompassed inspection for lead X-Ray shielding and testing of ceramic tiles, restroom fixtures, and paints for the presence of lead. The following were identified as lead shielding or lead-based paint/ceramic:

- Basement: Rooms 0071, 0072, 0073, 0075, 0076 & 0078 - lead X-ray shielding at walls, glass, etc.
- 1st Floor: Restrooms 1066 & 1067 - sinks
- 1st Floor: Restroom at SW stairs - sink
- 5th Floor: Restroom 5155 – old style urinal

Introduction

Forensic Analytical Consulting Services, Inc. (FACS) was retained by Kaiser Foundation Health Plan, Inc. to perform a pre-demolition lead survey of the Medical Office Building located at 1505 N. Edgemont Street in Los Angeles, California. The survey was performed by FACS representatives Barry Smith (California Lead Technician Certification No. 17048) and Stephen Long (California Lead Inspector Certification No. 2202) on January 22 and March 18, 2016.

Scope of Work

The purpose of the inspection was to identify the presence of lead X-Ray shielding and paint and ceramic tiles with high lead content that would be disturbed during the future demolition project. X-Ray Fluorescence (XRF) testing of ceramic tile and paint was performed for this survey. In addition, the scope of the survey and the services provided by FACS included:

- Review of building floor drawings to develop the project sampling plan
- Performing a visual inspection of the project areas to identify accessible suspect lead shielding and lead-containing coatings or ceramics
- Consolidating data and findings into a report format

The third floor was inaccessible due to renovation throughout that floor, and is excluded from this report.

Site Characterization

In general, the building interior was characterized by plaster walls and/or gypsum drywall with joint compound walls. The ceilings were typically drywall and/or lay-in ceiling tiles. The floors were typically resilient sheet flooring, vinyl floor tile, ceramic floor tile and carpet. Sample locations were selected to be representative of the materials identified.

Survey Methods

Document Review

FACS reviewed building floor plan drawings to help develop the sampling strategy.

Lead Inspection

The lead survey was not a comprehensive lead-based paint or building material survey as detailed in the *"Guidelines for the Evaluation and Control of Lead-Based Paint Hazards in Housing"* by The National Center for Lead-Safe Housing for HUD.

Cal/OSHA, in Title 8 California Code of Regulations (CCR) Section 1532.1, Lead in Construction Standard which implements California labor code 8716-6717, regulates all construction work were an employee may be occupationally exposed to lead. Paint or materials with any detectable level of lead is considered lead-containing by Cal/OSHA.

Lead-based paint is defined as shall be defined as coatings that contain lead at levels greater than 0.7 milligrams of lead per square centimeter of surface area (mg/cm^2) as measured by an X-Ray Fluorescence (XRF) instrument. However, construction work impacting materials with detectable levels of lead is subject to Cal/OSHA requirements.

Construction activities, sometimes referred to as trigger tasks, impacting materials containing any amount of lead require an initial exposure assessment. Trigger tasks are defined in Cal/OSHA 1532.1, section (d) (2) and include but are not limited to such tasks as: manual demolition, manual scraping, manual sanding, lead burning, abrasive blasting, welding, cutting and torch burning.

XRF readings were collected from representative components, not every individual component. Lead results are assumed to be the same on like components in the same general area of the representative component that was sampled.

The types, number, and locations of XRF readings were determined based on available information about the renovation provided to FACS, visual observations, regulatory requirements, and other project management considerations.

The Protec LPA-1 XRF Analyzer utilized for the testing is a direct-reading instrument that determines the concentration of lead in paints by subjecting the paint to energy from a small radioactive source when the instrument is held against the paint and analyzing the absorption of x-rays by the paint. The instrument was calibrated to the manufacturer's specifications and was also verified, at least every four hours and at the beginning and completion of each set of readings, against known lead sample standards produced by the National Institute of Standards and Testing (NIST). The XRF instrument measures lead in units of milligrams of lead per square centimeter of tested surface (mg/cm^2). In Los Angeles County, paint is considered classified as LBP if it contains 0.7 mg/cm^2 or more of lead.

Due to the presence of the small radioactive source in the instrument, FACS inspectors are trained in proper use of the instrument to avoid exposure to themselves or others from operation of the instrument.

Readings of 0.0 mg/cm2 or negative readings (e.g., -0.4) do not necessarily indicate there is no lead present, as the XRF instrument does not have sufficient sensitivity to determine a zero result.

Findings and Recommendations

FACS conducted an inspection of the Medical Office Building at 1505 N. Edgemont Street, Los Angeles, CA for the presence of lead-containing building components that will be impacted by the future demolition project. Survey findings are presented below.

The following were identified as lead shielding or lead-based paint/ceramic:

- Basement: Rooms 0071, 0072, 0073, 0075, 0076 & 0078 - lead X-ray shielding at walls, glass, etc.
- 1st Floor: Restrooms 1066 & 1067 - sinks
- 1st Floor: Restroom at SW stairs - sink
- 5th Floor: Restroom 5155 – old style urinal

Survey results of XRF testing are summarized in the tables in Appendix A.

Lead-safe work practices must be used when disturbing lead shielding or lead-based paint/ceramic.

During demolition, all affected paints and ceramic tile should be assumed to contain some amount of lead (since the XRF instrument cannot determine a zero result), and the Cal/OSHA Lead in Construction Standard (8 CCR 1532.1) should be followed (especially requirements related to exposure assessments and trigger tasks), since the standard applies to paints containing any amount of lead, even those with very low levels below 0.06%.

Limitations

As noted above, the entire third floor of the building was excluded from this report due to inaccessibility.

This investigation is limited to the conditions and practices observed and information made available to FACS. The methods, conclusions and recommendations provided are based on FACS' judgment, expertise and the standard of practice for professional service. They are subject to the limitations and variability inherent in the methodology employed. As with all environmental investigations, this investigation is limited to the defined scope and does not purport to set forth all hazards, nor indicate that other hazards do not exist.

Please do not hesitate to contact our offices at 310-660-5600 with any questions or concerns. Thank you for the opportunity to assist Kaiser Foundation Health Plan, Inc. promoting a more healthful environment.

Respectfully,
FORENSIC ANALYTICAL



Stephen Long
CDPH Cert. No. 2202

Appendix A
XRF Lead Testing Results Table

LEAD BASED PAINT X-RAY FLUORESCENCE (XRF) SURVEY

Site: 1505 N. Edgemont St., Los Angeles, California

Date of Sampling: January 22, 2016

Meas. No.	Area	Room	Side	Component	Condition	Substrate	Color	Classification	Lead Content (mg/cm^2)
1	Calibration check								1.3
2	Calibration check								1.1
3	Calibration check								1.2
4	5th Floor	Exam Rm F5137	S	Sink	Intact	Ceramic	White	NEG	-0.2
5	5th Floor	Exam Rm F5142	W	Sink	Intact	Ceramic	White	NEG	-0.5
6	5th Floor	Exam Rm F5135	S	Sink	Intact	Ceramic	White	NEG	-0.3
7	5th Floor	Exam Rm F5148	N	Sink	Intact	Ceramic	White	NEG	-0.5
8	5th Floor	Exam Rm F5144	E	Sink	Intact	Ceramic	White	NEG	-0.4
9	5th Floor	Exam Rm F5145	E	Sink	Intact	Ceramic	White	NEG	-0.3
10	5th Floor	Exam Rm F5118	N	Sink	Intact	Ceramic	White	NEG	-0.9
11	5th Floor	Exam Rm F5123	S	Sink	Intact	Ceramic	White	NEG	-0.3
12	5th Floor	Exam Rm F5122	S	Sink	Intact	Ceramic	White	NEG	-0.3
13	5th Floor	Exam Rm F5101	W	Sink	Intact	Ceramic	White	NEG	-0.4
14	5th Floor	Exam Rm F5109	E	Sink	Intact	Ceramic	White	NEG	-0.5
15	5th Floor	Exam Rm F5108	N	Sink	Intact	Ceramic	White	NEG	-0.6
16	5th Floor	Restroom F5155	N	Wall - 4" tile	Intact	Ceramic	White	NEG	-0.3
17	5th Floor	Restroom F5155	N	Wall - 2" accent stripe tile	Intact	Ceramic	Green	NEG	-0.6
18	5th Floor	Restroom F5155	S	Toilet	Intact	Ceramic	White	NEG	-0.2
19	5th Floor	Restroom F5155	S	Sink	Intact	Ceramic	White	NEG	-0.2
20	5th Floor	Restroom F5155	S	Urinal	Intact	Ceramic	White	NEG	-0.6
21	5th Floor	Restroom F5154	S	Wall - 4" tile	Intact	Ceramic	Pink	NEG	-0.5
22	5th Floor	Restroom F5154	S	Wall - 2" accent stripe tile	Intact	Ceramic	White	NEG	-0.8
23	5th Floor	Restroom F5154	E	Toilet	Intact	Ceramic	White	NEG	-0.4
24	5th Floor	Restroom F5154	S1	Sink	Intact	Ceramic	White	NEG	-0.1
25	5th Floor	Restroom F5154	S2	Sink	Intact	Ceramic	White	NEG	-0.4
26	5th Floor	Restroom F5112	-	Floor - 2" tile	Intact	Ceramic	Gray	NEG	-0.4
27	5th Floor	Restroom F5112	-	Floor - 2" tile	Intact	Ceramic	White	NEG	-0.4
28	5th Floor	Restroom F5112	W	Wall - 4" tile	Intact	Ceramic	White	NEG	-0.5
29	5th Floor	Restroom F5112	W	Wall - 2" accent stripe tile	Intact	Ceramic	Green	NEG	-0.8
30	5th Floor	Restroom F5112	E	Toilet	Intact	Ceramic	White	NEG	-0.3
31	5th Floor	Restroom F5112	E	Sink	Intact	Ceramic	White	NEG	-0.4
32	5th Floor	Restroom F5119	-	Floor - 2" tile	Intact	Ceramic	Gray	NEG	-0.5
33	5th Floor	Restroom F5119	-	Floor - 2" tile	Intact	Ceramic	White	NEG	-0.6
34	5th Floor	Restroom F5119	S	Wall - 4" tile	Intact	Ceramic	White	NEG	-0.3
35	5th Floor	Restroom F5119	S	Wall - 2" accent stripe tile	Intact	Ceramic	Green	NEG	-0.6

LEAD BASED PAINT X-RAY FLUORESCENCE (XRF) SURVEY

Site: 1505 N. Edgemont St., Los Angeles, California

Date of Sampling: January 22, 2016

Meas. No.	Area	Room	Side	Component	Condition	Substrate	Color	Classification	Lead Content (mg/cm^2)
36	5th Floor	Restroom F5119	S	Toilet	Intact	Ceramic	White	NEG	-0.5
37	5th Floor	Restroom F5119	W	Sink	Intact	Ceramic	White	NEG	-0.3
38	5th Floor	Restroom F5133	-	Floor - 2" tile	Intact	Ceramic	White	NEG	-0.2
39	5th Floor	Restroom F5133	-	Floor - 2" tile	Intact	Ceramic	Gray	NEG	-0.4
40	5th Floor	Restroom F5133	W	Wall - 4" tile	Intact	Ceramic	White	NEG	-0.5
41	5th Floor	Restroom F5133	W	Wall - 2" accent stripe tile	Intact	Ceramic	White	NEG	-0.7
42	5th Floor	Restroom F5133	S	Toilet	Intact	Ceramic	White	NEG	-0.5
43	5th Floor	Restroom F5133	W	Sink	Intact	Ceramic	White	NEG	-0.4
44	5th Floor	Kitchen F5100	W	Wall	Intact	Drywall	Burnt orange	NEG	-0.3
45	5th Floor	Kitchen F5100	E	Wall	Intact	Drywall	White	NEG	-0.4
46	5th Floor	Outside Room F5101	-	Ceiling	Intact	Ceiling tile	White	NEG	+0.1
47	5th Floor	Outside Room F5101	E	Door frame	Intact	Metal	Gray	NEG	-0.2
48	5th Floor	Room F511A	E	Wall	Intact	Drywall	Cream	NEG	-0.4
49	5th Floor	Room F511A	E	Sink	Intact	Ceramic	White	NEG	-0.8
50	5th Floor	Outside Room F5108	S	Wall	Intact	Drywall	White	NEG	-0.1
51	5th Floor	Room F5115	W	Wall	Intact	Drywall	Blue	NEG	-0.4
52	5th Floor	Room F5117	E	Wall	Intact	Drywall	Cream	NEG	-0.1
53	5th Floor	Room F5146	W	Wall	Intact	Drywall	Lavender	NEG	-0.1
54	5th Floor	Room F5146	S	Door frame	Intact	Metal	Gray	NEG	-0.1
55	5th Floor	Room F5129	E	Wall	Intact	Drywall	Lt purple	NEG	-0.3
56	5th Floor	Elevator Lobby	E	Wall	Intact	Drywall	White	NEG	-0.4
57	5th Floor	Waiting Room	W	Wall	Intact	Drywall	Orange	NEG	-0.4
58	5th Floor	NE Fire Stairwell	E	Wall	Intact	Drywall	White	NEG	-0.3
59	5th Floor	NE Fire Stairwell	E	Hand rail	Intact	Metal	Tan	NEG	+0.2
60	5th Floor	NE Fire Stairwell	E	Fire hose valve guard	Intact	Metal	Yellow	NEG	-0.3
61	4th Floor	Elevator Lobby	-	12" Ceramic floor tile	Intact	Ceramic	Tan	NEG	-0.1
62	4th Floor	Elevator Lobby	N	4"x12" Ceramic wall base tile	Intact	Ceramic	Tan	NEG	-0.3
63	4th Floor	Exam Rm F4128	N	Sink	Intact	Ceramic	White	NEG	-0.0
64	4th Floor	Exam Rm F4130	S	Sink	Intact	Ceramic	White	NEG	-0.1
65	4th Floor	Exam Rm F4132	N	Sink	Intact	Ceramic	White	NEG	-0.2
66	4th Floor	Exam Rm F4146	W	Sink	Intact	Ceramic	White	NEG	-0.4
67	4th Floor	Exam Rm F4144	E	Sink	Intact	Ceramic	White	NEG	-0.2
68	4th Floor	Exam Rm F4148	W	Sink	Intact	Ceramic	White	NEG	-0.1
69	4th Floor	Exam Rm F4143	E	Sink	Intact	Ceramic	White	NEG	-0.2

LEAD BASED PAINT X-RAY FLUORESCENCE (XRF) SURVEY

Site: 1505 N. Edgemont St., Los Angeles, California

Date of Sampling: January 22, 2016

Meas. No.	Area	Room	Side	Component	Condition	Substrate	Color	Classification	Lead Content (mg/cm^2)
70	4th Floor	Exam Rm F4154	E	Sink	Intact	Ceramic	White	NEG	-0.4
71	4th Floor	Restroom F4140	-	Floor - 2" tile	Intact	Ceramic	Gray	NEG	-0.3
72	4th Floor	Restroom F4140	-	Floor - 2" tile	Intact	Ceramic	White	NEG	-0.6
73	4th Floor	Restroom F4140	E	Wall - 4" tile	Intact	Ceramic	White	NEG	-0.3
74	4th Floor	Restroom F4140	E	Wall - 2" accent stripe tile	Intact	Ceramic	Green	NEG	-0.7
75	4th Floor	Restroom F4140	W	Toilet	Intact	Ceramic	White	NEG	-0.2
76	4th Floor	Restroom F4140	N	Sink	Intact	Ceramic	White	NEG	-0.3
77	4th Floor	Restroom F4152	-	Floor - 2" tile	Intact	Ceramic	Gray	NEG	-0.5
78	4th Floor	Restroom F4152	-	Floor - 2" tile	Intact	Ceramic	White	NEG	-0.3
79	4th Floor	Restroom F4152	W	Wall - 4" tile	Intact	Ceramic	White	NEG	-0.5
80	4th Floor	Restroom F4152	W	Wall - 2" accent stripe tile	Intact	Ceramic	Green	NEG	-0.6
81	4th Floor	Restroom F4152	W	Toilet	Intact	Ceramic	White	NEG	-0.1
82	4th Floor	Restroom F4152	S	Sink	Intact	Ceramic	White	NEG	-0.2
83	4th Floor	Restroom F4125	-	Floor - 2" tile	Intact	Ceramic	Gray	NEG	-0.2
84	4th Floor	Restroom F4125	-	Floor - 2" tile	Intact	Ceramic	White	NEG	-0.4
85	4th Floor	Restroom F4125	E	Wall - 4" tile	Intact	Ceramic	White	NEG	-0.9
86	4th Floor	Restroom F4125	E	Wall - 2" accent stripe tile	Intact	Ceramic	Pink	NEG	-0.7
87	4th Floor	Restroom F4125	E	Toilet	Intact	Ceramic	White	NEG	-0.1
88	4th Floor	Restroom F4125	S	Sink	Intact	Ceramic	White	NEG	-0.3
89	4th Floor	Restroom F4123	-	Floor - 2" tile	Intact	Ceramic	Gray	NEG	-0.3
90	4th Floor	Restroom F4123	-	Floor - 2" tile	Intact	Ceramic	White	NEG	-0.7
91	4th Floor	Restroom F4123	S	Wall - 4" tile	Intact	Ceramic	White	NEG	-0.5
92	4th Floor	Restroom F4123	S	Wall - 2" accent stripe tile	Intact	Ceramic	Green	NEG	-0.7
93	4th Floor	Restroom F4123	S	Toilet	Intact	Ceramic	White	NEG	-0.3
94	4th Floor	Restroom F4123	S	Sink	Intact	Ceramic	White	NEG	-0.3
95	4th Floor	Restroom F4123	S	Urinal	Intact	Ceramic	White	NEG	-0.6
96	4th Floor	SE Corridor	N	Wall	Intact	Drywall	Yellow	NEG	0.0
97	4th Floor	SE Corridor	E	Wall	Intact	Drywall	White	NEG	-0.1
98	4th Floor	Room F4130	N	Wall	Intact	Drywall	Blue	NEG	-0.4
99	4th Floor	Room F4132	S	Wall	Intact	Drywall	Green	NEG	-0.1
100	4th Floor	Outside Room F4146	S	Wall	Intact	Drywall	Yellow	NEG	-0.2
101	4th Floor	Outside Room F4146	N	Wall	Intact	Drywall	White	NEG	-0.1
102	4th Floor	Outside Room F4146	N	Door frame	Intact	Metal	Gray	NEG	-0.2
103	4th Floor	Room F4159	N	Wall	Intact	Drywall	Lt yellow	NEG	-0.1
104	4th Floor	SW Fire Stairwell	N	Hand rail	Intact	Metal	White	NEG	-0.1

LEAD BASED PAINT X-RAY FLUORESCENCE (XRF) SURVEY

Site: 1505 N. Edgemont St., Los Angeles, California

Date of Sampling: January 22, 2016

Meas. No.	Area	Room	Side	Component	Condition	Substrate	Color	Classification	Lead Content (mg/cm^2)
105	4th Floor	SW Fire Stairwell	S	Fire hose valve guard	Intact	Metal	Yellow	NEG	-0.3
106	Calibration check								0.9
107	Calibration check								0.8
108	Calibration check								0.8

END OF TABLE

LEAD BASED PAINT X-RAY FLUORESCENCE (XRF) SURVEY

Site: 1505 N. Edgemont St., Los Angeles, California

Date of Sampling: March 18, 2016

Meas. No.	Area	Room	Side	Component	Condition	Substrate	Color	Classification	Lead Content (mg/cm^2)
1	Calibration								1.1
2	Calibration								1.1
3	Calibration								1.0
4	1st Floor	Rest Room 1066	N	Wall Tile 4”	Intact	Ceramic	White	Negative	-0.2
5	1st Floor	Rest Room 1066	N	Wall Tile 2”	Intact	Ceramic	Green	Negative	-0.6
6	1st Floor	Rest Room 1066	N	Floor Tile 2”	Intact	Ceramic	Gray	Negative	-0.5
7	1st Floor	Rest Room 1066	N	Floor Tile 2”	Intact	Ceramic	Off White	Negative	-0.2
8	1st Floor	Rest Room 1066	E	Toilet	Intact	Ceramic	White	Negative	-0.2
9	**1st Floor**	**Rest Room 1066**	**S**	**Sink**	**Intact**	**Ceramic**	**White**	**Positive**	**>9.9**
10	1st Floor	Rest Room 1066	S	Ceiling	Intact	Drywall	White	Negative	-0.2
11	1st Floor	Rest Room 1066	W	Door Frame	Intact	Metal	Gray	Negative	-0.0
12	1st Floor	Rest Room 1066	W	Door	Intact	Wood	Brown	Negative	-0.4
13	1st Floor	Elevator Lobby	-	Floor Tile 12”	Intact	Ceramic	Brown	Negative	-0.2
14	**1st Floor**	**Restroom 1067**	**S**	**Sink**	**Intact**	**Ceramic**	**White**	**Positive**	**>9.9**
15	1st Floor	Elevator Lobby	W	Wall	Intact	Drywall	Green	Negative	-0.2
16	1st Floor	Elevator Lobby	N	Wall	Intact	Drywall	Off White	Negative	-0.3
17	1st Floor	Elevator Lobby	N	Door Frame	Intact	Metal	Gray	Negative	-0.1
18	1st Floor	Elevator Lobby	N	Door Window Frame	Intact	Metal	Gray	Negative	0.1
19	1st Floor	Reception	N	Wall	Intact	Drywall	Blue Marble	Negative	-0.2
20	1st Floor	Reception	N	Door Frame	Intact	Metal	Beige	Negative	-0.2
21	1st Floor	Reception Corridor	E	Wall	Intact	Drywall	White	Negative	-0.2
22	1st Floor	Reception Corridor	W	Wall	Intact	Drywall	Off White (sand)	Negative	-0.1
23	1st Floor	Reception Corridor	S	Wall @ fountain	Intact	Drywall	Blue	Negative	-0.1
24	1st Floor	Social Medicine Corridor	E	Wall	Intact	Drywall	Blue marble	Negative	-0.2
25	1st Floor	Social Medicine Corridor	W	Wall	Intact	Drywall	Off white sand	Negative	-0.5
26	1st Floor	Exterior of Room 1034	W	Door Frame	Intact	Metal	Gray	Negative	-0.0
27	1st Floor	Exterior of Room 1031	E	Door Frame	Intact	Metal		Negative	-0.2
28	1st Floor	**Restroom @ SW Stairs**	**W**	**Sink**	**Intact**	**Ceramic**	**White**	**Positive**	**>9.9**
29	1st Floor	Corridor @ SW Stairs	S	Wall	Intact	Drywall	Orange	Negative	-0.2
30	1st Floor	Corridor @ SW Stairs	S	Door Frame	Intact	Metal	White	Negative	-0.1
31	1st Floor	Corridor @ SW Stairs	S	Wall	Intact	Drywall	Orange	Negative	-0.2

LEAD BASED PAINT X-RAY FLUORESCENCE (XRF) SURVEY

Site: 1505 N. Edgemont St., Los Angeles, California

Date of Sampling: March 18, 2016

Meas. No.	Area	Room	Side	Component	Condition	Substrate	Color	Classification	Lead Content (mg/cm^2)
32	1st Floor	Room 1019	S	Door Frame	Intact	Metal	White	Negative	-0.2
33	1st Floor	Room 1019	E	Wall	Intact	Drywall	Light blue	Negative	-0.2
34	1st Floor	Room 1019	N	Wall	Intact	Drywall	White	Negative	-0.5
35	1st Floor	Room 1020	W	Wall	Intact	Drywall	Purple	Negative	-0.2
36	1st Floor	Room 1023	S	Wall	Intact	Drywall	Green	Negative	-0.3
37	1st Floor	Waiting Room	W	Wall	Intact	Drywall	Blue	Negative	-0.4
38	2nd Floor	Elevator Lobby	W	Wall	Intact	Drywall	Blue	Negative	-0.2
39	2nd Floor	Elevator Lobby	N	Wall	Intact	Drywall	White	Negative	-0.3
40	2nd Floor	Elevator Lobby	-	Floor Tile 12”	Intact	Ceramic	Brown	Negative	-0.2
41	2nd Floor	Restroom 2235	N	Wall Tile 4”	Intact	Ceramic	Off White	Negative	-0.5
42	2nd Floor	Restroom 2235	N	Wall Tile 2”	Intact	Ceramic	Green	Negative	-0.6
43	2nd Floor	Restroom 2235	-	Floor Tile 2”	Intact	Ceramic	Gray	Negative	-0.7
44	2nd Floor	Restroom 2235	-	Floor Tile 2”	Intact	Ceramic	Off White	Negative	-0.3
45	2nd Floor	Restroom 2235	S	Sink	Intact	Ceramic	White	Negative	-0.1
46	2nd Floor	Restroom 2235	E	Toilet	Intact	Ceramic		Negative	-0.0
47	2nd Floor	Restroom 2233	E	Wall Tile 4”	Intact	Ceramic		Negative	-0.3
48	2nd Floor	Restroom 2233	E	Wall Tile 2”	Intact	Ceramic	Dark Blue	Negative	-0.4
49	2nd Floor	Restroom 2233	E	Wall Tile 4”	Intact	Ceramic	White (Patch)	Negative	-0.5
50	2nd Floor	Restroom 2233	-	Floor Tile 2”	Intact	Ceramic	Grey	Negative	-0.2
51	2nd Floor	Restroom 2233	-	Floor Tile 2”	Intact	Ceramic	Off White	Negative	-0.2
52	2nd Floor	Restroom 2233	S	Sink	Intact	Ceramic	White	Negative	-0.0
53	2nd Floor	Restroom 2233	E	Toilet	Intact	Ceramic	White	Negative	-0.1
54	2nd Floor	Restroom 2233	N	Door Frame	Intact	Metal	Gray	Negative	-0.1
55	2nd Floor	Corridor @ NE Stairwell	S	Wall	Intact	Drywall	Green (sand)	Negative	-0.3
56	2nd Floor	Corridor @ NE Stairwell	N	Wall	Intact	Drywall	Multicolor	Negative	-0.2
57	2nd Floor	Corridor @ NE Stairwell	E	Door Frame	Intact	Metal	Gray	Negative	0.3
58	2nd Floor	NE Stairwell	S	Wall	Intact	Concrete	White	Negative	0.2
59	2nd Floor	NE Stairwell	N	Railing	Intact	Metal	Tan	Negative	-0.0
60	2nd Floor	NE Stairwell	W	Door Frame	Intact	Metal	White	Negative	0.3
61	2nd Floor	NE Stairwell	E	Riser Guard	Intact	Metal	Yellow	Negative	-0.2
62	2nd Floor	Corridor adjacent to 2228	S	Wall	Intact	Drywall	Green	Negative	-0.2
63	2nd Floor	Room 2226	W	Wall	Intact	Drywall	White	Negative	-0.2
64	2nd Floor	Restroom 2256	N	Sink	Intact	Ceramic	White	Negative	-0.7

LEAD BASED PAINT X-RAY FLUORESCENCE (XRF) SURVEY

Site: 1505 N. Edgemont St., Los Angeles, California

Date of Sampling: March 18, 2016

Meas. No.	Area	Room	Side	Component	Condition	Substrate	Color	Classification	Lead Content (mg/cm^2)
65	2nd Floor	Conference Room	N	Wall	Intact	Drywall	Tan	Negative	-0.3
66	2nd Floor	Exterior Restroom 2256	W	Doorframe	Intact	Metal	Gray	Negative	-0.1
67	2nd Floor	Corridor adjacent to 2220	E	Wall	Intact	Drywall	Green (sand)	Negative	-0.1
68	2nd Floor	Corridor adjacent to 2220	W	Wall	Intact	Drywall	Multicolor	Negative	-0.2
69	2nd Floor	Room 2220	W	Wall	Intact	Drywal	Green	Negative	-0.5
70	2nd Floor	Room 2218	W	Wall	Intact	Drywall	Peach	Negative	-0.3
71	2nd Floor	Room 2262	N	Wall	Intact	Drywall	Blue	Negative	-0.2
72	2nd Floor	Room 2217	N	Wall	Intact	Drywall	Pink	Negative	-0.2
73	2nd Floor	Room 2216	N	Wall	Intact	Drywall	Pink	Negative	-0.1
74	2nd Floor	Restroom 2240	S	Sink	Intact	Ceramic	White	Negative	-0.0
75	2nd Floor	Room 2249	N	Sink	Intact	Ceramic		Negative	-0.2
76	2nd Floor	Waiting Room	W	Wall	Intact	Drywall	Orange	Negative	-0.3
77	Calibration								1.0
78	Calibration								1.1
79	Calibration								1.1
80	Calibration								1.0
81	Calibration								1.1
82	Calibration								1.1
83	4th Floor	Elevator Lobby	W	Wall	Intact	Drywall	Orange	Negative	-0.3
84	4th Floor	Elevator Lobby	W	Wall	Intact	Drywall	White	Negative	-0.2
85	4th Floor	Elevator Lobby	-	Floor Tile 12”	Intact	Ceramic	Brown	Negative	-0.2
86	4th Floor	Restroom 4125	N	Wall	Intact	Drywall	Pink	Negative	-0.3
87	4th Floor	Restroom 4125	N	Wall Tile 4”	Intact	Ceramic	White	Negative	-0.4
88	4th Floor	Restroom 4125	N	Wall Tile 2”	Intact	Ceramic	Red	Negative	-0.4
89	4th Floor	Restroom 4125	-	Floor Tile 2”	Intact	Ceramic	Gray	Negative	-0.2
90	4th Floor	Restroom 4125	-	Floor Tile 2”	Intact	Ceramic	White	Negative	-0.4
91	4th Floor	Restroom 4125	S	Sink	Intact	Ceramic	White	Negative	0.1
92	4th Floor	Restroom 4125	E	Toilet	Intact	Ceramic	White	Negative	-0.1
93	4th Floor	Restroom 4125	W	Door Frame	Intact	Metal	Gray	Negative	-0.1
94	4th Floor	Restroom 4125	S	Wall	Intact	Drywall	White	Negative	-0.4
95	4th Floor	Restroom 4123	N	Wall	Intact	Drywall	Green	Negative	-0.2
96	4th Floor	Restroom 4123	N	Wall Tile 4”	Intact	Ceramic	White	Negative	-0.3
97	4th Floor	Restroom 4123	N	Wall Tile 2”	Intact	Ceramic	Blue	Negative	-0.5
98	4th Floor	Restroom 4123	-	Floor Tile 2”	Intact	Ceramic	Gray	Negative	-0.3

LEAD BASED PAINT X-RAY FLUORESCENCE (XRF) SURVEY

Site: 1505 N. Edgemont St., Los Angeles, California

Date of Sampling: March 18, 2016

Meas. No.	Area	Room	Side	Component	Condition	Substrate	Color	Classification	Lead Content (mg/cm^2)
99	4th Floor	Restroom 4123	-	Floor Tile 2”	Intact	Ceramic	White	Negative	-0.2
100	4th Floor	Restroom 4123	S	Sink	Intact	Ceramic	White	Negative	-0.0
101	4th Floor	Restroom 4123	S	Toilet	Intact	Ceramic	White	Negative	-0.3
102	4th Floor	Restroom 4123	S	Urinal	Intact	Ceramic	White	Negative	-0.1
103	4th Floor	Restroom 4123	S	Wall	Intact	Drywall	White	Negative	-0.2
104	4th Floor	Restroom 4123	W	Door Frame	Intact	Metal	Gray	Negative	-0.1
105	4th Floor	Corridor adjacent to 4114	N	Wall	Intact	Drywall	White	Negative	-0.2
106	4th Floor	Corridor adjacent to 4122	N	Door Frame	Intact	Metal	Gray	Negative	-0.1
107	4th Floor	Room 4122	W	Wall	Intact	Drywall	Blue	Negative	-0.3
108	4th Floor	Room 4122	S	Sink	Intact	Ceramic	White	Negative	-0.4
109	4th Floor	Waiting room exterior	E	Window Frame	Intact	Metal	Gray	Negative	-0.1
110	4th Floor	Room 4159	N	Wall	Intact	Drywall	Yellow	Negative	-0.2
111	4th Floor	Room 4155	N	Wall	Intact	Drywall	Blue	Negative	-0.5
112	4th Floor	Restroom4152	W	Sink	Intact	Ceramic	White	Negative	-0.1
113	4th Floor	Exterior of Room 4143	N	Wall	Intact	Drywall	White	Negative	-0.2
114	4th Floor	Corridor adjacent 4143	N	Door Frame	Intact	Metal	Gray	Negative	-0.1
115	4th Floor	Room 4143	W	Wall	Intact	Drywall	Lt. Blue	Negative	-0.4
116	4th Floor	Room 4147	W	Wall	Intact	Drywall	Yellow	Negative	-0.2
117	4th Floor	Room 4135	W	Wall	Intact	Drywall	Orange	Negative	-0.1
118	4th Floor	Waiting Room	N	Wall	Intact	Drywall	Orange	Negative	-0.4
119	5th Floor	Elevator Lobby	W	Wall	Intact	Drywall	Brown	Negative	-0.4
120	5th Floor	Elevator Lobby	N	Wall	Intact	Drywall	White	Negative	-0.3
121	5th Floor	Elevator Lobby	N	Door Frame	Intact	Metal	Gray	Negative	-0.1
122	5th Floor	Restroom 5154	N	Wall	Intact	Drywall	Blue	Negative	-0.6
123	5th Floor	Restroom 5154	N	Wall Tile 4”	Intact	Ceramic	White	Negative	-0.4
124	5th Floor	Restroom 5154	N	Wall Tile 2”	Intact	Ceramic	Red	Negative	-0.6
125	5th Floor	Restroom 5154	S	Sink #1	Intact	Ceramic	White	Negative	-0.1
126	5th Floor	Restroom 5154	E	Toilet	Intact	Ceramic	White	Negative	-0.3
127	5th Floor	Restroom 5154	W	Door Frame	Intact	Metal	Gray	Negative	-0.2
128	5th Floor	Restroom 5154	S	Wall	Intact	Drywall	White	Negative	-0.1
129	5th Floor	Restroom 5155	N	Wall	Intact	Drywall	Blue	Negative	-0.2
130	5th Floor	Restroom 5155	N	Wall Tile 4”	Intact	Ceramic	White	Negative	-0.3
131	5th Floor	Restroom 5155	N	Wall Tile 2”	Intact	Ceramic	Blue	Negative	-0.3
132	5th Floor	Restroom 5155	S	Sink	Intact	Ceramic	White	Negative	0.0
133	5th Floor	Restroom 5155	S	Toilet	Intact	Ceramic	White	Negative	-0.2

LEAD BASED PAINT X-RAY FLUORESCENCE (XRF) SURVEY

Site: 1505 N. Edgemont St., Los Angeles, California

Date of Sampling: March 18, 2016

Meas. No.	Area	Room	Side	Component	Condition	Substrate	Color	Classification	Lead Content (mg/cm^2)
134	**5th Floor**	**Restroom 5155**	**S**	**Urinal (old)**	**Fair**	**Porcelain**	**White**	**Positive**	**1.0**
135	5th Floor	Restroom 5155	S	Wall	Intact	Drywall	White	Negative	-0.3
136	5th Floor	Restroom 5155	W	Door Frame	Intact	Metal	Gray	Negative	-0.1
137	5th Floor	Room 5106a	N	Wall	Intact	Drywall	Purple	Negative	-0.3
138	5th Floor	Room 5104	W	Wall	Intact	Drywall	Blue	Negative	-0.4
139	5th Floor	Corridor adjacent to 5104	S	Wall	Intact	Drywall	White	Negative	-0.2
140	5th Floor	Corridor adjacent to 5104	S	Window Frame	Intact	Metal	Gray	Negative	-0.1
141	5th Floor	Restroom 5112	-	Floor Tile 2”	Intact	Ceramic	Gray	Negative	-0.2
142	5th Floor	Restroom 5112	-	Floor Tile 2”	Intact	Ceramic	White	Negative	-0.4
143	5th Floor	Restroom 5112	E	Sink	Intact	Ceramic	White	Negative	-0.1
144	5th Floor	Restroom 5112	E	Toilet	Intact	Ceramic	White	Negative	-0.2
145	5th Floor	Room 5113	S	Wall	Intact	Drywall	Blue	Negative	-0.3
146	5th Floor	Room 5101	E	Wall	Intact	Drywall	Dark Blue	Negative	-0.2
147	5th Floor	Corridor adjacent to 5122	W	Wall	Intact	Drywall	White	Negative	-0.4
148	5th Floor	Room 5123	N	Wall	Intact	Drywall	Green	Negative	-0.3
149	5th Floor	Restroom 5119	W	Sink	Intact	Ceramic	White	Negative	-0.1
150	5th Floor	Waiting Room	W	Wall	Intact	Drywall	Orange	Negative	-0.2
151	5th Floor	Waiting Room	E	Wall	Intact	Drywall	Off White	Negative	-0.5
152	Calibration								1.2
153	Calibration								1.2
154	Calibration								1.1
155	Calibration								1.0
156	Calibration								1.1
157	Calibration								1.0
158	Ground Level	Building Exterior	N	Wall	Intact	Concrete	Gray (texture)	Negative	0.2
159	Ground Level	Building Exterior	N	Wall	Intact	Concrete	Blue	Negative	0.3
160	Ground Level	Building Exterior	N	Vent Pipe	Intact	Metal	Gray	Negative	-0.3
161	Ground Level	Building Exterior	N	Door	Intact	Metal	Gray	Negative	-0.2
162	Ground Level	Building Exterior	N	Door Frame	Intact	Metal	Gray	Negative	0.2
163	Ground Level	Building Exterior	E	Wall	Intact	Concrete	Gray	Negative	0.0
164	Ground Level	Building Exterior	E	Wall	Intact	Concrete	Green	Negative	-0.2
165	Ground Level	Building Exterior	E	Railing	Intact	Metal	Gray	Negative	0.2
166	Ground Level	Building Exterior	E	Window Frame	Intact	Metal	Gray	Negative	-0.7
167	Ground Level	Building Exterior	S	Security Door	Intact	Concrete	Gray	Negative	0.0

LEAD BASED PAINT X-RAY FLUORESCENCE (XRF) SURVEY

Site: 1505 N. Edgemont St., Los Angeles, California

Date of Sampling: March 18, 2016

Meas. No.	Area	Room	Side	Component	Condition	Substrate	Color	Classification	Lead Content (mg/cm^2)
168	Calibration								1.1
169	Calibration								1.3
170	Calibration								1.1

END OF TABLE

Appendix B
CDPH 8552 Form

LEAD HAZARD EVALUATION REPORT

Section 1 — Date of Lead Hazard Evaluation 1/22/16 & 3/18/16

Section 2 — Type of Lead Hazard Evaluation (Check one box only)

☐ Lead Inspection ☐ Risk assessment ☐ Clearance Inspection ☑ Other (specify) Limited lead paint testing

Section 3 — Structure Where Lead Hazard Evaluation Was Conducted

Address [number, street, apartment (if applicable)]	City	County	Zip Code
1505 N. Edgemont Street	Los Angeles	Los Angeles	90027

Construction date (year) of structure: Pre-1978

Type of structure: ☐ Multi-unit building ☐ School or daycare ☐ Single family dwelling ☑ Other Medical Office Building

Children living in structure? ☐ Yes ☑ No ☐ Don't Know

Section 4 — Owner of Structure (if business/agency, list contact person)

Name	Telephone number
Kaiser Foundation Health Plan, Inc. (Marc Hesse)	323-855-8366

Address [number, street, apartment (if applicable)]	City	State	Zip Code
4621 Hollywood Boulevard	Los Angeles	CA	90027

Section 5 — Results of Lead Hazard Evaluation (check all that apply)

☐ No lead-based paint detected ☐ Intact lead-based paint detected ☑ Deteriorated lead-based paint detected

☐ No lead hazards detected ☐ Lead-contaminated dust found ☐ Lead-contaminated soil found ☐ Other

Section 6 — Individual Conducting Lead Hazard Evaluation

Name	Telephone number
Stephen Long - Forensic Analytical Consulting Services, Inc.	310-668-5600

Address [number, street, apartment (if applicable)]	City	State	Zip Code
2959 Pacific Commerce Drive	Rancho Dominguez	CA	90221

CDPH certification number	Signature	Date
2202		4/7/16

Name and CDPH certification number of any other individuals conducting sampling or testing (if applicable)

Barry Smith (Cert. No. 17048)

Section 7 — Attachments

A. A foundation diagram or sketch of the structure indicating the specifc locations of each lead hazard or presence of lead-based paint;
B. Each testing method, device, and sampling procedure used;
C. All data collected, including quality control data, laboratory results, including laboratory name, address, and phone number.

First copy and attachments retained by inspector

Second copy and attachments retained by owner

Third copy only (no attachments) mailed or faxed to:

California Department of Public Health
Childhood Lead Poisoning Prevention Branch Reports
850 Marina Bay Parkway, Building P, Third Floor
Richmond, CA 94804-6403
Fax: (510) 620-5656

Right People

Right Perspective

Right Now

www.forensicanalytical.com

FACS
Forensic Analytical Consulting Services

May 17, 2016

Pre-Demolition Lead Survey Report:

Kaiser Permanente
Los Angeles Medical Center
Medical Office Building
1526 N. Edgemont Street
Los Angeles, CA 90027

Prepared for:

Marc Hesse
Kaiser Foundation Health Plan, Inc.
NFS, LAMC Service Delivery Team
Los Angeles, CA 90027
(323) 855-8366 | marc.a.hesse@kp.org

Prepared By:

Stephen Long
Forensic Analytical Consulting Services
2959 Pacific Commerce Drive
Rancho Dominguez, CA 90221
(310) 668-5600 | slong@forensicanalytical.com

FACS Project #PJ27371

Contents

Executive Summary 1

Introduction 1

Scope of Work 1

Site Characterization 1

Survey Methods 2

Findings and Recommendations 3

Limitations 3

Appendix A: XRF Lead Testing Results Table
Appendix B: CDPH 8552 Form

Executive Summary

A pre-demolition lead inspection was conducted by Forensic Analytical Consulting Services, Inc. for the above referenced structure. The inspection encompassed inspection for lead X-Ray shielding and testing of ceramic tiles, restroom fixtures, and paints for the presence of lead. The following were identified as lead shielding or lead-based paint/ceramic:

- Basement: Rooms B013, B017 & B021 - lead X-ray shielding at walls, glass, etc.
- 3rd Floor, 4th Floor & 7th Floor: Elevator Lobby and hallway – ceramic floor and baseboard tile
- 1st Floor: NE Women's Restroom – 2-inch green accent ceramic wall tile
- 1st Floor: N Utility Room - Sink
- 3rd Floor: Room G3122A – Sink (squared shape)
- 4th Floor: Rooms G4021, G4052, G4055, and Restrooms G4002, G4007 & G4043 – Sinks (squared shape)
- 5th Floor: Rooms G503, G512 & G539 - 2-inch red accent ceramic wall tile
- 6th Floor: Rooms G6010, G6016, G6036 &G6086 - 2-inch red accent ceramic wall tile
- Exterior – White and gray paint on stucco

Introduction

Forensic Analytical Consulting Services, Inc. (FACS) was retained by Kaiser Foundation Health Plan, Inc. to perform a pre-demolition lead survey of the Medical Office Building located at 1526 N. Edgemont Street in Los Angeles, California. The survey was performed by FACS representatives Barry Smith (California Lead Technician Certification No. 17048) and Stephen Long (California Lead Inspector Certification No. 2202) on January 14 & 19 and March 18, 2016.

Scope of Work

The purpose of the inspection was to identify the presence of lead X-Ray shielding and paint and ceramic tiles with high lead content that would be disturbed during the future demolition project. X-Ray Fluorescence (XRF) testing of ceramic tile and paint was performed for this survey. In addition, the scope of the survey and the services provided by FACS included:

- Review of building floor drawings to develop the project sampling plan
- Performing a visual inspection of the project areas to identify accessible suspect lead shielding and lead-containing coatings or ceramics
- Consolidating data and findings into a report format

Site Characterization

In general, the building interior was characterized by gypsum drywall with joint compound walls and/or plaster walls. The ceilings were typically drywall and/or lay-in ceiling tiles. The floors were typically resilient sheet flooring, vinyl floor tile, ceramic floor tile and carpet. Sample locations were selected to be representative of the materials identified.

Survey Methods

Document Review

FACS reviewed building floor plan drawings to help develop the sampling strategy.

Lead Inspection

The lead survey was not a comprehensive lead-based paint or building material survey as detailed in the *"Guidelines for the Evaluation and Control of Lead-Based Paint Hazards in Housing"* by The National Center for Lead-Safe Housing for HUD.

Cal/OSHA, in Title 8 California Code of Regulations (CCR) Section 1532.1, Lead in Construction Standard which implements California labor code 8716-6717, regulates all construction work were an employee may be occupationally exposed to lead. Paint or materials with any detectable level of lead is considered lead-containing by Cal/OSHA.

Lead-based paint is defined as coatings that contain lead at levels greater than 0.7 milligrams of lead per square centimeter of surface area (mg/cm^2) as measured by an X-Ray Fluorescence (XRF) instrument. However, construction work impacting materials with detectable levels of lead is subject to Cal/OSHA requirements.

Construction activities, sometimes referred to as trigger tasks, impacting materials containing any amount of lead require an initial exposure assessment. Trigger tasks are defined in Cal/OSHA 1532.1, section (d) (2) and include but are not limited to such tasks as: manual demolition, manual scraping, manual sanding, lead burning, abrasive blasting, welding, cutting and torch burning.

XRF readings were collected from representative components, not every individual component. Lead results are assumed to be the same on like components in the same general area of the representative component that was sampled.

The types, number, and locations of XRF readings were determined based on available information about the renovation provided to FACS, visual observations, regulatory requirements, and other project management considerations.

The Protec LPA-1 XRF Analyzer utilized for the testing is a direct-reading instrument that determines the concentration of lead in paints by subjecting the paint to energy from a small radioactive source when the instrument is held against the paint and analyzing the absorption of x-rays by the paint. The instrument was calibrated to the manufacturer's specifications and was also verified, at least every four hours and at the beginning and completion of each set of readings, against known lead sample standards produced by the National Institute of Standards and Testing (NIST). The XRF instrument measures lead in units of milligrams of lead per square centimeter of tested surface (mg/cm^2). In Los Angeles County, paint is considered classified as LBP if it contains 0.7 mg/cm^2 or more of lead.

Due to the presence of the small radioactive source in the instrument, FACS inspectors are trained in proper use of the instrument to avoid exposure to themselves or others from operation of the instrument.

Readings of 0.0 mg/cm^2 or negative readings (e.g., -0.4) do not necessarily indicate there is no lead present, as the XRF instrument does not have sufficient sensitivity to determine a zero result.

Findings and Recommendations

FACS conducted an inspection of the Medical Office Building at 1526 N. Edgemont Street, Los Angeles, CA for the presence of lead-containing building components that will be impacted by the future demolition project. Survey findings are presented below.

The following were identified as lead shielding or lead-based paint/ceramic:

- Basement: Rooms B013, B017 & B021 - lead X-ray shielding at walls, glass, etc.
- 3rd Floor, 4th Floor & 7th Floor: Elevator Lobby and hallway – ceramic floor and baseboard tile
- 1st Floor: NE Women's Restroom – 2-inch green accent ceramic wall tile
- 1st Floor: N Utility Room - Sink
- 3rd Floor: Room G3122A – Sink (squared shape)
- 4th Floor: Rooms G4021, G4052, G4055, and Restrooms G4002, G4007 & G4043 – Sinks (squared shape)
- 5th Floor: Rooms G503, G512 & G539 - 2-inch red accent ceramic wall tile
- 6th Floor: Rooms G6010, G6016, G6036 &G6086 - 2-inch red accent ceramic wall tile
- Exterior – White and gray paint on stucco

Survey results of XRF testing are summarized in the table in Appendix A.

Lead-safe work practices must be used when disturbing lead shielding or lead-based paint/ceramic.

During demolition, all affected paints and ceramic tile should be assumed to contain some amount of lead (since the XRF instrument cannot determine a zero result), and the Cal/OSHA Lead in Construction Standard (8 CCR 1532.1) should be followed (especially requirements related to exposure assessments and trigger tasks), since the standard applies to paints containing any amount of lead, even those with very low levels below 0.06%.

Limitations

This investigation is limited to the conditions and practices observed and information made available to FACS. The methods, conclusions and recommendations provided are based on FACS' judgment, expertise and the standard of practice for professional service. They are subject to the limitations and variability inherent in the methodology employed. As with all environmental investigations, this investigation is limited to the defined scope and does not purport to set forth all hazards, nor indicate that other hazards do not exist.

Please do not hesitate to contact our offices at 310-660-5600 with any questions or concerns. Thank you for the opportunity to assist Kaiser Foundation Health Plan, Inc. promoting a more healthful environment.

Respectfully,
FORENSIC ANALYTICAL



Stephen Long
CDPH Cert. No. 2202

Appendix A
XRF Lead Testing Results Table

LEAD BASED PAINT X-RAY FLUORESCENCE (XRF) TESTING SUMMARY

Kaiser Los Angeles Medical Center

Building: 1526 Edgemont Street, Los Angeles, CA

Date of Sampling: 1/14/16

Meas No.	Area	Room	Side	Component	Condition	Substrate	Color	Classification	Lead Content (mg/cm^2)
1	Calibration Check	–	–	–	–	–	–	–	0.9
2	Calibration Check	–	–	–	–	–	–	–	0.9
3	Calibration Check	–	–	–	–	–	–	–	0.8
4	2nd Floor	G2019-Restroom	--	2” Floor Tile	Intact	Ceramic	Blue	Negative	-0.5
5	2nd Floor	G2019-Restroom	N	2” Wall Tile	Intact	Ceramic	Dark Gray	Negative	-1.0
6	2nd Floor	G2019-Restroom	N	2” Wall Tile	Intact	Ceramic	Light Gray	Negative	-0.7
7	2nd Floor	G2140-Restroom	--	2” Floor Tile	Intact	Ceramic	Lavender	Negative	-0.4
8	2nd Floor	G2140-Restroom	W	2” Wall Tile	Intact	Ceramic	Light Gray	Negative	-0.8
9	2nd Floor	G2140-Restroom	N	Sink	Intact	Ceramic	White	Negative	-0.2
10	2nd Floor	G2140-Restroom	N	Toilet	Intact	Ceramic	White	Negative	-0.4
11	2nd Floor	G2154-Procedure Room	N	Sink	Intact	Ceramic	White	Negative	-0.3
12	2nd Floor	G2135-Procedure Room	N	Sink	Intact	Ceramic	White	Negative	-0.2
13	2nd Floor	G2128-Procedure Room	N	Sink	Intact	Ceramic	White	Negative	-0.2
14	2nd Floor	G2129-Procedure Room	N	Sink	Intact	Ceramic	White	Negative	-0.1
15	2nd Floor	G2134-Procedure Room	N	Sink	Intact	Ceramic	White	Negative	-0.1
16	2nd Floor	G2028-Procedure Room	N	Sink	Intact	Ceramic	White	Negative	0.0
17	2nd Floor	G2033-Procedure Room	N	Sink	Intact	Ceramic	White	Negative	-0.2
18	2nd Floor	G2035-Restroom	--	2” Floor Tile	Intact	Ceramic	Lavender	Negative	-0.7
19	2nd Floor	G2035-Restroom	W	2” Wall Tile	Intact	Ceramic	Light Gray	Negative	-0.8
20	2nd Floor	G2035-Restroom	W	Sink	Intact	Ceramic	White	Negative	-0.2
21	2nd Floor	G2035-Restroom	N	Toilet	Intact	Ceramic	White	Negative	-0.1
22	2nd Floor	G2019-Restroom	S	Toilet	Intact	Ceramic	White	Negative	-0.3
23	2nd Floor	G2019-Restroom	E	Sink	Intact	Ceramic	White	Negative	-0.3
24	2nd Floor	North Corridor	--	12” Floor Tile	Intact	Ceramic	Light Gray	Negative	-0.3
25	2nd Floor	NE Men’s Restroom	--	12” Floor Tile	Intact	Ceramic	Dark Gray	Negative	-0.5
26	2nd Floor	NE Men’s Restroom	N	4”x8” Wall Base Tile	Intact	Ceramic	Dark Gray	Negative	-0.8
27	2nd Floor	NE Men’s Restroom	--	2” Floor Tile	Intact	Ceramic	Green	Negative	-0.5
28	2nd Floor	NE Men’s Restroom	--	2” Floor Tile	Intact	Ceramic	Light Gray	Negative	-0.5
29	2nd Floor	NE Men’s Restroom		4” Wall Tile	Intact	Ceramic	White	Negative	-0.6
30	2nd Floor	NE Men’s Restroom	E	Sink	Intact	Ceramic	White	Negative	-0.6
31	2nd Floor	NE Men’s Restroom	E	Urinal	Intact	Ceramic	White	Negative	-0.4
32	2nd Floor	NE Men’s Restroom	E	Toilet	Intact	Ceramic	White	Negative	-0.4
33	2nd Floor	NE Women’s Restroom	--	Sink	Intact	Ceramic	White	Negative	-0.2
34	2nd Floor	NE Women’s Restroom	S	Toilet	Intact	Ceramic	White	Negative	-0.5
35	2nd Floor	NE Women’s Restroom	N	Toilet	Intact	Ceramic	White	Negative	-0.4
36	2nd Floor	NE Women’s Restroom	--	2” Floor Tile	Intact	Ceramic	Lavender	Negative	-0.4
37	2nd Floor	NE Women’s Restroom	--	2” Floor Tile	Intact	Ceramic	Purple	Negative	-0.4
38	2nd Floor	NE Women’s Restroom	W	4” Wall Tile	Intact	Ceramic	White	Negative	-0.5

LEAD BASED PAINT X-RAY FLUORESCENCE (XRF) TESTING SUMMARY
Kaiser Los Angeles Medical Center
Building: 1526 Edgemont Street, Los Angeles, CA
Date of Sampling: 1/14/16

Meas No.	Area	Room	Side	Component	Condition	Substrate	Color	Classification	Lead Content (mg/cm^2)
39	2nd Floor	East Corridor	--	12" Floor Tile	Intact	Ceramic	Light Gray	Negative	-0.4
40	1st Floor	East & North Corridors	--	12" and 6"x12" Floor Tile	Intact	Ceramic	Light Gray	Negative	-0.4
41	1st Floor	East & North Corridors	--	12" Floor Tile	Intact	Ceramic	Dark Gray	Negative	-0.3
42	1st Floor	East & North Corridors	--	12" Floor Tile	Intact	Ceramic	White w/black specks	Negative	-0.4
43	1st Floor	East & North Corridors	S	4"x12" Wall Tile	Intact	Ceramic	White w/black specks	Negative	-0.8
44	1st Floor	East & North Corridors	N	12" Wall Tile	Intact	Marble??	Light Gray w/white specks	Negative	-0.5
45	1st Floor	NE Women's Restroom	S	4" Wall Tile	Intact	Ceramic	White	Negative	-0.2
46	1st Floor	NE Women's Restroom	S	2" Accent Wall Tile	Intact	Ceramic	Green	**Positive**	**>9.9**
47	1st Floor	NE Women's Restroom	W1	Sink	Intact	Ceramic	White	Negative	-0.3
48	1st Floor	NE Women's Restroom	W1	Toilet	Intact	Ceramic	White	Negative	-0.5
49	1st Floor	NE Women's Restroom	W2	Toilet	Intact	Ceramic	White	Negative	-0.4
50	1st Floor	NE Women's Restroom	W3	Toilet	Intact	Ceramic	White	Negative	-0.4
51	1st Floor	NE Men's Restroom	W	4" Wall Tile	Intact	Ceramic	White	Negative	-0.4
52	1st Floor	NE Men's Restroom	W	2" Accent Wall Tile	Intact	Ceramic	White	**Positive**	**>9.9**
53	1st Floor	NE Men's Restroom	E	Sink	Intact	Ceramic	White	Negative	-0.2
54	1st Floor	NE Men's Restroom	E2	Urinal	Intact	Ceramic	White	Negative	-0.6
55	1st Floor	NE Men's Restroom	E2	Urinal	Intact	Ceramic	White	Negative	-0.5
56	1st Floor	NE Men's Restroom	E	Toilet	Intact	Ceramic	White	Negative	-0.5
57	1st Floor	North Utility Room	N	Sink	Intact	Porcelain	White	**Positive**	**>9.9**
58	Calibration Check	–	–	–	–	–	–	–	0.9
59	Calibration Check	–	–	–	–	–	–	–	1.1
60	Calibration Check	–	–	–	–	–	–	–	1.1

END OF TABLE

LEAD BASED PAINT X-RAY FLUORESCENCE (XRF) TESTING SUMMARY

Site: 1526 N. Edgemont St., Los Angeles, California

Date of Sampling: January 19, 2016

Meas. No.	Area	Room	Side	Component	Condition	Substrate	Color	Classification	Lead Content (mg/cm^2)
18	(Calibration check)								1.3
19	(Calibration check)								1.2
20	(Calibration check)								1.1
21	1st Flr Urgent Care	Employee Break Rm Entry	-	2" Floor tile	Intact	Ceramic	Gray	NEG	-0.3
22	1st Flr Urgent Care	Employee Break Rm Entry	-	2" Floor tile	Intact	Ceramic	White	NEG	-0.7
23	1st Flr Urgent Care	Employee Break Rm Entry	S	4" Wall tile	Intact	Ceramic	White	NEG	-0.4
24	1st Flr Urgent Care	Employee Break Rm Entry	S	2" Wall accent tile	Intact	Ceramic	Dark blue	NEG	-0.5
25	1st Flr Urgent Care	Staff Restroom G1117	-	2" Floor tile	Intact	Ceramic	White	NEG	-0.1
26	1st Flr Urgent Care	Staff Restroom G1117	-	2" Floor tile	Intact	Ceramic	Gray	NEG	-0.4
27	1st Flr Urgent Care	Staff Restroom G1117	S	4" Wall tile	Intact	Ceramic	White	NEG	-0.4
28	1st Flr Urgent Care	Staff Restroom G1117	S	2" Wall accent tile	Intact	Ceramic	Dark blue	NEG	-0.5
29	1st Flr Urgent Care	Staff Restroom G1117	N	Sink	Intact	Ceramic	White	NEG	-0.9
30	1st Flr Urgent Care	Staff Restroom G1117	S	Toilet	Intact	Ceramic	White	NEG	-0.5
31	1st Flr Urgent Care	Exam Rm G1116	S	Sink	Intact	Ceramic	White	NEG	-0.1
32	1st Flr Urgent Care	Exam Rm G1115	S	Sink	Intact	Ceramic	White	NEG	-0.2
33	1st Flr Urgent Care	Exam Rm G1114	S	Sink	Intact	Ceramic	White	NEG	-0.2
34	1st Flr Urgent Care	Exam Rm G1113	S	Sink	Intact	Ceramic	White	NEG	-0.3
35	1st Flr Urgent Care	Exam Rm G1112	S	Sink	Intact	Ceramic	White	NEG	-0.5
36	1st Flr Urgent Care	Exam Rm G1166	N	Sink	Intact	Ceramic	White	NEG	-0.1
37	1st Flr Urgent Care	Exam Rm G1167	N	Sink	Intact	Ceramic	White	NEG	-0.2
38	1st Flr Urgent Care	Exam Rm G1168	N	Sink	Intact	Ceramic	White	NEG	-0.5
39	1st Flr Urgent	Restroom G1169	-	2" Floor tile	Intact	Ceramic	Gray	NEG	-0.4

LEAD BASED PAINT X-RAY FLUORESCENCE (XRF) TESTING SUMMARY

Site: 1526 N. Edgemont St., Los Angeles, California

Date of Sampling: January 19, 2016

Meas. No.	Area	Room	Side	Component	Condition	Substrate	Color	Classification	Lead Content (mg/cm^2)
	Care								
40	1st Flr Urgent Care	Staff Restroom G1185	-	2" Floor tile	Intact	Ceramic	White	NEG	-0.6
41	1st Flr Urgent Care	Staff Restroom G1185	E	4" Wall tile	Intact	Ceramic	White	NEG	-0.5
42	1st Flr Urgent Care	Staff Restroom G1185	E	2" Wall accent tile	Intact	Ceramic	Green	NEG	-0.5
43	1st Flr Urgent Care	Staff Restroom G1185	S	Sink	Intact	Ceramic	White	NEG	-0.5
44	1st Flr Urgent Care	Staff Restroom G1185	N	Toilet	Intact	Ceramic	White	NEG	-0.4
45	1st Flr Urgent Care	Exam Rm G1186	S	Sink	Intact	Ceramic	White	NEG	-0.3
46	1st Flr Urgent Care	Staff Restroom G1187	-	2" Floor tile	Intact	Ceramic	Gray	NEG	-0.6
47	1st Flr Urgent Care	Staff Restroom G1187	N	4" Wall tile	Intact	Ceramic	White	NEG	-0.7

LEAD BASED PAINT X-RAY FLUORESCENCE (XRF) TESTING SUMMARY

Site: 1526 N. Edgemont St., Los Angeles, California

Date of Sampling: January 19, 2016

Meas. No.	Area	Room	Side	Component	Condition	Substrate	Color	Classification	Lead Content (mg/cm^2)
48	1st Flr Urgent Care	Staff Restroom G1187	W	Sink	Intact	Ceramic	White	NEG	-0.8
49	1st Flr Urgent Care	Staff Restroom G1187	E	Toilet	Intact	Ceramic	White	NEG	-0.6
50	1st Flr Urgent Care	Exam Rm G1150	W	Sink	Intact	Ceramic	White	NEG	-0.5
51	1st Flr Urgent Care	Exam Rm G1149	N	Sink	Intact	Ceramic	White	NEG	-0.1
52	1st Flr Urgent Care	Exam Rm G1146	N	Sink	Intact	Ceramic	White	NEG	+0.3
53	1st Flr Urgent Care	Restroom G1148	-	2" Floor tile	Intact	Ceramic	Gray	NEG	-0.3
54	1st Flr Urgent Care	Restroom G1148	-	2" Floor tile	Intact	Ceramic	White	NEG	-0.4
55	1st Flr Urgent Care	Restroom G1148	W	4" Wall tile	Intact	Ceramic	White	NEG	-0.5
56	1st Flr Urgent Care	Restroom G1148	W	2" Wall accent tile	Intact	Ceramic	White	NEG	-0.6
57	1st Flr Urgent Care	Restroom G1148	W	Sink	Intact	Ceramic	White	NEG	-0.0
58	1st Flr Urgent Care	Restroom G1148	N	Toilet	Intact	Ceramic	White	NEG	-0.6
59	1st Flr Urgent Care	Exam Rm G1164	W	Sink	Intact	Ceramic	White	NEG	-0.1
60	1st Flr Urgent Care	Exam Rm G1132	N	Sink	Intact	Ceramic	White	NEG	-0.5
61	1st Flr Urgent Care	Exam Rm G1133	N	Sink	Intact	Ceramic	White	NEG	-0.3
62	1st Flr Urgent Care	Exam Rm G1134	N	Sink	Intact	Ceramic	White	NEG	+0.1
63	1st Flr Urgent Care	Exam Rm G1135	N	Sink	Intact	Ceramic	White	NEG	-0.2
64	1st Flr Urgent Care	Exam Rm G1136	N	Sink	Intact	Ceramic	White	NEG	-0.7
65	1st Flr Urgent Care	Exam Rm G1139	W	Sink	Intact	Ceramic	White	NEG	-0.1
66	1st Flr Urgent Care	Exam Rm G1142	S	Sink	Intact	Ceramic	White	NEG	-0.3
67	1st Flr Urgent	Exam Rm G1143	S	Sink	Intact	Ceramic	White	NEG	-0.3

LEAD BASED PAINT X-RAY FLUORESCENCE (XRF) TESTING SUMMARY

Site: 1526 N. Edgemont St., Los Angeles, California

Date of Sampling: January 19, 2016

Meas. No.	Area	Room	Side	Component	Condition	Substrate	Color	Classification	Lead Content (mg/cm^2)
	Care								
68	1st Flr Urgent Care	Laboratory Restroom	-	2" Floor tile	Intact	Ceramic	Gray	NEG	0.5
69	1st Flr Urgent Care	Laboratory Restroom	-	2" Floor tile	Intact	Ceramic	White	NEG	-0.4
70	1st Flr Urgent Care	Laboratory Restroom	N	4" Wall tile	Intact	Ceramic	White	NEG	-0.4
71	1st Flr Urgent Care	Laboratory Restroom	N	2" Wall accent tile	Intact	Ceramic	Green	NEG	-0.4
72	1st Flr Urgent Care	Laboratory Restroom	S	Sink	Intact	Ceramic	White	NEG	-0.2
73	1st Flr Urgent Care	Laboratory Restroom	W	Toilet	Intact	Ceramic	White	NEG	-0.3
74	1st Flr Urgent Care	1136	N	Wall	Intact	Drywall	White	NEG	-0.4
75	1st Flr Urgent Care	North Wall, north Hall	N	Wall	Intact	Drywall	Green	NEG	-0.2
76	1st Flr Urgent Care	West Hall, west Wall	W	Wall	Intact	Drywall	Blue	NEG	-0.2
77	1st Flr Urgent Care	G1126	S	Wall	Intact	Drywall	Red	NEG	-0.2
78	1st Flr Urgent Care	Staff Break Room	E	Wall	Intact	Drywall	Orange	NEG	-0.1
79	1st Flr Urgent Care	South Hallway	S	Wall	Intact	Drywall	Tan	NEG	-0.2
80	1st Flr Urgent Care	South Hall, east end	S	Wall	Intact	Plaster	White	NEG	-0.2
81	1st Flr Urgent Care	G1185	-	Ceiling	Intact	Drywall	White	NEG	-0.1
82	1st Flr Urgent Care	South Hall, east end	E	Door	Intact	Metal	Tan	NEG	-0.2
83	1st Flr Urgent Care	South Hall, east end	E	Door frame	Intact	Metal	Tan	NEG	-0.2
84	1st Flr Urgent Care	South Hall, west end	-	Ceiling tile	Intact	Ceiling Tile	White	NEG	-0.0
85	1st Flr Urgent Care	Center Hall	S	Wall	Intact	Drywall	Yellow	NEG	-0.3

LEAD BASED PAINT X-RAY FLUORESCENCE (XRF) TESTING SUMMARY

Site: 1526 N. Edgemont St., Los Angeles, California

Date of Sampling: January 19, 2016

Meas. No.	Area	Room	Side	Component	Condition	Substrate	Color	Classification	Lead Content (mg/cm^2)
86	1st Flr Urgent Care	G1113	E	Wall	Intact	Drywall	Light blue	NEG	-0.5
87	1st Flr Urgent Care	Waiting Area	E	Wall	Intact	Drywall	White	NEG	-0.3
88	1st Flr Urgent Care	Waiting Area	E	Window frame	Intact	Metal	Tan	NEG	-0.1
89	(Calibration check)								1.0
90	(Calibration check)								1.0
91	(Calibration check)								1.0

END OF TABLE

LEAD BASED PAINT X-RAY FLUORESCENCE (XRF) TESTING SUMMARY

Kaiser Los Angeles Medical Center

Building: 1526 Edgemont Street, Los Angeles, CA

Date of Sampling: 3/18/16

Meas No.	Area	Room	Side	Component	Condition	Substrate	Color	Classification	Lead Content (mg/cm^2)
1	Calibration Check	–	–	–	–	–	–	–	1.2
2	Calibration Check	–	–	–	–	–	–	–	1.1
3	Calibration Check	–	–	–	–	–	–	–	1.2
4	3rd Floor	G3192-Staff Restroom	--	2” Floor Tile	Intact	Ceramic	Gray	Negative	-0.6
5	3rd Floor	G3192-Staff Restroom	--	2” Floor Tile	Intact	Ceramic	White	Negative	-0.5
6	3rd Floor	G3192-Staff Restroom	N	4” Wall Tile	Intact	Ceramic	White	Negative	-0.3
7	3rd Floor	G3192-Staff Restroom	N	2” Wall Tile	Intact	Ceramic	Blue	Negative	-0.2
8	3rd Floor	G3192-Staff Restroom	E	Sink-Wall Mount	Intact	Ceramic	White	Negative	-0.3
9	3rd Floor	G3192-Staff Restroom	N	Toilet-Wall Mount	Intact	Porcelain	White	Negative	-0.3
10	3rd Floor	Room G3208	E	Sink	Intact	Ceramic	White	Negative	-0.2
11	**3rd Floor**	**Room G3122A**	**N**	**Sink-Wall Mount (Squared)**	**Intact**	**Ceramic**	**White**	**Positive**	**6.4**
12	3rd Floor	Procedure Room	E	Wall	Intact	Drywall	Yellow	Negative	-0.2
13	3rd Floor	Procedure Room	W	Wall	Intact	Drywall	White	Negative	-0.2
14	3rd Floor	G3186-Exam Room #2	E	Sink-Wall Mount (Squared)	Intact	Ceramic	White	Negative	-0.2
15	3rd Floor	G3184-Exam Room #1	E	Sink-Wall Mount (Squared)	Intact	Ceramic	White	Negative	0.0
16	3rd Floor	G3182-Triage Room	N	Wall	Intact	Drywall	Blue	Negative	-0.2
17	3rd Floor	G3182-Triage Room	--	Ceiling	Intact	Ceiling Tile	White	Negative	-0.1
18	3rd Floor	G3182-Triage Room	--	Ceiling Grid	Intact	Metal	Off-white	Negative	-0.3
19	3rd Floor	G3182-Triage Room	W	Door Frame	Intact	Metal	Beige	Negative	-0.2
20	3rd Floor	G3178a-Cardiac	N	Wall	Intact	Drywall	Green	Negative	-0.2
21	3rd Floor	G3177-Restroom	N	Sink-Wall Mount (Squared)	Intact	Ceramic	White	Negative	-0.4
22	3rd Floor	G3177-Restroom	W	4” Wall Tile	Intact	Ceramic	White	Negative	-0.6
23	3rd Floor	G3167-Restroom	E	Sink-Wall Mount (Squared)	Intact	Ceramic	White	Negative	-0.5
24	3rd Floor	G3167-Restroom	S	2” Wall Tile	Intact	Ceramic	Blue	Negative	-0.3
25	3rd Floor	G3165	E	Sink-Wall Mount (Squared)	Intact	Ceramic	White	Negative	-0.2
26	3rd Floor	North Hallway	S	Wall	Intact	Woven Wallpaper	Tan	Negative	-0.2
27	3rd Floor	West Hallway	W	Wall	Intact	Woven Wallpaper	Green	Negative	-0.2
28	3rd Floor	G3165-Waiting Room	N	Window Frame	Intact	Metal	Beige	Negative	-0.1
29	3rd Floor	G3165-Waiting Room	--	Ceiling	Intact	Drywall	White	Negative	-0.1
30	3rd Floor	G3161-Nurse Station	S	Wall Tile-Interior Square	Intact	Ceramic	White	Negative	-0.2
31	3rd Floor	Elevator Lobby	S	Wall	Intact	Drywall	Dark Blue	Negative	-0.2
32	3rd Floor	G3108-Men’s Restroom	E	Wall Tile	Intact	Ceramic	White	Negative	-0.5
33	3rd Floor	G3108-Men’s Restroom	E	2” Wall Tile	Intact	Ceramic	Blue	Negative	-0.3
34	3rd Floor	G3108-Men’s Restroom	N	Sink-Wall Mount (Squared)	Intact	Ceramic	White	Negative	-0.2
35	3rd Floor	G3105-Staff Restroom	E	Sink-Oval Counter	Intact	Ceramic	White	Negative	0.0
36	**3rd Floor**	**Elevator Lobby and Hall**	**--**	**Floor-8” Tile**	**Intact**	**Ceramic**	**Gray**	**Positive**	**7.6**

LEAD BASED PAINT X-RAY FLUORESCENCE (XRF) TESTING SUMMARY
Kaiser Los Angeles Medical Center
Building: 1526 Edgemont Street, Los Angeles, CA
Date of Sampling: 3/18/16

Meas No.	Area	Room	Side	Component	Condition	Substrate	Color	Classification	Lead Content (mg/cm^2)
37	**3rd Floor**	**Elevator Lobby and Hall**	**--**	**Floor-8" Tile**	**Intact**	**Ceramic**	**White**	**Positive**	**7.1**
38	**3rd Floor**	**Elevator Lobby and Hall**	**N**	**Baseboard-8"x4" Tile**	**Intact**	**Ceramic**	**Gray**	**Positive**	**4.7**
39	**4th Floor**	**Elevator Lobby**	**--**	**Floor-8" Tile**	**Intact**	**Ceramic**	**Gray**	**Positive**	**6.3**
40	**4th Floor**	**Elevator Lobby**	**--**	**Floor-8" Tile**	**Intact**	**Ceramic**	**White**	**Positive**	**6.9**
41	**4th Floor**	**Elevator Lobby**	**N**	**Baseboard**	**Intact**	**Ceramic**	**Gray**	**Positive**	**3.2**
42	**4th Floor**	**G4002-Restroom**	**E**	**Sink-Wall Mount (Squared)**	**Intact**	**Ceramic**	**White**	**Positive**	**>9.9**
43	4th Floor	G4002-Restroom	E	Toilet-Wall Mount	Intact	Porcelain	White	Negative	0.4
44	4th Floor	G4002-Restroom	W	4" Wall Tile	Intact	Ceramic	White	Negative	-0.1
45	4th Floor	G4002-Restroom	--	Floor-2" Tile	Intact	Ceramic	Gray	Negative	-0.2
46	4th Floor	G4002-Restroom	--	Floor-2" Tile	Intact	Ceramic	White	Negative	-0.2
47	**4th Floor**	**G4007-Restroom**	**--**	**Sink-Wall Mount (Squared)**	**Intact**	**Ceramic**	**White**	**Positive**	**>9.9**
48	4th Floor	Stairs	W	Floor	Intact	Concrete	Gray	Negative	-0.5
49	**4th Floor**	**G4031**		**Sink-Wall Mount (Squared)**	**Intact**	**Ceramic**	**White**	**Positive**	**>9.9**
50	4th Floor	G4023	E	Wall	Intact	Metal	White	Negative	-0.3
51	4th Floor	G4023	S	Wall	Intact	Drywall	White	Negative	-0.3
52	4th Floor	G4023	--	Ceiling	Intact	Ceiling Tile	White	Negative	0.0
53	4th Floor	G4023	--	T-bars	Intact	Metal	White	Negative	0.0
54	4th Floor	G4023	--	Door Frame	Intact	Metal	Beige	Negative	-0.1
55	**4th Floor**	**G4043-Restroom**	**N**	**Sink-Wall Mount (Squared)**	**Intact**	**Ceramic**	**White**	**Positive**	**>9.9**
56	4th Floor	G4043-Restroom	W	Toilet	Intact	Porcelain	White	Negative	-0.4
57	4th Floor	G4059	W	Wall	Intact	Drywall	Brown	Negative	-0.2
58	4th Floor	Hallway	E	Wall	Intact	Wallpaper	Tan	Negative	-0.4
59	4th Floor	Hallway	E	Wall	Intact	Wallpaper	Green	Negative	-0.2
60	**4th Floor**	**G4055**		**Sink-Wall Mount (Squared)**	**Intact**	**Ceramic**	**White**	**Positive**	**>9.9**
61	**4th Floor**	**G4052**		**Sink-Wall Mount (Squared)**	**Intact**	**Ceramic**	**White**	**Positive**	**>9.9**
62	4th Floor	G4052	N	Wall	Intact	Drywall	White	Negative	-0.3
63	4th Floor	G4055	N	Wall	Intact	Drywall	White	Negative	-0.3
64	**4th Floor**	**G4021**		**Sink-Wall Mount (Squared)**	**Intact**	**Ceramic**	**White**	**Positive**	**>9.9**
65	5th Floor	Elevator Lobby and Hall	--	Floor-8" Tile	Intact	Ceramic	Gray	Negative	-0.4
66	5th Floor	Elevator Lobby and Hall	--	Floor-8" Tile	Intact	Ceramic	White	Negative	-0.4
67	5th Floor	Elevator Lobby and Hall		6" Wall Tile	Intact	Ceramic	Gray	Negative	-0.3
68	5th Floor	Elevator Lobby and Hall		Sink-Wall Mount (Squared)	Intact	Ceramic	White	Negative	-0.1
69	5th Floor	G503		2" Wall Tile	Intact	Ceramic	White	Negative	-0.2
70	**5th Floor**	**G503**		**2" Wall Tile**	**Intact**	**Ceramic**	**Red**	**Positive**	**>9.9**
71	5th Floor	G503		Toilet	Intact	Porcelain	White	Negative	-0.3
72	5th Floor	G569		Wall	Intact	Woven Wallpaper	Beige	Negative	-0.4
73	5th Floor	G505A		Sink-Wall Mount (Squared)	Intact	Ceramic	White	Negative	-0.2

LEAD BASED PAINT X-RAY FLUORESCENCE (XRF) TESTING SUMMARY

Kaiser Los Angeles Medical Center

Building: 1526 Edgemont Street, Los Angeles, CA

Date of Sampling: 3/18/16

Meas No.	Area	Room	Side	Component	Condition	Substrate	Color	Classification	Lead Content (mg/cm^2)
74	5th Floor	G512-Restroom		Sink-Wall Mount (Squared)	Intact	Ceramic	White	Negative	0.2
75	**5th Floor**	**G512-Restroom**		**2" Wall Tile**	**Intact**	**Ceramic**	**Red**	**Positive**	**>9.9**
76	5th Floor	G512-Restroom		Toilet	Intact	Porcelain	White	Negative	-0.4
77	5th Floor	G507		Sink-Wall Mount (Squared)	Intact	Ceramic	White	Negative	0.1
78	5th Floor	G507	E	Wall	Intact	Metal	White	Negative	-0.3
79	5th Floor	G507		Ceiling	Intact	Drywall	White	Negative	-0.2
80	5th Floor	G507		Door Frame	Intact	Metal	Beige	Negative	-0.1
81	5th Floor	G518B-Restroom	S	2" Wall Tile	Intact	Ceramic	White	Negative	-0.5
82	5th Floor	G518B-Restroom		Toilet	Intact	Porcelain	White	Negative	-0.2
83	5th Floor	East Hallway	W	Wall	Intact	Drywall	Beige	Negative	-0.6
84	5th Floor	G531-EVS Closet		Mop Drain	Intact	Porcelain	White	Negative	-0.6
85	**5th Floor**	**G539-Restroom**	**N**	**2" Wall Tile**	**Intact**	**Ceramic**	**Red**	**Positive**	**>9.9**
86	5th Floor	G539-Restroom	N	Sink-Wall Mount (Squared)	Intact	Ceramic	White	Negative	-0.5
87	5th Floor	G539-Restroom	E	Toilet	Intact	Porcelain	White	Negative	-0.1
88	5th Floor	G552-Restroom		Sink-Wall Mount (Squared)	Intact	Ceramic	White	Negative	-0.1
89	5th Floor	G552-Restroom	S	Toilet	Intact	Porcelain	White	Negative	-0.2
90	5th Floor	West Hallway	E	Wall	Intact	Drywall	Tan	Negative	0.3
91	5th Floor	West Hallway	W	Wall	Intact	Drywall	Tan	Negative	-0.4
92	6th Floor	Elevator Lobby and Hall		Floor-8" Tile	Intact	Ceramic	White	Negative	-0.3
93	6th Floor	Elevator Lobby and Hall		Floor-8" Tile	Intact	Ceramic	Green	Negative	-0.4
94	6th Floor	Elevator Lobby and Hall		2" Wall Tile	Intact	Ceramic	Gray	Negative	-0.4
95	6th Floor	Elevator Lobby and Hall		2" Wall Tile	Intact	Ceramic	White	Negative	-0.6
96	6th Floor	Elevator Lobby and Hall		2" Wall Tile	Intact	Ceramic	Off-white	Negative	-0.3
97	6th Floor	Elevator Lobby and Hall	W	Wall	Intact	Drywall	White	Negative	-0.3
98	6th Floor	G6010-Restroom	S	Wall	Intact	Drywall	White	Negative	-0.2
99	6th Floor	G6010-Restroom		Toilet	Intact	Porcelain	White	Negative	-0.6
100	**6th Floor**	**G6010-Restroom**		**2" Wall Tile**	**Intact**	**Ceramic**	**Red**	**Positive**	**>9.9**
101	6th Floor	G6006-Restroom		Sink-Wall Mount (Squared)	Intact	Ceramic	White	Negative	0.0
102	6th Floor	East Hallway	E	Wall	Intact	Drywall	Tan	Negative	-0.2
103	6th Floor	East Hallway	W	Wall	Intact	Drywall	Blue	Negative	-0.6
104	6th Floor	G6016-Restroom		Sink-Wall Mount (Squared)	Intact	Ceramic	White	Negative	-0.1
105	**6th Floor**	**G6016-Restroom**		**2" Wall Tile**	**Intact**	**Ceramic**	**Red**	**Positive**	**>9.9**
106	6th Floor	G6002	E	Wall	Intact	Drywall	Green	Negative	-0.3
107	6th Floor	G6055	N	Wall	Intact	Drywall	Gray	Negative	-0.5
108	6th Floor	G6055	--	Ceiling	Intact	Drywall	White	Negative	-0.3
109	6th Floor	G6052		Sink-Wall Mount (Squared)	Intact	Ceramic	White	Negative	-0.1
110	6th Floor	G6042		Sink-Wall Mount (Squared)	Intact	Ceramic	White	Negative	-0.2
111	6th Floor	G6036		Sink-Wall Mount (Squared)	Intact	Ceramic	White	Negative	-0.1

LEAD BASED PAINT X-RAY FLUORESCENCE (XRF) TESTING SUMMARY

Kaiser Los Angeles Medical Center

Building: 1526 Edgemont Street, Los Angeles, CA

Date of Sampling: 3/18/16

Meas No.	Area	Room	Side	Component	Condition	Substrate	Color	Classification	Lead Content (mg/cm^2)
112	6th Floor	G6036		2" Wall Tile	Intact	Ceramic	White	Negative	-0.3
113	**6th Floor**	**G6036**		**2" Wall Tile**	**Intact**	**Ceramic**	**Red**	**Positive**	**>9.9**
114	6th Floor	G6036		Sink-Wall Mount (Squared)	Intact	Ceramic	White	Negative	-0.3
115	6th Floor	G6065		Sink-Wall Mount (Squared)	Intact	Ceramic	White	Negative	-0.1
116	6th Floor	G6063		Sink-Wall Mount (Squared)	Intact	Ceramic	White	Negative	0.0
117	6th Floor	G6066		Sink-Wall Mount (Squared)	Intact	Ceramic	White	Negative	0.2
118	6th Floor	G6077		Wall	Intact	Drywall	White	Negative	-0.1
119	6th Floor	G6084		Sink-Wall Mount (Squared)	Intact	Ceramic	White	Negative	0.1
120	6th Floor	G6086		Sink-Wall Mount (Squared)	Intact	Ceramic	White	Negative	-0.6
121	**6th Floor**	**G6086**		**2" Wall Tile**	**Intact**	**Ceramic**	**Red**	**Positive**	**>9.9**
122	6th Floor	G6002		1'x1' Ceiling Tile	Intact	Ceiling	White	Negative	-0.0
123	**7th Floor**	**Elevator Lobby and Hall**		**Floor-Tile**	**Intact**	**Ceramic**	**White**	**Positive**	**6.0**
124	**7th Floor**	**Elevator Lobby and Hall**		**Floor-Tile**	**Intact**	**Ceramic**	**Gray**	**Positive**	**7.2**
125	**7th Floor**	**Elevator Lobby and Hall**		**Wall**	**Intact**	**Ceramic**	**Gray**	**Positive**	**3.9**
126	7th Floor	G7004		2" Floor Tile	Intact	Ceramic	White	Negative	-0.6
127	7th Floor	G7004		2" Floor Tile	Intact	Ceramic	Gray	Negative	0.5
128	7th Floor	G7004	N	4" Wall Tile	Intact	Ceramic	White	Negative	0.3
129	7th Floor	G7004	N	4" Wall Tile	Intact	Ceramic	Green	Negative	-0.5
130	7th Floor	G7004		Sink-Wall Mount (Squared)	Intact	Ceramic	White	Negative	-0.2
131	7th Floor	G7004		Toilet	Intact	Porcelain	White	Negative	-0.4
132	7th Floor	G7004		Urinal	Intact	Porcelain	White	Negative	-0.6
133	7th Floor	G7006		Sink-Wall Mount (Squared)	Intact	Ceramic	White	Negative	0.1
134	7th Floor	Elevator Lobby and Hall	N	Woven Wallpaper Wall	Intact	Drywall	Dark Yellow	Negative	-0.2
135	7th Floor	Elevator Lobby and Hall	N	Woven Wallpaper Wall	Intact	Drywall	Light Yellow	Negative	-0.1
136	7th Floor	Elevator Lobby and Hall	E	Woven Wallpaper Wall	Intact	Drywall	White	Negative	-0.2
137	7th Floor	Elevator Lobby and Hall		Ceiling	Intact	Drywall	White	Negative	-0.4
138	7th Floor	Elevator Lobby and Hall		T-bars	Intact	Metal	White	Negative	0.0
139	7th Floor	G7142		Sink-Wall Mount (Squared)	Intact	Ceramic	White	Negative	-0.1
140	7th Floor	G7138		Sink-Wall Mount (Squared)	Intact	Ceramic	White	Negative	-0.2
141	7th Floor	Hallway	W	Wall	Intact	Drywall	Green	Negative	-0.2
142	7th Floor	Hallway	E	Wall	Intact	Drywall	Tan	Negative	-0.2
143	7th Floor	G7112		Sink-Wall Mount (Squared)	Intact	Ceramic	White	Negative	-0.4
144	7th Floor	G7131		Sink-Wall Mount (Squared)	Intact	Ceramic	White	Negative	0.0
145	7th Floor	G7129	E	Wall	Intact	Drywall	Blue	Negative	-0.2
146	7th Floor	G7123	W	Sink-Wall Mount (Squared)	Intact	Ceramic	White	Negative	-0.4
147	7th Floor	G7178	E	Wall	Intact	Drywall	Orange	Negative	0.5
148	7th Floor	Hallway		Woven Wallpaper Wall	Intact	Drywall	Off-white	Negative	-0.2
149	7th Floor	Hallway		Woven Wallpaper Wall	Intact	Drywall	Light Blue	Negative	-0.2

LEAD BASED PAINT X-RAY FLUORESCENCE (XRF) TESTING SUMMARY
Kaiser Los Angeles Medical Center
Building: 1526 Edgemont Street, Los Angeles, CA
Date of Sampling: 3/18/16

Meas No.	Area	Room	Side	Component	Condition	Substrate	Color	Classification	Lead Content (mg/cm^2)
150	7th Floor	G7143		Window Frame	Intact	Metal	White	Negative	-0.2
151	Basement	B063-Restroom		Floor-4" Tile	Intact	Ceramic	Tan	Negative	-0.2
152	Basement	B063-Restroom		Wall Tile	Intact	Ceramic	Tan	Negative	-0.4
153	Basement	B063-Restroom		Wall Tile	Intact	Ceramic	Brown	Negative	-0.4
154	Basement	B063-Restroom		Sink-Wall Mount (Squared)	Intact	Ceramic	White	Negative	-0.2
155	Basement	B063-Restroom		Toilet	Intact	Porcelain	White	Negative	-0.5
156	Basement	B063-Restroom		Urinal	Intact	Porcelain	White	Negative	-0.2
157	Basement	B062		Wall Tile	Intact	Ceramic	Tan	Negative	-0.5
158	Basement	B062		Wall	Intact	Drywall	White	Negative	-0.4
159	Basement	B039		Floor-4" Tile	Intact	Ceramic	Tan	Negative	-0.2
160	Basement	B039		4" Wall Tile	Intact	Ceramic	White	Negative	-0.6
161	Basement	B039		Sink-Wall Mount (Squared)	Intact	Ceramic	White	Negative	-0.3
162	Basement	B039		Toilet	Intact	Porcelain	White	Negative	-0.5
163	Basement	B048		Sink-Wall Mount (Squared)	Intact	Ceramic	White	Negative	-0.1
164	Basement	B047		Sink-Wall Mount (Squared)	Intact	Ceramic	White	Negative	-0.2
165	Basement	B052		Sink-Wall Mount (Squared)	Intact	Ceramic	White	Negative	-0.6
166	Basement	B032-A		Sink-Wall Mount (Squared)	Intact	Ceramic	White	Negative	-0.4
167	Basement	B054-A		Sink-Wall Mount (Squared)	Intact	Ceramic	White	Negative	-0.7
168	Basement	B053		Sink-Wall Mount (Squared)	Intact	Ceramic	White	Negative	-0.5
169	Basement	B084		Sink-Wall Mount (Squared)	Intact	Ceramic	White	Negative	-0.5
170	Basement	North Hallway	N	Wall	Intact	Drywall	White	Negative	-0.5
171	Basement	North Hallway	N	Door Frame	Intact	Metal	Blue	Negative	-0.1
172	Basement	North Hallway		Ceiling Tile	Intact	Ceiling	White	Negative	-0.1
173	Exterior	Exterior		1st Floor Landing and Ramp	Intact	Ceramic	White	Negative	-0.4
174	Exterior	Exterior		Overhang Canopy	Intact	Stucco	White	Negative	-0.2
175	Exterior	Exterior		Wall	Intact	Concrete	White	Negative	-0.3
176	Exterior	Exterior		Wall	Intact	Concrete	White	Negative	-0.3
177	Exterior	Exterior		Window Frame and Post	Intact	Metal	Gray	Negative	-0.2
178	Exterior	Exterior		Wall Tile	Intact	Ceramic	Green	Negative	-0.3
179	Exterior	Exterior		Ceiling	Intact	Metal	Gray	Negative	-0.3
180	Exterior	Exterior		Flooring-2nd Floor Landing	Intact	Ceramic	Gray	Negative	-0.4
181	**Exterior**	**Exterior**		**Wall - 2nd Floor Landing**	**Intact**	**Stucco**	**White**	**Positive**	**0.7**
182	Exterior	Exterior		Hospital Entrance Sign	Intact	Concrete	Blue	Negative	0.0
183	Exterior	Exterior		Hospital Entrance Sign	Intact	Concrete	Red	Negative	-0.2
184	Exterior	Exterior	W	Wall	Intact	Concrete	White	Negative	0.1
185	Exterior	Exterior		Baron Post	Intact	Concrete	Yellow	Negative	0.0
186	Exterior	Exterior		Pavement Stripping	Intact	Concrete	Yellow	Negative	-0.0
187	Exterior	Exterior	S	Wall	Intact	Concrete	Gray	Negative	-0.1

LEAD BASED PAINT X-RAY FLUORESCENCE (XRF) TESTING SUMMARY
Kaiser Los Angeles Medical Center
Building: 1526 Edgemont Street, Los Angeles, CA
Date of Sampling: 3/18/16

Meas No.	Area	Room	Side	Component	Condition	Substrate	Color	Classification	Lead Content (mg/cm^2)
188	**Exterior**	**Exterior**	**S**	**Wall**	**Intact**	**Stucco**	**Gray**	**Positive**	**0.7**
189	Exterior	Exterior	S	Wall	Intact	Concrete	Gray	Negative	-0.3
190	**Exterior**	**Exterior**	**S**	**Wall**	**Intact**	**Stucco**	**Gray**	**Positive**	**0.7**
191	**Exterior**	**Exterior**	**E**	**Wall**	**Intact**	**Stucco**	**Gray**	**Positive**	**0.7**
192	Exterior	Exterior	E	Wall	Intact	Concrete	Gray	Negative	0.2
193	Exterior	Exterior	E	Door	Intact	Metal	Gray	Negative	-0.1
194	Exterior	Exterior	E	Door Frame	Intact	Metal	Gray	Negative	-0.0
195	**Exterior**	**Exterior**	**E**	**Wall**	**Intact**	**Stucco**	**Gray**	**Positive**	**0.7**
196	Exterior	Exterior	E	Gate	Intact	Metal	Gray	Negative	0.1
197	Exterior	Exterior	N	Wall	Intact	Concrete	Green	Negative	-0.1
198	Exterior	Exterior	N	Wall	Intact	Concrete	Gay	Negative	-0.2
199	Calibration Check	–	–	–	–	–	–	–	1.1
200	Calibration Check	–	–	–	–	–	–	–	1.2
201	Calibration Check	–	–	–	–	–	–	–	1.1

END OF TABLE

Appendix B
CDPH 8552 Form

LEAD HAZARD EVALUATION REPORT

Section 1 — Date of Lead Hazard Evaluation 1/14/16, 1/19/16 & 3/18/16

Section 2 — Type of Lead Hazard Evaluation (Check one box only)

☐ Lead Inspection ☐ Risk assessment ☐ Clearance Inspection ☑ Other (specify) Limited lead paint testing

Section 3 — Structure Where Lead Hazard Evaluation Was Conducted

Address [number, street, apartment (if applicable)]	City	County	Zip Code
1526 N. Edgemont Street	Los Angeles	Los Angeles	90027

Construction date (year) of structure: Pre-1978

Type of structure: ☐ Multi-unit building ☐ School or daycare ☐ Single family dwelling ☑ Other Medical Office Building

Children living in structure? ☐ Yes ☑ No ☐ Don't Know

Section 4 — Owner of Structure (if business/agency, list contact person)

Name	Telephone number
Kaiser Foundation Health Plan, Inc. (Marc Hesse)	323-855-8366

Address [number, street, apartment (if applicable)]	City	State	Zip Code
4621 Hollywood Boulevard	Los Angeles	CA	90027

Section 5 — Results of Lead Hazard Evaluation (check all that apply)

☐ No lead-based paint detected ☑ Intact lead-based paint detected ☐ Deteriorated lead-based paint detected

☐ No lead hazards detected ☐ Lead-contaminated dust found ☐ Lead-contaminated soil found ☐ Other

Section 6 — Individual Conducting Lead Hazard Evaluation

Name	Telephone number
Stephen Long - Forensic Analytical Consulting Services, Inc.	310-668-5600

Address [number, street, apartment (if applicable)]	City	State	Zip Code
2959 Pacific Commerce Drive	Rancho Dominguez	CA	90221

CDPH certification number	Signature	Date
2202		4/7/16

Name and CDPH certification number of any other individuals conducting sampling or testing (if applicable)

Barry Smith (Cert. No. 17048)

Section 7 — Attachments

A. A foundation diagram or sketch of the structure indicating the specifc locations of each lead hazard or presence of lead-based paint;
B. Each testing method, device, and sampling procedure used;
C. All data collected, including quality control data, laboratory results, including laboratory name, address, and phone number.

First copy and attachments retained by inspector

Second copy and attachments retained by owner

Third copy only (no attachments) mailed or faxed to:

California Department of Public Health
Childhood Lead Poisoning Prevention Branch Reports
850 Marina Bay Parkway, Building P, Third Floor
Richmond, CA 94804-6403
Fax: (510) 620-5656

Right People

Right Perspective

Right Now

www.forensicanalytical.com

FACS
Forensic Analytical Consulting Services

May 17, 2016

Pre-Demolition Lead Survey Report:

Kaiser Permanente
Los Angeles Medical Center
Parking Garage
1517 N. Vermont Street
Los Angeles, CA 90027

Prepared for:

Marc Hesse
Kaiser Foundation Health Plan, Inc.
NFS, LAMC Service Delivery Team
Los Angeles, CA 90027
(323) 855-8366 | marc.a.hesse@kp.org

Prepared By:

Stephen Long
Forensic Analytical Consulting Services
2959 Pacific Commerce Drive
Rancho Dominguez, CA 90221
(310) 668-5600 | slong@forensicanalytical.com

FACS Project #PJ27371

Contents

Executive Summary 1

Introduction 1

Scope of Work 1

Site Characterization 1

Survey Methods 1

Findings and Recommendations 2

Limitations 3

Appendix A: XRF Lead Testing Results Table
Appendix B: CDPH 8552 Form

Executive Summary

A pre-demolition lead inspection was conducted by Forensic Analytical Consulting Services, Inc. for the above referenced structure. The inspection encompassed testing of ceramic tiles, restroom fixtures, and paints for the presence of lead.

- Turquoise wall paint
- White, yellow and red floor stripe and curb marking paints
- Stairwells grey metal door frame paint

Introduction

Forensic Analytical Consulting Services, Inc. (FACS) was retained by Kaiser Foundation Health Plan, Inc. to perform a pre-demolition lead survey of the parking garage located at 1517 N. Vermont Street in Los Angeles, California. The survey was performed by FACS Stephen Long (California Lead Certification No. 2202) on March 18, 2016.

Scope of Work

The purpose of the inspection was to identify the presence of lead-containing paint and ceramic tiles with high lead content that would be disturbed during the future demolition project. X-Ray Fluorescence (XRF) testing of ceramic tile and paint was performed for this survey. In addition, the scope of the survey and the services provided by FACS included:

- Review of building floor drawings to develop the project sampling plan
- Performing a visual inspection of the project areas to identify accessible suspect lead-containing coatings or ceramics
- Consolidating data and findings into a report format

Site Characterization

In general, the building interior walls, ceilings and floors were characterized by concrete. The 1st floor conference areas are characterized by plaster and/or drywall with joint compound walls. Ceilings were typically drywall and/or lay-in ceiling tiles. The floors were typically resilient sheet flooring, vinyl floor tile, ceramic floor tile and carpet. Sample locations were selected to be representative of the materials identified.

Survey Methods

Document Review

FACS reviewed building floor plan drawings to help develop the sampling strategy.

Lead Inspection

The lead survey was not a comprehensive lead-based paint or building material survey as detailed in the *"Guidelines for the Evaluation and Control of Lead-Based Paint Hazards in Housing"* by The National Center for Lead-Safe Housing for HUD.

Cal/OSHA, in Title 8 California Code of Regulations (CCR) Section 1532.1, Lead in Construction Standard which implements California labor code 8716-6717, regulates all construction work were an employee may be occupationally exposed to lead. Paint or materials with any detectable level of lead is considered lead-containing by Cal/OSHA.

Lead-based paint is defined as shall be defined as coatings that contain lead at levels greater than 0.7 milligrams of lead per square centimeter of surface area (mg/cm^2) as measured by an X-Ray Fluorescence (XRF) instrument. However, construction work impacting materials with detectable levels of lead is subject to Cal/OSHA requirements.

Construction activities, sometimes referred to as trigger tasks, impacting materials containing any amount of lead require an initial exposure assessment. Trigger tasks are defined in Cal/OSHA 1532.1, section (d) (2) and include but are not limited to such tasks as: manual demolition, manual scraping, manual sanding, lead burning, abrasive blasting, welding, cutting and torch burning.

XRF readings were collected from representative components, not every individual component. Lead results are assumed to be the same on like components in the same general area of the representative component that was sampled.

The types, number, and locations of XRF readings were determined based on available information about the renovation provided to FACS, visual observations, regulatory requirements, and other project management considerations.

The Protec LPA-1 XRF Analyzer utilized for the testing is a direct-reading instrument that determines the concentration of lead in paints by subjecting the paint to energy from a small radioactive source when the instrument is held against the paint and analyzing the absorption of x-rays by the paint. The instrument was calibrated to the manufacturer's specifications and was also verified, at least every four hours and at the beginning and completion of each set of readings, against known lead sample standards produced by the National Institute of Standards and Testing (NIST). The XRF instrument measures lead in units of milligrams of lead per square centimeter of tested surface (mg/cm^2). In Los Angeles County, paint is considered classified as LBP if it contains 0.7 mg/cm2 or more of lead.

Due to the presence of the small radioactive source in the instrument, FACS inspectors are trained in proper use of the instrument to avoid exposure to themselves or others from operation of the instrument.

Readings of 0.0 mg/cm2 or negative readings (e.g., -0.4) do not necessarily indicate there is no lead present, as the XRF instrument does not have sufficient sensitivity to determine a zero result.

Findings and Recommendations

FACS conducted an inspection of the parking garage at 1517 N. Vermont Street, Los Angeles, CA for the presence of lead-containing building components that will be impacted by the future demolition project. Survey findings are presented below.

The following materials were identified as lead-based paint:

- Turquoise wall paint
- White, yellow and red floor stripe and curb marking paints
- Stairwells grey metal door frame paint

Survey results of XRF testing are summarized in the tables in Appendix A.

Lead-safe work practices must be used when disturbing lead-based paint.

During demolition, all affected paints and ceramic tile should be assumed to contain some amount of lead (since the XRF instrument cannot determine a zero result), and the Cal/OSHA Lead in Construction Standard (8 CCR 1532.1) should be followed (especially requirements related to exposure assessments and trigger tasks), since the standard applies to paints containing any amount of lead, even those with very low levels below 0.06%.

Limitations

This investigation is limited to the conditions and practices observed and information made available to FACS. The methods, conclusions and recommendations provided are based on FACS' judgment, expertise and the standard of practice for professional service. They are subject to the limitations and variability inherent in the methodology employed. As with all environmental investigations, this investigation is limited to the defined scope and does not purport to set forth all hazards, nor indicate that other hazards do not exist.

Please do not hesitate to contact our offices at 310-660-5600 with any questions or concerns. Thank you for the opportunity to assist Kaiser Foundation Health Plan, Inc. promoting a more healthful environment.

Respectfully,
FORENSIC ANALYTICAL



Stephen Long
CDPH Cert. No. 2202

Appendix A
XRF Lead Testing Results Table

LEAD BASED PAINT X-RAY FLUORESCENCE (XRF) SURVEY

Site: 1517 N Vermont St, Los Angeles, California

Date of Sampling: March 18, 2016

Meas. No.	Area	Room	Side	Component	Condition	Substrate	Color	Classification	Lead Content (mg/cm^2)
1	Calibration								0.7
2	Calibration								1.1
3	Calibration								1.1
4	3rd Floor	Parking Garage	S	Wall	Intact	Concrete	Green	Negative	0.2
5	3rd Floor	Parking Garage	S	Wall	Intact	Concrete	Gray	Negative	0.1
6	3rd Floor	Parking Garage	S	Curb	Intact	Concrete	Green	Negative	-0.1
7	3rd Floor	Parking Garage	S	Stair Landing	Intact	Metal	Gray	Negative	0.1
8	3rd Floor	Parking Garage	S	Stair Rail	Intact	Metal	Gray	Negative	-0.0
9	3rd Floor	Parking Garage	S	Door	Intact	Metal	Gray	Negative	-0.2
10	3rd Floor	Parking Garage	S	Door Frame	Intact	Metal	Gray	Negative	0.1
11	3rd Floor	Parking Garage	S	Door Overhang	Intact	Metal	Green	Negative	-0.1
12	3rd Floor	Parking Garage	S	Metal Flashing	Intact	Metal	Gray	Negative	-0.2
13	3rd Floor	Parking Garage	E	Pony Wall	Intact	Concrete	Off White	Negative	-0.0
14	3rd Floor	Parking Garage	E	Railing	Intact	Metal	Gray	Negative	-0.1
15	3rd Floor	Parking Garage	E	Privacy Screen	Intact	Metal	Gray	Negative	-0.9
16	3rd Floor	Parking Garage	E	Chair (lunch area)	Intact	Metal	Off White	Negative	-0.2
17	3rd Floor	Parking Garage	-	Floor Parking Stripe	Intact	Concrete	Wht/Yellow	Negative	-0.1
18	3rd Floor	Stairwell #07 Exterior	S	Wall	Intact	Concrete	Red	Negative	0.1
19	3rd Floor	Stairwell #07 Exterior	S	Wall	Intact	Concrete	Green	Negative	-0.0
20	3rd Floor	Stairwell #07 Exterior	S	Fire extinguisher box	Intact	Metal	Red	Negative	-0.0
21	3rd Floor	Stairwell #07 Exterior	-	Floor Parking Stripe	Intact	Concrete	Red	Negative	0.1
22	3rd Floor	Stairwell #07 Exterior	S	Wall	Intact	Concrete	Off White	Negative	0.1
23	3rd Floor	Stairwell #05 Exterior	E	Door	Intact	Metal	Gray	Negative	-0.1
24	3rd Floor	Stairwell #05 Exterior	E	Door Frame	Intact	Metal	Gray	Negative	-0.2
25	3rd Floor	Stairwell #05 Exterior	E	Wall	Intact	Concrete	Gray	Negative	-0.1
26	3rd Floor	Stairwell #05 Exterior	E	Wall	Intact	Concrete	Red	Negative	0.2
27	3rd Floor	Stairwell #05 Interior	E	Railing	Intact	Metal	Gray	Negative	0.2
28	3rd Floor	Stairwell #05 Interior	E	Wall	Intact	Concrete	White	Negative	-0.4
29	3rd Floor	Parking Garage	W	Wall	Intact	Concrete	Green	Negative	0.1
30	3rd Floor	Parking Garage	W	Metal Flashing	Intact	Metal	Green	Negative	-0.3
31	3rd Floor	Parking Garage	W	Wall	Intact	Concrete	Off White	Negative	-0.2
32	3rd Floor	Parking Garage	W	Metal Flashing	Intact	Metal	Off White	Negative	0.0
33	3rd Floor	Parking Garage	S	Wall	Intact	Concrete	Off White	Negative	-0.1
34	3rd Floor	Parking Garage	S	Railing	Intact	Metal	Gray	Negative	0.1
35	3rd Floor	Parking Garage	S	Chiller Gate	Intact	Metal	Gray	Negative	-0.1

LEAD BASED PAINT X-RAY FLUORESCENCE (XRF) SURVEY

Site: 1517 N Vermont St, Los Angeles, California

Date of Sampling: March 18, 2016

Meas. No.	Area	Room	Side	Component	Condition	Substrate	Color	Classification	Lead Content (mg/cm^2)
36	2nd Floor	Parking Garage	S	Wall	Intact	Concrete	Gray	Negative	0.1
37	2nd Floor	Parking Garage	S	Wall	Intact	Concrete	Pink	Negative	0.1
38	2nd Floor	Parking Garage	S	Door	Intact	Metal	Gray	Negative	-0.2
39	2nd Floor	Parking Garage	S	Door Frame	Intact	Metal	Gray	Negative	0.3
40	2nd Floor	Parking Garage	S	Curb	Intact	Concrete	Red	Negative	-0.2
41	2nd Floor	Parking Garage	S	Stairs	Intact	Concrete	Yellow	Negative	-0.1
42	2nd Floor	Parking Garage	S	Curb	Intact	Concrete	Yellow	Negative	-0.1
43	2nd Floor	Parking Garage	-	Floor Parking Stripe	Intact	Concrete	White	Negative	0.2
44	2nd Floor	Parking Garage	-	Floor Paint	Intact	Concrete	Yellow	Negative	-0.1
45	2nd Floor	Parking Garage	S	Railing	Intact	Metal	Gray	Negative	-0.1
46	2nd Floor	Parking Garage	S	Curb	Intact	Concrete	Red (faded)	Negative	0.0
47	2nd Floor	Parking Garage	S	Wall	Intact	Cinderblock	Gray	Negative	0.4
48	2nd Floor	Parking Garage	-	Floor Parking Stripe	Intact	Concrete	Blue	Negative	-0.4
49	2nd Floor	Parking Garage	E	Wall	Intact	Concrete	White	Negative	-0.1
50	2nd Floor	Parking Garage	E	Privacy Screen	Intact	Metal	Gray	Negative	-0.5
51	2nd Floor	Parking Garage	E	Railing	Intact	Metal	Gray	Negative	-0.2
52	2nd Floor	Stairwell #6 Exterior	S	Fire Extinguisher Box	Intact	Metal	Red	Negative	-0.1
53	**1st Floor**	**Parking Garage**	**S**	**Wall**	**Intact**	**Concrete**	**Turquoise**	**Positive**	**1.4**
54	**1st Floor**	**Parking Garage**	**S**	**Wall**	**Intact**	**Concrete**	**Turquoise**	**Positive**	**1.2**
55	1st Floor	Parking Garage	S	Wall	Intact	Concrete	Red	Negative	0.0
56	1st Floor	Parking Garage	S	Door	Intact	Metal	Gray	Negative	-0.1
57	1st Floor	Parking Garage	S	Door Frame	Intact	Metal	Gray	Negative	-0.1
58	1st Floor	Parking Garage	S	Column	Intact	Concrete	White	Negative	-0.1
60	1st Floor	Parking Garage	S	Curb	Intact	Concrete	Gray	Negative	0.3
61	1st Floor	Garage (center)	S	Column	Intact	Concrete	White	Negative	-0.1
63	**1st Floor**	**Garage (center)**	**-**	**Curb**	**Intact**	**Concrete**	**Yellow**	**Positive**	**1.4**
64	1st Floor	Garage	N	Wall	Intact	Concrete	Turquoise	Negative	0.3
65	1st Floor	Garage	N	Wall	Intact	Concrete	White (glossy)	Negative	0.0
66	1st Floor	Garage	N	Wall	Intact	Concrete	White	Negative	0.2
67	1st Floor	Garage	N	Guard Rail	Intact	Metal	Yellow	Negative	0.1
68	**1st Floor**	**Parking Garage**	**N**	**Parking Floor Stripe**	**Intact**	**Concrete**	**Wht/Yellow**	**Positive**	**2.0**
69	**1st Floor**	**Parking Garage**	**N**	**Parking Floor Stripe**	**Intact**	**Concrete**	**Wht/Yellow**	**Positive**	**1.4**
70	**1st Floor**	**Parking Garage**	**N**	**Parking Floor Stripe**	**Intact**	**Concrete**	**Red**	**Positive**	**3.0**

LEAD BASED PAINT X-RAY FLUORESCENCE (XRF) SURVEY

Site: 1517 N Vermont St, Los Angeles, California

Date of Sampling: March 18, 2016

Meas. No.	Area	Room	Side	Component	Condition	Substrate	Color	Classification	Lead Content (mg/cm^2)
71	1st Floor	Stairwell #05 Exterior	N	Door	Intact	Wood	Gray	Negative	0.2
72	**1st Floor**	**Stairwell #05 Exterior**	**N**	**Door Frame**	**Intact**	**Metal**	**Gray**	**Positive**	**1.3**
73	1st Floor	Parking Garage	S	Parking Floor Stripe	Intact	Concrete	Red	Negative	-0.1
74	1st Floor Conf. Rooms	Mens Room	E	Wall Tile 2”	Intact	Ceramic	Purple	Negative	-0.5
75	1st Floor Conf. Rooms	Mens Room	E	Wall Tile 2”	Intact	Ceramic	White	Negative	-0.7
76	1st Floor Conf. Rooms	Mens Room	E	Wall Tile 2”	Intact	Ceramic	Gray	Negative	-0.6
77	1st Floor Conf. Rooms	Mens Room	-	Floor Tile 2”	Intact	Ceramic	Gray	Negative	-0.3
78	1st Floor Conf. Rooms	Mens Room	-	Floor Tile 2”	Intact	Ceramic	Gray (marble)	Negative	-0.5
79	1st Floor Conf. Rooms	Mens Room	-	Floor Tile 2”	Intact	Ceramic	Purple	Negative	-0.2
80	1st Floor Conf. Rooms	Mens Room	W	Sink #1	Intact	Ceramic	White	Negative	-0.2
81	1st Floor Conf. Rooms	Mens Room	W	Toilet #1	Intact	Ceramic	White	Negative	-0.3
82	1st Floor Conf. Rooms	Mens Room	E	Urinal #1	Intact	Ceramic	White	Negative	-0.3
83	1st Floor Conf. Rooms	Mens Room	-	Ceiling	Intact	Drywall	White	Negative	-0.1
84	1st Floor Conf. Rooms	Mens Room	S	Door Frame	Intact	Metal	Tan	Negative	-0.2
85	1st Floor Conf. Rooms	Womens Room	S	Sink #1	Intact	Ceramic	White	Negative	-0.5
86	1st Floor Conf. Rooms	Exterior of Room 1121	W	Door Frame	Intact	Metal	Tan	Negative	-0.1
87	1st Floor Conf. Rooms	Exterior of Room 1121	W	Wall	Intact	Drywall	White	Negative	-0.2
88	1st Floor Conf. Rooms	Reception Area	E	Wall	Intact	Drywall	Blue	Negative	-0.2
89	1st Floor Conf. Rooms	Reception Area	W	Door	Intact	Metal	Gray	Negative	-0.2
90	1st Floor	Conf. Rooms Exterior	W	Railing	Intact	Metal	Gray	Negative	-0.0
91	1st Floor	Conf. Rooms Exterior	E	Wall	Intact	Concrete	Gray	Negative	-0.2
92	Basement	Parking Garage	N	Column	Intact	Concrete	Peach	Negative	-0.1
93	Basement	Parking Garage	E	Duct Guard Rail	Intact	Metal	Yellow	Negative	-0.1

LEAD BASED PAINT X-RAY FLUORESCENCE (XRF) SURVEY

Site: 1517 N Vermont St, Los Angeles, California

Date of Sampling: March 18, 2016

Meas. No.	Area	Room	Side	Component	Condition	Substrate	Color	Classification	Lead Content (mg/cm^2)
94	Basement	Parking Garage	E	Duct	Intact	Metal	White	Negative	-0.1
95	Basement	Parking Garage	-	Floor Parking Stripe	Intact	Concrete	White	Negative	0.1
96	Basement	Parking Garage	-	Overhead Sprinkler Pipe	Intact	Metal	Red	Negative	0.3
97	**Basement**	**Parking Garage**	**-**	**Floor Parking Stripe**	**Intact**	**Concrete**	**Yellow**	**Positive**	**3.1**
98	Basement	Garage	S	Guard Pole	Intact	Metal	Yellow	Negative	-0.0
99	Basement	Garage	E	Wall	Intact	Drywall	Tan	Negative	-0.3
100	Building Exterior	Exterior Wall	E	Wall	Intact	Concrete	Gray	Negative	0.4
101	Building Exterior	Exterior Wall	E	Security Door	Intact	Metal	Gray	Negative	-0.0
102	Building Exterior	Exterior Wall	E	Wall Tile 12”	Intact	Stone	Gray (Marble)	Negative	-0.2
103	Building Exterior	Exterior Wall	E	Door	Intact	Metal	Gray	Negative	-0.2
104	Building Exterior	Exterior Wall	E	Wall Tile 4’x4’	Intact	Stone	Brown (Marble)	Negative	-0.2
105	Building Exterior	Exterior Wall	N	Wall	Intact	Concrete	Gray	Negative	-0.1
106	Building Exterior	Exterior Wall	N	Wall	Intact	Concrete	Lt. Green	Negative	-0.2
107	Building Exterior	Exterior Wall	N	Wall	Intact	Concrete	Green	Negative	-0.1
108	Calibration								1.1
109	Calibration								1.1
110	Calibration								1.1

END OF TABLE

Appendix B
CDPH 8552 Form

LEAD HAZARD EVALUATION REPORT

Section 1 — Date of Lead Hazard Evaluation 3/18/16

Section 2 — Type of Lead Hazard Evaluation (Check one box only)

☐ Lead Inspection ☐ Risk assessment ☐ Clearance Inspection ☑ Other (specify) Limited lead paint testing

Section 3 — Structure Where Lead Hazard Evaluation Was Conducted

Address [number, street, apartment (if applicable)]	City	County	Zip Code
1517 N. Vermont Avenue	Los Angeles	Los Angeles	90027

Construction date (year) of structure: Pre-1978

Type of structure: ☐ Multi-unit building ☐ School or daycare ☐ Single family dwelling ☑ Other Parking Garage

Children living in structure? ☐ Yes ☑ No ☐ Don't Know

Section 4 — Owner of Structure (if business/agency, list contact person)

Name	Telephone number
Kaiser Foundation Health Plan, Inc. (Marc Hesse)	323-855-8366

Address [number, street, apartment (if applicable)]	City	State	Zip Code
4621 Hollywood Boulevard	Los Angeles	CA	90027

Section 5 — Results of Lead Hazard Evaluation (check all that apply)

☐ No lead-based paint detected ☑ Intact lead-based paint detected ☐ Deteriorated lead-based paint detected

☐ No lead hazards detected ☐ Lead-contaminated dust found ☐ Lead-contaminated soil found ☐ Other

Section 6 — Individual Conducting Lead Hazard Evaluation

Name	Telephone number
Stephen Long - Forensic Analytical Consulting Services, Inc.	310-668-5600

Address [number, street, apartment (if applicable)]	City	State	Zip Code
2959 Pacific Commerce Drive	Rancho Dominguez	CA	90221

CDPH certification number	Signature	Date
2202		4/7/16

Name and CDPH certification number of any other individuals conducting sampling or testing (if applicable)

Section 7 — Attachments

A. A foundation diagram or sketch of the structure indicating the specifc locations of each lead hazard or presence of lead-based paint;
B. Each testing method, device, and sampling procedure used;
C. All data collected, including quality control data, laboratory results, including laboratory name, address, and phone number.

First copy and attachments retained by inspector

Second copy and attachments retained by owner

Third copy only (no attachments) mailed or faxed to:

California Department of Public Health
Childhood Lead Poisoning Prevention Branch Reports
850 Marina Bay Parkway, Building P, Third Floor
Richmond, CA 94804-6403
Fax: (510) 620-5656

Right People

Right Perspective

Right Now

www.forensicanalytical.com

FACS
Forensic Analytical Consulting Services

April 10, 2016

Limited Pre-Construction Asbestos Survey Report

Kaiser Permanente
Los Angeles Medical Center
Medical Office Building
4760 Sunset Blvd.
Los Angeles, CA 90027

Prepared for:

Marc Hesse
Kaiser Foundation Health Plan, Inc.
NFS, LAMC Service Delivery Team
Los Angeles, CA 90027
(323) 855-8366 | marc.a.hesse@kp.org

Prepared By:

Russell Ragsdale
Forensic Analytical Consulting Services
2959 Pacific Commerce Drive
Rancho Dominguez, CA 90221
(310) 668-5600 | rragsdale@forensicanalytical.com

FACS Project #PJ27371

Contents

Executive Summary 1

Introduction 1

Scope of Work 1

Site Characterization 2

Survey Methods 2

Findings and Recommendations 3

Limitations 3

Appendix B: Bulk Sample Log and Laboratory Analysis
Appendix B: Laboratory Reports with Field Data Sheets/Chains of Custody
Appendix C: Bulk Sample Location Drawings

Executive Summary

Forensic Analytical Consulting Services, Inc. (FACS) was retained by Kaiser Foundation Health Plan, Inc. to perform a limited pre-construction asbestos survey for the 4760 Sunset Boulevard Medical Office Building located at the Kaiser Permanente Los Angeles Medical Center campus. A future addition is planned that will attach to the west side of the building. The inspection encompassed testing of building materials that might contain asbestos and that might be impacted by the future construction. Few, if any, asbestos-containing materials were expected given the recent construction of this building, but testing was performed in order to satisfy regulatory requirements and because it is still possible for certain types of newer building materials to contain asbestos. The survey was performed on January 20 and 21, 2016 and was limited to suspect asbestos-containing building materials that might be disturbed by the construction project.

No asbestos-containing materials were identified in areas affected by the planned construction.

Introduction

Forensic Analytical Consulting Services, Inc. (FACS) was retained by Kaiser Foundation Health Plan, Inc. to perform a limited pre-construction lead survey of the occupied medical office building located at 4760 Sunset Blvd. in Los Angeles, California. This survey was limited to potential asbestos-containing building materials that may be disturbed during the future construction project that is planned to expand the building to the west. The survey was performed by the following FACS representatives: Certified Site Surveillance Technician Dan Mai Ha (CSST No. 09-2693), Certified Asbestos Consultant Barry Smith (CAC No. 13-5029) and Certified Asbestos Consultant Russell Ragsdale (CAC# 10-4690). The survey was performed on January 20 and 21, 2016.

Scope of Work

The purpose of this survey was to identify asbestos-containing materials that may be disturbed during the future construction project. In addition, the scope of the survey and the services provided by FACS included:

- Review of project drawings (building floor drawings) to develop the project sampling plan
- Performing a visual inspection of the project areas to identify accessible suspect asbestos-containing building materials (ACBMs)
- Collection of bulk samples for analysis by polarized light microscopy (PLM)
- Ensuring the technical quality of all work by using Asbestos Hazard Emergency Response Act (AHERA) accredited Inspectors and Management Planners
- Consolidating data and findings into a report format
-

Site Characterization

The survey was limited to areas of the building on the west side that may be disturbed during the future construction project. In general, in these areas the building interior was characterized walls constructed of gypsum drywall. The ceilings were typically drywall and/or lay-in ceiling tiles. The floors were typically resilient sheet flooring, vinyl floor tile, ceramic floor tile or carpet. Sample locations were selected to be representative of materials throughout the project area.

Survey Methods

Accessible building materials were visually inspected using the methods presented in the federal AHERA regulations (40 CFR, Part 763) as a guideline. While AHERA is only directly applicable to public schools, the principles presented under the Final Rule are generally accepted as the industry standard for ACBM inspections. Since the building remained occupied, and the planned construction is years in the future, certain materials were not tested to prevent potential leakage (e.g., roofing, exterior stucco), breakage (e.g., mirror mastic, ceramic tile mortar) or other damage (e.g., fire door cores) due to the destructive means required to test these materials. Untested materials should not be disturbed until sampled prior to the pre-construction demolition phase of the project and should be assumed to contain asbestos until tested.

Asbestos Bulk Sample Collection

Bulk samples of identified homogeneous areas were collected in building areas that may be impacted by the planned renovation/demolition activities. Samples were collected of each separate homogeneous area. A homogeneous area is defined as a surfacing material, thermal system insulation, or miscellaneous material that is uniform in use, color and texture. Examples of homogeneous areas could include:

Floor tile
Ceiling tile
Gypsum wallboard and joint tape compound
Linoleum

The specific number of samples collected was primarily determined by using the methods presented in the federal AHERA regulations (40 CFR, Part 763.86):

1) For Surfacing Material:
   1,000 ft2 or less - collect 3 samples
   1,001 to 5,000 ft2 - collect 5 samples
   5,001 ft2 or greater - collect 7 samples

2) For Thermal System Insulation:
   “In a randomly distributed manner” - collect 3 samples
   6 linear feet of patching or less - collect 1 sample
   cementitious pipe fittings - “In a manner sufficient to determine”

3) For all Miscellaneous Material:
   Collect samples "In a manner sufficient to determine whether material is ACM (asbestos-containing material) or not ACM..."

The suspect ACBMs were sampled using a knife or other similar coring device suitable to the type of material sampled to cut through its entire thickness and to ensure that a cross-section of the material was obtained. The material was then placed in an appropriately labeled container that was sealed and submitted to Forensic Analytical Laboratories, Inc. for analysis. A unique sample number (e.g. 051A) was assigned to each sample.

Bulk samples will be retained by the laboratory for one month unless otherwise instructed. After this period, the samples will be disposed of appropriately.

Asbestos Bulk Sample Analysis

A total of 64 bulk samples were collected. Bulk samples were analyzed by Forensic Analytical Laboratories, Inc. in Rancho Dominguez, CA. Forensic Analytical Laboratories, Inc. is accredited by the California Department of Public Health (CDPH) and the National Institute of Science and Technology's (NIST) National Voluntary Laboratory Accreditation Program (NVLAP). Forensic Analytical Laboratories, Inc. also participates in the National Institute for Occupational Safety and Health (NIOSH) Proficiency Analytical Testing Program, and has substantial experience in the analysis of asbestos.

All of the samples were analyzed using Polarized Light Microscopy with Dispersion Staining (PLM/DS) techniques in accordance with the methodology approved by the U.S. Environmental Protection Agency (EPA). The percentage of asbestos present in the samples was determined on the basis of a visual area estimation. As set forth in the Code of Federal Regulations, 40 CFR Part 763, the lower limit of reliable quantification for asbestos using the PLM method is approximately one percent (1%) by volume, but regulations in California (CAL/OSHA Title 8 CCR 1529) define asbestos-containing construction materials as those materials having an asbestos content of greater than one tenth of one percent (> 0.1%). Therefore, for the purpose of this survey, any amount of asbestos detected will be considered positive. In addition to the percentages, the types of asbestos minerals are also reported. The PLM method is the standard method used to analyze asbestos bulk samples.

When "None Detected" (ND) appears in the laboratory results, it should be interpreted as meaning no asbestos was observed in the sample material.

Findings and Recommendations

No asbestos-containing materials were identified in areas affected by the planned construction.

Any suspect materials not included in this inspection must be presumed to be asbestos-containing materials until such time as they are tested and proven not to contain asbestos.

Limitations

As noted above, certain materials were not tested due to the destructive means required to test these materials, and these will need to be tested prior to any disturbance by the construction project. If any untested suspect materials are encountered during construction, they should be treated as asbestos-containing materials and not disturbed, unless sampling and analysis of the materials proves otherwise.

This investigation is limited to the conditions and practices observed and information made available to FACS. The methods, conclusions and recommendations provided are based on FACS' judgment, expertise and the standard of practice for professional service. They are subject to the limitations and variability inherent in the methodology employed. As with all environmental investigations, this investigation is limited to the defined scope and does not purport to set forth all hazards, nor indicate that other hazards do not exist.

Please do not hesitate to contact our offices at 310-660-5600 with any questions or concerns. Thank you for the opportunity to assist Kaiser Foundation Health Plan, Inc. in promoting a more healthful environment.

Respectfully,
FORENSIC ANALYTICAL



Russell Ragsdale
CAC No. 10-4690

Reviewed by:
FORENSIC ANALYTICAL



Stephen B. Long
CAC No. 92-0580

Appendix A
Bulk Sample Log and Lab Analysis

BULK SAMPLE LOG AND LAB ANALYSIS
Medical Office Building
4760 Sunset Blvd., Los Angeles, California
Sample Dates: January 20 & 21, 2016

SAMPLE NUMBER	HOMOGENEOUS MATERIAL	ASBESTOS CONTENT (%)	FRIABLE	CONDITION	LOCATION
600A	Baseboard (gray), with mastic	ND	N/A	N/A	3rd Flr, Lobby 3100
601A	Joint compound	ND	N/A	N/A	3rd Flr, Lobby 3100
600B	Baseboard (gray), with mastic	ND	N/A	N/A	3rd Flr, Corridor 3101
601B	Joint compound	ND	N/A	N/A	3rd Flr, Corridor 3101
602A	Carpet mastic	ND	N/A	N/A	3rd Flr, Lobby 3100
603A	Fireproofing (gray)	ND	N/A	N/A	3rd Flr, Lobby 3100
604A	Duct mastic (gray)	ND	N/A	N/A	3rd Flr, Lobby 3100
605A	2'x2' Ceiling tile (white)	ND	N/A	N/A	3rd Flr, Lobby 3100
606A	Wood veneer plank, type 2	ND	N/A	N/A	3rd Flr, Corridor 3289A
602B	Carpet mastic	ND	N/A	N/A	3rd Flr, Corridor 3101
601C	Drywall & Joint compound	ND	N/A	N/A	3rd Flr, Lobby 3100
605B	2'x2' Ceiling tile (white)	ND	N/A	N/A	3rd Flr, Corridor 3101
607A	12" Vinyl floor tile (off-white with gray and brown specks), with mastic	ND	N/A	N/A	3rd Flr, Room 3300
607B	12" Vinyl floor tile (off-white with gray and brown specks), with	ND	N/A	N/A	3rd Flr, Room 3300

NA = Not applicable; ND = None Detected
FRIABLE ASBESTOS-CONTAINING MATERIAL is material containing more than one percent (1%) asbestos that, when dry, can be crumbled, pulverized, or reduced to powder by hand pressure.

NOTE: This summary table must not be used alone. Important explanations and limitations are contained in the accompanying survey report text.

BULK SAMPLE LOG AND LAB ANALYSIS
Medical Office Building
4760 Sunset Blvd., Los Angeles, California
Sample Dates: January 20 & 21, 2016

SAMPLE NUMBER	HOMOGENEOUS MATERIAL	ASBESTOS CONTENT (%)	FRIABLE	CONDITION	LOCATION
	mastic				
608A	2'x4' Ceiling tile	ND	N/A	N/A	3rd Flr, Corridor 3289A
603B	Fireproofing (gray)	ND	N/A	N/A	3rd Flr, Corridor 3289A
609A	Sink undercoating (black)	ND	N/A	N/A	3rd Flr, Corridor 3289A
606B	Wood veneer plank, type 2	ND	N/A	N/A	3rd Flr, Corridor 3289A
601D	Joint compound	ND	N/A	N/A	3rd Flr, Corridor 3289A
604B	Duct mastic (gray)	ND	N/A	N/A	3rd Flr, Corridor 3289A
608B	2'x4' Ceiling tile	ND	N/A	N/A	3rd Flr, Corridor 3289A
610A	Baseboard (gray), with mastic	ND	N/A	N/A	2nd Flr, Lobby 2100
611A	Joint compound	ND	N/A	N/A	2nd Flr, Lobby 2100
610B	Baseboard (gray), with mastic	ND	N/A	N/A	2nd Flr, Lobby 2100
612A	Carpet mastic	ND	N/A	N/A	2nd Flr, Lobby 2100
612B	Carpet mastic	ND	N/A	N/A	2nd Flr, Lobby 2100
613A	Fireproofing (gray)	ND	N/A	N/A	2nd Flr, Lobby 2100
614A	2'x2' Ceiling tile	ND	N/A	N/A	2nd Flr, Lobby 2100

NA = Not applicable; ND = None Detected
FRIABLE ASBESTOS-CONTAINING MATERIAL is material containing more than one percent (1%) asbestos that, when dry, can be crumbled, pulverized, or reduced to powder by hand pressure.

NOTE: This summary table must not be used alone. Important explanations and limitations are contained in the accompanying survey report text.

BULK SAMPLE LOG AND LAB ANALYSIS
Medical Office Building
4760 Sunset Blvd., Los Angeles, California
Sample Dates: January 20 & 21, 2016

SAMPLE NUMBER	HOMOGENEOUS MATERIAL	ASBESTOS CONTENT (%)	FRIABLE	CONDITION	LOCATION
615A	Wood veneer plank, type 2	ND	N/A	N/A	2nd Flr, Room 2406
615B	Wood veneer plank, type 2	ND	N/A	N/A	2nd Flr, Room 2406
611B	Joint compound	ND	N/A	N/A	2nd Flr, Lobby 2100
614B	2'x2' Ceiling tile	ND	N/A	N/A	2nd Flr, Room 2406
616A	Baseboard (light gray), with mastic	ND	N/A	N/A	2nd Flr, Room 2406
616B	Baseboard (light gray), with mastic	ND	N/A	N/A	2nd Flr, Room 2406
617A	12" Vinyl floor tile (gray with white and gray specks), with mastic	ND	N/A	N/A	2nd Flr, Corridor 2200
611C	Joint compound	ND	N/A	N/A	2nd Flr, Corridor 2200
618A	2'x4' Ceiling tile	ND	N/A	N/A	2nd Flr, Corridor 2200
613B	Fireproofing (gray)	ND	N/A	N/A	2nd Flr, Corridor 2200
617B	12" Vinyl floor tile (gray with white and gray specks), with mastic	ND	N/A	N/A	2nd Flr, Corridor 2200
619A	Duct mastic (gray)	ND	N/A	N/A	2nd Flr, Corridor 2200
618B	2'x4' Ceiling tile	ND	N/A	N/A	2nd Flr, Corridor 2200

NA = Not applicable; ND = None Detected
FRIABLE ASBESTOS-CONTAINING MATERIAL is material containing more than one percent (1%) asbestos that, when dry, can be crumbled, pulverized, or reduced to powder by hand pressure.

NOTE: This summary table must not be used alone. Important explanations and limitations are contained in the accompanying survey report text.

BULK SAMPLE LOG AND LAB ANALYSIS
Medical Office Building
4760 Sunset Blvd., Los Angeles, California
Sample Dates: January 20 & 21, 2016

SAMPLE NUMBER	HOMOGENEOUS MATERIAL	ASBESTOS CONTENT (%)	FRIABLE	CONDITION	LOCATION
619B	Duct mastic (gray)	ND	N/A	N/A	2nd Flr, Lobby 2100
620A	Vinyl sheet flooring (tan with white and gray specks), with mastic	ND	N/A	N/A	2nd Flr, Corridor 2414
620B	Vinyl sheet flooring (tan with white and gray specks), with mastic	ND	N/A	N/A	2nd Flr, Corridor 2414
629A	Carpet mastic	ND	N/A	N/A	3rd Flr, Conference Room 3308
629B	Carpet mastic	ND	N/A	N/A	3rd Flr, Room 3309
621A	Duct mastic (gray)	ND	N/A	N/A	1st Flr, Corridor 1102
622A	Joint compound	ND	N/A	N/A	1st Flr, Corridor 1102
623A	Fireproofing (gray)	ND	N/A	N/A	1st Flr, Lobby 1101
623B	Fireproofing (gray)	ND	N/A	N/A	1st Flr, Lobby 1101
621B	Duct mastic (gray)	ND	N/A	N/A	1st Flr, Lobby 1101
624A	Baseboard (gray), with mastic	ND	N/A	N/A	1st Flr, Corridor 1102
624B	Baseboard (gray), with mastic	ND	N/A	N/A	1st Flr, Lobby 1101
625A	12" Vinyl floor tile (gray with white and gray specks), with mastic	ND	N/A	N/A	1st Flr, Room 1003
625B	12" Vinyl floor tile (gray with white and gray specks), with mastic	ND	N/A	N/A	1st Flr, Room 1010

NA = Not applicable; ND = None Detected
FRIABLE ASBESTOS-CONTAINING MATERIAL is material containing more than one percent (1%) asbestos that, when dry, can be crumbled, pulverized, or reduced to powder by hand pressure.

NOTE: This summary table must not be used alone. Important explanations and limitations are contained in the accompanying survey report text.

BULK SAMPLE LOG AND LAB ANALYSIS
Medical Office Building
4760 Sunset Blvd., Los Angeles, California
Sample Dates: January 20 & 21, 2016

SAMPLE NUMBER	HOMOGENEOUS MATERIAL	ASBESTOS CONTENT (%)	FRIABLE	CONDITION	LOCATION
622B	Joint compound	ND	N/A	N/A	1st Flr, Room 1010
626A	Fireproofing (dark gray)	ND	N/A	N/A	1st Flr, Room 1010
626B	Fireproofing (dark gray)	ND	N/A	N/A	1st Flr, Room 1010
627A	2'x2' Ceiling tile (white)	ND	N/A	N/A	1st Flr, Corridor 1102
627B	2'x2' Ceiling tile (white)	ND	N/A	N/A	1st Flr, Lobby 1101
622C	Joint compound	ND	N/A	N/A	1st Flr, Lobby 1101
622D	Joint compound	ND	N/A	N/A	1st Flr, Lobby 1101
628A	Carpet mastic	ND	N/A	N/A	1st Flr, Lobby 1101
628B	Carpet mastic	ND	N/A	N/A	1st Flr, Lobby 1101

End of Table

NA = Not applicable; ND = None Detected
FRIABLE ASBESTOS-CONTAINING MATERIAL is material containing more than one percent (1%) asbestos that, when dry, can be crumbled, pulverized, or reduced to powder by hand pressure.

NOTE: This summary table must not be used alone. Important explanations and limitations are contained in the accompanying survey report text.

Appendix B

Laboratory Reports with Field Data Sheets/Chains of Custody

Forensic Analytical LABORATORIES

Final Report

Bulk Asbestos Analysis

(EPA Method 600/R-93-116, Visual Area Estimation)

Forensic Analytical Consulting Svcs
Stephen Long
2959 Pacific Commerce Drive

Rancho Dominguez, CA 90221

Client ID: LA05
Report Number: B215630
Date Received: 01/21/16
Date Analyzed: 01/22/16
Date Printed: 01/22/16
First Reported: 01/22/16

Job ID/Site: PJ27371; 1515 N. Vermont Ave; 4760 Sunset Blvd; 1505 N. Edgemont St. & 1526 N. Edgemont St., Los Angeles CA
Date(s) Collected: 01/20/2016

FALI Job ID: LA05
Total Samples Submitted: 32
Total Samples Analyzed: 32

Sample ID	Lab Number	Asbestos Type	Percent in Layer	Asbestos Type	Percent in Layer	Asbestos Type	Percent in Layer
600A	50969490						
Layer: Black Non-Fibrous Material			**ND**				
Layer: Off-White Mastic			**ND**				
Layer: Paint			**ND**				
Layer: White Skimcoat/Joint Compound			**ND**				
Layer: Brown Mastic			**ND**				
Total Composite Values of Fibrous Components:		**Asbestos (ND)**					
Cellulose (Trace)							
Comment: This comment applies to the Brown Mastic only: Due to small sample size, this result may not be repeatable.							
601A	50969491						
Layer: Off-White Mastic			**ND**				
Layer: Paint			**ND**				
Layer: White Skimcoat/Joint Compound			**ND**				
Total Composite Values of Fibrous Components:		**Asbestos (ND)**					
Cellulose (Trace)							
600B	50969492						
Layer: Black Non-Fibrous Material			**ND**				
Layer: Off-White Mastic			**ND**				
Layer: Paint			**ND**				
Layer: White Skimcoat/Joint Compound			**ND**				
Total Composite Values of Fibrous Components:		**Asbestos (ND)**					
Cellulose (Trace)							
601B	50969493						
Layer: Off-White Mastic			**ND**				
Layer: Paint			**ND**				
Layer: White Skimcoat/Joint Compound			**ND**				
Total Composite Values of Fibrous Components:		**Asbestos (ND)**					
Cellulose (Trace)							
602A	50969494						
Layer: Beige Mastic			**ND**				
Total Composite Values of Fibrous Components:		**Asbestos (ND)**					
Cellulose (Trace) Synthetic (Trace)							

2959 Pacific Commerce Drive, Rancho Dominguez, CA 90221 / Telephone: (310) 763-2374 (888) 813-9417 / Fax: (310) 763-8684

Report Number: B215630

Client Name: Forensic Analytical Consulting Svcs **Date Printed:** 01/22/16

Sample ID	Lab Number	Asbestos Type	Percent in Layer	Asbestos Type	Percent in Layer	Asbestos Type	Percent in Layer
603A	50969495						
Layer: Grey Semi-Fibrous Material			**ND**				
Total Composite Values of Fibrous Components: Cellulose (20 %)		**Asbestos (ND)**					
604A	50969496						
Layer: Grey Non-Fibrous Material			**ND**				
Total Composite Values of Fibrous Components: Cellulose (Trace)		**Asbestos (ND)**					
605A	50969497						
Layer: Beige Fibrous Material			**ND**				
Layer: Paint			**ND**				
Total Composite Values of Fibrous Components: Cellulose (35 %) Fibrous Glass (45 %)		**Asbestos (ND)**					
606A	50969498						
Layer: Brown Sheet Flooring			**ND**				
Layer: White Mastic			**ND**				
Layer: Grey Cementitious Material			**ND**				
Total Composite Values of Fibrous Components: Cellulose (Trace)		**Asbestos (ND)**					
602B	50969499						
Layer: Beige Mastic with Debris			**ND**				
Total Composite Values of Fibrous Components: Cellulose (Trace) Synthetic (Trace)		**Asbestos (ND)**					
601C	50969500						
Layer: White Drywall			**ND**				
Layer: Yellow Skimcoat/Joint Compound			**ND**				
Total Composite Values of Fibrous Components: Cellulose (15 %)		**Asbestos (ND)**					
605B	50969501						
Layer: Beige Fibrous Material			**ND**				
Layer: Paint			**ND**				
Total Composite Values of Fibrous Components: Cellulose (55 %) Fibrous Glass (20 %)		**Asbestos (ND)**					
607A	50969502						
Layer: Grey tile			**ND**				
Layer: Yellow Mastic			**ND**				
Layer: Grey Cementitious Material			**ND**				
Total Composite Values of Fibrous Components: Cellulose (Trace)		**Asbestos (ND)**					
607B	50969503						
Layer: Grey Tile			**ND**				
Layer: Yellow Mastic			**ND**				
Total Composite Values of Fibrous Components: Cellulose (Trace)		**Asbestos (ND)**					

2959 Pacific Commerce Drive, Rancho Dominguez, CA 90221 / Telephone: (310) 763-2374 (888) 813-9417 / Fax: (310) 763-8684

Report Number: B215630

Client Name: Forensic Analytical Consulting Svcs **Date Printed:** 01/22/16

Sample ID	Lab Number	Asbestos Type	Percent in Layer	Asbestos Type	Percent in Layer	Asbestos Type	Percent in Layer
608A	50969504						
Layer: Beige Fibrous Material			**ND**				
Layer: Paint			**ND**				
Total Composite Values of Fibrous Components: Cellulose (55 %) Fibrous Glass (20 %)		**Asbestos (ND)**					
603B	50969505						
Layer: Grey Semi-Fibrous Material			**ND**				
Total Composite Values of Fibrous Components: Cellulose (20 %)		**Asbestos (ND)**					
609A	50969506						
Layer: Black Non-Fibrous Material			**ND**				
Total Composite Values of Fibrous Components: Cellulose (Trace)		**Asbestos (ND)**					
606B	50969507						
Layer: Brown Sheet Flooring			**ND**				
Layer: White Mastic with Debris			**ND**				
Total Composite Values of Fibrous Components: Cellulose (Trace)		**Asbestos (ND)**					
601D	50969508						
Layer: White Skimcoat/Joint Compounds			**ND**				
Layer: Drywall Tape			**ND**				
Total Composite Values of Fibrous Components: Cellulose (80 %)		**Asbestos (ND)**					
604B	50969509						
Layer: Grey Mastic			**ND**				
Total Composite Values of Fibrous Components: Cellulose (Trace)		**Asbestos (ND)**					
608B	50969510						
Layer: Beige Fibrous Material			**ND**				
Layer: Paint			**ND**				
Total Composite Values of Fibrous Components: Cellulose (35 %) Fibrous Glass (45 %)		**Asbestos (ND)**					
610A	50969511						
Layer: Grey Non-Fibrous Material			**ND**				
Layer: Off-White Mastic			**ND**				
Total Composite Values of Fibrous Components: Cellulose (Trace)		**Asbestos (ND)**					
611A	50969512						
Layer: Drywall Tape			**ND**				
Layer: White Skimcoat/Joint Compound			**ND**				
Layer: Paint			**ND**				
Total Composite Values of Fibrous Components: Cellulose (65 %)		**Asbestos (ND)**					

2959 Pacific Commerce Drive, Rancho Dominguez, CA 90221 / Telephone: (310) 763-2374 (888) 813-9417 / Fax: (310) 763-8684

Report Number: B215630

Client Name: Forensic Analytical Consulting Svcs **Date Printed:** 01/22/16

Sample ID	Lab Number	Asbestos Type	Percent in Layer	Asbestos Type	Percent in Layer	Asbestos Type	Percent in Layer
610B	50969513						
Layer: Grey Non-Fibrous Material			**ND**				
Layer: Off-White Mastic			**ND**				
Total Composite Values of Fibrous Components: Cellulose (Trace)		**Asbestos (ND)**					
612A	50969514						
Layer: Clear Mastic with Debris			**ND**				
Total Composite Values of Fibrous Components: Cellulose (Trace)		**Asbestos (ND)**					
612B	50969515						
Layer: Clear Mastic with Debris			**ND**				
Layer: Paint			**ND**				
Total Composite Values of Fibrous Components: Cellulose (Trace)		**Asbestos (ND)**					
613A	50969516						
Layer: Grey Semi-Fibrous Material			**ND**				
Total Composite Values of Fibrous Components: Cellulose (20 %)		**Asbestos (ND)**					
614A	50969517						
Layer: Beige Fibrous Material			**ND**				
Layer: Paint			**ND**				
Total Composite Values of Fibrous Components: Cellulose (35 %) Fibrous Glass (45 %)		**Asbestos (ND)**					
615A	50969518						
Layer: Brown Sheet Flooring			**ND**				
Total Composite Values of Fibrous Components: Cellulose (Trace)		**Asbestos (ND)**					
615B	50969519						
Layer: Brown Sheet Flooring			**ND**				
Layer: Beige Mastic			**ND**				
Layer: Grey Cementitious Material			**ND**				
Layer: White Skimcoat/Joint Compound			**ND**				
Total Composite Values of Fibrous Components: Cellulose (Trace)		**Asbestos (ND)**					
611B	50969520						
Layer: Off-White Skimcoat/Joint Compound			**ND**				
Total Composite Values of Fibrous Components: Cellulose (Trace)		**Asbestos (ND)**					
614B	50969521						
Layer: Beige Fibrous Material			**ND**				
Layer: Paint			**ND**				
Total Composite Values of Fibrous Components: Cellulose (35 %) Fibrous Glass (45 %)		**Asbestos (ND)**					

2959 Pacific Commerce Drive, Rancho Dominguez, CA 90221 / Telephone: (310) 763-2374 (888) 813-9417 / Fax: (310) 763-8684

Report Number: B215630

Client Name: Forensic Analytical Consulting Svcs **Date Printed:** 01/22/16

Sample ID	Lab Number	Asbestos Type	Percent in Layer	Asbestos Type	Percent in Layer	Asbestos Type	Percent in Layer



Tiffani Ludd, Laboratory Supervisor, Rancho Dominguez Laboratory

Note: Limit of Quantification ('LOQ') = 1%. 'Trace' denotes the presence of asbestos below the LOQ. 'ND' = 'None Detected'.

Analytical results and reports are generated by Forensic Analytical Laboratories Inc. (FALI) at the request of and for the exclusive use of the person or entity (client) named on such report. Results, reports or copies of same will not be released by FALI to any third party without prior written request from client. This report applies only to the sample(s) tested. Supporting laboratory documentation is available upon request. This report must not be reproduced except in full, unless approved by FALI. The client is solely responsible for the use and interpretation of test results and reports requested from FALI. Forensic Analytical Laboratories Inc. is not able to assess the degree of hazard resulting from materials analyzed. FALI reserves the right to dispose of all samples after a period of thirty (30) days, according to all state and federal guidelines, unless otherwise specified. All samples were received in acceptable condition unless otherwise noted.

2959 Pacific Commerce Drive, Rancho Dominguez, CA 90221 / Telephone: (310) 763-2374 (888) 813-9417 / Fax: (310) 763-8684

Forensic Analytical

SAMPLING DATA FORM & CHAIN OF CUSTODY

CLIENT: FACS (LA05)

Sampled by: RD / OFA / BS / DMH

Sample Date: 1/20/16

Site/Bldg.: Kaiser LAMC 3rd Floor

4760 Sunset Los Angeles

Turnaround Time: ____ RUSH X 24 hr ____ 48 hr ____ Extended (____ days)

Analysis: ____ PLM Standard ____ PLM with Point Count (____ 400 pt. ____ 1,000 pt.)

Special Instructions: Email results to Steve Long and Russell Ragsdale

FACS Proj. No.: PJ27371

HA#	Homogeneous Material Description (incl. color, texture, phase of construction)	Homogeneous Material Locations (check box at right side of column if shown on HA Form or Drawing instead)	↓	Quant. in SF (LF for small pipe only)	Friable/ Cat. I/ Cat. II	Reno make friable? (Y/N)	Sample Number	Sample Location	Lab Result (when rcvd)
600	gray basecoat mastic		✓				600A	Lobby 3100, Center	
601	joint white compound		✓				601A	Lobby 3100 Center	
600	Gray basecoat Mastic		✓				600B	~~Lobby~~ Corridor 3101, SE	
601	white joint compound		✓				601B	" 3101, SE	
602	Carpet Mastic		✓				602A	Lobby 3100, E	
603	fireproofing gray		✓				603A	" , NW	
604	Gray ducting Mastic		✓				604A	Lobby 3100, NW	
605	2x2 ceiling tile white		✓				605A	" , NW	
606	wood veneer plank Type?		✓				606A	Corridor 3288A, North westend	
602	Carpet Mastic		✓				602B	Corridor 3101, West	
601	white joint compound		✓				601C	Lobby 3100 NW	

DW = Drywall JC = Joint Compound WT = Wall Texture VFT = Vinyl Floor Tile VSF = Vinyl Sheet Flooring BB = Baseboard BBM = Baseboard Mastic CM = Carpet Mastic ACT = Acoustic Ceiling Tile ACS = Sprayed-on Acoustical Ceiling Material
FP = Fireproofing PI = Pipe Insulation PFI = Pipe fitting insulation WP = Plaster CP = Ceiling Plaster ES = Exterior Stucco

Relinquished by: Ben Thanh Do	Relinquished by:	Relinquished by:
Date & Time 1-21-16 0230	Date & Time:	Date & Time:
Received by: Camille D/O	Received by:	Relinquished by:
Date & Time 1/21/16 8:30 AM	Date & Time	Date & Time:

Forensic Analytical

SAMPLING DATA FORM & CHAIN OF CUSTODY

CLIENT: FACS (LA05)

Sampled by: KR / OFA / BS / DMH

Sample Date:

Site/Bldg.: Kaiser LAMC 3rd floor
4760 Sunset Los Angeles

Turnaround Time: ____ RUSH X 24 hr ____ 48 hr ____ Extended (____ days)

Analysis: ____ PLM Standard ____ PLM with Point Count (____ 400 pt. ____ 1,000 pt.)

FACS Proj. No.: PJ27371

Special Instructions: Email results to Steve Long and Russell Ragsdale

HA#	Homogeneous Material Description (incl. color, texture, phase of construction)	Homogeneous Material Locations (check box at right side of column if shown on HA Form or Drawing instead)	↓	Quant. in SF (LF for small pipe only)	Friable/ Cat. I/ Cat. II	Reno make friable? (Y/N)	Sample Number	Sample Location	Lab Result (when rcvd)
605	2x2 ceiling tile white		✓				605 B	Corridor 3101, at Restroom E	
607	12x12" VFT off white with gray brown specs		✓				607 A	Room 3300, NW	
607	" " "		✓				607 B	" , South	
608	2x4 ceiling tile		✓				608 A	Corridor 3289A, South westend	
603	fire proofing (gray)		✓				603 B	" "	
609	Sink undercoat (black)		✓				609 A	" , SE	
606	Wood veneer Plank Type I		✓				606 B	" , NE	
601	White Joint Compound		✓				601 D	" , East (office)	
604	Gray adhesive Mastic		✓				604 B	" "	
608	2"x4" ceiling tile		✓				608 B	" "	

DW = Drywall JC = Joint Compound WT = Wall Texture VFT = Vinyl Floor Tile VSF = Vinyl Sheet Flooring BB = Baseboard BBM = Baseboard Mastic CM = Carpet Mastic ACT = Acoustic Ceiling Tile ACS = Sprayed-on Acoustical Ceiling Material
FP = Fireproofing PI = Pipe Insulation PFI = Pipe fitting insulation WP = Plaster CP = Ceiling Plaster ES = Exterior Stucco

Relinquished by: Ben Thanida	Relinquished by:	Relinquished by:
Date & Time 1-21-16 2230	Date & Time:	Date & Time:
Received by: Camille D/O	Received by:	Relinquished by:
Date & Time 01/21/16 8:30am	Date & Time	Date & Time:

Forensic Analytical

SAMPLING DATA FORM & CHAIN OF CUSTODY

CLIENT: FACS (LA05)

Sampled by: RR/CFA/BS/DMH

Sample Date: 1/+20/16

Site/Bldg.: Kaiser LAMC 2nd floor
4760 Sunset, Los Angeles

Turnaround Time: ____ RUSH X 24 hr ____ 48 hr ____ Extended (____ days)

Analysis: ____ PLM Standard ____ PLM with Point Count (____ 400 pt. ____ 1,000 pt.)

FACS Proj. No.: PJ27371

Special Instructions: Email results to Stevie Long and Russell Ragsdale

HA#	Homogeneous Material Description (incl. color, texture, phase of construction)	Homogeneous Material Locations (check box at right side of column if shown on HA Form or Drawing instead)	↓	Quant. in SF (LF for small pipe only)	Friable/ Cat. I/ Cat. II	Reno make friable? (Y/N)	Sample Number	Sample Location	Lab Result (when rcvd)
616	Gray basecoat Mastic		✓				61CA	Lobby 2100, West	
611	white Joint Compound		✓				611A	" , West	
616	Gray basecoat Mastic		✓				616B	" , SE	
612	Carpet Mastic		✓				612A	" , SE	
612	" "		✓				612B	" , W	
613	fireproofing gray		✓				613A	" , Center	
614	2x2 ceiling tile		✓				614A	" "	
615	wood veneer Plank Type 2		✓				615A	Room 2406, ~~SW~~ NW	
615	"		✓				615B	" , SE	
611	white joint compound		✓				611B	Lobby 2100, West	
614	2x2 Ceiling tile wht		✓				614B	Room 2406, East	

DW = Drywall JC = Joint Compound WT = Wall Texture VFT = Vinyl Floor Tile VSF = Vinyl Sheet Flooring BB = Baseboard BBM = Baseboard Mastic CM = Carpet Mastic ACT = Acoustic Ceiling Tile ACS = Sprayed-on Acoustical Ceiling Material
FP = Fireproofing PI = Pipe Insulation PFI = Pipe fitting insulation WP = Plaster CP = Ceiling Plaster ES = Exterior Stucco

Relinquished by: Dan Thrikla	**Relinquished by:**	**Relinquished by:**
Date & Time 1-21-16/0230	**Date & Time:**	**Date & Time:**
Received by: Camille D/O	**Received by:**	**Relinquished by:**
Date & Time 01/21/16 8:30am	**Date & Time**	**Date & Time:**

Forensic Analytical LABORATORIES

Final Report

Bulk Asbestos Analysis

(EPA Method 600/R-93-116, Visual Area Estimation)

Forensic Analytical Consulting Svcs
Stephen Long
2959 Pacific Commerce Drive

Rancho Dominguez, CA 90221

Client ID: LA05
Report Number: B215687
Date Received: 01/22/16
Date Analyzed: 01/25/16
Date Printed: 01/25/16
First Reported: 01/25/16

Job ID/Site: PJ27371; 1515 N. Vermont Ave; 4760 Sunset Blvd; 1505 N. Edgemont St. & 1526 N. Edgemont St., Los Angeles CA
Date(s) Collected: 01/21/2016

FALI Job ID: LA05
Total Samples Submitted: 32
Total Samples Analyzed: 32

Sample ID	Lab Number	Asbestos Type	Percent in Layer	Asbestos Type	Percent in Layer	Asbestos Type	Percent in Layer
616A	50969733						
Layer: Grey Non-Fibrous Material			**ND**				
Layer: Off-White Mastic			**ND**				
Total Composite Values of Fibrous Components: Cellulose (Trace)		**Asbestos (ND)**					
616B	50969734						
Layer: Grey Non-Fibrous Material			**ND**				
Layer: Off-White Mastic			**ND**				
Layer: Paint			**ND**				
Layer: White Skimcoat/Joint Compound			**ND**				
Total Composite Values of Fibrous Components: Cellulose (Trace)		**Asbestos (ND)**					
617A	50969735						
Layer: White Tile			**ND**				
Layer: Yellow Mastic with Debris			**ND**				
Total Composite Values of Fibrous Components: Cellulose (Trace)		**Asbestos (ND)**					
611C	50969736						
Layer: White Skimcoat/Joint Compound			**ND**				
Total Composite Values of Fibrous Components: Cellulose (Trace)		**Asbestos (ND)**					
618A	50969737						
Layer: Beige Fibrous Material			**ND**				
Layer: Paint			**ND**				
Total Composite Values of Fibrous Components: Cellulose (75 %) Fibrous Glass (5 %)		**Asbestos (ND)**					
613B	50969738						
Layer: Grey Non-Fibrous Material			**ND**				
Total Composite Values of Fibrous Components: Cellulose (20 %)		**Asbestos (ND)**					

2959 Pacific Commerce Drive, Rancho Dominguez, CA 90221 / Telephone: (310) 763-2374 (888) 813-9417 / Fax: (310) 763-8684

Sample ID	Lab Number	Asbestos Type	Percent in Layer	Asbestos Type	Percent in Layer	Asbestos Type	Percent in Layer
617B	50969739						
Layer: White Tile			**ND**				
Layer: Yellow Mastic with Debris			**ND**				
Total Composite Values of Fibrous Components: Cellulose (Trace)		**Asbestos (ND)**					
619A	50969740						
Layer: Grey Non-Fibrous Material			**ND**				
Total Composite Values of Fibrous Components:		**Asbestos (ND)**					
618B	50969741						
Layer: Beige Fibrous Material			**ND**				
Layer: Paint			**ND**				
Total Composite Values of Fibrous Components: Cellulose (75 %) Fibrous Glass (5 %)		**Asbestos (ND)**					
619B	50969742						
Layer: Grey Non-Fibrous Material			**ND**				
Total Composite Values of Fibrous Components:		**Asbestos (ND)**					
620A	50969743						
Layer: White Tile			**ND**				
Layer: White Mastic with Debris			**ND**				
Total Composite Values of Fibrous Components: Cellulose (Trace)		**Asbestos (ND)**					
620B	50969744						
Layer: White Tile			**ND**				
Layer: White Mastic			**ND**				
Total Composite Values of Fibrous Components: Cellulose (Trace)		**Asbestos (ND)**					
629A	50969745						
Layer: Black Carpet			**ND**				
Layer: Yellow Mastic			**ND**				
Total Composite Values of Fibrous Components: Cellulose (Trace) Synthetic (40 %)		**Asbestos (ND)**					
629B	50969746						
Layer: Black Carpet			**ND**				
Layer: Yellow Mastic with Debris			**ND**				
Layer: Grey Non-Fibrous Material			**ND**				
Total Composite Values of Fibrous Components: Cellulose (Trace) Synthetic (10 %)		**Asbestos (ND)**					
621A	50969747						
Layer: Grey Non-Fibrous Material			**ND**				
Total Composite Values of Fibrous Components:		**Asbestos (ND)**					

2959 Pacific Commerce Drive, Rancho Dominguez, CA 90221 / Telephone: (310) 763-2374 (888) 813-9417 / Fax: (310) 763-8684

Report Number: B215687

Client Name: Forensic Analytical Consulting Svcs **Date Printed:** 01/25/16

Sample ID	Lab Number	Asbestos Type	Percent in Layer	Asbestos Type	Percent in Layer	Asbestos Type	Percent in Layer
622A	50969748						
Layer: White Skimcoat/Joint Compound			**ND**				
Total Composite Values of Fibrous Components: Cellulose (Trace)		**Asbestos (ND)**					
623A	50969749						
Layer: Grey Non-Fibrous Material			**ND**				
Total Composite Values of Fibrous Components: Cellulose (20 %)		**Asbestos (ND)**					
623B	50969750						
Layer: Grey Non-Fibrous Material			**ND**				
Total Composite Values of Fibrous Components: Cellulose (20 %)		**Asbestos (ND)**					
621B	50969751						
Layer: Grey Non-Fibrous Material			**ND**				
Total Composite Values of Fibrous Components:		**Asbestos (ND)**					
624A	50969752						
Layer: Green Non-Fibrous Material			**ND**				
Layer: White Mastic			**ND**				
Layer: Paint			**ND**				
Layer: White Skimcoat/Joint Compound			**ND**				
Total Composite Values of Fibrous Components: Cellulose (Trace)		**Asbestos (ND)**					
624B	50969753						
Layer: Green Non-Fibrous Material			**ND**				
Layer: White Mastic			**ND**				
Layer: Paint			**ND**				
Layer: White Skimcoat/Joint Compound			**ND**				
Total Composite Values of Fibrous Components: Cellulose (Trace)		**Asbestos (ND)**					
625A	50969754						
Layer: White Tile			**ND**				
Layer: Yellow Mastic with Debris			**ND**				
Total Composite Values of Fibrous Components: Cellulose (Trace)		**Asbestos (ND)**					
625B	50969755						
Layer: White Tile			**ND**				
Layer: Yellow Mastic with Debris			**ND**				
Layer: Grey Non-Fibrous Material			**ND**				
Total Composite Values of Fibrous Components: Cellulose (Trace)		**Asbestos (ND)**					

2959 Pacific Commerce Drive, Rancho Dominguez, CA 90221 / Telephone: (310) 763-2374 (888) 813-9417 / Fax: (310) 763-8684

Report Number: B215687

Client Name: Forensic Analytical Consulting Svcs **Date Printed:** 01/25/16

Sample ID	Lab Number	Asbestos Type	Percent in Layer	Asbestos Type	Percent in Layer	Asbestos Type	Percent in Layer
622B	50969756						
Layer: Yellow Woven Material			**ND**				
Layer: White Skimcoat/Joint Compound			**ND**				
Layer: Paint			**ND**				
Total Composite Values of Fibrous Components: Cellulose (Trace) Fibrous Glass (5 %)		**Asbestos (ND)**					
626A	50969757						
Layer: Grey Semi-Fibrous Material			**ND**				
Total Composite Values of Fibrous Components: Cellulose (25 %)		**Asbestos (ND)**					
626B	50969758						
Layer: Grey Semi-Fibrous Material			**ND**				
Total Composite Values of Fibrous Components: Cellulose (25 %)		**Asbestos (ND)**					
627A	50969759						
Layer: Beige Fibrous Material			**ND**				
Layer: Paint			**ND**				
Total Composite Values of Fibrous Components: Cellulose (60 %) Fibrous Glass (15 %)		**Asbestos (ND)**					
627B	50969760						
Layer: Beige Fibrous Material			**ND**				
Layer: Paint			**ND**				
Total Composite Values of Fibrous Components: Cellulose (60 %) Fibrous Glass (15 %)		**Asbestos (ND)**					
622C	50969761						
Layer: White Skimcoat/Joint Compounds			**ND**				
Layer: Drywall Tape			**ND**				
Total Composite Values of Fibrous Components: Cellulose (55 %)		**Asbestos (ND)**					
622D	50969762						
Layer: White Skimcoat/Joint Compounds			**ND**				
Layer: Drywall Tape			**ND**				
Layer: Paint			**ND**				
Total Composite Values of Fibrous Components: Cellulose (55 %)		**Asbestos (ND)**					
628A	50969763						
Layer: Yellow Mastic			**ND**				
Layer: Off-White Mastic			**ND**				
Layer: Grey Non-Fibrous Material			**ND**				
Total Composite Values of Fibrous Components: Cellulose (Trace) Synthetic (Trace)		**Asbestos (ND)**					

2959 Pacific Commerce Drive, Rancho Dominguez, CA 90221 / Telephone: (310) 763-2374 (888) 813-9417 / Fax: (310) 763-8684

Report Number: B215687

Client Name: Forensic Analytical Consulting Svcs **Date Printed:** 01/25/16

Sample ID	Lab Number	Asbestos Type	Percent in Layer	Asbestos Type	Percent in Layer	Asbestos Type	Percent in Layer
628B	50969764						
Layer: White Mastic			**ND**				
Layer: Grey Fibrous Material			**ND**				
Total Composite Values of Fibrous Components:		**Asbestos (ND)**					
Cellulose (Trace)							

Tiffani Ludd, Laboratory Supervisor, Rancho Dominguez Laboratory

Note: Limit of Quantification ('LOQ') = 1%. 'Trace' denotes the presence of asbestos below the LOQ. 'ND' = 'None Detected'.

Analytical results and reports are generated by Forensic Analytical Laboratories Inc. (FALI) at the request of and for the exclusive use of the person or entity (client) named on such report. Results, reports or copies of same will not be released by FALI to any third party without prior written request from client. This report applies only to the sample(s) tested. Supporting laboratory documentation is available upon request. This report must not be reproduced except in full, unless approved by FALI. The client is solely responsible for the use and interpretation of test results and reports requested from FALI. Forensic Analytical Laboratories Inc. is not able to assess the degree of hazard resulting from materials analyzed. FALI reserves the right to dispose of all samples after a period of thirty (30) days, according to all state and federal guidelines, unless otherwise specified. All samples were received in acceptable condition unless otherwise noted.

2959 Pacific Commerce Drive, Rancho Dominguez, CA 90221 / Telephone: (310) 763-2374 (888) 813-9417 / Fax: (310) 763-8684

Forensic Analytical

SAMPLING DATA FORM & CHAIN OF CUSTODY

CLIENT: FACS (LA05)

Site/Bldg.: Kaiser LAMC (2nd floor)
4760 Sunset, Los Angeles

FACS Proj. No.: PJ27371

Sampled by: RR/CFA/BS/DMH

Sample Date: 1/21/16

Turnaround Time: ____ RUSH X 24 hr ____ 48 hr ____ Extended (____ days)

Analysis: X PLM Standard ____ PLM with Point Count (____ 400 pt. ____ 1,000 pt.)

Special Instructions: Email results to Steve Long and Russell Ragsdale

HA#	Homogeneous Material Description (incl. color, texture, phase of construction)	Homogeneous Material Locations (check box at right side of column if shown on HA Form or Drawing instead)	↓	Quant. in SF (LF for small pipe only)	Friable/ Cat. I/ Cat. II	Reno make friable? (Y/N)	Sample Number	Sample Location	Lab Result (when rcvd)
616	Light gray basecoat mastic		✓				616 A	Room 2406, SW	
616	" "		✓				616 B	" , SE	
617	12"x12" VFT gray with white/gray specs		✓				617 A	Corridor 2200, NW nr elevators	
611	White Joint Compound		✓				611 C	" "	
618	2x4 ceiling tile		✓				618 A	" "	
613	Fireproofing (gray)		✓				613 B	" , CA ~~East~~ Center	
617	12"x12" VFT gray with white/gray specs		✓				617 B	" , North	
619	Gray ducting mastic		✓				619 A	" , East	
618	2x4 ceiling tile		✓				618 B	" , East	
619	Gray ducting mastic		✓				619 B	Lobby 2100, E	
620	VSF tan with white and gray specs		✓				620 A	Corridor 2414, Northeast	

DW = Drywall JC = Joint Compound WT = Wall Texture VFT = Vinyl Floor Tile VSF = Vinyl Sheet Flooring BB = Baseboard BBM = Baseboard Mastic CM = Carpet Mastic ACT = Acoustic Ceiling Tile ACS = Sprayed-on Acoustical Ceiling Material
FP = Fireproofing PI = Pipe Insulation PFI = Pipe fitting insulation WP = Plaster CP = Ceiling Plaster ES = Exterior Stucco

Relinquished by: [signature]	Relinquished by:	Relinquished by:
Date & Time 1-22-16 1:30 pm (Drop off)	Date & Time:	Date & Time:
Received by: [signature] FHC	Received by:	Relinquished by:
Date & Time 01/22/16 8:30 am	Date & Time	Date & Time:

Forensic Analytical

SAMPLING DATA FORM & CHAIN OF CUSTODY

CLIENT: FACS (LA05)

Site/Bldg.: Kaiser LAMC (2nd floor) + (3rd floor)
4766 Sunset, Los Angeles

FACS Proj. No.: PJ27371

Sampled by: LR/OFA/BS/DMH

Sample Date: 1-21-16

Turnaround Time: ____ RUSH ____ 24 hr ____ 48 hr ____ Extended (____ days)

Analysis: ✓ PLM Standard ____ PLM with Point Count (____ 400 pt. ____ 1,000 pt.)

Special Instructions: Email results to Steve Long and Russell Ragsdale

HA#	Homogeneous Material Description (incl. color, texture, phase of construction)	Homogeneous Material Locations (check box at right side of column if shown on HA Form or Drawing instead)	↓	Quant. in SF (LF for small pipe only)	Friable/ Cat. I/ Cat. II	Reno make friable? (Y/N)	Sample Number	Sample Location	Lab Result (when rcvd)
610	VSF tan with white and gray specs		✓				620B	Corridor 2414, NE	
629	Carpet Mastic		✓				629A	3rd floor, Conference Room 3308, NE	
629	" "		✓				629B	" , Room 3309, SE	

DW = Drywall JC = Joint Compound WT = Wall Texture VFT = Vinyl Floor Tile VSF = Vinyl Sheet Flooring BB = Baseboard BBM = Baseboard Mastic CM = Carpet Mastic ACT = Acoustic Ceiling Tile ACS = Sprayed-on Acoustical Ceiling Material
FP = Fireproofing PI = Pipe Insulation PFI = Pipe fitting insulation WP = Plaster CP = Ceiling Plaster ES = Exterior Stucco

Relinquished by: [signature]	Relinquished by:	Relinquished by:	
Date & Time 1-22-16 1:30 pm (Drop off)	Date & Time:	Date & Time:	
Received by: Camille D/O	Received by:	Relinquished by:	
Date & Time 01/22/16 8:30 am	Date & Time	Date & Time:	

Forensic Analytical

SAMPLING DATA FORM & CHAIN OF CUSTODY

CLIENT: FACS (LA05)

Sampled by: RR/CFA/BS/DMH

Sample Date: 1-21-16

Site/Bldg.: Kaiser LAMC (1st floor)
4760 Sunset, Los Angeles

Turnaround Time: ____ RUSH X 24 hr ____ 48 hr ____ Extended (___ days)

Analysis: X PLM Standard ____ PLM with Point Count (____ 400 pt. ____ 1,000 pt.)

FACS Proj. No.: PJ27371

Special Instructions: Email results to Steve Long and Russell Ragsdale

HA#	Homogeneous Material Description (incl. color, texture, phase of construction)	Homogeneous Material Locations (check box at right side of column if shown on HA Form or Drawing instead)	↓	Quant. in SF (LF for small pipe only)	Friable/ Cat. I/ Cat. II	Reno make friable? (Y/N)	Sample Number	Sample Location	Lab Result (when rcvd)
621	Gray ducting Mastic		✓				621A	Corridor 1102, South	
622	White Joint Compound		✓				622A	" "	
623	Fireproofing gray		✓				623A	Lobby 1101, SW	
623	" "		✓				623B	" , East Sathend	
621	Gray ductwork Mastic		✓				621B	" , "	
624	Gray baseboard mastic		✓				624A	Corridor 1102, NW	
624	" " "		✓				624B	Lobby 1102, NW	
625	12"x12" VFT gray with white and gray specs		✓				625A	Room 1003, East	
625	" "		✓				625B	Room 1016, East	
622	White Joint compound		✓				622B	Room 1010, North	
626	Dark gray fireproofing		✓				626A	Room 1010 Center	

DW = Drywall JC = Joint Compound WT = Wall Texture VFT = Vinyl Floor Tile VSF = Vinyl Sheet Flooring BB = Baseboard BBM = Baseboard Mastic CM = Carpet Mastic ACT = Acoustic Ceiling Tile ACS = Sprayed-on Acoustical Ceiling Material
FP = Fireproofing PI = Pipe Insulation PFI = Pipe fitting insulation WP = Plaster CP = Ceiling Plaster ES = Exterior Stucco

Relinquished by: [signature]	Relinquished by:	Relinquished by:
Date & Time 1-22-16 1:30 Am (Drop off)	Date & Time:	Date & Time:
Received by: Camille P/G	Received by:	Relinquished by:
Date & Time 01/22/16 8:30 am	Date & Time	Date & Time:

Forensic Analytical

SAMPLING DATA FORM & CHAIN OF CUSTODY

CLIENT: FACS (LA05)

Site/Bldg.: Kaiser LAMC (1st floor)

4760 Sunset, Los Angeles

FACS Proj. No.: PJ27371

Sampled by: RR/OFA/BS/DMH

Sample Date: 1-21-16

Turnaround Time: ____ RUSH X 24 hr ____ 48 hr ____ Extended (____ days)

Analysis: X PLM Standard ____ PLM with Point Count (____ 400 pt. ____ 1,000 pt.)


Special Instructions: Email results to Steve Long and Russell Ragsdale


HA#	Homogeneous Material Description (incl. color, texture, phase of construction)	Homogeneous Material Locations (check box at right side of column if shown on HA Form or Drawing instead)	↓	Quant. in SF (LF for small pipe only)	Friable/ Cat. I/ Cat. II	Reno make friable? (Y/N)	Sample Number	Sample Location	Lab Result (when rcvd)
626	Dark Gray Fireproofing		✓				626B	Room 1010, Center	
627	2×2 ceiling tile white		✓				627A	Corridor 1107, Center	
627	" "		✓				627B	Lobby 1102, East	
622	white Joint compound		✓				622C	" "	
622	" " "		✓				622D	" West	
628	Carpet Mastic		✓				628A	" NE	
628	" "		✓				628B	" SW	

DW = Drywall JC = Joint Compound WT = Wall Texture VFT = Vinyl Floor Tile VSF = Vinyl Sheet Flooring BB = Baseboard BBM = Baseboard Mastic CM = Carpet Mastic ACT = Acoustic Ceiling Tile ACS = Sprayed-on Acoustical Ceiling Material
FP = Fireproofing PI = Pipe Insulation PFI = Pipe fitting insulation WP = Plaster CP = Ceiling Plaster ES = Exterior Stucco


Relinquished by: [signature]	Relinquished by:	Relinquished by:
Date & Time 1-22-16 1:30 pm (Drop off)	Date & Time:	Date & Time:
Received by: [signature] Cesar Ko D10	Received by:	Relinquished by:
Date & Time 01/22/16 8:30 am	Date & Time	Date & Time:

Appendix C
Bulk Sample Location Drawings

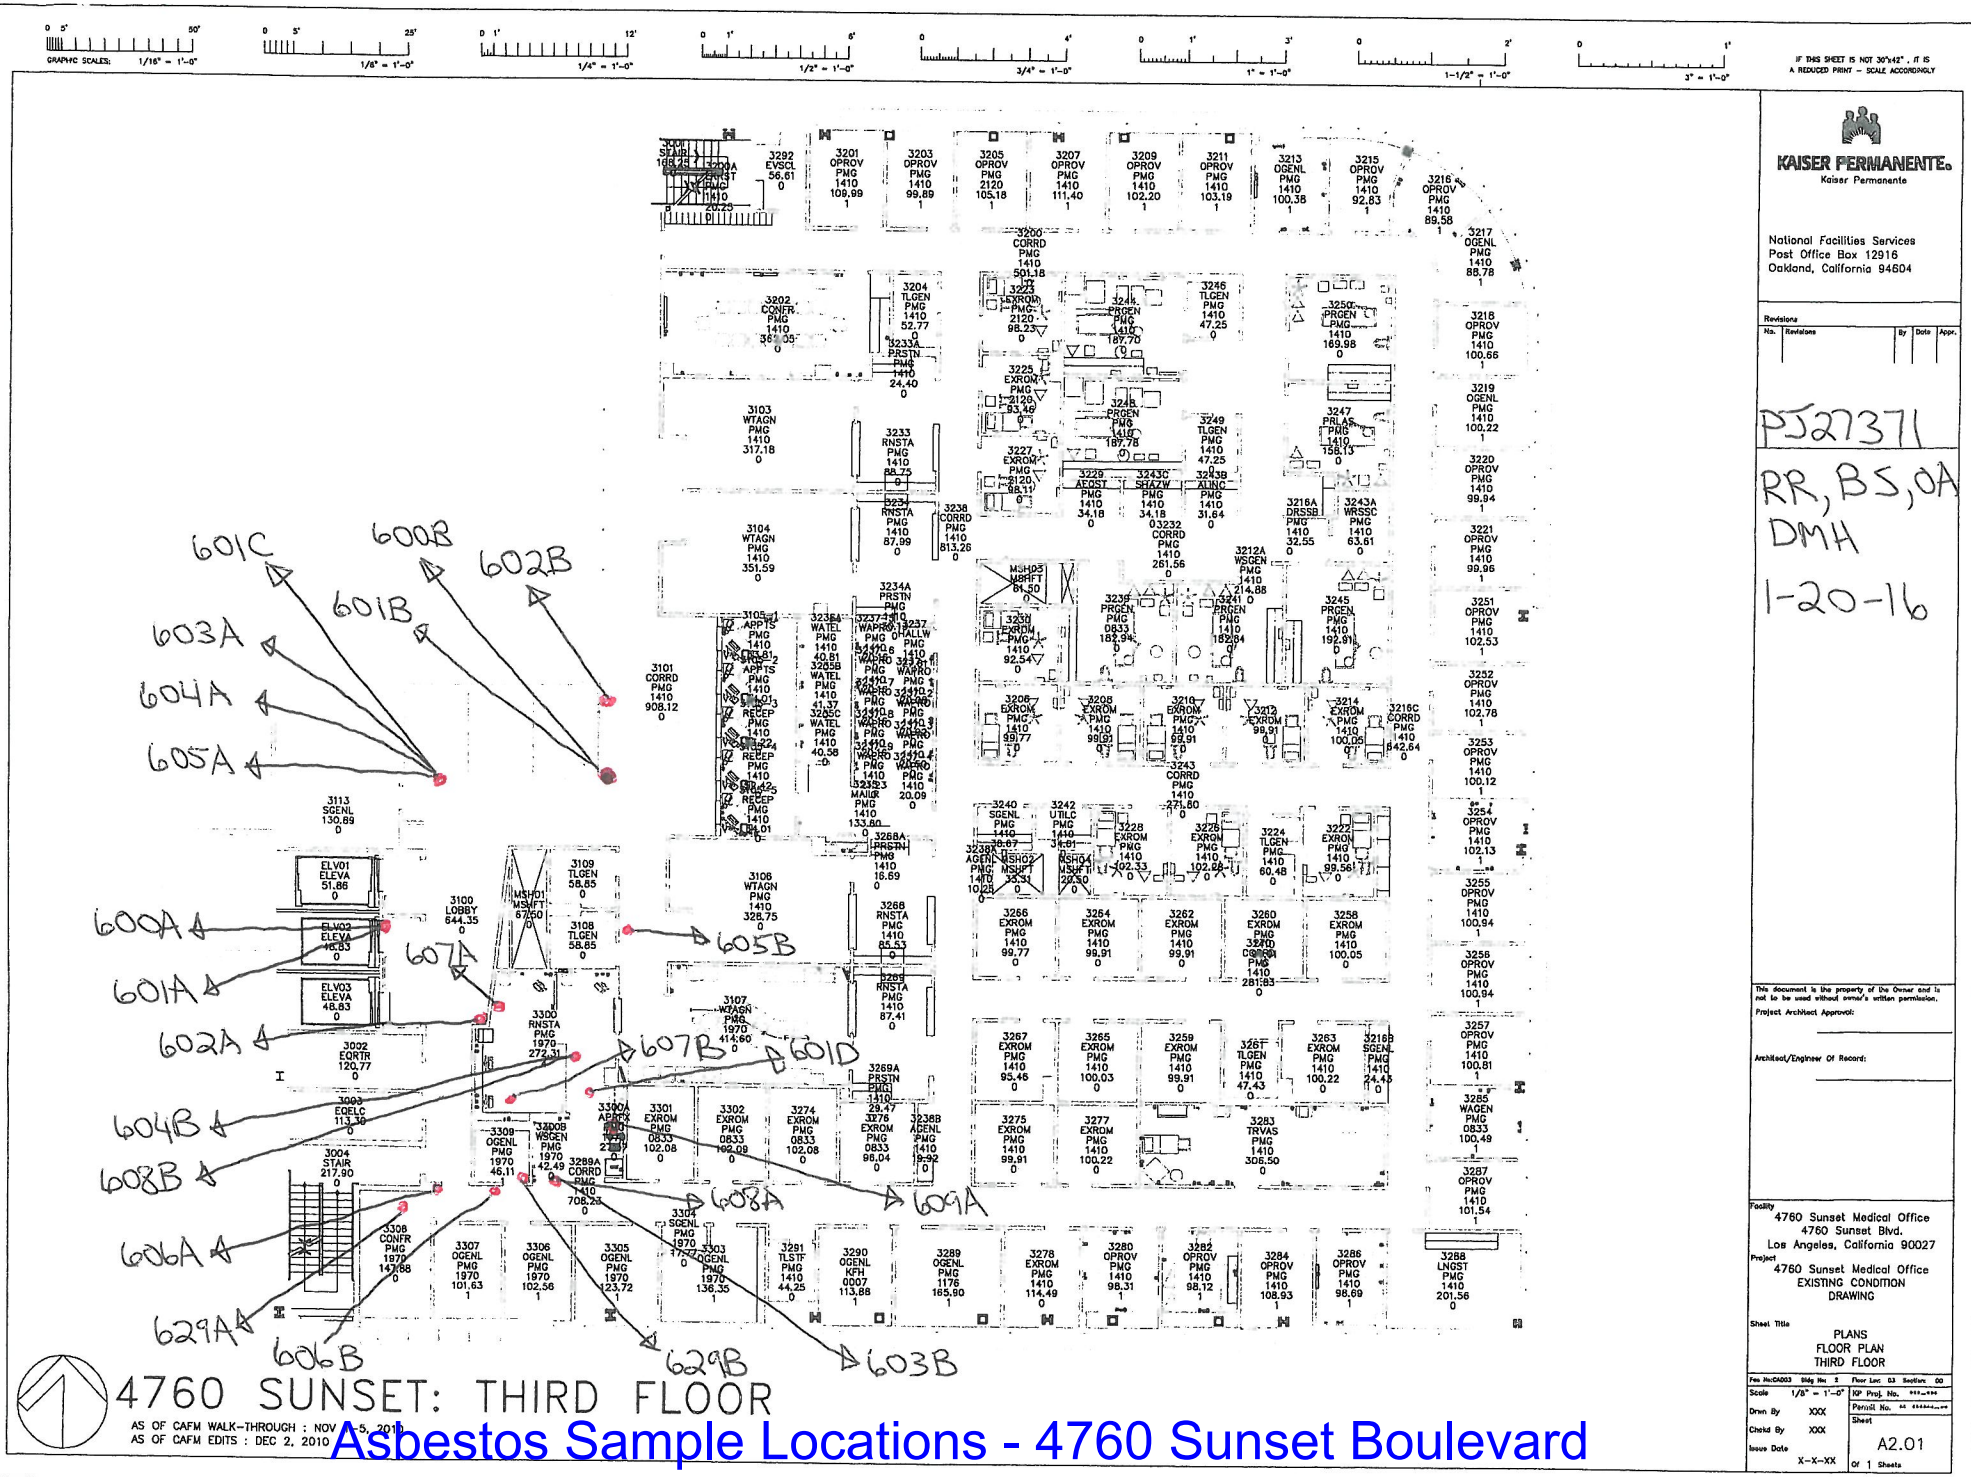
601C
600B
602B
601B
603A
604A
605A
600A
601A
602A
604B
608B
606A
629A
606B
605B
607A
607B
601D
608A
609A
629B
603B
4760 SUNSET: THIRD FLOOR
AS OF CAFM WALK-THROUGH : NOV 5, 2010
AS OF CAFM EDITS : DEC 2, 2010
Asbestos Sample Locations - 4760 Sunset Boulevard
KAISER PERMANENTE
Kaiser Permanente
National Facilities Services
Post Office Box 12916
Oakland, California 94604
PJ27371
RR, BS, OA
DMH
1-20-16
4760 Sunset Medical Office
4760 Sunset Blvd.
Los Angeles, California 90027
4760 Sunset Medical Office
EXISTING CONDITION
DRAWING
PLANS
FLOOR PLAN
THIRD FLOOR
A2.01

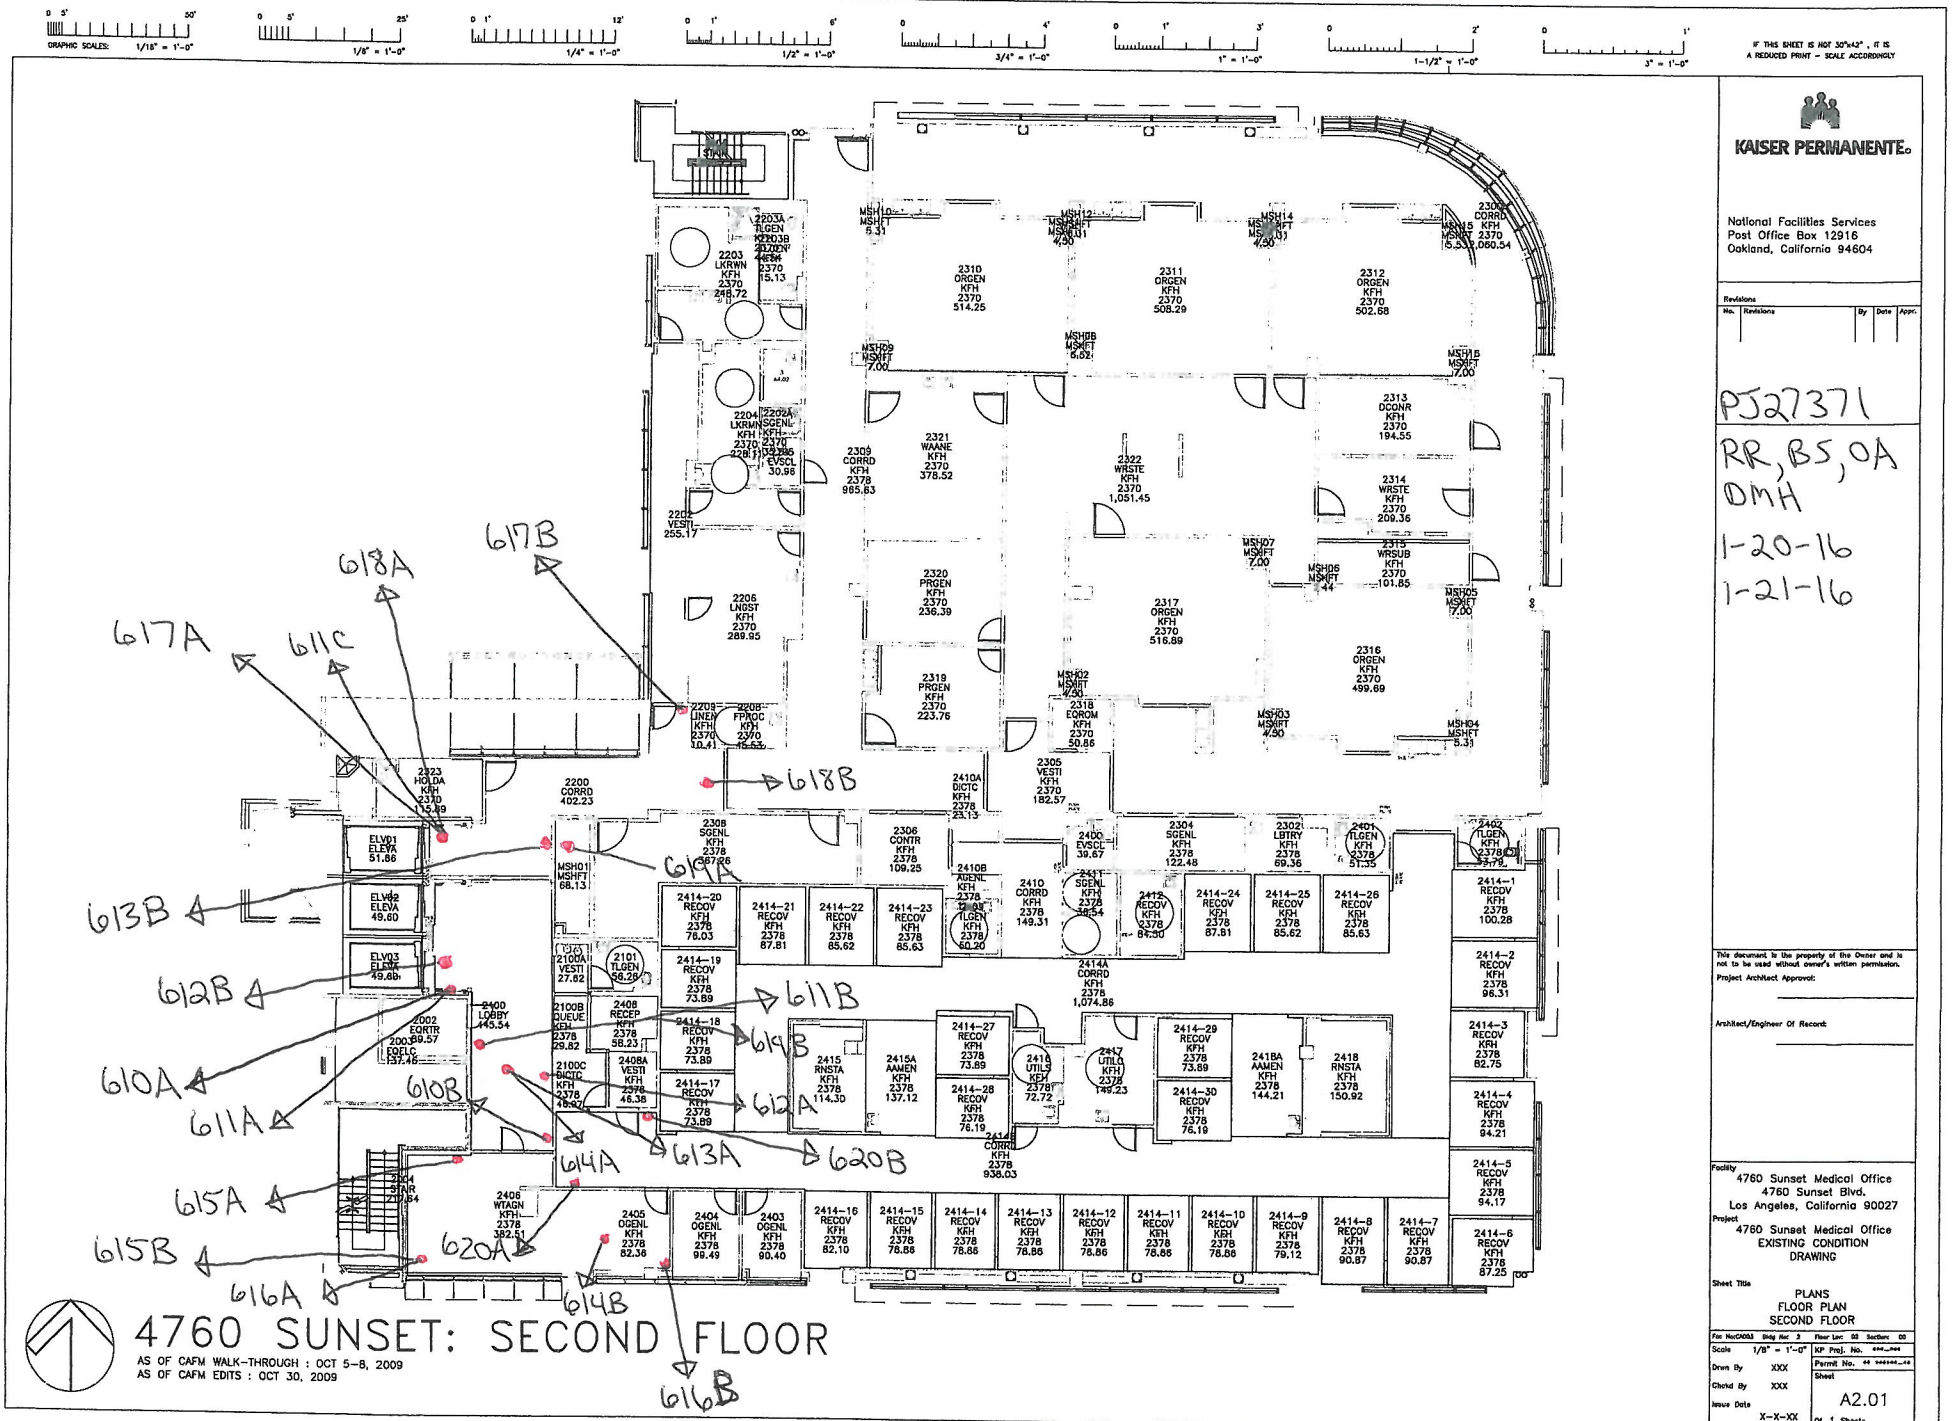

Asbestos Sample Locations - 4760 Sunset Boulevard

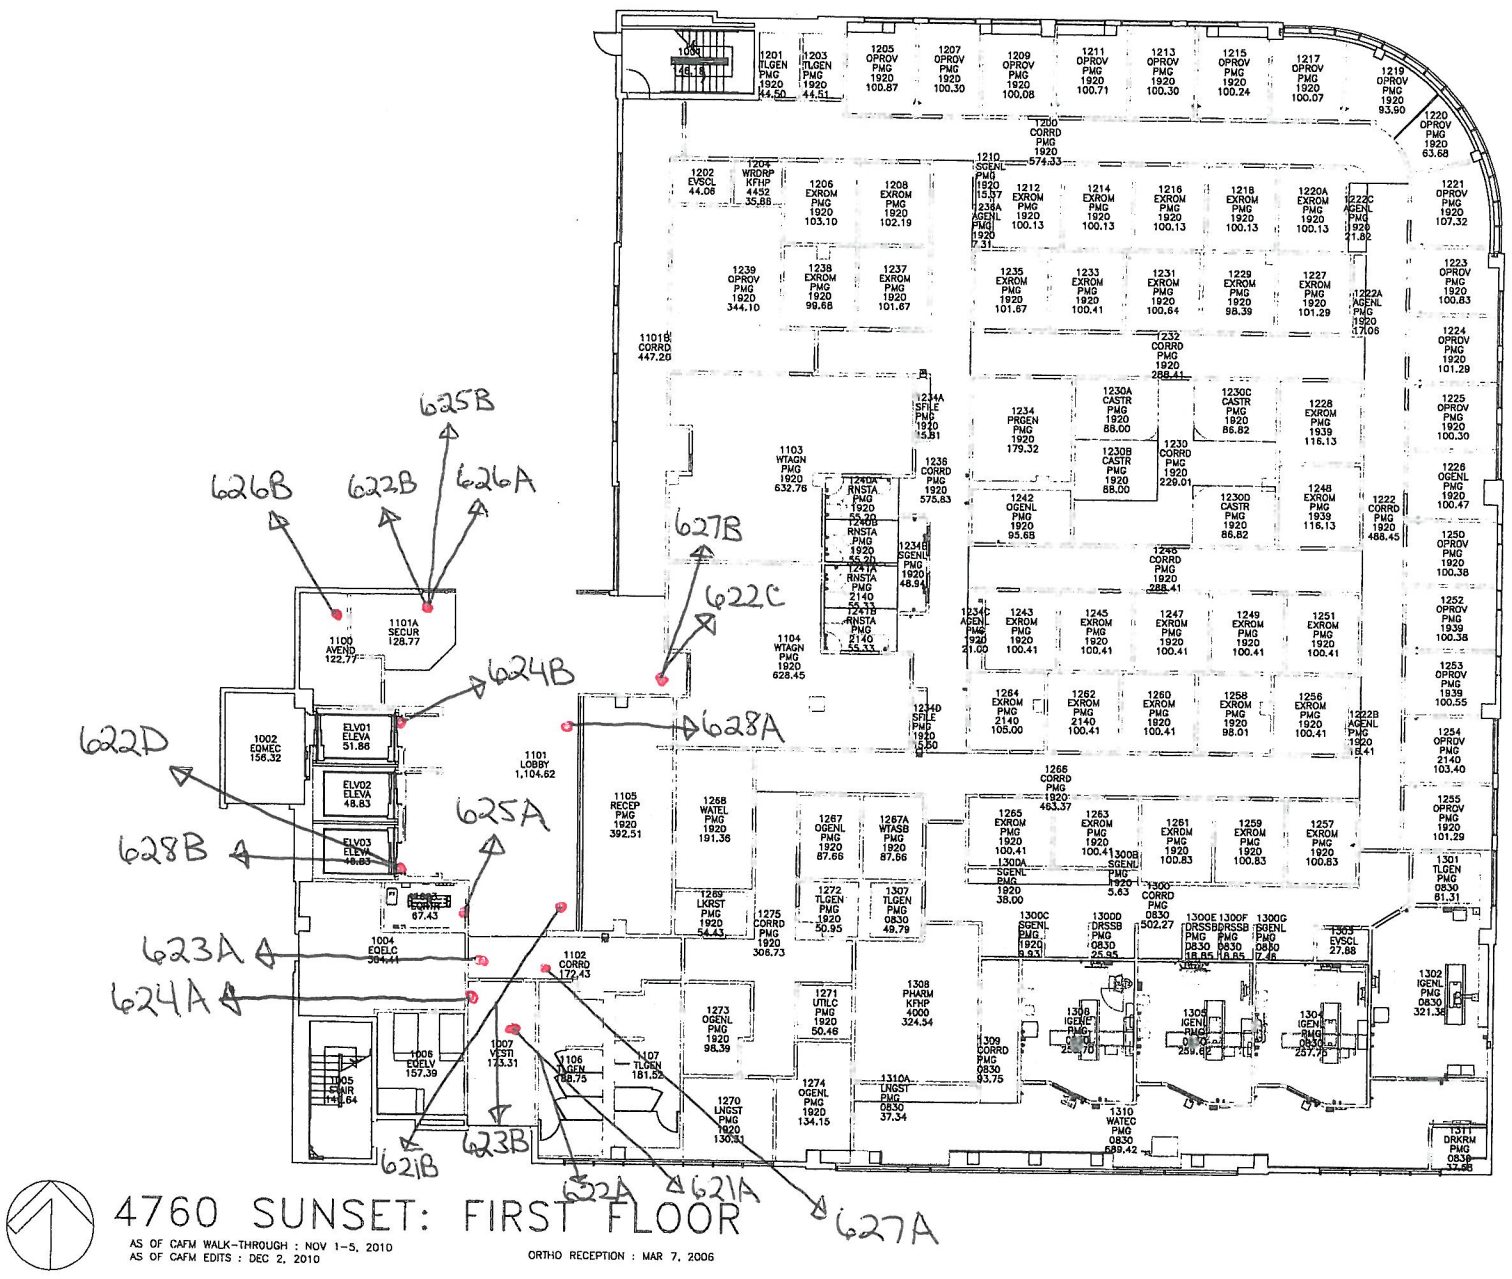

4760 SUNSET: FIRST FLOOR

AS OF CAFM WALK-THROUGH : NOV 1-5, 2010
AS OF CAFM EDITS : DEC 2, 2010

ORTHO RECEPTION : MAR 7, 2006

KAISER PERMANENTE

National Facilities Services
Post Office Box 12916
Oakland, California 94604

PJ27371
RR, BS, OA
DMH
1-21-16

Facility
4760 Sunset Medical Office
4760 Sunset Blvd.
Los Angeles, California 90027

Project
4760 Sunset Medical Office
EXISTING CONDITION
DRAWING

Sheet Title
PLANS
FLOOR PLAN
FIRST FLOOR

Scale 1/8" = 1'-0"
Drwn By XXX
Chckd By XXX
Issue Date X-X-XX
Sheet A2.01
Of 1 Sheets

Asbestos Sample Locations - 4760 Sunset Boulevard

Right People

Right Perspective

Right Now

www.forensicanalytical.com

FACS
Forensic Analytical Consulting Services

May 17, 2016

Full-Building Non-Destructive: Asbestos Survey Report

Kaiser Permanente
Los Angeles Medical Center
Medical Office Building
1505 N. Edgemont Street
Los Angeles, CA 90027

Prepared for:

Marc Hesse
Kaiser Foundation Health Plan, Inc.
NFS, LAMC Service Delivery Team
Los Angeles, CA 90027
(323) 855-8366 | marc.a.hesse@kp.org

Prepared By:

Russell Ragsdale
Forensic Analytical Consulting Services
2959 Pacific Commerce Drive
Rancho Dominguez, CA 90221
(310) 668-5600 | rragsdale@forensicanalytical.com

FACS Project #PJ27371

Contents

Executive Summary 1

Introduction 1

Scope of Work 1

Site Characterization 2

Survey Methods 2

Findings and Recommendations 3

Limitations 5

Appendix A: Asbestos Material Location Drawings
Appendix B: Bulk Sample Location Drawings
Appendix C: Bulk Sample Log and Laboratory Analysis
Appendix D: Inventory of Asbestos-Containing Materials
Appendix E: Laboratory Reports with Field Data Sheets/Chain of Custody

Executive Summary

Forensic Analytical Consulting Services, Inc. (FACS) was retained by Kaiser Foundation Health Plan, Inc. to perform a pre-demolition asbestos survey of the medical office building at 1505 N. Edgemont Street, Los Angeles, CA. This survey encompassed accessible suspect asbestos-containing building materials that could be sampled non-destructively. The building, though scheduled ultimately for demolition, remained occupied and operating during the asbestos survey. The results of the asbestos survey are presented on drawings in Appendix A. Sample locations are presented on drawings in Appendix B. The survey was performed between November 4, 2015 and April 7, 2016.

Asbestos

The following materials were identified as asbestos-containing materials:

- Joint compound associated with drywall
- Various vinyl floor tile mastics
- Various vinyl sheet flooring mastics
- Black flooring mastic remnants
- Sink undercoating
- Plaster walls and ceilings
- Plaster overspray
- Baseboard mastic
- Carpet mastic

FACS recommends that the results of this report be incorporated into any renovation/demolition plans for this building.

Introduction

Forensic Analytical Consulting Services, Inc. (FACS) was retained by Kaiser Foundation Health Plan, Inc. to perform a pre-demolition asbestos survey of the medical office building located at 1505 N. Edgemont Street in Los Angeles, California. This survey encompassed accessible suspect asbestos-containing building materials that could be sampled non-destructively. The building, though scheduled ultimately for demolition, remained occupied and operating during the asbestos survey. The third floor was inaccessible following the start of renovation throughout that floor, and is excluded from this report. The results of the asbestos survey are presented on drawings in Appendix A. Sample locations are presented on drawings in Appendix B. A log of each sample collected during the survey, and the associated analytical result, is contained in Appendix C. An inventory of asbestos-containing materials identified in the building is contained in Appendix D. The laboratory analysis reports from the survey are presented in Appendix E. The survey was performed between November 4, 2015 and April 7, 2016.

Scope of Work

The purpose of this survey was to identify all asbestos-containing materials that may be disturbed during the future demolition project. The visual inspection, bulk sampling, and survey documentation were performed by Russell Ragsdale (CAC# 10-4690) and Dan Mai Ha (CSST# 09-2693), both of whom are EPA accredited Building Inspectors, as required by law. In addition, the scope of the survey and the services provided by FACS included:

- Review of building floor drawings to develop the project sampling plan

- Performing a visual inspection to identify accessible suspect asbestos-containing building materials (ACBMs)
- Collection of bulk samples for analysis by polarized light microscopy (PLM)
- Ensuring the technical quality of all work by using Asbestos Hazard Emergency Response Act (AHERA) accredited Inspectors and Management Planners
- Consolidating data and findings into a report format

Site Characterization

In general, the building interior was characterized by plaster walls and/or gypsum drywall with joint compound walls. The ceilings were typically drywall and/or lay-in ceiling tiles. The floors were typically resilient sheet flooring, vinyl floor tile, ceramic floor tile and carpet. Sample locations were selected to be representative of the suspect materials in the building.

Survey Methods

Document Review

FACS reviewed building floor drawings to identify the project scope and impacted areas.

Asbestos Inspection

Accessible building materials were visually inspected using the methods presented in the federal AHERA regulations (40 CFR, Part 763) as a guideline. While AHERA is only directly applicable to public schools, the principles presented under the Final Rule are generally accepted as the industry standard for ACBM inspections. Suspect ACBMs were also physically assessed for friability, condition and possible disturbance factors.

Asbestos Bulk Sample Collection

Bulk samples of identified homogeneous areas were collected in building areas that may be impacted by the planned renovation/demolition activities. Samples were collected of each separate homogeneous area. A homogeneous area is defined as a surfacing material, thermal system insulation, or miscellaneous material that is uniform in use, color and texture. Examples of homogeneous areas could include:

Floor tile
Ceiling tile
Gypsum wallboard and joint tape compound
Linoleum

The specific number of samples collected was primarily determined by using the methods presented in the federal AHERA regulations (40 CFR, Part 763.86):

1) For Surfacing Material:
   1,000 ft^2 or less - collect 3 samples
   1,001 to 5,000 ft^2 - collect 5 samples
   5,001 ft^2 or greater - collect 7 samples

2) For Thermal System Insulation:

"In a randomly distributed manner" - collect 3 samples
6 linear feet of patching or less - collect 1 sample
cementitious pipe fittings - "In a manner sufficient to determine"

3) For all Miscellaneous Material:
Collect samples "In a manner sufficient to determine whether material is ACM (asbestos-containing material) or not ACM..."

The suspect ACBMs were sampled using a knife or other similar coring device suitable to the type of material sampled to cut through its entire thickness and to ensure that a cross-section of the material was obtained. The material was then placed in an appropriately labeled container that was sealed and submitted to Forensic Analytical Laboratories, Inc. for analysis. A unique sample number (e.g. 051A) was assigned to each sample.

Bulk samples will be retained by the laboratory for one month unless otherwise instructed. After this period, the samples will be disposed of appropriately.

Asbestos Bulk Sample Analysis

A total of 378 bulk samples were collected. Bulk samples were analyzed by Forensic Analytical Laboratories, Inc. in Rancho Dominguez, CA. Forensic Analytical Laboratories, Inc. is accredited by the California Department of Public Health (CDPH) and the National Institute of Science and Technology's (NIST) National Voluntary Laboratory Accreditation Program (NVLAP). Forensic Analytical Laboratories, Inc. participates in the National Institute for Occupational Safety and Health (NIOSH) Proficiency Analytical Testing Program, and has substantial experience in the analysis of asbestos.

All of the samples were analyzed using Polarized Light Microscopy with Dispersion Staining (PLM/DS) techniques in accordance with the methodology approved by the U.S. Environmental Protection Agency (EPA). The percentage of asbestos present in the samples was determined on the basis of a visual area estimation. As set forth in the Code of Federal Regulations, 40 CFR Part 763, the lower limit of reliable quantification for asbestos using the PLM method is approximately one percent (1%) by volume, but regulations in California (CAL/OSHA Title 8 CCR 1529) define asbestos-containing construction materials as those materials having an asbestos content of greater than one tenth of one percent (> 0.1%). Therefore, for the purpose of this survey, any amount of asbestos detected will be considered positive. In addition to the percentages, the types of asbestos minerals are also reported. The PLM method is the standard method used to analyze asbestos bulk samples.

When "None Detected" (ND) appears in the laboratory results, it should be interpreted as meaning no asbestos was observed in the sample material.

Findings and Recommendations

FACS conducted an inspection of the medical office building at 1505 N. Edgemont Street, Los Angeles, CA for the presence of asbestos-containing building materials. Survey findings are presented below.

Asbestos

The following materials were identified as asbestos-containing materials:

- Joint compound associated with drywall
- Various vinyl floor tile mastics
- Various vinyl sheet flooring mastics
- Black flooring mastic remnants

- Sink undercoating
- Plaster walls and ceilings
- Plaster overspray
- Baseboard mastic
- Carpet mastic

Various materials are assumed to contain asbestos due to the destructive nature of sampling including but not limited to: sub-grade materials, roofing, exterior stucco, fire-rated doors and hatches, elevator doors, mirror mastics, ceramic tile grouts and mortars, etc.

Federal EPA and SCAQMD (South Coast Air Quality Management District) require any material with an analytical result less than 10% (including Trace results) be confirmed by the point count method of PLM, or that the material is assumed to be ACM. For samples resulting in Trace by PLM analysis, the point count method of PLM would be required to determine if the materials could be classified as non-ACM under the EPA and SCAQMD definition. The point count method of PLM analysis was not performed for this asbestos survey. Such analysis was beyond the scope of this investigation. Consequently, materials with an analytical result of Trace asbestos are classified as ACM.

Asbestos material locations are depicted in the drawings contained in Appendix A. Asbestos sample locations are shown in the drawings contained in Appendix B. For a detailed description of the materials sampled and analyzed see the asbestos sample results table in Appendix C.

Renovation and/or demolition of the structure involved in this inspection must be permitted and conducted in compliance with Federal NESHAP and local air quality management district requirements.

Any suspect materials not included in this inspection must be presumed to be asbestos-containing materials until such time as they are tested and proven not to contain asbestos.

FACS recommends that the results of this report be incorporated into any renovation/demolition plans for this building.

Limitations

As noted above, certain materials were not tested due to the destructive means required to test these materials, and these will need to be tested prior to any disturbance by the planned demolition project. Similarly, the entire third floor of the building was excluded from this report due to inaccessibility. If any untested suspect materials are encountered during demolition, they should be treated as asbestos-containing materials and not disturbed, unless sampling and analysis of the materials proves otherwise.

This investigation is limited to the conditions and practices observed and information made available to FACS. The methods, conclusions and recommendations provided are based on FACS' judgment, expertise and the standard of practice for professional service. They are subject to the limitations and variability inherent in the methodology employed. As with all environmental investigations, this investigation is limited to the defined scope and does not purport to set forth all hazards, nor indicate that other hazards do not exist.

Please do not hesitate to contact our offices at 310-660-5600 with any questions or concerns. Thank you for the opportunity to assist Kaiser Foundation Health Plan, Inc. promoting a more healthful environment.

Respectfully,

FORENSIC ANALYTICAL



Russell Ragsdale
CAC No. 10-4690

FORENSIC ANALYTICAL




Stephen B. Long
CAC No. 92-0580

Appendix A
Asbestos Materials Location Drawings

Basement

Legend

- Floor tile and mastic
- Mastic/mastic remnants (below non-asbestos sheet flooring)
- Mastic remnants (below non-acm carpet)
- Drywall and joint compound
- Stucco
- Plaster and overspray
- Sink undercoating
- Basecove and mastic
- No Access/Not Inspected

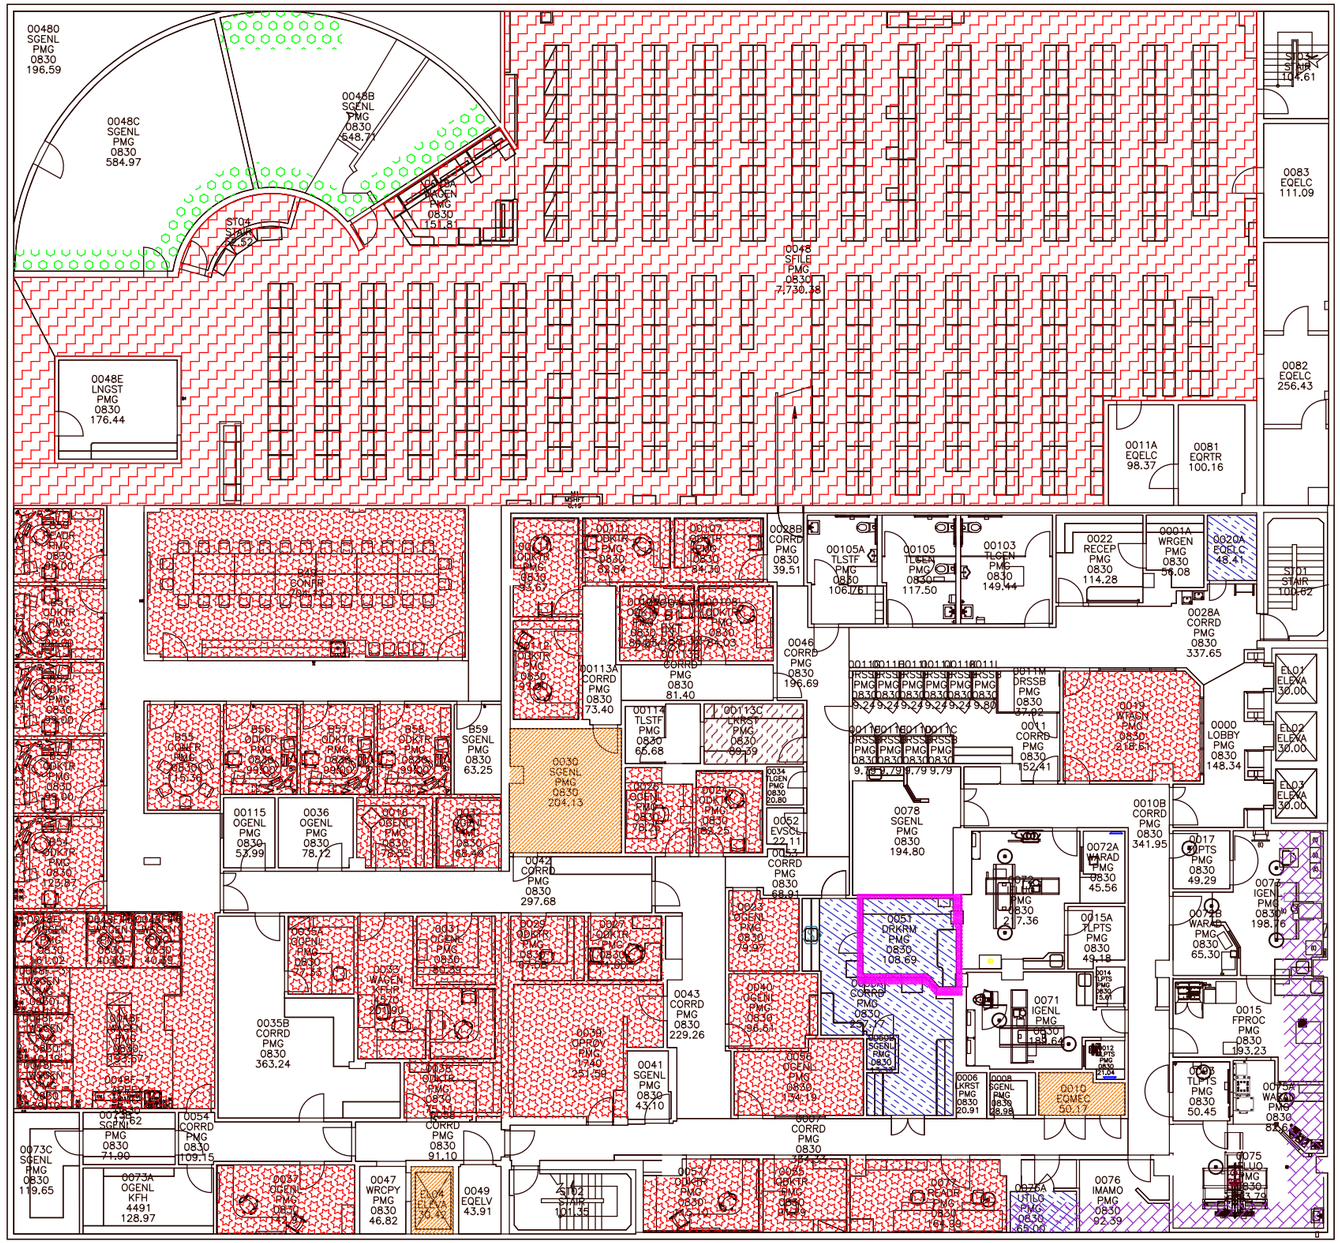

Note: This drawing must not be used alone. Important explanations and limitations are contained in the accompanying report text.

Forensic Analytical
www.forensicanalytical.com
2959 Pacific Commerce Drive
Rancho Dominguez, California
310.668.5600
310.763.8684

N

DRAWINGS NOT TO SCALE

Kaiser Los Angeles Medical Center
1505 N. Edgemont
Asbestos Material Locations

This is a design drawing and is the property of Forensic Analytical. It is not intended to replace required architectual or engineering plans. This drawing is not to be reused or reproduced without written permission from Forensic Analytical.


CLIENT: Kaiser Foundation Health Plan, Inc.
PROJECT: LAMC Demo
LOCATION: 1505 N. Edgemont Los Angeles, CA
PROJECT #: PJ27371

DATE: 5-05-16
DRN. BY: MAS
PAGE #: 1 of 1

Ground Floor

Legend

- Mastic/mastic remnants (below non-asbestos sheet flooring)
- Floor tile and mastic
- Mastic remnants (below non-acm carpet)
- Plaster and overspray

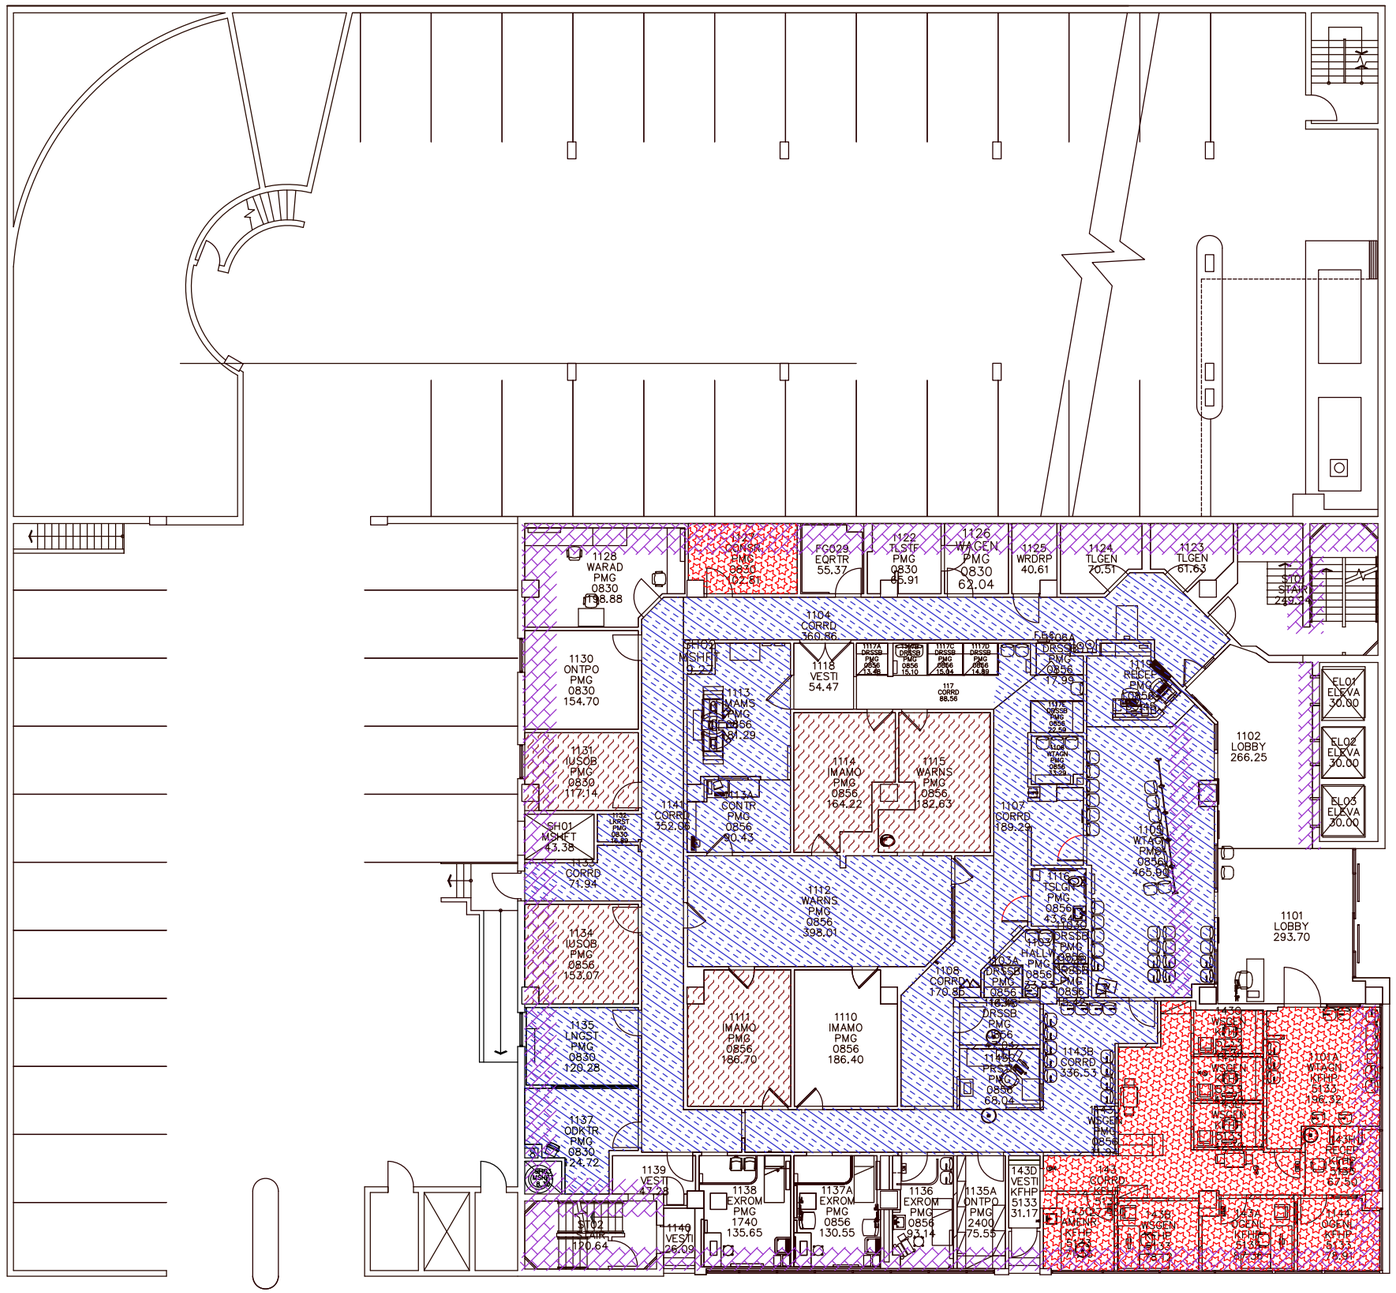

Note: This drawing must not be used alone. Important explanations and limitations are contained in the accompanying report text.

Forensic Analytical
www.forensicanalytical.com
2959 Pacific Commerce Drive
Rancho Dominguez, California
310.668.5600
310.763.8684

N

DRAWINGS NOT TO SCALE

Kaiser Los Angeles Medical Center
1505 N. Edgemont
Asbestos Material Locations

This is a design drawing and is the property of Forensic Analytical. It is not intended to replace required architectual or engineering plans. This drawing is not to be reused or reproduced without written permission from Forensic Analytical.


CLIENT: Kaiser Foundation Health Plan, Inc.
PROJECT: LAMC Demo
LOCATION: 1505 N. Edgemont, Los Angeles, CA
PROJECT #: PJ27371

DATE: 5-05-16
DRN. BY: MAS
PAGE #: 1 of 1

First Floor

Legend

- Mastic remnants (below non-acm carpet)
- Plaster and overspray

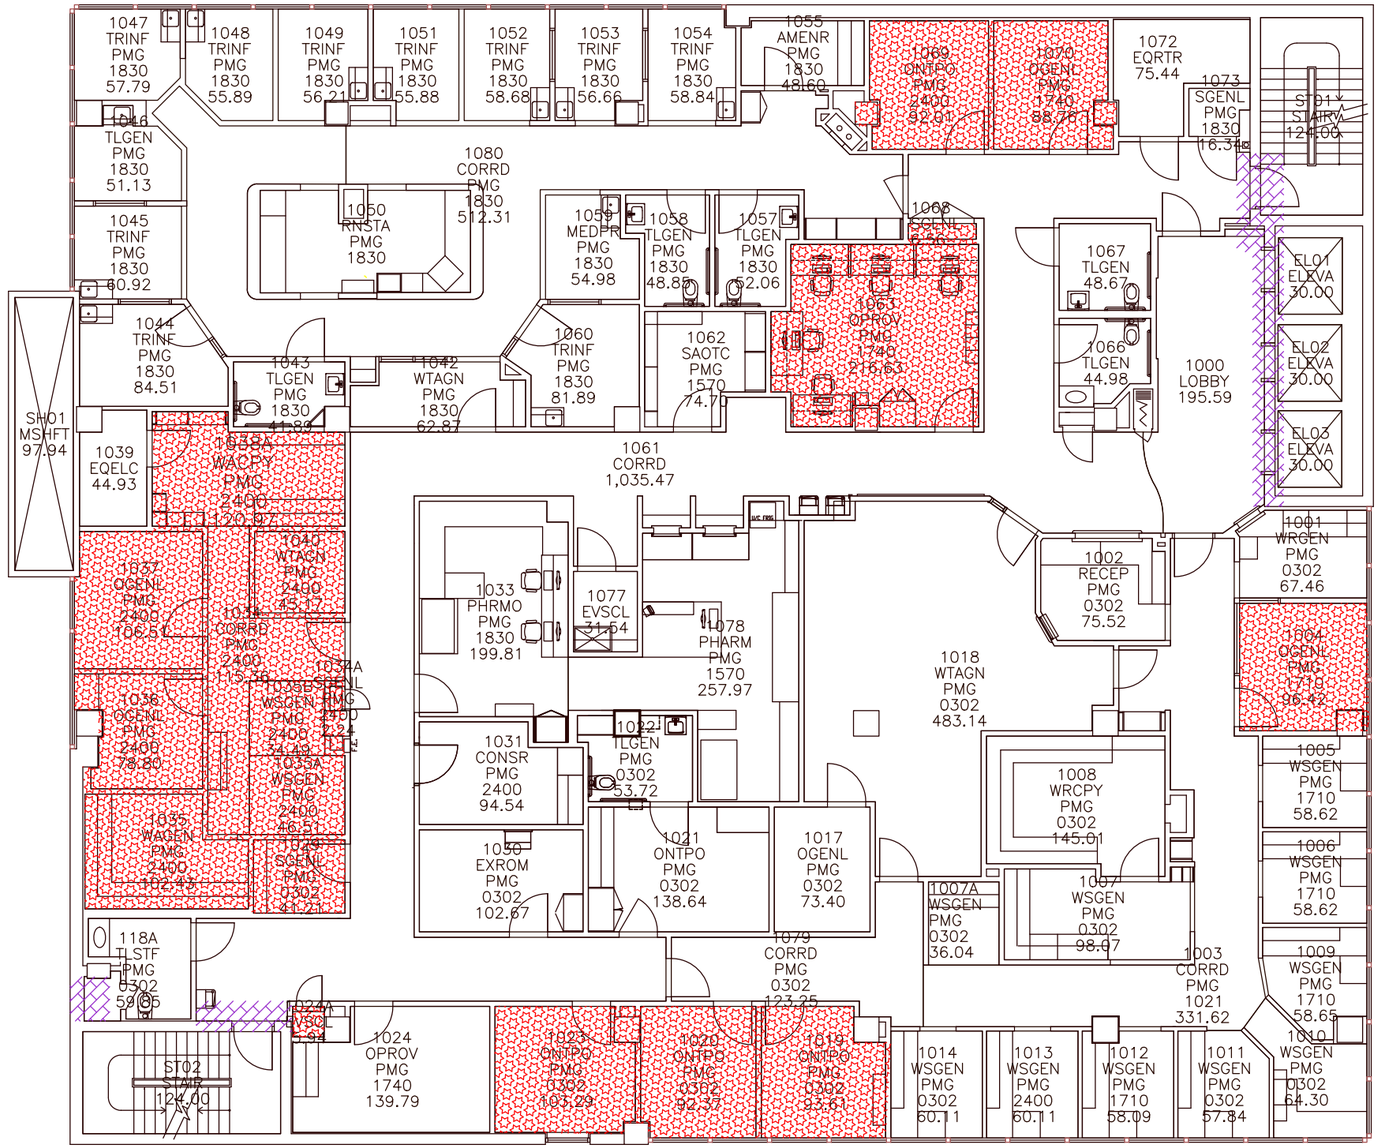

Note: This drawing must not be used alone. Important explanations and limitations are contained in the accompanying report text.

Forensic Analytical
www.forensicanalytical.com
2959 Pacific Commerce Drive
Rancho Dominguez, California
310.668.5600
310.763.8684

N

DRAWINGS NOT TO SCALE

Kaiser Los Angeles Medical Center
1505 N. Edgemont
Asbestos Material Locations

This is a design drawing and is the property of Forensic Analytical. It is not intended to replace required architectual or engineering plans. This drawing is not to be reused or reproduced without written permission from Forensic Analytical.


CLIENT: Kaiser Foundation Health Plan, Inc.
PROJECT: LAMC Demo
LOCATION: 1505 N. Edgemont, Los Angeles, CA
PROJECT #: PJ27371

DATE: 5-05-16
DRN. BY: MAS
PAGE #: 1 of 1

Second Floor

Legend

- Mastic remnants (below non-acm carpet)
- Plaster and overspray

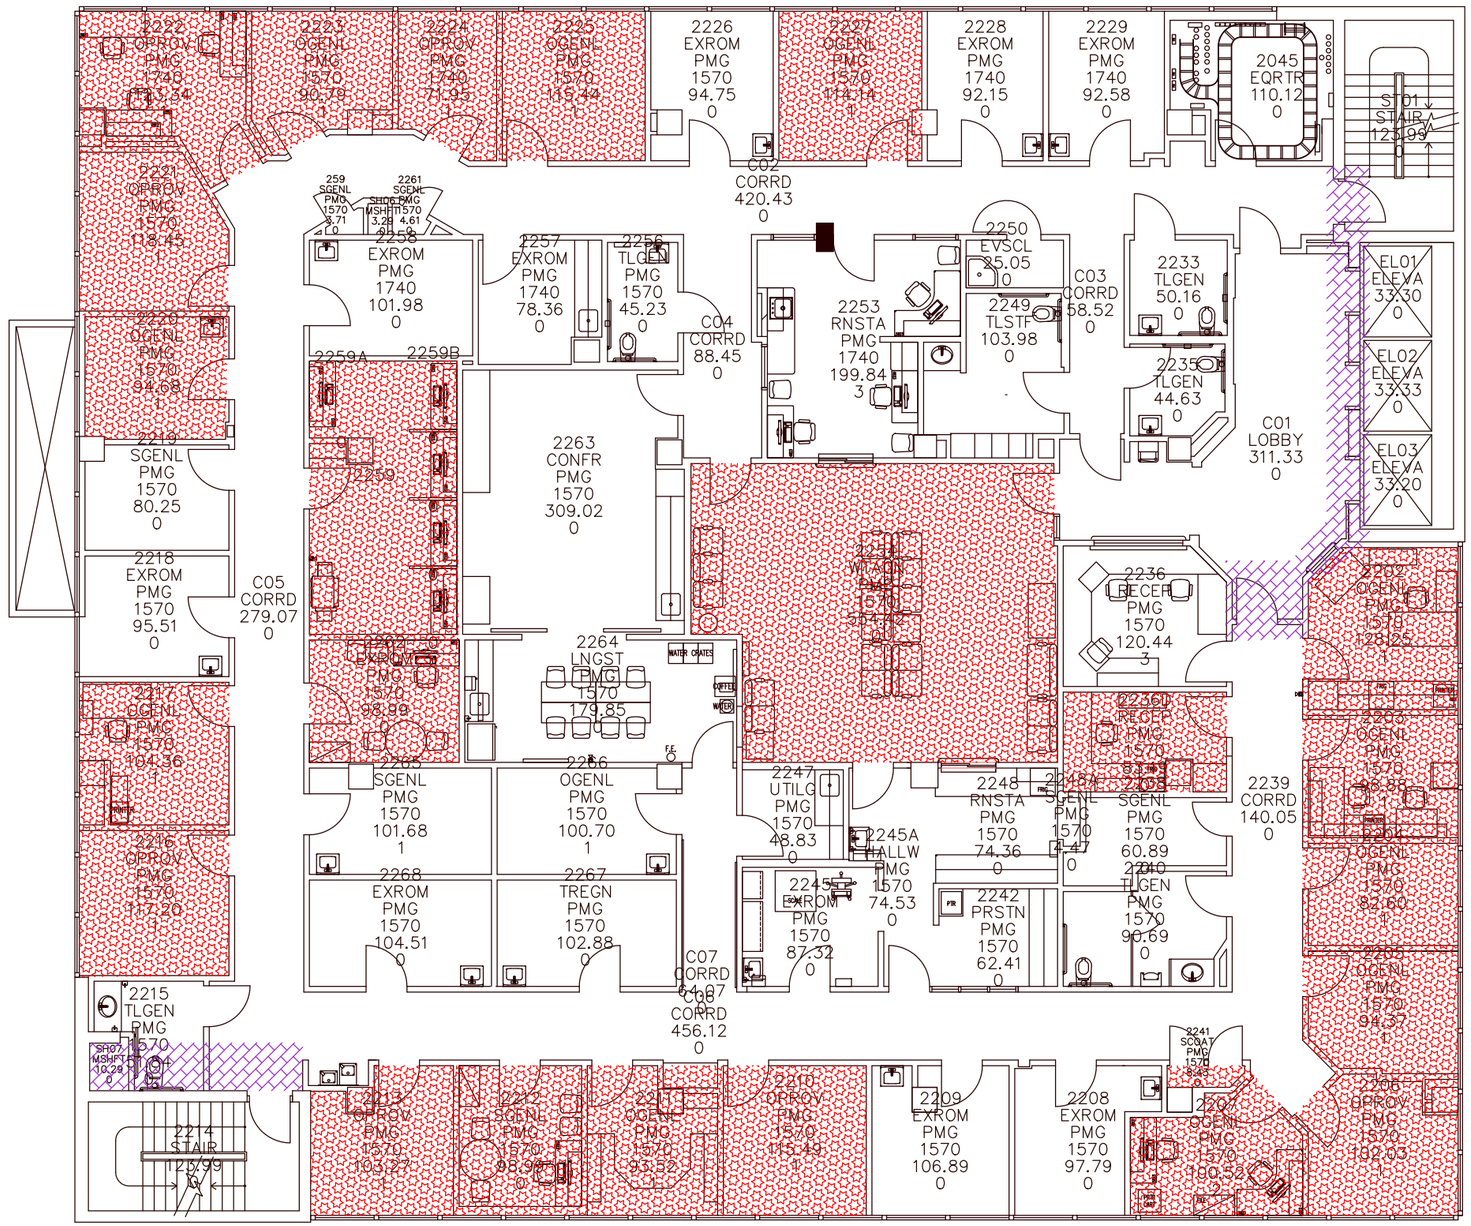

Forensic Analytical
www.forensicanalytical.com
2959 Pacific Commerce Drive
Rancho Dominguez, California
310.668.5600
310.763.8684

N

DRAWINGS NOT TO SCALE

Kaiser Los Angeles Medical Center
1505 N. Edgemont
Asbestos Material Locations

This is a design drawing and is the property of Forensic Analytical. It is not intended to replace required architectual or engineering plans. This drawing is not to be reused or reproduced without written permission from Forensic Analytical.


CLIENT: Kaiser Foundation Health Plan, Inc.
PROJECT: LAMC Demo
LOCATION: 1505 N. Edgemont, Los Angeles, CA
PROJECT #: PJ27371

DATE: 5-05-16
DRN. BY: MAS
PAGE #: 1 of 1

Third Floor

Legend

No Access/Not Inspected

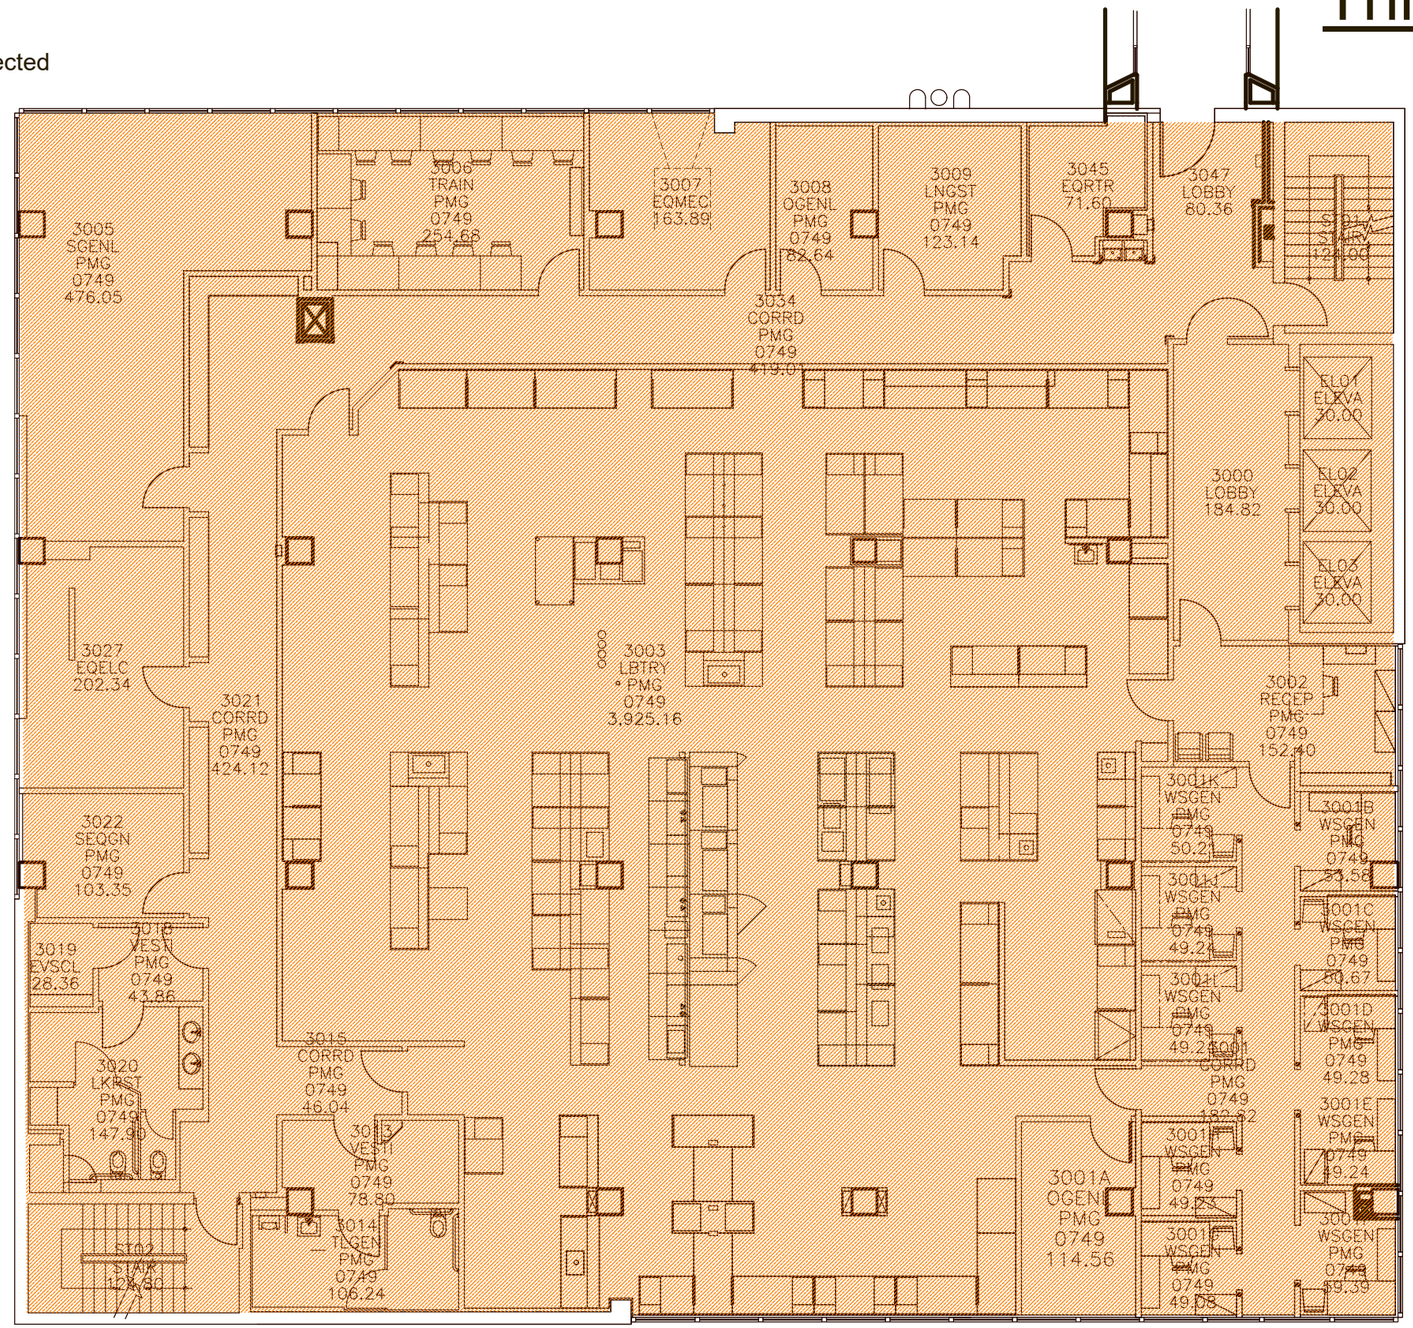

Note: This drawing must not be used alone. Important explanations and limitations are contained in the accompanying report text.

Forensic Analytical
www.forensicanalytical.com
2959 Pacific Commerce Drive
Rancho Dominguez, California
310.668.5600
310.763.8684

N

DRAWINGS NOT TO SCALE

Kaiser Los Angeles Medical Center
1505 N. Edgemont
Asbestos Material Locations

This is a design drawing and is the property of Forensic Analytical. It is not intended to replace required architectual or engineering plans. This drawing is not to be reused or reproduced without written permission from Forensic Analytical.


CLIENT: Kaiser Foundation Health Plan, Inc.
PROJECT: LAMC Demo
LOCATION: 1505 N. Edgemont, Los Angeles, CA
PROJECT #: PJ27371

DATE: 5-05-16
DRN. BY: MAS
PAGE #: 1 of 1

Fourth Floor

Legend

- Floor tile and mastic
- Mastic/mastic remnants (below non-asbestos sheet flooring)
- Mastic remnants (below non-acm carpet)
- Exposed mastic remnants
- Plaster and overspray

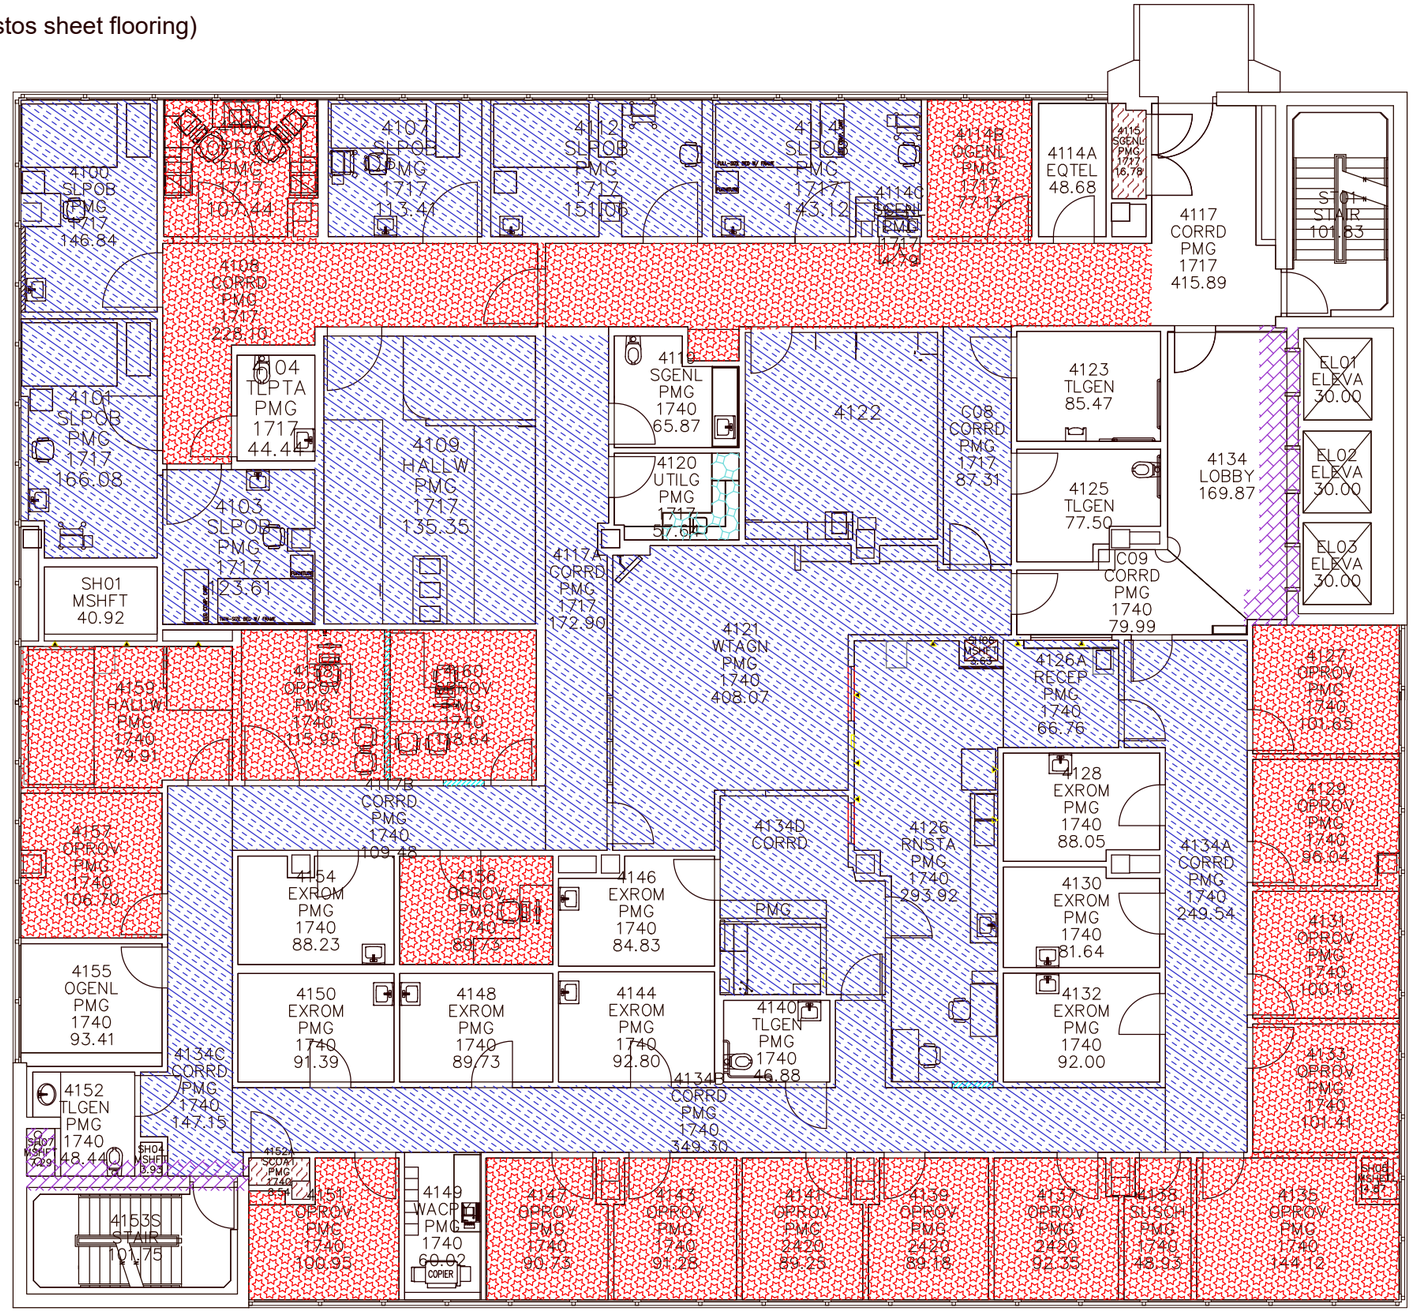

Note: This drawing must not be used alone. Important explanations and limitations are contained in the accompanying report text.

Forensic Analytical
www.forensicanalytical.com
2959 Pacific Commerce Drive
Rancho Dominguez, California
310.668.5600
310.763.8684

N

DRAWINGS NOT TO SCALE

Kaiser Los Angeles Medical Center
1505 N. Edgemont
Asbestos Material Locations

This is a design drawing and is the property of Forensic Analytical. It is not intended to replace required architectual or engineering plans. This drawing is not to be reused or reproduced without written permission from Forensic Analytical.


CLIENT: Kaiser Foundation Health Plan, Inc.
PROJECT: LAMC Demo
LOCATION: 1505 N. Edgemont Los Angeles, CA
PROJECT #: PJ27371

DATE: 5-05-16
DRN. BY: MAS
PAGE #: 1 of 1

Fifth Floor

Legend

- Mastic/mastic remnants (below non-asbestos sheet flooring)
- Mastic remnants (below non-acm carpet)
- Plaster and overspray

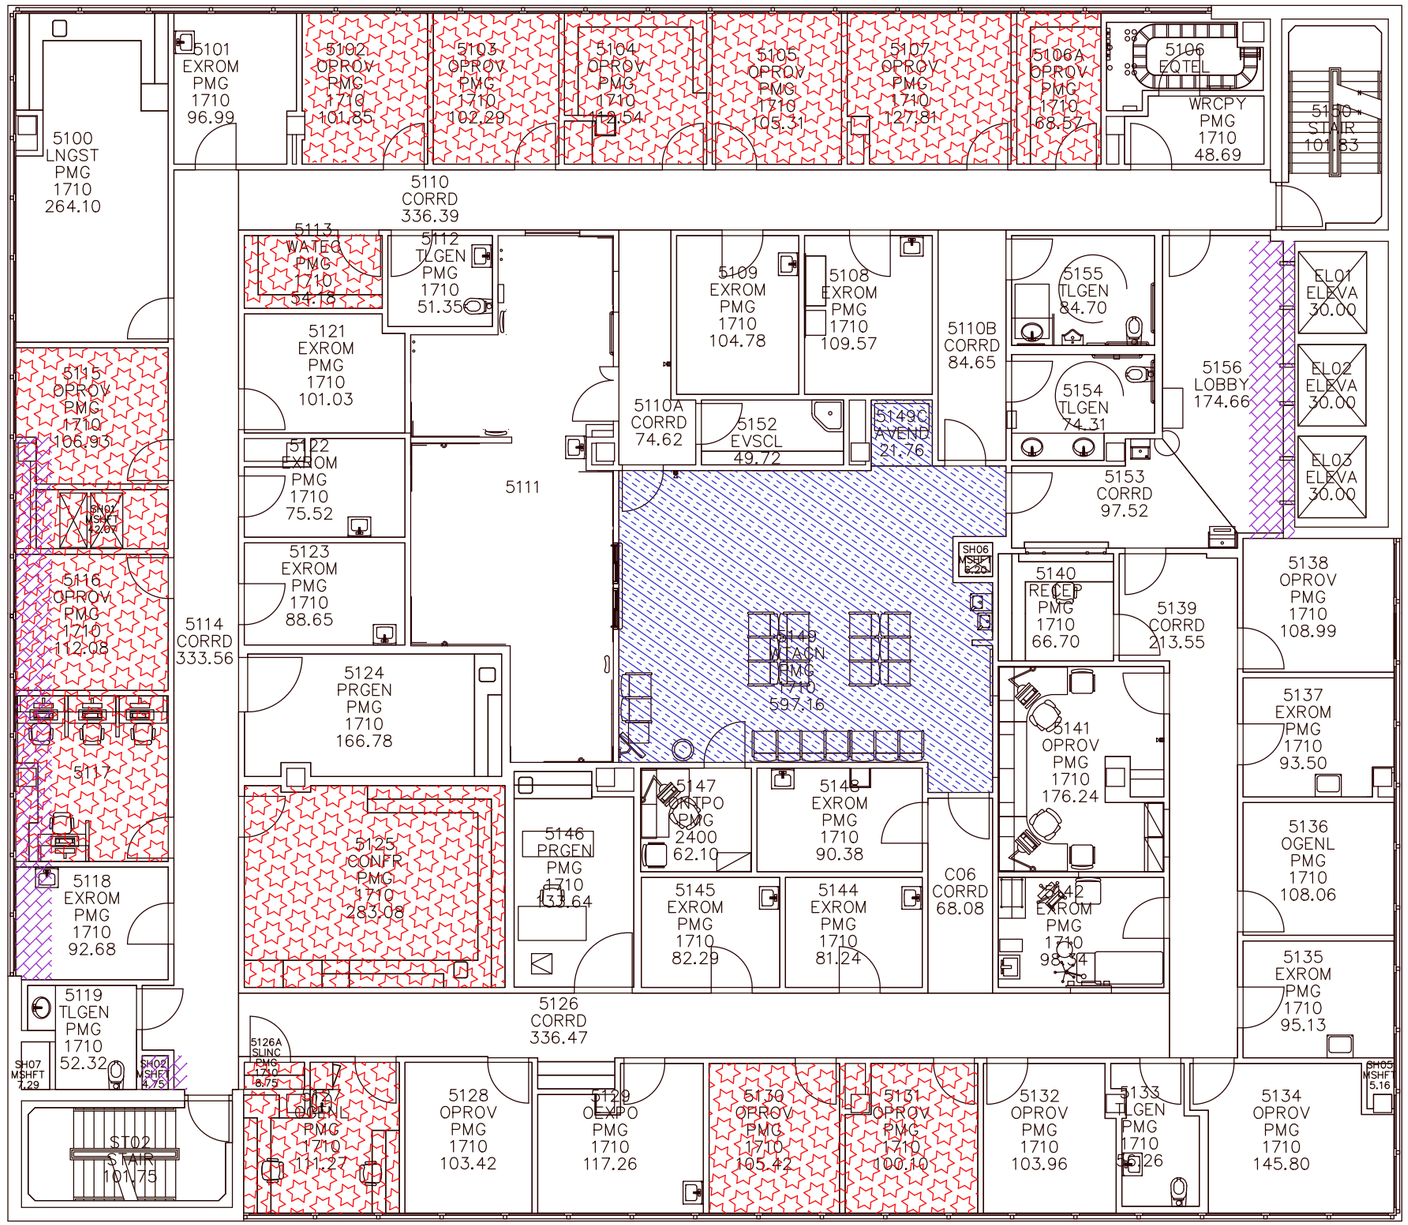

Note: This drawing must not be used alone. Important explanations and limitations are contained in the accompanying report text.

Forensic Analytical
www.forensicanalytical.com
2959 Pacific Commerce Drive
Rancho Dominguez, California
310.668.5600
310.763.8684

N

DRAWINGS NOT TO SCALE


Kaiser Los Angeles Medical Center
1505 N. Edgemont
Asbestos Material Locations

This is a design drawing and is the property of Forensic Analytical. It is not intended to replace required architectual or engineering plans. This drawing is not to be reused or reproduced without written permission from Forensic Analytical.

CLIENT: Kaiser Foundation Health Plan, Inc.
PROJECT: LAMC Demo
LOCATION: 1505 N. Edgemont Los Angeles, CA
PROJECT #: PJ27371

DATE: 5-05-16
DRN. BY: MAS
PAGE #: 1 of 1

Roof Level

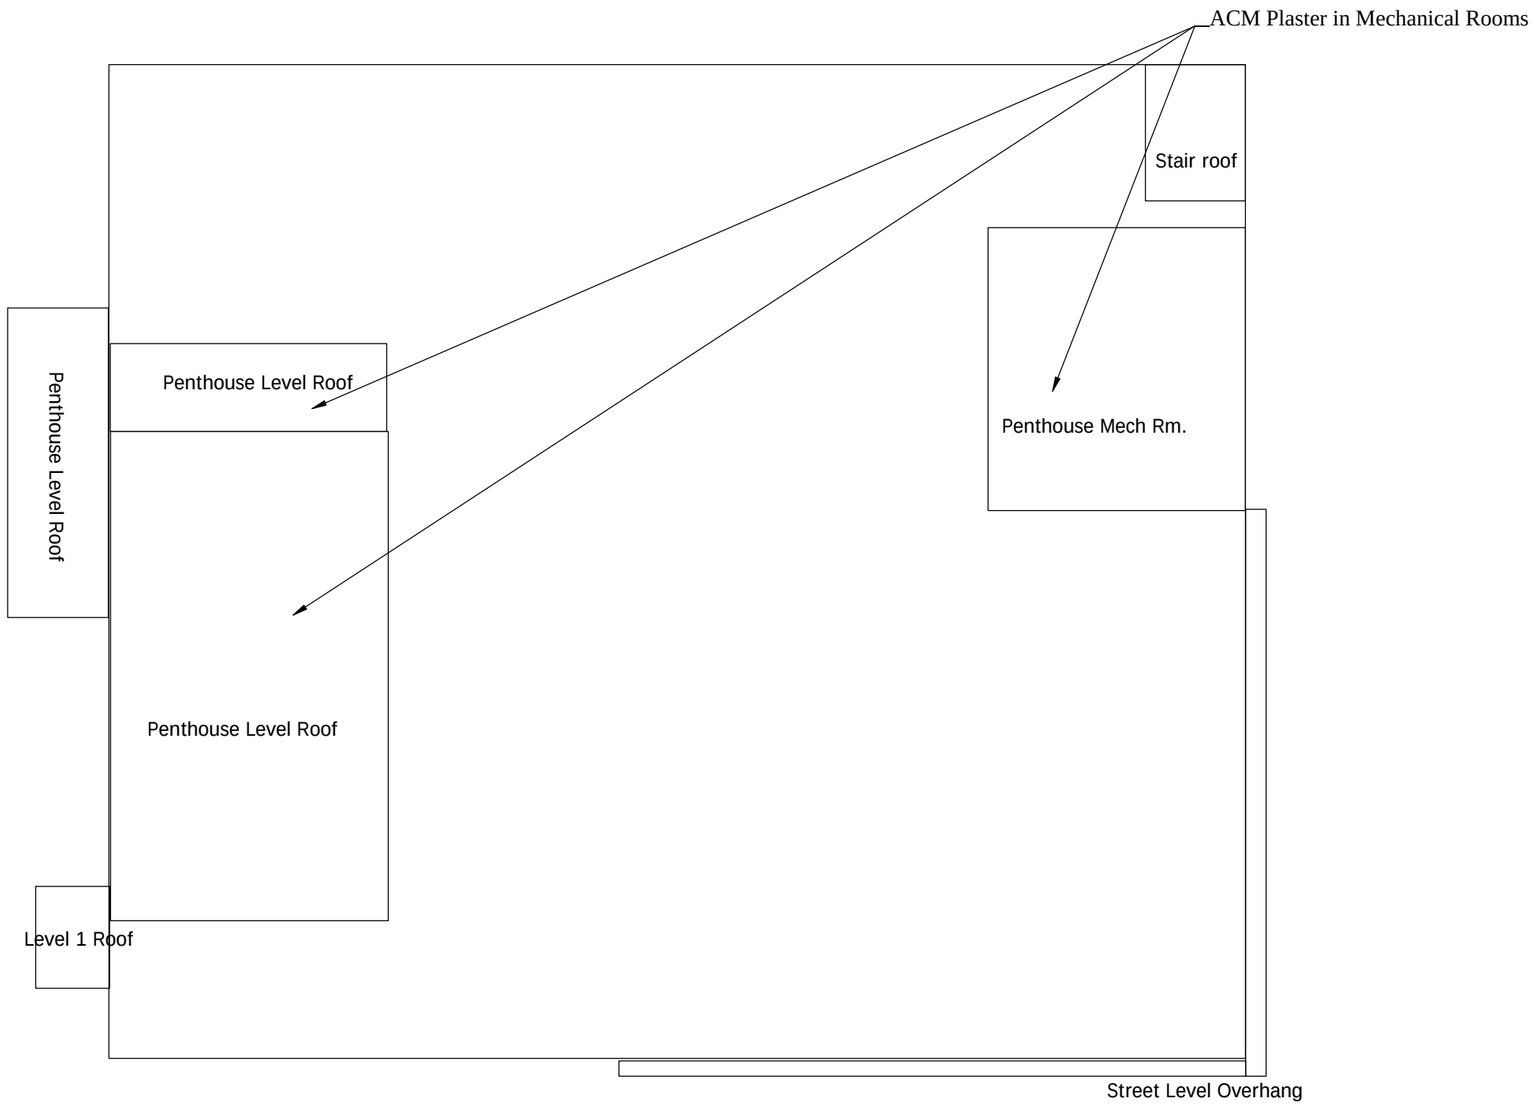

Note: This drawing must not be used alone. Important explanations and limitations are contained in the accompanying report text.

Forensic Analytical
www.forensicanalytical.com
2959 Pacific Commerce Drive
Rancho Dominguez, California
310.668.5600
310.763.8684

N

DRAWINGS NOT TO SCALE


Kaiser Los Angeles Medical Center
1505 N. Edgemont
Asbestos Material Locations

This is a design drawing and is the property of Forensic Analytical. It is not intended to replace required architectual or engineering plans. This drawing is not to be reused or reproduced without written permission from Forensic Analytical.

CLIENT: Kaiser Foundation Health Plan, Inc.
PROJECT: LAMC Demo
LOCATION: 1505 N. Edgemont, Los Angeles, CA
PROJECT #: PJ27371

DATE: 5-05-16
DRN. BY: MAS
PAGE #: 1 of 1

Appendix B
Bulk Sample Location Drawings

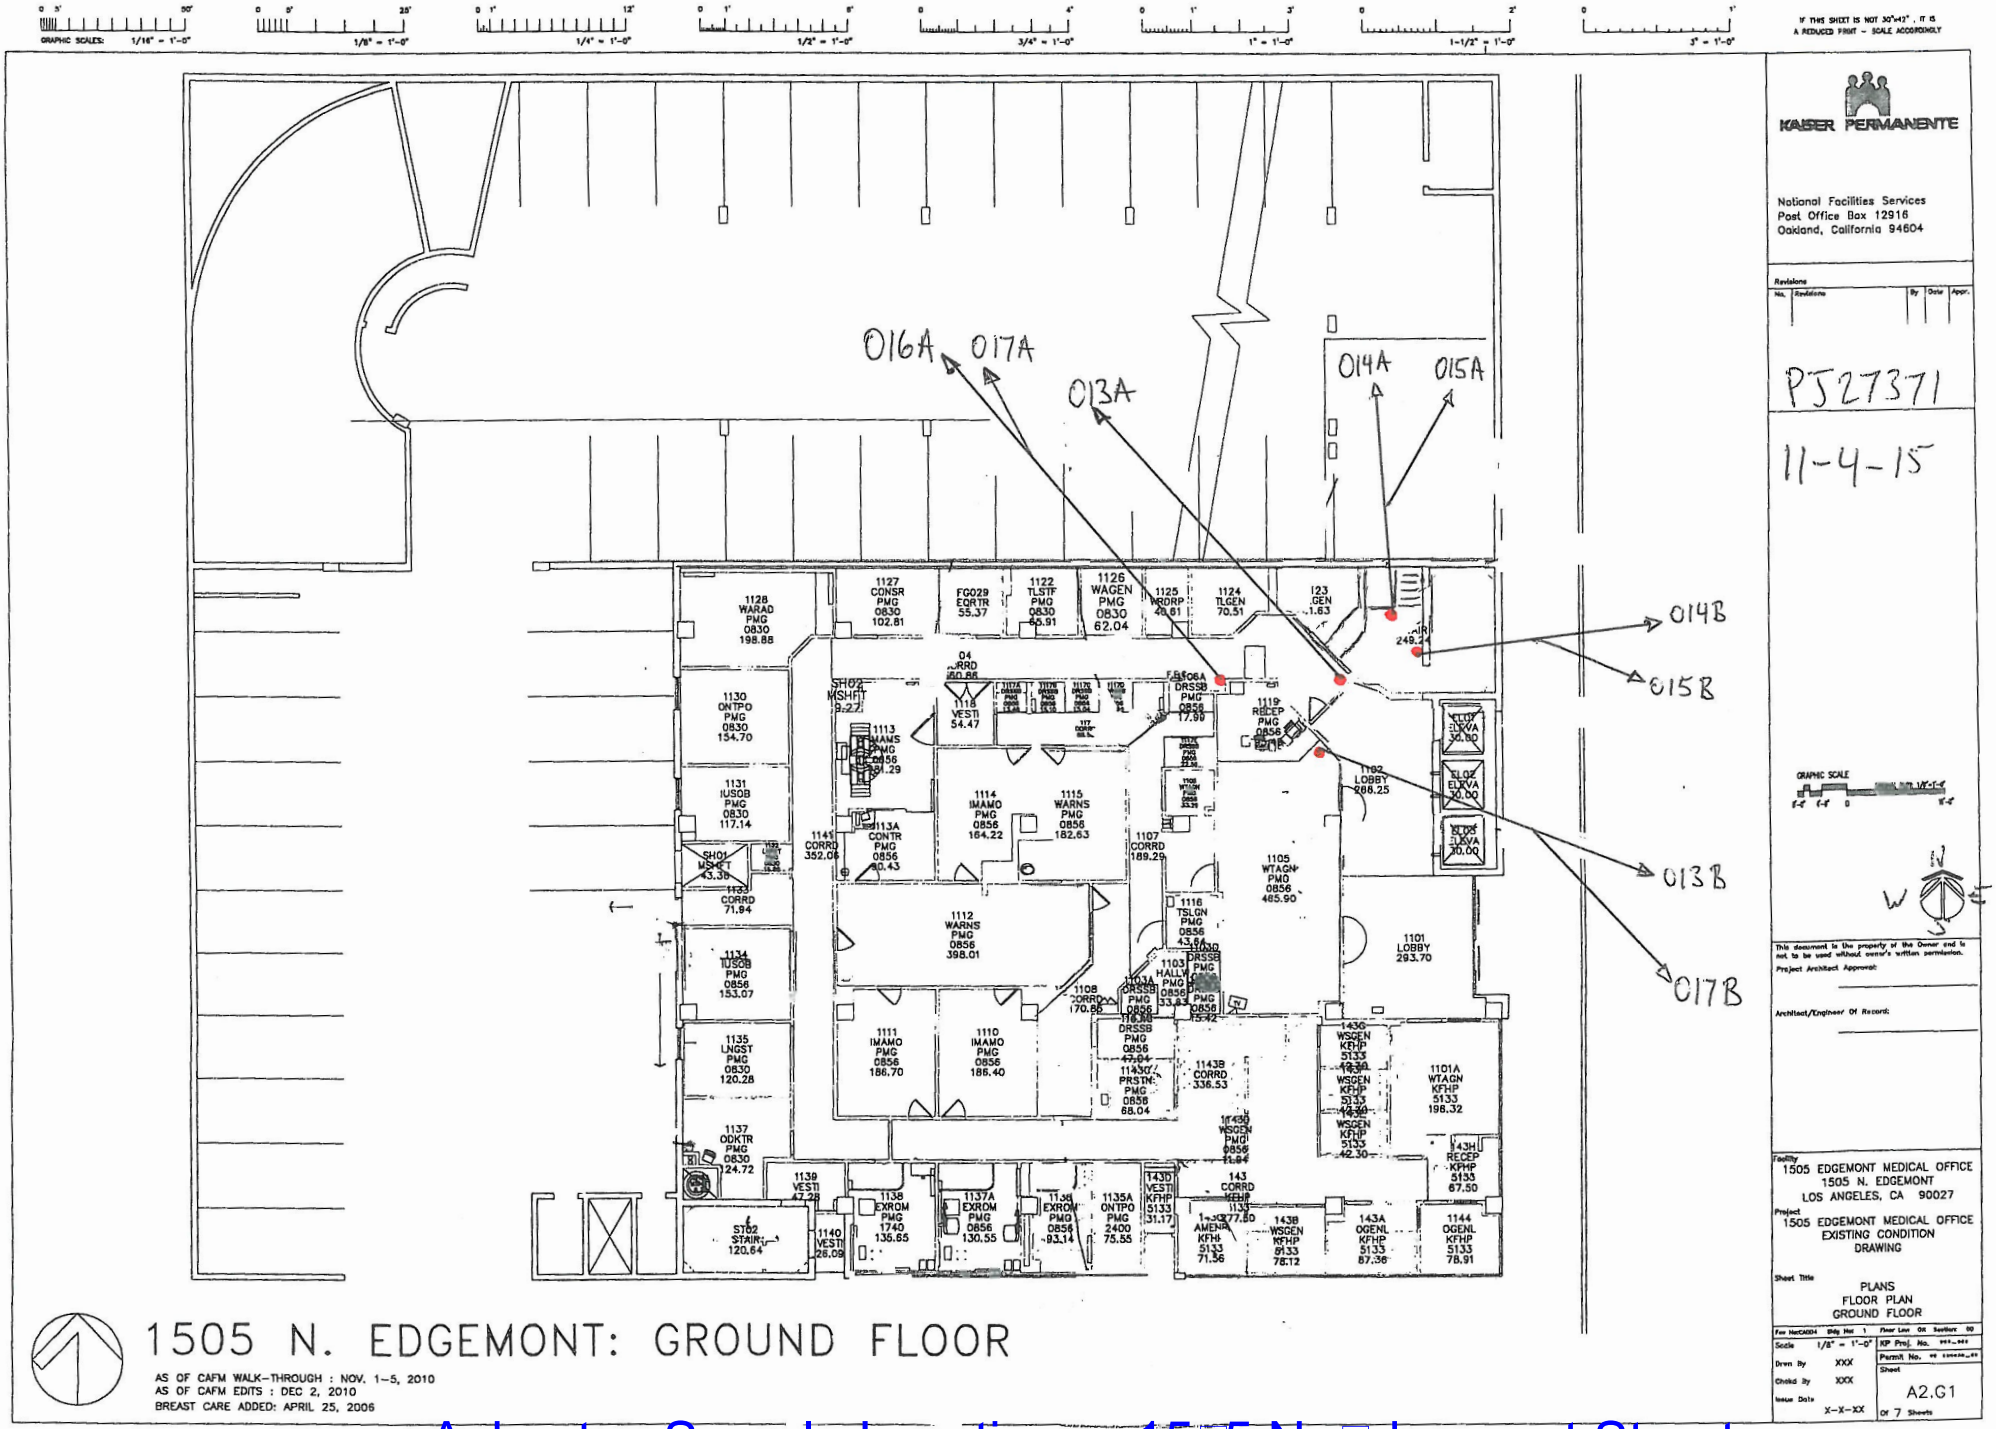

1505 N. EDGEMONT: GROUND FLOOR

AS OF CAFM WALK-THROUGH : NOV. 1-5, 2010
AS OF CAFM EDITS : DEC 2, 2010
BREAST CARE ADDED: APRIL 25, 2006

KAISER PERMANENTE

National Facilities Services
Post Office Box 12916
Oakland, California 94604

PJ27371

11-4-15


1505 EDGEMONT MEDICAL OFFICE
1505 N. EDGEMONT
LOS ANGELES, CA 90027

1505 EDGEMONT MEDICAL OFFICE
EXISTING CONDITION
DRAWING


PLANS
FLOOR PLAN
GROUND FLOOR

A2.G1


Asbestos Sample Locations - 15□5 N. □dgemont Street

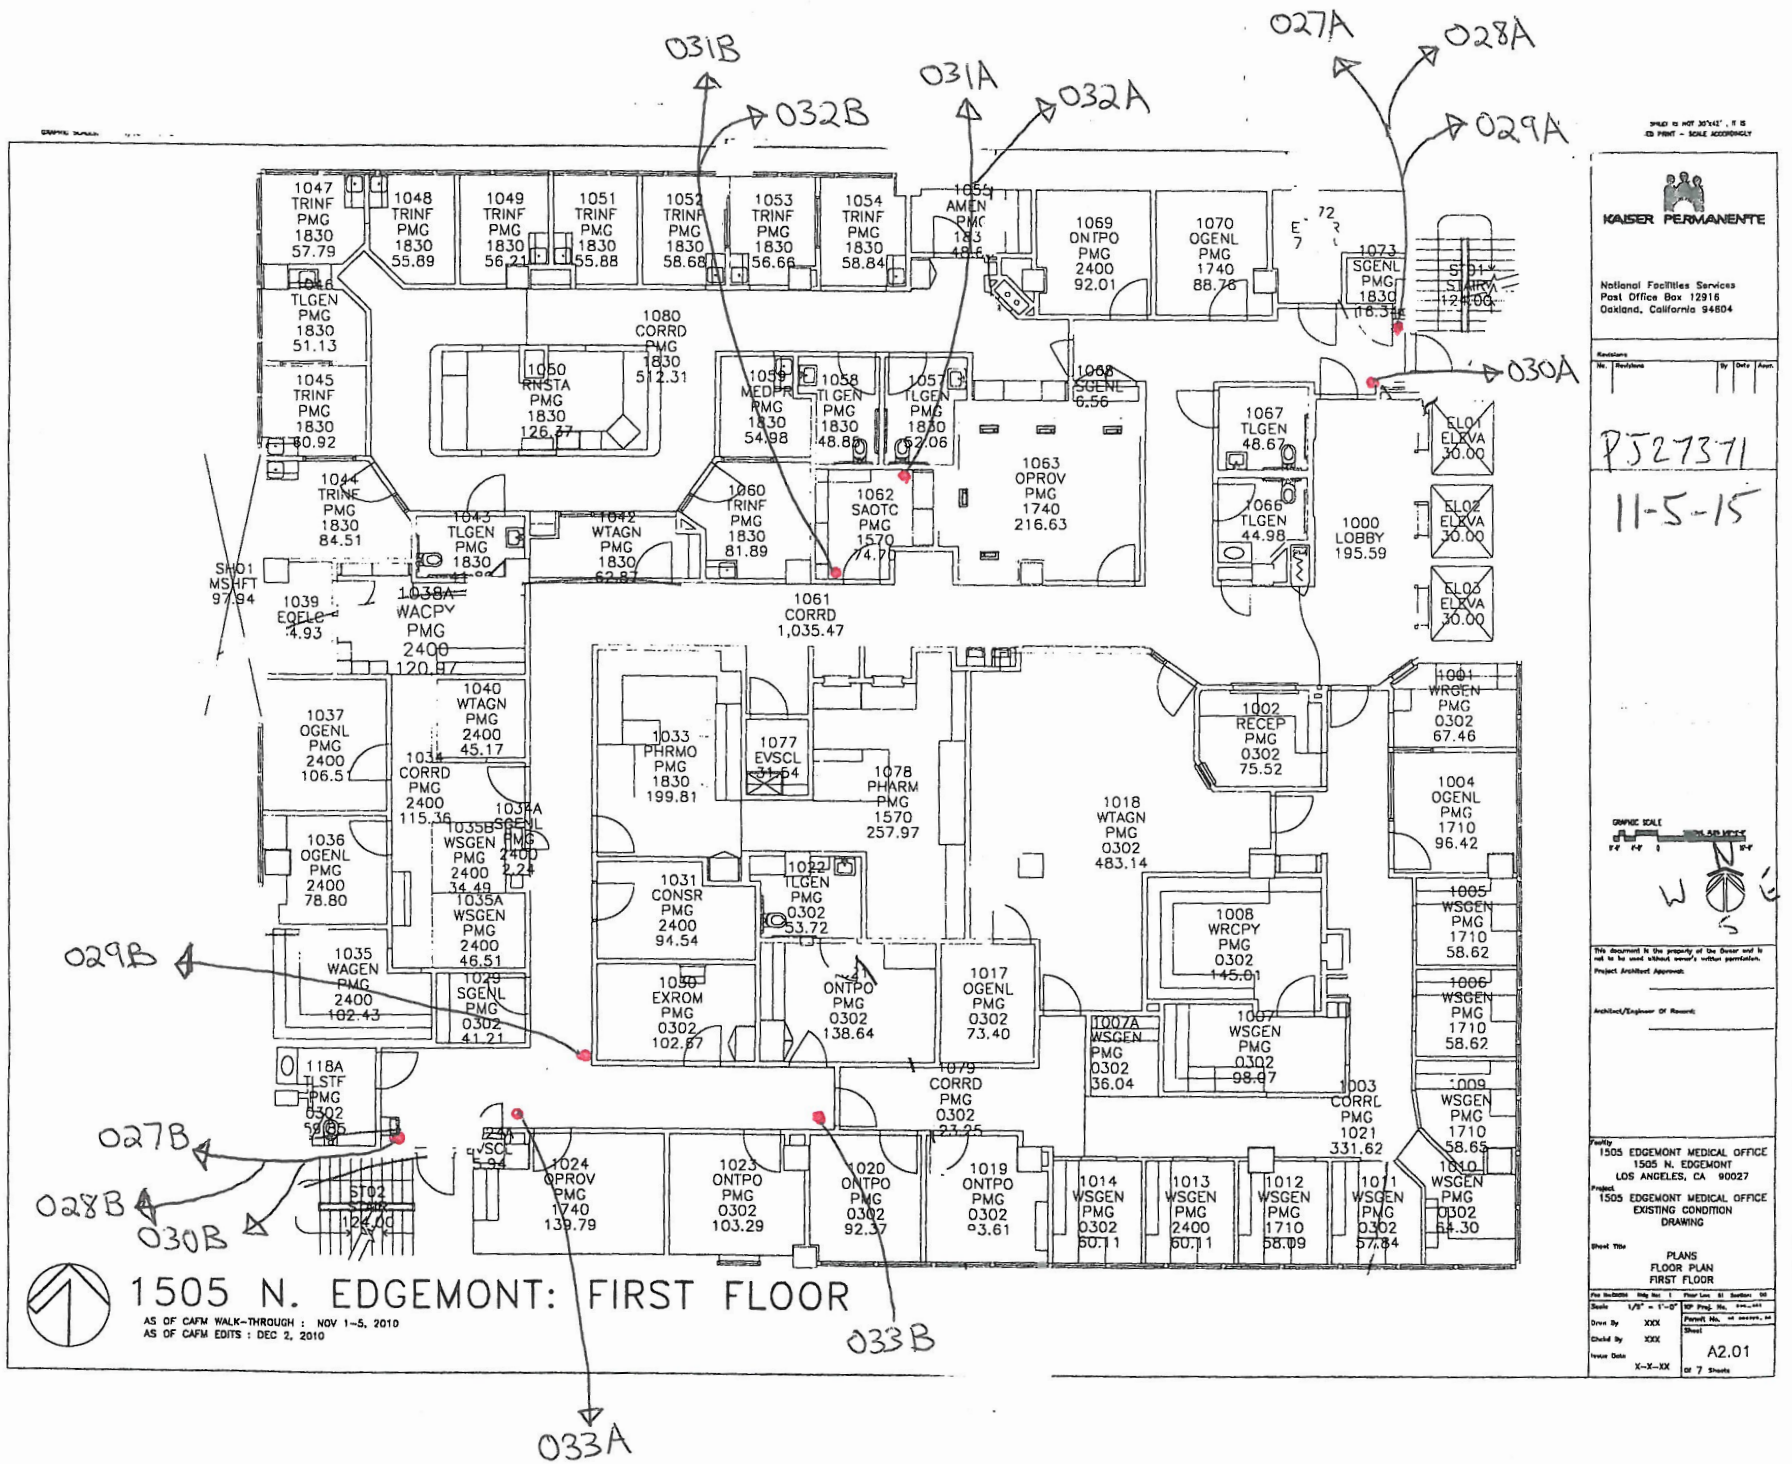


Asbestos Sample Locations - 15□5 N. □dgemont Street

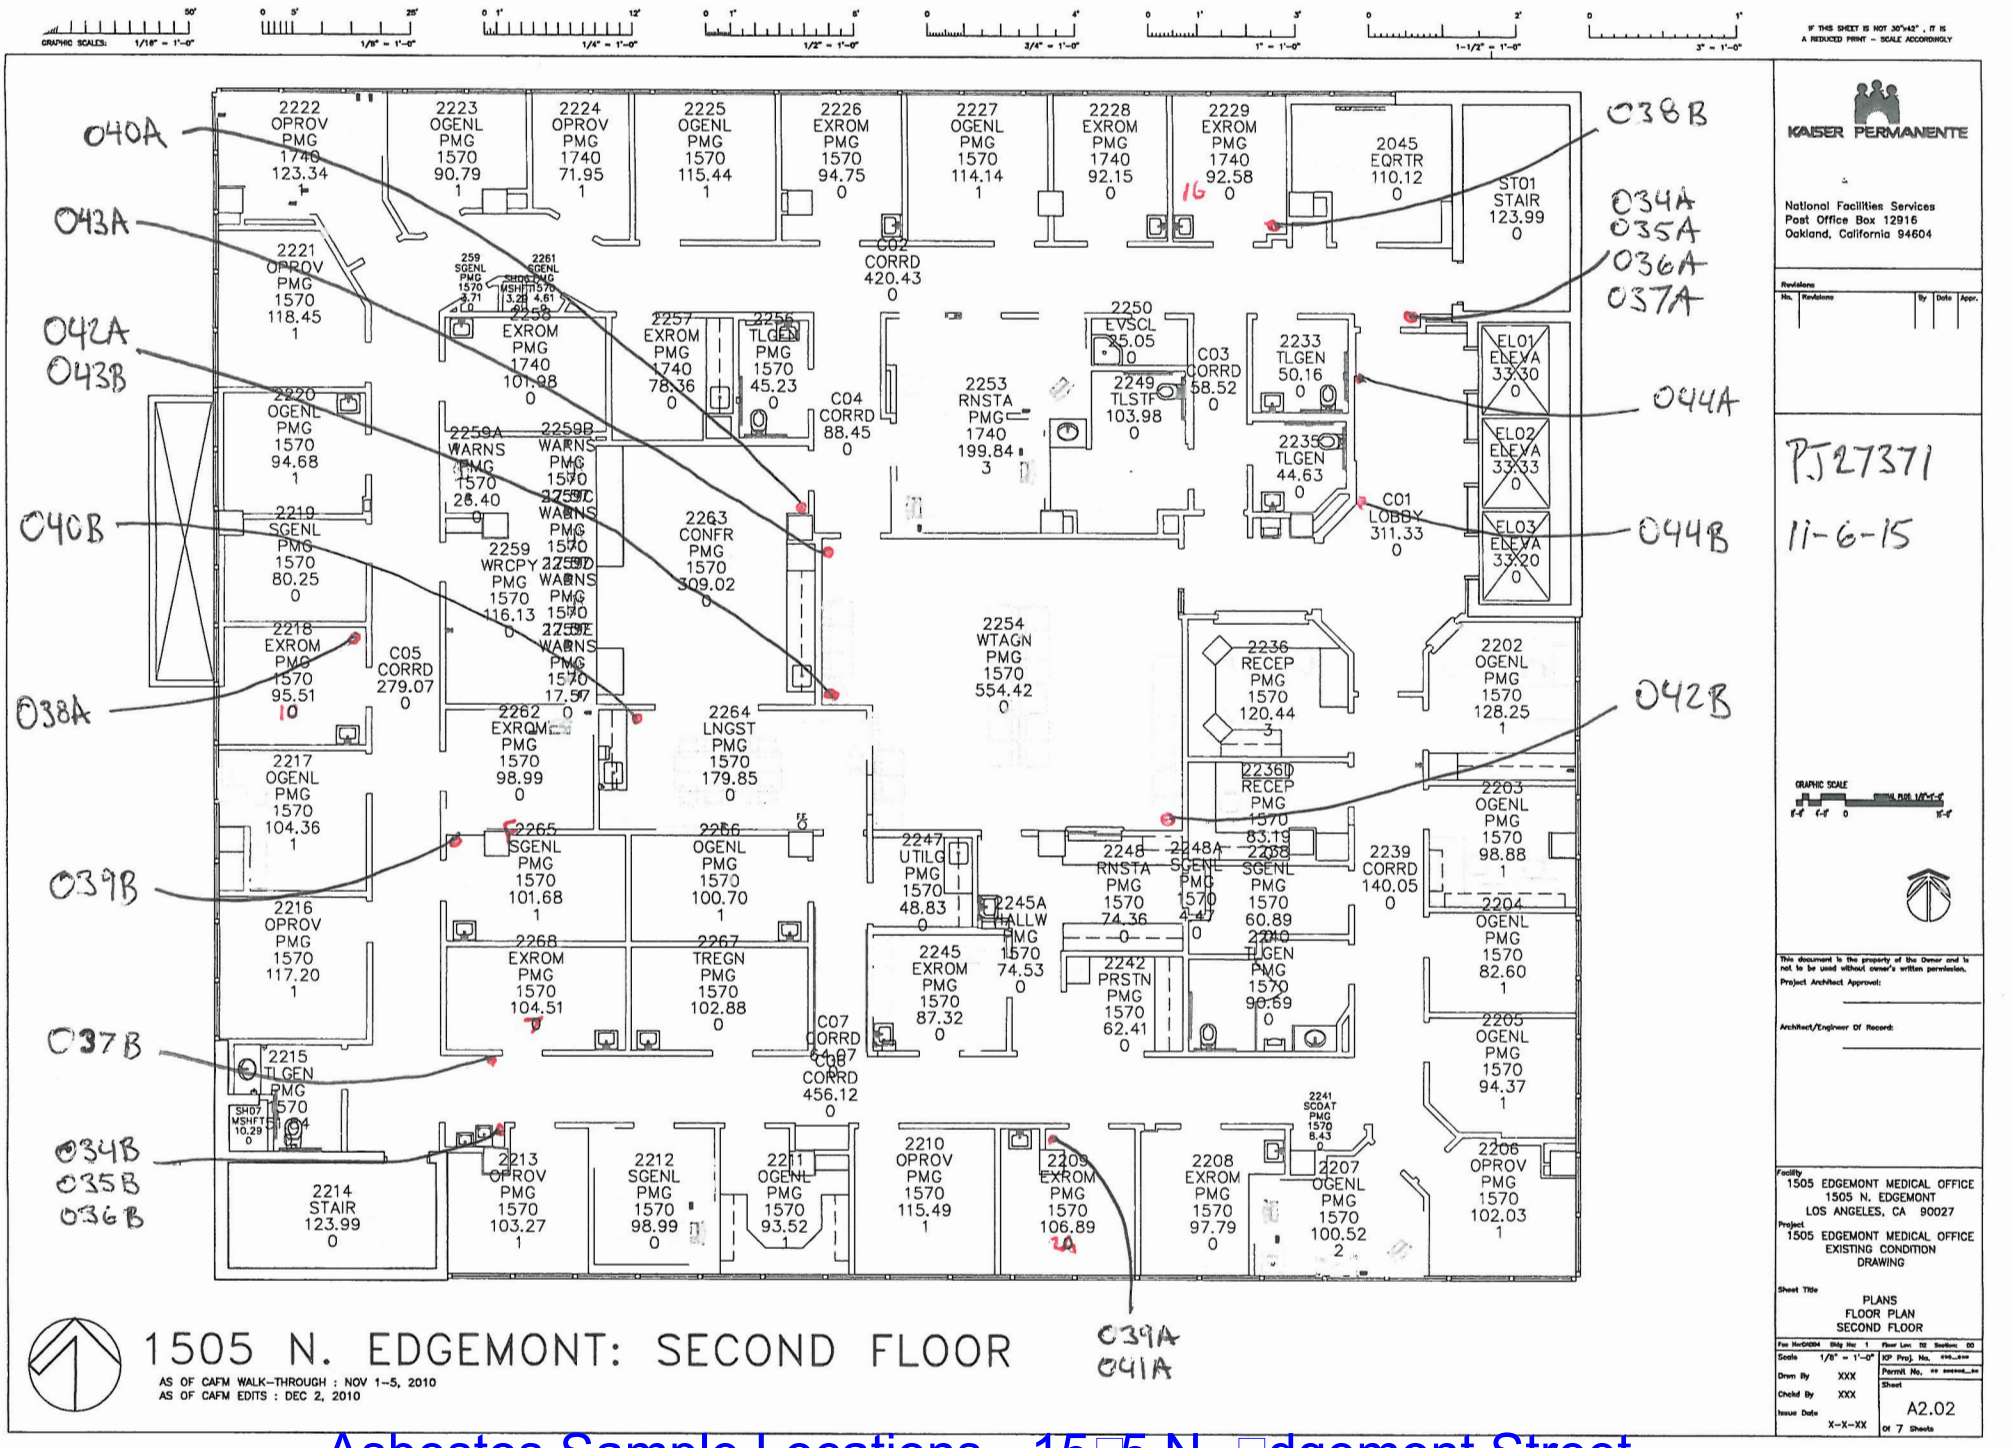


Asbestos Sample Locations - 1505 N. Edgemont Street

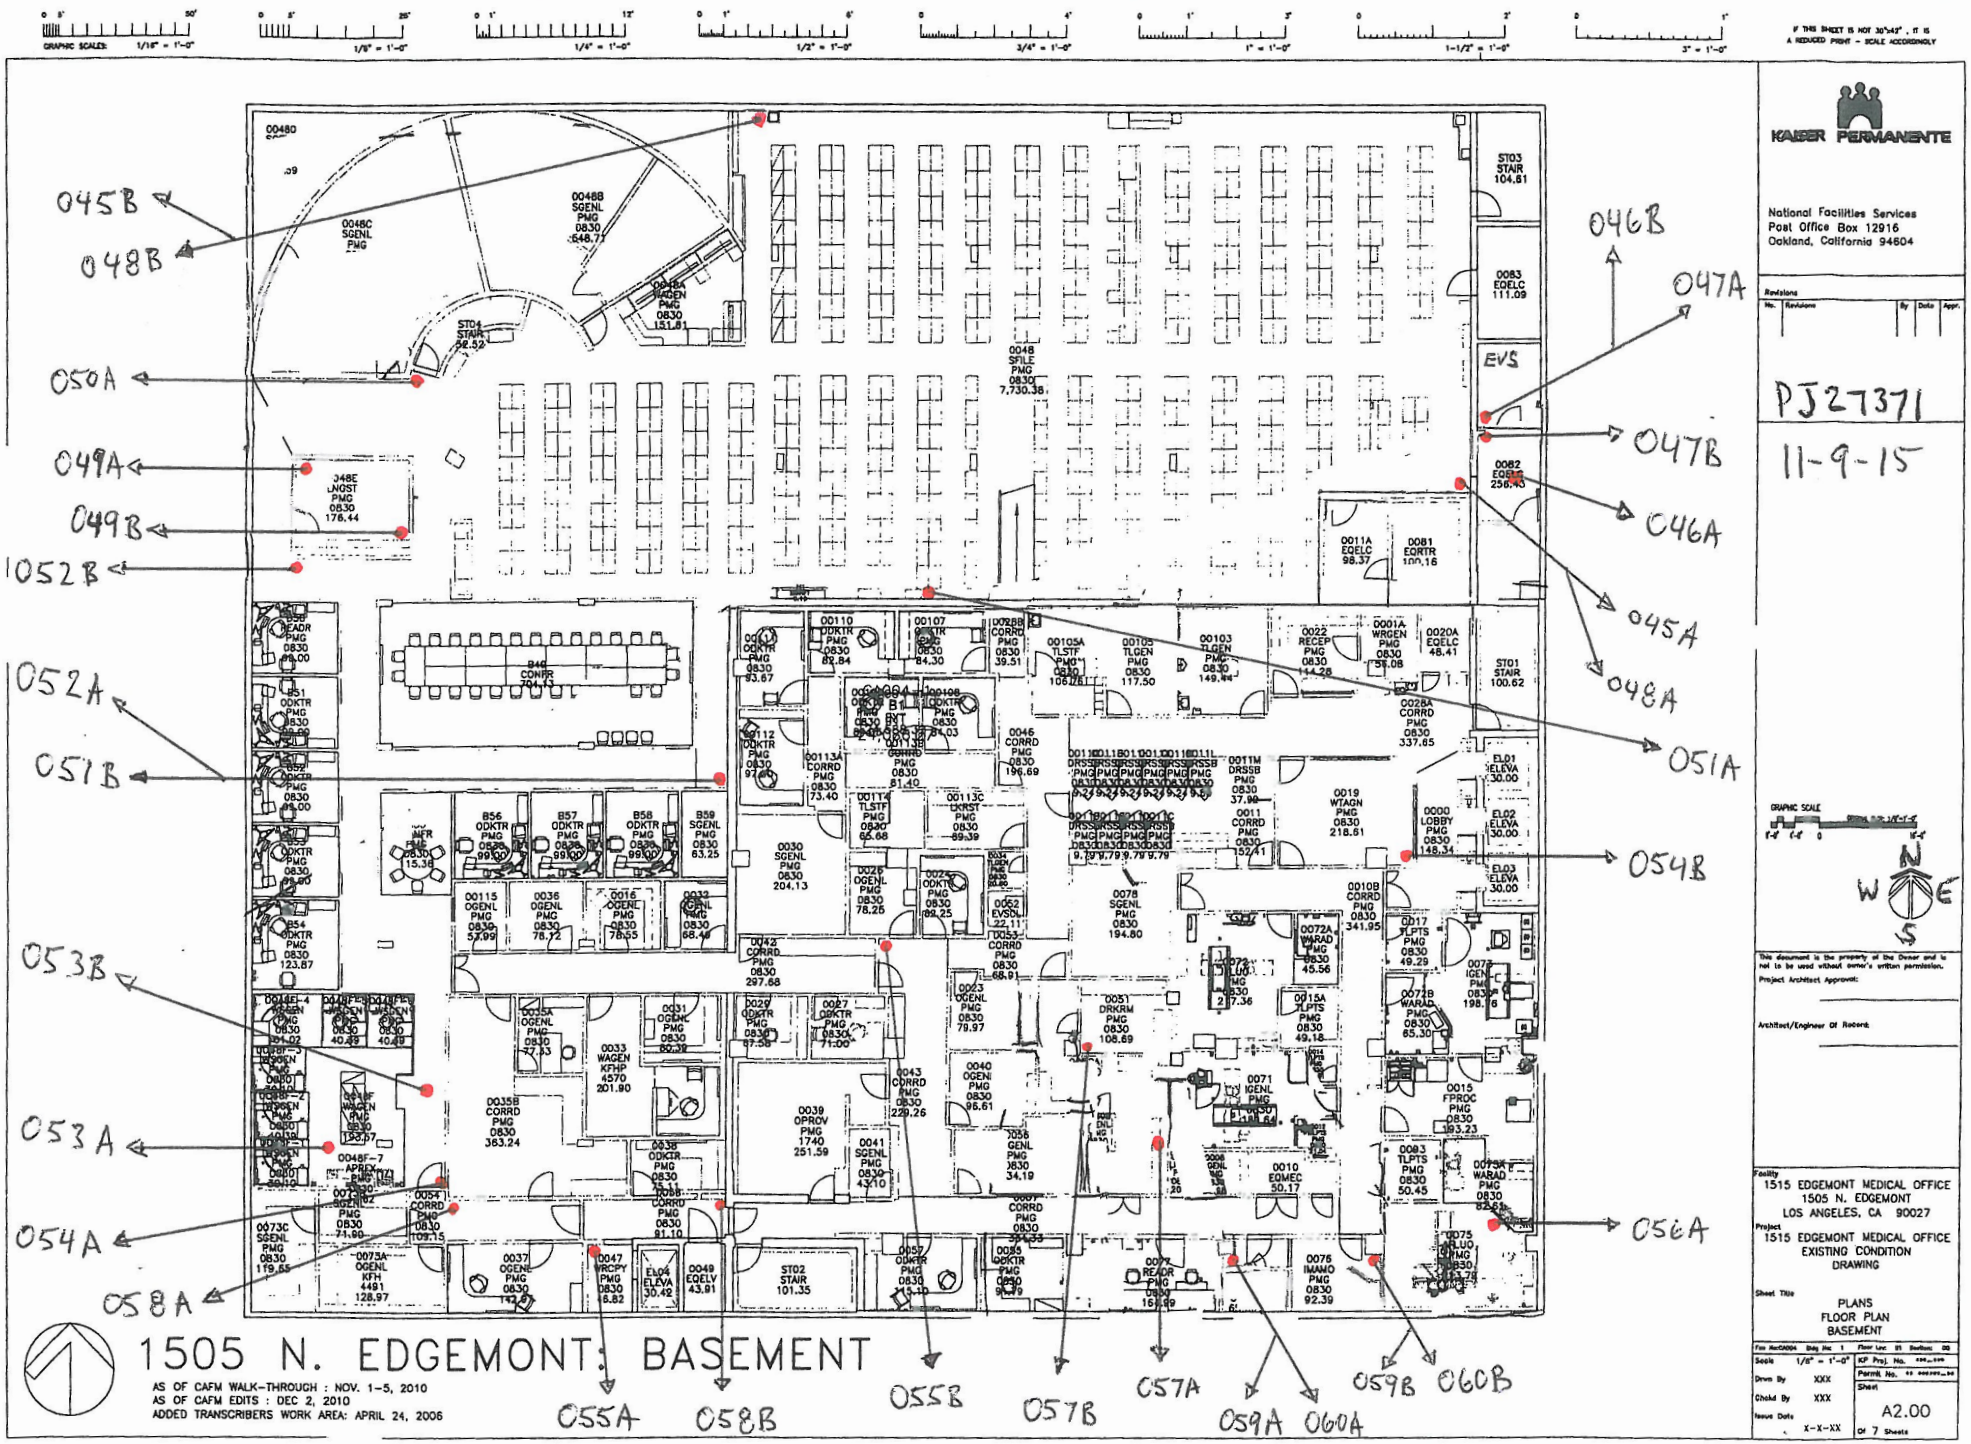


Asbestos Sample Locations - 15□5 N. □dgemont Street

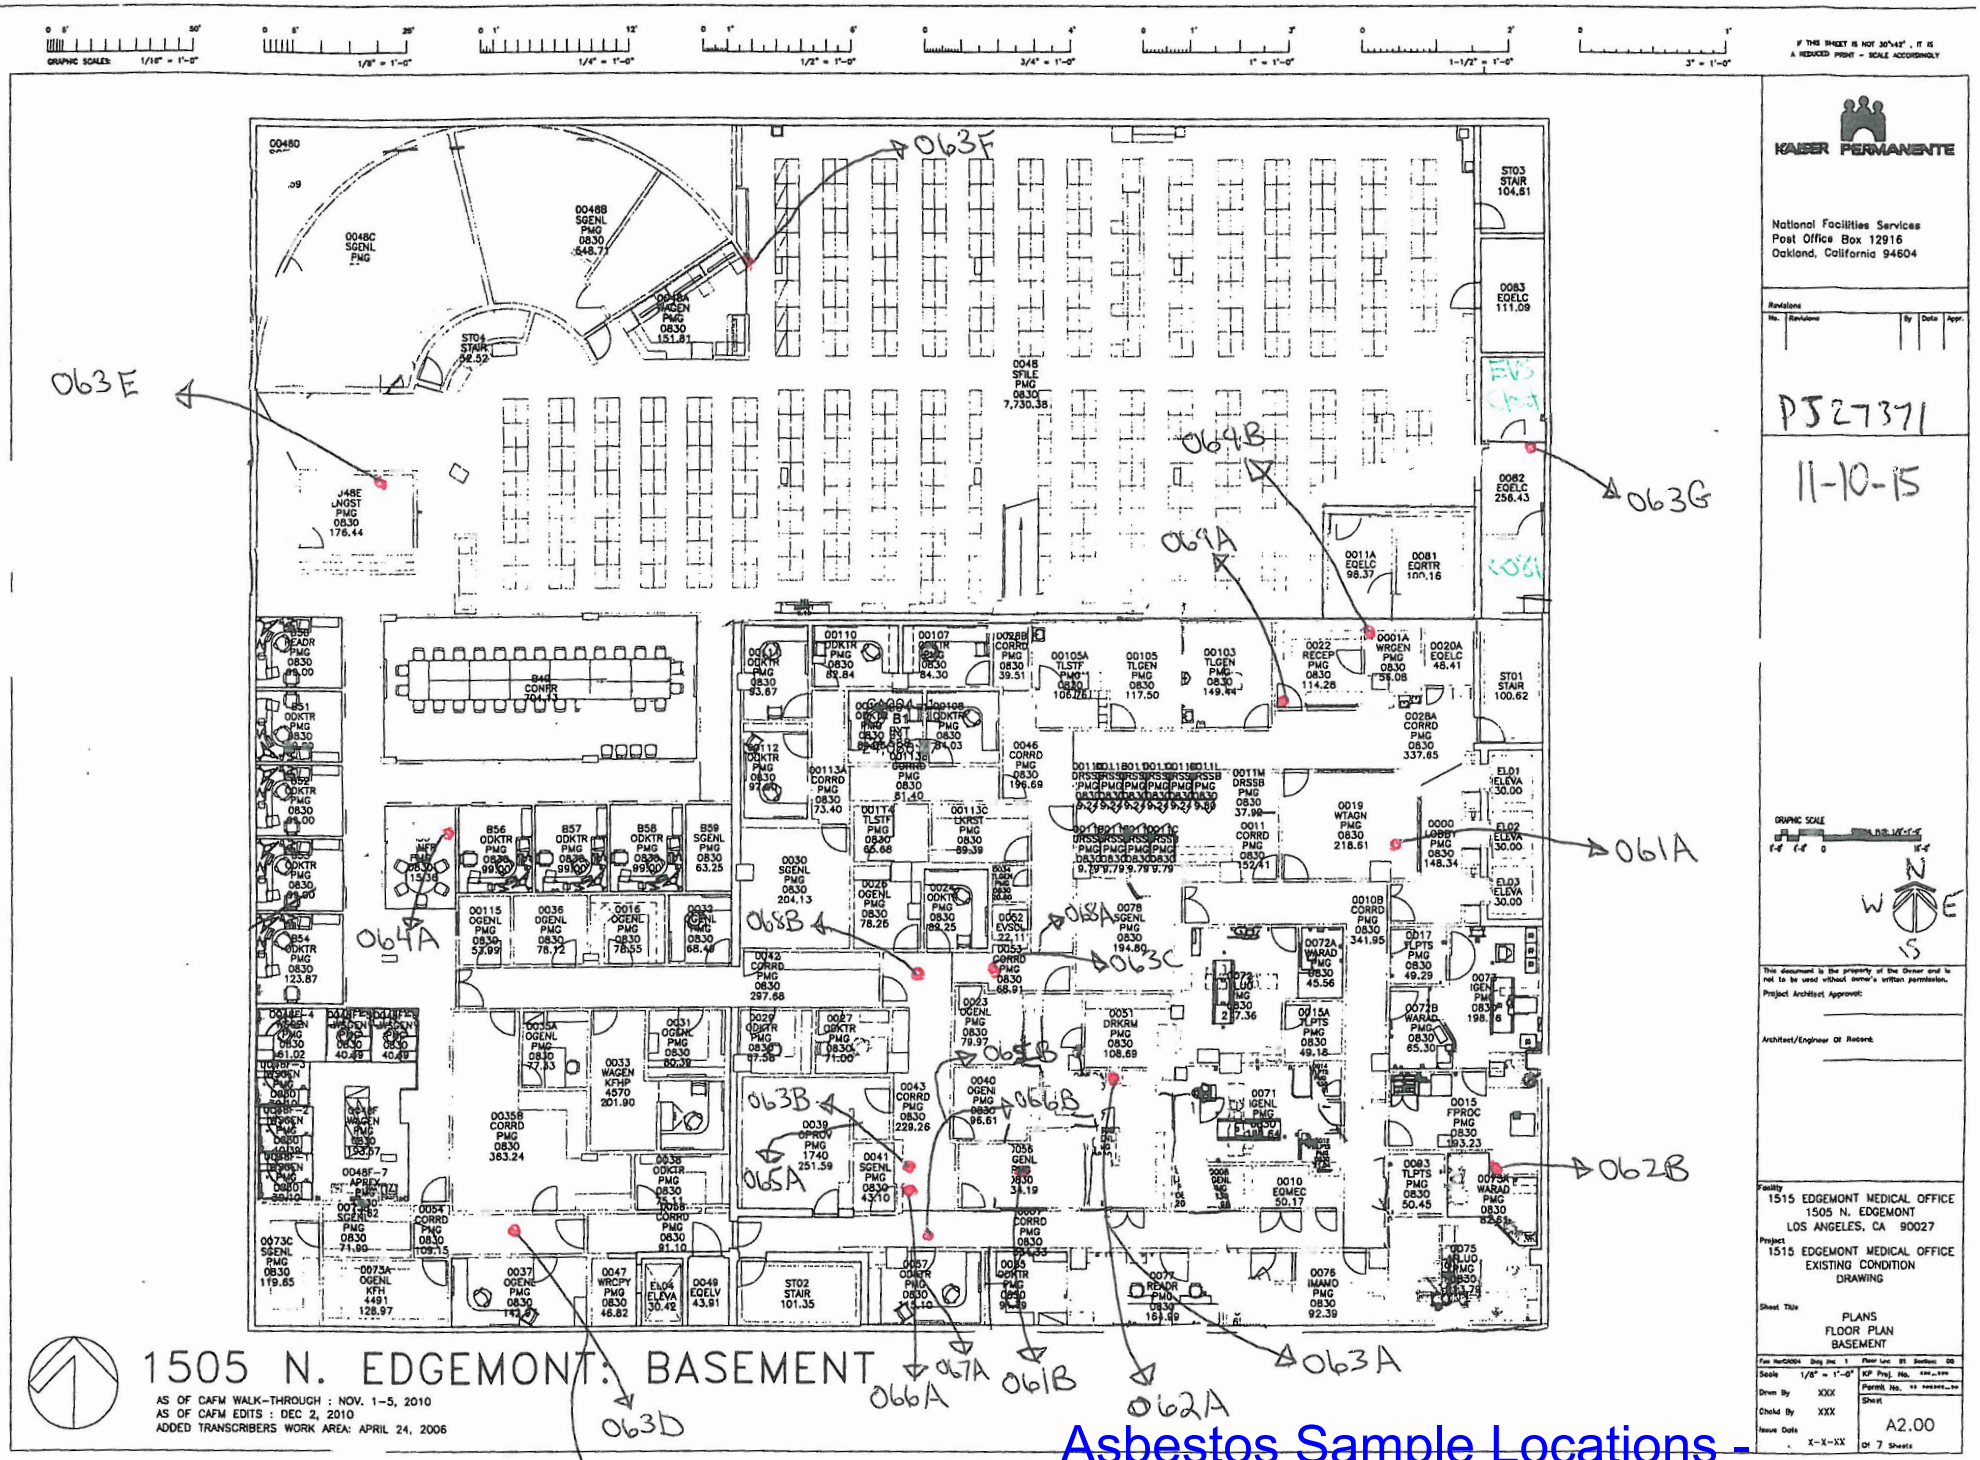


Asbestos Sample Locations -
15□5 N. □dgemont Street

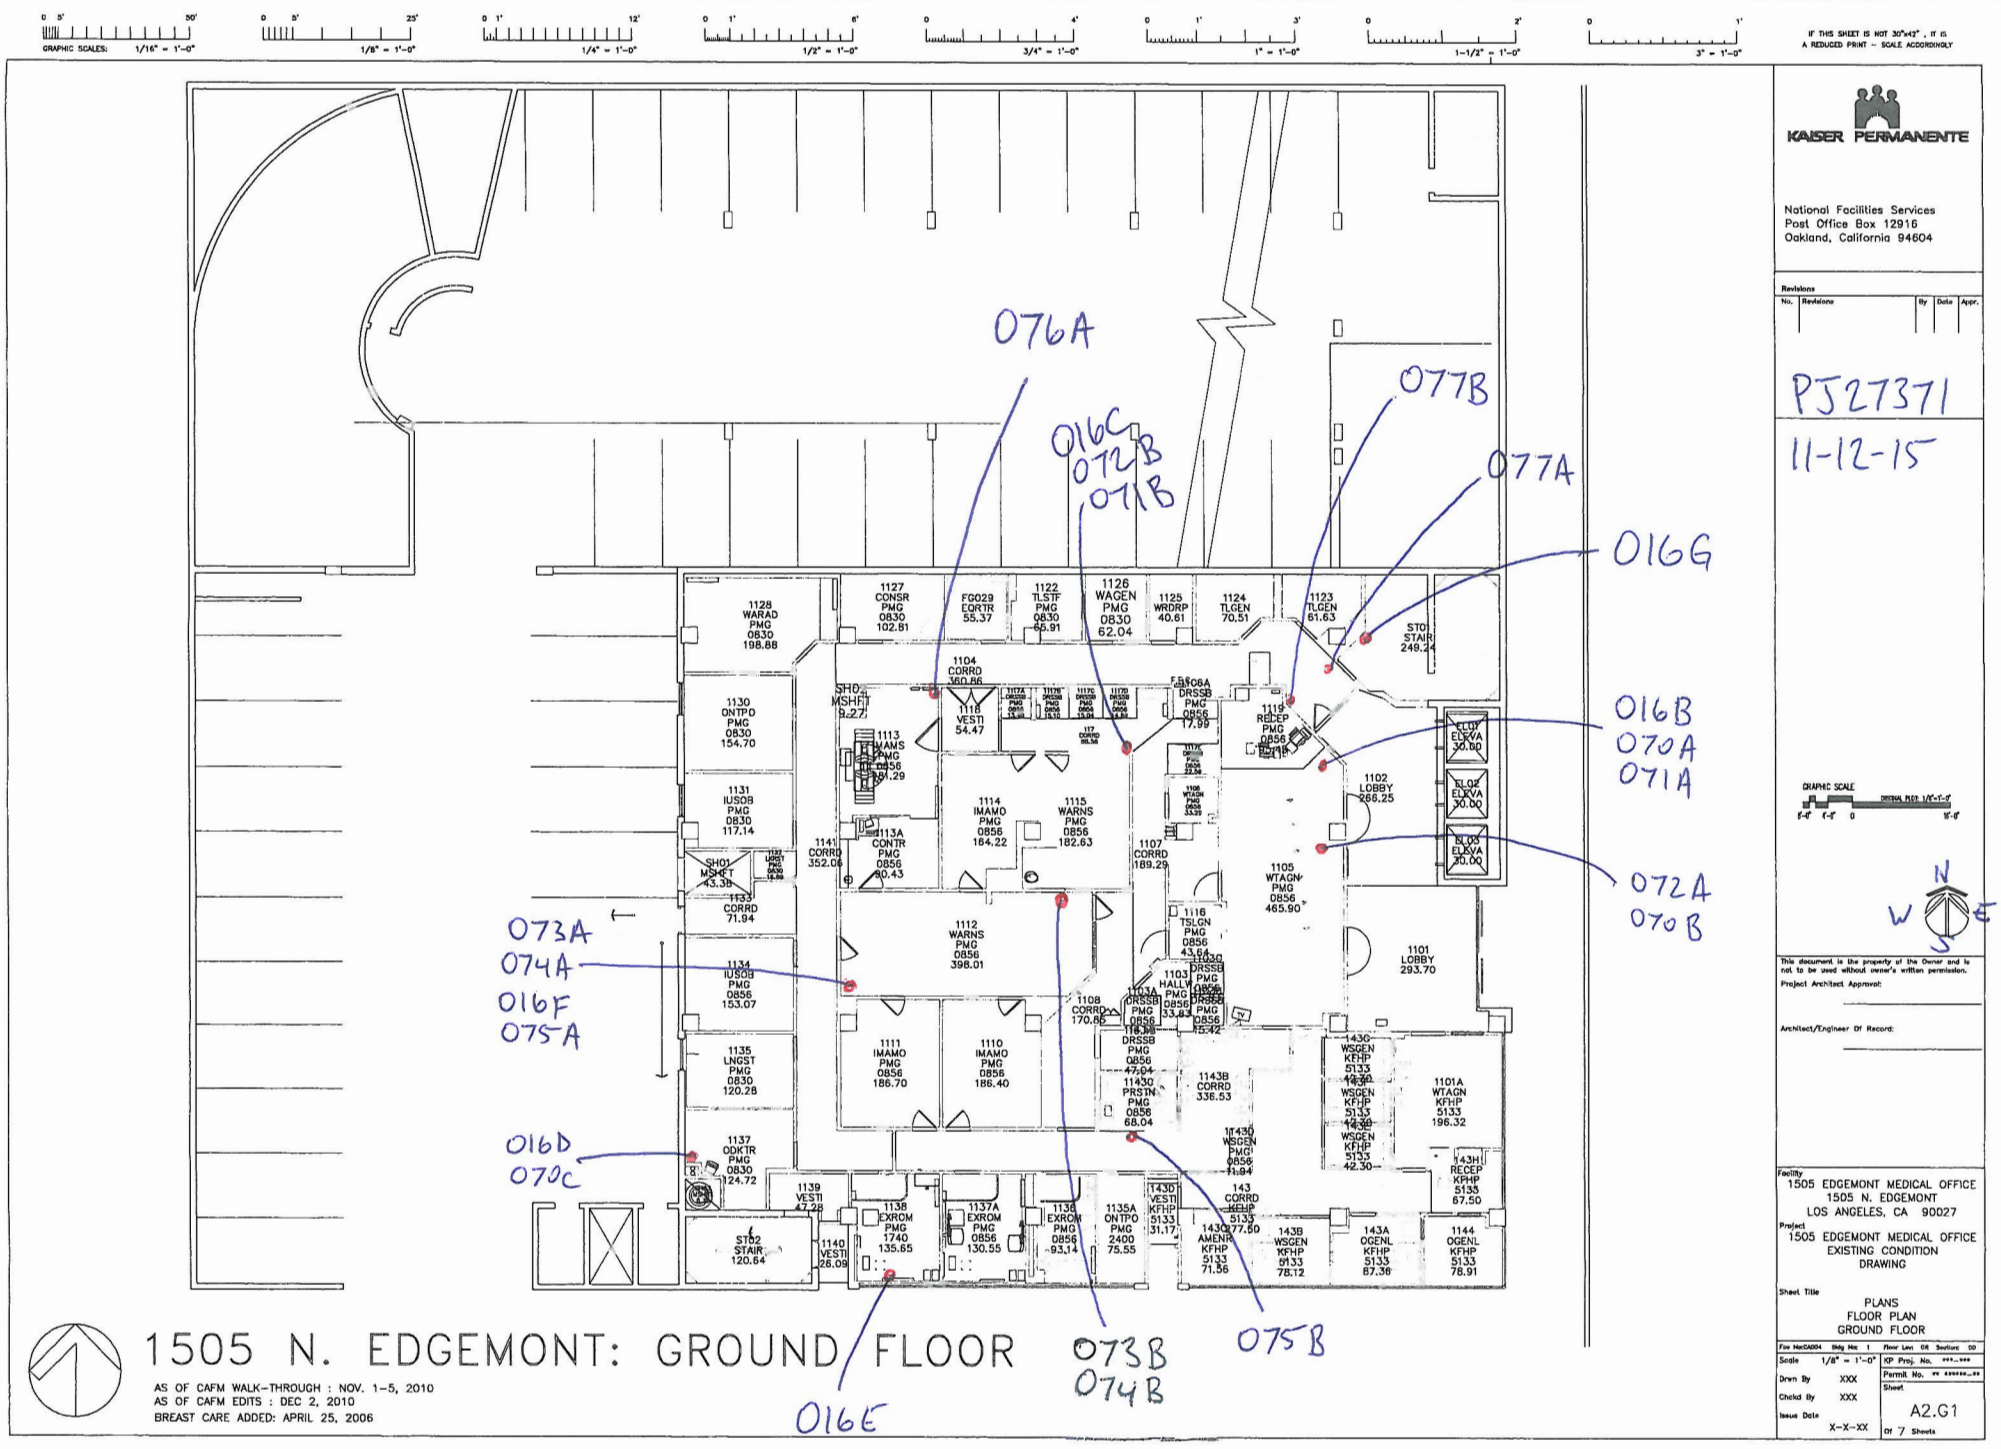


Asbestos Sample Locations - 15□5 N. □dgemont Street

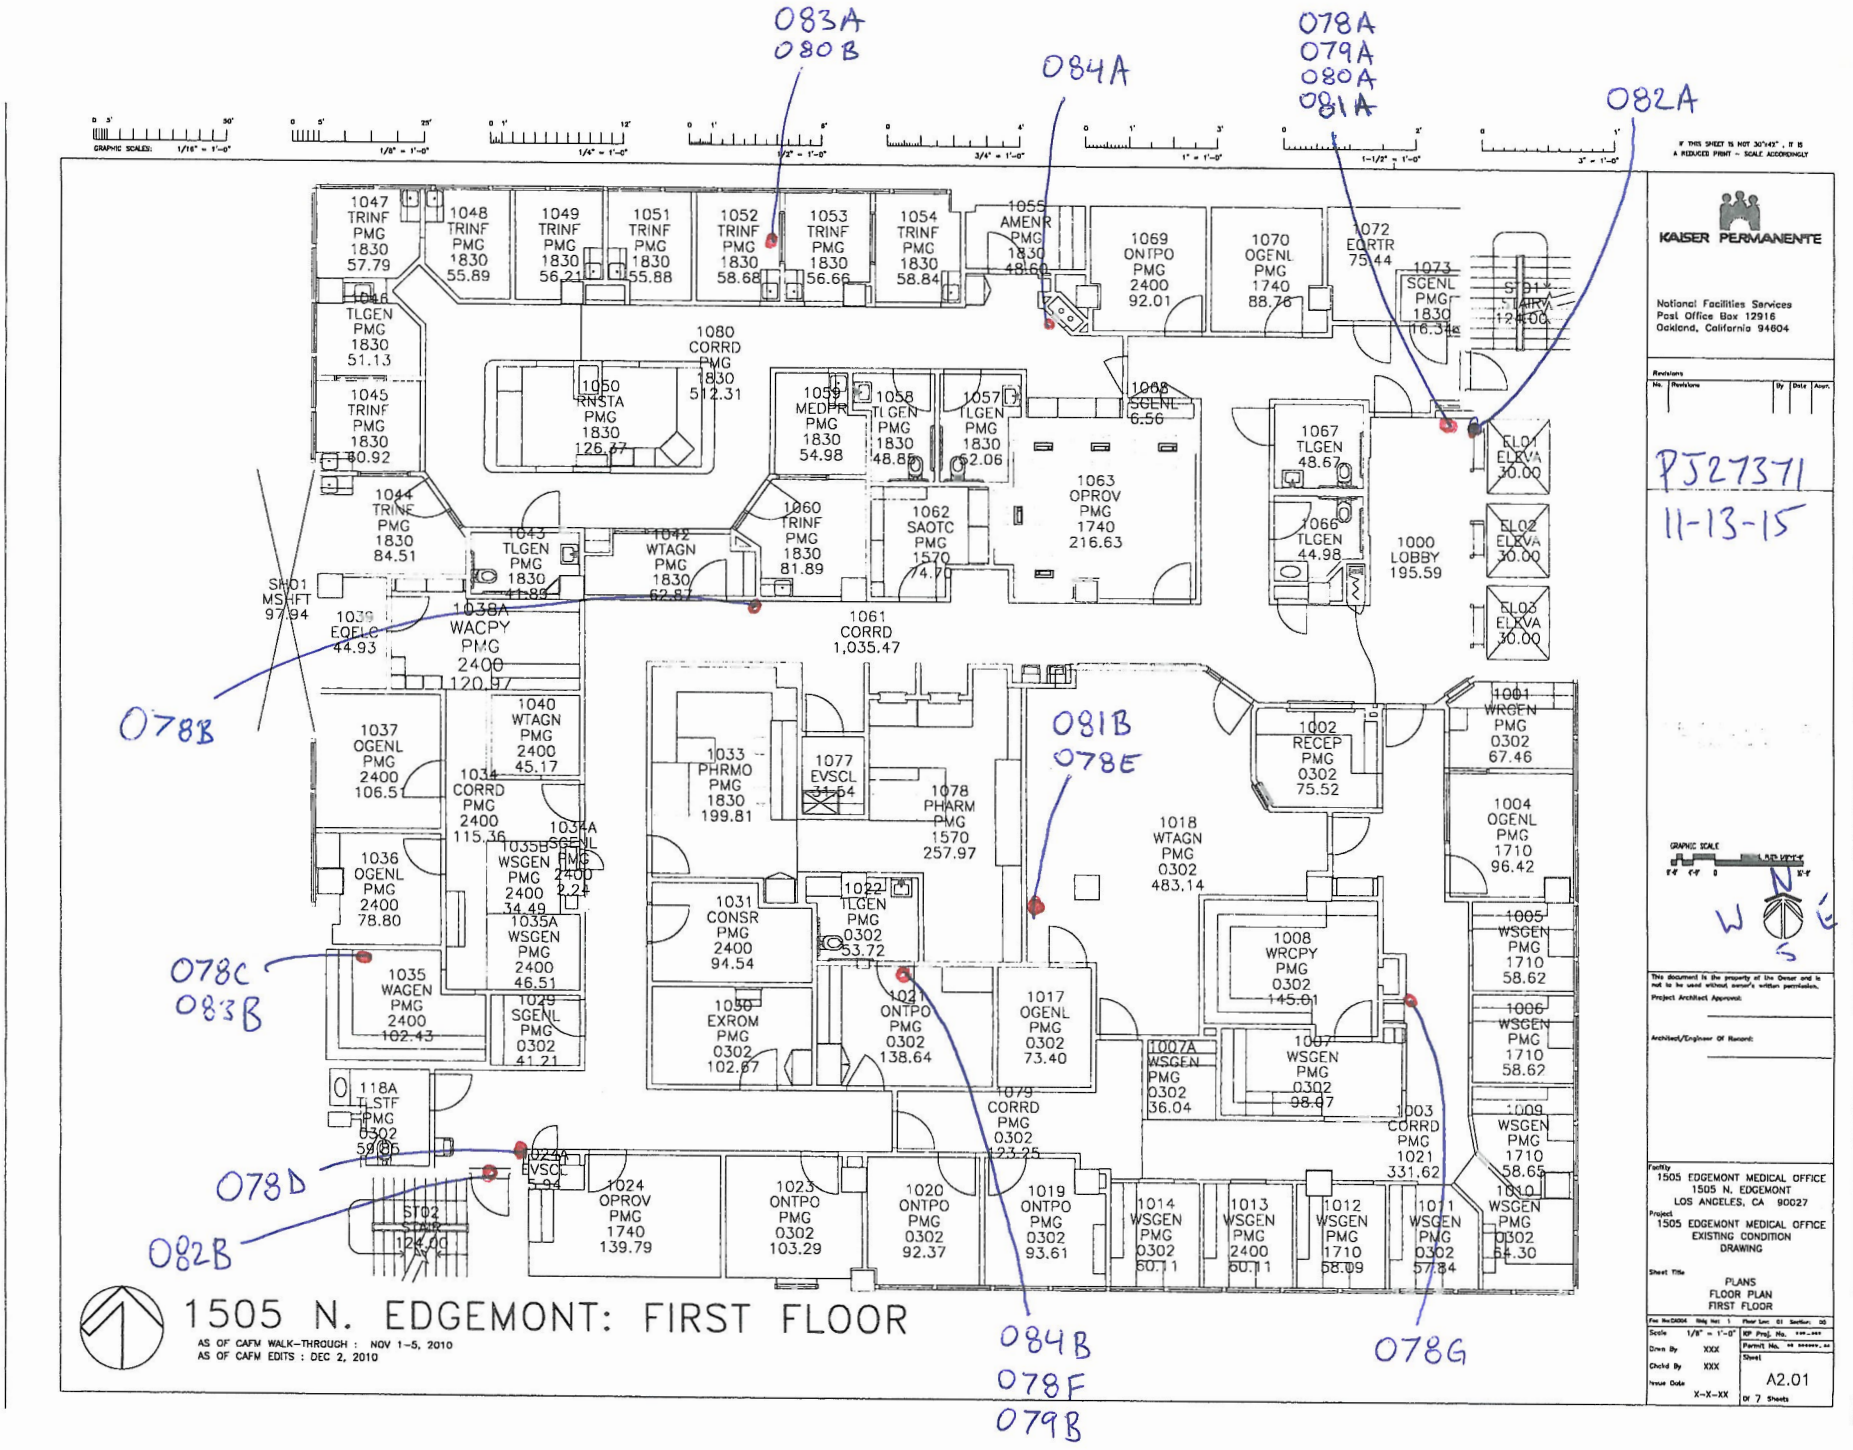


Asbestos Sample Locations - 15□5 N. □dgemont Street

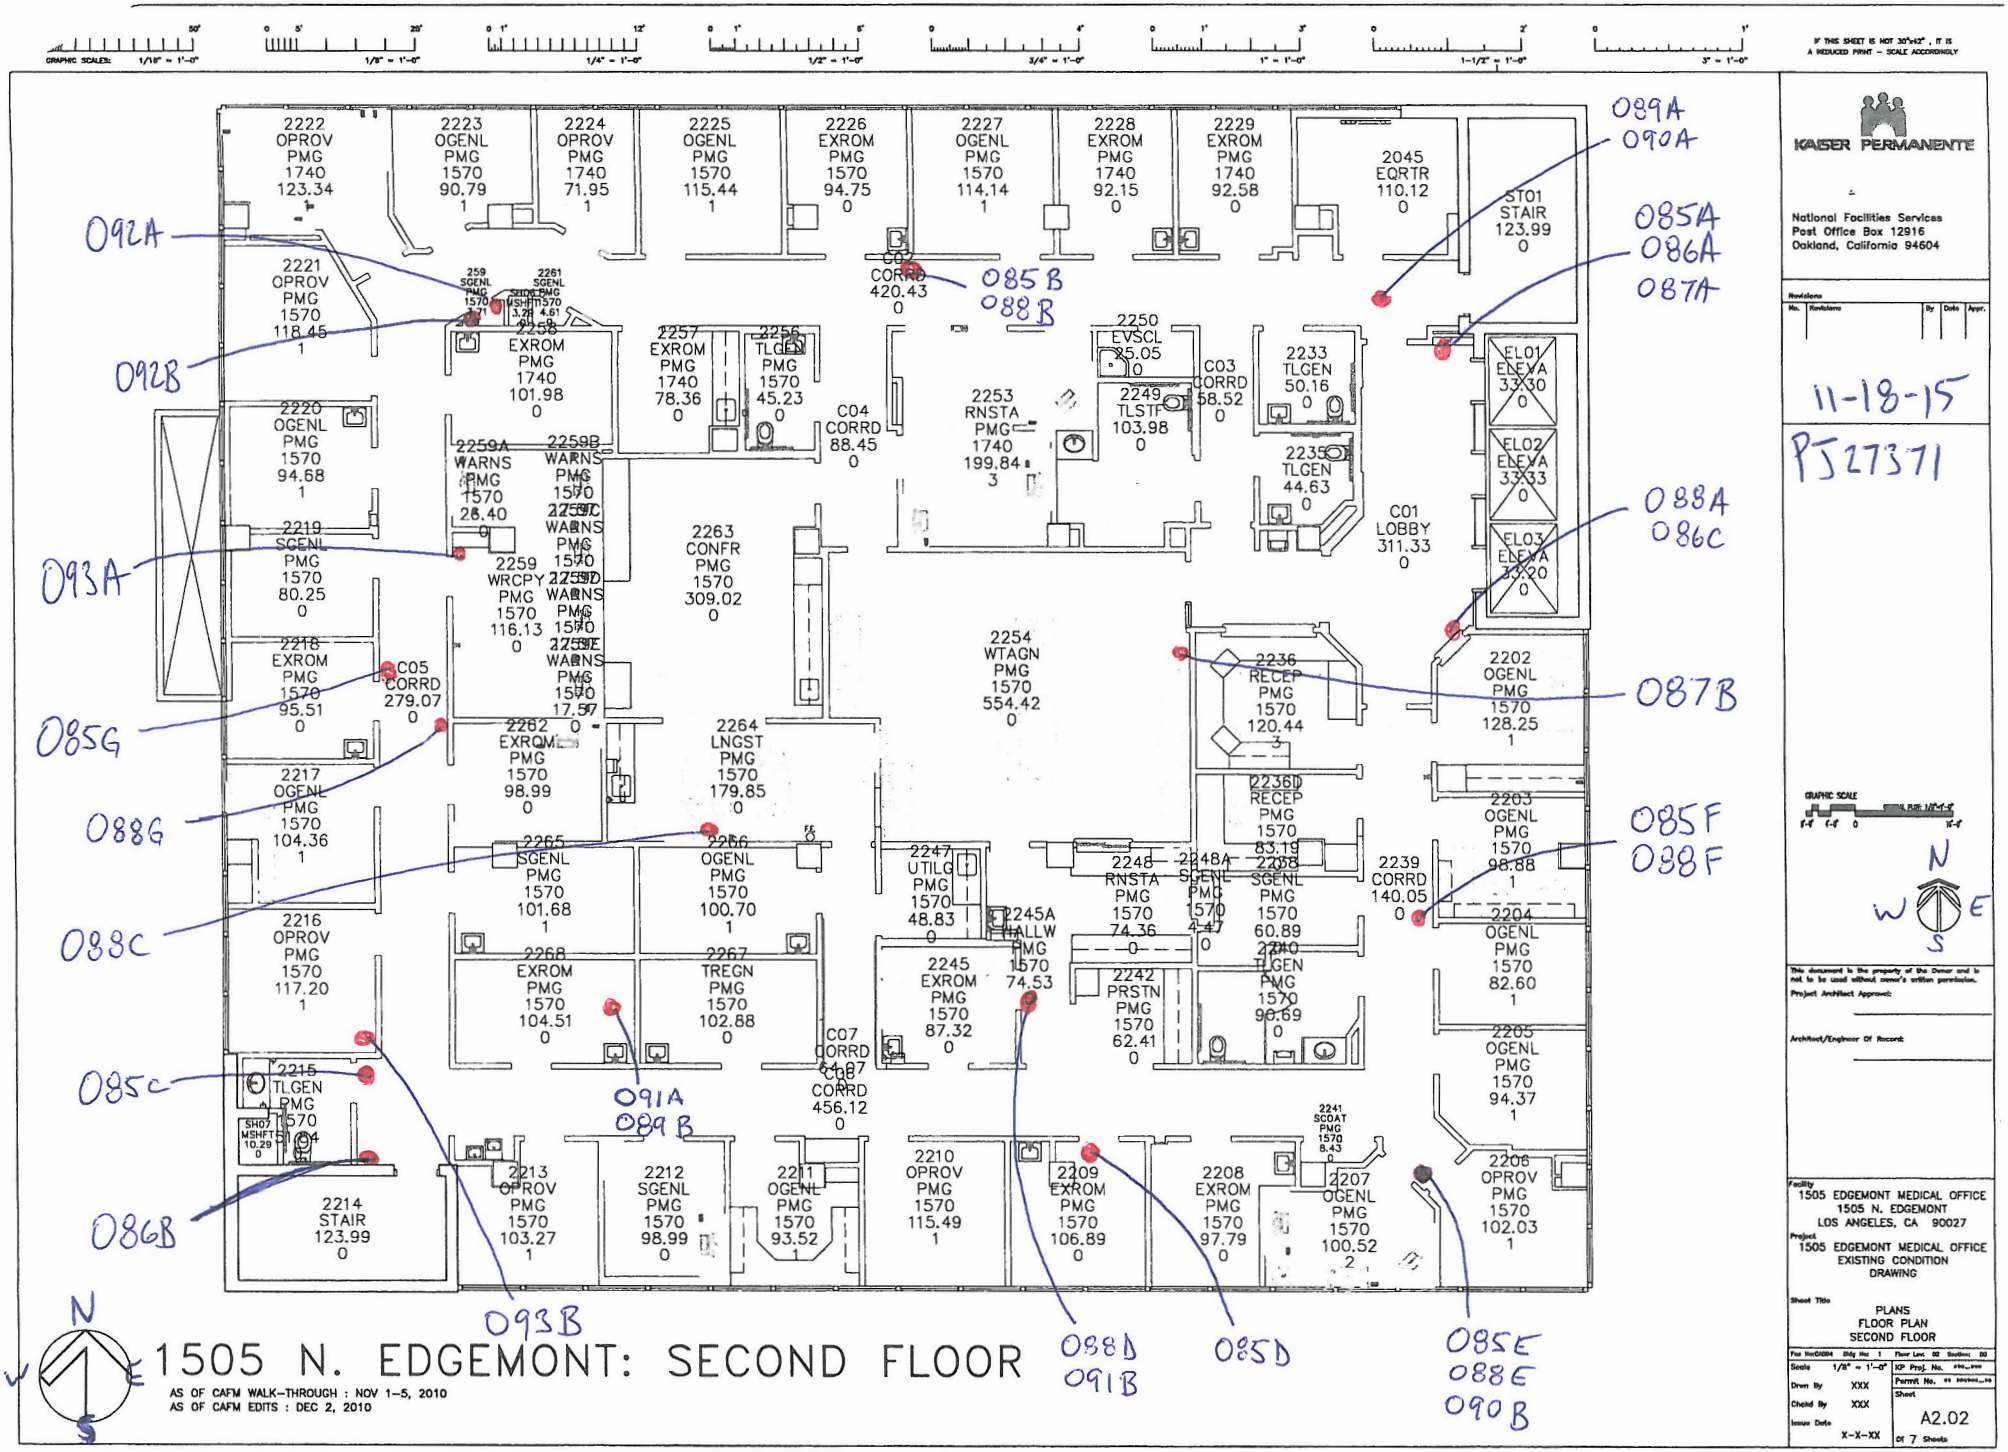

Asbestos Sample Locations - 15□5 N. □dgemont Street

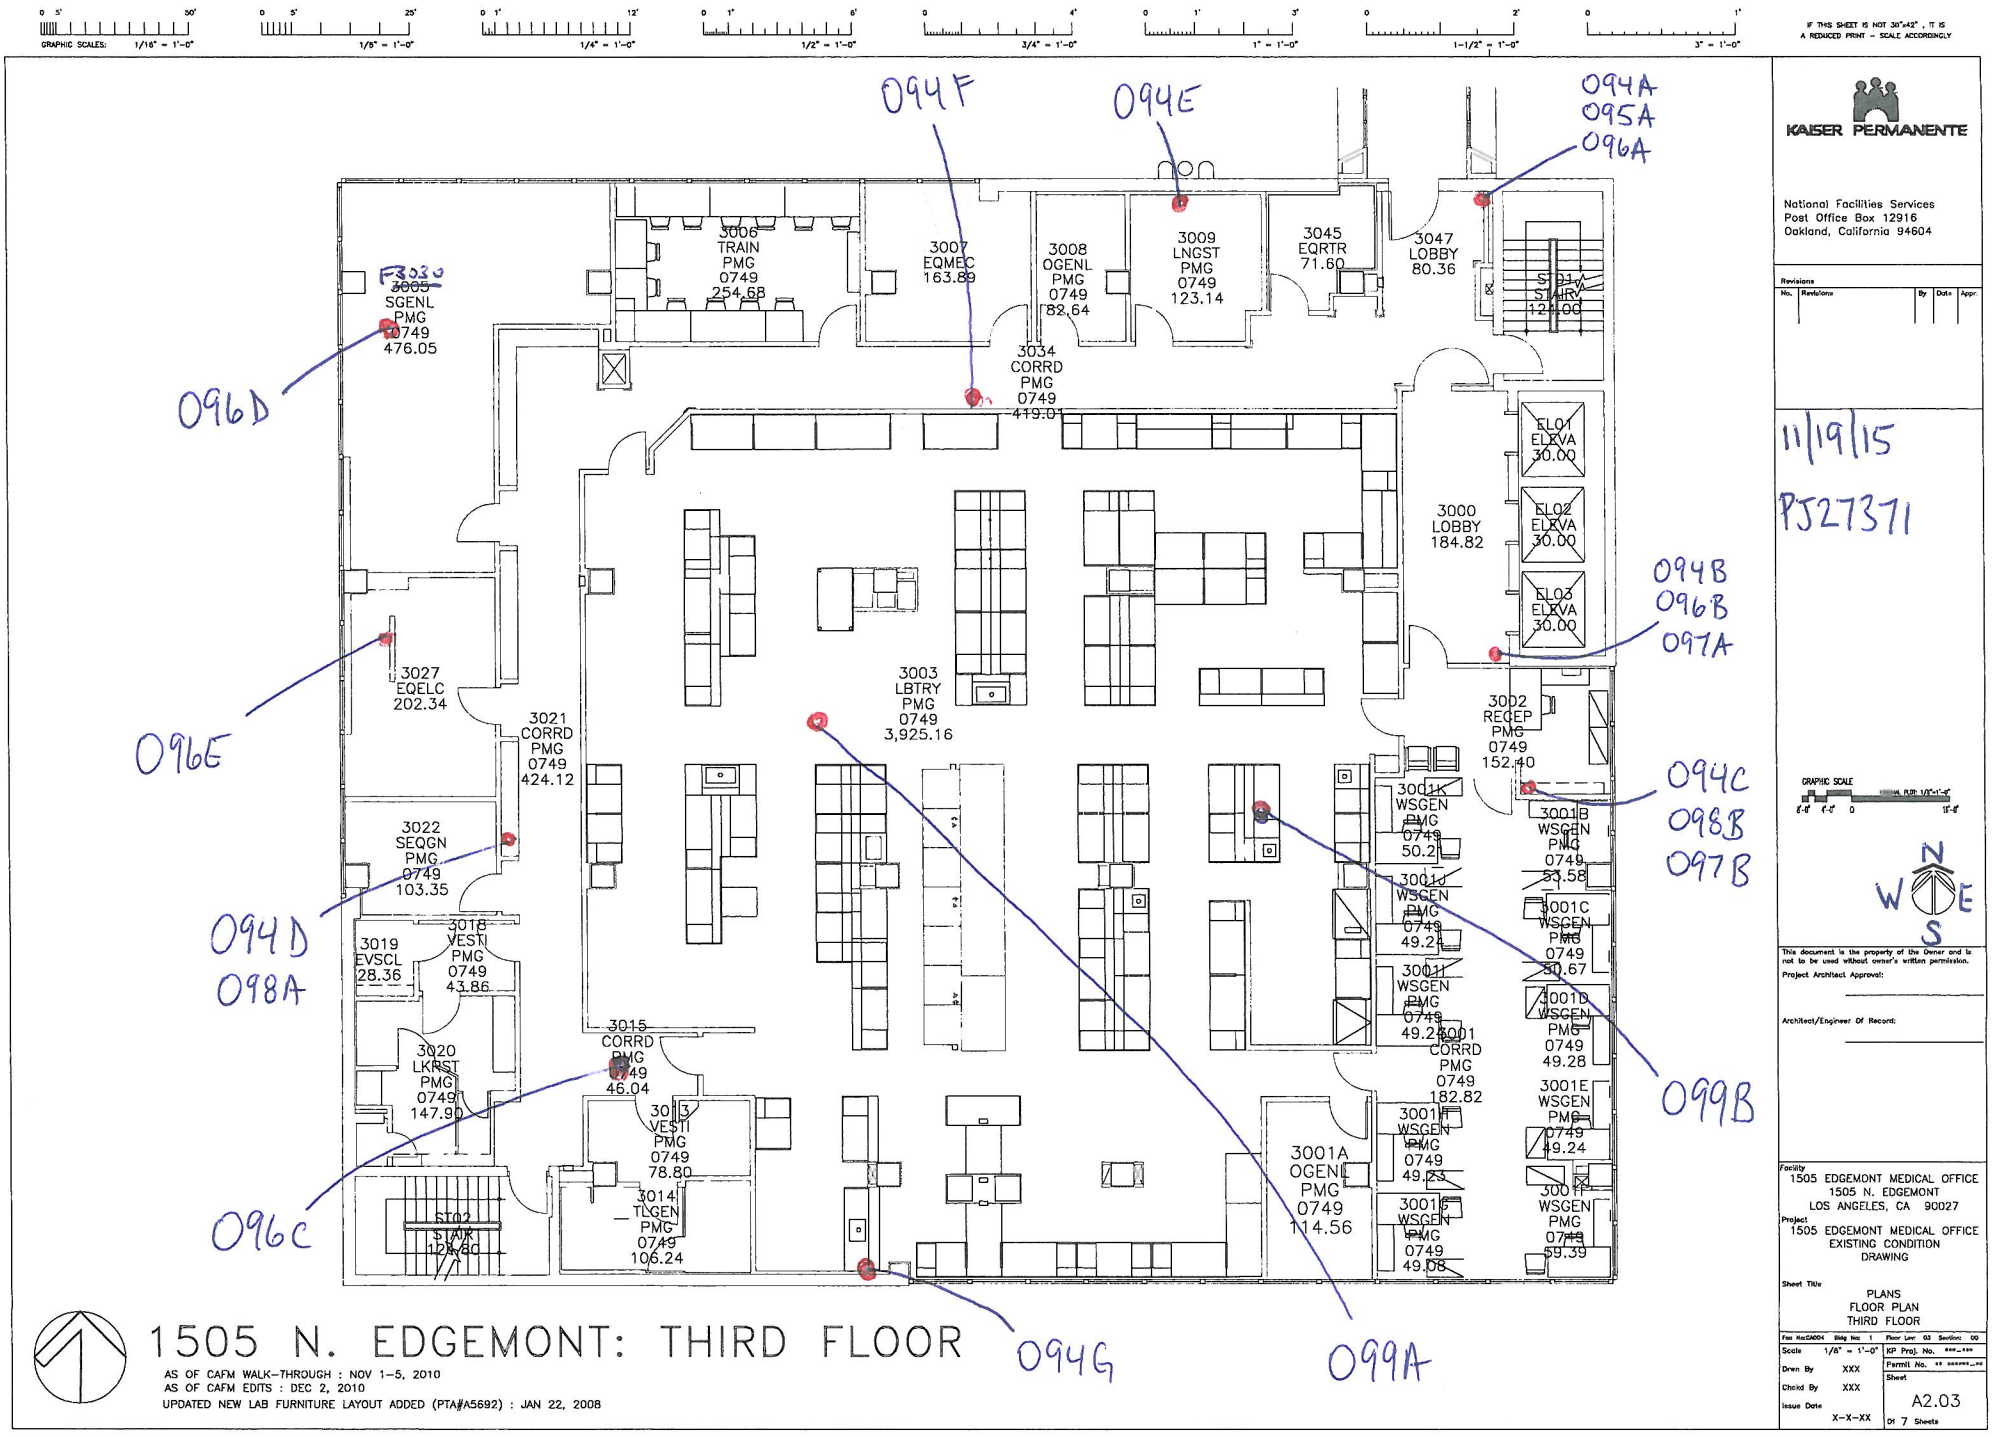

Asbestos Sample Locations - 15□5 N. □dgemont Street

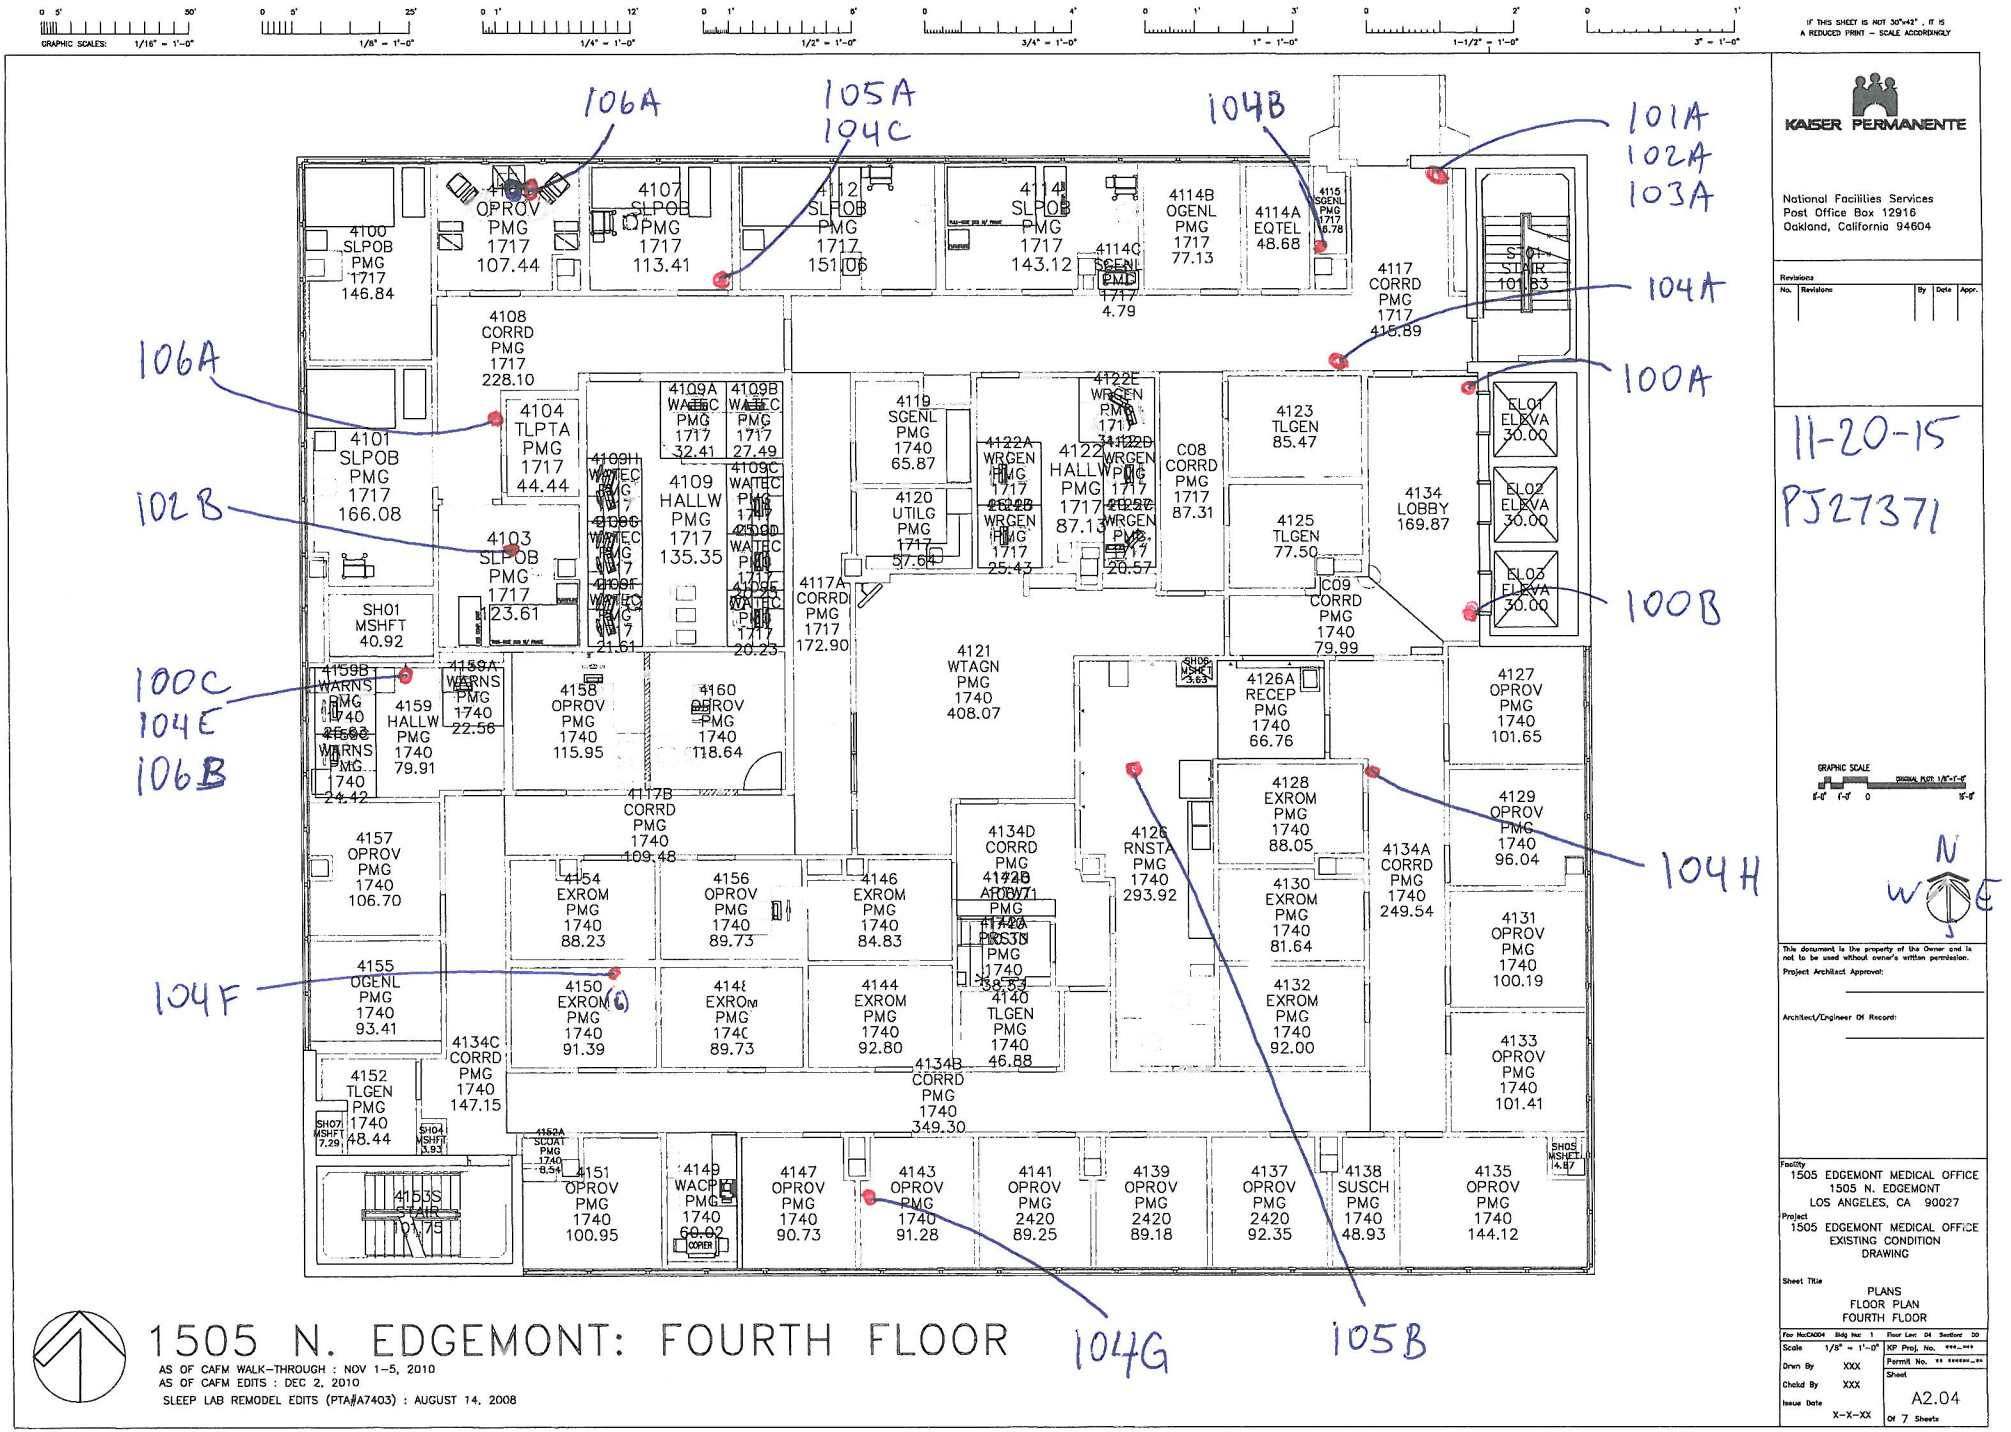

1505 N. EDGEMONT: FOURTH FLOOR

AS OF CAFM WALK-THROUGH : NOV 1-5, 2010
AS OF CAFM EDITS : DEC 2, 2010
SLEEP LAB REMODEL EDITS (PTA#A7403) : AUGUST 14, 2008

KAISER PERMANENTE

National Facilities Services
Post Office Box 12916
Oakland, California 94604

11-20-15
PJ27371


Facility
1505 EDGEMONT MEDICAL OFFICE
1505 N. EDGEMONT
LOS ANGELES, CA 90027

Project
1505 EDGEMONT MEDICAL OFFICE
EXISTING CONDITION
DRAWING


Sheet Title
PLANS
FLOOR PLAN
FOURTH FLOOR

Sheet A2.04 Of 7 Sheets


Asbestos Sample Locations - 15□5 N. □dgemont Street

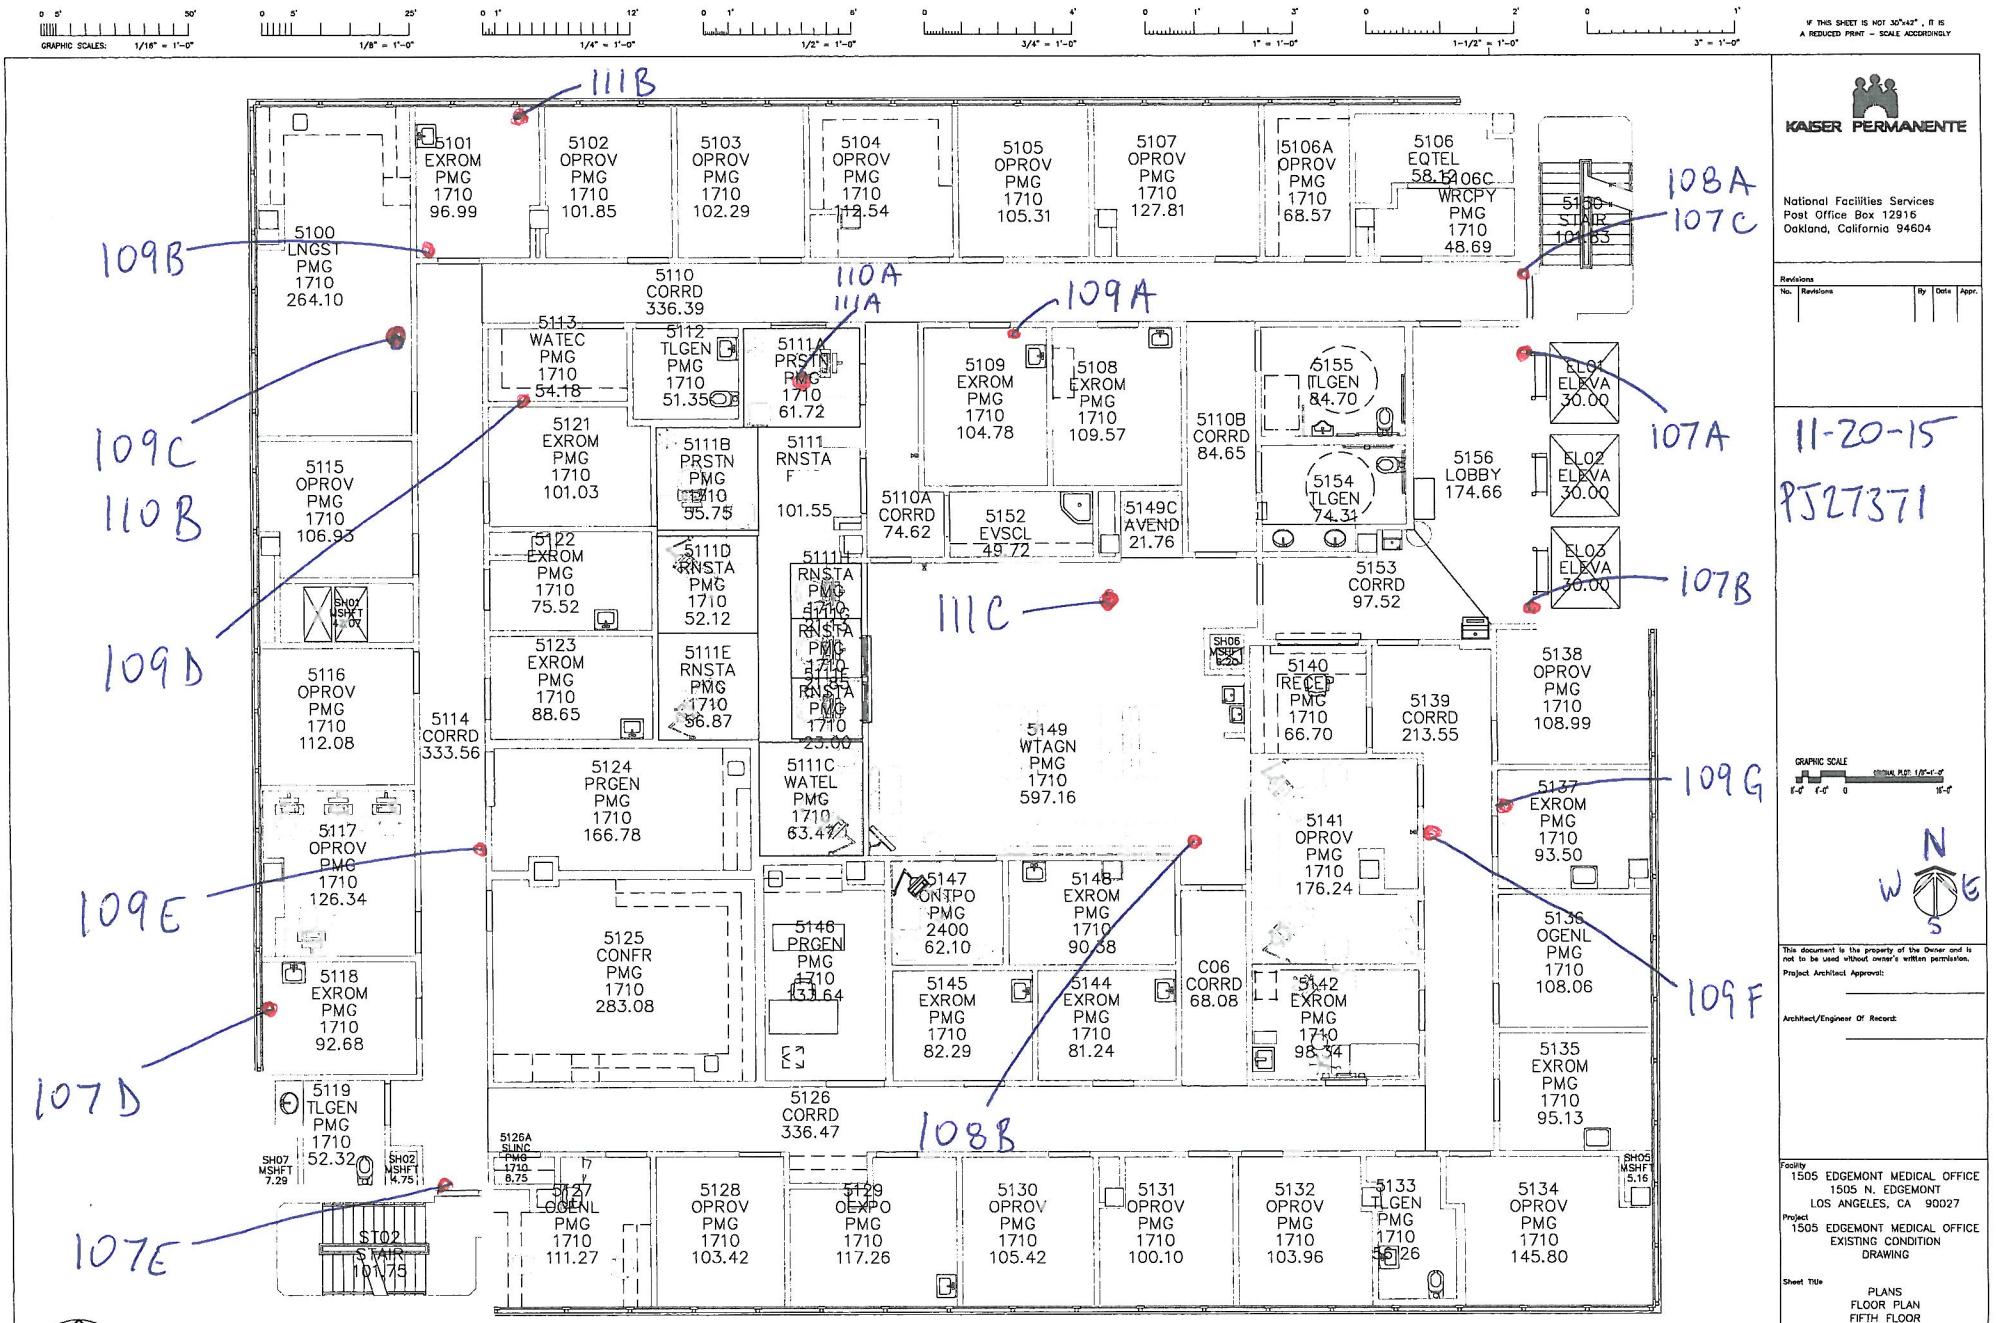


Asbestos Sample Locations - 15□5 N. □dgemont Street

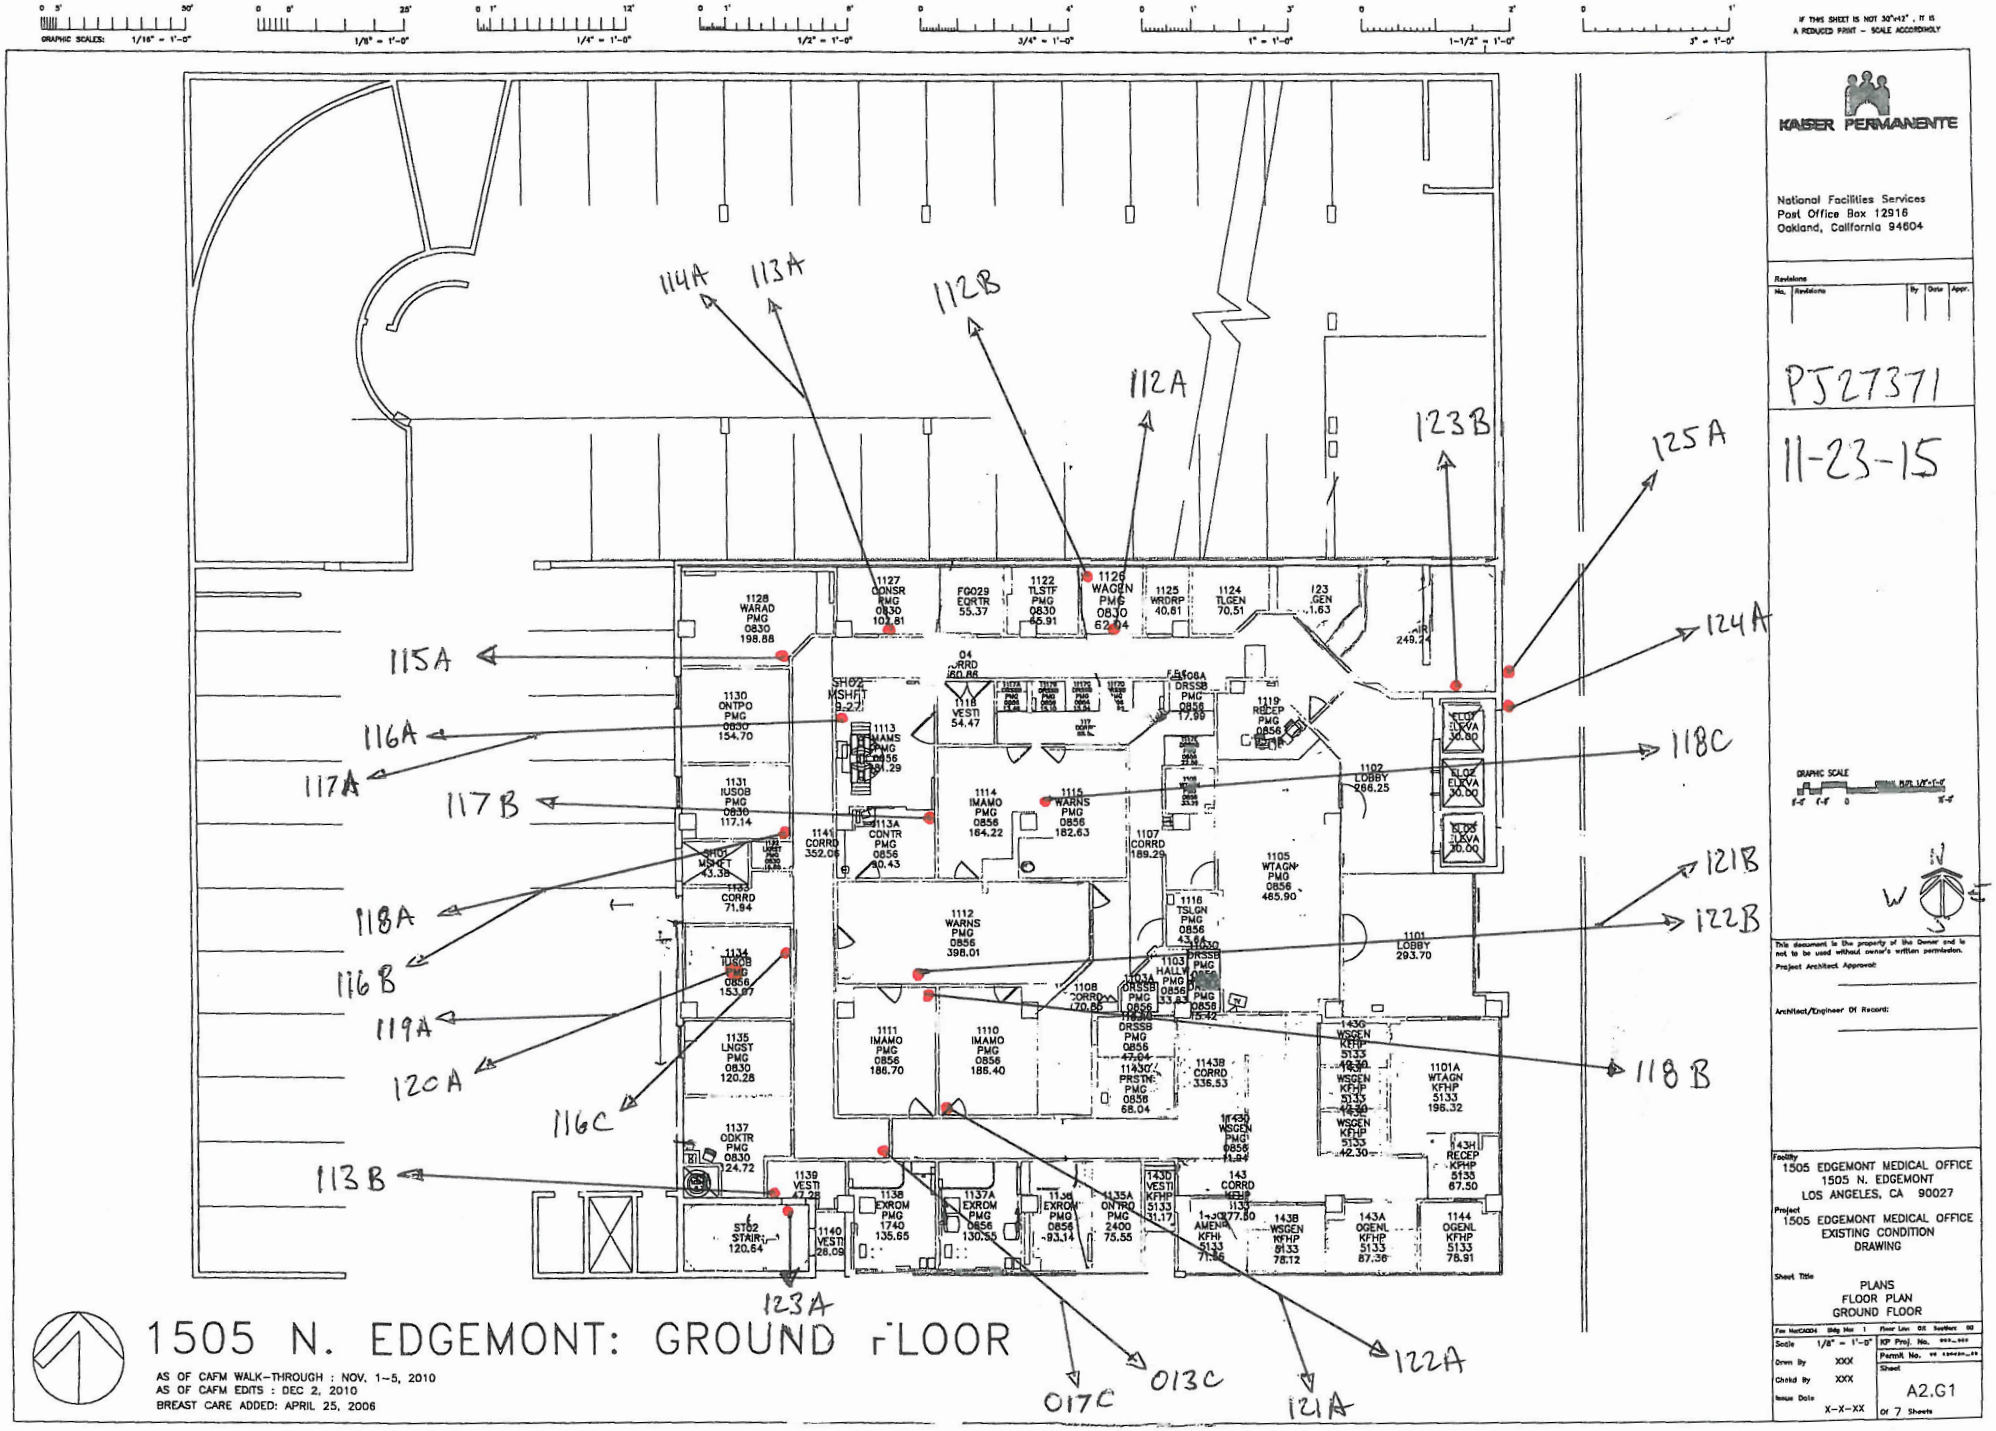

Asbestos Sample Locations - 15□5 N. □dgemont Street

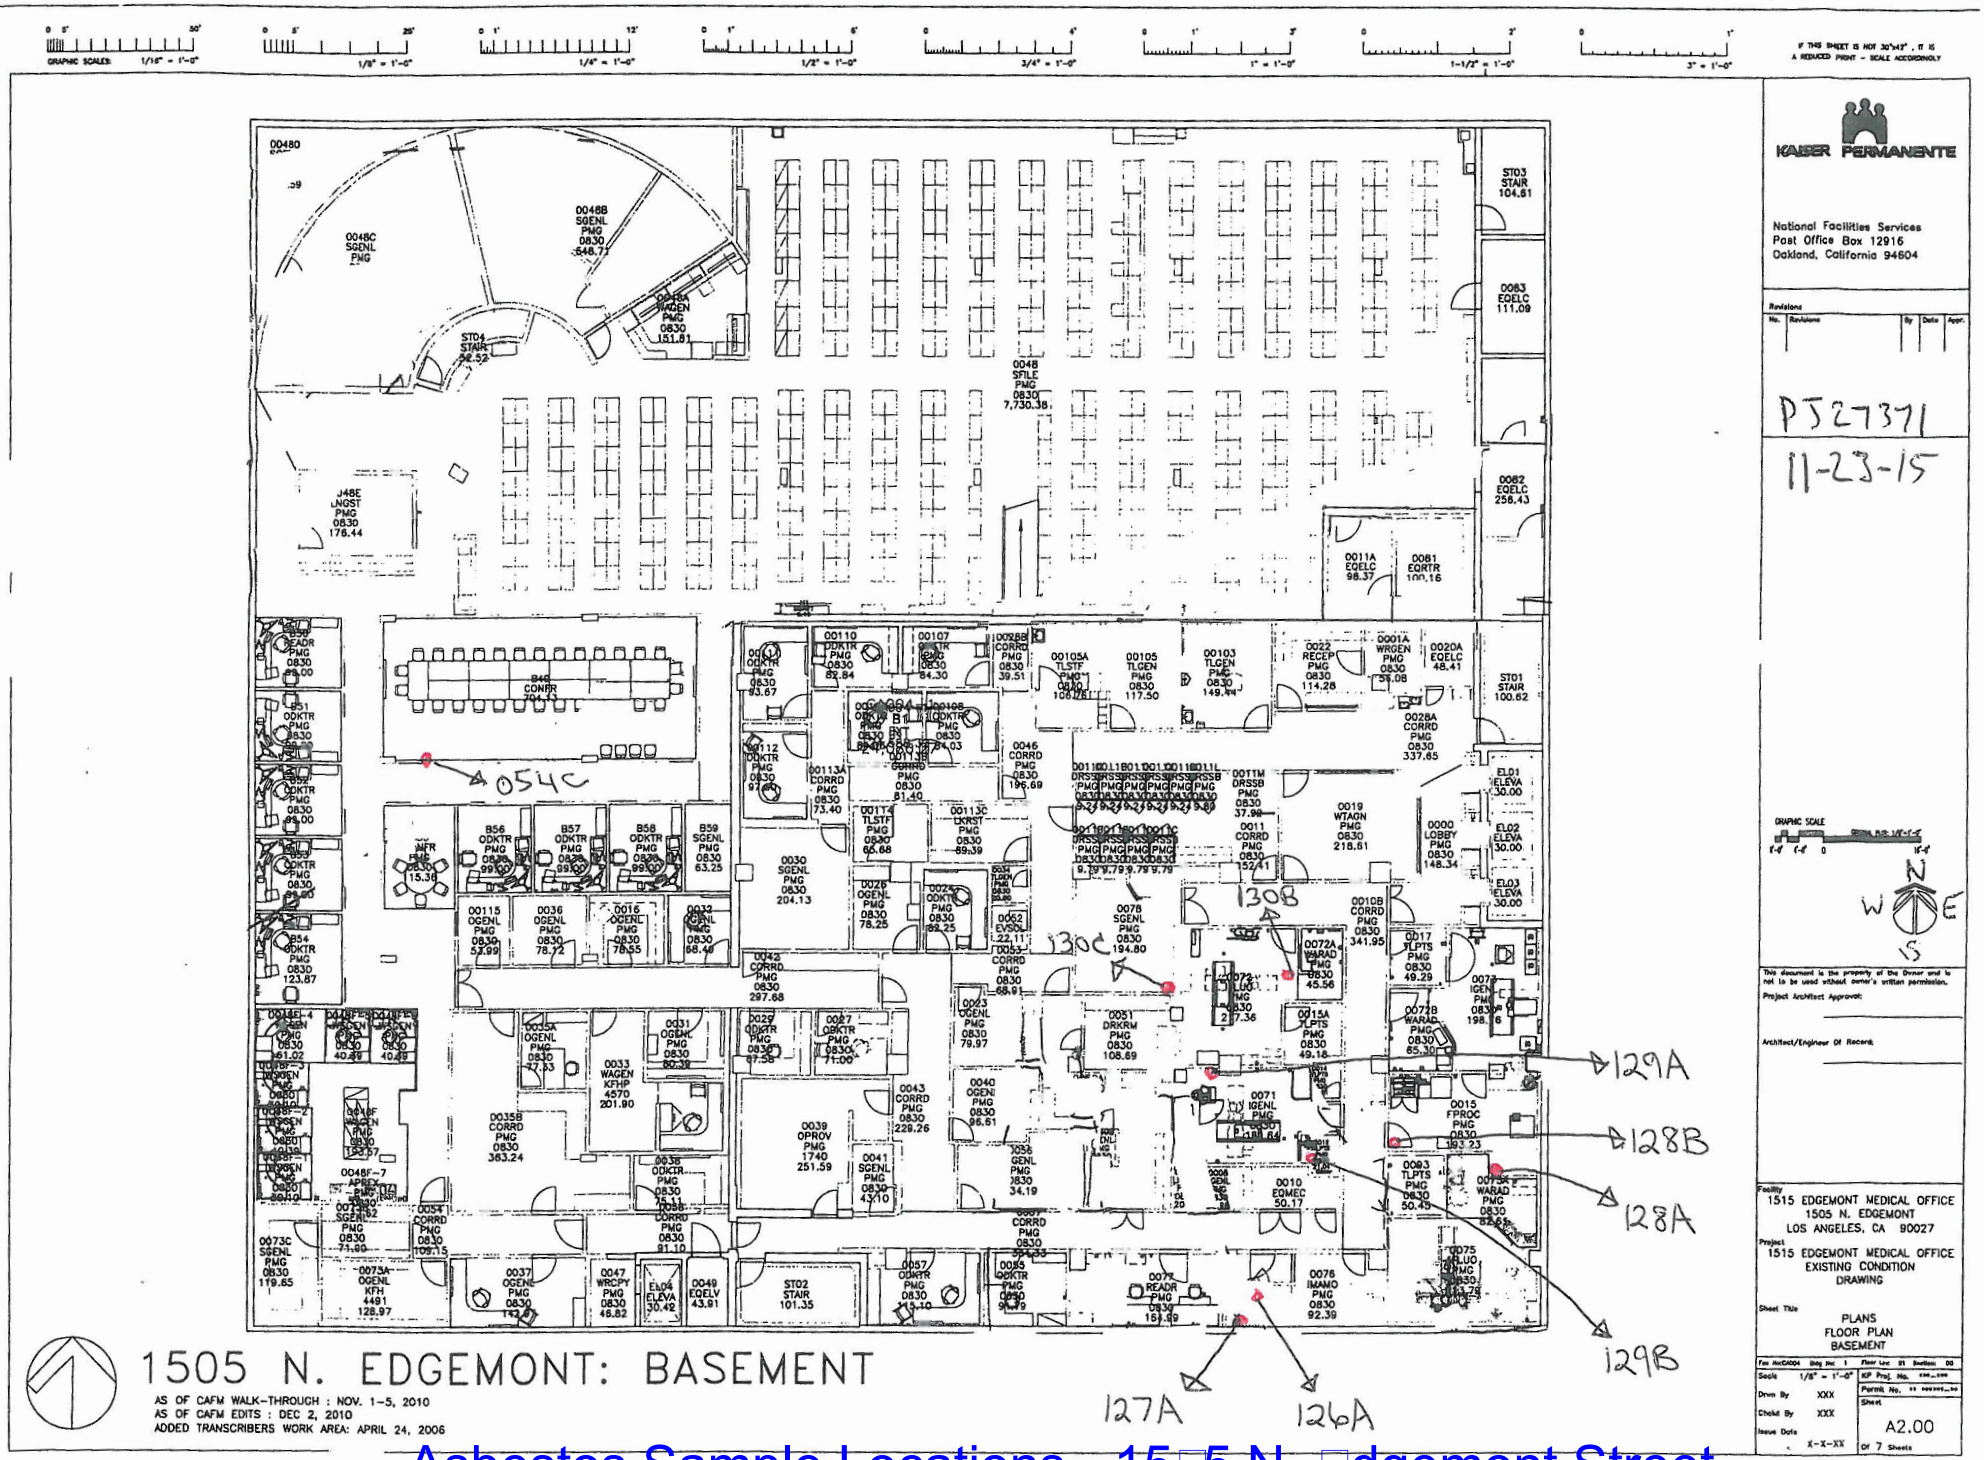


Asbestos Sample Locations - 15□5 N. □dgemont Street

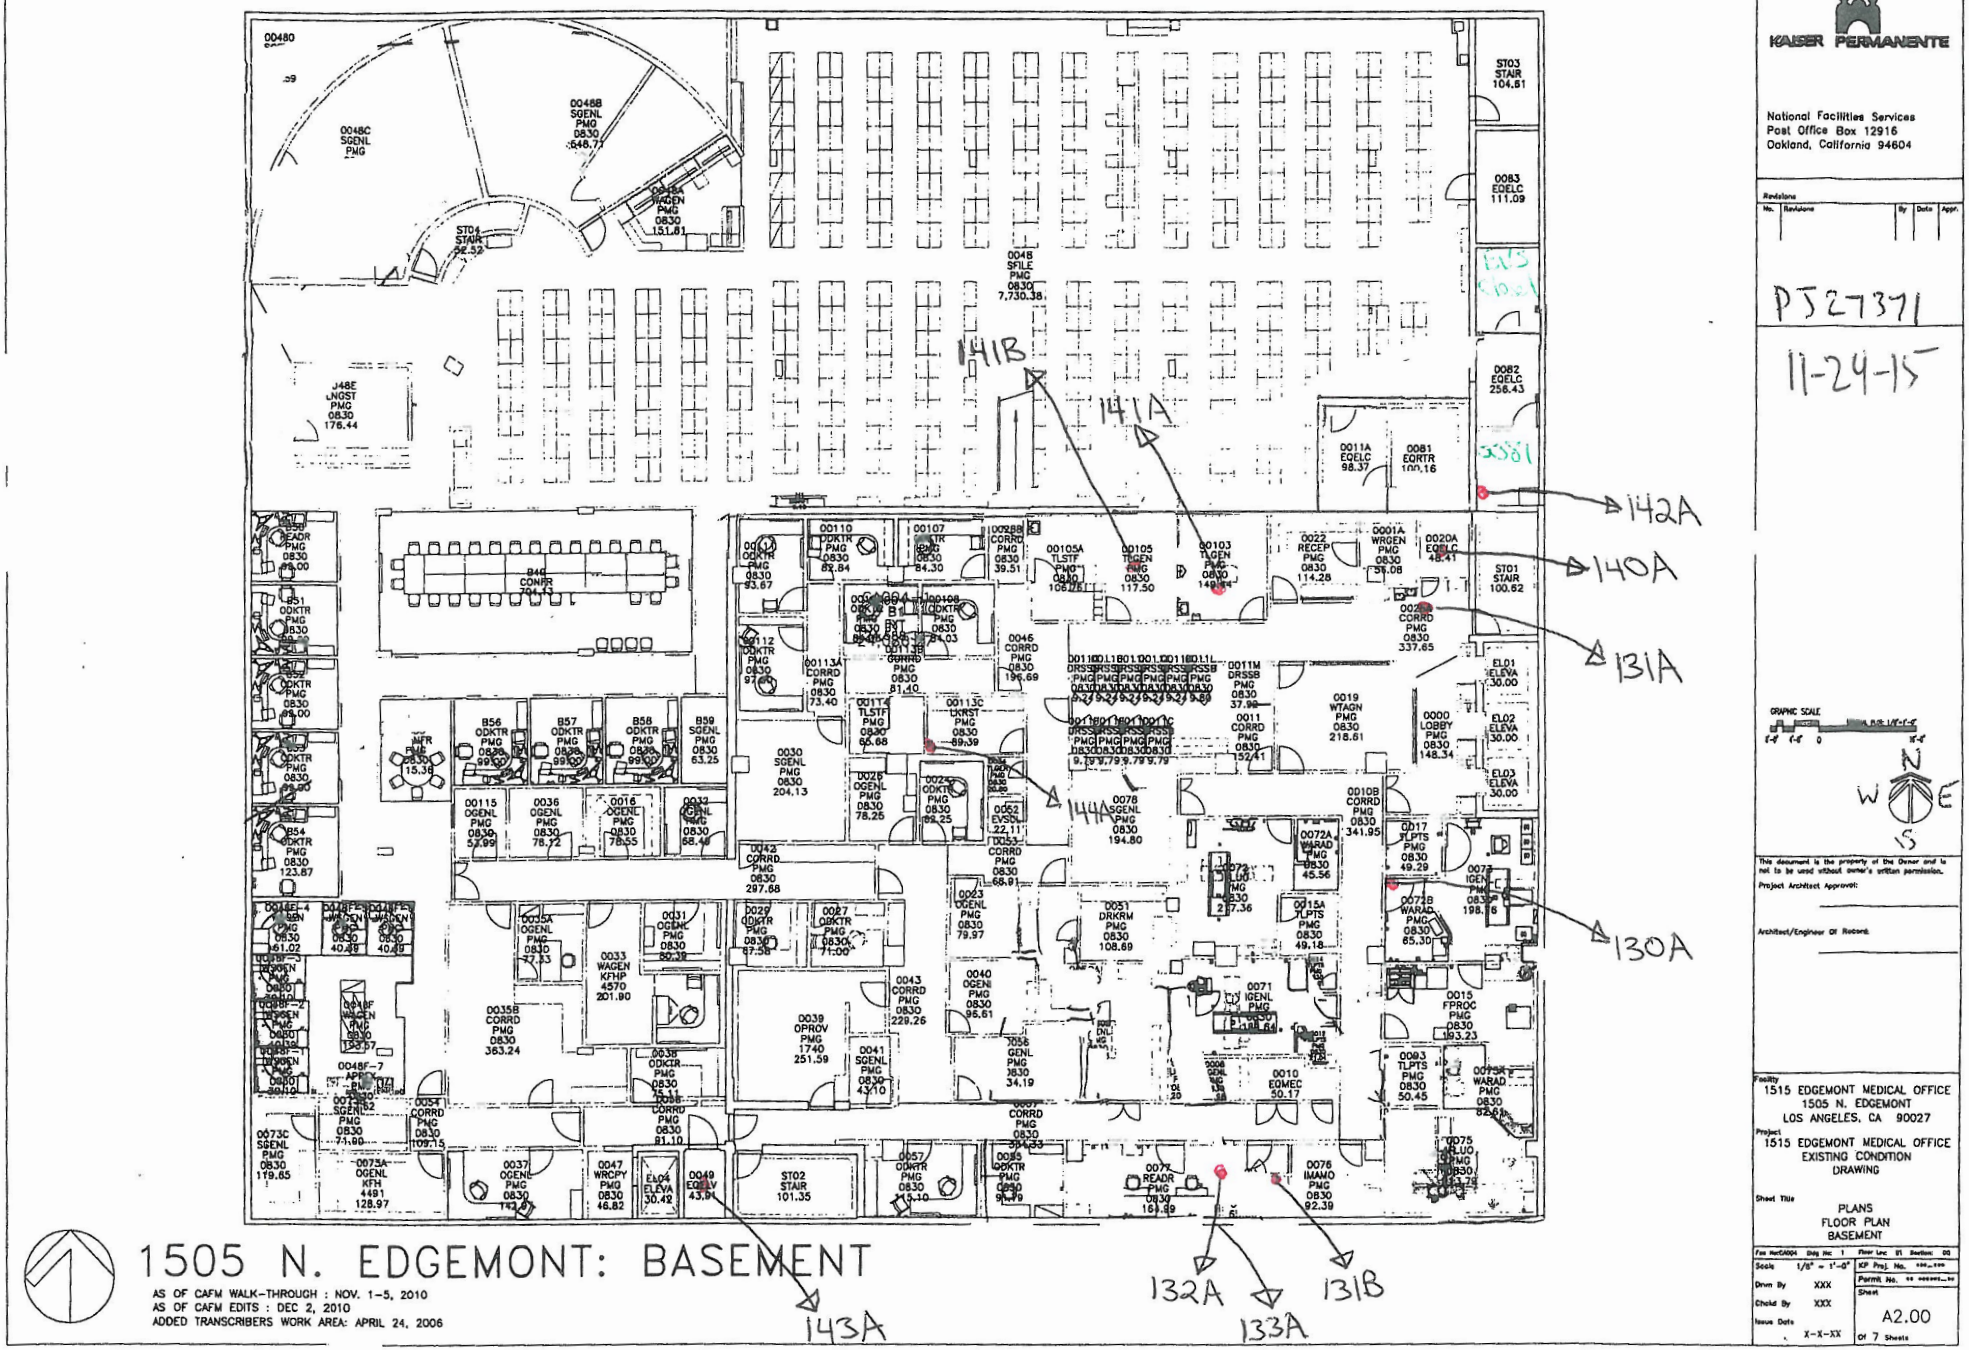

Asbestos Sample Locations - 15□5 N. □dgemont Street

11-24-15

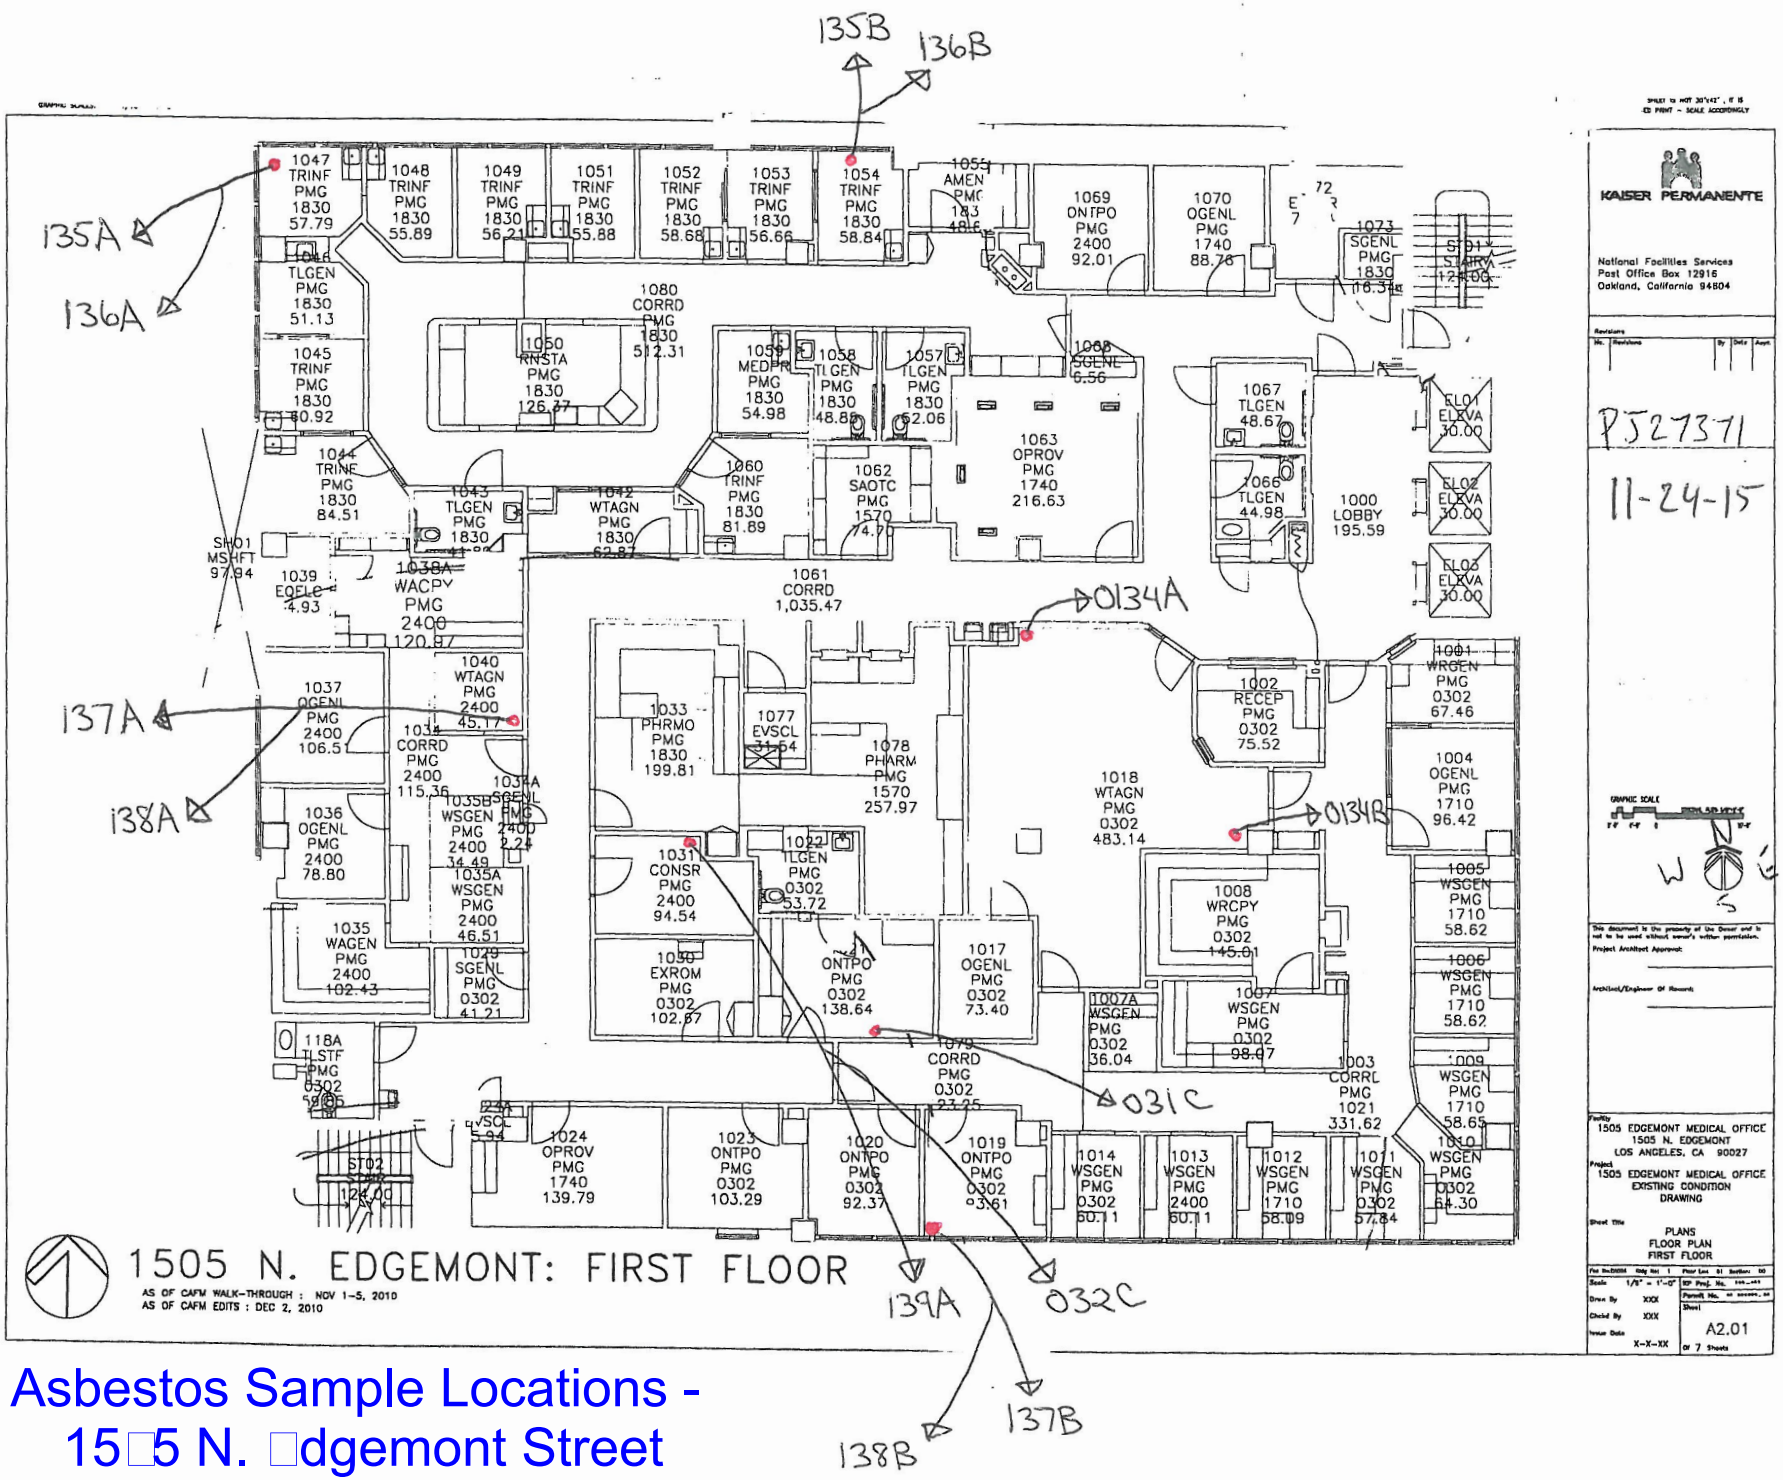

KAISER PERMANENTE
National Facilities Services
Post Office Box 12916
Oakland, California 94604

PJ27371

11-24-15

This document is the property of the Owner and is not to be used without owner's written permission.

Project Architect Approval:

Architect/Engineer Of Record:


Facility
1505 EDGEMONT MEDICAL OFFICE
1505 N. EDGEMONT
LOS ANGELES, CA 90027

Project
1505 EDGEMONT MEDICAL OFFICE
EXISTING CONDITION
DRAWING


Sheet Title
PLANS
FLOOR PLAN
FIRST FLOOR

Scale 1/8" = 1'-0"
Drawn By XXX
Checked By XXX
Issue Date X-X-XX
Sheet A2.01
of 7 Sheets


Asbestos Sample Locations -
15□5 N. □dgemont Street

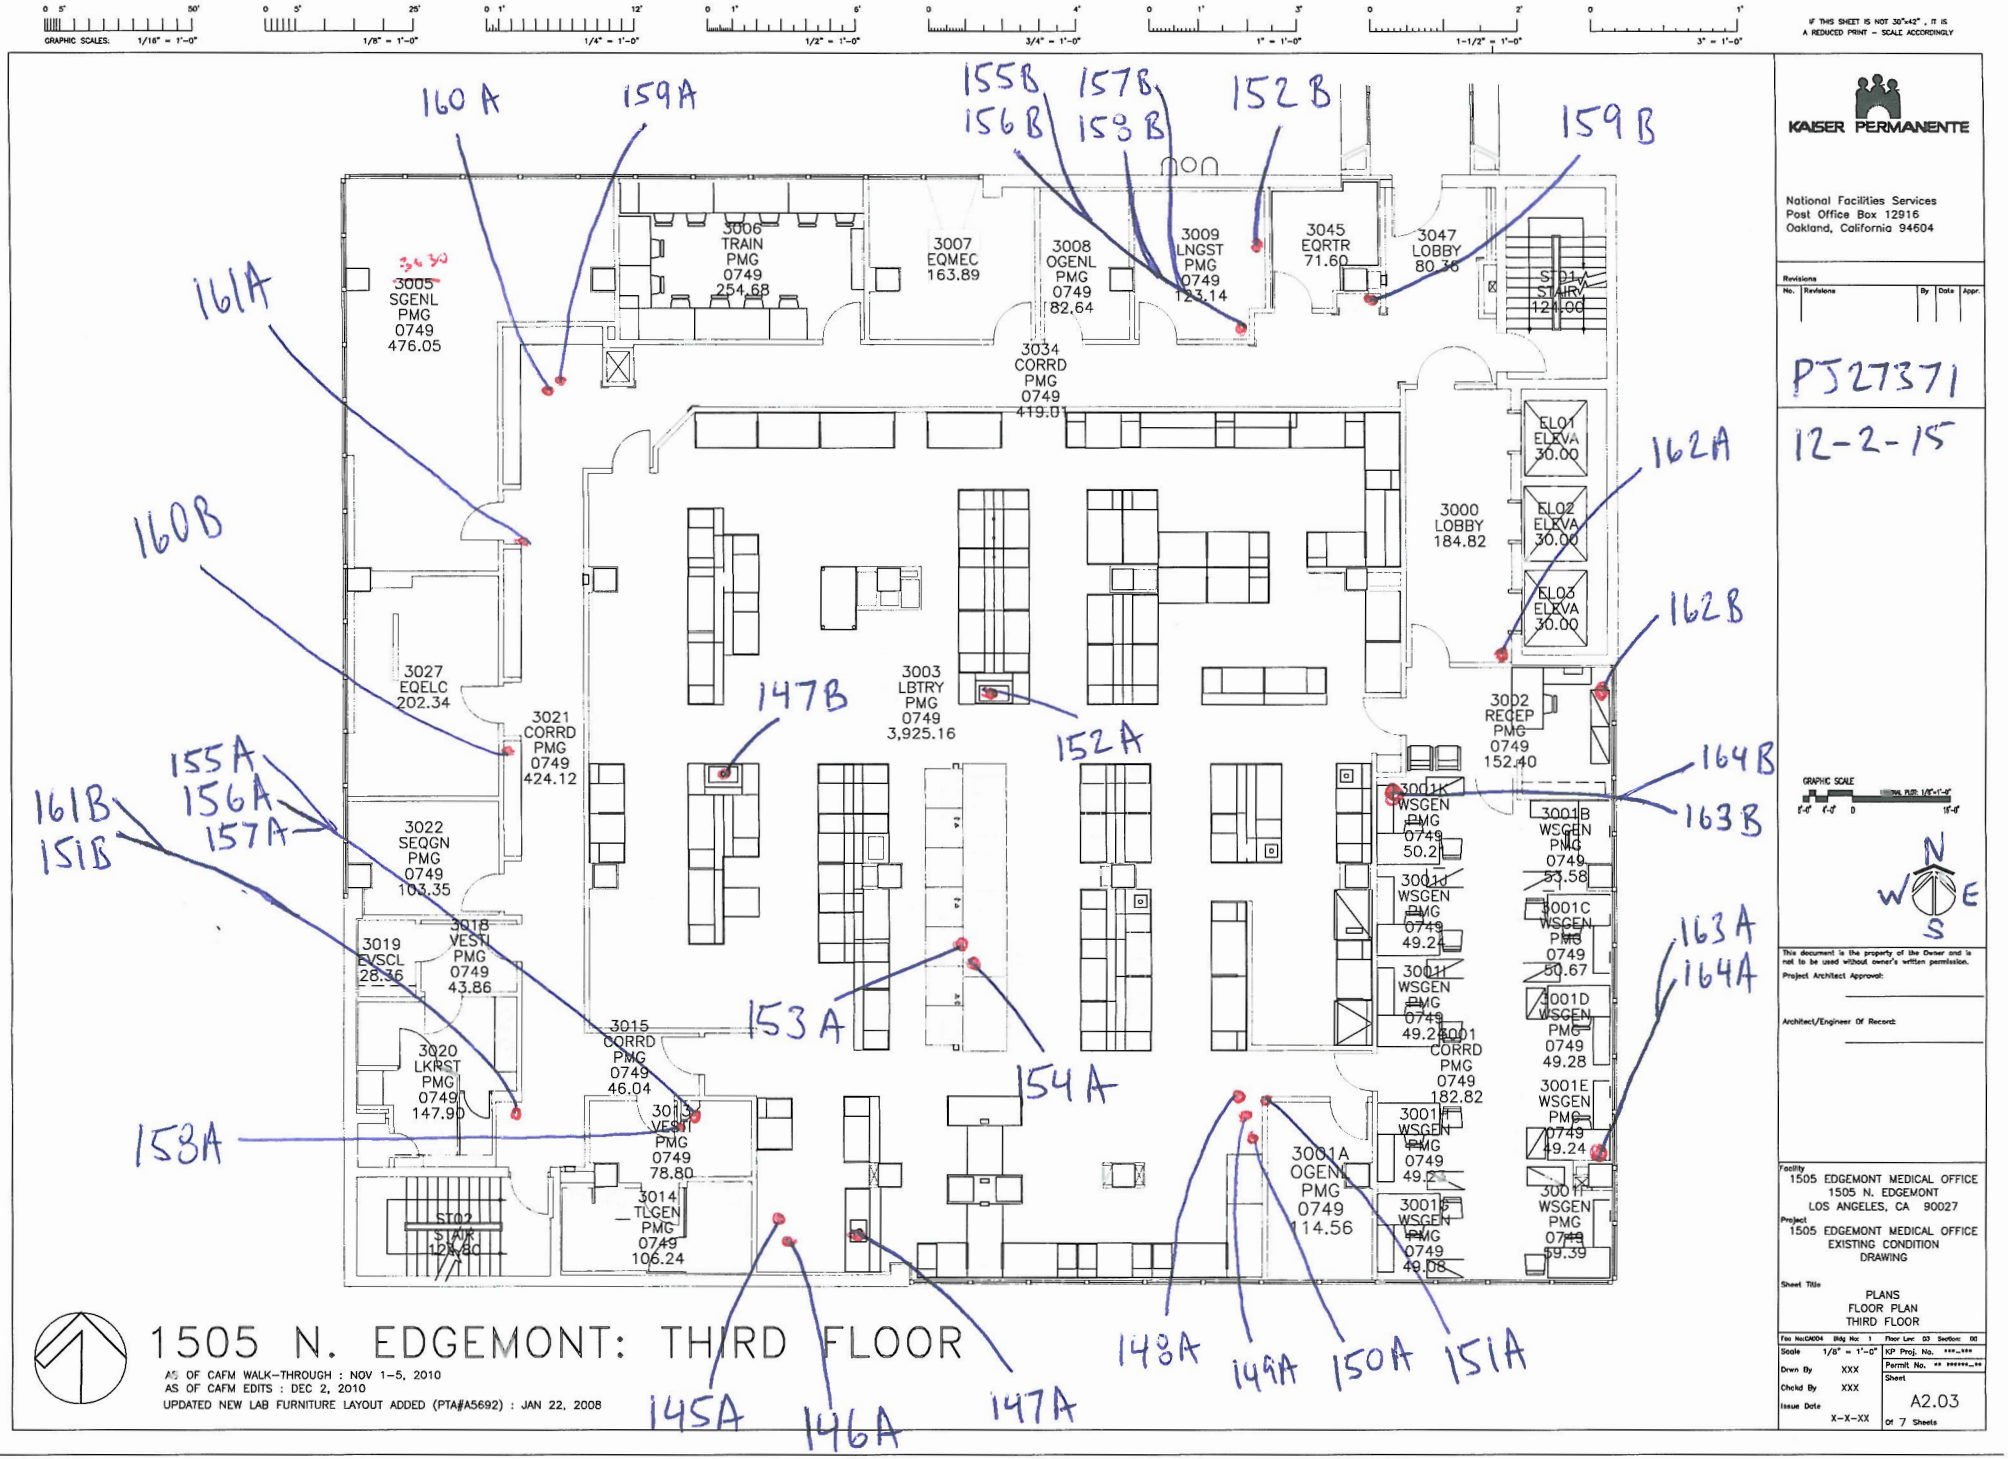


Asbestos Sample Locations - 15□5 N. □dgemont Street

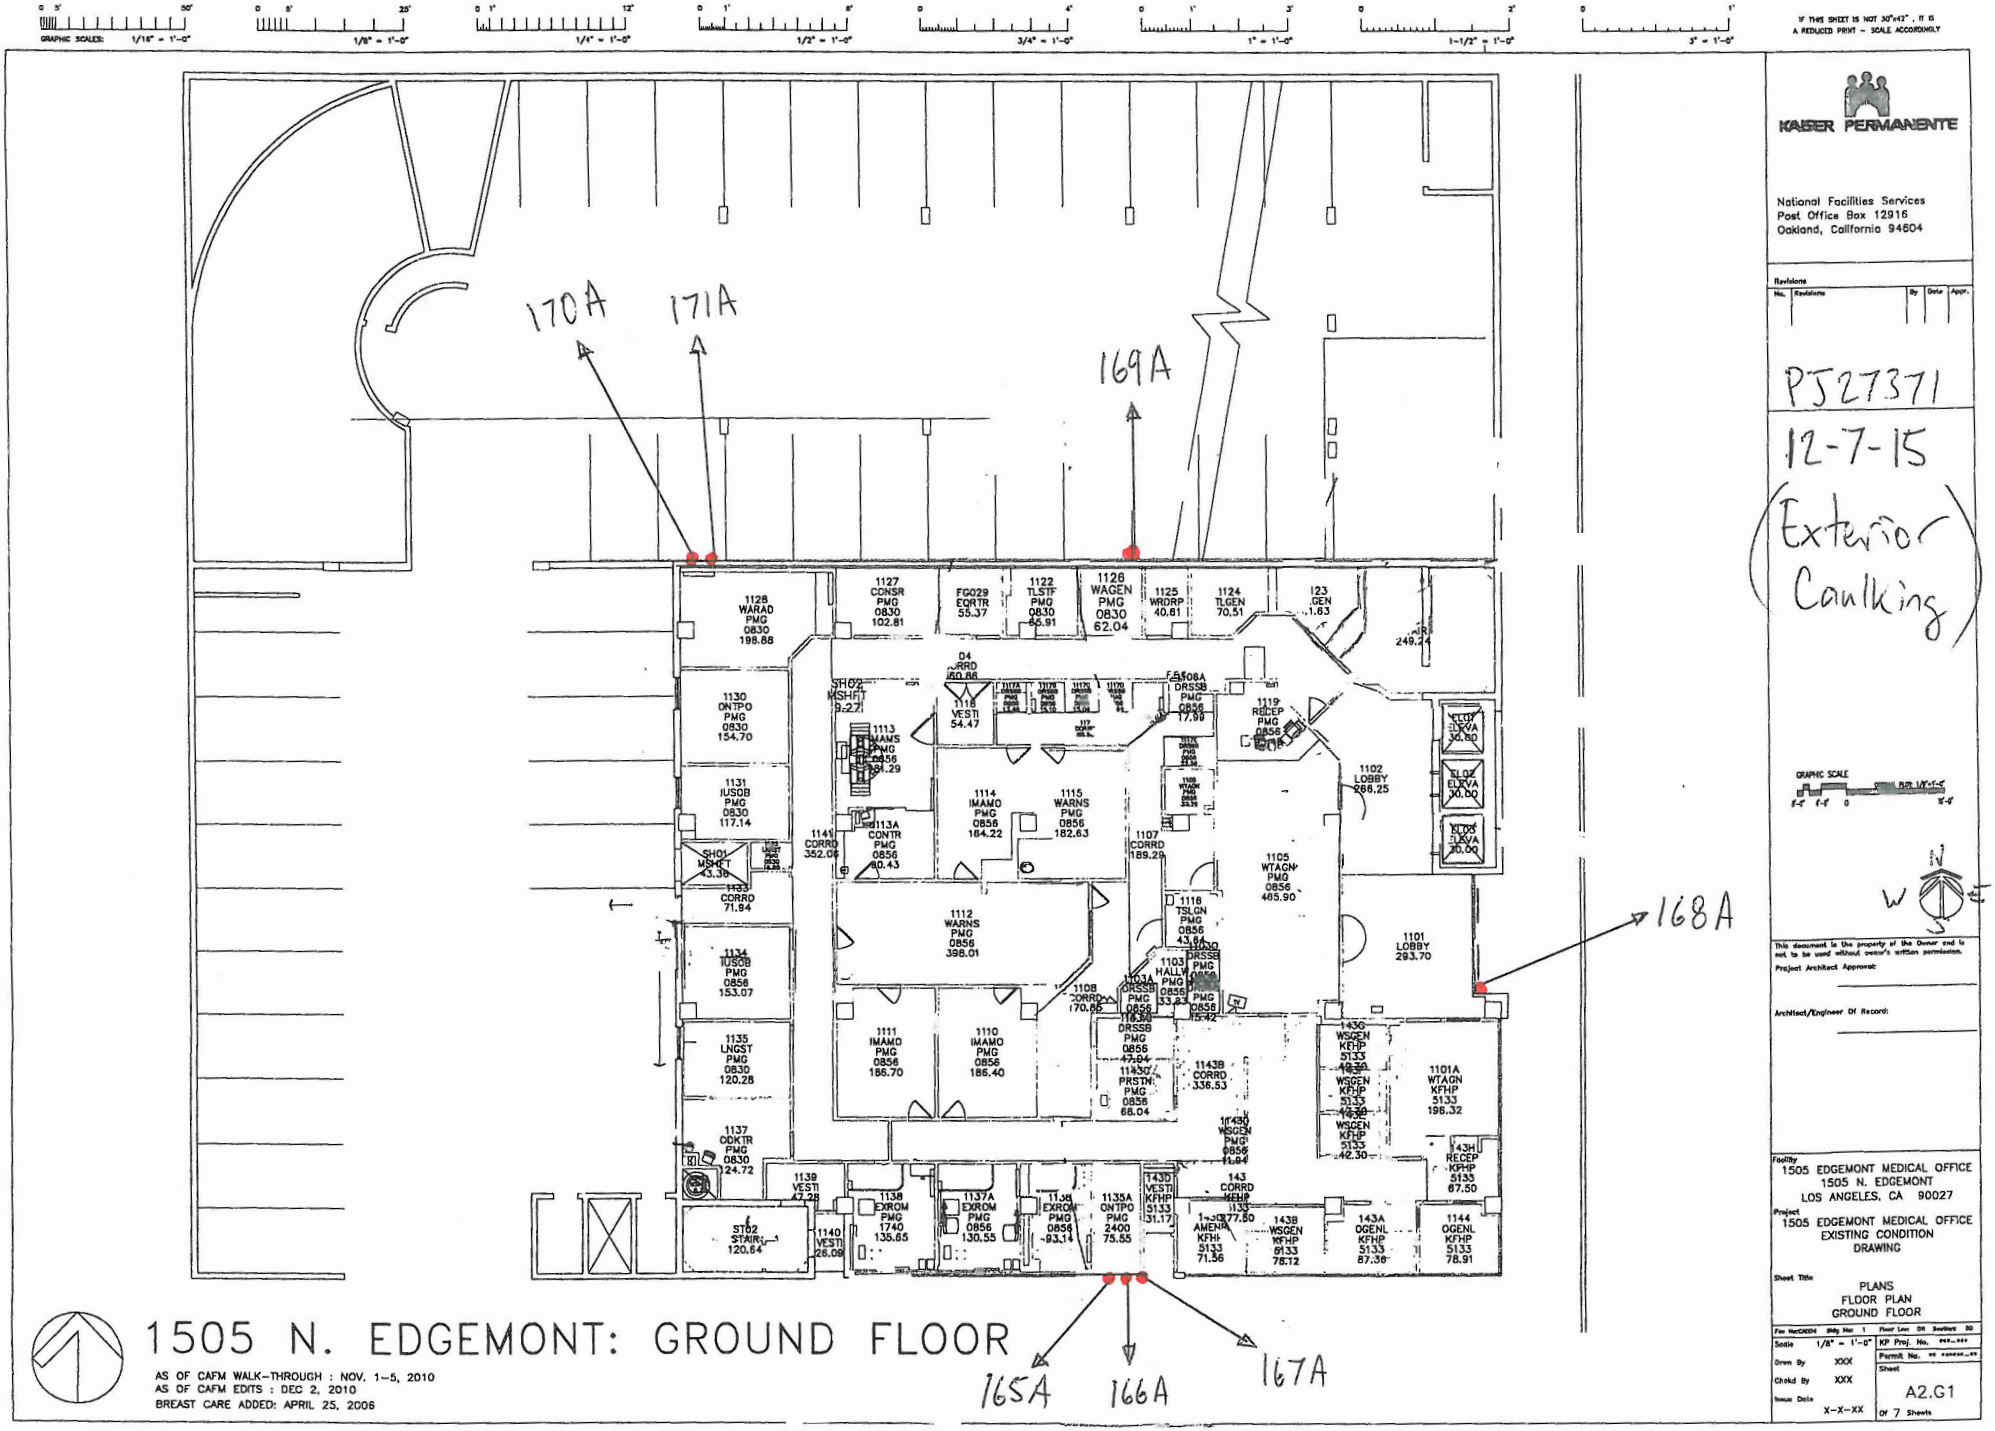


Asbestos Sample Locations - 15□5 N. □dgemont Street

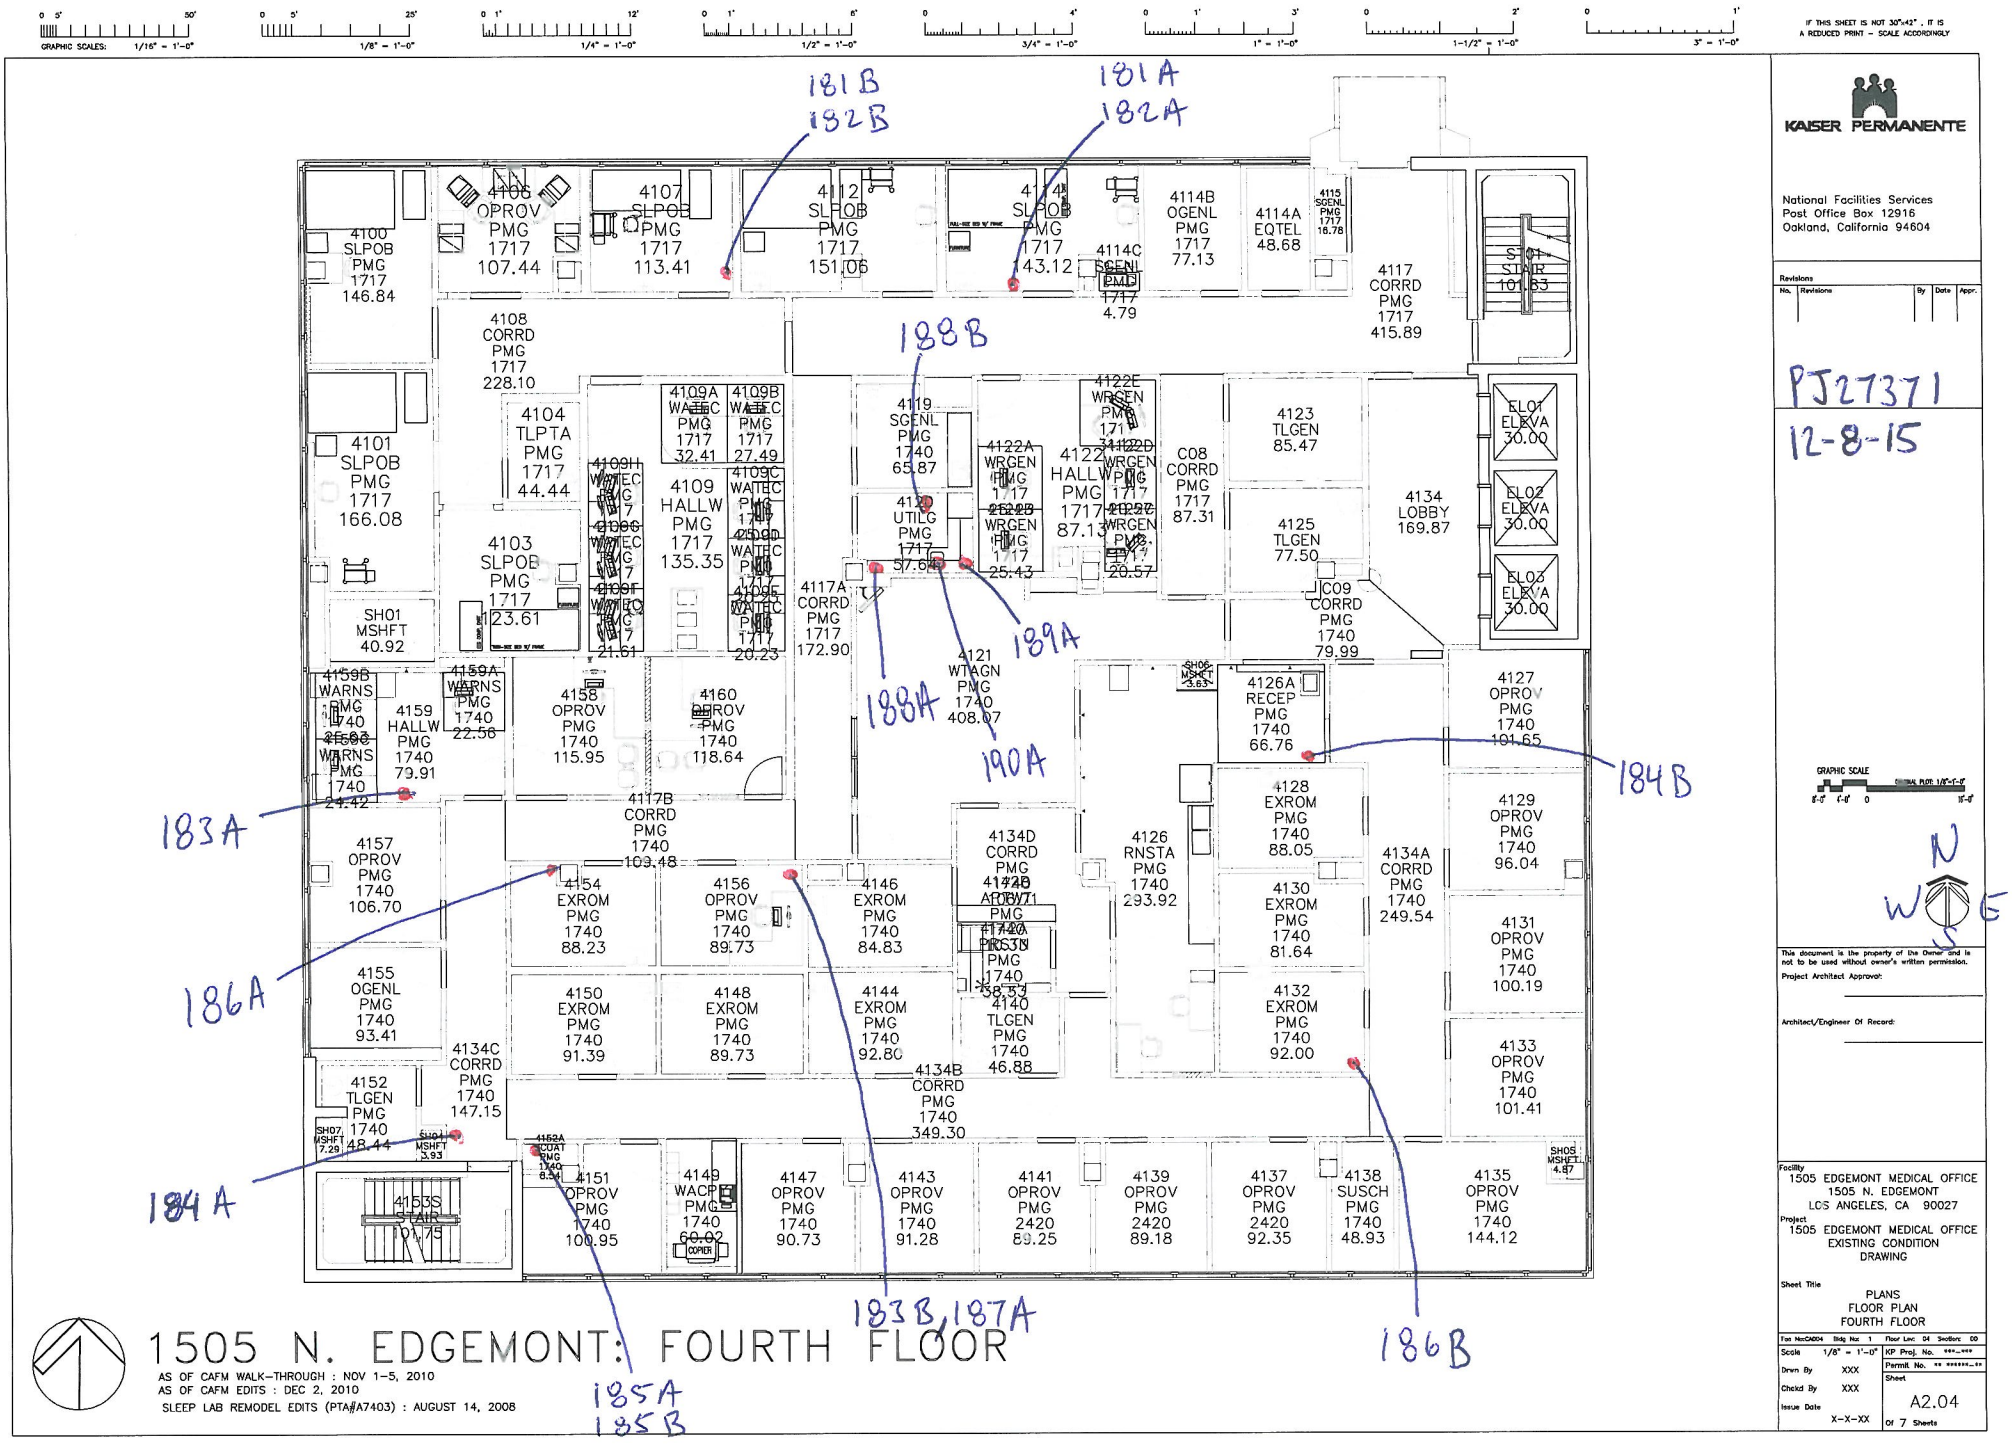

Asbestos Sample Locations - 15□5 N. □dgemont Street

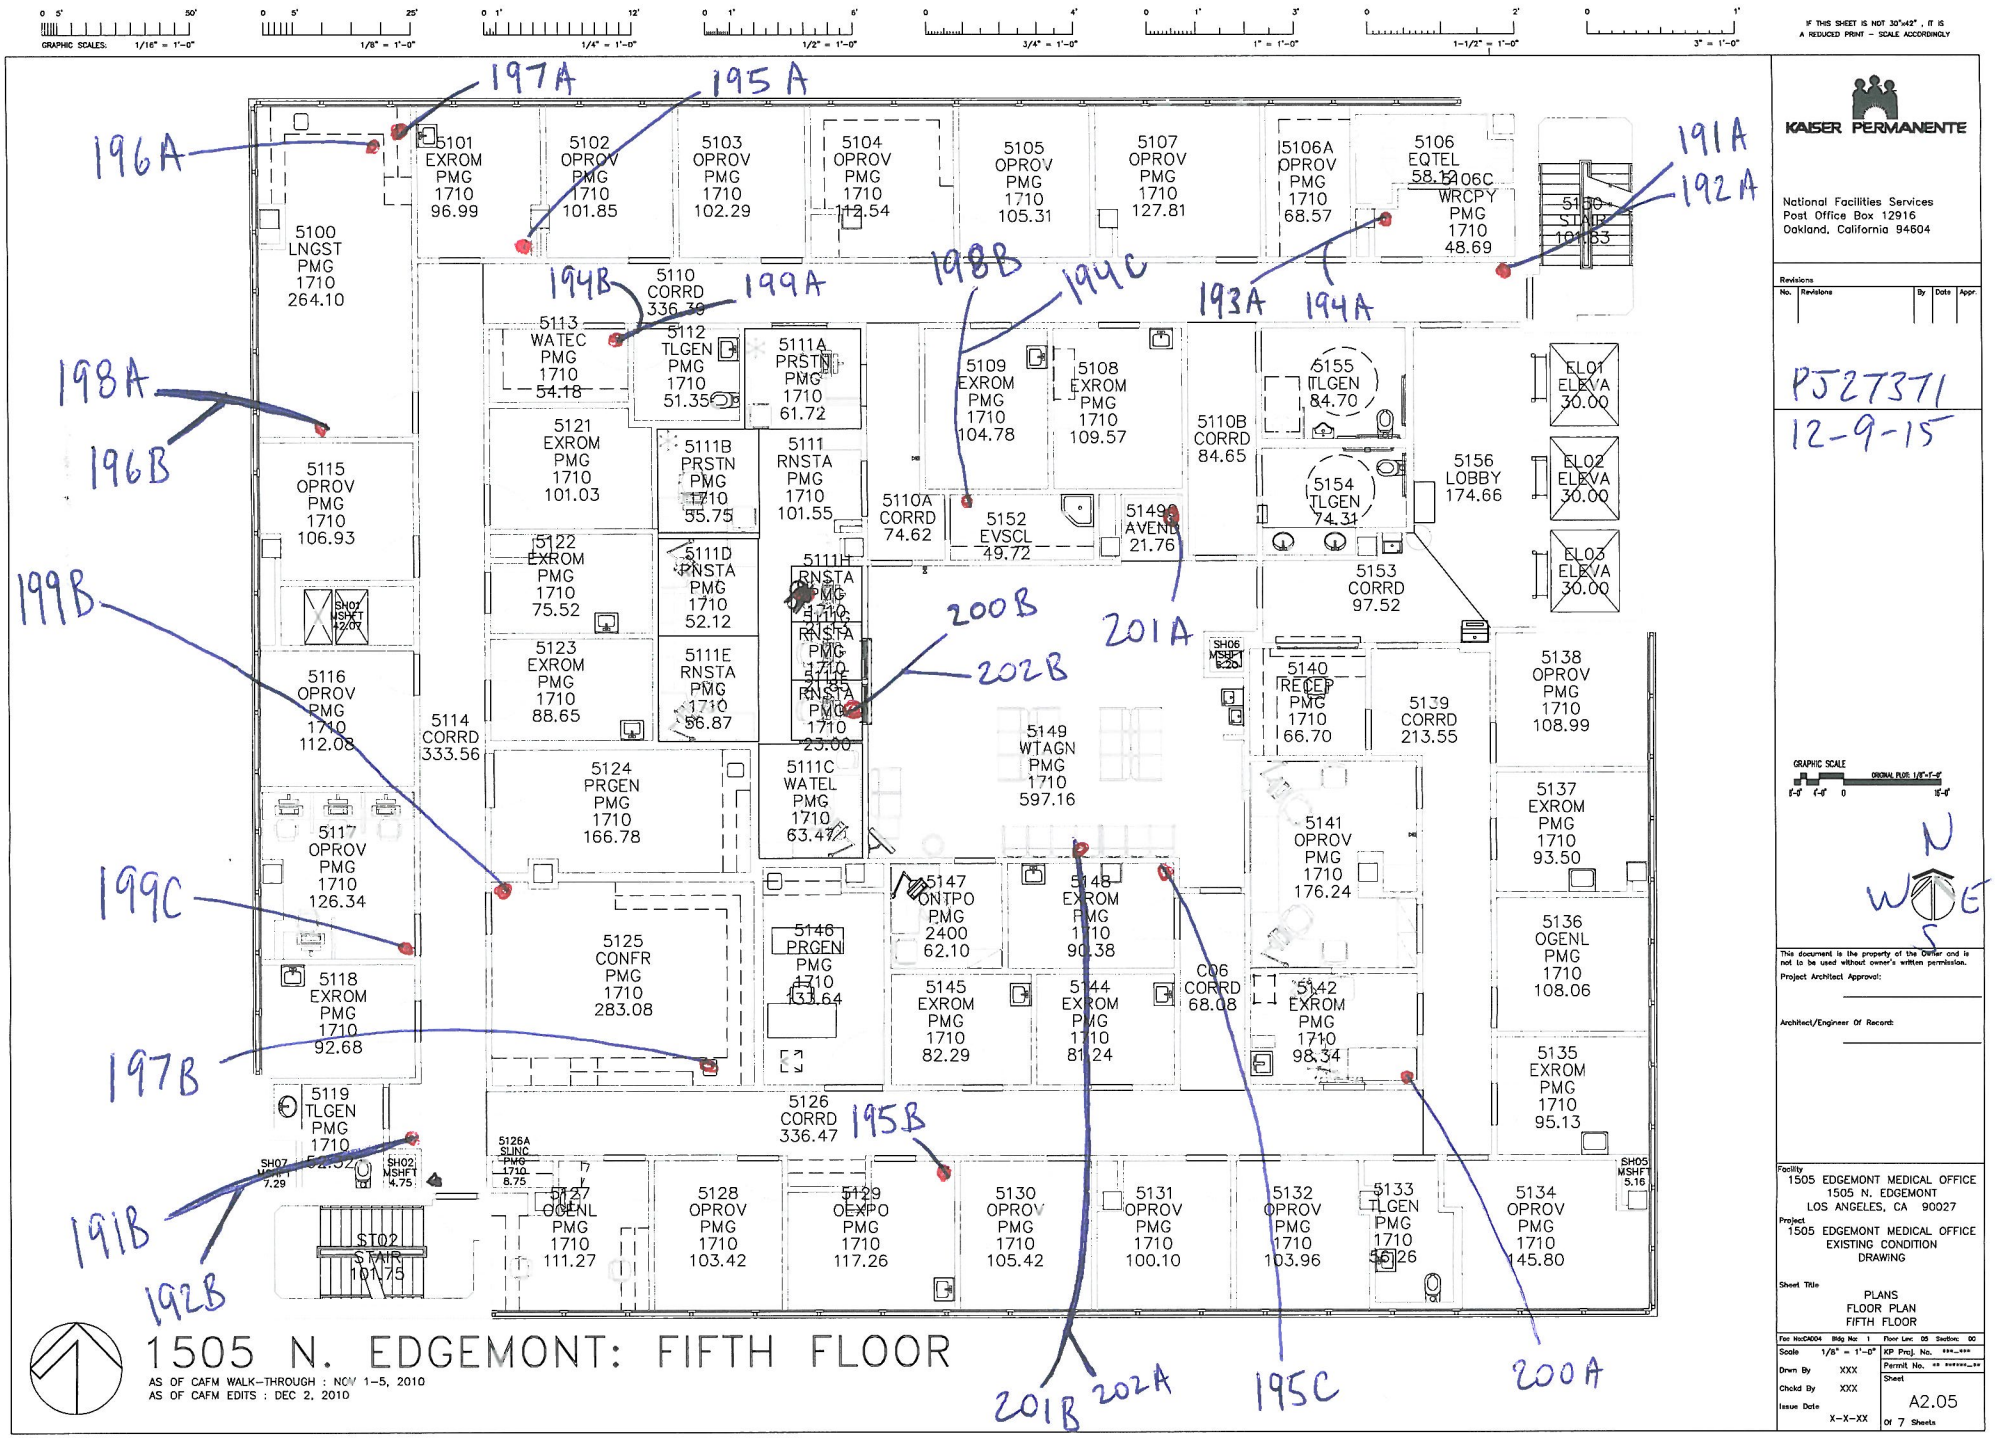

Asbestos Sample Locations - 15□5 N. □dgemont Street

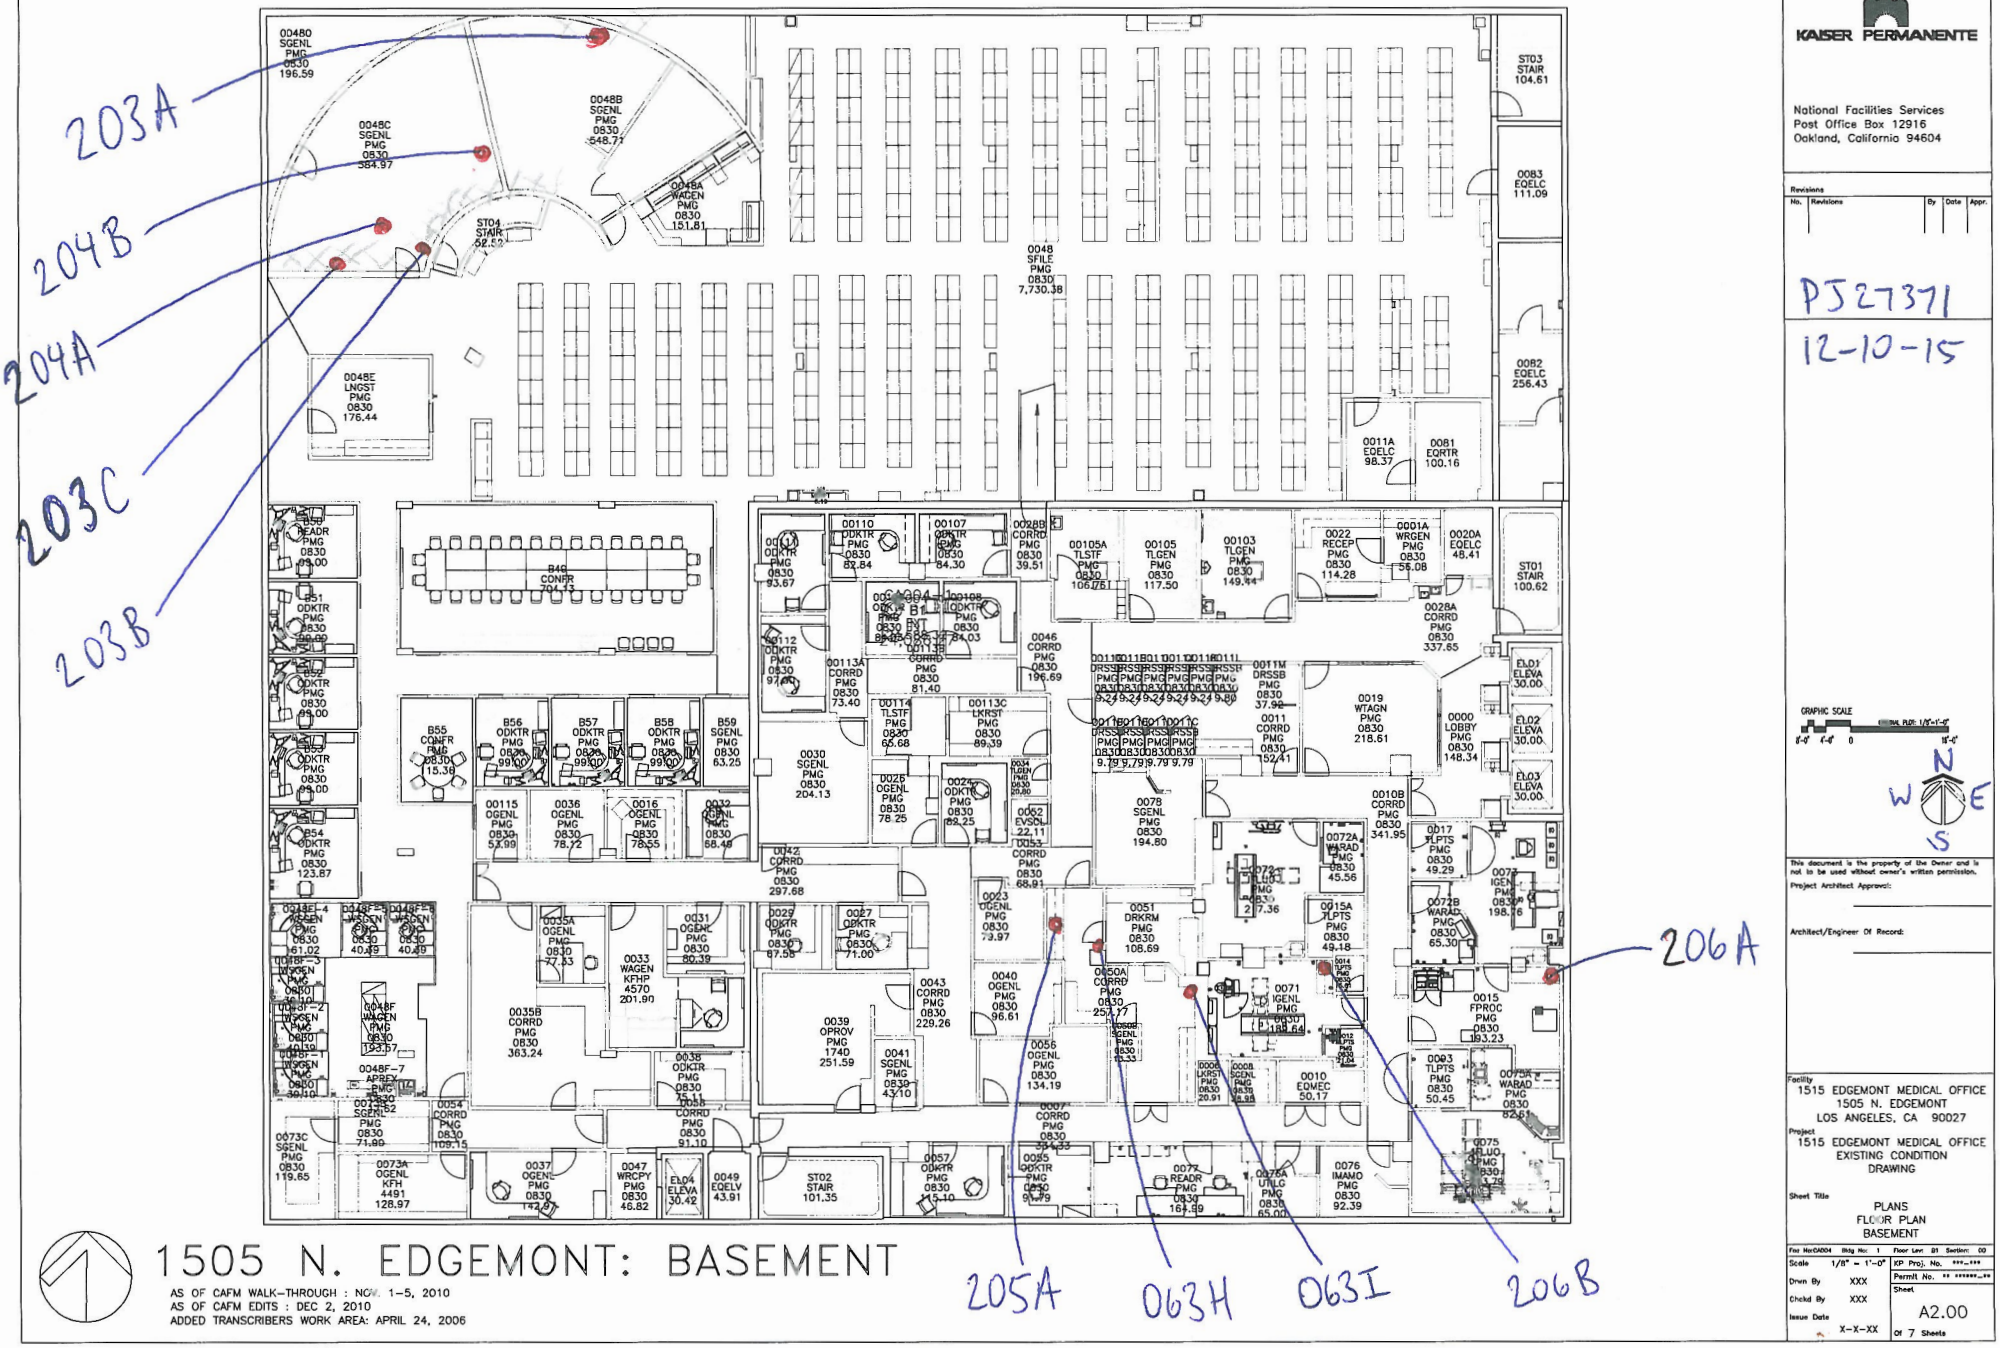

1505 N. EDGEMONT: BASEMENT

AS OF CAFM WALK-THROUGH : NOV. 1-5, 2010
AS OF CAFM EDITS : DEC 2, 2010
ADDED TRANSCRIBERS WORK AREA: APRIL 24, 2006

KAISER PERMANENTE
National Facilities Services
Post Office Box 12916
Oakland, California 94604

PJ27371
12-10-15

Facility
1515 EDGEMONT MEDICAL OFFICE
1505 N. EDGEMONT
LOS ANGELES, CA 90027


Project
1515 EDGEMONT MEDICAL OFFICE
EXISTING CONDITION
DRAWING

Sheet Title
PLANS
FLOOR PLAN
BASEMENT

Scale 1/8" = 1'-0"
Drwn By XXX
Chckd By XXX
Issue Date X-X-XX
Sheet A2.00
Of 7 Sheets

This document is the property of the Owner and is not to be used without owner's written permission.

Asbestos Sample Locations - 15□5 N. □dgemont Street

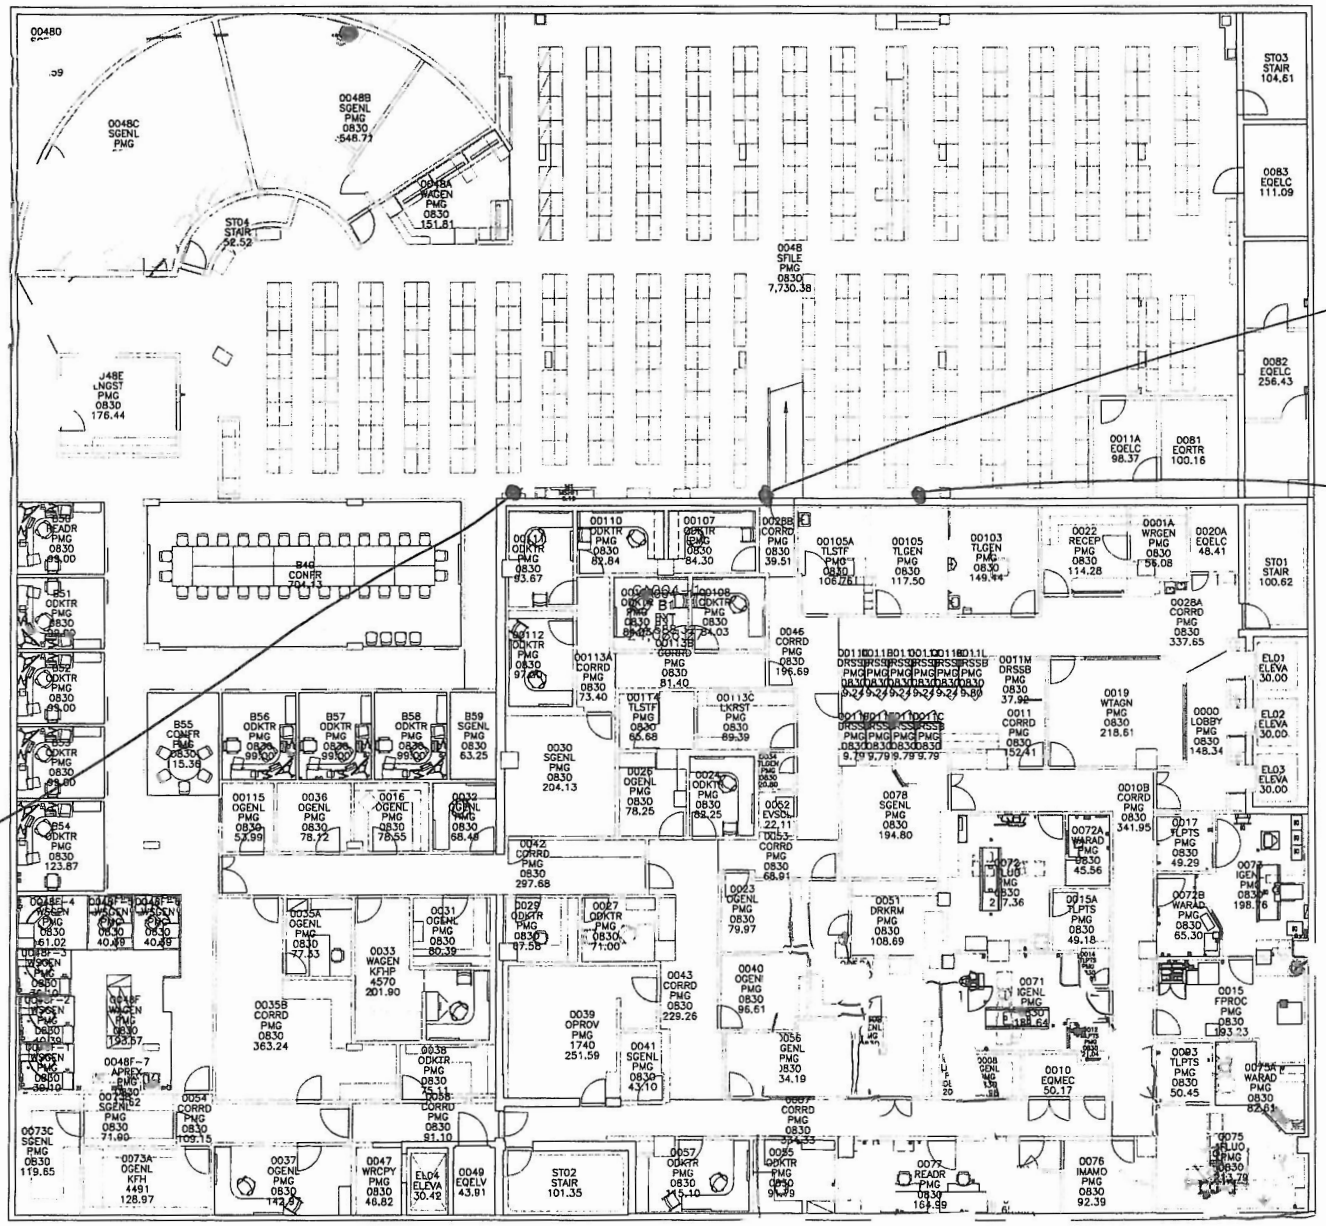

1505 N. EDGEMONT: BASEMENT

AS OF CAFM WALK-THROUGH : NOV. 1-5, 2010
AS OF CAFM EDITS : DEC 2, 2010
ADDED TRANSCRIBERS WORK AREA: APRIL 24, 2006

Asbestos Sample Locations - 15□5 N. □dgemont Street

KAISER PERMANENTE

National Facilities Services
Post Office Box 12916
Oakland, California 94604

PS27371

1-28-16

Facility
1515 EDGEMONT MEDICAL OFFICE
1505 N. EDGEMONT
LOS ANGELES, CA 90027

Project
1515 EDGEMONT MEDICAL OFFICE
EXISTING CONDITION
DRAWING

Sheet Title
PLANS
FLOOR PLAN
BASEMENT

Scale 1/8" = 1'-0"
Drwn By XXX
Chkd By XXX
Issue Date X-X-XX

A2.00
of 7 Sheets

Appendix C
Bulk Sample Log and Lab Analysis

BULK SAMPLE LOG AND LAB ANALYSIS
Medical Office Building
1505 N. Edgemont St., Los Angeles, California
Sample Dates: November 4, 2015 to January 28, 2016

SAMPLE NUMBER	HOMOGENEOUS MATERIAL	ASBESTOS CONTENT (%)	FRIABLE	CONDITION	LOCATION
165A	Caulk (white)	ND	N/A	N/A	Exterior, South side at ground floor stucco soffit
166A	Caulk (green painted)	ND	N/A	N/A	Exterior, South side at ground floor window
166B	Caulk (green painted)	ND	N/A	N/A	Exterior, East side at ground floor window
167A	Caulk (gray)	ND	N/A	N/A	Exterior, South side at wall base
167B	Caulk (gray)	ND	N/A	N/A	Exterior, East side at wall base
168A	Caulk (gray)	ND	N/A	N/A	Exterior, East side at sliding door casing
045A	12" Vinyl floor tile (white with blue and red dots), with mastic	ND	N/A	N/A	Basement, Records/File Storage area (0048)
045B	12" Vinyl floor tile (white with blue and red dots), with mastic	ND	N/A	N/A	Basement, Records/File Storage area (0048)
046A	12" Vinyl floor tile (tan with red, white, blue specks), with mastic	ND	N/A	N/A	Basement, Locker Area (0082), South of EVS Closet
046B	12" Vinyl floor tile (tan with red, white, blue specks), with mastic	ND	N/A	N/A	EVS Closet North of Locker Area (0082)
047A	4” Baseboard (Tan) with mastic	ND	N/A	N/A	EVS Closet North of Locker Area (0082)
047B	4” Baseboard (Tan) with mastic	ND	N/A	N/A	Basement, Locker Area (0082), South of EVS Closet
048A	**4” Baseboard (gray) with mastic**	**Trace (mastic)**	**Non-Friable**	**Good**	**Basement, Records/File Storage area (0048)**

NA = Not applicable; ND = None Detected; Trace = less than one percent by visual area estimation
FRIABLE ASBESTOS-CONTAINING MATERIAL is material containing more than one percent (1%) asbestos that, when dry, can be crumbled, pulverized, or reduced to powder by hand pressure.

NOTE: This summary table must not be used alone. Important explanations and limitations are contained in the accompanying survey report text.
Percent asbestos content is based upon visual area estimation unless noted otherwise (point count analysis was not performed).

BULK SAMPLE LOG AND LAB ANALYSIS
Medical Office Building
1505 N. Edgemont St., Los Angeles, California
Sample Dates: November 4, 2015 to January 28, 2016

SAMPLE NUMBER	HOMOGENEOUS MATERIAL	ASBESTOS CONTENT (%)	FRIABLE	CONDITION	LOCATION
048B	4” Baseboard (gray) with mastic	ND	N/A	N/A	Basement, Records/File Storage area (0048)
049A	12" Vinyl floor tile (purple with red and blue dots), with mastic	ND	N/A	N/A	Basement, Lounge (0048E)
049B	12" Vinyl floor tile (purple with red and blue dots), with mastic	ND	N/A	N/A	Basement, Lounge (0048E)
050A	White paint on concrete	ND	N/A	N/A	Basement, West of File/Storage Area, adjacent to Stairwell (ST04)
051A	12" Vinyl floor tile (off-white with red and blue spots), with mastic	ND	N/A	N/A	Basement, Records/File Storage area (0048)
051B	12" Vinyl floor tile (off-white with red and blue spots), with mastic	ND	N/A	N/A	Basement, Records/File Storage area (0048)
052A	4” Baseboard (dark gray) with mastic	ND	N/A	N/A	Basement, Corridor East of Conference Room (B49)
052B	4” Baseboard (dark gray) with mastic	ND	N/A	N/A	Basement, Corridor South of Lounge (0048E)
053A	1’x1’ Acoustic ceiling tile, directly applied, white, fissured, with mastic	ND	N/A	N/A	Basement, Cubicle Area (0048F)
053B	1’x1’ Acoustic ceiling tile, directly applied, white, fissured, with mastic	ND	N/A	N/A	Basement, Cubicle Area (0048F)
054A	Carpet Glue	ND	N/A	N/A	Basement, Cubicle Area (0048F)
054B	Carpet Glue	ND	N/A	N/A	Basement, Waiting Room (F0019)
055A	Vinyl Sheet Flooring (wood veneer glossy planks) with mastic	ND	N/A	N/A	Basement, Copy Area (F0047), adjacent to South corridor

NA = Not applicable; ND = None Detected; Trace = less than one percent by visual area estimation
FRIABLE ASBESTOS-CONTAINING MATERIAL is material containing more than one percent (1%) asbestos that, when dry, can be crumbled, pulverized, or reduced to powder by hand pressure.

NOTE: This summary table must not be used alone. Important explanations and limitations are contained in the accompanying survey report text.
Percent asbestos content is based upon visual area estimation unless noted otherwise (point count analysis was not performed).

BULK SAMPLE LOG AND LAB ANALYSIS
Medical Office Building
1505 N. Edgemont St., Los Angeles, California
Sample Dates: November 4, 2015 to January 28, 2016

SAMPLE NUMBER	HOMOGENEOUS MATERIAL	ASBESTOS CONTENT (%)	FRIABLE	CONDITION	LOCATION
055B	Vinyl Sheet Flooring (wood veneer glossy planks) with mastic	ND	N/A	N/A	Basement, Corridor Adjacent to Room (F0075)
056A	Vinyl Sheet Flooring (Gray with white, blue, pink spots) with mastic	ND	N/A	N/A	Basement, Room (F0075)
057A	Vinyl Sheet Flooring (Gray with white, brown specks) with mastic	ND	N/A	N/A	Basement, Room (F0050a)
057B	**Vinyl Sheet Flooring (Gray with white/brown specks) with mastic**	**2% (mastic)**	**Non-friable**	**Good**	**Basement, Room (F0051)**
058A	Wall covering (Grey) with adhesive	ND	N/A	N/A	Basement, Southwest Corridor Adjacent to Room (F0073A)
058B	Wall covering (Grey) with adhesive	ND	N/A	N/A	Basement, Southwest Corridor Adjacent to Room (F0049)
059A	4" Baseboard (light brown), with mastic	ND	N/A	N/A	Basement, Utility Closet (F0076A)
059B	4" Baseboard (light brown), with mastic	ND	N/A	N/A	Basement, Room (F0076)
060A	12" Vinyl floor tile (white with brown spots), with mastic	ND	N/A	N/A	Basement, Utility Closet (F0076A)
060B	12" Vinyl floor tile (white with brown spots), with mastic	ND	N/A	N/A	Basement, Room (F0076)
061A	2'x2' Acoustic ceiling tile, lay-in, white, textured	ND	N/A	N/A	Basement, Room (F0019)
062A	2'x4' Acoustic ceiling tile, lay-in, white, fissured	ND	N/A	N/A	Basement, Room (F0050a)
063A	**Drywall Joint compound**	**2% (joint compound)**	**Non-friable**	**Good**	**Basement, Room (F0050a)**

NA = Not applicable; ND = None Detected; Trace = less than one percent by visual area estimation
FRIABLE ASBESTOS-CONTAINING MATERIAL is material containing more than one percent (1%) asbestos that, when dry, can be crumbled, pulverized, or reduced to powder by hand pressure.

NOTE: This summary table must not be used alone. Important explanations and limitations are contained in the accompanying survey report text.
Percent asbestos content is based upon visual area estimation unless noted otherwise (point count analysis was not performed).

BULK SAMPLE LOG AND LAB ANALYSIS
Medical Office Building
1505 N. Edgemont St., Los Angeles, California
Sample Dates: November 4, 2015 to January 28, 2016

SAMPLE NUMBER	HOMOGENEOUS MATERIAL	ASBESTOS CONTENT (%)	FRIABLE	CONDITION	LOCATION
064A	2'x4' Acoustic ceiling tile, lay-in, white, textured	ND	N/A	N/A	Basement, Conference Room (B55)
061B	2'x2' Acoustic ceiling tile, lay-in, white, textured	ND	N/A	N/A	Basement, Room (F0056)
063B	Drywall joint compound	ND	N/A	N/A	Basement, Room (F0056)
065A	Plaster overspray	ND	N/A	N/A	Basement, Corridor Adjacent to Room (F0040)
066A	HVAC duct mastic (brown) on square duct	ND	N/A	N/A	Basement, Corridor Adjacent to Room (F0040)
067A	HVAC duct mastic (brown) on round duct	ND	N/A	N/A	Basement, Corridor Adjacent to Room (F0040)
063C	Drywall joint compound	ND	N/A	N/A	Basement, Corridor Adjacent to Room (F0023)
068A	HVAC duct seam sealant (gray) on square duct	ND	N/A	N/A	Basement, Corridor Adjacent to Room (F0023)
063D	Drywall joint compound	ND	N/A	N/A	Basement, Corridor Adjacent to Room (F0037)
067B	HVAC duct mastic (brown) on round duct	ND	N/A	N/A	Basement, Corridor Adjacent to Room (F0037)
063E	Drywall joint compound	ND	N/A	N/A	Basement, Lounge (0048E)
063F	Drywall joint compound	ND	N/A	N/A	Basement, Room (F0048A)
063G	Drywall joint compound	ND	N/A	N/A	Basement, Exterior of EVS Closet (B82)

NA = Not applicable; ND = None Detected; Trace = less than one percent by visual area estimation
FRIABLE ASBESTOS-CONTAINING MATERIAL is material containing more than one percent (1%) asbestos that, when dry, can be crumbled, pulverized, or reduced to powder by hand pressure.

NOTE: This summary table must not be used alone. Important explanations and limitations are contained in the accompanying survey report text.
Percent asbestos content is based upon visual area estimation unless noted otherwise (point count analysis was not performed).

BULK SAMPLE LOG AND LAB ANALYSIS
Medical Office Building
1505 N. Edgemont St., Los Angeles, California
Sample Dates: November 4, 2015 to January 28, 2016

SAMPLE NUMBER	HOMOGENEOUS MATERIAL	ASBESTOS CONTENT (%)	FRIABLE	CONDITION	LOCATION
068B	HVAC duct seam sealant (gray) on square duct	ND	N/A	N/A	Basement, Corridor Adjacent to Room (F0024)
066B	HVAC duct mastic (brown) on square duct	ND	N/A	N/A	Basement, Corridor Adjacent to Room (F0057)
065B	Plaster overspray	ND	N/A	N/A	Basement, Corridor Adjacent to Room (F0057)
062B	2'x4' Acoustic ceiling tile, lay-in, white, fissured	ND	N/A	N/A	Basement, Room (F0015)
069A	12" Vinyl floor tile multilayer (Blue with blue streaks), with mastic	ND	N/A	N/A	Basement, Reception (F0022)
069B	12" Vinyl floor tile multilayer (Blue with blue streaks), with mastic	ND	N/A	N/A	Basement, Reception back room (F0001A)
054C	Carpet Glue	ND	N/A	N/A	Basement, Conference room (B49A)
126A	**Floor mastic remnants**	**2% (mastic)**	**Non-friable**	**Good**	**Basement, Electrical Closet (F0076)**
127A	**Plaster wall**	**Trace**	**Non-friable**	**Good**	**Basement, Electrical Closet (F0076)**
128A	Vinyl Sheet Flooring (Light blue with blue/white specks) with mastic	ND	N/A	N/A	Basement, Room (F0015)
128B	Vinyl Sheet Flooring (Light blue with blue/white specks) with mastic	ND	N/A	N/A	Basement, Room (F0015)
129A	Vinyl Sheet Flooring (Blue with blue/white pebble) with mastic	ND	N/A	N/A	Basement, Room (F0071)
129B	Vinyl Sheet Flooring (Blue with blue/white pebble) with mastic	ND	N/A	N/A	Basement, Room (F0071)

NA = Not applicable; ND = None Detected; Trace = less than one percent by visual area estimation
FRIABLE ASBESTOS-CONTAINING MATERIAL is material containing more than one percent (1%) asbestos that, when dry, can be crumbled, pulverized, or reduced to powder by hand pressure.

NOTE: This summary table must not be used alone. Important explanations and limitations are contained in the accompanying survey report text.
Percent asbestos content is based upon visual area estimation unless noted otherwise (point count analysis was not performed).

BULK SAMPLE LOG AND LAB ANALYSIS
Medical Office Building
1505 N. Edgemont St., Los Angeles, California
Sample Dates: November 4, 2015 to January 28, 2016

SAMPLE NUMBER	HOMOGENEOUS MATERIAL	ASBESTOS CONTENT (%)	FRIABLE	CONDITION	LOCATION
130A	Vinyl Sheet Flooring (Off-white with pink/blue/white specks) with mastic	ND	N/A	N/A	Basement, Room (F0073)
130B	Vinyl Sheet Flooring (Off-white with pink/blue/white specks) with mastic	ND	N/A	N/A	Basement, Room (F0072)
130C	Vinyl Sheet Flooring (Off-white with pink/blue/white specks) with mastic	ND	N/A	N/A	Basement, Room (F0078)
131A	Pipe coating (white)	ND	N/A	N/A	Basement, Elevator Lobby
131B	Mastic (black) remnants	ND	N/A	N/A	Basement, Electrical Closet (F0076)
132A	TSI Pipe Insulation Fitting (1" pipe)	ND	N/A	N/A	Basement, Electrical Closet (F0076)
133A	TSI Pipe Insulation Elbow (1" pipe)	ND	N/A	N/A	Basement, Electrical Closet (F0076)
140A	**Mastic (black) remnants**	**3% (mastic)**	**Non-friable**	**Good**	**Basement, Electrical Closet (F0020a)**
141A	Vinyl Sheet Flooring (wood veneer planks) with mastic	ND	N/A	N/A	Basement, Rest Room (F00103)
141B	Vinyl Sheet Flooring (wood veneer planks) with mastic	ND	N/A	N/A	Basement, Rest Room (F00105)
142A	12" Vinyl floor tile (Light purple with brown spots), with mastic	ND	N/A	N/A	Basement, Telecom Room (0081)
143A	Gray paint on concrete floor	ND	N/A	N/A	Basement, Room (F0049)
144A	**12" Vinyl floor tile (gray with multicolor specks), with mastic**	**Trace (mastic)**	**Non-Friable**	**Good**	**Basement, Change Room (F0113c)**

NA = Not applicable; ND = None Detected; Trace = less than one percent by visual area estimation
FRIABLE ASBESTOS-CONTAINING MATERIAL is material containing more than one percent (1%) asbestos that, when dry, can be crumbled, pulverized, or reduced to powder by hand pressure.

NOTE: This summary table must not be used alone. Important explanations and limitations are contained in the accompanying survey report text.
Percent asbestos content is based upon visual area estimation unless noted otherwise (point count analysis was not performed).

BULK SAMPLE LOG AND LAB ANALYSIS
Medical Office Building
1505 N. Edgemont St., Los Angeles, California
Sample Dates: November 4, 2015 to January 28, 2016

SAMPLE NUMBER	HOMOGENEOUS MATERIAL	ASBESTOS CONTENT (%)	FRIABLE	CONDITION	LOCATION
203A	**Interior Stucco (Beige)**	**Trace**	**Non-Friable**	**Fair**	**Basement, Storage Area (0048B)**
203B	Interior Stucco (Beige)	ND	N/A	N/A	Basement, Storage Area (0048C)
203C	**Interior Stucco (Beige)**	**Trace**	**Non-Friable**	**Fair**	**Basement, Storage Area (0048C)**
204A	HVAC Duct seam sealant (white)	ND	N/A	N/A	Basement, Storage Area (0048C)
204B	HVAC Duct seam sealant (white)	ND	N/A	N/A	Basement, Storage Area (0048C)
063H	**Drywall joint compound**	**2% (joint compound)**	**Non-Friable**	**Good**	**Basement, Room (F0050a)**
063I	**Drywall joint compound**	**2% (joint compound)**	**Non-Friable**	**Good**	**Basement, Room (F0050a)**
205A	**Sink Undercoat (silver)**	**2%**	**Non-Friable**	**Good**	**Basement, Room (F0050a)**
206A	Sink Undercoat (black)	ND	N/A	N/A	Basement, Room (F0015)
206B	Sink Undercoat (black)	ND	N/A	N/A	Basement, Room (F0071)
635A	Fireproofing wall caulk (dark gray)	ND	N/A	N/A	Basement, Records/File Storage area (0048)
635B	Fireproofing wall caulk (dark gray)	ND	N/A	N/A	Basement, Records/File Storage area (0048)
635C	Fireproofing wall caulk (dark gray)	ND	N/A	N/A	Basement, Records/File Storage area (0048)

NA = Not applicable; ND = None Detected; Trace = less than one percent by visual area estimation
FRIABLE ASBESTOS-CONTAINING MATERIAL is material containing more than one percent (1%) asbestos that, when dry, can be crumbled, pulverized, or reduced to powder by hand pressure.

NOTE: This summary table must not be used alone. Important explanations and limitations are contained in the accompanying survey report text.
Percent asbestos content is based upon visual area estimation unless noted otherwise (point count analysis was not performed).

BULK SAMPLE LOG AND LAB ANALYSIS
Medical Office Building
1505 N. Edgemont St., Los Angeles, California
Sample Dates: November 4, 2015 to January 28, 2016

SAMPLE NUMBER	HOMOGENEOUS MATERIAL	ASBESTOS CONTENT (%)	FRIABLE	CONDITION	LOCATION
013A	**Vinyl Sheet Flooring (wood veneer glossy planks) with mastic**	**2% (mastic)**	**Non-Friable**	**Good**	**Ground Floor, Corridor adjacent to Northeast Stairwell entry**
013B	Vinyl Sheet Flooring (wood veneer glossy planks) with mastic	ND	N/A	N/A	Ground Floor, Room (F1105)
014A	12" Vinyl floor tile (off-white with red/gray streaks), with mastic	ND	N/A	N/A	Ground Floor, Northeast Stairwell Landing
014B	12" Vinyl floor tile (off-white with red/gray streaks), with mastic	ND	N/A	N/A	Ground Floor, Northeast Stairwell Landing
015A	4" Baseboard (light brown), with mastic	ND	N/A	N/A	Ground Floor, Northeast Stairwell Landing
015B	4" Baseboard (light brown), with mastic	ND	N/A	N/A	Ground Floor, Northeast Stairwell Landing
016A	Drywall joint compound	ND	N/A	N/A	Ground Floor, Corridor Adjacent to (F1124)
017A	4" Baseboard (gray), with mastic	ND	N/A	N/A	Ground Floor, Corridor Adjacent to (F1124)
017B	4" Baseboard (gray), with mastic	ND	N/A	N/A	Ground Floor, Room (F1105)
016B	Drywall joint compound	ND	N/A	N/A	Ground Floor, Room (F1105)
070A	Plaster overspray	ND	N/A	N/A	Ground Floor, Room (F1105)
071A	2'x2' Acoustic ceiling tile, lay-in, white, fissured	ND	N/A	N/A	Ground Floor, Room (F1105)

NA = Not applicable; ND = None Detected; Trace = less than one percent by visual area estimation
FRIABLE ASBESTOS-CONTAINING MATERIAL is material containing more than one percent (1%) asbestos that, when dry, can be crumbled, pulverized, or reduced to powder by hand pressure.

NOTE: This summary table must not be used alone. Important explanations and limitations are contained in the accompanying survey report text.
Percent asbestos content is based upon visual area estimation unless noted otherwise (point count analysis was not performed).

BULK SAMPLE LOG AND LAB ANALYSIS
Medical Office Building
1505 N. Edgemont St., Los Angeles, California
Sample Dates: November 4, 2015 to January 28, 2016

SAMPLE NUMBER	HOMOGENEOUS MATERIAL	ASBESTOS CONTENT (%)	FRIABLE	CONDITION	LOCATION
072A	HVAC duct mastic (gray) on round duct	ND	N/A	N/A	Ground Floor, Room (F1105)
070B	**Plaster Overspray**	**Trace**	**Non-friable**	**Good**	**Ground Floor, Room (F1105)**
016C	Drywall joint compound	ND	N/A	N/A	Ground Floor, Northeast exterior corner of Room (F1115)
072B	HVAC duct mastic (gray) on round duct	ND	N/A	N/A	Ground Floor, Northeast exterior corner of Room (F1115)
071B	2'x2' Acoustic ceiling tile, lay-in, white, textured	ND	N/A	N/A	Ground Floor, Northeast exterior corner of Room (F1115)
016D	Drywall joint compound	ND	N/A	N/A	Ground Floor, Room (F1137)
070C	Plaster overspray	ND	N/A	N/A	Ground Floor, Room (F1137)
016E	Drywall joint compound	ND	N/A	N/A	Ground Floor, Room (F1138)
073A	HVAC duct mastic (brown) on square duct	ND	N/A	N/A	Ground Floor, Cubicle Area (F1112)
074A	HVAC duct mastic (brown) on round duct	ND	N/A	N/A	Ground Floor, Cubicle Area (F1112)
016F	Drywall joint compound	ND	N/A	N/A	Ground Floor, Cubicle Area (F1112)
075A	2'x4' Acoustic ceiling tile, lay-in, white, fissured	ND	N/A	N/A	Ground Floor, Cubicle Area (F1112)
076A	2'x2' Acoustic ceiling tile, lay-in, white, solid	ND	N/A	N/A	Ground Floor, Room (F1113)

NA = Not applicable; ND = None Detected; Trace = less than one percent by visual area estimation
FRIABLE ASBESTOS-CONTAINING MATERIAL is material containing more than one percent (1%) asbestos that, when dry, can be crumbled, pulverized, or reduced to powder by hand pressure.

NOTE: This summary table must not be used alone. Important explanations and limitations are contained in the accompanying survey report text.
Percent asbestos content is based upon visual area estimation unless noted otherwise (point count analysis was not performed).

BULK SAMPLE LOG AND LAB ANALYSIS
Medical Office Building
1505 N. Edgemont St., Los Angeles, California
Sample Dates: November 4, 2015 to January 28, 2016

SAMPLE NUMBER	HOMOGENEOUS MATERIAL	ASBESTOS CONTENT (%)	FRIABLE	CONDITION	LOCATION
075B	2'x4' Acoustic ceiling tile, lay-in, white, fissured	ND	N/A	N/A	Ground Floor, Corridor South of Room (F1143c)
073B	HVAC duct mastic (brown) on square duct	ND	N/A	N/A	Ground Floor, Cubicle Area (F1112)
074B	HVAC duct mastic (brown) on round duct	ND	N/A	N/A	Ground Floor, Cubicle Area (F1112)
016G	Drywall joint compound	ND	N/A	N/A	Ground Floor, Northeast Stairwell
077A	1'x1' Acoustic ceiling tile, spline, white, fissured with mastic	ND	N/A	N/A	Ground Floor, Corridor adjacent to Northeast Stairwell
077B	1'x1' Acoustic ceiling tile, spline, white, fissured with mastic	ND	N/A	N/A	Ground Floor, Corridor adjacent to Northeast Stairwell
112A	12" Vinyl floor tile (dark gray with multicolor specks), with mastic	ND	N/A	N/A	Ground floor, Room (F1126)
112B	12" Vinyl floor tile (dark gray with multicolor specks), with mastic	ND	N/A	N/A	Ground floor, Room (F1126)
113A	4” Baseboard (black) with mastic	ND	N/A	N/A	Ground floor, Room (F1127)
114A	Carpet glue	ND	N/A	N/A	Ground floor, Room (F1127)
115A	4” Baseboard (gray) with mastic	ND	N/A	N/A	Ground floor, Room (F1128)
116A	4” Baseboard (light gray) with mastic	ND	N/A	N/A	Ground floor, Room (F1113)

NA = Not applicable; ND = None Detected; Trace = less than one percent by visual area estimation
FRIABLE ASBESTOS-CONTAINING MATERIAL is material containing more than one percent (1%) asbestos that, when dry, can be crumbled, pulverized, or reduced to powder by hand pressure.

NOTE: This summary table must not be used alone. Important explanations and limitations are contained in the accompanying survey report text.
Percent asbestos content is based upon visual area estimation unless noted otherwise (point count analysis was not performed).

BULK SAMPLE LOG AND LAB ANALYSIS
Medical Office Building
1505 N. Edgemont St., Los Angeles, California
Sample Dates: November 4, 2015 to January 28, 2016

SAMPLE NUMBER	HOMOGENEOUS MATERIAL	ASBESTOS CONTENT (%)	FRIABLE	CONDITION	LOCATION
117A	**Vinyl sheet flooring (brown with brown/white specks) and mastic**	**2% (mastic)**	**Non-Friable**	**Good**	**Ground floor, Room (F1113)**
117B	Vinyl sheet flooring (brown with brown/white specks) and mastic	ND	N/A	N/A	Ground floor, Room (F1113)
118A	**12" Vinyl floor tile (white with brown spots), with mastic**	**Trace (mastic)**	**Non-Friable**	**Good**	**Ground floor, Room (F1131)**
116B	4" Baseboard (light gray) with mastic	ND	N/A	N/A	Ground floor, Room (F1131)
113B	4" Baseboard (black) with mastic	ND	N/A	N/A	Ground floor, Vestibule (F1139)
116C	4" Baseboard (light gray) with mastic	ND	N/A	N/A	Ground floor, Room (F1134)
119A	12" Vinyl floor tile (Pink with pink/white specks), with mastic	ND	N/A	N/A	Ground floor, Room (F1134)
120A	12" Vinyl floor tile (Peach with brown/white specks), with mastic	ND	N/A	N/A	Ground floor, Room (F1134)
017C	4" Baseboard (dark gray) with mastic	ND	N/A	N/A	Ground floor, Corridor Adjacent to Room (F1138)
013C	Vinyl Sheet Flooring (wood veneer glossy planks) with mastic	ND	N/A	N/A	Ground floor, Corridor Adjacent to Room (F1138)
121A	Vinyl Sheet Flooring (wood veneer plank, type 2) with mastic	ND	N/A	N/A	Ground floor, Room (F1110)
122A	4" Baseboard (red clay) with mastic	ND	N/A	N/A	Ground floor, Room (F1110)
118B	12" Vinyl floor tile (white with brown spots), with mastic	ND	N/A	N/A	Ground floor, Room (F1111)

NA = Not applicable; ND = None Detected; Trace = less than one percent by visual area estimation
FRIABLE ASBESTOS-CONTAINING MATERIAL is material containing more than one percent (1%) asbestos that, when dry, can be crumbled, pulverized, or reduced to powder by hand pressure.

NOTE: This summary table must not be used alone. Important explanations and limitations are contained in the accompanying survey report text.
Percent asbestos content is based upon visual area estimation unless noted otherwise (point count analysis was not performed).

BULK SAMPLE LOG AND LAB ANALYSIS
Medical Office Building
1505 N. Edgemont St., Los Angeles, California
Sample Dates: November 4, 2015 to January 28, 2016

SAMPLE NUMBER	HOMOGENEOUS MATERIAL	ASBESTOS CONTENT (%)	FRIABLE	CONDITION	LOCATION
121B	Vinyl Sheet Flooring (wood veneer plank, type 2) with mastic	ND	N/A	N/A	Ground floor, Cubicle Area (F1112)
122B	4" Baseboard (red clay) with mastic	ND	N/A	N/A	Ground floor, Cubicle Area (F1112)
118C	**12" Vinyl floor tile (white with brown spots), with mastic**	**2% (mastic)**	**Non-Friable**	**Good**	**Ground floor, Room (F1115)**
123A	Paint (white) on concrete wall	ND	N/A	N/A	Ground floor, Southwest Stairwell
123B	Paint (white) on concrete wall	ND	N/A	N/A	Ground floor, Northeast Stairwell
124A	Paint (green) on concrete exterior wall	ND	N/A	N/A	Ground floor, Building Exterior East Wall
125A	Paint (gray) on concrete exterior wall	ND	N/A	N/A	Ground floor, Building Exterior East Wall
027A	Vinyl Sheet Flooring (wood veneer glossy planks) with mastic	ND	N/A	N/A	1st Floor, Corridor Adjacent to Northeast Stairwell
028A	4" Baseboard (gray) with mastic	ND	N/A	N/A	1st Floor, Corridor Adjacent to Northeast Stairwell
029A	Wall covering (green) with adhesive	ND	N/A	N/A	1st Floor, Corridor Adjacent to Northeast Stairwell
030A	Wall covering (off-white) with adhesive	ND	N/A	N/A	1st Floor, Corridor Adjacent to Northeast Stairwell
031A	12" Vinyl floor tile (off-white with gray specks), with mastic	ND	N/A	N/A	1st Floor, Room (1062)
031B	12" Vinyl floor tile (off-white with gray specks), with mastic	ND	N/A	N/A	1st Floor, Room (1062)

NA = Not applicable; ND = None Detected; Trace = less than one percent by visual area estimation
FRIABLE ASBESTOS-CONTAINING MATERIAL is material containing more than one percent (1%) asbestos that, when dry, can be crumbled, pulverized, or reduced to powder by hand pressure.

NOTE: This summary table must not be used alone. Important explanations and limitations are contained in the accompanying survey report text.
Percent asbestos content is based upon visual area estimation unless noted otherwise (point count analysis was not performed).

BULK SAMPLE LOG AND LAB ANALYSIS
Medical Office Building
1505 N. Edgemont St., Los Angeles, California
Sample Dates: November 4, 2015 to January 28, 2016

SAMPLE NUMBER	HOMOGENEOUS MATERIAL	ASBESTOS CONTENT (%)	FRIABLE	CONDITION	LOCATION
032A	4" Baseboard (light gray) with mastic	ND	N/A	N/A	1st Floor, Room (1062)
032B	4" Baseboard (light gray) with mastic	ND	N/A	N/A	1st Floor, Room (1062)
027B	Vinyl sheet flooring (wood veneer glossy planks) with mastic	ND	N/A	N/A	1st Floor, Corridor Adjacent to Southwest Stairwell
028B	4" Baseboard (gray) with mastic	ND	N/A	N/A	1st Floor, Corridor Adjacent to Southwest Stairwell
030B	Wall covering (off-white) with adhesive	ND	N/A	N/A	1st Floor, Corridor Adjacent to Southwest Stairwell
029B	Wall covering (green) with adhesive	ND	N/A	N/A	1st Floor, Corridor Adjacent to Southwest Stairwell
033A	Wall covering (orange) with adhesive	ND	N/A	N/A	1st Floor, Corridor Adjacent to Southwest Stairwell
033B	Wall covering (orange) with adhesive	ND	N/A	N/A	1st Floor, Corridor Adjacent to Room (1023)
078A	Drywall joint compound	ND	N/A	N/A	1st Floor, Elevator Lobby
079A	HVAC duct mastic (brown) on round duct	ND	N/A	N/A	1st Floor, Elevator Lobby
080A	HVAC duct mastic (brown) on square duct	ND	N/A	N/A	1st Floor, Elevator Lobby
081A	2'x2' Acoustic ceiling tile, lay-in, white, textured	ND	N/A	N/A	1st Floor, Elevator Lobby
082A	**Plaster wall on concrete**	**Trace**	**Non-friable**	**Good**	**1st Floor, Elevator Lobby**

NA = Not applicable; ND = None Detected; Trace = less than one percent by visual area estimation
FRIABLE ASBESTOS-CONTAINING MATERIAL is material containing more than one percent (1%) asbestos that, when dry, can be crumbled, pulverized, or reduced to powder by hand pressure.

NOTE: This summary table must not be used alone. Important explanations and limitations are contained in the accompanying survey report text.
Percent asbestos content is based upon visual area estimation unless noted otherwise (point count analysis was not performed).

BULK SAMPLE LOG AND LAB ANALYSIS
Medical Office Building
1505 N. Edgemont St., Los Angeles, California
Sample Dates: November 4, 2015 to January 28, 2016

SAMPLE NUMBER	HOMOGENEOUS MATERIAL	ASBESTOS CONTENT (%)	FRIABLE	CONDITION	LOCATION
083A	2'x2' Acoustic ceiling tile, lay-in, white, fissured	ND	N/A	N/A	1st Floor, Room (1042)
084A	2'x4' Acoustic ceiling tile, lay-in, white, fissured	ND	N/A	N/A	1st Floor, Room (1042)
080B	HVAC duct mastic (brown) on square duct	ND	N/A	N/A	1st Floor, Room (1042)
078B	Drywall joint compound	ND	N/A	N/A	1st Floor, Corridor Adjacent to Room (1042)
078C	Drywall joint compound	ND	N/A	N/A	1st Floor, Room (1034)
083B	2'x2' Acoustic ceiling tile, lay-in, white, fissured	ND	N/A	N/A	1st Floor, Room (1034)
078D	Drywall joint compound	ND	N/A	N/A	1st Floor, Corridor Adjacent to Southwest Stairwell
082B	**Plaster wall on concrete**	**Trace**	**Non-friable**	**Good**	**1st Floor, Corridor Adjacent to Southwest Stairwell**
081B	2'x2' Acoustic ceiling tile, lay-in, white, textured	ND	N/A	N/A	1st Floor, Room (1018)
078E	Drywall joint compound	ND	N/A	N/A	1st Floor, Room (1018)
084B	2'x4' Acoustic ceiling tile, lay-in, white, fissured	ND	N/A	N/A	1st Floor, Room (1021)
078F	Drywall joint compound	ND	N/A	N/A	1st Floor, Room (1021)
079B	HVAC duct mastic (brown) on round duct	ND	N/A	N/A	1st Floor, Room (1021)

NA = Not applicable; ND = None Detected; Trace = less than one percent by visual area estimation
FRIABLE ASBESTOS-CONTAINING MATERIAL is material containing more than one percent (1%) asbestos that, when dry, can be crumbled, pulverized, or reduced to powder by hand pressure.

NOTE: This summary table must not be used alone. Important explanations and limitations are contained in the accompanying survey report text.
Percent asbestos content is based upon visual area estimation unless noted otherwise (point count analysis was not performed).

BULK SAMPLE LOG AND LAB ANALYSIS
Medical Office Building
1505 N. Edgemont St., Los Angeles, California
Sample Dates: November 4, 2015 to January 28, 2016

SAMPLE NUMBER	HOMOGENEOUS MATERIAL	ASBESTOS CONTENT (%)	FRIABLE	CONDITION	LOCATION
078G	Drywall joint compound	ND	N/A	N/A	1st Floor, Corridor Adjacent to (1006)
134A	Vinyl Sheet Flooring (wood veneer planks, type 2) with mastic	ND	N/A	N/A	1st Floor, Room (1018)
134B	Vinyl Sheet Flooring (wood veneer planks, type 2) with mastic	ND	N/A	N/A	1st Floor, Room (1018)
135A	Vinyl sheet flooring (off-white with red/blue streaks) and mastic	ND	N/A	N/A	1st Floor, Room (1042)
136A	Vinyl sheet flooring (light blue with red/pink streaks) and mastic	ND	N/A	N/A	1st Floor, Room (1042)
135B	Vinyl sheet flooring (off-white with red/blue streaks) and mastic	ND	N/A	N/A	1st Floor, Room (1042)
136B	Vinyl sheet flooring (light blue with red/pink streaks) and mastic	ND	N/A	N/A	1st Floor, Room (1042)
137A	Carpet glue	ND	N/A	N/A	1st Floor, Room (1034)
138A	4” Baseboard (black) with mastic	ND	N/A	N/A	1st Floor, Room (1034)
139A	Vinyl sheet flooring (gray with white/gray specks) and mastic	ND	N/A	N/A	1st Floor, Room (1031)
032C	4” Baseboard (light gray) with mastic	ND	N/A	N/A	1st Floor, Room (1031)
031C	12" Vinyl floor tile (off-white with gray specks), with mastic	ND	N/A	N/A	1st Floor, Room (1021)
137B	Carpet glue	ND	N/A	N/A	1st Floor, Room (1021)

NA = Not applicable; ND = None Detected; Trace = less than one percent by visual area estimation
FRIABLE ASBESTOS-CONTAINING MATERIAL is material containing more than one percent (1%) asbestos that, when dry, can be crumbled, pulverized, or reduced to powder by hand pressure.

NOTE: This summary table must not be used alone. Important explanations and limitations are contained in the accompanying survey report text.
Percent asbestos content is based upon visual area estimation unless noted otherwise (point count analysis was not performed).

BULK SAMPLE LOG AND LAB ANALYSIS
Medical Office Building
1505 N. Edgemont St., Los Angeles, California
Sample Dates: November 4, 2015 to January 28, 2016

SAMPLE NUMBER	HOMOGENEOUS MATERIAL	ASBESTOS CONTENT (%)	FRIABLE	CONDITION	LOCATION
138B	4” Baseboard (black) with mastic	ND	N/A	N/A	1st Floor, Room (1021)
034A	Vinyl sheet flooring (wood veneer glossy planks) with mastic	ND	N/A	N/A	2nd Floor, Corridor Adjacent to Northeast Stairwell
035A	4” Baseboard (gray) with mastic	ND	N/A	N/A	2nd Floor, Corridor Adjacent to Northeast Stairwell
036A	Wall covering (green with pink dots) with adhesive	ND	N/A	N/A	2nd Floor, Corridor Adjacent to Northeast Stairwell
037A	Wall covering (green with white dots) with adhesive	ND	N/A	N/A	2nd Floor, Corridor Adjacent to Northeast Stairwell
037B	Wall covering (green with white dots) with adhesive	ND	N/A	N/A	2nd Floor, Corridor Adjacent to Room (2268)
038A	Vinyl sheet flooring (off-white with pink/blue specks) and mastic	ND	N/A	N/A	2nd Floor, Room (2218)
038B	Vinyl sheet flooring (off-white with pink/blue specks) and mastic	ND	N/A	N/A	2nd Floor, Room (2229)
039A	Vinyl sheet flooring (gray with white/blue specks) and mastic	ND	N/A	N/A	2nd Floor, Room (2209)
039B	Vinyl sheet flooring (gray with white/blue specks) and mastic	ND	N/A	N/A	2nd Floor, Room (2265)
040A	12" Vinyl floor tile (off-white with gray specks), with mastic	ND	N/A	N/A	2nd Floor, Room (2263)
040B	12" Vinyl floor tile (off-white with gray specks), with mastic	ND	N/A	N/A	2nd Floor, Room (2264)
041A	4” Baseboard (light gray) with mastic	ND	N/A	N/A	2nd Floor, Room (2209)

NA = Not applicable; ND = None Detected; Trace = less than one percent by visual area estimation
FRIABLE ASBESTOS-CONTAINING MATERIAL is material containing more than one percent (1%) asbestos that, when dry, can be crumbled, pulverized, or reduced to powder by hand pressure.

NOTE: This summary table must not be used alone. Important explanations and limitations are contained in the accompanying survey report text.
Percent asbestos content is based upon visual area estimation unless noted otherwise (point count analysis was not performed).

BULK SAMPLE LOG AND LAB ANALYSIS
Medical Office Building
1505 N. Edgemont St., Los Angeles, California
Sample Dates: November 4, 2015 to January 28, 2016

SAMPLE NUMBER	HOMOGENEOUS MATERIAL	ASBESTOS CONTENT (%)	FRIABLE	CONDITION	LOCATION
034B	Vinyl sheet flooring (wood veneer glossy planks) with mastic	ND	N/A	N/A	2nd Floor, Corridor Adjacent to Room (2213)
035B	4" Baseboard (gray) with mastic	ND	N/A	N/A	2nd Floor, Corridor Adjacent to Room (2213)
036B	Wall covering (green with pink dots) with adhesive	ND	N/A	N/A	2nd Floor, Corridor Adjacent to Room (2213)
042A	Carpet glue	ND	N/A	N/A	2nd Floor, Room (2254)
042B	Carpet glue	ND	N/A	N/A	2nd Floor, Room (2254)
043A	Wall covering (orange) with adhesive	ND	N/A	N/A	2nd Floor, Room (2254)
043B	Wall covering (orange) with adhesive	ND	N/A	N/A	2nd Floor, Room (2254)
044A	Wall covering (light green) with adhesive	ND	N/A	N/A	2nd Floor, Elevator Lobby
044B	Wall covering (light green) with adhesive	ND	N/A	N/A	2nd Floor, Elevator Lobby
085A	Spray applied Fireproofing (gray)	ND	N/A	N/A	2nd Floor, Elevator Lobby
086A	**Plaster wall on concrete**	**Trace**	**Non-friable**	**Good**	**2nd Floor, Elevator Lobby**
087A	2'x2' Acoustic ceiling tile, lay-in, white, textured	ND	N/A	N/A	2nd Floor, Elevator Lobby
088A	Drywall joint compound	ND	N/A	N/A	2nd Floor, Elevator Lobby

NA = Not applicable; ND = None Detected; Trace = less than one percent by visual area estimation
FRIABLE ASBESTOS-CONTAINING MATERIAL is material containing more than one percent (1%) asbestos that, when dry, can be crumbled, pulverized, or reduced to powder by hand pressure.

NOTE: This summary table must not be used alone. Important explanations and limitations are contained in the accompanying survey report text.
Percent asbestos content is based upon visual area estimation unless noted otherwise (point count analysis was not performed).

BULK SAMPLE LOG AND LAB ANALYSIS
Medical Office Building
1505 N. Edgemont St., Los Angeles, California
Sample Dates: November 4, 2015 to January 28, 2016

SAMPLE NUMBER	HOMOGENEOUS MATERIAL	ASBESTOS CONTENT (%)	FRIABLE	CONDITION	LOCATION
089A	2'x4' Acoustic ceiling tile, lay-in, white, fissured	ND	N/A	N/A	2nd Floor, Corridor Adjacent to Northeast Stairwell
090A	HVAC duct mastic (brown) on round duct	ND	N/A	N/A	2nd Floor, Corridor Adjacent to Northeast Stairwell
085B	Spray applied Fireproofing (gray)	ND	N/A	N/A	2nd Floor, Corridor Adjacent to Room (2226)
088B	Drywall joint compound	ND	N/A	N/A	2nd Floor, Corridor Adjacent to Room (2226)
086B	**Plaster wall on concrete**	**Trace**	**Non-friable**	**Good**	**2nd Floor, Corridor Adjacent to Southwest Stairwell**
085C	Spray applied Fireproofing (gray)	ND	N/A	N/A	2nd Floor, Corridor Adjacent to Southwest Stairwell
091A	HVAC duct mastic (brown) on square duct	ND	N/A	N/A	2nd Floor, Room (2268)
089B	2'x4' Acoustic ceiling tile, lay-in, white, fissured	ND	N/A	N/A	2nd Floor, Room (2268)
088C	Drywall joint compound	ND	N/A	N/A	2nd Floor, Room (2264)
088D	Drywall joint compound	ND	N/A	N/A	2nd Floor, Room (2244)
091B	HVAC duct mastic (brown) on square duct	ND	N/A	N/A	2nd Floor, Room (2244)
085D	Spray applied Fireproofing (gray)	ND	N/A	N/A	2nd Floor, Room (2209)
085E	Spray applied Fireproofing (gray)	ND	N/A	N/A	2nd Floor, Room (2207)

NA = Not applicable; ND = None Detected; Trace = less than one percent by visual area estimation
FRIABLE ASBESTOS-CONTAINING MATERIAL is material containing more than one percent (1%) asbestos that, when dry, can be crumbled, pulverized, or reduced to powder by hand pressure.

NOTE: This summary table must not be used alone. Important explanations and limitations are contained in the accompanying survey report text.
Percent asbestos content is based upon visual area estimation unless noted otherwise (point count analysis was not performed).

BULK SAMPLE LOG AND LAB ANALYSIS
Medical Office Building
1505 N. Edgemont St., Los Angeles, California
Sample Dates: November 4, 2015 to January 28, 2016

SAMPLE NUMBER	HOMOGENEOUS MATERIAL	ASBESTOS CONTENT (%)	FRIABLE	CONDITION	LOCATION
088E	Drywall joint compound	ND	N/A	N/A	2nd Floor, Room (2207)
090B	HVAC duct mastic (brown) on round duct	ND	N/A	N/A	2nd Floor, Room (2207)
087B	2'x2' Acoustic ceiling tile, lay-in, white, textured	ND	N/A	N/A	2nd Floor, Room (2254)
085F	Spray applied Fireproofing (gray)	ND	N/A	N/A	2nd Floor, Corridor Adjacent to Room (2204)
088F	Drywall joint compound	ND	N/A	N/A	2nd Floor, Corridor Adjacent to Room (2204)
088G	Drywall joint compound	ND	N/A	N/A	2nd Floor, Corridor Adjacent to Room (2218)
085G	Spray applied Fireproofing (gray)	ND	N/A	N/A	2nd Floor, Corridor Adjacent to Room (2218)
086C	**Plaster wall on concrete**	**Trace**	**Non-friable**	**Good**	**2nd Floor, Elevator Lobby**
092A	12" Vinyl floor tile (off-white with white/blue streaks), with mastic	ND	N/A	N/A	2nd Floor, Linen Closet Adjacent to Room (2223)
092B	12" Vinyl floor tile (off-white with white/blue streaks), with mastic	ND	N/A	N/A	2nd Floor, Linen Closet Adjacent to Room (2223)
093A	Carpet glue	ND	N/A	N/A	2nd Floor, Room (2259)
093B	Carpet glue	ND	N/A	N/A	2nd Floor, Room (2216)
094A	Drywall joint compound	ND	N/A	N/A	3rd Floor, Corridor Adjacent to Northeast Stairwell

NA = Not applicable; ND = None Detected; Trace = less than one percent by visual area estimation
FRIABLE ASBESTOS-CONTAINING MATERIAL is material containing more than one percent (1%) asbestos that, when dry, can be crumbled, pulverized, or reduced to powder by hand pressure.

NOTE: This summary table must not be used alone. Important explanations and limitations are contained in the accompanying survey report text.
Percent asbestos content is based upon visual area estimation unless noted otherwise (point count analysis was not performed).

BULK SAMPLE LOG AND LAB ANALYSIS
Medical Office Building
1505 N. Edgemont St., Los Angeles, California
Sample Dates: November 4, 2015 to January 28, 2016

SAMPLE NUMBER	HOMOGENEOUS MATERIAL	ASBESTOS CONTENT (%)	FRIABLE	CONDITION	LOCATION
095A	2'x2' Acoustic ceiling tile, lay-in, white, fissured	ND	N/A	N/A	3rd Floor, Corridor Adjacent to Northeast Stairwell
096A	**Plaster wall on concrete**	**Trace**	**Non-friable**	**Good**	**3rd Floor, Corridor Adjacent to Northeast Stairwell**
094B	Drywall joint compound	ND	N/A	N/A	3rd Floor, Elevator Lobby
096B	**Plaster wall on concrete**	**Trace**	**Non-friable**	**Good**	**3rd Floor, Elevator Lobby**
097A	HVAC duct mastic (gray) on round duct	ND	N/A	N/A	3rd Floor, Elevator Lobby
094C	Drywall joint compound	ND	N/A	N/A	3rd Floor, Room (F3002)
094D	Drywall joint compound	ND	N/A	N/A	3rd Floor, Corridor Adjacent to Room (F3022)
098A	2'x4' Acoustic ceiling tile, lay-in, white, fissured	ND	N/A	N/A	3rd Floor, Corridor Adjacent to Room (F3022)
098B	2'x4' Acoustic ceiling tile, lay-in, white, fissured	ND	N/A	N/A	3rd Floor, Room (F3002)
097B	HVAC duct mastic (gray) on round duct	ND	N/A	N/A	3rd Floor, Room (F3002)
096C	**Plaster overspray**	**Trace**	**Non-friable**	**Good**	**3rd Floor, Corridor Adjacent to Room (F3013)**
094E	Drywall joint compound	ND	N/A	N/A	3rd Floor, Room (F3009)
094F	Drywall joint compound	ND	N/A	N/A	3rd Floor, Corridor Adjacent to Room (F3007)

NA = Not applicable; ND = None Detected; Trace = less than one percent by visual area estimation
FRIABLE ASBESTOS-CONTAINING MATERIAL is material containing more than one percent (1%) asbestos that, when dry, can be crumbled, pulverized, or reduced to powder by hand pressure.

NOTE: This summary table must not be used alone. Important explanations and limitations are contained in the accompanying survey report text.
Percent asbestos content is based upon visual area estimation unless noted otherwise (point count analysis was not performed).

BULK SAMPLE LOG AND LAB ANALYSIS
Medical Office Building
1505 N. Edgemont St., Los Angeles, California
Sample Dates: November 4, 2015 to January 28, 2016

SAMPLE NUMBER	HOMOGENEOUS MATERIAL	ASBESTOS CONTENT (%)	FRIABLE	CONDITION	LOCATION
099A	HVAC duct mastic (brown) on round duct	ND	N/A	N/A	3rd Floor, Room (F3003)
099B	HVAC duct mastic (brown) on round duct	ND	N/A	N/A	3rd Floor, Room (F3003)
094G	Drywall joint compound	ND	N/A	N/A	3rd Floor, Room (F3003)
096D	Plaster	ND	N/A	N/A	3rd Floor, Room (F3030)
096E	**Plaster**	**Trace**	**Non-friable**	**Good**	**3rd Floor, Room (F3027)**
145A	12" Vinyl floor tile (white with gray specks), with mastic	ND	N/A	N/A	3rd Floor, Room (F3003)
146A	12" Vinyl floor tile (tan with white/gray specks), with mastic	ND	N/A	N/A	3rd Floor, Room (F3003)
147A	Sink undercoat (gray)	ND	N/A	N/A	3rd Floor, Room (F3003)
148A	12" Vinyl floor tile (blue with blue/white specks), with mastic	ND	N/A	N/A	3rd Floor, Room (F3003)
149A	12" Vinyl floor tile (green with green/white specks), with mastic	ND	N/A	N/A	3rd Floor, Room (F3003)
150A	12" Vinyl floor tile (light green with green/white specks), with mastic	ND	N/A	N/A	3rd Floor, Room (F3003)
151A	4” Baseboard (tan) with mastic	ND	N/A	N/A	3rd Floor, Room (F3003)
152A	Sink undercoat (black)	ND	N/A	N/A	3rd Floor, Room (F3003)

NA = Not applicable; ND = None Detected; Trace = less than one percent by visual area estimation
FRIABLE ASBESTOS-CONTAINING MATERIAL is material containing more than one percent (1%) asbestos that, when dry, can be crumbled, pulverized, or reduced to powder by hand pressure.

NOTE: This summary table must not be used alone. Important explanations and limitations are contained in the accompanying survey report text.
Percent asbestos content is based upon visual area estimation unless noted otherwise (point count analysis was not performed).

BULK SAMPLE LOG AND LAB ANALYSIS
Medical Office Building
1505 N. Edgemont St., Los Angeles, California
Sample Dates: November 4, 2015 to January 28, 2016

SAMPLE NUMBER	HOMOGENEOUS MATERIAL	ASBESTOS CONTENT (%)	FRIABLE	CONDITION	LOCATION
153A	12" Vinyl floor tile (light blue with green/gray specks), with mastic	ND	N/A	N/A	3rd Floor, Room (F3003)
154A	12" Vinyl floor tile (beige with white/brown specks), with mastic	ND	N/A	N/A	3rd Floor, Room (F3003)
147B	Sink undercoat (gray)	ND	N/A	N/A	3rd Floor, Room (F3003)
155A	12" Vinyl floor tile (yellow with white/yellow specks), with mastic	ND	N/A	N/A	3rd Floor, Room (F3013)
156A	12" Vinyl floor tile (beige with white/brown specks, type 2), with mastic	ND	N/A	N/A	3rd Floor, Room (F3013)
157A	12" Vinyl floor tile (brown with white/brown specks), with mastic	ND	N/A	N/A	3rd Floor, Room (F3013)
158A	4” Baseboard (brown) with mastic	ND	N/A	N/A	3rd Floor, Room (F3013)
159A	12" Vinyl floor tile (off-white with blue/gray streaks), with mastic	ND	N/A	N/A	3rd Floor, Corridor Adjacent to Room (F3030)
160A	12" Vinyl floor tile (white with multicolor specks), with mastic	ND	N/A	N/A	3rd Floor, Corridor Adjacent to Room (F3030)
160B	12" Vinyl floor tile (white with multicolor specks), with mastic	ND	N/A	N/A	3rd Floor, Corridor Adjacent to Room (F3027)
161A	12" Vinyl floor tile (off-white with blue/gray streaks, type 2), & mastic	ND	N/A	N/A	3rd Floor, Corridor Adjacent to Room (F3030)
161B	12" Vinyl floor tile (off-white with blue/gray streaks, type 2), & mastic	ND	N/A	N/A	3rd Floor, Corridor Adjacent Southwest Stairwell

NA = Not applicable; ND = None Detected; Trace = less than one percent by visual area estimation
FRIABLE ASBESTOS-CONTAINING MATERIAL is material containing more than one percent (1%) asbestos that, when dry, can be crumbled, pulverized, or reduced to powder by hand pressure.

NOTE: This summary table must not be used alone. Important explanations and limitations are contained in the accompanying survey report text.
Percent asbestos content is based upon visual area estimation unless noted otherwise (point count analysis was not performed).

BULK SAMPLE LOG AND LAB ANALYSIS
Medical Office Building
1505 N. Edgemont St., Los Angeles, California
Sample Dates: November 4, 2015 to January 28, 2016

SAMPLE NUMBER	HOMOGENEOUS MATERIAL	ASBESTOS CONTENT (%)	FRIABLE	CONDITION	LOCATION
151B	4” Baseboard (tan) with mastic	ND	N/A	N/A	3rd Floor, Corridor Adjacent Southwest Stairwell
159B	12" Vinyl floor tile (off-white with blue/gray streaks), with mastic	ND	N/A	N/A	3rd Floor, Corridor Adjacent to Room (F3045)
155B	12" Vinyl floor tile (yellow with white/yellow specks), with mastic	ND	N/A	N/A	3rd Floor, Room (F3009)
156B	12" Vinyl floor tile (beige with white/brown specks), with mastic	ND	N/A	N/A	3rd Floor, Room (F3009)
157B	12" Vinyl floor tile (brown with white/brown specks), with mastic	ND	N/A	N/A	3rd Floor, Room (F3009)
158B	4” Baseboard (brown) with mastic	ND	N/A	N/A	3rd Floor, Room (F3009)
152B	Sink undercoat (black)	ND	N/A	N/A	3rd Floor, Room (F3009)
162A	12" Vinyl floor tile (white with blue/gray specks), with mastic	ND	N/A	N/A	3rd Floor, Elevator Lobby
162B	12" Vinyl floor tile (white with blue/gray specks), with mastic	ND	N/A	N/A	3rd Floor, Room (F3002)
163A	Vinyl sheet flooring (wood veneer glossy planks) with mastic	ND	N/A	N/A	3rd Floor, Cubicle Area (F3001)
164A	4” Baseboard (dark gray) with mastic	ND	N/A	N/A	3rd Floor, Cubicle Area (F3001)
164B	4” Baseboard (dark gray) with mastic	ND	N/A	N/A	3rd Floor, Cubicle Area (F3001)
163B	Vinyl sheet flooring (wood veneer glossy planks) with mastic	ND	N/A	N/A	3rd Floor, Cubicle Area (F3001)

NA = Not applicable; ND = None Detected; Trace = less than one percent by visual area estimation
FRIABLE ASBESTOS-CONTAINING MATERIAL is material containing more than one percent (1%) asbestos that, when dry, can be crumbled, pulverized, or reduced to powder by hand pressure.

NOTE: This summary table must not be used alone. Important explanations and limitations are contained in the accompanying survey report text.
Percent asbestos content is based upon visual area estimation unless noted otherwise (point count analysis was not performed).

BULK SAMPLE LOG AND LAB ANALYSIS
Medical Office Building
1505 N. Edgemont St., Los Angeles, California
Sample Dates: November 4, 2015 to January 28, 2016

SAMPLE NUMBER	HOMOGENEOUS MATERIAL	ASBESTOS CONTENT (%)	FRIABLE	CONDITION	LOCATION
100A	**Plaster wall on concrete**	**Trace**	**Non-friable**	**Good**	**4th Floor, Elevator Lobby**
100B	**Plaster wall on concrete**	**Trace**	**Non-friable**	**Good**	**4th Floor, Elevator Lobby**
101A	2'x4' Acoustic ceiling tile, lay-in, white, random hole	ND	N/A	N/A	4th Floor, Corridor Adjacent to Northeast Stairwell
102A	HVAC duct mastic (gray)	ND	N/A	N/A	4th Floor, Corridor Adjacent to Northeast Stairwell
103A	Spray applied Fireproofing (gray)	ND	N/A	N/A	4th Floor, Corridor Adjacent to Northeast Stairwell
104A	Drywall joint compound	ND	N/A	N/A	4th Floor, Corridor Adjacent to Northeast Stairwell
104B	Drywall joint compound	ND	N/A	N/A	4th Floor, Room (F4115)
105A	2'x4' Acoustic ceiling tile, lay-in, white, fissured	ND	N/A	N/A	4th Floor, Room (F4107)
104C	Drywall joint compound	ND	N/A	N/A	4th Floor, Room (F4107)
106A	HVAC duct mastic (brown)	ND	N/A	N/A	4th Floor, Room (F4106)
104D	Drywall joint compound	ND	N/A	N/A	4th Floor, Corridor Adjacent to Room (F4104)
102B	HVAC duct mastic (gray)	ND	N/A	N/A	4th Floor, Room (F4103)
100C	Plaster overspray	ND	N/A	N/A	4th Floor, Room (F4159)

NA = Not applicable; ND = None Detected; Trace = less than one percent by visual area estimation
FRIABLE ASBESTOS-CONTAINING MATERIAL is material containing more than one percent (1%) asbestos that, when dry, can be crumbled, pulverized, or reduced to powder by hand pressure.

NOTE: This summary table must not be used alone. Important explanations and limitations are contained in the accompanying survey report text.
Percent asbestos content is based upon visual area estimation unless noted otherwise (point count analysis was not performed).

BULK SAMPLE LOG AND LAB ANALYSIS
Medical Office Building
1505 N. Edgemont St., Los Angeles, California
Sample Dates: November 4, 2015 to January 28, 2016

SAMPLE NUMBER	HOMOGENEOUS MATERIAL	ASBESTOS CONTENT (%)	FRIABLE	CONDITION	LOCATION
104E	Drywall joint compound	ND	N/A	N/A	4th Floor, Room (F4159)
106B	HVAC duct mastic (brown)	ND	N/A	N/A	4th Floor, Room (F4159)
104F	Drywall joint compound	ND	N/A	N/A	4th Floor, Room (F4150)
104G	Drywall joint compound	ND	N/A	N/A	4th Floor, Room (F4143)
105B	2'x4' Acoustic ceiling tile, lay-in, white, fissured	ND	N/A	N/A	4th Floor, Room (F4126)
104H	Drywall joint compound	ND	N/A	N/A	4th Floor, Corridor Adjacent to Room (F4128)
181A	Vinyl sheet flooring (wood veneer planks, type 2) with mastic	ND	N/A	N/A	4th Floor, Room (F4114)
182A	4" Baseboard (dark gray) with mastic	ND	N/A	N/A	4th Floor, Room (F4114)
181B	Vinyl sheet flooring (wood veneer planks, type 2) with mastic	ND	N/A	N/A	4th Floor, Room (F4107)
182B	4" Baseboard (dark gray) with mastic	ND	N/A	N/A	4th Floor, Room (F4107)
183A	Carpet glue	ND	N/A	N/A	4th Floor, Room (F4159)
184A	**Vinyl sheet flooring (wood veneer glossy planks) with mastic**	**Trace (mastic)**	**Non-friable**	**Good**	**4th Floor, Corridor Adjacent to Southwest Stairwell**

NA = Not applicable; ND = None Detected; Trace = less than one percent by visual area estimation
FRIABLE ASBESTOS-CONTAINING MATERIAL is material containing more than one percent (1%) asbestos that, when dry, can be crumbled, pulverized, or reduced to powder by hand pressure.

NOTE: This summary table must not be used alone. Important explanations and limitations are contained in the accompanying survey report text.
Percent asbestos content is based upon visual area estimation unless noted otherwise (point count analysis was not performed).

BULK SAMPLE LOG AND LAB ANALYSIS
Medical Office Building
1505 N. Edgemont St., Los Angeles, California
Sample Dates: November 4, 2015 to January 28, 2016

SAMPLE NUMBER	HOMOGENEOUS MATERIAL	ASBESTOS CONTENT (%)	FRIABLE	CONDITION	LOCATION
185A	**12" Vinyl floor tile (off-white with blue/gray streaks), with mastic**	**2% (mastic)**	**Non-friable**	**Good**	**4th Floor, Room (F4152a)**
185B	12" Vinyl floor tile (off-white with blue/gray streaks), with mastic	**2% (mastic)**	**Non-friable**	**Good**	**4th Floor, Room (F4152a)**
186A	Vinyl sheet flooring (white with pink/blue spots) and mastic	ND	N/A	N/A	4th Floor, Room (F4154)
183B	**Carpet glue**	**Trace (mastic)**	**Non-friable**	**Good**	**4th Floor, Room (F4156)**
187A	4" Baseboard (gray) with mastic	ND	N/A	N/A	4th Floor, Room (F4156)
186B	Vinyl sheet flooring (white with pink/blue spots) and mastic	ND	N/A	N/A	4th Floor, Room (F4132)
184B	Vinyl sheet flooring (wood veneer glossy planks) with mastic	ND	N/A	N/A	4th Floor, Room (F4126)
188A	12" Vinyl floor tile (white with brown spots), with mastic	ND	N/A	N/A	4th Floor, Room (F4120)
188B	12" Vinyl floor tile (white with brown spots), with mastic	ND	N/A	N/A	4th Floor, Room (F4120)
187B	4" Baseboard (gray) with mastic	ND	N/A	N/A	4th Floor, Room (F4120)
189A	**Black mastic remnants**	**2% (mastic)**	**Non-friable**	**Good**	**4th Floor, Room (F4120)**
190A	Sink undercoat (black)	ND	N/A	N/A	4th Floor, Room (F4120)
107A	**Plaster wall on concrete**	**Trace**	**Non-friable**	**Good**	**5th Floor, Elevator Lobby**

NA = Not applicable; ND = None Detected; Trace = less than one percent by visual area estimation
FRIABLE ASBESTOS-CONTAINING MATERIAL is material containing more than one percent (1%) asbestos that, when dry, can be crumbled, pulverized, or reduced to powder by hand pressure.

NOTE: This summary table must not be used alone. Important explanations and limitations are contained in the accompanying survey report text.
Percent asbestos content is based upon visual area estimation unless noted otherwise (point count analysis was not performed).

BULK SAMPLE LOG AND LAB ANALYSIS
Medical Office Building
1505 N. Edgemont St., Los Angeles, California
Sample Dates: November 4, 2015 to January 28, 2016

SAMPLE NUMBER	HOMOGENEOUS MATERIAL	ASBESTOS CONTENT (%)	FRIABLE	CONDITION	LOCATION
107B	**Plaster wall on concrete**	**Trace**	**Non-friable**	**Good**	**5th Floor, Elevator Lobby**
108A	2'x4' Acoustic ceiling tile, lay-in, white, fissured	ND	N/A	N/A	5th Floor, Corridor Adjacent Northeast Stairwell
107C	**Plaster wall on concrete**	**Trace**	**Non-friable**	**Good**	**5th Floor, Corridor Adjacent Northeast Stairwell**
109A	Drywall joint compound	ND	N/A	N/A	5th Floor, Room (F5109)
110A	HVAC duct mastic (brown)	ND	N/A	N/A	5th Floor, Room (F5111a)
111A	HVAC duct mastic (gray)	ND	N/A	N/A	5th Floor, Room (F5111a)
111B	HVAC duct mastic (gray)	ND	N/A	N/A	5th Floor, Room (F5101)
109B	Drywall joint compound	ND	N/A	N/A	5th Floor, Room (F5101)
109C	Drywall joint compound	ND	N/A	N/A	5th Floor, Room (F5100)
110B	HVAC duct mastic (brown)	ND	N/A	N/A	5th Floor, Room (F5100)
109D	Drywall joint compound	ND	N/A	N/A	5th Floor, Room (F5113)
109E	Drywall joint compound	ND	N/A	N/A	5th Floor, Corridor Adjacent to Room (F5124)
107D	**Plaster wall on concrete**	**Trace**	**Non-friable**	**Good**	**5th Floor, Room (F5118)**

NA = Not applicable; ND = None Detected; Trace = less than one percent by visual area estimation
FRIABLE ASBESTOS-CONTAINING MATERIAL is material containing more than one percent (1%) asbestos that, when dry, can be crumbled, pulverized, or reduced to powder by hand pressure.

NOTE: This summary table must not be used alone. Important explanations and limitations are contained in the accompanying survey report text.
Percent asbestos content is based upon visual area estimation unless noted otherwise (point count analysis was not performed).

BULK SAMPLE LOG AND LAB ANALYSIS
Medical Office Building
1505 N. Edgemont St., Los Angeles, California
Sample Dates: November 4, 2015 to January 28, 2016

SAMPLE NUMBER	HOMOGENEOUS MATERIAL	ASBESTOS CONTENT (%)	FRIABLE	CONDITION	LOCATION
107E	Plaster wall on concrete	ND	N/A	N/A	5th Floor, Corridor Adjacent Southwest Stairwell
111C	HVAC duct mastic (gray)	ND	N/A	N/A	5th Floor, Room (F5149)
108B	2'x4' Acoustic ceiling tile, lay-in, white, fissured	ND	N/A	N/A	5th Floor, Room (F5149)
109F	Drywall joint compound	ND	N/A	N/A	5th Floor, Corridor Adjacent to Room (F5141)
109G	Drywall joint compound	ND	N/A	N/A	5th Floor, Room (F5137)
191A	Vinyl sheet flooring (wood veneer glossy planks) with mastic	ND	N/A	N/A	5th Floor, Corridor Adjacent to Northeast Stairwell
192A	4” Baseboard (dark gray) with mastic	ND	N/A	N/A	5th Floor, Corridor Adjacent to Northeast Stairwell
193A	4” Baseboard (light brown) with mastic	ND	N/A	N/A	5th Floor, Room (F5106c)
194A	12" Vinyl floor tile (off-white with gray streaks), with mastic	ND	N/A	N/A	5th Floor, Room (F5106c)
195A	Vinyl sheet flooring (off-white with pink/blue spots) and mastic	ND	N/A	N/A	5th Floor, Room (F5101)
196A	12" Vinyl floor tile (gray with gray/white streaks), with mastic	ND	N/A	N/A	5th Floor, Room (F5100)
197A	Sink Undercoat (black)	ND	N/A	N/A	5th Floor, Room (F5100)
198A	4” Baseboard (gray) with mastic	ND	N/A	N/A	5th Floor, Room (F5100)

NA = Not applicable; ND = None Detected; Trace = less than one percent by visual area estimation
FRIABLE ASBESTOS-CONTAINING MATERIAL is material containing more than one percent (1%) asbestos that, when dry, can be crumbled, pulverized, or reduced to powder by hand pressure.

NOTE: This summary table must not be used alone. Important explanations and limitations are contained in the accompanying survey report text.
Percent asbestos content is based upon visual area estimation unless noted otherwise (point count analysis was not performed).

BULK SAMPLE LOG AND LAB ANALYSIS
Medical Office Building
1505 N. Edgemont St., Los Angeles, California
Sample Dates: November 4, 2015 to January 28, 2016

SAMPLE NUMBER	HOMOGENEOUS MATERIAL	ASBESTOS CONTENT (%)	FRIABLE	CONDITION	LOCATION
196B	12" Vinyl floor tile (gray with gray/white streaks), with mastic	ND	N/A	N/A	5th Floor, Room (F5100)
199A	Carpet glue	ND	N/A	N/A	5th Floor, Room (F5113)
194B	12" Vinyl floor tile (off-white with gray streaks), with mastic	ND	N/A	N/A	5th Floor, Room (F5113)
199B	**Carpet glue**	**Trace (mastic)**	**Non-friable**	**Good**	**5th Floor, Room (F5125)**
197B	Sink Undercoat (black)	ND	N/A	N/A	5th Floor, Room (F5125)
199C	Carpet glue	ND	N/A	N/A	5th Floor, Room (F5117)
191B	Vinyl sheet flooring (wood veneer glossy planks) with mastic	ND	N/A	N/A	5th Floor, Corridor Adjacent Southwest Stairwell
192B	4" Baseboard (dark gray) with mastic	ND	N/A	N/A	5th Floor, Corridor Adjacent Southwest Stairwell
195B	Vinyl sheet flooring (off-white with pink/blue spots) and mastic	ND	N/A	N/A	5th Floor, Room (F5129)
200A	Vinyl sheet flooring (tan) with mastic	ND	N/A	N/A	5th Floor, Room (F5142)
195C	Vinyl sheet flooring (off-white with pink/blue spots) and mastic	ND	N/A	N/A	5th Floor, Room (F5148)
201A	Vinyl sheet flooring (wood veneer planks, type 2) with mastic	ND	N/A	N/A	5th Floor, Room (F5149)

NA = Not applicable; ND = None Detected; Trace = less than one percent by visual area estimation
FRIABLE ASBESTOS-CONTAINING MATERIAL is material containing more than one percent (1%) asbestos that, when dry, can be crumbled, pulverized, or reduced to powder by hand pressure.

NOTE: This summary table must not be used alone. Important explanations and limitations are contained in the accompanying survey report text.
Percent asbestos content is based upon visual area estimation unless noted otherwise (point count analysis was not performed).

BULK SAMPLE LOG AND LAB ANALYSIS
Medical Office Building
1505 N. Edgemont St., Los Angeles, California
Sample Dates: November 4, 2015 to January 28, 2016

SAMPLE NUMBER	HOMOGENEOUS MATERIAL	ASBESTOS CONTENT (%)	FRIABLE	CONDITION	LOCATION
201B	**Vinyl sheet flooring (wood veneer planks, type 2) with mastic**	**Trace (mastic)**	**Non-friable**	**Good**	**5th Floor, Room (F5149)**
202A	4" Baseboard (red clay) with mastic	ND	N/A	N/A	5th Floor, Room (F5149)
200B	Vinyl sheet flooring (tan) with mastic	ND	N/A	N/A	5th Floor, Room (F5111)
202B	4" Baseboard (red clay) with mastic	ND	N/A	N/A	5th Floor, Room (F5111)
198B	4" Baseboard (gray) with mastic	ND	N/A	N/A	5th Floor, Room (F5152)
194C	12" Vinyl floor tile (off-white with gray streaks), with mastic	ND	N/A	N/A	5th Floor, Room (F5152)

NA = Not applicable; ND = None Detected; Trace = less than one percent by visual area estimation
FRIABLE ASBESTOS-CONTAINING MATERIAL is material containing more than one percent (1%) asbestos that, when dry, can be crumbled, pulverized, or reduced to powder by hand pressure.

NOTE: This summary table must not be used alone. Important explanations and limitations are contained in the accompanying survey report text.
Percent asbestos content is based upon visual area estimation unless noted otherwise (point count analysis was not performed).

BULK SAMPLE LOG AND LAB ANALYSIS
Medical Office Building
1505 N. Edgemont St., Los Angeles, California
Sample Date: April 7, 2016

SAMPLE NUMBER	HOMOGENEOUS MATERIAL	ASBESTOS CONTENT (%)	FRIABLE	CONDITION	LOCATION
001A	**Plaster**	**Trace**	**Non-friable**	**Good**	**Main Roof Mechanical Room North Wall**
001B	Plaster	ND	NA	NA	Main Roof Mechanical Room West Wall
001C	**Plaster**	**Trace**	**Non-friable**	**Good**	**Main Roof Mechanical Room East Wall**

End of Table

NA = Not applicable; ND = None Detected; Trace = less than one percent by visual area estimation
FRIABLE ASBESTOS-CONTAINING MATERIAL is material containing more than one percent (1%) asbestos that, when dry, can be crumbled, pulverized, or reduced to powder by hand pressure.

NOTE: This summary table must not be used alone. Important explanations and limitations are contained in the accompanying survey report text.
Percent asbestos content is based upon visual area estimation unless noted otherwise (point count analysis was not performed).

Appendix D
Inventory of Asbestos-Containing Materials

Inventory of Asbestos-Containing Materials
Medical Office Building
1505 N. Edgemont Street, Los Angeles, CA

Asbestos Materials (asbestos detected):			
Homogeneous Area	**Approximate Quantity**	**Description**	**Location**
Drywall Joint Compound	1,000 SF	White Joint Compound	Basement, Room F0050a
Floor Tile Mastic	1,000 SF	Black Floor Tile Mastic Beneath 12" Vinyl Floor Tile (white w/ brown spots)	Ground Floor, Mammo and Sonogram Rooms
	50 SF	Black Floor Tile Mastic Beneath 12" Vinyl Floor Tile (off-white w/ blue and gray streaks)	4th Floor, Rooms F4152A and F4115
Sheet Flooring Mastic	380 SF	Black Mastic Beneath Vinyl Sheet Flooring (gray w/ white and brown specks)	Basement, Rooms F0051 and F0050a
	8,000 SF	Black Mastic Beneath Vinyl Sheet Flooring (wood veneer glossy planks)	Ground Floor, Corridors, Waiting rooms, and various locations throughout; 4th Floor, Corridors, Waiting Rooms, Nurse Stations, Sleep Observation Rooms and Various locations throughout (see drawings)
	800 SF	Black Mastic Beneath Vinyl Sheet Flooring (brown w/ white and brown specks	Ground Floor, Rooms F1113 and F1113a
Black Mastic Remnants	150 SF	Black Mastic Remnants on floor	Basement, Rooms F0076, F0020A; 4th Floor, Room F4120 (under cabinets)

Asbestos Materials (asbestos detected):			
Homogeneous Area	**Approximate Quantity**	**Description**	**Location**
Sink Undercoating	1 Each	Silver Undercoating Material of Stainless Steel Sink	Basement, Room F0050a
Interior Wall and Ceiling Plaster and overspray	Not determined	Interior Wall Plaster	Levels B through 5 perimeter walls associated with elevator lobbies, stairwells, shafts, and various perimeter walls throughout (see drawings)
Interior Wall Stucco	650 SF	Interior Wall Stucco	Basement, Rooms F0048b & F0048c
Baseboard Mastic	2,050 LF	Mastic Beneath Gray Baseboard	Basement Room F0048 (File Storage Area)
Sheet Flooring Mastic	650 SF	Tan and Black Mastic Beneath Vinyl Sheet Flooring (wood veneer light brown glossy planks)	5th Floor, Room F5149
Floor Tile Mastic	100 SF	Tan and Black Floor Tile Mastic Beneath 12" Vinyl Floor Tile (gray w/ multicolor specks)	Basement, Room F0113c
Vinyl Flooring and/or Mastic beneath carpet	19,000 SF	Tan and Black Mastic Beneath Carpet	Basement through 5th Floor, Various Rooms and Corridors Throughout (see drawings)

Various materials assumed to contain asbestos due to the destructive nature of sampling: sub-grade materials, roofing, exterior stucco, fire-rated doors and hatches, elevator doors, mirror mastics, ceramic tile grouts and mortars, etc.

Appendix E

Laboratory Reports with Field Data Sheets/Chain of Custody

Bulk Asbestos Analysis

(EPA Method 600/R-93-116, Visual Area Estimation)

Forensic Analytical Consulting Svcs
Stephen Long
2959 Pacific Commerce Drive

Rancho Dominguez, CA 90221

Client ID: LA05
Report Number: B212821
Date Received: 11/04/15
Date Analyzed: 11/05/15
Date Printed: 11/05/15
First Reported: 11/05/15

Job ID/Site: PJ27371; 1515 N. Vermont Ave; 4760 Sunset Blvd; 1505 N. Edgemont St. & 1526 N. Edgemont St., Los Angeles CA
Date(s) Collected: 11/04/2015

FALI Job ID: LA05
Total Samples Submitted: 22
Total Samples Analyzed: 22

Sample ID	Lab Number	Asbestos Type	Percent in Layer	Asbestos Type	Percent in Layer	Asbestos Type	Percent in Layer
013A	50957612						
Layer: Brown Tile			**ND**				
Layer: Beige Mastic			**ND**				
Layer: Grey Non-Fibrous Material			**ND**				
Layer: Black Mastic		Chrysotile	**2 %**				
Total Composite Values of Fibrous Components: Cellulose (Trace)		**Asbestos (Trace)**					
013B	50957613						
Layer: Off-White Tile			**ND**				
Layer: Black Mastic			**ND**				
Total Composite Values of Fibrous Components: Cellulose (Trace)		**Asbestos (ND)**					
014A	50957614						
Layer: Brown Tile			**ND**				
Layer: Beige Mastic			**ND**				
Layer: Grey/White Non-Fibrous Materials			**ND**				
Total Composite Values of Fibrous Components: Cellulose (Trace)		**Asbestos (ND)**					
014B	50957615						
Layer: Off-White Tile			**ND**				
Layer: Black Mastic			**ND**				
Total Composite Values of Fibrous Components: Cellulose (Trace)		**Asbestos (ND)**					
015A	50957616						
Layer: Tan Non-Fibrous Material			**ND**				
Layer: Off-White Mastic			**ND**				
Layer: Paint			**ND**				
Layer: White Skimcoat/Joint Compound			**ND**				
Total Composite Values of Fibrous Components: Cellulose (Trace)		**Asbestos (ND)**					

2959 Pacific Commerce Drive, Rancho Dominguez, CA 90221 / Telephone: (310) 763-2374 (888) 813-9417 / Fax: (310) 763-8684

Sample ID	Lab Number	Asbestos Type	Percent in Layer	Asbestos Type	Percent in Layer	Asbestos Type	Percent in Layer
015B	50957617						
Layer: Tan Non-Fibrous Material			**ND**				
Layer: Off-White Mastic			**ND**				
Layer: Paint			**ND**				
Layer: White Skimcoat/Joint Compound			**ND**				
Total Composite Values of Fibrous Components: Cellulose (Trace)		**Asbestos (ND)**					
016A	50957618						
Layer: White Drywall			**ND**				
Layer: White Skimcoat/Joint Compound			**ND**				
Layer: Paint			**ND**				
Total Composite Values of Fibrous Components: Cellulose (20 %) Fibrous Glass (3 %)		**Asbestos (ND)**					
017A	50957619						
Layer: Black Non-Fibrous Material			**ND**				
Layer: Off-White Mastic			**ND**				
Layer: Paint			**ND**				
Layer: White Skimcoat/Joint Compound			**ND**				
Total Composite Values of Fibrous Components: Cellulose (Trace)		**Asbestos (ND)**					
017B	50957620						
Layer: Black Non-Fibrous Material			**ND**				
Layer: Off-White Mastic			**ND**				
Layer: Paint			**ND**				
Layer: White Skimcoat/Joint Compound			**ND**				
Total Composite Values of Fibrous Components: Cellulose (Trace)		**Asbestos (ND)**					
010A	50957621						
Layer: Purple Tile			**ND**				
Layer: Tan Mastic			**ND**				
Total Composite Values of Fibrous Components: Cellulose (Trace)		**Asbestos (ND)**					
010B	50957622						
Layer: Purple Tile			**ND**				
Layer: Tan Mastic			**ND**				
Total Composite Values of Fibrous Components: Cellulose (Trace)		**Asbestos (ND)**					
011A	50957623						
Layer: Tan Non-Fibrous Material			**ND**				
Layer: Off-White Mastic			**ND**				
Layer: Paint			**ND**				
Layer: White Skimcoat/Joint Compound			**ND**				
Total Composite Values of Fibrous Components: Cellulose (Trace)		**Asbestos (ND)**					

2959 Pacific Commerce Drive, Rancho Dominguez, CA 90221 / Telephone: (310) 763-2374 (888) 813-9417 / Fax: (310) 763-8684

Report Number: B212821

Client Name: Forensic Analytical Consulting Svcs **Date Printed:** 11/05/15

Sample ID	Lab Number	Asbestos Type	Percent in Layer	Asbestos Type	Percent in Layer	Asbestos Type	Percent in Layer
011B	50957624						
Layer: Grey Non-Fibrous Material			**ND**				
Layer: Off-White Mastic			**ND**				
Layer: Paint			**ND**				
Layer: White Skimcoat/Joint Compound			**ND**				
Total Composite Values of Fibrous Components: Cellulose (Trace)		**Asbestos (ND)**					
012A	50957625						
Layer: Beige Plaster			**ND**				
Layer: White Plaster			**ND**				
Layer: Paint			**ND**				
Total Composite Values of Fibrous Components: Cellulose (Trace)		**Asbestos (ND)**					
012B	50957626						
Layer: Beige Plaster			**ND**				
Layer: White Plaster			**ND**				
Layer: Paint			**ND**				
Total Composite Values of Fibrous Components: Cellulose (Trace)		**Asbestos (ND)**					
012C	50957627						
Layer: Beige Plaster			**ND**				
Layer: White Plaster			**ND**				
Layer: Paint			**ND**				
Total Composite Values of Fibrous Components: Cellulose (Trace)		**Asbestos (ND)**					
018A	50957628						
Layer: Grey Cementitious Material			**ND**				
Layer: Paint/Coating			**ND**				
Total Composite Values of Fibrous Components: Cellulose (Trace)		**Asbestos (ND)**					
018B	50957629						
Layer: Paint/Coating			**ND**				
Total Composite Values of Fibrous Components: Cellulose (Trace)		**Asbestos (ND)**					
019A	50957630						
Layer: Paint/Coating			**ND**				
Total Composite Values of Fibrous Components: Cellulose (Trace)		**Asbestos (ND)**					
019B	50957631						
Layer: Paint/Coating			**ND**				
Total Composite Values of Fibrous Components: Cellulose (Trace)		**Asbestos (ND)**					

2959 Pacific Commerce Drive, Rancho Dominguez, CA 90221 / Telephone: (310) 763-2374 (888) 813-9417 / Fax: (310) 763-8684

Report Number: B212821

Client Name: Forensic Analytical Consulting Svcs **Date Printed:** 11/05/15

Sample ID	Lab Number	Asbestos Type	Percent in Layer	Asbestos Type	Percent in Layer	Asbestos Type	Percent in Layer
020A	50957632						
Layer: Paint/Coating			**ND**				
Total Composite Values of Fibrous Components: Cellulose (Trace)		**Asbestos (ND)**					
020B	50957633						
Layer: Paint/Coating			**ND**				
Total Composite Values of Fibrous Components: Cellulose (Trace)		**Asbestos (ND)**					

Tiffani Ludd, Laboratory Supervisor, Rancho Dominguez Laboratory

Note: Limit of Quantification ('LOQ') = 1%. 'Trace' denotes the presence of asbestos below the LOQ. 'ND' = 'None Detected'.

Analytical results and reports are generated by Forensic Analytical Laboratories Inc. (FALI) at the request of and for the exclusive use of the person or entity (client) named on such report. Results, reports or copies of same will not be released by FALI to any third party without prior written request from client. This report applies only to the sample(s) tested. Supporting laboratory documentation is available upon request. This report must not be reproduced except in full, unless approved by FALI. The client is solely responsible for the use and interpretation of test results and reports requested from FALI. Forensic Analytical Laboratories Inc. is not able to assess the degree of hazard resulting from materials analyzed. FALI reserves the right to dispose of all samples after a period of thirty (30) days, according to all state and federal guidelines, unless otherwise specified. All samples were received in acceptable condition unless otherwise noted.

2959 Pacific Commerce Drive, Rancho Dominguez, CA 90221 / Telephone: (310) 763-2374 (888) 813-9417 / Fax: (310) 763-8684

Forensic Analytical

SAMPLING DATA FORM & CHAIN OF CUSTODY

CLIENT: FACS (LA05)

Sampled by: RR

Sample Date: 11/4/15

Site/Bldg.: Kaiser - LAMC

1505 Edgemont Los Angeles, CA

Turnaround Time: ____ RUSH __X__ 24 hr ____ 48 hr ____ Extended (____ days)

Analysis: __X__ PLM Standard ____ PLM with Point Count (____ 400 pt. ____ 1,000 pt.)

FACS Proj. No.: PJ27371

Special Instructions: Email Steve Lorg and Russell Ragsdale

HA#	Homogeneous Material Description (incl. color, texture, phase of construction)	Homogeneous Material Locations (check box at right side of column if shown on HA Form or Drawing instead)	↓	Quant. in SF (LF for small pipe only)	Friable/ Cat. I/ Cat. II	Reno make friable? (Y/N)	Sample Number	Sample Location	Lab Result (when rcvd)
13	VSF Wood Veneer Planks (Glossy)						013A	Ground Floor / Main Corridor @ N.E. end	
↓	↓						013B	↓ / Waiting Room G70 Northeast Corner	
14	12" VFT Off Wht w/red + gray Streaks + mastic		✓				014A	Ground Floor Northeast Stairwell Landing / @ Base of Stairs	
↓	↓		✓				014B	/ @ East Wall Center	
15	4" Light Brn Base board + mastic		✓				015A	/ @ Base of Stairs	
↓	↓		✓				015B	↓ / @ East Wall Center	
16	Drywall and Joint Compound		✓				016A	Ground Floor / Main Corridor adjacent to water fountain	
17	4" gray base board		✓				017A	↓ / ↓	
↓	↓		✓				017B	↓ / Waiting Room G70 Northeast Corner	

DW = Drywall JC = Joint Compound WT = Wall Texture VFT = Vinyl Floor Tile VSF = Vinyl Sheet Flooring BB = Baseboard BBM = Baseboard Mastic CM = Carpet Mastic ACT = Acoustic Ceiling Tile ACS = Sprayed-on Acoustical Ceiling Material
FP = Fireproofing PI = Pipe Insulation PFI = Pipe fitting insulation WP = Plaster CP = Ceiling Plaster ES = Exterior Stucco

Relinquished by:	Relinquished by:	Relinquished by:
Date & Time 11/04/15 4:01 pm	Date & Time:	Date & Time:
Received by: DO	Received by:	Relinquished by:
Date & Time 11/5/15 4:01 pm	Date & Time	Date & Time:

Forensic Analytical | **SAMPLING DATA FORM & CHAIN OF CUSTODY** | Page 2 of 3

CLIENT: FACS (LA05) | Sampled by: RC | Sample Date: 11/4/15

Site/Bldg.: Kaiser - LAMC
1517 N Vermont Parking Garage

Turnaround Time: ____ RUSH __X__ 24 hr ____ 48 hr ____ Extended (____ days)

Analysis: __X__ PLM Standard ____ PLM with Point Count (____ 400 pt. ____ 1,000 pt.)

FACS Proj. No.: PS27371 | Special Instructions: Email Steve Long and Russell Ragsdale

HA#	Homogeneous Material Description (incl. color, texture, phase of construction)	Homogeneous Material Locations (check box at right side of column if shown on HA Form or Drawing instead)	↓	Quant. in SF (LF for small pipe only)	Friable/ Cat. I/ Cat. II	Reno make friable? (Y/N)	Sample Number	Sample Location	Lab Result (when rcvd)
10	12" VFT Purple w/wht streaks w/mastic		✓				010A	1st floor Conference Rooms Area / Electrical Closet @ Northeast Corner	
"	"		✓				010B	/ Electrical Closet @ Northeast Corner	
11	4" Light Gray Baseboard w/mastic		✓				011A	/ Electrical Closet @ Northwest Corner	
"	"		✓				011B	/ Electrical Closet @ Northeast Corner	
12	Plaster Walls		✓				012A	/ Electrical Closet @ North Wall	
↓	↓		✓				012B	↓	
↓	↓		✓				012C	↓	
18	Gray Paint on Concrete		✓				018A	Parking Garage Top Level "3" / East Wall @ North End	
↓	↓		✓				018B	/ South West Corner	
19	Green Paint on Concrete		✓				019A	/ Northeast Stairwell Exterior	
↓	↓		✓				019B	↓ / West Wall Center	

DW = Drywall JC = Joint Compound WT = Wall Texture VFT = Vinyl Floor Tile VSF = Vinyl Sheet Flooring BB = Baseboard BBM = Baseboard Mastic CM = Carpet Mastic ACT = Acoustic Ceiling Tile ACS = Sprayed-on Acoustical Ceiling Material
FP = Fireproofing PI = Pipe Insulation PFI = Pipe fitting insulation WP = Plaster CP = Ceiling Plaster ES = Exterior Stucco

Relinquished by:	Relinquished by:	Relinquished by:
Date & Time 11/04/15 4:01 pm	Date & Time:	Date & Time:
Received by: PD	Received by:	Relinquished by:
Date & Time 11/04/15 4:01 pm	Date & Time	Date & Time:

Forensic Analytical

SAMPLING DATA FORM & CHAIN OF CUSTODY

CLIENT: FACS (LA05)

Sampled by: RR

Sample Date: 11/4/15

Site/Bldg.: Kaiser LAMC
1517 N. Vermont Parking Garage

Turnaround Time: ____ RUSH X 24 hr ____ 48 hr ____ Extended (____ days)

Analysis: X PLM Standard ____ PLM with Point Count (____ 400 pt. ____ 1,000 pt.)

FACS Proj. No.: P527371

Special Instructions: Email Steve Long and Russell Ragsdale

HA#	Homogeneous Material Description (incl. color, texture, phase of construction)	Homogeneous Material Locations (check box at right side of column if shown on HA Form or Drawing instead)	↓	Quant. in SF (LF for small pipe only)	Friable/ Cat. I/ Cat. II	Reno make friable? (Y/N)	Sample Number	Sample Location	Lab Result (when rcvd)
20 ↓	Dark Grey Paint on Concrete ↓		✓				020A	Parking Garage Top Level "3" / South Wall, East End, East of Bldg. entry	
			✓				020B ↓	/ South wall, East End, west of Bldg Entry	

DW = Drywall JC = Joint Compound WT = Wall Texture VFT = Vinyl Floor Tile VSF = Vinyl Sheet Flooring BB = Baseboard BBM = Baseboard Mastic CM = Carpet Mastic ACT = Acoustic Ceiling Tile ACS = Sprayed-on Acoustical Ceiling Material
FP = Fireproofing PI = Pipe Insulation PFI = Pipe fitting insulation WP = Plaster CP = Ceiling Plaster ES = Exterior Stucco

Relinquished by:	Relinquished by:	Relinquished by:
Date & Time 11/04/15 4:01 pm	Date & Time:	Date & Time:
Received by:	Received by:	Relinquished by:
Date & Time 11/04/15 4:01 pm	Date & Time	Date & Time:

Bulk Asbestos Analysis

(EPA Method 600/R-93-116, Visual Area Estimation)

Forensic Analytical Consulting Svcs
Stephen Long
2959 Pacific Commerce Drive

Rancho Dominguez, CA 90221

Client ID: LA05
Report Number: B212869
Date Received: 11/05/15
Date Analyzed: 11/06/15
Date Printed: 11/06/15
First Reported: 11/06/15

Job ID/Site: PJ27371; 1515 N. Vermont Ave; 4760 Sunset Blvd; 1505 N. Edgemont St. & 1526 N. Edgemont St., Los Angeles CA
Date(s) Collected: 11/05/2015

FALI Job ID: LA05
Total Samples Submitted: 26
Total Samples Analyzed: 26

Sample ID	Lab Number	Asbestos Type	Percent in Layer	Asbestos Type	Percent in Layer	Asbestos Type	Percent in Layer
021A	50957844						
Layer: Paint/Coating with Debris			**ND**				
Total Composite Values of Fibrous Components: Cellulose (Trace)		**Asbestos (ND)**					
021B	50957845						
Layer: Paint/Coating with Debris			**ND**				
Total Composite Values of Fibrous Components: Cellulose (Trace)		**Asbestos (ND)**					
022A	50957846						
Layer: Paint/Coating with Debris			**ND**				
Total Composite Values of Fibrous Components: Cellulose (Trace)		**Asbestos (ND)**					
022B	50957847						
Layer: Paint/Coating with Debris			**ND**				
Total Composite Values of Fibrous Components: Cellulose (Trace)		**Asbestos (ND)**					
023A	50957848						
Layer: Paint/Coating			**ND**				
Total Composite Values of Fibrous Components: Cellulose (Trace)		**Asbestos (ND)**					
023B	50957849						
Layer: Paint/Coating			**ND**				
Total Composite Values of Fibrous Components: Cellulose (Trace)		**Asbestos (ND)**					
024A	50957850						
Layer: Paint/Coating			**ND**				
Total Composite Values of Fibrous Components: Cellulose (Trace)		**Asbestos (ND)**					
024B	50957851						
Layer: Paint/Coating			**ND**				
Total Composite Values of Fibrous Components: Cellulose (Trace)		**Asbestos (ND)**					

Report Number: B212869

Client Name: Forensic Analytical Consulting Svcs **Date Printed:** 11/06/15

Sample ID	Lab Number	Asbestos Type	Percent in Layer	Asbestos Type	Percent in Layer	Asbestos Type	Percent in Layer
025A	50957852						
Layer: Paint/Coating			**ND**				
Total Composite Values of Fibrous Components: Cellulose (Trace)		**Asbestos (ND)**					
025B	50957853						
Layer: Paint/Coating			**ND**				
Total Composite Values of Fibrous Components: Cellulose (Trace)		**Asbestos (ND)**					
026A	50957854						
Layer: Paint/Coating			**ND**				
Total Composite Values of Fibrous Components: Cellulose (Trace)		**Asbestos (ND)**					
026B	50957855						
Layer: Paint/Coating			**ND**				
Total Composite Values of Fibrous Components: Cellulose (Trace)		**Asbestos (ND)**					
027A	50957856						
Layer: Orange Sheet Flooring			**ND**				
Layer: Beige and Off-White Mastics			**ND**				
Total Composite Values of Fibrous Components: Cellulose (Trace)		**Asbestos (ND)**					
028A	50957857						
Layer: Black Non-Fibrous Material			**ND**				
Layer: Off-White Mastic			**ND**				
Layer: Wallcovering with Adhesive			**ND**				
Total Composite Values of Fibrous Components: Cellulose (Trace) Synthetic (Trace)		**Asbestos (ND)**					
029A	50957858						
Layer: Wallcovering with Adhesive			**ND**				
Layer: Off-White Skimcoat/Joint Compound			**ND**				
Total Composite Values of Fibrous Components: Cellulose (Trace) Synthetic (35 %)		**Asbestos (ND)**					
030A	50957859						
Layer: Wallcovering with Adhesive			**ND**				
Layer: Off-White Skimcoat/Joint Compound			**ND**				
Total Composite Values of Fibrous Components: Cellulose (Trace) Synthetic (35 %)		**Asbestos (ND)**					
031A	50957860						
Layer: Off-White Tile			**ND**				
Layer: Tan Mastic with Debris			**ND**				
Total Composite Values of Fibrous Components: Cellulose (Trace)		**Asbestos (ND)**					

2959 Pacific Commerce Drive, Rancho Dominguez, CA 90221 / Telephone: (310) 763-2374 (888) 813-9417 / Fax: (310) 763-8684

Report Number: B212869

Client Name: Forensic Analytical Consulting Svcs **Date Printed:** 11/06/15

Sample ID	Lab Number	Asbestos Type	Percent in Layer	Asbestos Type	Percent in Layer	Asbestos Type	Percent in Layer
031B	50957861						
Layer: Off-White Tile			**ND**				
Layer: Tan Mastic with Debris			**ND**				
Total Composite Values of Fibrous Components: Cellulose (Trace)		**Asbestos (ND)**					
032A	50957862						
Layer: Black Non-Fibrous Material			**ND**				
Layer: Off-White Mastic			**ND**				
Layer: Paint			**ND**				
Layer: Drywall Backing			**ND**				
Total Composite Values of Fibrous Components: Cellulose (2 %)		**Asbestos (ND)**					
032B	50957863						
Layer: Black Non-Fibrous Material			**ND**				
Layer: Off-White Mastic			**ND**				
Layer: Off-White Skimcoat/Joint Compound			**ND**				
Total Composite Values of Fibrous Components: Cellulose (Trace)		**Asbestos (ND)**					
027B	50957864						
Layer: Orange Sheet Flooring			**ND**				
Layer: Beige and Off-White Mastics			**ND**				
Layer: Grey Cementitious Material			**ND**				
Total Composite Values of Fibrous Components: Cellulose (Trace)		**Asbestos (ND)**					
028B	50957865						
Layer: Black Non-Fibrous Material			**ND**				
Layer: Off-White Mastic			**ND**				
Layer: Off-White Skimcoat/Joint Compound			**ND**				
Total Composite Values of Fibrous Components: Cellulose (Trace)		**Asbestos (ND)**					
030B	50957866						
Layer: Wallcovering with Adhesive			**ND**				
Layer: Off-White Skimcoat/Joint Compound			**ND**				
Total Composite Values of Fibrous Components: Cellulose (Trace) Synthetic (35 %)		**Asbestos (ND)**					
029B	50957867						
Layer: Wallcovering with Adhesive			**ND**				
Layer: Off-White Skimcoat/Joint Compound			**ND**				
Total Composite Values of Fibrous Components: Cellulose (Trace) Synthetic (35 %)		**Asbestos (ND)**					

2959 Pacific Commerce Drive, Rancho Dominguez, CA 90221 / Telephone: (310) 763-2374 (888) 813-9417 / Fax: (310) 763-8684

Report Number: B212869

Client Name: Forensic Analytical Consulting Svcs **Date Printed:** 11/06/15

Sample ID	Lab Number	Asbestos Type	Percent in Layer	Asbestos Type	Percent in Layer	Asbestos Type	Percent in Layer
033A	50957868						
Layer: Wallcovering with Adhesive			**ND**				
Layer: Off-White Skimcoat/Joint Compound			**ND**				
Total Composite Values of Fibrous Components:		**Asbestos (ND)**					
Cellulose (Trace) Synthetic (35 %)							
033B	50957869						
Layer: Wallcovering with Adhesive			**ND**				
Layer: Off-White Skimcoat/Joint Compound			**ND**				
Total Composite Values of Fibrous Components:		**Asbestos (ND)**					
Cellulose (Trace) Synthetic (35 %)							



Tiffani Ludd, Laboratory Supervisor, Rancho Dominguez Laboratory

Note: Limit of Quantification ('LOQ') = 1%. 'Trace' denotes the presence of asbestos below the LOQ. 'ND' = 'None Detected'.

Analytical results and reports are generated by Forensic Analytical Laboratories Inc. (FALI) at the request of and for the exclusive use of the person or entity (client) named on such report. Results, reports or copies of same will not be released by FALI to any third party without prior written request from client. This report applies only to the sample(s) tested. Supporting laboratory documentation is available upon request. This report must not be reproduced except in full, unless approved by FALI. The client is solely responsible for the use and interpretation of test results and reports requested from FALI. Forensic Analytical Laboratories Inc. is not able to assess the degree of hazard resulting from materials analyzed. FALI reserves the right to dispose of all samples after a period of thirty (30) days, according to all state and federal guidelines, unless otherwise specified. All samples were received in acceptable condition unless otherwise noted.

2959 Pacific Commerce Drive, Rancho Dominguez, CA 90221 / Telephone: (310) 763-2374 (888) 813-9417 / Fax: (310) 763-8684

Forensic Analytical

SAMPLING DATA FORM & CHAIN OF CUSTODY

CLIENT: FACS (LA05)

Sampled by: R. R.

Sample Date: 11/5/15

Site/Bldg.: Kaiser - LAMC
1517 N. Vermont Parking Garage

Turnaround Time: ____ RUSH ____X____ 24 hr ____ 48 hr ____ Extended (____ days)

Analysis: ____X____ PLM Standard ____ PLM with Point Count (____ 400 pt. ____ 1,000 pt.)

FACS Proj. No.: PJ27371

Special Instructions: Email Steve Long and Russell Ragsdale

HA#	Homogeneous Material Description (incl. color, texture, phase of construction)	Homogeneous Material Locations (check box at right side of column if shown on HA Form or Drawing instead)	↓	Quant. in SF (LF for small pipe only)	Friable/ Cat. I/ Cat. II	Reno make friable? (Y/N)	Sample Number	Sample Location	Lab Result (when rcvd)
21	Pink Paint on Concrete		✓				021A	Parking Garage Level 2 / Northeast end @ stairs	
			✓				021B	/ Southwest wall @ entry	
22	Dark Grey Paint on concrete		✓				022A	/ North east end @ stairs	
			✓				022B	/ South west wall @ entry	
23	White paint on concrete		✓				023A	/ East wall center	
			✓				023B	/ Northeast end @ Stairs	
24	Red Paint on concrete		✓				024A	/ ↓	
			✓				024B	↓ / Center stairwell exterior, west side	
25	Yellow Paint on concrete		✓				025A	Parking Garage Level 1 / North west column, South side	
			✓				025B	↓ / Southeast column, East side	

DW = Drywall JC = Joint Compound WT = Wall Texture VFT = Vinyl Floor Tile VSF = Vinyl Sheet Flooring BB = Baseboard BBM = Baseboard Mastic CM = Carpet Mastic ACT = Acoustic Ceiling Tile ACS = Sprayed-on Acoustical Ceiling Material
FP = Fireproofing PI = Pipe Insulation PFI = Pipe fitting insulation WP = Plaster CP = Ceiling Plaster ES = Exterior Stucco

Relinquished by:	Relinquished by:	Relinquished by:
Date & Time 11-5-15 3:35 pm	Date & Time:	Date & Time:
Received by: D/G	Received by:	Relinquished by:
Date & Time 11/5/15 3:37 pm	Date & Time	Date & Time:

Forensic Analytical

SAMPLING DATA FORM & CHAIN OF CUSTODY

CLIENT: FACS (LA05)

Sampled by: R.F.

Sample Date: 11/5/15

Site/Bldg.: Kaiser LAMC
1517 N. Vermont Parking Garage

Turnaround Time: ____ RUSH (X 24 hr) ____ 48 hr ____ Extended (____ days)

Analysis: X PLM Standard ____ PLM with Point Count (____ 400 pt. ____ 1,000 pt.)

FACS Proj. No.: PJ27371

Special Instructions: Email Steve Long and Russell Ragsdale

HA#	Homogeneous Material Description (incl. color, texture, phase of construction)	Homogeneous Material Locations (check box at right side of column if shown on HA Form or Drawing instead)	↓	Quant. in SF (LF for small pipe only)	Friable/ Cat. I/ Cat. II	Reno make friable? (Y/N)	Sample Number	Sample Location	Lab Result (when rcvd)
26 ↓	Blue Paint on Concrete		✓				026 A	Parking Garage Level 1 / @ Northwest Stair exterior	
			✓				026 B	↓ / @ Northeast Stair exterior	

DW = Drywall JC = Joint Compound WT = Wall Texture VFT = Vinyl Floor Tile VSF = Vinyl Sheet Flooring BB = Baseboard BBM = Baseboard Mastic CM = Carpet Mastic ACT = Acoustic Ceiling Tile ACS = Sprayed-on Acoustical Ceiling Material
FP = Fireproofing PI = Pipe Insulation FFI = Pipe fitting insulation WP = Plaster CP = Ceiling Plaster ES = Exterior Stucco

Relinquished by:	Relinquished by:	Relinquished by:
Date & Time 11-5-15 3:05 pm	Date & Time:	Date & Time:
Received by:	Received by:	Relinquished by:
Date & Time 11/5/15 3:37 pm	Date & Time	Date & Time:

Forensic Analytical

SAMPLING DATA FORM & CHAIN OF CUSTODY

CLIENT: FACS (LA05)

Sampled by: RR

Sample Date: 11/5/15

Site/Bldg.: Kaiser LAMC
1505 Edgemont Los Angeles, CA (1st Floor)

Turnaround Time: ____ RUSH ~~X~~ 24 hr ____ 48 hr ____ Extended (____ days)

Analysis: X PLM Standard ____ PLM with Point Count (____ 400 pt. ____ 1,000 pt.)

FACS Proj. No.: PS27371

Special Instructions: Email Steve Long and Russell Ravsdale

HA#	Homogeneous Material Description (incl. color, texture, phase of construction)	Homogeneous Material Locations (check box at right side of column if shown on HA Form or Drawing instead)	↓	Quant. in SF (LF for small pipe only)	Friable/ Cat. I/ Cat. II	Reno make friable? (Y/N)	Sample Number	Sample Location	Lab Result (when rcvd)
27	VSF wood Veneer (glossy) Planks		✓				027A	1st floor / @ Northeast Stair entry	
28	4" gray base board And mastic		✓				028A	/	
29	Green wall covering		✓				029A	/	
30	off-wht wall covering		✓				030A	/	
31	12" off-wht VFT with eyen specks		✓				031A	/ Pharmacy Retail (Rm 1002) Northeast Corner	
↓	↓		✓				031B	/ Pharmacy Retail (Rm 1002) Southwest Corner	
32	4" ET gray baseboard and mastic		✓				032A	/ Pharmacy Retail (Rm 1002) Northeast Corner	
↓	↓		✓				032B	/ Pharmacy Retail (Rm 1002) Southwest Corner	
27	VSF wood veneer plank glossy		✓				027B	/ @ Southwest stair entry	
28	4" gray baseboard		✓				028B	/	
30	off-wht wall Covering		✓				030B	/	

DW = Drywall JC = Joint Compound WT = Wall Texture VFT = Vinyl Floor Tile VSF = Vinyl Sheet Flooring BB = Baseboard BBM = Baseboard Mastic CM = Carpet Mastic ACT = Acoustic Ceiling Tile ACS = Sprayed-on Acoustical Ceiling Material
FP = Fireproofing PI = Pipe Insulation PFI = Pipe Fitting Insulation WP = Plaster CP = Ceiling Plaster ES = Exterior Stucco

Relinquished by:	**Relinquished by:**	**Relinquished by:**
Date & Time 11-5-15 3:35pm	**Date & Time:**	**Date & Time:**
Received by:	**Received by:**	**Relinquished by:**
Date & Time 11/05/15 3:57pm	**Date & Time**	**Date & Time:**

Forensic Analytical

SAMPLING DATA FORM & CHAIN OF CUSTODY

CLIENT: FACS (LA05)

Sampled by: RR

Sample Date: 11/5/15

Site/Bldg.: Kaiser LAMC
1505 Edgemont Los Angeles, CA (1st Floor)

Turnaround Time: ____ RUSH (X) 24 hr ____ 48 hr ____ Extended (____ days)

Analysis: X PLM Standard ____ PLM with Point Count (____ 400 pt. ____ 1,000 pt.)

FACS Proj. No.: 527371

Special Instructions: Email Steve Long and Russell Ragsdale

HA#	Homogeneous Material Description (incl. color, texture, phase of construction)	Homogeneous Material Locations (check box at right side of column if shown on HA Form or Drawing instead)	↓	Quant. in SF (LF for small pipe only)	Friable/ Cat. I/ Cat. II	Reno make friable? (Y/N)	Sample Number	Sample Location	Lab Result (when rcvd)
29	green wall Covering		✓				029B	1st Floor / North/South Corridor Adj. to SW Stair entry	
33	Orange wall Covering		✓				033A	/ @ Southwest stair entry	
↓	↓						033B	↓ / Corridor Adj. to Office #3	

DW = Drywall JC = Joint Compound WT = Wall Texture VFT = Vinyl Floor Tile VSF = Vinyl Sheet Flooring BB = Baseboard BBM = Baseboard Mastic CM = Carpet Mastic ACT = Acoustic Ceiling Tile ACS = Sprayed-on Acoustical Ceiling Material
FP = Fireproofing PI = Pipe Insulation PFP = Pipe fitting insulation WP = Plaster CP = Ceiling Plaster ES = Exterior Stucco

Relinquished by:	Relinquished by:	Relinquished by:
Date & Time 11-5-15 3:55 pm	Date & Time:	Date & Time:
Received by: Carl G D/O	Received by:	Relinquished by:
Date & Time 11-6-15 3:37 pm	Date & Time	Date & Time:

Bulk Asbestos Analysis

(EPA Method 600/R-93-116, Visual Area Estimation)

Forensic Analytical Consulting Svcs
Stephen Long
2959 Pacific Commerce Drive

Rancho Dominguez, CA 90221

Client ID: LA05
Report Number: B212935
Date Received: 11/06/15
Date Analyzed: 11/09/15
Date Printed: 11/09/15
First Reported: 11/09/15

Job ID/Site: PJ27371; 1515 N. Vermont Ave; 4760 Sunset Blvd; 1505 N. Edgemont St. & 1526 N. Edgemont St., Los Angeles CA
Date(s) Collected: 11/06/2015

FALI Job ID: LA05
Total Samples Submitted: 21
Total Samples Analyzed: 21

Sample ID	Lab Number	Asbestos Type	Percent in Layer	Asbestos Type	Percent in Layer	Asbestos Type	Percent in Layer
034A	50958098						
Layer: Brown Tile			**ND**				
Layer: Off-White Mastic with Debris			**ND**				
Total Composite Values of Fibrous Components:		**Asbestos (ND)**					
035A	50958099						
Layer: Black Non-Fibrous Material			**ND**				
Layer: Off-White Mastic			**ND**				
Layer: Wallcovering with Adhesive			**ND**				
Layer: White Skimcoat/Joint Compound			**ND**				
Total Composite Values of Fibrous Components:		**Asbestos (ND)**					
Cellulose (Trace) Synthetic (Trace)							
036A	50958100						
Layer: Wallcovering			**ND**				
Layer: Drywall Backing			**ND**				
Total Composite Values of Fibrous Components:		**Asbestos (ND)**					
Cellulose (75 %) Synthetic (5 %)							
037A	50958101						
Layer: Wallcovering with Adhesive			**ND**				
Layer: Off-White Skimcoat/Joint Compound			**ND**				
Total Composite Values of Fibrous Components:		**Asbestos (ND)**					
Cellulose (15 %) Synthetic (5 %)							
037B	50958102						
Layer: Wallcovering			**ND**				
Layer: White Drywall			**ND**				
Total Composite Values of Fibrous Components:		**Asbestos (ND)**					
Cellulose (75 %) Synthetic (5 %)							
038A	50958103						
Layer: Off-White Tile			**ND**				
Layer: Beige Mastic			**ND**				
Layer: White Skimcoat/Joint Compound			**ND**				
Total Composite Values of Fibrous Components:		**Asbestos (ND)**					
Cellulose (Trace)							

2959 Pacific Commerce Drive, Rancho Dominguez, CA 90221 / Telephone: (310) 763-2374 (888) 813-9417 / Fax: (310) 763-8684

Report Number: B212935

Client Name: Forensic Analytical Consulting Svcs **Date Printed:** 11/09/15

Sample ID	Lab Number	Asbestos Type	Percent in Layer	Asbestos Type	Percent in Layer	Asbestos Type	Percent in Layer
038B	50958104						
Layer: Off-White Tile			**ND**				
Layer: Beige Mastic			**ND**				
Layer: White Skimcoat/Joint Compound			**ND**				
Total Composite Values of Fibrous Components: Cellulose (Trace)		**Asbestos (ND)**					
039A	50958105						
Layer: Off-White Tile			**ND**				
Layer: Beige Mastic			**ND**				
Layer: White and Grey Non-Fibrous Materials			**ND**				
Total Composite Values of Fibrous Components: Cellulose (Trace)		**Asbestos (ND)**					
039B	50958106						
Layer: Off-White Tile			**ND**				
Layer: Tan Mastic			**ND**				
Layer: Grey Non-Fibrous Material			**ND**				
Total Composite Values of Fibrous Components: Cellulose (Trace)		**Asbestos (ND)**					
040A	50958107						
Layer: Off-White Tile			**ND**				
Layer: Beige and Tan Mastics with Debris			**ND**				
Total Composite Values of Fibrous Components: Cellulose (Trace)		**Asbestos (ND)**					
040B	50958108						
Layer: Off-White Tile			**ND**				
Layer: Beige Mastic with Debris			**ND**				
Total Composite Values of Fibrous Components: Cellulose (Trace)		**Asbestos (ND)**					
041A	50958109						
Layer: Black Non-Fibrous Material			**ND**				
Layer: Off-White Mastic			**ND**				
Layer: Drywall Backing			**ND**				
Total Composite Values of Fibrous Components: Cellulose (Trace)		**Asbestos (ND)**					
034B	50958110						
Layer: Brown Tile			**ND**				
Layer: Off-White Mastic with Debris			**ND**				
Total Composite Values of Fibrous Components: Cellulose (Trace)		**Asbestos (ND)**					

2959 Pacific Commerce Drive, Rancho Dominguez, CA 90221 / Telephone: (310) 763-2374 (888) 813-9417 / Fax: (310) 763-8684

Report Number: B212935

Client Name: Forensic Analytical Consulting Svcs **Date Printed:** 11/09/15

Sample ID	Lab Number	Asbestos Type	Percent in Layer	Asbestos Type	Percent in Layer	Asbestos Type	Percent in Layer
035B	50958111						
Layer: Black Non-Fibrous Material			**ND**				
Layer: Beige Mastic			**ND**				
Layer: Off-White Skimcoat/Joint Compound			**ND**				
Total Composite Values of Fibrous Components: Cellulose (Trace)		**Asbestos (ND)**					
036B	50958112						
Layer: Wallcovering			**ND**				
Layer: Off-White Skimcoat/Joint Compound			**ND**				
Total Composite Values of Fibrous Components: Cellulose (60 %) Synthetic (5 %)		**Asbestos (ND)**					
042A	50958113						
Layer: Tan Mastic			**ND**				
Total Composite Values of Fibrous Components: Cellulose (Trace)		**Asbestos (ND)**					
042B	50958114						
Layer: Grey Carpet			**ND**				
Layer: Foam			**ND**				
Layer: Beige Mastic			**ND**				
Total Composite Values of Fibrous Components: Synthetic (25 %)		**Asbestos (ND)**					
043A	50958115						
Layer: Wallcovering with Adhesive			**ND**				
Layer: Off-White Skimcoat/Joint Compound			**ND**				
Total Composite Values of Fibrous Components: Cellulose (60 %) Synthetic (5 %)		**Asbestos (ND)**					
043B	50958116						
Layer: Wallcovering			**ND**				
Layer: Off-White Skimcoat/Joint Compound			**ND**				
Total Composite Values of Fibrous Components: Cellulose (60 %) Synthetic (5 %)		**Asbestos (ND)**					
044A	50958117						
Layer: Wallcovering			**ND**				
Layer: White Drywall			**ND**				
Total Composite Values of Fibrous Components: Cellulose (75 %) Synthetic (5 %)		**Asbestos (ND)**					
044B	50958118						
Layer: Wallcovering with Adhesive			**ND**				
Layer: Off-White Skimcoat/Joint Compound			**ND**				
Total Composite Values of Fibrous Components: Cellulose (60 %) Synthetic (5 %)		**Asbestos (ND)**					

2959 Pacific Commerce Drive, Rancho Dominguez, CA 90221 / Telephone: (310) 763-2374 (888) 813-9417 / Fax: (310) 763-8684

Report Number: B212935

Client Name: Forensic Analytical Consulting Svcs **Date Printed:** 11/09/15

Sample ID	Lab Number	Asbestos Type	Percent in Layer	Asbestos Type	Percent in Layer	Asbestos Type	Percent in Layer



Tiffani Ludd, Laboratory Supervisor, Rancho Dominguez Laboratory

Note: Limit of Quantification ('LOQ') = 1%. 'Trace' denotes the presence of asbestos below the LOQ. 'ND' = 'None Detected'.

Analytical results and reports are generated by Forensic Analytical Laboratories Inc. (FALI) at the request of and for the exclusive use of the person or entity (client) named on such report. Results, reports or copies of same will not be released by FALI to any third party without prior written request from client. This report applies only to the sample(s) tested. Supporting laboratory documentation is available upon request. This report must not be reproduced except in full, unless approved by FALI. The client is solely responsible for the use and interpretation of test results and reports requested from FALI. Forensic Analytical Laboratories Inc. is not able to assess the degree of hazard resulting from materials analyzed. FALI reserves the right to dispose of all samples after a period of thirty (30) days, according to all state and federal guidelines, unless otherwise specified. All samples were received in acceptable condition unless otherwise noted.

2959 Pacific Commerce Drive, Rancho Dominguez, CA 90221 / Telephone: (310) 763-2374 (888) 813-9417 / Fax: (310) 763-8684

Forensic Analytical — **SAMPLING DATA FORM & CHAIN OF CUSTODY** — Page 1 of 2

CLIENT: FACS (LA05) | Sampled by: RR | Sample Date: 11-6-15

Site/Bldg.: Kaiser - LAMC, 1505 Edgemont Los Angeles, CA (2nd Floor) | Turnaround Time: ____ RUSH (X) 24 hr ____ 48 hr ____ Extended (____ days)

Analysis: X PLM Standard ____ PLM with Point Count (____ 400 pt. ____ 1,000 pt.)

FACS Proj. No.: PJ27371 | Special Instructions: Email Steve Lorg and Russell Ragsdale

HA#	Homogeneous Material Description (incl. color, texture, phase of construction)	Homogeneous Material Locations (check box at right side of column if shown on HA Form or Drawing instead)	Quant. in SF (LF for small pipe only)	Friable/ Cat. I/ Cat. II	Reno make friable? (Y/N)	Sample Number	Sample Location	Lab Result (when rcvd)
34	VSF Wood veneer Planks (glossy)	✓				034A	2nd Floor / Adjacent to Northeast Stair entry	
35	4" grey baseboard	✓				035A	/	
36	Green/Pink dot wall covering	✓				036A	/	
37	Green/white dot wall Covering	✓				037A	/	
		✓				037B	2nd Floor / Corridor Exterior of EXAM Room 7	
38	VSF Off White with Pink/Blue Specks	✓				038A	/ EXAM Room 10 Northeast Corner	
		✓				038B	/ EXAM Room 16 Southeast Corner	
39	VSF grey with white/Blue Specks	✓				039A	/ EXAM Room 2A West of Entry	
		✓				039B	/ Room F2265 Northwest Corner	
40	12" VFT off white w/ gray specks	✓				040A	/ Conference Room Northeast entry	
		✓				040B	/ Staff Lounge Northwest Corner	

DW = Drywall JC = Joint Compound WT = Wall Texture VFT = Vinyl Floor Tile VSF = Vinyl Sheet Flooring BB = Baseboard BBM = Baseboard Mastic CM = Carpet Mastic ACT = Acoustic Ceiling Tile ACS = Sprayed-on Acoustical Ceiling Material
FP = Fireproofing PI = Pipe Insulation PFI = Pipe fitting insulation WP = Plaster CP = Ceiling Plaster ES = Exterior Stucco

Relinquished by: [signature]	Relinquished by:	Relinquished by:
Date & Time 11-6-15 3:20 pm	Date & Time:	Date & Time:
Received by: [signature] D/S	Received by:	Relinquished by:
Date & Time 11/06/15 3:20 p.m.	Date & Time	Date & Time:

Forensic Analytical

SAMPLING DATA FORM & CHAIN OF CUSTODY

CLIENT: FACS (LA05)

Sampled by: RR

Sample Date: 11-6-15

Site/Bldg.: Kaiser LAMC
1505 Edgemont Los Angeles CA (2nd Floor)

Turnaround Time: ___ RUSH (X) 24 hr ___ 48 hr ___ Extended (___ days)

Analysis: X PLM Standard ___ PLM with Point Count (___ 400 pt. ___ 1,000 pt.)

FACS Proj. No.: PJ27371

Special Instructions: Email Steve Long and Russell Ragsdale

HA#	Homogeneous Material Description (incl. color, texture, phase of construction)	Homogeneous Material Locations (check box at right side of column if shown on HA Form or Drawing instead)	Quant. in SF (LF for small pipe only)	Friable/ Cat. I/ Cat. II	Reno make friable? (Y/N)	Sample Number	Sample Location	Lab Result (when rcvd)
41	4" Light Grey baseboard					C41A	2nd Floor / Exam Room 2A West of entry	
34	VSF Wood Veneer Planks (glossy)					034B	/ @ water fountain adjacent to Southwest stairs	
35	4" grey baseboard					035B	/ ↓	
36	Green/Pink dot wall covering					036B	/ ↓	
42	Carpet Glue					042A	/ Waiting Room West Wall, Center	
↓	↓					042B	/ Waiting Room Southeast Corner	
43	Orange Wall Covering					043A	/ Waiting Room West Wall North end	
↓	↓					043B	/ Waiting Room West Wall Center	
44	Light Green wall Covering					044A	/ Main Elevator Lobby West wall North end	
↓	↓					044B	/ Main Elevator Lobby West wall, South end	
							/	

DW = Drywall JC = Joint Compound WT = Wall Texture VFT = Vinyl Floor Tile VSF = Vinyl Sheet Flooring BB = Baseboard BBM = Baseboard Mastic CM = Carpet Mastic ACT = Acoustic Ceiling Tile ACS = Sprayed-on Acoustical Ceiling Material
FP = Fireproofing PI = Pipe Insulation PFI = Pipe fitting insulation WP = Plaster CP = Ceiling Plaster ES = Exterior Stucco

Relinquished by:	Relinquished by:	Relinquished by:
Date & Time 11-6-15 3:20pm	Date & Time:	Date & Time:
Received by: Daniel G 2G	Received by:	Relinquished by:
Date & Time 11/06/15 3:20pm	Date & Time	Date & Time:

Bulk Asbestos Analysis

(EPA Method 600/R-93-116, Visual Area Estimation)

Forensic Analytical Consulting Svcs
Stephen Long
2959 Pacific Commerce Drive

Rancho Dominguez, CA 90221

Client ID: LA05
Report Number: B213024
Date Received: 11/10/15
Date Analyzed: 11/11/15
Date Printed: 11/11/15
First Reported: 11/11/15

Job ID/Site: PJ27371; 1515 N. Vermont Ave; 4760 Sunset Blvd; 1505 N. Edgemont St. & 1526 N. Edgemont St., Los Angeles CA
Date(s) Collected: 11/09/2015

FALI Job ID: LA05
Total Samples Submitted: 30
Total Samples Analyzed: 30

Sample ID	Lab Number	Asbestos Type	Percent in Layer	Asbestos Type	Percent in Layer	Asbestos Type	Percent in Layer
045A	50958488						
Layer: Off-White Tile			**ND**				
Layer: White and Tan Mastics			**ND**				
Layer: Grey Cementitious Material			**ND**				
Total Composite Values of Fibrous Components: Cellulose (2 %)		**Asbestos (ND)**					
045B	50958489						
Layer: Off-White Tile			**ND**				
Layer: White and Tan Mastics			**ND**				
Layer: Grey Cementitious Material			**ND**				
Total Composite Values of Fibrous Components: Cellulose (2 %)		**Asbestos (ND)**					
046A	50958490						
Layer: Beige Tile			**ND**				
Layer: Yellow Mastic			**ND**				
Layer: Off-White Non-Fibrous Material			**ND**				
Total Composite Values of Fibrous Components: Cellulose (2 %)		**Asbestos (ND)**					
046B	50958491						
Layer: Off-White Tile			**ND**				
Layer: Tan Mastic with Debris			**ND**				
Total Composite Values of Fibrous Components: Cellulose (Trace)		**Asbestos (ND)**					
047A	50958492						
Layer: Beige Non-Fibrous Material			**ND**				
Layer: Off-White Mastic			**ND**				
Layer: Paint			**ND**				
Layer: White Drywall			**ND**				
Total Composite Values of Fibrous Components: Cellulose (Trace)		**Asbestos (ND)**					

2959 Pacific Commerce Drive, Rancho Dominguez, CA 90221 / Telephone: (310) 763-2374 (888) 813-9417 / Fax: (310) 763-8684

Sample ID	Lab Number	Asbestos Type	Percent in Layer	Asbestos Type	Percent in Layer	Asbestos Type	Percent in Layer
047B	50958493						
Layer: Beige Non-Fibrous Material			**ND**				
Layer: Off-White Mastic			**ND**				
Layer: Paint			**ND**				
Layer: Grey Non-Fibrous Material			**ND**				
Total Composite Values of Fibrous Components: Cellulose (Trace)		**Asbestos (ND)**					
048A	50958494						
Layer: Grey Non-Fibrous Material			**ND**				
Layer: Off-White Mastic			**ND**				
Layer: Dark Brown Mastic		Anthophyllite	**Trace**				
Total Composite Values of Fibrous Components: Cellulose (Trace)		**Asbestos (Trace)**					
Comment: This comment applies to the Dark Brown Mastic only: Insufficient material for additional analyses.							
048B	50958495						
Layer: Grey Non-Fibrous Material			**ND**				
Layer: Off-White Mastic			**ND**				
Layer: Brown Mastic			**ND**				
Layer: Paint			**ND**				
Layer: Off-White Non-Fibrous Material			**ND**				
Total Composite Values of Fibrous Components: Cellulose (Trace)		**Asbestos (ND)**					
049A	50958496						
Layer: Purple Tile			**ND**				
Layer: Beige Mastic with Debris			**ND**				
Total Composite Values of Fibrous Components: Cellulose (Trace)		**Asbestos (ND)**					
049B	50958497						
Layer: Purple Tile			**ND**				
Layer: Beige Mastic			**ND**				
Layer: Grey Non-Fibrous Material			**ND**				
Total Composite Values of Fibrous Components: Cellulose (Trace)		**Asbestos (ND)**					
050A	50958498						
Layer: Paints			**ND**				
Total Composite Values of Fibrous Components: Cellulose (Trace)		**Asbestos (ND)**					
051A	50958499						
Layer: Off-White Tile			**ND**				
Layer: Yellow Mastic			**ND**				
Layer: Grey Non-Fibrous Material			**ND**				
Total Composite Values of Fibrous Components: Cellulose (Trace)		**Asbestos (ND)**					

2959 Pacific Commerce Drive, Rancho Dominguez, CA 90221 / Telephone: (310) 763-2374 (888) 813-9417 / Fax: (310) 763-8684

Report Number: B213024

Client Name: Forensic Analytical Consulting Svcs **Date Printed:** 11/11/15

Sample ID	Lab Number	Asbestos Type	Percent in Layer	Asbestos Type	Percent in Layer	Asbestos Type	Percent in Layer
051B	50958500						
Layer: Off-White Tile			**ND**				
Layer: Yellow Mastic			**ND**				
Layer: Grey Non-Fibrous Material			**ND**				
Total Composite Values of Fibrous Components: Cellulose (Trace)		**Asbestos (ND)**					
052A	50958501						
Layer: Black Non-Fibrous Material			**ND**				
Layer: Off-White Mastic			**ND**				
Layer: Drywall Backing			**ND**				
Total Composite Values of Fibrous Components: Cellulose (2 %)		**Asbestos (ND)**					
052B	50958502						
Layer: Black Non-Fibrous Material			**ND**				
Layer: Off-White Mastic			**ND**				
Layer: Paint			**ND**				
Layer: Off-White Skimcoat/Joint Compound			**ND**				
Total Composite Values of Fibrous Components: Cellulose (2 %)		**Asbestos (ND)**					
053A	50958503						
Layer: Beige Fibrous Material			**ND**				
Layer: Paint			**ND**				
Total Composite Values of Fibrous Components: Cellulose (45 %) Fibrous Glass (35 %)		**Asbestos (ND)**					
053B	50958504						
Layer: Beige Fibrous Material			**ND**				
Layer: Paint			**ND**				
Total Composite Values of Fibrous Components: Cellulose (35 %) Fibrous Glass (55 %)		**Asbestos (ND)**					
054A	50958505						
Layer: Grey Carpet/Foam			**ND**				
Layer: Beige Mastic with Debris			**ND**				
Total Composite Values of Fibrous Components: Cellulose (Trace) Synthetic (45 %)		**Asbestos (ND)**					
054B	50958506						
Layer: Beige Mastic			**ND**				
Total Composite Values of Fibrous Components: Synthetic (2 %)		**Asbestos (ND)**					

2959 Pacific Commerce Drive, Rancho Dominguez, CA 90221 / Telephone: (310) 763-2374 (888) 813-9417 / Fax: (310) 763-8684

Report Number: B213024

Client Name: Forensic Analytical Consulting Svcs **Date Printed:** 11/11/15

Sample ID	Lab Number	Asbestos Type	Percent in Layer	Asbestos Type	Percent in Layer	Asbestos Type	Percent in Layer
055A	50958507						
Layer: Brown Tile			**ND**				
Layer: Yellow Mastic			**ND**				
Layer: Grey Non-Fibrous Material			**ND**				
Layer: Clear Mastic			**ND**				
Layer: Beige Cementitious Material			**ND**				
Total Composite Values of Fibrous Components: Cellulose (Trace)		**Asbestos (ND)**					
055B	50958508						
Layer: Brown Tile			**ND**				
Layer: Yellow Mastic			**ND**				
Layer: Clear Mastic			**ND**				
Total Composite Values of Fibrous Components: Cellulose (Trace)		**Asbestos (ND)**					
056A	50958509						
Layer: Off-White Tile			**ND**				
Layer: Tan Mastic			**ND**				
Layer: Grey Non-Fibrous Material			**ND**				
Total Composite Values of Fibrous Components: Cellulose (Trace)		**Asbestos (ND)**					
057A	50958510						
Layer: Off-White Tile			**ND**				
Layer: Tan Mastic			**ND**				
Total Composite Values of Fibrous Components: Cellulose (Trace)		**Asbestos (ND)**					
057B	50958511						
Layer: Off-White Tile			**ND**				
Layer: Beige Mastic			**ND**				
Layer: Black Mastic		Chrysotile	**2 %**				
Layer: Off-White Non-Fibrous Material			**ND**				
Total Composite Values of Fibrous Components: Cellulose (Trace)		**Asbestos (Trace)**					
058A	50958512						
Layer: Wallcovering with Adhesive			**ND**				
Layer: Off-White Skimcoat/Joint Compound			**ND**				
Total Composite Values of Fibrous Components: Cellulose (Trace) Synthetic (25 %)		**Asbestos (ND)**					
058B	50958513						
Layer: Wallcovering with Adhesive			**ND**				
Layer: Off-White Skimcoat/Joint Compound			**ND**				
Total Composite Values of Fibrous Components: Cellulose (Trace) Synthetic (25 %)		**Asbestos (ND)**					

2959 Pacific Commerce Drive, Rancho Dominguez, CA 90221 / Telephone: (310) 763-2374 (888) 813-9417 / Fax: (310) 763-8684

Report Number: B213024

Client Name: Forensic Analytical Consulting Svcs **Date Printed:** 11/11/15

Sample ID	Lab Number	Asbestos Type	Percent in Layer	Asbestos Type	Percent in Layer	Asbestos Type	Percent in Layer
059A	50958514						
Layer: Brown Non-Fibrous Material			**ND**				
Layer: Off-White Mastic			**ND**				
Layer: Paint			**ND**				
Layer: Off-White Skimcoat/Joint Compound			**ND**				
Total Composite Values of Fibrous Components: Cellulose (Trace)		**Asbestos (ND)**					
059B	50958515						
Layer: Brown Non-Fibrous Material			**ND**				
Layer: Off-White Mastic			**ND**				
Layer: Paint			**ND**				
Layer: Off-White Skimcoat/Joint Compound			**ND**				
Total Composite Values of Fibrous Components: Cellulose (Trace)		**Asbestos (ND)**					
060A	50958516						
Layer: Off-White Tile			**ND**				
Layer: Yellow Mastic with Debris			**ND**				
Total Composite Values of Fibrous Components: Cellulose (Trace)		**Asbestos (ND)**					
060B	50958517						
Layer: Off-White Tile			**ND**				
Layer: Yellow Mastic			**ND**				
Layer: Off-White Non-Fibrous Material			**ND**				
Total Composite Values of Fibrous Components: Cellulose (Trace)		**Asbestos (ND)**					



Tiffani Ludd, Laboratory Supervisor, Rancho Dominguez Laboratory

Note: Limit of Quantification ('LOQ') = 1%. 'Trace' denotes the presence of asbestos below the LOQ. 'ND' = 'None Detected'.

Analytical results and reports are generated by Forensic Analytical Laboratories Inc. (FALI) at the request of and for the exclusive use of the person or entity (client) named on such report. Results, reports or copies of same will not be released by FALI to any third party without prior written request from client. This report applies only to the sample(s) tested. Supporting laboratory documentation is available upon request. This report must not be reproduced except in full, unless approved by FALI. The client is solely responsible for the use and interpretation of test results and reports requested from FALI. Forensic Analytical Laboratories Inc. is not able to assess the degree of hazard resulting from materials analyzed. FALI reserves the right to dispose of all samples after a period of thirty (30) days, according to all state and federal guidelines, unless otherwise specified. All samples were received in acceptable condition unless otherwise noted.

2959 Pacific Commerce Drive, Rancho Dominguez, CA 90221 / Telephone: (310) 763-2374 (888) 813-9417 / Fax: (310) 763-8684

Forensic Analytical

SAMPLING DATA FORM & CHAIN OF CUSTODY

CLIENT: FACS (LA05)

Sampled by: K.R.

Sample Date: 11-9-15

Site/Bldg.: Kaiser LAMC
1505 Edgemont, Los Angeles, CA (Basement)

Turnaround Time: ____ RUSH __X__ 24 hr ____ 48 hr ____ Extended (____ days)

Analysis: __X__ PLM Standard ____ PLM with Point Count (____ 400 pt. ____ 1,000 pt.)

FACS Proj. No.: PJ27371

Special Instructions: Email Steve Long and Russell Ragsdale

HA#	Homogeneous Material Description (incl. color, texture, phase of construction)	Homogeneous Material Locations (check box at right side of column if shown on HA Form or Drawing instead)	↓	Quant. in SF (LF for small pipe only)	Friable/ Cat. I/ Cat. II	Reno make friable? (Y/N)	Sample Number	Sample Location	Lab Result (when rcvd)
45	12" VFT White w/ blue + red dots w/ mastic		✓				045A	Records / File Storage Area / East Wall, South end	
↓	↓		✓				045B	↓ / North Wall, West End	
46	12" VFT TAN w/ red, wht, blue specks, w/ mastic		✓				046A	Locker area adj. to EVS closet, Center - East of File Storage Area	
↓	↓		✓				046B	EVS Closet, Southwest corner - East of File Storage Area	
47	4" TAN Base board AND mastic		✓				047A	↓	
↓	↓		✓				047B	Locker area adj. to EVS Closet, NW Corner East of File Storage Area	
48	4" Grey Baseboard AND MASTIC		✓				048A	Records / File Storage Area / East Wall South end	
↓	↓		✓				048B	↓ / North Wall, West end	
49	12" Purple VFT w/ red + Blue dots AND mastic		✓				049A	Lounge West of File Storage Area / Northeast Corner	
↓	↓		✓				049B	↓ / Southwest Corner	
50	White Paint on Concrete Wall		✓				050A	West of File Storage Area @ Exit Door	

DW = Drywall JC = Joint Compound WT = Wall Texture VFT = Vinyl Floor Tile VSF = Vinyl Sheet Flooring BB = Baseboard BBM = Baseboard Mastic CM = Carpet Mastic ACT = Acoustic Ceiling Tile ACS = Sprayed-on Acoustical Ceiling Material
FP = Fireproofing PI = Pipe Insulation PFI = Pipe Fitting Insulation WP = Plaster CP = Ceiling Plaster ES = Exterior Stucco

Relinquished by:	**Relinquished by:**	**Relinquished by:**
Date & Time 11-10-15 2:45am (Draft)	**Date & Time:**	**Date & Time:**
Received by: D/O	**Received by:**	**Relinquished by:**
Date & Time 11/10/15 8:30am	**Date & Time**	**Date & Time:**

Forensic Analytical

SAMPLING DATA FORM & CHAIN OF CUSTODY

Page ___ of ___

CLIENT: FACS (LA05)

Sampled by: R.R.

Sample Date: 11-9-15

Site/Bldg.: Kaiser LAMC
1505 Edgemont, Los Angeles, CA (Basement)

Turnaround Time: ____ RUSH X 24 hr ____ 48 hr ____ Extended (____ days)

Analysis: X PLM Standard ____ PLM with Point Count (____ 400 pt. ____ 1,000 pt.)

FACS Proj. No.: P127371

Special Instructions: Email results to Steve Long and Russell Ragsdale

HA#	Homogeneous Material Description (incl. color, texture, phase of construction)	Homogeneous Material Locations (check box at right side of column if shown on HA Form or Drawing instead)	↓	Quant. in SF (LF for small pipe only)	Friable/ Cat. I/ Cat. II	Reno make friable? (Y/N)	Sample Number	Sample Location	Lab Result (when rcvd)
S1	12" off white w/red+blue spots		✓				051A	File Storage Area / South Wall Center	
↓	↓		✓				051B	↓ / Corridor East of Conference Room, South end	
S2	4" Dark Grey Baseboard and mastic		✓				052A	File Storage Area / Corridor East of Conference Room, South end	
↓	↓		✓				052B	Corridor South of Lounge Exterior, Southwest Corner of Lounge	
S3	1x1' ACT Directly Applied White, Fissured		✓				053A	Southwest Cubicles Area / Ceiling Southwest of CTR File cabinets	
↓	↓		✓				053B	↓ / Ceiling at East wall Center	
S4	CARPET MASTIC		✓				054A	↓ / @ Southeast Door entry	
↓	↓		✓				054B	Main Waiting Room, Southeast Corner	
S5	VSF Wood veneer planks (Glossy)		✓				055A	Conf. Area, South of Southern Corridor, Northwest Corner	
↓	↓		✓				055B	North/South Corridor adj to Ln Foods, Northwest corner	
S6	VSF Grey w/wht, Blue, Pink Spots		✓				056A	EXAM Room 5 (F0075), Northeast Wall	

DW = Drywall JC = Joint Compound WT = Wall Texture VFT = Vinyl Floor Tile VSF = Vinyl Sheet Flooring BB = Baseboard BBM = Baseboard Mastic CM = Carpet Mastic ACT = Acoustic Ceiling Tile ACS = Sprayed-on Acoustical Ceiling Material
FP = Fireproofing PI = Pipe Insulation PFI = Pipe fitting insulation WP = Plaster CP = Ceiling Plaster ES = Exterior Stucco

Relinquished by:	Relinquished by:	Relinquished by:
Date & Time 11-10-15 2:45pm (Drop off)	Date & Time:	Date & Time:
Received by: (Courier D/O)	Received by:	Relinquished by:
Date & Time 11/10/15 8:30 am	Date & Time	Date & Time:

Forensic Analytical

SAMPLING DATA FORM & CHAIN OF CUSTODY

CLIENT: FACS (LA05)

Sampled by: K.B.

Sample Date: 11-9-15

Site/Bldg.: Kaiser LAMC
1505 Edgemont Los Angeles, CA (Basement)

Turnaround Time: ____ RUSH (24 hr) ____ 48 hr ____ Extended (____ days)

Analysis: X PLM Standard ____ PLM with Point Count (____ 400 pt. ____ 1,000 pt.)

FACS Proj. No.: PJ27371

Special Instructions: Email Steve Lenz and Russell Ragsdale

HA#	Homogeneous Material Description (Incl. color, texture, phase of construction)	Homogeneous Material Locations (check box at right side of column if shown on HA Form or Drawing instead)	Quant. in SF (LF for small pipe only)	Friable/ Cat. I/ Cat. II	Reno make friable? (Y/N)	Sample Number	Sample Location	Lab Result (when rcvd)
57	VSF Grey w/wht + Brn Specks		✓			C57A	Matching Area (Room F005Ca), East wall, south end	
			✓			C57B	Dark Room (Room ~~F005C~~ F005I), Southwest corner	
58	Grey Pattern Wall Paper		✓			C58A	Southwest corrido-, adj. to (room F007JA)	
			✓			C58B	Southwest corridor, adj to room F0049	
59	4" Light Brn Baseboard		✓			C59A	Utility Closet (Room F007GA), Southwest corner	
			✓			C59B	EXAM ROOM 6, (Room F007G), Northeast corner	
60	12" VFT White w/ Brn Spots		✓			C60A	Utility closet (Room F007GA), Southwest corner	
			✓			C60B	EXAM Room 6, (Room F007G), Northeast corner	

DW = Drywall JC = Joint Compound WT = Wall Texture VFT = Vinyl Floor Tile VSF = Vinyl Sheet Flooring BB = Baseboard BBM = Baseboard Mastic CM = Carpet Mastic ACT = Acoustic Ceiling Tile ACS = Sprayed-on Acoustical Ceiling Material
FP = Fireproofing PI = Pipe Insulation PFI = Pipe Fitting insulation WP = Plaster CP = Ceiling Plaster ES = Exterior Stucco

Relinquished by:	**Relinquished by:**	**Relinquished by:**
Date & Time 11-10-15 2:45pm (Drop off)	**Date & Time:**	**Date & Time:**
Received by:	**Received by:**	**Relinquished by:**
Date & Time 11-11-15 ~1:30 pm	**Date & Time**	**Date & Time:**

Bulk Asbestos Analysis

(EPA Method 600/R-93-116, Visual Area Estimation)

Forensic Analytical Consulting Svcs
Stephen Long
2959 Pacific Commerce Drive

Rancho Dominguez, CA 90221

Client ID: LA05
Report Number: B213051
Date Received: 11/11/15
Date Analyzed: 11/12/15
Date Printed: 11/12/15
First Reported: 11/12/15

Job ID/Site: PJ27371; 1515 N. Vermont Ave; 4760 Sunset Blvd; 1505 N. Edgemont St. & 1526 N. Edgemont St., Los Angeles CA
Date(s) Collected: 11/10/2015

FALI Job ID: LA05
Total Samples Submitted: 22
Total Samples Analyzed: 22

Sample ID	Lab Number	Asbestos Type	Percent in Layer	Asbestos Type	Percent in Layer	Asbestos Type	Percent in Layer
061A	50958588						
Layer: Beige Fibrous Material			**ND**				
Layer: Paint			**ND**				
Total Composite Values of Fibrous Components: Cellulose (45 %) Fibrous Glass (40 %)		**Asbestos (ND)**					
062A	50958589						
Layer: Beige Fibrous Material			**ND**				
Layer: Paint			**ND**				
Total Composite Values of Fibrous Components: Cellulose (45 %) Fibrous Glass (40 %)		**Asbestos (ND)**					
063A	50958590						
Layer: Off-White Skimcoat/Joint Compound		Chrysotile	**2 %**				
Layer: Drywall Backing			**ND**				
Total Composite Values of Fibrous Components: Cellulose (2 %)		**Asbestos (2%)**					
064A	50958591						
Layer: Beige Fibrous Material			**ND**				
Layer: Paint			**ND**				
Total Composite Values of Fibrous Components: Cellulose (45 %) Fibrous Glass (40 %)		**Asbestos (ND)**					
061B	50958592						
Layer: Beige Fibrous Material			**ND**				
Layer: Paint			**ND**				
Total Composite Values of Fibrous Components: Cellulose (45 %) Fibrous Glass (40 %)		**Asbestos (ND)**					
063B	50958593						
Layer: White Drywall			**ND**				
Layer: Off-White Skimcoat/Joint Compound			**ND**				
Total Composite Values of Fibrous Components: Cellulose (20 %) Fibrous Glass (2 %)		**Asbestos (ND)**					
065A	50958594						
Layer: Beige Non-Fibrous Material			**ND**				
Layer: Paint			**ND**				
Total Composite Values of Fibrous Components: Cellulose (2 %)		**Asbestos (ND)**					

2959 Pacific Commerce Drive, Rancho Dominguez, CA 90221 / Telephone: (310) 763-2374 (888) 813-9417 / Fax: (310) 763-8684

Report Number: B213051

Client Name: Forensic Analytical Consulting Svcs **Date Printed:** 11/12/15

Sample ID	Lab Number	Asbestos Type	Percent in Layer	Asbestos Type	Percent in Layer	Asbestos Type	Percent in Layer
066A	50958595						
Layer: Beige Mastic			**ND**				
Total Composite Values of Fibrous Components: Cellulose (Trace)		**Asbestos (ND)**					
067A	50958596						
Layer: Tan Mastic			**ND**				
Total Composite Values of Fibrous Components: Cellulose (Trace)		**Asbestos (ND)**					
063C	50958597						
Layer: Off-White Skimcoat/Joint Compound			**ND**				
Layer: Drywall Backing			**ND**				
Total Composite Values of Fibrous Components: Cellulose (Trace)		**Asbestos (ND)**					
068A	50958598						
Layer: Grey Non-Fibrous Material			**ND**				
Total Composite Values of Fibrous Components: Cellulose (Trace) Synthetic (Trace)		**Asbestos (ND)**					
063D	50958599						
Layer: Off-White Skimcoat/Joint Compound			**ND**				
Total Composite Values of Fibrous Components: Cellulose (Trace)		**Asbestos (ND)**					
067B	50958600						
Layer: Beige Mastic			**ND**				
Total Composite Values of Fibrous Components: Cellulose (Trace)		**Asbestos (ND)**					
063E	50958601						
Layer: Off-White Skimcoat/Joint Compound			**ND**				
Layer: Paint			**ND**				
Total Composite Values of Fibrous Components: Cellulose (Trace)		**Asbestos (ND)**					
063F	50958602						
Layer: Off-White Skimcoat/Joint Compound			**ND**				
Layer: Drywall Tape			**ND**				
Total Composite Values of Fibrous Components: Cellulose (50 %)		**Asbestos (ND)**					
063G	50958603						
Layer: White Drywall			**ND**				
Layer: Off-White Skimcoat/Joint Compound			**ND**				
Total Composite Values of Fibrous Components: Cellulose (20 %)		**Asbestos (ND)**					

2959 Pacific Commerce Drive, Rancho Dominguez, CA 90221 / Telephone: (310) 763-2374 (888) 813-9417 / Fax: (310) 763-8684

Report Number: B213051

Client Name: Forensic Analytical Consulting Svcs **Date Printed:** 11/12/15

Sample ID	Lab Number	Asbestos Type	Percent in Layer	Asbestos Type	Percent in Layer	Asbestos Type	Percent in Layer
068B	50958604						
Layer: Paint			**ND**				
Total Composite Values of Fibrous Components: Cellulose (Trace) Synthetic (Trace)		**Asbestos (ND)**					
066B	50958605						
Layer: Beige Mastic			**ND**				
Total Composite Values of Fibrous Components:		**Asbestos (ND)**					
065B	50958606						
Layer: Beige Non-Fibrous Material			**ND**				
Layer: Paint			**ND**				
Total Composite Values of Fibrous Components: Cellulose (2 %)		**Asbestos (ND)**					
062B	50958607						
Layer: Beige Fibrous Material			**ND**				
Layer: Paint			**ND**				
Total Composite Values of Fibrous Components: Cellulose (45 %) Fibrous Glass (40 %)		**Asbestos (ND)**					
069A	50958608						
Layer: Blue Tile			**ND**				
Layer: Beige Mastic with Debris			**ND**				
Layer: Green Tile			**ND**				
Layer: Yellow Mastic			**ND**				
Layer: Grey Tile			**ND**				
Layer: Tan Mastic			**ND**				
Layer: Grey Non-Fibrous Material			**ND**				
Total Composite Values of Fibrous Components: Cellulose (2 %)		**Asbestos (ND)**					
069B	50958609						
Layer: Blue Tile			**ND**				
Layer: Yellow Mastic			**ND**				
Layer: Green Tile			**ND**				
Layer: Beige Mastic			**ND**				
Layer: Grey Non-Fibrous Material			**ND**				
Total Composite Values of Fibrous Components: Cellulose (Trace)		**Asbestos (ND)**					



Tiffani Ludd, Laboratory Supervisor, Rancho Dominguez Laboratory

Note: Limit of Quantification ('LOQ') = 1%. 'Trace' denotes the presence of asbestos below the LOQ. 'ND' = 'None Detected'.

Analytical results and reports are generated by Forensic Analytical Laboratories Inc. (FALI) at the request of and for the exclusive use of the person or entity (client) named on such report. Results, reports or copies of same will not be released by FALI to any third party without prior written request from client. This report applies only to the sample(s) tested. Supporting laboratory documentation is available upon request. This report must not be reproduced except in full, unless approved by FALI. The client is solely responsible for the use and interpretation of test results and reports requested from FALI. Forensic Analytical Laboratories Inc. is not able to assess the degree of hazard resulting from materials analyzed. FALI reserves the right to dispose of all samples after a period of thirty (30) days, according to all state and federal guidelines, unless otherwise specified. All samples were received in acceptable condition unless otherwise noted.

2959 Pacific Commerce Drive, Rancho Dominguez, CA 90221 / Telephone: (310) 763-2374 (888) 813-9417 / Fax: (310) 763-8684

Report Number: B213051

Client Name: Forensic Analytical Consulting Svcs **Date Printed:** 11/12/15

Sample ID	Lab Number	Asbestos Type	Percent in Layer	Asbestos Type	Percent in Layer	Asbestos Type	Percent in Layer

2959 Pacific Commerce Drive, Rancho Dominguez, CA 90221 / Telephone: (310) 763-2374 (888) 813-9417 / Fax: (310) 763-8684

Forensic Analytical

SAMPLING DATA FORM & CHAIN OF CUSTODY

Page 1 of —

CLIENT: FACS (LA05)

Sampled by: R.K

Sample Date: 11-10-15

Site/Bldg.: Kaiser LAMC
1505 Edgemont Los Angeles, CA (Basement)

Turnaround Time: ____ RUSH (X) 24 hr ____ 48 hr ____ Extended (____ days)

Analysis: X PLM Standard ____ PLM with Point Count (____ 400 pt. ____ 1,000 pt.)

FACS Proj. No.: P527371

Special Instructions: Email results to Steve Long and Russell Ragsdale

HA#	Homogeneous Material Description (incl. color, texture, phase of construction)	Homogeneous Material Locations (check box at right side of column if shown on HA Form or Drawing instead)	↓	Quant. in SF (LF for small pipe only)	Friable/ Cat. I/ Cat. II	Reno make friable? (Y/N)	Sample Number	Sample Location	Lab Result (when rcvd)
61	2'x2' ACT, Lay-In, White with texture		✓				061A	Waiting Area, Southeast corner	
62	2'x4' ACT, Lay-In, White with Fissured		✓				062A	Matching Area (Rm F005A) / North wall center	
63	Joint Compound		✓				063A	↓ / North wall center, above ceiling	
64	2'x4' ACT, Lay-In, White, Textured		✓				064A	Conference Room 2 (B55), Northeast corner	
61	2'x2' ACT, Lay-In, White with texture		✓				061B	Subpoena Clerk (Room F056) Northwest Center	
63	Joint Compound		✓				063B	Corridor adjacent to Room F004D, West wall, South end above ceiling	
65	Plaster Overspray		✓				065A		
66	Brown duct mastic (Square duct)		✓				066A		
67	Brown duct mastic (Round ducts)		✓				067A		
63	Joint Compound		✓				063C	Corridor adjacent to Room F003B, Center above ceiling	
68	Grey duct seam Sealant (Square duct)		✓				068A	↓	

DW = Drywall JC = Joint Compound WT = Wall Texture VFT = Vinyl Floor Tile VSF = Vinyl Sheet Flooring BB = Baseboard BBM = Baseboard Mastic CM = Carpet Mastic ACT = Acoustic Ceiling Tile ACS = Sprayed-on Acoustical Ceiling Material
FP = Fireproofing PI = Pipe Insulation PFV = Pipe fitting insulation WP = Plaster CP = Ceiling Plaster ES = Exterior Stucco

Relinquished by: [illegible] 2:30pm (Drop off)	Relinquished by:	Relinquished by:
Date & Time 11-11-15	Date & Time:	Date & Time:
Received by: [illegible]	Received by:	Relinquished by:
Date & Time [illegible] 1:25 PM	Date & Time	Date & Time:

Forensic Analytical — **SAMPLING DATA FORM & CHAIN OF CUSTODY** — Page 1 of 1

CLIENT: FACS (LA05) | Sampled by: R.R | Sample Date: 11-10-15

Site/Bldg.: Kaiser LAMC
1505 Edgemont Los Angeles, CA (Basement)

Turnaround Time: _____ RUSH ~~X~~ 24 hr _____ 48 hr _____ Extended (____ days)

Analysis: ~~X~~ PLM Standard _____ PLM with Point Count (_____ 400 pt. _____ 1,000 pt.)

FACS Proj. No.: PJ27371 | Special Instructions: Email results to Steve Long and Russell Ragsdale.

HA#	Homogeneous Material Description (incl. color, texture, phase of construction)	Homogeneous Material Locations (check box at right side of column if shown on HA Form or Drawing instead) ↓	Quant. in SF (LF for small pipe only)	Friable/ Cat. I/ Cat. II	Reno make friable? (Y/N)	Sample Number	Sample Location	Lab Result (when rcvd)
63	Joint Compound	✓				063 A	Corridor adjacent to Room F0057, west end above ceiling	
67	Brown duct mastic (round duct)	✓				067 B	↓	
63	Joint Compound	✓				063 E	Lounge west of file storage area North wall, East end	
↓	↓	✓				063 F	Office (F0045A), Northeast Corner	
		✓				063 G	Exterior of EVS Closet (B82), Northeast wall	
68	Grey duct seam sealant (square duct)	✓				068 B	Corridor adjacent to Room F0024, Center, above ceiling	
66	Brown duct mastic (square duct)	✓				066 B	Corridor adjacent to Room F0057, Center, above ceiling	
65	Plaster Overspray	✓				065 B	↓	
62	2'x4' ACT, Lay-In, white, Fissured	✓				062 B	Film Processing (Room F0015), South wall East End	
69	12" VFT, Blue w/ Blue streaks (Multi layer)	✓				069 A	Reception Area (F0022), Southwest Corner	
↓	↓	✓				069 B	Reception Area, Back Room, Northwest Corner	

DW = Drywall JC = Joint Compound WT = Wall Texture VFT = Vinyl Floor Tile VSF = Vinyl Sheet Flooring BB = Baseboard BBM = Baseboard Mastic CM = Carpet Mastic ACT = Acoustic Ceiling Tile ACS = Sprayed-on Acoustical Ceiling Material
FP = Fireproofing PI = Pipe Insulation PFI = Pipe fitting insulation WP = Plaster CP = Ceiling Plaster ES = Exterior Stucco

Relinquished by:	Relinquished by:	Relinquished by:
Date & Time 11-11-15 2:30am (Drop off)	Date & Time:	Date & Time:
Received by:	Received by:	Relinquished by:
Date & Time 11/12/15 8:25 AM	Date & Time	Date & Time:

Bulk Asbestos Analysis

(EPA Method 600/R-93-116, Visual Area Estimation)

Forensic Analytical Consulting Svcs
Stephen Long
2959 Pacific Commerce Drive

Rancho Dominguez, CA 90221

Client ID: LA05
Report Number: B213134
Date Received: 11/13/15
Date Analyzed: 11/16/15
Date Printed: 11/16/15
First Reported: 11/16/15

Job ID/Site: PJ27371; 1515 N. Vermont Ave; 4760 Sunset Blvd; 1505 N. Edgemont St. & 1526 N. Edgemont St., Los Angeles CA
Date(s) Collected: 11/12/2015

FALI Job ID: LA05
Total Samples Submitted: 22
Total Samples Analyzed: 22

Sample ID	Lab Number	Asbestos Type	Percent in Layer	Asbestos Type	Percent in Layer	Asbestos Type	Percent in Layer
016B	50958780						
Layer: Drywall Tape			**ND**				
Layer: White Skimcoat/Joint Compounds			**ND**				
Total Composite Values of Fibrous Components:		**Asbestos (ND)**					
Cellulose (50 %)							
070A	50958781						
Layer: Beige Non-Fibrous Material			**ND**				
Total Composite Values of Fibrous Components:		**Asbestos (ND)**					
Cellulose (Trace)							
Comment: Additional sampling and/or analyses may be necessary to detect Actinolite in this sample matrix.							
071A	50958782						
Layer: Beige Fibrous Material			**ND**				
Layer: Paint			**ND**				
Total Composite Values of Fibrous Components:		**Asbestos (ND)**					
Cellulose (35 %) Fibrous Glass (45 %)							
072A	50958783						
Layer: Grey Semi-Fibrous Material			**ND**				
Total Composite Values of Fibrous Components:		**Asbestos (ND)**					
Cellulose (Trace) Synthetic (3 %)							
070B	50958784						
Layer: Beige Non-Fibrous Material		Actinolite	**Trace**				
Total Composite Values of Fibrous Components:		**Asbestos (Trace)**					
Cellulose (Trace)							
016C	50958785						
Layer: White Skimcoat/Joint Compound			**ND**				
Total Composite Values of Fibrous Components:		**Asbestos (ND)**					
Cellulose (Trace)							
072B	50958786						
Layer: Dark Grey Non-Fibrous Material			**ND**				
Total Composite Values of Fibrous Components:		**Asbestos (ND)**					
Cellulose (Trace)							

2959 Pacific Commerce Drive, Rancho Dominguez, CA 90221 / Telephone: (310) 763-2374 (888) 813-9417 / Fax: (310) 763-8684

Report Number: B213134

Client Name: Forensic Analytical Consulting Svcs **Date Printed:** 11/16/15

Sample ID	Lab Number	Asbestos Type	Percent in Layer	Asbestos Type	Percent in Layer	Asbestos Type	Percent in Layer
071B	50958787						
Layer: Beige Fibrous Material			**ND**				
Layer: Paint			**ND**				
Total Composite Values of Fibrous Components: Cellulose (35 %) Fibrous Glass (45 %)		**Asbestos (ND)**					
016D	50958788						
Layer: Drywall Tape			**ND**				
Layer: White Skimcoat/Joint Compound			**ND**				
Total Composite Values of Fibrous Components: Cellulose (20 %)		**Asbestos (ND)**					
070C	50958789						
Layer: Beige Non-Fibrous Material			**ND**				
Layer: White Plaster			**ND**				
Total Composite Values of Fibrous Components: Cellulose (Trace)		**Asbestos (ND)**					
Comment: This comment applies to the Beige Non-Fibrous Material only: Additional sampling and/or analyses may be necessary to detect Actinolite in this sample matrix.							
016E	50958790						
Layer: White Skimcoat/Joint Compound			**ND**				
Total Composite Values of Fibrous Components: Cellulose (Trace)		**Asbestos (ND)**					
073A	50958791						
Layer: Dark Grey Non-Fibrous Material			**ND**				
Total Composite Values of Fibrous Components: Cellulose (Trace)		**Asbestos (ND)**					
074A	50958792						
Layer: Dark Grey Non-Fibrous Material			**ND**				
Total Composite Values of Fibrous Components: Cellulose (Trace)		**Asbestos (ND)**					
016F	50958793						
Layer: Drywall Tape			**ND**				
Layer: White Skimcoat/Joint Compound			**ND**				
Total Composite Values of Fibrous Components: Cellulose (20 %)		**Asbestos (ND)**					
075A	50958794						
Layer: Beige Fibrous Material			**ND**				
Layer: Paint			**ND**				
Total Composite Values of Fibrous Components: Cellulose (35 %) Fibrous Glass (45 %)		**Asbestos (ND)**					
076A	50958795						
Layer: Beige Fibrous Material			**ND**				
Layer: Paint			**ND**				
Total Composite Values of Fibrous Components: Cellulose (35 %) Fibrous Glass (45 %)		**Asbestos (ND)**					

2959 Pacific Commerce Drive, Rancho Dominguez, CA 90221 / Telephone: (310) 763-2374 (888) 813-9417 / Fax: (310) 763-8684

Report Number: B213134

Client Name: Forensic Analytical Consulting Svcs **Date Printed:** 11/16/15

Sample ID	Lab Number	Asbestos Type	Percent in Layer	Asbestos Type	Percent in Layer	Asbestos Type	Percent in Layer
075B	50958796						
Layer: Beige Fibrous Material			**ND**				
Layer: Paint			**ND**				
Total Composite Values of Fibrous Components: Cellulose (35 %) Fibrous Glass (45 %)		**Asbestos (ND)**					
073B	50958797						
Layer: Dark Grey Non-Fibrous Material			**ND**				
Total Composite Values of Fibrous Components: Cellulose (Trace)		**Asbestos (ND)**					
074B	50958798						
Layer: Dark Grey Non-Fibrous Material			**ND**				
Total Composite Values of Fibrous Components: Cellulose (Trace)		**Asbestos (ND)**					
016G	50958799						
Layer: White Skimcoat/Joint Compound			**ND**				
Total Composite Values of Fibrous Components: Cellulose (Trace)		**Asbestos (ND)**					
077A	50958800						
Layer: Brown Mastic			**ND**				
Layer: Grey Fibrous Tile			**ND**				
Layer: Paint			**ND**				
Total Composite Values of Fibrous Components: Cellulose (2 %) Fibrous Glass (85 %)		**Asbestos (ND)**					
077B	50958801						
Layer: Brown Mastic			**ND**				
Layer: Grey Fibrous Tile			**ND**				
Layer: Paint			**ND**				
Total Composite Values of Fibrous Components: Cellulose (2 %) Fibrous Glass (90 %)		**Asbestos (ND)**					



Tiffani Ludd, Laboratory Supervisor, Rancho Dominguez Laboratory

Note: Limit of Quantification ('LOQ') = 1%. 'Trace' denotes the presence of asbestos below the LOQ. 'ND' = 'None Detected'.

Analytical results and reports are generated by Forensic Analytical Laboratories Inc. (FALI) at the request of and for the exclusive use of the person or entity (client) named on such report. Results, reports or copies of same will not be released by FALI to any third party without prior written request from client. This report applies only to the sample(s) tested. Supporting laboratory documentation is available upon request. This report must not be reproduced except in full, unless approved by FALI. The client is solely responsible for the use and interpretation of test results and reports requested from FALI. Forensic Analytical Laboratories Inc. is not able to assess the degree of hazard resulting from materials analyzed. FALI reserves the right to dispose of all samples after a period of thirty (30) days, according to all state and federal guidelines, unless otherwise specified. All samples were received in acceptable condition unless otherwise noted.

2959 Pacific Commerce Drive, Rancho Dominguez, CA 90221 / Telephone: (310) 763-2374 (888) 813-9417 / Fax: (310) 763-8684

Forensic Analytical — **SAMPLING DATA FORM & CHAIN OF CUSTODY** — Page 1 of 2

CLIENT: FACS (LA05) | Sampled by: R.R. | Sample Date: 11-12-15

Site/Bldg.: Kaiser LAMC
1505 Edgemont Los Angeles, CA (Ground Floor)

Turnaround Time: ____ RUSH (X) 24 hr ____ 48 hr ____ Extended (____ days)

Analysis: X PLM Standard ____ PLM with Point Count (____ 400 pt. ____ 1,000 pt.)

FACS Proj. No.: FJ27371 | Special Instructions: Email results to Steve Long and Ramesh Rajpatale

HA#	Homogeneous Material Description (incl. color, texture, phase of construction)	Homogeneous Material Locations (check box at right side of column if shown on HA Form or Drawing instead) ↓	Quant. in SF (LF for small pipe only)	Friable/ Cat. I/ Cat. II	Reno make friable? (Y/N)	Sample Number	Sample Location	Lab Result (when rcvd)
16	Joint Compound	✓				016B	Waiting area Room F1105 / Northeast Corner above ceiling	
70	Plaster Overspray	✓				070A	↓ / ↓	
71	2'x2' ACT, Lay-In, White, Fissured	✓				071A	↓ / Northeast Corner	
72	Grey duct mastic (round duct)	✓				072A	↓ / East wall center above ceiling	
70	Plaster Overspray	✓				070B	↓ ↓	
16	Joint Compound	✓				016C	Exterior of Mammo Room 3 (Room F1115) / Northeast Corner above ceiling	
72	Grey duct mastic (round duct)	✓				072B	↓ / ↓	
71	2x2' ACT, Lay-In, White, Fissured	✓				071B	↓ / Northeast Corner	
16	Joint Compound	✓				016D	Room F1137, West wall Center above ceiling	
70	Plaster Overspray	✓				070C	↓	
16	Joint Compound	✓				016E	Exam Room 6 (Room F1138), South wall Center above ceiling	

DW = Drywall JC = Joint Compound WT = Wall Texture VFT = Vinyl Floor Tile VSF = Vinyl Sheet Flooring BB = Baseboard BBM = Baseboard Mastic CM = Carpet Mastic ACT = Acoustic Ceiling Tile ACS = Sprayed-on Acoustical Ceiling Material
FP = Fireproofing PI = Pipe Insulation PFI = Pipe fitting insulation WP = Plaster CP = Ceiling Plaster ES = Exterior Stucco

Relinquished by:	**Relinquished by:**	**Relinquished by:**
Date & Time 11-13-15 2:25am Drop off	**Date & Time:**	**Date & Time:**
Received by:	**Received by:**	**Relinquished by:**
Date & Time 11/13/15 3:30pm	**Date & Time**	**Date & Time:**

Forensic Analytical

SAMPLING DATA FORM & CHAIN OF CUSTODY

Page ___ of ___

CLIENT: FACS (LA05)

Sampled by: RR

Sample Date: 11-12-15

Site/Bldg.: Kaiser LAMC
1505 Edgemont, Los Angeles CA (Ground Floor)

Turnaround Time: ____ RUSH (X) 24 hr ____ 48 hr ____ Extended (____ days)

Analysis: X PLM Standard ____ PLM with Point Count (____ 400 pt. ____ 1,000 pt.)

FACS Proj. No.: P527371

Special Instructions: Email results to Steve Long and Russell Ragsdale

HA#	Homogeneous Material Description [incl. color, texture, phase of construction]	Homogeneous Material Locations (check box at right side of column if shown on HA Form or Drawing instead) ↓	Quant. in SF (LF for small pipe only)	Friable/ Cat. I/ Cat. II	Reno make friable? (Y/N)	Sample Number	Sample Location	Lab Result (when rcvd)
73	Brown duct mastic (square duct)	✓				073A	Room F1112 (Cubicle Area) / Southwest Corner above ceiling	
74	Brown duct mastic (round duct)	✓				074A	↓ / ↓	
16	Joint Compound	✓				016F	↓ / ↓	
75	2x4' ACT Lay-In, white, Fissured	✓				075A	↓ / Southwest Corner	
76	2x2' ACT, Lay-In, Solid white	✓				076A	Mamma Room 1 (Room F1113), Northeast Corner	
75	2x4 ACT, Lay-In, white, Fissured	✓				075B	Corridor South of F1113C, North end	
73	Brown duct mastic (Square duct)	✓				073B	Room F1112 (Cubicle Area) / Northeast above ceiling	
74	Brown duct mastic (round duct)	✓				074B	↓ / ↓	
16	Joint Compound	✓				016G	Northeast Stairwell, Base of Stairs	
77	1x1' ACT Spline w/mastic white, fissured	✓				077A	Corridor adjacent to Northeast Stairwell / Northeast Corner	
↓	↓	✓				077B	↓ / Northwest Corner	

DW = Drywall JC = Joint Compound WT = Wall Texture VFT = Vinyl Floor Tile VSF = Vinyl Sheet Flooring BB = Baseboard BBM = Baseboard Mastic CM = Carpet Mastic ACT = Acoustic Ceiling Tile ACS = Sprayed-on Acoustical Ceiling Material
FP = Fireproofing PI = Pipe Insulation PFT = Pipe fitting insulation WP = Plaster CP = Ceiling Plaster ES = Exterior Stucco

Relinquished by: [signature] 2:25am Drop off	Relinquished by:	Relinquished by:
Date & Time 11-13-15	Date & Time:	Date & Time:
Received by: Caleb D.	Received by:	Relinquished by:
Date & Time 11/13/15 8:30am	Date & Time	Date & Time:

Bulk Asbestos Analysis

(EPA Method 600/R-93-116, Visual Area Estimation)

Forensic Analytical Consulting Svcs
Stephen Long
2959 Pacific Commerce Drive

Rancho Dominguez, CA 90221

Client ID: LA05
Report Number: B213195
Date Received: 11/16/15
Date Analyzed: 11/17/15
Date Printed: 11/17/15
First Reported: 11/17/15

Job ID/Site: PJ27371; 1515 N. Vermont Ave; 4760 Sunset Blvd; 1505 N. Edgemont St. & 1526 N. Edgemont St., Los Angeles CA
Date(s) Collected: 11/13/2015

FALI Job ID: LA05
Total Samples Submitted: 19
Total Samples Analyzed: 19

Sample ID	Lab Number	Asbestos Type	Percent in Layer	Asbestos Type	Percent in Layer	Asbestos Type	Percent in Layer
078A	50959088						
Layer: White Skimcoat/Joint Compound			**ND**				
Total Composite Values of Fibrous Components: Cellulose (Trace)		**Asbestos (ND)**					
079A	50959089						
Layer: Tan Mastic			**ND**				
Total Composite Values of Fibrous Components: Cellulose (Trace)		**Asbestos (ND)**					
080A	50959090						
Layer: Tan Mastic			**ND**				
Total Composite Values of Fibrous Components: Cellulose (Trace)		**Asbestos (ND)**					
081A	50959091						
Layer: Beige Fibrous Material			**ND**				
Layer: Paint			**ND**				
Total Composite Values of Fibrous Components: Cellulose (35 %) Fibrous Glass (45 %)		**Asbestos (ND)**					
082A	50959092						
Layer: Beige Non-Fibrous Material		Actinolite	**Trace**				
Layer: White Plaster			**ND**				
Total Composite Values of Fibrous Components: Cellulose (Trace)		**Asbestos (Trace)**					
083A	50959093						
Layer: Beige Fibrous Material			**ND**				
Layer: Paint			**ND**				
Total Composite Values of Fibrous Components: Cellulose (35 %) Fibrous Glass (45 %)		**Asbestos (ND)**					
084A	50959094						
Layer: Beige			**ND**				
Layer: Paint			**ND**				
Total Composite Values of Fibrous Components: Cellulose (95 %)		**Asbestos (ND)**					

2959 Pacific Commerce Drive, Rancho Dominguez, CA 90221 / Telephone: (310) 763-2374 (888) 813-9417 / Fax: (310) 763-8684

Report Number: B213195

Client Name: Forensic Analytical Consulting Svcs **Date Printed:** 11/17/15

Sample ID	Lab Number	Asbestos Type	Percent in Layer	Asbestos Type	Percent in Layer	Asbestos Type	Percent in Layer
080B	50959095						
Layer: Tan Mastic			**ND**				
Total Composite Values of Fibrous Components: Cellulose (Trace)		**Asbestos (ND)**					
078B	50959096						
Layer: Drywall Backing			**ND**				
Layer: White Skimcoat/Joint Compound			**ND**				
Total Composite Values of Fibrous Components: Cellulose (20 %)		**Asbestos (ND)**					
078C	50959097						
Layer: Drywall Tape			**ND**				
Layer: White Skimcoat/Joint Compounds			**ND**				
Total Composite Values of Fibrous Components: Cellulose (45 %)		**Asbestos (ND)**					
083B	50959098						
Layer: Beige Fibrous Material			**ND**				
Layer: Paint			**ND**				
Total Composite Values of Fibrous Components: Cellulose (35 %) Fibrous Glass (45 %)		**Asbestos (ND)**					
078D	50959099						
Layer: Drywall Tape			**ND**				
Layer: White Skimcoat/Joint Compound			**ND**				
Total Composite Values of Fibrous Components: Cellulose (30 %)		**Asbestos (ND)**					
082B	50959100						
Layer: Beige Non-Fibrous Material		Actinolite	**Trace**				
Layer: White Plaster			**ND**				
Layer: White Skimcoat/Joint Compound			**ND**				
Total Composite Values of Fibrous Components: Cellulose (Trace)		**Asbestos (Trace)**					
Comment: This comment applies to the Beige Non-Fibrous Material only: Additional sampling and/or analyses may be necessary to detect Actinolite in this sample matrix.							
081B	50959101						
Layer: Beige Fibrous Material			**ND**				
Layer: Paint			**ND**				
Total Composite Values of Fibrous Components: Cellulose (35 %) Fibrous Glass (45 %)		**Asbestos (ND)**					
078E	50959102						
Layer: White Skimcoat/Joint Compound			**ND**				
Total Composite Values of Fibrous Components: Cellulose (Trace)		**Asbestos (ND)**					

2959 Pacific Commerce Drive, Rancho Dominguez, CA 90221 / Telephone: (310) 763-2374 (888) 813-9417 / Fax: (310) 763-8684

Report Number: B213195

Client Name: Forensic Analytical Consulting Svcs **Date Printed:** 11/17/15

Sample ID	Lab Number	Asbestos Type	Percent in Layer	Asbestos Type	Percent in Layer	Asbestos Type	Percent in Layer
084B	50959103						
Layer: Beige Fibrous Material			**ND**				
Layer: Paint			**ND**				
Total Composite Values of Fibrous Components: Cellulose (35 %) Fibrous Glass (45 %)		**Asbestos (ND)**					
078F	50959104						
Layer: White Skimcoat/Joint Compound			**ND**				
Total Composite Values of Fibrous Components: Cellulose (Trace)		**Asbestos (ND)**					
079B	50959105						
Layer: Tan Mastic			**ND**				
Total Composite Values of Fibrous Components: Cellulose (Trace)		**Asbestos (ND)**					
078G	50959106						
Layer: Drywall Tape			**ND**				
Layer: White Skimcoat/Joint Compounds			**ND**				
Total Composite Values of Fibrous Components: Cellulose (40 %)		**Asbestos (ND)**					



Tiffani Ludd, Laboratory Supervisor, Rancho Dominguez Laboratory

Note: Limit of Quantification ('LOQ') = 1%. 'Trace' denotes the presence of asbestos below the LOQ. 'ND' = 'None Detected'.

Analytical results and reports are generated by Forensic Analytical Laboratories Inc. (FALI) at the request of and for the exclusive use of the person or entity (client) named on such report. Results, reports or copies of same will not be released by FALI to any third party without prior written request from client. This report applies only to the sample(s) tested. Supporting laboratory documentation is available upon request. This report must not be reproduced except in full, unless approved by FALI. The client is solely responsible for the use and interpretation of test results and reports requested from FALI. Forensic Analytical Laboratories Inc. is not able to assess the degree of hazard resulting from materials analyzed. FALI reserves the right to dispose of all samples after a period of thirty (30) days, according to all state and federal guidelines, unless otherwise specified. All samples were received in acceptable condition unless otherwise noted.

2959 Pacific Commerce Drive, Rancho Dominguez, CA 90221 / Telephone: (310) 763-2374 (888) 813-9417 / Fax: (310) 763-8684

SAMPLING DATA FORM & CHAIN OF CUSTODY

Sampled by: R.R. | Sample Date: 11-13-15

MC
Angeles, CA (1st Floor)

Turnaround Time: ____ RUSH ✓ 24 hr ____ 48 hr ____ Extended (____ days)

Analysis: X PLM Standard ____ PLM with Point Count (____ 400 pt. ____ 1,000 pt.)

1 Special Instructions: Email results to Steve Long and Russell Ragsdale

Description (construction)	Homogeneous Material Locations (check box at right side of column if shown on HA Form or Drawing instead) ↓	Quant. in SF (LF for small pipe only)	Friable/ Cat. I/ Cat. II	Reno make friable? (Y/N)	Sample Number	Sample Location	Lab Resul (when rcv
	✓				078A	Main Elevator Lobby / Northwall Center above ceiling	
	✓				079A	/	
ic					080A	/	
n, white, xture					081A	/ North wall	
rete					082A	/ Northeast Corner above ceiling	
n,					083A	Outpatient Infusion Center (Room 1042) / Station 7, East side center	
n,					084A	/ @ Exterior of Room 1055	
ic					080B	/ Station 7, East side Center above ceiling	
d					078B	Corridor adjacent to Room 1042, North Wall above ceiling	
					078C	Social Medicine Area (Room 1034) / Southwest work station, Northwest Corner	
1					083B	/	

WT = Wall Texture VFT = Vinyl Floor Tile VSF = Vinyl Sheet Flooring BB = Baseboard BBM = Baseboard Mastic CM = Carpet Mastic ACT = Acoustic Ceiling Tile ACS = Sprayed-on Acoustical Ceiling Material
PFI = Pipe fitting insulation WP = Plaster CP = Ceiling Plaster ES = Exterior Stucco

15 2:30am Drop off

Relinquished by:

Date & Time:

Received by:

Date & Time

Relinquished by:

Date & Time:

Relinquished by:

Date & Time:

SAMPLING DATA FORM & CHAIN OF CUSTODY

Sampled by: R. R. | Sample Date: 11-13-15

nc
s Angeles, CA (1st Floor)

Turnaround Time: _____ RUSH _X_ 24 hr _____ 48 hr _____ Extended (____ days)

Analysis: _X_ PLM Standard _____ PLM with Point Count (_____ 400 pt. _____ 1,000 pt.)

Special Instructions: Email results to Steve Long and Russell Ragsdale

Description (construction)	Homogeneous Material Locations (check box at right side of column if shown on HA Form or Drawing instead) ↓	Quant. in SF (LF for small pipe only)	Friable/ Cat. I/ Cat. II	Reno make friable? (Y/N)	Sample Number	Sample Location	Lab Result (when rcvd
nd	✓				078 D	Corridor adjacent to Southwest Stairwell South wall at closet exterior above ceiling	
ete	✓				082 B	↓ at stair entry above ceiling	
, white, xture	✓				081 B	Waiting Area - West Wall, south end ↓ above ceiling	
nd	✓				078 E		
, white,	✓				084 B	Exam Room # 4 (Room 1021), North wall ↓ above ceiling	
ound	✓				078 F		
tic	✓				079 B	↓ above ceiling	
nd	✓				078 G	East Corridor adjacent to Cubicle #4, West wall above ceiling	

WT = Wall Texture VFT = Vinyl Floor Tile VSF = Vinyl Sheet Flooring BB = Baseboard BBM = Baseboard Mastic CM = Carpet Mastic ACT = Acoustic Ceiling Tile ACS = Sprayed-on Acoustical Ceiling Material
PFI = Pipe fitting insulation WP = Plaster CP = Ceiling Plaster ES = Exterior Stucco

15 2:30am Drop off	Relinquished by: Date & Time:	Relinquished by: Date & Time:
15 10 8 30	Received by: Date & Time	Relinquished by: Date & Time:

Bulk Asbestos Analysis

(EPA Method 600/R-93-116, Visual Area Estimation)

Forensic Analytical Consulting Svcs
Stephen Long
2959 Pacific Commerce Drive

Rancho Dominguez, CA 90221

Client ID: LA05
Report Number: B213353
Date Received: 11/19/15
Date Analyzed: 11/19/15
Date Printed: 11/20/15
First Reported: 11/20/15

Job ID/Site: PJ27371; 1515 N. Vermont Ave; 4760 Sunset Blvd; 1505 N. Edgemont St. & 1526 N. Edgemont St., Los Angeles CA
Date(s) Collected: 11/18/2015

FALI Job ID: LA05
Total Samples Submitted: 29
Total Samples Analyzed: 29

Sample ID	Lab Number	Asbestos Type	Percent in Layer	Asbestos Type	Percent in Layer	Asbestos Type	Percent in Layer
085A	50960074						
Layer: Grey Semi-Fibrous Material			**ND**				
Total Composite Values of Fibrous Components:		**Asbestos (ND)**					
Cellulose (15 %)							
086A	50960075						
Layer: Grey Semi-Fibrous Material			**ND**				
Layer: Beige Non-Fibrous Material		Actinolite	**Trace**				
Layer: White Drywall			**ND**				
Layer: White Plaster			**ND**				
Total Composite Values of Fibrous Components:		**Asbestos (Trace)**					
Cellulose (Trace) Fibrous Glass (Trace)							
087A	50960076						
Layer: Beige Fibrous Material			**ND**				
Layer: Paint			**ND**				
Total Composite Values of Fibrous Components:		**Asbestos (ND)**					
Cellulose (35 %) Fibrous Glass (45 %)							
088A	50960077						
Layer: White Drywall			**ND**				
Layer: Drywall Tape			**ND**				
Layer: White Skimcoat/Joint Compounds			**ND**				
Total Composite Values of Fibrous Components:		**Asbestos (ND)**					
Cellulose (20 %)							
089A	50960078						
Layer: Beige Fibrous Material			**ND**				
Layer: Paint			**ND**				
Total Composite Values of Fibrous Components:		**Asbestos (ND)**					
Cellulose (35 %) Fibrous Glass (45 %)							
090A	50960079						
Layer: Tan Non-Fibrous Material			**ND**				
Total Composite Values of Fibrous Components:		**Asbestos (ND)**					
Cellulose (Trace)							
085B	50960080						
Layer: Grey Semi-Fibrous Material			**ND**				
Total Composite Values of Fibrous Components:		**Asbestos (ND)**					
Cellulose (15 %)							

2959 Pacific Commerce Drive, Rancho Dominguez, CA 90221 / Telephone: (310) 763-2374 (888) 813-9417 / Fax: (310) 763-8684

Report Number: B213353
Client Name: Forensic Analytical Consulting Svcs **Date Printed:** 11/20/15

Sample ID	Lab Number	Asbestos Type	Percent in Layer	Asbestos Type	Percent in Layer	Asbestos Type	Percent in Layer
088B	50960081						
Layer: Drywall Tape			**ND**				
Layer: White Skimcoat/Joint Compounds			**ND**				
Total Composite Values of Fibrous Components: Cellulose (30 %)		**Asbestos (ND)**					
086B	50960082						
Layer: Grey Cementitious Material			**ND**				
Layer: Beige Non-Fibrous Material		Actinolite	**Trace**				
Layer: White Skimcoat/Joint Compound			**ND**				
Total Composite Values of Fibrous Components: Cellulose (Trace) Fibrous Glass (Trace)		**Asbestos (Trace)**					
085C	50960083						
Layer: Grey Semi-Fibrous Material			**ND**				
Total Composite Values of Fibrous Components: Cellulose (15 %)		**Asbestos (ND)**					
091A	50960084						
Layer: Tan Non-Fibrous Material			**ND**				
Total Composite Values of Fibrous Components: Cellulose (Trace)		**Asbestos (ND)**					
089B	50960085						
Layer: Beige Fibrous Material			**ND**				
Layer: Paint			**ND**				
Total Composite Values of Fibrous Components: Cellulose (75 %) Fibrous Glass (5 %)		**Asbestos (ND)**					
088C	50960086						
Layer: Drywall Tape			**ND**				
Layer: White Skimcoat/Joint Compounds			**ND**				
Total Composite Values of Fibrous Components: Cellulose (30 %)		**Asbestos (ND)**					
088D	50960087						
Layer: White Drywall			**ND**				
Layer: White Skimcoat/Joint Compound			**ND**				
Layer: Drywall Tape			**ND**				
Layer: Paint			**ND**				
Total Composite Values of Fibrous Components: Cellulose (20 %) Fibrous Glass (2 %)		**Asbestos (ND)**					
091B	50960088						
Layer: Tan Non-Fibrous Material			**ND**				
Total Composite Values of Fibrous Components: Cellulose (Trace)		**Asbestos (ND)**					
085D	50960089						
Layer: Grey Semi-Fibrous Material			**ND**				
Total Composite Values of Fibrous Components: Cellulose (15 %)		**Asbestos (ND)**					

2959 Pacific Commerce Drive, Rancho Dominguez, CA 90221 / Telephone: (310) 763-2374 (888) 813-9417 / Fax: (310) 763-8684

Report Number: B213353

Client Name: Forensic Analytical Consulting Svcs **Date Printed:** 11/20/15

Sample ID	Lab Number	Asbestos Type	Percent in Layer	Asbestos Type	Percent in Layer	Asbestos Type	Percent in Layer
085E	50960090						
Layer: Grey Semi-Fibrous Material			**ND**				
Total Composite Values of Fibrous Components: Cellulose (15 %)		**Asbestos (ND)**					
088E	50960091						
Layer: White Skimcoat/Joint Compound			**ND**				
Total Composite Values of Fibrous Components: Cellulose (Trace)		**Asbestos (ND)**					
090B	50960092						
Layer: Tan Non-Fibrous Material			**ND**				
Layer: Grey Semi-Fibrous Material			**ND**				
Total Composite Values of Fibrous Components: Cellulose (Trace)		**Asbestos (ND)**					
087B	50960093						
Layer: Beige Fibrous Material			**ND**				
Layer: Paint			**ND**				
Total Composite Values of Fibrous Components: Cellulose (35 %) Fibrous Glass (45 %)		**Asbestos (ND)**					
085F	50960094						
Layer: Grey Semi-Fibrous Material			**ND**				
Total Composite Values of Fibrous Components: Cellulose (15 %)		**Asbestos (ND)**					
088F	50960095						
Layer: White Drywall			**ND**				
Layer: Drywall Tape			**ND**				
Layer: White Skimcoat/Joint Compounds			**ND**				
Total Composite Values of Fibrous Components: Cellulose (20 %) Fibrous Glass (2 %)		**Asbestos (ND)**					
088G	50960096						
Layer: Drywall Tape			**ND**				
Layer: White Skimcoat/Joint Compounds			**ND**				
Total Composite Values of Fibrous Components: Cellulose (30 %)		**Asbestos (ND)**					
085G	50960097						
Layer: Grey Semi-Fibrous Material			**ND**				
Total Composite Values of Fibrous Components: Cellulose (15 %)		**Asbestos (ND)**					
086C	50960098						
Layer: Beige Non-Fibrous Material		Actinolite	**Trace**				
Layer: White Plaster			**ND**				
Total Composite Values of Fibrous Components: Cellulose (Trace) Fibrous Glass (Trace)		**Asbestos (Trace)**					

2959 Pacific Commerce Drive, Rancho Dominguez, CA 90221 / Telephone: (310) 763-2374 (888) 813-9417 / Fax: (310) 763-8684

Report Number: B213353

Client Name: Forensic Analytical Consulting Svcs **Date Printed:** 11/20/15

Sample ID	Lab Number	Asbestos Type	Percent in Layer	Asbestos Type	Percent in Layer	Asbestos Type	Percent in Layer
092A	50960099						
Layer: Grey Tile			**ND**				
Layer: Tan Mastic			**ND**				
Total Composite Values of Fibrous Components: Cellulose (Trace)		**Asbestos (ND)**					
092B	50960100						
Layer: Grey Tile			**ND**				
Layer: Tan Mastic			**ND**				
Total Composite Values of Fibrous Components: Cellulose (Trace)		**Asbestos (ND)**					
093A	50960101						
Layer: Tan Mastic with Debris			**ND**				
Total Composite Values of Fibrous Components: Cellulose (Trace) Synthetic (Trace)		**Asbestos (ND)**					
093B	50960102						
Layer: Tan Mastic with Debris			**ND**				
Total Composite Values of Fibrous Components: Cellulose (Trace) Synthetic (Trace)		**Asbestos (ND)**					



Tiffani Ludd, Laboratory Supervisor, Rancho Dominguez Laboratory

Note: Limit of Quantification ('LOQ') = 1%. 'Trace' denotes the presence of asbestos below the LOQ. 'ND' = 'None Detected'.

Analytical results and reports are generated by Forensic Analytical Laboratories Inc. (FALI) at the request of and for the exclusive use of the person or entity (client) named on such report. Results, reports or copies of same will not be released by FALI to any third party without prior written request from client. This report applies only to the sample(s) tested. Supporting laboratory documentation is available upon request. This report must not be reproduced except in full, unless approved by FALI. The client is solely responsible for the use and interpretation of test results and reports requested from FALI. Forensic Analytical Laboratories Inc. is not able to assess the degree of hazard resulting from materials analyzed. FALI reserves the right to dispose of all samples after a period of thirty (30) days, according to all state and federal guidelines, unless otherwise specified. All samples were received in acceptable condition unless otherwise noted.

2959 Pacific Commerce Drive, Rancho Dominguez, CA 90221 / Telephone: (310) 763-2374 (888) 813-9417 / Fax: (310) 763-8684

Forensic Analytical | **SAMPLING DATA FORM & CHAIN OF CUSTODY** | Page 1 of 5

CLIENT: FACS (LA05) | Sampled by: RR/DMH | Sample Date: 11-18-15

Site/Bldg.: Kaiser LAMC, 1505 Edgemont Los Angeles, CA (2nd Floor) | Turnaround Time: ____ RUSH (24 hr) ____ 48 hr ____ Extended (____ days)

Analysis: X PLM Standard ____ PLM with Point Count (____ 400 pt. ____ 1,000 pt.)

FACS Proj. No.: PJ27371 | Special Instructions: Email results to Steve Long and Russell Ragsdale.

HA#	Homogeneous Material Description (incl. color, texture, phase of construction)	Homogeneous Material Locations (check box at right side of column if shown on HA Form or Drawing instead)	↓	Quant. in SF (LF for small pipe only)	Friable/ Cat. I/ Cat. II	Reno make friable? (Y/N)	Sample Number	Sample Location	Lab Result (when rcvd)
85	Grey Fireproofing spray applied		✓				085A	Main elevator lobby / North Wall, East Corner above ceiling	
86	Plaster on Concrete Wall		✓				086A	above ceiling	
87	2'x2' LAY-In ACT, white, Textured		✓				087A		
88	Joint Compound		✓				088A	Main elevator lobby / South Wall, Eastside above ceiling	
89	2'x4' ACT, LAY-In, white, Fissured		✓				089A	Corridor adjacent to Northeast stairwell @ East end above ceiling	
90	Brown duct Mastic on (Round ducts)		✓				090A		
85	Grey Fireproofing spray applied		✓				085B	North Corridor @ exterior of Exam Room 14 (Room F2226) above ceiling	
88	Joint Compound		✓				088B		
86	Plaster on Concrete wall		✓				086B	Corridor @ Southwest stairwell, South wall, west side, above ceiling	
85	Grey Fire proofing spray applied		✓				085C	Corridor @ Southwest stairwell, West wall adjacent to restroom, above ceiling	
91	Brown Duct Mastic (Square duct)		✓				091A	Exam Room 7 (F2268), East wall Center above ceiling	

DW = Drywall JC = Joint Compound WT = Wall Texture VFT = Vinyl Floor Tile VSF = Vinyl Sheet Flooring BB = Baseboard BBM = Baseboard Mastic CM = Carpet Mastic ACT = Acoustic Ceiling Tile ACS = Sprayed-on Acoustical Ceiling Material
FP = Fireproofing PI = Pipe Insulation PFI = Pipe fitting insulation WP = Plaster CP = Ceiling Plaster ES = Exterior Stucco

Relinquished by:	Relinquished by:	Relinquished by:
Date & Time 11-19-15 0130	Date & Time:	Date & Time:
Received by:	Received by:	Relinquished by:
Date & Time 11/19/15 2:30pm	Date & Time	Date & Time:

Forensic Analytical — **SAMPLING DATA FORM & CHAIN OF CUSTODY**

CLIENT: FACS (LA05) | Sampled by: RR / DMH | Sample Date: 11-13-15

Site/Bldg.: Kaiser LAMC
1505 Edgemont Los Angeles, CA (2nd Floor)

Turnaround Time: ____ RUSH (X) 24 hr ____ 48 hr ____ Extended (____ days)

Analysis: X PLM Standard ____ PLM with Point Count (____ 400 pt. ____ 1,000 pt.)

FACS Proj. No.: PJ27371 | Special Instructions: Email results to Steve Long and Russell Ragsdale

HA#	Homogeneous Material Description (incl. color, texture, phase of construction)	Homogeneous Material Locations (check box at right side of column if shown on HA Form or Drawing instead) ↓	Quant. in SF (LF for small pipe only)	Friable/ Cat. I/ Cat. II	Reno make friable? (Y/N)	Sample Number	Sample Location	Lab Result (when rcvd)
99	2'x4' ACT, LAY-In, White, Fissured	✓				089B	EXAM Room 7 (F2268), East Wall Center above ceiling	
98	Joint Compound	✓				088C	Staff Lounge (F2264), South Wall Center above ceiling	
89	↓	✓				089D	Nurses Station (F2244), Wall adjacent to Room F2245, above ceiling	
91	Brown duct mastic (square duct)	✓				091B	↓	
95	Grey Fire proofing Spray applied	✓				095D	EXAM Room 2A (F2209), North wall Center above ceiling	
↓	↓	✓				095E	Corridor adjacent to (F2207) above ceiling	
88	Joint Compound	✓				088E	↓	
90	Round Duct Mastic, Brown	✓				090B	↓	
87	2'x2' Lay-In ACT, White, Textured	✓				087B	Waiting area / East wall at entry	
95	Grey Fire proofing Spray applied	✓				095F	East Corridor adjacent to Room F2204 above ceiling	
88	Joint Compound	✓				088F	↓	

DW = Drywall JC = Joint Compound WT = Wall Texture VFT = Vinyl Floor Tile VSF = Vinyl Sheet Flooring BB = Baseboard BBM = Baseboard Mastic CM = Carpet Mastic ACT = Acoustic Ceiling Tile ACS = Sprayed-on Acoustical Ceiling Material
FP = Fireproofing PI = Pipe Insulation PFI = Pipe fitting insulation WP = Plaster CP = Ceiling Plaster ES = Exterior Stucco

Relinquished by: Dom Thanh Ha	**Relinquished by:**	**Relinquished by:**
Date & Time 11-19-15 | 0130	**Date & Time:**	**Date & Time:**
Received by: [illegible] D.	**Received by:**	**Relinquished by:**
Date & Time 11/19/15 5:30 PM	**Date & Time**	**Date & Time:**

Forensic Analytical

SAMPLING DATA FORM & CHAIN OF CUSTODY

CLIENT: FACS (LA05)

Sampled by: RF / DMH

Sample Date: 11-18-15

Site/Bldg.: Kaiser LAMC
1505 Edgemont, Los Angeles, CA (2nd Floor)

Turnaround Time: ____ RUSH __X__ 24 hr ____ 48 hr ____ Extended (____ days)

Analysis: __X__ PLM Standard ____ PLM with Point Count (____ 400 pt. ____ 1,000 pt.)

FACS Proj. No.: PJ27871

Special Instructions: Email results to Steve Long and Russell Ragsdale

HA#	Homogeneous Material Description (incl. color, texture, phase of construction)	Homogeneous Material Locations (check box at right side of column if shown on HA Form or Drawing instead) ↓	Quant. in SF (LF for small pipe only)	Friable/ Cat. I/ Cat. II	Reno make friable? (Y/N)	Sample Number	Sample Location	Lab Result (when rcvd)
94	Joint Compound	✓				094G	West corridor adjacent to Exam Room 10 (F2218) above ceiling	
95	Grey Fireproofing spray applied	✓				095G	↓	
96	Plaster on Concrete Wall	✓				096C	Main elevator lobby, South wall east side above ceiling	
92	Off white VFT 12"/white, Blue streaks ↓	✓				~~092A~~ 093A	Linen Closet adjacent to room F2223	
		✓				~~092B~~ 093B	↓	
93	Carpet mastic ↓	✓				093A	Room F2259 @ Entry	
↓	↓	✓				093B	Room F2216 @ Southeast Corner	

DW = Drywall JC = Joint Compound WT = Wall Texture VFT = Vinyl Floor Tile VSF = Vinyl Sheet Flooring BB = Baseboard BBM = Baseboard Mastic CM = Carpet Mastic ACT = Acoustic Ceiling Tile ACS = Sprayed-on Acoustical Ceiling Material
FP = Fireproofing PI = Pipe Insulation PFI = Pipe fitting insulation WP = Plaster CP = Ceiling Plaster ES = Exterior Stucco

Relinquished by: Dan Rain Dan	Relinquished by:	Relinquished by:
Date & Time 11-19-15 | 0130	Date & Time:	Date & Time:
Received by: [illegible] DG	Received by:	Relinquished by:
Date & Time 11/19/15 6:30 pm	Date & Time	Date & Time:

Bulk Asbestos Analysis

(EPA Method 600/R-93-116, Visual Area Estimation)

Forensic Analytical Consulting Svcs
Stephen Long
2959 Pacific Commerce Drive

Rancho Dominguez, CA 90221

Client ID: LA05
Report Number: B213389
Date Received: 11/20/15
Date Analyzed: 11/23/15
Date Printed: 11/23/15
First Reported: 11/23/15

Job ID/Site: PJ27371; 1515 N. Vermont Ave; 4760 Sunset Blvd; 1505 N. Edgemont St. & 1526 N. Edgemont St., Los Angeles CA
Date(s) Collected: 11/19/2015

FALI Job ID: LA05
Total Samples Submitted: 19
Total Samples Analyzed: 19

Sample ID	Lab Number	Asbestos Type	Percent in Layer	Asbestos Type	Percent in Layer	Asbestos Type	Percent in Layer
094A	50960207						
Layer: Off-White Skimcoat/Joint Compound			**ND**				
Layer: Drywall Tape			**ND**				
Layer: Off-White Skimcoat/Joint Compound			**ND**				
Total Composite Values of Fibrous Components: Cellulose (90 %)		**Asbestos (ND)**					
095A	50960208						
Layer: Beige Fibrous Material			**ND**				
Layer: Paint			**ND**				
Total Composite Values of Fibrous Components: Cellulose (50 %) Fibrous Glass (10 %)		**Asbestos (ND)**					
096A	50960209						
Layer: Beige Non-Fibrous Material		Actinolite	**Trace**				
Layer: White Plaster			**ND**				
Layer: Off-White Fibrous Material			**ND**				
Total Composite Values of Fibrous Components: Cellulose (Trace) Fibrous Glass (2 %)		**Asbestos (Trace)**					
094B	50960210						
Layer: White Skimcoat/Joint Compound			**ND**				
Layer: Drywall Backing			**ND**				
Total Composite Values of Fibrous Components: Cellulose (80 %)		**Asbestos (ND)**					
096B	50960211						
Layer: Beige Non-Fibrous Material		Actinolite	**Trace**				
Layer: White Plaster			**ND**				
Total Composite Values of Fibrous Components: Cellulose (Trace)		**Asbestos (Trace)**					
097A	50960212						
Layer: Grey Mastic			**ND**				
Total Composite Values of Fibrous Components: Cellulose (Trace)		**Asbestos (ND)**					

2959 Pacific Commerce Drive, Rancho Dominguez, CA 90221 / Telephone: (310) 763-2374 (888) 813-9417 / Fax: (310) 763-8684

Report Number: B213389

Client Name: Forensic Analytical Consulting Svcs **Date Printed:** 11/23/15

Sample ID	Lab Number	Asbestos Type	Percent in Layer	Asbestos Type	Percent in Layer	Asbestos Type	Percent in Layer
094C	50960213						
Layer: White Drywall			**ND**				
Layer: Off-White Skimcoat/Joint Compounds			**ND**				
Layer: Drywall Tape			**ND**				
Layer: Off-White Skimcoat/Joint Compound			**ND**				
Layer: Paint			**ND**				
Total Composite Values of Fibrous Components: Cellulose (70 %) Fibrous Glass (Trace)		**Asbestos (ND)**					
094D	50960214						
Layer: Off-White Skimcoat/Joint Compound			**ND**				
Layer: Drywall Tape			**ND**				
Total Composite Values of Fibrous Components: Cellulose (Trace)		**Asbestos (ND)**					
098A	50960215						
Layer: Beige Fibrous Material			**ND**				
Layer: Paint			**ND**				
Total Composite Values of Fibrous Components: Cellulose (50 %) Fibrous Glass (10 %)		**Asbestos (ND)**					
098B	50960216						
Layer: Beige Fibrous Material			**ND**				
Layer: Paint			**ND**				
Total Composite Values of Fibrous Components: Cellulose (50 %) Fibrous Glass (10 %)		**Asbestos (ND)**					
097B	50960217						
Layer: Grey Mastic			**ND**				
Total Composite Values of Fibrous Components: Cellulose (Trace)		**Asbestos (ND)**					
096C	50960218						
Layer: Beige Non-Fibrous Material		Actinolite	**Trace**				
Total Composite Values of Fibrous Components: Cellulose (Trace)		**Asbestos (Trace)**					
094E	50960219						
Layer: White Drywall			**ND**				
Layer: Drywall Tape			**ND**				
Layer: Off-White Skimcoat/Joint Compound			**ND**				
Total Composite Values of Fibrous Components: Cellulose (20 %) Fibrous Glass (Trace)		**Asbestos (ND)**					
094F	50960220						
Layer: Off-White Skimcoat/Joint Compound			**ND**				
Layer: Drywall Tape			**ND**				
Total Composite Values of Fibrous Components: Cellulose (45 %)		**Asbestos (ND)**					

2959 Pacific Commerce Drive, Rancho Dominguez, CA 90221 / Telephone: (310) 763-2374 (888) 813-9417 / Fax: (310) 763-8684

Report Number: B213389

Client Name: Forensic Analytical Consulting Svcs **Date Printed:** 11/23/15

Sample ID	Lab Number	Asbestos Type	Percent in Layer	Asbestos Type	Percent in Layer	Asbestos Type	Percent in Layer
099A	50960221						
Layer: Grey Mastic			**ND**				
Total Composite Values of Fibrous Components: Cellulose (Trace)		**Asbestos (ND)**					
099B	50960222						
Layer: Grey Mastic			**ND**				
Total Composite Values of Fibrous Components: Cellulose (Trace)		**Asbestos (ND)**					
094G	50960223						
Layer: White Drywall			**ND**				
Layer: Drywall Tape			**ND**				
Layer: Off-White Skimcoat/Joint Compounds			**ND**				
Total Composite Values of Fibrous Components: Cellulose (45 %) Fibrous Glass (Trace)		**Asbestos (ND)**					
096D	50960224						
Layer: Beige Non-Fibrous Material			**ND**				
Layer: Tan Non-Fibrous Material			**ND**				
Total Composite Values of Fibrous Components: Cellulose (Trace)		**Asbestos (ND)**					
Comment: This comment applies to the Beige Non-Fibrous Material only: Additional sampling and/or analyses may be necessary to detect Actinolite in this sample matrix.							
096E	50960225						
Layer: Beige Non-Fibrous Material		Actinolite	**Trace**				
Total Composite Values of Fibrous Components: Cellulose (Trace)		**Asbestos (Trace)**					



Tiffani Ludd, Laboratory Supervisor, Rancho Dominguez Laboratory

Note: Limit of Quantification ('LOQ') = 1%. 'Trace' denotes the presence of asbestos below the LOQ. 'ND' = 'None Detected'.

Analytical results and reports are generated by Forensic Analytical Laboratories Inc. (FALI) at the request of and for the exclusive use of the person or entity (client) named on such report. Results, reports or copies of same will not be released by FALI to any third party without prior written request from client. This report applies only to the sample(s) tested. Supporting laboratory documentation is available upon request. This report must not be reproduced except in full, unless approved by FALI. The client is solely responsible for the use and interpretation of test results and reports requested from FALI. Forensic Analytical Laboratories Inc. is not able to assess the degree of hazard resulting from materials analyzed. FALI reserves the right to dispose of all samples after a period of thirty (30) days, according to all state and federal guidelines, unless otherwise specified. All samples were received in acceptable condition unless otherwise noted.

2959 Pacific Commerce Drive, Rancho Dominguez, CA 90221 / Telephone: (310) 763-2374 (888) 813-9417 / Fax: (310) 763-8684

Forensic Analytical

SAMPLING DATA FORM & CHAIN OF CUSTODY

CLIENT: FACS (LA05)

Sampled by: R.R.

Site/Bldg.: Kaiser LAMC
1505 Edgemont, Los Angeles, CA (3rd Floor)

Turnaround Time: ____ RUSH __X__ 24 hr ____ 48 hr ____ Extended

Analysis: __X__ PLM Standard ____ PLM with Point Count (

FACS Proj. No.: PJ27371

Special Instructions: Email results to Steve Long and Russell Ragsdale

HA#	Homogeneous Material Description (incl. color, texture, phase of construction)	Homogeneous Material Locations (check box at right side of column if shown on HA Form or Drawing instead) ↓	Quant. in SF (LF for small pipe only)	Friable/ Cat. I/ Cat. II	Reno make friable? (Y/N)	Sample Number	Sample Lo
94	Joint Compound					094A	Corridor North of Ele Corner, above ceili
95	2'x2' ACT, Lay-In, White, Fissured					095A	↓
96	Plaster on Concrete Wall					096A	↓
94	Joint Compound					094B	Main Elevator Lobby, above ceiling
96	Plaster on Concrete					096B	↓
97	Grey duct mastic (round duct)					097A	↓
94	Joint Compound					094C	Room F3002 South W ceiling
↓	↓					094D	West Corridor adjacent above ceiling.
98	2'x4' ACT, Lay-In, White, ~~Tile~~ Fissured					098A	↓
↓	↓					098B	Room F3002 South W ceiling
97	Grey duct mastic (round duct)					097B	↓

DW = Drywall JC = Joint Compound WT = Wall Texture VFT = Vinyl Floor Tile VSF = Vinyl Sheet Flooring BB = Baseboard BBM = Baseboard Mastic CM = Carpet Mastic ACT = Acoustic Ceiling Ti
FP = Fireproofing PI = Pipe Insulation PFI = Pipe fitting insulation WP = Plaster CP = Ceiling Plaster ES = Exterior Stucco

Relinquished by:	Relinquished by:	Relinquished by:
Date & Time 11-20-15 2:50 pm Drop off	Date & Time:	Date & Time:
Received by: M. Adams	Received by:	Relinquished by:
Date & Time 11/20/15 8AM DLO	Date & Time	Date & Time:

SAMPLING DATA FORM & CHAIN OF CUSTODY

Sampled by: R.R. | Sample Date: 11/19/15

Turnaround Time: _____ RUSH _X_ 24 hr _____ 48 hr _____ Extended (____ days)

s, CA (3rd Floor) | Analysis: _X_ PLM Standard _____ PLM with Point Count (_____ 400 pt. _____ 1,000 pt.)

Special Instructions: Email results to Steve Long and Russell Ragsdale

Homogeneous Material Locations (check box at right side of column if shown on HA Form or Drawing instead) ↓	Quant. in SF (LF for small pipe only)	Friable/ Cat. I/ Cat. II	Reno make friable? (Y/N)	Sample Number	Sample Location	Lab Result (when rcvd)
				094A	Corridor North of Elevator Lobby, Northeast Corner, above ceiling	
				095A	↓	
				096A	↓	
				094B	Main Elevator Lobby, Southeast Corner above ceiling	
				096B	↓	
				097A	↓	
				094C	Room F3002 South Wall Center above ceiling	
				094D	West Corridor adjacent to Room F3022 above ceiling.	
				098A	↓	
				098B	Room F3002 South Wall center above ceiling	
				097B	↓	

ure VFT = Vinyl Floor Tile VSF = Vinyl Sheet Flooring BB = Baseboard BBM = Baseboard Mastic CM = Carpet Mastic ACT = Acoustic Ceiling Tile ACS = Sprayed-on Acoustical Ceiling Material
ng insulation WP = Plaster CP = Ceiling Plaster ES = Exterior Stucco

2:50 pm Drop off	**Relinquished by:** **Date & Time:**	**Relinquished by:** **Date & Time:**
Do	**Received by:** **Date & Time**	**Relinquished by:** **Date & Time:**

Forensic Analytical

SAMPLING DATA FORM & CHAIN OF CUSTODY

CLIENT: FACS (LA05)

Sampled by: R. R.

Site/Bldg.: Kaiser LAMC
1505 Edgemont, Los Angeles, CA (3rd Floor)

Turnaround Time: ____ RUSH ____X____ 24 hr ____ 48 hr ____ Extended

Analysis: ____X____ PLM Standard ____ PLM with Point Count (

FACS Proj. No.: PJ27371

Special Instructions: Email results to Steve Long and Russell Ragsdale

HA#	Homogeneous Material Description (incl. color, texture, phase of construction)	Homogeneous Material Locations (check box at right side of column if shown on HA Form or Drawing instead)	Quant. in SF (LF for small pipe only)	Friable/ Cat. I/ Cat. II	Reno make friable? (Y/N)	Sample Number	Sample Lo
96	Plaster Overspray		✓			096C	Corridor adjacent (F3013) above ceili
94	Joint Compound		✓			094E	Break Room (F3009), Center above ce
↓	↓		✓			094F	Corridor adjacent to
99	Brown duct mastic (Round duct)		✓			099A	Blood Bank (Room F3003) above ceiling
↓	↓		✓			099B	Blood Bank (Room F3 Center above ceili
94	Joint Compound		✓			094G	Blood Bank (Room F3 Center, above ce
96	Plaster Overspray		✓			096D	Lab stock Room (F303 column @ duct
96	Plaster		✓			096E	Electrical Room (F3027) at duct.

DW = Drywall JC = Joint Compound WT = Wall Texture VFT = Vinyl Floor Tile VSF = Vinyl Sheet Flooring BB = Baseboard BBM = Baseboard Mastic CM = Carpet Mastic ACT = Acoustic Ceiling T
FP = Fireproofing PI = Pipe Insulation PFI = Pipe fitting insulation WP = Plaster CP = Ceiling Plaster ES = Exterior Stucco

Relinquished by:	**Relinquished by:**	**Relinquished by:**
Date & Time 11-20-15 2:50 am Dropoff	**Date & Time:**	**Date & Time:**
Received by: M. Adams	**Received by:**	**Relinquished by:**
Date & Time 11/20/15 8AM DL	**Date & Time**	**Date & Time:**

SAMPLING DATA FORM & CHAIN OF CUSTODY

Sampled by: R. R. | Sample Date: 11-19-15

es, CA (3rd Floor)

Turnaround Time: ____ RUSH (X) 24 hr ____ 48 hr ____ Extended (____ days)

Analysis: X PLM Standard ____ PLM with Point Count (____ 400 pt. ____ 1,000 pt.)

Special Instructions: Email results to Steve Long and Russell Ragsdale

Homogeneous Material Locations (check box at right side of column if shown on HA Form or Drawing instead)	↓	Quant. in SF (LF for small pipe only)	Friable/ Cat. I/ Cat. II	Reno make friable? (Y/N)	Sample Number	Sample Location	Lab Result (when rcvd)
	✓				096C	Corridor adjacent to Mens Restroom, (F3013) above ceiling on concrete deck	
	✓				094E	Break Room (F3009), North Wall Center above ceiling	
	✓				094F	Corridor adjacent to F3007 above ceiling	
	✓				099A	Blood Bank (Room F3003) West Side, Center above ceiling	
	✓				099B	Blood Bank (Room F3003) East Side, Center above ceiling	
	✓				094G	Blood Bank (Room F3003) South Wall Center, above ceiling	
	✓				096D	Lab stock Room (F3030), top of center column @ duct	
	✓				096E	Electrical Room (F3027), North West side at duct.	

xture VFT = Vinyl Floor Tile VSF = Vinyl Sheet Flooring BB = Baseboard BBM = Baseboard Mastic CM = Carpet Mastic ACT = Acoustic Ceiling Tile ACS = Sprayed-on Acoustical Ceiling Material
ting insulation WP = Plaster CP = Ceiling Plaster ES = Exterior Stucco

2:50 am Dropoff	**Relinquished by:** **Date & Time:**	**Relinquished by:** **Date & Time:**
Sam 11/20	**Received by:** **Date & Time**	**Relinquished by:** **Date & Time:**

Bulk Asbestos Analysis

(EPA Method 600/R-93-116, Visual Area Estimation)

Forensic Analytical Consulting Svcs
Stephen Long
2959 Pacific Commerce Drive

Rancho Dominguez, CA 90221

Client ID: LA05
Report Number: B213459
Date Received: 11/23/15
Date Analyzed: 11/24/15
Date Printed: 11/24/15
First Reported: 11/24/15

Job ID/Site: PJ27371; 1515 N. Vermont Ave; 4760 Sunset Blvd; 1505 N. Edgemont St. & 1526 N. Edgemont St., Los Angeles CA
Date(s) Collected: 11/20/2015

FALI Job ID: LA05
Total Samples Submitted: 19
Total Samples Analyzed: 19

Sample ID	Lab Number	Asbestos Type	Percent in Layer	Asbestos Type	Percent in Layer	Asbestos Type	Percent in Layer
100A	50960377						
Layer: Brown Non-Fibrous Material		Actinolite	**Trace**				
Total Composite Values of Fibrous Components: Cellulose (Trace)		**Asbestos (Trace)**					
100B	50960378						
Layer: Brown Non-Fibrous Material		Actinolite	**Trace**				
Total Composite Values of Fibrous Components: Cellulose (Trace)		**Asbestos (Trace)**					
101A	50960379						
Layer: Beige Fibrous Material			**ND**				
Layer: Paint			**ND**				
Total Composite Values of Fibrous Components: Cellulose (35 %) Fibrous Glass (45 %)		**Asbestos (ND)**					
102A	50960380						
Layer: Grey Mastic			**ND**				
Total Composite Values of Fibrous Components: Cellulose (Trace)		**Asbestos (ND)**					
103A	50960381						
Layer: Off-White Fibrous Material			**ND**				
Total Composite Values of Fibrous Components: Fibrous Glass (95 %)		**Asbestos (ND)**					
104A	50960382						
Layer: White Drywall			**ND**				
Layer: Drywall Tape			**ND**				
Layer: Off-White Skimcoat/Joint Compounds			**ND**				
Total Composite Values of Fibrous Components: Cellulose (45 %) Fibrous Glass (Trace)		**Asbestos (ND)**					
104B	50960383						
Layer: Off-White Skimcoat/Joint Compound			**ND**				
Layer: Drywall Tape			**ND**				
Total Composite Values of Fibrous Components: Cellulose (Trace)		**Asbestos (ND)**					

2959 Pacific Commerce Drive, Rancho Dominguez, CA 90221 / Telephone: (310) 763-2374 (888) 813-9417 / Fax: (310) 763-8684

Report Number: B213459

Client Name: Forensic Analytical Consulting Svcs **Date Printed:** 11/24/15

Sample ID	Lab Number	Asbestos Type	Percent in Layer	Asbestos Type	Percent in Layer	Asbestos Type	Percent in Layer
105A	50960384						
Layer: Beige Fibrous Material			**ND**				
Layer: Paint			**ND**				
Total Composite Values of Fibrous Components: Cellulose (35 %) Fibrous Glass (45 %)		**Asbestos (ND)**					
104C	50960385						
Layer: White Drywall			**ND**				
Layer: Drywall Tape			**ND**				
Layer: Off-White Skimcoat/Joint Compounds			**ND**				
Layer: Paint			**ND**				
Total Composite Values of Fibrous Components: Cellulose (35 %) Fibrous Glass (2 %)		**Asbestos (ND)**					
106A	50960386						
Layer: Brown Mastic			**ND**				
Total Composite Values of Fibrous Components: Cellulose (Trace)		**Asbestos (ND)**					
104D	50960387						
Layer: Off-White Skimcoat/Joint Compound			**ND**				
Total Composite Values of Fibrous Components: Cellulose (Trace)		**Asbestos (ND)**					
102B	50960388						
Layer: Grey Mastic			**ND**				
Total Composite Values of Fibrous Components: Cellulose (Trace)		**Asbestos (ND)**					
100C	50960389						
Layer: Brown Non-Fibrous Material			**ND**				
Layer: Grey Cementitious Material			**ND**				
Total Composite Values of Fibrous Components: Cellulose (Trace)		**Asbestos (ND)**					
104E	50960390						
Layer: White Drywall			**ND**				
Layer: Drywall Tape			**ND**				
Layer: Off-White Skimcoat/Joint Compounds			**ND**				
Total Composite Values of Fibrous Components: Cellulose (50 %) Fibrous Glass (Trace)		**Asbestos (ND)**					
106B	50960391						
Layer: Brown Mastic			**ND**				
Total Composite Values of Fibrous Components: Cellulose (Trace)		**Asbestos (ND)**					

2959 Pacific Commerce Drive, Rancho Dominguez, CA 90221 / Telephone: (310) 763-2374 (888) 813-9417 / Fax: (310) 763-8684

Report Number: B213459

Client Name: Forensic Analytical Consulting Svcs **Date Printed:** 11/24/15

Sample ID	Lab Number	Asbestos Type	Percent in Layer	Asbestos Type	Percent in Layer	Asbestos Type	Percent in Layer
104F	50960392						
Layer: White Drywall			**ND**				
Layer: Drywall Tape			**ND**				
Layer: Off-White Skimcoat/Joint Compounds			**ND**				
Total Composite Values of Fibrous Components:		**Asbestos (ND)**					
Cellulose (50 %) Fibrous Glass (Trace)							
104G	50960393						
Layer: White Drywall			**ND**				
Layer: Drywall Tape			**ND**				
Layer: Off-White Skimcoat/Joint Compoundss			**ND**				
Layer: Paint			**ND**				
Total Composite Values of Fibrous Components:		**Asbestos (ND)**					
Cellulose (30 %) Fibrous Glass (Trace)							
105B	50960394						
Layer: Beige Fibrous Material			**ND**				
Layer: Paint			**ND**				
Total Composite Values of Fibrous Components:		**Asbestos (ND)**					
Cellulose (35 %) Fibrous Glass (45 %)							
104H	50960395						
Layer: Off-White Skimcoat/Joint Compound			**ND**				
Layer: Drywall Tape			**ND**				
Total Composite Values of Fibrous Components:		**Asbestos (ND)**					
Cellulose (40 %)							



Tiffani Ludd, Laboratory Supervisor, Rancho Dominguez Laboratory

Note: Limit of Quantification ('LOQ') = 1%. 'Trace' denotes the presence of asbestos below the LOQ. 'ND' = 'None Detected'.

Analytical results and reports are generated by Forensic Analytical Laboratories Inc. (FALI) at the request of and for the exclusive use of the person or entity (client) named on such report. Results, reports or copies of same will not be released by FALI to any third party without prior written request from client. This report applies only to the sample(s) tested. Supporting laboratory documentation is available upon request. This report must not be reproduced except in full, unless approved by FALI. The client is solely responsible for the use and interpretation of test results and reports requested from FALI. Forensic Analytical Laboratories Inc. is not able to assess the degree of hazard resulting from materials analyzed. FALI reserves the right to dispose of all samples after a period of thirty (30) days, according to all state and federal guidelines, unless otherwise specified. All samples were received in acceptable condition unless otherwise noted.

2959 Pacific Commerce Drive, Rancho Dominguez, CA 90221 / Telephone: (310) 763-2374 (888) 813-9417 / Fax: (310) 763-8684

Forensic Analytical

SAMPLING DATA FORM & CHAIN OF CUSTODY

CLIENT: FACS (LA05)

Sampled by: RR / DMH

Sample Date: 11-20-15

Site/Bldg.: Kaiser LAMC
1505 Edgemont, Los Angeles, CA (4th Floor)

Turnaround Time: _____ RUSH (≤24 hr) _____ 48 hr _____ Extended (____ days)

Analysis: ✓ PLM Standard _____ PLM with Point Count (_____ 400 pt. _____ 1,000 pt.)

FACS Proj. No.: PJ27371

Special Instructions: Email results to Steve Long and Russell Ragsdale

HA#	Homogeneous Material Description (incl. color, texture, phase of construction)	Homogeneous Material Locations (check box at right side of column if shown on HA Form or Drawing instead)	Quant. in SF (LF for small pipe only)	Friable/ Cat. I/ Cat. II	Reno make friable? (Y/N)	Sample Number	Sample Location	Lab Result (when rcvd)
100	Plaster On Concrete wall	✓				100 A	Main Elevator Lobby, Northeast Corner above ceiling	
↓	↓	✓				100 B	Southeast Corner above ceiling	
101	2'x4' ACT, Lay-In, Random Hole, white	✓				101 A	Corridor North of elevator Lobby, Northeast Corner	
102	Grey duct mastic	✓				102 A		
103	Beige Fireproofing	✓				103 A		
104	Joint Compound	✓				104 A	Southwest Corner	
↓	↓	✓				104 B	Electrical Room 4115, Southwest Corner	
105	2'x4' ACT, Lay-In, White, Fissured	✓				105 A	Room F4107, Southeast Corner	
104	Joint Compound	✓				104 C		
106	Brown duct mastic	✓				106 A	Room F4106, North wall center	
104	Joint Compound	✓				104 D	Corridor adjacent to Room F4104	

DW = Drywall JC = Joint Compound WT = Wall Texture VFT = Vinyl Floor Tile VSF = Vinyl Sheet Flooring BB = Baseboard BBM = Baseboard Mastic CM = Carpet Mastic ACT = Acoustic Ceiling Tile ACS = Sprayed-on Acoustical Ceiling Material
FP = Fireproofing PI = Pipe Insulation PFI = Pipe fitting insulation WP = Plaster CP = Ceiling Plaster ES = Exterior Stucco

Relinquished by: [signature] Drop off	**Relinquished by:**	**Relinquished by:**
Date & Time 11-21-15 2:21 Am	**Date & Time:**	**Date & Time:**
Received by: [signature] JC	**Received by:**	**Relinquished by:**
Date & Time 11/23/15 5:30 Pm	**Date & Time**	**Date & Time:**

Forensic Analytical

SAMPLING DATA FORM & CHAIN OF CUSTODY

CLIENT: FACS (LA05)

Sampled by: RR / DMH

Sample Date: 11-20-15

Site/Bldg.: Kaiser LAMC
1505 Edgemont, Los Angeles, CA (4th Floor)

Turnaround Time: ____ RUSH (X 24 hr) ____ 48 hr ____ Extended (____ days)

Analysis: X PLM Standard ____ PLM with Point Count (____ 400 pt. ____ 1,000 pt.)

FACS Proj. No.: PJ27371

Special Instructions: Email results to Steve Long and Russell Ragsdale

HA#	Homogeneous Material Description (incl. color, texture, phase of construction)	Homogeneous Material Locations (check box at right side of column if shown on HA Form or Drawing instead)	Quant. in SF (LF for small pipe only)	Friable/ Cat. I/ Cat. II	Reno make friable? (Y/N)	Sample Number	Sample Location	Lab Result (when rcvd)
102	Grey duct mastic	✓				102 B	Room F4103, center above ceiling	
100	Plaster Overspray	✓				100 C	Room F4159, North wall center above ceiling	
104	Joint Compound	✓				104 E	↓	
106	Brown duct mastic	✓				106 B	↓	
104	Joint Compound	✓				104 F	Room F4150, North wall east side (Exam Room 6)	
↓	↓	✓				104 G	Room F4143, West wall center	
105	2'x4' ACT, Lay-In, White, Fissured	✓				105 B	Nurse Station Room F4126, North side center	
104	Joint Compound	✓				104 H	Corridor adjacent to Room F4128	

DW = Drywall JC = Joint Compound WT = Wall Texture VFT = Vinyl Floor Tile VSF = Vinyl Sheet Flooring BB = Baseboard BBM = Baseboard Mastic CM = Carpet Mastic ACT = Acoustic Ceiling Tile ACS = Sprayed-on Acoustical Ceiling Material
FP = Fireproofing PI = Pipe Insulation PFI = Pipe fitting insulation WP = Plaster CP = Ceiling Plaster ES = Exterior Stucco

Relinquished by:	**Relinquished by:**	**Relinquished by:**
Date & Time 11-21-15 2:21 AM Drop Off	**Date & Time:**	**Date & Time:**
Received by:	**Received by:**	**Relinquished by:**
Date & Time 11/23/15 5:30pm	**Date & Time**	**Date & Time:**

Bulk Asbestos Analysis

(EPA Method 600/R-93-116, Visual Area Estimation)

Forensic Analytical Consulting Svcs
Stephen Long
2959 Pacific Commerce Drive

Rancho Dominguez, CA 90221

Client ID: LA05
Report Number: B213461
Date Received: 11/23/15
Date Analyzed: 11/24/15
Date Printed: 11/24/15
First Reported: 11/24/15

Job ID/Site: PJ27371; 1515 N. Vermont Ave; 4760 Sunset Blvd; 1505 N. Edgemont St. & 1526 N. Edgemont St., Los Angeles CA
Date(s) Collected: 11/20/2015

FALI Job ID: LA05
Total Samples Submitted: 19
Total Samples Analyzed: 19

Sample ID	Lab Number	Asbestos Type	Percent in Layer	Asbestos Type	Percent in Layer	Asbestos Type	Percent in Layer
107A	50960396						
Layer: Beige Non-Fibrous Material		Actinolite	**Trace**				
Total Composite Values of Fibrous Components: Cellulose (Trace)		**Asbestos (Trace)**					
107B	50960397						
Layer: Beige Non-Fibrous Material		Actinolite	**Trace**				
Layer: White Plaster			**ND**				
Total Composite Values of Fibrous Components: Cellulose (Trace)		**Asbestos (Trace)**					
108A	50960398						
Layer: Beige Fibrous Material			**ND**				
Layer: Paint			**ND**				
Total Composite Values of Fibrous Components: Cellulose (75 %) Fibrous Glass (5 %)		**Asbestos (ND)**					
107C	50960399						
Layer: Beige Non-Fibrous Material		Actinolite	**Trace**				
Layer: White Plaster			**ND**				
Layer: Paint			**ND**				
Layer: White Skimcoat/Joint Compound			**ND**				
Layer: Paint			**ND**				
Total Composite Values of Fibrous Components: Cellulose (Trace)		**Asbestos (Trace)**					
109A	50960400						
Layer: White Drywall			**ND**				
Layer: Drywall Tape			**ND**				
Layer: White Skimcoat/Joint Compounds			**ND**				
Layer: Paint			**ND**				
Total Composite Values of Fibrous Components: Cellulose (20 %) Fibrous Glass (2 %)		**Asbestos (ND)**					
110A	50960401						
Layer: Grey Non-Fibrous Material			**ND**				
Total Composite Values of Fibrous Components: Cellulose (Trace)		**Asbestos (ND)**					

2959 Pacific Commerce Drive, Rancho Dominguez, CA 90221 / Telephone: (310) 763-2374 (888) 813-9417 / Fax: (310) 763-8684

Report Number: B213461

Client Name: Forensic Analytical Consulting Svcs **Date Printed:** 11/24/15

Sample ID	Lab Number	Asbestos Type	Percent in Layer	Asbestos Type	Percent in Layer	Asbestos Type	Percent in Layer
111A	50960402						
Layer: Grey Semi-Fibrous Material			**ND**				
Total Composite Values of Fibrous Components: Cellulose (Trace) Synthetic (3 %)		**Asbestos (ND)**					
111B	50960403						
Layer: Grey Semi-Fibrous Material			**ND**				
Total Composite Values of Fibrous Components: Cellulose (Trace) Synthetic (3 %)		**Asbestos (ND)**					
109B	50960404						
Layer: White Drywall			**ND**				
Layer: White Skimcoat/Joint Compound			**ND**				
Layer: Paint			**ND**				
Total Composite Values of Fibrous Components: Cellulose (20 %) Fibrous Glass (3 %)		**Asbestos (ND)**					
109C	50960405						
Layer: White Drywall			**ND**				
Layer: Drywall Tape			**ND**				
Layer: White Skimcoat/Joint Compounds			**ND**				
Total Composite Values of Fibrous Components: Cellulose (20 %) Fibrous Glass (2 %)		**Asbestos (ND)**					
110B	50960406						
Layer: Grey Non-Fibrous Material			**ND**				
Total Composite Values of Fibrous Components: Cellulose (Trace)		**Asbestos (ND)**					
109D	50960407						
Layer: White Drywall			**ND**				
Layer: Drywall Tape			**ND**				
Layer: White Skimcoat/Joint Compounds			**ND**				
Layer: Paint			**ND**				
Total Composite Values of Fibrous Components: Cellulose (20 %) Fibrous Glass (2 %)		**Asbestos (ND)**					
109E	50960408						
Layer: White Drywall			**ND**				
Layer: Drywall Tape			**ND**				
Layer: White Skimcoat/Joint Compounds			**ND**				
Layer: Paint			**ND**				
Total Composite Values of Fibrous Components: Cellulose (20 %) Fibrous Glass (2 %)		**Asbestos (ND)**					
107D	50960409						
Layer: Beige Non-Fibrous Material		Actinolite	**Trace**				
Layer: White Plaster			**ND**				
Total Composite Values of Fibrous Components: Cellulose (Trace)		**Asbestos (Trace)**					

2959 Pacific Commerce Drive, Rancho Dominguez, CA 90221 / Telephone: (310) 763-2374 (888) 813-9417 / Fax: (310) 763-8684

Report Number: B213461

Client Name: Forensic Analytical Consulting Svcs **Date Printed:** 11/24/15

Sample ID	Lab Number	Asbestos Type	Percent in Layer	Asbestos Type	Percent in Layer	Asbestos Type	Percent in Layer
107E	50960410						
Layer: Beige Non-Fibrous Material			**ND**				
Layer: White Plaster			**ND**				
Layer: White Skimcoat/Joint Compound			**ND**				
Total Composite Values of Fibrous Components:		**Asbestos (ND)**					
Cellulose (Trace)							
Comment: This comment applies to the Beige Non-Fibrous Material only: Additional sampling and/or analyses may be necessary to detect Actinolite in this sample matrix.							
111C	50960411						
Layer: Grey Semi-Fibrous Material			**ND**				
Total Composite Values of Fibrous Components:		**Asbestos (ND)**					
Cellulose (Trace) Synthetic (3 %)							
108B	50960412						
Layer: Beige Fibrous Material			**ND**				
Layer: Paint			**ND**				
Total Composite Values of Fibrous Components:		**Asbestos (ND)**					
Cellulose (75 %) Fibrous Glass (5 %)							
109F	50960413						
Layer: White Drywall			**ND**				
Layer: White Skimcoat/Joint Compound			**ND**				
Layer: Paint			**ND**				
Total Composite Values of Fibrous Components:		**Asbestos (ND)**					
Cellulose (20 %) Fibrous Glass (3 %)							
109G	50960414						
Layer: White Drywall			**ND**				
Layer: Drywall Tape			**ND**				
Layer: White Skimcoat/Joint Compounds			**ND**				
Layer: Paint			**ND**				
Total Composite Values of Fibrous Components:		**Asbestos (ND)**					
Cellulose (20 %) Fibrous Glass (2 %)							



Tiffani Ludd, Laboratory Supervisor, Rancho Dominguez Laboratory

Note: Limit of Quantification ('LOQ') = 1%. 'Trace' denotes the presence of asbestos below the LOQ. 'ND' = 'None Detected'.

Analytical results and reports are generated by Forensic Analytical Laboratories Inc. (FALI) at the request of and for the exclusive use of the person or entity (client) named on such report. Results, reports or copies of same will not be released by FALI to any third party without prior written request from client. This report applies only to the sample(s) tested. Supporting laboratory documentation is available upon request. This report must not be reproduced except in full, unless approved by FALI. The client is solely responsible for the use and interpretation of test results and reports requested from FALI. Forensic Analytical Laboratories Inc. is not able to assess the degree of hazard resulting from materials analyzed. FALI reserves the right to dispose of all samples after a period of thirty (30) days, according to all state and federal guidelines, unless otherwise specified. All samples were received in acceptable condition unless otherwise noted.

2959 Pacific Commerce Drive, Rancho Dominguez, CA 90221 / Telephone: (310) 763-2374 (888) 813-9417 / Fax: (310) 763-8684

Forensic Analytical — **SAMPLING DATA FORM & CHAIN OF CUSTODY**

CLIENT: FACS (LA05)

Sampled by: RR / DMH

Sample Date: 11-20-15

Site/Bldg.: ~~Kaiser~~ LAMC

1505 Edgemont, Los Angeles, CA (5th Floor)

Turnaround Time: ____ RUSH ~~X~~ 24 hr ____ 48 hr ____ Extended (____ days)

Analysis: X PLM Standard ____ PLM with Point Count (____ 400 pt. ____ 1,000 pt.)

FACS Proj. No.: PJ27371

Special Instructions: Email results to Steve Long and Russell Ragsdale

HA#	Homogeneous Material Description (incl. color, texture, phase of construction)	Homogeneous Material Locations (check box at right side of column if shown on HA Form or Drawing instead)	↓	Quant. in SF (LF for small pipe only)	Friable/ Cat. I/ Cat. II	Reno make friable? (Y/N)	Sample Number	Sample Location	Lab Result (when rcvd)
107	Plaster on Concrete Walls		✓				107A	Main elevator Lobby / Northeast Corner	
↓	↓		✓				107B	↓ / Southeast Corner	
109	2'x4' ACT, Lay-In, White, Fissured		✓				109A	Corridor North of elevator lobby, Northeast Corner	
107	Plaster on Concrete		✓				107C	↓	
109	Joint Compound		✓				109A	Exam Room 11 (F5109), North wall, East side	
110	Brown duct mastic		✓				110A	Room 5111A, Center above ceiling	
111	Grey duct mastic		✓				111A	↓	
↓	↓		✓				111B	Exam Room 10 (F5101) / North Wall, East end	
109	Joint Compound		✓				109B	↓ / Southwest Corner	
↓	↓		✓				109C	Staff lounge (F5100), East Wall Center	
110	Brown duct mastic		✓				110B	↓	

DW = Drywall JC = Joint Compound WT = Wall Texture VFT = Vinyl Floor Tile VSF = Vinyl Sheet Flooring BB = Baseboard BBM = Baseboard Mastic CM = Carpet Mastic ACT = Acoustic Ceiling Tile ACS = Sprayed-on Acoustical Ceiling Material
FP = Fireproofing PI = Pipe Insulation PFI = Pipe fitting insulation WP = Plaster CP = Ceiling Plaster ES = Exterior Stucco

Relinquished by: (Drop off)	**Relinquished by:**	**Relinquished by:**
Date & Time 11-21-15 2:30 pm	**Date & Time:**	**Date & Time:**
Received by:	**Received by:**	**Relinquished by:**
Date & Time 11/23/15 9:30 am	**Date & Time**	**Date & Time:**

Forensic Analytical

SAMPLING DATA FORM & CHAIN OF CUSTODY

CLIENT: FACS (LA05)

Sampled by: RR/DMH

Sample Date: 11-20-15

Site/Bldg.: Kaiser LAMC

1505 Edgemont, Los Angeles, CA. (5th Floor)

Turnaround Time: ____ RUSH ~~x~~ 24 hr ____ 48 hr ____ Extended (____ days)

Analysis: ~~x~~ PLM Standard ____ PLM with Point Count (____ 400 pt. ____ 1,000 pt.)

FACS Proj. No.: PJ27371

Special Instructions: Email results to Steve Long and Russell Ragsdale

HA#	Homogeneous Material Description (incl. color, texture, phase of construction)	Homogeneous Material Locations (check box at right side of column if shown on HA Form or Drawing instead)	Quant. in SF (LF for small pipe only)	Friable/ Cat. I/ Cat. II	Reno make friable? (Y/N)	Sample Number	Sample Location	Lab Result (when rcvd)
109 ↓	Joint Compound ↓		✓			109A	Room F5113, South wall, west side	
107 ↓	Plaster on Concrete Wall ↓		✓			109E	West Corridor adjacent to Room F5124	
111	Grey duct mastic		✓			107D	Exam Room 7 (F5118), West wall Center	
108	2'x4' ACT, Lay In, white, Fissured		✓			107E	Corridor adjacent to Southwest stairwell, South wall center	
109 ↓	Joint Compound ↓		✓			111C	Waiting Room, Northeast Area	
			✓			108B	↓ Southeast Area	
			✓			109F	East Corridor adjacent to Room F5141	
			✓			109G	Exam Room 1 (F5137), West wall, North end	

DW = Drywall JC = Joint Compound WT = Wall Texture VFT = Vinyl Floor Tile VSF = Vinyl Sheet Flooring BB = Baseboard BBM = Baseboard Mastic CM = Carpet Mastic ACT = Acoustic Ceiling Tile ACS = Sprayed-on Acoustical Ceiling Material
FP = Fireproofing PI = Pipe Insulation PFI = Pipe fitting insulation WP = Plaster CP = Ceiling Plaster ES = Exterior Stucco

Relinquished by: (Drop off)	**Relinquished by:**	**Relinquished by:**
Date & Time 11-21-15 2:30 am	**Date & Time:**	**Date & Time:**
Received by: (Lam & DS)	**Received by:**	**Relinquished by:**
Date & Time 11/23/15 3:30 pm	**Date & Time**	**Date & Time:**

Bulk Asbestos Analysis

(EPA Method 600/R-93-116, Visual Area Estimation)

Forensic Analytical Consulting Svcs
Stephen Long
2959 Pacific Commerce Drive

Rancho Dominguez, CA 90221

Client ID: LA05
Report Number: B213523
Date Received: 11/24/15
Date Analyzed: 11/24/15
Date Printed: 11/25/15
First Reported: 11/25/15

Job ID/Site: PJ27371; 1515 N. Vermont Ave; 4760 Sunset Blvd; 1505 N. Edgemont St. & 1526 N. Edgemont St., Los Angeles CA
Date(s) Collected: 11/23/2015

FALI Job ID: LA05
Total Samples Submitted: 10
Total Samples Analyzed: 10

Sample ID	Lab Number	Asbestos Type	Percent in Layer	Asbestos Type	Percent in Layer	Asbestos Type	Percent in Layer
054C	50960758						
Layer: Clear Mastic			**ND**				
Layer: Grey Non-Fibrous Material			**ND**				
Total Composite Values of Fibrous Components: Cellulose (Trace)		**Asbestos (ND)**					
126A	50960759						
Layer: Beige Non-Fibrous Material			**ND**				
Layer: Black Mastic		Chrysotile	**2 %**				
Total Composite Values of Fibrous Components: Cellulose (Trace)		**Asbestos (Trace)**					
127A	50960760						
Layer: Beige Non-Fibrous Material		Actinolite	**Trace**				
Layer: White Plaster			**ND**				
Layer: Paint			**ND**				
Total Composite Values of Fibrous Components: Cellulose (Trace)		**Asbestos (Trace)**					
128A	50960761						
Layer: Light Blue Sheet Flooring			**ND**				
Layer: Yellow Mastic			**ND**				
Layer: Grey Non-Fibrous Material			**ND**				
Total Composite Values of Fibrous Components: Cellulose (Trace)		**Asbestos (ND)**					
128B	50960762						
Layer: Light Blue Sheet Flooring			**ND**				
Layer: Yellow Mastic with Debris			**ND**				
Total Composite Values of Fibrous Components: Cellulose (Trace)		**Asbestos (ND)**					
129A	50960763						
Layer: Blue Sheet Flooring			**ND**				
Layer: Fibrous Backing			**ND**				
Layer: Tan Mastic			**ND**				
Layer: Grey Non-Fibrous Material			**ND**				
Total Composite Values of Fibrous Components: Cellulose (20 %) Fibrous Glass (5 %) Synthetic (10 %)		**Asbestos (ND)**					

2959 Pacific Commerce Drive, Rancho Dominguez, CA 90221 / Telephone: (310) 763-2374 (888) 813-9417 / Fax: (310) 763-8684

Report Number: B213523

Client Name: Forensic Analytical Consulting Svcs **Date Printed:** 11/25/15

Sample ID	Lab Number	Asbestos Type	Percent in Layer	Asbestos Type	Percent in Layer	Asbestos Type	Percent in Layer
129B	50960764						
Layer: Blue Sheet Flooring			**ND**				
Layer: Fibrous Backing			**ND**				
Layer: Tan Mastic			**ND**				
Total Composite Values of Fibrous Components:		**Asbestos (ND)**					
Cellulose (20 %) Fibrous Glass (5 %) Synthetic (10 %)							
130A	50960765						
Layer: Off-White Sheet Flooring			**ND**				
Layer: Yellow Mastic with Debris			**ND**				
Total Composite Values of Fibrous Components:		**Asbestos (ND)**					
Cellulose (Trace)							
130B	50960766						
Layer: Off-White Sheet Flooring			**ND**				
Layer: Yellow Mastic			**ND**				
Layer: Off-White Non-Fibrous Material			**ND**				
Total Composite Values of Fibrous Components:		**Asbestos (ND)**					
Cellulose (Trace)							
130C	50960767						
Layer: Off-White Sheet Flooring			**ND**				
Layer: Yellow Mastic			**ND**				
Total Composite Values of Fibrous Components:		**Asbestos (ND)**					
Cellulose (Trace)							



Tiffani Ludd, Laboratory Supervisor, Rancho Dominguez Laboratory

Note: Limit of Quantification ('LOQ') = 1%. 'Trace' denotes the presence of asbestos below the LOQ. 'ND' = 'None Detected'.

Analytical results and reports are generated by Forensic Analytical Laboratories Inc. (FALI) at the request of and for the exclusive use of the person or entity (client) named on such report. Results, reports or copies of same will not be released by FALI to any third party without prior written request from client. This report applies only to the sample(s) tested. Supporting laboratory documentation is available upon request. This report must not be reproduced except in full, unless approved by FALI. The client is solely responsible for the use and interpretation of test results and reports requested from FALI. Forensic Analytical Laboratories Inc. is not able to assess the degree of hazard resulting from materials analyzed. FALI reserves the right to dispose of all samples after a period of thirty (30) days, according to all state and federal guidelines, unless otherwise specified. All samples were received in acceptable condition unless otherwise noted.

2959 Pacific Commerce Drive, Rancho Dominguez, CA 90221 / Telephone: (310) 763-2374 (888) 813-9417 / Fax: (310) 763-8684

Forensic Analytical

SAMPLING DATA FORM & CHAIN OF CUSTODY

CLIENT: FACS (LA05)

Sampled by: RR / DMH

Sample Date: 11-23-15

Site/Bldg.: Kaiser LAMC
1505 Edgemont, Los Angeles (Basement)

Turnaround Time: ____ RUSH ~~X~~ 24 hr ____ 48 hr ____ Extended (____ days)

Analysis: X PLM Standard ____ PLM with Point Count (____ 400 pt. ____ 1,000 pt.)

FACS Proj. No.: PJ27371

Special Instructions: Email results to Steve Long and Russell Ragsdale

HA#	Homogeneous Material Description (incl. color, texture, phase of construction)	Homogeneous Material Locations (check box at right side of column if shown on HA Form or Drawing instead) ↓	Quant. in SF (LF for small pipe only)	Friable/ Cat. I/ Cat. II	Reno make friable? (Y/N)	Sample Number	Sample Location	Lab Result (when rcvd)
54	Carpet Glue	✓				054C	Conference Room 1 (B49A) Southwest wall @ Southwest Entry	
126	Mastic Remnants	✓				126A	Electrical Closet / Center	
127	Plaster Wall	✓				127A	↓ / South wall	
128 ↓	VSF, Light Blue w/ blue + white specks ↓	✓				128A	Film Processing (F0015) / South wall, east end	
		✓				128B	↓ / West wall @ entry	
129 ↓	VSF, Blue w/ blue + white pebble ↓	✓				129A	X RAY Room 1 (F0071) / North wall, East end	
		✓				129B	↓ / South wall, East end	
130 ↓	VSF, Off White w/ pink, blue, white specks ↓	✓				130A	X RAY Room 4 (F0073), West wall @ entry	
		✓				130B	X RAY Room 2 (F0072), East wall, North end	
		✓				130C	X RAY Room 3 (F0078), Southeast corner	

DW = Drywall JC = Joint Compound WT = Wall Texture VFT = Vinyl Floor Tile VSF = Vinyl Sheet Flooring BB = Baseboard BBM = Baseboard Mastic CM = Carpet Mastic ACT = Acoustic Ceiling Tile ACS = Sprayed-on Acoustical Ceiling Material
FP = Fireproofing PI = Pipe Insulation PFL = Pipe fitting insulation WP = Plaster CP = Ceiling Plaster ES = Exterior Stucco

Relinquished by: (Drop off)	**Relinquished by:**	**Relinquished by:**
Date & Time 11-24-15 2:45pm	**Date & Time:**	**Date & Time:**
Received by: JJO	**Received by:**	**Relinquished by:**
Date & Time 11/24/15 5:30pm	**Date & Time**	**Date & Time:**

Bulk Asbestos Analysis

(EPA Method 600/R-93-116, Visual Area Estimation)

Forensic Analytical Consulting Svcs
Stephen Long
2959 Pacific Commerce Drive

Rancho Dominguez, CA 90221

Client ID: LA05
Report Number: B213529
Date Received: 11/24/15
Date Analyzed: 11/25/15
Date Printed: 11/25/15
First Reported: 11/25/15

Job ID/Site: PJ27371; 1515 N. Vermont Ave; 4760 Sunset Blvd; 1505 N. Edgemont St. & 1526 N. Edgemont St., Los Angeles CA
Date(s) Collected: 11/23/2015

FALI Job ID: LA05
Total Samples Submitted: 26
Total Samples Analyzed: 26

Sample ID	Lab Number	Asbestos Type	Percent in Layer	Asbestos Type	Percent in Layer	Asbestos Type	Percent in Layer
112A	50960829						
Layer: Grey Tile			**ND**				
Layer: Tan Mastic			**ND**				
Total Composite Values of Fibrous Components: Cellulose (Trace)		**Asbestos (ND)**					
112B	50960830						
Layer: Grey Tile			**ND**				
Layer: Tan Mastic			**ND**				
Total Composite Values of Fibrous Components: Cellulose (Trace)		**Asbestos (ND)**					
113A	50960831						
Layer: Beige Non-Fibrous Material			**ND**				
Layer: White Mastic			**ND**				
Total Composite Values of Fibrous Components: Cellulose (Trace)		**Asbestos (ND)**					
114A	50960832						
Layer: Yellow Mastic			**ND**				
Total Composite Values of Fibrous Components: Cellulose (Trace)		**Asbestos (ND)**					
115A	50960833						
Layer: Grey Non-Fibrous Material			**ND**				
Layer: White Mastic			**ND**				
Layer: White Skimcoat/Joint Compound			**ND**				
Total Composite Values of Fibrous Components: Cellulose (Trace)		**Asbestos (ND)**					
116A	50960834						
Layer: Tan Non-Fibrous Material			**ND**				
Layer: White Mastic			**ND**				
Total Composite Values of Fibrous Components: Cellulose (Trace)		**Asbestos (ND)**					

2959 Pacific Commerce Drive, Rancho Dominguez, CA 90221 / Telephone: (310) 763-2374 (888) 813-9417 / Fax: (310) 763-8684

Report Number: B213529

Client Name: Forensic Analytical Consulting Svcs **Date Printed:** 11/25/15

Sample ID	Lab Number	Asbestos Type	Percent in Layer	Asbestos Type	Percent in Layer	Asbestos Type	Percent in Layer
117A	50960835						
Layer: Beige Sheet Flooring			**ND**				
Layer: Fibrous Backing			**ND**				
Layer: Grey Non-Fibrous Material			**ND**				
Layer: Black Mastic		Chrysotile	**2 %**				
Total Composite Values of Fibrous Components: **Asbestos (Trace)**							
Cellulose (20 %) Fibrous Glass (5 %) Synthetic (10 %)							
117B	50960836						
Layer: Beige Sheet Flooring			**ND**				
Layer: Fibrous Backing			**ND**				
Layer: White Mastic			**ND**				
Total Composite Values of Fibrous Components: **Asbestos (ND)**							
Cellulose (20 %) Fibrous Glass (5 %) Synthetic (10 %)							
118A	50960837						
Layer: White Tile			**ND**				
Layer: Black/Tan Mastic		Chrysotile	**Trace**				
Total Composite Values of Fibrous Components: **Asbestos (Trace)**							
Cellulose (Trace)							
116B	50960838						
Layer: Off-White Non-Fibrous Material			**ND**				
Layer: White Mastic			**ND**				
Total Composite Values of Fibrous Components: **Asbestos (ND)**							
Cellulose (Trace)							
113B	50960839						
Layer: Black Non-Fibrous Material			**ND**				
Layer: White Mastic			**ND**				
Layer: White Skimcoat/Joint Compound			**ND**				
Total Composite Values of Fibrous Components: **Asbestos (ND)**							
Cellulose (Trace)							
116C	50960840						
Layer: Tan Non-Fibrous Material			**ND**				
Layer: White Mastic			**ND**				
Layer: White Skimcoat/Joint Compound			**ND**				
Total Composite Values of Fibrous Components: **Asbestos (ND)**							
Cellulose (Trace)							
119A	50960841						
Layer: Pink Tile			**ND**				
Layer: Yellow Mastic			**ND**				
Layer: Grey Non-Fibrous Material			**ND**				
Total Composite Values of Fibrous Components: **Asbestos (ND)**							
Cellulose (Trace)							

2959 Pacific Commerce Drive, Rancho Dominguez, CA 90221 / Telephone: (310) 763-2374 (888) 813-9417 / Fax: (310) 763-8684

Report Number: B213529

Client Name: Forensic Analytical Consulting Svcs **Date Printed:** 11/25/15

Sample ID	Lab Number	Asbestos Type	Percent in Layer	Asbestos Type	Percent in Layer	Asbestos Type	Percent in Layer
120A	50960842						
Layer: Pink Tile			**ND**				
Layer: Yellow Mastic			**ND**				
Layer: Grey Non-Fibrous Material			**ND**				
Total Composite Values of Fibrous Components: Cellulose (Trace)		**Asbestos (ND)**					
017C	50960843						
Layer: Black Non-Fibrous Material			**ND**				
Layer: White Mastic			**ND**				
Total Composite Values of Fibrous Components: Cellulose (Trace)		**Asbestos (ND)**					
013C	50960844						
Layer: Light Brown Sheet Flooring			**ND**				
Layer: White Mastic			**ND**				
Total Composite Values of Fibrous Components: Cellulose (Trace)		**Asbestos (ND)**					
121A	50960845						
Layer: Light Brown Sheet Flooring			**ND**				
Layer: White Mastic			**ND**				
Layer: Grey Non-Fibrous Material			**ND**				
Total Composite Values of Fibrous Components: Cellulose (Trace)		**Asbestos (ND)**					
122A	50960846						
Layer: Brown Non-Fibrous Material			**ND**				
Layer: White Mastic			**ND**				
Layer: White Skimcoat/Joint Compound			**ND**				
Total Composite Values of Fibrous Components: Cellulose (Trace)		**Asbestos (ND)**					
118B	50960847						
Layer: White Tile			**ND**				
Layer: White Mastic			**ND**				
Layer: Grey Non-Fibrous Material			**ND**				
Total Composite Values of Fibrous Components: Cellulose (Trace)		**Asbestos (ND)**					
121B	50960848						
Layer: Brown Sheet Flooring			**ND**				
Layer: White Mastic			**ND**				
Layer: Grey Non-Fibrous Material			**ND**				
Total Composite Values of Fibrous Components: Cellulose (Trace)		**Asbestos (ND)**					

2959 Pacific Commerce Drive, Rancho Dominguez, CA 90221 / Telephone: (310) 763-2374 (888) 813-9417 / Fax: (310) 763-8684

Report Number: B213529

Client Name: Forensic Analytical Consulting Svcs **Date Printed:** 11/25/15

Sample ID	Lab Number	Asbestos Type	Percent in Layer	Asbestos Type	Percent in Layer	Asbestos Type	Percent in Layer
122B	50960849						
Layer: Brown Non-Fibrous Material			**ND**				
Layer: White Mastic			**ND**				
Layer: White Skimcoat/Joint Compound			**ND**				
Total Composite Values of Fibrous Components: Cellulose (Trace)		**Asbestos (ND)**					
118C	50960850						
Layer: White Tile			**ND**				
Layer: Tan Mastic			**ND**				
Layer: Black Mastic		Chrysotile	**2 %**				
Total Composite Values of Fibrous Components: Cellulose (Trace)		**Asbestos (Trace)**					
123A	50960851						
Layer: Paints			**ND**				
Layer: White Skimcoat/Joint Compound			**ND**				
Total Composite Values of Fibrous Components:		**Asbestos (ND)**					
123B	50960852						
Layer: Paints			**ND**				
Layer: White Skimcoat/Joint Compound			**ND**				
Total Composite Values of Fibrous Components:		**Asbestos (ND)**					
124A	50960853						
Layer: Paints			**ND**				
Layer: White Skimcoat/Joint Compound			**ND**				
Total Composite Values of Fibrous Components:		**Asbestos (ND)**					
125A	50960854						
Layer: Paints			**ND**				
Layer: White Skimcoat/Joint Compound			**ND**				
Total Composite Values of Fibrous Components:		**Asbestos (ND)**					



Tiffani Ludd, Laboratory Supervisor, Rancho Dominguez Laboratory

Note: Limit of Quantification ('LOQ') = 1%. 'Trace' denotes the presence of asbestos below the LOQ. 'ND' = 'None Detected'.

Analytical results and reports are generated by Forensic Analytical Laboratories Inc. (FALI) at the request of and for the exclusive use of the person or entity (client) named on such report. Results, reports or copies of same will not be released by FALI to any third party without prior written request from client. This report applies only to the sample(s) tested. Supporting laboratory documentation is available upon request. This report must not be reproduced except in full, unless approved by FALI. The client is solely responsible for the use and interpretation of test results and reports requested from FALI. Forensic Analytical Laboratories Inc. is not able to assess the degree of hazard resulting from materials analyzed. FALI reserves the right to dispose of all samples after a period of thirty (30) days, according to all state and federal guidelines, unless otherwise specified. All samples were received in acceptable condition unless otherwise noted.

2959 Pacific Commerce Drive, Rancho Dominguez, CA 90221 / Telephone: (310) 763-2374 (888) 813-9417 / Fax: (310) 763-8684

Forensic Analytical

SAMPLING DATA FORM & CHAIN OF CUSTODY

CLIENT: FACS (LA05)

Sampled by: RC / DMH

Sample Date: 11-23-15

Site/Bldg.: Kaiser LAMC
1505 Edgemont, Los Angeles (Ground Floor)

Turnaround Time: ____ RUSH ~~24 hr~~ ____ 48 hr ____ Extended (____ days)

Analysis: x PLM Standard ____ PLM with Point Count (____ 400 pt. ____ 1,000 pt.)

FACS Proj. No.: F527371

Special Instructions: Email results to Steve Long and Russell Ragsdale

HA#	Homogeneous Material Description (incl. color, texture, phase of construction)	Homogeneous Material Locations (check box at right side of column if shown on HA Form or Drawing instead)	↓	Quant. in SF (LF for small pipe only)	Friable/ Cat. I/ Cat. II	Reno make friable? (Y/N)	Sample Number	Sample Location	Lab Result (when rcvd)
112	Dark Grey 12" VFT with multicolor specks + mastic		✓				112 A	Dark Room (F1126) / South Wall @ Entry	
↓	↓		✓				112 B	↓ / North west Corner	
113	Black Baseboard, 4" with mastic		✓				113 A	~~Radiology~~ Radiology Consultation (F1127), South Wall, Center	
114	Carpet glue, yellow		✓				114 A	↓	
115	Grey Baseboard, 4" (Type 2) w/ mastic		✓				115 A	Room (F1128), Southeast corner	
116	Light Grey Baseboard, 4" with mastic		✓				116 A	Mammo Room 1 (F1113) / Northwest Corner	
117	Brown VSF with brown/ white spots		✓				117 A	/ ↓	
↓	↓		✓				117 B	↓ / East wall, Center	
118	White VFT, 12" w/ brown spots + mastic		✓				118 A	Sonogram Room 2 (F1131) / East wall @ entry	
~~115~~ 116	~~Light Grey~~ Grey Baseboard, 4" with mastic		✓				~~115 B~~ 116 B	↓ / ↓	
113	Black base board, 4" with mastic		✓				113 B	South west stairs landing vestibule, (F1139) Southwest corner	

DW = Drywall JC = Joint Compound WT = Wall Texture VFT = Vinyl Floor Tile VSF = Vinyl Sheet Flooring BB = Baseboard BBM = Baseboard Mastic CM = Carpet Mastic ACT = Acoustic Ceiling Tile ACS = Sprayed-on Acoustical Ceiling Material
FP = Fireproofing PI = Pipe Insulation PFI = Pipe fitting insulation WP = Plaster CP = Ceiling Plaster ES = Exterior Stucco

Relinquished by: [signature]	Relinquished by:	Relinquished by:
Date & Time 11-24-15 2:25 AM (Drop off)	Date & Time:	Date & Time:
Received by: [signature] JDS	Received by:	Relinquished by:
Date & Time 11/24/15 5:30 PM	Date & Time	Date & Time:

Forensic Analytical

SAMPLING DATA FORM & CHAIN OF CUSTODY

CLIENT: FACS (LA05)

Sampled by: FR / DMH

Sample Date: 11-23-15

Site/Bldg.: Kaiser LAMC
1505 Edgemont, Los Angeles (Ground Floor)

Turnaround Time: ____ RUSH ~~X~~ 24 hr ____ 48 hr ____ Extended (____ days)

Analysis: X PLM Standard ____ PLM with Point Count (____ 400 pt. ____ 1,000 pt.)

FACS Proj. No.: PJ27371

Special Instructions: Email results to Steve Long and Russell Ragsdale

HA#	Homogeneous Material Description (incl. color, texture, phase of construction)	Homogeneous Material Locations (check box at right side of column if shown on HA Form or Drawing instead) ↓	Quant. in SF (LF for small pipe only)	Friable/ Cat. I/ Cat. II	Reno make friable? (Y/N)	Sample Number	Sample Location	Lab Result (when rcvd)
116	Light grey base board, 4" with mastic	✓				116C	Sonogram Room 1 (F1134), East wall @ entry	
119	Pink VFT, 12" with pink + white specks / mastic	✓				119A	Center	
120	Peach VFT, 12" with white and brown specks / mastic	✓				120A	Center	
17	Dark Grey 4" baseboard w/ mastic	✓				017C	Corridor adjacent to Exam Room 6 (F1138) South wall	
13	VSF wood veneer planks (glossy)	✓				013C		
14	VSF wood plank (type 2)	✓				121A	Dressing Room (F1110), Southwest Corner	
122	Red (clay) colored baseboard, 4" with mastic	✓				122A		
118	Wht 12" VFT w/ brown spots + mastic	✓				118B	Mammo Room 4 (F1111), Northeast Corner	
121	VSF wood Plank (type 2)	✓				121B	Cubicle Area (F1112), South wall adjacent to Room (F1111).	
122	Red (clay) colored Baseboard, 4" with mastic	✓				122B		
118	White 12" VFT w/ Brown spots + mastic	✓				119C	Mammo Room 3 (F1115), West Wall, Center	

DW = Drywall JC = Joint Compound WT = Wall Texture VFT = Vinyl Floor Tile VSF = Vinyl Sheet Flooring BB = Baseboard BBM = Baseboard Mastic CM = Carpet Mastic ACT = Acoustic Ceiling Tile ACS = Sprayed-on Acoustical Ceiling Material
FP = Fireproofing PI = Pipe Insulation FI = Pipe fitting insulation WP = Plaster CP = Ceiling Plaster ES = Exterior Stucco

Relinquished by: [signature] 2:25 AM (Drop off) **Date & Time** 11-24-15	**Relinquished by:** **Date & Time:**	**Relinquished by:** **Date & Time:**
Received by: [signature] **Date & Time** 11/24/15 5:30 AM	**Received by:** **Date & Time**	**Relinquished by:** **Date & Time:**

Forensic Analytical

SAMPLING DATA FORM & CHAIN OF CUSTODY

CLIENT: FACS (LA05)

Sampled by: RR/DMH

Sample Date: 11-23-15

Site/Bldg.: Kaiser LAMC
1505 Edgemont, Los Angeles (Ground Floor)

Turnaround Time: ____ RUSH __X__ 24 hr ____ 48 hr ____ Extended (____ days)

Analysis: __X__ PLM Standard ____ PLM with Point Count (____ 400 pt. ____ 1,000 pt.)

FACS Proj. No.: PJ27371

Special Instructions: Email results to Steve Long and Russell Ragsdale

HA#	Homogeneous Material Description (incl. color, texture, phase of construction)	Homogeneous Material Locations (check box at right side of column if shown on HA Form or Drawing instead) ↓	Quant. in SF (LF for small pipe only)	Friable/ Cat. I/ Cat. II	Reno make friable? (Y/N)	Sample Number	Sample Location	Lab Result (when rcvd)
123 ↓	White paint on concrete ↓		✓			123A	Southwest stairwell concrete walls	
			✓			123B	Northeast stairwell concrete walls	
124	Green paint on Concrete (Exterior)		✓			124A	Building exterior, East wall ↓	
125	Grey paint on concrete (Exterior)		✓			125A		

DW = Drywall JC = Joint Compound WT = Wall Texture VFT = Vinyl Floor Tile VSF = Vinyl Sheet Flooring BB = Baseboard BBM = Baseboard Mastic CM = Carpet Mastic ACT = Acoustic Ceiling Tile ACS = Sprayed-on Acoustical Ceiling Material
FP = Fireproofing PI = Pipe Insulation PFI = Pipe fitting insulation WP = Plaster CP = Ceiling Plaster ES = Exterior Stucco

Relinquished by: [signature]	Relinquished by:	Relinquished by:
Date & Time 11-24-15 2:25 AM (DMP off)	Date & Time:	Date & Time:
Received by: [signature] DB	Received by:	Relinquished by:
Date & Time 11/24/15 5:30 PM	Date & Time	Date & Time:

Bulk Asbestos Analysis

(EPA Method 600/R-93-116, Visual Area Estimation)

Forensic Analytical Consulting Svcs
Stephen Long
2959 Pacific Commerce Drive

Rancho Dominguez, CA 90221

Client ID: LA05
Report Number: B213585
Date Received: 11/25/15
Date Analyzed: 11/30/15
Date Printed: 11/30/15
First Reported: 11/30/15

Job ID/Site: PJ27371; 1515 N. Vermont Ave; 4760 Sunset Blvd; 1505 N. Edgemont St. & 1526 N. Edgemont St., Los Angeles CA
Date(s) Collected: 11/24/2015

FALI Job ID: LA05
Total Samples Submitted: 13
Total Samples Analyzed: 13

Sample ID	Lab Number	Asbestos Type	Percent in Layer	Asbestos Type	Percent in Layer	Asbestos Type	Percent in Layer
134A	50961063						
Layer: Multicolored Sheet Flooring			**ND**				
Layer: Tan Mastic			**ND**				
Total Composite Values of Fibrous Components: Cellulose (Trace)		**Asbestos (ND)**					
134B	50961064						
Layer: Multicolored Sheet Flooring			**ND**				
Layer: Tan Mastic			**ND**				
Total Composite Values of Fibrous Components: Cellulose (Trace)		**Asbestos (ND)**					
135A	50961065						
Layer: Off-White Sheet Flooring			**ND**				
Layer: Beige and Tan Mastics			**ND**				
Layer: Grey Cementitious Material			**ND**				
Total Composite Values of Fibrous Components: Cellulose (Trace)		**Asbestos (ND)**					
136A	50961066						
Layer: Light Blue Sheet Flooring			**ND**				
Layer: Beige and Tan Mastics			**ND**				
Total Composite Values of Fibrous Components: Cellulose (Trace)		**Asbestos (ND)**					
135B	50961067						
Layer: Off-White Sheet Flooring			**ND**				
Layer: Beige Mastic			**ND**				
Total Composite Values of Fibrous Components: Cellulose (Trace)		**Asbestos (ND)**					
136B	50961068						
Layer: Light Blue Sheet Flooring			**ND**				
Layer: Beige Mastic			**ND**				
Layer: Grey Non-Fibrous Material			**ND**				
Total Composite Values of Fibrous Components: Cellulose (Trace)		**Asbestos (ND)**					

2959 Pacific Commerce Drive, Rancho Dominguez, CA 90221 / Telephone: (310) 763-2374 (888) 813-9417 / Fax: (310) 763-8684

Report Number: B213585

Client Name: Forensic Analytical Consulting Svcs **Date Printed:** 11/30/15

Sample ID	Lab Number	Asbestos Type	Percent in Layer	Asbestos Type	Percent in Layer	Asbestos Type	Percent in Layer
137A	50961069						
Layer: Grey Carpet			**ND**				
Layer: Tan Mastic			**ND**				
Total Composite Values of Fibrous Components: Cellulose (Trace) Synthetic (20 %)		**Asbestos (ND)**					
138A	50961070						
Layer: Black Non-Fibrous Material			**ND**				
Layer: Beige Mastic			**ND**				
Layer: Fibrous Backing			**ND**				
Total Composite Values of Fibrous Components: Cellulose (2 %)		**Asbestos (ND)**					
139A	50961071						
Layer: Grey Sheet Flooring			**ND**				
Layer: Beige Mastic			**ND**				
Total Composite Values of Fibrous Components: Cellulose (Trace)		**Asbestos (ND)**					
032C	50961072						
Layer: Light Grey Non-Fibrous Material			**ND**				
Layer: Beige Mastic			**ND**				
Layer: Paint			**ND**				
Layer: Off-White Skimcoat/Joint Compound			**ND**				
Total Composite Values of Fibrous Components: Cellulose (Trace)		**Asbestos (ND)**					
031C	50961073						
Layer: Grey Non-Fibrous Material			**ND**				
Layer: Off-White Tile			**ND**				
Layer: Black Mastic			**ND**				
Total Composite Values of Fibrous Components: Cellulose (Trace)		**Asbestos (ND)**					
137B	50961074						
Layer: Tan Mastic			**ND**				
Total Composite Values of Fibrous Components: Cellulose (Trace)		**Asbestos (ND)**					
138B	50961075						
Layer: Black Non-Fibrous Material			**ND**				
Layer: Beige Mastic			**ND**				
Total Composite Values of Fibrous Components: Cellulose (Trace)		**Asbestos (ND)**					

2959 Pacific Commerce Drive, Rancho Dominguez, CA 90221 / Telephone: (310) 763-2374 (888) 813-9417 / Fax: (310) 763-8684

Report Number: B213585

Client Name: Forensic Analytical Consulting Svcs **Date Printed:** 11/30/15

Sample ID	Lab Number	Asbestos Type	Percent in Layer	Asbestos Type	Percent in Layer	Asbestos Type	Percent in Layer



Tiffani Ludd, Laboratory Supervisor, Rancho Dominguez Laboratory

Note: Limit of Quantification ('LOQ') = 1%. 'Trace' denotes the presence of asbestos below the LOQ. 'ND' = 'None Detected'.

Analytical results and reports are generated by Forensic Analytical Laboratories Inc. (FALI) at the request of and for the exclusive use of the person or entity (client) named on such report. Results, reports or copies of same will not be released by FALI to any third party without prior written request from client. This report applies only to the sample(s) tested. Supporting laboratory documentation is available upon request. This report must not be reproduced except in full, unless approved by FALI. The client is solely responsible for the use and interpretation of test results and reports requested from FALI. Forensic Analytical Laboratories Inc. is not able to assess the degree of hazard resulting from materials analyzed. FALI reserves the right to dispose of all samples after a period of thirty (30) days, according to all state and federal guidelines, unless otherwise specified. All samples were received in acceptable condition unless otherwise noted.

2959 Pacific Commerce Drive, Rancho Dominguez, CA 90221 / Telephone: (310) 763-2374 (888) 813-9417 / Fax: (310) 763-8684

Forensic Analytical

SAMPLING DATA FORM & CHAIN OF CUSTODY

CLIENT: FACS (LA05)

Sampled by: RR / DMH

Sample Date: 11-24-15

Site/Bldg.: Kaiser LAMC
1505 Edgemont, Los Angeles (1st Floor)

Turnaround Time: ____ RUSH ~~X~~ 24 hr ____ 48 hr ____ Extended (____ days)

Analysis: X PLM Standard ____ PLM with Point Count (____ 400 pt. ____ 1,000 pt.)

FACS Proj. No.: FJ27371

Special Instructions: Email results to Steve Long and Russell Ragsdale

HA#	Homogeneous Material Description (incl. color, texture, phase of construction)	Homogeneous Material Locations (check box at right side of column if shown on HA Form or Drawing instead) ↓	Quant. in SF (LF for small pipe only)	Friable/ Cat. I/ Cat. II	Reno make friable? (Y/N)	Sample Number	Sample Location	Lab Result (when rcvd)
134	VSF, Wood Veneer, Planks (Type 2)	✓				134A	Waiting Area / North wall, West end	
↓	↓	✓				134B	/ East wall @ east entry	
135	VSF, off White w/ red + Blue streaks	✓				135A	Outpatient Infusion Center (F1042) / N.W. Corner	
136	VSF, Light Blue w/ red + pink streaks	✓				136A	/	
135	VSF, off White w/ red + Blue streaks	✓				135B	/ Station 10 (1042) North wall, Center	
136	VSF, Light Blue w/ red + pink streaks	✓				136B	/	
137	Carpet Mastic	✓				137A	Social Medicine (1034) / Waiting Area, Southeast Corner	
138	Black Baseboard 4"	✓				138A	↓	
139	VSF Grey w/ wht + grey specks	✓				139A	Social Medicine Conference Room North Wall, east end	
32	Light grey Baseboard 4"	✓				032C	↓	
31	12" VFT Off Wht w/ Grey Specks	✓				031C	Exam Room 4 (1021), South wall Center	

DW = Drywall JC = Joint Compound WT = Wall Texture VFT = Vinyl Floor Tile VSF = Vinyl Sheet Flooring BB = Baseboard BBM = Baseboard Mastic CM = Carpet Mastic ACT = Acoustic Ceiling Tile ACS = Sprayed-on Acoustical Ceiling Material
FP = Fireproofing PI = Pipe Insulation PFI = Pipe fitting insulation WP = Plaster CP = Ceiling Plaster ES = Exterior Stucco

Relinquished by: Jan Thaldy	Relinquished by:	Relinquished by:
Date & Time 11-24-15 2350	Date & Time:	Date & Time:
Received by: [illegible] DB	Received by:	Relinquished by:
Date & Time 11/25/15 8:30am	Date & Time	Date & Time:

Forensic Analytical

SAMPLING DATA FORM & CHAIN OF CUSTODY

CLIENT: FACS (LA05)

Sampled by: RR/DMH

Sample Date: 11-24-15

Site/Bldg.: Kaiser LAMC
1505 Edgemont, Los Angeles (1st Floor)

Turnaround Time: ____ RUSH __X__ 24 hr ____ 48 hr ____ Extended (____ days)

Analysis: __X__ PLM Standard ____ PLM with Point Count (____ 400 pt. ____ 1,000 pt.)

FACS Proj. No.: PJ27371

Special Instructions: Email results to Steve Long and Russell Ragsdale

HA#	Homogeneous Material Description (incl. color, texture, phase of construction)	Homogeneous Material Locations (check box at right side of column if shown on HA Form or Drawing instead) ↓	Quant. in SF (LF for small pipe only)	Friable/ Cat. I/ Cat. II	Reno make friable? (Y/N)	Sample Number	Sample Location	Lab Result (when rcvd)
137	Carpet Mastic	✓				137B	Room (1019), Southwest Corner	
139	Black base board 4"	✓				139B	↓	

DW = Drywall JC = Joint Compound WT = Wall Texture VFT = Vinyl Floor Tile VSF = Vinyl Sheet Flooring BB = Baseboard BBM = Baseboard Mastic CM = Carpet Mastic ACT = Acoustic Ceiling Tile ACS = Sprayed-on Acoustical Ceiling Material
FP = Fireproofing PI = Pipe Insulation PFI = Pipe fitting insulation WP = Plaster CP = Ceiling Plaster ES = Exterior Stucco

Relinquished by: Dan Phan Ag	Relinquished by:	Relinquished by:
Date & Time 11-24-15 / 2350	Date & Time:	Date & Time:
Received by: [illegible]	Received by:	Relinquished by:
Date & Time 11/25/15 8:30	Date & Time	Date & Time:

Bulk Asbestos Analysis

(EPA Method 600/R-93-116, Visual Area Estimation)

Forensic Analytical Consulting Svcs
Stephen Long
2959 Pacific Commerce Drive

Rancho Dominguez, CA 90221

Client ID: LA05
Report Number: B213586
Date Received: 11/25/15
Date Analyzed: 11/30/15
Date Printed: 11/30/15
First Reported: 11/30/15

Job ID/Site: PJ27371; 1515 N. Vermont Ave; 4760 Sunset Blvd; 1505 N. Edgemont St. & 1526 N. Edgemont St., Los Angeles CA
Date(s) Collected: 11/24/2015

FALI Job ID: LA05
Total Samples Submitted: 10
Total Samples Analyzed: 10

Sample ID	Lab Number	Asbestos Type	Percent in Layer	Asbestos Type	Percent in Layer	Asbestos Type	Percent in Layer
131A	50961076						
Layer: Off-White Non-Fibrous Material			**ND**				
Total Composite Values of Fibrous Components: **Asbestos (ND)**							
Cellulose (Trace)							
131B	50961077						
Layer: Off-White Non-Fibrous Material			**ND**				
Layer: Black Fibrous Material			**ND**				
Total Composite Values of Fibrous Components: **Asbestos (ND)**							
Cellulose (Trace) Fibrous Glass (15 %)							
132A	50961078						
Layer: Beige Woven Material			**ND**				
Layer: Tan Fibrous Material			**ND**				
Layer: Grey Non-Fibrous Material			**ND**				
Total Composite Values of Fibrous Components: **Asbestos (ND)**							
Cellulose (10 %) Fibrous Glass (35 %) Synthetic (5 %)							
133A	50961079						
Layer: Off-White Woven Material			**ND**				
Layer: Grey Fibrous Material			**ND**				
Layer: Grey Non-Fibrous Material			**ND**				
Total Composite Values of Fibrous Components: **Asbestos (ND)**							
Cellulose (10 %) Fibrous Glass (15 %) Synthetic (5 %)							
140A	50961080						
Layer: Black Mastic with Debris		Chrysotile	**3 %**				
Total Composite Values of Fibrous Components: **Asbestos (3%)**							
Cellulose (2 %)							
141A	50961081						
Layer: Brown Sheet Flooring			**ND**				
Layer: Tan Mastic			**ND**				
Layer: Grey Non-Fibrous Material			**ND**				
Total Composite Values of Fibrous Components: **Asbestos (ND)**							
Cellulose (Trace) Fibrous Glass (3 %)							

2959 Pacific Commerce Drive, Rancho Dominguez, CA 90221 / Telephone: (310) 763-2374 (888) 813-9417 / Fax: (310) 763-8684

Report Number: B213586

Client Name: Forensic Analytical Consulting Svcs **Date Printed:** 11/30/15

Sample ID	Lab Number	Asbestos Type	Percent in Layer	Asbestos Type	Percent in Layer	Asbestos Type	Percent in Layer
141B	50961082						
Layer: Brown Sheet Flooring			**ND**				
Layer: Tan Mastic			**ND**				
Layer: Grey Non-Fibrous Material			**ND**				
Total Composite Values of Fibrous Components: Cellulose (Trace) Fibrous Glass (3 %)		**Asbestos (ND)**					
142A	50961083						
Layer: Grey Tile			**ND**				
Layer: Tan Mastic			**ND**				
Layer: White Non-Fibrous Material			**ND**				
Total Composite Values of Fibrous Components: Cellulose (Trace) Fibrous Glass (3 %)		**Asbestos (ND)**					
143A	50961084						
Layer: Grey Putty			**ND**				
Total Composite Values of Fibrous Components: Cellulose (Trace)		**Asbestos (ND)**					
144A	50961085						
Layer: Off-White Tile			**ND**				
Layer: Tan and Black Mastics		Chrysotile	**Trace**				
Layer: White Non-Fibrous Material			**ND**				
Total Composite Values of Fibrous Components: Cellulose (Trace)		**Asbestos (Trace)**					



Tiffani Ludd, Laboratory Supervisor, Rancho Dominguez Laboratory

Note: Limit of Quantification ('LOQ') = 1%. 'Trace' denotes the presence of asbestos below the LOQ. 'ND' = 'None Detected'.

Analytical results and reports are generated by Forensic Analytical Laboratories Inc. (FALI) at the request of and for the exclusive use of the person or entity (client) named on such report. Results, reports or copies of same will not be released by FALI to any third party without prior written request from client. This report applies only to the sample(s) tested. Supporting laboratory documentation is available upon request. This report must not be reproduced except in full, unless approved by FALI. The client is solely responsible for the use and interpretation of test results and reports requested from FALI. Forensic Analytical Laboratories Inc. is not able to assess the degree of hazard resulting from materials analyzed. FALI reserves the right to dispose of all samples after a period of thirty (30) days, according to all state and federal guidelines, unless otherwise specified. All samples were received in acceptable condition unless otherwise noted.

2959 Pacific Commerce Drive, Rancho Dominguez, CA 90221 / Telephone: (310) 763-2374 (888) 813-9417 / Fax: (310) 763-8684

Forensic Analytical

SAMPLING DATA FORM & CHAIN OF CUSTODY

CLIENT: FACS (LA05)

Sampled by: RR / DMH

Sample Date: 11-24-15

Site/Bldg.: Kaiser LAMC
1505 Edgemont, Los Angeles (Basement)

Turnaround Time: ____ RUSH (X) 24 hr ____ 48 hr ____ Extended (____ days)

Analysis: X PLM Standard ____ PLM with Point Count (____ 400 pt. ____ 1,000 pt.)

FACS Proj. No.: PS27371

Special Instructions: Email results to Steve Long and Russell Ragsdale

HA#	Homogeneous Material Description (incl. color, texture, phase of construction)	Homogeneous Material Locations (check box at right side of column if shown on HA Form or Drawing instead)	Quant. in SF (LF for small pipe only)	Friable/ Cat. I/ Cat. II	Reno make friable? (Y/N)	Sample Number	Sample Location	Lab Result (when rcvd)
131	White Pipe Coating	✓				131 A	Main Elevator Lobby, North end above ceiling	
↓	↓	✓				131 B	Electrical Closet (F0076) / Northeast Corner over head	
132	TSI Fitting (1" pipe)	✓				132 A	↓ / Northwest Corner over head	
133	TSI Elbow (1" pipe)	✓				133 A	↓ / ↓	
140	Black mastic remnants	✓				140 A	Electrical Room F0020A, Center	
141	VSF Wood style (Type 3)	✓				141 A	Mens Rest Room (F0010B), Center	
↓	↓	✓				141 B	Womens Rest Room (F0010S), Center	
142	Light Purple 12" VFT, w/ brown spots	✓				142 A	Telecom Room (0081), S.W. Corner	
143	Grey Paint on Concrete Floor	✓				143 A	Storage Closet (F0049), Center	
144						144 A	Female Staff Change Room (F0113c) Southwest Corner	

DW = Drywall JC = Joint Compound WT = Wall Texture VFT = Vinyl Floor Tile VSF = Vinyl Sheet Flooring BB = Baseboard BBM = Baseboard Mastic CM = Carpet Mastic ACT = Acoustic Ceiling Tile ACS = Sprayed-on Acoustical Ceiling Material
FP = Fireproofing PI = Pipe Insulation PFI = Pipe fitting insulation WP = Plaster CP = Ceiling Plaster ES = Exterior Stucco

Relinquished by: Dom Thanh Ho	**Relinquished by:**	**Relinquished by:**
Date & Time 11-24-15 / 2350	**Date & Time:**	**Date & Time:**
Received by: Carrie Do	**Received by:**	**Relinquished by:**
Date & Time 11/25/15 8:30AM	**Date & Time**	**Date & Time:**

Bulk Asbestos Analysis

(EPA Method 600/R-93-116, Visual Area Estimation)

Forensic Analytical Consulting Svcs
Stephen Long
2959 Pacific Commerce Drive

Rancho Dominguez, CA 90221

Client ID: LA05
Report Number: B213799
Date Received: 12/03/15
Date Analyzed: 12/04/15
Date Printed: 12/04/15
First Reported: 12/04/15

Job ID/Site: PJ27371; 1515 N. Vermont Ave; 4760 Sunset Blvd; 1505 N. Edgemont St. & 1526 N. Edgemont St., Los Angeles CA
Date(s) Collected: 12/02/2015

FALI Job ID: LA05
Total Samples Submitted: 33
Total Samples Analyzed: 33

Sample ID	Lab Number	Asbestos Type	Percent in Layer	Asbestos Type	Percent in Layer	Asbestos Type	Percent in Layer
155B	50961825						
Layer: Yellow Tile			**ND**				
Layer: Tan Mastic			**ND**				
Layer: Grey Non-Fibrous Material			**ND**				
Total Composite Values of Fibrous Components: Cellulose (Trace)		**Asbestos (ND)**					
156B	50961826						
Layer: Beige Tile			**ND**				
Layer: Tan Mastic			**ND**				
Layer: Grey Non-Fibrous Material			**ND**				
Total Composite Values of Fibrous Components: Cellulose (Trace)		**Asbestos (ND)**					
157B	50961827						
Layer: Brown Tile			**ND**				
Layer: Tan Mastic			**ND**				
Layer: Grey Non-Fibrous Material			**ND**				
Total Composite Values of Fibrous Components: Cellulose (Trace)		**Asbestos (ND)**					
158B	50961828						
Layer: Brown Non-Fibrous Material			**ND**				
Layer: Off-White Mastic			**ND**				
Total Composite Values of Fibrous Components: Cellulose (Trace)		**Asbestos (ND)**					
152B	50961829						
Layer: Black Non-Fibrous Material			**ND**				
Total Composite Values of Fibrous Components: Cellulose (Trace)		**Asbestos (ND)**					
162A	50961830						
Layer: White Tile			**ND**				
Layer: Tan Mastic			**ND**				
Total Composite Values of Fibrous Components: Cellulose (Trace)		**Asbestos (ND)**					

2959 Pacific Commerce Drive, Rancho Dominguez, CA 90221 / Telephone: (310) 763-2374 (888) 813-9417 / Fax: (310) 763-8684

Sample ID	Lab Number	Asbestos Type	Percent in Layer	Asbestos Type	Percent in Layer	Asbestos Type	Percent in Layer
162B	50961831						
Layer: White Non-Fibrous Material			**ND**				
Layer: White Tile			**ND**				
Layer: Tan Mastic			**ND**				
Layer: Grey Non-Fibrous Material			**ND**				
Total Composite Values of Fibrous Components: Cellulose (Trace)		**Asbestos (ND)**					
163A	50961832						
Layer: Brown Sheet Flooring			**ND**				
Layer: Beige Mastic			**ND**				
Layer: Grey Non-Fibrous Material			**ND**				
Total Composite Values of Fibrous Components: Cellulose (Trace)		**Asbestos (ND)**					
164A	50961833						
Layer: Dark Grey Non-Fibrous Material			**ND**				
Layer: Beige Mastic			**ND**				
Layer: Paint			**ND**				
Layer: Beige Fibrous Material			**ND**				
Total Composite Values of Fibrous Components: Cellulose (Trace)		**Asbestos (ND)**					
164B	50961834						
Layer: Dark Grey Non-Fibrous Material			**ND**				
Layer: Beige Mastic			**ND**				
Layer: Paint			**ND**				
Layer: Beige Fibrous Material			**ND**				
Total Composite Values of Fibrous Components: Cellulose (Trace)		**Asbestos (ND)**					
163B	50961835						
Layer: Brown Sheet Flooring			**ND**				
Layer: Beige Mastic			**ND**				
Total Composite Values of Fibrous Components: Cellulose (Trace)		**Asbestos (ND)**					
155A	50961836						
Layer: Yellow Tile			**ND**				
Layer: Tan Mastic			**ND**				
Layer: Grey Non-Fibrous Material			**ND**				
Total Composite Values of Fibrous Components: Cellulose (Trace)		**Asbestos (ND)**					
156A	50961837						
Layer: Beige Tile			**ND**				
Layer: Tan Mastic			**ND**				
Layer: Grey Non-Fibrous Material			**ND**				
Layer: Grey Cementitious Material			**ND**				
Total Composite Values of Fibrous Components: Cellulose (Trace)		**Asbestos (ND)**					

2959 Pacific Commerce Drive, Rancho Dominguez, CA 90221 / Telephone: (310) 763-2374 (888) 813-9417 / Fax: (310) 763-8684

Report Number: B213799

Client Name: Forensic Analytical Consulting Svcs **Date Printed:** 12/04/15

Sample ID	Lab Number	Asbestos Type	Percent in Layer	Asbestos Type	Percent in Layer	Asbestos Type	Percent in Layer
157A	50961838						
Layer: Brown Tile			**ND**				
Layer: Tan Mastic			**ND**				
Layer: Grey Non-Fibrous Material			**ND**				
Layer: Grey Cementitious Material			**ND**				
Total Composite Values of Fibrous Components: Cellulose (Trace)		**Asbestos (ND)**					
158A	50961839						
Layer: Brown Non-Fibrous Material			**ND**				
Layer: Beige Mastic			**ND**				
Layer: Paint			**ND**				
Layer: Beige Fibrous Material			**ND**				
Total Composite Values of Fibrous Components: Cellulose (Trace)		**Asbestos (ND)**					
159A	50961840						
Layer: White Tile			**ND**				
Layer: Tan Mastic			**ND**				
Total Composite Values of Fibrous Components: Cellulose (Trace)		**Asbestos (ND)**					
160A	50961841						
Layer: White Tile			**ND**				
Layer: Tan Mastic			**ND**				
Total Composite Values of Fibrous Components: Cellulose (Trace)		**Asbestos (ND)**					
160B	50961842						
Layer: White Tile			**ND**				
Layer: Tan Mastic			**ND**				
Total Composite Values of Fibrous Components: Cellulose (Trace)		**Asbestos (ND)**					
161A	50961843						
Layer: White Tile			**ND**				
Layer: Tan Mastic			**ND**				
Total Composite Values of Fibrous Components: Cellulose (Trace)		**Asbestos (ND)**					
161B	50961844						
Layer: White Tile			**ND**				
Layer: Tan Mastic			**ND**				
Layer: Grey Non-Fibrous Material			**ND**				
Total Composite Values of Fibrous Components: Cellulose (Trace)		**Asbestos (ND)**					

2959 Pacific Commerce Drive, Rancho Dominguez, CA 90221 / Telephone: (310) 763-2374 (888) 813-9417 / Fax: (310) 763-8684

Report Number: B213799

Client Name: Forensic Analytical Consulting Svcs **Date Printed:** 12/04/15

Sample ID	Lab Number	Asbestos Type	Percent in Layer	Asbestos Type	Percent in Layer	Asbestos Type	Percent in Layer
151B	50961845						
Layer: Brown Non-Fibrous Material			**ND**				
Layer: Beige Mastic			**ND**				
Layer: Tan Mastic			**ND**				
Layer: Paint			**ND**				
Layer: White Skimcoat/Joint Compound			**ND**				
Total Composite Values of Fibrous Components: Cellulose (Trace)		**Asbestos (ND)**					
159B	50961846						
Layer: White Tile			**ND**				
Layer: Tan Mastic			**ND**				
Layer: Grey Non-Fibrous Material			**ND**				
Total Composite Values of Fibrous Components: Cellulose (Trace)		**Asbestos (ND)**					
145A	50961847						
Layer: Off-White Tile			**ND**				
Layer: Tan Mastic			**ND**				
Layer: Grey Cementitious Material			**ND**				
Total Composite Values of Fibrous Components: Cellulose (Trace)		**Asbestos (ND)**					
146A	50961848						
Layer: Tan Tile			**ND**				
Layer: Tan Mastic with Debris			**ND**				
Total Composite Values of Fibrous Components: Cellulose (Trace)		**Asbestos (ND)**					
147A	50961849						
Layer: Grey Semi-Fibrous Material			**ND**				
Total Composite Values of Fibrous Components: Cellulose (10 %)		**Asbestos (ND)**					
148A	50961850						
Layer: Green Tile			**ND**				
Layer: Tan Mastic with Debris			**ND**				
Total Composite Values of Fibrous Components: Cellulose (Trace)		**Asbestos (ND)**					
149A	50961851						
Layer: Green Tile			**ND**				
Layer: Tan Mastic with Debris			**ND**				
Total Composite Values of Fibrous Components: Cellulose (Trace)		**Asbestos (ND)**					
150A	50961852						
Layer: Green Tile			**ND**				
Layer: Tan Mastic with Debris			**ND**				
Total Composite Values of Fibrous Components: Cellulose (Trace)		**Asbestos (ND)**					

2959 Pacific Commerce Drive, Rancho Dominguez, CA 90221 / Telephone: (310) 763-2374 (888) 813-9417 / Fax: (310) 763-8684

Report Number: B213799

Client Name: Forensic Analytical Consulting Svcs **Date Printed:** 12/04/15

Sample ID	Lab Number	Asbestos Type	Percent in Layer	Asbestos Type	Percent in Layer	Asbestos Type	Percent in Layer
151A	50961853						
Layer: Tan Non-Fibrous Material			**ND**				
Layer: Off-White Mastic			**ND**				
Total Composite Values of Fibrous Components: Cellulose (Trace)		**Asbestos (ND)**					
152A	50961854						
Layer: Black Non-Fibrous Material			**ND**				
Total Composite Values of Fibrous Components: Cellulose (Trace)		**Asbestos (ND)**					
153A	50961855						
Layer: Light Blue Tile			**ND**				
Layer: Tan Mastic			**ND**				
Layer: Grey Non-Fibrous Material			**ND**				
Total Composite Values of Fibrous Components: Cellulose (Trace)		**Asbestos (ND)**					
154A	50961856						
Layer: Beige Tile			**ND**				
Layer: Tan Mastic			**ND**				
Layer: Grey Non-Fibrous Material			**ND**				
Total Composite Values of Fibrous Components: Cellulose (Trace)		**Asbestos (ND)**					
147B	50961857						
Layer: Grey Semi-Fibrous Material			**ND**				
Total Composite Values of Fibrous Components: Cellulose (10 %)		**Asbestos (ND)**					



Tiffani Ludd, Laboratory Supervisor, Rancho Dominguez Laboratory

Note: Limit of Quantification ('LOQ') = 1%. 'Trace' denotes the presence of asbestos below the LOQ. 'ND' = 'None Detected'.

Analytical results and reports are generated by Forensic Analytical Laboratories Inc. (FALI) at the request of and for the exclusive use of the person or entity (client) named on such report. Results, reports or copies of same will not be released by FALI to any third party without prior written request from client. This report applies only to the sample(s) tested. Supporting laboratory documentation is available upon request. This report must not be reproduced except in full, unless approved by FALI. The client is solely responsible for the use and interpretation of test results and reports requested from FALI. Forensic Analytical Laboratories Inc. is not able to assess the degree of hazard resulting from materials analyzed. FALI reserves the right to dispose of all samples after a period of thirty (30) days, according to all state and federal guidelines, unless otherwise specified. All samples were received in acceptable condition unless otherwise noted.

2959 Pacific Commerce Drive, Rancho Dominguez, CA 90221 / Telephone: (310) 763-2374 (888) 813-9417 / Fax: (310) 763-8684

Forensic Analytical

SAMPLING DATA FORM & CHAIN OF CUSTODY

CLIENT: FACS (LA05)

Sampled by: RR

Sample Date: 12-2-15

Site/Bldg.: Kaiser LAMC
1505 Edgemont, Los Angeles, CA (3rd Floor)

Turnaround Time: _____ RUSH _(≤24 hr)_ _____ 48 hr _____ Extended (____ days)

Analysis: X PLM Standard _____ PLM with Point Count (____ 400 pt. _____ 1,000 pt.)

FACS Proj. No.: PJ27371

Special Instructions: Email results to Steve Long and Russell Ragsdale

HA#	Homogeneous Material Description (incl. color, texture, phase of construction)	Homogeneous Material Locations (check box at right side of column if shown on HA Form or Drawing instead)	↓	Quant. in SF (LF for small pipe only)	Friable/ Cat. I/ Cat. II	Reno make friable? (Y/N)	Sample Number	Sample Location	Lab Result (when rcvd)
155	12" VFT Yellow w/wht + Yellow specks + mastic		✓				155B	Break Room (F3009) / Southeast Corner	
156	12" VFT Beige w/wht + brown specks + mastic		✓				156B	/	
157	12" VFT Brown w/wht + brown specks + mastic		✓				157B	/	
159	Brown 4" baseboard + mastic		✓				158B	/ ↓	
152	Black sink undercoat		✓				152B	/ West Wall	
162	12" VFT wht w/blue + grey specks + mastic		✓				162A	Elevator lobby Southeast Corner	
↓	↓		✓				162B	Hall South of Elevator lobby (F3002) Northeast Corner	
163	VSF Wood veneer planks (glossy)		✓				163A	Cubicle Area (F3001) / East Wall, South End	
164	Dark grey 4" baseboard + mastic		✓				164A	/ ↓	
↓	↓		✓				164B	/ Northwest Corner	
163	VSF Wood veneer planks (glossy)		✓				163B	/	

DW = Drywall JC = Joint Compound WT = Wall Texture VFT = Vinyl Floor Tile VSF = Vinyl Sheet Flooring BB = Baseboard BBM = Baseboard Mastic CM = Carpet Mastic ACT = Acoustic Ceiling Tile ACS = Sprayed-on Acoustical Ceiling Material
FP = Fireproofing PI = Pipe Insulation PFI = Pipe fitting insulation WP = Plaster CP = Ceiling Plaster ES = Exterior Stucco

Relinquished by:	**Relinquished by:**	**Relinquished by:**
Date & Time 12-3-15 2:01 AM (Drop off)	**Date & Time:**	**Date & Time:**
Received by:	**Received by:**	**Relinquished by:**
Date & Time 12/3/15 8:30 AM	**Date & Time**	**Date & Time:**

Forensic Analytical

SAMPLING DATA FORM & CHAIN OF CUSTODY

CLIENT: FACS (LA05) | Sampled by: RR | Sample Date: 12-2-15

Site/Bldg.: Kaiser LAMC 1505 Edgemont, Los Angeles, CA (3rd Floor) | Turnaround Time: ____ RUSH (24 hr) ____ 48 hr ____ Extended (____ days)

FACS Proj. No.: PJ27371 | Analysis: PLM Standard ____ PLM with Point Count (____ 400 pt. ____ 1,000 pt.)

Special Instructions: Email results to Steve Long and Russell Ragsdale

HA#	Homogeneous Material Description (incl. color, texture, phase of construction)	Homogeneous Material Locations (check box at right side of column if shown on HA Form or Drawing instead)	Quant. In SF (LF for small pipe only)	Friable/ Cat. I/ Cat. II	Reno make friable? (Y/N)	Sample Number	Sample Location	Lab Result (when rcvd)
155	12" VFT Yellow w/yellow + wht specks + mastic	✓				155A	Mens Restroom Vestibule / North wall Center	
156	12" VFT Beige w/white + brown specks (Type 2) /mastic	✓				156A	/	
157	12" VFT Brown w/wht + brown specks /mastic	✓				157A	/	
158	Brown 4" baseboard + mastic	✓				158A	/ North wall, East Corner	
159	12" VFT off wht w/ blue + gray streaks (Type 1) /mastic	✓				159A	West Corridor / North end	
160	12" VFT wht w/multicolor specks + mastic	✓				160A	/	
		✓				160B	/ West wall Center	
161	12" VFT off wht w/ blue + gray streaks (Type 2) /mastic	✓				161A	/ Adjacent to Room (F 3030) entry	
		✓				161B	/ South end	
151	TAN 4" baseboard + mastic	✓				151B	/	
159	12" VFT off wht w/ blue + gray streaks (Type 1) /mastic	✓				159B	North Corridor @ water fountain	

DW = Drywall JC = Joint Compound WT = Wall Texture VFT = Vinyl Floor Tile VSF = Vinyl Sheet Flooring BB = Baseboard BBM = Baseboard Mastic CM = Carpet Mastic ACT = Acoustic Ceiling Tile ACS = Sprayed-on Acoustical Ceiling Material
FP = Fireproofing PI = Pipe Insulation PFI = Pipe fitting insulation WP = Plaster CP = Ceiling Plaster ES = Exterior Stucco

Relinquished by: [signature]	Relinquished by:	Relinquished by:
Date & Time 12-3-15 2:01 PM (Drop off)	Date & Time:	Date & Time:
Received by: [signature] DO	Received by:	Relinquished by:
Date & Time 12/3/15 8:30AM	Date & Time	Date & Time:

Forensic Analytical

SAMPLING DATA FORM & CHAIN OF CUSTODY

CLIENT: FACS (LA05)

Sampled by: RR

Sample Date: 12-2-15

Site/Bldg.: Kaiser LAMC

1505 Edgemont, Los Angeles, CA (3rd Floor)

Turnaround Time: ____ RUSH ~~24 hr~~ ____ 48 hr ____ Extended (____ days)

Analysis: ~~X~~ PLM Standard ____ PLM with Point Count (____ 400 pt. ____ 1,000 pt.)

FACS Proj. No.: PJ27371

Special Instructions: Email results to Steve Long and Russell Ragsdale

HA#	Homogeneous Material Description (incl. color, texture, phase of construction)	Homogeneous Material Locations (check box at right side of column if shown on HA Form or Drawing instead)	↓	Quant. in SF (LF for small pipe only)	Friable/ Cat. I/ Cat. II	Reno make friable? (Y/N)	Sample Number	Sample Location	Lab Result (when rcvd)
145	12" VFT wht w/grey specks + mastic		✓				145A	Blood Bank (F30C3) / South west Corner	
146	12" VFT TAN w/wht + grey specks + mastic		✓				146A	/	
147	Grey sink undercoat		✓				147A	/	
148	12" VFT Blue w/ blue + white specks + mastic		✓				148A	/ Southeast Corner	
149	12" VFT Green w/green + wht specks + mastic		✓				149A	/	
150	12" VFT LT Green w/green + wht specks + mastic		✓				150A	/	
151	TAN 4" baseboard + mastic		✓				151A	/	
152	Black Sink Undercoat		✓				152A	/ Room Center, North side	
153	12" VFT LT Blue w/green + grey specks + mastic		✓				153A	/ Room Center, South side	
154	12" VFT Beige w/ brown + wht specks + mastic		✓				154A	/	
147	Grey Sink Undercoat		✓				147B	/ Sinth of Room	

DW = Drywall JC = Joint Compound WT = Wall Texture VFT = Vinyl Floor Tile VSF = Vinyl Sheet Flooring BB = Baseboard BBM = Baseboard Mastic CM = Carpet Mastic ACT = Acoustic Ceiling Tile ACS = Sprayed-on Acoustical Ceiling Material
FP = Fireproofing PI = Pipe Insulation PFI = Pipe fitting insulation WP = Plaster CP = Ceiling Plaster ES = Exterior Stucco

Relinquished by:	Relinquished by:	Relinquished by:
Date & Time 12-3-15 2:01 AM (Drop-off)	Date & Time:	Date & Time:
Received by: Carrie D/O	Received by:	Relinquished by:
Date & Time 12/3/15 8:30 AM	Date & Time	Date & Time:

Bulk Asbestos Analysis

(EPA Method 600/R-93-116, Visual Area Estimation)

Forensic Analytical Consulting Svcs
Stephen Long
2959 Pacific Commerce Drive

Rancho Dominguez, CA 90221

Client ID: LA05
Report Number: B213967
Date Received: 12/08/15
Date Analyzed: 12/09/15
Date Printed: 12/09/15
First Reported: 12/09/15

Job ID/Site: PJ27371; 1515 N. Vermont Ave; 4760 Sunset Blvd; 1505 N. Edgemont St. & 1526 N. Edgemont St., Los Angeles CA
Date(s) Collected: 12/07/2015

FALI Job ID: LA05
Total Samples Submitted: 6
Total Samples Analyzed: 6

Sample ID	Lab Number	Asbestos Type	Percent in Layer	Asbestos Type	Percent in Layer	Asbestos Type	Percent in Layer
165A	50962502						
Layer: Light Grey Putty			**ND**				
Layer: Paint			**ND**				
Total Composite Values of Fibrous Components: Cellulose (Trace)		**Asbestos (ND)**					
166A	50962503						
Layer: Light Grey Putty			**ND**				
Layer: Paint			**ND**				
Total Composite Values of Fibrous Components: Cellulose (Trace)		**Asbestos (ND)**					
166B	50962504						
Layer: Light Grey Putty			**ND**				
Layer: Paint			**ND**				
Total Composite Values of Fibrous Components: Cellulose (Trace)		**Asbestos (ND)**					
167A	50962505						
Layer: Light Grey Putty			**ND**				
Layer: Paint			**ND**				
Total Composite Values of Fibrous Components: Cellulose (Trace)		**Asbestos (ND)**					
167B	50962506						
Layer: Light Grey Putty			**ND**				
Layer: Paint			**ND**				
Total Composite Values of Fibrous Components: Cellulose (Trace)		**Asbestos (ND)**					
168A	50962507						
Layer: Light Grey Putty			**ND**				
Layer: Paint			**ND**				
Total Composite Values of Fibrous Components: Cellulose (Trace)		**Asbestos (ND)**					

2959 Pacific Commerce Drive, Rancho Dominguez, CA 90221 / Telephone: (310) 763-2374 (888) 813-9417 / Fax: (310) 763-8684

Report Number: B213967

Client Name: Forensic Analytical Consulting Svcs **Date Printed:** 12/09/15

Sample ID	Lab Number	Asbestos Type	Percent in Layer	Asbestos Type	Percent in Layer	Asbestos Type	Percent in Layer



Tiffani Ludd, Laboratory Supervisor, Rancho Dominguez Laboratory

Note: Limit of Quantification ('LOQ') = 1%. 'Trace' denotes the presence of asbestos below the LOQ. 'ND' = 'None Detected'.

Analytical results and reports are generated by Forensic Analytical Laboratories Inc. (FALI) at the request of and for the exclusive use of the person or entity (client) named on such report. Results, reports or copies of same will not be released by FALI to any third party without prior written request from client. This report applies only to the sample(s) tested. Supporting laboratory documentation is available upon request. This report must not be reproduced except in full, unless approved by FALI. The client is solely responsible for the use and interpretation of test results and reports requested from FALI. Forensic Analytical Laboratories Inc. is not able to assess the degree of hazard resulting from materials analyzed. FALI reserves the right to dispose of all samples after a period of thirty (30) days, according to all state and federal guidelines, unless otherwise specified. All samples were received in acceptable condition unless otherwise noted.

2959 Pacific Commerce Drive, Rancho Dominguez, CA 90221 / Telephone: (310) 763-2374 (888) 813-9417 / Fax: (310) 763-8684

Forensic Analytical — **SAMPLING DATA FORM & CHAIN OF CUSTODY** — Page 1 of 1

CLIENT: FACS (LA05) | Sampled by: R. R. | Sample Date: 12-7-15

Site/Bldg.: Kaiser LAMC
1505 Edgemont, Los Angeles, CA (Exterior)

Turnaround Time: ____ RUSH (X) 24 hr ____ 48 hr ____ Extended (____ days)

Analysis: X PLM Standard ____ PLM with Point Count (____ 400 pt. ____ 1,000 pt.)

FACS Proj. No.: PJ27371 | Special Instructions: Email results to Steve Long and Russell Ragsdale

HA#	Homogeneous Material Description (incl. color, texture, phase of construction)	Homogeneous Material Locations (check box at right side of column if shown on HA Form or Drawing instead)	↓	Quant. in SF (LF for small pipe only)	Friable/ Cat. I/ Cat. II	Reno make friable? (Y/N)	Sample Number	Sample Location	Lab Result (when rcvd)
165	white caulk		✓				165 A	South side @ stucco soffit	
166	green caulk		✓				166 A	South side @ ground floor window	
↓	↓		✓				166 B	East side @ ground flor window	
167	grey caulk		✓				167 A	South side @ wall base	
↓	↓		✓				167 B	East side @ wall base	
168	grey caulk		✓				168 A	East side @ sliding door entry casing exterior	

DW = Drywall JC = Joint Compound WT = Wall Texture VFT = Vinyl Floor Tile VSF = Vinyl Sheet Flooring BB = Baseboard BBM = Baseboard Mastic CM = Carpet Mastic ACT = Acoustic Ceiling Tile ACS = Sprayed-on Acoustical Ceiling Material
FP = Fireproofing PI = Pipe Insulation PFI = Pipe fitting insulation WP = Plaster CP = Ceiling Plaster ES = Exterior Stucco

Relinquished by: [signature]	Relinquished by:	Relinquished by:
Date & Time 12/8/15 2:55pm (Drop-off)	Date & Time:	Date & Time:
Received by: [signature]	Received by:	Relinquished by:
Date & Time 12/8/15 5:30pm	Date & Time	Date & Time:

Bulk Asbestos Analysis

(EPA Method 600/R-93-116, Visual Area Estimation)

Forensic Analytical Consulting Svcs
Stephen Long
2959 Pacific Commerce Drive

Rancho Dominguez, CA 90221

Client ID: LA05
Report Number: B214051
Date Received: 12/09/15
Date Analyzed: 12/11/15
Date Printed: 12/11/15
First Reported: 12/11/15

Job ID/Site: PJ27371; 1515 N. Vermont Ave; 4760 Sunset Blvd; 1505 N. Edgemont St. & 1526 N. Edgemont St., Los Angeles CA
Date(s) Collected: 12/08/2015

FALI Job ID: LA05
Total Samples Submitted: 18
Total Samples Analyzed: 18

Sample ID	Lab Number	Asbestos Type	Percent in Layer	Asbestos Type	Percent in Layer	Asbestos Type	Percent in Layer
181A	50962719						
Layer: Brown Sheet Flooring			**ND**				
Layer: Off-White Mastic			**ND**				
Layer: Grey Non-Fibrous Material			**ND**				
Total Composite Values of Fibrous Components: Cellulose (Trace)		**Asbestos (ND)**					
182A	50962720						
Layer: Grey Non-Fibrous Material			**ND**				
Layer: Beige Mastic			**ND**				
Layer: White Non-Fibrous Material			**ND**				
Layer: Tan Fibrous Material			**ND**				
Total Composite Values of Fibrous Components: Cellulose (2 %)		**Asbestos (ND)**					
181B	50962721						
Layer: Brown Sheet Flooring			**ND**				
Layer: Off-White Mastic			**ND**				
Layer: Grey Non-Fibrous Material			**ND**				
Layer: Tan/Black Mastics			**ND**				
Total Composite Values of Fibrous Components: Cellulose (Trace)		**Asbestos (ND)**					
182B	50962722						
Layer: Grey Non-Fibrous Material			**ND**				
Layer: Beige Mastic			**ND**				
Total Composite Values of Fibrous Components: Cellulose (Trace)		**Asbestos (ND)**					
183A	50962723						
Layer: Off-White Mastic			**ND**				
Layer: Grey Non-Fibrous Material			**ND**				
Total Composite Values of Fibrous Components: Cellulose (Trace)		**Asbestos (ND)**					

2959 Pacific Commerce Drive, Rancho Dominguez, CA 90221 / Telephone: (310) 763-2374 (888) 813-9417 / Fax: (310) 763-8684

Report Number: B214051

Client Name: Forensic Analytical Consulting Svcs **Date Printed:** 12/11/15

Sample ID	Lab Number	Asbestos Type	Percent in Layer	Asbestos Type	Percent in Layer	Asbestos Type	Percent in Layer
184A	50962724						
Layer: Brown Sheet Flooring			**ND**				
Layer: Off-White Mastic			**ND**				
Layer: Grey Non-Fibrous Material			**ND**				
Layer: Tan/Black Mastics		Chrysotile	**Trace**				
Total Composite Values of Fibrous Components: Cellulose (Trace)		**Asbestos (Trace)**					
185A	50962725						
Layer: Off-White Tile			**ND**				
Layer: Tan Mastic			**ND**				
Layer: Black Mastic		Chrysotile	**2 %**				
Layer: Off-White Non-Fibrous Material			**ND**				
Total Composite Values of Fibrous Components: Cellulose (Trace)		**Asbestos (Trace)**					
185B	50962726						
Layer: Off-White Tile			**ND**				
Layer: Tan Mastic			**ND**				
Layer: Black Mastic		Chrysotile	**2 %**				
Layer: Off-White Non-Fibrous Material			**ND**				
Total Composite Values of Fibrous Components: Cellulose (Trace)		**Asbestos (Trace)**					
186A	50962727						
Layer: Off-White Sheet Flooring			**ND**				
Layer: Tan Mastic			**ND**				
Total Composite Values of Fibrous Components: Cellulose (Trace)		**Asbestos (ND)**					
183B	50962728						
Layer: Black/Tan Mastics with Debris		Chrysotile	**Trace**				
Total Composite Values of Fibrous Components: Cellulose (Trace) Synthetic (Trace)		**Asbestos (Trace)**					
187A	50962729						
Layer: Grey Non-Fibrous Material			**ND**				
Layer: Beige Mastic			**ND**				
Layer: White Drywall			**ND**				
Total Composite Values of Fibrous Components: Cellulose (2 %)		**Asbestos (ND)**					
186B	50962730						
Layer: Off-White Sheet Flooring			**ND**				
Layer: Tan Mastic			**ND**				
Layer: Black Mastic			**ND**				
Total Composite Values of Fibrous Components: Cellulose (Trace)		**Asbestos (ND)**					

2959 Pacific Commerce Drive, Rancho Dominguez, CA 90221 / Telephone: (310) 763-2374 (888) 813-9417 / Fax: (310) 763-8684

Report Number: B214051

Client Name: Forensic Analytical Consulting Svcs **Date Printed:** 12/11/15

Sample ID	Lab Number	Asbestos Type	Percent in Layer	Asbestos Type	Percent in Layer	Asbestos Type	Percent in Layer
184B	50962731						
Layer: Brown Sheet Flooring			**ND**				
Layer: Tan Mastic			**ND**				
Layer: Grey Non-Fibrous Material			**ND**				
Layer: Black Mastic			**ND**				
Total Composite Values of Fibrous Components: Cellulose (Trace)		**Asbestos (ND)**					
188A	50962732						
Layer: Off-White Tile			**ND**				
Layer: Tan Mastic with Debris			**ND**				
Total Composite Values of Fibrous Components: Cellulose (Trace)		**Asbestos (ND)**					
188B	50962733						
Layer: Off-White Tile			**ND**				
Layer: Tan Mastic with Debris			**ND**				
Total Composite Values of Fibrous Components: Cellulose (Trace)		**Asbestos (ND)**					
187B	50962734						
Layer: Grey Non-Fibrous Material			**ND**				
Layer: Tan Mastic			**ND**				
Total Composite Values of Fibrous Components: Cellulose (Trace)		**Asbestos (ND)**					
189A	50962735						
Layer: Black/Tan Mastics with Debris		Chrysotile	**2 %**				
Total Composite Values of Fibrous Components: Cellulose (45 %)		**Asbestos (2%)**					
190A	50962736						
Layer: Black Mastic			**ND**				
Total Composite Values of Fibrous Components: Cellulose (Trace)		**Asbestos (ND)**					



Tiffani Ludd, Laboratory Supervisor, Rancho Dominguez Laboratory

Note: Limit of Quantification ('LOQ') = 1%. 'Trace' denotes the presence of asbestos below the LOQ. 'ND' = 'None Detected'.

Analytical results and reports are generated by Forensic Analytical Laboratories Inc. (FALI) at the request of and for the exclusive use of the person or entity (client) named on such report. Results, reports or copies of same will not be released by FALI to any third party without prior written request from client. This report applies only to the sample(s) tested. Supporting laboratory documentation is available upon request. This report must not be reproduced except in full, unless approved by FALI. The client is solely responsible for the use and interpretation of test results and reports requested from FALI. Forensic Analytical Laboratories Inc. is not able to assess the degree of hazard resulting from materials analyzed. FALI reserves the right to dispose of all samples after a period of thirty (30) days, according to all state and federal guidelines, unless otherwise specified. All samples were received in acceptable condition unless otherwise noted.

2959 Pacific Commerce Drive, Rancho Dominguez, CA 90221 / Telephone: (310) 763-2374 (888) 813-9417 / Fax: (310) 763-8684

Forensic Analytical

SAMPLING DATA FORM & CHAIN OF CUSTODY

CLIENT: FACS (LA05)

Sampled by: RL

Sample Date: 12-8-15

Site/Bldg.: Kaiser LAMC
1505 Edgemont, Los Angeles, CA (4th Floor)

Turnaround Time: ____ RUSH ~~24 hr~~ ____ 48 hr ____ Extended (____ days)

Analysis: X PLM Standard ____ PLM with Point Count (____ 400 pt. ____ 1,000 pt.)

FACS Proj. No.: F527371

Special Instructions: Email results to Steve Long and Russell Ragsdale

HA#	Homogeneous Material Description (incl. color, texture, phase of construction)	Homogeneous Material Locations (check box at right side of column if shown on HA Form or Drawing instead)	↓	Quant. in SF (LF for small pipe only)	Friable/ Cat. I/ Cat. II	Reno make friable? (Y/N)	Sample Number	Sample Location	Lab Result (when rcvd)
181	VSF Wood Plank (Type 2)		✓				181A	Room F4114, South wall at entry	
182	Dark Grey 4" Baseboard and mastic		✓				182A	↓	
181	VSF Wood Plank (Type 2)		✓				181B	Room F4107, Southeast corner	
182	Dark Grey 4" Baseboard and mastic		✓				182B	↓	
183	Carpet Glue		✓				183A	Room F4159, South wall center	
184	VSF Wood Veneer Planks (Glossy)		✓				184A	Corridor adjacent to Southwest stairwell entry	
185	12" VFT off white w/ blue + grey streaks and mastic		✓				185A	Room F4152A (Closet) @ entry	
↓	↓		✓				185B	↓	
186	VSF White w/ pink + blue spots		✓				186A	Room F4154, North wall, West side	
183	Carpet glue		✓				183B	Room F4156, Northeast Corner	
187	Grey 4" Baseboard AND mastic		✓				187A	↓	

DW = Drywall JC = Joint Compound WT = Wall Texture VFT = Vinyl Floor Tile VSF = Vinyl Sheet Flooring BB = Baseboard BBM = Baseboard Mastic CM = Carpet Mastic ACT = Acoustic Ceiling Tile ACS = Sprayed-on Acoustical Ceiling Material
FP = Fireproofing PI = Pipe Insulation PFI = Pipe fitting Insulation WP = Plaster CP = Ceiling Plaster ES = Exterior Stucco

Relinquished by: [signature]	**Relinquished by:**	**Relinquished by:**
Date & Time 12-9-15 1:35 pm (Drop off)	**Date & Time:**	**Date & Time:**
Received by: [signature]	**Received by:**	**Relinquished by:**
Date & Time 12/9/15 8:30 am	**Date & Time**	**Date & Time:**

Forensic Analytical

SAMPLING DATA FORM & CHAIN OF CUSTODY

CLIENT: FACS (LA05)	Sampled by: RR. Sample Date: 12-8-15
Site/Bldg.: Kaiser LAMC 1505 Edgemont, Los Angeles, CA (4th Floor)	Turnaround Time: ____ RUSH (24 hr) ____ 48 hr ____ Extended (____ days)
FACS Proj. No.: PJ27371	Analysis: X PLM Standard ____ PLM with Point Count (____ 400 pt. ____ 1,000 pt.)
	Special Instructions: Email results to Steve Long and Russell Ragsdale

HA#	Homogeneous Material Description (incl. color, texture, phase of construction)	Homogeneous Material Locations (check box at right side of column if shown on HA Form or Drawing instead)	↓	Quant. in SF (LF for small pipe only)	Friable/ Cat. I/ Cat. II	Reno make friable? (Y/N)	Sample Number	Sample Location	Lab Result (when rcvd)
186	VSF White w/ pink + blue spots		✓				186B	Room F4132, Southeast Corner	
184	VSF Wood veneer planks (Glossy)		✓				184B	Room F4126 @ east side entry	
188	12" VFT White with brown spots and mastic		✓				188A	Room F4120 / Southwest corner	
↓	↓		✓				188B	/ North wall, Center	
187	Grey 4" Baseboard + mastic		✓				187B	/ South wall center	
189	Mastic remnants		✓				189A	/ Southeast Corner Under cabinets	
190	Black sink undercoat		✓				190A	/ South wall @ sink	

DW = Drywall JC = Joint Compound WT = Wall Texture VFT = Vinyl Floor Tile VSF = Vinyl Sheet Flooring BB = Baseboard BBM = Baseboard Mastic CM = Carpet Mastic ACT = Acoustic Ceiling Tile ACS = Sprayed-on Acoustical Ceiling Material
FP = Fireproofing PI = Pipe Insulation PFI = Pipe fitting insulation WP = Plaster CP = Ceiling Plaster ES = Exterior Stucco

Relinquished by: [signature]	Relinquished by:	Relinquished by:
Date & Time 12-9-15 1:35 am (Drop-off)	Date & Time:	Date & Time:
Received by: [signature] D/O	Received by:	Relinquished by:
Date & Time 12/09/15 5:30 PM	Date & Time	Date & Time:

Bulk Asbestos Analysis

(EPA Method 600/R-93-116, Visual Area Estimation)

Forensic Analytical Consulting Svcs
Stephen Long
2959 Pacific Commerce Drive

Rancho Dominguez, CA 90221

Client ID: LA05
Report Number: B214175
Date Received: 12/11/15
Date Analyzed: 12/14/15
Date Printed: 12/14/15
First Reported: 12/14/15

Job ID/Site: PJ27371; 1515 N. Vermont Ave; 4760 Sunset Blvd; 1505 N. Edgemont St. & 1526 N. Edgemont St., Los Angeles CA
Date(s) Collected: 12/09/2015

FALI Job ID: LA05
Total Samples Submitted: 26
Total Samples Analyzed: 26

Sample ID	Lab Number	Asbestos Type	Percent in Layer	Asbestos Type	Percent in Layer	Asbestos Type	Percent in Layer
191A	50963080						
Layer: Brown Sheet Flooring			**ND**				
Layer: Yellow Mastic			**ND**				
Layer: Grey Non-Fibrous Material			**ND**				
Layer: Off-White Non-Fibrous Material			**ND**				
Total Composite Values of Fibrous Components: Cellulose (Trace)		**Asbestos (ND)**					
192A	50963081						
Layer: Black Non-Fibrous Material			**ND**				
Layer: White Mastic			**ND**				
Layer: Off-White Skimcoat/Joint Compound			**ND**				
Layer: Tan Fibrous Material			**ND**				
Total Composite Values of Fibrous Components: Cellulose (1 %)		**Asbestos (ND)**					
193A	50963082						
Layer: Grey Non-Fibrous Material			**ND**				
Layer: White Mastic			**ND**				
Layer: Paint			**ND**				
Layer: White Skimcoat/Joint Compound			**ND**				
Total Composite Values of Fibrous Components: Cellulose (Trace)		**Asbestos (ND)**					
194A	50963083						
Layer: White Tile			**ND**				
Layer: Black Mastic			**ND**				
Total Composite Values of Fibrous Components: Cellulose (Trace)		**Asbestos (ND)**					
195A	50963084						
Layer: White Sheet Flooring			**ND**				
Layer: Tan Mastic			**ND**				
Total Composite Values of Fibrous Components: Cellulose (Trace)		**Asbestos (ND)**					

Report Number: B214175

Client Name: Forensic Analytical Consulting Svcs **Date Printed:** 12/14/15

Sample ID	Lab Number	Asbestos Type	Percent in Layer	Asbestos Type	Percent in Layer	Asbestos Type	Percent in Layer
196A	50963085						
Layer: Grey Tile			**ND**				
Layer: Tan Mastic			**ND**				
Total Composite Values of Fibrous Components: Cellulose (Trace)		**Asbestos (ND)**					
197A	50963086						
Layer: Black Mastic			**ND**				
Total Composite Values of Fibrous Components: Cellulose (Trace)		**Asbestos (ND)**					
198A	50963087						
Layer: Grey Non-Fibrous Material			**ND**				
Layer: White Mastic			**ND**				
Layer: White Drywall			**ND**				
Total Composite Values of Fibrous Components: Cellulose (Trace)		**Asbestos (ND)**					
196B	50963088						
Layer: Grey Tile			**ND**				
Layer: Beige Mastic			**ND**				
Total Composite Values of Fibrous Components: Cellulose (Trace)		**Asbestos (ND)**					
199A	50963089						
Layer: Carpet			**ND**				
Layer: Foam			**ND**				
Layer: Clear Mastic			**ND**				
Total Composite Values of Fibrous Components: Cellulose (Trace) Synthetic (20 %)		**Asbestos (ND)**					
194B	50963090						
Layer: White Tile			**ND**				
Layer: Black Mastic			**ND**				
Total Composite Values of Fibrous Components: Cellulose (Trace)		**Asbestos (ND)**					
199B	50963091						
Layer: Tan/Black Mastic with Debris		Chrysotile	**Trace**				
Total Composite Values of Fibrous Components: Cellulose (Trace) Synthetic (Trace)		**Asbestos (Trace)**					
197B	50963092						
Layer: Black Mastic			**ND**				
Total Composite Values of Fibrous Components: Cellulose (Trace)		**Asbestos (ND)**					
199C	50963093						
Layer: Tan/Beige Mastics with Debris			**ND**				
Total Composite Values of Fibrous Components: Cellulose (Trace) Synthetic (Trace)		**Asbestos (ND)**					

2959 Pacific Commerce Drive, Rancho Dominguez, CA 90221 / Telephone: (310) 763-2374 (888) 813-9417 / Fax: (310) 763-8684

Report Number: B214175

Client Name: Forensic Analytical Consulting Svcs **Date Printed:** 12/14/15

Sample ID	Lab Number	Asbestos Type	Percent in Layer	Asbestos Type	Percent in Layer	Asbestos Type	Percent in Layer
191B	50963094						
Layer: Brown Sheet Flooring			**ND**				
Layer: Beige Mastic			**ND**				
Layer: Grey Non-Fibrous Material			**ND**				
Total Composite Values of Fibrous Components: Cellulose (Trace)		**Asbestos (ND)**					
192B	50963095						
Layer: Grey Non-Fibrous Material			**ND**				
Layer: White Mastic			**ND**				
Layer: White Skimcoat/Joint Compound			**ND**				
Total Composite Values of Fibrous Components: Cellulose (Trace)		**Asbestos (ND)**					
195B	50963096						
Layer: White Sheet Flooring			**ND**				
Layer: Beige Mastic			**ND**				
Layer: White Non-Fibrous Material			**ND**				
Total Composite Values of Fibrous Components: Cellulose (Trace)		**Asbestos (ND)**					
200A	50963097						
Layer: Tan Sheet Flooring			**ND**				
Layer: White Fibrous Material			**ND**				
Layer: Beige Mastic			**ND**				
Total Composite Values of Fibrous Components: Cellulose (Trace) Synthetic (2 %)		**Asbestos (ND)**					
195C	50963098						
Layer: White Sheet Flooring			**ND**				
Layer: Beige Mastic			**ND**				
Layer: White Non-Fibrous Material			**ND**				
Total Composite Values of Fibrous Components: Cellulose (Trace)		**Asbestos (ND)**					
201A	50963099						
Layer: Brown Sheet Flooring			**ND**				
Layer: Tan Mastic			**ND**				
Layer: Grey Non-Fibrous Material			**ND**				
Layer: Tan Mastic			**ND**				
Total Composite Values of Fibrous Components: Cellulose (Trace)		**Asbestos (ND)**					
201B	50963100						
Layer: Brown Sheet Flooring			**ND**				
Layer: Grey Non-Fibrous Material			**ND**				
Layer: Tan/Black Mastics		Chrysotile	**Trace**				
Total Composite Values of Fibrous Components: Cellulose (Trace)		**Asbestos (Trace)**					

Comment: This comment applies to the Tan/Black Mastics only: Insufficient material for additional analyses.

2959 Pacific Commerce Drive, Rancho Dominguez, CA 90221 / Telephone: (310) 763-2374 (888) 813-9417 / Fax: (310) 763-8684

Report Number: B214175

Client Name: Forensic Analytical Consulting Svcs **Date Printed:** 12/14/15

Sample ID	Lab Number	Asbestos Type	Percent in Layer	Asbestos Type	Percent in Layer	Asbestos Type	Percent in Layer
202A	50963101						
Layer: Tan Non-Fibrous Material			**ND**				
Layer: White Mastic			**ND**				
Layer: White Skimcoat/Joint Compound			**ND**				
Total Composite Values of Fibrous Components: Cellulose (Trace)		**Asbestos (ND)**					
200B	50963102						
Layer: Orange Sheet Flooring			**ND**				
Layer: White Fibrous Material			**ND**				
Layer: Tan Mastic			**ND**				
Total Composite Values of Fibrous Components: Cellulose (Trace) Synthetic (2 %)		**Asbestos (ND)**					
202B	50963103						
Layer: Tan Non-Fibrous Material			**ND**				
Layer: White Mastic			**ND**				
Layer: White Skimcoat/Joint Compound			**ND**				
Layer: Beige Fibrous Material			**ND**				
Total Composite Values of Fibrous Components: Cellulose (2 %)		**Asbestos (ND)**					
198B	50963104						
Layer: Grey Non-Fibrous Material			**ND**				
Layer: White Mastic			**ND**				
Layer: Tan Fibrous Material			**ND**				
Total Composite Values of Fibrous Components: Cellulose (2 %)		**Asbestos (ND)**					
194C	50963105						
Layer: Off-White Tile with Debris			**ND**				
Layer: Tan Mastic			**ND**				
Layer: Black Mastic			**ND**				
Total Composite Values of Fibrous Components: Cellulose (Trace)		**Asbestos (ND)**					



Tiffani Ludd, Laboratory Supervisor, Rancho Dominguez Laboratory

Note: Limit of Quantification ('LOQ') = 1%. 'Trace' denotes the presence of asbestos below the LOQ. 'ND' = 'None Detected'.

Analytical results and reports are generated by Forensic Analytical Laboratories Inc. (FALI) at the request of and for the exclusive use of the person or entity (client) named on such report. Results, reports or copies of same will not be released by FALI to any third party without prior written request from client. This report applies only to the sample(s) tested. Supporting laboratory documentation is available upon request. This report must not be reproduced except in full, unless approved by FALI. The client is solely responsible for the use and interpretation of test results and reports requested from FALI. Forensic Analytical Laboratories Inc. is not able to assess the degree of hazard resulting from materials analyzed. FALI reserves the right to dispose of all samples after a period of thirty (30) days, according to all state and federal guidelines, unless otherwise specified. All samples were received in acceptable condition unless otherwise noted.

2959 Pacific Commerce Drive, Rancho Dominguez, CA 90221 / Telephone: (310) 763-2374 (888) 813-9417 / Fax: (310) 763-8684

Forensic Analytical

SAMPLING DATA FORM & CHAIN OF CUSTODY

CLIENT: FACS (LA05)

Sampled by: R.R.

Sample Date: 12-9-15

Site/Bldg.: Kaiser LAMC

1505 Edgemont, Los Angeles, CA (5th Floor)

Turnaround Time: ____ RUSH (X 24 hr) ____ 48 hr ____ Extended (____ days)

Analysis: X PLM Standard ____ PLM with Point Count (____ 400 pt. ____ 1,000 pt.)

FACS Proj. No.: PJ27371

Special Instructions: Email results to Steve Long and Russell Ragsdale

HA#	Homogeneous Material Description (incl. color, texture, phase of construction)	Homogeneous Material Locations (check box at right side of column if shown on HA Form or Drawing instead)	↓	Quant. in SF (LF for small pipe only)	Friable/ Cat. I/ Cat. II	Reno make friable? (Y/N)	Sample Number	Sample Location	Lab Result (when rcvd)
191	VSF Wood Veneer Planks (Glossy)		✓				191A	Corridor adjacent to N.E. Stairwell entry	
192	Dark Grey 4" Baseboard AND Mastic		✓				192A	↓	
193	Light Brown 4" Baseboard AND Mastic		✓				193A	Room F5106 @ N.W. Corner	
194	12" VFT off White w/ grey streaks + mastic		✓				194A	↓	
195	VSF off White w/ Pink + Blue Spots		✓				195A	Room F5101 @ S.E. Corner	
196	12" VFT Grey w/ grey + white streaks + mastic		✓				196A	Staff Lounge (F5100) / N.E. Corner	
197	Black Sink Undercoat		✓				197A	↓ / ↓	
198	Grey 4" Baseboard and mastic		✓				198A	↓ / South wall center	
196	12" VFT Grey w/ grey + white streaks + mastic		✓				196B	↓ / ↓	
199	Carpet Glue		✓				199A	Room F5113 @ N.E. Corner	
194	12" VFT off White w/ grey streaks + mastic		✓				194B	↓ (Under Carpet)	

DW = Drywall JC = Joint Compound WT = Wall Texture VFT = Vinyl Floor Tile VSF = Vinyl Sheet Flooring BB = Baseboard BBM = Baseboard Mastic CM = Carpet Mastic ACT = Acoustic Ceiling Tile ACS = Sprayed-on Acoustical Ceiling Material
FP = Fireproofing PI = Pipe Insulation PFI = Pipe Fitting Insulation WP = Plaster CP = Ceiling Plaster ES = Exterior Stucco

Relinquished by:	**Relinquished by:**	**Relinquished by:**
Date & Time 12-11-15 (Drop off) 2:02 PM	**Date & Time:**	**Date & Time:**
Received by:	**Received by:**	**Relinquished by:**
Date & Time 12/11/15 3:30 PM	**Date & Time**	**Date & Time:**

Forensic Analytical

SAMPLING DATA FORM & CHAIN OF CUSTODY

CLIENT: FACS (LA05)

Sampled by: R.R.

Sample Date: 12-9-15

Site/Bldg.: Kaiser LAMC
1505 Edgemont, Los Angeles, CA (5th Floor)

Turnaround Time: ____ RUSH (✓) 24 hr ____ 48 hr ____ Extended (____ days)

Analysis: ✓ PLM Standard ____ PLM with Point Count (____ 400 pt. ____ 1,000 pt.)

FACS Proj. No.: PJ27371

Special Instructions: Email results to Steve Long and Russell Ragsdale

HA#	Homogeneous Material Description (incl. color, texture, phase of construction)	Homogeneous Material Locations (check box at right side of column if shown on HA Form or Drawing instead)	Quant. in SF (LF for small pipe only)	Friable/ Cat. I/ Cat. II	Reno make friable? (Y/N)	Sample Number	Sample Location	Lab Result (when rcvd)
199	Carpet Glue	✓				199B	Conference Room (F5125) / N.W. Corner	
197	Black Sink Undercoat	✓				197B	↓ / S.E. Corner	
199	Carpet Glue	✓				199C	Room F5117 @ S.E. Corner	
191	VSF Wood Veneer Planks (Glossy)	✓				191B	Corridor adjacent to S.W. Stairwell entry	
192	Dark grey 4" Baseboard and mastic	✓				192B	↓	
195	VSF off White w/ pink + Blue Spots	✓				195B	Room F5129 @ S.E. Corner	
200	VSF TAN	✓				200A	Exam Room 13 (F5142) @ S.E. Corner	
195	VSF off White w/ pink + Blue Spots	✓				195C	Room F5148 @ N.E. Corner	
201	VSF Wood Plank (Type 2)	✓				201A	Waiting Room (F5149) / North Wall @ Vending machine	
↓	↓	✓				201B	/ South Wall Center	
202	Red Clay Color 4" Baseboard + mastic	✓				202A	↓ ↓	

DW = Drywall JC = Joint Compound WT = Wall Texture VFT = Vinyl Floor Tile VSF = Vinyl Sheet Flooring BB = Baseboard BBM = Baseboard Mastic CM = Carpet Mastic ACT = Acoustic Ceiling Tile ACS = Sprayed-on Acoustical Ceiling Material
FP = Fireproofing PI = Pipe Insulation PFI = Pipe fitting insulation WP = Plaster CP = Ceiling Plaster ES = Exterior Stucco

Relinquished by:	Relinquished by:	Relinquished by:
Date & Time 12-11-15 (Drop off) 2:02 Am	Date & Time:	Date & Time:
Received by: Carrie G FAC	Received by:	Relinquished by:
Date & Time 12/11/15 8:30 Am	Date & Time	Date & Time:

Forensic Analytical

SAMPLING DATA FORM & CHAIN OF CUSTODY

CLIENT: FACS (LA05)

Sampled by: R.R.

Sample Date: 12-9-15

Site/Bldg.: Kaiser LAMC
1505 Edgemont, Los Angeles, CA (5th Floor)

Turnaround Time: ____ RUSH ~~24 hr~~ ____ 48 hr ____ Extended (____ days)

Analysis: X PLM Standard ____ PLM with Point Count (____ 400 pt. ____ 1,000 pt.)

FACS Proj. No.: PJ27371

Special Instructions: Email results to Steve Leng and Russell Ragsdale

HA#	Homogeneous Material Description (incl. color, texture, phase of construction)	Homogeneous Material Locations (check box at right side of column if shown on HA Form or Drawing instead)	↓	Quant. in SF (LF for small pipe only)	Friable/ Cat. I/ Cat. II	Reno make friable? (Y/N)	Sample Number	Sample Location	Lab Result (when rcvd)
200	VSF TAN		✓				200 B	Nurse Station (FS111) / East Wall @ patient window	
202	Red Clay Color 4" Baseboard and mastic		✓				202 B	↓ / ↓	
198	Grey 4" Baseboard		✓				198 B	EVS Closet (FS152) @ N.W. Corner	
194	12" VFT off white w/ gray streaks		✓				194 C	↓	

DW = Drywall JC = Joint Compound WT = Wall Texture VFT = Vinyl Floor Tile VSF = Vinyl Sheet Flooring BB = Baseboard BBM = Baseboard Mastic CM = Carpet Mastic ACT = Acoustic Ceiling Tile ACS = Sprayed-on Acoustical Ceiling Material
FP = Fireproofing PI = Pipe Insulation PFI = Pipe fitting insulation WP = Plaster CP = Ceiling Plaster ES = Exterior Stucco

Relinquished by:	Relinquished by:	Relinquished by:
Date & Time 12-11-15 (2:02 AM Drop off)	Date & Time:	Date & Time:
Received by: D. Clark	Received by:	Relinquished by:
Date & Time 12/11/15 8:30 AM	Date & Time	Date & Time:

Bulk Asbestos Analysis

(EPA Method 600/R-93-116, Visual Area Estimation)

Forensic Analytical Consulting Svcs
Stephen Long
2959 Pacific Commerce Drive

Rancho Dominguez, CA 90221

Client ID: LA05
Report Number: B214353
Date Received: 12/16/15
Date Analyzed: 12/17/15
Date Printed: 12/17/15
First Reported: 12/17/15

Job ID/Site: PJ27371; 1515 N. Vermont Ave; 4760 Sunset Blvd; 1505 N. Edgemont St. & 1526 N. Edgemont St., Los Angeles CA
Date(s) Collected: 12/10/2015

FALI Job ID: LA05
Total Samples Submitted: 10
Total Samples Analyzed: 10

Sample ID	Lab Number	Asbestos Type	Percent in Layer	Asbestos Type	Percent in Layer	Asbestos Type	Percent in Layer
203A	50963634						
Layer: Beige Non-Fibrous Material		Actinolite	**Trace**				
Layer: White Plaster			**ND**				
Total Composite Values of Fibrous Components: Cellulose (Trace)		**Asbestos (Trace)**					
203B	50963635						
Layer: Off-White Non-Fibrous Material			**ND**				
Layer: White Plaster			**ND**				
Total Composite Values of Fibrous Components: Cellulose (Trace)		**Asbestos (ND)**					
203C	50963636						
Layer: Beige Non-Fibrous Material		Actinolite	**Trace**				
Total Composite Values of Fibrous Components: Cellulose (Trace)		**Asbestos (Trace)**					
204A	50963637						
Layer: Off-White Non-Fibrous Material			**ND**				
Total Composite Values of Fibrous Components: Cellulose (Trace)		**Asbestos (ND)**					
204B	50963638						
Layer: Off-White Non-Fibrous Material			**ND**				
Total Composite Values of Fibrous Components: Cellulose (Trace)		**Asbestos (ND)**					
063H	50963639						
Layer: Beige Skimcoat/Joint Compound		Chrysotile	**2 %**				
Layer: Paint			**ND**				
Total Composite Values of Fibrous Components: Cellulose (Trace)		**Asbestos (2%)**					
063I	50963640						
Layer: Beige Skimcoat/Joint Compound		Chrysotile	**2 %**				
Layer: Paint			**ND**				
Layer: White Texture			**ND**				
Layer: Paint			**ND**				
Total Composite Values of Fibrous Components: Cellulose (Trace)		**Asbestos (2%)**					

2959 Pacific Commerce Drive, Rancho Dominguez, CA 90221 / Telephone: (310) 763-2374 (888) 813-9417 / Fax: (310) 763-8684

Report Number: B214353

Client Name: Forensic Analytical Consulting Svcs **Date Printed:** 12/17/15

Sample ID	Lab Number	Asbestos Type	Percent in Layer	Asbestos Type	Percent in Layer	Asbestos Type	Percent in Layer
205A	50963641						
Layer: Silver Paint		Chrysotile	**2 %**				
Total Composite Values of Fibrous Components: Cellulose (Trace)		**Asbestos (2%)**					
206A	50963642						
Layer: Black Non-Fibrous Material			**ND**				
Total Composite Values of Fibrous Components: Cellulose (Trace)		**Asbestos (ND)**					
206B	50963643						
Layer: Black Non-Fibrous Material			**ND**				
Total Composite Values of Fibrous Components: Cellulose (Trace)		**Asbestos (ND)**					



Tiffani Ludd, Laboratory Supervisor, Rancho Dominguez Laboratory

Note: Limit of Quantification ('LOQ') = 1%. 'Trace' denotes the presence of asbestos below the LOQ. 'ND' = 'None Detected'.

Analytical results and reports are generated by Forensic Analytical Laboratories Inc. (FALI) at the request of and for the exclusive use of the person or entity (client) named on such report. Results, reports or copies of same will not be released by FALI to any third party without prior written request from client. This report applies only to the sample(s) tested. Supporting laboratory documentation is available upon request. This report must not be reproduced except in full, unless approved by FALI. The client is solely responsible for the use and interpretation of test results and reports requested from FALI. Forensic Analytical Laboratories Inc. is not able to assess the degree of hazard resulting from materials analyzed. FALI reserves the right to dispose of all samples after a period of thirty (30) days, according to all state and federal guidelines, unless otherwise specified. All samples were received in acceptable condition unless otherwise noted.

2959 Pacific Commerce Drive, Rancho Dominguez, CA 90221 / Telephone: (310) 763-2374 (888) 813-9417 / Fax: (310) 763-8684

Forensic Analytical

SAMPLING DATA FORM & CHAIN OF CUSTODY

CLIENT: FACS (LA05)

Sampled by: R.R.

Sample Date: 12-10-15

Site/Bldg.: Kaiser LAMC
1505 Edgemont, Los Angeles, CA (Basement)

Turnaround Time: ____ RUSH ~~(24 hr)~~ ____ 48 hr ____ Extended (____ days)

Analysis: X PLM Standard ____ PLM with Point Count (____ 400 pt. ____ 1,000 pt.)

FACS Proj. No.: PJ27371

Special Instructions: Email results to Steve Long and Russell Ragsdale

HA#	Homogeneous Material Description (incl. color, texture, phase of construction)	Homogeneous Material Locations (check box at right side of column if shown on HA Form or Drawing instead)	Quant. in SF (LF for small pipe only)	Friable/ Cat. I/ Cat. II	Reno make friable? (Y/N)	Sample Number	Sample Location	Lab Result (when rcvd)
203	Stucco (interior)	✓				203A	Northwest Quadrant, North Wall	
		✓				203B	, South wall @ semi circle	
		✓				203C	, South wall @ East end	
204	White duct seam sealant	✓				204A	, West end	
		✓				204B	, Center	
063	Joint Compound	✓				063H	Matching Area (F0058) / North end, East Wall @ Dark Room entry	
		✓				063I	/ Northeast Corner Above ceiling	
205	Silver Sink Undercoat	✓				205A	/ North end, West wall @ sink	
206	Black Sink Undercoat	✓				206A	Film Processing (F0015), Northeast Corner	
		✓				206B	X-Ray Room 1 (F0071), Northeast Corner	
							/	

DW = Drywall JC = Joint Compound WT = Wall Texture VFT = Vinyl Floor Tile VSF = Vinyl Sheet Flooring BB = Baseboard BBM = Baseboard Mastic CM = Carpet Mastic ACT = Acoustic Ceiling Tile ACS = Sprayed-on Acoustical Ceiling Material
FP = Fireproofing PI = Pipe Insulation PFI = Pipe fitting insulation WP = Plaster CP = Ceiling Plaster ES = Exterior Stucco

Relinquished by:	Relinquished by:	Relinquished by:
Date & Time 12-16-15 2:00 AM (Drop off)	Date & Time:	Date & Time:
Received by: Camille D/O	Received by:	Relinquished by:
Date & Time 12/16/15 8:15 AM	Date & Time	Date & Time:

Forensic Analytical LABORATORIES

Final Report

Bulk Asbestos Analysis

(EPA Method 600/R-93-116, Visual Area Estimation)

Forensic Analytical Consulting Svcs
Stephen Long
2959 Pacific Commerce Drive

Rancho Dominguez, CA 90221

Client ID: LA05
Report Number: B216041
Date Received: 02/01/16
Date Analyzed: 02/02/16
Date Printed: 02/02/16
First Reported: 02/02/16

Job ID/Site: PJ27371; 1515 N. Vermont Ave; 4760 Sunset Blvd; 1505 N. Edgemont St. & 1526 N. Edgemont St., Los Angeles CA
Date(s) Collected: 01/28/2016

FALI Job ID: LA05
Total Samples Submitted: 3
Total Samples Analyzed: 3

Sample ID	Lab Number	Asbestos Type	Percent in Layer	Asbestos Type	Percent in Layer	Asbestos Type	Percent in Layer
635A	50971189						
Layer: Grey Cementitious Material			**ND**				
Total Composite Values of Fibrous Components: Cellulose (Trace)		**Asbestos (ND)**					
635B	50971190						
Layer: Light Grey Cementitious Material			**ND**				
Layer: Paint			**ND**				
Total Composite Values of Fibrous Components: Cellulose (Trace)		**Asbestos (ND)**					
635C	50971191						
Layer: Light Grey Cementitious Material			**ND**				
Layer: Paint			**ND**				
Total Composite Values of Fibrous Components: Cellulose (Trace)		**Asbestos (ND)**					

Tiffani Ludd, Laboratory Supervisor, Rancho Dominguez Laboratory

Note: Limit of Quantification ('LOQ') = 1%. 'Trace' denotes the presence of asbestos below the LOQ. 'ND' = 'None Detected'.

Analytical results and reports are generated by Forensic Analytical Laboratories Inc. (FALI) at the request of and for the exclusive use of the person or entity (client) named on such report. Results, reports or copies of same will not be released by FALI to any third party without prior written request from client. This report applies only to the sample(s) tested. Supporting laboratory documentation is available upon request. This report must not be reproduced except in full, unless approved by FALI. The client is solely responsible for the use and interpretation of test results and reports requested from FALI. Forensic Analytical Laboratories Inc. is not able to assess the degree of hazard resulting from materials analyzed. FALI reserves the right to dispose of all samples after a period of thirty (30) days, according to all state and federal guidelines, unless otherwise specified. All samples were received in acceptable condition unless otherwise noted.

Forensic Analytical

SAMPLING DATA FORM & CHAIN OF CUSTODY

CLIENT: FACS (LA05)

Sampled by: RP / DMH

Sample Date: 1-28-16

Site/Bldg.: Kaiser LAMC
1505 Edgemont, Los Angeles, CA (Basement)

Turnaround Time: ____ RUSH ~~X~~ 24 hr ____ 48 hr ____ Extended (____ days)

Analysis: X PLM Standard ____ PLM with Point Count (____ 400 pt. ____ 1,000 pt.)

FACS Proj. No.: PJ27871

Special Instructions: Email results to Steve Long and Russell Ragsdale

HA#	Homogeneous Material Description (incl. color, texture, phase of construction)	Homogeneous Material Locations (check box at right side of column if shown on HA Form or Drawing instead)	↓	Quant. in SF (LF for small pipe only)	Friable/ Cat. I/ Cat. II	Reno make friable? (Y/N)	Sample Number	Sample Location	Lab Result (when rcvd)
635	Dark Gray Fireproofing		✓				635 A	File Storage Area (Room 0048), South wall, Westend	
			✓				635 B	South wall, center	
			✓				635 C	South wall, opposite room 0005	

DW = Drywall JC = Joint Compound WT = Wall Texture VFT = Vinyl Floor Tile VSF = Vinyl Sheet Flooring BB = Baseboard BBM = Baseboard Mastic CM = Carpet Mastic ACT = Acoustic Ceiling Tile ACS = Sprayed-on Acoustical Ceiling Material
FP = Fireproofing PI = Pipe Insulation PFI = Pipe fitting insulation WP = Plaster CP = Ceiling Plaster ES = Exterior Stucco

Relinquished by: [signature]	Relinquished by:	Relinquished by:
Date & Time 2-1-16 11:40 am	Date & Time:	Date & Time:
Received by: [signature] D/O	Received by:	Relinquished by:
Date & Time 02/01/16 11:43 am	Date & Time	Date & Time:

Forensic Analytical LABORATORIES

Final Report

Bulk Asbestos Analysis

(EPA Method 600/R-93-116, Visual Area Estimation)

Forensic Analytical Consulting Svcs
Stephen Long
2959 Pacific Commerce Drive

Rancho Dominguez, CA 90221

Client ID: LA05
Report Number: B219380
Date Received: 04/08/16
Date Analyzed: 04/11/16
Date Printed: 04/11/16
First Reported: 04/11/16

Job ID/Site: PJ27371; 1515 N. Vermont Ave; 4760 Sunset Blvd; 1505 N. Edgemont St. & 1526 N. Edgemont St., Los Angeles CA
Date(s) Collected: 04/07/2016

FALI Job ID: LA05
Total Samples Submitted: 18
Total Samples Analyzed: 18

Sample ID	Lab Number	Asbestos Type	Percent in Layer	Asbestos Type	Percent in Layer	Asbestos Type	Percent in Layer
001A	50983749						
Layer: Beige Non-Fibrous Material		Actinolite	**Trace**				
Layer: White Plaster			**ND**				
Total Composite Values of Fibrous Components: Cellulose (Trace)		**Asbestos (Trace)**					
001B	50983750						
Layer: Off-White Plaster			**ND**				
Layer: Pink Plaster			**ND**				
Total Composite Values of Fibrous Components: Cellulose (Trace)		**Asbestos (ND)**					
001C	50983751						
Layer: Beige Non-Fibrous Material		Actinolite	**Trace**				
Layer: White Plaster			**ND**				
Total Composite Values of Fibrous Components: Cellulose (Trace)		**Asbestos (Trace)**					
001D	50983752						
Layer: Light Grey Plaster		Chrysotile	**Trace**				
Layer: Grey Plaster		Chrysotile	**Trace**				
Layer: Paint			**ND**				
Total Composite Values of Fibrous Components: Cellulose (Trace)		**Asbestos (Trace)**					
001E	50983753						
Layer: Light Grey Plaster		Chrysotile	**Trace**				
Layer: Grey Plaster		Chrysotile	**Trace**				
Layer: Off-White Non-Fibrous Material			**ND**				
Layer: Paint			**ND**				
Total Composite Values of Fibrous Components: Cellulose (Trace)		**Asbestos (Trace)**					
001F	50983754						
Layer: Light Grey Plaster		Chrysotile	**Trace**				
Layer: Grey Plaster		Chrysotile	**Trace**				
Layer: Off-White Non-Fibrous Material			**ND**				
Layer: Paint			**ND**				
Total Composite Values of Fibrous Components: Cellulose (Trace)		**Asbestos (Trace)**					

2959 Pacific Commerce Drive, Rancho Dominguez, CA 90221 / Telephone: (310) 763-2374 (888) 813-9417 / Fax: (310) 763-8684

Report Number: B219380

Client Name: Forensic Analytical Consulting Svcs **Date Printed:** 04/11/16

Sample ID	Lab Number	Asbestos Type	Percent in Layer	Asbestos Type	Percent in Layer	Asbestos Type	Percent in Layer
002A	50983755						
Layer: Paint/Coating		Chrysotile	**2 %**				
Total Composite Values of Fibrous Components: **Asbestos (2%)** Cellulose (Trace)							
002B	50983756						
Layer: Grey Cementitious Material			**ND**				
Layer: White Cementitious Material			**ND**				
Layer: Paint			**ND**				
Total Composite Values of Fibrous Components: **Asbestos (ND)** Cellulose (Trace)							
002C	50983757						
Layer: Paint/Coating			**ND**				
Total Composite Values of Fibrous Components: **Asbestos (ND)** Cellulose (Trace)							
003A	50983758						
Layer: White Semi-Fibrous Material			**ND**				
Layer: Off-White Woven Material with Coating			**ND**				
Total Composite Values of Fibrous Components: **Asbestos (ND)** Cellulose (7 %) Fibrous Glass (3 %) Synthetic (3 %)							
003B	50983759						
Layer: White Semi-Fibrous Material			**ND**				
Layer: Off-White Woven Material with Coating			**ND**				
Total Composite Values of Fibrous Components: **Asbestos (ND)** Cellulose (7 %) Fibrous Glass (2 %) Synthetic (3 %)							
003C	50983760						
Layer: White Semi-Fibrous Material			**ND**				
Total Composite Values of Fibrous Components: **Asbestos (ND)** Cellulose (7 %) Fibrous Glass (Trace) Synthetic (3 %)							
004A	50983761						
Layer: White Semi-Fibrous Material			**ND**				
Layer: Off-White Woven Material with Coating			**ND**				
Total Composite Values of Fibrous Components: **Asbestos (ND)** Cellulose (7 %) Fibrous Glass (2 %) Synthetic (3 %)							
004B	50983762						
Layer: Beige Semi-Fibrous Material			**ND**				
Layer: Tan Fibrous Material with Foil			**ND**				
Total Composite Values of Fibrous Components: **Asbestos (ND)** Cellulose (3 %) Fibrous Glass (3 %)							
004C	50983763						
Layer: White Semi-Fibrous Material			**ND**				
Layer: Tan Fibrous Material with Foil			**ND**				
Total Composite Values of Fibrous Components: **Asbestos (ND)** Cellulose (7 %) Fibrous Glass (2 %) Synthetic (3 %)							

2959 Pacific Commerce Drive, Rancho Dominguez, CA 90221 / Telephone: (310) 763-2374 (888) 813-9417 / Fax: (310) 763-8684

Report Number: B219380

Client Name: Forensic Analytical Consulting Svcs **Date Printed:** 04/11/16

Sample ID	Lab Number	Asbestos Type	Percent in Layer	Asbestos Type	Percent in Layer	Asbestos Type	Percent in Layer
005A	50983764						
Layer: Grey Semi-Fibrous Material			**ND**				
Layer: Paint			**ND**				
Total Composite Values of Fibrous Components: Cellulose (7 %)		**Asbestos (ND)**					
005B	50983765						
Layer: Grey Semi-Fibrous Material			**ND**				
Total Composite Values of Fibrous Components: Cellulose (7 %)		**Asbestos (ND)**					
005C	50983766						
Layer: Grey Semi-Fibrous Material			**ND**				
Total Composite Values of Fibrous Components: Cellulose (7 %)		**Asbestos (ND)**					

Tiffani Ludd, Laboratory Supervisor, Rancho Dominguez Laboratory

Note: Limit of Quantification ('LOQ') = 1%. 'Trace' denotes the presence of asbestos below the LOQ. 'ND' = 'None Detected'.

Analytical results and reports are generated by Forensic Analytical Laboratories Inc. (FALI) at the request of and for the exclusive use of the person or entity (client) named on such report. Results, reports or copies of same will not be released by FALI to any third party without prior written request from client. This report applies only to the sample(s) tested. Supporting laboratory documentation is available upon request. This report must not be reproduced except in full, unless approved by FALI. The client is solely responsible for the use and interpretation of test results and reports requested from FALI. Forensic Analytical Laboratories Inc. is not able to assess the degree of hazard resulting from materials analyzed. FALI reserves the right to dispose of all samples after a period of thirty (30) days, according to all state and federal guidelines, unless otherwise specified. All samples were received in acceptable condition unless otherwise noted.

2959 Pacific Commerce Drive, Rancho Dominguez, CA 90221 / Telephone: (310) 763-2374 (888) 813-9417 / Fax: (310) 763-8684

SAMPLING DATA FORM

CLIENT: LA05 Forensic Analytical Consulting Services 2959 Pacific Commerce Drive, Rancho Dominguez, CA 90221	**Phone/Fax:**	**Sample Date:** 4-7-16
	Turnaround Time: X 24 hr ___48 hr ___ Extended (____ days) ___Rush	
	Analysis: X PLM Standard ___PLM Point Count	
	Special Instructions: E-mail results to Steve Long	
Site: 1526 Building, 1505 Building, 1517 Parking Structure	**PM:** S. Long	
Sampled by: D. Mai Ha	**FACS Client No.:**	**FACS Job No.:** PJ27371

Material Description	Material Location(s)	Approx. Quant.	Friable ?	Cond.	Sample Number	Sample Location	Photo #'s
Plaster	Building 1505 - Roof - Mechanical Room				001A	North Wall	
					001B	West Wall	
					001C	East Wall	
Plaster	Building 1526 - Mechanical Room				001D	North Wall	
					001E	South Wall	
					001F	East Wall	
Stippled White Wall Coating	1517 Parking Structure				002A	1st Level - North Wall	
					002B	2nd Level - West Wall	
					002C	Basement - North Wall	
Pipe Elbows Insulation	1517 Parking Structure				003A	1st Level - West Side	

DW = Gypsum JC = Joint Compound VFT = Vinyl Floor Tile BB = Baseboard MAS = Mastic ADH = Adhesive FP = Fireproofing VSF = Vinyl Sheet Flooring ACT/P = Acoustic Ceiling Tile/Panel ACS = Sprayed-on Acoustical Ceiling Material WT = Wall Texture FD = Fire Door TSI = Thermal System Insulation Exp. Jt. = Expansion Joint PEN = Penetration

Square Feet: SF; Linear Feet: LF
Friable: Yes / No
Condition: 1 Good/ 2 Damaged/ 3 Significant Damage

Sampled & Relinquished by: D. Mai Ha **Date & Time** 4-8-16 | 1530	**Relinquished by:** **Date & Time:**	**Relinquished by:** **Date & Time:**
Received by: [signature] P/O **Date & Time** 4/8/16 3:30pm	**Received by:** **Date & Time**	**Received by:** **Date & Time**

SAMPLING DATA FORM

CLIENT: LA05 Forensic Analytical Consulting Services 2959 Pacific Commerce Drive, Rancho Dominguez, CA 90221	**Phone/Fax:**	**Sample Date:** 4-7-16
	Turnaround Time: X 24 hr ___48 hr ___ Extended (____ days) ___Rush	
	Analysis: X PLM Standard ___PLM Point Count	
	Special Instructions: E-mail results to Steve Long	
Site: 1526 Building, 1505 Building, 1517 Parking Structure	**PM:** S. Long	
Sampled by: D. Mai Ha	**FACS Client No.:**	**FACS Job No.:** PJ27371

Material Description	Material Location(s)	Approx. Quant.	Friable ?	Cond.	Sample Number	Sample Location	Photo #'s
Pipe Elbows Insulation	1517 Parking Structure				003B	2nd Level - Center	
					003C	Basement - South side	
Pipe Straight Run Insulation	1517 Parking Structure				004A	1st Level - Westside	
					004B	2nd Level - Center	
					004C	Basement - Southside	
Grey Fireproofing	1517 Parking Structure				005A	1st Level - Westside	
					005B	2nd Level - Center	
					005C	2nd Level - Center	

DW = Gypsum JC = Joint Compound VFT = Vinyl Floor Tile BB = Baseboard MAS = Mastic ADH = Adhesive FP = Fireproofing VSF = Vinyl Sheet Flooring ACT/P = Acoustic Ceiling Tile/Panel ACS = Sprayed-on Acoustical Ceiling Material WT = Wall Texture FD = Fire Door TSI = Thermal System Insulation Exp. Jt. = Expansion Joint PEN = Penetration

Square Feet: SF; Linear Feet: LF
Friable: Yes / No
Condition: 1 Good/ 2 Damaged/ 3 Significant Damage

Sampled & Relinquished by: D. Mai Ha **Date & Time** 4-8-16 1530	**Relinquished by:** **Date & Time:**	**Relinquished by:** **Date & Time:**
Received by: Camilla Pho **Date & Time** 4/8/16 3:30pm	**Received by:** **Date & Time**	**Received by:** **Date & Time**

Right People

Right Perspective

Right Now

www.forensicanalytical.com

FACS
Forensic Analytical Consulting Services

May 17, 2016

Full-Building Non-Destructive: Asbestos Survey Report

Kaiser Permanente
Los Angeles Medical Center
Medical Office Building
1526 N. Edgemont Street
Los Angeles, CA 90027

Prepared for:

Marc Hesse
Kaiser Foundation Health Plan, Inc.
NFS, LAMC Service Delivery Team
Los Angeles, CA 90027
(323) 855-8366 | marc.a.hesse@kp.org

Prepared By:

Russell Ragsdale
Forensic Analytical Consulting Services
2959 Pacific Commerce Drive
Rancho Dominguez, CA 90221
(310) 668-5600 | rragsdale@forensicanalytical.com

FACS Project #PJ27371

Contents

Executive Summary 1

Introduction 1

Scope of Work 1

Site Characterization 2

Survey Methods 2

Findings and Recommendations 3

Limitations 4

Appendix A: Asbestos Material Location Drawings
Appendix B: Bulk Sample Location Drawings
Appendix C: Bulk Sample Log and Laboratory Analysis
Appendix D: Inventory of Asbestos-Containing Materials
Appendix E: Laboratory Reports with Field Data Sheets/Chain of Custody

Executive Summary

Forensic Analytical Consulting Services, Inc. (FACS) was retained by Kaiser Foundation Health Plan, Inc. to perform a pre-demolition asbestos survey of the medical office building at 1526 N. Edgemont Street, Los Angeles, CA. This survey encompassed accessible suspect asbestos-containing building materials that could be sampled non-destructively. The building, though scheduled ultimately for demolition, remained occupied and operating during the asbestos survey. The results of the supplemental survey are presented on drawings in Appendix A. Sample locations are presented on drawings in Appendix B. The survey was performed between December 7, 2015 and April 7, 2016.

Asbestos

The following materials were identified as asbestos-containing materials:

- Plaster walls and ceilings
- Plaster overspray
- Joint compound associated with drywall
- Spray applied fireproofing
- Various vinyl floor tile mastics
- Various vinyl sheet flooring mastics
- Black flooring mastic remnants
- Carpet mastics
- Waterproofing paper membrane with tar
- HVAC Duct Sealant (Roof Mechanical Room)
- Exterior asbestos-cement panels

FACS recommends that the results of this report be incorporated into any renovation/demolition plans for this building.

Introduction

Forensic Analytical Consulting Services, Inc. (FACS) was retained by Kaiser Foundation Health Plan, Inc. to perform a pre-demolition asbestos survey of the medical office building located at 1526 N. Edgemont Street in Los Angeles, California. This survey encompassed accessible suspect asbestos-containing building materials that could be sampled non-destructively. The building, though scheduled ultimately for demolition, remained occupied and operating during the asbestos survey. The results of the supplemental asbestos survey are presented on drawings in Appendix A. Sample locations are presented on drawings in Appendix B. The survey was performed between December 7, 2015 and April 7, 2016.

Scope of Work

The purpose of this survey was to identify all asbestos-containing materials that may be disturbed during the future demolition project. The visual inspection, bulk sampling, and survey documentation were performed by Russell Ragsdale (CAC# 10-4690), Oscar Jimenez (CSST# 06-3921), Marc Waz (CSST# 00-2711), Larry Richardson (CSST# 97-2313), and Dan Mai Ha (CSST# 09-2693), all of whom are EPA accredited Building Inspectors, as required by law. In addition, the scope of the survey and the services provided by FACS included:

- Review of building floor drawings to develop the project sampling plan

- Performing a visual inspection of the project areas to identify accessible suspect asbestos-containing building materials (ACBMs)
- Collection of bulk samples for analysis by polarized light microscopy (PLM)
- Ensuring the technical quality of all work by using Asbestos Hazard Emergency Response Act (AHERA) accredited Inspectors and Management Planners
- Consolidating data and findings into a report format

Site Characterization

In general, the building interior was characterized by gypsum drywall with joint compound walls and/or plaster walls. The ceilings were typically drywall and/or lay-in ceiling tiles. The floors were typically resilient sheet flooring, vinyl floor tile, ceramic floor tile and carpet. Sample locations were selected to be representative of the suspect materials in the building.

Survey Methods

Document Review

FACS reviewed building floor drawings to identify the project scope and impacted areas.

Asbestos Inspection

Accessible building materials were visually inspected using the methods presented in the federal AHERA regulations (40 CFR, Part 763) as a guideline. While AHERA is only directly applicable to public schools, the principles presented under the Final Rule are generally accepted as the industry standard for ACBM inspections. Suspect ACBMs were also physically assessed for friability, condition and possible disturbance factors.

Asbestos Bulk Sample Collection

Bulk samples of identified homogeneous areas were collected in building areas that may be impacted by the planned renovation/demolition activities. Samples were collected of each separate homogeneous area. A homogeneous area is defined as a surfacing material, thermal system insulation, or miscellaneous material that is uniform in use, color and texture. Examples of homogeneous areas could include:

Floor tile
Ceiling tile
Gypsum wallboard and joint tape compound
Linoleum

The specific number of samples collected was primarily determined by using the methods presented in the federal AHERA regulations (40 CFR, Part 763.86):

1) For Surfacing Material:
   1,000 ft^2 or less - collect 3 samples
   1,001 to 5,000 ft^2 - collect 5 samples
   5,001 ft^2 or greater - collect 7 samples

2) For Thermal System Insulation:
   "In a randomly distributed manner" - collect 3 samples
   6 linear feet of patching or less - collect 1 sample
   cementitious pipe fittings - "In a manner sufficient to determine"

3) For all Miscellaneous Material:
   Collect samples "In a manner sufficient to determine whether material is ACM (asbestos-containing material) or not ACM..."

The suspect ACBMs were sampled using a knife or other similar coring device suitable to the type of material sampled to cut through its entire thickness and to ensure that a cross-section of the material was obtained. The material was then placed in an appropriately labeled container that was sealed and submitted to Forensic Analytical Laboratories, Inc. for analysis. A unique sample number (e.g. 051A) was assigned to each sample.

Bulk samples will be retained by the laboratory for one month unless otherwise instructed. After this period, the samples will be disposed of appropriately.

Asbestos Bulk Sample Analysis

A total of 476 bulk samples were collected. Bulk samples were analyzed by Forensic Analytical Laboratories, Inc. in Rancho Dominguez, CA. Forensic Analytical Laboratories, Inc. is accredited by the California Department of Public Health (CDPH) and the National Institute of Science and Technology's (NIST) National Voluntary Laboratory Accreditation Program (NVLAP). Forensic Analytical Laboratories, Inc. participates in the National Institute for Occupational Safety and Health (NIOSH) Proficiency Analytical Testing Program, and has substantial experience in the analysis of asbestos.

All of the samples were analyzed using Polarized Light Microscopy with Dispersion Staining (PLM/DS) techniques in accordance with the methodology approved by the U.S. Environmental Protection Agency (EPA). The percentage of asbestos present in the samples was determined on the basis of a visual area estimation. As set forth in the Code of Federal Regulations, 40 CFR Part 763, the lower limit of reliable quantification for asbestos using the PLM method is approximately one percent (1%) by volume, but regulations in California (CAL/OSHA Title 8 CCR 1529) define asbestos-containing construction materials as those materials having an asbestos content of greater than one tenth of one percent (> 0.1%). Therefore, for the purpose of this survey, any amount of asbestos detected will be considered positive. In addition to the percentages, the types of asbestos minerals are also reported. The PLM method is the standard method used to analyze asbestos bulk samples.

When "None Detected" (ND) appears in the laboratory results, it should be interpreted as meaning no asbestos was observed in the sample material.

Findings and Recommendations

FACS conducted an inspection of the medical office building at 1526 N. Edgemont Street, Los Angeles, CA for the presence of asbestos-containing building materials. Survey findings are presented below.

Asbestos

The following materials were identified as asbestos-containing materials:

- Plaster walls and ceilings
- Plaster overspray
- Joint compound associated with drywall
- Spray applied fireproofing
- Various vinyl floor tile mastics
- Various vinyl sheet flooring mastics
- Black flooring mastic remnants
- Carpet mastics
- Waterproofing paper membrane with tar
- HVAC Duct Sealant (Roof Mechanical Room)
- Exterior asbestos-cement panels

Various materials are assumed to contain asbestos due to the destructive nature of sampling including but not limited to: sub-grade materials, roofing, exterior stucco, fire-rated doors and hatches, elevator doors, mirror mastics, ceramic tile grouts and mortars, etc.

Federal EPA and SCAQMD (South Coast Air Quality Management District) require any material with an analytical result less than 10% (including Trace results) be confirmed by the point count method of PLM, or that the material is assumed to be ACM. For samples resulting in Trace by PLM analysis, the point count method of PLM would be required to determine if the materials could be classified as non-ACM under the EPA and SCAQMD definition. The point count method of PLM analysis was not performed for this asbestos survey. Such analysis was beyond the scope of this investigation. Consequently, materials with an analytical result of Trace asbestos are classified as ACM.

Asbestos material locations are depicted in the drawings contained in Appendix A. Asbestos sample locations are shown in the drawings contained in Appendix B. For a detailed description of the materials sampled and analyzed see the asbestos sample results table in Appendix C.

Renovations and/or demolition of the structures involved in this inspection must be permitted and conducted in compliance with Federal NESHAP and local air quality management district requirements.

Any suspect materials not included in this inspection must be presumed to be asbestos-containing materials until such time as they are tested and proven not to contain asbestos.

FACS recommends that the results of this report be incorporated into any renovation/demolition plans for this building.

Limitations

As noted above, certain materials were not tested due to the destructive means required to test these materials, and these will need to be tested prior to any disturbance by the planned demolition project. If any untested suspect materials are encountered during demolition, they should be treated as asbestos-containing materials and not disturbed, unless sampling and analysis of the materials proves otherwise.

This investigation is limited to the conditions and practices observed and information made available to FACS. The methods, conclusions and recommendations provided are based on FACS' judgment,

expertise and the standard of practice for professional service. They are subject to the limitations and variability inherent in the methodology employed. As with all environmental investigations, this investigation is limited to the defined scope and does not purport to set forth all hazards, nor indicate that other hazards do not exist.

Please do not hesitate to contact our offices at 310-660-5600 with any questions or concerns. Thank you for the opportunity to assist Kaiser Foundation Health Plan, Inc. promoting a more healthful environment.

Respectfully,

FORENSIC ANALYTICAL

Russell Ragsdale
CAC No. 10-4690

FORENSIC ANALYTICAL


Stephen B. Long
CAC No. 92-0580

Appendix A
Asbestos Material Location Drawings

Basement

Legend

- Fireproofing
- Mastic remnants (exposed)
- Stucco/Plaster
- Plaster and overspray
- Waterproofing paper & tar
- Mastic remnants (below non-acm carpet)
- No Access/Not Inspected

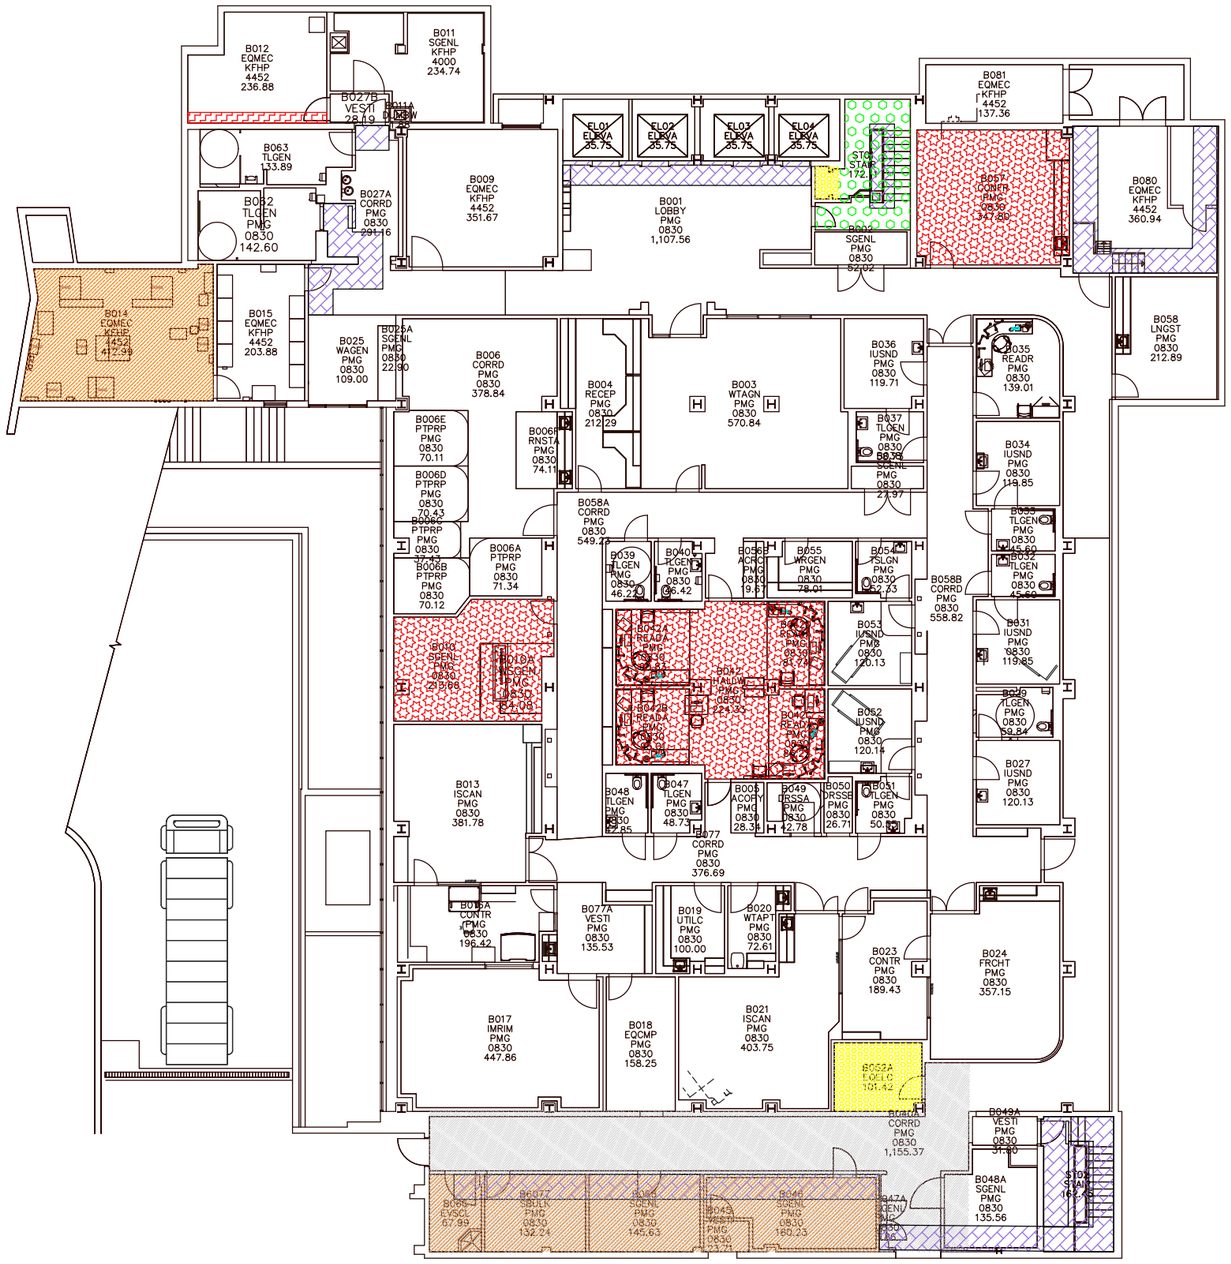

Note: This drawing must not be used alone. Important explanations and limitations are contained in the accompanying report text.

Forensic Analytical
www.forensicanalytical.com
2959 Pacific Commerce Drive
Rancho Dominguez, California
310.668.5600
310.763.8684

N

DRAWINGS NOT TO SCALE

Kaiser Los Angeles Medical Center
1526 N. Edgemont
Asbestos Material Locations

This is a design drawing and is the property of Forensic Analytical. It is not intended to replace required architectual or engineering plans. This drawing is not to be reused or reproduced without written permission from Forensic Analytical.


CLIENT: Kaiser Foundation Health Plan, Inc.
PROJECT: LAMC Demo
LOCATION: 1526 N. Edgemont, Los Angeles, CA
PROJECT #: PJ27371

DATE: 5-06-16
DRN. BY: MAS
PAGE #: 1 of 1

First Floor

Legend

- Mastic/mastic remnants
- Mastic remnants (below non-acm carpet)
- Stucco/Plaster
- Plaster and overspray

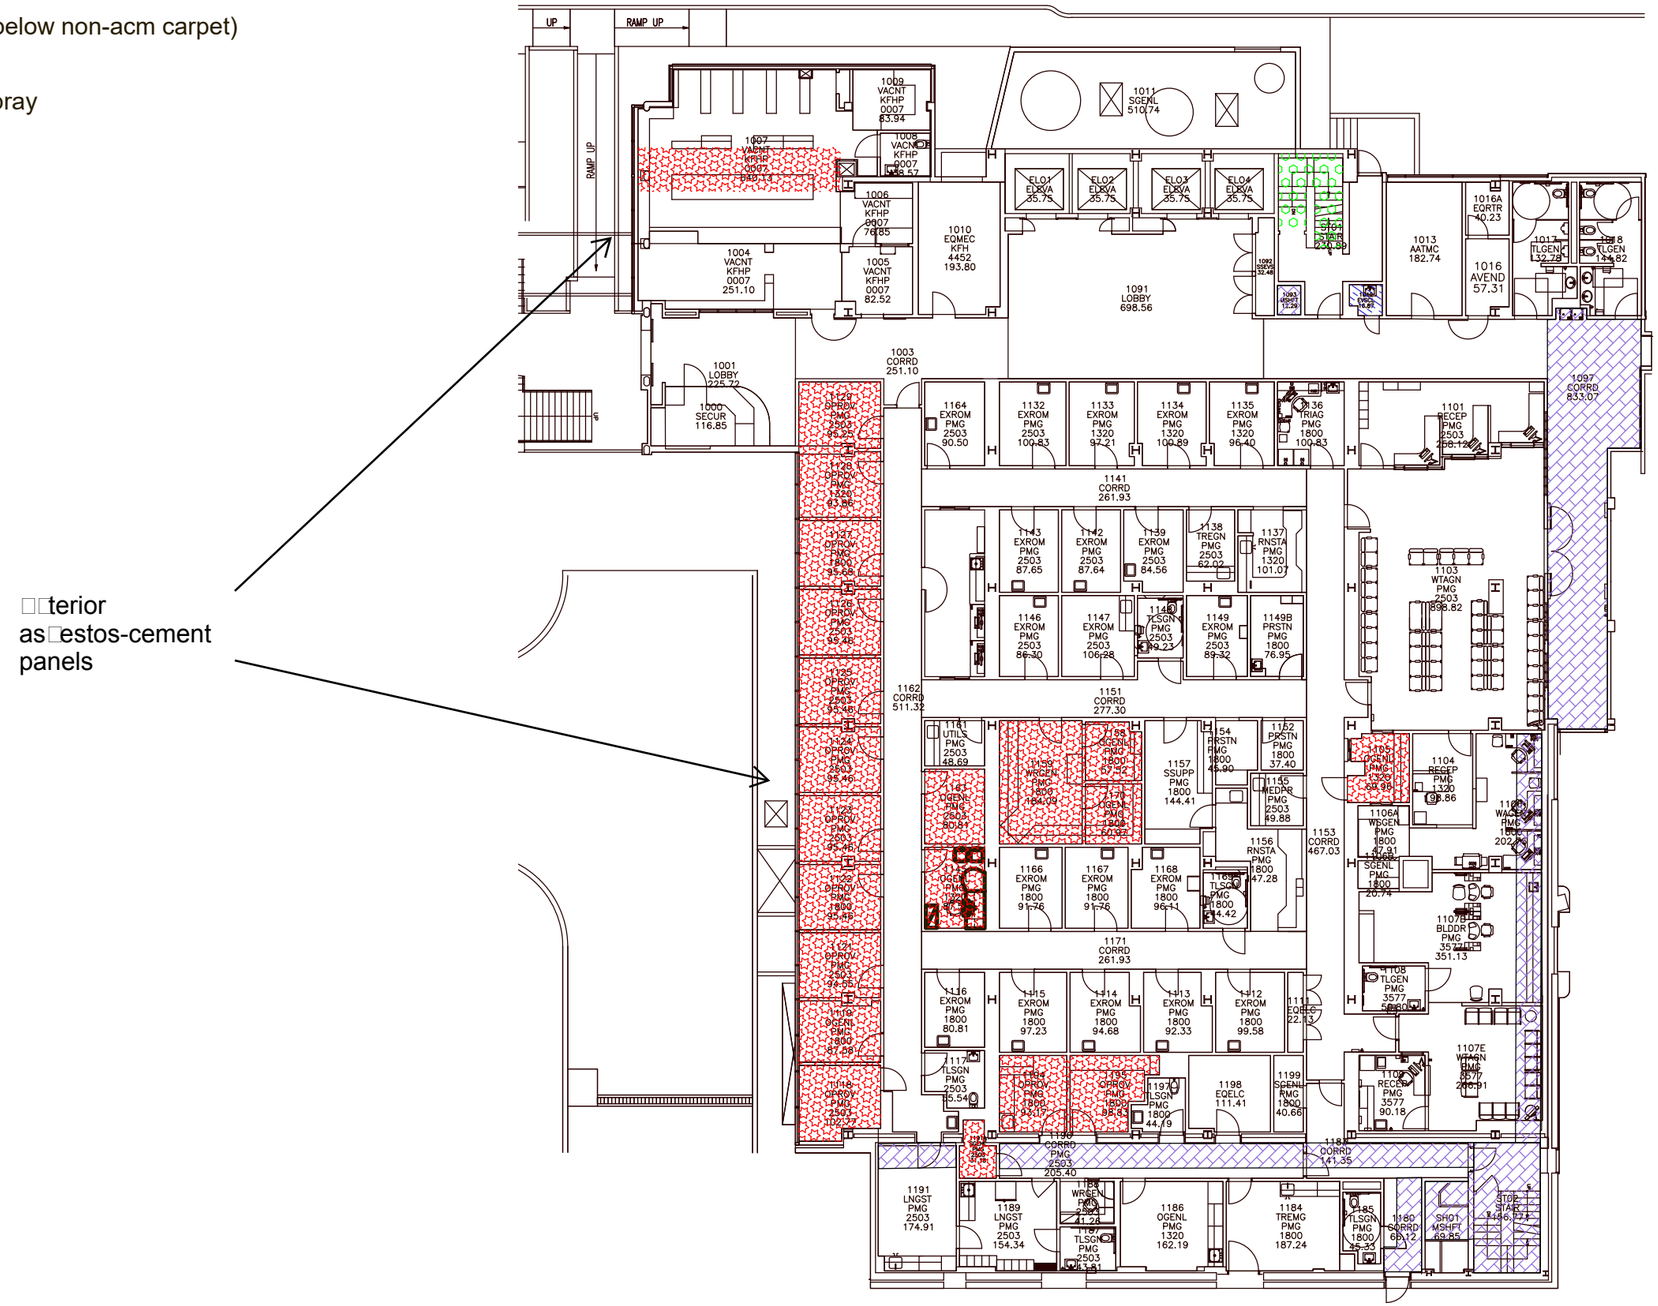

Exterior asbestos-cement panels

Note: This drawing must not be used alone. Important explanations and limitations are contained in the accompanying report text.

Forensic Analytical
www.forensicanalytical.com
2959 Pacific Commerce Drive
Rancho Dominguez, California
310.668.5600
310.763.8684

N

DRAWINGS NOT TO SCALE

Kaiser Los Angeles Medical Center
1526 N. Edgemont
Asbestos Material Locations

This is a design drawing and is the property of Forensic Analytical. It is not intended to replace required architectual or engineering plans. This drawing is not to be reused or reproduced without written permission from Forensic Analytical.


CLIENT: Kaiser Foundation Health Plan, Inc.
PROJECT: LAMC Demo
LOCATION: 1526 N. Edgemont Los Angeles, CA
PROJECT #: PJ27371

DATE: 5-06-16
DRN. BY: MAS
PAGE #: 1 of 1

Second Floor

Legend

- Mastic/mastic remnants (below non-asbestos sheet flooring)
- Mastic remnants (below non-acm carpet)
- Stucco/Plaster
- Plaster and overspray
- No Access/Not Inspected

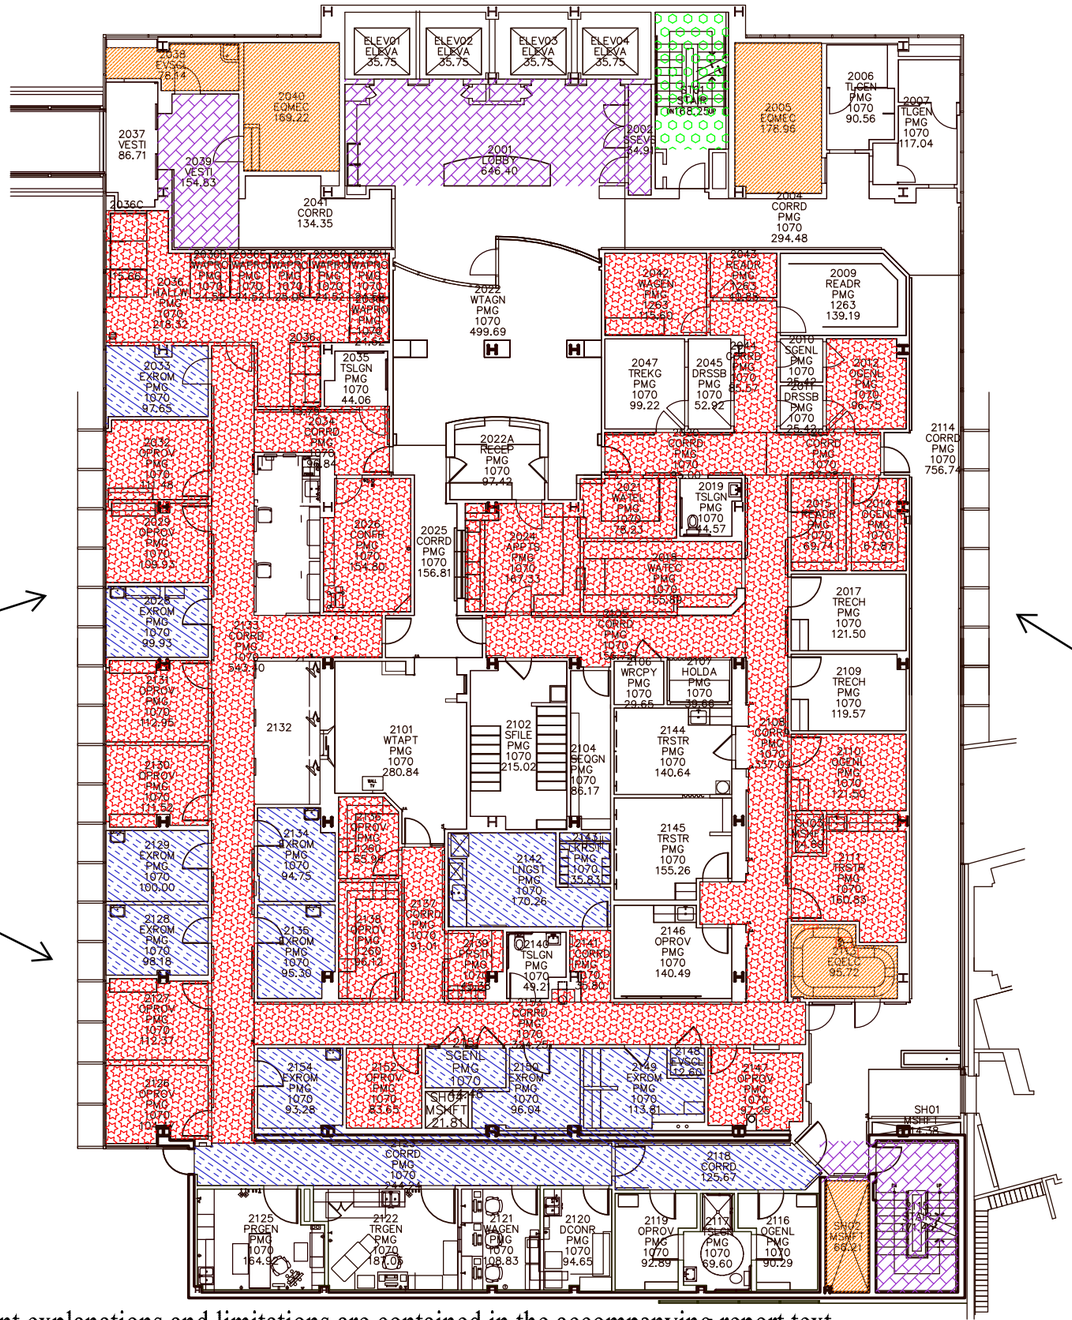

Exterior asbestos-cement panels

Exterior asbestos-cement panels

Note: This drawing must not be used alone. Important explanations and limitations are contained in the accompanying report text.

Forensic Analytical
www.forensicanalytical.com
2959 Pacific Commerce Drive
Rancho Dominguez, California
310.668.5600
310.763.8684

N

DRAWINGS NOT TO SCALE

Kaiser Los Angeles Medical Center
1526 N. Edgemont
Asbestos Material Locations

This is a design drawing and is the property of Forensic Analytical. It is not intended to replace required architectual or engineering plans. This drawing is not to be reused or reproduced without written permission from Forensic Analytical.


CLIENT: Kaiser Foundation Health Plan, Inc.
PROJECT: LAMC Demo
LOCATION: 1526 N. Edgemont Los Angeles, CA
PROJECT #: PJ27371

DATE: 5-06-16
DRN. BY: MAS
PAGE #: 1 of 1

3rd Floor

Legend

- Mastic remnants (below non-acm carpet)
- Plaster and overspray

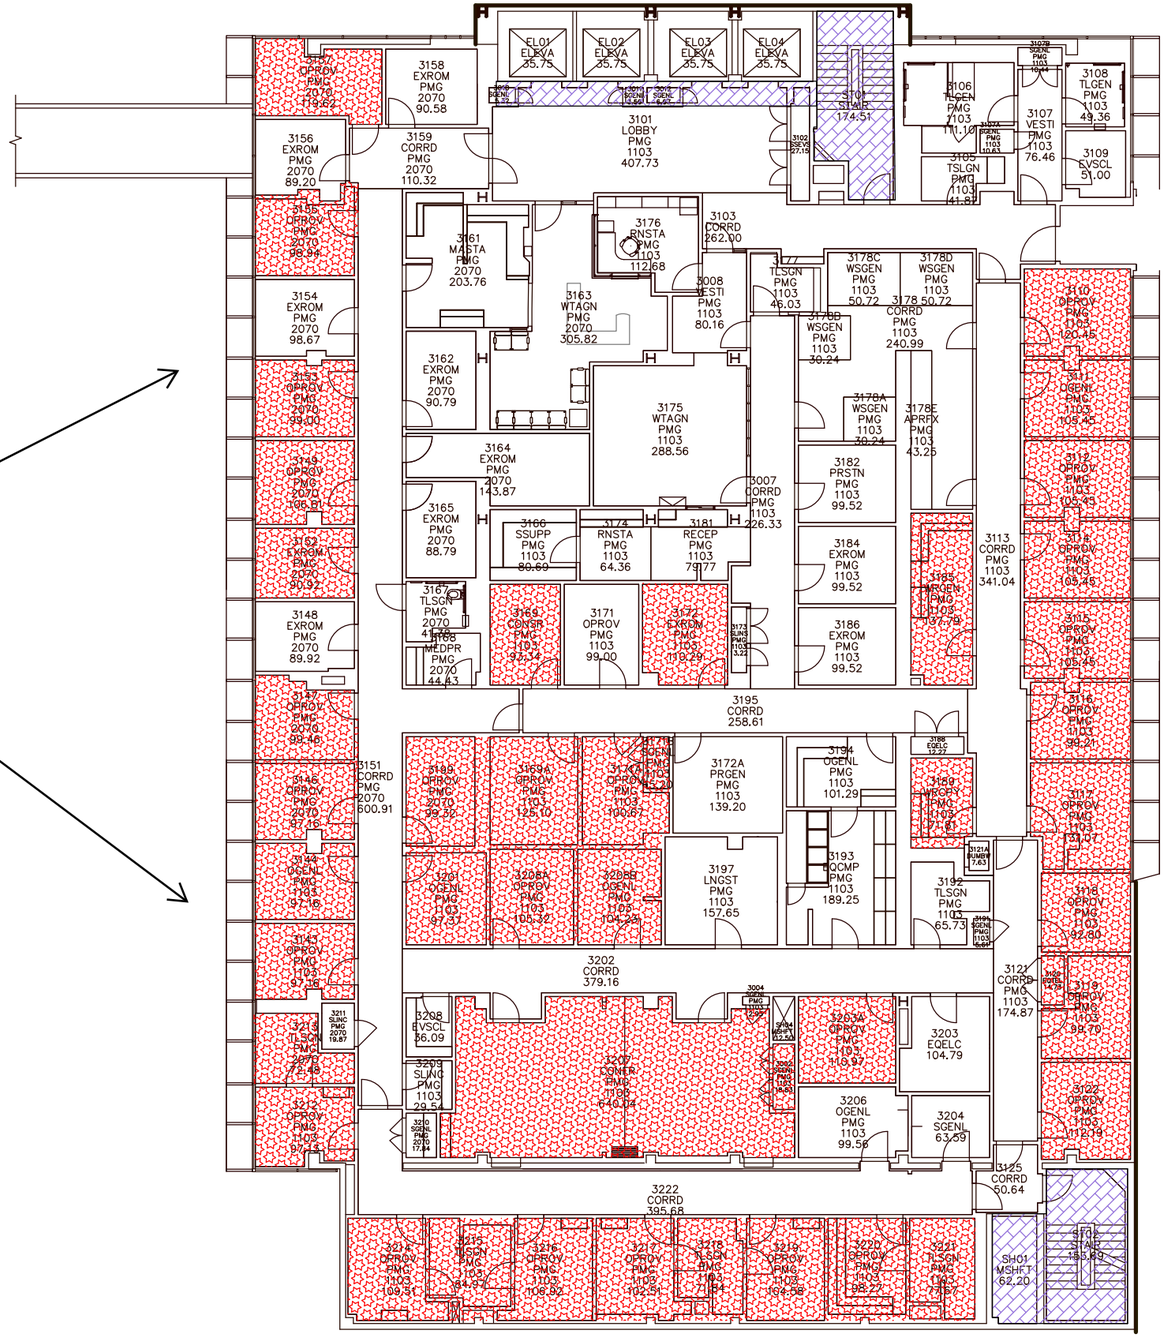

EL01 ELEVA 35.75
EL02 ELEVA 35.75
EL03 ELEVA 35.75
EL04 ELEVA 35.75
3101 LOBBY PMG 1103 407.73
3102 STAIR 174.51
3103 CORRD 262.00
3105 TSLGN PMG 1103 41.87
3106 TLGEN PMG 1103 111.10
3107 VESTI PMG 1103 76.46
3108 TLGEN PMG 1103 49.36
3109 EVSCL 51.00
3110 OPROV PMG 1103 120.48
3111 OGENL PMG 1103 108.46
3112 OPROV PMG 1103 105.49
3113 CORRD PMG 1103 341.04
3114 OPROV PMG 1103 109.46
3115 OPROV PMG 1103 105.46
3116 OPROV PMG 1103 99.21
3117 OPROV PMG 1103 91.01
3118 OPROV PMG 1103 92.80
3119 OPROV PMG 1103 99.79
3120 OPROV PMG 1103 109.02
3121 CORRD PMG 1103 174.87
3122 STOR 155.89
3125 CORRD 50.64
3151 CORRD PMG 2070 600.91
3154 EXROM PMG 2070 98.67
3155 OPROV PMG 2070 98.99
3156 EXROM PMG 2070 89.20
3157 OPROV PMG 2070 119.62
3158 EXROM PMG 2070 90.58
3159 CORRD PMG 2070 110.32
3161 MASTA PMG 2070 203.76
3162 EXROM PMG 2070 90.79
3163 WTAGN PMG 2070 305.82
3164 EXROM PMG 2070 143.87
3165 EXROM PMG 2070 88.79
3166 SSUPP PMG 1103 80.69
3167 TLSGN PMG 2070 41.83
3168 MEDPR PMG 2070 44.43
3169 CONSR PMG 2070 99.14
3171 OPROV PMG 1103 99.00
3172 EXROM PMG 1103 119.29
3173 ELVS PMG 1103 3.22
3174 RNSTA PMG 1103 64.36
3175 WTAGN PMG 1103 288.56
3176 RNSTA PMG 1103 112.68
3177 TLSGN PMG 1103 46.03
3178 WSGEN PMG 1103 30.24
3178A WSGEN PMG 1103 30.24
3178B WSGEN PMG 1103 30.24
3178C WSGEN PMG 1103 50.72
3178D WSGEN PMG 1103 50.72
3178E APREN PMG 1103 43.25
3178 CORRD PMG 1103 240.99
3181 RECEP PMG 1103 79.77
3182 PRSTN PMG 1103 99.52
3183 PRGEN PMG 1103 197.79
3184 EXROM PMG 1103 99.52
3186 EXROM PMG 1103 99.52
3007 CORRD PMG 1103 226.33
3008 VESTI PMG 1103 80.16
3189 OPROV PMG 1103 125.10
3190 OPROV PMG 1103 100.67
3191 OPROV PMG 1103 97.67
3192 TLSGN PMG 1103 65.73
3193 EQCMP PMG 1103 189.25
3194 OGENL PMG 1103 101.29
3195 CORRD 258.61
3197 LNGST PMG 1103 157.65
3198 OPROV PMG 1103 105.20
3199 OGENL PMG 1103 104.28
3200 OGENL PMG 1103 97.37
3201 OGENL PMG 1103 97.16
3202 CORRD 379.16
3203 EQELC 104.79
3204 SGENL 63.59
3205 OPROV PMG 1103 110.97
3206 OGENL PMG 1103 99.56
3207 CORRD PMG 1103 640.04
3208 SLMG PMG 1103 29.54
3209 SLMG PMG 1103 29.54
3210 SGENL PMG 2070 17.94
3211 SGNC PMG 2070 19.87
3212 OPROV PMG 1103 97.14
3213 TLSGN PMG 2070 72.48
3214 OPROV PMG 1103 97.16
3215 TLSGN PMG 1103 94.27
3216 OPROV PMG 1103 106.92
3217 OPROV PMG 1103 102.51
3218 TLSGN PMG 1103 71.84
3219 OPROV PMG 1103 104.58
3220 OPROV PMG 1103 98.27
3221 TLSGN PMG 1103 73.67
3222 CORRD 395.68
3298 EVSCL 56.09
SH01 MSHFT 62.20
3214 RUNWY 7.63
3199 SGENL PMG 1103 5.87
3004 SGNC PMG 1103 5.87
3005 SGENL PMG 1103 5.87
3006 SGENL PMG 1103 5.87
3173 ELVS PMG 1103 3.22
3102 ELEVS 27.15
3101 ELEVS 27.15
3101 SGENL PMG 1103 4.22
3101 SGENL PMG 2070 4.22
3101 SGENL PMG 1103 4.22
3101 SGENL PMG 1103 4.22
3101 SGENL PMG 1103

Fourth Floor

Legend

- Mastic remnants (below non-acm carpet)
- Plaster and overspray

Exterior asbestos-cement panels

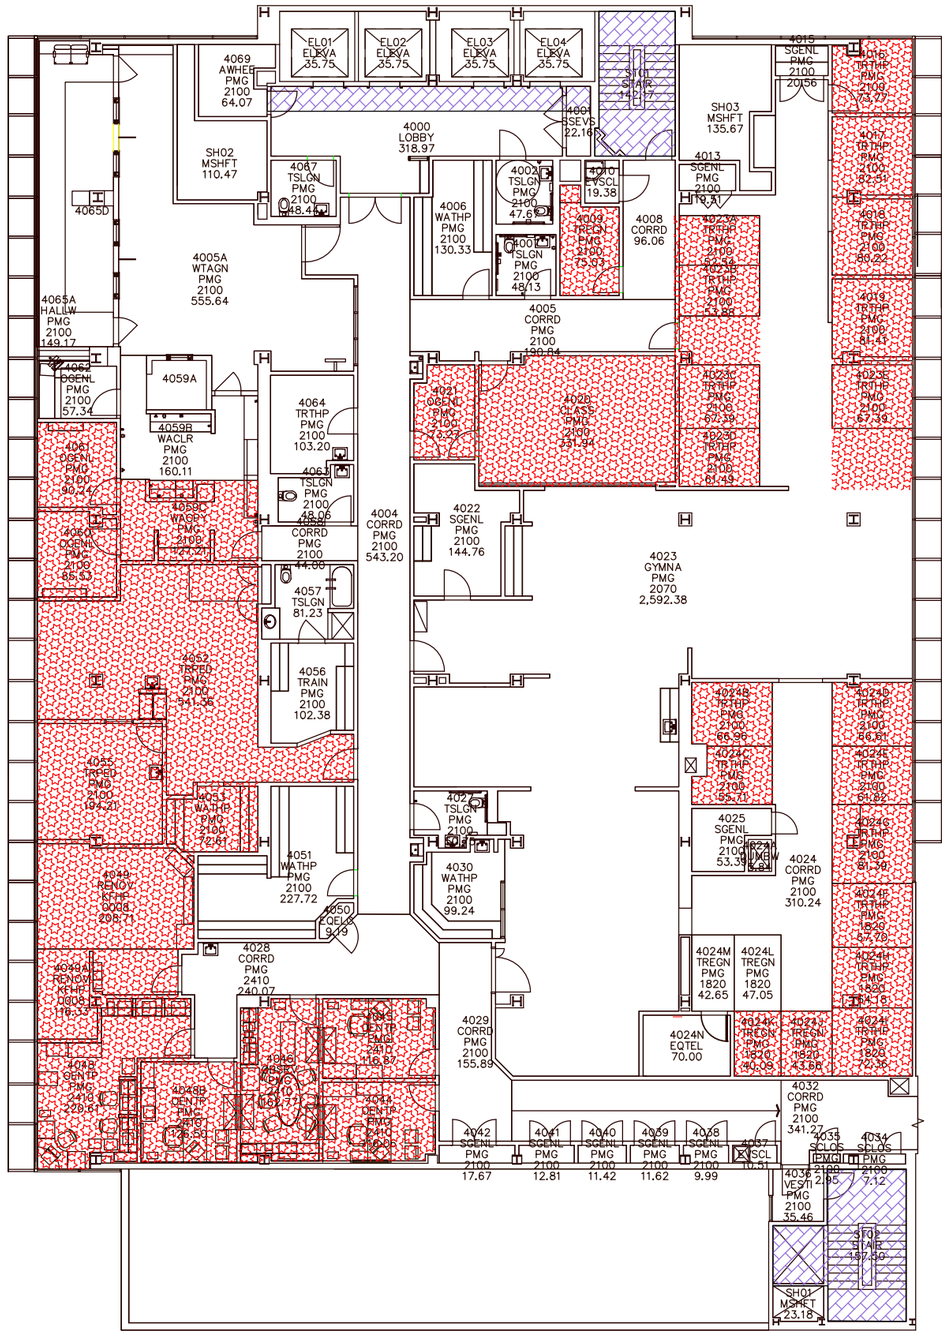

Exterior asbestos-cement panels

Note: This drawing must not be used alone. Important explanations and limitations are contained in the accompanying report text.

Forensic Analytical
www.forensicanalytical.com
2959 Pacific Commerce Drive
Rancho Dominguez, California
310.668.5600
310.763.8684

N

DRAWINGS NOT TO SCALE

Kaiser Los Angeles Medical Center
1526 N. Edgemont
Asbestos Material Locations

This is a design drawing and is the property of Forensic Analytical. It is not intended to replace required architectual or engineering plans. This drawing is not to be reused or reproduced without written permission from Forensic Analytical.


CLIENT: Kaiser Foundation Health Plan, Inc.
PROJECT: LAMC Demo
LOCATION: 1526 N. Edgemont, Los Angeles, CA
PROJECT #: PJ27371

DATE: 5-06-16
DRN. BY: MAS
PAGE #: 1 of 1

Fifth Floor

Legend

- Floor tile and mastic
- Mastic/mastic remnants (below non-asbestos sheet flooring)
- Mastic remnants (below non-acm carpet)
- Plaster and overspray

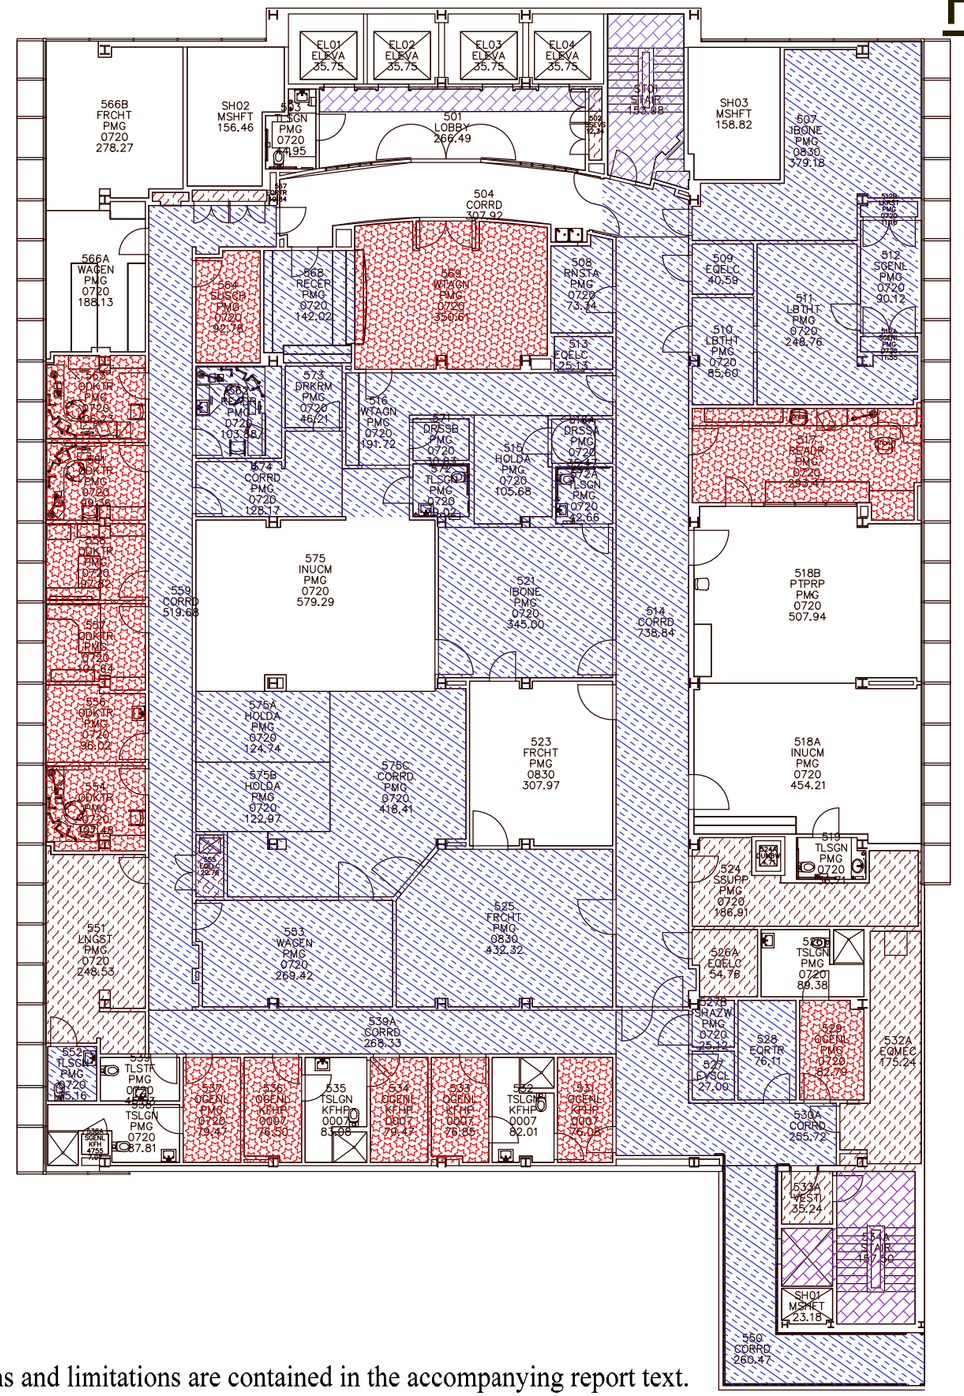

Exterior asbestos-cement panels

Exterior asbestos-cement panels

Note: This drawing must not be used alone. Important explanations and limitations are contained in the accompanying report text.

Forensic Analytical
www.forensicanalytical.com
2959 Pacific Commerce Drive
Rancho Dominguez, California
310.668.5600
310.763.8684

N

DRAWINGS NOT TO SCALE

Kaiser Los Angeles Medical Center
1526 N. Edgemont
Asbestos Material Locations

This is a design drawing and is the property of Forensic Analytical. It is not intended to replace required architectual or engineering plans. This drawing is not to be reused or reproduced without written permission from Forensic Analytical.


CLIENT: Kaiser Foundation Health Plan, Inc.
PROJECT: LAMC Demo
LOCATION: 1526 N. Edgemont, Los Angeles, CA
PROJECT #: PJ27371

DATE: 5-06-16
DRN. BY: MAS
PAGE #: 1 of 1

6th Floor

Legend

- Floor tile and mastic
- Mastic/mastic remnants (below non-asbestos sheet flooring)
- Mastic remnants (below non-acm carpet)
- Offwhite fireproofing
- Plaster and overspray

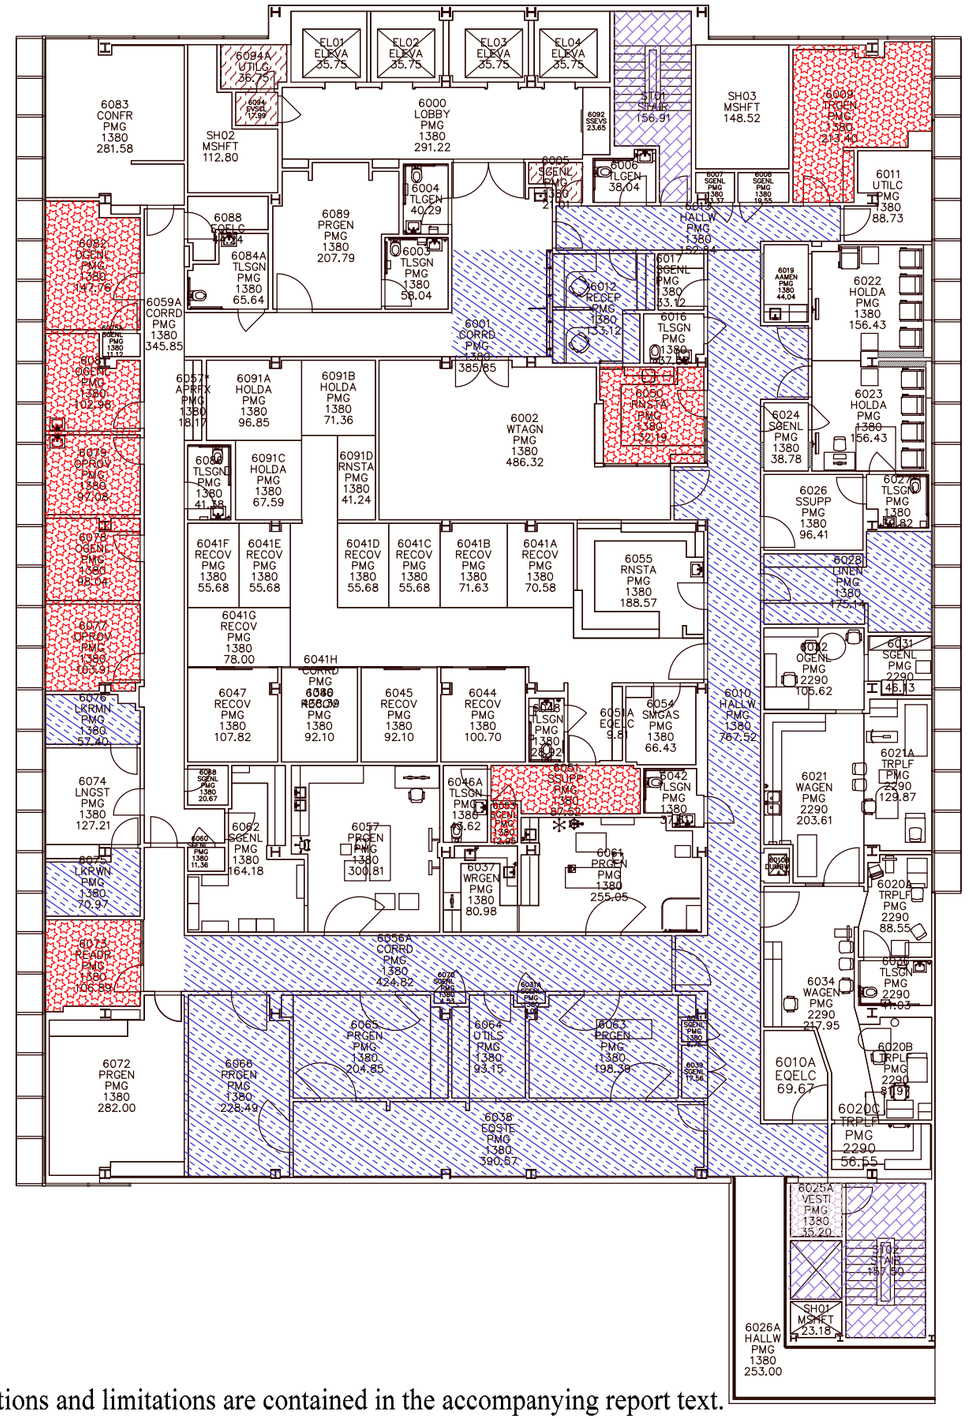

Exterior asbestos-cement panels

Exterior asbestos-cement panels

Note: This drawing must not be used alone. Important explanations and limitations are contained in the accompanying report text.

Forensic Analytical
www.forensicanalytical.com
2959 Pacific Commerce Drive
Rancho Dominguez, California
310.668.5600
310.763.8684

N

DRAWINGS NOT TO SCALE

Kaiser Los Angeles Medical Center
1526 N. Edgemont
Asbestos Material Locations

This is a design drawing and is the property of Forensic Analytical. It is not intended to replace required architectual or engineering plans. This drawing is not to be reused or reproduced without written permission from Forensic Analytical.


CLIENT: Kaiser Foundation Health Plan, Inc.
PROJECT: LAMC Demo
LOCATION: 1526 N. Edgemont, Los Angeles, CA
PROJECT #: PJ27371

DATE: 5-06-16
DRN. BY: MAS
PAGE #: 1 of 1

7th Floor

Legend

- Floor tile and mastic
- Mastic remnants (below non-acm carpet)
- Plaster and overspray

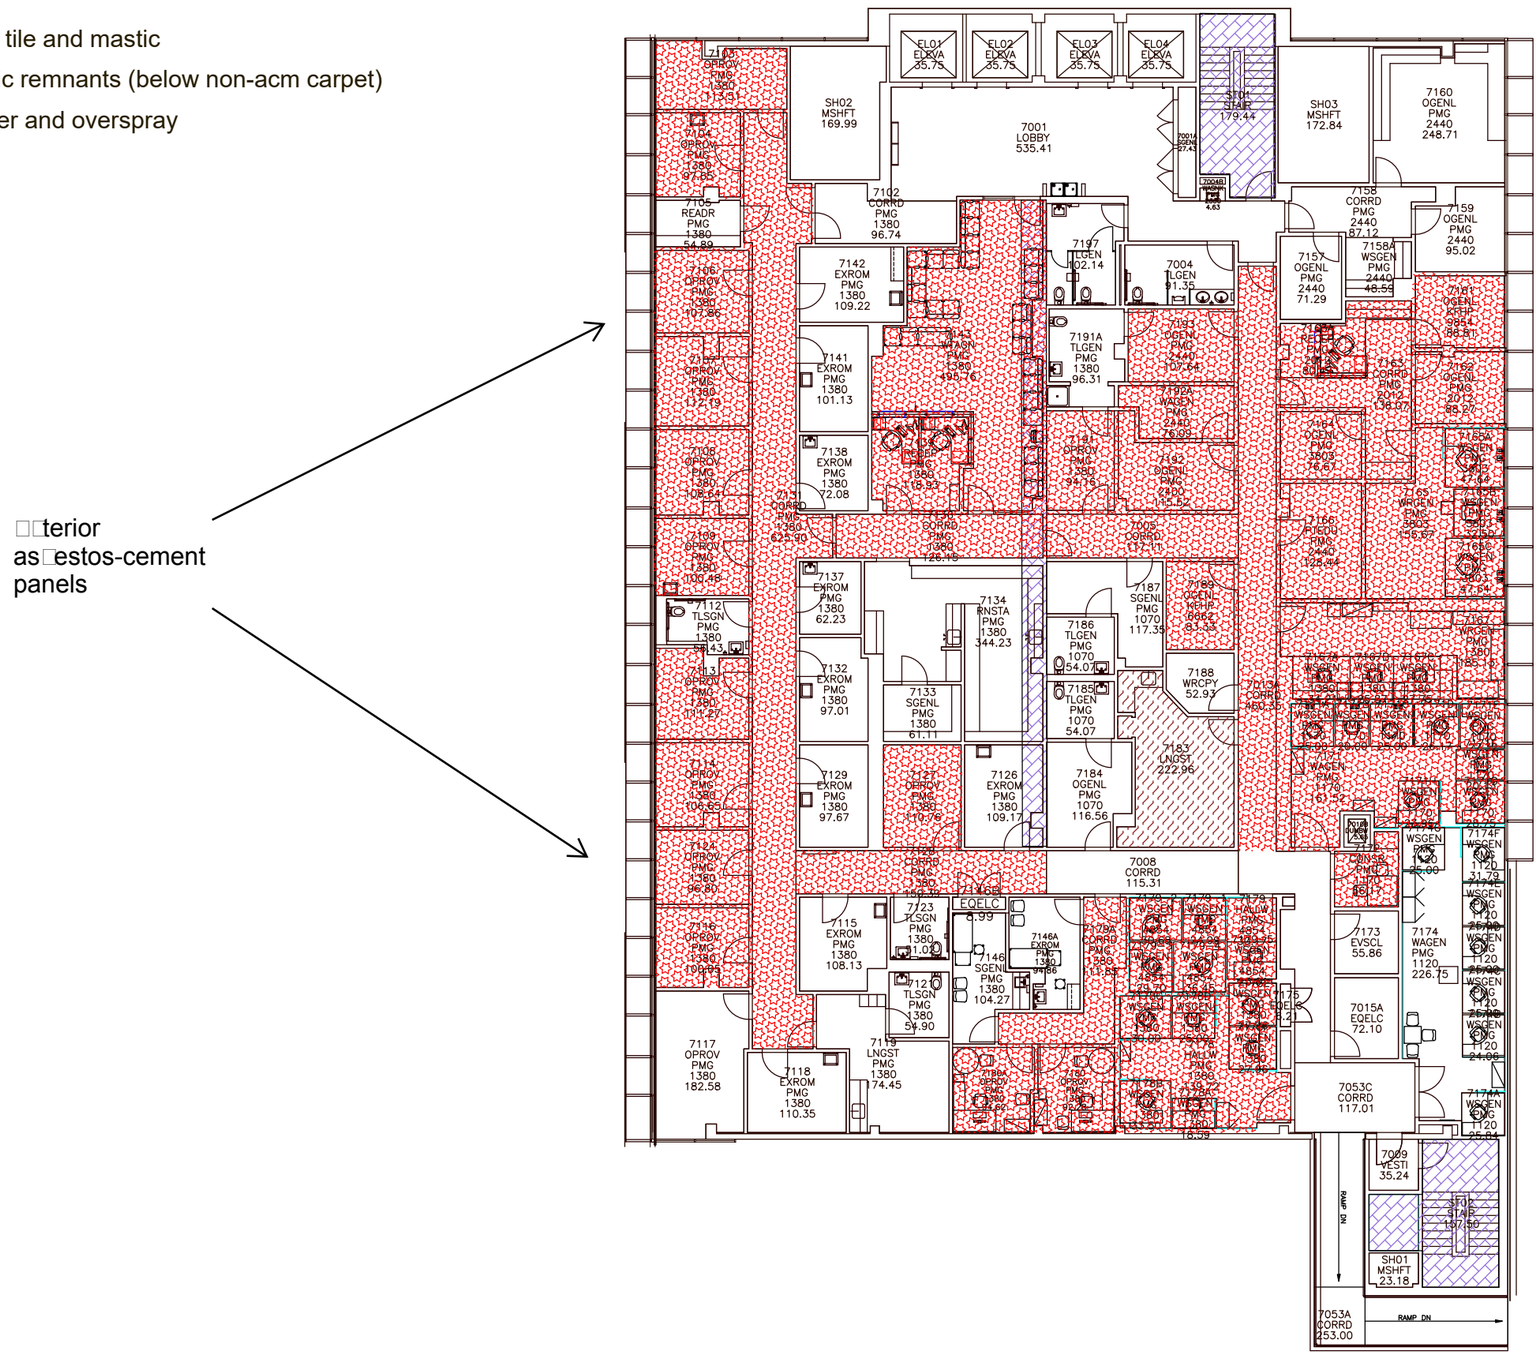

Interior asbestos-cement panels

Interior asbestos-cement panels

Note: This drawing must not be used alone. Important explanations and limitations are contained in the accompanying report text.

Forensic Analytical
www.forensicanalytical.com
2959 Pacific Commerce Drive
Rancho Dominguez, California
310.668.5600
310.763.8684


DRAWINGS NOT TO SCALE

Kaiser Los Angeles Medical Center
1526 N. Edgemont
Asbestos Material Locations

This is a design drawing and is the property of Forensic Analytical. It is not intended to replace required architectual or engineering plans. This drawing is not to be reused or reproduced without written permission from Forensic Analytical.

CLIENT: Kaiser Foundation Health Plan, Inc.
PROJECT: LAMC Demo
LOCATION: 1526 N. Edgemont Los Angeles, CA
PROJECT #: PJ27371

DATE: 5-06-16
DRN. BY: MAS
PAGE #: 1 of 1

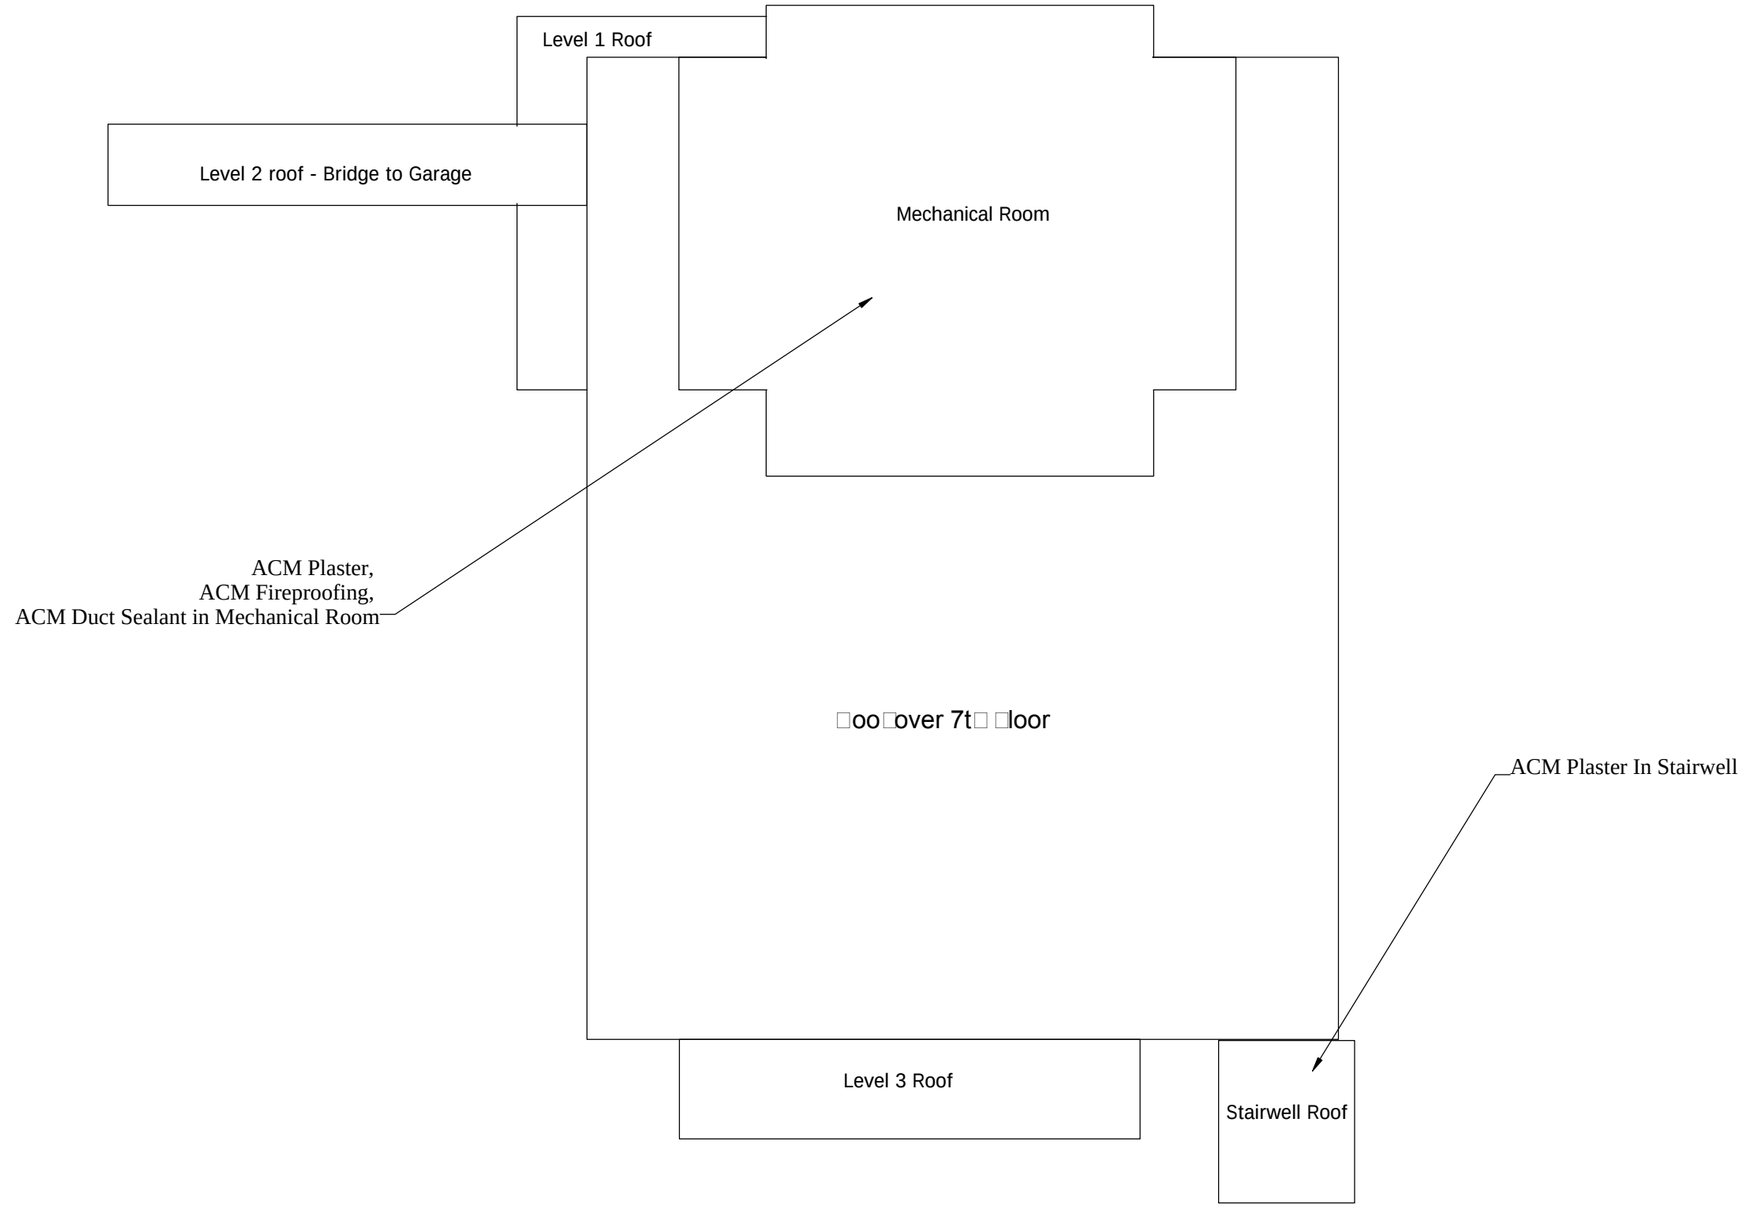

Forensic Analytical
www.forensicanalytical.com
2959 Pacific Commerce Drive
Rancho Dominguez, California
310.668.5600
310.763.8684

N

DRAWINGS NOT TO SCALE


Kaiser Los Angeles Medical Center
1526 N. Edgemont
Asbestos Material Locations

This is a design drawing and is the property of Forensic Analytical. It is not intended to replace required architectual or engineering plans. This drawing is not to be reused or reproduced without written permission from Forensic Analytical.


CLIENT: Kaiser Foundation Health Plan, Inc.
PROJECT: LAMC Demo
LOCATION: 1526 N. Edgemont, Los Angeles, CA
PROJECT #: PJ27371

DATE: 5-06-16
DRN. BY: MAS
PAGE #: 1 of 1

Appendix B
Bulk Sample Location Drawings

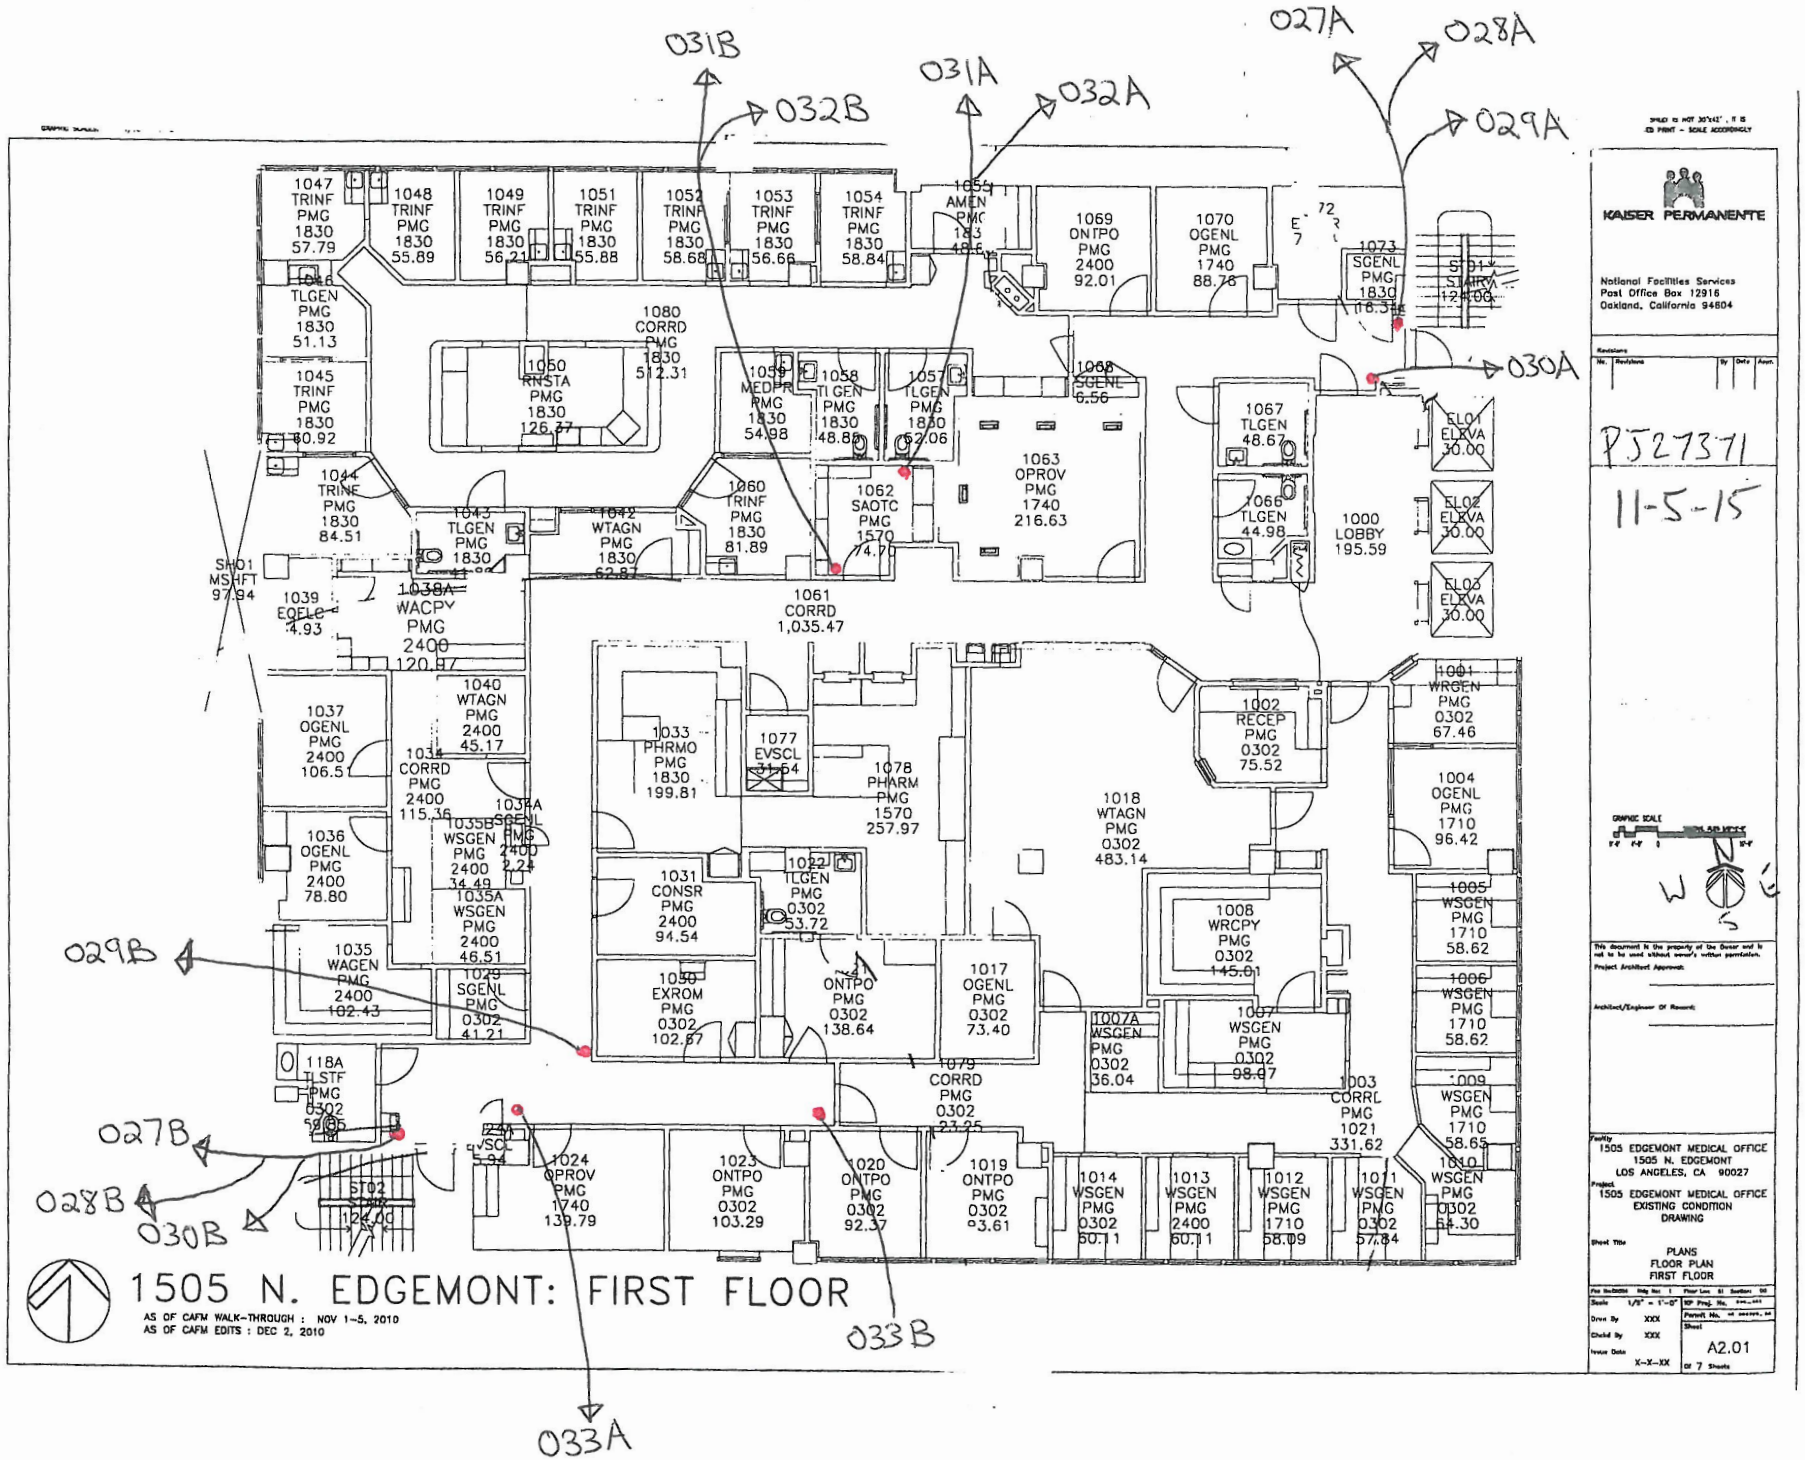

Asbestos Sample Locations - 15□□ N. □dgemont Street

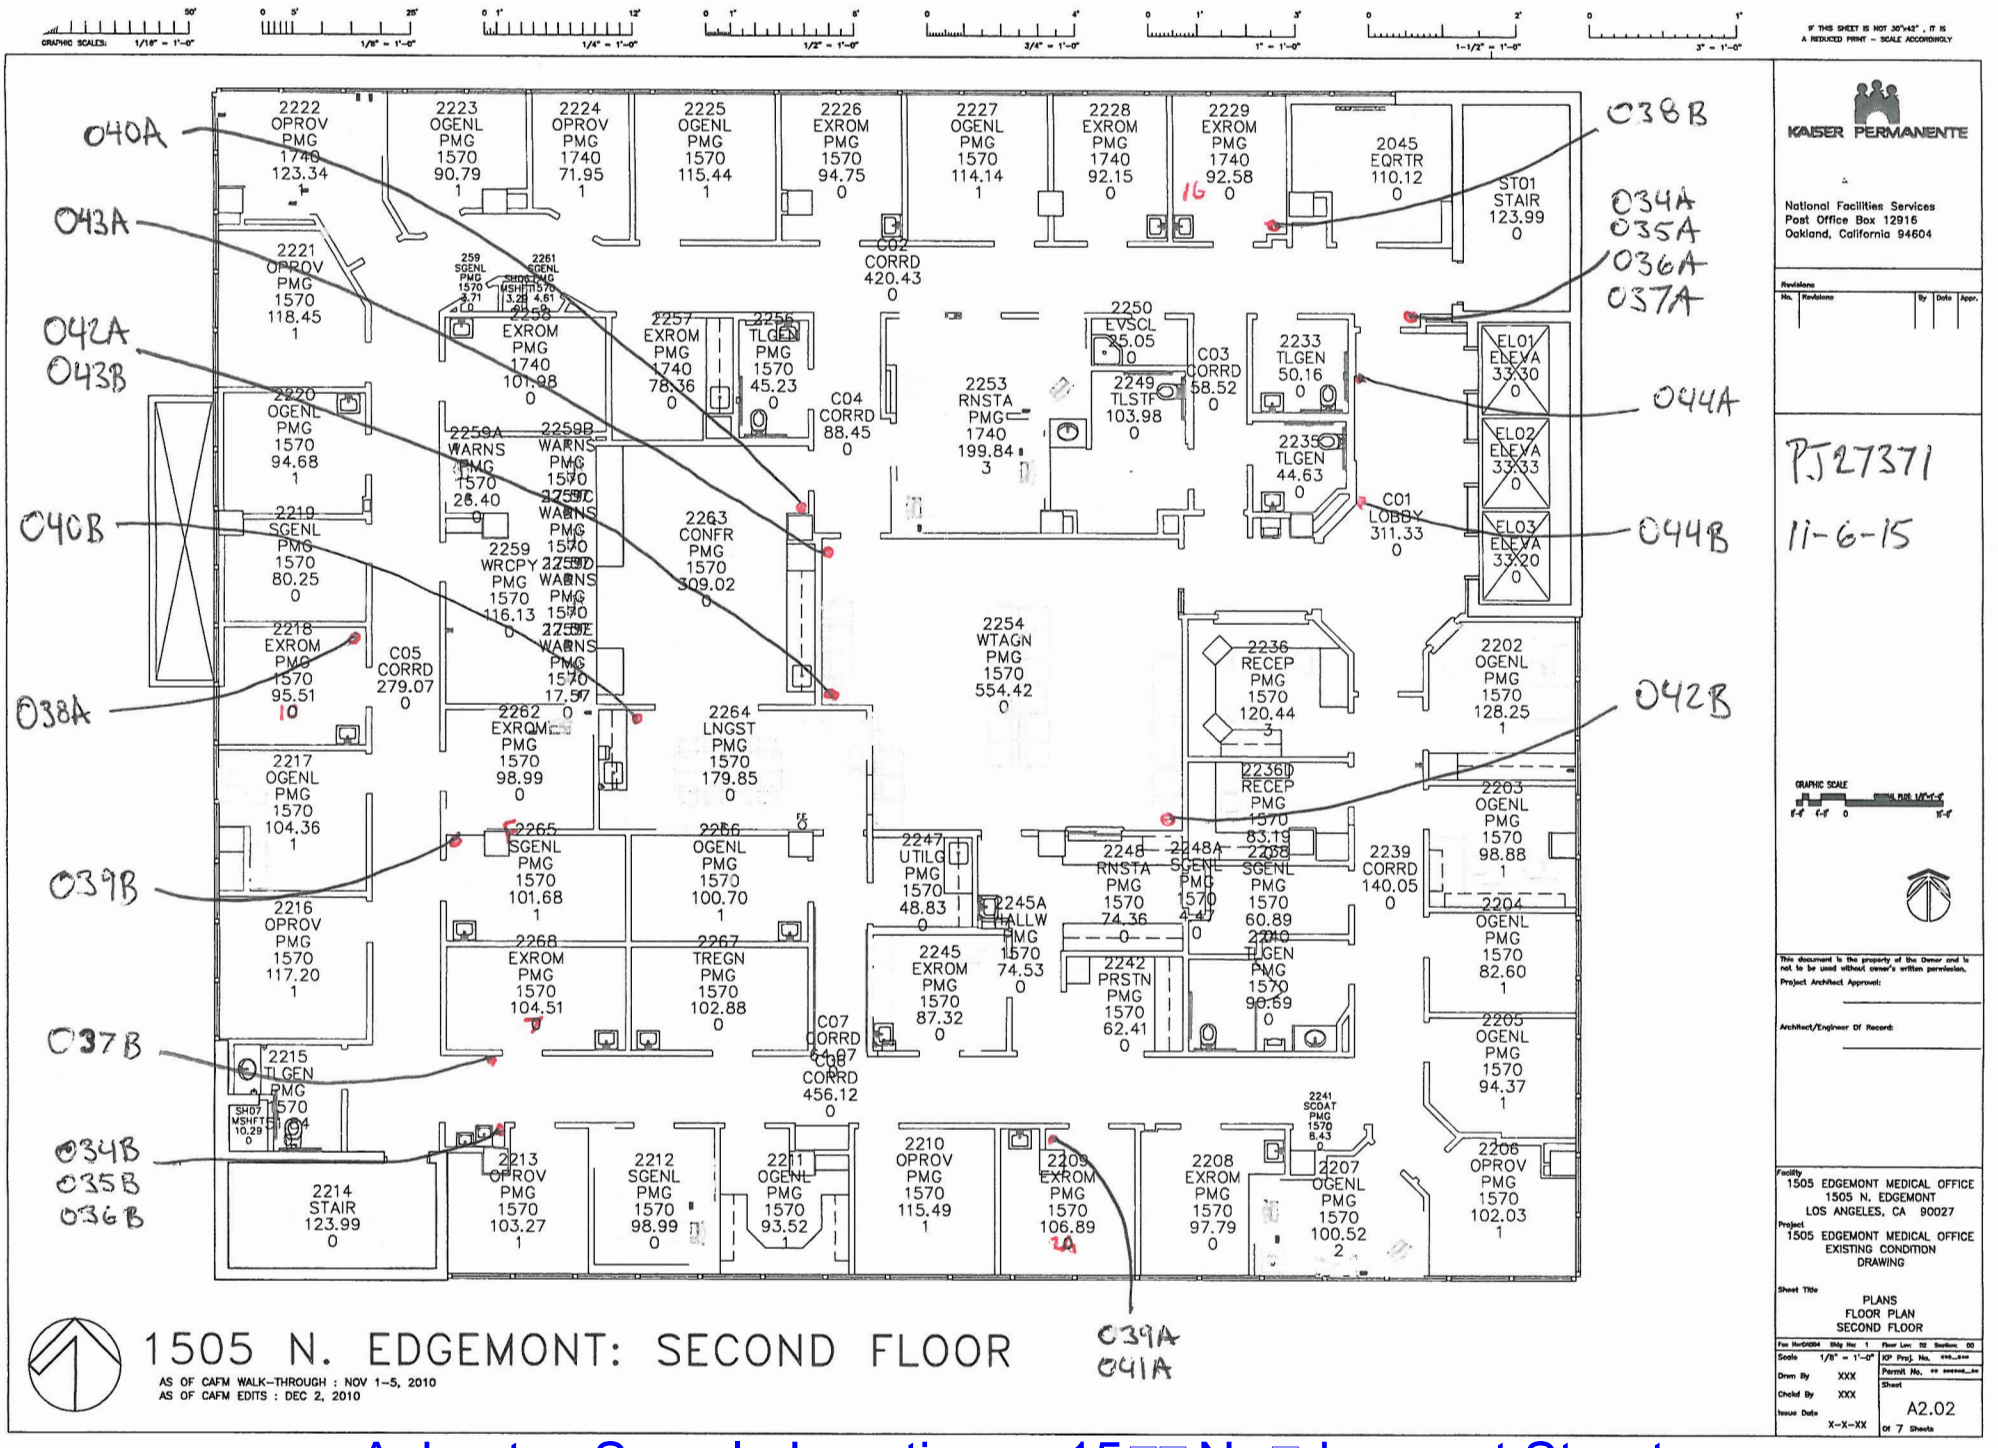

KAISER PERMANENTE

National Facilities Services
Post Office Box 12916
Oakland, California 94604

PJ27371
11-6-15

This document is the property of the Owner and is not to be used without owner's written permission.

Project Architect Approval:

Architect/Engineer Of Record:


Facility
1505 EDGEMONT MEDICAL OFFICE
1505 N. EDGEMONT
LOS ANGELES, CA 90027

Project
1505 EDGEMONT MEDICAL OFFICE
EXISTING CONDITION
DRAWING


Sheet Title
PLANS
FLOOR PLAN
SECOND FLOOR

Scale 1/8" = 1'-0"
Drwn By XXX
Check By XXX
Issue Date X-X-XX
Sheet A2.02
Of 7 Sheets


Asbestos Sample Locations - 15□□ N. □dgemont Street

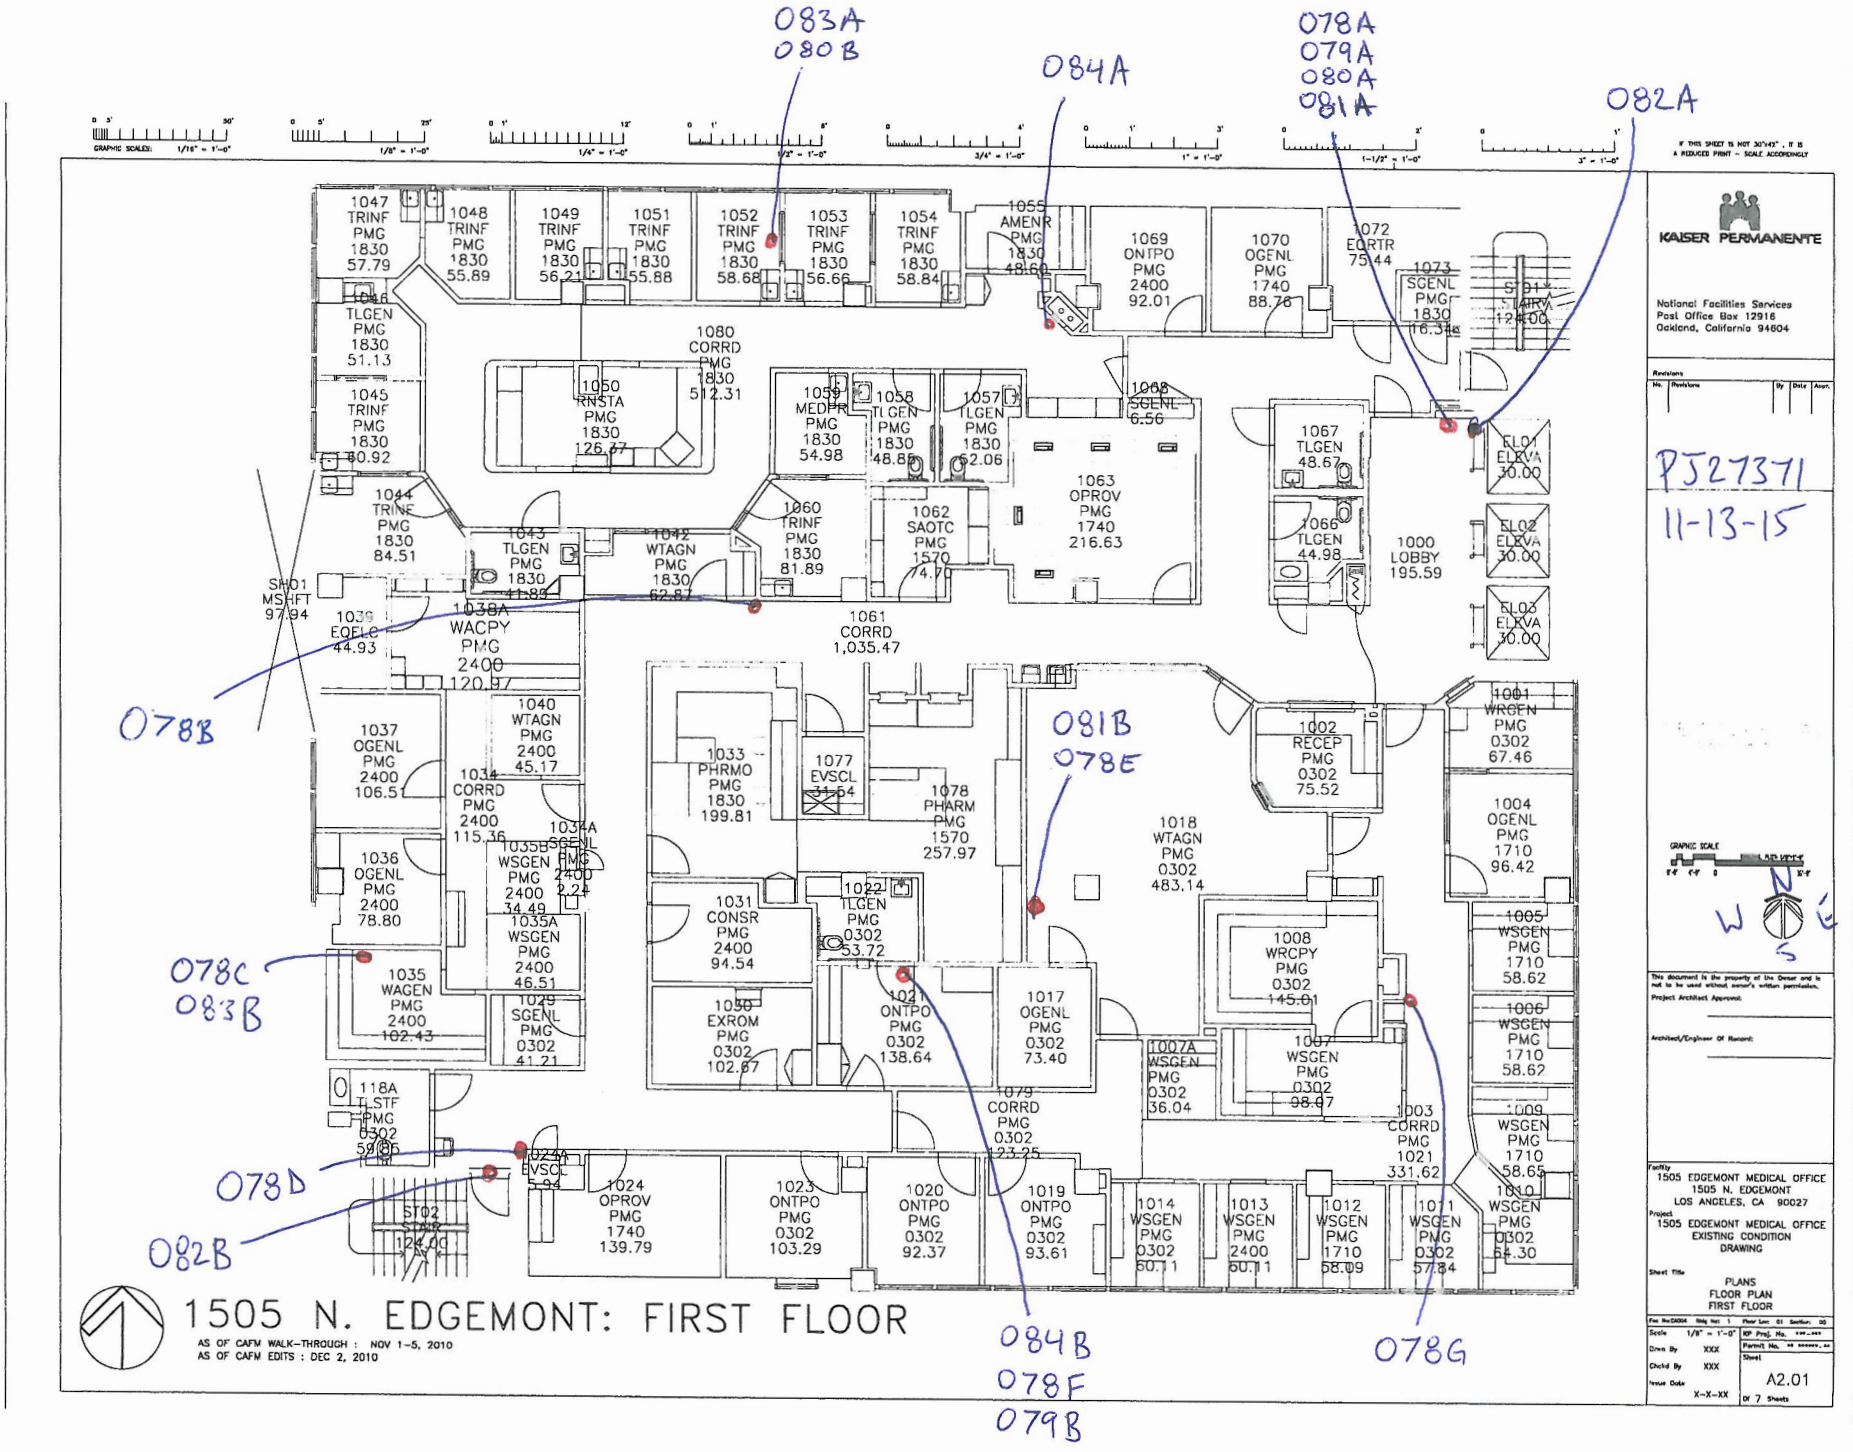

Asbestos Sample Locations - 15□□ N. □dgemont Street

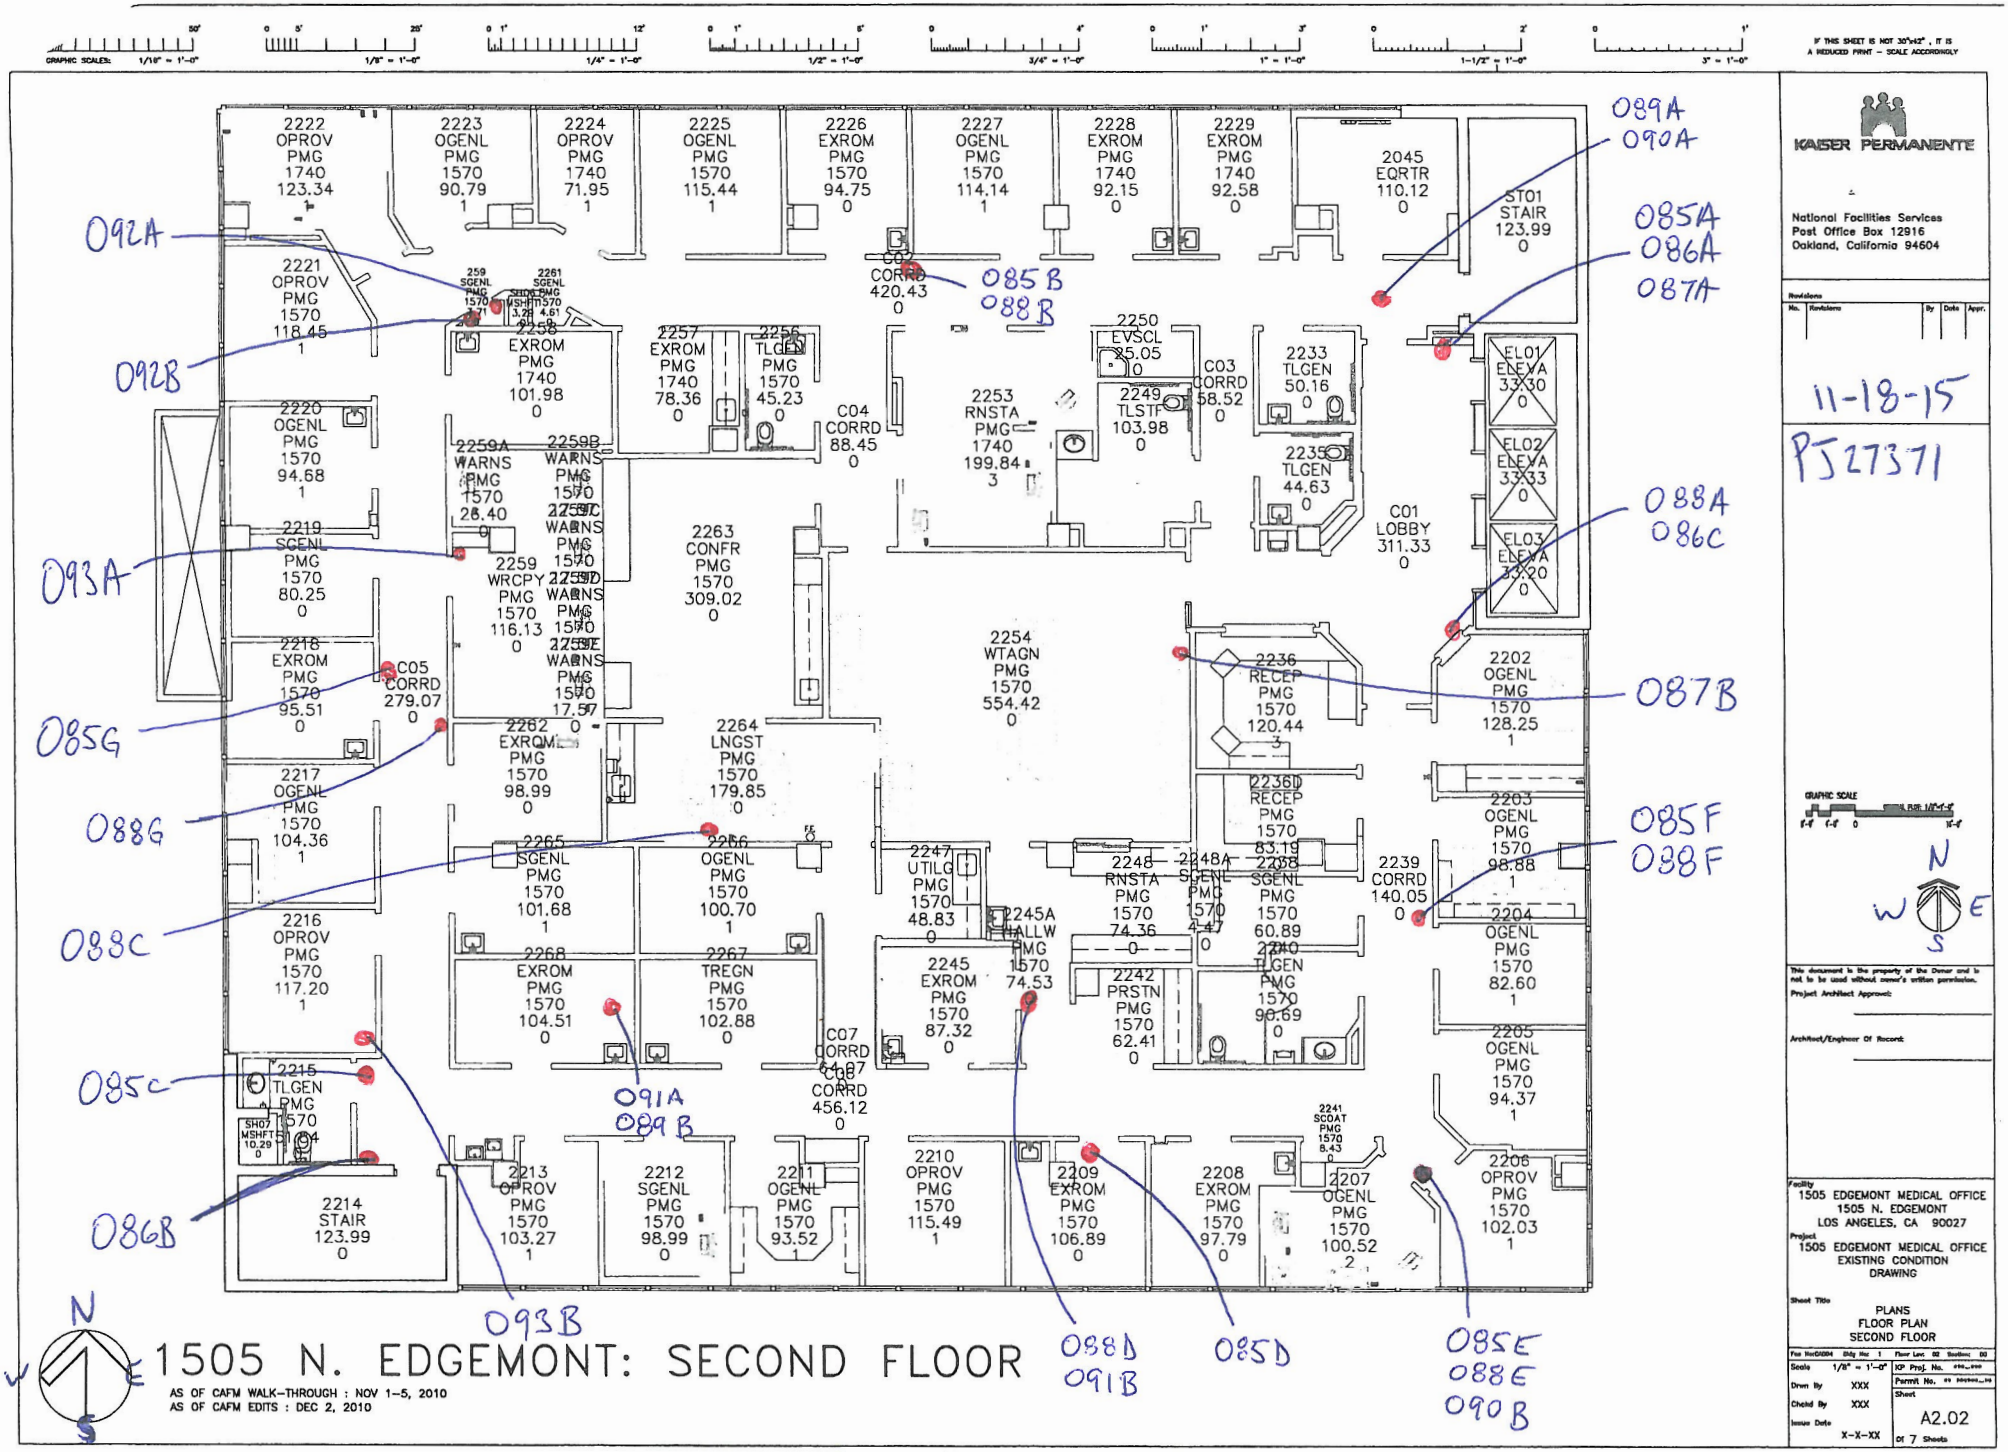

Asbestos Sample Locations - 15□□ N. □dgemont Street

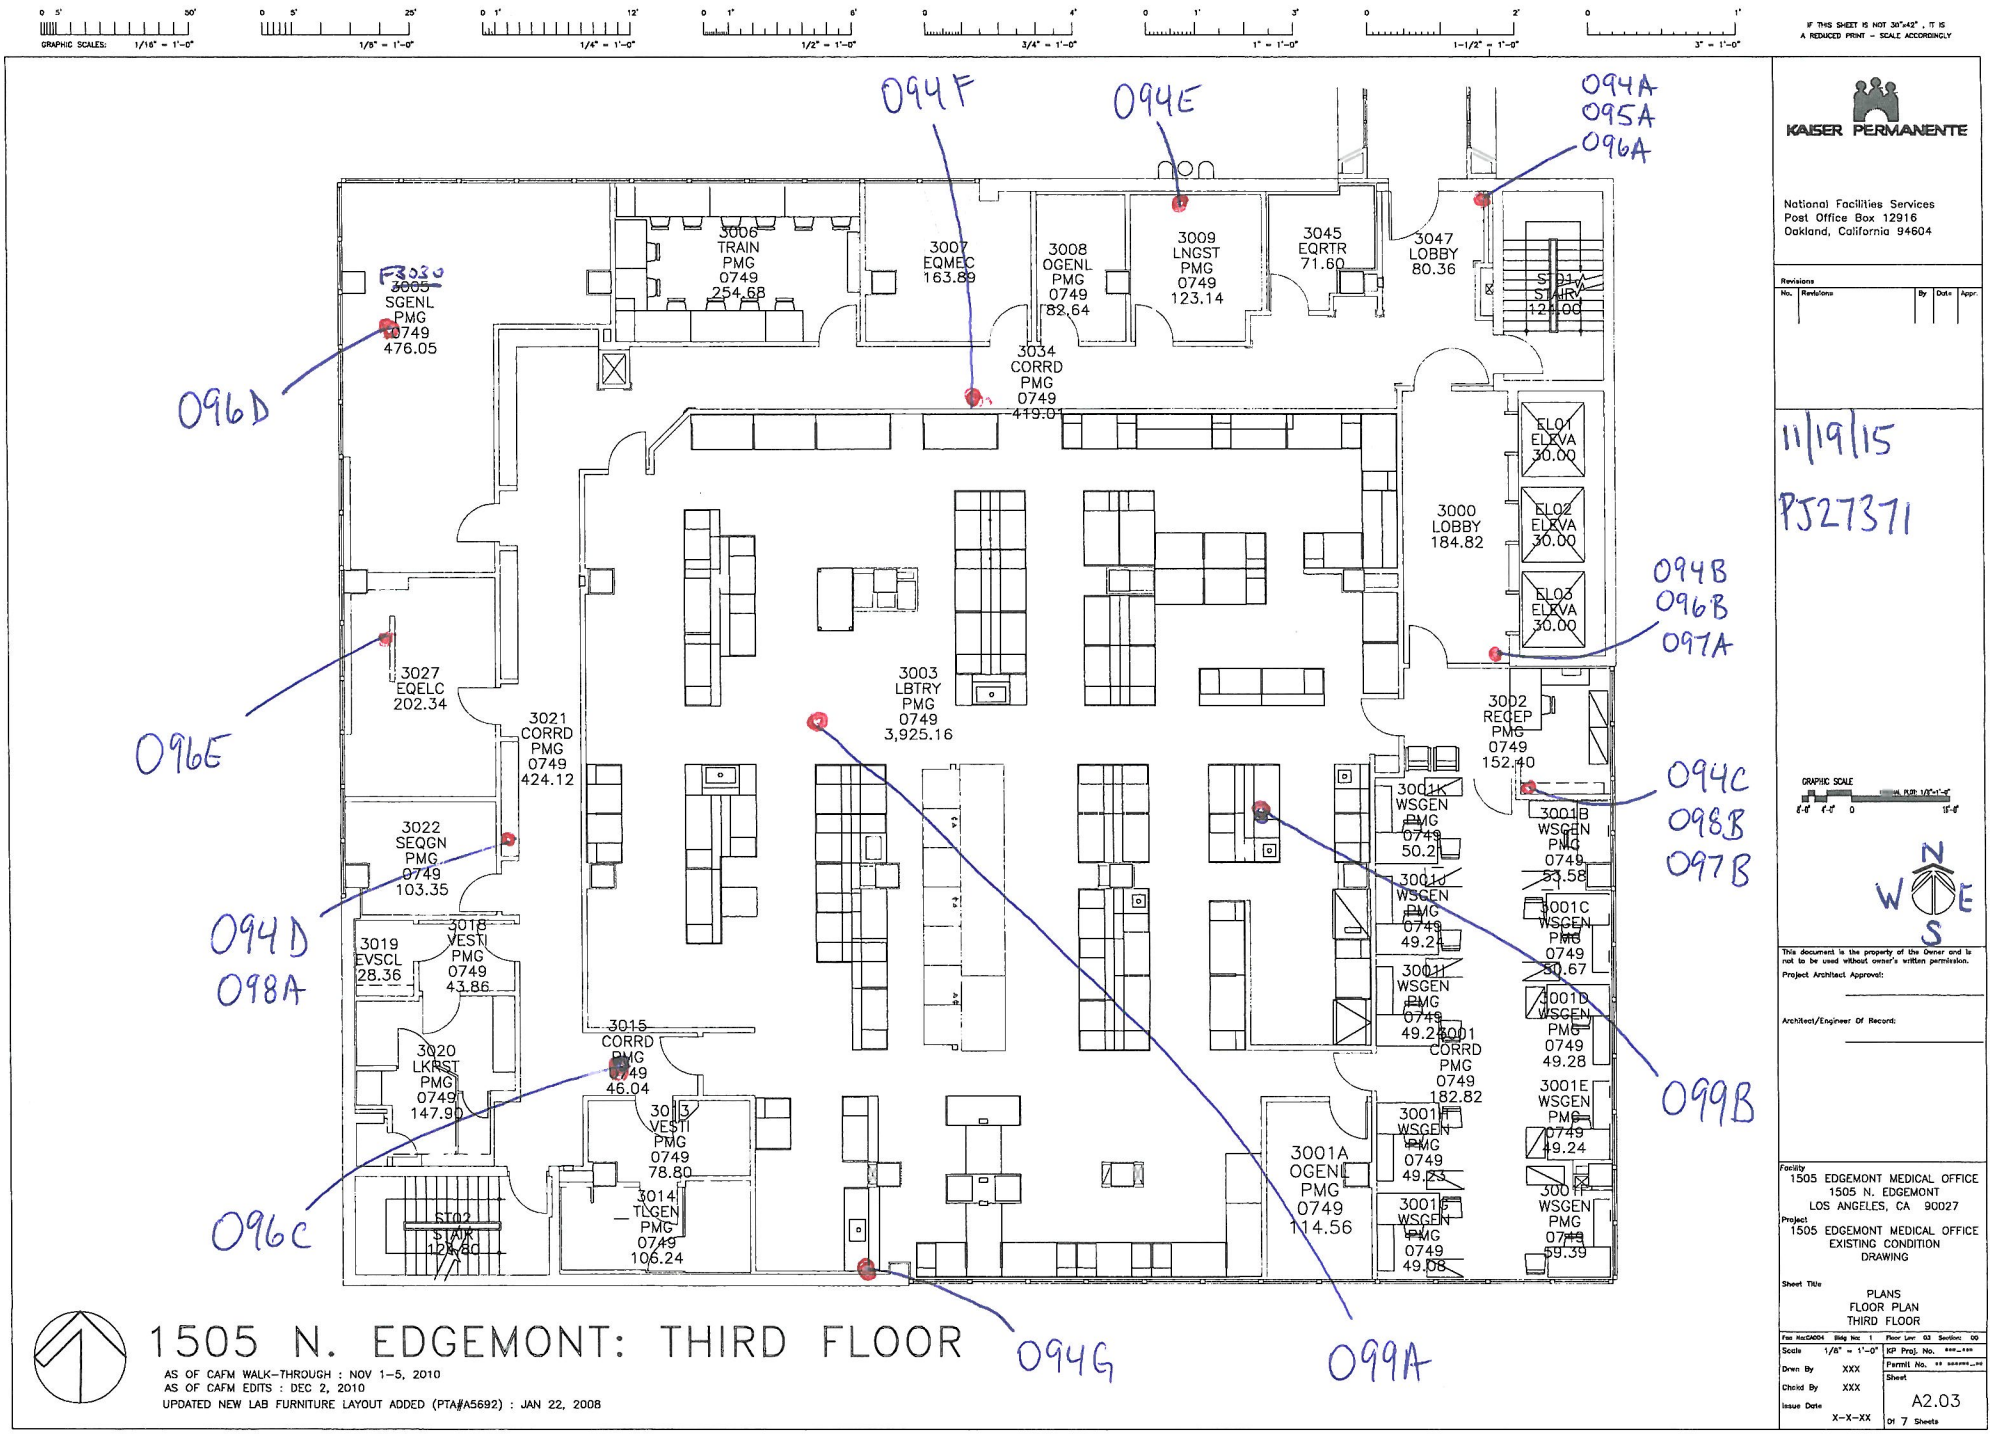

1505 N. EDGEMONT: THIRD FLOOR

AS OF CAFM WALK-THROUGH : NOV 1-5, 2010
AS OF CAFM EDITS : DEC 2, 2010
UPDATED NEW LAB FURNITURE LAYOUT ADDED (PTA#A5692) : JAN 22, 2008

KAISER PERMANENTE

National Facilities Services
Post Office Box 12916
Oakland, California 94604

11/19/15
PJ27371

This document is the property of the Owner and is not to be used without owner's written permission.

Project Architect Approval:

Architect/Engineer Of Record:


Facility
1505 EDGEMONT MEDICAL OFFICE
1505 N. EDGEMONT
LOS ANGELES, CA 90027

Project
1505 EDGEMONT MEDICAL OFFICE
EXISTING CONDITION
DRAWING


Sheet Title
PLANS
FLOOR PLAN
THIRD FLOOR

Scale 1/8" = 1'-0"
Drwn By XXX
Check By XXX
Issue Date X-X-XX
Sheet A2.03
Of 7 Sheets

Asbestos Sample Locations - 15□□ N. □dgemont Street

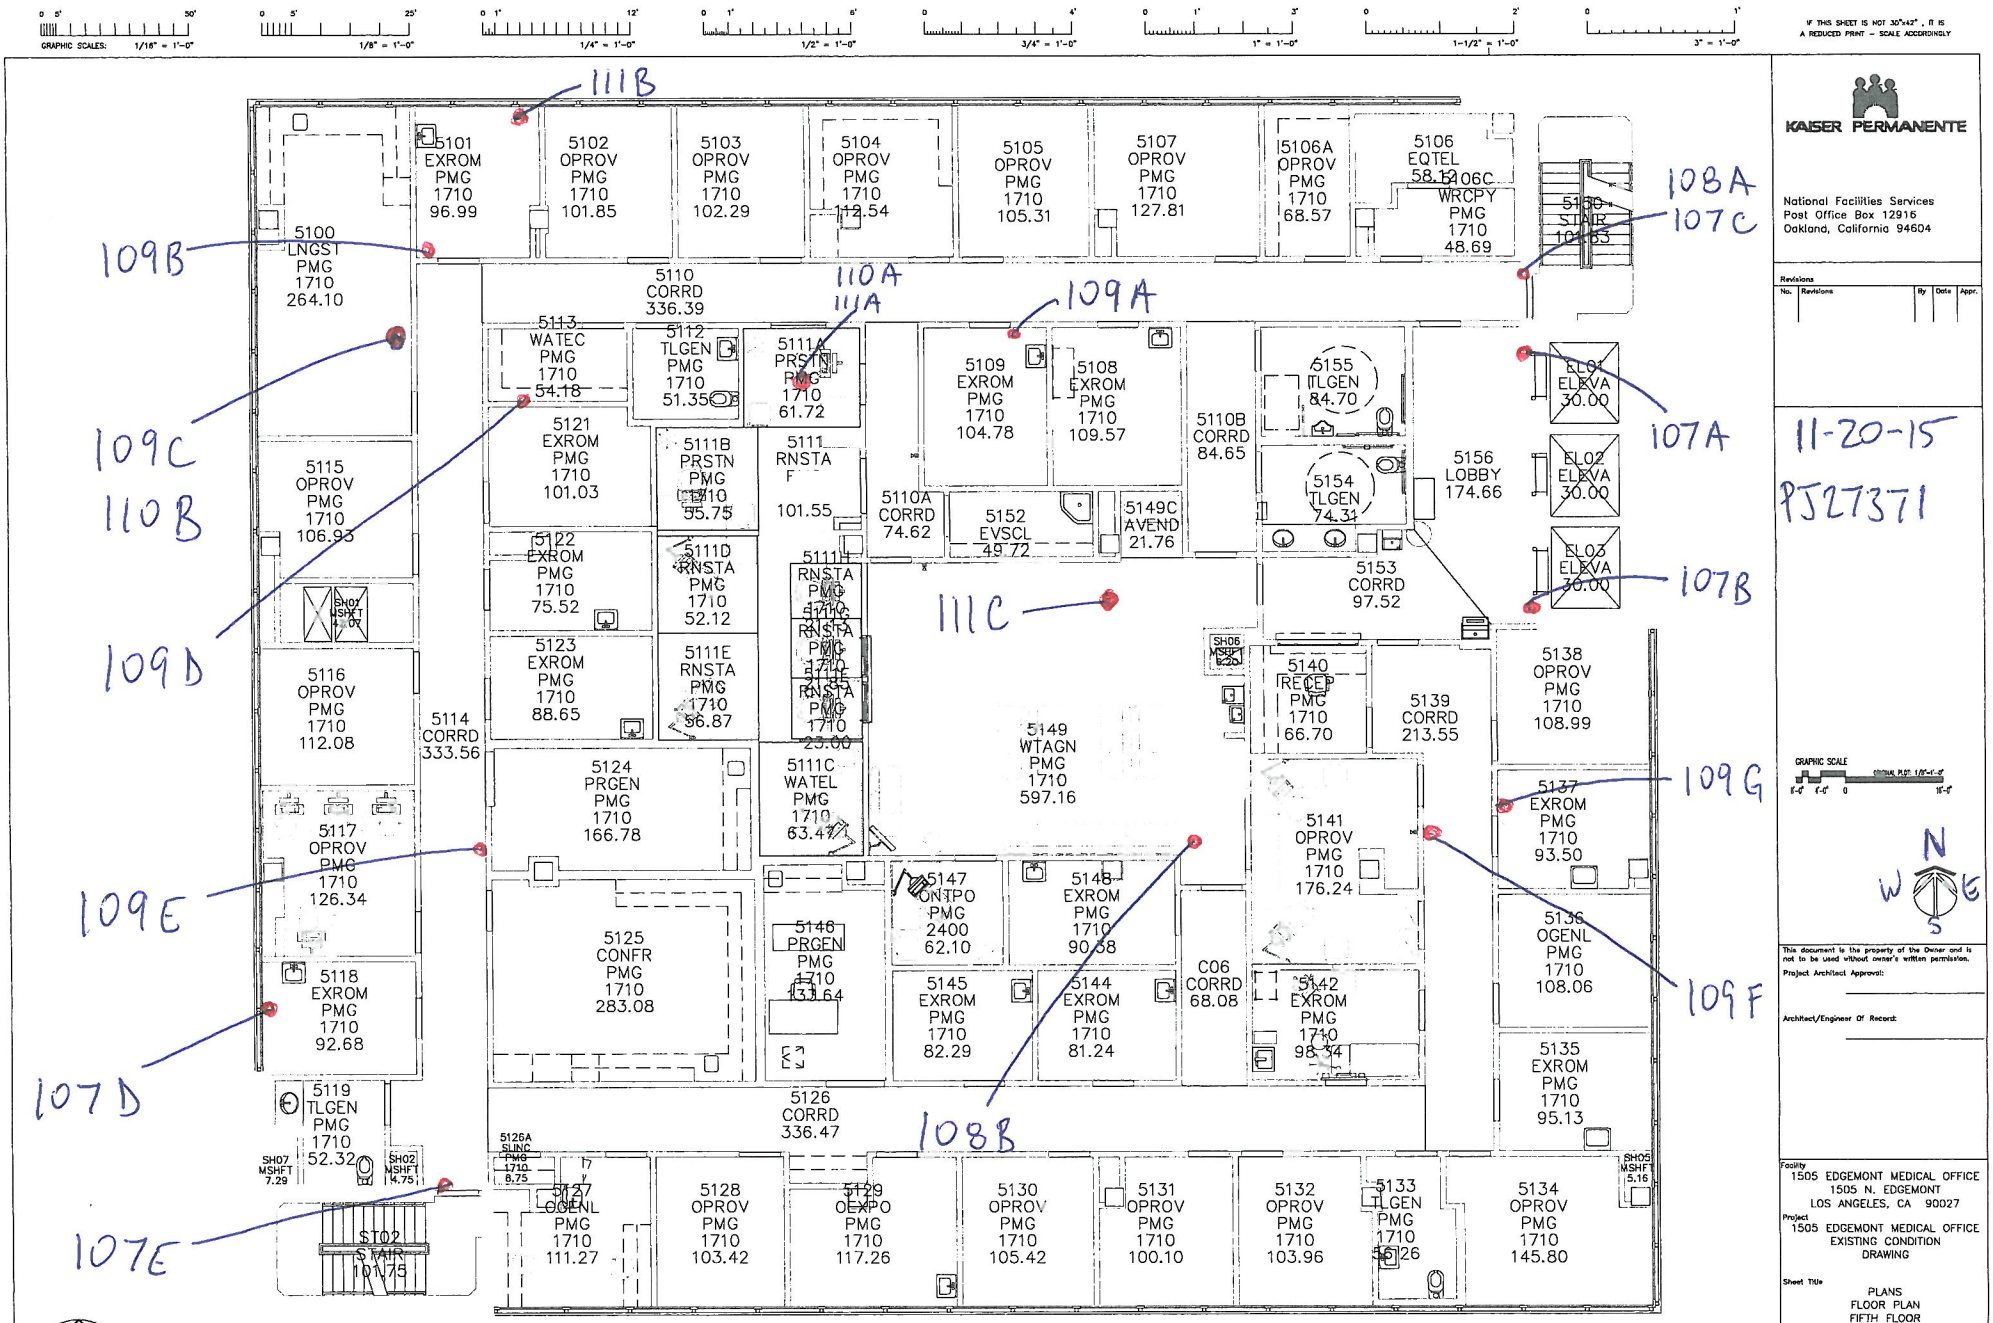

Asbestos Sample Locations - 15□□ N. □dgemont Street

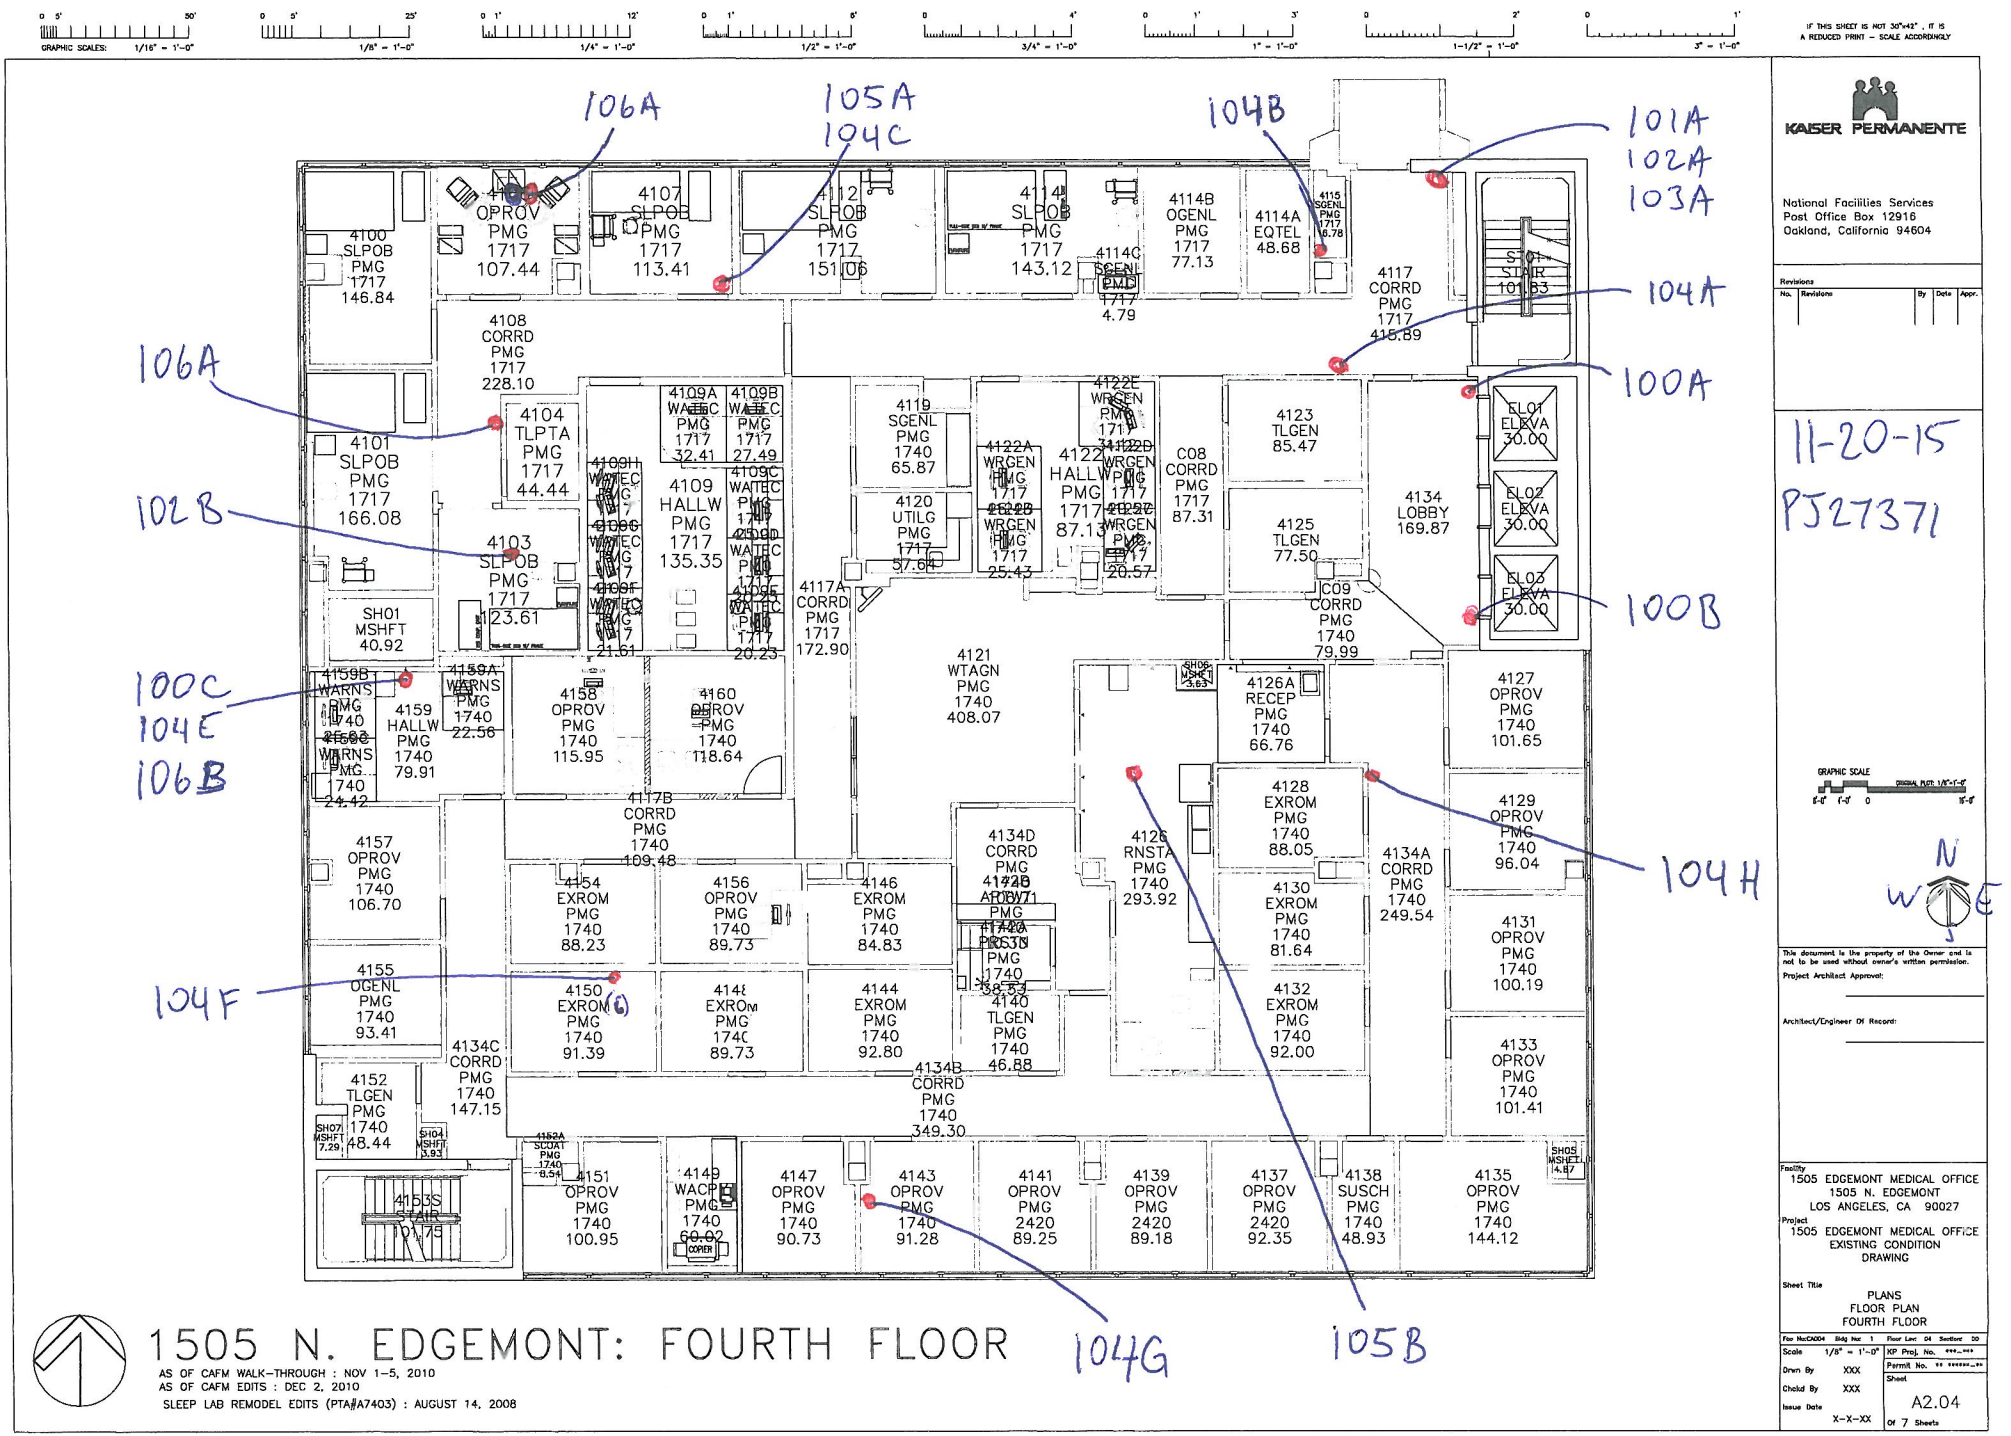

1505 N. EDGEMONT: FOURTH FLOOR

AS OF CAFM WALK-THROUGH : NOV 1-5, 2010
AS OF CAFM EDITS : DEC 2, 2010
SLEEP LAB REMODEL EDITS (PTA#A7403) : AUGUST 14, 2008

KAISER PERMANENTE

National Facilities Services
Post Office Box 12916
Oakland, California 94604

11-20-15
PJ27371

Facility
1505 EDGEMONT MEDICAL OFFICE
1505 N. EDGEMONT
LOS ANGELES, CA 90027


Project
1505 EDGEMONT MEDICAL OFFICE
EXISTING CONDITION
DRAWING

Sheet Title
PLANS
FLOOR PLAN
FOURTH FLOOR


Sheet A2.04

Asbestos Sample Locations - 15□□ N. □dgemont Street


11-24-15

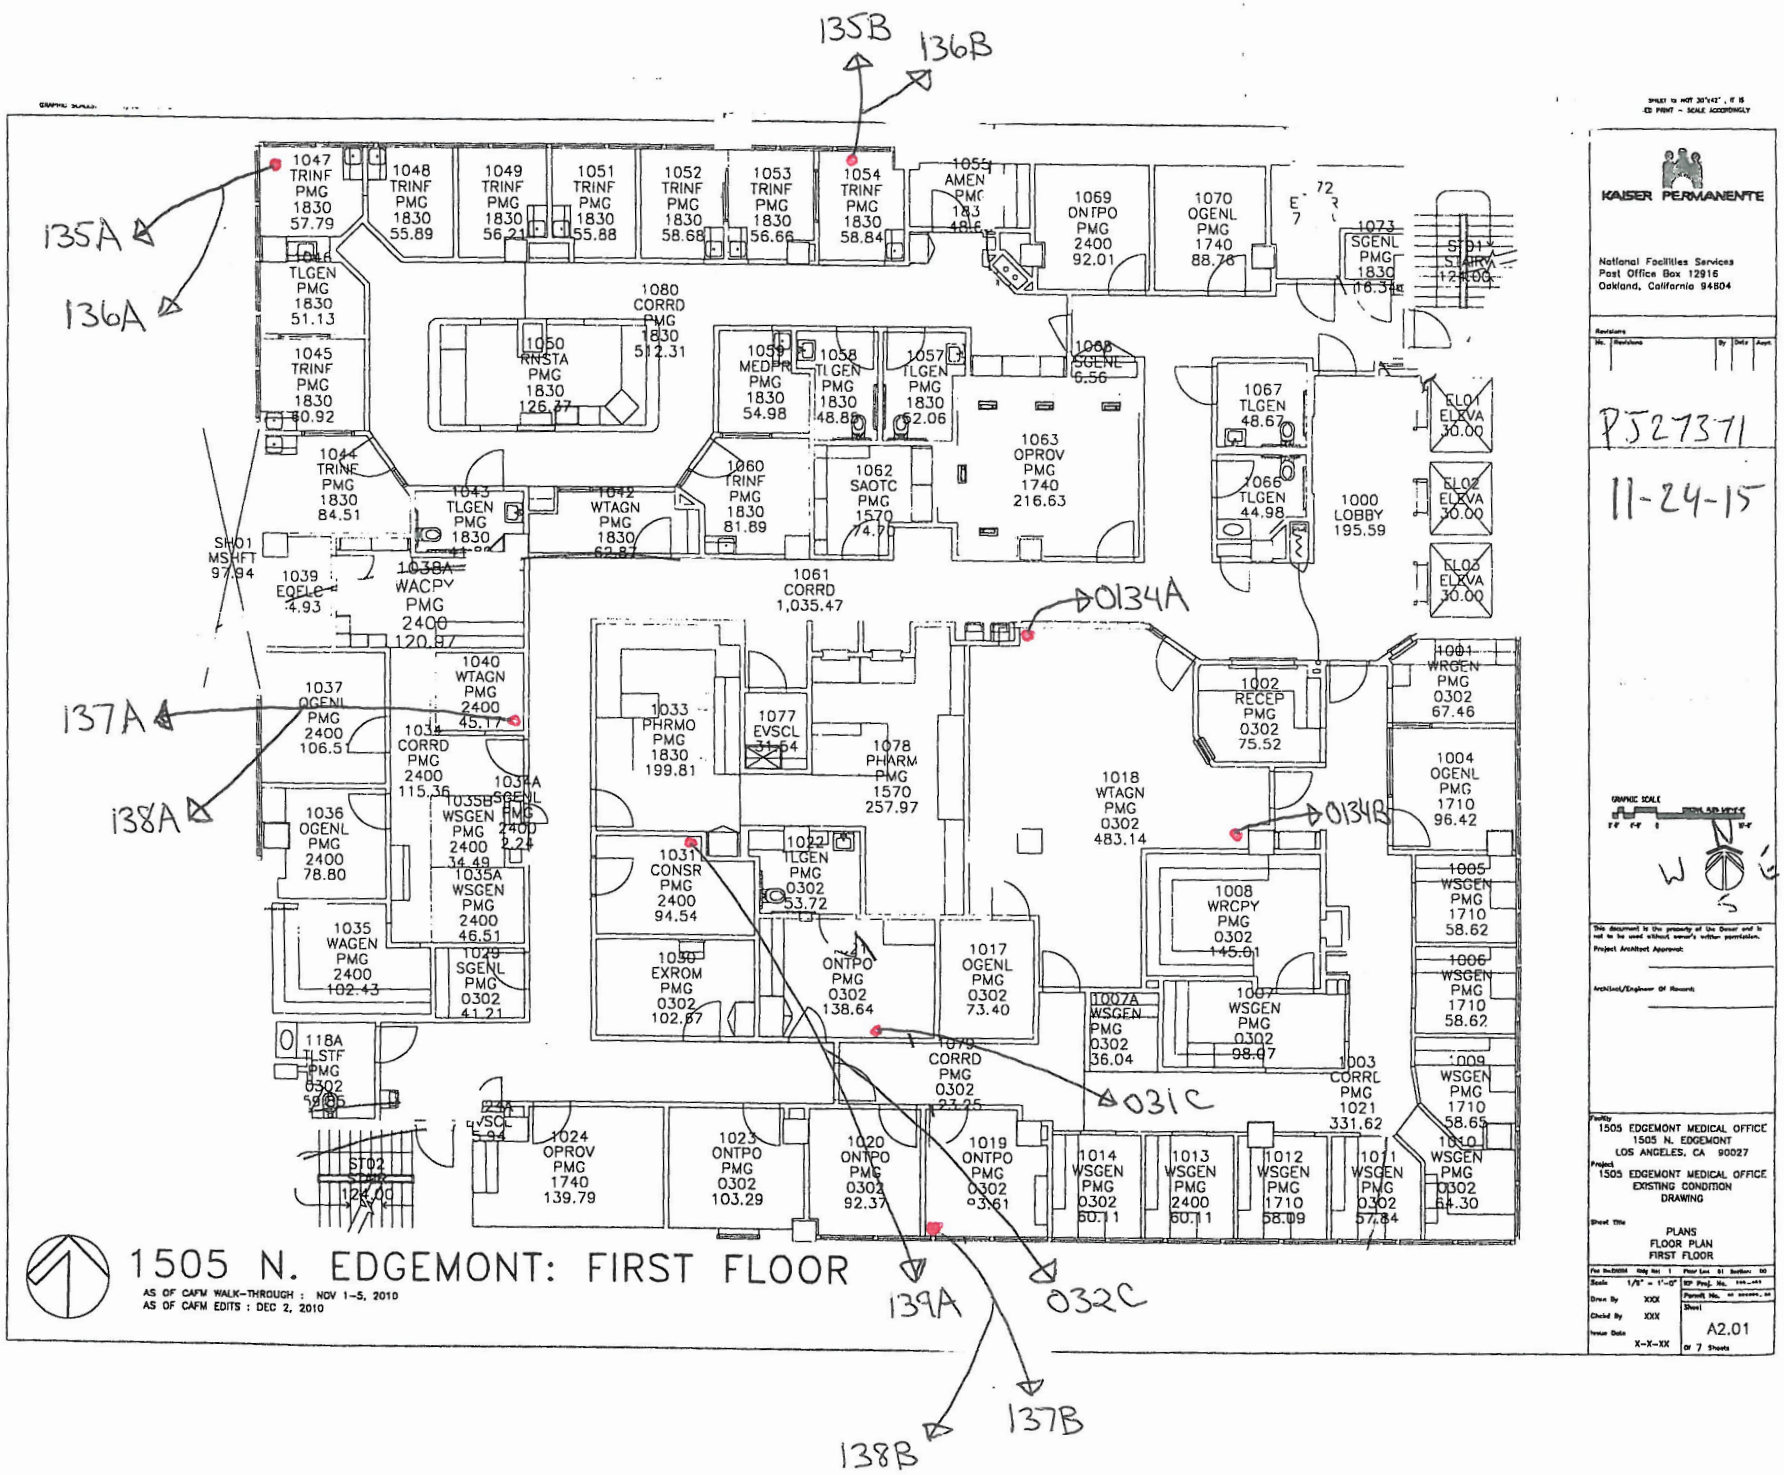

Asbestos Sample Locations - 15□□ N. □dgemont Street

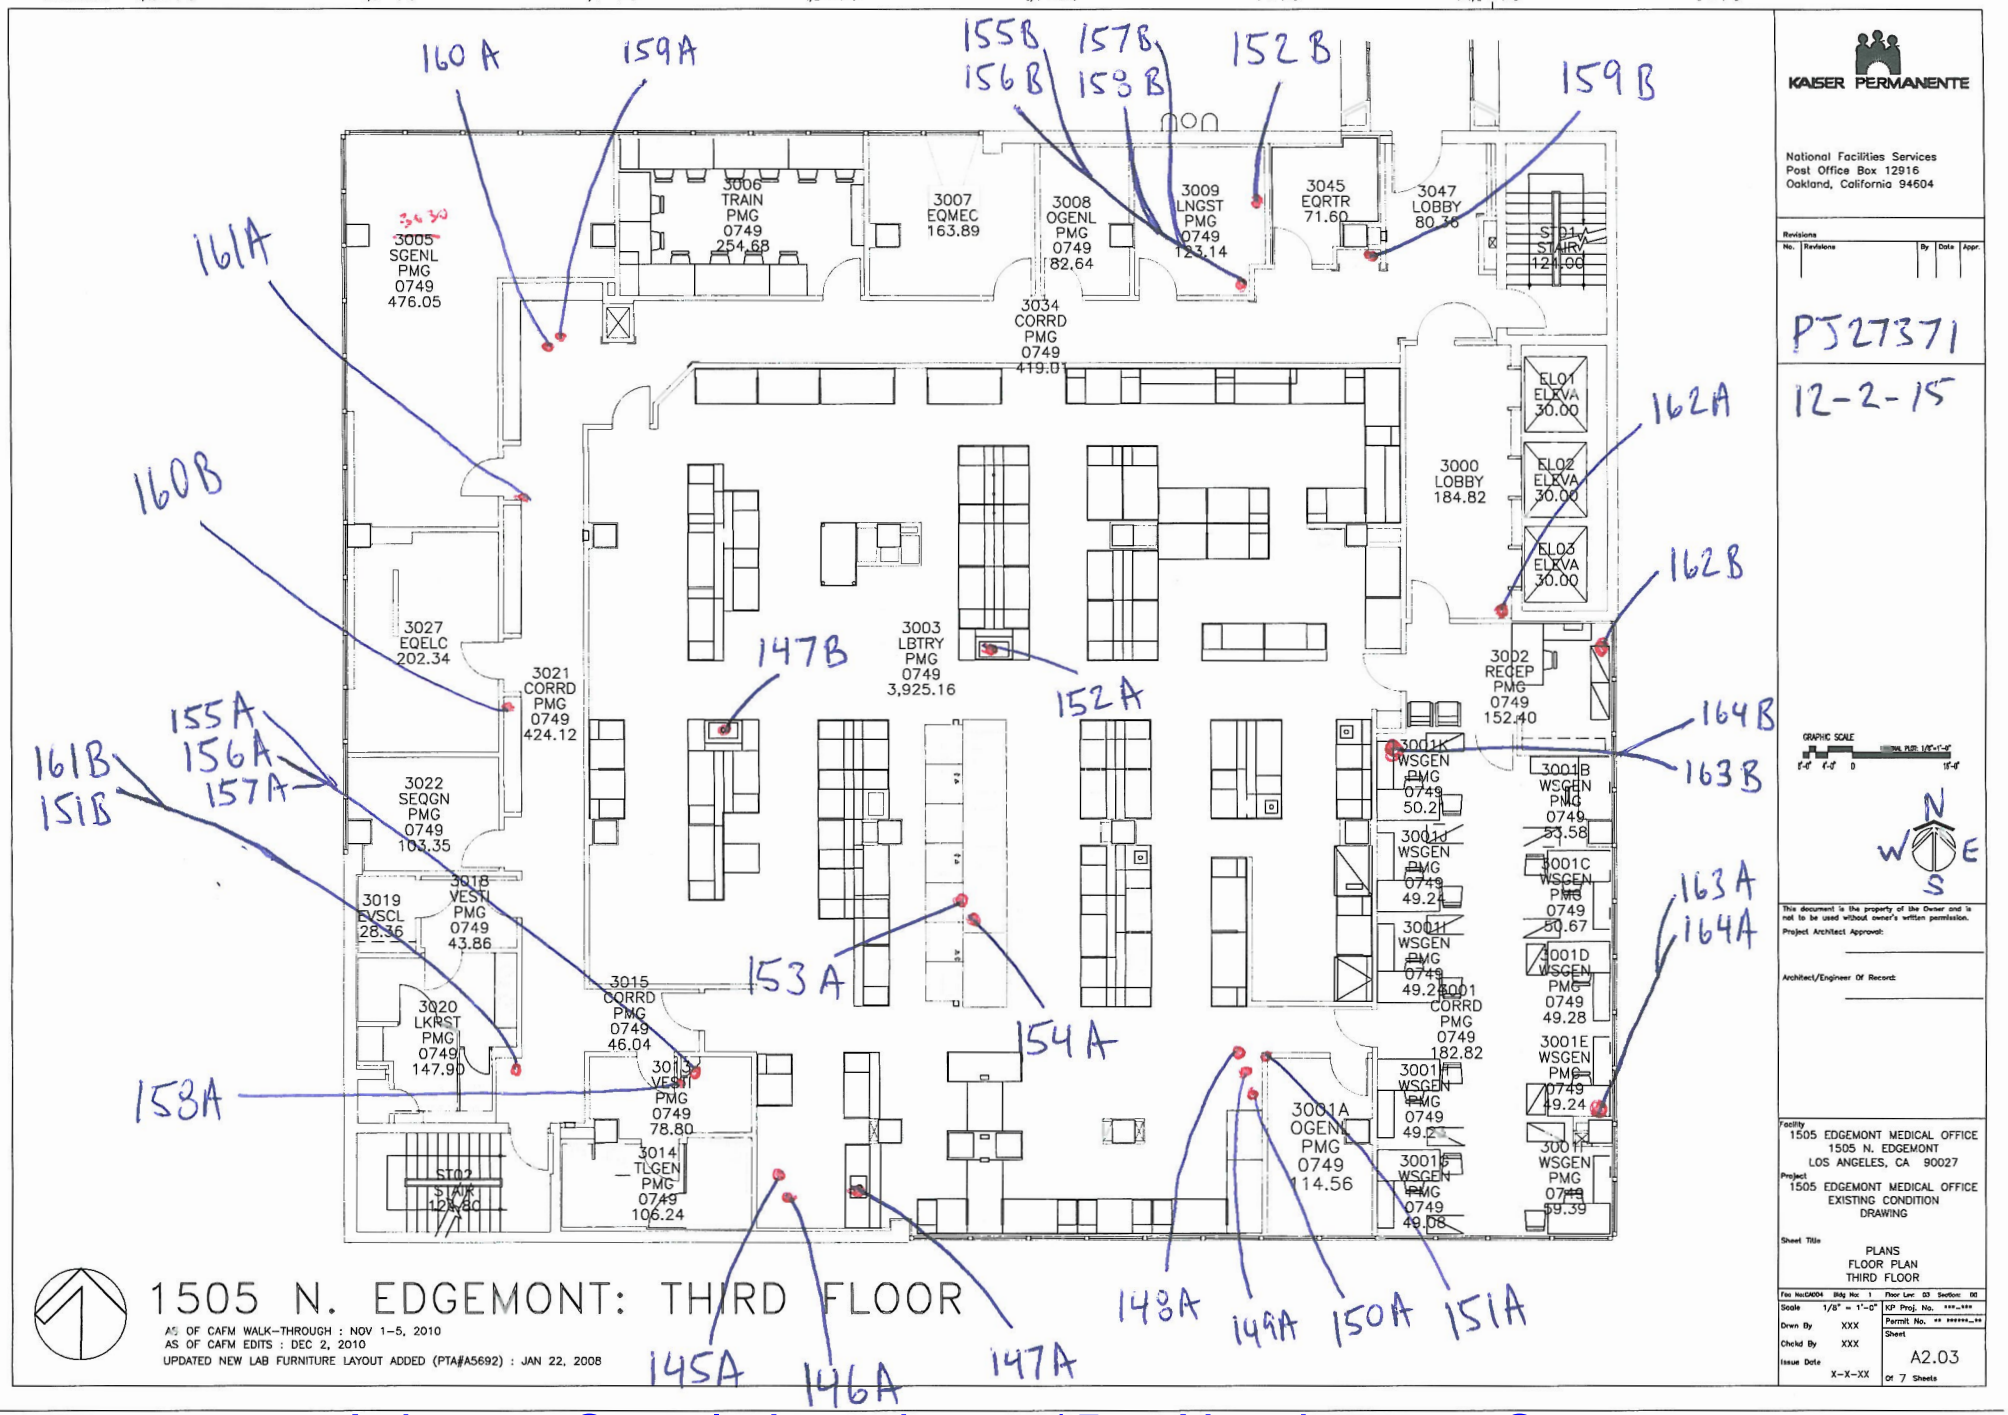

Asbestos Sample Locations - 15□□ N. □dgemont Street

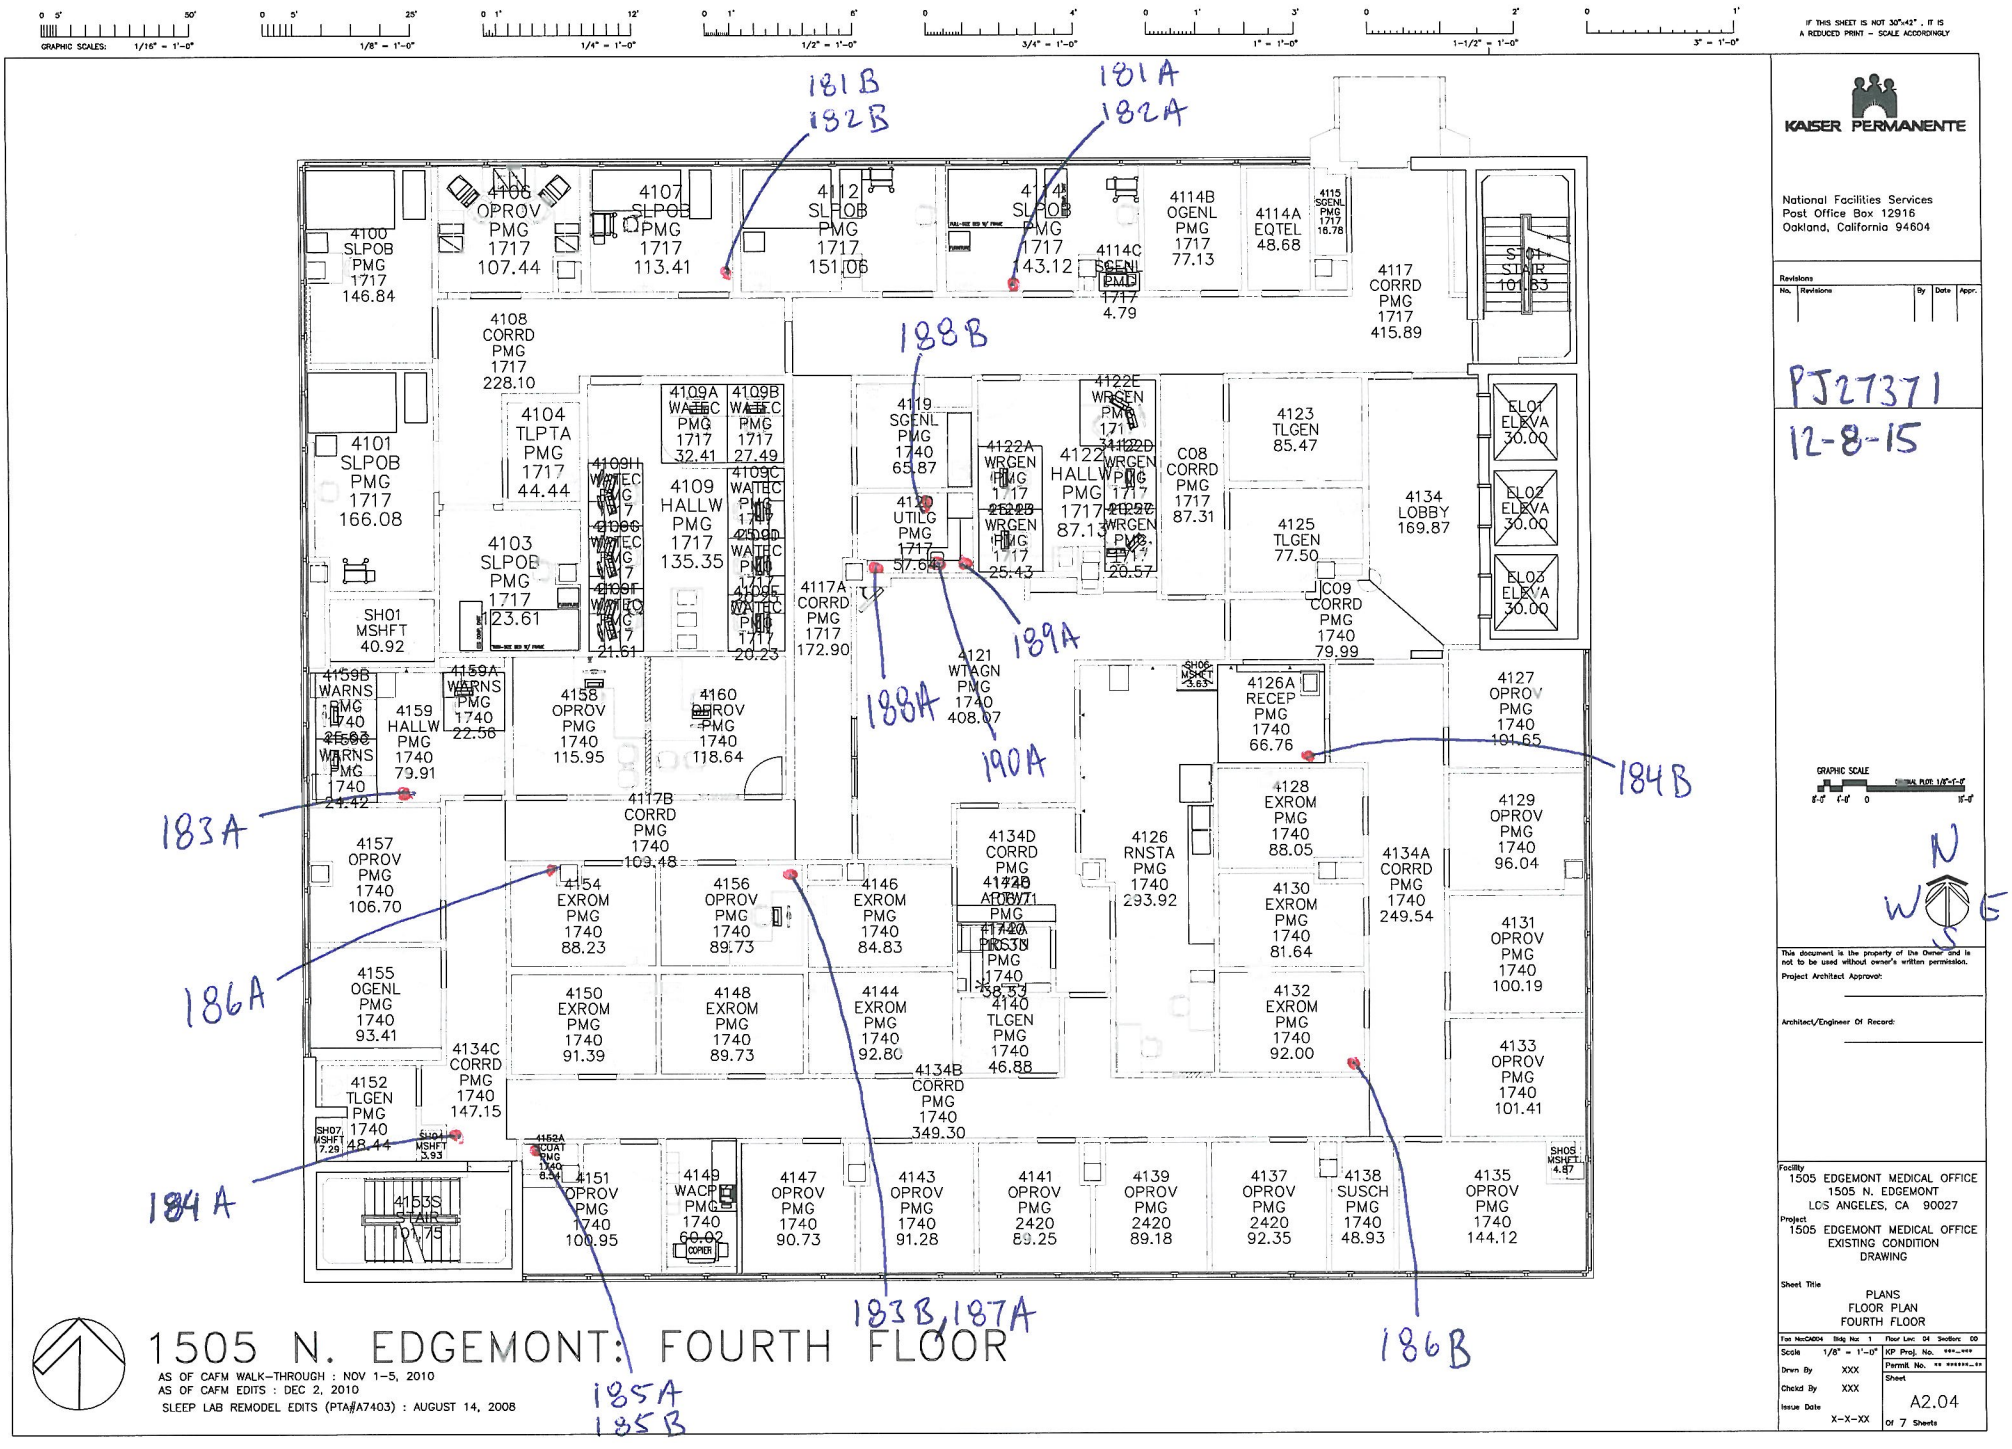

1505 N. EDGEMONT: FOURTH FLOOR

AS OF CAFM WALK-THROUGH : NOV 1-5, 2010
AS OF CAFM EDITS : DEC 2, 2010
SLEEP LAB REMODEL EDITS (PTA#A7403) : AUGUST 14, 2008

KAISER PERMANENTE

National Facilities Services
Post Office Box 12916
Oakland, California 94604

PJ27371
12-8-15


Facility
1505 EDGEMONT MEDICAL OFFICE
1505 N. EDGEMONT
LOS ANGELES, CA 90027

Project
1505 EDGEMONT MEDICAL OFFICE
EXISTING CONDITION
DRAWING

Sheet Title
PLANS
FLOOR PLAN
FOURTH FLOOR

Scale 1/8" = 1'-0"
Drawn By XXX
Checked By XXX
Issue Date X-X-XX
Sheet A2.04
Of 7 Sheets

Asbestos Sample Locations - 15□□ N. □dgemont Street

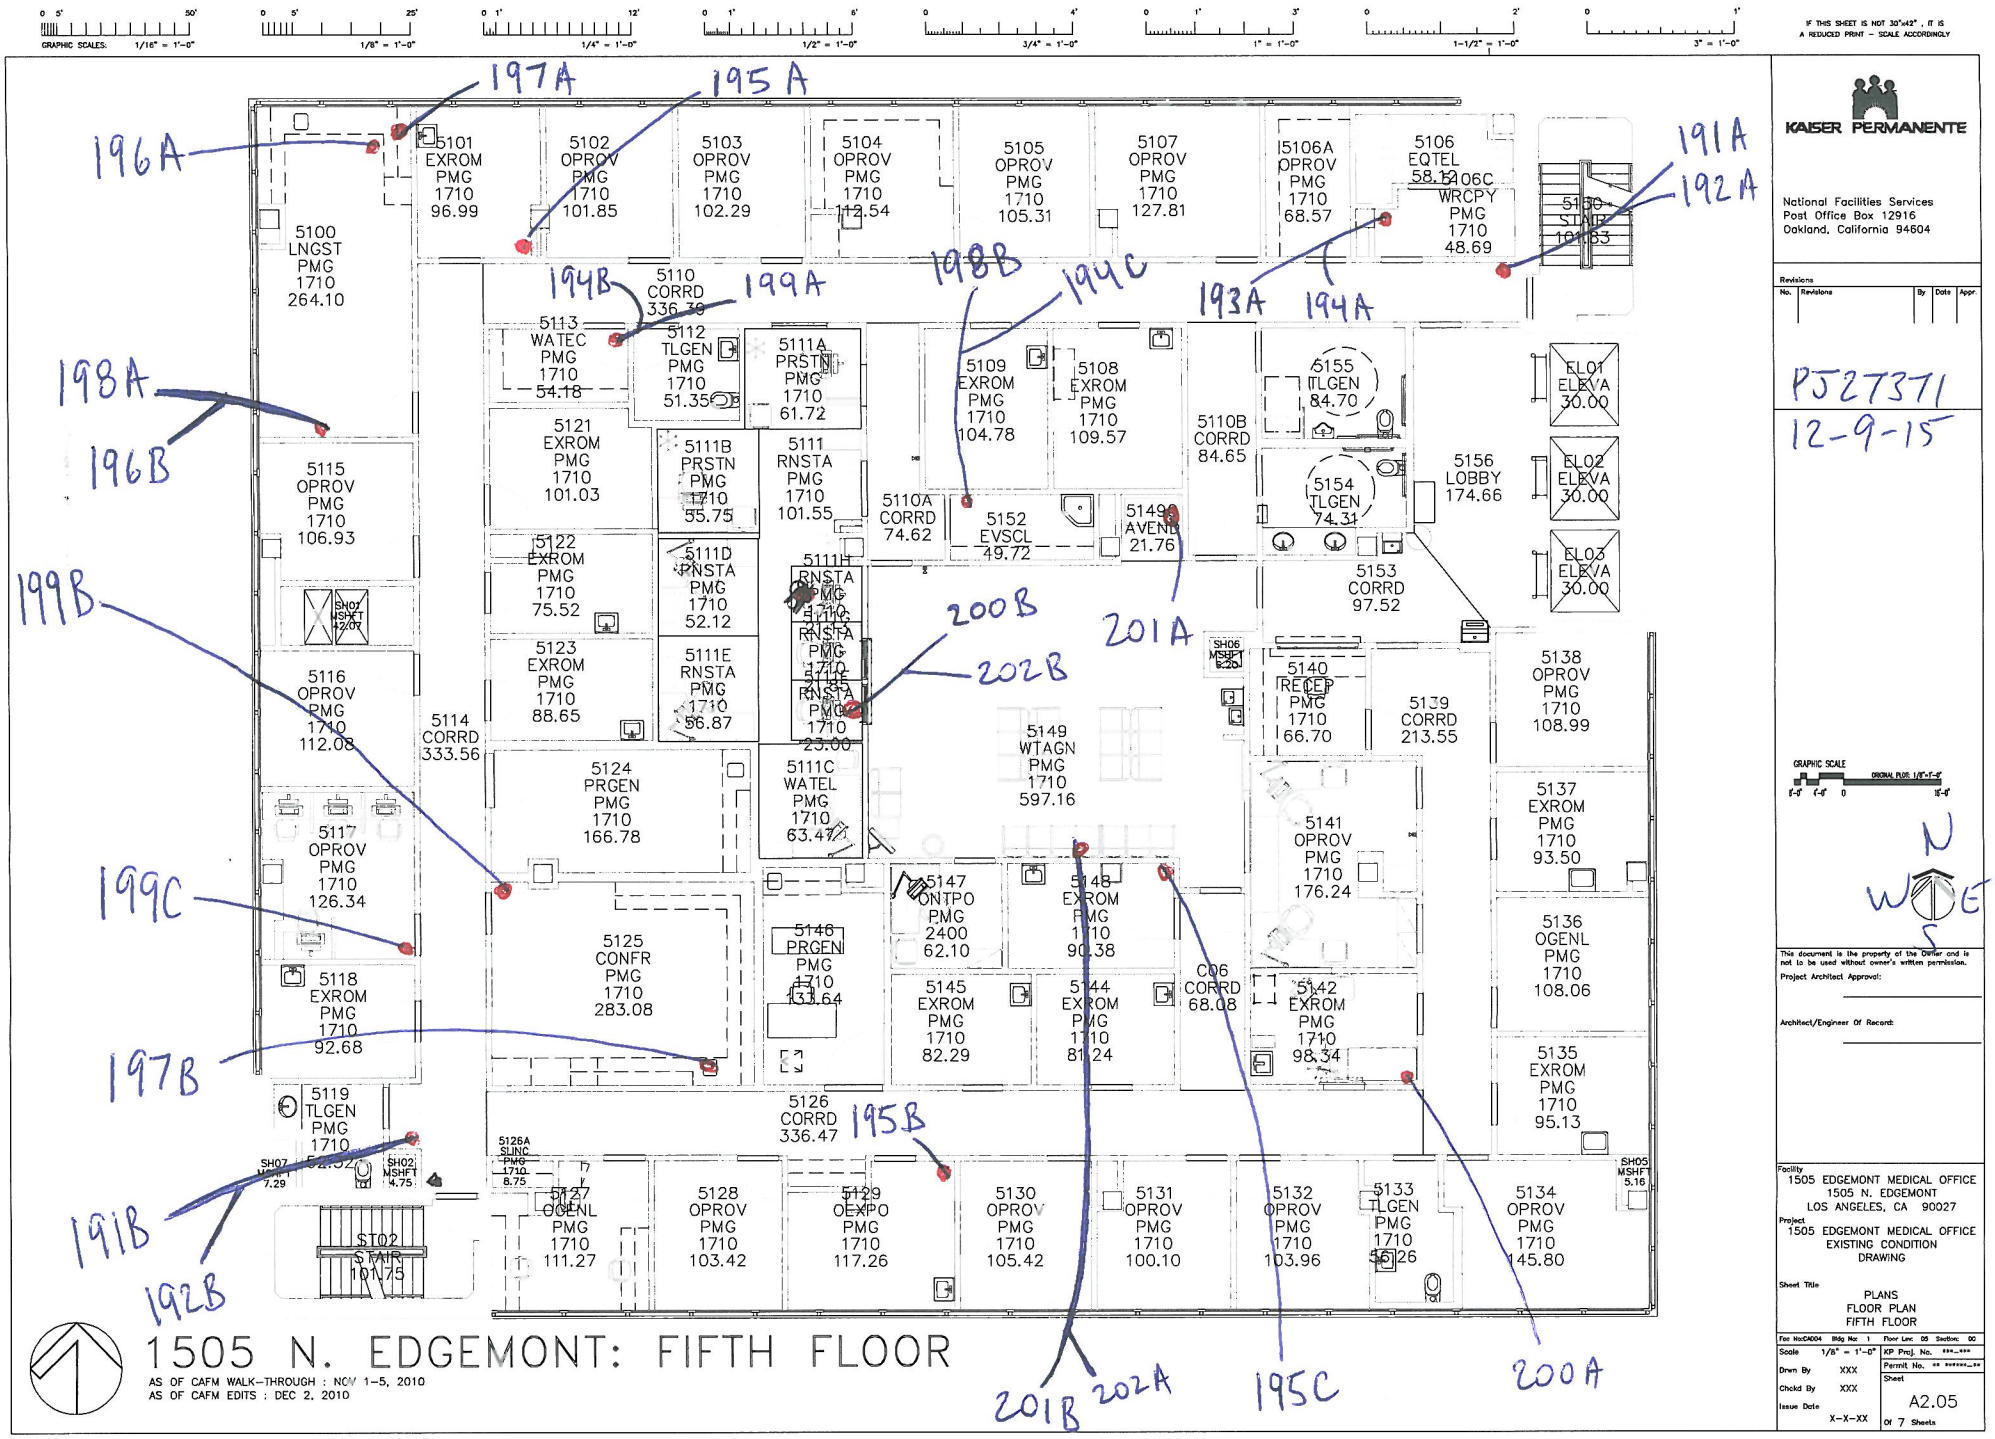

1505 N. EDGEMONT: FIFTH FLOOR

AS OF CAFM WALK-THROUGH : NOV 1-5, 2010
AS OF CAFM EDITS : DEC 2, 2010

KAISER PERMANENTE

National Facilities Services
Post Office Box 12916
Oakland, California 94604

PJ27371
12-9-15

This document is the property of the Owner and is not to be used without owner's written permission.

Project Architect Approval:

Architect/Engineer Of Record:


Facility
1505 EDGEMONT MEDICAL OFFICE
1505 N. EDGEMONT
LOS ANGELES, CA 90027

Project
1505 EDGEMONT MEDICAL OFFICE
EXISTING CONDITION
DRAWING


Sheet Title
PLANS
FLOOR PLAN
FIFTH FLOOR

Scale 1/8" = 1'-0"
Drwn By XXX
Chckd By XXX
Issue Date X-X-XX
Sheet A2.05
Of 7 Sheets


Asbestos Sample Locations - 15□□ N. □dgemont Street

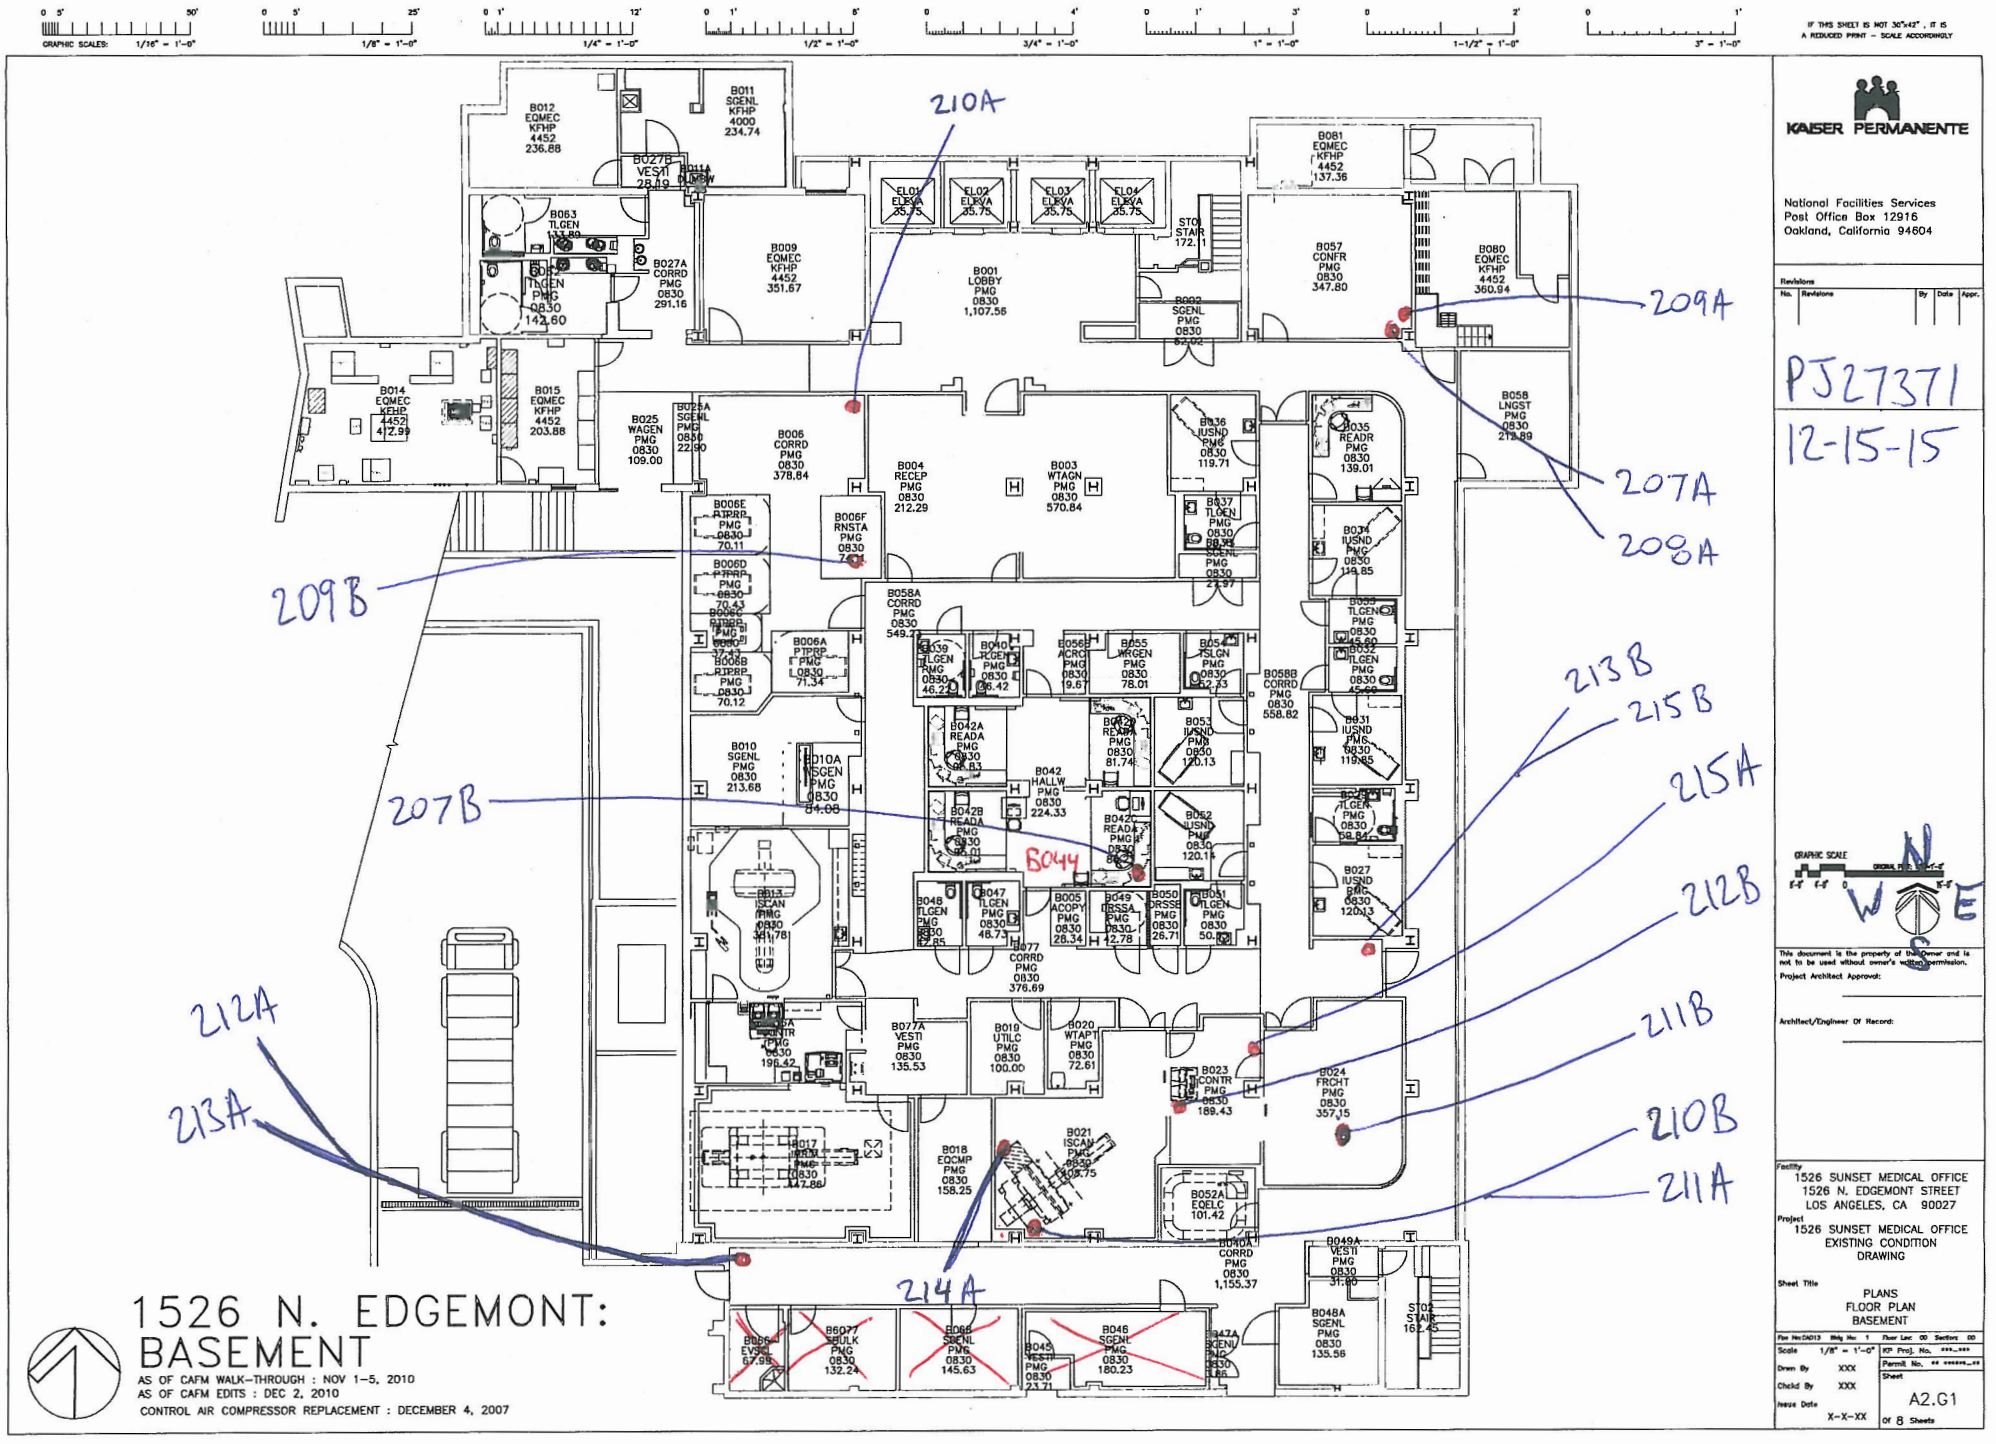


Asbestos Sample Locations - 15□□ N. □dgemont Street

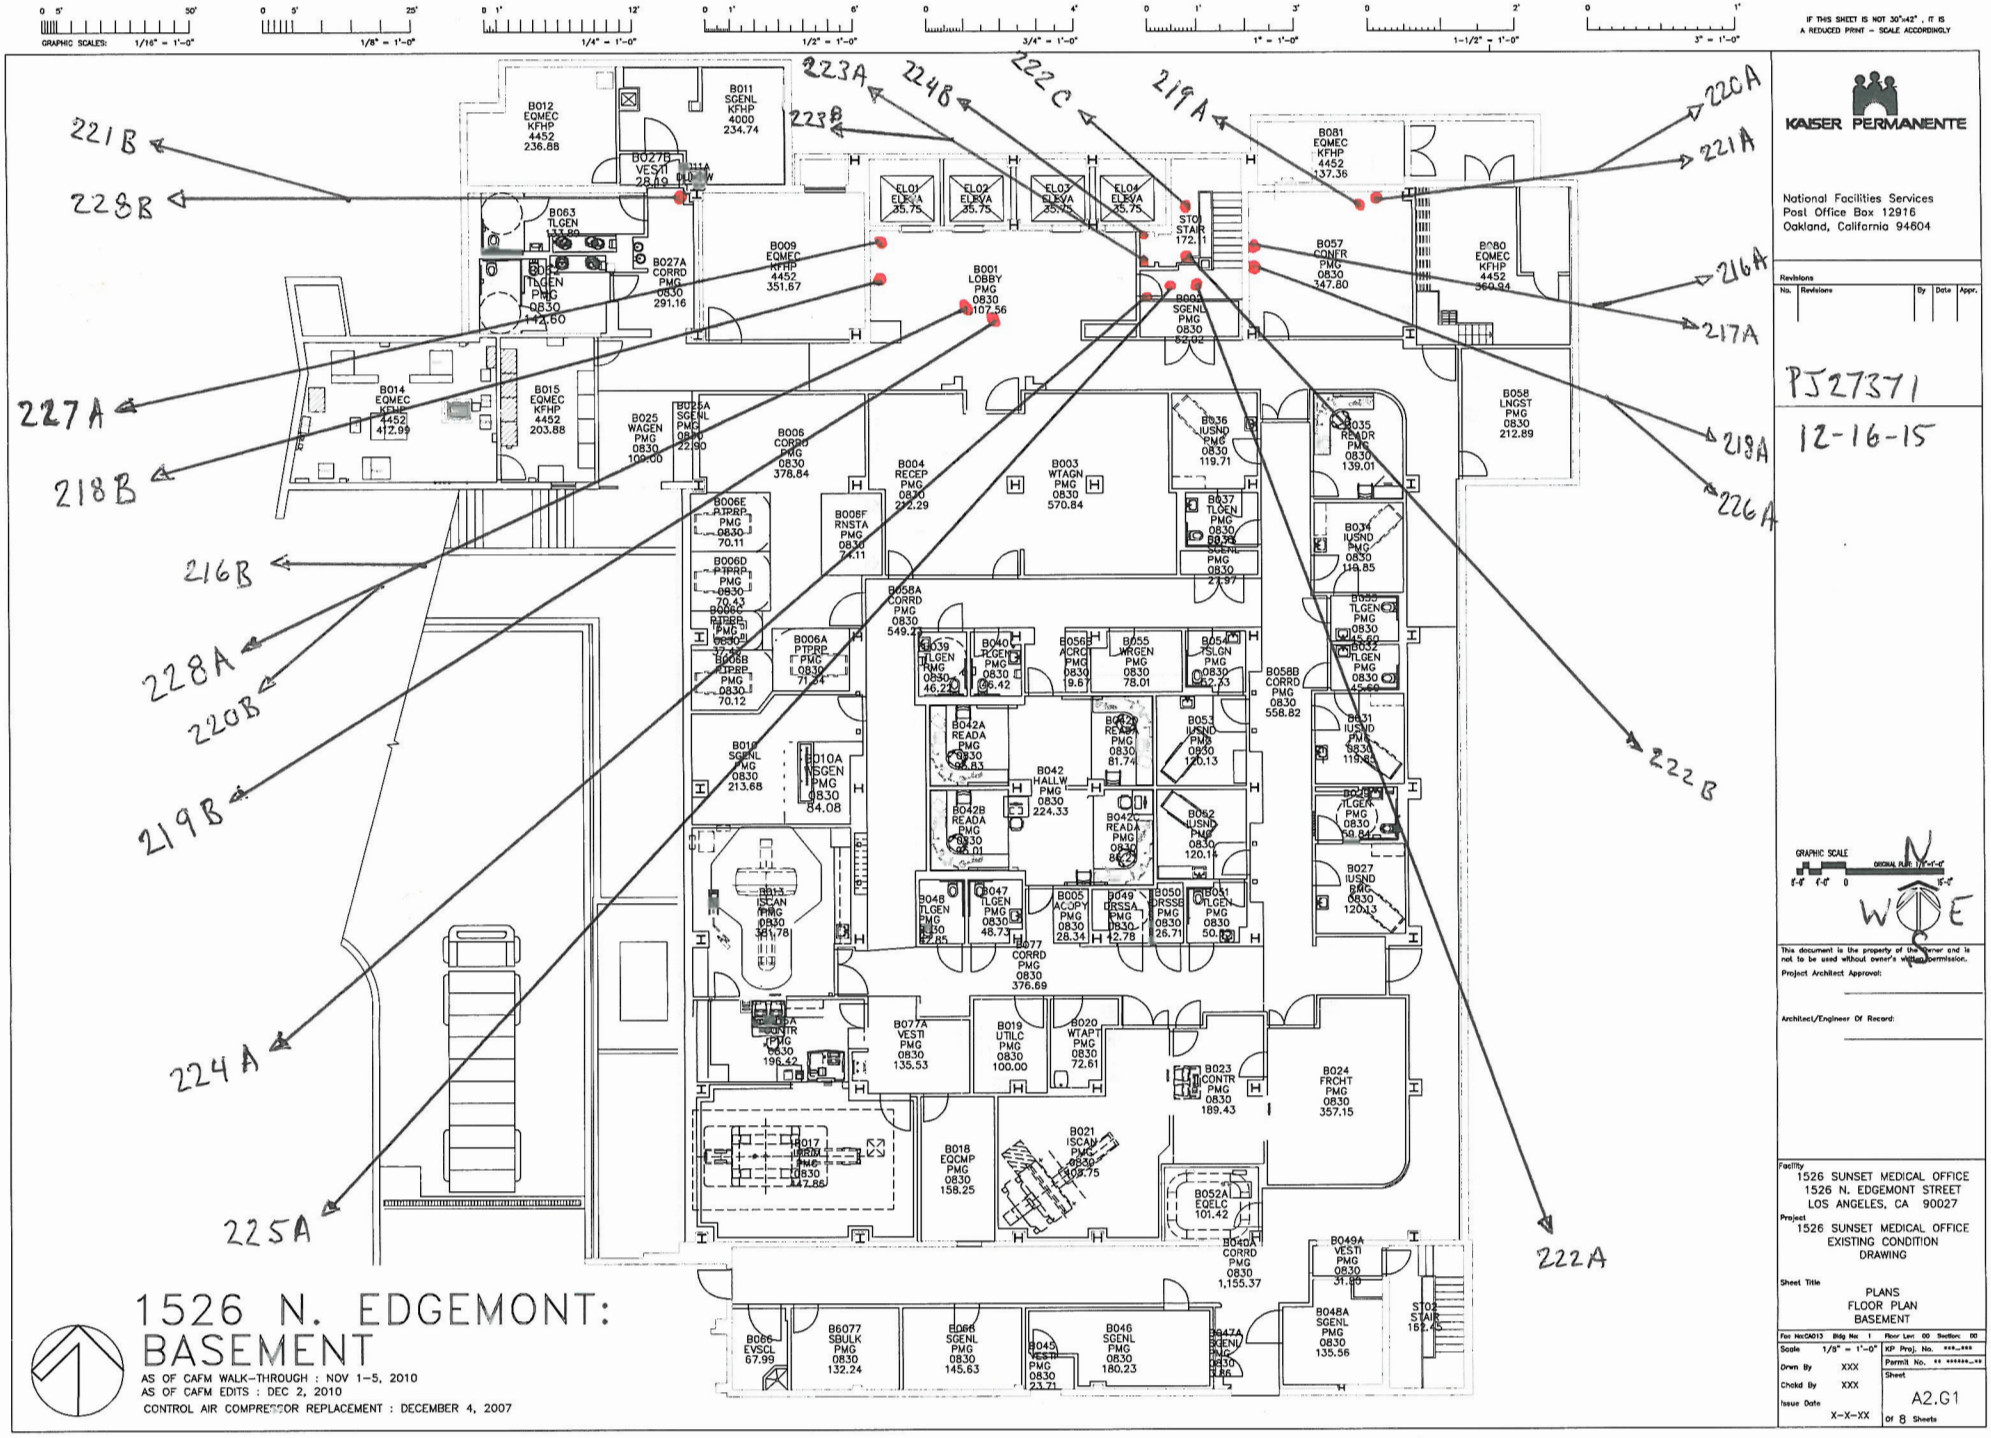


Asbestos Sample Locations - 15□□ N. □dgemont Street

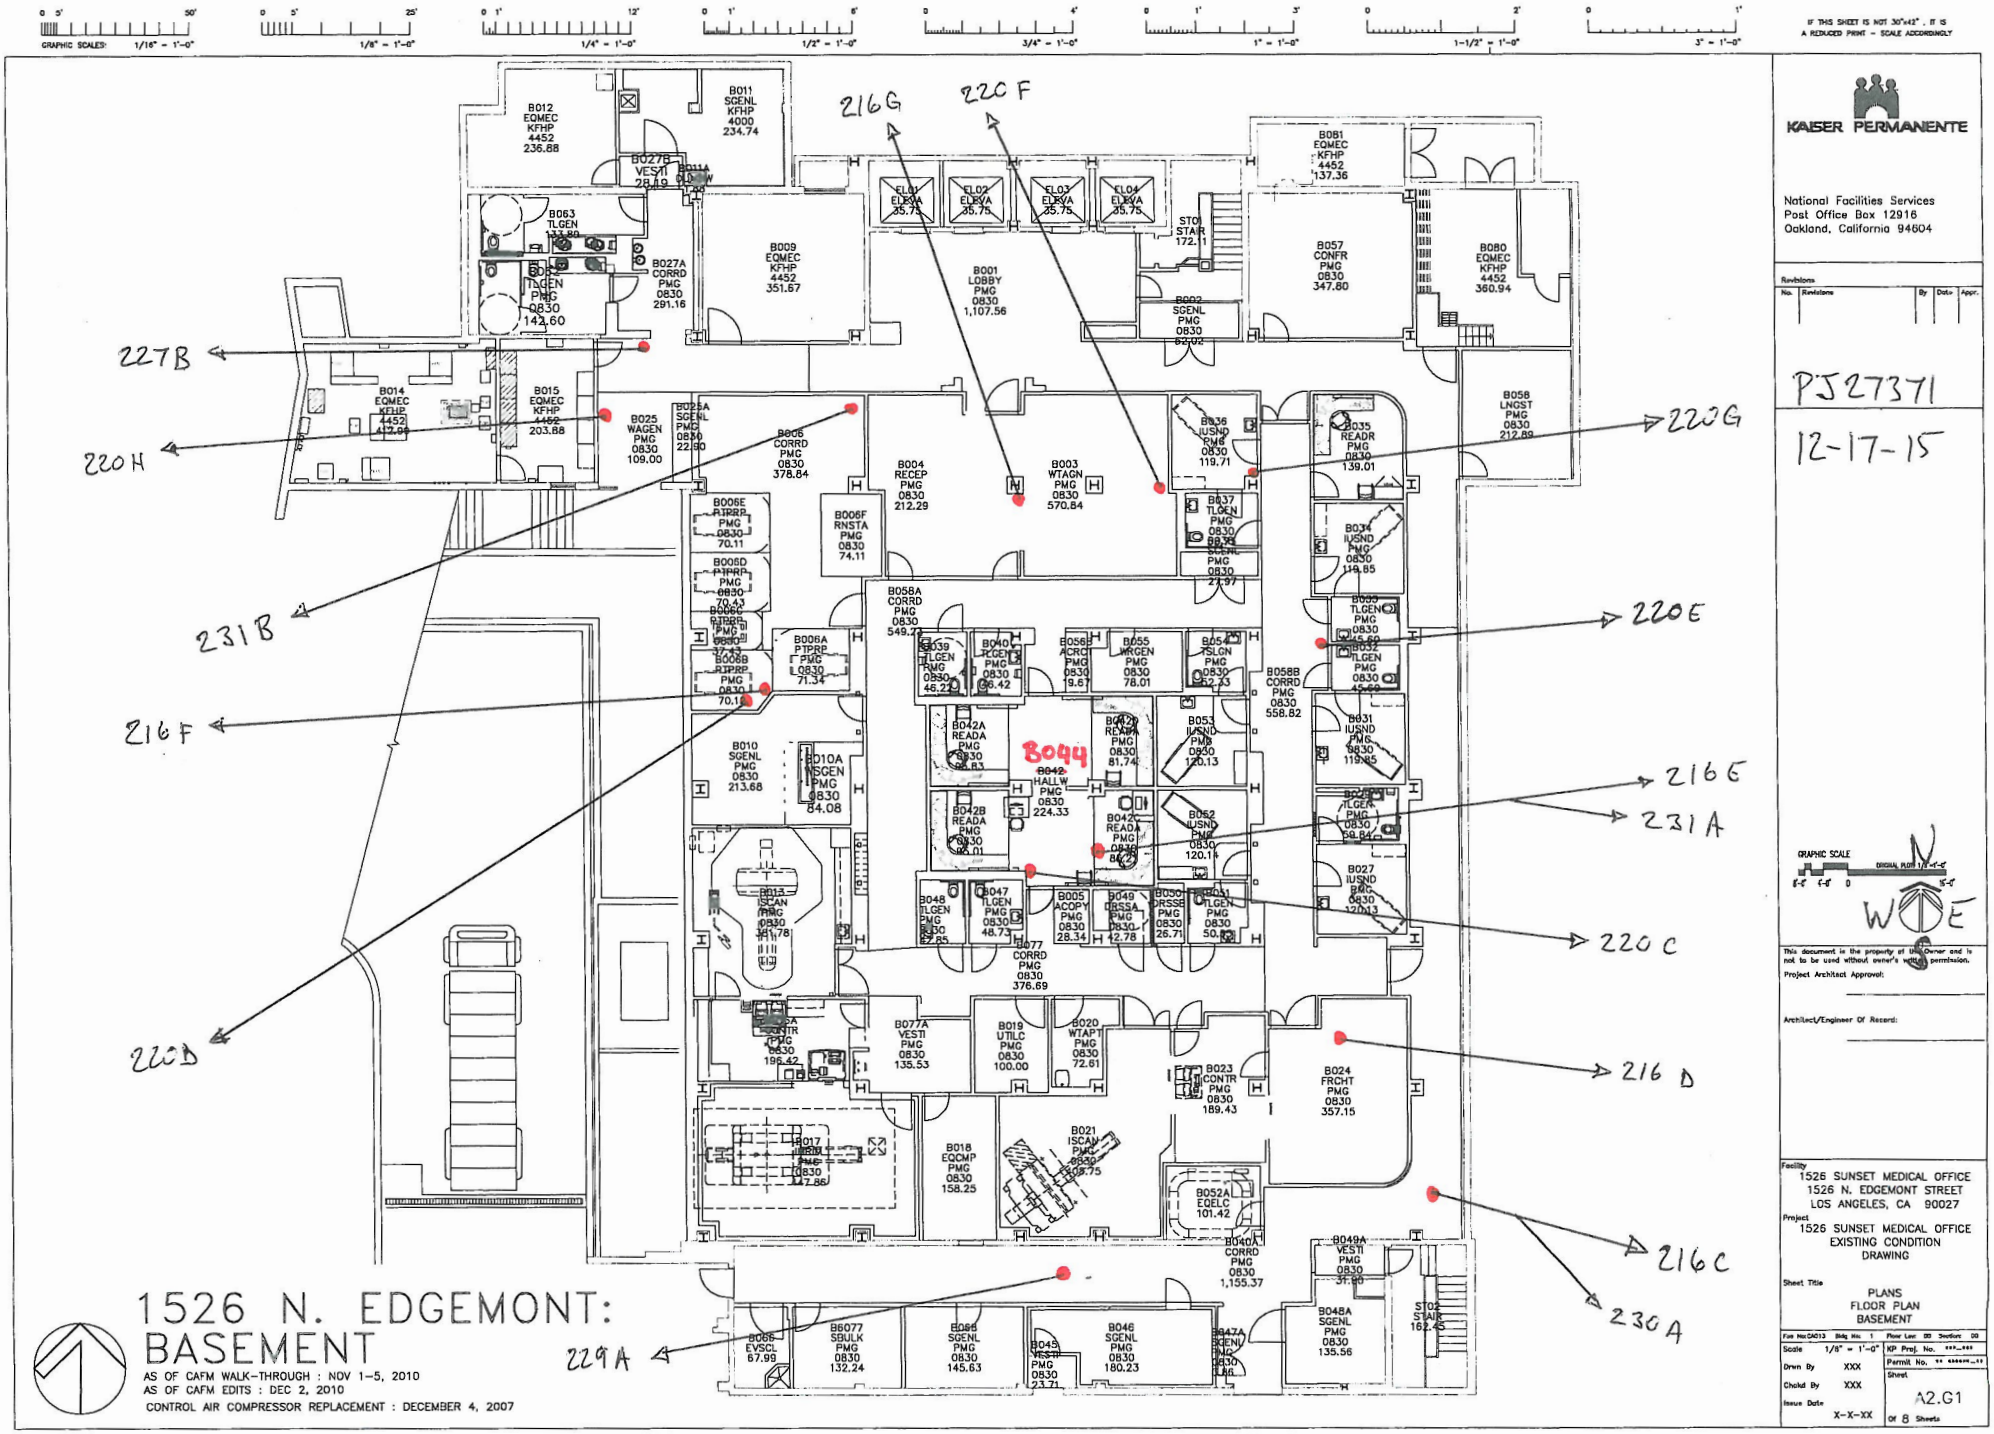

Asbestos Sample Locations - 15□□ N. □dgemont Street

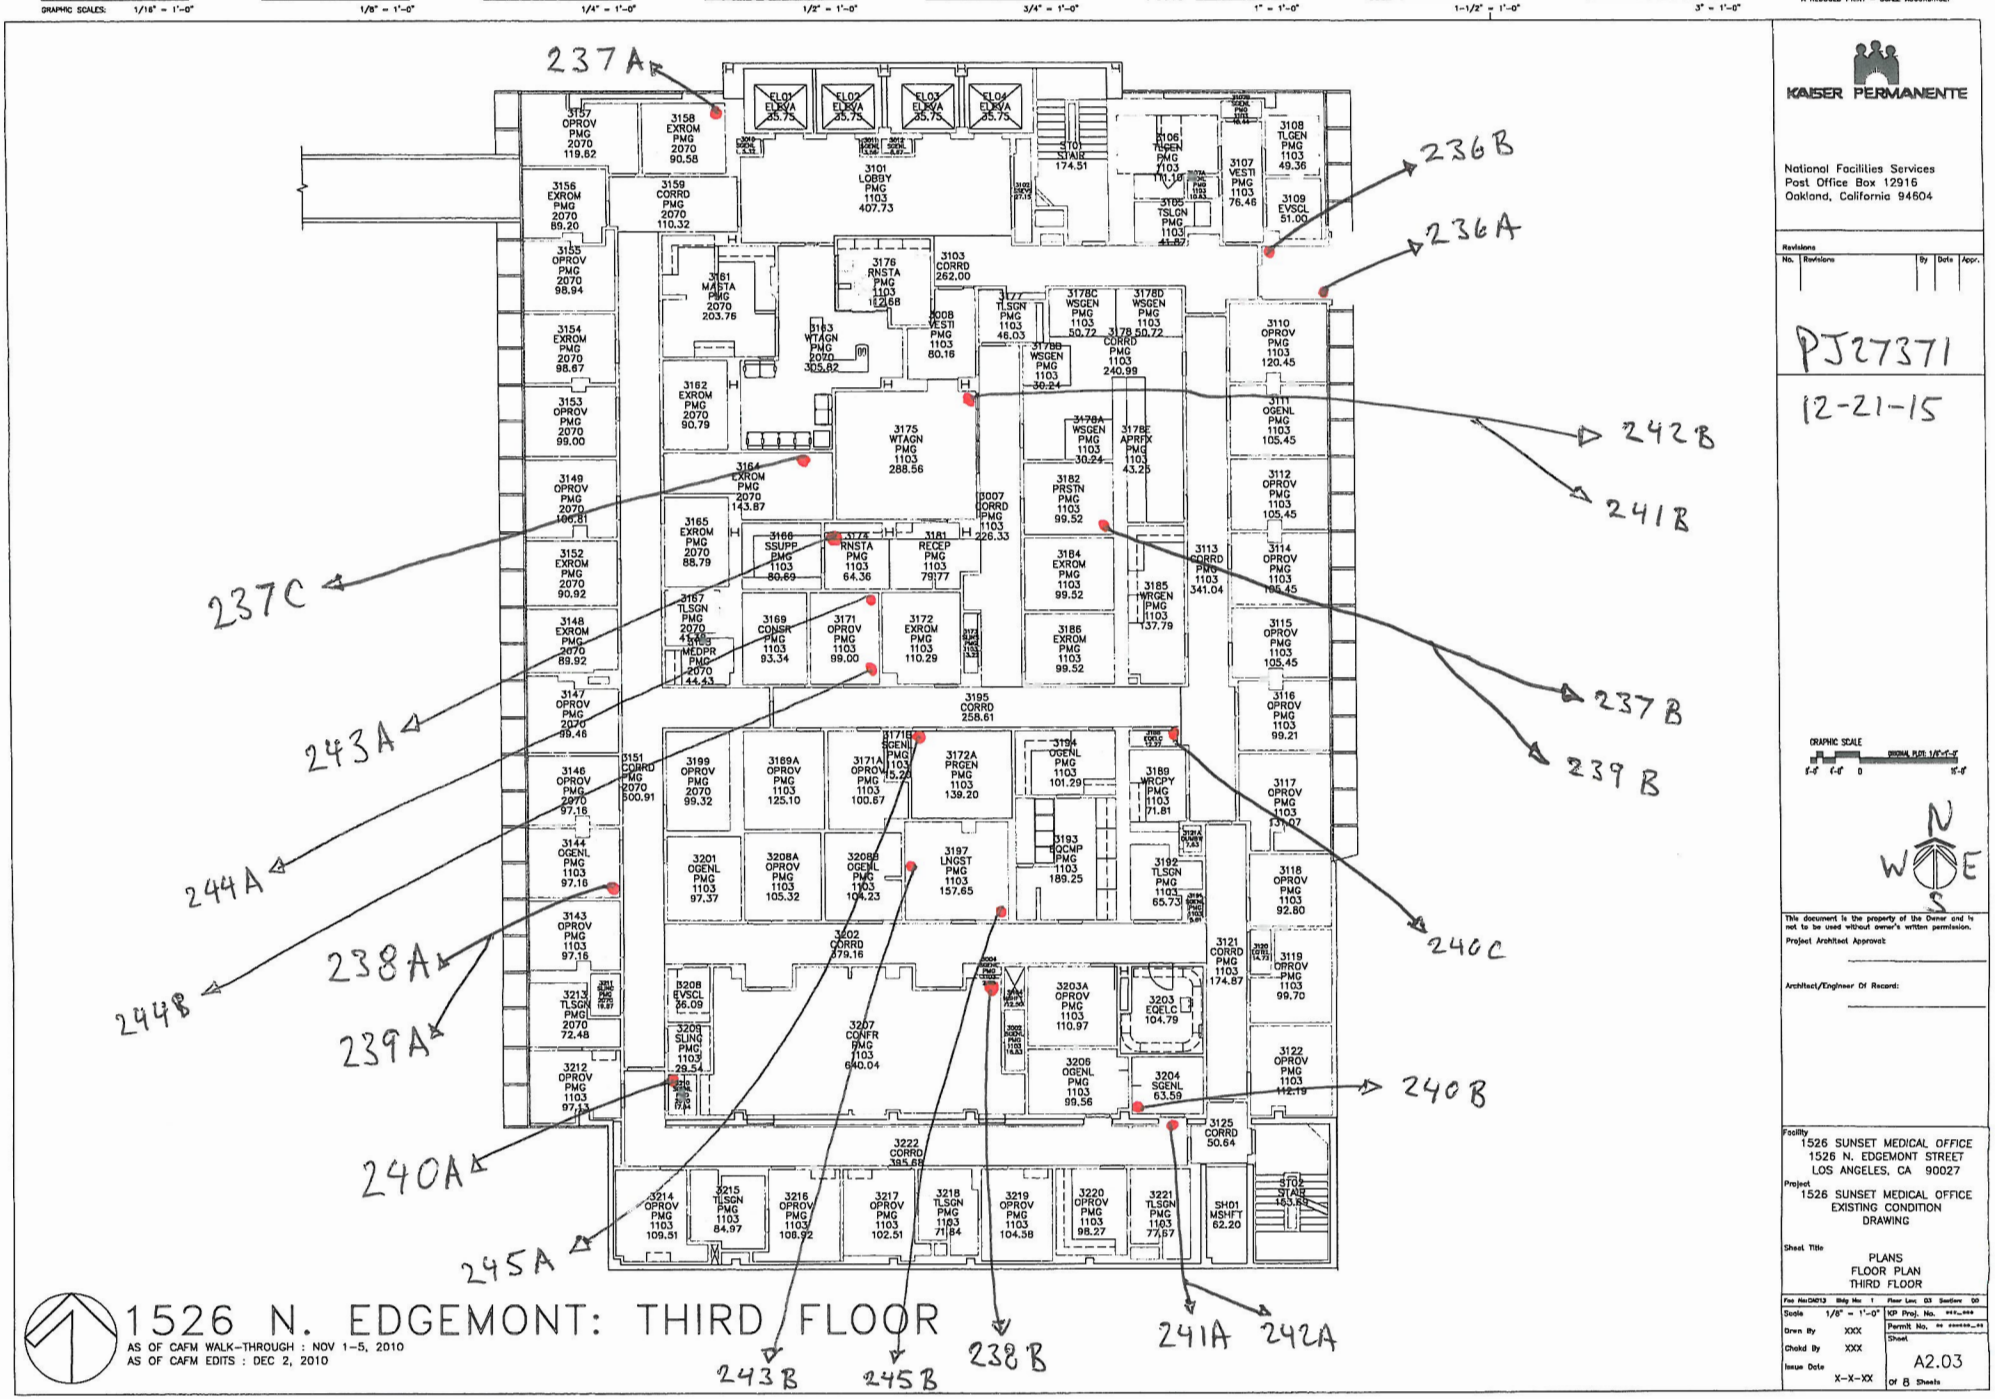

Asbestos Sample Locations - 15□□ N. □dgemont Street

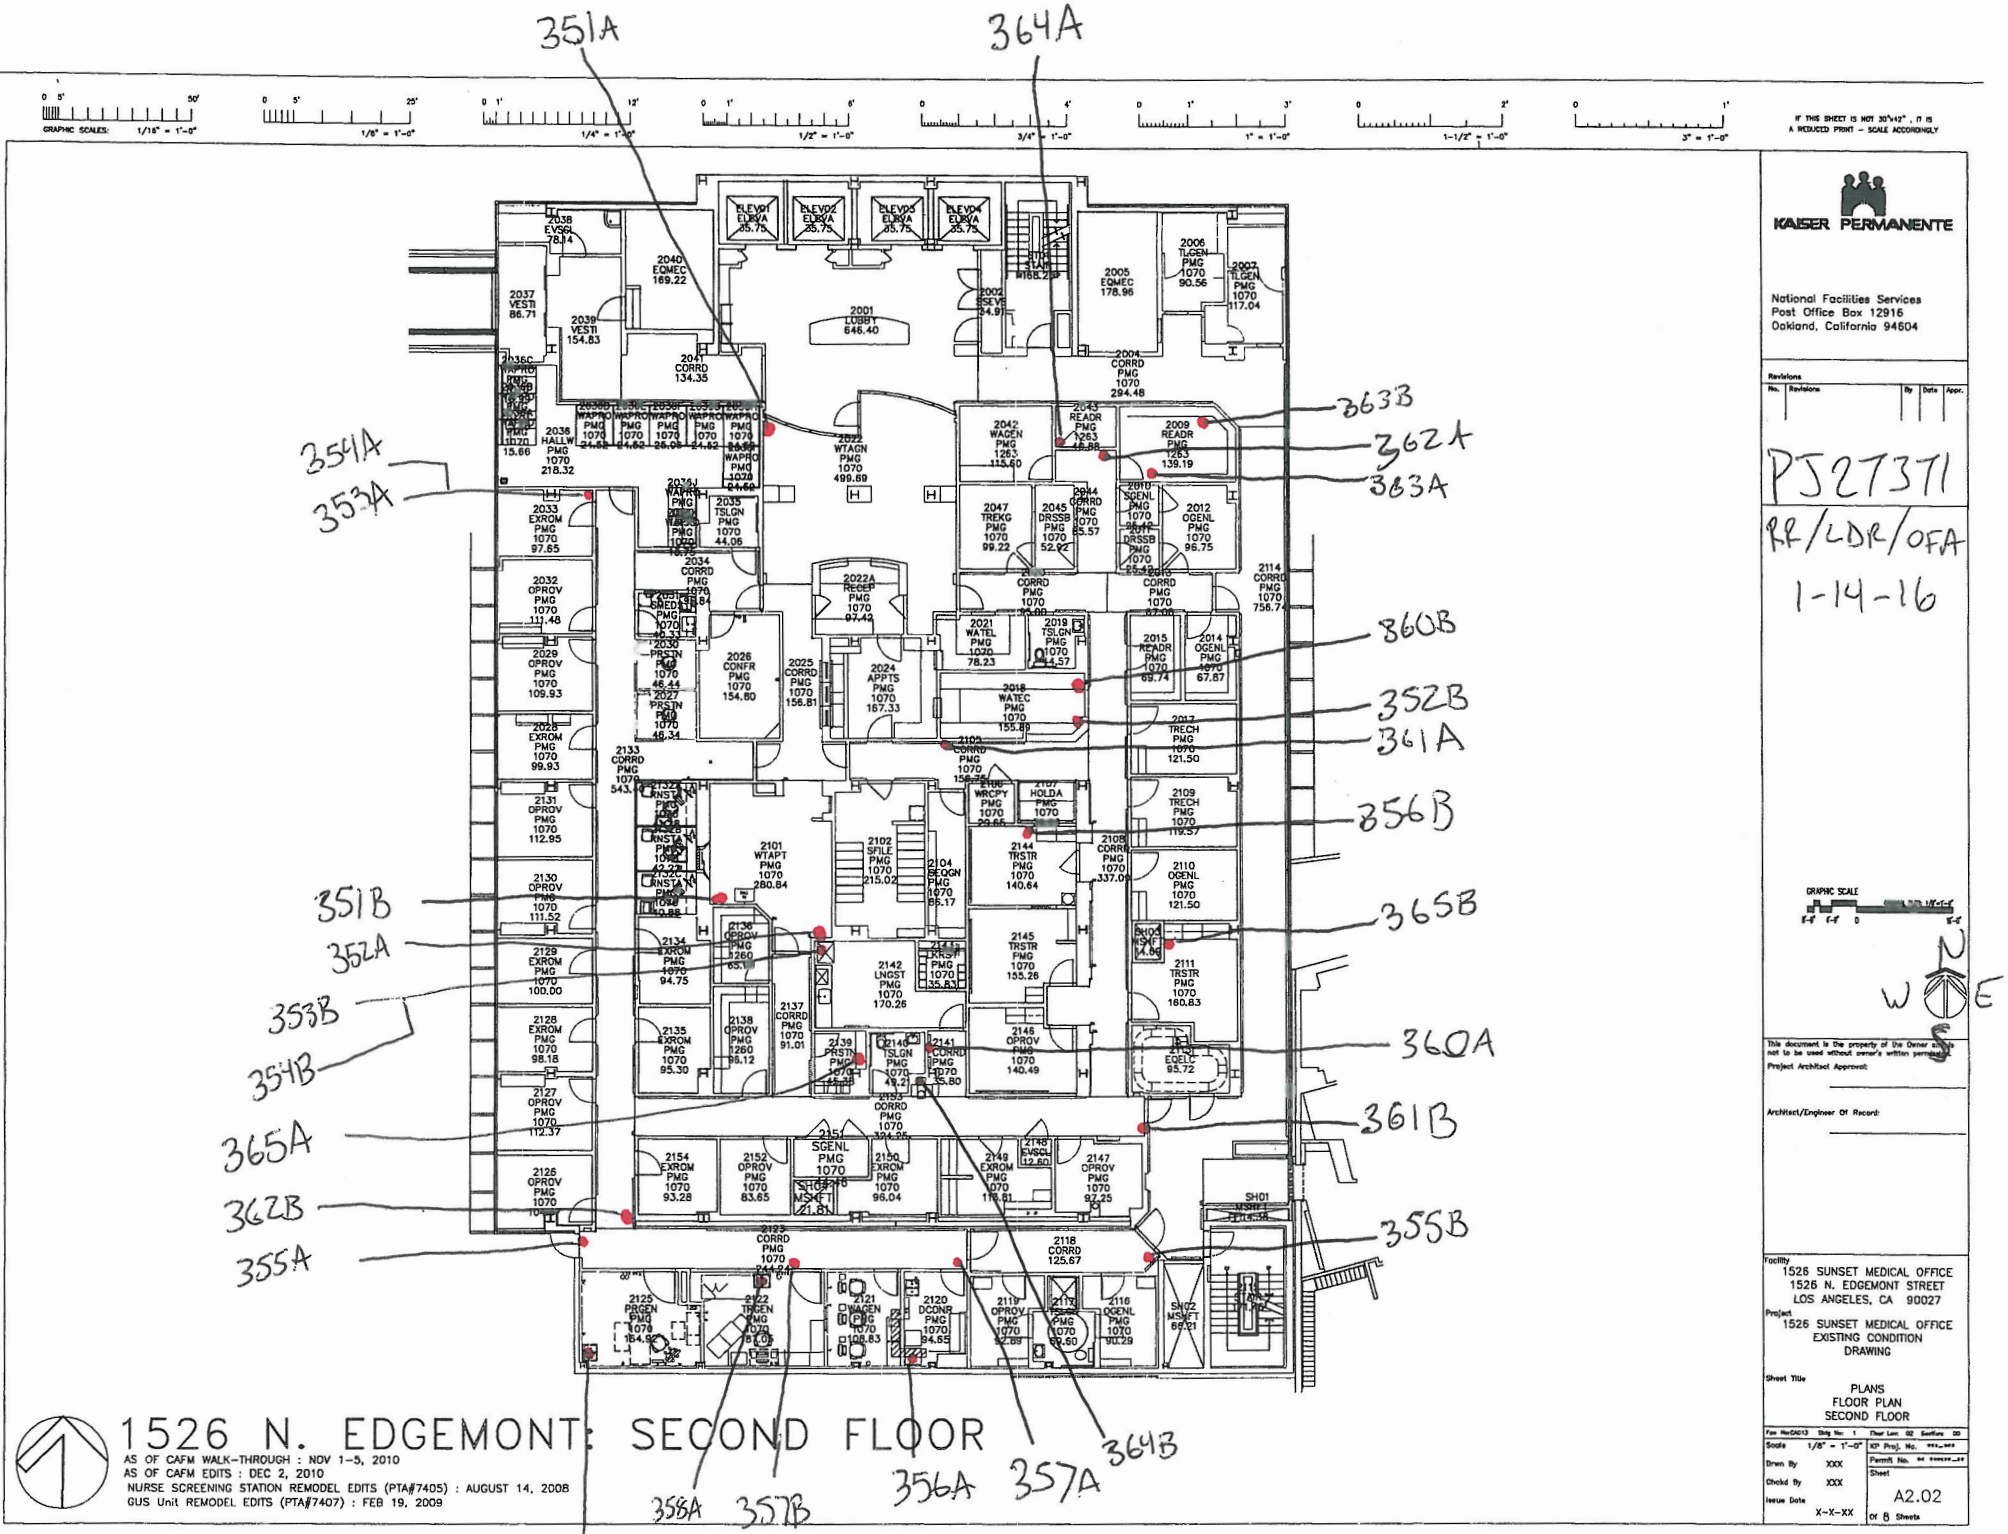

1526 N. EDGEMONT: SECOND FLOOR

AS OF CAFM WALK-THROUGH : NOV 1-5, 2010
AS OF CAFM EDITS : DEC 2, 2010
NURSE SCREENING STATION REMODEL EDITS (PTA#7405) : AUGUST 14, 2008
GUS Unit REMODEL EDITS (PTA#7407) : FEB 19, 2009

KAISER PERMANENTE

National Facilities Services
Post Office Box 12916
Oakland, California 94604

PS27371

RF/LDR/OFA

1-14-16

Facility
1526 SUNSET MEDICAL OFFICE
1526 N. EDGEMONT STREET
LOS ANGELES, CA 90027


Project
1526 SUNSET MEDICAL OFFICE
EXISTING CONDITION
DRAWING

Sheet Title
PLANS
FLOOR PLAN
SECOND FLOOR

Sheet A2.02

This document is the property of the Owner and is not to be used without owner's written permission.

Asbestos Sample Locations - 15□□ N. □dgemont Street

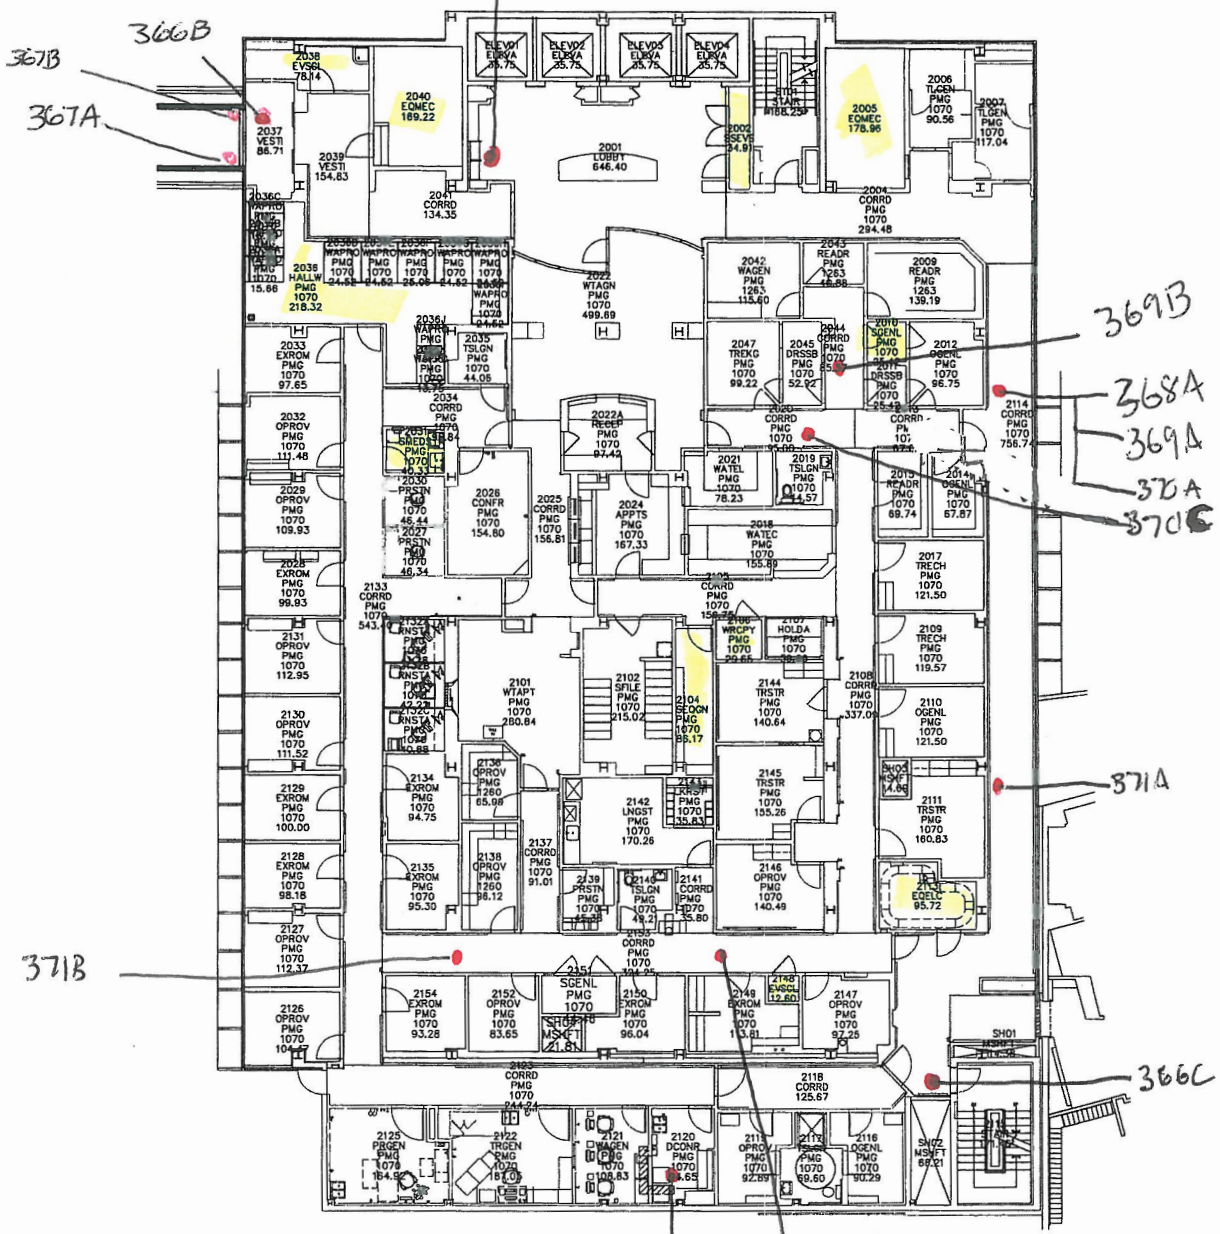

KAISER PERMANENTE

National Facilities Services
Post Office Box 12916
Oakland, California 94604

PJ27371

1-15-16

RR/OFA/MAW

1526 N. EDGEMONT: SECOND FLOOR

AS OF CAFM WALK-THROUGH : NOV 1-5, 2010
AS OF CAFM EDITS : DEC 2, 2010
NURSE SCREENING STATION REMODEL EDITS (PTA#7405) : AUGUST 14, 2008
GUS Unit REMODEL EDITS (PTA#7407) : FEB 19, 2009


Facility
1526 SUNSET MEDICAL OFFICE
1526 N. EDGEMONT STREET
LOS ANGELES, CA 90027


Project
1526 SUNSET MEDICAL OFFICE
EXISTING CONDITION
DRAWING

Sheet Title
PLANS
FLOOR PLAN
SECOND FLOOR


Sheet A2.02

Asbestos Sample Locations - 15□□ N. □dgemont Street

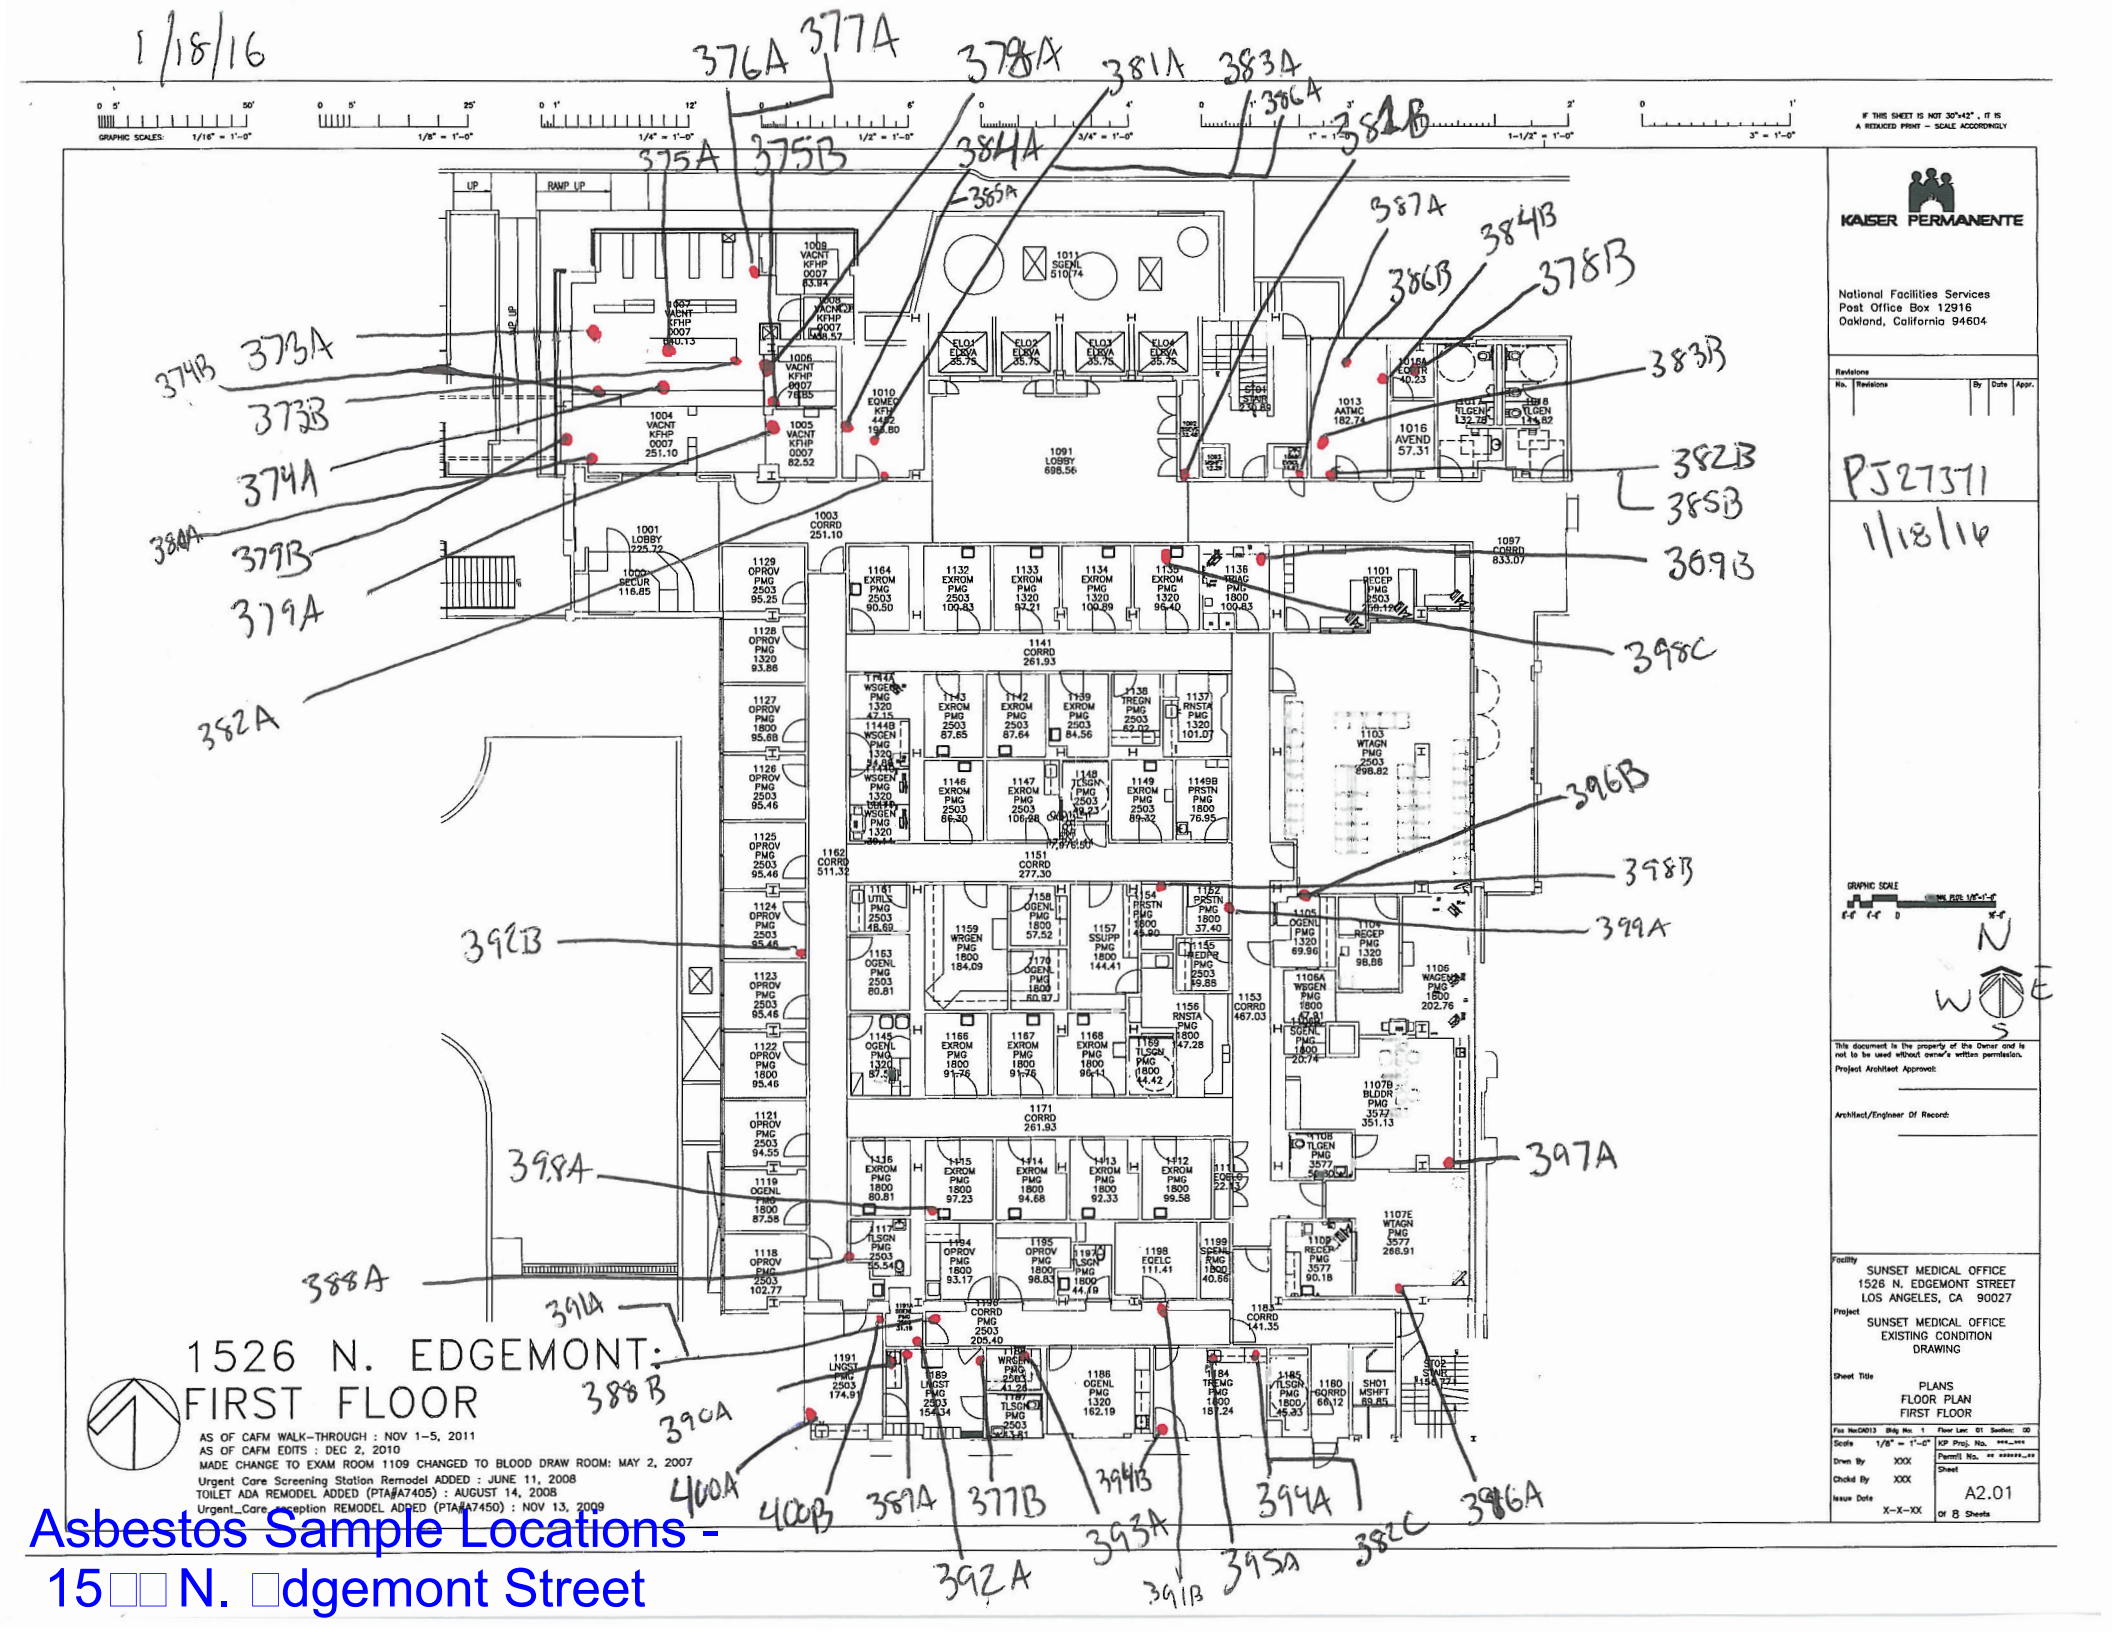
1/18/16
KAISER PERMANENTE
National Facilities Services
Post Office Box 12916
Oakland, California 94604
PJ27371
1/18/16
1526 N. EDGEMONT
FIRST FLOOR
AS OF CAFM WALK-THROUGH : NOV 1-5, 2011
AS OF CAFM EDITS : DEC 2, 2010
MADE CHANGE TO EXAM ROOM 1109 CHANGED TO BLOOD DRAW ROOM: MAY 2, 2007
Urgent Care Screening Station Remodel ADDED : JUNE 11, 2008
TOILET ADA REMODEL ADDED (PTA#A7405) : AUGUST 14, 2008
Urgent Care reception REMODEL ADDED (PTA#A7450) : NOV 13, 2009
SUNSET MEDICAL OFFICE
1526 N. EDGEMONT STREET
LOS ANGELES, CA 90027
SUNSET MEDICAL OFFICE
EXISTING CONDITION
DRAWING
PLANS
FLOOR PLAN
FIRST FLOOR
A2.01
Asbestos Sample Locations -
15□□ N. □dgemont Street

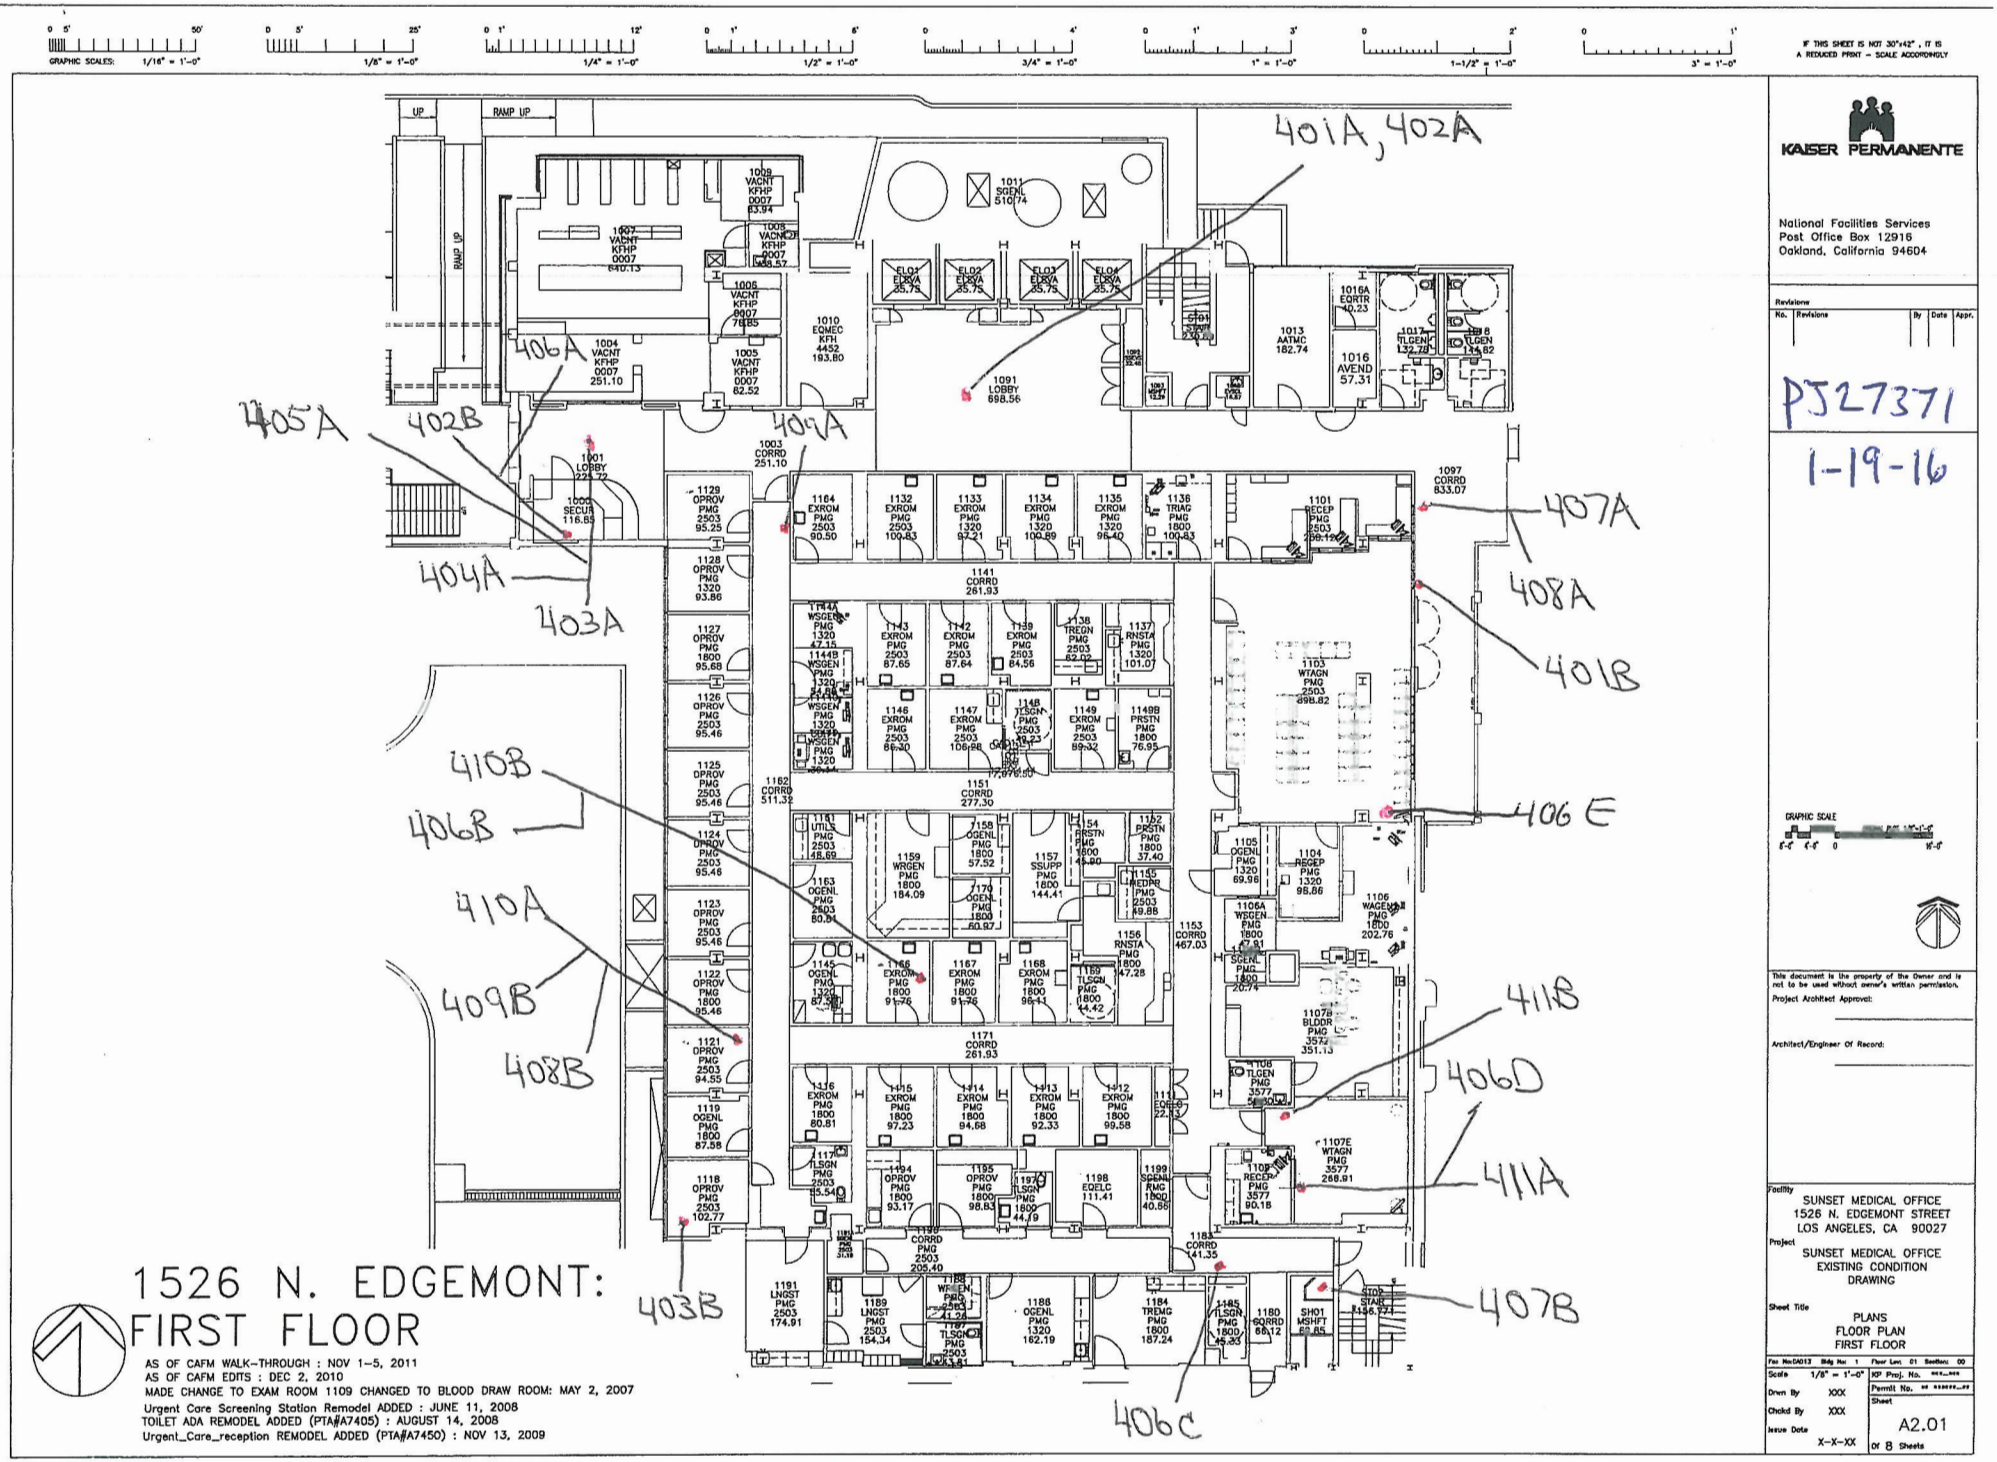

Asbestos Sample Locations - 15□□ N. □dgemont Street

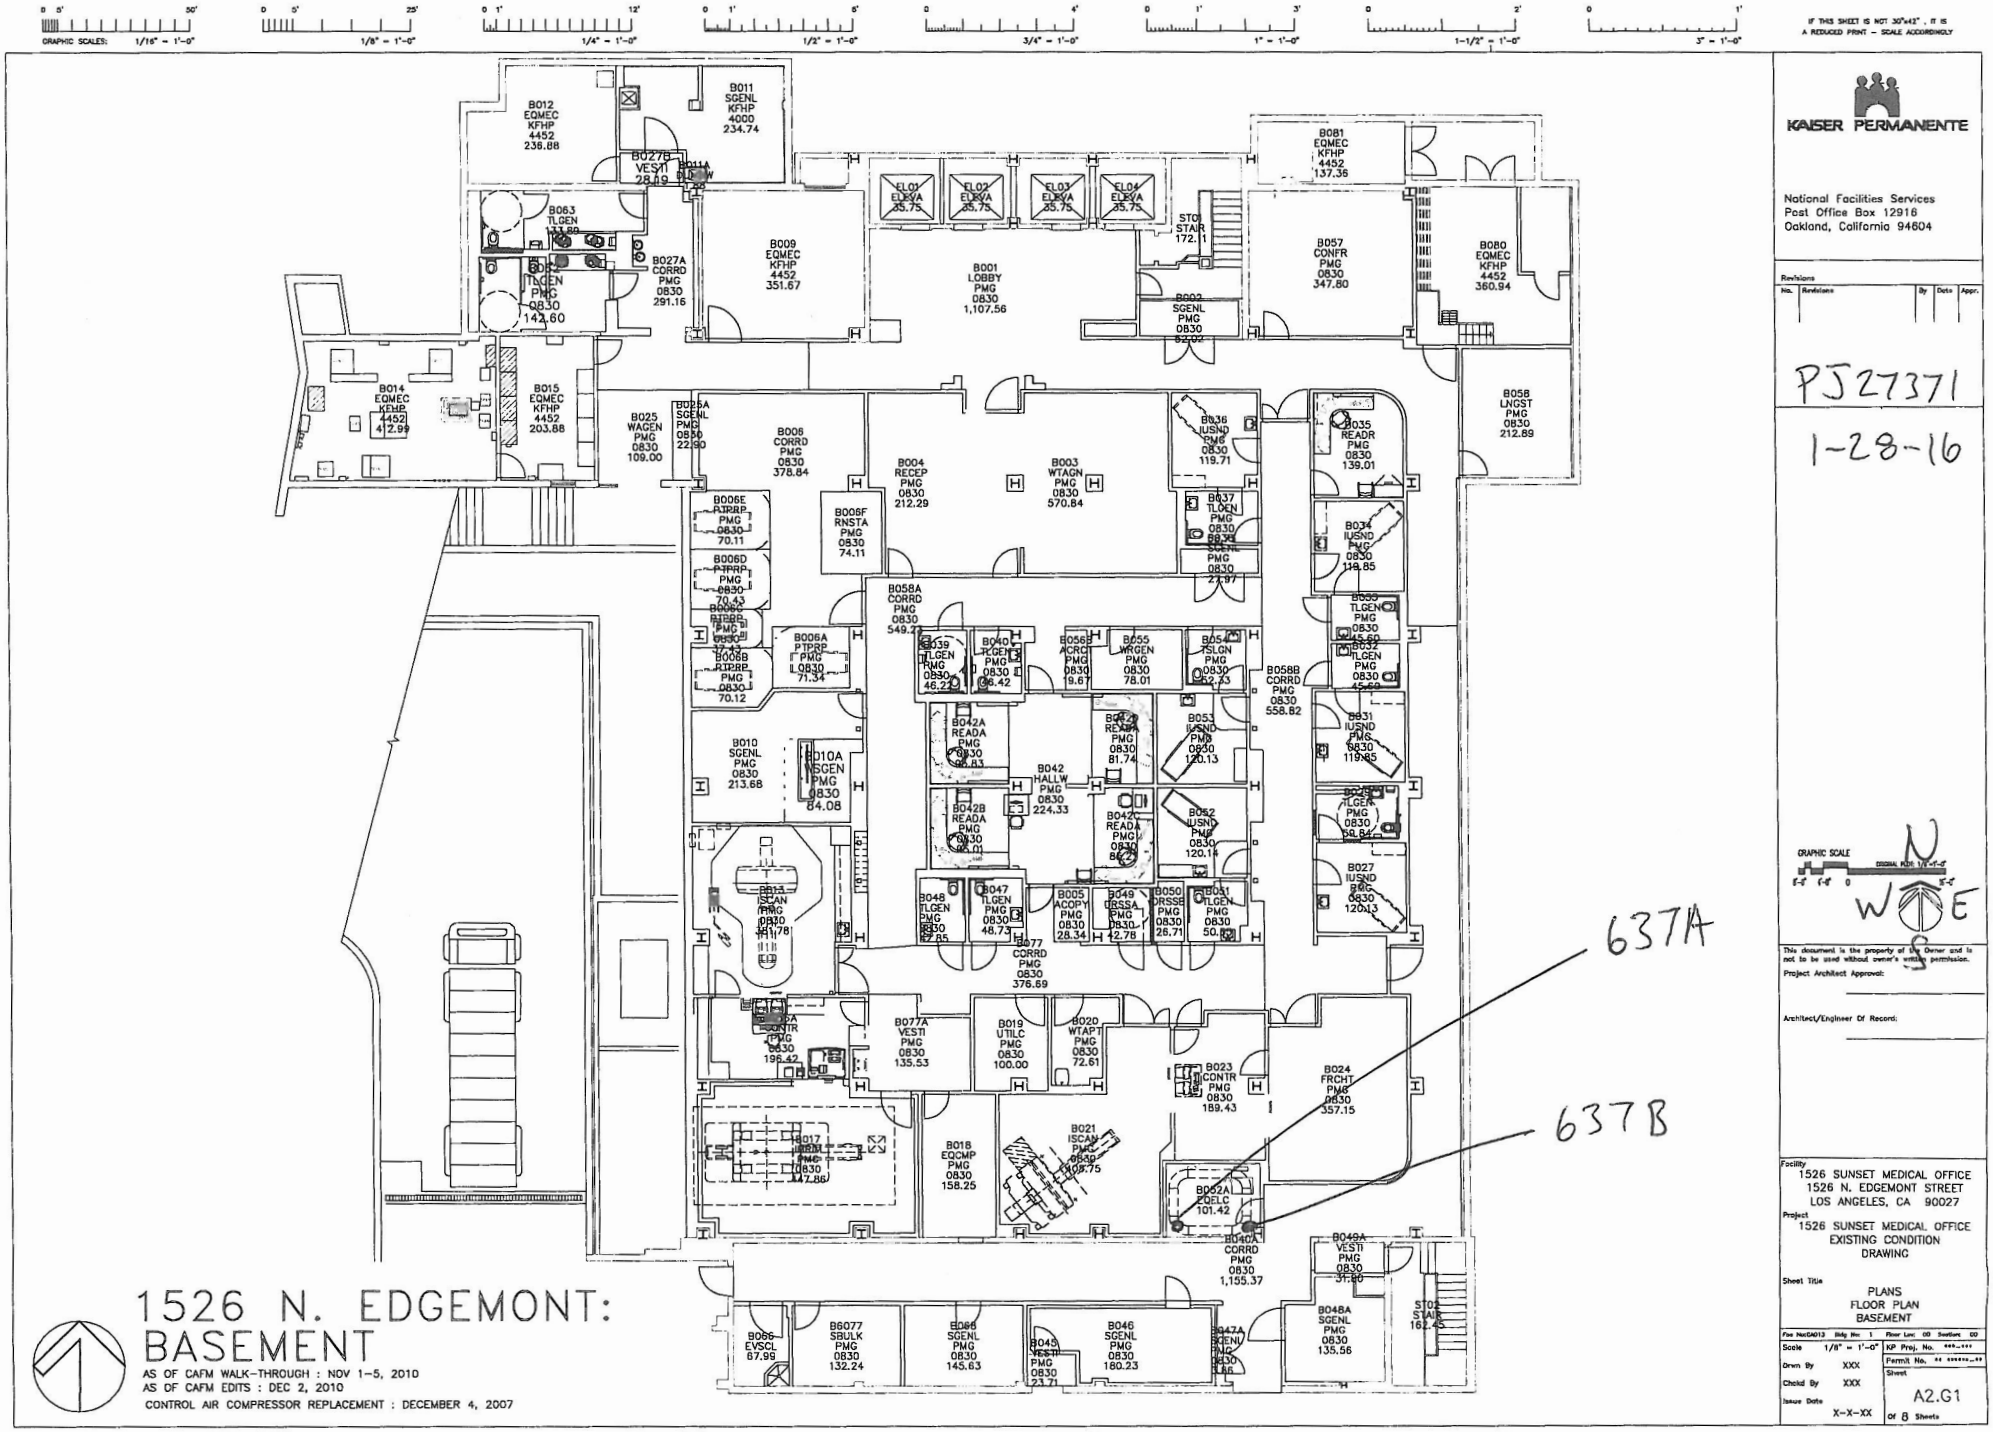

Asbestos Sample Locations - 15□□ N. □dgemont Street

Appendix C
Bulk Sample Log and Lab Analysis

BULK SAMPLE LOG AND LAB ANALYSIS
Medical Office Building
1526 N. Edgemont St., Los Angeles, California
Sample Dates: December 7, 2015 to January 28, 2016

SAMPLE NUMBER	HOMOGENEOUS MATERIAL	ASBESTOS CONTENT (%)	FRIABLE	CONDITION	LOCATION
177A	Caulk (gray)	ND	N/A	N/A	Exterior, north side
178A	Caulk (gray)	ND	N/A	N/A	Exterior, north side
179A	Caulk (gray)	ND	N/A	N/A	Exterior, west side
207A	Carpet glue	ND	N/A	N/A	Basement, Conference Room
208A	4" Baseboard (black), with mastic	ND	N/A	N/A	Basement, Conference Room
209A	Sink undercoat (black)	ND	N/A	N/A	Basement, Conference Room
209B	Sink undercoat (black)	ND	N/A	N/A	Basement, Holding Area
210A	Vinyl sheet flooring (off-white and gray pebble)	ND	N/A	N/A	Basement, Holding Area
212A	12" Vinyl floor tile (off-white with gray streaks), with mastic	ND	N/A	N/A	Basement, South Corridor
213A	12" Vinyl floor tile (blue with blue and red streaks), with mastic	ND	N/A	N/A	Basement, South Corridor
210B	Vinyl sheet flooring (off-white and gray pebble) with mastic	ND	N/A	N/A	Basement, CT2 (B021)
211A	Vinyl sheet flooring (blue and light blue pebble) with mastic	ND	N/A	N/A	Basement, CT2 (B021)
214A	Wall trim and glue	ND	N/A	N/A	Basement, CT2 (B021)

NA = Not applicable; ND = None Detected; Trace = less than one percent by visual area estimation
FRIABLE ASBESTOS-CONTAINING MATERIAL is material containing more than one percent (1%) asbestos that, when dry, can be crumbled, pulverized, or reduced to powder by hand pressure.

NOTE: This summary table must not be used alone. Important explanations and limitations are contained in the accompanying survey report text.
Percent asbestos content is based upon visual area estimation unless noted otherwise (point count analysis was not performed).

BULK SAMPLE LOG AND LAB ANALYSIS
Medical Office Building
1526 N. Edgemont St., Los Angeles, California
Sample Dates: December 7, 2015 to January 28, 2016

SAMPLE NUMBER	HOMOGENEOUS MATERIAL	ASBESTOS CONTENT (%)	FRIABLE	CONDITION	LOCATION
215A	4" Baseboard (blue) with mastic	ND	N/A	N/A	Basement, Room B023
212B	12" Vinyl floor tile (off-white with gray streaks), with mastic	ND	N/A	N/A	Basement, Room B023
211B	Vinyl sheet flooring (blue and light blue pebble) with mastic	ND	N/A	N/A	Basement, Room B024
213B	12" Vinyl floor tile (blue with blue and red streaks), with mastic	ND	N/A	N/A	Basement, Corridor north of Room B024
215B	4" Baseboard (blue) with mastic	ND	N/A	N/A	Basement, Corridor north of Room B024
207B	Carpet glue	ND	N/A	N/A	Basement, Room B044
216A	Spray Applied Fireproofing (light green)	ND	N/A	N/A	Basement, Conference Room (B057)
217A	Wall coating (brown) on concrete	ND	N/A	N/A	Basement, Conference Room (B057)
218A	HVAC Duct Mastic (gray) (round duct)	ND	N/A	N/A	Basement, Conference Room (B057)
226A	2'x2' Acoustic ceiling tile (white), lay-in, fissure	ND	N/A	N/A	Basement, Conference Room (B057)
219A	HVAC Duct Mastic (gray) on square duct	ND	N/A	N/A	Basement, Conference Room (B057)
220A	Drywall joint compound	ND	N/A	N/A	Basement, Conference Room (B057)
221A	Firestop caulk (red)	ND	N/A	N/A	Basement, Conference Room (B057)

NA = Not applicable; ND = None Detected; Trace = less than one percent by visual area estimation
FRIABLE ASBESTOS-CONTAINING MATERIAL is material containing more than one percent (1%) asbestos that, when dry, can be crumbled, pulverized, or reduced to powder by hand pressure.

NOTE: This summary table must not be used alone. Important explanations and limitations are contained in the accompanying survey report text.
Percent asbestos content is based upon visual area estimation unless noted otherwise (point count analysis was not performed).

BULK SAMPLE LOG AND LAB ANALYSIS
Medical Office Building
1526 N. Edgemont St., Los Angeles, California
Sample Dates: December 7, 2015 to January 28, 2016

SAMPLE NUMBER	HOMOGENEOUS MATERIAL	ASBESTOS CONTENT (%)	FRIABLE	CONDITION	LOCATION
222A	**Interior stucco, on ceilings**	**Trace**	**Non-Friable**	**Good**	**Basement, Stairwell (east of Elevator Lobby)**
222B	**Interior stucco, on ceilings**	**Trace**	**Non-Friable**	**Good**	**Basement, Stairwell (east of Elevator Lobby)**
222C	**Interior stucco, on ceilings**	**Trace**	**Non-Friable**	**Good**	**Basement, Stairwell (east of Elevator Lobby)**
223A	**12" Vinyl floor tile (tan) remnants, with mastic**	**Trace (in mastics)**	**Non-Friable**	**Good**	**Basement, Stairwell (east of Elevator Lobby)**
223B	**12" Vinyl floor tile (tan) remnants, with mastic**	**Trace (in mastics)**	**Non-Friable**	**Good**	**Basement, Stairwell (east of Elevator Lobby)**
224A	4" Baseboard (tan), with mastic	ND	N/A	N/A	Basement, Stairwell (east of Elevator Lobby)
224B	4" Baseboard (tan), with mastic	ND	N/A	N/A	Basement, Stairwell (east of Elevator Lobby)
225A	Paint coating (light gray), on concrete floor	ND	N/A	N/A	Basement, Stairwell (east of Elevator Lobby)
227A	Plaster wall on concrete	ND	N/A	N/A	Basement, Elevator Lobby
218B	HVAC Duct Mastic (gray) on round duct	ND	N/A	N/A	Basement, Elevator Lobby
216B	Spray Applied Fireproofing (light green)	ND	N/A	N/A	Basement, Elevator Lobby
228A	Firestop caulk (gray)	ND	N/A	N/A	Basement, Elevator Lobby
220B	Drywall joint compound	ND	N/A	N/A	Basement, Elevator Lobby

NA = Not applicable; ND = None Detected; Trace = less than one percent by visual area estimation
FRIABLE ASBESTOS-CONTAINING MATERIAL is material containing more than one percent (1%) asbestos that, when dry, can be crumbled, pulverized, or reduced to powder by hand pressure.

NOTE: This summary table must not be used alone. Important explanations and limitations are contained in the accompanying survey report text.
Percent asbestos content is based upon visual area estimation unless noted otherwise (point count analysis was not performed).

BULK SAMPLE LOG AND LAB ANALYSIS
Medical Office Building
1526 N. Edgemont St., Los Angeles, California
Sample Dates: December 7, 2015 to January 28, 2016

SAMPLE NUMBER	HOMOGENEOUS MATERIAL	ASBESTOS CONTENT (%)	FRIABLE	CONDITION	LOCATION
219B	HVAC Duct Mastic (gray) (square duct)	ND	N/A	N/A	Basement, Elevator Lobby
221B	Firestop caulk (red)	ND	N/A	N/A	Basement, Corridor adjacent to northwest Restroom
228B	Firestop caulk (gray)	ND	N/A	N/A	Basement, Corridor adjacent to northwest Restroom
229A	**Spray Applied Fireproofing (white)**	**Trace**	**Friable**	**Damaged**	**Basement, south Corridor, above ceiling**
216C	Spray Applied Fireproofing (light green)	ND	N/A	N/A	Basement, east Corridor, above ceiling
216D	Spray Applied Fireproofing (light green)	ND	N/A	N/A	Basement, CT Room 3 (B024) , above ceiling
230A	Caulk (white), on piping	ND	N/A	N/A	Basement, east Corridor, above ceiling
216E	Spray Applied Fireproofing (light green)	ND	N/A	N/A	Basement, Room B044, above ceiling
231A	2'x4' Acoustic ceiling tile (white), lay-in, fissure	ND	N/A	N/A	Basement, Room B044
220C	Drywall joint compound	ND	N/A	N/A	Basement, Room B044
231B	2'x4' Acoustic ceiling tile (white), lay-in, fissure	ND	N/A	N/A	Basement, Holding Area (B006)
216F	Spray Applied Fireproofing (light green)	ND	N/A	N/A	Basement, Holding Area (B006)
220D	Drywall joint compound	ND	N/A	N/A	Basement, Holding Area (B006)

NA = Not applicable; ND = None Detected; Trace = less than one percent by visual area estimation
FRIABLE ASBESTOS-CONTAINING MATERIAL is material containing more than one percent (1%) asbestos that, when dry, can be crumbled, pulverized, or reduced to powder by hand pressure.

NOTE: This summary table must not be used alone. Important explanations and limitations are contained in the accompanying survey report text.
Percent asbestos content is based upon visual area estimation unless noted otherwise (point count analysis was not performed).

BULK SAMPLE LOG AND LAB ANALYSIS
Medical Office Building
1526 N. Edgemont St., Los Angeles, California
Sample Dates: December 7, 2015 to January 28, 2016

SAMPLE NUMBER	HOMOGENEOUS MATERIAL	ASBESTOS CONTENT (%)	FRIABLE	CONDITION	LOCATION
216G	Spray Applied Fireproofing (light green)	ND	N/A	N/A	Basement, Waiting Room (B003)
220F	Drywall joint compound	ND	N/A	N/A	Basement, Waiting Room (B003)
220E	Drywall joint compound	ND	N/A	N/A	Basement, Corridor adjacent Room B003
220G	Drywall joint compound	ND	N/A	N/A	Basement, Ultrasound Room 3 (B036)
220H	Drywall joint compound	ND	N/A	N/A	Basement, Corridor adjacent B015
227B	Plaster wall on concrete	ND	N/A	N/A	Basement, Corridor adjacent B015
220I	Drywall joint compound	ND	N/A	N/A	Basement, Mechanical Room (B080)
225B	Paint coating (light gray), on concrete floor	ND	N/A	N/A	Basement, Mechanical Room (B080)
232A	Paint coating (green), on concrete	ND	N/A	N/A	Basement, Mechanical Room (B080)
233A	Paint coating (light gray, type 2), on concrete	ND	N/A	N/A	Basement, Mechanical Room (B080)
234A	Wall membrane (black)	ND	N/A	N/A	Basement, Mechanical Room (B080)
227C	Plaster wall	ND	N/A	N/A	Basement, Mechanical Room (B080)
226B	2'x2' Acoustic ceiling tile (white), lay-in, fissure	ND	N/A	N/A	Basement, Room B011

NA = Not applicable; ND = None Detected; Trace = less than one percent by visual area estimation
FRIABLE ASBESTOS-CONTAINING MATERIAL is material containing more than one percent (1%) asbestos that, when dry, can be crumbled, pulverized, or reduced to powder by hand pressure.

NOTE: This summary table must not be used alone. Important explanations and limitations are contained in the accompanying survey report text.
Percent asbestos content is based upon visual area estimation unless noted otherwise (point count analysis was not performed).

BULK SAMPLE LOG AND LAB ANALYSIS
Medical Office Building
1526 N. Edgemont St., Los Angeles, California
Sample Dates: December 7, 2015 to January 28, 2016

SAMPLE NUMBER	HOMOGENEOUS MATERIAL	ASBESTOS CONTENT (%)	FRIABLE	CONDITION	LOCATION
235A	Spray Applied Fireproofing (gray)	ND	N/A	N/A	Basement, Room B011
234B	**Wall membrane (black)**	**75% (in felts)**	**Friable**	**Damaged**	**Basement, Fire Pump Room (B012)**
227D	Plaster, on column	ND	N/A	N/A	Basement, Fire Pump Room (B012)
225C	Paint coating (light gray), on concrete floor	ND	N/A	N/A	Basement, southeast Stairwell base
637A	**Mastic (black) remnants**	**3%**	**Non-Friable**	**Good**	**Basement, Telecom Room (B052A)**
637B	**Mastic (black) remnants**	**3%**	**Non-Friable**	**Good**	**Basement, Telecom Room (B052A)**
373A	Carpet glue	ND	N/A	N/A	1st Flr, Room 1007
373B	Carpet glue	ND	N/A	N/A	1st Flr, Room 1007
374A	1'x1' Acoustic ceiling tile (white), fissure, with mastic (brown)	ND	N/A	N/A	1st Flr, Room 1007
374B	1'x1' Acoustic ceiling tile (white), fissure, with mastic (brown)	ND	N/A	N/A	1st Flr, Room 1007
375A	12" Vinyl floor tile (gray with white specks), with mastic	ND	N/A	N/A	1st Flr, Room 1007
376A	12" Vinyl floor tile (gray with black and white specks), with mastic	ND	N/A	N/A	1st Flr, Room 1007
377A	Baseboard (gray), with mastic	ND	N/A	N/A	1st Flr, Room 1007

NA = Not applicable; ND = None Detected; Trace = less than one percent by visual area estimation
FRIABLE ASBESTOS-CONTAINING MATERIAL is material containing more than one percent (1%) asbestos that, when dry, can be crumbled, pulverized, or reduced to powder by hand pressure.

NOTE: This summary table must not be used alone. Important explanations and limitations are contained in the accompanying survey report text.
Percent asbestos content is based upon visual area estimation unless noted otherwise (point count analysis was not performed).

BULK SAMPLE LOG AND LAB ANALYSIS
Medical Office Building
1526 N. Edgemont St., Los Angeles, California
Sample Dates: December 7, 2015 to January 28, 2016

SAMPLE NUMBER	HOMOGENEOUS MATERIAL	ASBESTOS CONTENT (%)	FRIABLE	CONDITION	LOCATION
375B	12" Vinyl floor tile (gray with white specks), with mastic	ND	N/A	N/A	1st Flr, Room 1006
378A	2'x2' Acoustic ceiling tile (white), lay-in, fissured	ND	N/A	N/A	1st Flr, Room 1006
379A	12" Vinyl floor tile (light green with green and white specks), with mastic	ND	N/A	N/A	1st Flr, Room 1005
379B	12" Vinyl floor tile (light green with green and white specks), with mastic	ND	N/A	N/A	1st Flr, Room 1004
380A	Wall covering (white)	ND	N/A	N/A	1st Flr, Room 1004
382A	Baseboard (tan), with mastic	ND	N/A	N/A	1st Flr, Room 1010
384A	Plaster (white)	ND	N/A	N/A	1st Flr, Room 1010
385A	Spray Applied Fireproofing (gray)	ND	N/A	N/A	1st Flr, Room 1010
381A	12" Vinyl floor tile (white), with mastic	ND	N/A	N/A	1st Flr, Room 1010
383A	HVAC duct wrap (white)	ND	N/A	N/A	1st Flr, Room 1010
386A	HVAC duct mastic (brown)	ND	N/A	N/A	1st Flr, Room 1010
381B	12" Vinyl floor tile (white), with mastic	ND	N/A	N/A	1st Flr, Room 1002

NA = Not applicable; ND = None Detected; Trace = less than one percent by visual area estimation
FRIABLE ASBESTOS-CONTAINING MATERIAL is material containing more than one percent (1%) asbestos that, when dry, can be crumbled, pulverized, or reduced to powder by hand pressure.

NOTE: This summary table must not be used alone. Important explanations and limitations are contained in the accompanying survey report text.
Percent asbestos content is based upon visual area estimation unless noted otherwise (point count analysis was not performed).

BULK SAMPLE LOG AND LAB ANALYSIS
Medical Office Building
1526 N. Edgemont St., Los Angeles, California
Sample Dates: December 7, 2015 to January 28, 2016

SAMPLE NUMBER	HOMOGENEOUS MATERIAL	ASBESTOS CONTENT (%)	FRIABLE	CONDITION	LOCATION
387A	**Residual mastic (black)**	**Trace**	**Non-friable**	**Good**	**1st Flr, Room 1012 (Utility Room)**
382B	Baseboard (tan), with mastic	ND	N/A	N/A	1st Flr, Room 1013
385B	Spray Applied Fireproofing (gray)	ND	N/A	N/A	1st Flr, Room 1013
383B	HVAC duct wrap (white)	ND	N/A	N/A	1st Flr, Room 1013
386B	HVAC duct mastic (brown)	ND	N/A	N/A	1st Flr, Room 1013
384B	Plaster (white)	ND	N/A	N/A	1st Flr, Room 1013
378B	2'x2' Acoustic ceiling tile (white), lay-in, fissured	ND	N/A	N/A	1st Flr, Room 1016A
389B	Vinyl sheet flooring (gray with brown specks)	ND	N/A	N/A	1st Flr, Room 1136
398C	Vinyl sheet flooring (off-white with gray and brown specks)	ND	N/A	N/A	1st Flr, Room 1135
398B	Vinyl sheet flooring (off-white with gray and brown specks)	ND	N/A	N/A	1st Flr, Room 1154
399A	6" Baseboard (tan) with mastic	ND	N/A	N/A	1st Flr, Room 1152
396B	Vinyl sheet flooring (wood veneer glossy plank) with mastic	ND	N/A	N/A	1st Flr, Room 1105
397A	Vinyl sheet flooring (off-white with gray/brown specks) with mastic	ND	N/A	N/A	1st Flr, Room 1107B

NA = Not applicable; ND = None Detected; Trace = less than one percent by visual area estimation
FRIABLE ASBESTOS-CONTAINING MATERIAL is material containing more than one percent (1%) asbestos that, when dry, can be crumbled, pulverized, or reduced to powder by hand pressure.

NOTE: This summary table must not be used alone. Important explanations and limitations are contained in the accompanying survey report text.
Percent asbestos content is based upon visual area estimation unless noted otherwise (point count analysis was not performed).

BULK SAMPLE LOG AND LAB ANALYSIS
Medical Office Building
1526 N. Edgemont St., Los Angeles, California
Sample Dates: December 7, 2015 to January 28, 2016

SAMPLE NUMBER	HOMOGENEOUS MATERIAL	ASBESTOS CONTENT (%)	FRIABLE	CONDITION	LOCATION
396A	Vinyl sheet flooring (wood veneer glossy plank) with mastic	ND	N/A	N/A	1st Flr, Room 1107E
394A	Vinyl sheet flooring (off-white with blue/orange specks)	ND	N/A	N/A	1st Flr, Room 1184
382C	Baseboard (tan), with mastic	ND	N/A	N/A	1st Flr, Room 1184
395A	Sink undercoat (gray)	ND	N/A	N/A	1st Flr, Room 1184
394B	Vinyl sheet flooring (off-white with blue/orange specks)	ND	N/A	N/A	1st Flr, Room 1184
391B	Wall texture cover with blue specks, with adhesive	ND	N/A	N/A	1st Flr, Corridor 1196
388B	Vinyl sheet flooring (wood veneer plank, type 2) with mastic	ND	N/A	N/A	1st Flr, Corridor 1196
391A	Wall texture cover with blue specks, with adhesive	ND	N/A	N/A	1st Flr, Corridor 1196
393A	Vinyl sheet flooring (white with blue specks) with mastic	ND	N/A	N/A	1st Flr, Room 1188
377B	Baseboard (gray), with mastic	ND	N/A	N/A	1st Flr, Room 1189
389A	Vinyl sheet flooring (gray with brown specks)	ND	N/A	N/A	1st Flr, Room 1189
390A	Sink undercoat (black)	ND	N/A	N/A	1st Flr, Room 1189
392A	Carpet mastic (yellow)	ND	N/A	N/A	1st Flr, Room 1191A

NA = Not applicable; ND = None Detected; Trace = less than one percent by visual area estimation
FRIABLE ASBESTOS-CONTAINING MATERIAL is material containing more than one percent (1%) asbestos that, when dry, can be crumbled, pulverized, or reduced to powder by hand pressure.

NOTE: This summary table must not be used alone. Important explanations and limitations are contained in the accompanying survey report text.
Percent asbestos content is based upon visual area estimation unless noted otherwise (point count analysis was not performed).

BULK SAMPLE LOG AND LAB ANALYSIS
Medical Office Building
1526 N. Edgemont St., Los Angeles, California
Sample Dates: December 7, 2015 to January 28, 2016

SAMPLE NUMBER	HOMOGENEOUS MATERIAL	ASBESTOS CONTENT (%)	FRIABLE	CONDITION	LOCATION
400A	Vinyl sheet flooring (wood veneer plank, type 3) with mastic	ND	N/A	N/A	1st Flr, Room 1191
400B	Vinyl sheet flooring (wood veneer plank, type 3) with mastic	ND	N/A	N/A	1st Flr, Room 1191
388A	Vinyl sheet flooring (wood veneer plank, type 2) with mastic	ND	N/A	N/A	1st Flr, Corridor
398A	Vinyl sheet flooring (off-white with gray/brown specks) with mastic	ND	N/A	N/A	1st Flr, Room 1115
392B	Carpet glue (yellow)	ND	N/A	N/A	1st Flr, Room 1124
401A	Spray Applied Fireproofing (gray)	ND	N/A	N/A	1st Flr, Room 1091
402A	2'x2' Acoustic ceiling tile (white), lay-in, textured	ND	N/A	N/A	1st Flr, Room 1091
403A	HVAC duct mastic (brown) (round duct)	ND	N/A	N/A	1st Flr, Room 1001
404A	Paint (white), on concrete	ND	N/A	N/A	1st Flr, Room 1001
405A	Paint (tan), on concrete	ND	N/A	N/A	1st Flr, Room 1001
402B	2'x2' Acoustic ceiling tile (white), lay-in, textured	ND	N/A	N/A	1st Flr, Room 1001
406A	Drywall joint compound (white)	ND	N/A	N/A	1st Flr, Room 1001
407A	**Plaster (white)**	**Trace**	**Non-Friable**	**Good**	**1st Flr, Corridor 1097**

NA = Not applicable; ND = None Detected; Trace = less than one percent by visual area estimation
FRIABLE ASBESTOS-CONTAINING MATERIAL is material containing more than one percent (1%) asbestos that, when dry, can be crumbled, pulverized, or reduced to powder by hand pressure.

NOTE: This summary table must not be used alone. Important explanations and limitations are contained in the accompanying survey report text.
Percent asbestos content is based upon visual area estimation unless noted otherwise (point count analysis was not performed).

BULK SAMPLE LOG AND LAB ANALYSIS
Medical Office Building
1526 N. Edgemont St., Los Angeles, California
Sample Dates: December 7, 2015 to January 28, 2016

SAMPLE NUMBER	HOMOGENEOUS MATERIAL	ASBESTOS CONTENT (%)	FRIABLE	CONDITION	LOCATION
408A	Fireproof sealant (gray)	ND	N/A	N/A	1st Flr, Corridor 1097
401B	Spray Applied Fireproofing (gray)	ND	N/A	N/A	1st Flr, Corridor 1097
409A	2'x4' Acoustic ceiling tile (white), lay-in, fissured	ND	N/A	N/A	1st Flr, Corridor 1162
410A	Fireproofing (light gray)	ND	N/A	N/A	1st Flr, Room 1121
409B	2'x4' Acoustic ceiling tile (white), lay-in, fissured	ND	N/A	N/A	1st Flr, Room 1121
408B	Fireproof sealant (gray)	ND	N/A	N/A	1st Flr, Room 1121
403B	HVAC mastic (brown)	ND	N/A	N/A	1st Flr, Room 1191
410B	Fireproofing (light gray)	ND	N/A	N/A	1st Flr, Room 1166
406B	Joint compound (white)	ND	N/A	N/A	1st Flr, Room 1166
407B	Plaster (white)	ND	N/A	N/A	1st Flr, Corridor 1183
406C	Joint compound (white)	ND	N/A	N/A	1st Flr, Corridor 1183
411A	HVAC duct mastic (yellow)	ND	N/A	N/A	1st Flr, Room 1107
406D	Drywall joint compound (white)	ND	N/A	N/A	1st Flr, Room 1107

NA = Not applicable; ND = None Detected; Trace = less than one percent by visual area estimation
FRIABLE ASBESTOS-CONTAINING MATERIAL is material containing more than one percent (1%) asbestos that, when dry, can be crumbled, pulverized, or reduced to powder by hand pressure.

NOTE: This summary table must not be used alone. Important explanations and limitations are contained in the accompanying survey report text.
Percent asbestos content is based upon visual area estimation unless noted otherwise (point count analysis was not performed).

BULK SAMPLE LOG AND LAB ANALYSIS
Medical Office Building
1526 N. Edgemont St., Los Angeles, California
Sample Dates: December 7, 2015 to January 28, 2016

SAMPLE NUMBER	HOMOGENEOUS MATERIAL	ASBESTOS CONTENT (%)	FRIABLE	CONDITION	LOCATION
411B	HVAC duct mastic (yellow)	ND	N/A	N/A	1st Flr, Room 1107
406E	Drywall joint compound (white)	ND	N/A	N/A	1st Flr, Room 1103
351A	Vinyl sheet flooring (wood veneer plank, type 2) with mastic	ND	N/A	N/A	2nd Flr, Room G2022
351B	Vinyl sheet flooring (wood veneer plank, type 2) with mastic	ND	N/A	N/A	2nd Flr, Room G2121
352A	3" Baseboard (black), with mastic	ND	N/A	N/A	2nd Flr, Room G2121
353A	**Vinyl sheet flooring (blue with pink and blue specks), with mastic**	**Trace (in mastic)**	**Non-friable**	**Good**	**2nd Flr, Room G2033**
354A	3" Baseboard (tan), with mastic	ND	N/A	N/A	2nd Flr, Room G2033
355A	Vinyl sheet flooring (off-white with pink and blue specks), with mastic	ND	N/A	N/A	2nd Flr, Corridor G2123
355B	**Vinyl sheet flooring (off-white with pink and blue specks), with mastic**	**Trace (in mastic)**	**Non-friable**	**Good**	**2nd Flr, Corridor G2118**
356A	Vinyl sheet flooring (wood veneer glossy plank) with mastic	ND	N/A	N/A	2nd Flr, Room G2120
357A	**Vinyl sheet flooring (off-white with gray, tan and blue specks)**	**3% (in black mastic)**	**Non-friable**	**Good**	**2nd Flr, Corridor G2123**
357B	Vinyl sheet flooring (off-white with gray, tan and blue specks)	ND	N/A	N/A	2nd Flr, Corridor G2123

NA = Not applicable; ND = None Detected; Trace = less than one percent by visual area estimation
FRIABLE ASBESTOS-CONTAINING MATERIAL is material containing more than one percent (1%) asbestos that, when dry, can be crumbled, pulverized, or reduced to powder by hand pressure.

NOTE: This summary table must not be used alone. Important explanations and limitations are contained in the accompanying survey report text.
Percent asbestos content is based upon visual area estimation unless noted otherwise (point count analysis was not performed).

BULK SAMPLE LOG AND LAB ANALYSIS
Medical Office Building
1526 N. Edgemont St., Los Angeles, California
Sample Dates: December 7, 2015 to January 28, 2016

SAMPLE NUMBER	HOMOGENEOUS MATERIAL	ASBESTOS CONTENT (%)	FRIABLE	CONDITION	LOCATION
358A	Sink undercoating (black)	ND	N/A	N/A	2nd Flr, Room G2122
359A	Sink undercoating (gray)	ND	N/A	N/A	2nd Flr, Room G2125
353B	**Vinyl sheet flooring (blue with pink and blue specks), with mastic**	**Trace (in mastic)**	**Non-friable**	**Good**	**2nd Flr, Room G2142**
354B	3" Baseboard (tan), with mastic	ND	N/A	N/A	2nd Flr, Room G2142
360A	Wall covering (purple with dark purple streaks)	ND	N/A	N/A	2nd Flr, Corridor G2141
356B	Vinyl sheet flooring (wood veneer glossy plank) with mastic	ND	N/A	N/A	2nd Flr, Room G2144
352B	3" Baseboard (black), with mastic	ND	N/A	N/A	2nd Flr, Room G2018
360B	Wall covering (purple with dark purple streaks)	ND	N/A	N/A	2nd Flr, Room G2018
361A	3" Baseboard (gray), with mastic	ND	N/A	N/A	2nd Flr, Corridor G2105
361B	3" Baseboard (gray), with mastic	ND	N/A	N/A	2nd Flr, Corridor G2153
362A	Carpet mastic (tan)	ND	N/A	N/A	2nd Flr, Corridor G2044
363A	12" Vinyl floor tile (beige with white streaks), with mastic	ND	N/A	N/A	2nd Flr, Room G2009
363B	12" Vinyl floor tile (beige with white streaks), with mastic	ND	N/A	N/A	2nd Flr, Room G2009

NA = Not applicable; ND = None Detected; Trace = less than one percent by visual area estimation
FRIABLE ASBESTOS-CONTAINING MATERIAL is material containing more than one percent (1%) asbestos that, when dry, can be crumbled, pulverized, or reduced to powder by hand pressure.

NOTE: This summary table must not be used alone. Important explanations and limitations are contained in the accompanying survey report text.
Percent asbestos content is based upon visual area estimation unless noted otherwise (point count analysis was not performed).

BULK SAMPLE LOG AND LAB ANALYSIS
Medical Office Building
1526 N. Edgemont St., Los Angeles, California
Sample Dates: December 7, 2015 to January 28, 2016

SAMPLE NUMBER	HOMOGENEOUS MATERIAL	ASBESTOS CONTENT (%)	FRIABLE	CONDITION	LOCATION
364A	Carpet glue (brown)	ND	N/A	N/A	2nd Flr, Room G2043
364B	Carpet glue (brown)	ND	N/A	N/A	2nd Flr, Corridor G2153
362B	Carpet glue (tan)	ND	N/A	N/A	2nd Flr, Corridor G2133
365A	Carpet glue (tan), with lower layer of floor tile, with mastic	ND	N/A	N/A	2nd Flr, Room 2139
365B	Carpet glue (tan)	ND	N/A	N/A	2nd Flr, Room 2111
366A	**Plaster (beige), with fireproofing (green)**	**Trace (in beige material)**	**Non-friable**	**Good**	**2nd Flr, Room 2001 Elevator Lobby, ceiling cavity**
366B	**Plaster (beige), with fireproofing (green)**	**Trace (in beige material)**	**Non-friable**	**Good**	**2nd Flr, Room 2037, ceiling cavity**
367A	Exterior stucco (white)	ND	N/A	N/A	2nd Flr, breezeway to Parking Lot
367B	Exterior stucco (white)	ND	N/A	N/A	2nd Flr, breezeway to Parking Lot
368A	HVAC duct mastic (brown)	ND	N/A	N/A	2nd Flr, east Corridor, above ceiling tile
369A	Spray Applied Fireproofing (green)	ND	N/A	N/A	2nd Flr, east Corridor, above ceiling tile
370A	Drywall joint compound (pink/white)	ND	N/A	N/A	2nd Flr, east Corridor, above ceiling tile
371A	2'x2' Acoustic ceiling tile (white), lay-in, textured	ND	N/A	N/A	2nd Flr, east Corridor, above ceiling tile

NA = Not applicable; ND = None Detected; Trace = less than one percent by visual area estimation
FRIABLE ASBESTOS-CONTAINING MATERIAL is material containing more than one percent (1%) asbestos that, when dry, can be crumbled, pulverized, or reduced to powder by hand pressure.

NOTE: This summary table must not be used alone. Important explanations and limitations are contained in the accompanying survey report text.
Percent asbestos content is based upon visual area estimation unless noted otherwise (point count analysis was not performed).

BULK SAMPLE LOG AND LAB ANALYSIS
Medical Office Building
1526 N. Edgemont St., Los Angeles, California
Sample Dates: December 7, 2015 to January 28, 2016

SAMPLE NUMBER	HOMOGENEOUS MATERIAL	ASBESTOS CONTENT (%)	FRIABLE	CONDITION	LOCATION
366C	Plaster	ND	N/A	N/A	2nd Flr, east Corridor
371B	2'x2' Acoustic ceiling tile (white), lay-in, textured	ND	N/A	N/A	2nd Flr, Corridor 2153
372A	2'x4' Acoustic ceiling tile (white), lay-in, fissured	ND	N/A	N/A	2nd Flr, Room 2120
370B	Drywall joint compound	ND	N/A	N/A	2nd Flr, Corridor 2020, above ceiling
368B	HVAC duct mastic (brown)	ND	N/A	N/A	2nd Flr, Corridor 2153, above ceiling adjacent to room G2149
370C	Drywall joint compound	ND	N/A	N/A	2nd Flr, Corridor 2020, above ceiling adjacent to room G2019
369B	Spray Applied Fireproofing (green)	ND	N/A	N/A	2nd Flr, Corridor 2044, above ceiling
236A	12" Vinyl floor tile (off-white with gray streaks), with mastic	ND	N/A	N/A	3rd Flr, room east of Corridor 3103
236B	12" Vinyl floor tile (off-white with gray streaks), with mastic	ND	N/A	N/A	3rd Flr, room east of Corridor 3103
237A	Vinyl sheet flooring (off-white with pink and blue specks), with mastic	ND	N/A	N/A	3rd Flr, Exam Room 8 (G3158)
238A	Carpet glue	ND	N/A	N/A	3rd Flr, Room G3144
239A	4" Baseboard (tan), with mastic	ND	N/A	N/A	3rd Flr, Room G3144
240A	12" Vinyl floor tile (off-white with blue and gray streaks), with mastic	ND	N/A	N/A	3rd Flr, Storage Closet G3210

NA = Not applicable; ND = None Detected; Trace = less than one percent by visual area estimation
FRIABLE ASBESTOS-CONTAINING MATERIAL is material containing more than one percent (1%) asbestos that, when dry, can be crumbled, pulverized, or reduced to powder by hand pressure.

NOTE: This summary table must not be used alone. Important explanations and limitations are contained in the accompanying survey report text.
Percent asbestos content is based upon visual area estimation unless noted otherwise (point count analysis was not performed).

BULK SAMPLE LOG AND LAB ANALYSIS
Medical Office Building
1526 N. Edgemont St., Los Angeles, California
Sample Dates: December 7, 2015 to January 28, 2016

SAMPLE NUMBER	HOMOGENEOUS MATERIAL	ASBESTOS CONTENT (%)	FRIABLE	CONDITION	LOCATION
238B	Carpet glue	ND	N/A	N/A	3rd Flr, Conference Room G3207
241A	Vinyl sheet flooring (wood veneer plank, type 2) with mastic	ND	N/A	N/A	3rd Flr, south Corridor 3222
242A	4" Baseboard (dark gray), with mastic	ND	N/A	N/A	3rd Flr, south Corridor 3222
240B	12" Vinyl floor tile (off-white with blue and gray streaks), with mastic	ND	N/A	N/A	3rd Flr, Storage Room G3204
240C	12" Vinyl floor tile (off-white with blue and gray streaks), with mastic	ND	N/A	N/A	3rd Flr, Electrical Closet G3188
237B	Vinyl sheet flooring (off-white with pink and blue specks), with mastic	ND	N/A	N/A	3rd Flr, Triage Room G3182
239B	4" Baseboard (tan), with mastic	ND	N/A	N/A	3rd Flr, Triage Room G3182
242B	4" Baseboard (dark gray), with mastic	ND	N/A	N/A	3rd Flr, Waiting Area G3175
241B	Vinyl sheet flooring (wood veneer plank, type 2) with mastic	ND	N/A	N/A	3rd Flr, Waiting Area G3175
237C	Vinyl sheet flooring (off-white with pink and blue specks), with mastic	ND	N/A	N/A	3rd Flr, Exam Room 2 (G3164)
243A	Sink undercoating (gray)	ND	N/A	N/A	3rd Flr, Nurse Station adjacent Room G3166
244A	Vinyl sheet flooring (white with gray specks), with mastic	ND	N/A	N/A	3rd Flr, Consultation Room G3171
244B	Vinyl sheet flooring (white with gray specks), with mastic	ND	N/A	N/A	3rd Flr, Consultation Room G3171

NA = Not applicable; ND = None Detected; Trace = less than one percent by visual area estimation
FRIABLE ASBESTOS-CONTAINING MATERIAL is material containing more than one percent (1%) asbestos that, when dry, can be crumbled, pulverized, or reduced to powder by hand pressure.

NOTE: This summary table must not be used alone. Important explanations and limitations are contained in the accompanying survey report text.
Percent asbestos content is based upon visual area estimation unless noted otherwise (point count analysis was not performed).

BULK SAMPLE LOG AND LAB ANALYSIS
Medical Office Building
1526 N. Edgemont St., Los Angeles, California
Sample Dates: December 7, 2015 to January 28, 2016

SAMPLE NUMBER	HOMOGENEOUS MATERIAL	ASBESTOS CONTENT (%)	FRIABLE	CONDITION	LOCATION
245A	Vinyl sheet flooring (off-white with pink and blue pebble), with mastic	ND	N/A	N/A	3rd Flr, Special Procedure Room G3172A
243B	Sink undercoating (gray)	ND	N/A	N/A	3rd Flr, Employee Lounge G3197
245B	Vinyl sheet flooring (off-white with pink and blue pebble), with mastic	ND	N/A	N/A	3rd Flr, Employee Lounge G3197
246A	2'x4' Acoustic ceiling tile (white), lay-in, fissure	ND	N/A	N/A	3rd Flr, Elevator Lobby, above ceiling
247A	Drywall joint compound	ND	N/A	N/A	3rd Flr, Elevator Lobby, above ceiling
248A	HVAC duct mastic (gray)	ND	N/A	N/A	3rd Flr, Elevator Lobby, above ceiling
249A	Spray Applied Fireproofing (light green)	ND	N/A	N/A	3rd Flr, Elevator Lobby, above ceiling
250A	HVAC duct mastic (brown)	ND	N/A	N/A	3rd Flr, Elevator Lobby, above ceiling
247B	Drywall joint compound	ND	N/A	N/A	3rd Flr, west Corridor
249B	Spray Applied Fireproofing (light green)	ND	N/A	N/A	3rd Flr, west Corridor
251A	Spray Applied Fireproofing (gray)	ND	N/A	N/A	3rd Flr, west Corridor
252A	2'x4' Acoustic ceiling tile (white), lay-in, textured	ND	N/A	N/A	3rd Flr, Conference Room G3207
251B	Spray Applied Fireproofing (gray)	ND	N/A	N/A	3rd Flr, Conference Room G3207, above ceiling

NA = Not applicable; ND = None Detected; Trace = less than one percent by visual area estimation
FRIABLE ASBESTOS-CONTAINING MATERIAL is material containing more than one percent (1%) asbestos that, when dry, can be crumbled, pulverized, or reduced to powder by hand pressure.

NOTE: This summary table must not be used alone. Important explanations and limitations are contained in the accompanying survey report text.
Percent asbestos content is based upon visual area estimation unless noted otherwise (point count analysis was not performed).

BULK SAMPLE LOG AND LAB ANALYSIS
Medical Office Building
1526 N. Edgemont St., Los Angeles, California
Sample Dates: December 7, 2015 to January 28, 2016

SAMPLE NUMBER	HOMOGENEOUS MATERIAL	ASBESTOS CONTENT (%)	FRIABLE	CONDITION	LOCATION
247C	Drywall joint Compound	ND	N/A	N/A	3rd Flr, Telecom Room G3203, above ceiling
251C	Spray Applied Fireproofing (gray)	ND	N/A	N/A	3rd Flr, Telecom Room G3203, above ceiling
249C	Spray Applied Fireproofing (light green)	ND	N/A	N/A	3rd Flr, Telecom Room G3203, above ceiling
252B	2'x4' Acoustic ceiling tile (white), lay-in, textured	ND	N/A	N/A	3rd Flr, Employee Lounge G3197
247D	Drywall joint Compound	ND	N/A	N/A	3rd Flr, Employee Lounge G3197, above ceiling
248B	HVAC duct mastic (gray)	ND	N/A	N/A	3rd Flr, Employee Lounge G3197, above ceiling
249D	Spray Applied Fireproofing (light green)	ND	N/A	N/A	3rd Flr, Employee Lounge G3197, above ceiling
247E	Drywall joint Compound	ND	N/A	N/A	3rd Flr, central E/W Corridor 3195, above ceiling
250B	HVAC duct mastic (brown)	ND	N/A	N/A	3rd Flr, central E/W Corridor 3195, above ceiling
249E	Spray Applied Fireproofing (light green)	ND	N/A	N/A	3rd Flr, central E/W Corridor 3195, above ceiling
249F	Spray Applied Fireproofing (light green)	ND	N/A	N/A	3rd Flr, Room G3115, above ceiling
246B	2'x4' Acoustic ceiling tile (white), lay-in, fissure	ND	N/A	N/A	3rd Flr, Room G3115, above ceiling
247F	Drywall joint Compound	ND	N/A	N/A	3rd Flr, Room G3115, above ceiling

NA = Not applicable; ND = None Detected; Trace = less than one percent by visual area estimation
FRIABLE ASBESTOS-CONTAINING MATERIAL is material containing more than one percent (1%) asbestos that, when dry, can be crumbled, pulverized, or reduced to powder by hand pressure.

NOTE: This summary table must not be used alone. Important explanations and limitations are contained in the accompanying survey report text.
Percent asbestos content is based upon visual area estimation unless noted otherwise (point count analysis was not performed).

BULK SAMPLE LOG AND LAB ANALYSIS
Medical Office Building
1526 N. Edgemont St., Los Angeles, California
Sample Dates: December 7, 2015 to January 28, 2016

SAMPLE NUMBER	HOMOGENEOUS MATERIAL	ASBESTOS CONTENT (%)	FRIABLE	CONDITION	LOCATION
249G	Spray Applied Fireproofing (light green)	ND	N/A	N/A	3rd Flr, Waiting Room G3175, above ceiling
247G	Drywall joint compound	ND	N/A	N/A	3rd Flr, Waiting Room G3175, above ceiling
284A	12" Vinyl floor tile (off-white with gray and blue specks), with mastic	ND	N/A	N/A	4th Flr, Corridor 4008, adjacent northeast Stairwell
285A	4" Baseboard (tan), with mastic	ND	N/A	N/A	4th Flr, Corridor 4008, adjacent northeast Stairwell
286A	12" Vinyl floor tile (white with gray and blue specks), with mastic	ND	N/A	N/A	4th Flr, Storage Closet G4015
287A	12" Vinyl floor tile (green with green and black specks), with mastic	ND	N/A	N/A	4th Flr, Occupational Therapy Dept.
288A	12" Vinyl floor tile (green with green and gray specks), with mastic	ND	N/A	N/A	4th Flr, Occupational Therapy Dept.
289A	Vinyl Sheet Flooring (Wood veneer glossy planks), with mastic	ND	N/A	N/A	4th Flr, Waiting Area G4005A
289B	Vinyl Sheet Flooring (Wood veneer glossy planks), with mastic	ND	N/A	N/A	4th Flr, Waiting Area G4005A
290A	4" Baseboard (dark gray), with mastic	ND	N/A	N/A	4th Flr, Waiting Area G4005A
291A	Vinyl sheet flooring (off-white with pink and blue specks), with mastic	ND	N/A	N/A	4th Flr, Outpatient Gym G4023
292A	Vinyl sheet flooring (white with gray, blue and orange specks), with mastic	ND	N/A	N/A	4th Flr, Outpatient Gym G4023
293A	Vinyl sheet flooring (tan with blue and pink spots), with mastic	ND	N/A	N/A	4th Flr, southwest Corridor 4028

NA = Not applicable; ND = None Detected; Trace = less than one percent by visual area estimation
FRIABLE ASBESTOS-CONTAINING MATERIAL is material containing more than one percent (1%) asbestos that, when dry, can be crumbled, pulverized, or reduced to powder by hand pressure.

NOTE: This summary table must not be used alone. Important explanations and limitations are contained in the accompanying survey report text.
Percent asbestos content is based upon visual area estimation unless noted otherwise (point count analysis was not performed).

BULK SAMPLE LOG AND LAB ANALYSIS
Medical Office Building
1526 N. Edgemont St., Los Angeles, California
Sample Dates: December 7, 2015 to January 28, 2016

SAMPLE NUMBER	HOMOGENEOUS MATERIAL	ASBESTOS CONTENT (%)	FRIABLE	CONDITION	LOCATION
293B	Vinyl sheet flooring (tan with blue and pink spots), with mastic	ND	N/A	N/A	4th Flr, southwest Corridor 4028
294A	Vinyl sheet flooring, textured (gray with white and black spots), with mastic	ND	N/A	N/A	4th Flr, southeast Corridor 4032
294B	Vinyl sheet flooring, textured (gray with white and black spots), with mastic	ND	N/A	N/A	4th Flr, southeast Corridor 4029
295A	Sink undercoat (black)	ND	N/A	N/A	4th Flr, Outpatient Gym 4023
296A	Carpet glue	ND	N/A	N/A	4th Flr, Classroom G4020
290B	4" Baseboard (dark gray), with mastic	ND	N/A	N/A	4th Flr, Classroom G4020
297A	Sink undercoat (gray)	ND	N/A	N/A	4th Flr, Staff Lounge G4056
291B	Vinyl sheet flooring (off-white with pink and blue specks), with mastic	ND	N/A	N/A	4th Flr, Staff Lounge G4056
286B	12" Vinyl floor tile (white with gray and blue specks), with mastic	ND	N/A	N/A	4th Flr, southeast Stairwell Vestibule 4036
296B	Carpet glue	ND	N/A	N/A	4th Flr, Room G4048B
284B	12" Vinyl floor tile (off-white with gray and blue specks), with mastic	ND	N/A	N/A	4th Flr, south Corridor 4029
285B	4" Baseboard (tan), with mastic	ND	N/A	N/A	4th Flr, south Corridor 4029

NA = Not applicable; ND = None Detected; Trace = less than one percent by visual area estimation
FRIABLE ASBESTOS-CONTAINING MATERIAL is material containing more than one percent (1%) asbestos that, when dry, can be crumbled, pulverized, or reduced to powder by hand pressure.

NOTE: This summary table must not be used alone. Important explanations and limitations are contained in the accompanying survey report text.
Percent asbestos content is based upon visual area estimation unless noted otherwise (point count analysis was not performed).

BULK SAMPLE LOG AND LAB ANALYSIS
Medical Office Building
1526 N. Edgemont St., Los Angeles, California
Sample Dates: December 7, 2015 to January 28, 2016

SAMPLE NUMBER	HOMOGENEOUS MATERIAL	ASBESTOS CONTENT (%)	FRIABLE	CONDITION	LOCATION
337A	2'x'2 Acoustic ceiling tile (white), lay-in, fissure	ND	N/A	N/A	4th Flr, Elevator Lobby
338A	Drywall joint compound	ND	N/A	N/A	4th Flr, Elevator Lobby, above ceiling tile
339A	Spray Applied Fireproofing (green)	ND	N/A	N/A	4th Flr, Elevator Lobby, above ceiling tile
340A	Spray Applied Fireproofing (dark gray)	ND	N/A	N/A	4th Flr, Elevator Lobby, above ceiling tile
341A	HVAC duct mastic (gray)	ND	N/A	N/A	4th Flr, Elevator Lobby, above ceiling tile
342A	HVAC duct mastic (yellow)	ND	N/A	N/A	4th Flr, Elevator Lobby, above ceiling tile
343A	2'x4' Acoustic ceiling tile (white), lay-in, fissure	ND	N/A	N/A	4th Flr, Waiting room 4005A
344A	2'x2' Acoustic ceiling tile (white), lay-in, textured	ND	N/A	N/A	4th Flr, Corridor 4004
338B	Drywall joint compound	ND	N/A	N/A	4th Flr, Corridor 4005, above ceiling tile
345A	Plaster wall	ND	N/A	N/A	4th Flr, Corridor 4008, above ceiling tile
346A	2'x4' Acoustic ceiling tile (white), pitted, with holes	ND	N/A	N/A	4th Flr, Room G4012, above ceiling tile
338C	Drywall joint compound	ND	N/A	N/A	4th Flr, Room G4012, above ceiling tile
339B	Spray Applied Fireproofing (green)	ND	N/A	N/A	4th Flr, Corridor 4024

NA = Not applicable; ND = None Detected; Trace = less than one percent by visual area estimation
FRIABLE ASBESTOS-CONTAINING MATERIAL is material containing more than one percent (1%) asbestos that, when dry, can be crumbled, pulverized, or reduced to powder by hand pressure.

NOTE: This summary table must not be used alone. Important explanations and limitations are contained in the accompanying survey report text.
Percent asbestos content is based upon visual area estimation unless noted otherwise (point count analysis was not performed).

BULK SAMPLE LOG AND LAB ANALYSIS
Medical Office Building
1526 N. Edgemont St., Los Angeles, California
Sample Dates: December 7, 2015 to January 28, 2016

SAMPLE NUMBER	HOMOGENEOUS MATERIAL	ASBESTOS CONTENT (%)	FRIABLE	CONDITION	LOCATION
342B	HVAC duct mastic (yellow)	ND	N/A	N/A	4th Flr, Corridor 4029, above ceiling tile
346B	2'x4' Acoustic ceiling tile (white), pitted, with holes	ND	N/A	N/A	4th Flr, Corridor 4029
343B	2'x4' Acoustic ceiling tile (white), lay-in, fissure	ND	N/A	N/A	4th Flr, Corridor 4028
338D	Drywall joint compound	ND	N/A	N/A	4th Flr, Corridor 4028, above ceiling tile
341B	HVAC duct mastic (gray)	ND	N/A	N/A	4th Flr, Room 4048B
347A	Spray Applied Fireproofing (light gray)	ND	N/A	N/A	4th Flr, Room 4048B, above ceiling
347B	Spray Applied Fireproofing (light gray)	ND	N/A	N/A	4th Flr, Room 4048, above ceiling
344B	2'x2' Acoustic ceiling tile (white), lay-in, textured	ND	N/A	N/A	4th Flr, Corridor 4004
337B	2'x'2 Acoustic ceiling tile (white), lay-in, fissure	ND	N/A	N/A	4th Flr, Elevator Lobby
340B	Spray Applied Fireproofing (dark gray)	ND	N/A	N/A	4th Flr, Elevator Lobby, above ceiling tile
338E	Drywall joint Compound	ND	N/A	N/A	4th Flr, Room G4055
348A	Wall covering (tan with blue specks) with adhesive	ND	N/A	N/A	4th Flr, Corridor 4029
349A	Wall covering (green with blue specks) with adhesive	ND	N/A	N/A	4th Flr, Corridor 4029

NA = Not applicable; ND = None Detected; Trace = less than one percent by visual area estimation
FRIABLE ASBESTOS-CONTAINING MATERIAL is material containing more than one percent (1%) asbestos that, when dry, can be crumbled, pulverized, or reduced to powder by hand pressure.

NOTE: This summary table must not be used alone. Important explanations and limitations are contained in the accompanying survey report text.
Percent asbestos content is based upon visual area estimation unless noted otherwise (point count analysis was not performed).

BULK SAMPLE LOG AND LAB ANALYSIS
Medical Office Building
1526 N. Edgemont St., Los Angeles, California
Sample Dates: December 7, 2015 to January 28, 2016

SAMPLE NUMBER	HOMOGENEOUS MATERIAL	ASBESTOS CONTENT (%)	FRIABLE	CONDITION	LOCATION
348B	Wall covering (tan with blue specks) with adhesive	ND	N/A	N/A	4th Flr, Corridor 4005, adjacent to room G4012
349B	Wall covering (green with blue specks) with adhesive	ND	N/A	N/A	4th Flr, Corridor 4004, adjacent to drinking fountain
350A	Wall covering (off-white) with adhesive	ND	N/A	N/A	4th Flr, Elevator Lobby
350B	Wall covering (off-white) with adhesive	ND	N/A	N/A	4th Flr, Elevator Lobby
253A	12" Vinyl floor tile (white with gray streaks), with mastic	ND	N/A	N/A	5th Flr, Telecom Closet
254A	Vinyl sheet flooring (off-white with pink and blue specks), with mastic	ND	N/A	N/A	5th Flr, Bone Densitometry Room 507
255A	Carpet glue	ND	N/A	N/A	5th Flr, Computer Room 517
256A	3" Baseboard (gray), with mastic	ND	N/A	N/A	5th Flr, Computer Room 517
257A	Sink undercoating (gray)	ND	N/A	N/A	5th Flr, Cardiac Room 518B
258A	Vinyl sheet flooring (off-white with pink, blue and gray specks), with mastic	ND	N/A	N/A	5th Flr, Cardiac Room 518A
259A	Vinyl sheet flooring (white with gray specks), with mastic	ND	N/A	N/A	5th Flr, Cardiac Room 518A Restroom
253B	**12" Vinyl floor tile (white with gray streaks), with mastic**	**Trace (in tan mastic)**	**Non-friable**	**Good**	**5th Flr, Electrical Room 526A**

NA = Not applicable; ND = None Detected; Trace = less than one percent by visual area estimation
FRIABLE ASBESTOS-CONTAINING MATERIAL is material containing more than one percent (1%) asbestos that, when dry, can be crumbled, pulverized, or reduced to powder by hand pressure.

NOTE: This summary table must not be used alone. Important explanations and limitations are contained in the accompanying survey report text.
Percent asbestos content is based upon visual area estimation unless noted otherwise (point count analysis was not performed).

BULK SAMPLE LOG AND LAB ANALYSIS
Medical Office Building
1526 N. Edgemont St., Los Angeles, California
Sample Dates: December 7, 2015 to January 28, 2016

SAMPLE NUMBER	HOMOGENEOUS MATERIAL	ASBESTOS CONTENT (%)	FRIABLE	CONDITION	LOCATION
253C	12" Vinyl floor tile (white with gray streaks), with mastic	ND	N/A	N/A	5th Flr, Electrical Room 532A
260A	3" Baseboard (tan), with mastic	ND	N/A	N/A	5th Flr, Electrical Room 532A
261A	**Vinyl sheet flooring (brown) with mastic**	**Trace (in mastic)**	**Non-friable**	**Good**	**5th Flr, north entry to Corridor 550**
261B	**Vinyl sheet flooring (brown) with mastic**	**Trace (in mastic)**	**Non-friable**	**Good**	**5th Flr, north entry to Corridor 550**
255B	**Carpet glue (with remnant mastics)**	**2% (in black/tan mastics)**	**Non-friable**	**Good**	**5th Flr, Room 537**
256B	3" Baseboard (gray), with mastic	ND	N/A	N/A	5th Flr, Room 537
262A	**Vinyl sheet flooring (gray with multi-color specks), with mastic**	**Trace (in mastic)**	**Non-friable**	**Good**	**5th Flr, Corridor 539A**
263A	Vinyl sheet flooring (wood veneer plank, type 2), with mastic	ND	N/A	N/A	5th Flr, Storage Room 566
263B	Vinyl sheet flooring (wood veneer plank, type 2), with mastic	ND	N/A	N/A	5th Flr, Storage Room 566
260B	3" Baseboard (tan), with mastic	ND	N/A	N/A	5th Flr, Storage Room 566
264A	6" Baseboard (beige), with mastic	ND	N/A	N/A	5th Flr, Room 525
264B	6" Baseboard (beige), with mastic	ND	N/A	N/A	5th Flr, Room 525
257B	Sink undercoating (gray)	ND	N/A	N/A	5th Flr, Room 575

NA = Not applicable; ND = None Detected; Trace = less than one percent by visual area estimation
FRIABLE ASBESTOS-CONTAINING MATERIAL is material containing more than one percent (1%) asbestos that, when dry, can be crumbled, pulverized, or reduced to powder by hand pressure.

NOTE: This summary table must not be used alone. Important explanations and limitations are contained in the accompanying survey report text.
Percent asbestos content is based upon visual area estimation unless noted otherwise (point count analysis was not performed).

BULK SAMPLE LOG AND LAB ANALYSIS
Medical Office Building
1526 N. Edgemont St., Los Angeles, California
Sample Dates: December 7, 2015 to January 28, 2016

SAMPLE NUMBER	HOMOGENEOUS MATERIAL	ASBESTOS CONTENT (%)	FRIABLE	CONDITION	LOCATION
254B	**Vinyl sheet flooring (off-white with pink and blue specks), with mastic**	**2% (in black/tan mastics)**	**Non-friable**	**Good**	**5th Flr, Room 521**
265A	Vinyl sheet flooring (off-white with blue and orange specks), with mastic	ND	N/A	N/A	5th Flr, Room 521
266A	**Vinyl sheet flooring (green), with mastic**	**Trace (in mastic)**	**Non-friable**	**Good**	**5th Flr, Staff Lounge Restroom 552**
267A	**12" Vinyl floor tile (beige with multi-color specks), with mastic**	**2% (in mastic)**	**Non-friable**	**Good**	**5th Flr, Staff Lounge 551**
267B	**12" Vinyl floor tile (beige with multi-color specks), with mastic**	**2% (in mastic)**	**Non-friable**	**Good**	**5th Flr, Staff Lounge 551**
268A	12" Vinyl floor tile (pink with multi-color specks), with mastic	ND	N/A	N/A	5th Flr, Staff Lounge 551
268B	12" Vinyl floor tile (pink with multi-color specks), with mastic	ND	N/A	N/A	5th Flr, Staff Lounge 551
258B	Vinyl sheet flooring (off-white with pink, blue and gray specks), with mastic	ND	N/A	N/A	5th Flr, Room 523A
269A	**Vinyl sheet flooring (wood veneer glossy plank) with mastic**	**Trace (in mastic)**	**Non-friable**	**Good**	**5th Flr, Waiting Room Reception 568**
269B	Vinyl sheet flooring (wood veneer glossy plank) with mastic	ND	N/A	N/A	5th Flr, Waiting Room Reception 568
270A	Spray Applied Fireproofing (gray)	ND	N/A	N/A	5th Flr, Elevator Lobby, above ceiling tile

NA = Not applicable; ND = None Detected; Trace = less than one percent by visual area estimation
FRIABLE ASBESTOS-CONTAINING MATERIAL is material containing more than one percent (1%) asbestos that, when dry, can be crumbled, pulverized, or reduced to powder by hand pressure.

NOTE: This summary table must not be used alone. Important explanations and limitations are contained in the accompanying survey report text.
Percent asbestos content is based upon visual area estimation unless noted otherwise (point count analysis was not performed).

BULK SAMPLE LOG AND LAB ANALYSIS
Medical Office Building
1526 N. Edgemont St., Los Angeles, California
Sample Dates: December 7, 2015 to January 28, 2016

SAMPLE NUMBER	HOMOGENEOUS MATERIAL	ASBESTOS CONTENT (%)	FRIABLE	CONDITION	LOCATION
271A	Wall plaster	ND	N/A	N/A	5th Flr, Elevator Lobby, above ceiling tile
272A	HVAC duct tape (cloth)	ND	N/A	N/A	5th Flr, Elevator Lobby, above ceiling tile
273A	2'x2' Acoustic ceiling tile (white), lay-in, fissure	ND	N/A	N/A	5th Flr, Elevator Lobby, above ceiling tile
274A	Drywall joint compound	ND	N/A	N/A	5th Flr, Elevator Lobby, above ceiling tile
275A	Spray Applied Fireproofing (dark gray)	ND	N/A	N/A	5th Flr, Elevator Lobby, above ceiling tile
276A	HVAC duct mastic (gray)	ND	N/A	N/A	5th Flr, Waiting Room 569
277A	TSI pipe insulation (white)	ND	N/A	N/A	5th Flr, Corridor 514, above ceiling tile
278A	HVAC duct mastic (yellow)	ND	N/A	N/A	5th Flr, Bone Densitometry 507
270B	Spray Applied Fireproofing (gray)	ND	N/A	N/A	5th Flr, Bone Densitometry 507
275B	Spray Applied Fireproofing (dark gray)	ND	N/A	N/A	5th Flr, Bone Densitometry 507
273B	2'x2' Acoustic ceiling tile (white), lay-in, fissure	ND	N/A	N/A	5th Flr, Corridor 533A
277B	TSI pipe insulation (white)	ND	N/A	N/A	5th Flr, Corridor 533A, above ceiling tile
274B	Drywall joint compound	ND	N/A	N/A	5th Flr, Corridor 533A, above ceiling tile

NA = Not applicable; ND = None Detected; Trace = less than one percent by visual area estimation
FRIABLE ASBESTOS-CONTAINING MATERIAL is material containing more than one percent (1%) asbestos that, when dry, can be crumbled, pulverized, or reduced to powder by hand pressure.

NOTE: This summary table must not be used alone. Important explanations and limitations are contained in the accompanying survey report text.
Percent asbestos content is based upon visual area estimation unless noted otherwise (point count analysis was not performed).

BULK SAMPLE LOG AND LAB ANALYSIS
Medical Office Building
1526 N. Edgemont St., Los Angeles, California
Sample Dates: December 7, 2015 to January 28, 2016

SAMPLE NUMBER	HOMOGENEOUS MATERIAL	ASBESTOS CONTENT (%)	FRIABLE	CONDITION	LOCATION
279A	Thermal insulation sealant (beige)	ND	N/A	N/A	5th Flr, Corridor 533A, above ceiling tile
279B	Thermal insulation sealant (beige)	ND	N/A	N/A	5th Flr, Corridor 533A, above ceiling tile
280A	2'x4' Acoustic ceiling tile (white), random hole pattern	ND	N/A	N/A	5th Flr, Corridor 533A
281A	1'x1' Acoustic ceiling tile (white), with dollop mastic (tan)	ND	N/A	N/A	5th Flr, Storage Room 527B
281B	1'x1' Acoustic ceiling tile (white), with dollop mastic (tan)	ND	N/A	N/A	5th Flr, EVS Closet 527
271B	Wall plaster	ND	N/A	N/A	5th Flr, Vestibule 533A
280B	2'x4' Acoustic ceiling tile (white), lay in, random hole pattern	ND	N/A	N/A	5th Flr, Corridor 559
272B	HVAC duct tape (cloth)	ND	N/A	N/A	5th Flr, Corridor 559
274C	Drywall joint compound	ND	N/A	N/A	5th Flr, Corridor 559
270C	Spray Applied Fireproofing (gray)	ND	N/A	N/A	5th Flr, Room 564
278B	HVAC duct mastic (yellow)	ND	N/A	N/A	5th Flr, Room 566
282A	TSI pipe insulation (pink)	ND	N/A	N/A	5th Flr, Corridor 559
282B	TSI pipe insulation (pink)	ND	N/A	N/A	5th Flr, Corridor 559

NA = Not applicable; ND = None Detected; Trace = less than one percent by visual area estimation
FRIABLE ASBESTOS-CONTAINING MATERIAL is material containing more than one percent (1%) asbestos that, when dry, can be crumbled, pulverized, or reduced to powder by hand pressure.

NOTE: This summary table must not be used alone. Important explanations and limitations are contained in the accompanying survey report text.
Percent asbestos content is based upon visual area estimation unless noted otherwise (point count analysis was not performed).

BULK SAMPLE LOG AND LAB ANALYSIS
Medical Office Building
1526 N. Edgemont St., Los Angeles, California
Sample Dates: December 7, 2015 to January 28, 2016

SAMPLE NUMBER	HOMOGENEOUS MATERIAL	ASBESTOS CONTENT (%)	FRIABLE	CONDITION	LOCATION
274D	Drywall joint compound	ND	N/A	N/A	5th Flr, Room 553
270D	Spray Applied Fireproofing (gray)	ND	N/A	N/A	5th Flr, Room 553
270E	Spray Applied Fireproofing (gray)	ND	N/A	N/A	5th Flr, Room 575
271C	**Wall plaster**	**3%**	**Non-friable**	**Good**	**5th Flr, Elevator Lobby, above ceiling**
283A	Wall covering (pink), with adhesive	ND	N/A	N/A	5th Flr, east Corridor 514
283B	Wall covering (pink), with adhesive	ND	N/A	N/A	5th Flr, Waiting Area 569
276B	HVAC duct mastic (gray)	ND	N/A	N/A	5th Flr, north Corridor 504, above ceiling
274E	Drywall joint compound	ND	N/A	N/A	5th Flr, south Corridor 539A
274F	Drywall joint compound	ND	N/A	N/A	5th Flr, Room G521
274G	Drywall joint compound	ND	N/A	N/A	5th Flr, Mechanical Room G532
270F	Spray Applied Fireproofing (gray)	ND	N/A	N/A	5th Flr, Employee Lounge, above ceiling
270G	Spray Applied Fireproofing (gray)	ND	N/A	N/A	5th Flr, Room G523, above ceiling
275C	Spray Applied Fireproofing (dark gray)	ND	N/A	N/A	5th Flr, Room G537, above ceiling

NA = Not applicable; ND = None Detected; Trace = less than one percent by visual area estimation
FRIABLE ASBESTOS-CONTAINING MATERIAL is material containing more than one percent (1%) asbestos that, when dry, can be crumbled, pulverized, or reduced to powder by hand pressure.

NOTE: This summary table must not be used alone. Important explanations and limitations are contained in the accompanying survey report text.
Percent asbestos content is based upon visual area estimation unless noted otherwise (point count analysis was not performed).

BULK SAMPLE LOG AND LAB ANALYSIS
Medical Office Building
1526 N. Edgemont St., Los Angeles, California
Sample Dates: December 7, 2015 to January 28, 2016

SAMPLE NUMBER	HOMOGENEOUS MATERIAL	ASBESTOS CONTENT (%)	FRIABLE	CONDITION	LOCATION
298A	**12" Vinyl floor tile (off-white with blue and gray streaks), with mastic**	**Trace (in mastic)**	**Non-friable**	**Good**	**6th Flr, EVS Closet west of Elevator Lobby**
298B	**12" Vinyl floor tile (off-white with blue and gray streaks), with mastic**	**Trace (in mastic)**	**Non-friable**	**Good**	**6th Flr, EVS Closet west of Elevator Lobby**
299A	Vinyl sheet flooring (wood veneer, type 5), with mastic	ND	N/A	N/A	6th Flr, Conference Room 6083
299B	Vinyl sheet flooring (wood veneer, type 5), with mastic	ND	N/A	N/A	6th Flr, Conference Room 6083
300A	4" Baseboard (tan), with mastic	ND	N/A	N/A	6th Flr, Conference Room 6083
301A	Vinyl sheet flooring (gray and white specks), with mastic	ND	N/A	N/A	6th Flr, Restroom 6084
302A	**Vinyl sheet flooring (off-white with pink and blue specks), with mastic**	**2% (in brown mastic)**	**Non-friable**	**Good**	**6th Flr, Mens Locker Room 6076**
301B	Vinyl sheet flooring (gray and white specks), with mastic	ND	N/A	N/A	6th Flr, Staff Lounge 6074
303A	Vinyl sheet flooring (off-white with gray and tan specks), with mastic	ND	N/A	N/A	6th Flr, Room 6072
304A	**Vinyl sheet flooring (blue with blue and gray specks), with mastic**	**2% (in brown mastic)**	**Non-friable**	**Good**	**6th Flr, Room 6066**
302B	**Vinyl sheet flooring (off-white with pink and blue specks), with mastic**	**2% (in brown mastic)**	**Non-friable**	**Good**	**6th Flr, Utility Room 6064**

NA = Not applicable; ND = None Detected; Trace = less than one percent by visual area estimation
FRIABLE ASBESTOS-CONTAINING MATERIAL is material containing more than one percent (1%) asbestos that, when dry, can be crumbled, pulverized, or reduced to powder by hand pressure.

NOTE: This summary table must not be used alone. Important explanations and limitations are contained in the accompanying survey report text.
Percent asbestos content is based upon visual area estimation unless noted otherwise (point count analysis was not performed).

BULK SAMPLE LOG AND LAB ANALYSIS
Medical Office Building
1526 N. Edgemont St., Los Angeles, California
Sample Dates: December 7, 2015 to January 28, 2016

SAMPLE NUMBER	HOMOGENEOUS MATERIAL	ASBESTOS CONTENT (%)	FRIABLE	CONDITION	LOCATION
305A	Vinyl sheet flooring (green with green and gray specks), with mastic	ND	N/A	N/A	6th Flr, Room 6063
306A	Vinyl sheet flooring, textured (brown with black and white specks), with mastic	ND	N/A	N/A	6th Flr, Corridor 6026
306B	Vinyl sheet flooring, textured (brown with black and white specks), with mastic	ND	N/A	N/A	6th Flr, Corridor 6026
307A	Vinyl sheet flooring (wood veneer, type 2), with mastic	ND	N/A	N/A	6th Flr, Pulmonary Function Lab 6034
307B	Vinyl sheet flooring (wood veneer, type 2), with mastic	ND	N/A	N/A	6th Flr, Pulmonary Function Lab 6034
308A	4" Baseboard (dark gray), with mastic	ND	N/A	N/A	6th Flr, Pulmonary Function Lab 6034
303B	Vinyl sheet flooring (off-white with gray and tan specks), with mastic	ND	N/A	N/A	6th Flr, Room 6089
309A	Vinyl sheet flooring (wood veneer glossy planks), with mastic	ND	N/A	N/A	6th Flr, Corridor south of Elevator Lobby
310A	**Vinyl sheet flooring (wood veneer dark plank, type 3), with mastic**	**2% (in brown mastic)**	**Non-friable**	**Good**	**6th Flr, Reception Area 6012**
310B	**Vinyl sheet flooring (wood veneer dark plank, type 3), with mastic**	**2% (in brown mastic)**	**Non-friable**	**Good**	**6th Flr, Reception Area 6012**
311A	Vinyl sheet flooring (wood veneer plank, type 4), with mastic	ND	N/A	N/A	6th Flr, Waiting Area 6002

NA = Not applicable; ND = None Detected; Trace = less than one percent by visual area estimation
FRIABLE ASBESTOS-CONTAINING MATERIAL is material containing more than one percent (1%) asbestos that, when dry, can be crumbled, pulverized, or reduced to powder by hand pressure.

NOTE: This summary table must not be used alone. Important explanations and limitations are contained in the accompanying survey report text.
Percent asbestos content is based upon visual area estimation unless noted otherwise (point count analysis was not performed).

BULK SAMPLE LOG AND LAB ANALYSIS
Medical Office Building
1526 N. Edgemont St., Los Angeles, California
Sample Dates: December 7, 2015 to January 28, 2016

SAMPLE NUMBER	HOMOGENEOUS MATERIAL	ASBESTOS CONTENT (%)	FRIABLE	CONDITION	LOCATION
311B	Vinyl sheet flooring (wood veneer plank, type 4), with mastic	ND	N/A	N/A	6th Flr, Waiting Area 6002
308B	4" Baseboard (dark gray), with mastic	ND	N/A	N/A	6th Flr, Waiting Area 6002
303C	Vinyl sheet flooring (off-white with gray and tan specks), with mastic	ND	N/A	N/A	6th Flr, Holding Area 6091D
302C	Vinyl sheet flooring (off-white with pink and blue specks), with mastic	ND	N/A	N/A	6th Flr, Holding Area 6045
312A	Spray Applied Fireproofing (gray)	ND	N/A	N/A	6th Flr, Elevator Lobby, above ceiling
313A	Drywall joint compound	ND	N/A	N/A	6th Flr, Elevator Lobby, above ceiling
314A	HVAC duct mastic (gray)	ND	N/A	N/A	6th Flr, Elevator Lobby, above ceiling
315A	HVAC duct mastic (yellow)	ND	N/A	N/A	6th Flr, Conference Room 6083
316A	1'x1' Acoustic ceiling tile, direct applied, fissure, with mastic	ND	N/A	N/A	6th Flr, Conference Room 6083
317A	Carpet glue	ND	N/A	N/A	6th Flr, Room 6078
314B	HVAC duct mastic (gray)	ND	N/A	N/A	6th Flr, Room 6062, above ceiling
318A	HVAC duct mastic (tan)	ND	N/A	N/A	6th Flr, Room 6038, above ceiling
319A	2'x4' Acoustic ceiling tile (white), lay-n, fissure	ND	N/A	N/A	6th Flr, east Corridor 6010

NA = Not applicable; ND = None Detected; Trace = less than one percent by visual area estimation
FRIABLE ASBESTOS-CONTAINING MATERIAL is material containing more than one percent (1%) asbestos that, when dry, can be crumbled, pulverized, or reduced to powder by hand pressure.

NOTE: This summary table must not be used alone. Important explanations and limitations are contained in the accompanying survey report text.
Percent asbestos content is based upon visual area estimation unless noted otherwise (point count analysis was not performed).

BULK SAMPLE LOG AND LAB ANALYSIS
Medical Office Building
1526 N. Edgemont St., Los Angeles, California
Sample Dates: December 7, 2015 to January 28, 2016

SAMPLE NUMBER	HOMOGENEOUS MATERIAL	ASBESTOS CONTENT (%)	FRIABLE	CONDITION	LOCATION
320A	**Spray Applied Fireproofing (off-white)**	**5%**	**Friable**	**Damaged**	**6th Flr, southeast Stairwell Vestibule 6025A, above ceiling**
321A	Wall plaster (tan)	ND	N/A	N/A	6th Flr, Flr, southeast Stairwell Vestibule 6025A, above ceiling
313B	Drywall joint compound	ND	N/A	N/A	6th Flr, east Corridor 6010
315B	HVAC duct mastic (yellow)	ND	N/A	N/A	6th Flr, northeast Corridor 6013
313C	Drywall joint compound	ND	N/A	N/A	6th Flr, northeast Corridor 6013
319B	2'x4' Acoustic ceiling tile (white), lay-in, fissure	ND	N/A	N/A	6th Flr, northeast Corridor 6013
317B	Carpet glue	ND	N/A	N/A	6th Flr, Room 6073
313D	Drywall joint compound	ND	N/A	N/A	6th Flr, south Corridor 6056A
313E	Drywall joint compound	ND	N/A	N/A	6th Flr, Room 6034
300B	4" Baseboard (tan), with mastic	ND	N/A	N/A	6th Flr, Telecom Room 6010A
322A	Wall covering, textured (blue), with adhesive	ND	N/A	N/A	6th Flr, east Corridor 6010
322B	Wall covering, textured (blue), with adhesive	ND	N/A	N/A	6th Flr, south Corridor 6065A
323A	Wall covering, textured (tan), with adhesive	ND	N/A	N/A	6th Flr, south Corridor 6065A

NA = Not applicable; ND = None Detected; Trace = less than one percent by visual area estimation
FRIABLE ASBESTOS-CONTAINING MATERIAL is material containing more than one percent (1%) asbestos that, when dry, can be crumbled, pulverized, or reduced to powder by hand pressure.

NOTE: This summary table must not be used alone. Important explanations and limitations are contained in the accompanying survey report text.
Percent asbestos content is based upon visual area estimation unless noted otherwise (point count analysis was not performed).

BULK SAMPLE LOG AND LAB ANALYSIS
Medical Office Building
1526 N. Edgemont St., Los Angeles, California
Sample Dates: December 7, 2015 to January 28, 2016

SAMPLE NUMBER	HOMOGENEOUS MATERIAL	ASBESTOS CONTENT (%)	FRIABLE	CONDITION	LOCATION
323B	Wall covering, textured (tan), with adhesive	ND	N/A	N/A	6th Flr, north Corridor 6013
324A	Wall covering, textured (tan with blue specks), with adhesive	ND	N/A	N/A	6th Flr, Elevator Lobby 6000
324B	Wall covering, textured (tan with blue specks), with adhesive	ND	N/A	N/A	6th Flr, Elevator Lobby 6000
316B	1'x1' Acoustic ceiling tile, direct applied, fissure, with mastic	ND	N/A	N/A	6th Flr, Conference Room 6083
325A	1'x1' Acoustic ceiling tile, random hole pattern, with mastic	ND	N/A	N/A	6th Flr, Reception Lobby 6001
325B	1'x1' Acoustic ceiling tile, random hole pattern, with mastic	ND	N/A	N/A	6th Flr, Utility Room 6064
305B	**Vinyl sheet flooring (green), with mastic**	**2% (in brown mastic)**	**Non-friable**	**Good**	**6th Flr, Room 6065**
304B	Vinyl sheet flooring (blue), with mastic	ND	N/A	N/A	6th Flr, east Corridor 6010
326A	1'x1' Acoustic ceiling tile, random hole pattern type 2, with mastic	ND	N/A	N/A	6th Flr, Room 6009
326B	1'x1' Acoustic ceiling tile, random hole pattern type 2, with mastic	ND	N/A	N/A	6th Flr, Room 6009
309B	Vinyl sheet flooring (wood veneer glossy planks), with mastic	ND	N/A	N/A	6th Flr, Reception Area Corridor 6001
327A	Sink undercoating (black)	ND	N/A	N/A	6th Flr, Recovery Room
327B	Sink undercoating (black)	ND	N/A	N/A	6th Flr, Room 6057

NA = Not applicable; ND = None Detected; Trace = less than one percent by visual area estimation
FRIABLE ASBESTOS-CONTAINING MATERIAL is material containing more than one percent (1%) asbestos that, when dry, can be crumbled, pulverized, or reduced to powder by hand pressure.

NOTE: This summary table must not be used alone. Important explanations and limitations are contained in the accompanying survey report text.
Percent asbestos content is based upon visual area estimation unless noted otherwise (point count analysis was not performed).

BULK SAMPLE LOG AND LAB ANALYSIS
Medical Office Building
1526 N. Edgemont St., Los Angeles, California
Sample Dates: December 7, 2015 to January 28, 2016

SAMPLE NUMBER	HOMOGENEOUS MATERIAL	ASBESTOS CONTENT (%)	FRIABLE	CONDITION	LOCATION
313F	Drywall joint compound	ND	N/A	N/A	6th Flr, west Corridor 6059A
313G	Drywall joint compound	ND	N/A	N/A	6th Flr, Room 6044
500A	Vinyl sheet flooring (white with blue and pink specks), with mastic	ND	N/A	N/A	7th Flr, Room 7142
501A	4" Baseboard (light brown), with mastic	ND	N/A	N/A	7th Flr, Room 7142
502A	4" Baseboard (light gray), with mastic	ND	N/A	N/A	7th Flr, west Corridor 7131
503A	Carpet mastic	ND	N/A	N/A	7th Flr, west Corridor 7131
504A	Vinyl sheet flooring (off-white with tan and gray specks), with mastic	ND	N/A	N/A	7th Flr, Room 7138
501B	4" Baseboard (light brown), with mastic	ND	N/A	N/A	7th Flr, Room 7138
504B	Vinyl sheet flooring (off-white with tan and gray specks), with mastic	ND	N/A	N/A	7th Flr, Room 7137
501C	4" Baseboard (light brown), with mastic	ND	N/A	N/A	7th Flr, Room 7137
505A	4" Baseboard (dark gray), with mastic	ND	N/A	N/A	7th Flr, west Corridor 7131
506A	Carpet glue	ND	N/A	N/A	7th Flr, west Corridor 7131
507A	12" Vinyl floor tile (off-white with blue and gray specks), with mastic	ND	N/A	N/A	7th Flr, Room 7119

NA = Not applicable; ND = None Detected; Trace = less than one percent by visual area estimation
FRIABLE ASBESTOS-CONTAINING MATERIAL is material containing more than one percent (1%) asbestos that, when dry, can be crumbled, pulverized, or reduced to powder by hand pressure.

NOTE: This summary table must not be used alone. Important explanations and limitations are contained in the accompanying survey report text.
Percent asbestos content is based upon visual area estimation unless noted otherwise (point count analysis was not performed).

BULK SAMPLE LOG AND LAB ANALYSIS
Medical Office Building
1526 N. Edgemont St., Los Angeles, California
Sample Dates: December 7, 2015 to January 28, 2016

SAMPLE NUMBER	HOMOGENEOUS MATERIAL	ASBESTOS CONTENT (%)	FRIABLE	CONDITION	LOCATION
500B	Vinyl sheet flooring (white with blue and pink specks), with mastic	ND	N/A	N/A	7th Flr, Room 7115
506B	Carpet glue	ND	N/A	N/A	7th Flr, south Corridor 7126
508A	12" Vinyl floor tile (off-white with tan and gray specks), with mastic	ND	N/A	N/A	7th Flr, Room 7173
507B	12" Vinyl floor tile (off-white with blue and gray specks), with mastic	ND	N/A	N/A	7th Flr, south Stairwell Vestibule 7009
509A	12" Vinyl floor tile (blue with blue specks), with matic	ND	N/A	N/A	7th Flr, Room 7183
510A	**12" Vinyl floor tile (green with blue-green specks), with mastic**	**Trace (in mastic)**	**Non-friable**	**Good**	**7th Flr, Room 7183**
503B	Carpet glue	ND	N/A	N/A	7th Flr, east Corridor 7013A
511A	Carpet glue	ND	N/A	N/A	7th Flr, Room 7178
505B	4" Baseboard (dark gray), with mastic	ND	N/A	N/A	7th Flr, north Corridor 7136
502B	4" Baseboard (light gray), with mastic	ND	N/A	N/A	7th Flr, east Corridor7013A
508B	12" Vinyl floor tile (off-white with tan and gray specks), with mastic	ND	N/A	N/A	7th Flr, Room 7183
512A	Vinyl Sheet Flooring (wood veneer glossy plank) with mastic	ND	N/A	N/A	7th Flr, Room 7174
512B	Vinyl Sheet Flooring (wood veneer glossy plank) with mastic	ND	N/A	N/A	7th Flr, Room 7157

NA = Not applicable; ND = None Detected; Trace = less than one percent by visual area estimation
FRIABLE ASBESTOS-CONTAINING MATERIAL is material containing more than one percent (1%) asbestos that, when dry, can be crumbled, pulverized, or reduced to powder by hand pressure.

NOTE: This summary table must not be used alone. Important explanations and limitations are contained in the accompanying survey report text.
Percent asbestos content is based upon visual area estimation unless noted otherwise (point count analysis was not performed).

BULK SAMPLE LOG AND LAB ANALYSIS
Medical Office Building
1526 N. Edgemont St., Los Angeles, California
Sample Dates: December 7, 2015 to January 28, 2016

SAMPLE NUMBER	HOMOGENEOUS MATERIAL	ASBESTOS CONTENT (%)	FRIABLE	CONDITION	LOCATION
513A	Wall covering, textured (mustard), with adhesive	ND	N/A	N/A	7th Flr, Elevator Lobby
514A	Wall covering, textured (yellow), with adhesive	ND	N/A	N/A	7th Flr, Elevator Lobby
515A	Wall covering, textured (beige with blue specks), with adhesive	ND	N/A	N/A	7th Flr, Elevator Lobby
516A	Wall covering, textured (off-white), with adhesive	ND	N/A	N/A	7th Flr, south Corridor 7126
515B	Wall covering, textured (beige with blue specks), with adhesive	ND	N/A	N/A	7th Flr, south Corridor 7126
514B	Wall covering, textured (yellow), with adhesive	ND	N/A	N/A	7th Flr, south Corridor 7126
517A	Wall covering, textured (blue), with adhesive	ND	N/A	N/A	7th Flr, west Corridor 7131
517B	Wall covering, textured (blue), with adhesive	ND	N/A	N/A	7th Flr, northeast Corridor 7158
516B	Wall covering, textured (off-white), with adhesive	ND	N/A	N/A	7th Flr, east Corridor 7013A
511B	Carpet glue	ND	N/A	N/A	7th Flr, Room 7178
518A	Sink undercoating (gray)	ND	N/A	N/A	7th Flr, Nurse Station 7134
328A	Spray Applied Fireproofing (gray)	ND	N/A	N/A	7th Flr, Elevator Lobby, above ceiling
329A	HVAC duct mastic (yellow)	ND	N/A	N/A	7th Flr, Elevator Lobby, above ceiling

NA = Not applicable; ND = None Detected; Trace = less than one percent by visual area estimation
FRIABLE ASBESTOS-CONTAINING MATERIAL is material containing more than one percent (1%) asbestos that, when dry, can be crumbled, pulverized, or reduced to powder by hand pressure.

NOTE: This summary table must not be used alone. Important explanations and limitations are contained in the accompanying survey report text.
Percent asbestos content is based upon visual area estimation unless noted otherwise (point count analysis was not performed).

BULK SAMPLE LOG AND LAB ANALYSIS
Medical Office Building
1526 N. Edgemont St., Los Angeles, California
Sample Dates: December 7, 2015 to January 28, 2016

SAMPLE NUMBER	HOMOGENEOUS MATERIAL	ASBESTOS CONTENT (%)	FRIABLE	CONDITION	LOCATION
330A	2'x4' Acoustic ceiling tile (white), lay-in, fissure	ND	N/A	N/A	7th Flr, Elevator Lobby
331A	Spray Applied Fireproofing (green)	ND	N/A	N/A	7th Flr, Elevator Lobby, above ceiling
332A	Drywall joint compound	ND	N/A	N/A	7th Flr, Elevator Lobby, above ceiling
333A	2'x2' Acoustic ceiling tile (white), lay-in, textured	ND	N/A	N/A	7th Flr, Gastroenterology, Room 7143
334A	**Wall plaster**	**Trace**	**Non-friable**	**Good**	**7th Flr, Corridor 7136**
332B	Drywall joint compound	ND	N/A	N/A	7th Flr, Corridor 7136
335A	2'x4' Acoustic ceiling tile (white), lay-in, random hole pattern	ND	N/A	N/A	7th Flr, Corridor 7005
329B	HVAC duct mastic (yellow)	ND	N/A	N/A	7th Flr, Corridor 7005
335B	2'x4' Acoustic ceiling tile (white), lay-in, random hole pattern	ND	N/A	N/A	7th Flr, Room 7166
332C	Drywall joint compound	ND	N/A	N/A	7th Flr, Room 7166
331B	Spray Applied Fireproofing (green)	ND	N/A	N/A	7th Flr, Room 7171
330B	2'x4' Acoustic ceiling tile (white), lay-in, fissure	ND	N/A	N/A	7th Flr, Room 7171
334B	**Wall plaster**	**7%**	**Non-friable**	**Good**	**7th Flr, Vestibule 7009**

NA = Not applicable; ND = None Detected; Trace = less than one percent by visual area estimation
FRIABLE ASBESTOS-CONTAINING MATERIAL is material containing more than one percent (1%) asbestos that, when dry, can be crumbled, pulverized, or reduced to powder by hand pressure.

NOTE: This summary table must not be used alone. Important explanations and limitations are contained in the accompanying survey report text.
Percent asbestos content is based upon visual area estimation unless noted otherwise (point count analysis was not performed).

BULK SAMPLE LOG AND LAB ANALYSIS
Medical Office Building
1526 N. Edgemont St., Los Angeles, California
Sample Dates: December 7, 2015 to January 28, 2016

SAMPLE NUMBER	HOMOGENEOUS MATERIAL	ASBESTOS CONTENT (%)	FRIABLE	CONDITION	LOCATION
336A	Wall stucco (interior)	ND	N/A	N/A	7th Flr, Vestibule 7009
332D	Drywall joint compound	ND	N/A	N/A	7th Flr, Corridor 7131, above ceiling
332E	Drywall joint compound	ND	N/A	N/A	7th Flr, Corridor 7131, above ceiling
328B	Spray Applied Fireproofing (gray)	ND	N/A	N/A	7th Flr, Corridor 7131, above ceiling
333B	2'x2' Acoustic ceiling tile (white), lay-in, textured	ND	N/A	N/A	7th Flr, Room 7143
----	**Exterior metal-clad asbestos-cement panels**	**Known asbestos material**	**Non-friable**	**Good**	**Throughout exterior walls**

NA = Not applicable; ND = None Detected; Trace = less than one percent by visual area estimation
FRIABLE ASBESTOS-CONTAINING MATERIAL is material containing more than one percent (1%) asbestos that, when dry, can be crumbled, pulverized, or reduced to powder by hand pressure.

NOTE: This summary table must not be used alone. Important explanations and limitations are contained in the accompanying survey report text.
Percent asbestos content is based upon visual area estimation unless noted otherwise (point count analysis was not performed).

BULK SAMPLE LOG AND LAB ANALYSIS
Medical Office Building
1526 N. Edgemont St., Los Angeles, California
Sample Date: April 7, 2016

SAMPLE NUMBER	HOMOGENEOUS MATERIAL	ASBESTOS CONTENT (%)	FRIABLE	CONDITION	LOCATION
001D	**Plaster**	**Trace**	**Non-friable**	**Good**	**Roof Mechanical Room North Wall**
001E	**Plaster**	**Trace**	**Non-friable**	**Good**	**Roof Mechanical Room South Wall**
001F	**Plaster**	**Trace**	**Non-friable**	**Good**	**Roof Mechanical Room East Wall**
0407-01A	TSI Collars w/ white powder over fiberglass	ND	NA	NA	Roof Mechanical Room Chilled Water Supply Line of AHU 23
0407-01B	TSI Collars w/ white powder over fiberglass	ND	NA	NA	Roof Mechanical Room Chilled Water Return Line of AHU 23
0407-01C	TSI Collars w/ white powder over fiberglass	ND	NA	NA	Roof Mechanical Room Chilled Water Supply Line of AHU 24
0407-02A	**HVAC Duct Sealant (Dark Brown)**	**2%**	**Non-friable**	**Good**	**Roof Mechanical Room North Side of AHU 23**
0407-02B	**HVAC Duct Sealant (Dark Brown)**	**2%**	**Non-friable**	**Good**	**Roof Mechanical Room North Side of AHU 24**
0407-02C	**HVAC Duct Sealant (Dark Brown)**	**2%**	**Non-friable**	**Good**	**Roof Mechanical Room North Side of AHU 24**
0407-03A	Firestop Putty (Red)	ND	NA	NA	Roof Mechanical Room East Side
0407-03B	Firestop Putty (Red)	ND	NA	NA	Roof Mechanical Room East Side
0407-04A	**Spray Applied Fireproofing (Off White)**	**5%**	**Friable**	**Good**	**Roof Mechanical Room Throughout**
0407-05A	Spray Applied Fireproofing	ND	NA	NA	Roof Exterior Beam (North)

END OF TABLE

NA = Not applicable; ND = None Detected; Trace = less than one percent by visual area estimation
FRIABLE ASBESTOS-CONTAINING MATERIAL is material containing more than one percent (1%) asbestos that, when dry, can be crumbled, pulverized, or reduced to powder by hand pressure.

NOTE: This summary table must not be used alone. Important explanations and limitations are contained in the accompanying survey report text.
Percent asbestos content is based upon visual area estimation unless noted otherwise (point count analysis was not performed).

Appendix D
Inventory of Asbestos-Containing Materials

Inventory of Asbestos-Containing Materials
Medical Office Building
1526 Edgemont Street, Los Angeles, CA

Asbestos Containing Materials (asbestos detected):			
Homogeneous Area	**Approximate Quantity**	**Description**	**Location**
Waterproofing paper membrane with tar	250 SF	White Joint Compound	Basement, Room B012
Interior Wall Plaster and Overspray	Not determined	Interior Wall Plaster	Levels B through 7 walls associated with elevator lobbies, stairwells, shafts, and various perimeter walls throughout (see drawings); Roof Mechanical Room
Floor Tile Mastic	300 SF	Black Floor Tile Mastic Beneath 12" Vinyl Floor Tile (beige w/ multicolor specks)	5th Floor, Staff Lounge 551
Sheet Flooring Mastic	12,500 SF	Black Mastic Beneath Vinyl Sheet Flooring (off-white with pink and blue specks)	2nd Floor, South Corridor; 5th Floor, Various Exam Rooms, Corridors throughout; 6th Floor Various rooms throughout (see drawings)
	50 SF	Black Mastic Beneath Vinyl Sheet Flooring (off-white with gray, tan, blue specks)	2nd Floor, South Corridor
	110 SF	Black Mastic Beneath Vinyl Sheet Flooring (wood veneer plank)	5th Floor, Reception Area 568

Asbestos Containing Materials (asbestos detected):			
Homogeneous Area	**Approximate Quantity**	**Description**	**Location**
Sheet Flooring Mastic (continued)	350 SF	Black Mastic Beneath Vinyl Sheet Flooring (blue w/ blue and gray specks)	6th Floor, Various rooms throughout (see drawings)
	300 SF	Black Mastic Beneath Vinyl Sheet Flooring (wood veneer dark plank, type 3)	6th Floor, Reception Area 6012
	400 SF	Black Mastic Beneath Vinyl Sheet Flooring (green)	6th Floor, Various rooms throughout (see drawings)
Black Mastic Remnants	10 SF	Black Mastic Remnants Beneath Vinyl Floor Tile Remnants (Tan)	Basement, Northeast Stairwell
	20 SF	Black Mastic Remnants	Basement, Telecom Room (B052a)
	20 SF	Black Mastic Remnants	1st Floor, Room 1012
Vinyl Flooring and/or Mastic beneath carpet	30,000 SF	Tan and Black Mastic Beneath Carpet	Various Rooms and Corridors Throughout Building (see drawings)
Spray Applied Fireproofing	20,000 SF	Spray Applied Fireproofing (off-white)	Roof Penthouse Mechanical Room, Throughout
Spray applied fireproofing	300 SF	Spray applied fireproofing (off-white)	6th Floor, Southeast Stairwell Vestibule above ceiling
Spray Applied Fireproofing	1,500 SF	Spray Applied Fireproofing (white)	Basement, South Corridor Throughout
HVAC duct mastic	1,000 SF	Duct mastic (dark brown)	Roof Penthouse Mechanical Room, Throughout

Asbestos Containing Materials (asbestos detected):			
Homogeneous Area	**Approximate Quantity**	**Description**	**Location**
Interior Wall Stucco	800 SF	Interior Wall Stucco	Basement through 2nd Floor, Northeast Stairwell
Floor Tile Mastic	1,200 SF	Tan Floor Tile Mastic Beneath 12" Vinyl Floor Tile (white w/ gray streaks)	5th Floor, Various Electrical Rooms (see drawings), Supply Rooms, Southeast Vestibule
	50 SF	Black Floor Tile Mastic Beneath 12" Vinyl Floor Tile (off-white w/ blue and gray streaks)	6th Floor, Storage Rooms throughout (see drawings)
	200 SF	Black Floor Tile Mastic Beneath 12" Vinyl Floor Tile (green w/ blue-green specks)	7th Floor, Room 7183
Sheet Flooring Mastic	1,200 SF	Black Mastic Beneath Vinyl Sheet Flooring (blue w/ pink and blue specks)	2nd Floor, Various Exam Rooms, Lounge, Storage Areas Throughout (see drawings)
	250 SF	Black Mastic Beneath Vinyl Sheet Flooring (brown)	5th Floor, Entry to Corridor 550
	200 SF	Black Mastic Beneath Vinyl Sheet Flooring (gray with multicolor specks)	5th Floor, Corridor 539a
	50 SF	Black Mastic Beneath Vinyl Sheet Flooring (green)	5th Floor, Staff Lounge Rest Room 552
Exterior asbestos-cement wall panels	10,000 SF	Grey asbestos-cement panels	Exterior walls – Floors 1 through 7

Various materials assumed to contain asbestos due to the destructive nature of sampling: sub-grade materials, roofing, exterior stucco, fire-rated doors and hatches, elevator doors, mirror mastics, ceramic tile grouts and mortars, etc.

Appendix E

Laboratory Reports with Field Data Sheets/Chain of Custody

Bulk Asbestos Analysis

(EPA Method 600/R-93-116, Visual Area Estimation)

Forensic Analytical Consulting Svcs
Stephen Long
2959 Pacific Commerce Drive

Rancho Dominguez, CA 90221

Client ID: LA05
Report Number: B213969
Date Received: 12/08/15
Date Analyzed: 12/09/15
Date Printed: 12/09/15
First Reported: 12/09/15

Job ID/Site: PJ27371; 1515 N. Vermont Ave; 4760 Sunset Blvd; 1505 N. Edgemont St. & 1526 N. Edgemont St., Los Angeles CA
Date(s) Collected: 12/07/2015

FALI Job ID: LA05
Total Samples Submitted: 3
Total Samples Analyzed: 3

Sample ID	Lab Number	Asbestos Type	Percent in Layer	Asbestos Type	Percent in Layer	Asbestos Type	Percent in Layer
177A	50962514						
Layer: Grey Non-Fibrous Material			**ND**				
Layer: Paint			**ND**				
Total Composite Values of Fibrous Components: Cellulose (Trace)		**Asbestos (ND)**					
178A	50962515						
Layer: Grey Non-Fibrous Material			**ND**				
Layer: Paint			**ND**				
Total Composite Values of Fibrous Components: Cellulose (Trace)		**Asbestos (ND)**					
179A	50962516						
Layer: Grey Non-Fibrous Material			**ND**				
Layer: Paint			**ND**				
Total Composite Values of Fibrous Components: Cellulose (Trace)		**Asbestos (ND)**					

Tiffani Ludd, Laboratory Supervisor, Rancho Dominguez Laboratory

Note: Limit of Quantification ('LOQ') = 1%. 'Trace' denotes the presence of asbestos below the LOQ. 'ND' = 'None Detected'.

Analytical results and reports are generated by Forensic Analytical Laboratories Inc. (FALI) at the request of and for the exclusive use of the person or entity (client) named on such report. Results, reports or copies of same will not be released by FALI to any third party without prior written request from client. This report applies only to the sample(s) tested. Supporting laboratory documentation is available upon request. This report must not be reproduced except in full, unless approved by FALI. The client is solely responsible for the use and interpretation of test results and reports requested from FALI. Forensic Analytical Laboratories Inc. is not able to assess the degree of hazard resulting from materials analyzed. FALI reserves the right to dispose of all samples after a period of thirty (30) days, according to all state and federal guidelines, unless otherwise specified. All samples were received in acceptable condition unless otherwise noted.

Forensic Analytical

SAMPLING DATA FORM & CHAIN OF CUSTODY

CLIENT: FACS (LA05)

Sampled by: R.R.

Sample Date: 12-7-15

Site/Bldg.: Kaiser LAMC

1526 Edgemont, Los Angeles, CA (Exterior)

Turnaround Time: _____ RUSH (X 24 hr) _____ 48 hr _____ Extended (____ days)

Analysis: X PLM Standard _____ PLM with Point Count (_____ 400 pt. _____ 1,000 pt.)

FACS Proj. No.: PJ27371

Special Instructions: Email results to Steve Long and Russell Ragsdale

HA#	Homogeneous Material Description (incl. color, texture, phase of construction)	Homogeneous Material Locations (check box at right side of column if shown on HA Form or Drawing instead)	↓	Quant. in SF (LF for small pipe only)	Friable/ Cat. I/ Cat. II	Reno make friable? (Y/N)	Sample Number	Sample Location	Lab Result (when rcvd)
177	grey caulk		✓				177A	North side, window case	
178	grey caulk		✓				178A	North side @ walkway base	
179	grey caulk		✓				179A	West side @ entry sliding door case	

DW = Drywall JC = Joint Compound WT = Wall Texture VFT = Vinyl Floor Tile VSF = Vinyl Sheet Flooring BB = Baseboard BBM = Baseboard Mastic CM = Carpet Mastic ACT = Acoustic Ceiling Tile ACS = Sprayed-on Acoustical Ceiling Material
FP = Fireproofing PI = Pipe Insulation PFI = Pipe fitting insulation WP = Plaster CP = Ceiling Plaster ES = Exterior Stucco

Relinquished by:	Relinquished by:	Relinquished by:
Date & Time 12-8-15 3:10 AM (Drop-off)	Date & Time:	Date & Time:
Received by: Claire 2:10	Received by:	Relinquished by:
Date & Time 12/8/15 8:30 AM	Date & Time	Date & Time:

Bulk Asbestos Analysis

(EPA Method 600/R-93-116, Visual Area Estimation)

Forensic Analytical Consulting Svcs
Stephen Long
2959 Pacific Commerce Drive

Rancho Dominguez, CA 90221

Client ID: LA05
Report Number: B214357
Date Received: 12/16/15
Date Analyzed: 12/17/15
Date Printed: 12/17/15
First Reported: 12/17/15

Job ID/Site: PJ27371; 1515 N. Vermont Ave; 4760 Sunset Blvd; 1505 N. Edgemont St. & 1526 N. Edgemont St., Los Angeles CA
Date(s) Collected: 12/15/2015

FALI Job ID: LA05
Total Samples Submitted: 16
Total Samples Analyzed: 16

Sample ID	Lab Number	Asbestos Type	Percent in Layer	Asbestos Type	Percent in Layer	Asbestos Type	Percent in Layer
207A	50963645						
Layer: Beige Mastic with Carpet Debris			**ND**				
Total Composite Values of Fibrous Components:		**Asbestos (ND)**					
Cellulose (Trace) Synthetic (Trace)							
208A	50963646						
Layer: Black Non-Fibrous Material			**ND**				
Layer: Off-White Mastic			**ND**				
Layer: Paint			**ND**				
Layer: White Skimcoat/Joint Compound			**ND**				
Total Composite Values of Fibrous Components:		**Asbestos (ND)**					
Cellulose (Trace)							
209A	50963647						
Layer: Black Non-Fibrous Material			**ND**				
Total Composite Values of Fibrous Components:		**Asbestos (ND)**					
Cellulose (Trace)							
209B	50963648						
Layer: Black Non-Fibrous Material			**ND**				
Total Composite Values of Fibrous Components:		**Asbestos (ND)**					
Cellulose (Trace)							
210A	50963649						
Layer: Off-White Sheet Flooring			**ND**				
Layer: Fibrous Backing			**ND**				
Layer: Beige Mastic			**ND**				
Layer: Grey Non-Fibrous Material			**ND**				
Total Composite Values of Fibrous Components:		**Asbestos (ND)**					
Cellulose (20 %) Fibrous Glass (5 %) Synthetic (10 %)							
212A	50963650						
Layer: Off-White Tile			**ND**				
Layer: Black Mastic			**ND**				
Total Composite Values of Fibrous Components:		**Asbestos (ND)**					
Cellulose (Trace)							

2959 Pacific Commerce Drive, Rancho Dominguez, CA 90221 / Telephone: (310) 763-2374 (888) 813-9417 / Fax: (310) 763-8684

Report Number: B214357

Client Name: Forensic Analytical Consulting Svcs **Date Printed:** 12/17/15

Sample ID	Lab Number	Asbestos Type	Percent in Layer	Asbestos Type	Percent in Layer	Asbestos Type	Percent in Layer
213A	50963651						
Layer: Blue Tile			**ND**				
Layer: Black Mastic with Debris			**ND**				
Total Composite Values of Fibrous Components:		**Asbestos (ND)**					
Cellulose (Trace)							
210B	50963652						
Layer: Off-White Sheet Flooring			**ND**				
Layer: Fibrous Backing			**ND**				
Layer: Beige Mastic			**ND**				
Layer: Grey Non-Fibrous Material			**ND**				
Total Composite Values of Fibrous Components:		**Asbestos (ND)**					
Cellulose (20 %) Fibrous Glass (5 %) Synthetic (10 %)							
211A	50963653						
Layer: Blue Sheet Flooring			**ND**				
Layer: Fibrous Backing			**ND**				
Layer: Beige Mastic			**ND**				
Layer: Grey Non-Fibrous Material			**ND**				
Total Composite Values of Fibrous Components:		**Asbestos (ND)**					
Cellulose (20 %) Fibrous Glass (5 %) Synthetic (10 %)							
214A	50963654						
Layer: Off-White Non-Fibrous Material			**ND**				
Layer: Clear Adhesive			**ND**				
Total Composite Values of Fibrous Components:		**Asbestos (ND)**					
Cellulose (Trace)							
215A	50963655						
Layer: Blue Non-Fibrous Material			**ND**				
Layer: Beige Mastic			**ND**				
Layer: Off-White Mastic			**ND**				
Total Composite Values of Fibrous Components:		**Asbestos (ND)**					
Cellulose (Trace)							
212B	50963656						
Layer: Off-White Tile			**ND**				
Layer: Black Mastic with Debris			**ND**				
Total Composite Values of Fibrous Components:		**Asbestos (ND)**					
Cellulose (Trace)							
211B	50963657						
Layer: Blue Sheet Flooring			**ND**				
Layer: Fibrous Backing			**ND**				
Layer: Beige Mastic			**ND**				
Total Composite Values of Fibrous Components:		**Asbestos (ND)**					
Cellulose (20 %) Fibrous Glass (5 %) Synthetic (10 %)							

2959 Pacific Commerce Drive, Rancho Dominguez, CA 90221 / Telephone: (310) 763-2374 (888) 813-9417 / Fax: (310) 763-8684

Report Number: B214357

Client Name: Forensic Analytical Consulting Svcs **Date Printed:** 12/17/15

Sample ID	Lab Number	Asbestos Type	Percent in Layer	Asbestos Type	Percent in Layer	Asbestos Type	Percent in Layer
213B	50963658						
Layer: Blue Tile			**ND**				
Layer: Black Mastic with Debris			**ND**				
Total Composite Values of Fibrous Components: Cellulose (Trace)		**Asbestos (ND)**					
215B	50963659						
Layer: Blue Non-Fibrous Material			**ND**				
Layer: Off-White Mastic			**ND**				
Total Composite Values of Fibrous Components: Cellulose (Trace)		**Asbestos (ND)**					
207B	50963660						
Layer: Beige/Off-White Mastic with Debris			**ND**				
Total Composite Values of Fibrous Components: Cellulose (Trace) Synthetic (3 %)		**Asbestos (ND)**					

Tiffani Ludd, Laboratory Supervisor, Rancho Dominguez Laboratory

Note: Limit of Quantification ('LOQ') = 1%. 'Trace' denotes the presence of asbestos below the LOQ. 'ND' = 'None Detected'.

Analytical results and reports are generated by Forensic Analytical Laboratories Inc. (FALI) at the request of and for the exclusive use of the person or entity (client) named on such report. Results, reports or copies of same will not be released by FALI to any third party without prior written request from client. This report applies only to the sample(s) tested. Supporting laboratory documentation is available upon request. This report must not be reproduced except in full, unless approved by FALI. The client is solely responsible for the use and interpretation of test results and reports requested from FALI. Forensic Analytical Laboratories Inc. is not able to assess the degree of hazard resulting from materials analyzed. FALI reserves the right to dispose of all samples after a period of thirty (30) days, according to all state and federal guidelines, unless otherwise specified. All samples were received in acceptable condition unless otherwise noted.

2959 Pacific Commerce Drive, Rancho Dominguez, CA 90221 / Telephone: (310) 763-2374 (888) 813-9417 / Fax: (310) 763-8684

Forensic Analytical

SAMPLING DATA FORM & CHAIN OF CUSTODY

CLIENT: FACS (LA05) | Sampled by: R.R. | Sample Date: 12-15-15

Site/Bldg.: Kaiser LAMC
1526 Edgemont, Los Angeles, CA (Basement)

Turnaround Time: ____ RUSH ____ 24 hr ____ 48 hr ____ Extended (____ days)

Analysis: X PLM Standard ____ PLM with Point Count (____ 400 pt. ____ 1,000 pt.)

FACS Proj. No.: FS27371 | Special Instructions: Email results to Steve Long and Russell Ragsdale

HA#	Homogeneous Material Description (incl. color, texture, phase of construction)	Homogeneous Material Locations (check box at right side of column if shown on HA Form or Drawing instead)	↓	Quant. in SF (LF for small pipe only)	Friable/ Cat. I/ Cat. II	Reno make friable? (Y/N)	Sample Number	Sample Location	Lab Result (when rcvd)
207	Carpet Glue		✓				207A	Conference Room (B057) / Southeast Corner	
208	4" Black Base board with mastic		✓				208A	↓ / ↓	
209	Black Sink Undercoat		✓				209A	↓ / East Wall, South end @ sink	
↓	↓		✓				209B	Holding Area (B006) / North of entry @ sink	
210	VSF off wht and grey pebble		✓				210A	↓ / Northeast Corner	
212	12" VFT off wht ~~SRP~~ with grey streaks + Black Mastic		✓				212A	South Corridor @ Far West Wall	
213	12" VFT Blue w/ blue + red streaks + black mastic		✓				213A	↓	
210	VSF off wht and grey pebble		✓				210B	CT2 (B021) / Southwest end	
211	VSF Blue and Light blue pebble		✓				211A	↓ / ↓	
214	Wall trim and glue		✓				214A	↓ / West Wall, Center	
								/	

DW = Drywall JC = Joint Compound WT = Wall Texture VFT = Vinyl Floor Tile VSF = Vinyl Sheet Flooring BB = Baseboard BBM = Baseboard Mastic CM = Carpet Mastic ACT = Acoustic Ceiling Tile ACS = Sprayed-on Acoustical Ceiling Material
FP = Fireproofing PI = Pipe Insulation PFI = Pipe fitting insulation WP = Plaster CP = Ceiling Plaster ES = Exterior Stucco

Relinquished by:	Relinquished by:	Relinquished by:
Date & Time 12-16-15 2:15 (Drop off)	Date & Time:	Date & Time:
Received by: P/O	Received by:	Relinquished by:
Date & Time 12/16/15 8:15 am	Date & Time	Date & Time:

Forensic Analytical

SAMPLING DATA FORM & CHAIN OF CUSTODY

CLIENT: FACS (LA05)

Sampled by: F-R-

Sample Date: 12-15-15

Site/Bldg.: Kaiser LAMC

1526 Edgemont, Los Angeles, CA (Basement)

Turnaround Time: ____ RUSH __X__ 24 hr ____ 48 hr ____ Extended (____ days)

Analysis: __X__ PLM Standard ____ PLM with Point Count (____ 400 pt. ____ 1,000 pt.)

FACS Proj. No.: PS27371

Special Instructions: Email results to Steve Long and Russell Ragsdale

HA#	Homogeneous Material Description (incl. color, texture, phase of construction)	Homogeneous Material Locations (check box at right side of column if shown on HA Form or Drawing instead)	↓	Quant. in SF (LF for small pipe only)	Friable/ Cat. I/ Cat. II	Reno make friable? (Y/N)	Sample Number	Sample Location	Lab Result (when rcvd)
215	4" Blue baseboard with mastic		✓				215 A	Room B023 / East Wall @ entry	
212	12" VFT, Off Wht w/ grey streaks + black mastic		✓				212 B	↓ / West Wall Center	
211	VSF Blue + Light Blue Pebble		✓				211 B	Room B024, South end, center	
213	12" VFT Blue ✓ Blue + red streaks + black mastic		✓				213 B	Corridor North of Room B024, Northeast end	
215	4" blue base board with mastic		✓				215 B	↓	
207	Carpet Glue		✓				207 B	Room B044, Southeast Corner	

DW = Drywall JC = Joint Compound WT = Wall Texture VFT = Vinyl Floor Tile VSF = Vinyl Sheet Flooring BB = Baseboard BBM = Baseboard Mastic CM = Carpet Mastic ACT = Acoustic Ceiling Tile ACS = Sprayed-on Acoustical Ceiling Material
FP = Fireproofing PI = Pipe Insulation PFI = Pipe fitting insulation WP = Plaster CP = Ceiling Plaster ES = Exterior Stucco

Relinquished by:	Relinquished by:	Relinquished by:
Date & Time 12-16-15 2:15 AM (Drop Off)	Date & Time:	Date & Time:
Received by: D/O	Received by:	Relinquished by:
Date & Time 12/16/15 8:15 AM	Date & Time	Date & Time:

Bulk Asbestos Analysis

(EPA Method 600/R-93-116, Visual Area Estimation)

Forensic Analytical Consulting Svcs
Stephen Long
2959 Pacific Commerce Drive

Rancho Dominguez, CA 90221

Client ID: LA05
Report Number: B214400
Date Received: 12/17/15
Date Analyzed: 12/17/15
Date Printed: 12/18/15
First Reported: 12/18/15

Job ID/Site: PJ27371; 1515 N. Vermont Ave; 4760 Sunset Blvd; 1505 N. Edgemont St. & 1526 N. Edgemont St., Los Angeles CA
Date(s) Collected: 12/16/2015

FALI Job ID: LA05
Total Samples Submitted: 23
Total Samples Analyzed: 23

Sample ID	Lab Number	Asbestos Type	Percent in Layer	Asbestos Type	Percent in Layer	Asbestos Type	Percent in Layer
216A	50963839						
Layer: Green Semi-Fibrous Material			**ND**				
Total Composite Values of Fibrous Components: Cellulose (15 %) Fibrous Glass (3 %)		**Asbestos (ND)**					
217A	50963840						
Layer: Green Fibrous Material			**ND**				
Layer: Grey Cementitious Material			**ND**				
Total Composite Values of Fibrous Components: Cellulose (7 %) Fibrous Glass (Trace)		**Asbestos (ND)**					
218A	50963841						
Layer: Black Semi-Fibrous Material			**ND**				
Total Composite Values of Fibrous Components: Synthetic (3 %)		**Asbestos (ND)**					
226A	50963842						
Layer: Beige Fibrous Material			**ND**				
Layer: Paint			**ND**				
Total Composite Values of Fibrous Components: Cellulose (60 %) Fibrous Glass (10 %)		**Asbestos (ND)**					
219A	50963843						
Layer: Black Semi-Fibrous Material			**ND**				
Total Composite Values of Fibrous Components: Synthetic (3 %)		**Asbestos (ND)**					
220A	50963844						
Layer: White Skimcoat/Joint Compound			**ND**				
Layer: Tan Fibrous Material			**ND**				
Layer: Paint			**ND**				
Total Composite Values of Fibrous Components: Cellulose (10 %)		**Asbestos (ND)**					
221A	50963845						
Layer: Red Semi-Fibrous Material			**ND**				
Total Composite Values of Fibrous Components: Cellulose (Trace) Fibrous Glass (7 %)		**Asbestos (ND)**					

2959 Pacific Commerce Drive, Rancho Dominguez, CA 90221 / Telephone: (310) 763-2374 (888) 813-9417 / Fax: (310) 763-8684

Report Number: B214400

Client Name: Forensic Analytical Consulting Svcs **Date Printed:** 12/18/15

Sample ID	Lab Number	Asbestos Type	Percent in Layer	Asbestos Type	Percent in Layer	Asbestos Type	Percent in Layer
222A	50963846						
Layer: Tan Non-Fibrous Material		Actinolite	**Trace**				
Layer: Pink Plaster			**ND**				
Layer: Tan Non-Fibrous Material			**ND**				
Layer: Paints			**ND**				
Total Composite Values of Fibrous Components: Cellulose (5 %)		**Asbestos (Trace)**					
222B	50963847						
Layer: Tan Non-Fibrous Material		Actinolite	**Trace**				
Layer: Pink Plaster			**ND**				
Layer: Tan Non-Fibrous Material			**ND**				
Layer: Paints			**ND**				
Total Composite Values of Fibrous Components: Cellulose (Trace)		**Asbestos (Trace)**					
222C	50963848						
Layer: Tan Non-Fibrous Material		Actinolite	**Trace**				
Layer: Pink Plaster			**ND**				
Layer: Paints			**ND**				
Total Composite Values of Fibrous Components: Cellulose (Trace)		**Asbestos (Trace)**					
223A	50963849						
Layer: Off-White Tile			**ND**				
Layer: Black/Tan Mastics with Debris		Chrysotile	**Trace**				
Total Composite Values of Fibrous Components: Cellulose (Trace)		**Asbestos (Trace)**					
Comment: This comment applies to the Black/Tan Mastics with Debris only: Insufficient material for additional analyses.							
223B	50963850						
Layer: Off-White Tile			**ND**				
Layer: Black/Tan Mastics with Debris		Chrysotile	**Trace**				
Total Composite Values of Fibrous Components: Cellulose (Trace)		**Asbestos (Trace)**					
Comment: This comment applies to the Black/Tan Mastics with Debris only: Insufficient material for additional analyses.							
224A	50963851						
Layer: Beige Non-Fibrous Material			**ND**				
Layer: Tan Mastic			**ND**				
Layer: Paint			**ND**				
Layer: White Drywall			**ND**				
Total Composite Values of Fibrous Components: Cellulose (2 %)		**Asbestos (ND)**					

2959 Pacific Commerce Drive, Rancho Dominguez, CA 90221 / Telephone: (310) 763-2374 (888) 813-9417 / Fax: (310) 763-8684

Report Number: B214400

Client Name: Forensic Analytical Consulting Svcs **Date Printed:** 12/18/15

Sample ID	Lab Number	Asbestos Type	Percent in Layer	Asbestos Type	Percent in Layer	Asbestos Type	Percent in Layer
224B	50963852						
Layer: Beige Non-Fibrous Material			**ND**				
Layer: Tan Mastic			**ND**				
Layer: Paint			**ND**				
Layer: White Drywall			**ND**				
Total Composite Values of Fibrous Components: Cellulose (2 %)		**Asbestos (ND)**					
225A	50963853						
Layer: Paint/Coating			**ND**				
Layer: Off-White Plaster			**ND**				
Total Composite Values of Fibrous Components: Cellulose (2 %)		**Asbestos (ND)**					
227A	50963854						
Layer: White Plaster			**ND**				
Layer: Paint			**ND**				
Total Composite Values of Fibrous Components: Cellulose (Trace)		**Asbestos (ND)**					
218B	50963855						
Layer: Black Semi-Fibrous Material			**ND**				
Total Composite Values of Fibrous Components: Synthetic (3 %)		**Asbestos (ND)**					
216B	50963856						
Layer: Green Semi-Fibrous Material			**ND**				
Total Composite Values of Fibrous Components: Cellulose (15 %) Fibrous Glass (3 %)		**Asbestos (ND)**					
228A	50963857						
Layer: Light Grey Semi-Fibrous Material			**ND**				
Total Composite Values of Fibrous Components: Fibrous Glass (3 %)		**Asbestos (ND)**					
220B	50963858						
Layer: White Skimcoat/Joint Compound			**ND**				
Layer: Black Fibrous Material			**ND**				
Total Composite Values of Fibrous Components: Cellulose (2 %)		**Asbestos (ND)**					
219B	50963859						
Layer: Black Semi-Fibrous Material			**ND**				
Total Composite Values of Fibrous Components: Synthetic (3 %)		**Asbestos (ND)**					
221B	50963860						
Layer: Light Grey Semi-Fibrous Material			**ND**				
Total Composite Values of Fibrous Components: Fibrous Glass (3 %)		**Asbestos (ND)**					

2959 Pacific Commerce Drive, Rancho Dominguez, CA 90221 / Telephone: (310) 763-2374 (888) 813-9417 / Fax: (310) 763-8684

Report Number: B214400

Client Name: Forensic Analytical Consulting Svcs **Date Printed:** 12/18/15

Sample ID	Lab Number	Asbestos Type	Percent in Layer	Asbestos Type	Percent in Layer	Asbestos Type	Percent in Layer
228B	50963861						
Layer: Red Semi-Fibrous Material			**ND**				
Total Composite Values of Fibrous Components:		**Asbestos (ND)**					
Cellulose (Trace) Fibrous Glass (15 %)							

Tiffani Ludd, Laboratory Supervisor, Rancho Dominguez Laboratory

Note: Limit of Quantification ('LOQ') = 1%. 'Trace' denotes the presence of asbestos below the LOQ. 'ND' = 'None Detected'.

Analytical results and reports are generated by Forensic Analytical Laboratories Inc. (FALI) at the request of and for the exclusive use of the person or entity (client) named on such report. Results, reports or copies of same will not be released by FALI to any third party without prior written request from client. This report applies only to the sample(s) tested. Supporting laboratory documentation is available upon request. This report must not be reproduced except in full, unless approved by FALI. The client is solely responsible for the use and interpretation of test results and reports requested from FALI. Forensic Analytical Laboratories Inc. is not able to assess the degree of hazard resulting from materials analyzed. FALI reserves the right to dispose of all samples after a period of thirty (30) days, according to all state and federal guidelines, unless otherwise specified. All samples were received in acceptable condition unless otherwise noted.

2959 Pacific Commerce Drive, Rancho Dominguez, CA 90221 / Telephone: (310) 763-2374 (888) 813-9417 / Fax: (310) 763-8684

Forensic Analytical

SAMPLING DATA FORM & CHAIN OF CUSTODY

CLIENT: FACS (LA05)

Sampled by: R.R.

Sample Date: 12-16-15

Site/Bldg.: Kaiser LAMC
1526 Edgemont, Los Angeles, CA (Basement)

Turnaround Time: ____ RUSH __X__ 24 hr ____ 48 hr ____ Extended (____ days)

Analysis: __X__ PLM Standard ____ PLM with Point Count (____ 400 pt. ____ 1,000 pt.)

FACS Proj. No.: PJ27371

Special Instructions: Email results to Steve Long and Russell Ragsdale

HA#	Homogeneous Material Description (Incl. color, texture, phase of construction)	Homogeneous Material Locations (check box at right side of column if shown on HA Form or Drawing instead)	Quant. in SF (LF for small pipe only)	Friable/ Cat. I/ Cat. II	Reno make friable? (Y/N)	Sample Number	Sample Location	Lab Result (when rcvd)
216	Light green fireproofing		✓			216A	Conference Room (B057) / West wall, Center above Ceiling	
217	Brown Wall Coating on Concrete		✓			217A		
218	Grey duct Mastic (Round Duct)		✓			218A		
226	2x2' Lay-In ACT, White Fissured		✓			226A	West wall Center	
219	Grey duct Mastic (Square Duct)		✓			219A	Northeast corner above ceiling	
220	Joint Compound		✓			220A		
221	Red Fire stop caulk		✓			221A		
222	Interior Stucco on Ceilings		✓			222A	Stairwell East of Elevator Lobby / Ceiling @ first landing	
			✓			222B	North of landing Ceiling	
			✓			222C	Ceiling at gated exit	

DW = Drywall JC = Joint Compound WT = Wall Texture VFT = Vinyl Floor Tile VSF = Vinyl Sheet Flooring BB = Baseboard BBM = Baseboard Mastic CM = Carpet Mastic ACT = Acoustic Ceiling Tile ACS = Sprayed-on Acoustical Ceiling Material
FP = Fireproofing PI = Pipe Insulation PFI = Pipe fitting insulation WP = Plaster CP = Ceiling Plaster ES = Exterior Stucco

Relinquished by:	Relinquished by:	Relinquished by:
Date & Time 12-17-15 2:45 AM (Drop off)	Date & Time:	Date & Time:
Received by: J Capillo P/O	Received by:	Relinquished by:
Date & Time 12/17/15 8:27 AM	Date & Time	Date & Time:

Forensic Analytical

SAMPLING DATA FORM & CHAIN OF CUSTODY

CLIENT: FACS (LA05)

Sampled by: R. R.

Sample Date: 12-16-15

Site/Bldg.: Kaiser LAMC
1526 Edgemont, Los Angeles, CA

Turnaround Time: ____ RUSH __X__ 24 hr ____ 48 hr ____ Extended (____ days)

Analysis: __X__ PLM Standard ____ PLM with Point Count (____ 400 pt. ____ 1,000 pt.)

FACS Proj. No.: PJ27371

Special Instructions: Email results to Steve Long and Russell Ragsdale

HA#	Homogeneous Material Description (incl. color, texture, phase of construction)	Homogeneous Material Locations (check box at right side of column if shown on HA Form or Drawing instead)	↓	Quant. in SF (LF for small pipe only)	Friable/ Cat. I/ Cat. II	Reno make friable? (Y/N)	Sample Number	Sample Location	Lab Result (when rcvd)
223	Tan 12" VFT Remnants with black mastic		✓				223A	Stairwell East of Elevator Lobby / Adjacent to entry	
224	Tan 4" Baseboard + Mastic		✓				223B		
225	Light Grey Paint (Coating) on concrete floor		✓				224A	Adjacent to entry	
227	Plaster Wall over Concrete		✓				224B	Northwest Corner	
218	Grey duct mastic (Round duct)		✓				225A	East of entry at stair base	
216	Light green Fireproofing		✓				227A	Elevator Lobby / Northwest Corner above ceiling	
228	Grey Fire stop caulk		✓				218B	West Wall Center above ceiling	
220	Joint Compound		✓				216B	Southend adjacent to Corridor above ceiling	
219	Grey duct mastic (Square duct)		✓				228A		
							220B		
							219B		

DW = Drywall JC = Joint Compound WT = Wall Texture VFT = Vinyl Floor Tile VSF = Vinyl Sheet Flooring BB = Baseboard BBM = Baseboard Mastic CM = Carpet Mastic ACT = Acoustic Ceiling Tile ACS = Sprayed-on Acoustical Ceiling Material
FP = Fireproofing PI = Pipe Insulation FPI = Pipe fitting insulation WP = Plaster CP = Ceiling Plaster ES = Exterior Stucco

Relinquished by: [signature]	Relinquished by:	Relinquished by:
Date & Time 12-17-15 2:45 AM (Drop off)	Date & Time:	Date & Time:
Received by: Carrillo D/C	Received by:	Relinquished by:
Date & Time 12/17/15 8:27 AM	Date & Time	Date & Time:

Forensic Analytical

SAMPLING DATA FORM & CHAIN OF CUSTODY

CLIENT: FACS (LA05)

Sampled by: R.R

Sample Date: 12-16-15

Site/Bldg.: Kaiser LAMC
1526 Edgemont, Los Angeles, CA (Basement)

Turnaround Time: ____ RUSH __X__ 24 hr ____ 48 hr ____ Extended (____ days)

Analysis: __X__ PLM Standard ____ PLM with Point Count (____ 400 pt. ____ 1,000 pt.)

FACS Proj. No.: P527371

Special Instructions: Email results to Steve Long and Russell Ragsdale

HA#	Homogeneous Material Description (incl. color, texture, phase of construction)	Homogeneous Material Locations (check box at right side of column if shown on HA Form or Drawing instead)	Quant. in SF (LF for small pipe only)	Friable/ Cat. I/ Cat. II	Reno make friable? (Y/N)	Sample Number	Sample Location	Lab Result (when rcvd)
221	Red Fire Stop Caulk		✓			221B	Corridor adjacent to Northwest Restrooms, North end above ceiling	
228	Grey Fire Stop Caulk		✓			228B	↓	

DW = Drywall JC = Joint Compound WT = Wall Texture VFT = Vinyl Floor Tile VSF = Vinyl Sheet Flooring BB = Baseboard BBM = Baseboard Mastic CM = Carpet Mastic ACT = Acoustic Ceiling Tile ACS = Sprayed-on Acoustical Ceiling Material
FP = Fireproofing PI = Pipe Insulation PFI = Pipe/fitting insulation WP = Plaster CP = Ceiling Plaster ES = Exterior Stucco

Relinquished by:	Relinquished by:	Relinquished by:
Date & Time 12-17-15 2:45 AM (Drop off)	Date & Time:	Date & Time:
Received by: D/O	Received by:	Relinquished by:
Date & Time 12/17/15 8:27 AM	Date & Time	Date & Time:

Bulk Asbestos Analysis

(EPA Method 600/R-93-116, Visual Area Estimation)

Forensic Analytical Consulting Svcs
Stephen Long
2959 Pacific Commerce Drive

Rancho Dominguez, CA 90221

Client ID: LA05
Report Number: B214449
Date Received: 12/18/15
Date Analyzed: 12/21/15
Date Printed: 12/21/15
First Reported: 12/21/15

Job ID/Site: PJ27371; 1515 N. Vermont Ave; 4760 Sunset Blvd; 1505 N. Edgemont St. & 1526 N. Edgemont St., Los Angeles CA
Date(s) Collected: 12/17/2015

FALI Job ID: LA05
Total Samples Submitted: 16
Total Samples Analyzed: 16

Sample ID	Lab Number	Asbestos Type	Percent in Layer	Asbestos Type	Percent in Layer	Asbestos Type	Percent in Layer
229A	50964017						
Layer: Beige Non-Fibrous Material		Actinolite	**Trace**				
Total Composite Values of Fibrous Components: Cellulose (Trace)		**Asbestos (Trace)**					
216C	50964018						
Layer: Blue Green Semi-Fibrous Material			**ND**				
Total Composite Values of Fibrous Components: Cellulose (15 %)		**Asbestos (ND)**					
216D	50964019						
Layer: Blue Green Semi-Fibrous Material			**ND**				
Total Composite Values of Fibrous Components: Cellulose (15 %)		**Asbestos (ND)**					
230A	50964020						
Layer: Off-White Non-Fibrous Material			**ND**				
Total Composite Values of Fibrous Components: Cellulose (Trace) Wollastonite (3 %)		**Asbestos (ND)**					
216E	50964021						
Layer: Blue Green Semi-Fibrous Material			**ND**				
Total Composite Values of Fibrous Components: Cellulose (15 %)		**Asbestos (ND)**					
231A	50964022						
Layer: Beige Fibrous Material			**ND**				
Layer: Paint			**ND**				
Total Composite Values of Fibrous Components: Cellulose (60 %) Fibrous Glass (20 %)		**Asbestos (ND)**					
220C	50964023						
Layer: White Skimcoat/Joint Compound			**ND**				
Layer: Paint			**ND**				
Total Composite Values of Fibrous Components: Cellulose (Trace)		**Asbestos (ND)**					

2959 Pacific Commerce Drive, Rancho Dominguez, CA 90221 / Telephone: (310) 763-2374 (888) 813-9417 / Fax: (310) 763-8684

Report Number: B214449

Client Name: Forensic Analytical Consulting Svcs **Date Printed:** 12/21/15

Sample ID	Lab Number	Asbestos Type	Percent in Layer	Asbestos Type	Percent in Layer	Asbestos Type	Percent in Layer
231B	50964024						
Layer: Beige Fibrous Material			**ND**				
Layer: Paint			**ND**				
Total Composite Values of Fibrous Components: Cellulose (60 %) Fibrous Glass (20 %)		**Asbestos (ND)**					
216F	50964025						
Layer: Blue Green Semi-Fibrous Material			**ND**				
Total Composite Values of Fibrous Components: Cellulose (15 %)		**Asbestos (ND)**					
220D	50964026						
Layer: White Skimcoat/Joint Compound			**ND**				
Total Composite Values of Fibrous Components: Cellulose (Trace)		**Asbestos (ND)**					
216G	50964027						
Layer: Blue Green Semi-Fibrous Material			**ND**				
Total Composite Values of Fibrous Components: Cellulose (15 %)		**Asbestos (ND)**					
220F	50964028						
Layer: White Skimcoat/Joint Compound			**ND**				
Total Composite Values of Fibrous Components: Cellulose (Trace)		**Asbestos (ND)**					
220E	50964029						
Layer: White Skimcoat/Joint Compound			**ND**				
Total Composite Values of Fibrous Components: Cellulose (Trace)		**Asbestos (ND)**					
220G	50964030						
Layer: White Skimcoat/Joint Compound			**ND**				
Total Composite Values of Fibrous Components: Cellulose (Trace)		**Asbestos (ND)**					
220H	50964031						
Layer: White Skimcoat/Joint Compound			**ND**				
Total Composite Values of Fibrous Components: Cellulose (Trace)		**Asbestos (ND)**					
227B	50964032						
Layer: Beige Plaster			**ND**				
Layer: Pink Plaster			**ND**				
Total Composite Values of Fibrous Components: Cellulose (Trace)		**Asbestos (ND)**					

2959 Pacific Commerce Drive, Rancho Dominguez, CA 90221 / Telephone: (310) 763-2374 (888) 813-9417 / Fax: (310) 763-8684

Report Number: B214449

Client Name: Forensic Analytical Consulting Svcs **Date Printed:** 12/21/15

Sample ID	Lab Number	Asbestos Type	Percent in Layer	Asbestos Type	Percent in Layer	Asbestos Type	Percent in Layer



Tiffani Ludd, Laboratory Supervisor, Rancho Dominguez Laboratory

Note: Limit of Quantification ('LOQ') = 1%. 'Trace' denotes the presence of asbestos below the LOQ. 'ND' = 'None Detected'.

Analytical results and reports are generated by Forensic Analytical Laboratories Inc. (FALI) at the request of and for the exclusive use of the person or entity (client) named on such report. Results, reports or copies of same will not be released by FALI to any third party without prior written request from client. This report applies only to the sample(s) tested. Supporting laboratory documentation is available upon request. This report must not be reproduced except in full, unless approved by FALI. The client is solely responsible for the use and interpretation of test results and reports requested from FALI. Forensic Analytical Laboratories Inc. is not able to assess the degree of hazard resulting from materials analyzed. FALI reserves the right to dispose of all samples after a period of thirty (30) days, according to all state and federal guidelines, unless otherwise specified. All samples were received in acceptable condition unless otherwise noted.

2959 Pacific Commerce Drive, Rancho Dominguez, CA 90221 / Telephone: (310) 763-2374 (888) 813-9417 / Fax: (310) 763-8684

Forensic Analytical

SAMPLING DATA FORM & CHAIN OF CUSTODY

CLIENT: FACS (LA05)

Sampled by: R.R. Sample Date: 12-17-15

Site/Bldg.: Kaiser LAMC

1526 Edgemont, Los Angeles, CA (Basement)

Turnaround Time: ____ RUSH ____ 24 hr ____ 48 hr ____ Extended (____ days)

Analysis: ____ PLM Standard ____ PLM with Point Count (____ 400 pt. ____ 1,000 pt.)

FACS Proj. No.: PJ27371

Special Instructions: Email results to Steve Long and Russell Ragsdale

HA#	Homogeneous Material Description (incl. color, texture, phase of construction)	Homogeneous Material Locations (check box at right side of column if shown on HA Form or Drawing instead)	Quant. in SF (LF for small pipe only)	Friable/ Cat. I/ Cat. II	Reno make friable? (Y/N)	Sample Number	Sample Location	Lab Result (when rcvd)
229	White Fireproofing		✓			229 A	South Corridor, Center above ceiling	
216	Light Green Fireproofing		✓			216 C	East Corridor, Southeast Corner above ceiling	
↓	↓		✓			216 D	CT Room 3 (B029), N. side center above ceiling	
230	White Caulk on Piping		✓			230 A	East Corridor, Southeast Corner above ceiling	
216	Light Green Fireproofing		✓			216 E	Room B044 / Southeast area above ceiling	
231	2'x4' ACT, LAY-In, White Fissured		✓			231 A	/ Southeast area	
220	Joint Compound		✓			220 C	/ @ South entry above ceiling	
231	2'x4' ACT, LAY-In, White Fissured		✓			231 B	Holding Area (B006) / Southwest Corner	
216	Light Green Fire proofing		✓			216 F	/ above ceiling	
220	Joint Compound		✓			220 D	/ above ceiling	

DW = Drywall JC = Joint Compound WT = Wall Texture VFT = Vinyl Floor Tile VSF = Vinyl Sheet Flooring BB = Baseboard BBM = Baseboard Mastic CM = Carpet Mastic ACT = Acoustic Ceiling Tile ACS = Sprayed-on Acoustical Ceiling Material
FP = Fireproofing PI = Pipe Insulation FTI = Pipe fitting insulation WP = Plaster CP = Ceiling Plaster ES = Exterior Stucco

Relinquished by: [signature]	Relinquished by:	Relinquished by:
Date & Time 12-18-15 3:05 AM (Drop off)	Date & Time:	Date & Time:
Received by: [signature] D/O	Received by:	Relinquished by:
Date & Time 12/18/15 8:30 AM	Date & Time	Date & Time:

Forensic Analytical

SAMPLING DATA FORM & CHAIN OF CUSTODY

CLIENT: FACS (LA05)

Sampled by: R.R.

Sample Date: 12-17-15

Site/Bldg.: Kaiser LAMC
1526 Edgemont, Los Angeles, CA (Basement)

Turnaround Time: ____ RUSH ___X___ 24 hr ____ 48 hr ____ Extended (____ days)

Analysis: ___X___ PLM Standard ____ PLM with Point Count (____ 400 pt. ____ 1,000 pt.)

FACS Proj. No.: PJ27371

Special Instructions: Email results to Steve Long and Russell Ragsdale

HA#	Homogeneous Material Description (incl. color, texture, phase of construction)	Homogeneous Material Locations (check box at right side of column if shown on HA Form or Drawing instead)	Quant. in SF (LF for small pipe only)	Friable/ Cat. I/ Cat. II	Reno make friable? (Y/N)	Sample Number	Sample Location	Lab Result (when rcvd)
216	Light Green Fireproofing	✓				216 G	Waiting Room (B003) / Center, above ceiling	
220	Joint Compound	✓				220 F	↓ / East wall, center above ceiling	
↓	↓	✓				220 E	Corridor adjacent to Room B033, East Wall above ceiling	
		✓				220 G	Ultrasound Room 3 (B036), Southeast corner above ceiling	
		✓				220 H	Corridor adjacent to (B015), west wall above ceiling	
227	Plaster Wall on Concrete	✓				227 B	Corridor adjacent to (B015), East of entry above ceiling	
						/		
						/		
						/		
						/		

DW = Drywall JC = Joint Compound WT = Wall Texture VFT = Vinyl Floor Tile VSF = Vinyl Sheet Flooring BB = Baseboard BBM = Baseboard Mastic CM = Carpet Mastic ACT = Acoustic Ceiling Tile ACS = Sprayed-on Acoustical Ceiling Material
FP = Fireproofing PI = Pipe Insulation PFI = Pipe fitting insulation WP = Plaster CP = Ceiling Plaster ES = Exterior Stucco

Relinquished by:		Relinquished by:	Relinquished by:
Date & Time	12-18-15 3:05 AM (Drop off)	Date & Time:	Date & Time:
Received by:	2/5	Received by:	Relinquished by:
Date & Time	12/18/15 8:30 AM	Date & Time	Date & Time:

Bulk Asbestos Analysis

(EPA Method 600/R-93-116, Visual Area Estimation)

Forensic Analytical Consulting Svcs
Stephen Long
2959 Pacific Commerce Drive

Rancho Dominguez, CA 90221

Client ID: LA05
Report Number: B214584
Date Received: 12/22/15
Date Analyzed: 12/23/15
Date Printed: 12/23/15
First Reported: 12/23/15

Job ID/Site: PJ27371; 1515 N. Vermont Ave; 4760 Sunset Blvd; 1505 N. Edgemont St. & 1526 N. Edgemont St., Los Angeles CA
Date(s) Collected: 12/18/2015

FALI Job ID: LA05
Total Samples Submitted: 11
Total Samples Analyzed: 11

Sample ID	Lab Number	Asbestos Type	Percent in Layer	Asbestos Type	Percent in Layer	Asbestos Type	Percent in Layer
220I	50964541						
Layer: White Skimcoat/Joint Compound			**ND**				
Total Composite Values of Fibrous Components:		**Asbestos (ND)**					
Cellulose (Trace)							
225B	50964542						
Layer: Beige Cementitious Material			**ND**				
Layer: Dark Grey Cementitious Material			**ND**				
Total Composite Values of Fibrous Components:		**Asbestos (ND)**					
Cellulose (Trace)							
232A	50964543						
Layer: Beige Cementitious Material			**ND**				
Layer: Dark Grey Cementitious Material			**ND**				
Total Composite Values of Fibrous Components:		**Asbestos (ND)**					
Cellulose (Trace)							
233A	50964544						
Layer: Grey Fibrous Debris			**ND**				
Layer: Grey Debris			**ND**				
Layer: Paint			**ND**				
Total Composite Values of Fibrous Components:		**Asbestos (ND)**					
Cellulose (45 %) Fibrous Glass (Trace) Synthetic (7 %)							
234A	50964545						
Layer: Stones			**ND**				
Layer: Black Tar			**ND**				
Total Composite Values of Fibrous Components:		**Asbestos (ND)**					
Cellulose (Trace) Fibrous Glass (Trace)							
227C	50964546						
Layer: Beige Plaster			**ND**				
Layer: Off-White Plaster			**ND**				
Total Composite Values of Fibrous Components:		**Asbestos (ND)**					
Cellulose (Trace)							
226B	50964547						
Layer: Beige Fibrous Material			**ND**				
Layer: Paint			**ND**				
Total Composite Values of Fibrous Components:		**Asbestos (ND)**					
Cellulose (35 %) Fibrous Glass (45 %)							

2959 Pacific Commerce Drive, Rancho Dominguez, CA 90221 / Telephone: (310) 763-2374 (888) 813-9417 / Fax: (310) 763-8684

Report Number: B214584

Client Name: Forensic Analytical Consulting Svcs **Date Printed:** 12/23/15

Sample ID	Lab Number	Asbestos Type	Percent in Layer	Asbestos Type	Percent in Layer	Asbestos Type	Percent in Layer
235A	50964548						
Layer: Grey Semi-Fibrous Material			**ND**				
Total Composite Values of Fibrous Components: Cellulose (15 %)		**Asbestos (ND)**					
234B	50964549						
Layer: Black Tars			**ND**				
Layer: Black Felts		Chrysotile	**75 %**				
Total Composite Values of Fibrous Components: Cellulose (5 %)		**Asbestos (64%)**					
227D	50964550						
Layer: Grey Cementitious Material			**ND**				
Total Composite Values of Fibrous Components: Cellulose (Trace)		**Asbestos (ND)**					
225C	50964551						
Layer: Paint/Coating			**ND**				
Total Composite Values of Fibrous Components: Cellulose (Trace) Wollastonite (3 %)		**Asbestos (ND)**					



Tiffani Ludd, Laboratory Supervisor, Rancho Dominguez Laboratory

Note: Limit of Quantification ('LOQ') = 1%. 'Trace' denotes the presence of asbestos below the LOQ. 'ND' = 'None Detected'.

Analytical results and reports are generated by Forensic Analytical Laboratories Inc. (FALI) at the request of and for the exclusive use of the person or entity (client) named on such report. Results, reports or copies of same will not be released by FALI to any third party without prior written request from client. This report applies only to the sample(s) tested. Supporting laboratory documentation is available upon request. This report must not be reproduced except in full, unless approved by FALI. The client is solely responsible for the use and interpretation of test results and reports requested from FALI. Forensic Analytical Laboratories Inc. is not able to assess the degree of hazard resulting from materials analyzed. FALI reserves the right to dispose of all samples after a period of thirty (30) days, according to all state and federal guidelines, unless otherwise specified. All samples were received in acceptable condition unless otherwise noted.

2959 Pacific Commerce Drive, Rancho Dominguez, CA 90221 / Telephone: (310) 763-2374 (888) 813-9417 / Fax: (310) 763-8684

Forensic Analytical

SAMPLING DATA FORM & CHAIN OF CUSTODY

Page 1 of 1

CLIENT: FACS (LA05)

Sampled by: R.R.

Sample Date: 12-18-15

Site/Bldg.: Kaiser LAMC
1526 Edgemont, Los Angeles, CA (Basement)

Turnaround Time: ____ RUSH ☒ 24 hr ____ 48 hr ____ Extended (____ days)

Analysis: ☒ PLM Standard ____ PLM with Point Count (____ 400 pt. ____ 1,000 pt.)

FACS Proj. No.: PJ27371

Special Instructions: Email results to Steve Long and Russell Ragsdale

HA#	Homogeneous Material Description (incl. color, texture, phase of construction)	Homogeneous Material Locations (check box at right side of column if shown on HA Form or Drawing instead)	Quant. in SF (LF for small pipe only)	Friable/ Cat. I/ Cat. II	Reno make friable? (Y/N)	Sample Number	Sample Location	Lab Result (when rcvd)
220	Joint Compound	✓				220 I	Mechanical Room (BOBO) / Northeast Elect. Rm, Northwest Corner	
225	Light Grey paint (Coating) on floor Concrete	✓				225 B	/ Northeast Elect. Room, Center	
232	Green paint (Coating) on concrete floor	✓				232 A	/ @ Entry to Northeast Elect. Room	
233	Light Grey Floor Coating (Type 2)	✓				233 A	/ West wall, North end	
234	Wall membrane, Black	✓				234 A	/ West wall, under stair landing	
227	Wall Plaster	✓				227 C	↓ / ↓	
226	2'x2' ACT, LAY-In, White, fissured	✓				226 B	Room B011, Southeast Corner above ceiling	
235	Grey Fireproofing	✓				235 A	↓	
234	Wall Membrane, Black	✓				234 B	Fire Pump Room (B012) / South Wall Center	
227	Plaster on Column	✓				227 D	↓ / Southwest Corner Column	
225	Light Grey paint (Coating) on floor Concrete	✓				225 C	Southeast Stairwell Base,	

DW = Drywall JC = Joint Compound WT = Wall Texture VFT = Vinyl Floor Tile VSF = Vinyl Sheet Flooring BB = Baseboard BBM = Baseboard Mastic CM = Carpet Mastic ACT = Acoustic Ceiling Tile ACS = Sprayed-on Acoustical Ceiling Material
FP = Fireproofing PI = Pipe Insulation PFI = Pipe fitting insulation WP = Plaster CP = Ceiling Plaster ES = Exterior Stucco

Relinquished by:	Relinquished by:	Relinquished by:
Date & Time 12-22-15 3:15 AM (Drop off)	Date & Time:	Date & Time:
Received by: [signature] D/O	Received by:	Relinquished by:
Date & Time 12/22/15 8:30 AM	Date & Time	Date & Time:

Bulk Asbestos Analysis

(EPA Method 600/R-93-116, Visual Area Estimation)

Forensic Analytical Consulting Svcs
Stephen Long
2959 Pacific Commerce Drive

Rancho Dominguez, CA 90221

Client ID: LA05
Report Number: B214627
Date Received: 12/23/15
Date Analyzed: 12/24/15
Date Printed: 12/24/15
First Reported: 12/24/15

Job ID/Site: PJ27371; 1515 N. Vermont Ave; 4760 Sunset Blvd; 1505 N. Edgemont St. & 1526 N. Edgemont St., Los Angeles CA
Date(s) Collected: 12/21/2015

FALI Job ID: LA05
Total Samples Submitted: 22
Total Samples Analyzed: 22

Sample ID	Lab Number	Asbestos Type	Percent in Layer	Asbestos Type	Percent in Layer	Asbestos Type	Percent in Layer
236A	50964728						
Layer: Off-White Tile			**ND**				
Layer: Tan Mastic			**ND**				
Total Composite Values of Fibrous Components: Cellulose (Trace)		**Asbestos (ND)**					
236B	50964729						
Layer: Off-White Tile			**ND**				
Layer: Tan Mastic			**ND**				
Total Composite Values of Fibrous Components: Cellulose (Trace)		**Asbestos (ND)**					
237A	50964730						
Layer: Off-White Sheet Flooring			**ND**				
Layer: Tan Mastic with Debris			**ND**				
Total Composite Values of Fibrous Components: Cellulose (Trace)		**Asbestos (ND)**					
238A	50964731						
Layer: Tan Mastic with Debris			**ND**				
Total Composite Values of Fibrous Components: Cellulose (Trace) Synthetic (Trace)		**Asbestos (ND)**					
239A	50964732						
Layer: Tan Non-Fibrous Material			**ND**				
Layer: Off-White Mastic			**ND**				
Layer: Paint			**ND**				
Layer: White Skimcoat/Joint Compound			**ND**				
Total Composite Values of Fibrous Components: Cellulose (Trace)		**Asbestos (ND)**					
240A	50964733						
Layer: Off-White Tile			**ND**				
Layer: Tan Mastic			**ND**				
Layer: White Non-Fibrous Material			**ND**				
Total Composite Values of Fibrous Components: Cellulose (Trace)		**Asbestos (ND)**					

2959 Pacific Commerce Drive, Rancho Dominguez, CA 90221 / Telephone: (310) 763-2374 (888) 813-9417 / Fax: (310) 763-8684

Report Number: B214627

Client Name: Forensic Analytical Consulting Svcs **Date Printed:** 12/24/15

Sample ID	Lab Number	Asbestos Type	Percent in Layer	Asbestos Type	Percent in Layer	Asbestos Type	Percent in Layer
238B	50964734						
Layer: Tan Mastic with Debris			**ND**				
Total Composite Values of Fibrous Components: Cellulose (Trace) Synthetic (Trace)		**Asbestos (ND)**					
241A	50964735						
Layer: Brown Sheet Flooring			**ND**				
Layer: White Mastic			**ND**				
Layer: White Non-Fibrous Material			**ND**				
Layer: Black Mastic			**ND**				
Total Composite Values of Fibrous Components: Cellulose (Trace)		**Asbestos (ND)**					
242A	50964736						
Layer: Dark Grey Non-Fibrous Material			**ND**				
Layer: Beige Mastic			**ND**				
Total Composite Values of Fibrous Components: Cellulose (Trace)		**Asbestos (ND)**					
240B	50964737						
Layer: Off-White Tile			**ND**				
Layer: Tan Mastic			**ND**				
Total Composite Values of Fibrous Components: Cellulose (Trace)		**Asbestos (ND)**					
240C	50964738						
Layer: Off-White Tile			**ND**				
Layer: Tan Mastic with Debris			**ND**				
Total Composite Values of Fibrous Components: Cellulose (Trace)		**Asbestos (ND)**					
237B	50964739						
Layer: Off-White Sheet Flooring			**ND**				
Layer: Tan Mastic			**ND**				
Layer: Blue Green Semi-Fibrous Material			**ND**				
Total Composite Values of Fibrous Components: Cellulose (Trace)		**Asbestos (ND)**					
239B	50964740						
Layer: Tan Non-Fibrous Material			**ND**				
Layer: Off-White Mastic			**ND**				
Layer: Paint			**ND**				
Layer: White Drywall			**ND**				
Total Composite Values of Fibrous Components: Cellulose (Trace)		**Asbestos (ND)**					

2959 Pacific Commerce Drive, Rancho Dominguez, CA 90221 / Telephone: (310) 763-2374 (888) 813-9417 / Fax: (310) 763-8684

Report Number: B214627

Client Name: Forensic Analytical Consulting Svcs **Date Printed:** 12/24/15

Sample ID	Lab Number	Asbestos Type	Percent in Layer	Asbestos Type	Percent in Layer	Asbestos Type	Percent in Layer
242B	50964741						
Layer: Dark Grey Non-Fibrous Material			**ND**				
Layer: Beige Mastic			**ND**				
Layer: Paint			**ND**				
Layer: White Skimcoat/Joint Compound			**ND**				
Total Composite Values of Fibrous Components: Cellulose (Trace)		**Asbestos (ND)**					
241B	50964742						
Layer: Brown Sheet Flooring			**ND**				
Layer: Tan Mastic			**ND**				
Layer: Off-White Non-Fibrous Material			**ND**				
Total Composite Values of Fibrous Components: Cellulose (Trace)		**Asbestos (ND)**					
237C	50964743						
Layer: Off-White Sheet Flooring			**ND**				
Layer: Tan Mastic with Debris			**ND**				
Total Composite Values of Fibrous Components: Cellulose (Trace)		**Asbestos (ND)**					
243A	50964744						
Layer: Grey Semi-Fibrous Material			**ND**				
Total Composite Values of Fibrous Components: Cellulose (15 %)		**Asbestos (ND)**					
244A	50964745						
Layer: Off-White Sheet Flooring			**ND**				
Layer: Tan Mastic			**ND**				
Layer: Grey/Blue Non-Fibrous Materials			**ND**				
Total Composite Values of Fibrous Components: Cellulose (Trace)		**Asbestos (ND)**					
244B	50964746						
Layer: Off-White Sheet Flooring			**ND**				
Layer: Tan Mastic			**ND**				
Layer: Grey/Blue Non-Fibrous Materials			**ND**				
Total Composite Values of Fibrous Components: Cellulose (Trace)		**Asbestos (ND)**					
245A	50964747						
Layer: Off-White Sheet Flooring			**ND**				
Layer: Tan Mastic			**ND**				
Layer: Grey/Blue Non-Fibrous Materials			**ND**				
Total Composite Values of Fibrous Components: Cellulose (Trace)		**Asbestos (ND)**					
243B	50964748						
Layer: Grey Semi-Fibrous Material			**ND**				
Total Composite Values of Fibrous Components: Cellulose (15 %)		**Asbestos (ND)**					

2959 Pacific Commerce Drive, Rancho Dominguez, CA 90221 / Telephone: (310) 763-2374 (888) 813-9417 / Fax: (310) 763-8684

Report Number: B214627

Client Name: Forensic Analytical Consulting Svcs **Date Printed:** 12/24/15

Sample ID	Lab Number	Asbestos Type	Percent in Layer	Asbestos Type	Percent in Layer	Asbestos Type	Percent in Layer
245B	50964749						
Layer: Off-White Sheet Flooring			**ND**				
Layer: Tan Mastic			**ND**				
Layer: Grey/Blue Non-Fibrous Materials			**ND**				
Total Composite Values of Fibrous Components:		**Asbestos (ND)**					
Cellulose (Trace)							

Tiffani Ludd, Laboratory Supervisor, Rancho Dominguez Laboratory

Note: Limit of Quantification ('LOQ') = 1%. 'Trace' denotes the presence of asbestos below the LOQ. 'ND' = 'None Detected'.

Analytical results and reports are generated by Forensic Analytical Laboratories Inc. (FALI) at the request of and for the exclusive use of the person or entity (client) named on such report. Results, reports or copies of same will not be released by FALI to any third party without prior written request from client. This report applies only to the sample(s) tested. Supporting laboratory documentation is available upon request. This report must not be reproduced except in full, unless approved by FALI. The client is solely responsible for the use and interpretation of test results and reports requested from FALI. Forensic Analytical Laboratories Inc. is not able to assess the degree of hazard resulting from materials analyzed. FALI reserves the right to dispose of all samples after a period of thirty (30) days, according to all state and federal guidelines, unless otherwise specified. All samples were received in acceptable condition unless otherwise noted.

2959 Pacific Commerce Drive, Rancho Dominguez, CA 90221 / Telephone: (310) 763-2374 (888) 813-9417 / Fax: (310) 763-8684

Forensic Analytical — SAMPLING DATA FORM & CHAIN OF CUSTODY

CLIENT: FACS (LA05) | Sampled by: R.R. | Sample Date: 12-21-15

Site/Bldg.: Kaiser LAMC
1526 Edgemont, Los Angeles, CA (3rd Floor)

Turnaround Time: ____ RUSH (X 24 hr) ____ 48 hr ____ Extended (____ days)

Analysis: X PLM Standard ____ PLM with Point Count (____ 400 pt. ____ 1,000 pt.)

FACS Proj. No.: PJ27371 | Special Instructions: Email results to Steve Long and Russell Ragsdale

HA#	Homogeneous Material Description (incl. color, texture, phase of construction)	Homogeneous Material Locations (check box at right side of column if shown on HA Form or Drawing instead)	↓	Quant. in SF (LF for small pipe only)	Friable/ Cat. I/ Cat. II	Reno make friable? (Y/N)	Sample Number	Sample Location	Lab Result (when rcvd)
236	12" VFT Off White w/ Grey streaks		✓				236A	Room C East End of Corridor East of Elevator Lobby / Southeast Corner	
↓	↓		✓				236B	↓ / Northwest Corner	
237	VSF Off White w/ pink and blue specks		✓				237A	EXAM Room 8 (G3158) / Northeast Corner	
238	Carpet Glue		✓				238A	Room (G3144) / Southeast Corner	
239	TAN 4" Baseboard + mastic		✓				239A	↓ / ↓	
240	12" VFT Off White w/ blue + grey streaks		✓				240A	Storage Closet (G3210), Northeast Corner	
238	Carpet Glue		✓				238B	Conference Room (G3207), Northeast Corner	
241	VSF Wood Veneer Plank (Type 2)		✓				241A	South Corridor, East End adjacent to room (G3204)	
242	Dark Grey 4" Baseboard + Mastic		✓				242A	↓	
240	12" VFT Off White w/ blue + grey streaks		✓				240B	Storage Room (G3204), Southwest Corner	
↓	↓		✓				240C	Electrical Closet (G3129), Northeast Corner	

DW = Drywall JC = Joint Compound WT = Wall Texture VFT = Vinyl Floor Tile VSF = Vinyl Sheet Flooring BB = Baseboard BBM = Baseboard Mastic CM = Carpet Mastic ACT = Acoustic Ceiling Tile ACS = Sprayed-on Acoustical Ceiling Material
FP = Fireproofing PI = Pipe Insulation FPI = Pipe fitting insulation WP = Plaster CP = Ceiling Plaster ES = Exterior Stucco

Relinquished by:	Relinquished by:	Relinquished by:
Date & Time 12-23-15 3:15 AM (Drop off)	Date & Time:	Date & Time:
Received by: [signature] FPO	Received by:	Relinquished by:
Date & Time 12/23/15 8:30 AM	Date & Time	Date & Time:

Forensic Analytical — SAMPLING DATA FORM & CHAIN OF CUSTODY

CLIENT: FACS (LA05)	Sampled by: R. R. — Sample Date: 12-21-15
Site/Bldg.: Kaiser LAMC 1526 Edgemont, Los Angeles, CA (3rd Floor)	Turnaround Time: RUSH (24 hr) 48 hr Extended (days)
	Analysis: PLM Standard PLM with Point Count (400 pt. 1,000 pt.)
FACS Proj. No.: F527371	Special Instructions: Email results to Steve Long and Russell Ragsdale

HA#	Homogeneous Material Description (incl. color, texture, phase of construction)	Homogeneous Material Locations (check box at right side of column if shown on HA Form or Drawing instead)	Quant. in SF (LF for small pipe only)	Friable/ Cat. I/ Cat. II	Reno make friable? (Y/N)	Sample Number	Sample Location	Lab Result (when rcvd)
237	VSF off White w/ pink and blue specks		✓			237B	Triage Room (G3182), Southeast Corner	
239	Tan 4" Baseboard + mastic		✓			239B	↓	
242	Dark Grey 4" Baseboard + mastic		✓			242B	Waiting Area (G3175), Northeast Corner	
241	VSF Wood Veneer Plank (Type 2)		✓			241B	↓	
237	VSF off White w/ pink and blue specks		✓			237C	Exam Room 2 (G3164), Northeast Corner	
243	Grey Sink Undercoat		✓			243A	Nurse Station adjacent to Room (G3160) @ sink	
244	VSF White w/ grey specks		✓			244A	Consultation Room (G3171), Northeast Corner	
↓	↓		✓			244B	Consultation Room (G3171), Southeast Corner	
245	VSF off White w/ pink + blue pebble		✓			245A	Special Procedure Room (G3172A), Northeast Corner	
243	Grey Sink Undercoat		✓			243B	Employee Lounge (G3197), West wall center	
245	VSF off White w/ pink + blue pebble		✓			245B	↓ , Southeast Corner	

DW = Drywall JC = Joint Compound WT = Wall Texture VFT = Vinyl Floor Tile VSF = Vinyl Sheet Flooring BB = Baseboard BBM = Baseboard Mastic CM = Carpet Mastic ACT = Acoustic Ceiling Tile ACS = Sprayed-on Acoustical Ceiling Material
FP = Fireproofing PI = Pipe Insulation PFI = Pipe fitting insulation WP = Plaster CP = Ceiling Plaster ES = Exterior Stucco

Relinquished by: [signature]	Relinquished by:	Relinquished by:
Date & Time 12-23-15 3:15 AM (Drop off)	Date & Time:	Date & Time:
Received by: [signature]	Received by:	Relinquished by:
Date & Time 12/23/15 D/O 8:30 AM	Date & Time	Date & Time:

Bulk Asbestos Analysis

(EPA Method 600/R-93-116, Visual Area Estimation)

Forensic Analytical Consulting Svcs
Stephen Long
2959 Pacific Commerce Drive

Rancho Dominguez, CA 90221

Client ID: LA05
Report Number: B214678
Date Received: 12/24/15
Date Analyzed: 12/28/15
Date Printed: 12/28/15
First Reported: 12/28/15

Job ID/Site: PJ27371; 1515 N. Vermont Ave; 4760 Sunset Blvd; 1505 N. Edgemont St. & 1526 N. Edgemont St., Los Angeles CA
Date(s) Collected: 12/22/2015

FALI Job ID: LA05
Total Samples Submitted: 25
Total Samples Analyzed: 25

Sample ID	Lab Number	Asbestos Type	Percent in Layer	Asbestos Type	Percent in Layer	Asbestos Type	Percent in Layer
246A	50964972						
Layer: Beige Fibrous Material			**ND**				
Layer: Paint			**ND**				
Total Composite Values of Fibrous Components: Cellulose (35 %) Fibrous Glass (45 %)		**Asbestos (ND)**					
247A	50964973						
Layer: White Skimcoat/Joint Compound			**ND**				
Total Composite Values of Fibrous Components: Cellulose (Trace)		**Asbestos (ND)**					
248A	50964974						
Layer: Grey Non-Fibrous Material			**ND**				
Total Composite Values of Fibrous Components: Cellulose (Trace)		**Asbestos (ND)**					
249A	50964975						
Layer: Green Semi-Fibrous Material			**ND**				
Total Composite Values of Fibrous Components: Cellulose (25 %)		**Asbestos (ND)**					
250A	50964976						
Layer: Grey Non-Fibrous Material			**ND**				
Total Composite Values of Fibrous Components: Cellulose (Trace)		**Asbestos (ND)**					
247B	50964977						
Layer: White Drywall			**ND**				
Layer: Drywall Tape			**ND**				
Layer: White Skimcoat/Joint Compounds			**ND**				
Total Composite Values of Fibrous Components: Cellulose (20 %) Fibrous Glass (2 %)		**Asbestos (ND)**					
249B	50964978						
Layer: Green Semi-Fibrous Material			**ND**				
Total Composite Values of Fibrous Components: Cellulose (25 %)		**Asbestos (ND)**					

2959 Pacific Commerce Drive, Rancho Dominguez, CA 90221 / Telephone: (310) 763-2374 (888) 813-9417 / Fax: (310) 763-8684

Report Number: B214678

Client Name: Forensic Analytical Consulting Svcs **Date Printed:** 12/28/15

Sample ID	Lab Number	Asbestos Type	Percent in Layer	Asbestos Type	Percent in Layer	Asbestos Type	Percent in Layer
251A	50964979						
Layer: Grey Semi-Fibrous Material			**ND**				
Total Composite Values of Fibrous Components: Cellulose (25 %)		**Asbestos (ND)**					
252A	50964980						
Layer: Beige Fibrous Material			**ND**				
Layer: Paint			**ND**				
Total Composite Values of Fibrous Components: Cellulose (35 %) Fibrous Glass (45 %)		**Asbestos (ND)**					
251B	50964981						
Layer: Grey Semi-Fibrous Material			**ND**				
Total Composite Values of Fibrous Components: Cellulose (25 %)		**Asbestos (ND)**					
247C	50964982						
Layer: White Drywall			**ND**				
Layer: White Skimcoat/Joint Compound			**ND**				
Total Composite Values of Fibrous Components: Cellulose (5 %) Fibrous Glass (2 %)		**Asbestos (ND)**					
251C	50964983						
Layer: Grey Semi-Fibrous Material			**ND**				
Layer: Green Semi-Fibrous Material			**ND**				
Total Composite Values of Fibrous Components: Cellulose (30 %)		**Asbestos (ND)**					
249C	50964984						
Layer: Green Semi-Fibrous Material			**ND**				
Total Composite Values of Fibrous Components: Cellulose (25 %)		**Asbestos (ND)**					
252B	50964985						
Layer: Beige Fibrous Material			**ND**				
Layer: Paint			**ND**				
Total Composite Values of Fibrous Components: Cellulose (35 %) Fibrous Glass (45 %)		**Asbestos (ND)**					
247D	50964986						
Layer: White Skimcoat/Joint Compound			**ND**				
Total Composite Values of Fibrous Components: Cellulose (Trace)		**Asbestos (ND)**					
248B	50964987						
Layer: Grey Non-Fibrous Material			**ND**				
Total Composite Values of Fibrous Components: Cellulose (Trace)		**Asbestos (ND)**					

2959 Pacific Commerce Drive, Rancho Dominguez, CA 90221 / Telephone: (310) 763-2374 (888) 813-9417 / Fax: (310) 763-8684

Report Number: B214678
Client Name: Forensic Analytical Consulting Svcs **Date Printed:** 12/28/15

Sample ID	Lab Number	Asbestos Type	Percent in Layer	Asbestos Type	Percent in Layer	Asbestos Type	Percent in Layer
249D	50964988						
Layer: Green Semi-Fibrous Material			**ND**				
Total Composite Values of Fibrous Components: Cellulose (25 %)		**Asbestos (ND)**					
247E	50964989						
Layer: White Skimcoat/Joint Compound			**ND**				
Total Composite Values of Fibrous Components: Cellulose (Trace)		**Asbestos (ND)**					
250B	50964990						
Layer: Grey Non-Fibrous Material			**ND**				
Total Composite Values of Fibrous Components: Cellulose (Trace)		**Asbestos (ND)**					
249E	50964991						
Layer: Green Semi-Fibrous Material			**ND**				
Total Composite Values of Fibrous Components: Cellulose (25 %)		**Asbestos (ND)**					
249F	50964992						
Layer: Green Semi-Fibrous Material			**ND**				
Total Composite Values of Fibrous Components: Cellulose (25 %)		**Asbestos (ND)**					
246B	50964993						
Layer: Beige Fibrous Material			**ND**				
Layer: Paint			**ND**				
Total Composite Values of Fibrous Components: Cellulose (35 %) Fibrous Glass (45 %)		**Asbestos (ND)**					
247F	50964994						
Layer: White Skimcoat/Joint Compound			**ND**				
Total Composite Values of Fibrous Components: Cellulose (Trace)		**Asbestos (ND)**					
249G	50964995						
Layer: Green Semi-Fibrous Material			**ND**				
Total Composite Values of Fibrous Components: Cellulose (25 %)		**Asbestos (ND)**					
247G	50964996						
Layer: White Drywall			**ND**				
Layer: White Skimcoat/Joint Compound			**ND**				
Total Composite Values of Fibrous Components: Cellulose (5 %) Fibrous Glass (2 %)		**Asbestos (ND)**					

2959 Pacific Commerce Drive, Rancho Dominguez, CA 90221 / Telephone: (310) 763-2374 (888) 813-9417 / Fax: (310) 763-8684

Report Number: B214678

Client Name: Forensic Analytical Consulting Svcs **Date Printed:** 12/28/15

Sample ID	Lab Number	Asbestos Type	Percent in Layer	Asbestos Type	Percent in Layer	Asbestos Type	Percent in Layer



Tiffani Ludd, Laboratory Supervisor, Rancho Dominguez Laboratory

Note: Limit of Quantification ('LOQ') = 1%. 'Trace' denotes the presence of asbestos below the LOQ. 'ND' = 'None Detected'.

Analytical results and reports are generated by Forensic Analytical Laboratories Inc. (FALI) at the request of and for the exclusive use of the person or entity (client) named on such report. Results, reports or copies of same will not be released by FALI to any third party without prior written request from client. This report applies only to the sample(s) tested. Supporting laboratory documentation is available upon request. This report must not be reproduced except in full, unless approved by FALI. The client is solely responsible for the use and interpretation of test results and reports requested from FALI. Forensic Analytical Laboratories Inc. is not able to assess the degree of hazard resulting from materials analyzed. FALI reserves the right to dispose of all samples after a period of thirty (30) days, according to all state and federal guidelines, unless otherwise specified. All samples were received in acceptable condition unless otherwise noted.

2959 Pacific Commerce Drive, Rancho Dominguez, CA 90221 / Telephone: (310) 763-2374 (888) 813-9417 / Fax: (310) 763-8684

Forensic Analytical

SAMPLING DATA FORM & CHAIN OF CUSTODY

CLIENT: FACS (LA05)

Sampled by: R. R.

Site/Bldg.: Kaiser LAMC

1526 Edgemont, Los Angeles, CA (3rd Floor)

Turnaround Time: ____ RUSH ~~(X)~~ 24 hr ____ 48 hr ____ Extended

Analysis: X PLM Standard ____ PLM with Point Count (

FACS Proj. No.: PJ27371

Special Instructions: Email results to Steve Long and Russell Ragsdale

HA#	Homogeneous Material Description (incl. color, texture, phase of construction)	Homogeneous Material Locations (check box at right side of column if shown on HA Form or Drawing instead)	Quant. in SF (LF for small pipe only)	Friable/ Cat. I/ Cat. II	Reno make friable? (Y/N)	Sample Number	Sample Loc
246	2'x4' ACT Lay-In, White, Fissured		✓			246A	Elevator Lobby, Nort above ceiling
247	Joint Compound		✓			247A	
248	Grey duct mastic		✓			248A	
249	Light Green Fireproofing		✓			249A	
250	Brown duct mastic		✓			250A	
247	Joint Compound		✓			247B	West Corridor adja Room G3199
249	Light Green Fireproofing		✓			249B	
251	Grey Fireproofing		✓			251A	
252	2'x4' ACT Lay-In, White, Textured		✓			252A	Conference Room (G3207)
251	Grey Fireproofing		✓			251B	

DW = Drywall JC = Joint Compound WT = Wall Texture VFT = Vinyl Floor Tile VSF = Vinyl Sheet Flooring BB = Baseboard BBM = Baseboard Mastic CM = Carpet Mastic ACT = Acoustic Ceiling Tile
FP = Fireproofing PI = Pipe Insulation PFI = Pipe fitting insulation WP = Plaster CP = Ceiling Plaster ES = Exterior Stucco

Relinquished by:	Relinquished by:	Relinquished by:
Date & Time 12-24-15 1:26 Am (Drop off)	Date & Time:	Date & Time:
Received by: M Adams	Received by:	Relinquished by:
Date & Time 12/24/15 7:40am DLO	Date & Time	Date & Time:

SAMPLING DATA FORM & CHAIN OF CUSTODY

Sampled by: R. R. | Sample Date: 12-22-15

Turnaround Time: _____ RUSH _(X)_ 24 hr _____ 48 hr _____ Extended (____ days)

, CA (3rd Floor) | Analysis: _X_ PLM Standard _____ PLM with Point Count (_____ 400 pt. _____ 1,000 pt.)

Special Instructions: Email results to Steve Long and Russell Ragsdale

Homogeneous Material Locations (check box at right side of column if shown on HA Form or Drawing instead)	↓	Quant. in SF (LF for small pipe only)	Friable/ Cat. I/ Cat. II	Reno make friable? (Y/N)	Sample Number	Sample Location	Lab Result (when rcvd)
	✓				246A	Elevator Lobby, Northeast Corner above ceiling	
	✓				247A	↓	
	✓				248A	↓	
	✓				249A	↓	
	✓				250A	↓	
	✓				247B	West Corridor adjacent to Room G3199	
	✓				249B	↓	
	✓				251A	↓	
	✓				252A	Conference Room (G3207) / West Wall Center	
	✓				251B	↓ / Southwest Corner above ceiling	

ture VFT = Vinyl Floor Tile VSF = Vinyl Sheet Flooring BB = Baseboard BBM = Baseboard Mastic CM = Carpet Mastic ACT = Acoustic Ceiling Tile ACS = Sprayed-on Acoustical Ceiling Material
ting Insulation WP = Plaster CP = Ceiling Plaster ES = Exterior Stucco

1:26 Am (Drop off)	**Relinquished by:** **Date & Time:**	**Relinquished by:** **Date & Time:**
12/24/15 7:40Am DLO	**Received by:** **Date & Time**	**Relinquished by:** **Date & Time:**

Forensic Analytical — **SAMPLING DATA FORM & CHAIN OF CUSTODY**

CLIENT: FACS (LA05) | Sampled by: R.R. | San

Site/Bldg.: Kaiser LAMC
1526 Edgemont, Los Angeles, CA (3rd Floor)

Turnaround Time: ____ RUSH ____ (24 hr) ____ 48 hr ____ Extended

Analysis: ✓ PLM Standard ____ PLM with Point Count (_

FACS Proj. No.: PJ27371 | Special Instructions: Email results to Steve Long and Russell Ragsdale

HA#	Homogeneous Material Description (incl. color, texture, phase of construction)	Homogeneous Material Locations (check box at right side of column if shown on HA Form or Drawing instead) ↓	Quant. in SF (LF for small pipe only)	Friable/ Cat. I/ Cat. II	Reno make friable? (Y/N)	Sample Number	Sample Loc
247	Joint Compound	✓				247C	Telecom Room (G3203) / abo
251	Gray Fireproofing	✓				251C	/
249	Light Green Fireproofing	✓				249C	/ Son abo
252	2'x4' ACT Lay-In, White, Textured	✓				252B	Employee Lounge (G3197) /
247	Joint Compound	✓				247D	/ at
248	Grey duct Mastic	✓				248B	/ Nor abo
249	Light green Fireproofing	✓				249D	/ Nor ab
247	Joint Compound	✓				247E	Corridor Adjacent above Ceiling
250	Brown duct Mastic	✓				250B	
249	Light Green Fireproofing	✓				249E	
						/	

DW = Drywall JC = Joint Compound WT = Wall Texture VFT = Vinyl Floor Tile VSF = Vinyl Sheet Flooring BB = Baseboard BBM = Baseboard Mastic CM = Carpet Mastic ACT = Acoustic Ceiling Tile
FP = Fireproofing PI = Pipe Insulation PFI = Pipe fitting insulation WP = Plaster CP = Ceiling Plaster ES = Exterior Stucco

Relinquished by:	Relinquished by:	Relinquished by:
Date & Time 12-24-15 1:26 Am (Drop off)	Date & Time:	Date & Time:
Received by: VN Adams	**Received by:**	**Relinquished by:**
Date & Time 12/24/15 7:40PM	Date & Time	Date & Time:

SAMPLING DATA FORM & CHAIN OF CUSTODY

Page 1 of 2

Sampled by: R.F. | Sample Date: 12-22-15

Turnaround Time: ____ RUSH ____ (24 hr) ____ 48 hr ____ Extended (____ days)

les, CA (3rd Floor) | Analysis: ____ PLM Standard ____ PLM with Point Count (____ 400 pt. ____ 1,000 pt.)

Special Instructions: Email results to Steve Long and Russell Ragsdale

Homogeneous Material Locations (check box at right side of column if shown on HA Form or Drawing instead)	↓	Quant. in SF (LF for small pipe only)	Friable/ Cat. I/ Cat. II	Reno make friable? (Y/N)	Sample Number	Sample Location	Lab Result (when rcvd)
	✓				247C	Telecom Room (G3203) / West Wall Center above ceiling	
	✓				251C		
	✓				249C	South Wall Center above ceiling	
	✓				252B	Employee Lounge (G3197) / North Wall Center	
	✓				247D	above ceiling	
	✓				248B	Northwest Corner above Ceiling	
	✓				249D	North Wall Center above ceiling	
	✓				247E	Corridor Adjacent to Room G3171 above ceiling	
	✓				250B		
	✓				249E		

ture VFT = Vinyl Floor Tile VSF = Vinyl Sheet Flooring BB = Baseboard BBM = Baseboard Mastic CM = Carpet Mastic ACT = Acoustic Ceiling Tile ACS = Sprayed-on Acoustical Ceiling Material
ng insulation WP = Plaster CP = Ceiling Plaster ES = Exterior Stucco

1:26 AM (Drop off)	Relinquished by: Date & Time:	Relinquished by: Date & Time:
12/24/15 7:40AM	Received by: Date & Time	Relinquished by: Date & Time:

Forensic Analytical — **SAMPLING DATA FORM & CHAIN OF CUSTODY**

CLIENT: FACS (LA05) | Sampled by: R. R. | Sam

Site/Bldg.: Kaiser LAMC
1526 Edgemont, Los Angeles, CA (3rd Floor)

Turnaround Time: _____ RUSH _X_ 24 hr _____ 48 hr _____ Extended

Analysis: _X_ PLM Standard _____ PLM with Point Count (_

FACS Proj. No.: PJ27371 | Special Instructions: Email results to Steve Long and Russell Ragsdale

HA#	Homogeneous Material Description (incl. color, texture, phase of construction)	Homogeneous Material Locations (check box at right side of column if shown on HA Form or Drawing Instead) ↓	Quant. in SF (LF for small pipe only)	Friable/ Cat. I/ Cat. II	Reno make friable? (Y/N)	Sample Number	Sample Loc
249	Light Green Fireproofing	✓				249 F	Room G3115, North above Ceiling
246	2'x4' ACT Lay-In, White, Fissured	✓				246 B	↓
247	Joint Compound	✓				247 F	↓
249	Light Green Fireproofing	✓				249 G	Waiting Room C Southeast corner
247	Joint Compound	✓				247 G	↓

DW = Drywall JC = Joint Compound WT = Wall Texture VFT = Vinyl Floor Tile VSF = Vinyl Sheet Flooring BB = Baseboard BBM = Baseboard Mastic CM = Carpet Mastic ACT = Acoustic Ceiling Tile
FP = Fireproofing PI = Pipe Insulation PFI = Pipe fitting insulation WP = Plaster CP = Ceiling Plaster ES = Exterior Stucco

Relinquished by:	Relinquished by:	Relinquished by:
Date & Time 12-24-15 1:26 pm (Drop off)	Date & Time:	Date & Time:
Received by: Madame	Received by:	Relinquished by:
Date & Time 12/24/15 9:14am	Date & Time	Date & Time:

SAMPLING DATA FORM & CHAIN OF CUSTODY

Page ___ of ___

Sampled by: R.R. | Sample Date: 12-22-15

Turnaround Time: _____ RUSH _X_ 24 hr _____ 48 hr _____ Extended (____ days)

geles, CA (3rd Floor) | Analysis: _X_ PLM Standard _____ PLM with Point Count (_____ 400 pt. _____ 1,000 pt.)

Special Instructions: Email results to Steve Long and Russell Ragsdale

Homogeneous Material Locations (check box at right side of column if shown on HA Form or Drawing instead)	↓	Quant. in SF (LF for small pipe only)	Friable/ Cat. I/ Cat. II	Reno make friable? (Y/N)	Sample Number	Sample Location	Lab Result (when rcvd)
	✓				249 F	Room G3115, Northwest Corner above ceiling	
	✓				246 B	↓	
	✓				247 F	↓	
	✓				249 G	Waiting Room G3175, Southeast corner above ceiling	
	✓				247 G	↓	

ture VFT = Vinyl Floor Tile VSF = Vinyl Sheet Flooring BB = Baseboard BBM = Baseboard Mastic CM = Carpet Mastic ACT = Acoustic Ceiling Tile ACS = Sprayed-on Acoustical Ceiling Material
ng insulation WP = Plaster CP = Ceiling Plaster ES = Exterior Stucco

1:26 pm (Drop off)	Relinquished by: Date & Time:	Relinquished by: Date & Time:
12/24/15 $3/0 7pm	Received by: Date & Time	Relinquished by: Date & Time:

Bulk Asbestos Analysis

(EPA Method 600/R-93-116, Visual Area Estimation)

Forensic Analytical Consulting Svcs
Stephen Long
2959 Pacific Commerce Drive

Rancho Dominguez, CA 90221

Client ID: LA05
Report Number: B214764
Date Received: 12/29/15
Date Analyzed: 12/30/15
Date Printed: 12/30/15
First Reported: 12/30/15

Job ID/Site: PJ27371; 1515 N. Vermont Ave; 4760 Sunset Blvd; 1505 N. Edgemont St. & 1526 N. Edgemont St., Los Angeles CA
Date(s) Collected: 12/28/2015

FALI Job ID: LA05
Total Samples Submitted: 31
Total Samples Analyzed: 31

Sample ID	Lab Number	Asbestos Type	Percent in Layer	Asbestos Type	Percent in Layer	Asbestos Type	Percent in Layer
253A	50965210						
Layer: Off-White Tile			**ND**				
Layer: Black Mastic			**ND**				
Total Composite Values of Fibrous Components: Cellulose (Trace)		**Asbestos (ND)**					
254A	50965211						
Layer: Off-White Sheet Flooring			**ND**				
Layer: Beige Mastic			**ND**				
Total Composite Values of Fibrous Components: Cellulose (Trace)		**Asbestos (ND)**					
255A	50965212						
Layer: Tan/Brown Mastics			**ND**				
Total Composite Values of Fibrous Components: Cellulose (Trace) Synthetic (Trace)		**Asbestos (ND)**					
256A	50965213						
Layer: Black Non-Fibrous Material			**ND**				
Layer: White Mastic			**ND**				
Layer: Paint			**ND**				
Layer: White Skimcoat/Joint Compound			**ND**				
Total Composite Values of Fibrous Components: Cellulose (Trace)		**Asbestos (ND)**					
257A	50965214						
Layer: Grey Semi-Fibrous Material			**ND**				
Total Composite Values of Fibrous Components: Cellulose (15 %)		**Asbestos (ND)**					
258A	50965215						
Layer: Off-White Sheet Flooring			**ND**				
Layer: White/Beige Mastics			**ND**				
Total Composite Values of Fibrous Components: Cellulose (Trace)		**Asbestos (ND)**					

2959 Pacific Commerce Drive, Rancho Dominguez, CA 90221 / Telephone: (310) 763-2374 (888) 813-9417 / Fax: (310) 763-8684

Report Number: B214764

Client Name: Forensic Analytical Consulting Svcs **Date Printed:** 12/30/15

Sample ID	Lab Number	Asbestos Type	Percent in Layer	Asbestos Type	Percent in Layer	Asbestos Type	Percent in Layer
259A	50965216						
Layer: Off-White Sheet Flooring			**ND**				
Layer: Yellow Mastic			**ND**				
Layer: Grey Non-Fibrous Material			**ND**				
Total Composite Values of Fibrous Components: Cellulose (Trace)		**Asbestos (ND)**					
253B	50965217						
Layer: White Tile			**ND**				
Layer: Tan Mastics with Debris		Chrysotile	**Trace**				
Total Composite Values of Fibrous Components: Cellulose (Trace)		**Asbestos (Trace)**					
Comment: This comment applies to the Tan Mastics with Debris only; Insufficient material for additional analyses.							
253C	50965218						
Layer: White Tile			**ND**				
Layer: Black Mastic			**ND**				
Total Composite Values of Fibrous Components: Cellulose (Trace)		**Asbestos (ND)**					
260A	50965219						
Layer: Beige Non-Fibrous Material			**ND**				
Layer: White Mastic			**ND**				
Layer: Paint			**ND**				
Layer: White Skimcoat/Joint Compound			**ND**				
Total Composite Values of Fibrous Components: Cellulose (Trace)		**Asbestos (ND)**					
261A	50965220						
Layer: Tan Sheet Flooring			**ND**				
Layer: Tan Mastic			**ND**				
Layer: White Non-Fibrous Material			**ND**				
Layer: Tan Mastics		Chrysotile	**Trace**				
Layer: Grey Non-Fibrous Material			**ND**				
Total Composite Values of Fibrous Components: Cellulose (Trace)		**Asbestos (Trace)**					
Comment: This comment applies to the Tan Mastics only; Insufficient material for additional analyses.							
261B	50965221						
Layer: Tan Sheet Flooring			**ND**				
Layer: Tan Mastic			**ND**				
Layer: White Non-Fibrous Material			**ND**				
Layer: Tan Mastics with Debris		Chrysotile	**Trace**				
Total Composite Values of Fibrous Components: Cellulose (Trace)		**Asbestos (Trace)**					
Comment: This comment applies to the Tan Mastics with Debris only: Insufficient material for additional analyses.							

2959 Pacific Commerce Drive, Rancho Dominguez, CA 90221 / Telephone: (310) 763-2374 (888) 813-9417 / Fax: (310) 763-8684

Report Number: B214764

Client Name: Forensic Analytical Consulting Svcs **Date Printed:** 12/30/15

Sample ID	Lab Number	Asbestos Type	Percent in Layer	Asbestos Type	Percent in Layer	Asbestos Type	Percent in Layer
255B	50965222						
Layer: Black/Tan Mastics		Chrysotile	**2 %**				
Total Composite Values of Fibrous Components:		**Asbestos (2%)**					
Cellulose (Trace) Synthetic (Trace)							
256B	50965223						
Layer: Black Non-Fibrous Material			**ND**				
Layer: White Mastic			**ND**				
Layer: Paint			**ND**				
Layer: White Skimcoat/Joint Compound			**ND**				
Total Composite Values of Fibrous Components:		**Asbestos (ND)**					
Cellulose (Trace)							
262A	50965224						
Layer: Off-White Sheet Flooring			**ND**				
Layer: Fibrous Backing			**ND**				
Layer: White Mastic			**ND**				
Layer: Tan Mastics		Chrysotile	**Trace**				
Total Composite Values of Fibrous Components:		**Asbestos (Trace)**					
Cellulose (7 %) Fibrous Glass (2 %)							
Comment: This comment applies to the Tan Mastics only: Insufficient material for additional analyses.							
263A	50965225						
Layer: Tan Sheet Flooring			**ND**				
Layer: Yellow Mastic			**ND**				
Layer: Grey Non-Fibrous Material			**ND**				
Layer: Yellow Mastic			**ND**				
Total Composite Values of Fibrous Components:		**Asbestos (ND)**					
Cellulose (Trace)							
263B	50965226						
Layer: Tan Sheet Flooring			**ND**				
Layer: Off-White Mastic			**ND**				
Layer: Tan Mastic			**ND**				
Layer: Grey Non-Fibrous Material			**ND**				
Total Composite Values of Fibrous Components:		**Asbestos (ND)**					
Cellulose (Trace)							
260B	50965227						
Layer: Beige Non-Fibrous Material			**ND**				
Layer: White Mastic			**ND**				
Layer: Paint			**ND**				
Layer: White Skimcoat/Joint Compound			**ND**				
Total Composite Values of Fibrous Components:		**Asbestos (ND)**					
Cellulose (Trace)							

2959 Pacific Commerce Drive, Rancho Dominguez, CA 90221 / Telephone: (310) 763-2374 (888) 813-9417 / Fax: (310) 763-8684

Report Number: B214764

Client Name: Forensic Analytical Consulting Svcs **Date Printed:** 12/30/15

Sample ID	Lab Number	Asbestos Type	Percent in Layer	Asbestos Type	Percent in Layer	Asbestos Type	Percent in Layer
264A	50965228						
Layer: Beige Non-Fibrous Material			**ND**				
Layer: Tan Mastic			**ND**				
Layer: Paint			**ND**				
Total Composite Values of Fibrous Components: Cellulose (Trace)		**Asbestos (ND)**					
264B	50965229						
Layer: Beige Non-Fibrous Material			**ND**				
Layer: Tan Mastic			**ND**				
Layer: Paint			**ND**				
Total Composite Values of Fibrous Components: Cellulose (Trace)		**Asbestos (ND)**					
257B	50965230						
Layer: Grey Semi-Fibrous Material			**ND**				
Total Composite Values of Fibrous Components: Cellulose (7 %)		**Asbestos (ND)**					
254B	50965231						
Layer: Off-White Sheet Flooring			**ND**				
Layer: Yellow Mastic			**ND**				
Layer: White Non-Fibrous Material			**ND**				
Layer: Black/Tan Mastics		Chrysotile	**2 %**				
Total Composite Values of Fibrous Components: Cellulose (7 %) Fibrous Glass (2 %)		**Asbestos (Trace)**					
265A	50965232						
Layer: Off-White Sheet Flooring			**ND**				
Layer: Yellow Mastic			**ND**				
Layer: White Non-Fibrous Material			**ND**				
Layer: Grey Non-Fibrous Material			**ND**				
Total Composite Values of Fibrous Components: Cellulose (Trace)		**Asbestos (ND)**					
266A	50965233						
Layer: Green Tile			**ND**				
Layer: Off-White Non-Fibrous Material			**ND**				
Layer: Tan Mastics		Chrysotile	**Trace**				
Layer: Grey Non-Fibrous Material			**ND**				
Total Composite Values of Fibrous Components: Cellulose (Trace)		**Asbestos (Trace)**					
Comment: This comment applies to the Tan Mastics only; Insufficient material for additional analyses.							
267A	50965234						
Layer: White Tile			**ND**				
Layer: Black/Tan Mastics		Chrysotile	**2 %**				
Total Composite Values of Fibrous Components: Cellulose (Trace)		**Asbestos (Trace)**					

2959 Pacific Commerce Drive, Rancho Dominguez, CA 90221 / Telephone: (310) 763-2374 (888) 813-9417 / Fax: (310) 763-8684

Report Number: B214764

Client Name: Forensic Analytical Consulting Svcs **Date Printed:** 12/30/15

Sample ID	Lab Number	Asbestos Type	Percent in Layer	Asbestos Type	Percent in Layer	Asbestos Type	Percent in Layer
267B	50965235						
Layer: White Tile			**ND**				
Layer: Yellow Mastic			**ND**				
Layer: Off-White Non-Fibrous Material			**ND**				
Layer: Black/Tan Mastics		Chrysotile	**2 %**				
Total Composite Values of Fibrous Components: Cellulose (Trace)		**Asbestos (Trace)**					
268A	50965236						
Layer: Pink Tile			**ND**				
Layer: Tan Mastic			**ND**				
Total Composite Values of Fibrous Components: Cellulose (Trace)		**Asbestos (ND)**					
268B	50965237						
Layer: Pink Tile			**ND**				
Layer: Tan Mastic			**ND**				
Total Composite Values of Fibrous Components: Cellulose (Trace)		**Asbestos (ND)**					
258B	50965238						
Layer: Off-White Sheet Flooring			**ND**				
Layer: Beige Mastic			**ND**				
Layer: Grey Non-Fibrous Material			**ND**				
Total Composite Values of Fibrous Components: Cellulose (Trace)		**Asbestos (ND)**					
269A	50965239						
Layer: Brown Sheet Flooring			**ND**				
Layer: Beige Mastic			**ND**				
Layer: Grey Non-Fibrous Material			**ND**				
Layer: Tan Mastics		Chrysotile	**Trace**				
Total Composite Values of Fibrous Components: Cellulose (Trace)		**Asbestos (Trace)**					
269B	50965240						
Layer: Brown Sheet Flooring			**ND**				
Layer: Tan Mastic			**ND**				
Total Composite Values of Fibrous Components: Cellulose (Trace)		**Asbestos (ND)**					



Tiffani Ludd, Laboratory Supervisor, Rancho Dominguez Laboratory

Note: Limit of Quantification ('LOQ') = 1%. 'Trace' denotes the presence of asbestos below the LOQ. 'ND' = 'None Detected'.

Analytical results and reports are generated by Forensic Analytical Laboratories Inc. (FALI) at the request of and for the exclusive use of the person or entity (client) named on such report. Results, reports or copies of same will not be released by FALI to any third party without prior written request from client. This report applies only to the sample(s) tested. Supporting laboratory documentation is available upon request. This report must not be reproduced except in full, unless approved by FALI. The client is solely responsible for the use and interpretation of test results and reports requested from FALI. Forensic Analytical Laboratories Inc. is not able to assess the degree of hazard resulting from materials analyzed. FALI reserves the right to dispose of all samples after a period of thirty (30) days, according to all state and federal guidelines, unless otherwise specified. All samples were received in acceptable condition unless otherwise noted.

2959 Pacific Commerce Drive, Rancho Dominguez, CA 90221 / Telephone: (310) 763-2374 (888) 813-9417 / Fax: (310) 763-8684

Precision Analytical — CHAIN OF CUSTODY

CLIENT: FACS (LA05) | Sampled by: R.R & L.D.R | Sample Date: 12/28/15

Site/Bldg.: Kaiser LAMC

1526 Edgemont, Los Angeles, CA (5th Floor)

Turnaround Time: ____ RUSH ✓ 24 hr ____ 48 hr ____ Extended (____ days)

Analysis: ✓ PLM Standard ____ PLM with Point Count (____ 400 pt. ____ 1,000 pt.)

FACS Proj. No.: PJ27371 | Special Instructions: Email results to Steve Long and Russell Ragsdale

HA#	Homogeneous Material Description (incl. color, texture, phase of construction)	Homogeneous Material Locations (check box at right side of column if shown on HA Form or Drawing instead)	Quant. in SF (LF for small pipe only)	Friable/ Cat. I/ Cat. II	Reno make friable? (Y/N)	Sample Number	Sample Location	Lab Result (when rcvd)
253	12" INCH VFT WHITE W/ GREY STREAKS & BLACK MASTIC	Telecom Closet E. of elevator Lobby, Electrical Room G526, & Electrical Room G532	✓			253 A	5th Floor (= SOUTH END) AT Telecom closet E. of elevator Lobby	
254	VSF OFF WHITE W/ PINK & BLUE SPECS	Room # 507 BONE DENSITOMETRY RM & Room # 521	✓			254 A	5th Floor Room # 507 BONE DENSITOMETRY AT N/E CORNER	
255	CARPET MASTIC (YELLOW)	Room # 517 (Computer Room)	✓			255A	5th Floor Room # 517 (Computer Room) AT ENTRY	
256	3" BASEBOARD GREY W/ TAN MASTIC	Room # 517 (Computer Room)	✓			256 A	5th Floor Room # 517 (Computer Room) AT ENTRY	
257	SINK UNDERCOATING (GREY)	Room # 518B (CARDIAC Room)	✓			257A	5th Floor Room # 518B (CARDIAC Room) North Sink	
258	VSF OFF WHITE W/ PINK, BLUE, & GREY SPECS W/ PAPER BACKING	Room # 518A (CARDIAC Room)	✓			258.A	5th Floor Room # 518A (CARDIAC Room) South Sink Sink area	
259	VSF WHITE W/ GREY SPECS	RESTROOM AT Room # 518A (CARDIAC Room)	✓			259 A	5th Floor REST ROOM AT ROOM 518A (CARDIAC ROOM) N/W CORNER	
~~252~~ 253	12" INCH VFT WHITE W/ GREY STREAKS & ~~BLACK MASTIC~~ BONE W/ MASTIC	(ELECTRICAL ROOM) Room G526 Telecom Closet E. of elevator Lobby & Electrical Room G532	✓			253 B	5th Floor (ELECTRICAL ROOM) Room G526 AT N/E CORNER	
253	12"-INCH VFT WHITE W/ GREY STREAKS & BLACK MASTIC	(ELECTRICAL ROOM) Room G532, Telecom Closet E. of elevator Lobby, Electrical Room G526	✓			253 C	5th Floor (ELECTRICAL ROOM) Room G532 AT S/W CORNER	
260	3" ~~TAPED~~ BASEBOARD (TAN) W/ WHITE MASTIC	(ELECTRICAL ROOM) Room G532	✓			260 A	5th Floor (ELECTRICAL ROOM) Room G532 AT S/W CORNER	
261	VSF BROWN	ENTRY WAY to Corridor #550	✓			261 A	5th Floor AT WEST SIDE of ENTRY WAY to Corridor #550	

DW = Drywall JC = Joint Compound WT = Wall Texture VFT = Vinyl Floor Tile VSF = Vinyl Sheet Flooring BB = Baseboard BBM = Baseboard Mastic CM = Carpet Mastic ACT = Acoustic Ceiling Tile ACS = Sprayed-on Acoustical Ceiling Material
FP = Fireproofing PI = Pipe Insulation PFI = Pipe fitting insulation WP = Plaster CP = Ceiling Plaster ES = Exterior Stucco

Relinquished by:	Relinquished by:	Relinquished by:
Date & Time 12/29/15 01:50	Date & Time:	Date & Time:
Received by: [signature]	Received by:	Relinquished by:
Date & Time 12/29/15 8:30 AM	Date & Time	Date & Time:

Forensic Analytical — SAMPLING DATA FORM & CHAIN OF CUSTODY

CLIENT: FACS (LA05) | Sampled by: RE & LOR | Sample Date: 12/28/15

Site/Bldg.: Kaiser LAMC
1526 Edgemont, Los Angeles CA (5th Floor)

Turnaround Time: ____ RUSH ✓ 24 hr ____ 48 hr ____ Extended (____ days)

Analysis: ✓ PLM Standard ____ PLM with Point Count (____ 400 pt. ____ 1,000 pt.)

FACS Proj. No.: PJ27371 | Special Instructions: Email results to Steve Long and Russell Ragsdale

HA#	Homogeneous Material Description (incl. color, texture, phase of construction)	Homogeneous Material Locations (check box at right side of column if shown on HA Form or Drawing instead)	↓	Quant. in SF (LF for small pipe only)	Friable/ Cat. I/ Cat. II	Reno make friable? (Y/N)	Sample Number	Sample Location	Lab Result (when rcvd)
261	VSF Brown	Entryway to Corridor # 550	✓				261B	5th Floor AT EAST side of entryway to Corridor # 550	
255	CM-PET Mastic-Yellow ~~Hard~~ from G537B Caustic & Bloodborne Pathogens	Room # 537 & Room G517 (Computer Room)	✓				255B	5th Floor AT Room # 537 AT N/E corner	
256	3" Base Board w/ Tan mastic	Room # 537 & Room # G517 (Computer Room)	✓				256B	5th Floor AT Room # 537 AT N/E Corner	
262	VSF Grey w/ Multi color Specs	AT # 539A Corridor	✓				262A	5th Floor AT # 539A Corridor only STAFF RESTROOM (at Room G539)	
263	VSF Wood VENEER Type 2	AT Room # 566 (Storage Room)	✓				263A	5th Floor AT Room # 566 (Storage Room) AT N/W corner	
↓	↓	↓	✓				263B	5th Floor AT Room # 566 (Storage Room) West wall center	
260	3" Baseboard (Tan) w/ White mastic	AT Room # 566 (Storage Room) Architectural Room # 532	✓				260B	5th Floor AT Room # 566 (Storage Room) West wall center	
264	6" Base Board (Beige) w/ Yellow mastic	AT Room # 525 & G525 Interior & Exterior entry way	✓				264A	5th Floor AT Room # G525 Int. N/W side of entryway	
↓	↓	↓	✓				264B	5th Floor AT Room # G525 Ext N/W side of entryway	
257	Sink Undercoating (Grey)	Room # G516B (Corridor Room) And Room # 575C	✓				257B	5th Floor AT Room # 575 East side Under Sink	
254	VSF off White w/ Pink & Blue Specs	Room # G507 Bone Densitometry & Room # G521	✓				254B	5th Floor AT Room # G521 N. side Under counter Sink	

DW = Drywall JC = Joint Compound WT = Wall Texture VFT = Vinyl Floor Tile VSF = Vinyl Sheet Flooring BB = Baseboard BBM = Baseboard Mastic CM = Carpet Mastic ACT = Acoustic Ceiling Tile ACS = Sprayed-on Acoustical Ceiling Material
FP = Fireproofing PI = Pipe Insulation PFI = Pipe fitting insulation WP = Plaster CP = Ceiling Plaster ES = Exterior Stucco

Relinquished by:	Relinquished by:	Relinquished by:
Date & Time 12/29/15 09:50	Date & Time:	Date & Time:
Received by: [illegible]	Received by:	Relinquished by:
Date & Time 12/29/15 8:30 AM	Date & Time	Date & Time:

Forensic Analytical — SAMPLING DATA FORM & CHAIN OF CUSTODY

CLIENT: FACS (LA05)		Sampled by: RR & LDR	Sample Date: 12/25/15
Site/Bldg.: Kaiser LAMC		Turnaround Time: ___ RUSH ___ ✓ 24 hr ___ 48 hr ___ Extended (___ days)	
1526 Edgemont, Los Angeles CA (5th Floor)		Analysis: ✓ PLM Standard ___ PLM with Point Count (___ 400 pt. ___ 1,000 pt.)	
FACS Proj. No.: PJ27371	Special Instructions: Email results to Steve Long and Russell Ragsdale		

HA#	Homogeneous Material Description (incl. color, texture, phase of construction)	Homogeneous Material Locations (check box at right side of column if shown on HA Form or Drawing instead)	↓	Quant. in SF (LF for small pipe only)	Friable/ Cat. I/ Cat. II	Reno make friable? (Y/N)	Sample Number	Sample Location	Lab Result (when rcvd)
265	VSF off white w/ Blue & Orange Specs	AT Room # G521	✓				265A	5th Floor AT Room # G 521 West side center	
266	VSF Green	AT STAFF Lounge RESTROOM #G552	✓				266A	5th FLOOR AT STAFF lounge REST ROOM # G.552 w/E corner	
267	12"-inch VFT Beige w/ multi-color Specs w/ Black backing	AT STAFF Lounge AT Room # G551	✓				267A	5th Floor AT STAFF lounge room G551 AT SOUTHEAST corner	
↓	↓	↓	✓				267B	5th Floor AT STAFF lounge Room G551 AT NORTHEAST corner	
268	12"-inch VFT Black w/ multi-color Specs w/ Black backing	AT STAFF Lounge AT Room # G551 EAST side	✓				268A	5th Floor AT STAFF Lounge	
↓	↓	↓	✓				268B	5th Floor AT STAFF Lounge	
258	VSF off white w/ Pink, Blue & Gray Specs w/ Paper Backing		✓				258B	5th Floor AT Room G523A	
269	VSF Wood VENEER Type 1		✓				269A	5th FLOOR AT Room G568 waiting Room office door Reception L/W corner	
↓	↓	↓	✓				269B	5th Floor AT Room G-568 waiting Room office door Reception 5th corner	

DW = Drywall JC = Joint Compound WT = Wall Texture VFT = Vinyl Floor Tile VSF = Vinyl Sheet Flooring BB = Baseboard BBM = Baseboard Mastic CM = Carpet Mastic ACT = Acoustic Ceiling Tile ACS = Sprayed-on Acoustical Ceiling Material
FP = Fireproofing PI = Pipe Insulation PFI = Pipe fitting insulation WP = Plaster CP = Ceiling Plaster ES = Exterior Stucco

Relinquished by: [signature]	Relinquished by:	Relinquished by:
Date & Time 12/29/15 0950	Date & Time:	Date & Time:
Received by: [signature] D/D	Received by:	Relinquished by:
Date & Time 12/29/15 8:50 am	Date & Time	Date & Time:

Bulk Asbestos Analysis

(EPA Method 600/R-93-116, Visual Area Estimation)

Forensic Analytical Consulting Svcs
Stephen Long
2959 Pacific Commerce Drive

Rancho Dominguez, CA 90221

Client ID: LA05
Report Number: B214810
Date Received: 12/30/15
Date Analyzed: 12/31/15
Date Printed: 12/31/15
First Reported: 12/31/15

Job ID/Site: PJ27371; 1515 N. Vermont Ave; 4760 Sunset Blvd; 1505 N. Edgemont St. & 1526 N. Edgemont St., Los Angeles CA
Date(s) Collected: 12/29/2015

FALI Job ID: LA05
Total Samples Submitted: 30
Total Samples Analyzed: 30

Sample ID	Lab Number	Asbestos Type	Percent in Layer	Asbestos Type	Percent in Layer	Asbestos Type	Percent in Layer
270A	50965464						
Layer: White Fibrous Material			**ND**				
Total Composite Values of Fibrous Components: Cellulose (5 %) Fibrous Glass (65 %)		**Asbestos (ND)**					
271A	50965465						
Layer: Off-White Semi-Fibrous Material			**ND**				
Layer: White Fibrous Material			**ND**				
Layer: Beige Non-Fibrous Material			**ND**				
Total Composite Values of Fibrous Components: Cellulose (Trace) Fibrous Glass (3 %)		**Asbestos (ND)**					
272A	50965466						
Layer: Wallcovering with Adhesive			**ND**				
Layer: White Skimcoat/Joint Compound			**ND**				
Total Composite Values of Fibrous Components: Cellulose (35 %)		**Asbestos (ND)**					
273A	50965467						
Layer: Beige Fibrous Material			**ND**				
Layer: Paint			**ND**				
Total Composite Values of Fibrous Components: Cellulose (35 %) Fibrous Glass (45 %)		**Asbestos (ND)**					
274A	50965468						
Layer: White Skimcoat/Joint Compound			**ND**				
Total Composite Values of Fibrous Components: Cellulose (Trace)		**Asbestos (ND)**					
275A	50965469						
Layer: Grey Semi-Fibrous Material			**ND**				
Total Composite Values of Fibrous Components: Cellulose (30 %)		**Asbestos (ND)**					
276A	50965470						
Layer: Paints			**ND**				
Total Composite Values of Fibrous Components: Cellulose (Trace)		**Asbestos (ND)**					

2959 Pacific Commerce Drive, Rancho Dominguez, CA 90221 / Telephone: (310) 763-2374 (888) 813-9417 / Fax: (310) 763-8684

Report Number: B214810

Client Name: Forensic Analytical Consulting Svcs **Date Printed:** 12/31/15

Sample ID	Lab Number	Asbestos Type	Percent in Layer	Asbestos Type	Percent in Layer	Asbestos Type	Percent in Layer
277A	50965471						
Layer: Yellow Semi-Fibrous Material			**ND**				
Total Composite Values of Fibrous Components: Cellulose (30 %) Fibrous Glass (3 %)		**Asbestos (ND)**					
278A	50965472						
Layer: Beige Mastic			**ND**				
Total Composite Values of Fibrous Components: Cellulose (Trace)		**Asbestos (ND)**					
270B	50965473						
Layer: Off-White Fibrous Material			**ND**				
Total Composite Values of Fibrous Components: Cellulose (25 %) Fibrous Glass (35 %)		**Asbestos (ND)**					
275B	50965474						
Layer: Off-White Fibrous Material			**ND**				
Total Composite Values of Fibrous Components: Cellulose (35 %) Fibrous Glass (15 %)		**Asbestos (ND)**					
273B	50965475						
Layer: Beige Fibrous Material			**ND**				
Layer: Paint			**ND**				
Total Composite Values of Fibrous Components: Cellulose (35 %) Fibrous Glass (45 %)		**Asbestos (ND)**					
277B	50965476						
Layer: Yellow Semi-Fibrous Material			**ND**				
Total Composite Values of Fibrous Components: Cellulose (30 %) Fibrous Glass (2 %)		**Asbestos (ND)**					
274B	50965477						
Layer: White Drywall			**ND**				
Layer: Off-White Skimcoat/Joint Compound			**ND**				
Layer: Paint			**ND**				
Total Composite Values of Fibrous Components: Cellulose (20 %) Fibrous Glass (Trace)		**Asbestos (ND)**					
279A	50965478						
Layer: Beige Semi-Fibrous Material			**ND**				
Layer: Off-White Semi-Fibrous Material			**ND**				
Total Composite Values of Fibrous Components: Cellulose (10 %) Fibrous Glass (35 %)		**Asbestos (ND)**					
279B	50965479						
Layer: Beige Semi-Fibrous Material			**ND**				
Layer: Off-White Semi-Fibrous Material			**ND**				
Total Composite Values of Fibrous Components: Cellulose (10 %) Fibrous Glass (35 %)		**Asbestos (ND)**					

2959 Pacific Commerce Drive, Rancho Dominguez, CA 90221 / Telephone: (310) 763-2374 (888) 813-9417 / Fax: (310) 763-8684

Report Number: B214810

Client Name: Forensic Analytical Consulting Svcs **Date Printed:** 12/31/15

Sample ID	Lab Number	Asbestos Type	Percent in Layer	Asbestos Type	Percent in Layer	Asbestos Type	Percent in Layer
280A	50965480						
Layer: Beige Fibrous Material			**ND**				
Layer: Paint			**ND**				
Total Composite Values of Fibrous Components: Cellulose (35 %) Fibrous Glass (45 %)		**Asbestos (ND)**					
281A	50965481						
Layer: White Skimcoat/Joint Compound			**ND**				
Layer: Tan Mastic			**ND**				
Layer: Beige Fibrous Material			**ND**				
Layer: Paint			**ND**				
Total Composite Values of Fibrous Components: Cellulose (35 %) Fibrous Glass (45 %)		**Asbestos (ND)**					
281B	50965482						
Layer: Tan Mastic			**ND**				
Layer: Beige Fibrous Material			**ND**				
Layer: Paint			**ND**				
Total Composite Values of Fibrous Components: Cellulose (35 %) Fibrous Glass (45 %)		**Asbestos (ND)**					
271B	50965483						
Layer: Off-White Semi-Fibrous Material			**ND**				
Layer: Paint			**ND**				
Total Composite Values of Fibrous Components: Cellulose (5 %)		**Asbestos (ND)**					
280B	50965484						
Layer: Beige Fibrous Material			**ND**				
Layer: Paint			**ND**				
Total Composite Values of Fibrous Components: Cellulose (35 %) Fibrous Glass (45 %)		**Asbestos (ND)**					
272B	50965485						
Layer: Wallcovering with Adhesive			**ND**				
Layer: White Skimcoat/Joint Compound			**ND**				
Total Composite Values of Fibrous Components: Cellulose (35 %)		**Asbestos (ND)**					
274C	50965486						
Layer: White Skimcoat/Joint Compound			**ND**				
Total Composite Values of Fibrous Components: Cellulose (Trace)		**Asbestos (ND)**					
270C	50965487						
Layer: Off-White Fibrous Material			**ND**				
Total Composite Values of Fibrous Components: Cellulose (25 %) Fibrous Glass (35 %)		**Asbestos (ND)**					

2959 Pacific Commerce Drive, Rancho Dominguez, CA 90221 / Telephone: (310) 763-2374 (888) 813-9417 / Fax: (310) 763-8684

Report Number: B214810

Client Name: Forensic Analytical Consulting Svcs **Date Printed:** 12/31/15

Sample ID	Lab Number	Asbestos Type	Percent in Layer	Asbestos Type	Percent in Layer	Asbestos Type	Percent in Layer
278B	50965488						
Layer: Beige Mastic			**ND**				
Total Composite Values of Fibrous Components: Cellulose (Trace)		**Asbestos (ND)**					
282A	50965489						
Layer: Pink Semi-Fibrous Material			**ND**				
Total Composite Values of Fibrous Components: Cellulose (20 %)		**Asbestos (ND)**					
282B	50965490						
Layer: Pink Semi-Fibrous Material			**ND**				
Total Composite Values of Fibrous Components: Cellulose (20 %)		**Asbestos (ND)**					
274D	50965491						
Layer: White Skimcoat/Joint Compound			**ND**				
Total Composite Values of Fibrous Components: Cellulose (Trace)		**Asbestos (ND)**					
270D	50965492						
Layer: White Fibrous Material			**ND**				
Total Composite Values of Fibrous Components: Cellulose (5 %) Fibrous Glass (55 %)		**Asbestos (ND)**					
270E	50965493						
Layer: White Fibrous Material			**ND**				
Total Composite Values of Fibrous Components: Cellulose (5 %) Fibrous Glass (55 %)		**Asbestos (ND)**					



Tiffani Ludd, Laboratory Supervisor, Rancho Dominguez Laboratory

Note: Limit of Quantification ('LOQ') = 1%. 'Trace' denotes the presence of asbestos below the LOQ. 'ND' = 'None Detected'.

Analytical results and reports are generated by Forensic Analytical Laboratories Inc. (FALI) at the request of and for the exclusive use of the person or entity (client) named on such report. Results, reports or copies of same will not be released by FALI to any third party without prior written request from client. This report applies only to the sample(s) tested. Supporting laboratory documentation is available upon request. This report must not be reproduced except in full, unless approved by FALI. The client is solely responsible for the use and interpretation of test results and reports requested from FALI. Forensic Analytical Laboratories Inc. is not able to assess the degree of hazard resulting from materials analyzed. FALI reserves the right to dispose of all samples after a period of thirty (30) days, according to all state and federal guidelines, unless otherwise specified. All samples were received in acceptable condition unless otherwise noted.

2959 Pacific Commerce Drive, Rancho Dominguez, CA 90221 / Telephone: (310) 763-2374 (888) 813-9417 / Fax: (310) 763-8684

Forensic Analytical — **SAMPLING DATA FORM & CHAIN OF CUSTODY** — Page 1 of 3

CLIENT: FACS (LA05) | Sampled by: R. R & LDR. | Sample Date: 12/29/15

Site/Bldg.: Kaiser LAMC
1526 Edgemont T. Los Angeles CA (5th Floor)

Turnaround Time: ___ RUSH ✓ 24 hr ___ 48 hr ___ Extended (___ days)

Analysis: ✓ PLM Standard ___ PLM with Point Count (___ 400 pt. ___ 1,000 pt.)

FACS Proj. No.: PS27371 | Special Instructions: Email results to Steve Long and Russell Ragsdale

HA#	Homogeneous Material Description (incl. color, texture, phase of construction)	Homogeneous Material Locations (check box at right side of column if shown on HA Form or Drawing instead) ↓	Quant. in SF (LF for small pipe only)	Friable/ Cat. I/ Cat. II	Reno make friable? (Y/N)	Sample Number	Sample Location	Lab Result (when rcvd)
270	Fireproofing (Grey)	✓				270 A	5th Floor * Concrete deck AT Elevator Lobby Above Ceiling Tile West side	
271	WWM plaster	✓				271 A	5th Floor AT Elevator Lobby Above Ceiling Tile Northside	
272	Duct Tape (Round) (Square) (from Insulation)	✓				272 A	5th Floor * Slab AT Elevator Lobby Above Ceiling Tile West	
273	2'x2' ACT Ceiling tile white fissured	✓				273 A	5th Floor AT Elevator Lobby Above Ceiling Tile West Side	
274	Joint Compound (white)	✓				274 A	5th Floor * Concrete AT Elevator Lobby Above Ceiling Tile South Side	
275	Fireproofing (Dark Grey)	✓				275 A	5th Floor * Concrete deck only AT Elevator Lobby Above Ceiling Tile Southside	
276	Square Duct Mastic (Grey)	✓				276 A	5th Floor AT Waiting Room of G567 West Side	
277	Calcium Silicate Pipe Insulation (white)	✓				277 A	5th Floor * Room G529 AT Corridor 5H ENT side Above Ceiling Tile (1)	
278	Square Duct Mastic (Round?) (Yellow)	✓				278 A	5th Floor * Access ceiling tile on AT Room G507 Bone Densitometry N/E side above	
270	Fireproofing (Grey)	✓				270 B	5th Floor * Access ceiling tile on Beam AT Room G507 Bone Densitometry N/E side Above	
275	Fireproofing (Dark Grey)	✓				275 B	5th Floor * Ceiling tile on Beam AT Room G507 Bone Densitometry N/E side Above Access	

DW = Drywall JC = Joint Compound WT = Wall Texture VFT = Vinyl Floor Tile VSF = Vinyl Sheet Flooring BB = Baseboard BBM = Baseboard Mastic CM = Carpet Mastic ACT = Acoustic Ceiling Tile ACS = Sprayed-on Acoustical Ceiling Material
FP = Fireproofing PI = Pipe Insulation PFI = Pipefitting Insulation WP = Plaster CP = Ceiling Plaster ES = Exterior Stucco

Relinquished by:	Relinquished by:	Relinquished by:
Date & Time 12-30-15 2:40 Am (Drop off)	Date & Time:	Date & Time:
Received by: Carol G DG	Received by:	Relinquished by:
Date & Time 12/30/15 8:30 Am	Date & Time	Date & Time:

Forensic Analytical

SAMPLING DATA FORM & CHAIN OF CUSTODY

CLIENT: FACS (LA05)

Sampled by: R. & L. D. R.

Sample Date: 12/29/15

Site/Bldg.: Kaiser LAMC

1526 Edgemont Los Angeles CA (5th Floor)

Turnaround Time: ____ RUSH ✓ 24 hr ____ 48 hr ____ Extended (____ days)

Analysis: ✓ PLM Standard ____ PLM with Point Count (____ 400 pt. ____ 1,000 pt.)

FACS Proj. No.: PJ27371

Special Instructions: Email results to Steve Long and Russell Ragsdale

HA#	Homogeneous Material Description (incl. color, texture, phase of construction)	Homogeneous Material Locations (check box at right side of column if shown on HA Form or Drawing instead)	↓	Quant. in SF (LF for small pipe only)	Friable/ Cat. I/ Cat. II	Reno make friable? (Y/N)	Sample Number	Sample Location	Lab Result (when rcvd)
273	2'x2' ACT Lay In White Fissured		✓				273B	5th Floor AT Corridor 533A N/W Side	
277	Calcium Silicate Pipe Insulation (White		✓				277B	5th Floor AT Corridor 533A ABOVE Ceiling Tile S/W Corner	
274	Joint Compound White		✓				274B	5th Floor AT Corridor 533A ABOVE Ceiling Tile W. WALL	
279 275	TSI Sealmastic (Beige)		✓				~~275A~~ 279A	5th Floor AT Corridor 533A ABOVE ceiling Tile W. WALL S. Side of Pipe	
~~275~~ 279	↓ ↓ ↓ ↓		✓				~~279B~~ ~~275B~~	5th Floor AT Corridor 533A Above Ceiling Tile W. Wall W side of pipe	
280	2x4' ACT Random Hole (White)		✓				280A	5th Floor AT Corridor 533A adj Adj Room G531	
281	1X1' ACT Pitted (White) w/ Duxlop Mastic (TAN)		✓				281A	5th Floor AT Storage Room ~~532B~~ G527B	
↓	↓ ↓ ↓ ↓		✓				281B	5th Floor AT Men Side E/W closet Room ~~G527~~ G507	
271	Wall Plaster		✓				271B	5th Floor AT 533A Vestibule AT pipe chase West Wall	
280	2'x4' ACT Random Hole (White)		✓				280B	5th Floor AT Corridor 559 Adj Room G564	
272	Cloth Duct Tape (Flue Crawl) @ Square		✓				272B	5th Floor AT Corridor 559 Adj Room G564	

DW = Drywall JC = Joint Compound WT = Wall Texture VFT = Vinyl Floor Tile VSF = Vinyl Sheet Flooring BB = Baseboard BBM = Baseboard Mastic CM = Carpet Mastic ACT = Acoustic Ceiling Tile ACS = Sprayed-on Acoustical Ceiling Material
FP = Fireproofing PI = Pipe Insulation PFI = Pipe fitting insulation WP = Plaster CP = Ceiling Plaster ES = Exterior Stucco

Relinquished by: [signature] 2:40 AM (Drop off)	Relinquished by:	Relinquished by:
Date & Time 12-30-15	Date & Time:	Date & Time:
Received by: Camilo D/O	Received by:	Relinquished by:
Date & Time 12/30/15 8:30am	Date & Time	Date & Time:

Forensic Analytical — **SAMPLING DATA FORM & CHAIN OF CUSTODY** — Page 3 of 3

CLIENT: FACS (LA05) | Sampled by: R.R. + L.D.R. | Sample Date: 12/29/15

Site/Bldg.: Kaiser LAMC
1526 Edgemont, Los Angeles, CA (5th floor)

Turnaround Time: ____ RUSH ✓ 24 hr ____ 48 hr ____ Extended (____ days)

Analysis: ✓ PLM Standard ____ PLM with Point Count (____ 400 pt. ____ 1,000 pt.)

FACS Proj. No.: PJ27371 | Special Instructions: Email results to Steve Long and Russell Ragsdale

HA#	Homogeneous Material Description (incl. color, texture, phase of construction)	Homogeneous Material Locations (check box at right side of column if shown on HA Form or Drawing Instead)	↓	Quant. in SF (LF for small pipe only)	Friable/ Cat. I/ Cat. II	Reno make friable? (Y/N)	Sample Number	Sample Location	Lab Result (when rcvd)
274	Joint compound		✓				274C	Corridor 559, North end, adjacent to Room G564	
270	Fireproofing (Grey)		✓				270C	Room G564, Northwest corner	
278	Duct mastic (Yellow)		✓				278B	Room G566, West wall, North end	
282	Pink TSI Pipe Insulation		✓				282A	Corridor 559, South end, adjacent to Room G553	
↓	↓		✓				282B	↓	
274	Joint Compound		✓				274D	Room G553 @ West entry	
270	Fireproofing (Grey)		✓				270D	Room G553 @ South wall, center	
↓	↓		✓				270E	Room G575 @ Center	

DW = Drywall JC = Joint Compound WT = Wall Texture VFT = Vinyl Floor Tile VSF = Vinyl Sheet Flooring BB = Baseboard BBM = Baseboard Mastic CM = Carpet Mastic ACT = Acoustic Ceiling Tile ACS = Sprayed-on Acoustical Ceiling Material
FP = Fireproofing PI = Pipe Insulation FPI = Pipe fitting insulation WP = Plaster CP = Ceiling Plaster ES = Exterior Stucco

Relinquished by:	Relinquished by:	Relinquished by:
Date & Time 12-30-15 2:40 Am (Drop Off)	Date & Time:	Date & Time:
Received by: Council 6 DO	Received by:	Relinquished by:
Date & Time 12/30/15 8:30 Am	Date & Time	Date & Time:

Forensic Analytical LABORATORIES

Final Report

Bulk Asbestos Analysis

(EPA Method 600/R-93-116, Visual Area Estimation)

Forensic Analytical Consulting Svcs
Stephen Long
2959 Pacific Commerce Drive

Rancho Dominguez, CA 90221

Client ID: LA05
Report Number: B214844
Date Received: 12/31/15
Date Analyzed: 01/04/16
Date Printed: 01/04/16
First Reported: 01/04/16

Job ID/Site: PJ27371; 1515 N. Vermont Ave; 4760 Sunset Blvd; 1505 N. Edgemont St. & 1526 N. Edgemont St., Los Angeles CA
Date(s) Collected: 12/30/2015

FALI Job ID: LA05
Total Samples Submitted: 10
Total Samples Analyzed: 10

Sample ID	Lab Number	Asbestos Type	Percent in Layer	Asbestos Type	Percent in Layer	Asbestos Type	Percent in Layer
271C	50965726						
Layer: Off-White Semi-Fibrous Material		Chrysotile	**3 %**				
Layer: Off-White Non-Fibrous Material			**ND**				
Layer: Dark Beige Non-Fibrous Material			**ND**				
Total Composite Values of Fibrous Components: Cellulose (Trace)		**Asbestos (Trace)**					
283A	50965727						
Layer: White Skimcoat/Joint Compound			**ND**				
Layer: Wallcovering with Adhesive			**ND**				
Total Composite Values of Fibrous Components: Cellulose (Trace) Synthetic (25 %)		**Asbestos (ND)**					
283B	50965728						
Layer: White Skimcoat/Joint Compound			**ND**				
Layer: Wallcovering with Adhesive			**ND**				
Total Composite Values of Fibrous Components: Cellulose (Trace) Synthetic (25 %)		**Asbestos (ND)**					
276B	50965729						
Layer: Grey Non-Fibrous Material			**ND**				
Total Composite Values of Fibrous Components: Cellulose (Trace)		**Asbestos (ND)**					
274E	50965730						
Layer: White Drywall			**ND**				
Layer: White Skimcoat/Joint Compound			**ND**				
Total Composite Values of Fibrous Components: Cellulose (20 %)		**Asbestos (ND)**					
274F	50965731						
Layer: White Drywall			**ND**				
Layer: White Skimcoat/Joint Compound			**ND**				
Total Composite Values of Fibrous Components: Cellulose (20 %)		**Asbestos (ND)**					

2959 Pacific Commerce Drive, Rancho Dominguez, CA 90221 / Telephone: (310) 763-2374 (888) 813-9417 / Fax: (310) 763-8684

Report Number: B214844

Client Name: Forensic Analytical Consulting Svcs **Date Printed:** 01/04/16

Sample ID	Lab Number	Asbestos Type	Percent in Layer	Asbestos Type	Percent in Layer	Asbestos Type	Percent in Layer
274G	50965732						
Layer: White Skimcoat/Joint Compound			**ND**				
Layer: Paint			**ND**				
Total Composite Values of Fibrous Components:		**Asbestos (ND)**					
Cellulose (Trace)							
270F	50965733						
Layer: Grey Fibrous Material			**ND**				
Layer: Grey Cementitious Material			**ND**				
Total Composite Values of Fibrous Components:		**Asbestos (ND)**					
Cellulose (Trace) Fibrous Glass (85 %)							
270G	50965734						
Layer: Grey Fibrous Material			**ND**				
Total Composite Values of Fibrous Components:		**Asbestos (ND)**					
Cellulose (Trace) Fibrous Glass (85 %)							
275C	50965735						
Layer: Grey Fibrous Material			**ND**				
Layer: Dark Grey Fibrous Material			**ND**				
Total Composite Values of Fibrous Components:		**Asbestos (ND)**					
Cellulose (5 %) Fibrous Glass (30 %)							



Tiffani Ludd, Laboratory Supervisor, Rancho Dominguez Laboratory

Note: Limit of Quantification ('LOQ') = 1%. 'Trace' denotes the presence of asbestos below the LOQ. 'ND' = 'None Detected'.

Analytical results and reports are generated by Forensic Analytical Laboratories Inc. (FALI) at the request of and for the exclusive use of the person or entity (client) named on such report. Results, reports or copies of same will not be released by FALI to any third party without prior written request from client. This report applies only to the sample(s) tested. Supporting laboratory documentation is available upon request. This report must not be reproduced except in full, unless approved by FALI. The client is solely responsible for the use and interpretation of test results and reports requested from FALI. Forensic Analytical Laboratories Inc. is not able to assess the degree of hazard resulting from materials analyzed. FALI reserves the right to dispose of all samples after a period of thirty (30) days, according to all state and federal guidelines, unless otherwise specified. All samples were received in acceptable condition unless otherwise noted.

2959 Pacific Commerce Drive, Rancho Dominguez, CA 90221 / Telephone: (310) 763-2374 (888) 813-9417 / Fax: (310) 763-8684

Forensic Analytical — **SAMPLING DATA FORM & CHAIN OF CUSTODY** — Page 1 of 1

CLIENT: FACS (LA05) | Sampled by: R.R. | Sample Date: 12-30-15

Site/Bldg.: Kaiser LAMC
1526 Edgemont, Los Angeles, CA (5th Floor)

Turnaround Time: ___ RUSH ✓ 24 hr ___ 48 hr ___ Extended (___ days)

Analysis: ✓ PLM Standard ___ PLM with Point Count (___ 400 pt. ___ 1,000 pt.)

FACS Proj. No.: FJ27371 | Special Instructions: Email results to Steve Long and Russell Ragsdale

HA#	Homogeneous Material Description (incl. color, texture, phase of construction)	Homogeneous Material Locations (check box at right side of column if shown on HA Form or Drawing instead)	↓	Quant. in SF (LF for small pipe only)	Friable/ Cat. I/ Cat. II	Reno make friable? (Y/N)	Sample Number	Sample Location	Lab Result (when rcvd)
271	Wall Plaster		✓				271C	Elevator Lobby, Northwall, East End above ceiling	
283	Pink Wall Covering + adhesive		✓				283A	East Corridor, Southend, @ West wall	
↓	↓		✓				283B	Waiting Area, South wall, East end	
276	Grey duct Mastic		✓				276 B	North Corridor, west of Waiting Room Entry above ceiling	
274	Joint Compound		✓				274 E	South Corridor, Adjacent to Rm G536, North Wall above ceiling	
↓	↓		✓				274 F	Room G521, South wall @ Center above ceiling	
↓	↓		✓				274 G	Mechanical Room G532, West Wall, South end	
270	Fireproofing (Grey)		✓				270 F	Employee Lounge @ entry to Rest Room above ceiling	
↓	↓		✓				270 G	Room G523, West side center above ceiling	
275	Fireproofing (Dark Grey)		✓				275 C	Room G537 @ Restroom entry above ceiling	

DW = Drywall JC = Joint Compound WT = Wall Texture VFT = Vinyl Floor Tile VSF = Vinyl Sheet Flooring BB = Baseboard BBM = Baseboard Mastic CM = Carpet Mastic ACT = Acoustic Ceiling Tile ACS = Sprayed-on Acoustical Ceiling Material
FP = Fireproofing PI = Pipe Insulation PFI = Pipe fitting insulation WP = Plaster CP = Ceiling Plaster ES = Exterior Stucco

Relinquished by:	Relinquished by:	Relinquished by:
Date & Time 12-31-15 2:35 AM (Drop off)	Date & Time:	Date & Time:
Received by: Cavrillo S/O	Received by:	Relinquished by:
Date & Time 12/31/15 8:30 AM	Date & Time	Date & Time:

Forensic Analytical LABORATORIES

Final Report

Bulk Asbestos Analysis

(EPA Method 600/R-93-116, Visual Area Estimation)

Forensic Analytical Consulting Svcs
Stephen Long
2959 Pacific Commerce Drive

Rancho Dominguez, CA 90221

Client ID: LA05
Report Number: B214906
Date Received: 01/05/16
Date Analyzed: 01/05/16
Date Printed: 01/06/16
First Reported: 01/06/16

Job ID/Site: PJ27371; 1515 N. Vermont Ave; 4760 Sunset Blvd; 1505 N. Edgemont St. & 1526 N. Edgemont St., Los Angeles CA
Date(s) Collected: 01/04/2016

FALI Job ID: LA05
Total Samples Submitted: 23
Total Samples Analyzed: 23

Sample ID	Lab Number	Asbestos Type	Percent in Layer	Asbestos Type	Percent in Layer	Asbestos Type	Percent in Layer
284A	50966060						
Layer: White Tile			**ND**				
Layer: Yellow Mastic			**ND**				
Layer: Grey Non-Fibrous Material			**ND**				
Total Composite Values of Fibrous Components: Cellulose (Trace)		**Asbestos (ND)**					
285A	50966061						
Layer: Tan Non-Fibrous Material			**ND**				
Layer: Off-White Mastic			**ND**				
Total Composite Values of Fibrous Components: Cellulose (Trace)		**Asbestos (ND)**					
286A	50966062						
Layer: White Tile			**ND**				
Layer: Yellow Mastic			**ND**				
Layer: White Non-Fibrous Material			**ND**				
Total Composite Values of Fibrous Components: Cellulose (Trace)		**Asbestos (ND)**					
287A	50966063						
Layer: Green Tile			**ND**				
Layer: Yellow Mastic			**ND**				
Layer: Grey Non-Fibrous Material			**ND**				
Total Composite Values of Fibrous Components: Cellulose (Trace)		**Asbestos (ND)**					
288A	50966064						
Layer: Green Tile			**ND**				
Layer: Yellow Mastic			**ND**				
Layer: Grey Non-Fibrous Material			**ND**				
Total Composite Values of Fibrous Components: Cellulose (Trace)		**Asbestos (ND)**					
289A	50966065						
Layer: Brown Sheet Flooring			**ND**				
Layer: White Mastic			**ND**				
Layer: Grey Non-Fibrous Material			**ND**				
Total Composite Values of Fibrous Components: Cellulose (Trace)		**Asbestos (ND)**					

2959 Pacific Commerce Drive, Rancho Dominguez, CA 90221 / Telephone: (310) 763-2374 (888) 813-9417 / Fax: (310) 763-8684

Report Number: B214906

Client Name: Forensic Analytical Consulting Svcs **Date Printed:** 01/06/16

Sample ID	Lab Number	Asbestos Type	Percent in Layer	Asbestos Type	Percent in Layer	Asbestos Type	Percent in Layer
289B	50966066						
Layer: Brown Sheet Flooring			**ND**				
Layer: White Mastic			**ND**				
Layer: Grey Non-Fibrous Material			**ND**				
Total Composite Values of Fibrous Components: Cellulose (Trace)		**Asbestos (ND)**					
290A	50966067						
Layer: Black Non-Fibrous Material			**ND**				
Layer: White Mastic			**ND**				
Layer: White Skimcoat/Joint Compound			**ND**				
Total Composite Values of Fibrous Components: Cellulose (Trace)		**Asbestos (ND)**					
291A	50966068						
Layer: Off-White Tile			**ND**				
Layer: White Mastic			**ND**				
Total Composite Values of Fibrous Components: Cellulose (Trace)		**Asbestos (ND)**					
292A	50966069						
Layer: Off-White Sheet Flooring			**ND**				
Layer: Fibrous Backing			**ND**				
Layer: White Mastic			**ND**				
Layer: White Non-Fibrous Material			**ND**				
Layer: Grey Cementitious Material			**ND**				
Total Composite Values of Fibrous Components: Cellulose (20 %) Fibrous Glass (5 %) Synthetic (10 %)		**Asbestos (ND)**					
293A	50966070						
Layer: Beige Sheet Flooring			**ND**				
Layer: Fibrous Backing			**ND**				
Layer: White Mastic			**ND**				
Layer: Grey Cementitious Material			**ND**				
Total Composite Values of Fibrous Components: Cellulose (20 %) Fibrous Glass (5 %) Synthetic (10 %)		**Asbestos (ND)**					
293B	50966071						
Layer: Beige Sheet Flooring			**ND**				
Layer: Fibrous Backing			**ND**				
Layer: White Mastic			**ND**				
Layer: Grey Cementitious Material			**ND**				
Total Composite Values of Fibrous Components: Cellulose (20 %) Fibrous Glass (5 %) Synthetic (10 %)		**Asbestos (ND)**					
294A	50966072						
Layer: Grey Tile			**ND**				
Layer: Yellow Mastic			**ND**				
Layer: Grey Non-Fibrous Material			**ND**				
Total Composite Values of Fibrous Components: Cellulose (Trace)		**Asbestos (ND)**					

2959 Pacific Commerce Drive, Rancho Dominguez, CA 90221 / Telephone: (310) 763-2374 (888) 813-9417 / Fax: (310) 763-8684

Report Number: B214906

Client Name: Forensic Analytical Consulting Svcs **Date Printed:** 01/06/16

Sample ID	Lab Number	Asbestos Type	Percent in Layer	Asbestos Type	Percent in Layer	Asbestos Type	Percent in Layer
294B	50966073						
Layer: Grey Tile			**ND**				
Layer: Yellow Mastic			**ND**				
Layer: Grey Non-Fibrous Material			**ND**				
Total Composite Values of Fibrous Components: Cellulose (Trace)		**Asbestos (ND)**					
295A	50966074						
Layer: Black Non-Fibrous Material			**ND**				
Total Composite Values of Fibrous Components: Cellulose (Trace)		**Asbestos (ND)**					
296A	50966075						
Layer: Yellow Mastic			**ND**				
Total Composite Values of Fibrous Components: Cellulose (Trace)		**Asbestos (ND)**					
290B	50966076						
Layer: Black Non-Fibrous Material			**ND**				
Layer: Off-White Mastic			**ND**				
Total Composite Values of Fibrous Components: Cellulose (Trace)		**Asbestos (ND)**					
297A	50966077						
Layer: Grey Semi-Fibrous Material			**ND**				
Total Composite Values of Fibrous Components: Cellulose (15 %)		**Asbestos (ND)**					
291B	50966078						
Layer: Light Beige Tile			**ND**				
Layer: White Mastic			**ND**				
Total Composite Values of Fibrous Components: Cellulose (Trace)		**Asbestos (ND)**					
286B	50966079						
Layer: White Tile			**ND**				
Layer: Yellow Mastic			**ND**				
Total Composite Values of Fibrous Components: Cellulose (Trace)		**Asbestos (ND)**					
296B	50966080						
Layer: Grey Mastic			**ND**				
Total Composite Values of Fibrous Components: Cellulose (Trace)		**Asbestos (ND)**					
284B	50966081						
Layer: White Tile			**ND**				
Layer: Yellow Mastic			**ND**				
Layer: Grey Non-Fibrous Material			**ND**				
Total Composite Values of Fibrous Components: Cellulose (Trace)		**Asbestos (ND)**					

2959 Pacific Commerce Drive, Rancho Dominguez, CA 90221 / Telephone: (310) 763-2374 (888) 813-9417 / Fax: (310) 763-8684

Report Number: B214906

Client Name: Forensic Analytical Consulting Svcs **Date Printed:** 01/06/16

Sample ID	Lab Number	Asbestos Type	Percent in Layer	Asbestos Type	Percent in Layer	Asbestos Type	Percent in Layer
285B	50966082						
Layer: Beige Non-Fibrous Material			**ND**				
Layer: Off-White Mastic			**ND**				
Total Composite Values of Fibrous Components:		**Asbestos (ND)**					
Cellulose (Trace)							

Tiffani Ludd, Laboratory Supervisor, Rancho Dominguez Laboratory

Note: Limit of Quantification ('LOQ') = 1%. 'Trace' denotes the presence of asbestos below the LOQ. 'ND' = 'None Detected'.

Analytical results and reports are generated by Forensic Analytical Laboratories Inc. (FALI) at the request of and for the exclusive use of the person or entity (client) named on such report. Results, reports or copies of same will not be released by FALI to any third party without prior written request from client. This report applies only to the sample(s) tested. Supporting laboratory documentation is available upon request. This report must not be reproduced except in full, unless approved by FALI. The client is solely responsible for the use and interpretation of test results and reports requested from FALI. Forensic Analytical Laboratories Inc. is not able to assess the degree of hazard resulting from materials analyzed. FALI reserves the right to dispose of all samples after a period of thirty (30) days, according to all state and federal guidelines, unless otherwise specified. All samples were received in acceptable condition unless otherwise noted.

2959 Pacific Commerce Drive, Rancho Dominguez, CA 90221 / Telephone: (310) 763-2374 (888) 813-9417 / Fax: (310) 763-8684

Forensic Analytical — **SAMPLING DATA FORM & CHAIN OF CUSTODY** — Page 1 of 3

CLIENT: FACS (LA05) | Sampled by: R.R. | Sample Date: 1-4-16

Site/Bldg.: Kaiser LAMC
1526 Edgemont, Los Angeles, CA (4th Floor)

Turnaround Time: ____ RUSH (X 24 hr) ____ 48 hr ____ Extended (____ days)

Analysis: X PLM Standard ____ PLM with Point Count (____ 400 pt. ____ 1,000 pt.)

FACS Proj. No.: PJ27371 | Special Instructions: Email results to Steve Long and Russell Ragsdale

HA#	Homogeneous Material Description (incl. color, texture, phase of construction)	Homogeneous Material Locations (check box at right side of column if shown on HA Form or Drawing instead)	↓	Quant. in SF (LF for small pipe only)	Friable/ Cat. I/ Cat. II	Reno make friable? (Y/N)	Sample Number	Sample Location	Lab Result (when rcvd)
284	12" VFT off White with grey + blue specks + mastic		✓				284 A	Corridor South of Northeast Stairwell @ North end	
285	TAN 4" Base board and mastic		✓				285 A	↓	
286	12" VFT White with grey + blue streaks + mastic		✓				286 A	Storage Closet G4015, Southeast Corner	
287	12" VFT Green w/green + black specks + mastic		✓				287A	Occupational Therapy Dept., South end Center	
288	12" VFT Light Green w/ green + grey specks + mastic		✓				288 A	↓	
289	VSF Wood veneer planks (Glossy)		✓				289 A	Waiting Area (G4005A), North end	
↓	↓		✓				289 B	↓ East wall, South end	
290	Dark Grey 4" Baseboard + mastic		✓				290 A	↓ ↓	
291	VSF off white w/ pink + blue specks		✓				291 A	Outpatient Gym (G4023), West wall center	
292	VSF white w/grey, blue, + orange specks		✓				292 A	↓ , West side center	

DW = Drywall JC = Joint Compound WT = Wall Texture VFT = Vinyl Floor Tile VSF = Vinyl Sheet Flooring BB = Baseboard BBM = Baseboard Mastic CM = Carpet Mastic ACT = Acoustic Ceiling Tile ACS = Sprayed-on Acoustical Ceiling Material
FP = Fireproofing PI = Pipe Insulation PFI = Pipe fitting insulation WP = Plaster CP = Ceiling Plaster ES = Exterior Stucco

Relinquished by:	Relinquished by:	Relinquished by:
Date & Time 1-5-2016 2:30 Am (Drop off)	Date & Time:	Date & Time:
Received by: [illegible]	Received by:	Relinquished by:
Date & Time 1/5/16 7:40 am PT	Date & Time	Date & Time:

Forensic Analytical — **SAMPLING DATA FORM & CHAIN OF CUSTODY** — Page 2 of 3

CLIENT: FACS (LA05) | Sampled by: R.R. | Sample Date: 1-4-16

Site/Bldg.: Kaiser LAMC
1526 Edgemont Los Angeles, CA (4th Flour)

Turnaround Time: ____ RUSH (X 24 hr) ____ 48 hr ____ Extended (___ days)

Analysis: X PLM Standard ____ PLM with Point Count (____ 400 pt. ____ 1,000 pt.)

FACS Proj. No.: PJ27371 | Special Instructions: Email results to Steve Long and Russell Ragsdale

HA#	Homogeneous Material Description (incl. color, texture, phase of construction)	Homogeneous Material Locations (check box at right side of column if shown on HA Form or Drawing instead)	Quant. in SF (LF for small pipe only)	Friable/ Cat. I/ Cat. II	Reno make friable? (Y/N)	Sample Number	Sample Location	Lab Result (when rcvd)
293	VSF Tan w/ blue + pink Spots	✓				293 A	Southwest Corridor, @ entry to G4049	
↓	↓	✓				293 B	↓ , adjacent to G4048 entry	
294	VSF (Textured) Grey w/ white + black Spots	✓				294 A	Southeast Corridor, @ East end	
↓	↓	✓				294 B	↓ , @ west end	
295	Black Sink Undercoat	✓				295 A	Out patient Gym, Center at sink	
296	Carpet Glue	✓				296 A	Class room (G4020), North wall east of entry	
290	Dark Grey 4" Base board + mastic	✓				290 B	↓	
297	Grey Sink Undercoat	✓				297 A	Staff Lounge (G4056), East wall @ sink	
291	VSF off White w/ pink + blue specks	✓				291 B	↓ / West wall Center	
~~292~~ 286	12" VFT white w/ grey + blue streaks + mastic	✓				~~292 B~~ 286 B	Southeast Stairwell Vestibule, Northwest corner	
296	Carpet Glue	✓				296 B	Room (G4048 B), West wall Center	

DW = Drywall JC = Joint Compound WT = Wall Texture VFT = Vinyl Floor Tile VSF = Vinyl Sheet Flooring BB = Baseboard BBM = Baseboard Mastic CM = Carpet Mastic ACT = Acoustic Ceiling Tile ACS = Sprayed-on Acoustical Ceiling Material
FP = Fireproofing PI = Pipe Insulation PFI = Pipe fitting insulation WP = Plaster CP = Ceiling Plaster ES = Exterior Stucco

Relinquished by:	Relinquished by:	Relinquished by:
Date & Time 1-5-2016 2:30 AM (Drop off)	Date & Time:	Date & Time:
Received by: M. Adams	Received by:	Relinquished by:
Date & Time 1/5/16 7:40am ALS	Date & Time	Date & Time:

Forensic Analytical — **SAMPLING DATA FORM & CHAIN OF CUSTODY** — Page 3 of 3

CLIENT: FACS (LA05) | Sampled by: R R. | Sample Date: 1-4-15

Site/Bldg.: Kaiser LAMC
1526 Edgemont, Los Angeles CA (4th Floor)

Turnaround Time: ____ RUSH ~~24 hr~~ (24 hr) ____ 48 hr ____ Extended (____ days)

Analysis: ~~X~~ PLM Standard ____ PLM with Point Count (____ 400 pt. ____ 1,000 pt.)

FACS Proj. No.: PJ27371 | Special Instructions: Email results to Steve Long and Russell Ragsdale

HA#	Homogeneous Material Description (incl. color, texture, phase of construction)	Homogeneous Material Locations (check box at right side of column if shown on HA Form or Drawing instead)	Quant. in SF (LF for small pipe only)	Friable/ Cat. I/ Cat. II	Reno make friable? (Y/N)	Sample Number	Sample Location	Lab Result (when rcvd)
284	12" VFT Off White w/ grey + blue ~~Streaks~~ (22) specks + mastic	✓				284B	South corridor adjacent to Room G4044	
285	TAN 4" Baseboard + mastic	✓				285B	↓	

DW = Drywall JC = Joint Compound WT = Wall Texture VFT = Vinyl Floor Tile VSF = Vinyl Sheet Flooring BB = Baseboard BBM = Baseboard Mastic CM = Carpet Mastic ACT = Acoustic Ceiling Tile ACS = Sprayed-on Acoustical Ceiling Material
FP = Fireproofing PI = Pipe Insulation FTI = Pipe fitting insulation WP = Plaster CP = Ceiling Plaster ES = Exterior Stucco

Relinquished by:	Relinquished by:	Relinquished by:
Date & Time 1-5-2016 2130 AM (Drop off)	Date & Time:	Date & Time:
Received by: M Adams	**Received by:**	**Relinquished by:**
Date & Time 1/5/16 7 AM DLO	Date & Time	Date & Time:

Forensic Analytical LABORATORIES

Final Report

Bulk Asbestos Analysis

(EPA Method 600/R-93-116, Visual Area Estimation)

Forensic Analytical Consulting Svcs
Stephen Long
2959 Pacific Commerce Drive

Rancho Dominguez, CA 90221

Client ID: LA05
Report Number: B214932
Date Received: 01/06/16
Date Analyzed: 01/07/16
Date Printed: 01/07/16
First Reported: 01/07/16

Job ID/Site: PJ27371; 1515 N. Vermont Ave; 4760 Sunset Blvd; 1505 N. Edgemont St. & 1526 N. Edgemont St., Los Angeles CA
Date(s) Collected: 01/05/2016

FALI Job ID: LA05
Total Samples Submitted: 26
Total Samples Analyzed: 26

Sample ID	Lab Number	Asbestos Type	Percent in Layer	Asbestos Type	Percent in Layer	Asbestos Type	Percent in Layer
298A	50966174						
Layer: Off-White Tile			**ND**				
Layer: Tan Mastics with Debris		Chrysotile	**Trace**				
Total Composite Values of Fibrous Components: **Asbestos (Trace)**							
Cellulose (Trace)							
Comment: This comment applies to the Tan Mastic with Debris only: Insufficient material for additional analyses.							
298B	50966175						
Layer: Off-White Tile			**ND**				
Layer: Tan Mastics with Debris		Chrysotile	**Trace**				
Total Composite Values of Fibrous Components: **Asbestos (Trace)**							
Cellulose (Trace)							
Comment: This comment applies to the Tan Mastic with Debris only: Insufficient material for additional analyses.							
299A	50966176						
Layer: Tan Sheet Flooring			**ND**				
Layer: Beige Mastic			**ND**				
Layer: Grey Non-Fibrous Material			**ND**				
Total Composite Values of Fibrous Components: **Asbestos (ND)**							
Cellulose (Trace)							
299B	50966177						
Layer: Tan Sheet Flooring			**ND**				
Layer: Brown/Beige Mastics			**ND**				
Layer: Grey Non-Fibrous Material			**ND**				
Total Composite Values of Fibrous Components: **Asbestos (ND)**							
Cellulose (Trace)							
300A	50966178						
Layer: Grey Non-Fibrous Material			**ND**				
Layer: Paint			**ND**				
Layer: White Skimcoat/Joint Compound			**ND**				
Total Composite Values of Fibrous Components: **Asbestos (ND)**							
Cellulose (Trace)							

2959 Pacific Commerce Drive, Rancho Dominguez, CA 90221 / Telephone: (310) 763-2374 (888) 813-9417 / Fax: (310) 763-8684

Sample ID	Lab Number	Asbestos Type	Percent in Layer	Asbestos Type	Percent in Layer	Asbestos Type	Percent in Layer
301A	50966179						
Layer: White Sheet Flooring			**ND**				
Layer: Beige Mastic			**ND**				
Layer: Grey Non-Fibrous Material			**ND**				
Total Composite Values of Fibrous Components: Cellulose (Trace)		**Asbestos (ND)**					
302A	50966180						
Layer: White Sheet Flooring			**ND**				
Layer: Beige Mastic			**ND**				
Layer: White Non-Fibrous Material			**ND**				
Layer: Brown Mastic		Chrysotile	**2 %**				
Total Composite Values of Fibrous Components: Cellulose (Trace)		**Asbestos (Trace)**					
Comment: This comment applies to the Brown Mastic only: Insufficient material for additional analyses.							
301B	50966181						
Layer: White Sheet Flooring			**ND**				
Layer: Yellow Mastic			**ND**				
Layer: Grey Non-Fibrous Material			**ND**				
Layer: White Non-Fibrous Material			**ND**				
Layer: Grey Non-Fibrous Material			**ND**				
Total Composite Values of Fibrous Components: Cellulose (Trace)		**Asbestos (ND)**					
303A	50966182						
Layer: White Sheet Flooring			**ND**				
Layer: Yellow Mastic			**ND**				
Layer: Grey Non-Fibrous Material			**ND**				
Total Composite Values of Fibrous Components: Cellulose (Trace)		**Asbestos (ND)**					
304A	50966183						
Layer: Blue Sheet Flooring			**ND**				
Layer: Yellow Mastic			**ND**				
Layer: White Non-Fibrous Material			**ND**				
Layer: Brown Mastic		Chrysotile	**2 %**				
Total Composite Values of Fibrous Components: Cellulose (Trace)		**Asbestos (Trace)**					
Comment: This comment applies to the Brown Mastic only: Insufficient material for additional analyses.							
302B	50966184						
Layer: Off-White Sheet Flooring			**ND**				
Layer: Yellow Mastic			**ND**				
Layer: White Non-Fibrous Material			**ND**				
Layer: Brown Mastic		Chrysotile	**2 %**				
Total Composite Values of Fibrous Components: Cellulose (Trace)		**Asbestos (Trace)**					
Comment: This comment applies to the Brown Mastic only: Insufficient material for additional analyses.							

2959 Pacific Commerce Drive, Rancho Dominguez, CA 90221 / Telephone: (310) 763-2374 (888) 813-9417 / Fax: (310) 763-8684

Report Number: B214932

Client Name: Forensic Analytical Consulting Svcs **Date Printed:** 01/07/16

Sample ID	Lab Number	Asbestos Type	Percent in Layer	Asbestos Type	Percent in Layer	Asbestos Type	Percent in Layer
305A	50966185						
Layer: Blue Sheet Flooring			**ND**				
Layer: Yellow Mastic			**ND**				
Layer: White Non-Fibrous Material			**ND**				
Total Composite Values of Fibrous Components: Cellulose (Trace)		**Asbestos (ND)**					
306A	50966186						
Layer: Grey Sheet Flooring			**ND**				
Layer: White Mastic			**ND**				
Layer: White Non-Fibrous Material			**ND**				
Layer: Grey Non-Fibrous Material			**ND**				
Total Composite Values of Fibrous Components: Cellulose (Trace)		**Asbestos (ND)**					
306B	50966187						
Layer: Grey Sheet Flooring			**ND**				
Layer: White Mastic			**ND**				
Layer: White Non-Fibrous Material			**ND**				
Layer: Grey Non-Fibrous Material			**ND**				
Total Composite Values of Fibrous Components: Cellulose (Trace)		**Asbestos (ND)**					
307A	50966188						
Layer: Black Sheet Flooring			**ND**				
Layer: Yellow Mastic			**ND**				
Layer: Grey Non-Fibrous Material			**ND**				
Layer: Beige Mastic			**ND**				
Total Composite Values of Fibrous Components:		**Asbestos (ND)**					
307B	50966189						
Layer: Black Sheet Flooring			**ND**				
Layer: Yellow Mastic			**ND**				
Layer: Grey Non-Fibrous Material			**ND**				
Total Composite Values of Fibrous Components:		**Asbestos (ND)**					
308A	50966190						
Layer: Grey Non-Fibrous Material			**ND**				
Layer: Paint			**ND**				
Layer: White Skimcoat/Joint Compounds			**ND**				
Total Composite Values of Fibrous Components: Cellulose (Trace)		**Asbestos (ND)**					

2959 Pacific Commerce Drive, Rancho Dominguez, CA 90221 / Telephone: (310) 763-2374 (888) 813-9417 / Fax: (310) 763-8684

Report Number: B214932

Client Name: Forensic Analytical Consulting Svcs **Date Printed:** 01/07/16

Sample ID	Lab Number	Asbestos Type	Percent in Layer	Asbestos Type	Percent in Layer	Asbestos Type	Percent in Layer
303B	50966191						
Layer: White Sheet Flooring			**ND**				
Layer: Yellow Mastic			**ND**				
Layer: Grey Non-Fibrous Material			**ND**				
Layer: Beige Mastic			**ND**				
Layer: Grey Non-Fibrous Material			**ND**				
Total Composite Values of Fibrous Components: Cellulose (Trace)		**Asbestos (ND)**					
309A	50966192						
Layer: Brown Sheet Flooring			**ND**				
Layer: Yellow Mastic			**ND**				
Layer: Grey Non-Fibrous Material			**ND**				
Total Composite Values of Fibrous Components: Cellulose (Trace)		**Asbestos (ND)**					
310A	50966193						
Layer: Dark Brown Sheet Flooring			**ND**				
Layer: Yellow Mastic			**ND**				
Layer: Grey Non-Fibrous Material			**ND**				
Layer: White Non-Fibrous Material			**ND**				
Layer: Brown Mastic		Chrysotile	**2 %**				
Total Composite Values of Fibrous Components: Cellulose (Trace)		**Asbestos (Trace)**					
Comment: This comment applies to the Brown Mastic only: Insufficient material for additional analyses.							
310B	50966194						
Layer: Dark Brown Sheet Flooring			**ND**				
Layer: Yellow Mastic			**ND**				
Layer: Grey Non-Fibrous Material			**ND**				
Layer: White Non-Fibrous Material			**ND**				
Layer: Brown Mastic		Chrysotile	**2 %**				
Total Composite Values of Fibrous Components: Cellulose (Trace)		**Asbestos (Trace)**					
Comment: This comment applies to the Brown Mastic only: Insufficient material for additional analyses.							
311A	50966195						
Layer: Tan Sheet Flooring			**ND**				
Layer: Beige Mastic			**ND**				
Layer: Grey Non-Fibrous Material			**ND**				
Total Composite Values of Fibrous Components: Cellulose (Trace)		**Asbestos (ND)**					
311B	50966196						
Layer: White Sheet Flooring			**ND**				
Layer: Yellow Mastic			**ND**				
Layer: Grey Non-Fibrous Material			**ND**				
Total Composite Values of Fibrous Components: Cellulose (Trace)		**Asbestos (ND)**					

2959 Pacific Commerce Drive, Rancho Dominguez, CA 90221 / Telephone: (310) 763-2374 (888) 813-9417 / Fax: (310) 763-8684

Report Number: B214932

Client Name: Forensic Analytical Consulting Svcs **Date Printed:** 01/07/16

Sample ID	Lab Number	Asbestos Type	Percent in Layer	Asbestos Type	Percent in Layer	Asbestos Type	Percent in Layer
308B	50966197						
Layer: Black Non-Fibrous Material			**ND**				
Layer: Beige Mastic			**ND**				
Layer: Paint			**ND**				
Layer: White Skimcoat/Joint Compound			**ND**				
Total Composite Values of Fibrous Components: Cellulose (Trace)		**Asbestos (ND)**					
303C	50966198						
Layer: White Sheet Flooring			**ND**				
Layer: Yellow Mastic			**ND**				
Layer: Grey Non-Fibrous Material			**ND**				
Total Composite Values of Fibrous Components: Cellulose (Trace)		**Asbestos (ND)**					
302C	50966199						
Layer: Off-White Sheet Flooring			**ND**				
Layer: Yellow Mastic			**ND**				
Layer: White Non-Fibrous Material			**ND**				
Layer: Brown Mastic			**ND**				
Total Composite Values of Fibrous Components: Cellulose (Trace)		**Asbestos (ND)**					

Comment: This comment applies to the Brown Mastic only: Additional sampling and/or analyses may be necessary to detect asbestos in this sample matrix.

Tiffani Ludd, Laboratory Supervisor, Rancho Dominguez Laboratory

Note: Limit of Quantification ('LOQ') = 1%. 'Trace' denotes the presence of asbestos below the LOQ. 'ND' = 'None Detected'.

Analytical results and reports are generated by Forensic Analytical Laboratories Inc. (FALI) at the request of and for the exclusive use of the person or entity (client) named on such report. Results, reports or copies of same will not be released by FALI to any third party without prior written request from client. This report applies only to the sample(s) tested. Supporting laboratory documentation is available upon request. This report must not be reproduced except in full, unless approved by FALI. The client is solely responsible for the use and interpretation of test results and reports requested from FALI. Forensic Analytical Laboratories Inc. is not able to assess the degree of hazard resulting from materials analyzed. FALI reserves the right to dispose of all samples after a period of thirty (30) days, according to all state and federal guidelines, unless otherwise specified. All samples were received in acceptable condition unless otherwise noted.

2959 Pacific Commerce Drive, Rancho Dominguez, CA 90221 / Telephone: (310) 763-2374 (888) 813-9417 / Fax: (310) 763-8684

Forensic Analytical

SAMPLING DATA FORM & CHAIN OF CUSTODY

CLIENT: FACS (LA05)

Sampled by: P.R. Sample Date: 1-5-16

Site/Bldg.: Kaiser LAMC
1526 Edgemont, Los Angeles, CA (6th Floor)

Turnaround Time: ____ RUSH (X) 24 hr ____ 48 hr ____ Extended (____ days)

Analysis: X PLM Standard ____ PLM with Point Count (____ 400 pt. ____ 1,000 pt.)

FACS Proj. No.: PJ27371

Special Instructions: Email results to Steve Long and Russell Ragsdale

HA#	Homogeneous Material Description (incl. color, texture, phase of construction)	Homogeneous Material Locations (check box at right side of column if shown on HA Form or Drawing instead)	Quant. in SF (LF for small pipe only)	Friable/ Cat. I/ Cat. II	Reno make friable? (Y/N)	Sample Number	Sample Location	Lab Result (when rcvd)
298	12" VFT off white w/ blue + grey streaks + mastic	✓				298 A	EVS Closet west of Elevator - Lobby / Northwest Corner	
↓	↓	✓				298 B	↓ / South east Corner	
299	VSF wood veneer plank (Type 5)	✓				299 A	Conference Room G6083 / Southwest Corner	
↓	↓	✓				299 B	/ Northwest Corner	
300	TAN 4" Baseboard AND MASTIC	✓				300 A	↓ ↓	
301	VSF Grey + White Specks	✓				301 A	Restroom G6084, West Wall, North End	
302	VSF off white w/ pink + blue Specks	✓				302 A	Mens Locker Room G6076, Northeast Corner	
301	VSF Grey + white specks	✓				301 B	Staff Lounge G6074, Southwest Corner	
303	VSF off white w/ Grey + Tan Specks	✓				303 A	Room G6072 Northwest Corner	
304	VSF Blue w/ blue + Grey Specks	✓				304 A	Room G6066, East Wall, North End	
302	VSF off white w/ pink + blue specks					302 B	Utility Room G6064, Northeast Corner	

DW = Drywall JC = Joint Compound WT = Wall Texture VFT = Vinyl Floor Tile VSF = Vinyl Sheet Flooring BB = Baseboard BBM = Baseboard Mastic CM = Carpet Mastic ACT = Acoustic Ceiling Tile ACS = Sprayed-on Acoustical Ceiling Material
FP = Fireproofing PI = Pipe Insulation PFI = Pipe fitting insulation WP = Plaster CP = Ceiling Plaster ES = Exterior Stucco

Relinquished by: (Drop off)	**Relinquished by:**	**Relinquished by:**
Date & Time 3:00 AM 1-6-16	**Date & Time:**	**Date & Time:**
Received by: Courtesy D/O	**Received by:**	**Relinquished by:**
Date & Time 01/06/16 8:30 AM	**Date & Time**	**Date & Time:**

Forensic Analytical — **SAMPLING DATA FORM & CHAIN OF CUSTODY** — Page 2 of 3

CLIENT: FACS (LA05) | Sampled by: R. R. | Sample Date: 1-5-16

Site/Bldg.: Kaiser LAMC
1526 Edgemont, Los Angeles CA (6th Floor)

Turnaround Time: ____ RUSH X 24 hr ____ 48 hr ____ Extended (____ days)

Analysis: X PLM Standard ____ PLM with Point Count (____ 400 pt. ____ 1,000 pt.)

FACS Proj. No.: PJ27371 | Special Instructions: Email results to Steve Long and Russell Ragsdale

HA#	Homogeneous Material Description (incl. color, texture, phase of construction)	Homogeneous Material Locations (check box at right side of column if shown on HA Form or Drawing instead) ↓	Quant. in SF (LF for small pipe only)	Friable/ Cat. I/ Cat. II	Reno make friable? (Y/N)	Sample Number	Sample Location	Lab Result (when rcvd)
305	VSF Green w/ green specks	✓				305A	Room G6063, North wall, West of Entry	
306	VSF (Textured) Brown w/ black + wht specks	✓				306 A	Corridor 6026A / South End	
↓	↓	✓				306 B	↓ / North End	
307	VSF Wood Veneer Plank (Type 2)	✓				307A	Pulminary Function Lab (G6634) / North Wall @ East of entry to G6632	
↓	↓	✓				307B	(G6634) / West Side, Center	
308	Dark Grey 4" Baseboard + mastic	✓				308A	↓ (G6626A) / East Wall, Center	
303	VSF Off White w/ Grey + tan specks	✓				303 B	Room G6089, Northeast Corner	
309	VSF wood veneer plank (Glossy) (Type 1)	✓				309 A	Corridor South of Elevator Lobby, East Wall, North end	
310	VSF Wood Veneer plank Dark (Type 3)	✓				310 A	Reception Area 6012 / Northwest Corner	
↓	↓	✓				310 B	↓ / Southeast Corner	
311	VSF Wood Veneer plank Light (Type 4)	✓				311 A	Waiting Area 6012 / Northeast Corner	

DW = Drywall JC = Joint Compound WT = Wall Texture VFT = Vinyl Floor Tile VSF = Vinyl Sheet Flooring BB = Baseboard BBM = Baseboard Mastic CM = Carpet Mastic ACT = Acoustic Ceiling Tile ACS = Sprayed-on Acoustical Ceiling Material
FP = Fireproofing PI = Pipe Insulation PFI = Pipe fitting insulation WP = Plaster CP = Ceiling Plaster ES = Exterior Stucco

Relinquished by: (Drop off)	**Relinquished by:**	**Relinquished by:**
Date & Time 1-6-16 3:00 AM	**Date & Time:**	**Date & Time:**
Received by: Carl Ellis	**Received by:**	**Relinquished by:**
Date & Time 01/06/16 8:30am	**Date & Time**	**Date & Time:**

Forensic Analytical

SAMPLING DATA FORM & CHAIN OF CUSTODY

CLIENT: FACS (LA05)

Sampled by: R. K

Sample Date: 1-5-16

Site/Bldg.: Kaiser LAMC

1526 Edgemont, Los Angeles, CA (6th Floor)

Turnaround Time: _____ RUSH (X) 24 hr _____ 48 hr _____ Extended (____ days)

Analysis: X PLM Standard _____ PLM with Point Count (____ 400 pt. _____ 1,000 pt.)

FACS Proj. No.: PJ27371

Special Instructions: Email results to Steve Long and Russell Ragsdale

HA#	Homogeneous Material Description (incl. color, texture, phase of construction)	Homogeneous Material Locations (check box at right side of column if shown on HA Form or Drawing instead)	↓	Quant. in SF (LF for small pipe only)	Friable/ Cat. I/ Cat. II	Reno make friable? (Y/N)	Sample Number	Sample Location	Lab Result (when rcvd)
311	VSF Lead veneer plank Light (Type 4)		✓				311 B	Waiting Area 6002, South Wall Center	
309	Dark Grey 4" Base board + mastic		✓				309 B	↓	
303	VSF off white w/ grey + tan specks		✓				303 C	Holding Area / 6091 D @ East wall Center	
302	VSF off white w/ pink + blue specks		✓				302 C	↓ / 6045 @ West wall Center	

DW = Drywall JC = Joint Compound WT = Wall Texture VFT = Vinyl Floor Tile VSF = Vinyl Sheet Flooring BB = Baseboard BBM = Baseboard Mastic CM = Carpet Mastic ACT = Acoustic Ceiling Tile ACS = Sprayed-on Acoustical Ceiling Material
FP = Fireproofing PI = Pipe Insulation PFI = Pipe fitting insulation WP = Plaster CP = Ceiling Plaster ES = Exterior Stucco

Relinquished by:	Relinquished by:	Relinquished by:	
Date & Time (Drop off) 1-6-16 3:00 AM	Date & Time:	Date & Time:	
Received by: Courtesy	Received by:	Relinquished by:	
Date & Time 01/06/16 8:30 AM	Date & Time	Date & Time:	

Forensic Analytical LABORATORIES

Final Report

Bulk Asbestos Analysis

(EPA Method 600/R-93-116, Visual Area Estimation)

Forensic Analytical Consulting Svcs
Stephen Long
2959 Pacific Commerce Drive

Rancho Dominguez, CA 90221

Client ID: LA05
Report Number: B215039
Date Received: 01/08/16
Date Analyzed: 01/11/16
Date Printed: 01/11/16
First Reported: 01/11/16

Job ID/Site: PJ27371; 1515 N. Vermont Ave; 4760 Sunset Blvd; 1505 N. Edgemont St. & 1526 N. Edgemont St., Los Angeles CA
Date(s) Collected: 01/07/2016

FALI Job ID: LA05
Total Samples Submitted: 18
Total Samples Analyzed: 18

Sample ID	Lab Number	Asbestos Type	Percent in Layer	Asbestos Type	Percent in Layer	Asbestos Type	Percent in Layer
312A	50966629						
Layer: Dark Grey Fibrous Material			**ND**				
Total Composite Values of Fibrous Components:		**Asbestos (ND)**					
Cellulose (Trace) Fibrous Glass (70 %)							
313A	50966630						
Layer: White Skimcoat/Joint Compound			**ND**				
Total Composite Values of Fibrous Components:		**Asbestos (ND)**					
Cellulose (Trace)							
314A	50966631						
Layer: Grey Mastic			**ND**				
Total Composite Values of Fibrous Components:		**Asbestos (ND)**					
Cellulose (Trace)							
315A	50966632						
Layer: Beige Mastic			**ND**				
Total Composite Values of Fibrous Components:		**Asbestos (ND)**					
Cellulose (Trace)							
316A	50966633						
Layer: Beige Mastic			**ND**				
Layer: Beige Fibrous Material			**ND**				
Layer: Paint			**ND**				
Total Composite Values of Fibrous Components:		**Asbestos (ND)**					
Cellulose (35 %) Fibrous Glass (45 %)							
317A	50966634						
Layer: Tan Non-Fibrous Material			**ND**				
Total Composite Values of Fibrous Components:		**Asbestos (ND)**					
Cellulose (Trace) Synthetic (2 %) Talc (5 %)							
314B	50966635						
Layer: Grey Non-Fibrous Material			**ND**				
Total Composite Values of Fibrous Components:		**Asbestos (ND)**					
Cellulose (Trace) Synthetic (Trace)							
318A	50966636						
Layer: Beige Non-Fibrous Material			**ND**				
Total Composite Values of Fibrous Components:		**Asbestos (ND)**					
Cellulose (Trace) Synthetic (2 %)							

2959 Pacific Commerce Drive, Rancho Dominguez, CA 90221 / Telephone: (310) 763-2374 (888) 813-9417 / Fax: (310) 763-8684

Report Number: B215039

Client Name: Forensic Analytical Consulting Svcs **Date Printed:** 01/11/16

Sample ID	Lab Number	Asbestos Type	Percent in Layer	Asbestos Type	Percent in Layer	Asbestos Type	Percent in Layer
319A	50966637						
Layer: Beige Fibrous Material			**ND**				
Layer: Paint			**ND**				
Total Composite Values of Fibrous Components: Cellulose (35 %) Fibrous Glass (45 %)		**Asbestos (ND)**					
320A	50966638						
Layer: White Semi-Fibrous Material		Chrysotile	**5 %**				
Layer: Paint			**ND**				
Total Composite Values of Fibrous Components: Cellulose (10 %)		**Asbestos (5%)**					
321A	50966639						
Layer: Beige Plaster			**ND**				
Total Composite Values of Fibrous Components: Cellulose (Trace) Fibrous Glass (Trace)		**Asbestos (ND)**					
313B	50966640						
Layer: White Skimcoat/Joint Compound			**ND**				
Total Composite Values of Fibrous Components: Cellulose (Trace)		**Asbestos (ND)**					
315B	50966641						
Layer: Tan Non-Fibrous Material			**ND**				
Total Composite Values of Fibrous Components: Cellulose (Trace)		**Asbestos (ND)**					
313C	50966642						
Layer: White Skimcoat/Joint Compound			**ND**				
Total Composite Values of Fibrous Components: Cellulose (Trace)		**Asbestos (ND)**					
319B	50966643						
Layer: Beige Fibrous Material			**ND**				
Layer: Paint			**ND**				
Total Composite Values of Fibrous Components: Cellulose (35 %) Fibrous Glass (45 %)		**Asbestos (ND)**					
317B	50966644						
Layer: Yellow Mastic			**ND**				
Layer: White Non-Fibrous Material			**ND**				
Total Composite Values of Fibrous Components: Cellulose (Trace) Fibrous Glass (Trace)		**Asbestos (ND)**		Synthetic (2 %)		Talc (5 %)	
313D	50966645						
Layer: White Skimcoat/Joint Compound			**ND**				
Total Composite Values of Fibrous Components: Cellulose (Trace)		**Asbestos (ND)**					

2959 Pacific Commerce Drive, Rancho Dominguez, CA 90221 / Telephone: (310) 763-2374 (888) 813-9417 / Fax: (310) 763-8684

Report Number: B215039

Client Name: Forensic Analytical Consulting Svcs **Date Printed:** 01/11/16

Sample ID	Lab Number	Asbestos Type	Percent in Layer	Asbestos Type	Percent in Layer	Asbestos Type	Percent in Layer
313E	50966646						
Layer: White Skimcoat/Joint Compound			**ND**				
Total Composite Values of Fibrous Components:		**Asbestos (ND)**					
Cellulose (Trace)							



Tiffani Ludd, Laboratory Supervisor, Rancho Dominguez Laboratory

Note: Limit of Quantification ('LOQ') = 1%. 'Trace' denotes the presence of asbestos below the LOQ. 'ND' = 'None Detected'.

Analytical results and reports are generated by Forensic Analytical Laboratories Inc. (FALI) at the request of and for the exclusive use of the person or entity (client) named on such report. Results, reports or copies of same will not be released by FALI to any third party without prior written request from client. This report applies only to the sample(s) tested. Supporting laboratory documentation is available upon request. This report must not be reproduced except in full, unless approved by FALI. The client is solely responsible for the use and interpretation of test results and reports requested from FALI. Forensic Analytical Laboratories Inc. is not able to assess the degree of hazard resulting from materials analyzed. FALI reserves the right to dispose of all samples after a period of thirty (30) days, according to all state and federal guidelines, unless otherwise specified. All samples were received in acceptable condition unless otherwise noted.

2959 Pacific Commerce Drive, Rancho Dominguez, CA 90221 / Telephone: (310) 763-2374 (888) 813-9417 / Fax: (310) 763-8684

Forensic Analytical — **SAMPLING DATA FORM & CHAIN OF CUSTODY** — Page 1 of 2

CLIENT: FACS (LA05) | Sampled by: R R. | Sample Date: 1-7-16

Site/Bldg.: Kaiser LAMC
1526 Edgemont, Los Angeles, CA (6th Floor)

Turnaround Time: ____ RUSH __X__ 24 hr ____ 48 hr ____ Extended (____ days)

Analysis: __X__ PLM Standard ____ PLM with Point Count (____ 400 pt. ____ 1,000 pt.)

FACS Proj. No.: PJ27371 | Special Instructions: Email results to Steve Long and Russell Ragsdale

HA#	Homogeneous Material Description (incl. color, texture, phase of construction)	Homogeneous Material Locations (check box at right side of column if shown on HA Form or Drawing instead)	↓	Quant. in SF (LF for small pipe only)	Friable/ Cat. I/ Cat. II	Reno make friable? (Y/N)	Sample Number	Sample Location	Lab Result (when rcvd)
312	Grey Fireproofing		✓				312 A	Elevator Lobby / Southwest Corner above ceiling	
313	Joint Compound on Drywall (white)		✓				313 A	@ South wall	
314	Grey Duct Mastic Round HVAC Duct		✓				314 A	↓ ↓	
315	Yellow Duct Mastic Square HVAC Duct		✓				315 A	Conference Room (G 6083) / Northeast Corner above ceiling	
316	1'x1' white ACT, Direct Applied fissured + mastic		✓				316 A	↓ / South wall, west end	
317	Carpet Glue-Yellow		✓				317 A	Room G 6078 North wall Center	
314	Grey Duct Mastic Round HVAC Duct		✓				314 B	Room 6066 East wall Center above ceiling	
318	TAN Duct Mastic Round HVAC Duct		✓				318 A	Room G603B Northeast Corner above ceiling	
319	2'x4' ACT, Lay-In, White, Fissured		✓				319 A	East Corridor South end	
320	Off white Fireproofing		✓				320 A	SE. Stairwell Vestibule (6025A), Southwest Corner above ceiling	
321	TAN Wall Plaster		✓				321 A	↓	

DW = Drywall JC = Joint Compound WT = Wall Texture VFT = Vinyl Floor Tile VSF = Vinyl Sheet Flooring BB = Baseboard BBM = Baseboard Mastic CM = Carpet Mastic ACT = Acoustic Ceiling Tile ACS = Sprayed-on Acoustical Ceiling Material
FP = Fireproofing PI = Pipe Insulation FFI = Pipe fitting insulation WP = Plaster CP = Ceiling Plaster ES = Exterior Stucco

Relinquished by:	Relinquished by:	Relinquished by:
Date & Time 1-9-16 2:30 Am (Drop off)	Date & Time:	Date & Time:
Received by: D/O	Received by:	Relinquished by:
Date & Time 01/08/16 8:30 Am	Date & Time	Date & Time:

Forensic Analytical — **SAMPLING DATA FORM & CHAIN OF CUSTODY** — Page 2 of 2

CLIENT: FACS (LA05) | Sampled by: R R. | Sample Date: 1-7-16

Site/Bldg.: Kaiser LAMC
1526 Edgemont, Los Angeles, CA (6th Floor)

Turnaround Time: ____ RUSH __x__ 24 hr ____ 48 hr ____ Extended (____ days)

Analysis: __x__ PLM Standard ____ PLM with Point Count (____ 400 pt. ____ 1,000 pt.)

FACS Proj. No.: PJ27371 | Special Instructions: Email results to Steve Long and Russell Ragsdale

HA#	Homogeneous Material Description (incl. color, texture, phase of construction)	Homogeneous Material Locations (check box at right side of column if shown on HA Form or Drawing instead)	↓	Quant. in SF (LF for small pipe only)	Friable/ Cat. I/ Cat. II	Reno make friable? (Y/N)	Sample Number	Sample Location	Lab Result (when rcvd)
313	Joint Compound (White) on Drywall		✓				313 B	East Corridor, West Wall, South end above ceiling	
315	Yellow Duct Mastic square HVAC Duct		✓				315 B	Northeast Corridor @ East end above ceiling	
313	Joint Compound (White) on Drywall		✓				313 C	↓ East Wall	
319	2'x4' ACT, Lay-In, White Fissured		✓				319 B	↓	
317	Carpet Glue - Yellow		✓				317 B	Room G6073, Southwest Corner	
313	Joint Compound (White) on Drywall		✓				313 D	South Corridor adjacent to G6061 Entry, Above Ceiling	
↓	↓		✓				313 E	Room G6034 @ Entry, West Wall above ceiling	

DW = Drywall JC = Joint Compound WT = Wall Texture VFT = Vinyl Floor Tile VSF = Vinyl Sheet Flooring BB = Baseboard BBM = Baseboard Mastic CM = Carpet Mastic ACT = Acoustic Ceiling Tile ACS = Sprayed-on Acoustical Ceiling Material
FP = Fireproofing PI = Pipe Insulation PFI = Pipe fitting insulation WP = Plaster CP = Ceiling Plaster ES = Exterior Stucco

Relinquished by: [signature]	Relinquished by:	Relinquished by:
Date & Time 1-8-16 (Drop off) 2:30 Am	Date & Time:	Date & Time:
Received by: [signature] D/O	Received by:	Relinquished by:
Date & Time 01/08/16 8:30 Am	Date & Time	Date & Time:

Forensic Analytical LABORATORIES

Final Report

Bulk Asbestos Analysis

(EPA Method 600/R-93-116, Visual Area Estimation)

Forensic Analytical Consulting Svcs
Stephen Long
2959 Pacific Commerce Drive

Rancho Dominguez, CA 90221

Client ID: LA05
Report Number: B215083
Date Received: 01/11/16
Date Analyzed: 01/12/16
Date Printed: 01/12/16
First Reported: 01/12/16

Job ID/Site: PJ27371; 1515 N. Vermont Ave; 4760 Sunset Blvd; 1505 N. Edgemont St. & 1526 N. Edgemont St., Los Angeles CA
Date(s) Collected: 01/08/2016

FALI Job ID: LA05
Total Samples Submitted: 19
Total Samples Analyzed: 19

Sample ID	Lab Number	Asbestos Type	Percent in Layer	Asbestos Type	Percent in Layer	Asbestos Type	Percent in Layer
300B	50966743						
Layer: Tan Non-Fibrous Material			**ND**				
Layer: White Drywall			**ND**				
Layer: Off-White Mastic			**ND**				
Total Composite Values of Fibrous Components: Cellulose (Trace)		**Asbestos (ND)**					
322A	50966744						
Layer: Wallcovering with Adhesive			**ND**				
Layer: White Skimcoat/Joint Compound			**ND**				
Total Composite Values of Fibrous Components: Cellulose (Trace) Synthetic (70 %)		**Asbestos (ND)**					
322B	50966745						
Layer: Wallcovering with Adhesive			**ND**				
Total Composite Values of Fibrous Components: Cellulose (Trace) Synthetic (70 %)		**Asbestos (ND)**					
323A	50966746						
Layer: Wallcovering with Adhesive			**ND**				
Layer: White Skimcoat/Joint Compound			**ND**				
Total Composite Values of Fibrous Components: Cellulose (Trace) Synthetic (70 %)		**Asbestos (ND)**					
323B	50966747						
Layer: Wallcovering with Adhesive			**ND**				
Total Composite Values of Fibrous Components: Cellulose (Trace) Synthetic (70 %)		**Asbestos (ND)**					
324A	50966748						
Layer: Wallcovering with Adhesive			**ND**				
Layer: White Skimcoat/Joint Compound			**ND**				
Total Composite Values of Fibrous Components: Cellulose (Trace) Synthetic (70 %)		**Asbestos (ND)**					
324B	50966749						
Layer: Wallcovering with Adhesive			**ND**				
Total Composite Values of Fibrous Components: Cellulose (Trace) Synthetic (70 %)		**Asbestos (ND)**					

2959 Pacific Commerce Drive, Rancho Dominguez, CA 90221 / Telephone: (310) 763-2374 (888) 813-9417 / Fax: (310) 763-8684

Report Number: B215083

Client Name: Forensic Analytical Consulting Svcs **Date Printed:** 01/12/16

Sample ID	Lab Number	Asbestos Type	Percent in Layer	Asbestos Type	Percent in Layer	Asbestos Type	Percent in Layer
316B	50966750						
Layer: Beige Fibrous Material			**ND**				
Layer: Paint			**ND**				
Total Composite Values of Fibrous Components:		**Asbestos (ND)**					
Cellulose (35 %) Fibrous Glass (45 %)							
325A	50966751						
Layer: Brown Mastic			**ND**				
Layer: Beige Fibrous Material			**ND**				
Layer: Paint			**ND**				
Total Composite Values of Fibrous Components:		**Asbestos (ND)**					
Cellulose (35 %) Fibrous Glass (45 %)							
325B	50966752						
Layer: Brown Mastic			**ND**				
Layer: Beige Fibrous Material			**ND**				
Layer: Paint			**ND**				
Total Composite Values of Fibrous Components:		**Asbestos (ND)**					
Cellulose (35 %) Fibrous Glass (45 %)							
305B	50966753						
Layer: Blue Tile			**ND**				
Layer: White Mastic			**ND**				
Layer: White Non-Fibrous Material			**ND**				
Layer: Brown Mastic		Chrysotile	**2 %**				
Total Composite Values of Fibrous Components:		**Asbestos (Trace)**					
Cellulose (Trace)							
Comment: This comment applies to the Brown Mastic: Insufficient material for additional analyses.							
304B	50966754						
Layer: Blue Tile			**ND**				
Layer: White Mastic			**ND**				
Layer: White Non-Fibrous Material			**ND**				
Total Composite Values of Fibrous Components:		**Asbestos (ND)**					
Cellulose (Trace)							
326A	50966755						
Layer: Beige Fibrous Material			**ND**				
Layer: Paint			**ND**				
Total Composite Values of Fibrous Components:		**Asbestos (ND)**					
Cellulose (35 %) Fibrous Glass (45 %)							
326B	50966756						
Layer: Beige Fibrous Material			**ND**				
Layer: Paint			**ND**				
Total Composite Values of Fibrous Components:		**Asbestos (ND)**					
Cellulose (35 %) Fibrous Glass (45 %)							

2959 Pacific Commerce Drive, Rancho Dominguez, CA 90221 / Telephone: (310) 763-2374 (888) 813-9417 / Fax: (310) 763-8684

Report Number: B215083

Client Name: Forensic Analytical Consulting Svcs **Date Printed:** 01/12/16

Sample ID	Lab Number	Asbestos Type	Percent in Layer	Asbestos Type	Percent in Layer	Asbestos Type	Percent in Layer
309B	50966757						
Layer: Brown Sheet Flooring			**ND**				
Layer: Tan Mastic			**ND**				
Layer: Grey Semi-Fibrous Material			**ND**				
Total Composite Values of Fibrous Components: Cellulose (5 %)		**Asbestos (ND)**					
327A	50966758						
Layer: Black Non-Fibrous Material			**ND**				
Total Composite Values of Fibrous Components: Cellulose (Trace)		**Asbestos (ND)**					
327B	50966759						
Layer: Black Non-Fibrous Material			**ND**				
Total Composite Values of Fibrous Components: Cellulose (Trace)		**Asbestos (ND)**					
313F	50966760						
Layer: White Skimcoat/Joint Compound			**ND**				
Layer: Paint			**ND**				
Total Composite Values of Fibrous Components: Cellulose (Trace)		**Asbestos (ND)**					
313G	50966761						
Layer: White Skimcoat/Joint Compound			**ND**				
Layer: Paint			**ND**				
Total Composite Values of Fibrous Components: Cellulose (Trace)		**Asbestos (ND)**					

Tiffani Ludd, Laboratory Supervisor, Rancho Dominguez Laboratory

Note: Limit of Quantification ('LOQ') = 1%. 'Trace' denotes the presence of asbestos below the LOQ. 'ND' = 'None Detected'.

Analytical results and reports are generated by Forensic Analytical Laboratories Inc. (FALI) at the request of and for the exclusive use of the person or entity (client) named on such report. Results, reports or copies of same will not be released by FALI to any third party without prior written request from client. This report applies only to the sample(s) tested. Supporting laboratory documentation is available upon request. This report must not be reproduced except in full, unless approved by FALI. The client is solely responsible for the use and interpretation of test results and reports requested from FALI. Forensic Analytical Laboratories Inc. is not able to assess the degree of hazard resulting from materials analyzed. FALI reserves the right to dispose of all samples after a period of thirty (30) days, according to all state and federal guidelines, unless otherwise specified. All samples were received in acceptable condition unless otherwise noted.

2959 Pacific Commerce Drive, Rancho Dominguez, CA 90221 / Telephone: (310) 763-2374 (888) 813-9417 / Fax: (310) 763-8684

Forensic Analytical

SAMPLING DATA FORM & CHAIN OF CUSTODY

CLIENT: FACS (LA05)

Sampled by: R.R. / M.A.W

Sample Date: 1-8-16

Site/Bldg.: Kaiser LAMC
1526 Edgemont, Los Angeles, CA (6th Floor)

Turnaround Time: ____ RUSH ~~24 hr~~ ____ 48 hr ____ Extended (____ days)

Analysis: X PLM Standard ____ PLM with Point Count (____ 400 pt. ____ 1,000 pt.)

FACS Proj. No.: PJ27371

Special Instructions: Email results to Steve Long and Russell Ragsdale

HA#	Homogeneous Material Description (incl. color, texture, phase of construction)	Homogeneous Material Locations (check box at right side of column if shown on HA Form or Drawing instead)	Quant. in SF (LF for small pipe only)	Friable/ Cat. I/ Cat. II	Reno make friable? (Y/N)	Sample Number	Sample Location	Lab Result (when rcvd)
300	4" TAN Baseove & mastic	✓				300 B	telecom Room 6010A - SW corner	
322	Blue textured wall covering & mastic	✓				322 A	Corridor Adj Rm 6010A - S. wall	
322	" " "	✓				322 B	South Corridor (6056A) - NW corner	
323	TAN textured wall covering & mastic	✓				323 A	" " SE corner	
323	" " "	✓				323 B	N Corridor (6013) - East wall Adj 6011	
324	tan w/ Blue specks wall covering (Textured) & mastic	✓				324 A	elev lobby (6000) - S wall	
324	" " "	✓				324 B	" " " - N. wall Adj elevator	
316	1'x1' ACT Fissured w/ mastic	✓				316 B	Conf Rm 6083 - N/E corner	
325	1'x1' ACT random hole w/ mastic	✓				325 A	Recept lobby 6001 - S/E corner	
325	" " "	✓				325 B	Utility rm 60064 - N/W corner	
305	Green VSF & mastic	✓				305 B	Room 60065 - S/W corner	

DW = Drywall JC = Joint Compound WT = Wall Texture VFT = Vinyl Floor Tile VSF = Vinyl Sheet Flooring BB = Baseboard BBM = Baseboard Mastic CM = Carpet Mastic ACT = Acoustic Ceiling Tile ACS = Sprayed-on Acoustical Ceiling Material
FP = Fireproofing PI = Pipe Insulation PFI = Pipe fitting insulation WP = Plaster CP = Ceiling Plaster ES = Exterior Stucco

Relinquished by:	**Relinquished by:**	**Relinquished by:**
Date & Time 1-9-16 1:30 am (Drop off)	**Date & Time:**	**Date & Time:**
Received by:	**Received by:**	**Relinquished by:**
Date & Time	**Date & Time**	**Date & Time:**

Forensic Analytical — **SAMPLING DATA FORM & CHAIN OF CUSTODY** — Page 2 of 2

CLIENT: FACS (LA05) | Sampled by: R.R. / MAW | Sample Date: 1/8/16

Site/Bldg.: Kaiser LAMC
1526 Edgemont, Los Angeles, CA (6th Flr)

Turnaround Time: ____ RUSH (X) 24 hr ____ 48 hr ____ Extended (____ days)

Analysis: X PLM Standard ____ PLM with Point Count (____ 400 pt. ____ 1,000 pt.)

FACS Proj. No.: FJ27371 | Special Instructions: Email results to Steve Long and Russell Ragsdale

HA#	Homogeneous Material Description (incl. color, texture, phase of construction)	Homogeneous Material Locations (check box at right side of column if shown on HA Form or Drawing instead)	↓	Quant. in SF (LF for small pipe only)	Friable/ Cat. I/ Cat. II	Reno make friable? (Y/N)	Sample Number	Sample Location	Lab Result (when rcvd)
304	Blue VSF & Mastic		✓				304B	N. Corridor (6010) – E. Adj Auto Door	
326	1'x1' ACT Random Hole Type 2 / Mastic		✓				326A	Rm 66009 – N. Perm (=center)	
326	" " "		✓				326B	" " – SW corner Adj Door	
309	VSF – wood veneer plank (Glossy Type 1)		✓				309B	Recpt Area Corridor (6001) – South Perm (Adj 6002)	
327	Black Sink Undercoating		✓				327A	Receiving Rm Adj Rm 66046 – Sink	
327	" " "		✓				327B	Rm 66057 – Sink	
313	Joint compound on Drywall		✓				313F	W. Corridor – E. Perm Above Ceiling Adj 66077	
313	" " "		✓				313G	Rm 66044 – West Wall	

DW = Drywall JC = Joint Compound WT = Wall Texture VFT = Vinyl Floor Tile VSF = Vinyl Sheet Flooring BB = Baseboard BBM = Baseboard Mastic CM = Carpet Mastic ACT = Acoustic Ceiling Tile ACS = Sprayed-on Acoustical Ceiling Material
FP = Fireproofing PI = Pipe Insulation PFI = Pipe fitting insulation WP = Plaster CP = Ceiling Plaster ES = Exterior Stucco

Relinquished by:	Relinquished by:	Relinquished by:
Date & Time 1-9-16 1:30 AM (Drop off)	Date & Time:	Date & Time:
Received by: M Adams	Received by:	Relinquished by:
Date & Time 1/11/16 7:40A MO	Date & Time	Date & Time:

Forensic Analytical LABORATORIES

Final Report

Bulk Asbestos Analysis

(EPA Method 600/R-93-116, Visual Area Estimation)

Forensic Analytical Consulting Svcs
Stephen Long
2959 Pacific Commerce Drive

Rancho Dominguez, CA 90221

Client ID: LA05
Report Number: B215211
Date Received: 01/13/16
Date Analyzed: 01/14/16
Date Printed: 01/14/16
First Reported: 01/14/16

Job ID/Site: PJ27371; 1515 N. Vermont Ave; 4760 Sunset Blvd; 1505 N. Edgemont St. & 1526 N. Edgemont St., Los Angeles CA
Date(s) Collected: 01/12/2016

FALI Job ID: LA05
Total Samples Submitted: 20
Total Samples Analyzed: 20

Sample ID	Lab Number	Asbestos Type	Percent in Layer	Asbestos Type	Percent in Layer	Asbestos Type	Percent in Layer
328-A	50967268						
Layer: Grey Semi-Fibrous Material			**ND**				
Total Composite Values of Fibrous Components: Cellulose (25 %)		**Asbestos (ND)**					
329-A	50967269						
Layer: Tan Mastic			**ND**				
Total Composite Values of Fibrous Components: Cellulose (Trace)		**Asbestos (ND)**					
330-A	50967270						
Layer: Beige Fibrous Material			**ND**				
Layer: Paint			**ND**				
Total Composite Values of Fibrous Components: Cellulose (35 %) Fibrous Glass (45 %)		**Asbestos (ND)**					
331-A	50967271						
Layer: Green Semi-Fibrous Material			**ND**				
Total Composite Values of Fibrous Components: Cellulose (25 %)		**Asbestos (ND)**					
332-A	50967272						
Layer: White Skimcoat/Joint Compound			**ND**				
Layer: Tan Fibrous Material			**ND**				
Total Composite Values of Fibrous Components: Cellulose (2 %)		**Asbestos (ND)**					
333-A	50967273						
Layer: Beige Fibrous Material			**ND**				
Layer: White Texture			**ND**				
Total Composite Values of Fibrous Components: Cellulose (35 %) Fibrous Glass (45 %)		**Asbestos (ND)**					
334-A	50967274						
Layer: Beige Non-Fibrous Material		Actinolite	**Trace**				
Total Composite Values of Fibrous Components: Cellulose (Trace)		**Asbestos (Trace)**					

2959 Pacific Commerce Drive, Rancho Dominguez, CA 90221 / Telephone: (310) 763-2374 (888) 813-9417 / Fax: (310) 763-8684

Report Number: B215211

Client Name: Forensic Analytical Consulting Svcs **Date Printed:** 01/14/16

Sample ID	Lab Number	Asbestos Type	Percent in Layer	Asbestos Type	Percent in Layer	Asbestos Type	Percent in Layer
332-B	50967275						
Layer: White Skimcoat/Joint Compound			**ND**				
Total Composite Values of Fibrous Components: Cellulose (Trace)		**Asbestos (ND)**					
335-A	50967276						
Layer: Beige Fibrous Material			**ND**				
Layer: Paint			**ND**				
Total Composite Values of Fibrous Components: Cellulose (35 %) Fibrous Glass (45 %)		**Asbestos (ND)**					
329-B	50967277						
Layer: Beige Mastic			**ND**				
Total Composite Values of Fibrous Components: Cellulose (Trace)		**Asbestos (ND)**					
335-B	50967278						
Layer: Beige Fibrous Material			**ND**				
Layer: Paint			**ND**				
Total Composite Values of Fibrous Components: Cellulose (35 %) Fibrous Glass (45 %)		**Asbestos (ND)**					
332-C	50967279						
Layer: White Skimcoat/Joint Compound			**ND**				
Total Composite Values of Fibrous Components: Cellulose (Trace)		**Asbestos (ND)**					
331-B	50967280						
Layer: Light Blue Semi-Fibrous Material			**ND**				
Total Composite Values of Fibrous Components: Cellulose (25 %)		**Asbestos (ND)**					
330-B	50967281						
Layer: Beige Fibrous Material			**ND**				
Layer: Paint			**ND**				
Total Composite Values of Fibrous Components: Cellulose (35 %) Fibrous Glass (45 %)		**Asbestos (ND)**					
334-B	50967282						
Layer: Beige Non-Fibrous Material		Chrysotile	**7 %**				
Layer: Grey Cementitious Material		Chrysotile	**Trace**				
Total Composite Values of Fibrous Components:		**Asbestos (2%)**					
336-A	50967283						
Layer: White Plaster			**ND**				
Layer: Off-White Plaster			**ND**				
Layer: Paint			**ND**				
Total Composite Values of Fibrous Components: Cellulose (Trace)		**Asbestos (ND)**					

2959 Pacific Commerce Drive, Rancho Dominguez, CA 90221 / Telephone: (310) 763-2374 (888) 813-9417 / Fax: (310) 763-8684

Report Number: B215211

Client Name: Forensic Analytical Consulting Svcs **Date Printed:** 01/14/16

Sample ID	Lab Number	Asbestos Type	Percent in Layer	Asbestos Type	Percent in Layer	Asbestos Type	Percent in Layer
332-D	50967284						
Layer: White Skimcoat/Joint Compound			**ND**				
Layer: Paint			**ND**				
Total Composite Values of Fibrous Components: Cellulose (Trace)		**Asbestos (ND)**					
332-E	50967285						
Layer: White Skimcoat/Joint Compound			**ND**				
Total Composite Values of Fibrous Components: Cellulose (Trace)		**Asbestos (ND)**					
328-B	50967286						
Layer: Grey Semi-Fibrous Material			**ND**				
Total Composite Values of Fibrous Components: Cellulose (25 %)		**Asbestos (ND)**					
333-B	50967287						
Layer: Beige Fibrous Material			**ND**				
Layer: White Texture with Stones			**ND**				
Total Composite Values of Fibrous Components: Cellulose (35 %) Fibrous Glass (45 %)		**Asbestos (ND)**					

Tiffani Ludd, Laboratory Supervisor, Rancho Dominguez Laboratory

Note: Limit of Quantification ('LOQ') = 1%. 'Trace' denotes the presence of asbestos below the LOQ. 'ND' = 'None Detected'.

Analytical results and reports are generated by Forensic Analytical Laboratories Inc. (FALI) at the request of and for the exclusive use of the person or entity (client) named on such report. Results, reports or copies of same will not be released by FALI to any third party without prior written request from client. This report applies only to the sample(s) tested. Supporting laboratory documentation is available upon request. This report must not be reproduced except in full, unless approved by FALI. The client is solely responsible for the use and interpretation of test results and reports requested from FALI. Forensic Analytical Laboratories Inc. is not able to assess the degree of hazard resulting from materials analyzed. FALI reserves the right to dispose of all samples after a period of thirty (30) days, according to all state and federal guidelines, unless otherwise specified. All samples were received in acceptable condition unless otherwise noted.

2959 Pacific Commerce Drive, Rancho Dominguez, CA 90221 / Telephone: (310) 763-2374 (888) 813-9417 / Fax: (310) 763-8684

Forensic Analytical — **SAMPLING DATA FORM & CHAIN OF CUSTODY** — Page 1 of 2

CLIENT: FACS (LA05) | Sampled by: R R & L D R | Sample Date: 1/12/16

Site/Bldg.: Kaiser LAMC | Turnaround Time: ____ RUSH ✓ 24 hr ____ 48 hr ____ Extended (____ days)

1526 Edgemont, Los Angeles CA (7th Floor) | Analysis: ✓ PLM Standard ____ PLM with Point Count (____ 400 pt. ____ 1,000 pt.)

FACS Proj. No.: PJ27371 | Special Instructions: Email results to Steve Long and Russell Ragsdale

HA#	Homogeneous Material Description (incl. color, texture, phase of construction)	Homogeneous Material Locations (check box at right side of column if shown on HA Form or Drawing instead)	Quant. in SF (LF for small pipe only)	Friable/ Cat. I/ Cat. II	Reno make friable? (Y/N)	Sample Number	Sample Location	Lab Result (when rcvd)
328	~~Dark~~ GRAY Fireproofing					328 A	AT ELEVATOR LOBBY ABOVE Ceiling Tile on I Beam W. side	
329	YELLOW HVAC DUCT MASTIC					~~328-A~~ ~~329-A~~ 329-A	AT ELEVATOR LOBBY ABOVE Ceiling Tiles South side	
330	2X4' ACT WHITE FISSURE LAY IN					330-A	AT ELEVATOR LOBBY ~~AREA~~ WEST SIDE	
331	ROOF CONCRETE (GRAY)					331-A	AT ELEVATOR LOBBY ABOVE Ceiling EAST SIDE Roof Beam	
332	JOINT COMPOUND ON DRYWALL					332 A	AT ELEVATOR LOBBY ABOVE Ceiling EAST SIDE	
333	2X2' ACT WHITE TEXTURE ~~RM 7143 CASTROENTEROLOGY APPOINTMENT~~					333A	AT ROOM 7143 GASTROENTEROLOGY Appointments EAST SIDE	
334	INTERIOR WALL PLASTER					334A	AT Corridor 7136 North SIDE ABOVE Ceiling Tile	
332	JOINT COMPOUND ON DRYWALL					332B	AT Corridor 7136 North SIDE ABOVE Ceiling TILE EAST SIDE	
335	2X4 ACT WHITE RANDOM HOLES LAY IN					335A	AT Corridor 7005 North SIDE Adj RM 7141	
329	YELLOW HVAC DUCT MASTIC					329B	AT Corridor 7005 North SIDE ABOVE ceiling	
335	2X4' ACT WHITE RANDOM HOLES LAY IN					335 B	AT ROOM C7166 LIVER TRANSPLANT PATIENT Educational Room	

DW = Drywall JC = Joint Compound WT = Wall Texture VFT = Vinyl Floor Tile VSF = Vinyl Sheet Flooring BB = Baseboard BBM = Baseboard Mastic CM = Carpet Mastic ACT = Acoustic Ceiling Tile ACS = Sprayed-on Acoustical Ceiling Material
FP = Fireproofing PI = Pipe Insulation PFI = Pipe fitting insulation WP = Plaster CP = Ceiling Plaster ES = Exterior Stucco

Relinquished by:	Relinquished by:	Relinquished by:
Date & Time 1/13/16 01:50	Date & Time:	Date & Time:
Received by: D/O	Received by:	Relinquished by:
Date & Time 01/13/16 8:30 am	Date & Time	Date & Time:

Forensic Analytical

SAMPLING DATA FORM & CHAIN OF CUSTODY

CLIENT: FACS (LA05)

Sampled by: R V # L D R

Sample Date: 1/12/16

Site/Bldg.: Kaiser LAMC

1526 Edgemont Los Angeles Ca C7th Floor

Turnaround Time: ____ RUSH ✓ 24 hr ____ 48 hr ____ Extended (____ days)

Analysis: ✓ PLM Standard ____ PLM with Point Count (____ 400 pt. ____ 1,000 pt.)

FACS Proj. No.: PJ27371

Special Instructions: Email results to Steve Long and Russell Ragsdale

HA#	Homogeneous Material Description (incl. color, texture, phase of construction)	Homogeneous Material Locations (check box at right side of column if shown on HA Form or Drawing instead)	Quant. in SF (LF for small pipe only)	Friable/ Cat. I/ Cat. II	Reno make friable? (Y/N)	Sample Number	Sample Location	Lab Result (when rcvd)
332	Joint Compound on Drywall					332 C	AT Room C 7166 (Next Transplant patient)	
331	Retro Grade (Glue)					331 B	AT Room C 7171 AT East Side	
330	2'x4' ACT White Fissured Lay In					330 B	AT Room C 7171 North Side	
334	Interior wall plaster					334 B	AT Vestibule Room "7109 NT pipe chase	
336	Interior wall Stucco					336 A	AT Vestibule Room # 7109 West wall	
332	Joint Compound on Drywall					332 D	AT Corridor 7131 ABove Ceiling Tile (Adjacent C7116)	
332	Joint Compound on Drywall					332 E	AT Corridor # 7131 ABove Ceiling Tile Adjacent (Room # 7163)	
328	Grey Fireproofing					~~330~~ 328 B	AT Corridor # 7131 ABove Ceiling Tile on (Room C 7138)	
333	2x2' ACT White Texture Lay In					333 B	AT Room "7143 GastroEnterology (Appointment) East side S. end	

DW = Drywall JC = Joint Compound WT = Wall Texture VFT = Vinyl Floor Tile VSF = Vinyl Sheet Flooring BB = Baseboard BBM = Baseboard Mastic CM = Carpet Mastic ACT = Acoustic Ceiling Tile ACS = Sprayed-on Acoustical Ceiling Material
FP = Fireproofing PI = Pipe Insulation PFI = Pipe fitting insulation WP = Plaster CP = Ceiling Plaster ES = Exterior Stucco

Relinquished by: Larry Richards	Relinquished by:	Relinquished by:
Date & Time 1/13/16 07:50	Date & Time:	Date & Time:
Received by: Carlo P/O	Received by:	Relinquished by:
Date & Time 01/13/16 8:30 pm	Date & Time	Date & Time:

Forensic Analytical LABORATORIES

Final Report

Bulk Asbestos Analysis

(EPA Method 600/R-93-116, Visual Area Estimation)

Forensic Analytical Consulting Svcs
Stephen Long
2959 Pacific Commerce Drive

Rancho Dominguez, CA 90221

Client ID: LA05
Report Number: B215236
Date Received: 01/13/16
Date Analyzed: 01/15/16
Date Printed: 01/15/16
First Reported: 01/15/16

Job ID/Site: PJ27371; 1515 N. Vermont Ave; 4760 Sunset Blvd; 1505 N. Edgemont St. & 1526 N. Edgemont St., Los Angeles CA
Date(s) Collected: 01/12/2016

FALI Job ID: LA05
Total Samples Submitted: 35
Total Samples Analyzed: 35

Sample ID	Lab Number	Asbestos Type	Percent in Layer	Asbestos Type	Percent in Layer	Asbestos Type	Percent in Layer
500A	50967356						
Layer: White Sheet Flooring			**ND**				
Layer: Tan Mastic			**ND**				
Layer: Green/Grey Non-Fibrous Material			**ND**				
Total Composite Values of Fibrous Components: Cellulose (Trace)		**Asbestos (ND)**					
501A	50967357						
Layer: Light Brown Non-Fibrous Material			**ND**				
Layer: White Mastic			**ND**				
Layer: Paint			**ND**				
Layer: White Skimcoat/Joint Compound			**ND**				
Total Composite Values of Fibrous Components: Cellulose (Trace)		**Asbestos (ND)**					
502A	50967358						
Layer: Grey Non-Fibrous Material			**ND**				
Layer: White Mastic			**ND**				
Total Composite Values of Fibrous Components: Cellulose (Trace)		**Asbestos (ND)**					
503A	50967359						
Layer: Green/Tan Mastics with Debris			**ND**				
Total Composite Values of Fibrous Components: Cellulose (Trace) Synthetic (2 %)		**Asbestos (ND)**					
504A	50967360						
Layer: White Sheet Flooring			**ND**				
Layer: Tan Mastic			**ND**				
Layer: Green/Grey Non-Fibrous Material			**ND**				
Total Composite Values of Fibrous Components: Cellulose (Trace)		**Asbestos (ND)**					
501B	50967362						
Layer: Light Brown Non-Fibrous Material			**ND**				
Layer: White Mastic			**ND**				
Layer: Paint			**ND**				
Layer: White Skimcoat/Joint Compound			**ND**				
Total Composite Values of Fibrous Components: Cellulose (Trace)		**Asbestos (ND)**					

2959 Pacific Commerce Drive, Rancho Dominguez, CA 90221 / Telephone: (310) 763-2374 (888) 813-9417 / Fax: (310) 763-8684

Report Number: B215236

Client Name: Forensic Analytical Consulting Svcs **Date Printed:** 01/15/16

Sample ID	Lab Number	Asbestos Type	Percent in Layer	Asbestos Type	Percent in Layer	Asbestos Type	Percent in Layer
504B	50967363						
Layer: White Sheet Flooring			**ND**				
Layer: Tan Mastic			**ND**				
Layer: Green/Grey Non-Fibrous Material			**ND**				
Total Composite Values of Fibrous Components: Cellulose (Trace)		**Asbestos (ND)**					
501C	50967364						
Layer: Light Brown Non-Fibrous Material			**ND**				
Layer: White Mastic			**ND**				
Layer: Paint			**ND**				
Layer: White Skimcoat/Joint Compound			**ND**				
Total Composite Values of Fibrous Components: Cellulose (Trace)		**Asbestos (ND)**					
505A	50967365						
Layer: Black Non-Fibrous Material			**ND**				
Layer: White Mastic			**ND**				
Total Composite Values of Fibrous Components: Cellulose (Trace)		**Asbestos (ND)**					
506A	50967366						
Layer: Green/Tan Mastics with Debris			**ND**				
Total Composite Values of Fibrous Components: Cellulose (Trace) Synthetic (2 %)		**Asbestos (ND)**					
507A	50967367						
Layer: White Tile			**ND**				
Layer: Tan Mastic			**ND**				
Total Composite Values of Fibrous Components: Cellulose (Trace)		**Asbestos (ND)**					
500B	50967368						
Layer: White Sheet Flooring			**ND**				
Layer: Tan Mastic			**ND**				
Layer: Green/Grey Non-Fibrous Material			**ND**				
Total Composite Values of Fibrous Components: Cellulose (Trace)		**Asbestos (ND)**					
506B	50967369						
Layer: Tan Mastic			**ND**				
Total Composite Values of Fibrous Components: Cellulose (Trace)		**Asbestos (ND)**					
508A	50967370						
Layer: White Tile			**ND**				
Layer: Tan Mastic			**ND**				
Total Composite Values of Fibrous Components: Cellulose (Trace)		**Asbestos (ND)**					

2959 Pacific Commerce Drive, Rancho Dominguez, CA 90221 / Telephone: (310) 763-2374 (888) 813-9417 / Fax: (310) 763-8684

Report Number: B215236

Client Name: Forensic Analytical Consulting Svcs **Date Printed:** 01/15/16

Sample ID	Lab Number	Asbestos Type	Percent in Layer	Asbestos Type	Percent in Layer	Asbestos Type	Percent in Layer
507B	50967371						
Layer: White Sheet Flooring			**ND**				
Layer: Tan Mastic			**ND**				
Layer: Grey Non-Fibrous Material			**ND**				
Total Composite Values of Fibrous Components: Cellulose (Trace)		**Asbestos (ND)**					
509A	50967372						
Layer: Light Blue Tile			**ND**				
Layer: Tan Mastic			**ND**				
Total Composite Values of Fibrous Components: Cellulose (Trace)		**Asbestos (ND)**					
510A	50967373						
Layer: Blue Tile			**ND**				
Layer: White/Brown Mastics		Chrysotile	**Trace**				
Total Composite Values of Fibrous Components: Cellulose (Trace)		**Asbestos (Trace)**					
503B	50967374						
Layer: Tan Mastic			**ND**				
Total Composite Values of Fibrous Components: Cellulose (Trace)		**Asbestos (ND)**					
511A	50967375						
Layer: Tan Mastic			**ND**				
Total Composite Values of Fibrous Components: Cellulose (Trace)		**Asbestos (ND)**					
505B	50967376						
Layer: Black Non-Fibrous Material			**ND**				
Layer: White Mastic			**ND**				
Total Composite Values of Fibrous Components: Cellulose (Trace)		**Asbestos (ND)**					
502B	50967377						
Layer: Grey Non-Fibrous Material			**ND**				
Layer: White Mastic			**ND**				
Total Composite Values of Fibrous Components: Cellulose (Trace)		**Asbestos (ND)**					
508B	50967378						
Layer: White Tile			**ND**				
Layer: Tan Mastic			**ND**				
Total Composite Values of Fibrous Components: Cellulose (Trace)		**Asbestos (ND)**					
512A	50967379						
Layer: Brown Sheet Flooring			**ND**				
Layer: White Mastic			**ND**				
Total Composite Values of Fibrous Components: Cellulose (Trace)		**Asbestos (ND)**					

2959 Pacific Commerce Drive, Rancho Dominguez, CA 90221 / Telephone: (310) 763-2374 (888) 813-9417 / Fax: (310) 763-8684

Report Number: B215236

Client Name: Forensic Analytical Consulting Svcs **Date Printed:** 01/15/16

Sample ID	Lab Number	Asbestos Type	Percent in Layer	Asbestos Type	Percent in Layer	Asbestos Type	Percent in Layer
512B	50967380						
Layer: Brown Sheet Flooring			**ND**				
Layer: Tan Mastics			**ND**				
Total Composite Values of Fibrous Components: Cellulose (Trace)		**Asbestos (ND)**					
513A	50967381						
Layer: Wallcovering with Adhesive			**ND**				
Total Composite Values of Fibrous Components: Cellulose (Trace) Synthetic (65 %)		**Asbestos (ND)**					
514A	50967382						
Layer: Wallcovering with Adhesive			**ND**				
Total Composite Values of Fibrous Components: Cellulose (Trace) Synthetic (65 %)		**Asbestos (ND)**					
515A	50967383						
Layer: Wallcovering with Adhesive			**ND**				
Total Composite Values of Fibrous Components: Cellulose (Trace) Synthetic (65 %)		**Asbestos (ND)**					
516A	50967384						
Layer: Wallcovering with Adhesive			**ND**				
Layer: Paint			**ND**				
Layer: Beige Fibrous Material			**ND**				
Total Composite Values of Fibrous Components: Cellulose (2 %) Synthetic (55 %)		**Asbestos (ND)**					
515B	50967385						
Layer: Wallcovering with Adhesive			**ND**				
Layer: White Drywall			**ND**				
Total Composite Values of Fibrous Components: Cellulose (10 %) Synthetic (55 %)		**Asbestos (ND)**					
514B	50967386						
Layer: Wallcovering with Adhesive			**ND**				
Total Composite Values of Fibrous Components: Cellulose (Trace) Synthetic (65 %)		**Asbestos (ND)**					
517A	50967387						
Layer: Wallcovering with Adhesive			**ND**				
Total Composite Values of Fibrous Components: Cellulose (Trace) Synthetic (65 %)		**Asbestos (ND)**					
517B	50967388						
Layer: Wallcovering with Adhesive			**ND**				
Layer: Paint			**ND**				
Layer: White Skimcoat/Joint Compound			**ND**				
Total Composite Values of Fibrous Components: Cellulose (Trace) Synthetic (65 %)		**Asbestos (ND)**					

2959 Pacific Commerce Drive, Rancho Dominguez, CA 90221 / Telephone: (310) 763-2374 (888) 813-9417 / Fax: (310) 763-8684

Report Number: B215236

Client Name: Forensic Analytical Consulting Svcs **Date Printed:** 01/15/16

Sample ID	Lab Number	Asbestos Type	Percent in Layer	Asbestos Type	Percent in Layer	Asbestos Type	Percent in Layer
516B	50967389						
Layer: Wallcovering with Adhesive			**ND**				
Layer: Paint			**ND**				
Layer: White Skimcoat/Joint Compound			**ND**				
Total Composite Values of Fibrous Components: Cellulose (Trace) Synthetic (65 %)		**Asbestos (ND)**					
511B	50967390						
Layer: Tan Mastic			**ND**				
Total Composite Values of Fibrous Components: Cellulose (Trace)		**Asbestos (ND)**					
518A	50967391						
Layer: Grey Semi-Fibrous Material			**ND**				
Total Composite Values of Fibrous Components: Cellulose (15 %)		**Asbestos (ND)**					

Tiffani Ludd, Laboratory Supervisor, Rancho Dominguez Laboratory

Note: Limit of Quantification ('LOQ') = 1%. 'Trace' denotes the presence of asbestos below the LOQ. 'ND' = 'None Detected'.

Analytical results and reports are generated by Forensic Analytical Laboratories Inc. (FALI) at the request of and for the exclusive use of the person or entity (client) named on such report. Results, reports or copies of same will not be released by FALI to any third party without prior written request from client. This report applies only to the sample(s) tested. Supporting laboratory documentation is available upon request. This report must not be reproduced except in full, unless approved by FALI. The client is solely responsible for the use and interpretation of test results and reports requested from FALI. Forensic Analytical Laboratories Inc. is not able to assess the degree of hazard resulting from materials analyzed. FALI reserves the right to dispose of all samples after a period of thirty (30) days, according to all state and federal guidelines, unless otherwise specified. All samples were received in acceptable condition unless otherwise noted.

2959 Pacific Commerce Drive, Rancho Dominguez, CA 90221 / Telephone: (310) 763-2374 (888) 813-9417 / Fax: (310) 763-8684

01/13/16 Per Steve L. OK to extend TAT to 2 DAY
J Carrillo

Forensic Analytical — **SAMPLING DATA FORM & CHAIN OF CUSTODY** — Page 1 of 1

CLIENT: FACS (LA05) | Sampled by: MAW / DMH | Sample Date: 1/12/16

Site/Bldg.: Kaiser LAMC | Turnaround Time: ____ RUSH (X) 24 hr (X) 48 hr ____ Extended (____ days)

Analysis: (X) PLM Standard ____ PLM with Point Count (____ 400 pt. ____ 1,000 pt.)

FACS Proj. No.: PJ27371 | Special Instructions: Email results to Steve Long and Russell Ragsdale

HA#	Homogeneous Material Description (incl. color, texture, phase of construction)	Homogeneous Material Locations (check box at right side of column if shown on HA Form or Drawing instead) ↓	Quant. in SF (LF for small pipe only)	Friable/ Cat. I/ Cat. II	Reno make friable? (Y/N)	Sample Number	Sample Location	Lab Result (when rcvd)
500	VSF white w/ Blue & Pink specks & MASTIC	✓				500A	RM G7142 - S/E CORNER	
501	4" Light Brown Basecove & MASTIC	✓				501A	" " - " "	
502	4" Light Grey Basecove & Mastic	✓				502A	West CORRIDOR Adj RM G7103	
503	Grey carpet w/ TAN rectangles (Mastic)	✓				503A	" " " " "	
504	off-white VSF w/ TAN & grey specks & MASTIC	✓				504A	RM G7138 - N/E CORNER	
501	4" Light Brown Basecove & Mastic	✓				501B	" " - " "	
504	Off-White VSF w/ Tan & Grey Specks and mastic	✓				504B	RM G7137 - S/E CORNER	
501	4" Light Brown Basecove & Mastic	✓				501C	" " - " "	
505	4" Dark Grey Basecove & MASTIC	✓				505A	W. CORRIDOR - Adj RM G7119	
506	Carpet Mastic - Grey w/ tan curvy Line Pattern	✓				506A	" " - " " "	
507	12" VFT off white w/ Blue & grey specks / MASTIC	✓				507A	RM G7119 -	

DW = Drywall JC = Joint Compound WT = Wall Texture VFT = Vinyl Floor Tile VSF = Vinyl Sheet Flooring BB = Baseboard BBM = Baseboard Mastic CM = Carpet Mastic ACT = Acoustic Ceiling Tile ACS = Sprayed-on Acoustical Ceiling Material
FP = Fireproofing PI = Pipe Insulation PFI = Pipe fitting insulation WP = Plaster CP = Ceiling Plaster ES = Exterior Stucco

Relinquished by: [illegible]	Relinquished by: Mary Richards	Relinquished by:
Date & Time 1-12-16	Date & Time: 1/13/16 01:47	Date & Time:
Received by: Mary Richards	Received by: J Carrillo D/O	Relinquished by:
Date & Time 1/13/16 01:00	Date & Time 01/13/16 8:30 AM	Date & Time:

Forensic Analytical — **SAMPLING DATA FORM & CHAIN OF CUSTODY** — Page 2 of 3

CLIENT: FACS (LA05) | Sampled by: MAW / DMH | Sample Date: 1/12/16

Site/Bldg.: Kaiser LAMC | Turnaround Time: ____ RUSH (X) 24 hr ____ (X) 48 hr ____ Extended (____ days)

Analysis: (X) PLM Standard ____ PLM with Point Count (____ 400 pt. ____ 1,000 pt.)

FACS Proj. No.: PJ27371 | Special Instructions: Email results to Steve Long and Russell Ragsdale

HA#	Homogeneous Material Description. (Incl. color, texture, phase of construction)	Homogeneous Material Locations (check box at right side of column if shown on HA Form or Drawing instead)	↓	Quant. in SF (LF for small pipe only)	Friable/ Cat. I/ Cat. II	Reno make friable? (Y/N)	Sample Number	Sample Location	Lab Result (when rcvd)
500	VSF White w/Black & gold Specks and mastic		✓				500B.	RM 67115 - N. Perm	
506	Carpet Mastic - Grey w/Tan carry thru pattern		✓				506B.	S. corridor Adj RM 67123	
508	12" VFT Off-white w/TAN & Grey specks / MASTIC		✓				508A	RM 67173 - SW corner	
507	12" VFT Off-White w/Blue and grey specks & mastic		✓				507B.	S. Stairwell Vestibule	
509	12" VFT Blue w/ Bluish SPECKS & MASTIC		–				509A.	RM 67183 (lounge) - SW corner	
510	12" VFT Green w/ Bluegreen Specks & mastic		✓				510A.	" " - " "	
503	Grey Carpet w/Tan rectangle Mastic		✓				503B.	E. corridor Adj RM 67183 (Lounge)	
511	Carpet Mastic - Dark Brown w/ TAN DOTS Pattern		✓				511A.	RM 67178 - S. Perm Adj Door (E)	
505	4" Dark Grey Base. cove and mastic						505B.	N. corridor - SW corner	
502	4" Light Grey Base. and Mastic						502B.	E. Corridor - Adj. Rm 67131	
508	12" VF - Off-white w/TAN and grey Specks/mastic						508B.	RM 67183 (Lounge) - N. Perm	

DW = Drywall JC = Joint Compound WT = Wall Texture VFT = Vinyl Floor Tile VSF = Vinyl Sheet Flooring BB = Baseboard BBM = Baseboard Mastic CM = Carpet Mastic ACT = Acoustic Ceiling Tile ACS = Sprayed-on Acoustical Ceiling Material
FP = Fireproofing PI = Pipe Insulation PFI = Pipe fitting insulation WP = Plaster CP = Ceiling Plaster ES = Exterior Stucco

Relinquished by: Dan Thai Ha	Relinquished by: Gary Richards	Relinquished by:
Date & Time 1-12-16	Date & Time: 1/13/16 01:47	Date & Time:
Received by: Gary Richards	Received by: Cavill D/O	Relinquished by:
Date & Time 1/13/16 01:47	Date & Time 01/13/16 8:30	Date & Time:

Forensic Analytical

SAMPLING DATA FORM & CHAIN OF CUSTODY

CLIENT: FACS (LA05)

Sampled by: MAW / DMH

Sample Date: 1/12/16

Site/Bldg.: Kaiser LAMC

Turnaround Time: ____ RUSH (2) 24 hr (X) 48 hr ____ Extended (____ days)

Analysis: (2) PLM Standard ____ PLM with Point Count (____ 400 pt. ____ 1,000 pt.)

FACS Proj. No.: PJ27371

Special Instructions: Email results to Steve Long and Russell Ragsdale

HA#	Homogeneous Material Description (incl. color, texture, phase of construction)	Homogeneous Material Locations (check box at right side of column if shown on HA Form or Drawing instead) ↓	Quant. in SF (LF for small pipe only)	Friable/ Cat. I/ Cat. II	Reno make friable? (Y/N)	Sample Number	Sample Location	Lab Result (when rcvd)
502		✓				502B	E. corridor - Adj Rm 67189	-
512	VSF - Wood veneer plank style & mastic	✓				512A	RM 7174 - SW corner Adj Door	
512	VSF - wood veneer plank style and mastic	✓				512B	RM 7157 - NW corner Adj Door	
513	Textured wall covering - Mustard & mastic	✓				513A	elevator lobby - N. wall Between elevators	
514	Textured wall covering - Yellow - & mastic	✓				514A	" " " " " "	
515	Textured wall covering Beige w/ Blue specks	✓				515A	" " " " " "	
516	Textured wall covering off white & mastic	✓				516A	S. corridor - adj Rm 67179	
515	Textured wall covering Beige with Blue Specks	✓				515B	S. corridor - Adj Rm 67179	
514	Textured wall covering - Yellow & mastic	✓				514B	" " " - Adj Rm 67184	
517	Textured wall covering - Blue w/ mastic	✓				517A	W. corridor - Adj 67117	
517	Textured wall covering - Blue w/ mastic	✓				517B	Corridor 7158 - N/W corner	

DW = Drywall JC = Joint Compound WT = Wall Texture VFT = Vinyl Floor Tile VSF = Vinyl Sheet Flooring BB = Baseboard BBM = Baseboard Mastic CM = Carpet Mastic ACT = Acoustic Ceiling Tile ACS = Sprayed-on Acoustical Ceiling Material
FP = Fireproofing PI = Pipe Insulation PFI = Pipe fitting insulation WP = Plaster CP = Ceiling Plaster ES = Exterior Stucco

Relinquished by: [illegible]	Relinquished by: [illegible]	Relinquished by:
Date & Time 1-12-16	Date & Time: 1/13/16 01:47	Date & Time:
Received by: [illegible]	Received by: [illegible]	Relinquished by:
Date & Time 1/13/16 01:00	Date & Time 1/13/16 8:30 AM	Date & Time:

Forensic Analytical

SAMPLING DATA FORM & CHAIN OF CUSTODY

CLIENT: FACS (LA05)

Site/Bldg.: Kaiser LAMC

Sampled by: MAW/DMH

Sample Date: 1/12/16

Turnaround Time: ____ RUSH (24 hr) (X 48 hr) ____ Extended (____ days)

Analysis: (X) PLM Standard ____ PLM with Point Count (____ 400 pt. ____ 1,000 pt.)

FACS Proj. No.: PJ27371

Special Instructions: Email results to Steve Long and Russell Ragsdale

HA#	Homogeneous Material Description (incl. color, texture, phase of construction)	Homogeneous Material Locations (check box at right side of column if shown on HA Form or Drawing instead)	↓	Quant. in SF (LF for small pipe only)	Friable/ Cat. I/ Cat. II	Reno make friable? (Y/N)	Sample Number	Sample Location	Lab Result (when rcvd)
S16	Textured wall covering Off-white + mastic		✓				S16B	E CORRIDOR ADJ 67178	
S11	Carpet Plaster - Dark Brown w/Tan Dots Pattern		✓				S11B	RM 67178 - S. Perm Adj Door (W)	
S13	Nurse's Station Tan/Gray Mottled						S13A	Nurse Station	

DW = Drywall JC = Joint Compound WT = Wall Texture VFT = Vinyl Floor Tile VSF = Vinyl Sheet Flooring BB = Baseboard BBM = Baseboard Mastic CM = Carpet Mastic ACT = Acoustic Ceiling Tile ACS = Sprayed-on Acoustical Ceiling Material
FP = Fireproofing PI = Pipe Insulation PFI = Pipe fitting insulation WP = Plaster CP = Ceiling Plaster ES = Exterior Stucco

Relinquished by: [illegible]	Relinquished by: [illegible]	Relinquished by:
Date & Time 1-12-16	Date & Time: 1/13/16 9:14?	Date & Time:
Received by: [illegible]	Received by: [illegible]	Relinquished by:
Date & Time 1/13/16 01:00	Date & Time 01/13/16 8:30 am	Date & Time:

Forensic Analytical LABORATORIES

Final Report

Bulk Asbestos Analysis

(EPA Method 600/R-93-116, Visual Area Estimation)

Forensic Analytical Consulting Svcs
Stephen Long
2959 Pacific Commerce Drive

Rancho Dominguez, CA 90221

Client ID: LA05
Report Number: B215266
Date Received: 01/14/16
Date Analyzed: 01/15/16
Date Printed: 01/15/16
First Reported: 01/15/16

Job ID/Site: PJ27371; 1515 N. Vermont Ave; 4760 Sunset Blvd; 1505 N. Edgemont St. & 1526 N. Edgemont St., Los Angeles CA
Date(s) Collected: 01/13/2016

FALI Job ID: LA05
Total Samples Submitted: 30
Total Samples Analyzed: 30

Sample ID	Lab Number	Asbestos Type	Percent in Layer	Asbestos Type	Percent in Layer	Asbestos Type	Percent in Layer
337A	50967579						
Layer: Beige Fibrous Material			**ND**				
Layer: Paint			**ND**				
Total Composite Values of Fibrous Components: Cellulose (35 %) Fibrous Glass (45 %)		**Asbestos (ND)**					
338A	50967580						
Layer: White Skimcoat/Joint Compound			**ND**				
Layer: Paint			**ND**				
Total Composite Values of Fibrous Components: Cellulose (20 %)		**Asbestos (ND)**					
339A	50967581						
Layer: Blue Green Semi-Fibrous Material			**ND**				
Total Composite Values of Fibrous Components: Cellulose (20 %)		**Asbestos (ND)**					
340A	50967582						
Layer: Grey Semi-Fibrous Material			**ND**				
Total Composite Values of Fibrous Components: Cellulose (25 %)		**Asbestos (ND)**					
341A	50967583						
Layer: Grey Semi-Fibrous Material			**ND**				
Total Composite Values of Fibrous Components: Cellulose (Trace) Synthetic (2 %)		**Asbestos (ND)**					
342A	50967584						
Layer: Tan Mastic			**ND**				
Total Composite Values of Fibrous Components: Cellulose (Trace)		**Asbestos (ND)**					
343A	50967585						
Layer: Beige Fibrous Material			**ND**				
Layer: Paint			**ND**				
Total Composite Values of Fibrous Components: Cellulose (35 %) Fibrous Glass (45 %)		**Asbestos (ND)**					

2959 Pacific Commerce Drive, Rancho Dominguez, CA 90221 / Telephone: (310) 763-2374 (888) 813-9417 / Fax: (310) 763-8684

Report Number: B215266
Client Name: Forensic Analytical Consulting Svcs **Date Printed:** 01/15/16

Sample ID	Lab Number	Asbestos Type	Percent in Layer	Asbestos Type	Percent in Layer	Asbestos Type	Percent in Layer
344A	50967586						
Layer: Beige Fibrous Material			**ND**				
Layer: Paint			**ND**				
Total Composite Values of Fibrous Components: Cellulose (35 %) Fibrous Glass (45 %)		**Asbestos (ND)**					
338B	50967587						
Layer: White Skimcoat/Joint Compound			**ND**				
Total Composite Values of Fibrous Components: Cellulose (Trace)		**Asbestos (ND)**					
345A	50967588						
Layer: Beige Non-Fibrous Material			**ND**				
Total Composite Values of Fibrous Components: Cellulose (Trace)		**Asbestos (ND)**					
346A	50967589						
Layer: Beige Fibrous Material			**ND**				
Layer: Paint			**ND**				
Total Composite Values of Fibrous Components: Cellulose (35 %) Fibrous Glass (45 %)		**Asbestos (ND)**					
338C	50967590						
Layer: White Skimcoat/Joint Compound			**ND**				
Total Composite Values of Fibrous Components: Cellulose (Trace)		**Asbestos (ND)**					
339B	50967591						
Layer: Blue Green Semi-Fibrous Material			**ND**				
Total Composite Values of Fibrous Components: Cellulose (20 %)		**Asbestos (ND)**					
342B	50967592						
Layer: Tan Mastic			**ND**				
Total Composite Values of Fibrous Components: Cellulose (Trace)		**Asbestos (ND)**					
346B	50967593						
Layer: Beige Fibrous Material			**ND**				
Layer: Paint			**ND**				
Total Composite Values of Fibrous Components: Cellulose (35 %) Fibrous Glass (45 %)		**Asbestos (ND)**					
343B	50967594						
Layer: Beige Fibrous Material			**ND**				
Layer: Paint			**ND**				
Total Composite Values of Fibrous Components: Cellulose (35 %) Fibrous Glass (45 %)		**Asbestos (ND)**					

2959 Pacific Commerce Drive, Rancho Dominguez, CA 90221 / Telephone: (310) 763-2374 (888) 813-9417 / Fax: (310) 763-8684

Report Number: B215266

Client Name: Forensic Analytical Consulting Svcs **Date Printed:** 01/15/16

Sample ID	Lab Number	Asbestos Type	Percent in Layer	Asbestos Type	Percent in Layer	Asbestos Type	Percent in Layer
338D	50967595						
Layer: Drywall Backing			**ND**				
Layer: White Skimcoat/Joint Compound			**ND**				
Total Composite Values of Fibrous Components: Cellulose (20 %)		**Asbestos (ND)**					
341B	50967596						
Layer: Grey Semi-Fibrous Material			**ND**				
Total Composite Values of Fibrous Components: Cellulose (Trace) Synthetic (2 %)		**Asbestos (ND)**					
347A	50967597						
Layer: Blue Green Semi-Fibrous Material			**ND**				
Total Composite Values of Fibrous Components: Cellulose (20 %)		**Asbestos (ND)**					
347B	50967598						
Layer: Blue Green Semi-Fibrous Material			**ND**				
Total Composite Values of Fibrous Components: Cellulose (20 %)		**Asbestos (ND)**					
344B	50967599						
Layer: Beige Fibrous Material			**ND**				
Layer: Paint			**ND**				
Total Composite Values of Fibrous Components: Cellulose (35 %) Fibrous Glass (45 %)		**Asbestos (ND)**					
337B	50967600						
Layer: Beige Fibrous Material			**ND**				
Layer: Paint			**ND**				
Total Composite Values of Fibrous Components: Cellulose (35 %) Fibrous Glass (45 %)		**Asbestos (ND)**					
340B	50967601						
Layer: Grey Semi-Fibrous Material			**ND**				
Total Composite Values of Fibrous Components: Cellulose (15 %)		**Asbestos (ND)**					
338E	50967602						
Layer: White Skimcoat/Joint Compounds			**ND**				
Layer: Drywall Tape			**ND**				
Total Composite Values of Fibrous Components: Cellulose (15 %)		**Asbestos (ND)**					
348A	50967603						
Layer: Wallcovering with Adhesive			**ND**				
Total Composite Values of Fibrous Components: Cellulose (Trace) Synthetic (60 %)		**Asbestos (ND)**					

2959 Pacific Commerce Drive, Rancho Dominguez, CA 90221 / Telephone: (310) 763-2374 (888) 813-9417 / Fax: (310) 763-8684

Report Number: B215266

Client Name: Forensic Analytical Consulting Svcs **Date Printed:** 01/15/16

Sample ID	Lab Number	Asbestos Type	Percent in Layer	Asbestos Type	Percent in Layer	Asbestos Type	Percent in Layer
349A	50967604						
Layer: Wallcovering with Adhesive			**ND**				
Layer: White Skimcoat/Joint Compound			**ND**				
Total Composite Values of Fibrous Components:		**Asbestos (ND)**					
Cellulose (Trace) Synthetic (60 %)							
348B	50967605						
Layer: Wallcovering with Adhesive			**ND**				
Layer: White Skimcoat/Joint Compound			**ND**				
Layer: Drywall Backing			**ND**				
Total Composite Values of Fibrous Components:		**Asbestos (ND)**					
Cellulose (5 %) Synthetic (60 %)							
349B	50967606						
Layer: Wallcovering with Adhesive			**ND**				
Total Composite Values of Fibrous Components:		**Asbestos (ND)**					
Cellulose (Trace) Synthetic (40 %)							
350A	50967607						
Layer: Wallcovering with Adhesive			**ND**				
Total Composite Values of Fibrous Components:		**Asbestos (ND)**					
Cellulose (Trace) Synthetic (40 %)							
350B	50967608						
Layer: Wallcovering with Adhesive			**ND**				
Layer: White Skimcoat/Joint Compound			**ND**				
Total Composite Values of Fibrous Components:		**Asbestos (ND)**					
Cellulose (Trace) Synthetic (60 %)							



Tiffani Ludd, Laboratory Supervisor, Rancho Dominguez Laboratory

Note: Limit of Quantification ('LOQ') = 1%. 'Trace' denotes the presence of asbestos below the LOQ. 'ND' = 'None Detected'.

Analytical results and reports are generated by Forensic Analytical Laboratories Inc. (FALI) at the request of and for the exclusive use of the person or entity (client) named on such report. Results, reports or copies of same will not be released by FALI to any third party without prior written request from client. This report applies only to the sample(s) tested. Supporting laboratory documentation is available upon request. This report must not be reproduced except in full, unless approved by FALI. The client is solely responsible for the use and interpretation of test results and reports requested from FALI. Forensic Analytical Laboratories Inc. is not able to assess the degree of hazard resulting from materials analyzed. FALI reserves the right to dispose of all samples after a period of thirty (30) days, according to all state and federal guidelines, unless otherwise specified. All samples were received in acceptable condition unless otherwise noted.

2959 Pacific Commerce Drive, Rancho Dominguez, CA 90221 / Telephone: (310) 763-2374 (888) 813-9417 / Fax: (310) 763-8684

Forensic Analytical

SAMPLING DATA FORM & CHAIN OF CUSTODY

CLIENT: FACS (LA05)

Sampled by: RK / DMH / LNR / UFA

Sample Date: 1/13/16

Site/Bldg.: Kaiser LAMC

1526 Edgemont, Los Angeles, CA (4th Floor)

Turnaround Time: _____ RUSH ~~X~~ 24 hr _____ 48 hr _____ Extended (____ days)

Analysis: X PLM Standard _____ PLM with Point Count (_____ 400 pt. _____ 1,000 pt.)

FACS Proj. No.: PS27371

Special Instructions: Email results to Steve Long and Russell Ragsdale

HA#	Homogeneous Material Description (incl. color, texture, phase of construction)	Homogeneous Material Locations (check box at right side of column if shown on HA Form or Drawing instead)	Quant. in SF (LF for small pipe only)	Friable/ Cat. I/ Cat. II	Reno make friable? (Y/N)	Sample Number	Sample Location	Lab Result (when rcvd)
337	2'x2' ACT (white) Fissure					337 A	AT Elevator Lobby AT East Side	
338	Joint compound on Drywall					338 A	AT Elevator Lobby Above Ceiling Tile East Side	
339	Retro Grout (Cream)					339 A	AT Elevator Lobby Above ceiling Tile over Elevator Doors	
340	Dark Grey (Fireproofing)					340 A	AT Elevation Lobby Above Ceiling Tile on Perimeter Wall	
341	Grey Wire Duct mastic					341 A	AT Elevation Lobby Above Ceiling Tile S. Side (Cont.)	
342	Yellow Wire Duct mastic					342 A	AT Elevation Lobby Above Ceiling Tile S Side (Cont.)	
343	2x4' ACT (white) Fissure					343 A	AT Waiting Room 4003	
349	2x2' ACT (white) Texture					344 A	AT Corridor 4004 North Corp	
338	Joint Compound on Drywall					338 B	AT Corridor 4005 Above Ceiling Tile (Adj. Room 4012)	
345	Interior Wall Plaster					345 A	AT Corridor 4008 Above Ceiling Tile Adj. (From 4010)	
346	2x4' ACT (white) pitted w/hole					346 A	AT Room ~~4010~~ 4012 Above ceiling Tile Adj. 4010	

DW = Drywall JC = Joint Compound WT = Wall Texture VFT = Vinyl Floor Tile VSF = Vinyl Sheet Flooring BB = Baseboard BBM = Baseboard Mastic CM = Carpet Mastic ACT = Acoustic Ceiling Tile ACS = Sprayed-on Acoustical Ceiling Material
FP = Fireproofing PI = Pipe Insulation PFI = Pipe fitting insulation WP = Plaster CP = Ceiling Plaster ES = Exterior Stucco

Relinquished by: Jerry Richards	Relinquished by:	Relinquished by:
Date & Time 1/14/16 01:30	Date & Time:	Date & Time:
Received by: Carl G D/O	Received by:	Relinquished by:
Date & Time 01/14/16 8:30 AM	Date & Time	Date & Time:

Forensic Analytical

SAMPLING DATA FORM & CHAIN OF CUSTODY

CLIENT: FACS (LA05)

Sampled by: RR/DMH/COR/OFA

Sample Date: 11/3/16

Site/Bldg.: Kaiser LAMC

1526 Edgemont, Los Angeles CA (4 TH Floor)

Turnaround Time: _____ RUSH _X_ 24 hr _____ 48 hr _____ Extended (____ days)

Analysis: _x_ PLM Standard _____ PLM with Point Count (_____ 400 pt. _____ 1,000 pt.)

FACS Proj. No.: PJ27371

Special Instructions: Email results to Steve Long and Russell Ragsdale

HA#	Homogeneous Material Description (incl. color, texture, phase of construction)	Homogeneous Material Locations (check box at right side of column if shown on HA Form or Drawing instead)	Quant. in SF (LF for small pipe only)	Friable/ Cat. I/ Cat. II	Reno make friable? (Y/N)	Sample Number	Sample Location	Lab Result (when rcvd)
338	Joint Compound on Drywall					338 C	AT Room G 4012 ABove Ceiling Tile AT East @ Room # 11	
339	Retro Gauld (Green)					339 B	AT Room 4024 Corridor W. Side	
342	Yellow HVAC Round Duct mastic					342 B	AT Corridor 4029 ABove Ceiling Tile Adj @ Room G 4042	
346	2'x4' ACT (white) Pitted w/ holes					346 B	AT Corridor 4029 E. Side Adj Room G 4042	
343 ~~337~~	2x4' ACT (White) Fissure					343 B ~~337 B~~	AT Corridor 4028, Adj Room 4048 B	
338	Joint Compound on Drywall					338 D	AT Corridor 4028 ABove Ceiling Tile Adj @ Room 4048 B	
341	Grey HVAC Round Duct Mastic					341 B	AT Room 4048 B EAST Side	
347	Light Grey Fireproofing					347 A	AT Room 4048 B ABve Ceiling Tile on Ceiling @ Deck	
347	Light Grey Fireproofing					347 B	AT Room 4048 ABve Ceiling Tile on Ceiling @ Deck W Side	
344	2x2' ACT (White) Texture					344 B	AT Corridor 4004 South Side EAST Cnr	
337	2'x2' ACT (White) Fissure					337 B	AT Elevator Lobby W. Side	

DW = Drywall JC = Joint Compound WT = Wall Texture VFT = Vinyl Floor Tile VSF = Vinyl Sheet Flooring BB = Baseboard BBM = Baseboard Mastic CM = Carpet Mastic ACT = Acoustic Ceiling Tile ACS = Sprayed-on Acoustical Ceiling Material
FP = Fireproofing PI = Pipe Insulation PFI = Pipe fitting insulation WP = Plaster CP = Ceiling Plaster ES = Exterior Stucco

Relinquished by: [signature]	Relinquished by:	Relinquished by:
Date & Time 11/14/16 01:30	Date & Time:	Date & Time:
Received by: [signature]	Received by:	Relinquished by:
Date & Time 11/14/16 5:30pm	Date & Time	Date & Time:

Forensic Analytical

SAMPLING DATA FORM & CHAIN OF CUSTODY

CLIENT: FACS (LA05)

Sampled by: RK/DMH/CDK/OFH

Sample Date: 1/13/16

Site/Bldg.: Kaiser LAMC

1526 EDGEMONT, Los Angeles CA (9th Floor)

Turnaround Time: ____ RUSH X 24 hr ____ 48 hr ____ Extended (____ days)

Analysis: X PLM Standard ____ PLM with Point Count (____ 400 pt. ____ 1,000 pt.)

FACS Proj. No.: PJ27371

Special Instructions: Email results to Steve Long and Russell Ragsdale

HA#	Homogeneous Material Description (incl. color, texture, phase of construction)	Homogeneous Material Locations (check box at right side of column if shown on HA Form or Drawing instead)	Quant. in SF (LF for small pipe only)	Friable/ Cat. I/ Cat. II	Reno make friable? (Y/N)	Sample Number	Sample Location	Lab Result (when rcvd)
340	Dark Gray (fireproofing)					340 B	AT elevator LOBBY ABOVE Ceiling Tile and Ceiling pan, West Side	
338	Joint Compound on Drywall					338 E	AT Room @4065 ABOVE ceiling Tile EAST Side	
348	Wall Covering Tan w/ Blue Specs					348A ~~348~~ C	AT Corridor 4027 EAST wall	
349	Wall Covering Green w/ Blue specs					349A	AT Corridor 4029 EAST wall	
348	Wall Covering Tan w/ Blue specs					348 B	AT Corridor 4005 Adj Room ~~C4012~~ C4012	
349	Wall Covering Green w/ Blue Specs					349 B	AT Corridor 4004, Adj Drinking Fountain EAST WALL	
350	Wall Covering OFF WHITE					350 A	AT elevator Lobby S wall Adj WOMENS Restroom	
350	Wall Covering OFF White					350 B	AT elevator Lobby E wall Adj MENS Restroom	

DW = Drywall JC = Joint Compound WT = Wall Texture VFT = Vinyl Floor Tile VSF = Vinyl Sheet Flooring BB = Baseboard BBM = Baseboard Mastic CM = Carpet Mastic ACT = Acoustic Ceiling Tile ACS = Sprayed-on Acoustical Ceiling Material
FP = Fireproofing PI = Pipe Insulation PFI = Pipe fitting insulation WP = Plaster CP = Ceiling Plaster ES = Exterior Stucco

Relinquished by: [signature]	Relinquished by:	Relinquished by:
Date & Time 1/14/16 9:30	Date & Time:	Date & Time:
Received by: [signature]	Received by:	Relinquished by:
Date & Time 01/14/16 8:30 AM	Date & Time	Date & Time:

Forensic Analytical LABORATORIES

Final Report

Bulk Asbestos Analysis

(EPA Method 600/R-93-116, Visual Area Estimation)

Forensic Analytical Consulting Svcs
Stephen Long
2959 Pacific Commerce Drive

Rancho Dominguez, CA 90221

Client ID: LA05
Report Number: B215352
Date Received: 01/15/16
Date Analyzed: 01/18/16
Date Printed: 01/18/16
First Reported: 01/18/16

Job ID/Site: PJ27371; 1515 N. Vermont Ave; 4760 Sunset Blvd; 1505 N. Edgemont St. & 1526 N. Edgemont St., Los Angeles CA
Date(s) Collected: 01/14/2016

FALI Job ID: LA05
Total Samples Submitted: 28
Total Samples Analyzed: 28

Sample ID	Lab Number	Asbestos Type	Percent in Layer	Asbestos Type	Percent in Layer	Asbestos Type	Percent in Layer
351A	50968275						
Layer: Beige Sheet Flooring			**ND**				
Layer: Tan Mastic			**ND**				
Layer: Grey Non-Fibrous Material			**ND**				
Total Composite Values of Fibrous Components: Cellulose (Trace)		**Asbestos (ND)**					
351B	50968276						
Layer: Beige Sheet Flooring			**ND**				
Layer: Tan Mastic			**ND**				
Layer: Grey Non-Fibrous Material			**ND**				
Total Composite Values of Fibrous Components: Cellulose (Trace)		**Asbestos (ND)**					
352A	50968277						
Layer: Black Non-Fibrous Material			**ND**				
Layer: White Mastic			**ND**				
Total Composite Values of Fibrous Components: Cellulose (Trace)		**Asbestos (ND)**					
353A	50968278						
Layer: Grey Sheet Flooring			**ND**				
Layer: Tan/Black Mastic with Debris		Chrysotile	**Trace**				
Layer: Grey Non-Fibrous Material			**ND**				
Total Composite Values of Fibrous Components: Cellulose (Trace)		**Asbestos (Trace)**					
Comment: This comment applies to the Tan/Black Mastics with Debris only: Insufficient material for additional analyses.							
354A	50968279						
Layer: Light Brown Non-Fibrous Material			**ND**				
Layer: White Mastic			**ND**				
Layer: Paint			**ND**				
Layer: Tan Fibrous Material			**ND**				
Total Composite Values of Fibrous Components: Cellulose (3 %)		**Asbestos (ND)**					

2959 Pacific Commerce Drive, Rancho Dominguez, CA 90221 / Telephone: (310) 763-2374 (888) 813-9417 / Fax: (310) 763-8684

Report Number: B215352

Client Name: Forensic Analytical Consulting Svcs **Date Printed:** 01/18/16

Sample ID	Lab Number	Asbestos Type	Percent in Layer	Asbestos Type	Percent in Layer	Asbestos Type	Percent in Layer
355A	50968280						
Layer: White Sheet Flooring			**ND**				
Layer: White Mastic			**ND**				
Layer: White Non-Fibrous Material			**ND**				
Total Composite Values of Fibrous Components: **Asbestos (ND)**							
Cellulose (Trace)							
355B	50968281						
Layer: White Sheet Flooring			**ND**				
Layer: Tan/Black Mastics with Debris		Chrysotile	**Trace**				
Layer: Grey Non-Fibrous Material			**ND**				
Total Composite Values of Fibrous Components: **Asbestos (Trace)**							
Cellulose (Trace)							
Comment: This comment applies to the Tan/Black Mastics with Debris only: Insufficient material for additional analyses.							
356A	50968282						
Layer: Brown Sheet Flooring			**ND**				
Layer: Off-White Mastic			**ND**				
Layer: Grey Non-Fibrous Material			**ND**				
Total Composite Values of Fibrous Components: **Asbestos (ND)**							
Cellulose (Trace)							
357A	50968283						
Layer: White Sheet Flooring			**ND**				
Layer: Fibrous Backing			**ND**				
Layer: White Non-Fibrous Material			**ND**				
Layer: Grey Non-Fibrous Material			**ND**				
Layer: Black Mastic		Chrysotile	**3 %**				
Total Composite Values of Fibrous Components: **Asbestos (Trace)**							
Cellulose (10 %) Fibrous Glass (Trace) Synthetic (2 %)							
357B	50968284						
Layer: White Sheet Flooring			**ND**				
Layer: Fibrous Backing			**ND**				
Layer: White Non-Fibrous Material			**ND**				
Total Composite Values of Fibrous Components: **Asbestos (ND)**							
Cellulose (10 %) Fibrous Glass (Trace) Synthetic (2 %)							
358A	50968285						
Layer: Black Non-Fibrous Material			**ND**				
Total Composite Values of Fibrous Components: **Asbestos (ND)**							
Cellulose (Trace)							
359A	50968286						
Layer: Grey Semi-Fibrous Material			**ND**				
Total Composite Values of Fibrous Components: **Asbestos (ND)**							
Cellulose (15 %)							

2959 Pacific Commerce Drive, Rancho Dominguez, CA 90221 / Telephone: (310) 763-2374 (888) 813-9417 / Fax: (310) 763-8684

Report Number: B215352

Client Name: Forensic Analytical Consulting Svcs **Date Printed:** 01/18/16

Sample ID	Lab Number	Asbestos Type	Percent in Layer	Asbestos Type	Percent in Layer	Asbestos Type	Percent in Layer
353B	50968287						
Layer: Purple Sheet Flooring			**ND**				
Layer: Tan/Black Mastics with Debris		Chrysotile	**Trace**				
Layer: Grey Non-Fibrous Material			**ND**				
Total Composite Values of Fibrous Components: Cellulose (Trace)		**Asbestos (Trace)**					
Comment: This comment applies to the Tan/Black Mastics with Debris only: Insufficient material for additional analyses.							
354B	50968288						
Layer: Light Brown Non-Fibrous Material			**ND**				
Layer: White Mastic			**ND**				
Layer: Paint			**ND**				
Layer: White Semi-Fibrous Material			**ND**				
Total Composite Values of Fibrous Components: Cellulose (Trace)		**Asbestos (ND)**					
360A	50968289						
Layer: Wallcovering with Adhesive			**ND**				
Total Composite Values of Fibrous Components: Cellulose (3 %) Synthetic (60 %)		**Asbestos (ND)**					
356B	50968290						
Layer: Brown Sheet Flooring			**ND**				
Layer: Tan Mastic			**ND**				
Layer: Grey Non-Fibrous Material			**ND**				
Total Composite Values of Fibrous Components: Cellulose (5 %)		**Asbestos (ND)**					
352B	50968291						
Layer: Light Brown Non-Fibrous Material			**ND**				
Layer: White Mastic			**ND**				
Layer: Paint			**ND**				
Layer: Off-White Non-Fibrous Material			**ND**				
Total Composite Values of Fibrous Components: Cellulose (Trace)		**Asbestos (ND)**					
360B	50968292						
Layer: Wallcovering with Adhesive			**ND**				
Layer: White Skimcoat/Joint Compound			**ND**				
Total Composite Values of Fibrous Components: Cellulose (Trace) Synthetic (45 %)		**Asbestos (ND)**					
361A	50968293						
Layer: Black Non-Fibrous Material			**ND**				
Layer: Tan Mastic			**ND**				
Total Composite Values of Fibrous Components: Cellulose (Trace)		**Asbestos (ND)**					

2959 Pacific Commerce Drive, Rancho Dominguez, CA 90221 / Telephone: (310) 763-2374 (888) 813-9417 / Fax: (310) 763-8684

Report Number: B215352
Client Name: Forensic Analytical Consulting Svcs **Date Printed:** 01/18/16

Sample ID	Lab Number	Asbestos Type	Percent in Layer	Asbestos Type	Percent in Layer	Asbestos Type	Percent in Layer
361B	50968294						
Layer: Black Non-Fibrous Material			**ND**				
Layer: White Mastic			**ND**				
Layer: White Skimcoat/Joint Compound			**ND**				
Total Composite Values of Fibrous Components: Cellulose (Trace)		**Asbestos (ND)**					
362A	50968295						
Layer: Purple Carpet/Foam			**ND**				
Layer: Tan Mastic			**ND**				
Total Composite Values of Fibrous Components: Cellulose (Trace) Synthetic (45 %)		**Asbestos (ND)**					
363A	50968296						
Layer: White Tile			**ND**				
Layer: Black Mastic			**ND**				
Total Composite Values of Fibrous Components: Cellulose (Trace)		**Asbestos (ND)**					
363B	50968297						
Layer: White Tile			**ND**				
Layer: Black Mastic			**ND**				
Total Composite Values of Fibrous Components: Cellulose (Trace)		**Asbestos (ND)**					
364A	50968298						
Layer: Tan Mastic			**ND**				
Layer: White Non-Fibrous Material			**ND**				
Total Composite Values of Fibrous Components: Cellulose (Trace) Synthetic (Trace)		**Asbestos (ND)**					
364B	50968299						
Layer: Tan Mastic with Debris			**ND**				
Total Composite Values of Fibrous Components: Cellulose (Trace) Synthetic (Trace)		**Asbestos (ND)**					
362B	50968300						
Layer: Tan Mastic			**ND**				
Layer: White Non-Fibrous Material			**ND**				
Total Composite Values of Fibrous Components: Cellulose (Trace) Synthetic (Trace)		**Asbestos (ND)**					
365A	50968301						
Layer: Blue Adhesive			**ND**				
Layer: White Tile			**ND**				
Layer: Tan Mastic			**ND**				
Total Composite Values of Fibrous Components: Cellulose (Trace)		**Asbestos (ND)**					

2959 Pacific Commerce Drive, Rancho Dominguez, CA 90221 / Telephone: (310) 763-2374 (888) 813-9417 / Fax: (310) 763-8684

Report Number: B215352

Client Name: Forensic Analytical Consulting Svcs **Date Printed:** 01/18/16

Sample ID	Lab Number	Asbestos Type	Percent in Layer	Asbestos Type	Percent in Layer	Asbestos Type	Percent in Layer
365B	50968302						
Layer: Tan Mastic with Debris			**ND**				
Total Composite Values of Fibrous Components:		**Asbestos (ND)**					
Cellulose (Trace) Synthetic (Trace)							



Tiffani Ludd, Laboratory Supervisor, Rancho Dominguez Laboratory

Note: Limit of Quantification ('LOQ') = 1%. 'Trace' denotes the presence of asbestos below the LOQ. 'ND' = 'None Detected'.

Analytical results and reports are generated by Forensic Analytical Laboratories Inc. (FALI) at the request of and for the exclusive use of the person or entity (client) named on such report. Results, reports or copies of same will not be released by FALI to any third party without prior written request from client. This report applies only to the sample(s) tested. Supporting laboratory documentation is available upon request. This report must not be reproduced except in full, unless approved by FALI. The client is solely responsible for the use and interpretation of test results and reports requested from FALI. Forensic Analytical Laboratories Inc. is not able to assess the degree of hazard resulting from materials analyzed. FALI reserves the right to dispose of all samples after a period of thirty (30) days, according to all state and federal guidelines, unless otherwise specified. All samples were received in acceptable condition unless otherwise noted.

2959 Pacific Commerce Drive, Rancho Dominguez, CA 90221 / Telephone: (310) 763-2374 (888) 813-9417 / Fax: (310) 763-8684

Forensic Analytical

SAMPLING DATA FORM & CHAIN OF CUSTODY

CLIENT: FACS (LA05)

Sampled by: RR/LDR/OFA

Sample Date: 1-14-16

Site/Bldg.: Kaiser LAMC

1526 Edgemont, Los Angeles, CA (2nd Floor)

Turnaround Time: _____ RUSH ~~X~~ 24 hr _____ 48 hr _____ Extended (____ days)

Analysis: ~~X~~ PLM Standard _____ PLM with Point Count (_____ 400 pt. _____ 1,000 pt.)

FACS Proj. No.: PJ27371

Special Instructions: Email results to Steve Long and Russell Ragsdale

HA#	Homogeneous Material Description (incl. color, texture, phase of construction)	Homogeneous Material Locations (check box at right side of column if shown on HA Form or Drawing instead)	↓	Quant. in SF (LF for small pipe only)	Friable/ Cat. I/ Cat. II	Reno make friable? (Y/N)	Sample Number	Sample Location	Lab Result (when rcvd)
351	VSF Wood Veneer Plank Type 2		✓				351 A	AT Room G2022 Reception AT Northwest Corner	
↓	↓		✓				351 B	AT Room G2121 Waiting Room AT Southwest Corner	
352	3" Black Baseboard w/Yellow mastic		✓				352 A	AT Room G2121 Waiting Room AT Southeast	
353	VSF Blue w/Pink and Blue Specs w/Tan mastic		✓				353A	AT Room G2033 AT Northeast Corner	
354	3" Tan Base Board w/ white mastic		✓				354 A	AT Room G2033 AT Northeast Corner	
355	VSF Off White w/Pink & Blue Specs		✓				355 A	AT Corridor G2123 AT Northwest Corner	
↓	↓		✓				355 B	AT Corridor G2118 East side G2116	
356	VSF Wood plank (Glossy) Type 1		✓				356 A	AT Room G2120 AT Southwest Corner	
357	VSF ~~Off White~~ Grey w/Tan off white N Grey, Tan, Blue Specs		✓				357 A	AT Corridor G2123 Adj Room G2120	
↓	↓		✓				357 B	AT Corridor G2123 Adj Room G2122	
358	Black Smile Undercoating		✓				358 A	AT Room G2122 Under Non-Asbestos Material	

DW = Drywall JC = Joint Compound WT = Wall Texture VFT = Vinyl Floor Tile VSF = Vinyl Sheet Flooring BB = Baseboard BBM = Baseboard Mastic CM = Carpet Mastic ACT = Acoustic Ceiling Tile ACS = Sprayed-on Acoustical Ceiling Material
FP = Fireproofing PI = Pipe Insulation PFI = Pipe fitting insulation WP = Plaster CP = Ceiling Plaster ES = Exterior Stucco

Relinquished by:	**Relinquished by:**	**Relinquished by:**
Date & Time 1-15-16 2:00 AM (Drop off)	**Date & Time:**	**Date & Time:**
Received by:	**Received by:**	**Relinquished by:**
Date & Time 1/15/16 7:30A D/O	**Date & Time**	**Date & Time:**

Forensic Analytical

SAMPLING DATA FORM & CHAIN OF CUSTODY

CLIENT: FACS (LA05)

Sampled by: RR / LD2 / OFA

Sample Date: 1-14-16

Site/Bldg.: Kaiser LAMC

1526 Edgemont Los Angeles CA, (2nd Floor)

Turnaround Time: ____ RUSH X 24 hr ____ 48 hr ____ Extended (____ days)

Analysis: X PLM Standard ____ PLM with Point Count (____ 400 pt. ____ 1,000 pt.)

FACS Proj. No.: PJ27371

Special Instructions: Email results to Steve Long and Russell Ragsdale

HA#	Homogeneous Material Description (incl. color, texture, phase of construction)	Homogeneous Material Locations (check box at right side of column if shown on HA Form or Drawing instead)	↓	Quant. in SF (LF for small pipe only)	Friable/ Cat. I/ Cat. II	Reno make friable? (Y/N)	Sample Number	Sample Location	Lab Result (when rcvd)
359	GREY SINK UNDERCOATING		✓				359 A	AT ROOM G2125 UNDERNEATH SINK	
353	VSF BLUE W/PINK AND BLUE SPECS		✓				353 B	AT ROOM ~~C2178~~ G2142 AT N/W CORNER	
354	3" TAN BASE BOARD W/ WHITE MASTIC		✓				354 B	AT ROOM G2142 AT N/W CORNER	
360	WALL COVERING PURPLE W/ PURPLE STREAKS		✓				360 A	AT CORRIDOR C2141 W WALL	
356	VSF WOOD PLANK (GLOSSY) TYPE 1		✓				356 B	AT ROOM G2144 N SIDE AT CTR	
352	3" BLACK BASEBOARD W/ YELLOW MASTIC		✓				352 B	AT ROOM G2018 UNDERNEATH DESK	
360	WALL COVERING PURPLE W/ DARK PURPLE STREAKS		✓				360 B	AT ROOM G2018 N. WALL	
361	3" GREY BASE BOARD W/ TAN MASTIC		✓				361 A	AT CORRIDOR C2105 ADJ. ROOM ~~G~~ 2104	
↓	↓ ↓ ↓ ↓		✓				361 B	AT CORRIDOR SOUTHEAST CORNER G2153 E. WALL ~~ADJ 2 EXTD~~	
362	CARPET MASTIC (TAN)		✓				362 A	AT CORRIDOR G2044 AT N/E CORNER	
363	12X12 VFT BEIGE W/ WHITE STREAKS & BLACK MASTIC		✓				363 A	AT ROOM G2009 S. WALL WEST END	

DW = Drywall JC = Joint Compound WT = Wall Texture VFT = Vinyl Floor Tile VSF = Vinyl Sheet Flooring BB = Baseboard BBM = Baseboard Mastic CM = Carpet Mastic ACT = Acoustic Ceiling Tile ACS = Sprayed-on Acoustical Ceiling Material
FP = Fireproofing PI = Pipe Insulation PFI = Pipe fitting insulation WP = Plaster CP = Ceiling Plaster ES = Exterior Stucco

Relinquished by:	**Relinquished by:**	**Relinquished by:**
Date & Time 1-15-16 2:00 PM (Drop off)	**Date & Time:**	**Date & Time:**
Received by: Madams	**Received by:**	**Relinquished by:**
Date & Time 1/15/16 7:30 AM PW	**Date & Time**	**Date & Time:**

Forensic Analytical

SAMPLING DATA FORM & CHAIN OF CUSTODY

CLIENT: FACS (LA05)

Sampled by: DR / LDR / CFA

Sample Date: 1-14-16

Site/Bldg.: Kaiser LAMC

1526 Edgemont Los Angeles CA (2nd Floor)

Turnaround Time: _____ RUSH _X_ 24 hr _____ 48 hr _____ Extended (____ days)

Analysis: _X_ PLM Standard _____ PLM with Point Count (_____ 400 pt. _____ 1,000 pt.)

FACS Proj. No.: PJ27371

Special Instructions: Email results to Steve Long and Russell Ragsdale

HA#	Homogeneous Material Description (incl. color, texture, phase of construction)	Homogeneous Material Locations (check box at right side of column if shown on HA Form or Drawing instead)	↓	Quant. in SF (LF for small pipe only)	Friable/ Cat. I/ Cat. II	Reno make friable? (Y/N)	Sample Number	Sample Location	Lab Result (when rcvd)
363	12X12" VFT Beige w/White Streaks, & Black Mastic		✓				363B	AT Room G2009 N. WALL EAST END	
364	Carpet Mastic (Brown)		✓				364A	AT Room G2043 AT SOUTHWEST CORNER	
↓	↓		✓				364B	AT Corridor G-2153 UNDERNEATH Partition (Transition)	
362	Carpet Mastic (Gray/Tan)		✓				362B	AT Corridor G2133 at SE	
365	Carpet Mastic (Tan) w/ underlying Tile Mastic (Brown)		✓				365A	AT Room 2139, East ~~(B)~~ floor side	
↓	Carpet Mastic (Tan)		✓				365B	At Room 2111, NW ~~(B)~~ floor side	

DW = Drywall JC = Joint Compound WT = Wall Texture VFT = Vinyl Floor Tile VSF = Vinyl Sheet Flooring BB = Baseboard BBM = Baseboard Mastic CM = Carpet Mastic ACT = Acoustic Ceiling Tile ACS = Sprayed-on Acoustical Ceiling Material
FP = Fireproofing PI = Pipe Insulation PFI = Pipe fitting insulation WP = Plaster CP = Ceiling Plaster ES = Exterior Stucco

Relinquished by: (Drop off)	Relinquished by:	Relinquished by:
Date & Time 1-15-16 2:00 PM	Date & Time:	Date & Time:
Received by: Mccayne	Received by:	Relinquished by:
Date & Time 1/15/16 7:30AM rec	Date & Time	Date & Time:

Forensic Analytical LABORATORIES

Final Report

Bulk Asbestos Analysis

(EPA Method 600/R-93-116, Visual Area Estimation)

Forensic Analytical Consulting Svcs
Stephen Long
2959 Pacific Commerce Drive

Rancho Dominguez, CA 90221

Client ID: LA05
Report Number: B215424
Date Received: 01/18/16
Date Analyzed: 01/19/16
Date Printed: 01/19/16
First Reported: 01/19/16

Job ID/Site: PJ27371; 1515 N. Vermont Ave; 4760 Sunset Blvd; 1505 N. Edgemont St. & 1526 N. Edgemont St., Los Angeles CA
Date(s) Collected: 01/15/2016

FALI Job ID: LA05
Total Samples Submitted: 15
Total Samples Analyzed: 15

Sample ID	Lab Number	Asbestos Type	Percent in Layer	Asbestos Type	Percent in Layer	Asbestos Type	Percent in Layer
366-A	50968852						
Layer: Blue Green Semi-Fibrous Material			**ND**				
Layer: Beige Semi-Fibrous Material		Actinolite	**Trace**				
Total Composite Values of Fibrous Components: Cellulose (10 %)		**Asbestos (Trace)**					
366-B	50968853						
Layer: Blue Green Semi-Fibrous Material			**ND**				
Layer: Beige Semi-Fibrous Material		Actinolite	**Trace**				
Total Composite Values of Fibrous Components: Cellulose (10 %)		**Asbestos (Trace)**					
367-A	50968854						
Layer: Grey Cementitious Material			**ND**				
Layer: White Cementitious Material			**ND**				
Layer: Paint			**ND**				
Total Composite Values of Fibrous Components: Cellulose (Trace)		**Asbestos (ND)**					
367-B	50968855						
Layer: White Cementitious Material			**ND**				
Layer: Paint			**ND**				
Total Composite Values of Fibrous Components: Cellulose (Trace)		**Asbestos (ND)**					
368-A	50968856						
Layer: Tan Non-Fibrous Material			**ND**				
Total Composite Values of Fibrous Components: Cellulose (Trace)		**Asbestos (ND)**					
369-A	50968857						
Layer: Blue Green Semi-Fibrous Material			**ND**				
Total Composite Values of Fibrous Components: Cellulose (15 %)		**Asbestos (ND)**					
370-A	50968858						
Layer: Off-White Skimcoat/Joint Compound			**ND**				
Layer: Brown Fibrous Material			**ND**				
Total Composite Values of Fibrous Components: Cellulose (2 %)		**Asbestos (ND)**					

2959 Pacific Commerce Drive, Rancho Dominguez, CA 90221 / Telephone: (310) 763-2374 (888) 813-9417 / Fax: (310) 763-8684

Report Number: B215424
Client Name: Forensic Analytical Consulting Svcs **Date Printed:** 01/19/16

Sample ID	Lab Number	Asbestos Type	Percent in Layer	Asbestos Type	Percent in Layer	Asbestos Type	Percent in Layer
371-A	50968859						
Layer: Beige Fibrous Material			**ND**				
Layer: Paint			**ND**				
Total Composite Values of Fibrous Components: Cellulose (35 %) Fibrous Glass (45 %)		**Asbestos (ND)**					
366-C	50968860						
Layer: Beige Non-Fibrous Material			**ND**				
Layer: Paint			**ND**				
Total Composite Values of Fibrous Components: Cellulose (Trace)		**Asbestos (ND)**					
371-B	50968861						
Layer: Beige Fibrous Material			**ND**				
Layer: White Non-Fibrous Material			**ND**				
Layer: Paint			**ND**				
Total Composite Values of Fibrous Components: Cellulose (35 %) Fibrous Glass (45 %)		**Asbestos (ND)**					
372-A	50968862						
Layer: Beige Fibrous Material			**ND**				
Layer: Paint			**ND**				
Total Composite Values of Fibrous Components: Cellulose (35 %) Fibrous Glass (45 %)		**Asbestos (ND)**					
370-B	50968863						
Layer: White Skimcoat/Joint Compound			**ND**				
Total Composite Values of Fibrous Components: Cellulose (Trace)		**Asbestos (ND)**					
368-B	50968864						
Layer: Tan Non-Fibrous Material			**ND**				
Total Composite Values of Fibrous Components: Cellulose (Trace)		**Asbestos (ND)**					
370-C	50968865						
Layer: White Skimcoat/Joint Compound			**ND**				
Layer: Paint			**ND**				
Total Composite Values of Fibrous Components: Cellulose (Trace)		**Asbestos (ND)**					
369-B	50968866						
Layer: Blue Green Semi-Fibrous Material			**ND**				
Total Composite Values of Fibrous Components: Cellulose (15 %)		**Asbestos (ND)**					

2959 Pacific Commerce Drive, Rancho Dominguez, CA 90221 / Telephone: (310) 763-2374 (888) 813-9417 / Fax: (310) 763-8684

Report Number: B215424

Client Name: Forensic Analytical Consulting Svcs **Date Printed:** 01/19/16

Sample ID	Lab Number	Asbestos Type	Percent in Layer	Asbestos Type	Percent in Layer	Asbestos Type	Percent in Layer



Tiffani Ludd, Laboratory Supervisor, Rancho Dominguez Laboratory

Note: Limit of Quantification ('LOQ') = 1%. 'Trace' denotes the presence of asbestos below the LOQ. 'ND' = 'None Detected'.

Analytical results and reports are generated by Forensic Analytical Laboratories Inc. (FALI) at the request of and for the exclusive use of the person or entity (client) named on such report. Results, reports or copies of same will not be released by FALI to any third party without prior written request from client. This report applies only to the sample(s) tested. Supporting laboratory documentation is available upon request. This report must not be reproduced except in full, unless approved by FALI. The client is solely responsible for the use and interpretation of test results and reports requested from FALI. Forensic Analytical Laboratories Inc. is not able to assess the degree of hazard resulting from materials analyzed. FALI reserves the right to dispose of all samples after a period of thirty (30) days, according to all state and federal guidelines, unless otherwise specified. All samples were received in acceptable condition unless otherwise noted.

2959 Pacific Commerce Drive, Rancho Dominguez, CA 90221 / Telephone: (310) 763-2374 (888) 813-9417 / Fax: (310) 763-8684

Forensic Analytical — **SAMPLING DATA FORM & CHAIN OF CUSTODY**

CLIENT: FACS (LA05) | Sampled by: RR / OFA / MAW | Sar

Site/Bldg.: Kaiser LAMC
1526 Edgemont, Los Angeles, CA (2nd Floor) | Turnaround Time: ____ RUSH __X__ 24 hr ____ 48 hr ____ Extended

FACS Proj. No.: PJ27371 | Analysis: __X__ PLM Standard ____ PLM with Point Count (_

Special Instructions: Email results to Steve Long and Russell Ragsdale

HA#	Homogeneous Material Description (incl. color, texture, phase of construction)	Homogeneous Material Locations (check box at right side of column if shown on HA Form or Drawing instead) ↓	Quant. in SF (LF for small pipe only)	Friable/ Cat. I/ Cat. II	Reno make friable? (Y/N)	Sample Number	Sample Loc
366	Plaster with fine pre-finish (green)	✓				366-A	Rm 2001 elevator lobby - W.
↓	↓	✓				366-B	Room 2037 adj exit door - W.
367	Stucco (white exterior)	✓				367-A	2nd floor Breezeway to Po
	" "	✓				367-B	" " " "
368	Brown HVAC duct mastic	✓				368-A	EAST corridor - West Per
369	Green Fireproofing	✓				369-A	" " " "
370	Joint compound Pink & white	✓				370-A	" " " "
371	2'x2' ceiling tile	✓				371-A	" " " "
366	Plaster ~~(FB)~~ (TM)	✓				366-C	EAST corridor - S. end Ad
371	Ceiling tile 2x2	✓				371-B	2153 corridor Adj Rm
372	Ceiling tile 2x4	✓				372-A	Rm 2120 - S. Perim

DW = Drywall JC = Joint Compound WT = Wall Texture VFT = Vinyl Floor Tile VSF = Vinyl Sheet Flooring BB = Baseboard BBM = Baseboard Mastic CM = Carpet Mastic ACT = Acoustic Ceiling Ti
FP = Fireproofing PI = Pipe Insulation PFI = Pipe fitting insulation WP = Plaster CP = Ceiling Plaster ES = Exterior Stucco

Relinquished by: [signature] 1:30 AM (Drop off)	Relinquished by:	Relinquished by:
Date & Time 1-16-16	Date & Time:	Date & Time:
Received by: [signature]	Received by:	Relinquished by:
Date & Time 1/18/16 2:8 8:50	Date & Time	Date & Time:

SAMPLING DATA FORM & CHAIN OF CUSTODY

Page 1 of

Sampled by: RR / OFA / MAW | Sample Date: 1-15-16

Turnaround Time: ____ RUSH (24 hr) ____ 48 hr ____ Extended (____ days)

les, CA (2nd Floor) | Analysis: X PLM Standard ____ PLM with Point Count (____ 400 pt. ____ 1,000 pt.)

Special Instructions: Email results to Steve Long and Russell Ragsdale

Homogeneous Material Locations (check box at right side of column if shown on HA Form or Drawing instead)	↓	Quant. in SF (LF for small pipe only)	Friable/ Cat. I/ Cat. II	Reno make friable? (Y/N)	Sample Number	Sample Location	Lab Result (when rcvd)
	✓				366-A	Rm 2001 elevator lobby - W. ceiling cavity	see note on HA Form re: FP
	✓				366-B	Room 2037 adj exit door - W ceiling cavity	
	✓				367-A	2nd floor Breezeway to Parkway LOT - S. side	
	✓				367-B	" " " " " - N. side	
	✓				368-A	EAST CORRIDOR - WEST PERM ABOVE C.T. ADJ 2013	
	✓				369-A	" " " " " " " "	
	✓				370-A	" " " " " " " "	
	✓				371-A	" " " "	
	✓				366-C	EAST CORRIDOR - S. end ADJ STARWELL	
	✓				371-B	2153 CORRIDOR ADJ RM G2138	
	✓				372-A	RM 2120 - S. PERM	

ure VFT = Vinyl Floor Tile VSF = Vinyl Sheet Flooring BB = Baseboard BBM = Baseboard Mastic CM = Carpet Mastic ACT = Acoustic Ceiling Tile ACS = Sprayed-on Acoustical Ceiling Material
ng insulation WP = Plaster CP = Ceiling Plaster ES = Exterior Stucco

1:30 AM (Drop off)	**Relinquished by:** **Date & Time:**	**Relinquished by:** **Date & Time:**
8:30	**Received by:** **Date & Time**	**Relinquished by:** **Date & Time:**

Forensic Analytical

SAMPLING DATA FORM & CHAIN OF CUSTODY

CLIENT: FACS (LA05)

Sampled by: RR/OFA/MAW

Site/Bldg.: Kaiser LAMC
1526 Edgemont, Los Angeles, CA (2nd Floor)

Turnaround Time: ____ RUSH (X) 24 hr ____ 48 hr ____ Extended (

Analysis: (X) PLM Standard ____ PLM with Point Count (__

FACS Proj. No.: PJ27371

Special Instructions: Email results to Steve Long and Russell Ragsdale

HA#	Homogeneous Material Description (incl. color, texture, phase of construction)	Homogeneous Material Locations (check box at right side of column if shown on HA Form or Drawing instead) ↓	Quant. in SF (LF for small pipe only)	Friable/ Cat. I/ Cat. II	Reno make friable? (Y/N)	Sample Number	Sample Loca
370	Joint compound (white)	✓				370-B	Corridor 2153 - Adj Rm
368	Mastic (brown)	✓				368-B	" " " "
370	Joint compound (white with pnk)	✓				370-C	Corridor 2020 - Adj BR
369	Fire proofing (gray)	✓				369-B	Corridor 2044 Adj G:

DW = Drywall JC = Joint Compound WT = Wall Texture VFT = Vinyl Floor Tile VSF = Vinyl Sheet Flooring BB = Baseboard BBM = Baseboard Mastic CM = Carpet Mastic ACT = Acoustic Ceiling Tile
FP = Fireproofing PI = Pipe Insulation PFI = Pipe fitting insulation WP = Plaster CP = Ceiling Plaster ES = Exterior Stucco

Relinquished by: [signature]	Relinquished by:	Relinquished by:
Date & Time 1-16-16 1:30 PM (Drop off)	Date & Time:	Date & Time:
Received by: [signature]	Received by:	Relinquished by:
Date & Time 1/18/16 8:30	Date & Time	Date & Time:

SAMPLING DATA FORM & CHAIN OF CUSTODY

Page ___ of ___

Sampled by: RR/OFA/MAW | Sample Date: 1/15/16

Turnaround Time: ___ RUSH (X) 24 hr ___ 48 hr ___ Extended (___ days)

les, CA (2nd Floor) | Analysis: (X) PLM Standard ___ PLM with Point Count (___ 400 pt. ___ 1,000 pt.)

Special Instructions: Email results to Steve Long and Russell Ragsdale

Homogeneous Material Locations (check box at right side of column if shown on HA Form or Drawing instead)	↓	Quant. in SF (LF for small pipe only)	Friable/ Cat. I/ Cat. II	Reno make friable? (Y/N)	Sample Number	Sample Location	Lab Result (when rcvd)
	✓				370-B	Corridor 2153 - Adj Rm G 2149 (Above CT)	
	✓				368-B	" " " " " " "	
	✓				370-C	Corridor 2020 - Adj BR G2019 (Above ceilng)	
	✓				369-B	Corridor 2044 Adj G2045 (Abve ceiling)	

ire VFT = Vinyl Floor Tile VSF = Vinyl Sheet Flooring BB = Baseboard BBM = Baseboard Mastic CM = Carpet Mastic ACT = Acoustic Ceiling Tile ACS = Sprayed-on Acoustical Ceiling Material
g insulation WP = Plaster CP = Ceiling Plaster ES = Exterior Stucco

1:30 pm (Drop off)

Relinquished by:

Date & Time:

Relinquished by:

Date & Time:

8:30

Received by:

Date & Time

Relinquished by:

Date & Time:

Forensic Analytical LABORATORIES

Final Report

Bulk Asbestos Analysis

(EPA Method 600/R-93-116, Visual Area Estimation)

Forensic Analytical Consulting Svcs
Stephen Long
2959 Pacific Commerce Drive

Rancho Dominguez, CA 90221

Client ID: LA05
Report Number: B215466
Date Received: 01/19/16
Date Analyzed: 01/20/16
Date Printed: 01/20/16
First Reported: 01/20/16

Job ID/Site: PJ27371; 1515 N. Vermont Ave; 4760 Sunset Blvd; 1505 N. Edgemont St. & 1526 N. Edgemont St., Los Angeles CA
Date(s) Collected: 01/18/2016

FALI Job ID: LA05
Total Samples Submitted: 50
Total Samples Analyzed: 50

Sample ID	Lab Number	Asbestos Type	Percent in Layer	Asbestos Type	Percent in Layer	Asbestos Type	Percent in Layer
373A	50969145						
Layer: Off-White Fibrous Material with			**ND**				
Total Composite Values of Fibrous Components: Cellulose (65 %)		**Asbestos (ND)**					
373B	50969146						
Layer: Off-White Fibrous Material with			**ND**				
Total Composite Values of Fibrous Components: Cellulose (65 %)		**Asbestos (ND)**					
374A	50969147						
Layer: Beige Mastic			**ND**				
Layer: Beige Fibrous Material			**ND**				
Layer: Paint			**ND**				
Total Composite Values of Fibrous Components: Cellulose (45 %) Fibrous Glass (35 %)		**Asbestos (ND)**					
374B	50969148						
Layer: Beige Mastic			**ND**				
Layer: Beige Fibrous Material			**ND**				
Layer: Paint			**ND**				
Total Composite Values of Fibrous Components: Cellulose (45 %) Fibrous Glass (35 %)		**Asbestos (ND)**					
375A	50969149						
Layer: Grey Tile			**ND**				
Layer: Yellow Mastic with Debris			**ND**				
Total Composite Values of Fibrous Components: Cellulose (Trace)		**Asbestos (ND)**					
376A	50969150						
Layer: Grey Tile			**ND**				
Layer: Yellow Mastic with Debris			**ND**				
Total Composite Values of Fibrous Components: Cellulose (Trace)		**Asbestos (ND)**					

2959 Pacific Commerce Drive, Rancho Dominguez, CA 90221 / Telephone: (310) 763-2374 (888) 813-9417 / Fax: (310) 763-8684

Sample ID	Lab Number	Asbestos Type	Percent in Layer	Asbestos Type	Percent in Layer	Asbestos Type	Percent in Layer
377A	50969151						
Layer: Grey Non-Fibrous Material			**ND**				
Layer: White Mastic			**ND**				
Layer: Paint			**ND**				
Layer: White Skimcoat/Joint Compound			**ND**				
Total Composite Values of Fibrous Components: Cellulose (Trace)		**Asbestos (ND)**					
375B	50969152						
Layer: Grey Tile			**ND**				
Layer: Yellow Mastic with Debris			**ND**				
Total Composite Values of Fibrous Components: Cellulose (Trace)		**Asbestos (ND)**					
378A	50969153						
Layer: Grey Fibrous Material			**ND**				
Layer: Paint			**ND**				
Total Composite Values of Fibrous Components: Cellulose (30 %) Fibrous Glass (55 %)		**Asbestos (ND)**					
379A	50969154						
Layer: Blue Grey Tile			**ND**				
Layer: Yellow Mastic with Debris			**ND**				
Total Composite Values of Fibrous Components: Cellulose (Trace)		**Asbestos (ND)**					
379B	50969155						
Layer: Blue Grey Tile			**ND**				
Layer: Yellow Mastic			**ND**				
Total Composite Values of Fibrous Components: Cellulose (Trace)		**Asbestos (ND)**					
380A	50969156						
Layer: Wallcovering with Adhesive			**ND**				
Layer: Off-White Skimcoat/Joint Compound			**ND**				
Total Composite Values of Fibrous Components: Cellulose (50 %)		**Asbestos (ND)**					
382A	50969157						
Layer: Light Beige Non-Fibrous Material			**ND**				
Layer: White Mastic			**ND**				
Layer: Paint			**ND**				
Layer: White Skimcoat/Joint Compound			**ND**				
Total Composite Values of Fibrous Components: Cellulose (Trace)		**Asbestos (ND)**					
384A	50969158						
Layer: White Plaster			**ND**				
Layer: Paint			**ND**				
Total Composite Values of Fibrous Components: Cellulose (Trace)		**Asbestos (ND)**					

2959 Pacific Commerce Drive, Rancho Dominguez, CA 90221 / Telephone: (310) 763-2374 (888) 813-9417 / Fax: (310) 763-8684

Report Number: B215466

Client Name: Forensic Analytical Consulting Svcs **Date Printed:** 01/20/16

Sample ID	Lab Number	Asbestos Type	Percent in Layer	Asbestos Type	Percent in Layer	Asbestos Type	Percent in Layer
385A	50969159						
Layer: Dark Grey Fibrous Material			**ND**				
Layer: Paint			**ND**				
Total Composite Values of Fibrous Components: Cellulose (3 %) Fibrous Glass (5 %)		**Asbestos (ND)**					
381A	50969160						
Layer: Off-White Tile			**ND**				
Layer: Yellow Mastic			**ND**				
Total Composite Values of Fibrous Components: Cellulose (Trace)		**Asbestos (ND)**					
383A	50969161						
Layer: Yellow Fibrous Material			**ND**				
Layer: Off-White Fibrous Material with Foil			**ND**				
Layer: Paint			**ND**				
Total Composite Values of Fibrous Components: Cellulose (5 %) Fibrous Glass (70 %)		**Asbestos (ND)**					
386A	50969162						
Layer: Tan Non-Fibrous Material			**ND**				
Layer: Paint			**ND**				
Total Composite Values of Fibrous Components:		**Asbestos (ND)**					
381B	50969163						
Layer: Off-White Tile			**ND**				
Layer: Yellow Mastic			**ND**				
Total Composite Values of Fibrous Components: Cellulose (Trace)		**Asbestos (ND)**					
387A	50969164						
Layer: Tan Mastic with Debris		Chrysotile	**Trace**				
Total Composite Values of Fibrous Components:		**Asbestos (Trace)**					
382B	50969165						
Layer: Light Beige Non-Fibrous Material			**ND**				
Layer: White Mastic			**ND**				
Layer: Paint			**ND**				
Layer: White Skimcoat/Joint Compound			**ND**				
Total Composite Values of Fibrous Components: Cellulose (Trace)		**Asbestos (ND)**					
385B	50969166						
Layer: Grey Semi-Fibrous Material			**ND**				
Total Composite Values of Fibrous Components: Cellulose (15 %)		**Asbestos (ND)**					

2959 Pacific Commerce Drive, Rancho Dominguez, CA 90221 / Telephone: (310) 763-2374 (888) 813-9417 / Fax: (310) 763-8684

Report Number: B215466

Client Name: Forensic Analytical Consulting Svcs **Date Printed:** 01/20/16

Sample ID	Lab Number	Asbestos Type	Percent in Layer	Asbestos Type	Percent in Layer	Asbestos Type	Percent in Layer
383B	50969167						
Layer: Yellow Fibrous Material			**ND**				
Layer: Off-White Fibrous Material with Foil			**ND**				
Layer: Paint			**ND**				
Total Composite Values of Fibrous Components: Cellulose (20 %) Fibrous Glass (20 %)		**Asbestos (ND)**					
386B	50969168						
Layer: Tan Mastic			**ND**				
Total Composite Values of Fibrous Components:		**Asbestos (ND)**					
384B	50969169						
Layer: Beige Cementitious Material			**ND**				
Layer: Off-White Cementitious Material			**ND**				
Layer: Paint			**ND**				
Total Composite Values of Fibrous Components: Cellulose (Trace)		**Asbestos (ND)**					
378B	50969170						
Layer: Beige Fibrous Material			**ND**				
Layer: Paint			**ND**				
Total Composite Values of Fibrous Components: Cellulose (35 %) Fibrous Glass (45 %)		**Asbestos (ND)**					
389B	50969171						
Layer: Light Brown Sheet Flooring			**ND**				
Layer: Yellow Mastic			**ND**				
Layer: Grey Semi-Fibrous Material			**ND**				
Total Composite Values of Fibrous Components: Cellulose (Trace)		**Asbestos (ND)**					
398C	50969172						
Layer: Beige Sheet Flooring			**ND**				
Layer: White Mastic			**ND**				
Layer: Grey Non-Fibrous Material			**ND**				
Layer: Tan Mastic			**ND**				
Total Composite Values of Fibrous Components: Cellulose (Trace) Synthetic (Trace)		**Asbestos (ND)**					
398B	50969173						
Layer: Beige Sheet Flooring			**ND**				
Layer: White Mastic			**ND**				
Layer: White Non-Fibrous Material			**ND**				
Layer: Tan Mastic with Debris			**ND**				
Total Composite Values of Fibrous Components: Cellulose (Trace) Synthetic (Trace)		**Asbestos (ND)**					

2959 Pacific Commerce Drive, Rancho Dominguez, CA 90221 / Telephone: (310) 763-2374 (888) 813-9417 / Fax: (310) 763-8684

Sample ID	Lab Number	Asbestos Type	Percent in Layer	Asbestos Type	Percent in Layer	Asbestos Type	Percent in Layer
399A	50969174						
Layer: Light Brown Non-Fibrous Material			**ND**				
Layer: White Mastic			**ND**				
Layer: Paint			**ND**				
Layer: White Skimcoat/Joint Compound			**ND**				
Layer: Off-White Fibrous Material			**ND**				
Total Composite Values of Fibrous Components: Cellulose (2 %)		**Asbestos (ND)**					
396B	50969175						
Layer: Brown Sheet Flooring			**ND**				
Total Composite Values of Fibrous Components: Cellulose (Trace) Comment: No mastic Detected.		**Asbestos (ND)**					
397A	50969176						
Layer: Off-White Sheet Flooring			**ND**				
Layer: Yellow Mastic			**ND**				
Layer: Grey Semi-Fibrous Material			**ND**				
Layer: Light Blue Non-Fibrous Material			**ND**				
Total Composite Values of Fibrous Components: Cellulose (2 %)		**Asbestos (ND)**					
396A	50969177						
Layer: Brown Sheet Flooring			**ND**				
Layer: Tan Mastic with Debris			**ND**				
Total Composite Values of Fibrous Components: Cellulose (Trace)		**Asbestos (ND)**					
394A	50969178						
Layer: Grey Sheet Flooring			**ND**				
Layer: Fibrous Backing			**ND**				
Layer: Tan Mastic			**ND**				
Total Composite Values of Fibrous Components: Cellulose (15 %) Fibrous Glass (Trace) Synthetic (5 %)		**Asbestos (ND)**					
382C	50969179						
Layer: Light Beige Non-Fibrous Material			**ND**				
Layer: White Mastic			**ND**				
Layer: White Drywall			**ND**				
Total Composite Values of Fibrous Components: Cellulose (3 %)		**Asbestos (ND)**					
395A	50969180						
Layer: Grey Semi-Fibrous Material			**ND**				
Total Composite Values of Fibrous Components: Cellulose (15 %)		**Asbestos (ND)**					

2959 Pacific Commerce Drive, Rancho Dominguez, CA 90221 / Telephone: (310) 763-2374 (888) 813-9417 / Fax: (310) 763-8684

Report Number: B215466

Client Name: Forensic Analytical Consulting Svcs **Date Printed:** 01/20/16

Sample ID	Lab Number	Asbestos Type	Percent in Layer	Asbestos Type	Percent in Layer	Asbestos Type	Percent in Layer
394B	50969181						
Layer: Grey Sheet Flooring			**ND**				
Layer: Fibrous Backing			**ND**				
Layer: Green/Tan Mastic			**ND**				
Total Composite Values of Fibrous Components:		**Asbestos (ND)**					
Cellulose (15 %) Fibrous Glass (Trace) Synthetic (5 %)							
391B	50969182						
Layer: Wallcovering with Adhesive			**ND**				
Layer: White Drywall			**ND**				
Total Composite Values of Fibrous Components:		**Asbestos (ND)**					
Cellulose (75 %)							
388B	50969183						
Layer: Brown Sheet Flooring			**ND**				
Layer: Grey Non-Fibrous Material			**ND**				
Total Composite Values of Fibrous Components:		**Asbestos (ND)**					
Cellulose (Trace)							
391A	50969184						
Layer: Wallcovering with Adhesive			**ND**				
Layer: White Mastic			**ND**				
Layer: White Drywall			**ND**				
Total Composite Values of Fibrous Components:		**Asbestos (ND)**					
Cellulose (75 %)							
393A	50969185						
Layer: Beige Sheet Flooring			**ND**				
Layer: White Mastic			**ND**				
Layer: Grey Non-Fibrous Material			**ND**				
Layer: Tan Mastic			**ND**				
Total Composite Values of Fibrous Components:		**Asbestos (ND)**					
Cellulose (Trace) Synthetic (Trace)							
377B	50969186						
Layer: Black Non-Fibrous Material			**ND**				
Layer: White Mastic			**ND**				
Layer: Paint			**ND**				
Layer: White Skimcoat/Joint Compounds			**ND**				
Layer: Off-White Fibrous Material			**ND**				
Total Composite Values of Fibrous Components:		**Asbestos (ND)**					
Cellulose (2 %)							
389A	50969187						
Layer: Brown Sheet Flooring			**ND**				
Layer: Grey Non-Fibrous Material			**ND**				
Layer: White Non-Fibrous Material			**ND**				
Layer: Tan Mastic			**ND**				
Total Composite Values of Fibrous Components:		**Asbestos (ND)**					
Cellulose (Trace)							

2959 Pacific Commerce Drive, Rancho Dominguez, CA 90221 / Telephone: (310) 763-2374 (888) 813-9417 / Fax: (310) 763-8684

Report Number: B215466

Client Name: Forensic Analytical Consulting Svcs **Date Printed:** 01/20/16

Sample ID	Lab Number	Asbestos Type	Percent in Layer	Asbestos Type	Percent in Layer	Asbestos Type	Percent in Layer
390A	50969188						
Layer: Black Non-Fibrous Material			**ND**				
Total Composite Values of Fibrous Components:		**Asbestos (ND)**					
392A	50969189						
Layer: Tan Mastic			**ND**				
Total Composite Values of Fibrous Components:		**Asbestos (ND)**					
Cellulose (Trace) Synthetic (Trace)							
400A	50969190						
Layer: Light Brown Non-Fibrous Material			**ND**				
Layer: White/Tan Mastics			**ND**				
Layer: Grey Cementitious Material			**ND**				
Total Composite Values of Fibrous Components:		**Asbestos (ND)**					
Cellulose (Trace)							
400B	50969191						
Layer: Light Brown Non-Fibrous Material			**ND**				
Layer: White/Tan Mastics			**ND**				
Total Composite Values of Fibrous Components:		**Asbestos (ND)**					
Cellulose (Trace)							
388A	50969192						
Layer: Brown Sheet Flooring			**ND**				
Layer: Grey Non-Fibrous Material			**ND**				
Total Composite Values of Fibrous Components:		**Asbestos (ND)**					
398A	50969193						
Layer: Off-White Sheet Flooring			**ND**				
Layer: Yellow Mastic			**ND**				
Layer: Off-White Mastic with Debris			**ND**				
Total Composite Values of Fibrous Components:		**Asbestos (ND)**					
Cellulose (Trace) Synthetic (Trace)							
392B	50969194						
Layer: Tan Mastic			**ND**				
Total Composite Values of Fibrous Components:		**Asbestos (ND)**					
Cellulose (Trace) Synthetic (Trace)							



Tiffani Ludd, Laboratory Supervisor, Rancho Dominguez Laboratory

Note: Limit of Quantification ('LOQ') = 1%. 'Trace' denotes the presence of asbestos below the LOQ. 'ND' = 'None Detected'.

Analytical results and reports are generated by Forensic Analytical Laboratories Inc. (FALI) at the request of and for the exclusive use of the person or entity (client) named on such report. Results, reports or copies of same will not be released by FALI to any third party without prior written request from client. This report applies only to the sample(s) tested. Supporting laboratory documentation is available upon request. This report must not be reproduced except in full, unless approved by FALI. The client is solely responsible for the use and interpretation of test results and reports requested from FALI. Forensic Analytical Laboratories Inc. is not able to assess the degree of hazard resulting from materials analyzed. FALI reserves the right to dispose of all samples after a period of thirty (30) days, according to all state and federal guidelines, unless otherwise specified. All samples were received in acceptable condition unless otherwise noted.

2959 Pacific Commerce Drive, Rancho Dominguez, CA 90221 / Telephone: (310) 763-2374 (888) 813-9417 / Fax: (310) 763-8684

Forensic Analytical — **SAMPLING DATA FORM & CHAIN OF CUSTODY**

CLIENT: FACS (LA05) | Sampled by: RR / OFA / DMH / MAW | Sam

Site/Bldg.: Kaiser LAMC | Turnaround Time: ____ RUSH __x__ 24 hr ____ 48 hr ____ Extended (

1526 Edgemont, Los Angeles, CA (1st Floor) | Analysis: __x__ PLM Standard ____ PLM with Point Count (__

FACS Proj. No.: PJ27371 | Special Instructions: Email results to Steve Long and Russell Ragsdale

HA#	Homogeneous Material Description (incl. color, texture, phase of construction)	Homogeneous Material Locations (check box at right side of column if shown on HA Form or Drawing instead) ↓	Quant. in SF (LF for small pipe only)	Friable/ Cat. I/ Cat. II	Reno make friable? (Y/N)	Sample Number	Sample Loca
373	Carpet Glue	✓				373A	Room 1007, West side
373	" "	✓				373B	SE of
374	1'x1' ACT fissure white w/ mastic (Brown)	✓				374A	South
374	" "	✓				374B	SW
375	12" Gray floor tile with white specs and gray mastic	✓				375A	Center
376	12" Gray floor tile with black and white specs and Brown mastic	✓				376A	NE
377	Gray Drywall with white mastic	✓				377A	NE
375	12" Gray floor tile with white specs and gray mastic	✓				375B	Room 1006, SW
378	2x2 Ceiling tile	✓				378A	NW
379	12" light green floor tile with green and white specs (yellow mastic)	✓				379A	Room 1005, NW
379	" "	✓				379B	Room 1004, West

DW = Drywall JC = Joint Compound WT = Wall Texture VFT = Vinyl Floor Tile VSF = Vinyl Sheet Flooring BB = Baseboard BBM = Baseboard Mastic CM = Carpet Mastic ACT = Acoustic Ceiling Tile
FP = Fireproofing PI = Pipe Insulation PFI = Pipe fitting insulation WP = Plaster CP = Ceiling Plaster ES = Exterior Stucco

Relinquished by:	Relinquished by:	Relinquished by:
Date & Time 1-19-16 2:30 pm (Drop off)	Date & Time:	Date & Time:
Received by: Madam	Received by:	Relinquished by:
Date & Time 1/19/16 8:30 am	Date & Time	Date & Time:

SAMPLING DATA FORM & CHAIN OF CUSTODY

Page 1 of

Sampled by: RR/OFA/DMH/MAW

Sample Date: 1-18-16

Turnaround Time: _____ RUSH _x_ 24 hr _____ 48 hr _____ Extended (____ days)

Analysis: _x_ PLM Standard _____ PLM with Point Count (_____ 400 pt. _____ 1,000 pt.)

CA (1st Floor)

Special Instructions: Email results to Steve Long and Russell Ragsdale

Homogeneous Material Locations (check box at right side of column if shown on HA Form or Drawing instead)	↓	Quant. in SF (LF for small pipe only)	Friable/ Cat. I/ Cat. II	Reno make friable? (Y/N)	Sample Number	Sample Location	Lab Result (when rcvd)
	✓				373A	Room 1007, West side of carpet	
	✓				373B	, SE of carpet	
	✓				374A	, South of Room	
	✓				374B	, SW of Room	
	✓				375A	, Center of Room	
	✓				376A	, NE of Room	
	✓				377A	↓ , NE of Room	
	✓				375B	Room 1006, SW	
	✓				378A	↓ , NW	
	✓				379A	Room 1005, NW	
	✓				379B	Room 1004, West	

ture VFT = Vinyl Floor Tile VSF = Vinyl Sheet Flooring BB = Baseboard BBM = Baseboard Mastic CM = Carpet Mastic ACT = Acoustic Ceiling Tile ACS = Sprayed-on Acoustical Ceiling Material
ng insulation WP = Plaster CP = Ceiling Plaster ES = Exterior Stucco

2:30 pm (Drop off)	Relinquished by: Date & Time:	Relinquished by: Date & Time:
8am 1/19	Received by: Date & Time	Relinquished by: Date & Time:

Forensic Analytical — **SAMPLING DATA FORM & CHAIN OF CUSTODY**

CLIENT: FACS (LA05) | Sampled by: RR / OFA / DMH / MAW | Sam

Site/Bldg.: Kaiser LAMC
1526 Edgemont, Los Angeles, CA (1st Floor)

Turnaround Time: ____ RUSH __X__ 24 hr ____ 48 hr ____ Extended (

Analysis: __X__ PLM Standard ____ PLM with Point Count (_

FACS Proj. No.: PJ27371 | Special Instructions: Email results to Steve Long and Russell Ragsdale

HA#	Homogeneous Material Description (incl. color, texture, phase of construction)	Homogeneous Material Locations (check box at right side of column if shown on HA Form or Drawing instead) ↓	Quant. in SF (LF for small pipe only)	Friable/ Cat. I/ Cat. II	Reno make friable? (Y/N)	Sample Number	Sample Loca
380	Wall covering, White	✓				380A	Room 1004, So
382	Tan basecove with yellow mastic	✓				382A	Room 1010, So
384	Plaster (White)	✓				384A	, We
385	Fire Proofing (gray)	✓				385A	, We
381	12" white floor tile with yellow mastic	✓				381A	, Ce
383	White duct Wrapping	✓				383A	, Ce
386	HVAC brown mastic	✓				386A	, Ce
381	12" white floor tile with yellow mastic	✓				381B	Room 1002, SW
387	Residual Black Mastic (Utility Room)	✓				387A	Room 1012, SE
382	Tan basecove with yellow mastic	✓				382B	Room 1013, So
385	Fire proofing (Gray)	✓				385B	↓ , ↓

DW = Drywall JC = Joint Compound WT = Wall Texture VFT = Vinyl Floor Tile VSF = Vinyl Sheet Flooring BB = Baseboard BBM = Baseboard Mastic CM = Carpet Mastic ACT = Acoustic Ceiling Tile
FP = Fireproofing PI = Pipe Insulation PFI = Pipe fitting insulation WP = Plaster CP = Ceiling Plaster ES = Exterior Stucco

Relinquished by:	Relinquished by:	Relinquished by:
Date & Time 1-19-16 2:30 pm (Drop off)	Date & Time:	Date & Time:
Received by: Undans	Received by:	Relinquished by:
Date & Time 1/19/16 8am ish	Date & Time	Date & Time:

SAMPLING DATA FORM & CHAIN OF CUSTODY

Sampled by: RR / OFA / DMH / MAW — Sample Date: 1-18-16

Turnaround Time: ____ RUSH __X__ 24 hr ____ 48 hr ____ Extended (____ days)

CA (1st Floor) — Analysis: __X__ PLM Standard ____ PLM with Point Count (____ 400 pt. ____ 1,000 pt.)

Special Instructions: Email results to Steve Long and Russell Ragsdale

Homogeneous Material Locations (check box at right side of column if shown on HA Form or Drawing instead)	↓	Quant. in SF (LF for small pipe only)	Friable/ Cat. I/ Cat. II	Reno make friable? (Y/N)	Sample Number	Sample Location	Lab Result (when rcvd)
	✓				380A	Room 1004, South side, Westend	
	✓				382A	Room 1010, South	
	✓				384A	, West	
	✓				385A	, West	
	✓				381A	, Center	
	✓				383A	, Center	
	✓				386A	, Center	
	✓				381B	Room 1002, SW	
	✓				387A	Room 1012, SE	
	✓				382B	Room 1013, South Westend	
	✓				385B	↓ , ↓ Westend	

ure VFT = Vinyl Floor Tile VSF = Vinyl Sheet Flooring BB = Baseboard BBM = Baseboard Mastic CM = Carpet Mastic ACT = Acoustic Ceiling Tile ACS = Sprayed-on Acoustical Ceiling Material
ng insulation WP = Plaster CP = Ceiling Plaster ES = Exterior Stucco

2:30 AM (Drop off)	Relinquished by: Date & Time:	Relinquished by: Date & Time:
8am 1/19	Received by: Date & Time	Relinquished by: Date & Time:

Forensic Analytical

SAMPLING DATA FORM & CHAIN OF CUSTODY

CLIENT: FACS (LA05)

Sampled by: RR / OFA / DMH / MAW

Site/Bldg.: Kaiser LAMC
1526 Edgemont Los Angeles, CA (1st Floor)

Turnaround Time: ____ RUSH ____ 24 hr ____ 48 hr ____ Extended (

Analysis: X PLM Standard ____ PLM with Point Count (__

FACS Proj. No.: #527371

Special Instructions: Email results to Steve Long and Russell Ragsdale

HA#	Homogeneous Material Description (incl. color, texture, phase of construction)	Homogeneous Material Locations (check box at right side of column if shown on HA Form or Drawing instead) ↓	Quant. in SF (LF for small pipe only)	Friable/ Cat. I/ Cat. II	Reno make friable? (Y/N)	Sample Number	Sample Loca
383	White duct wrapping					383B	Room 1013, W
386	HVAC brown mastic					386B	↓ , N
384	Plaster white					384B	↓ , East
378	2x2 ceiling tile					378B	Room 1016A, Cen
389	Vinyl sheet gray with brown specs					389B	Room 1136, N
398	Vinyl sheet off-white with gray and brown specs					398C	Room 1135, N
398	" "					398B	Room 1154, N
399	6" tan basecove					399A	Room 1152, E
396	Wood veneer plank type 1					396B	Room 1105, N
397	Vinyl sheet off-white with gray and brown specs					397A	Room 1107B, SE
396	Wood veneer plank type 1					396A	Room 1107E, So

DW = Drywall JC = Joint Compound WT = Wall Texture VFT = Vinyl Floor Tile VSF = Vinyl Sheet Flooring BB = Baseboard BBM = Baseboard Mastic CM = Carpet Mastic ACT = Acoustic Ceiling Tile
FP = Fireproofing PI = Pipe Insulation PFI = Pipe fitting insulation WP = Plaster CP = Ceiling Plaster ES = Exterior Stucco

Relinquished by: [signature] 2:30 AM (Drop off)	Relinquished by:	Relinquished by:
Date & Time 1-19-16	Date & Time:	Date & Time:
Received by: [signature] 1/19/16 9am MO	Received by:	Relinquished by:
Date & Time	Date & Time	Date & Time:

SAMPLING DATA FORM & CHAIN OF CUSTODY

Sampled by: RR / OFA / DMH / MAW — Sample Date: 1-18-16

Turnaround Time: ____ RUSH ___X___ 24 hr ____ 48 hr ____ Extended (____ days)

Analysis: ___X___ PLM Standard ____ PLM with Point Count (____ 400 pt. ____ 1,000 pt.)

jeles, CA (1st Floor)

Special Instructions: Email results to Steve Long and Russell Ragsdale

Homogeneous Material Locations (check box at right side of column if shown on HA Form or Drawing instead)	↓	Quant. in SF (LF for small pipe only)	Friable/ Cat. I/ Cat. II	Reno make friable? (Y/N)	Sample Number	Sample Location	Lab Result (when rcvd)
	✓				383B	Room 1013, West	
	✓				386B	↓, North	
	✓				384B	↓, East wall, Northeast	
	✓				378B	Room 1016A, Center	
	✓				389B	Room 1136, NE	
	✓				395C	Room 1135, North	
	✓				398B	Room 1154, North	
	✓				399A	Room 1152, East	
	✓				396B	Room 1105, North	
	✓				397A	Room 1107B, SE	
	✓				396A	Room 1107E, South	

ure VFT = Vinyl Floor Tile VSF = Vinyl Sheet Flooring BB = Baseboard BBM = Baseboard Mastic CM = Carpet Mastic ACT = Acoustic Ceiling Tile ACS = Sprayed-on Acoustical Ceiling Material
ng insulation WP = Plaster CP = Ceiling Plaster ES = Exterior Stucco

2:30 AM (Drop off)

Relinquished by:

Date & Time:

Relinquished by:

Date & Time:

Received by:

Date & Time

Relinquished by:

Date & Time:

Forensic Analytical — **SAMPLING DATA FORM & CHAIN OF CUSTODY**

CLIENT: FACS (LA05) | Sampled by: RR / CFA / DMH / MAL | Sam

Site/Bldg.: Kaiser LAMC | Turnaround Time: ____ RUSH X 24 hr ____ 48 hr ____ Extended (

1526 Edgemont, Los Angeles, CA (1st Floor) | Analysis: ____ PLM Standard ____ PLM with Point Count (_

FACS Proj. No.: PJ27371 | Special Instructions: Email results to Steve Long and Russell Ragsdale

HA#	Homogeneous Material Description (incl. color, texture, phase of construction)	Homogeneous Material Locations (check box at right side of column if shown on HA Form or Drawing instead) ↓	Quant. in SF (LF for small pipe only)	Friable/ Cat. I/ Cat. II	Reno make friable? (Y/N)	Sample Number	Sample Loca
394	Vinyl off-white with blue and orange specs					394A	Room 1184, N
382	Tan basecove with yellow mastic					382C	, N
395	Gray sink undercoat					395A	, N
394	Vinyl off-white with blue and orange specs					394B	, S
391	Wall textured cover with blue specs (off-white adhesive)					391B	Corridor 1196, N
388	Wood veneer Plank type 2					388B	, W
391	Wall textured cover with blue specs (off-white adhesive)					391A	, W
393	Vinyl flooring, (sheet) white with blue specs					393A	Room 1188, N
377	Gray basecove with white mastic					377B	Room 1189, E
389	Vinyl sheet gray with brown specs					389A	, N
390	Black sink undercoat					390A	, N

DW = Drywall JC = Joint Compound WT = Wall Texture VFT = Vinyl Floor Tile VSF = Vinyl Sheet Flooring BB = Baseboard BBM = Baseboard Mastic CM = Carpet Mastic ACT = Acoustic Ceiling Tile
FP = Fireproofing PI = Pipe Insulation PFI = Pipe fitting insulation WP = Plaster CP = Ceiling Plaster ES = Exterior Stucco

Relinquished by:	Relinquished by:	Relinquished by:
Date & Time 1-19-16 2:30 pm (Drop off)	Date & Time:	Date & Time:
Received by: Madonna	**Received by:**	**Relinquished by:**
Date & Time 1/19/16 9AM plw	Date & Time	Date & Time:

SAMPLING DATA FORM & CHAIN OF CUSTODY

Page 1 of 2

Sampled by: RR / CFA / DMH / MAL — Sample Date: 1-18-16

Turnaround Time: ____ RUSH X 24 hr ____ 48 hr ____ Extended (____ days)

les CA (1st Floor) — Analysis: ____ PLM Standard ____ PLM with Point Count (____ 400 pt. ____ 1,000 pt.)

Special Instructions: Email results to Steve Long and Russell Ragsdale

Homogeneous Material Locations (check box at right side of column if shown on HA Form or Drawing instead)	↓	Quant. in SF (LF for small pipe only)	Friable/ Cat. I/ Cat. II	Reno make friable? (Y/N)	Sample Number	Sample Location	Lab Result (when rcvd)
	✓				394A	Room 1184, NE	
	✓				382C	↓, NE	
	✓				395A	↓, North	
	✓				394B	↓, SW	
	✓				391B	Corridor 1196, North Eastend	
w)	✓				388B	↓, West	
	✓				391A	↓, West	
	✓				393A	Room 1188, NE	
	✓				377B	Room 1189, East Northend	
	✓				389A	↓, NW	
	✓				390A	↓, NW	

ure VFT = Vinyl Floor Tile VSF = Vinyl Sheet Flooring BB = Baseboard BBM = Baseboard Mastic CM = Carpet Mastic ACT = Acoustic Ceiling Tile ACS = Sprayed-on Acoustical Ceiling Material
ng insulation WP = Plaster CP = Ceiling Plaster ES = Exterior Stucco

2:30 pm (Drop off)

Relinquished by:	Relinquished by:
Date & Time:	Date & Time:
Received by:	Relinquished by:
Date & Time	Date & Time:

9/16 9am pkup

Forensic Analytical — **SAMPLING DATA FORM & CHAIN OF CUSTODY**

CLIENT: FACS (LA05) | Sampled by: RR/OFA/DMH/MAW | Sam

Site/Bldg.: Kaiser LAMC
1526 Edgemont, Los Angeles, CA (1st Floor)

Turnaround Time: ____ RUSH ✓ 24 hr ____ 48 hr ____ Extended (

Analysis: ____ PLM Standard ____ PLM with Point Count (_

FACS Proj. No.: PJ27371 | Special Instructions: Email results to Steve Long and Russell Ragsdale

HA#	Homogeneous Material Description (incl. color, texture, phase of construction)	Homogeneous Material Locations (check box at right side of column if shown on HA Form or Drawing instead) ↓	Quant. in SF (LF for small pipe only)	Friable/ Cat. I/ Cat. II	Reno make friable? (Y/N)	Sample Number	Sample Loca
392	Carpet Mastic yellow	✓				392A	Room 1191A, S
400	Wood veneer plank Type 3	✓				400A	Room 1191, ER
400	" "	✓				400B	↓ , N
388	wood veneer plank Type 2	✓				388A	Corridor, SE
398	Vinyl sheet off white with gray and brown specs	✓				398A	Room 1115, SV
392	Carpet Mastic yellow	✓				392B	Room 1124, SE

DW = Drywall JC = Joint Compound WT = Wall Texture VFT = Vinyl Floor Tile VSF = Vinyl Sheet Flooring BB = Baseboard BBM = Baseboard Mastic CM = Carpet Mastic ACT = Acoustic Ceiling Tile
FP = Fireproofing PI = Pipe Insulation PFI = Pipe fitting insulation WP = Plaster CP = Ceiling Plaster ES = Exterior Stucco

Relinquished by:	Relinquished by:	Relinquished by:
Date & Time 1-19-16 2:30 am (Drop off)	Date & Time:	Date & Time:
Received by: L Madams 1/19/16 9am ok	**Received by:**	**Relinquished by:**
Date & Time	Date & Time	Date & Time:

SAMPLING DATA FORM & CHAIN OF CUSTODY

Page ___ of ___

Sampled by: RR/OFA/DMH/MAW | Sample Date: 1-19-16

Turnaround Time: ____ RUSH X 24 hr ____ 48 hr ____ Extended (____ days)

le, CA (1st Floor) | Analysis: ____ PLM Standard ____ PLM with Point Count (____ 400 pt. ____ 1,000 pt.)

Special Instructions: Email results to Steve Long and Russell Ragsdale

Homogeneous Material Locations (check box at right side of column if shown on HA Form or Drawing instead)	↓	Quant. in SF (LF for small pipe only)	Friable/ Cat. I/ Cat. II	Reno make friable? (Y/N)	Sample Number	Sample Location	Lab Result (when rcvd)
	✓				342A	Room 1191A, SE	
	✓				400A	Room 1191, ~~R~~ SW	
	✓				400B	↓, NE	
	✓				388A	Corridor, SE	
	✓				398A	Room 1115, SW	
	✓				392B	Room 1124, SE	

ure VFT = Vinyl Floor Tile VSF = Vinyl Sheet Flooring BB = Baseboard BBM = Baseboard Mastic CM = Carpet Mastic ACT = Acoustic Ceiling Tile ACS = Sprayed-on Acoustical Ceiling Material
ng insulation WP = Plaster CP = Ceiling Plaster ES = Exterior Stucco

2:30 pm (Drop off)	**Relinquished by:** **Date & Time:**	**Relinquished by:** **Date & Time:**
1/19/16 9am ohs	**Received by:** **Date & Time**	**Relinquished by:** **Date & Time:**

Forensic Analytical LABORATORIES

Final Report

Bulk Asbestos Analysis

(EPA Method 600/R-93-116, Visual Area Estimation)

Forensic Analytical Consulting Svcs
Stephen Long
2959 Pacific Commerce Drive

Rancho Dominguez, CA 90221

Client ID: LA05
Report Number: B215565
Date Received: 01/20/16
Date Analyzed: 01/21/16
Date Printed: 01/21/16
First Reported: 01/21/16

Job ID/Site: PJ27371; 1515 N. Vermont Ave; 4760 Sunset Blvd; 1505 N. Edgemont St. & 1526 N. Edgemont St., Los Angeles CA
Date(s) Collected: 01/19/2016

FALI Job ID: LA05
Total Samples Submitted: 23
Total Samples Analyzed: 23

Sample ID	Lab Number	Asbestos Type	Percent in Layer	Asbestos Type	Percent in Layer	Asbestos Type	Percent in Layer
401A	50969311						
Layer: Grey Semi-Fibrous Material			**ND**				
Total Composite Values of Fibrous Components: Cellulose (35 %)		**Asbestos (ND)**					
402A	50969312						
Layer: Beige Fibrous Material			**ND**				
Layer: Paint			**ND**				
Total Composite Values of Fibrous Components: Cellulose (35 %) Fibrous Glass (45 %)		**Asbestos (ND)**					
403A	50969313						
Layer: Tan Mastic			**ND**				
Total Composite Values of Fibrous Components:		**Asbestos (ND)**					
404A	50969314						
Layer: Paint			**ND**				
Total Composite Values of Fibrous Components:		**Asbestos (ND)**					
405A	50969315						
Layer: Paint			**ND**				
Total Composite Values of Fibrous Components:		**Asbestos (ND)**					
402B	50969316						
Layer: Beige Fibrous Material			**ND**				
Layer: Paint			**ND**				
Total Composite Values of Fibrous Components: Cellulose (35 %) Fibrous Glass (45 %)		**Asbestos (ND)**					
406A	50969317						
Layer: Off-White Skimcoat/Joint Compound			**ND**				
Layer: Drywall Tape			**ND**				
Total Composite Values of Fibrous Components: Cellulose (3 %)		**Asbestos (ND)**					

2959 Pacific Commerce Drive, Rancho Dominguez, CA 90221 / Telephone: (310) 763-2374 (888) 813-9417 / Fax: (310) 763-8684

Report Number: B215565

Client Name: Forensic Analytical Consulting Svcs **Date Printed:** 01/21/16

Sample ID	Lab Number	Asbestos Type	Percent in Layer	Asbestos Type	Percent in Layer	Asbestos Type	Percent in Layer
407A	50969318						
Layer: Beige Semi-Fibrous Material		Actinolite	**Trace**				
Layer: Paint			**ND**				
Total Composite Values of Fibrous Components: Cellulose (45 %)		**Asbestos (Trace)**					
408A	50969319						
Layer: Grey Semi-Fibrous Material			**ND**				
Total Composite Values of Fibrous Components: Cellulose (35 %)		**Asbestos (ND)**					
401B	50969320						
Layer: Grey Semi-Fibrous Material			**ND**				
Total Composite Values of Fibrous Components: Cellulose (35 %)		**Asbestos (ND)**					
409A	50969321						
Layer: Beige Fibrous Material			**ND**				
Layer: Paint			**ND**				
Total Composite Values of Fibrous Components: Cellulose (35 %) Fibrous Glass (45 %)		**Asbestos (ND)**					
410A	50969322						
Layer: Beige Semi-Fibrous Material			**ND**				
Total Composite Values of Fibrous Components: Cellulose (45 %)		**Asbestos (ND)**					
409B	50969323						
Layer: Beige Fibrous Material			**ND**				
Layer: Paint			**ND**				
Total Composite Values of Fibrous Components: Cellulose (35 %) Fibrous Glass (45 %)		**Asbestos (ND)**					
408B	50969324						
Layer: Grey Semi-Fibrous Material			**ND**				
Total Composite Values of Fibrous Components: Cellulose (35 %)		**Asbestos (ND)**					
403B	50969325						
Layer: Tan Mastic			**ND**				
Total Composite Values of Fibrous Components:		**Asbestos (ND)**					
410B	50969326						
Layer: Beige Semi-Fibrous Material			**ND**				
Total Composite Values of Fibrous Components: Cellulose (45 %)		**Asbestos (ND)**					

2959 Pacific Commerce Drive, Rancho Dominguez, CA 90221 / Telephone: (310) 763-2374 (888) 813-9417 / Fax: (310) 763-8684

Report Number: B215565

Client Name: Forensic Analytical Consulting Svcs **Date Printed:** 01/21/16

Sample ID	Lab Number	Asbestos Type	Percent in Layer	Asbestos Type	Percent in Layer	Asbestos Type	Percent in Layer
406B	50969327						
Layer: Off-White Skimcoat/Joint Compound			**ND**				
Layer: Drywall Tape			**ND**				
Layer: Paint			**ND**				
Total Composite Values of Fibrous Components: Cellulose (10 %)		**Asbestos (ND)**					
407B	50969328						
Layer: Beige Plaster			**ND**				
Layer: Paint			**ND**				
Total Composite Values of Fibrous Components: Cellulose (Trace)		**Asbestos (ND)**					
406C	50969329						
Layer: Off-White Skimcoat/Joint Compound			**ND**				
Total Composite Values of Fibrous Components: Cellulose (Trace)		**Asbestos (ND)**					
411A	50969330						
Layer: Beige Mastic			**ND**				
Total Composite Values of Fibrous Components:		**Asbestos (ND)**					
406D	50969331						
Layer: Off-White Skimcoat/Joint Compound			**ND**				
Total Composite Values of Fibrous Components: Cellulose (Trace)		**Asbestos (ND)**					
411B	50969332						
Layer: Beige Mastic			**ND**				
Total Composite Values of Fibrous Components:		**Asbestos (ND)**					
406E	50969333						
Layer: Off-White Skimcoat/Joint Compound			**ND**				
Total Composite Values of Fibrous Components: Cellulose (Trace)		**Asbestos (ND)**					

Tiffani Ludd, Laboratory Supervisor, Rancho Dominguez Laboratory

Note: Limit of Quantification ('LOQ') = 1%. 'Trace' denotes the presence of asbestos below the LOQ. 'ND' = 'None Detected'.

Analytical results and reports are generated by Forensic Analytical Laboratories Inc. (FALI) at the request of and for the exclusive use of the person or entity (client) named on such report. Results, reports or copies of same will not be released by FALI to any third party without prior written request from client. This report applies only to the sample(s) tested. Supporting laboratory documentation is available upon request. This report must not be reproduced except in full, unless approved by FALI. The client is solely responsible for the use and interpretation of test results and reports requested from FALI. Forensic Analytical Laboratories Inc. is not able to assess the degree of hazard resulting from materials analyzed. FALI reserves the right to dispose of all samples after a period of thirty (30) days, according to all state and federal guidelines, unless otherwise specified. All samples were received in acceptable condition unless otherwise noted.

2959 Pacific Commerce Drive, Rancho Dominguez, CA 90221 / Telephone: (310) 763-2374 (888) 813-9417 / Fax: (310) 763-8684

Forensic Analytical

SAMPLING DATA FORM & CHAIN OF CUSTODY

CLIENT: FACS (LA05)

Sampled by: RR / OFA / DMH

Sample Date: 1-19-16

Site/Bldg.: Kaiser LAMC

1526 Edgemont, Los Angeles, CA (1st Floor)

Turnaround Time: ____ RUSH __X__ 24 hr ____ 48 hr ____ Extended (____ days)

Analysis: __X__ PLM Standard ____ PLM with Point Count (____ 400 pt. ____ 1,000 pt.)

FACS Proj. No.: PJ27871

Special Instructions: Email results to Steve Long and Russell Ragsdale

HA#	Homogeneous Material Description (incl. color, texture, phase of construction)	Homogeneous Material Locations (check box at right side of column if shown on HA Form or Drawing instead)	Quant. in SF (LF for small pipe only)	Friable/ Cat. I/ Cat. II	Reno make friable? (Y/N)	Sample Number	Sample Location	Lab Result (when rcvd)
401	Fireproofing (grey)	✓				401A	Room 1091, Center	
402	2x2 ACT (textured) white Lay in	✓				402A	" " , Center	
403	Round HVAC duct (mastic joint)	✓				403A	Room 1091, Center	
404	White paint on concrete	✓				404A	" , Center	
405	Tan paint on concrete	✓				405A	" , Center	
402	2x2 ACT (textured) white Lay-in	✓				402B	" , South	
406	White Joint compound	✓				406A	" "	
407	White Plaster	✓				407A	Corridor 1097, West	
408	Grey fireproof sealant	✓				408A	" , West	
401	Fireproofing (grey)	✓				401B	Corridor 1097, West at beam	
409	2x4' ceiling tile	✓				409A	Corridor 1097, Northeast	

DW = Drywall JC = Joint Compound WT = Wall Texture VFT = Vinyl Floor Tile VSF = Vinyl Sheet Flooring BB = Baseboard BBM = Baseboard Mastic CM = Carpet Mastic ACT = Acoustic Ceiling Tile ACS = Sprayed-on Acoustical Ceiling Material
FP = Fireproofing PI = Pipe Insulation PPI = Pipe fitting insulation WP = Plaster CP = Ceiling Plaster ES = Exterior Stucco

Relinquished by: [signature]	Relinquished by:	Relinquished by:
Date & Time 1-20-16 2:15 pm (Drop off)	Date & Time:	Date & Time:
Received by: [signature]	Received by:	Relinquished by:
Date & Time 1/20/16 @ 8:30	Date & Time	Date & Time:

Forensic Analytical — SAMPLING DATA FORM & CHAIN OF CUSTODY — Page ___ of ___

CLIENT: FACS (LA05)		Sampled by: RR/OFA/DMH	Sample Date: 1-19-16
Site/Bldg.: Kaiser LAMC		Turnaround Time: ___ RUSH _X_ 24 hr ___ 48 hr ___ Extended (___ days)	
1526 Edgemont, Los Angeles, CA (1st Floor)		Analysis: _X_ PLM Standard	___ PLM with Point Count (___ 400 pt. ___ 1,000 pt.)
FACS Proj. No.: #527371	Special Instructions: Email results to Steve Long and Russell Ragsdale		

HA#	Homogeneous Material Description (incl. color, texture, phase of construction)	Homogeneous Material Locations (check box at right side of column if shown on HA Form or Drawing instead)	↓	Quant. in SF (LF for small pipe only)	Friable/ Cat. I/ Cat. II	Reno make friable? (Y/N)	Sample Number	Sample Location	Lab Result (when rcvd)
410	light gray fireproofing		✓				410A	Room 1121, NE	
409	2'x4' ceiling tile		✓				409B	" , NE	
408	Gray fireproofing sealant		✓				408B	" , NE	
403	HVAC duct (mastic) (paper)		✓				403B	Room 1191, South	
410	light gray fireproofing		✓				410B	Room 1166, SE	
406	white joint compound		✓				406B	" , SE	
407	White Plaster		✓				407B	Corridor 1183, SE	
406	White Joint Compound		✓				406C	" " , South ad. bathroom	
411	Yellow duct Mastic		✓				411A	Room 1107, SW	
406	White joint Compound		✓				406D	Room 1107, SW	
411	Yellow duct Mastic		✓				411B	" , W northend	

DW = Drywall JC = Joint Compound WT = Wall Texture VFT = Vinyl Floor Tile VSF = Vinyl Sheet Flooring BB = Baseboard BBM = Baseboard Mastic CM = Carpet Mastic ACT = Acoustic Ceiling Tile ACS = Sprayed-on Acoustical Ceiling Material
FP = Fireproofing PI = Pipe Insulation FPI = Pipe fitting insulation WP = Plaster CP = Ceiling Plaster ES = Exterior Stucco

Relinquished by: [signature]	Relinquished by:	Relinquished by:
Date & Time 1-20-16 2:15 AM (Drop off)	Date & Time:	Date & Time:
Received by: [signature]	Received by:	Relinquished by:
Date & Time 1/20/16 10 8:30	Date & Time	Date & Time:

Forensic Analytical

SAMPLING DATA FORM & CHAIN OF CUSTODY

Page ___ of ___

CLIENT: FACS (LA05)

Site/Bldg.: Kaiser LAMC
1526 Edgemont, Los Angeles, CA (1st Floor)

FACS Proj. No.: PJ27371

Sampled by: RR / CFA / DMH

Sample Date:

Turnaround Time: _____ RUSH X 24 hr _____ 48 hr _____ Extended (____ days)

Analysis: X PLM Standard _____ PLM with Point Count (_____ 400 pt. _____ 1,000 pt.)

Special Instructions: Email results to Steve Long and Russell Ragsdale

HA#	Homogeneous Material Description (incl. color, texture, phase of construction)	Homogeneous Material Locations (check box at right side of column if shown on HA Form or Drawing instead)	↓	Quant. in SF (LF for small pipe only)	Friable/ Cat. I/ Cat. II	Reno make friable? (Y/N)	Sample Number	Sample Location	Lab Result (when rcvd)
406	White Joint Compound		✓				406E	Room 1103, SE	

DW = Drywall JC = Joint Compound WT = Wall Texture VFT = Vinyl Floor Tile VSF = Vinyl Sheet Flooring BB = Baseboard BBM = Baseboard Mastic CM = Carpet Mastic ACT = Acoustic Ceiling Tile ACS = Sprayed-on Acoustical Ceiling Material
FP = Fireproofing PI = Pipe Insulation FFI = Pipe fitting insulation WP = Plaster CP = Ceiling Plaster ES = Exterior Stucco

Relinquished by:	Relinquished by:	Relinquished by:
Date & Time 1-20-16 2:15 AM (Drop Off)	Date & Time:	Date & Time:
Received by:	Received by:	Relinquished by:
Date & Time 1/20/16 @ 8:20	Date & Time	Date & Time:

Forensic Analytical LABORATORIES

Final Report

Bulk Asbestos Analysis

(EPA Method 600/R-93-116, Visual Area Estimation)

Forensic Analytical Consulting Svcs
Stephen Long
2959 Pacific Commerce Drive

Rancho Dominguez, CA 90221

Client ID: LA05
Report Number: B216040
Date Received: 02/01/16
Date Analyzed: 02/02/16
Date Printed: 02/02/16
First Reported: 02/02/16

Job ID/Site: PJ27371; 1515 N. Vermont Ave; 4760 Sunset Blvd; 1505 N. Edgemont St. & 1526 N. Edgemont St., Los Angeles CA
Date(s) Collected: 01/28/2016

FALI Job ID: LA05
Total Samples Submitted: 2
Total Samples Analyzed: 2

Sample ID	Lab Number	Asbestos Type	Percent in Layer	Asbestos Type	Percent in Layer	Asbestos Type	Percent in Layer
637A	50971187						
Layer: Black Mastic		Chrysotile	**3 %**				
Total Composite Values of Fibrous Components: Cellulose (Trace)		**Asbestos (3%)**					
637B	50971188						
Layer: Black Mastic		Chrysotile	**3 %**				
Total Composite Values of Fibrous Components: Cellulose (Trace)		**Asbestos (3%)**					



Tiffani Ludd, Laboratory Supervisor, Rancho Dominguez Laboratory

Note: Limit of Quantification ('LOQ') = 1%. 'Trace' denotes the presence of asbestos below the LOQ. 'ND' = 'None Detected'.

Analytical results and reports are generated by Forensic Analytical Laboratories Inc. (FALI) at the request of and for the exclusive use of the person or entity (client) named on such report. Results, reports or copies of same will not be released by FALI to any third party without prior written request from client. This report applies only to the sample(s) tested. Supporting laboratory documentation is available upon request. This report must not be reproduced except in full, unless approved by FALI. The client is solely responsible for the use and interpretation of test results and reports requested from FALI. Forensic Analytical Laboratories Inc. is not able to assess the degree of hazard resulting from materials analyzed. FALI reserves the right to dispose of all samples after a period of thirty (30) days, according to all state and federal guidelines, unless otherwise specified. All samples were received in acceptable condition unless otherwise noted.

Forensic Analytical

SAMPLING DATA FORM & CHAIN OF CUSTODY

CLIENT: FACS (LA05)

Sampled by: RK/DMH

Sample Date: 1-28-16

Site/Bldg.: Kaiser LAMC
1526 Edgemont, Los Angeles, CA (Basement)

Turnaround Time: ____ RUSH X 24 hr ____ 48 hr ____ Extended (____ days)

Analysis: X PLM Standard ____ PLM with Point Count (____ 400 pt. ____ 1,000 pt.)

FACS Proj. No.: PJ27371

Special Instructions: Email results to Steve Long and Russell Ragsdale

HA#	Homogeneous Material Description (incl. color, texture, phase of construction)	Homogeneous Material Locations (check box at right side of column if shown on HA Form or Drawing instead)	↓	Quant. in SF (LF for small pipe only)	Friable/ Cat. I/ Cat. II	Reno make friable? (Y/N)	Sample Number	Sample Location	Lab Result (when rcvd)
637 ↓	Black mastic remnants ↓		✓				637A	Telecom Room B052A), Southwest Corner	
			✓				637B	↓ , Southeast Corner	

DW = Drywall JC = Joint Compound WT = Wall Texture VFT = Vinyl Floor Tile VSF = Vinyl Sheet Flooring BB = Baseboard BBM = Baseboard Mastic CM = Carpet Mastic ACT = Acoustic Ceiling Tile ACS = Sprayed-on Acoustical Ceiling Material
FP = Fireproofing PI = Pipe Insulation PFI = Pipe fitting insulation WP = Plaster CP = Ceiling Plaster ES = Exterior Stucco

Relinquished by: [signature]	Relinquished by:	Relinquished by:
Date & Time 2-1-16 11:40am	Date & Time:	Date & Time:
Received by: [signature]	Received by:	Relinquished by:
Date & Time 2/01/16 11:43 Am	Date & Time	Date & Time:

Forensic Analytical LABORATORIES

Final Report

Bulk Asbestos Analysis

(EPA Method 600/R-93-116, Visual Area Estimation)

Forensic Analytical Consulting Svcs
Stephen Long
2959 Pacific Commerce Drive

Rancho Dominguez, CA 90221

Client ID: LA05
Report Number: B219377
Date Received: 04/08/16
Date Analyzed: 04/11/16
Date Printed: 04/11/16
First Reported: 04/11/16

Job ID/Site: PJ27371; 1515 N. Vermont Ave; 4760 Sunset Blvd; 1505 N. Edgemont St. & 1526 N. Edgemont St., Los Angeles CA
Date(s) Collected: 04/07/2016

FALI Job ID: LA05
Total Samples Submitted: 10
Total Samples Analyzed: 10

Sample ID	Lab Number	Asbestos Type	Percent in Layer	Asbestos Type	Percent in Layer	Asbestos Type	Percent in Layer
0407-01A	50983729						
Layer: Off-White Semi-Fibrous Material			**ND**				
Layer: White Wallcovering			**ND**				
Total Composite Values of Fibrous Components: Cellulose (35 %) Fibrous Glass (5 %)		**Asbestos (ND)**					
0407-01B	50983730						
Layer: Off-White Semi-Fibrous Material			**ND**				
Layer: White Wallcovering			**ND**				
Total Composite Values of Fibrous Components: Cellulose (35 %) Fibrous Glass (5 %)		**Asbestos (ND)**					
0407-01C	50983731						
Layer: Off-White Semi-Fibrous Material			**ND**				
Layer: White Wallcovering			**ND**				
Total Composite Values of Fibrous Components: Cellulose (35 %) Fibrous Glass (5 %)		**Asbestos (ND)**					
0407-02A	50983732						
Layer: Tan Mastic with Debris		Chrysotile	**2 %**				
Total Composite Values of Fibrous Components: Cellulose (Trace)		**Asbestos (2%)**					
0407-02B	50983733						
Layer: Tan Mastic with Debris		Chrysotile	**2 %**				
Total Composite Values of Fibrous Components: Cellulose (Trace)		**Asbestos (2%)**					
0407-02C	50983734						
Layer: Tan Mastic with Debris		Chrysotile	**2 %**				
Total Composite Values of Fibrous Components: Cellulose (Trace)		**Asbestos (2%)**					
0407-03A	50983735						
Layer: Red Semi-Fibrous Material			**ND**				
Total Composite Values of Fibrous Components: Cellulose (Trace) Fibrous Glass (3 %)		**Asbestos (ND)**					

2959 Pacific Commerce Drive, Rancho Dominguez, CA 90221 / Telephone: (310) 763-2374 (888) 813-9417 / Fax: (310) 763-8684

Report Number: B219377

Client Name: Forensic Analytical Consulting Svcs **Date Printed:** 04/11/16

Sample ID	Lab Number	Asbestos Type	Percent in Layer	Asbestos Type	Percent in Layer	Asbestos Type	Percent in Layer
0407-03B	50983736						
Layer: Red Semi-Fibrous Material			**ND**				
Total Composite Values of Fibrous Components:		**Asbestos (ND)**					
Cellulose (Trace) Fibrous Glass (3 %)							
0407-04A	50983737						
Layer: Off-White Semi-Fibrous Material		Chrysotile	**5 %**				
Total Composite Values of Fibrous Components:		**Asbestos (5%)**					
Cellulose (3 %)							
0407-05A	50983738						
Layer: Off-White Semi-Fibrous Material			**ND**				
Layer: Paint			**ND**				
Total Composite Values of Fibrous Components:		**Asbestos (ND)**					
Cellulose (Trace) Fibrous Glass (7 %)							



Tiffani Ludd, Laboratory Supervisor, Rancho Dominguez Laboratory

Note: Limit of Quantification ('LOQ') = 1%. 'Trace' denotes the presence of asbestos below the LOQ. 'ND' = 'None Detected'.

Analytical results and reports are generated by Forensic Analytical Laboratories Inc. (FALI) at the request of and for the exclusive use of the person or entity (client) named on such report. Results, reports or copies of same will not be released by FALI to any third party without prior written request from client. This report applies only to the sample(s) tested. Supporting laboratory documentation is available upon request. This report must not be reproduced except in full, unless approved by FALI. The client is solely responsible for the use and interpretation of test results and reports requested from FALI. Forensic Analytical Laboratories Inc. is not able to assess the degree of hazard resulting from materials analyzed. FALI reserves the right to dispose of all samples after a period of thirty (30) days, according to all state and federal guidelines, unless otherwise specified. All samples were received in acceptable condition unless otherwise noted.

2959 Pacific Commerce Drive, Rancho Dominguez, CA 90221 / Telephone: (310) 763-2374 (888) 813-9417 / Fax: (310) 763-8684

SAMPLING DATA FORM

CLIENT:
LA05
Forensic Analytical Consulting Services
2959 Pacific Commerce Drive,
Rancho Dominguez, CA 90221

Phone/Fax:

Sample Date: 4/7/16

Turnaround Time: X 24 hr ___48 hr ___ Extended (____ days) ___Rush

Analysis: X PLM Standard ___PLM Point Count

Special Instructions: E-Mail Results to Steve Long

Site: 1526 BLDG

PM: S. Long

Sampled by: LDR/DMH

FACS Client No.:

FACS Job No.: PJ27371

Material Description	Material Location(s)	Approx. Quant.	Friable ?	Cond.	Sample Number	Sample Location	Photo #'s
TSI ELBOWS w/ WHITE POWDER OVER FIBERGLASS	ROOF MECH. ROOM ON CHILLED WATER RETURN & SUPPLY LINES OF AHU # 23 & 24				0407-01A	AT CHILLED WATER SUPPLY LINE OF AHU # 23	1
					0407-01B	AT CHILLED WATER ~~SUPPLY~~ RETURN LINE OF AHU # 23	
					0407-01C	AT CHILLED WATER SUPPLY LINE EAST SIDE OF AHU #24	
HVAC DUCT SEALANT DARK BROWN	ROOF MECH. ROOM ON HVAC DUCTING OF AHU # 23 & 24				0407-02A	ON HVAC DUCTING ON N. SIDE OF AHU #23	2
					0407-02B	ON HVAC DUCTING ON N. SIDE OF AHU # 24	
					0407-02C	ON HVAC DUCTING ON N. SIDE OF AHU #24 (WESTERMOST)	
FIRESTOP PUTTY PAD	ROOF MECH ROOM EAST SIDE ABOVE DOOR, WITH ON ELECTRICAL CONDUIT & WIRE				0407-03A	ON WALL ABOVE DOOR ENTRY, w/o FIREPROOF	3
					0407-03B	ON WALL, ABOVE ELECTRICAL CONDUIT S. OF DOOR ENTRY	
Sprayed-on FP (off-white)	Rooftop Mech. Rm. - T/O				0407-04A	Near NE corner	
Sprayed-on Fireproofing	Exterior - Northside				0407-05A	Exterior Beam (North)	

DW = Gypsum JC = Joint Compound VFT = Vinyl Floor Tile BB = Baseboard MAS = Mastic ADH = Adhesive FP = Fireproofing VSF = Vinyl Sheet Flooring ACT/P = Acoustic Ceiling Tile/Panel ACS = Sprayed-on Acoustical Ceiling Material WT = Wall Texture FD = Fire Door TSI = Thermal System Insulation Exp. Jt. = Expansion Joint PEN = Penetration

Square Feet: SF; Linear Feet: LF
Friable: Yes / No
Condition: 1 Good/ 2 Damaged/ 3 Significant Damage

Sampled & Relinquished by: Dan Mai Ha	**Relinquished by:**	**Relinquished by:**
Date & Time 4-8-16 1453	**Date & Time:**	**Date & Time:**
Received by: D/O	**Received by:**	**Received by:**
Date & Time 4/8/16 2:56 pm	**Date & Time**	**Date & Time**

Forensic Analytical LABORATORIES

Final Report

Bulk Asbestos Analysis

(EPA Method 600/R-93-116, Visual Area Estimation)

Forensic Analytical Consulting Svcs
Stephen Long
2959 Pacific Commerce Drive

Rancho Dominguez, CA 90221

Client ID: LA05
Report Number: B219380
Date Received: 04/08/16
Date Analyzed: 04/11/16
Date Printed: 04/11/16
First Reported: 04/11/16

Job ID/Site: PJ27371; 1515 N. Vermont Ave; 4760 Sunset Blvd; 1505 N. Edgemont St. & 1526 N. Edgemont St., Los Angeles CA
Date(s) Collected: 04/07/2016

FALI Job ID: LA05
Total Samples Submitted: 18
Total Samples Analyzed: 18

Sample ID	Lab Number	Asbestos Type	Percent in Layer	Asbestos Type	Percent in Layer	Asbestos Type	Percent in Layer
001A	50983749						
Layer: Beige Non-Fibrous Material		Actinolite	**Trace**				
Layer: White Plaster			**ND**				
Total Composite Values of Fibrous Components: Cellulose (Trace)		**Asbestos (Trace)**					
001B	50983750						
Layer: Off-White Plaster			**ND**				
Layer: Pink Plaster			**ND**				
Total Composite Values of Fibrous Components: Cellulose (Trace)		**Asbestos (ND)**					
001C	50983751						
Layer: Beige Non-Fibrous Material		Actinolite	**Trace**				
Layer: White Plaster			**ND**				
Total Composite Values of Fibrous Components: Cellulose (Trace)		**Asbestos (Trace)**					
001D	50983752						
Layer: Light Grey Plaster		Chrysotile	**Trace**				
Layer: Grey Plaster		Chrysotile	**Trace**				
Layer: Paint			**ND**				
Total Composite Values of Fibrous Components: Cellulose (Trace)		**Asbestos (Trace)**					
001E	50983753						
Layer: Light Grey Plaster		Chrysotile	**Trace**				
Layer: Grey Plaster		Chrysotile	**Trace**				
Layer: Off-White Non-Fibrous Material			**ND**				
Layer: Paint			**ND**				
Total Composite Values of Fibrous Components: Cellulose (Trace)		**Asbestos (Trace)**					
001F	50983754						
Layer: Light Grey Plaster		Chrysotile	**Trace**				
Layer: Grey Plaster		Chrysotile	**Trace**				
Layer: Off-White Non-Fibrous Material			**ND**				
Layer: Paint			**ND**				
Total Composite Values of Fibrous Components: Cellulose (Trace)		**Asbestos (Trace)**					

2959 Pacific Commerce Drive, Rancho Dominguez, CA 90221 / Telephone: (310) 763-2374 (888) 813-9417 / Fax: (310) 763-8684

Report Number: B219380

Client Name: Forensic Analytical Consulting Svcs **Date Printed:** 04/11/16

Sample ID	Lab Number	Asbestos Type	Percent in Layer	Asbestos Type	Percent in Layer	Asbestos Type	Percent in Layer
002A	50983755						
Layer: Paint/Coating		Chrysotile	**2 %**				
Total Composite Values of Fibrous Components: **Asbestos (2%)** Cellulose (Trace)							
002B	50983756						
Layer: Grey Cementitious Material			**ND**				
Layer: White Cementitious Material			**ND**				
Layer: Paint			**ND**				
Total Composite Values of Fibrous Components: **Asbestos (ND)** Cellulose (Trace)							
002C	50983757						
Layer: Paint/Coating			**ND**				
Total Composite Values of Fibrous Components: **Asbestos (ND)** Cellulose (Trace)							
003A	50983758						
Layer: White Semi-Fibrous Material			**ND**				
Layer: Off-White Woven Material with Coating			**ND**				
Total Composite Values of Fibrous Components: **Asbestos (ND)** Cellulose (7 %) Fibrous Glass (3 %) Synthetic (3 %)							
003B	50983759						
Layer: White Semi-Fibrous Material			**ND**				
Layer: Off-White Woven Material with Coating			**ND**				
Total Composite Values of Fibrous Components: **Asbestos (ND)** Cellulose (7 %) Fibrous Glass (2 %) Synthetic (3 %)							
003C	50983760						
Layer: White Semi-Fibrous Material			**ND**				
Total Composite Values of Fibrous Components: **Asbestos (ND)** Cellulose (7 %) Fibrous Glass (Trace) Synthetic (3 %)							
004A	50983761						
Layer: White Semi-Fibrous Material			**ND**				
Layer: Off-White Woven Material with Coating			**ND**				
Total Composite Values of Fibrous Components: **Asbestos (ND)** Cellulose (7 %) Fibrous Glass (2 %) Synthetic (3 %)							
004B	50983762						
Layer: Beige Semi-Fibrous Material			**ND**				
Layer: Tan Fibrous Material with Foil			**ND**				
Total Composite Values of Fibrous Components: **Asbestos (ND)** Cellulose (3 %) Fibrous Glass (3 %)							
004C	50983763						
Layer: White Semi-Fibrous Material			**ND**				
Layer: Tan Fibrous Material with Foil			**ND**				
Total Composite Values of Fibrous Components: **Asbestos (ND)** Cellulose (7 %) Fibrous Glass (2 %) Synthetic (3 %)							

2959 Pacific Commerce Drive, Rancho Dominguez, CA 90221 / Telephone: (310) 763-2374 (888) 813-9417 / Fax: (310) 763-8684

Report Number: B219380

Client Name: Forensic Analytical Consulting Svcs **Date Printed:** 04/11/16

Sample ID	Lab Number	Asbestos Type	Percent in Layer	Asbestos Type	Percent in Layer	Asbestos Type	Percent in Layer
005A	50983764						
Layer: Grey Semi-Fibrous Material			**ND**				
Layer: Paint			**ND**				
Total Composite Values of Fibrous Components: Cellulose (7 %)		**Asbestos (ND)**					
005B	50983765						
Layer: Grey Semi-Fibrous Material			**ND**				
Total Composite Values of Fibrous Components: Cellulose (7 %)		**Asbestos (ND)**					
005C	50983766						
Layer: Grey Semi-Fibrous Material			**ND**				
Total Composite Values of Fibrous Components: Cellulose (7 %)		**Asbestos (ND)**					

Tiffani Ludd, Laboratory Supervisor, Rancho Dominguez Laboratory

Note: Limit of Quantification ('LOQ') = 1%. 'Trace' denotes the presence of asbestos below the LOQ. 'ND' = 'None Detected'.

Analytical results and reports are generated by Forensic Analytical Laboratories Inc. (FALI) at the request of and for the exclusive use of the person or entity (client) named on such report. Results, reports or copies of same will not be released by FALI to any third party without prior written request from client. This report applies only to the sample(s) tested. Supporting laboratory documentation is available upon request. This report must not be reproduced except in full, unless approved by FALI. The client is solely responsible for the use and interpretation of test results and reports requested from FALI. Forensic Analytical Laboratories Inc. is not able to assess the degree of hazard resulting from materials analyzed. FALI reserves the right to dispose of all samples after a period of thirty (30) days, according to all state and federal guidelines, unless otherwise specified. All samples were received in acceptable condition unless otherwise noted.

2959 Pacific Commerce Drive, Rancho Dominguez, CA 90221 / Telephone: (310) 763-2374 (888) 813-9417 / Fax: (310) 763-8684

SAMPLING DATA FORM

CLIENT: LA05 Forensic Analytical Consulting Services 2959 Pacific Commerce Drive, Rancho Dominguez, CA 90221	**Phone/Fax:**	**Sample Date:** 4-7-16
	Turnaround Time: X 24 hr ___48 hr ___ Extended (____ days) ___Rush	
	Analysis: X PLM Standard ___PLM Point Count	
	Special Instructions: E-mail results to Steve Long	
Site: 1526 Building, 1505 Building, 1517 Parking Structure	**PM:** S. Long	
Sampled by: D. Mai Ha	**FACS Client No.:**	**FACS Job No.:** PJ27371

Material Description	Material Location(s)	Approx. Quant.	Friable ?	Cond.	Sample Number	Sample Location	Photo #'s
Plaster	Building 1505 - Roof - Mechanical Room				001A	North Wall	
					001B	West Wall	
					001C	East Wall	
Plaster	Building 1526 - Mechanical Room				001D	North Wall	
					001E	South Wall	
					001F	East Wall	
Stippled White Wall Coating	1517 Parking Structure				002A	1st Level - North Wall	
					002B	2nd Level - West Wall	
					002C	Basement - North Wall	
Pipe Elbows Insulation	1517 Parking Structure				003A	1st Level - West Side	

DW = Gypsum JC = Joint Compound VFT = Vinyl Floor Tile BB = Baseboard MAS = Mastic ADH = Adhesive FP = Fireproofing VSF = Vinyl Sheet Flooring ACT/P = Acoustic Ceiling Tile/Panel ACS = Sprayed-on Acoustical Ceiling Material WT = Wall Texture FD = Fire Door TSI = Thermal System Insulation Exp. Jt. = Expansion Joint PEN = Penetration

Square Feet: SF; Linear Feet: LF
Friable: Yes / No
Condition: 1 Good/ 2 Damaged/ 3 Significant Damage

Sampled & Relinquished by: D. Mai Ha **Date & Time** 4-8-16 | 1530	**Relinquished by:** **Date & Time:**	**Relinquished by:** **Date & Time:**
Received by: [signature] P/O **Date & Time** 4/8/16 3:30pm	**Received by:** **Date & Time**	**Received by:** **Date & Time**

SAMPLING DATA FORM

CLIENT: LA05 Forensic Analytical Consulting Services 2959 Pacific Commerce Drive, Rancho Dominguez, CA 90221	**Phone/Fax:**	**Sample Date:** 4-7-16
	Turnaround Time: X 24 hr ___48 hr ___ Extended (____ days) ___Rush	
	Analysis: X PLM Standard ___PLM Point Count	
	Special Instructions: E-mail results to Steve Long	
Site: 1526 Building, 1505 Building, 1517 Parking Structure	**PM:** S. Long	
Sampled by: D. Mai Ha	**FACS Client No.:**	**FACS Job No.:** PJ27371

Material Description	Material Location(s)	Approx. Quant.	Friable ?	Cond.	Sample Number	Sample Location	Photo #'s
Pipe Elbows Insulation	1517 Parking Structure				003B	2nd Level - Center	
					003C	Basement - South side	
Pipe Straight Run Insulation	1517 Parking Structure				004A	1st Level - Westside	
					004B	2nd Level - Center	
					004C	Basement - Southside	
Grey Fireproofing	1517 Parking Structure				005A	1st Level - Westside	
					005B	2nd Level - Center	
					005C	2nd Level - Center	

DW = Gypsum JC = Joint Compound VFT = Vinyl Floor Tile BB = Baseboard MAS = Mastic ADH = Adhesive FP = Fireproofing VSF = Vinyl Sheet Flooring ACT/P = Acoustic Ceiling Tile/Panel ACS = Sprayed-on Acoustical Ceiling Material WT = Wall Texture FD = Fire Door TSI = Thermal System Insulation Exp. Jt. = Expansion Joint PEN = Penetration

Square Feet: SF; Linear Feet: LF
Friable: Yes / No
Condition: 1 Good/ 2 Damaged/ 3 Significant Damage

Sampled & Relinquished by: D. Mai Ha **Date & Time** 4-8-16 1530	**Relinquished by:** **Date & Time:**	**Relinquished by:** **Date & Time:**
Received by: Camilla Pho **Date & Time** 4/8/16 3:30pm	**Received by:** **Date & Time**	**Received by:** **Date & Time**

Right People

Right Perspective

Right Now

www.forensicanalytical.com

FACS
Forensic Analytical Consulting Services

May 17, 2016

Full-Building Non-Destructive Asbestos Survey Report

Kaiser Permanente
Los Angeles Medical Center
Parking Garage
1517 N. Vermont Avenue
Los Angeles, CA 90027

Prepared for:

Marc Hesse
Kaiser Foundation Health Plan, Inc.
NFS, LAMC Service Delivery Team
Los Angeles, CA 90027
(323) 855-8366 | marc.a.hesse@kp.org

Prepared By:

Russell Ragsdale
Forensic Analytical Consulting Services
2959 Pacific Commerce Drive
Rancho Dominguez, CA 90221
(310) 668-5600 | rragsdale@forensicanalytical.com

FACS Project #PJ27371

Contents

Executive Summary 1

Introduction 1

Scope of Work 1

Site Characterization 2

Survey Methods 2

Findings and Recommendations 3

Limitations 4

Appendix A: Asbestos Material Location Drawings
Appendix B: Bulk Sample Location Drawings
Appendix C: Bulk Sample Log and Laboratory Analysis
Appendix D: Inventory of Asbestos-Containing Materials
Appendix E: Laboratory Reports with Field Data Sheets/Chain of Custody

Executive Summary

Forensic Analytical Consulting Services, Inc. (FACS) was retained by Kaiser Foundation Health Plan, Inc. to perform a full-building asbestos survey of the parking garage building at 1517 N. Vermont Avenue, Los Angeles, California. This survey encompassed accessible suspect asbestos-containing building materials that could be sampled non-destructively. The building, though scheduled ultimately for demolition, remained occupied and operating during the asbestos survey. The results of the asbestos survey are presented on drawings in Appendix A. Sample locations are presented on drawings in Appendix B. The survey was performed between November 2, 2015 and January 28, 2016.

Asbestos

The following materials were identified as asbestos-containing materials:

- Exterior Caulk Material
- Vinyl Sheet Flooring Mastic
- Baseboard mastic
- Wall paint/skim coat

Introduction

Forensic Analytical Consulting Services, Inc. (FACS) was retained by Kaiser Foundation Health Plan, Inc. to perform a full-building asbestos survey of the parking garage building located at 1517 N. Vermont Avenue in Los Angeles, California. This survey encompassed accessible suspect asbestos-containing building materials that could be sampled non-destructively. The building, though scheduled ultimately for demolition, remained occupied and operating during the asbestos survey. The results of the asbestos survey are presented on drawings in Appendix A. Sample locations are presented on drawings in Appendix B. A log of each sample collected during the survey, and the associated analytical result, is contained in Appendix C. An inventory of asbestos-containing materials identified in the building is contained in Appendix D. The laboratory analysis reports from the survey are presented in Appendix E. The survey was performed between November 2, 2015 and April 7, 2016.

Scope of Work

The purpose of this survey was to identify and test accessible suspect asbestos-containing building materials that could be sampled non-destructively. The visual inspection, bulk sampling, and survey documentation were performed by Russell Ragsdale (CAC# 10-4690), Oscar Jimenez (CSST# 06-3921), Barry Smith (CAC# 13-5029), Larry Richardson (CSST# 97-2313) and Dan Mai Ha (CSST# 09-2693), all of whom are EPA accredited Building Inspectors, as required by law. In addition, the scope of the survey and the services provided by FACS included:

- Review of building floor drawings to develop the project sampling plan
- Performing a visual inspection of the project areas to identify accessible suspect asbestos-containing building materials (ACBMs)
- Collection of bulk samples for analysis by polarized light microscopy (PLM)

- Ensuring the technical quality of all work by using Asbestos Hazard Emergency Response Act (AHERA) accredited Inspectors and Management Planners

- Consolidating data and findings into a report format

Site Characterization

In general, the building interior was characterized by concrete walls, floors and ceilings. The 1st floor conference rooms area interior was characterized by plaster walls or gypsum drywall with joint compound walls. The ceilings were typically drywall and/or lay-in ceiling tiles. The floors were typically resilient sheet flooring, vinyl floor tile, ceramic floor tile and carpet. Sample locations were selected to be representative of the suspect materials in the building.

Survey Methods

Document Review

FACS reviewed building floor plan drawings to help develop the sampling strategy.

Asbestos Inspection

Accessible building materials were visually inspected using the methods presented in the federal AHERA regulations (40 CFR, Part 763) as a guideline. While AHERA is only directly applicable to public schools, the principles presented under the Final Rule are generally accepted as the industry standard for ACBM inspections. Since the building remained occupied, and the planned demolition is years in the future, certain materials were not tested to prevent potential leakage (e.g., roofing, exterior stucco), breakage (e.g., mirror mastic, ceramic tile mortar) or other damage (e.g., fire door cores) due to the destructive means required to test these materials. Untested materials should not be disturbed until sampled prior to the pre-construction demolition phase of the project and should be assumed to contain asbestos until tested. Suspect ACBMs were also physically assessed for friability, condition and possible disturbance factors.

<u>Asbestos Bulk Sample Collection</u>

Bulk samples of identified homogeneous areas were collected in building areas that may be impacted by the planned renovation/demolition activities. Samples were collected of each separate homogeneous area. A homogeneous area is defined as a surfacing material, thermal system insulation, or miscellaneous material that is uniform in use, color and texture. Examples of homogeneous areas could include:

Floor tile
Ceiling tile
Gypsum wallboard and joint tape compound
Linoleum

The specific number of samples collected was primarily determined by using the methods presented in the federal AHERA regulations (40 CFR, Part 763.86):

1) For Surfacing Material:
   1,000 ft^2 or less - collect 3 samples
   1,001 to 5,000 ft^2 - collect 5 samples
   5,001 ft^2 or greater - collect 7 samples

2) For Thermal System Insulation:
   "In a randomly distributed manner" - collect 3 samples
   6 linear feet of patching or less - collect 1 sample
   cementitious pipe fittings - "In a manner sufficient to determine"

3) For all Miscellaneous Material:
   Collect samples "In a manner sufficient to determine whether material is ACM (asbestos-containing material) or not ACM..."

The suspect ACBMs were sampled using a knife or other similar coring device suitable to the type of material sampled to cut through its entire thickness and to ensure that a cross-section of the material was obtained. The material was then placed in an appropriately labeled container that was sealed and submitted to Forensic Analytical Laboratories, Inc. for analysis. A unique sample number (e.g. 051A) was assigned to each sample.

Bulk samples will be retained by the laboratory for one month unless otherwise instructed. After this period, the samples will be disposed of appropriately.

Asbestos Bulk Sample Analysis

A total of 68 bulk samples were collected. Bulk samples were analyzed by Forensic Analytical Laboratories, Inc. in Rancho Dominguez, California. Forensic Analytical Laboratories, Inc. is accredited by the California Department of Public Health (CDPH) and the National Institute of Science and Technology's (NIST) National Voluntary Laboratory Accreditation Program (NVLAP). Forensic Analytical Laboratories, Inc. participates in the National Institute for Occupational Safety and Health (NIOSH) Proficiency Analytical Testing Program, and has substantial experience in the analysis of asbestos.

All of the samples were analyzed using Polarized Light Microscopy with Dispersion Staining (PLM/DS) techniques in accordance with the methodology approved by the U.S. Environmental Protection Agency (EPA). The percentage of asbestos present in the samples was determined on the basis of a visual area estimation. As set forth in the Code of Federal Regulations, 40 CFR Part 763, the lower limit of reliable quantification for asbestos using the PLM method is approximately one percent (1%) by volume, but regulations in California (CAL/OSHA Title 8 CCR 1529) define asbestos-containing materials as those materials having an asbestos content of greater than one tenth of one percent (> 0.1%). Therefore, for the purposes of this survey, any amount of asbestos detected is considered positive. In addition to the percentages, the types of asbestos minerals are also reported. The PLM method is the standard method used to analyze asbestos bulk samples.

When "None Detected" (ND) appears in the laboratory results, it should be interpreted as meaning no asbestos was observed in the sample material.

Findings and Recommendations

FACS conducted an inspection of the parking garage building at 1517 N. Vermont Avenue, Los Angeles, California for the presence of asbestos-containing building materials. Survey findings are presented below.

Asbestos

The following materials were identified as asbestos-containing materials:

- Exterior Caulk Material
- Vinyl Sheet Flooring Mastic
- Baseboard mastic
- White wall paint/skim coat

Federal EPA and SCAQMD (South Coast Air Quality Management District) require any material with an analytical result less than 10% (including Trace results) be confirmed by the point count method of PLM, or that the material is assumed to be ACM. For samples resulting in Trace by PLM analysis, the point count method of PLM would be required to determine if the materials could be classified as non-ACM under the EPA and SCAQMD definition. The point count method of PLM analysis was not performed for this asbestos survey. Such analysis was beyond the scope of this investigation. Consequently, materials with an analytical result of Trace asbestos are classified as ACM.

Asbestos material locations are depicted in the drawings contained in Appendix A. Asbestos sample locations are shown in the drawings contained in Appendix B. For a detailed description of the materials sampled and analyzed see the asbestos sample results table in Appendix C.

Renovations and/or demolition of the structures involved in this inspection must be permitted and conducted in compliance with Federal NESHAP and local air quality management district requirements.

Any suspect materials not included in this inspection must be presumed to be asbestos-containing materials until such time as they are tested and proven not to contain asbestos.

FACS recommends that the results of this report be incorporated into any renovation/demolition plans for this building.

Limitations

As noted above, certain materials were not tested due to the destructive means required to test these materials, and these will need to be tested prior to any disturbance by the planned demolition project. If any untested suspect materials are encountered during demolition, they should be treated as asbestos-containing materials and not disturbed, unless sampling and analysis of the materials proves otherwise.

This investigation is limited to the conditions and practices observed and information made available to FACS. The methods, conclusions and recommendations provided are based on FACS' judgment, expertise and the standard of practice for professional service. They are subject to the limitations and variability inherent in the methodology employed. As with all environmental investigations, this investigation is limited to the defined scope and does not purport to set forth all hazards, nor indicate that other hazards do not exist.

Please do not hesitate to contact our offices at 310-660-5600 with any questions or concerns. Thank you for the opportunity to assist Kaiser Foundation Health Plan, Inc. promoting a more healthful environment.

FORENSIC ANALYTICAL

Russell Ragsdale
CAC No. 10-4690

FORENSIC ANALYTICAL

Stephen B. Long
CAC No. 92-0580

Appendix A
Asbestos Material Location Drawings

Basement Level


Legend

Vinyl sheet flooring and mastic

Basecove and mastic

Note: Materials with Asbestos not shown on drawing:

- Paint and underlying skimcoat - Throughout walls

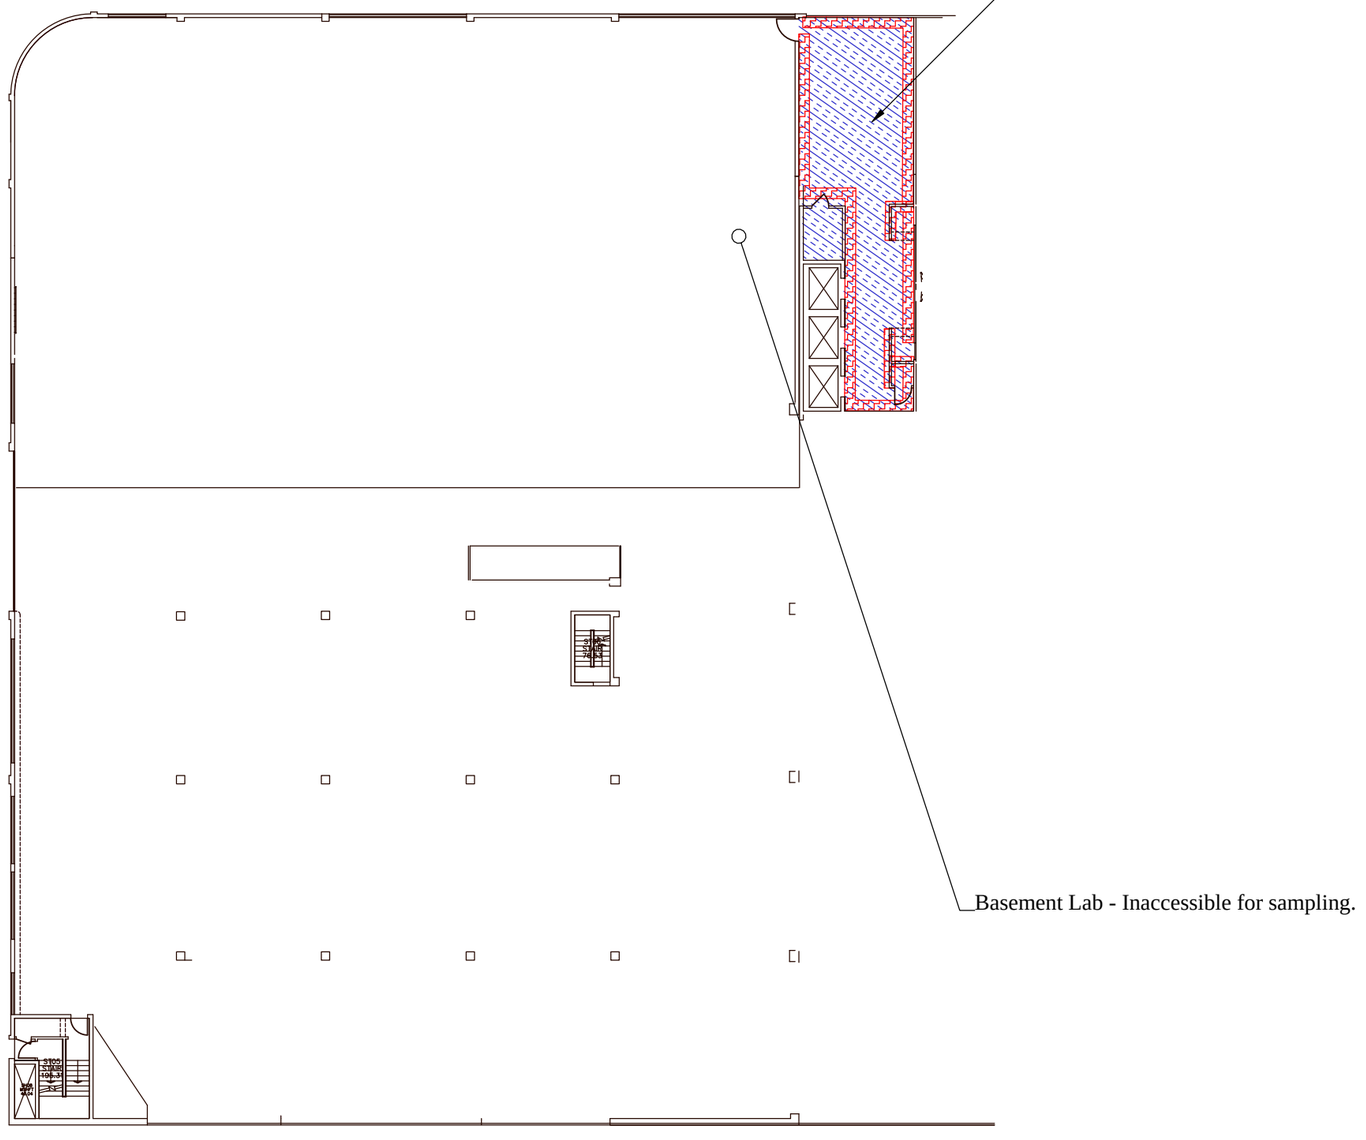

Note: This drawing must not be used alone. Important explanations and limitations are contained in the accompanying report text.

Forensic Analytical
www.forensicanalytical.com
2959 Pacific Commerce Drive
Rancho Dominguez, California
310.668.5600
310.763.8684

DRAWINGS NOT TO SCALE

Kaiser Los Angeles Medical Center
1517 Vermont - Parking Garage
Asbestos Material Locations

This is a design drawing and is the property of Forensic Analytical. It is not intended to replace required architectual or engineering plans. This drawing is not to be reused or reproduced without written permission from Forensic Analytical.

CLIENT: Kaiser Foundation Health Plan, Inc.
PROJECT: LAMC Demo
LOCATION: 1517 Vermont, Los Angeles, CA
PROJECT #: PJ27371


DATE: 4-20-16
DRN. BY: MAS
PAGE #: 1 of 1

Legend

First Floor

Note: Materials with Asbestos not shown on drawing:

- Paint and underlying skimcoat - Throughout walls

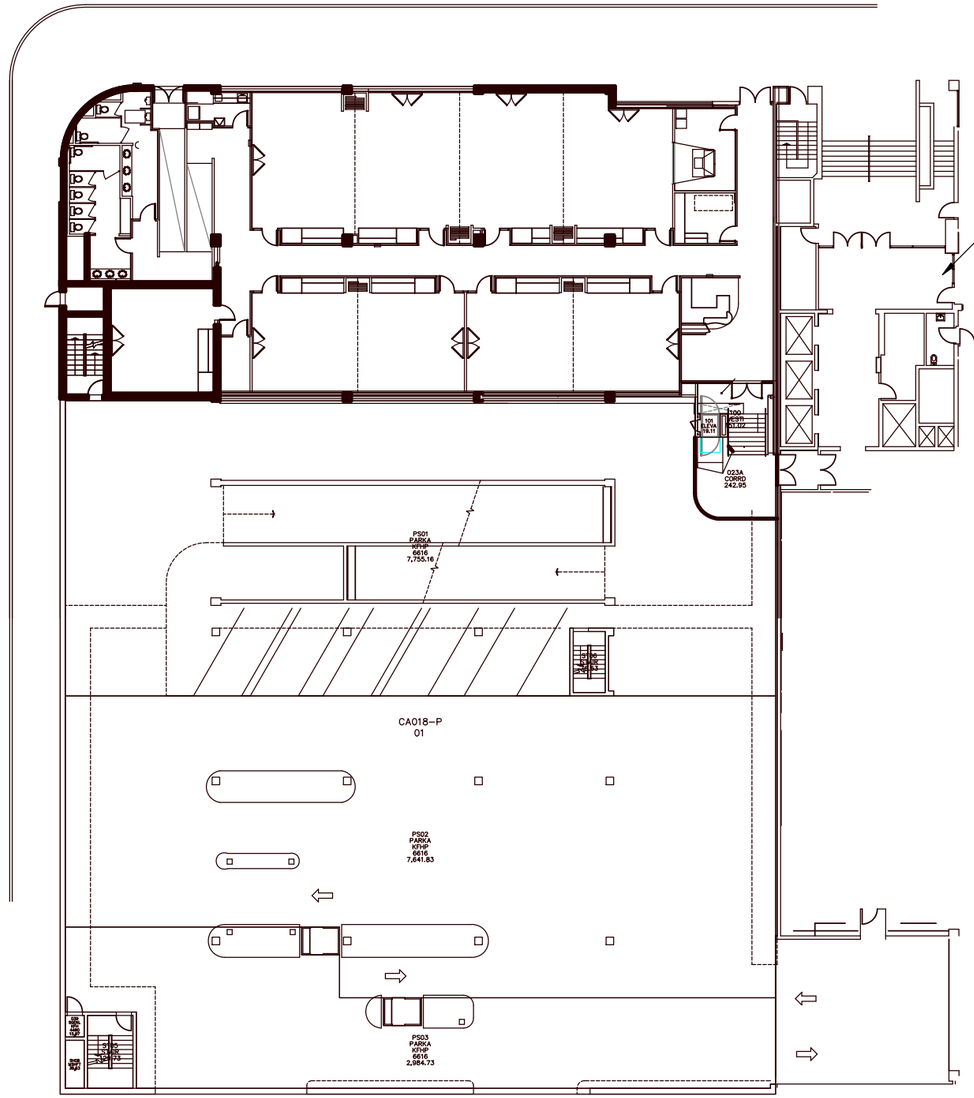

Note: This drawing must not be used alone. Important explanations and limitations are contained in the accompanying report text.

Forensic Analytical
www.forensicanalytical.com
2959 Pacific Commerce Drive
Rancho Dominguez, California
310.668.5600
310.763.8684

DRAWINGS NOT TO SCALE

Kaiser Los Angeles Medical Center
1517 Vermont - Parking Garage
Asbestos Material Locations

This is a design drawing and is the property of Forensic Analytical. It is not intended to replace required architectual or engineering plans. This drawing is not to be reused or reproduced without written permission from Forensic Analytical.

CLIENT: Kaiser Foundation Health Plan, Inc.
PROJECT: LAMC Demo
LOCATION: 1517 Vermont
Los Angeles, CA
PROJECT #: PJ27371

DATE: 4-20-16
DRN. BY: MAS
PAGE #: 1 of 1

Second Floor


Legend

Vinyl sheet flooring and mastic

Basecove and mastic

Note: Materials with Asbestos not shown on drawing:

- Paint and underlying skimcoat - Throughout walls

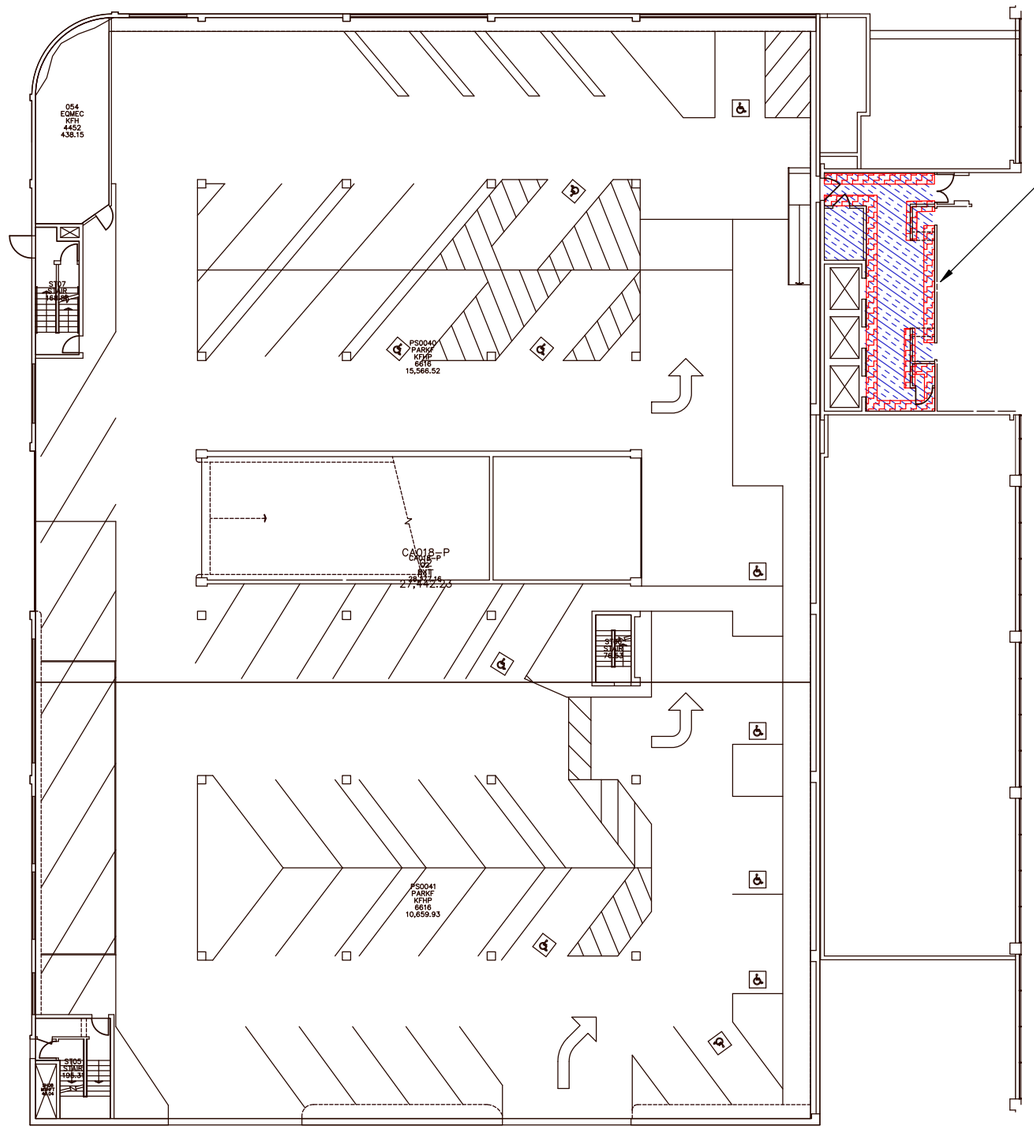

Portion of 1515 N. Vermont Ave.
(with doorways to 1517 Parking Garage) -
Balance of 1515 Building not shown.

Note: This drawing must not be used alone. Important explanations and limitations are contained in the accompanying report text.

Forensic Analytical
www.forensicanalytical.com
2959 Pacific Commerce Drive
Rancho Dominguez, California
310.668.5600
310.763.8684

DRAWINGS NOT TO SCALE

Kaiser Los Angeles Medical Center
1517 Vermont - Parking Garage
Asbestos Material Locations

This is a design drawing and is the property of Forensic Analytical. It is not intended to replace required architectual or engineering plans. This drawing is not to be reused or reproduced without written permission from Forensic Analytical.

CLIENT: Kaiser Foundation Health Plan, Inc.
PROJECT: LAMC Demo
LOCATION: 1517 Vermont, Los Angeles, CA
PROJECT #: PJ27371

DATE: 4-20-16
DRN. BY: MAS
PAGE #: 1 of 1


Third Floor

Legend

- Vinyl sheet flooring and mastic
- Caulk Material
- Basecove and mastic

Note: Materials with Asbestos not shown on drawing:

- Paint and underlying skimcoat - Throughout walls

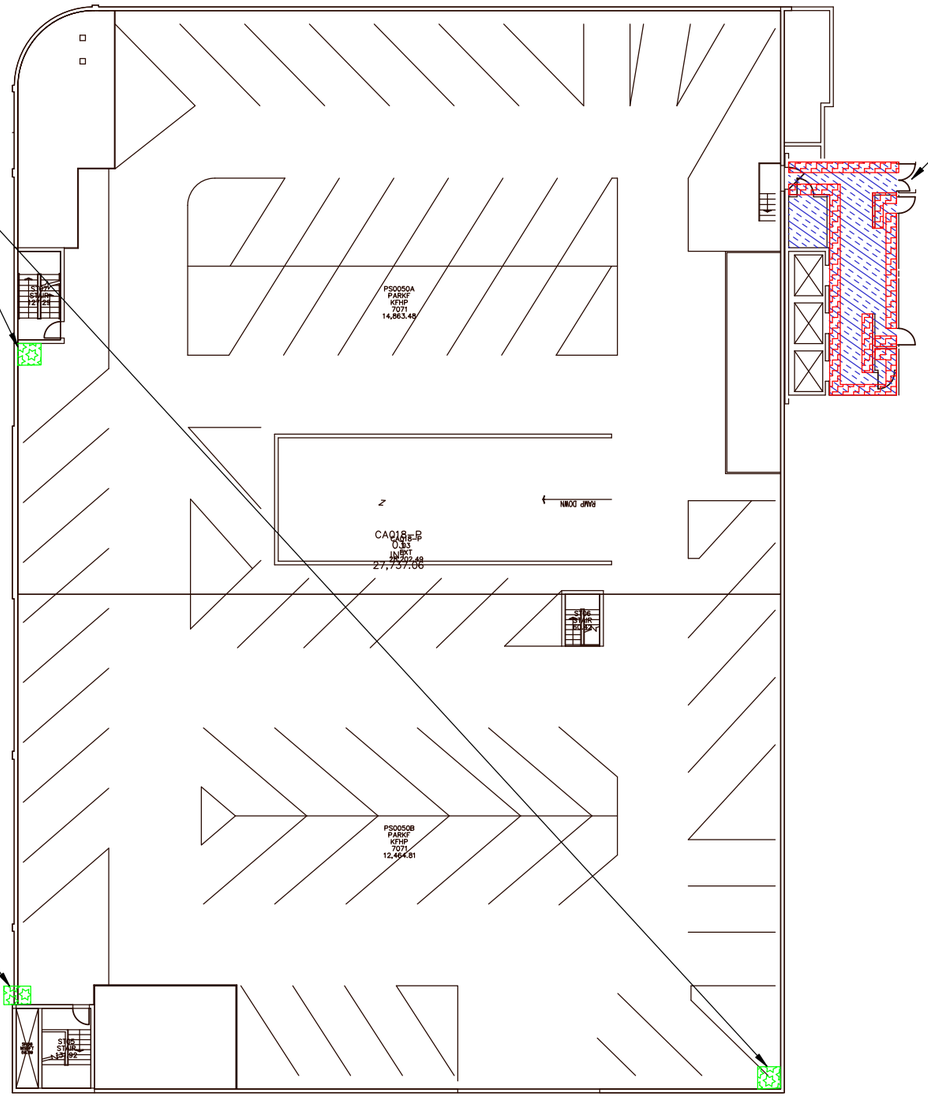

Caulk at inside corner of wall and top of wall

Portion of 1515 N. Vermont Ave. (with doorways to 1517 Parking Garage) - Balance of 1515 Building not shown.

Caulk at inside corner of wall, top of wall and down exterior of building to ground level.

Note: This drawing must not be used alone. Important explanations and limitations are contained in the accompanying report text.

Forensic Analytical
www.forensicanalytical.com
2959 Pacific Commerce Drive
Rancho Dominguez, California
310.668.5600
310.763.8684

DRAWINGS NOT TO SCALE

Kaiser Los Angeles Medical Center
1517 Vermont - Parking Garage
Asbestos Material Locations


This is a design drawing and is the property of Forensic Analytical. It is not intended to replace required architectual or engineering plans. This drawing is not to be reused or reproduced without written permission from Forensic Analytical.

CLIENT: Kaiser Foundation Health Plan, Inc.
PROJECT: LAMC Demo
LOCATION: 1517 Vermont, Los Angeles, CA
PROJECT #: PJ27371

DATE: 4-06-16
DRN. BY: MAS
PAGE #: 1 of 1

Appendix B
Bulk Sample Location Drawings

11/2/15, 11/4/15

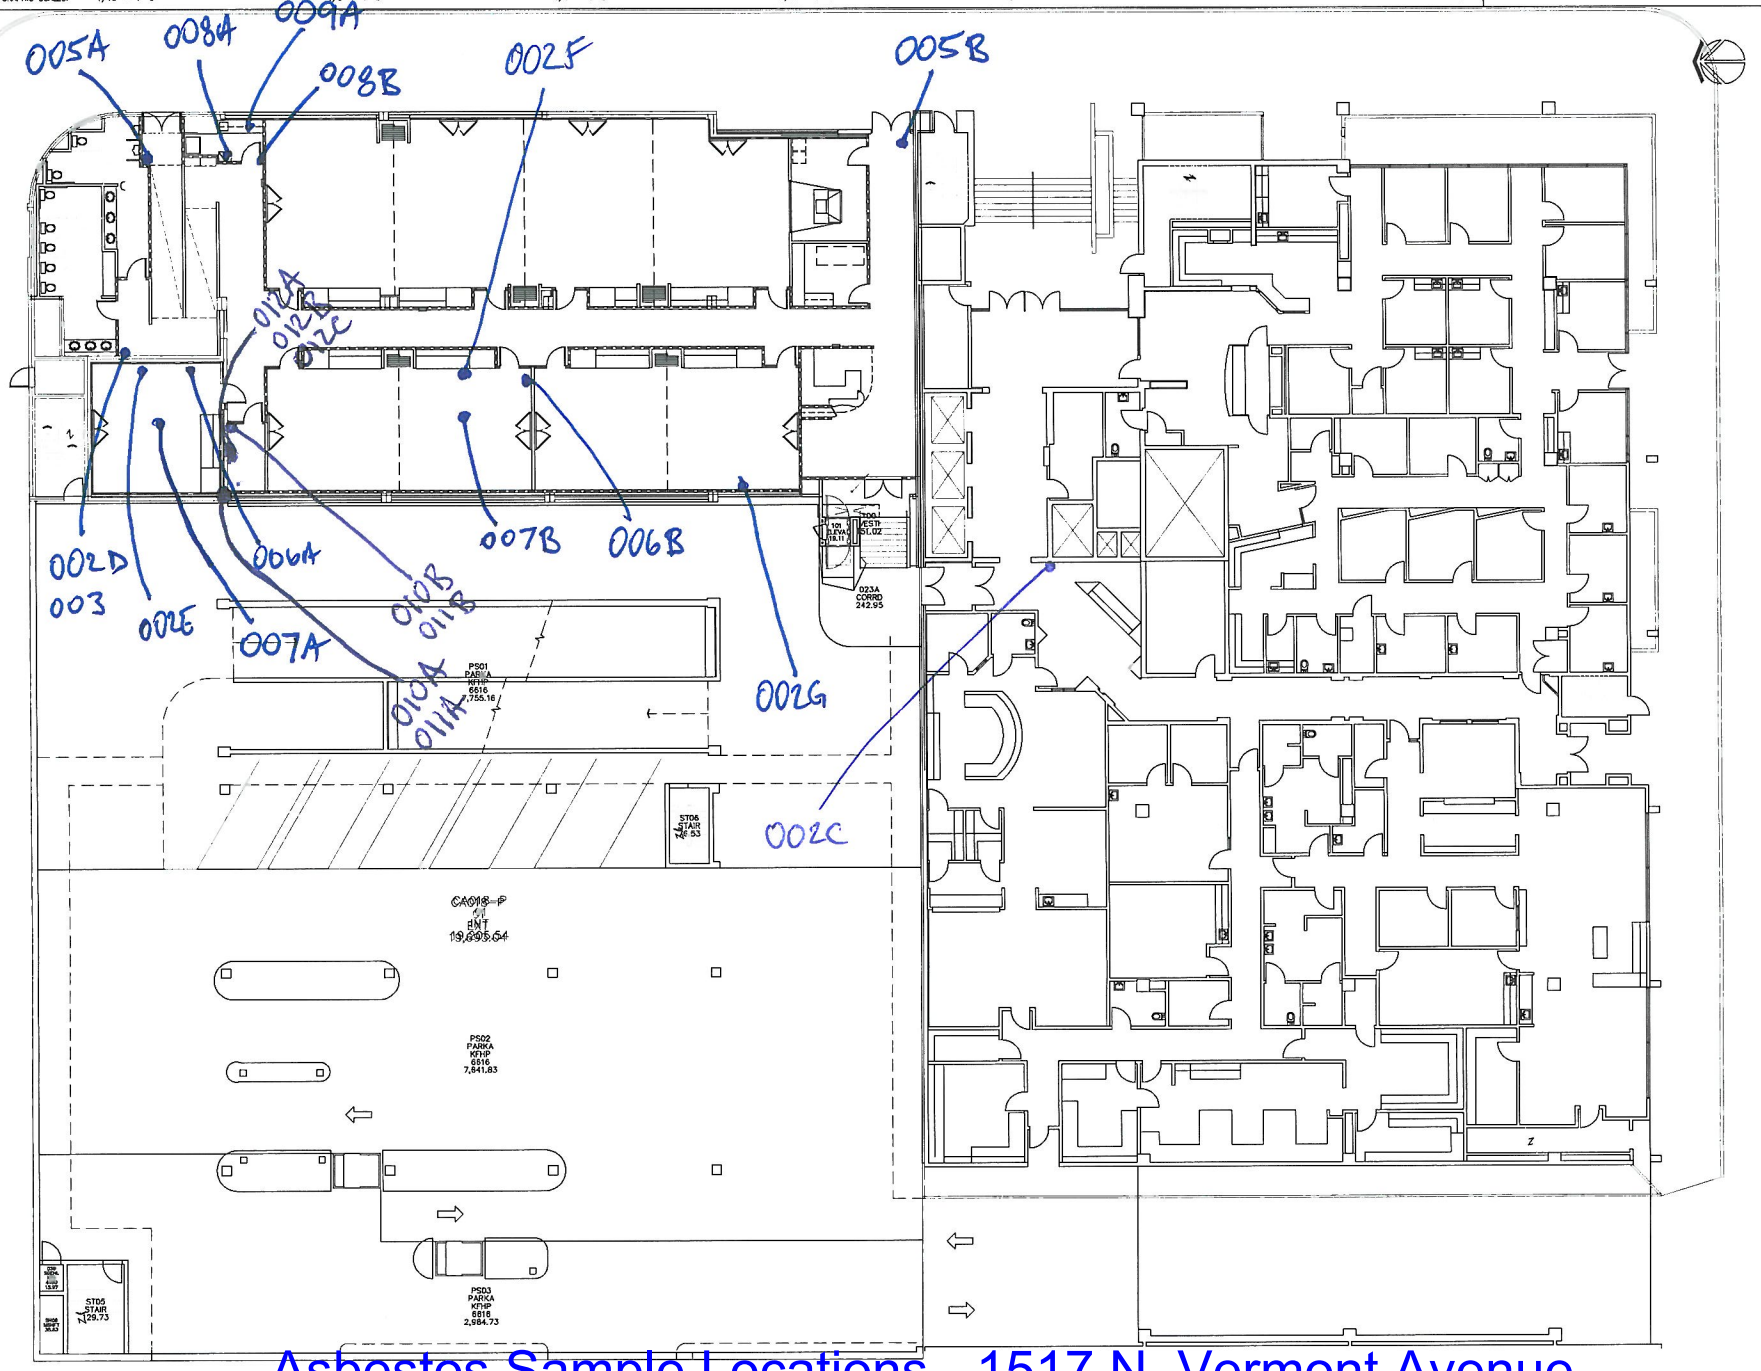

GRAPHIC SCALES: 1/16" = 1'-0" | 1/8" = 1'-0" | 1/4" = 1'-0" | 1/2" = 1'-0" | 3/4" = 1'-0" | 1" = 1'-0" | 1-1/2" = 1'-0" | 3" = 1'-0"

IF THIS SHEET IS NOT 30"x42", IT IS A REDUCED PRINT – SCALE ACCORDINGLY

KAISER PERMANENTE

National Facilities Services
Post Office Box 12916
Oakland, California 94604

Revisions

No.	Revisions	By	Date	Appr

PJ27371

2 + 1 = 3

This document is the property of the Owner and is not to be used without owner's written permission.

Project Architect Approval:

Architect/Engineer Of Record:


Facility
SUNSET VERMONT MEDICAL OFFICES
1515 VERMONT AVENUE
LOS ANGELES, CA 90027

Project
SUNSET VERMONT PARKING
EXISTING CONDITION
DRAWING

Sheet Title
PLANS
FLOOR PLAN
FIRST FLOOR

Fac No: CA016	Bldg No: 0	Floor Loc: 01	Section: 00
Scale: 1/8" = 1'-0"		KP Proj. No: ***-***	
Drwn By: XXX		Permit No: ** ******-**	
Chckd By: XXX		Sheet: A2.02	
Issue Date: X-X-XX		Of 4 Sheets	

Asbestos Sample Locations - 1517 N. Vermont Avenue

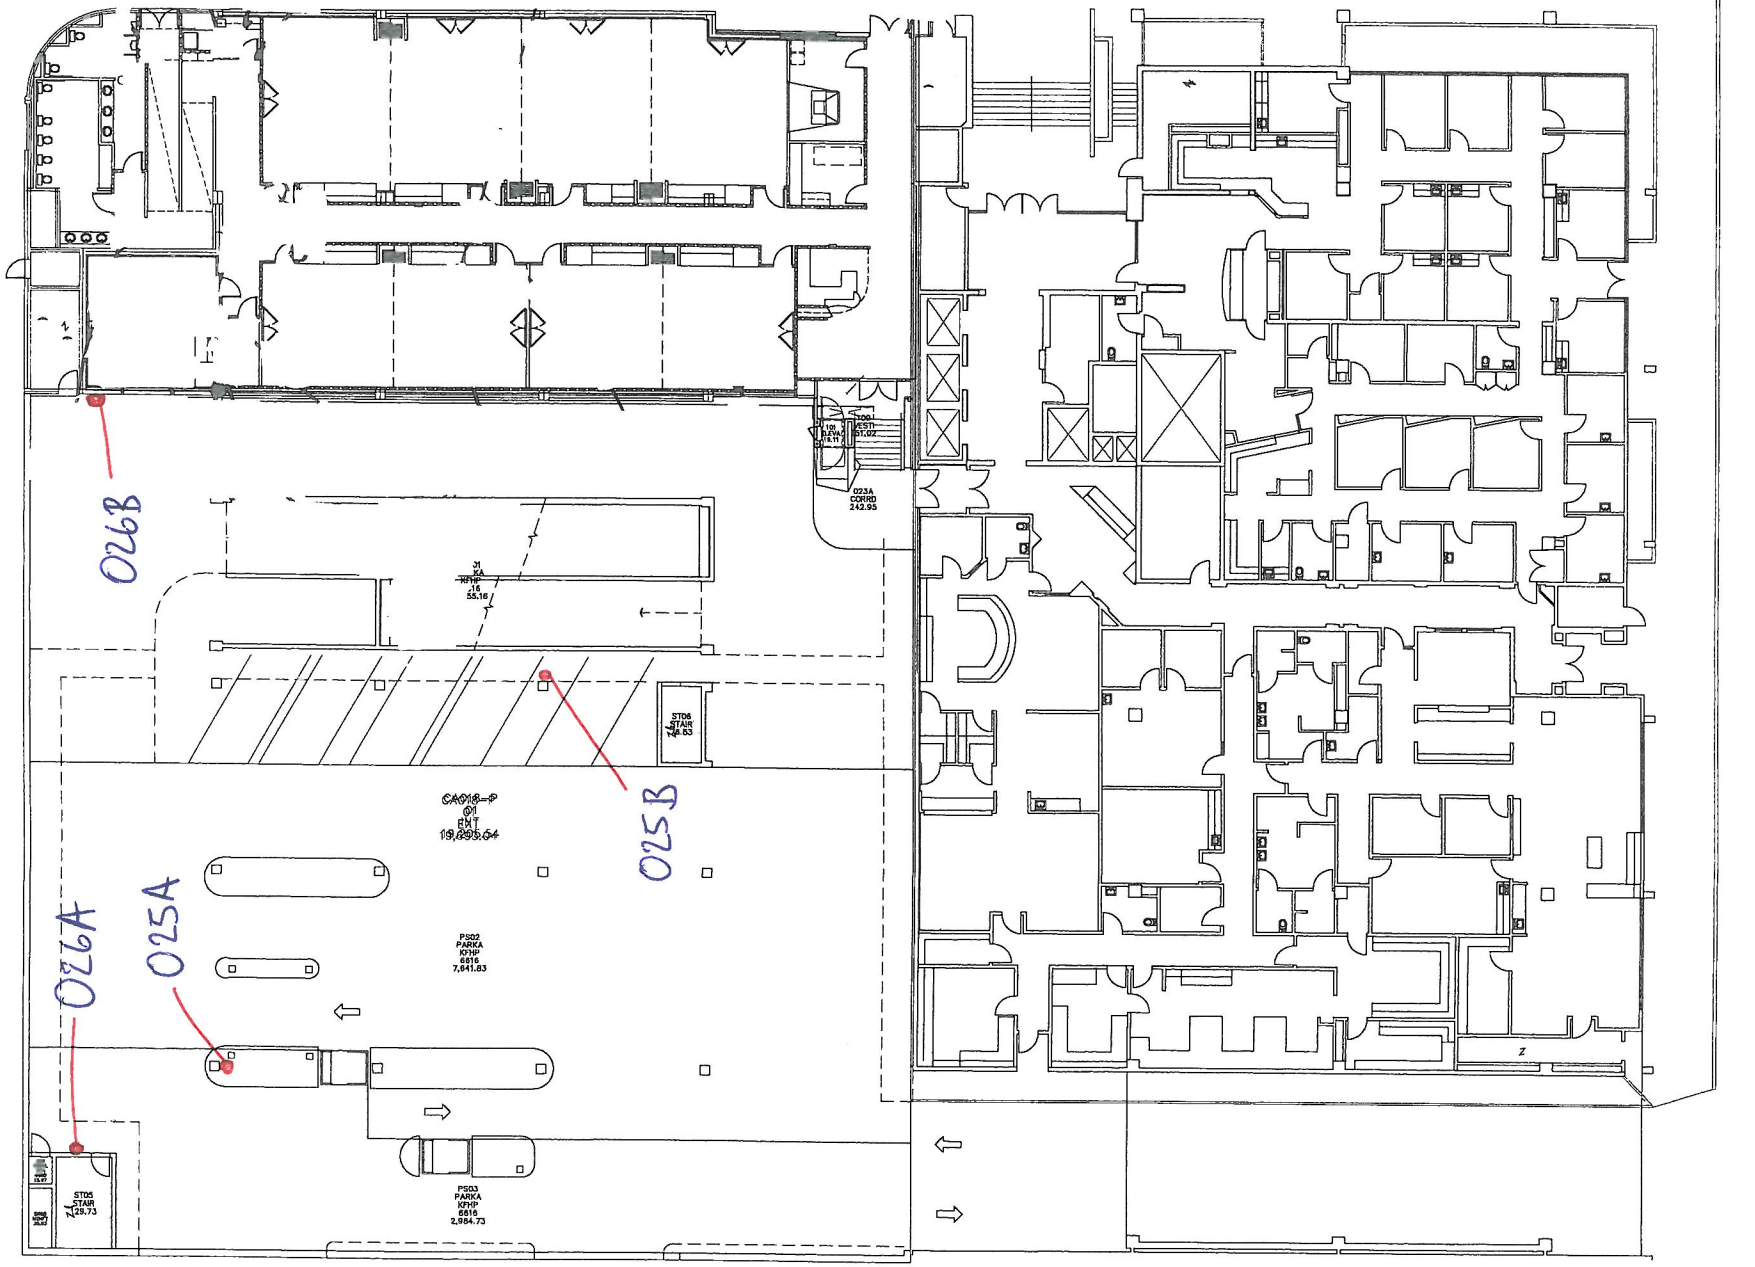

Asbestos Sample Locations - 1517 N. Vermont Avenue

GRAPHIC SCALES: 1/16" = 1'-0" | 1/4" = 1'-0" | 1/2" = 1'-0" | 3/4" = 1'-0" | 1" = 1'-0" | 1-1/2" = 1'-0" | 3" = 1'-0"

IF THIS SHEET IS NOT 30"x42", IT IS A REDUCED PRINT -- SCALE ACCORDINGLY

KAISER PERMANENTE

National Facilities Services
Post Office Box 12916
Oakland, California 94604

Revisions

No.	Revisions	By	Date	Ap

2 of 3

11/5/15

PJ27371

This document is the property of the Owner and is not to be used without owner's written permission.

Project Architect Approval:


Architect/Engineer Of Record:

Facility
SUNSET VERMONT MEDICAL OFFICE
1515 VERMONT AVENUE
LOS ANGELES, CA 90027

Project
SUNSET VERMONT PARKING
EXISTING CONDITION
DRAWING

Sheet Title
PLANS
FLOOR PLAN
FIRST FLOOR

Scale	1/8" = 1'-0"
Drwn By	XXX
Chckd By	XXX
Issue Date	X-X-XX
KP Proj. No.	***-***
Permit No.	** ******
Sheet	A2.02
	Of 4 Sheets

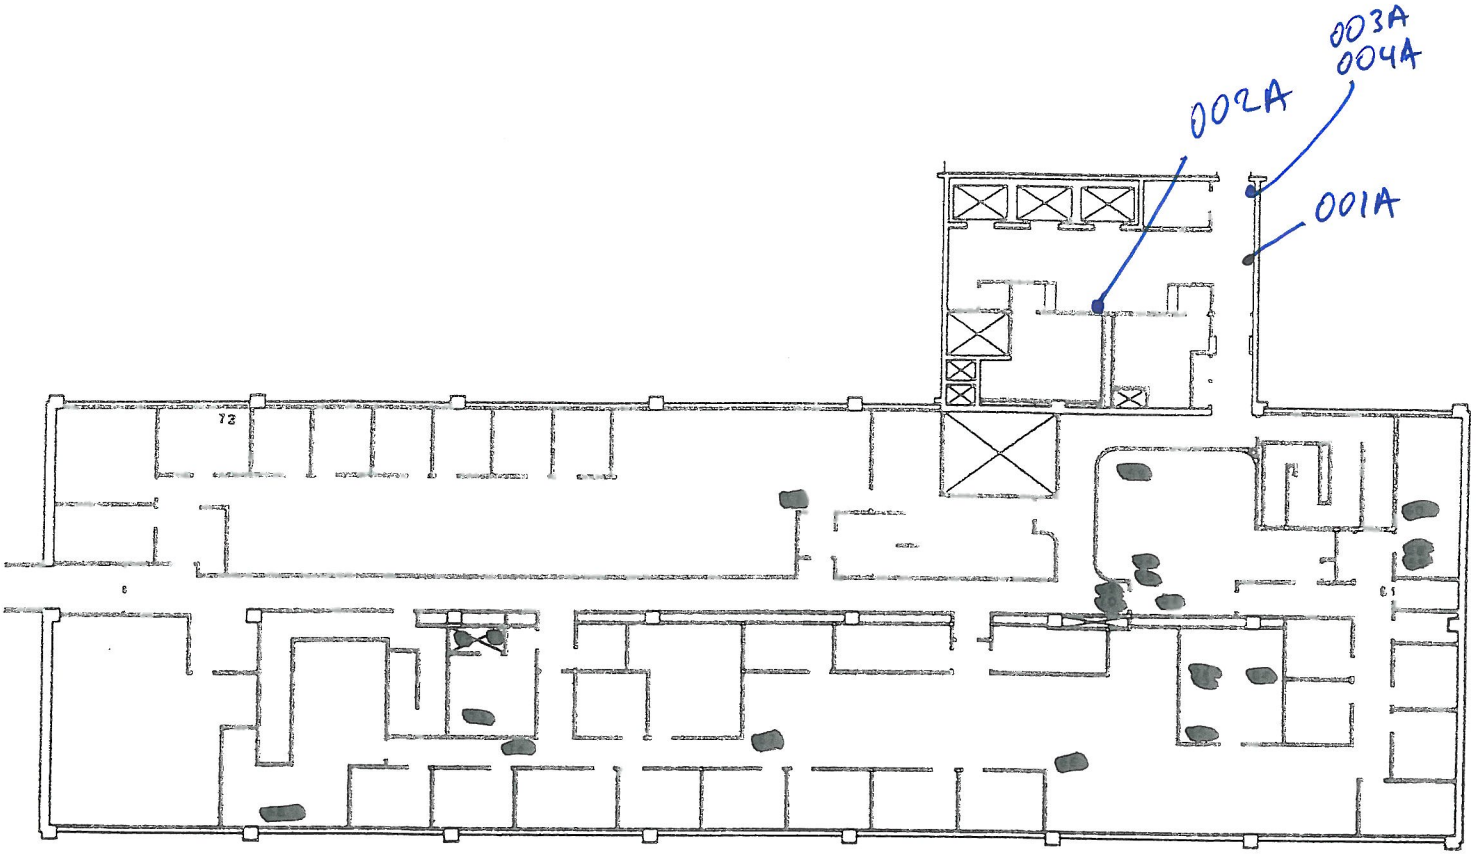

Los Angeles Medical Center

Building "A" - 1515 Vermont


Second Floor [redacted]

(Drawing Is Not To Scale)

11/2/15 PJ27371

Asbestos Sample Locations - 1517 N. Vermont Avenue

N
W E
S

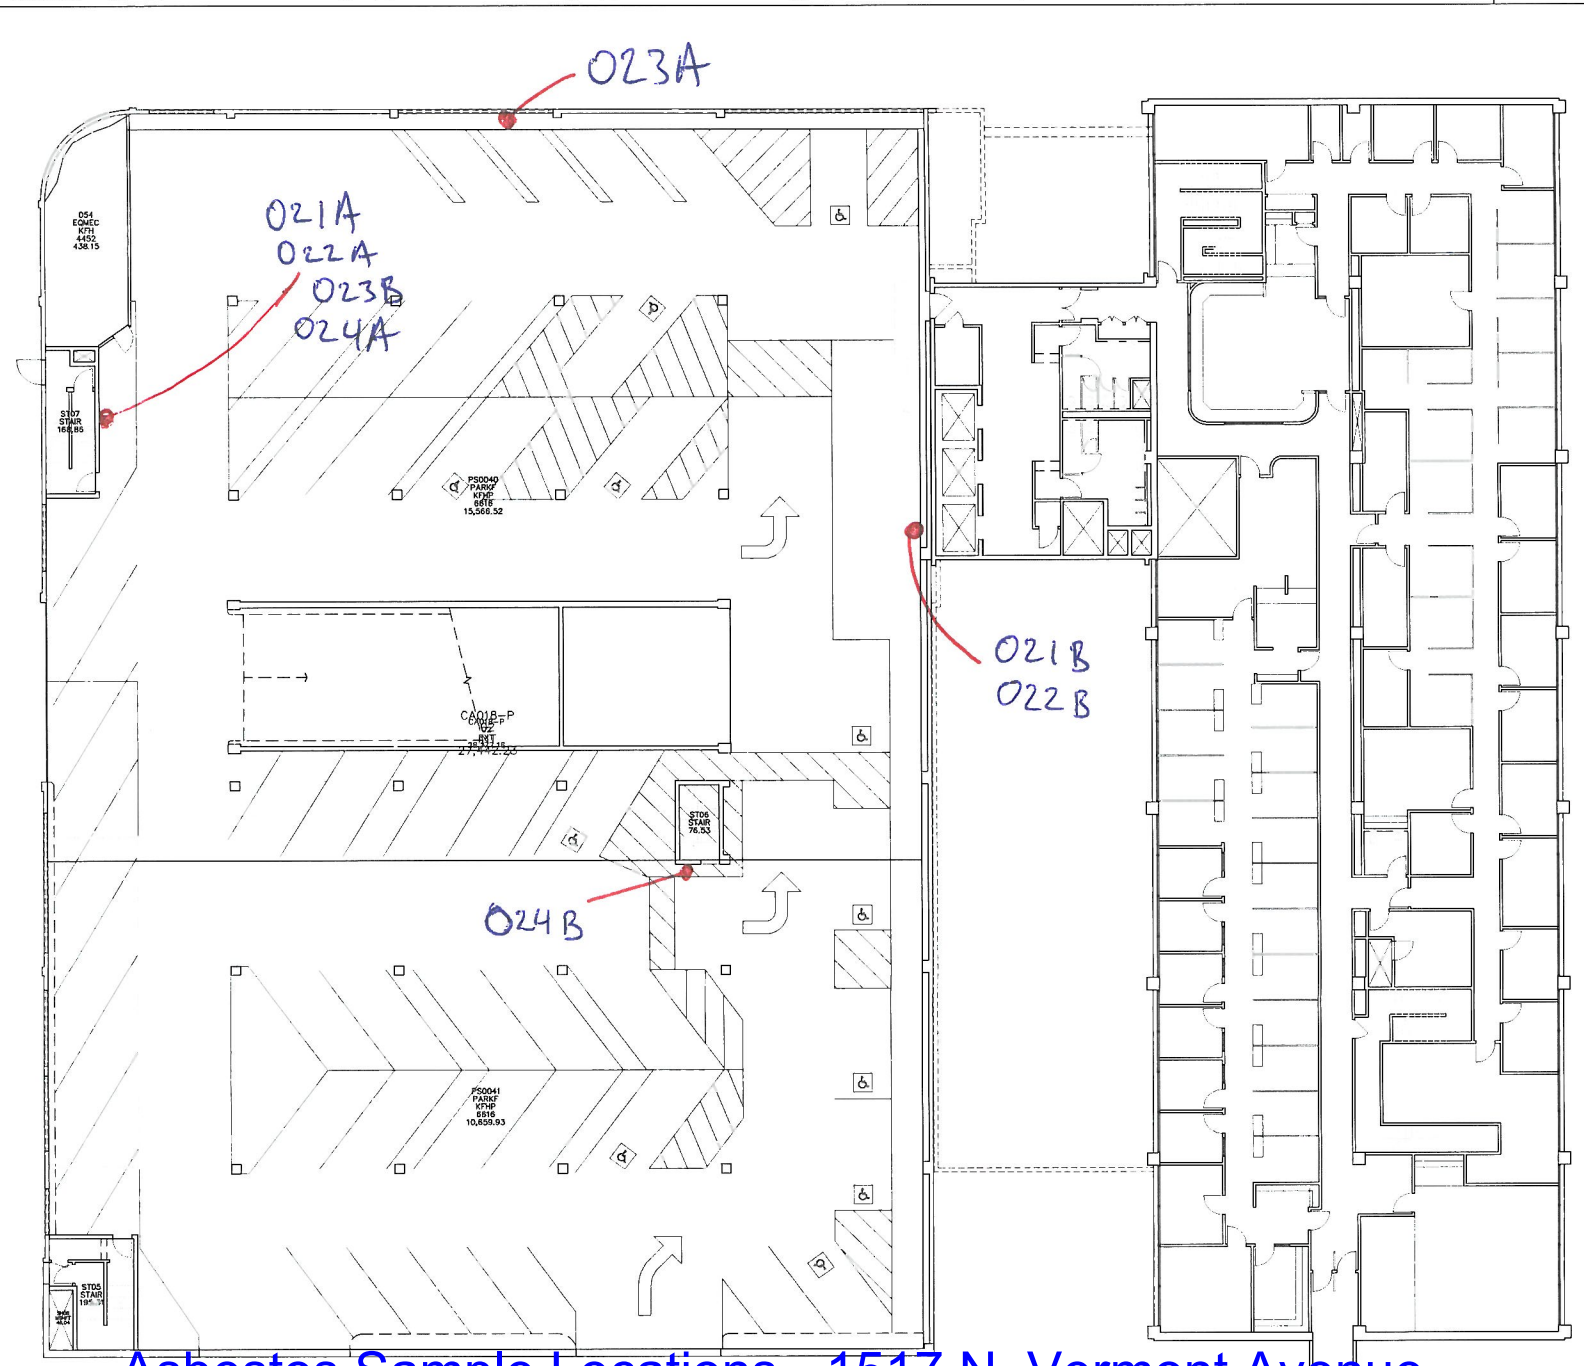

Asbestos Sample Locations - 1517 N. Vermont Avenue

GRAPHIC SCALES: 1/16" = 1'-0" | 1/8" = 1'-0" | 1/4" = 1'-0" | 1/2" = 1'-0" | 3/4" = 1'-0" | 1" = 1'-0" | 1-1/2" = 1'-0" | 3" = 1'-0"

IF THIS SHEET IS NOT 30"x42", IT IS A REDUCED PRINT – SCALE ACCORDINGLY

KAISER PERMANENTE

National Facilities Services
Post Office Box 12916
Oakland, California 94604

Revisions

No.	Revisions	By	Date	Appr

11/5/15
PJ27371

This document is the property of the Owner and is not to be used without owner's written permission.

Project Architect Approval:


Architect/Engineer Of Record:

Facility
SUNSET VERMONT MEDICAL OFFICES
1515 VERMONT AVENUE
LOS ANGELES, CA 90027

Project
SUNSET VERMONT PARKING
EXISTING CONDITION
DRAWING

Sheet Title
PLANS
FLOOR PLAN
SECOND FLOOR

Fac No/CAD ID	Bldg No.	Floor Lev.	Section
Scale 1/8" = 1'-0"		KP Proj. No.	
Drwn By XXX		Permit No.	
Chckd By XXX		Sheet	A2.03
Issue Date X-X-XX		Of 4 Sheets	

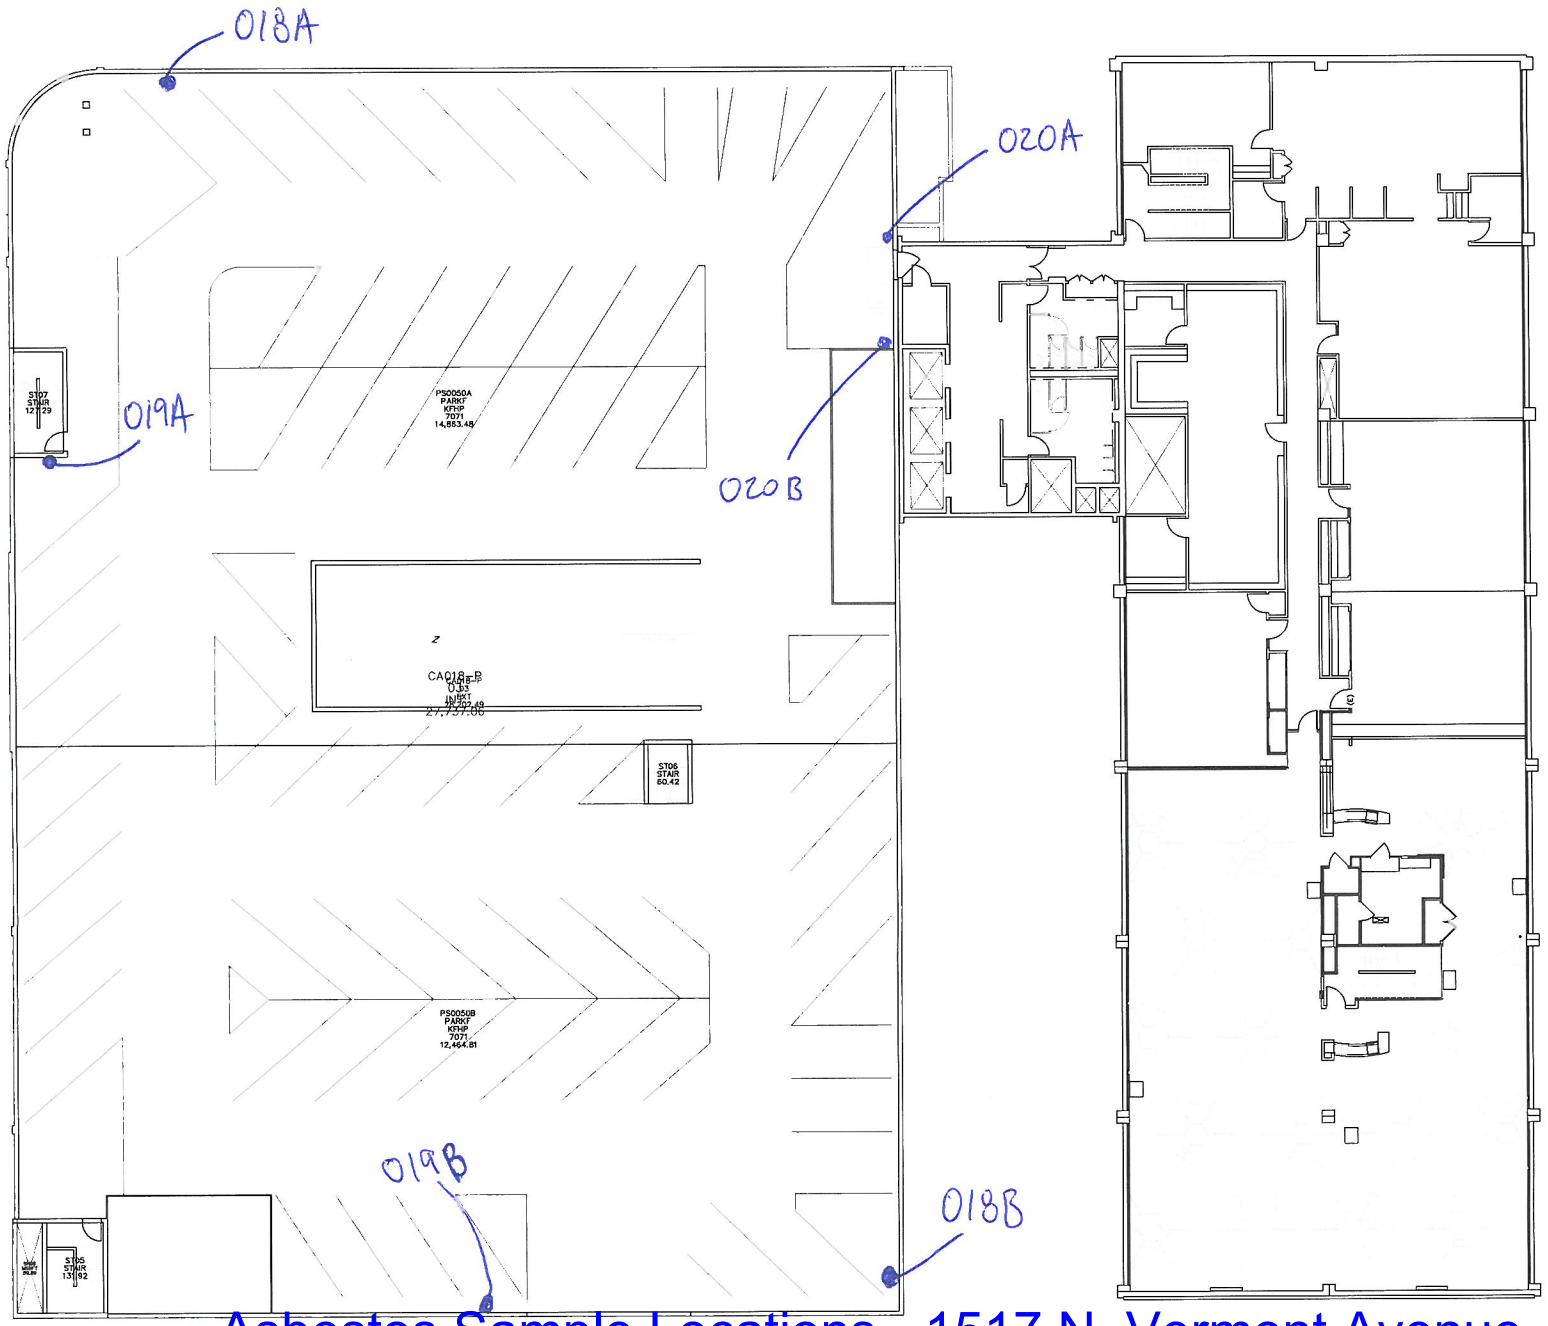

GRAPHIC SCALES: 1/16" = 1'-0" | 1/8" = 1'-0" | 1/4" = 1'-0" | 1/2" = 1'-0" | 3/4" = 1'-0" | 1" = 1'-0" | 1-1/2" = 1'-0" | 3" = 1'-0"

IF THIS SHEET IS NOT 30"x42", IT IS A REDUCED PRINT - SCALE ACCORDINGLY

Asbestos Sample Locations - 1517 N. Vermont Avenue

KAISER PERMANENTE

National Facilities Services
Post Office Box 12916
Oakland, California 94604

Revisions

No.	Revisions	By	Date	Appr

11/4/15
PJ27371

This document is the property of the Owner and is not to be used without owner's written permission.

Project Architect Approval:

Architect/Engineer Of Record:

Facility
SUNSET VERMONT MEDICAL OFFICES
1515 VERMONT AVENUE
LOS ANGELES, CA 90027

Project
SUNSET VERMONT PARKING
EXISTING CONDITION
DRAWING


Sheet Title
PLANS
FLOOR PLAN
THIRD FLOOR

Fac No/CAD ID	Bldg No: P	Floor Lev: 03	Section: 00
Scale 1/8" = 1'-0"		KP Proj. No. ***-***	
Drwn By XXX		Permit No. ** ******-**	
Chckd By XXX		Sheet A2.04	
Issue Date X-X-XX		Of 4 Sheets	

1-21-16

GRAPHIC SCALES: 1/16" = 1'-0" | 1/8" = 1'-0" | 1/4" = 1'-0" | 1/2" = 1'-0" | 3/4" = 1'-0" | 1" = 1'-0" | 1-1/2" = 1'-0" | 3" = 1'-0"

IF THIS SHEET IS NOT 30"x42", IT IS A REDUCED PRINT – SCALE ACCORDINGLY

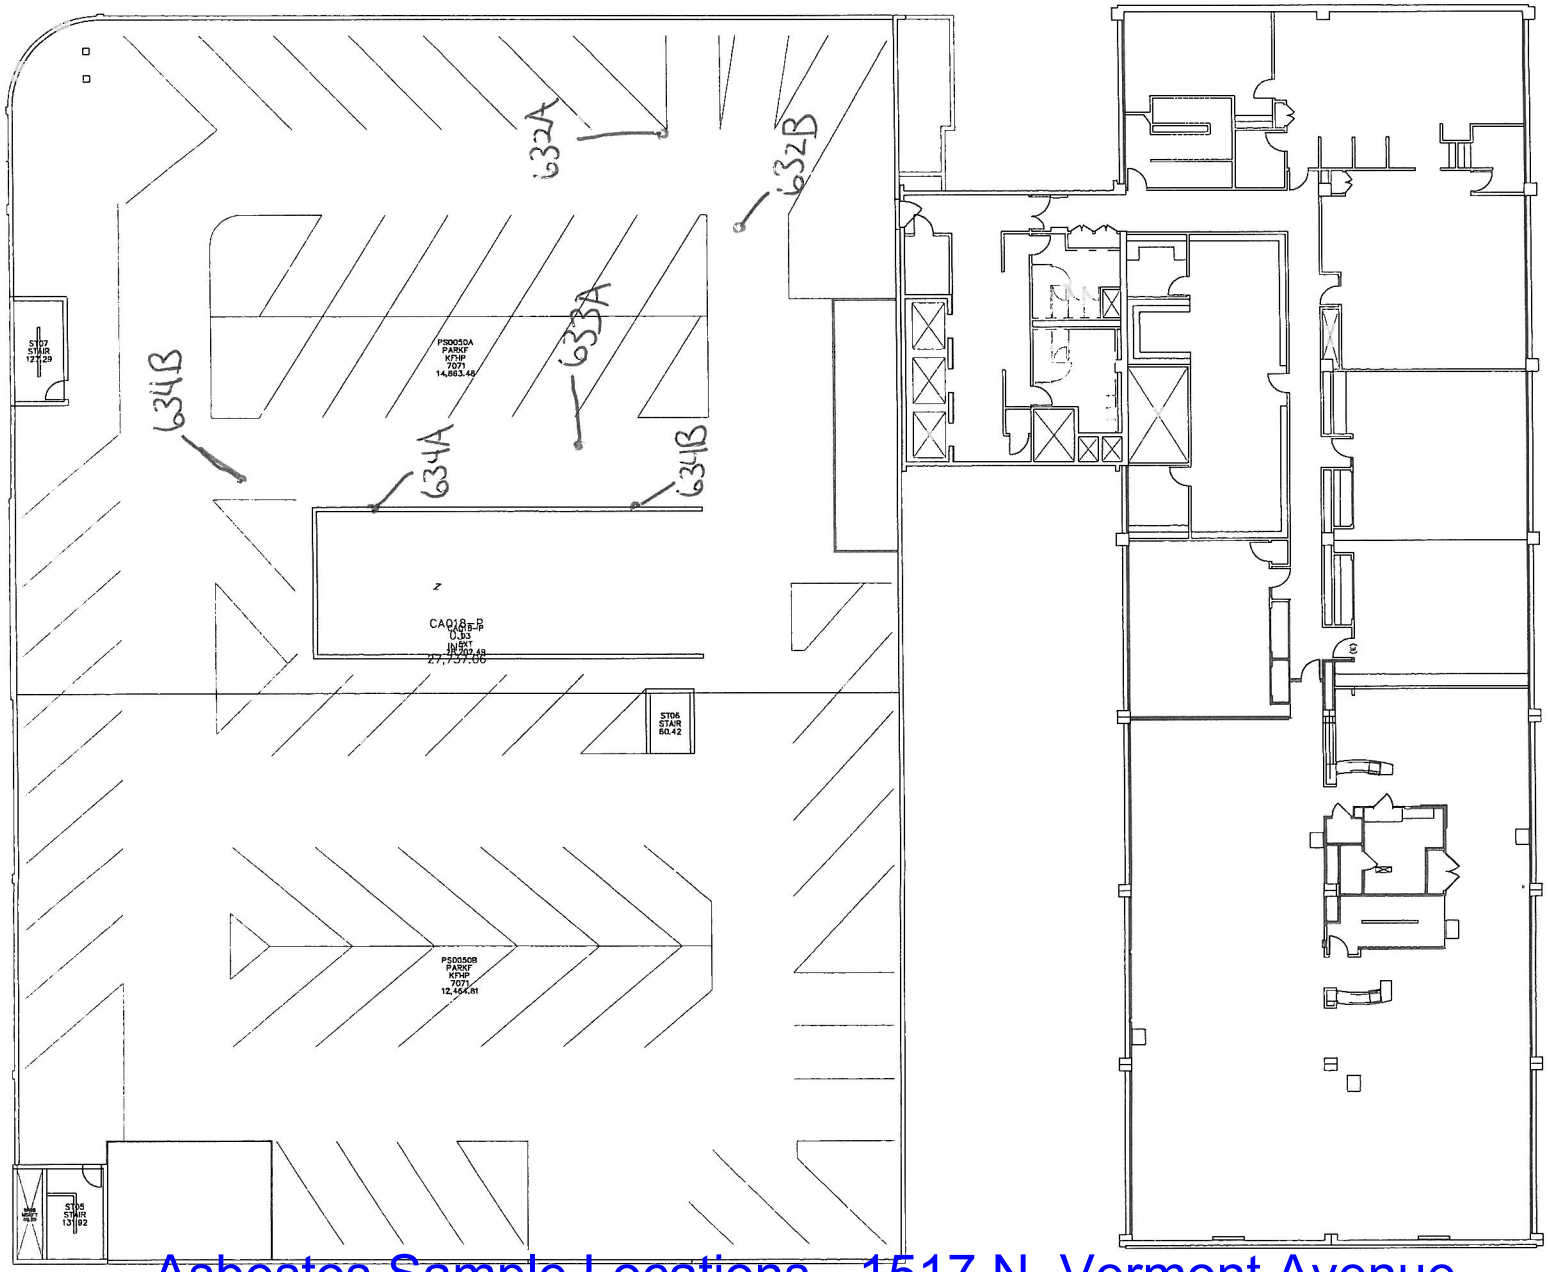

Asbestos Sample Locations - 1517 N. Vermont Avenue

KAISER PERMANENTE

National Facilities Services
Post Office Box 12916
Oakland, California 94604

Revisions

No.	Revisions	By	Date	Appr

PJ27371

RR
BS
OA
OMA

1-21-16

This document is the property of the Owner and is not to be used without owner's written permission.

Project Architect Approval:


Architect/Engineer Of Record:

Facility
SUNSET VERMONT MEDICAL OFFICES
1515 VERMONT AVENUE
LOS ANGELES, CA 90027

Project
SUNSET VERMONT PARKING
EXISTING CONDITION
DRAWING

Sheet Title
PLANS
FLOOR PLAN
THIRD FLOOR

Fac No/CA018	Bldg No: P	Floor Lev: 03	Section: 00
Scale	1/8" = 1'-0"	KP Proj. No.	***-***
Drwn By	XXX	Permit No.	** ******_**
Chckd By	XXX	Sheet	A2.04
Issue Date	X-X-XX	Of 4 Sheets	

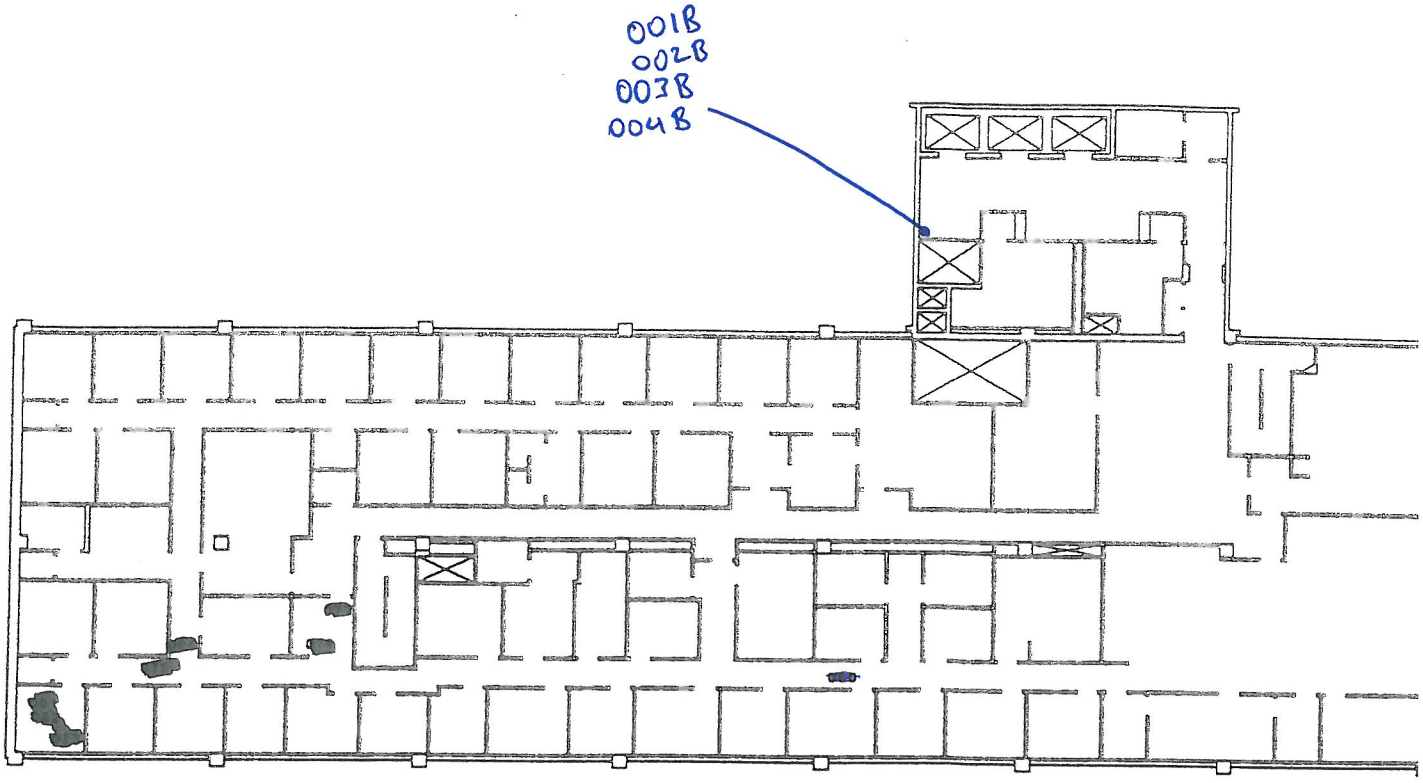

Los Angeles Medical Center

Building "A" - 1515 Vermont

[redacted]

(Drawing Is Not To Scale)

~~5th~~ -7th

11/2/15 PJ27371


Asbestos Sample Locations - 1517 N. Vermont Avenue

N
W E
S

GRAPHIC SCALES: 1/16" = 1'-0" | 1/8" = 1'-0" | 1/4" = 1'-0" | 1/2" = 1'-0" | 3/4" = 1'-0" | 1" = 1'-0" | 1-1/2" = 1'-0" | 3" = 1'-0"

IF THIS SHEET IS NOT 30"x42", IT IS A REDUCED PRINT - SCALE ACCORDINGLY

2K

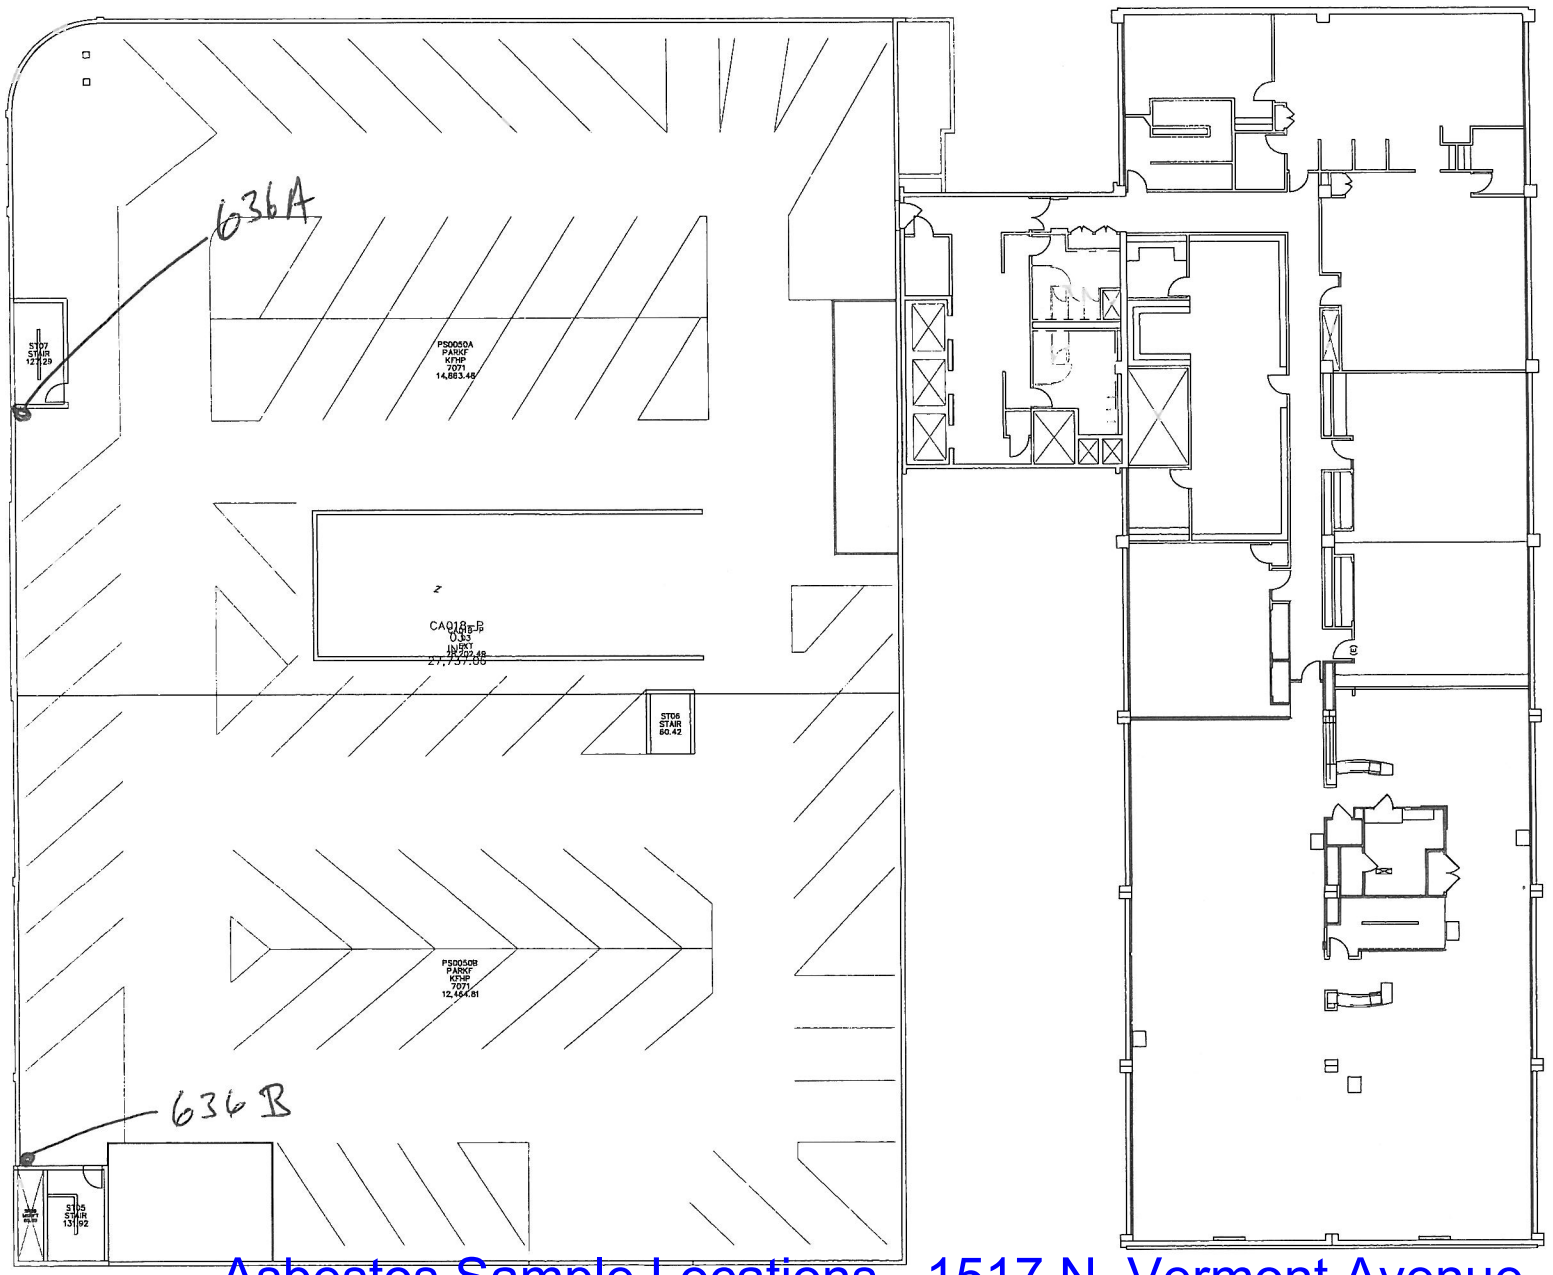

Asbestos Sample Locations - 1517 N. Vermont Avenue

KAISER PERMANENTE

National Facilities Services
Post Office Box 12916
Oakland, California 94604

Revisions

No.	Revisions	By	Date	Appr

PJ27371

1-28-16

This document is the property of the Owner and is not to be used without owner's written permission.

Project Architect Approval:

Architect/Engineer Of Record:

Facility
SUNSET VERMONT MEDICAL OFFICES
1515 VERMONT AVENUE
LOS ANGELES, CA 90027


Project
SUNSET VERMONT PARKING
EXISTING CONDITION
DRAWING

Sheet Title
PLANS
FLOOR PLAN
THIRD FLOOR

Fac No:CA018 Bldg No: P Floor Loc: 03 Section: 00

Scale 1/8" = 1'-0" | KP Proj. No. ***_***
Drwn By XXX | Permit No. ** ******_**
Chckd By XXX | Sheet A2.04
Issue Date X-X-XX | Of 4 Sheets

1-21-16

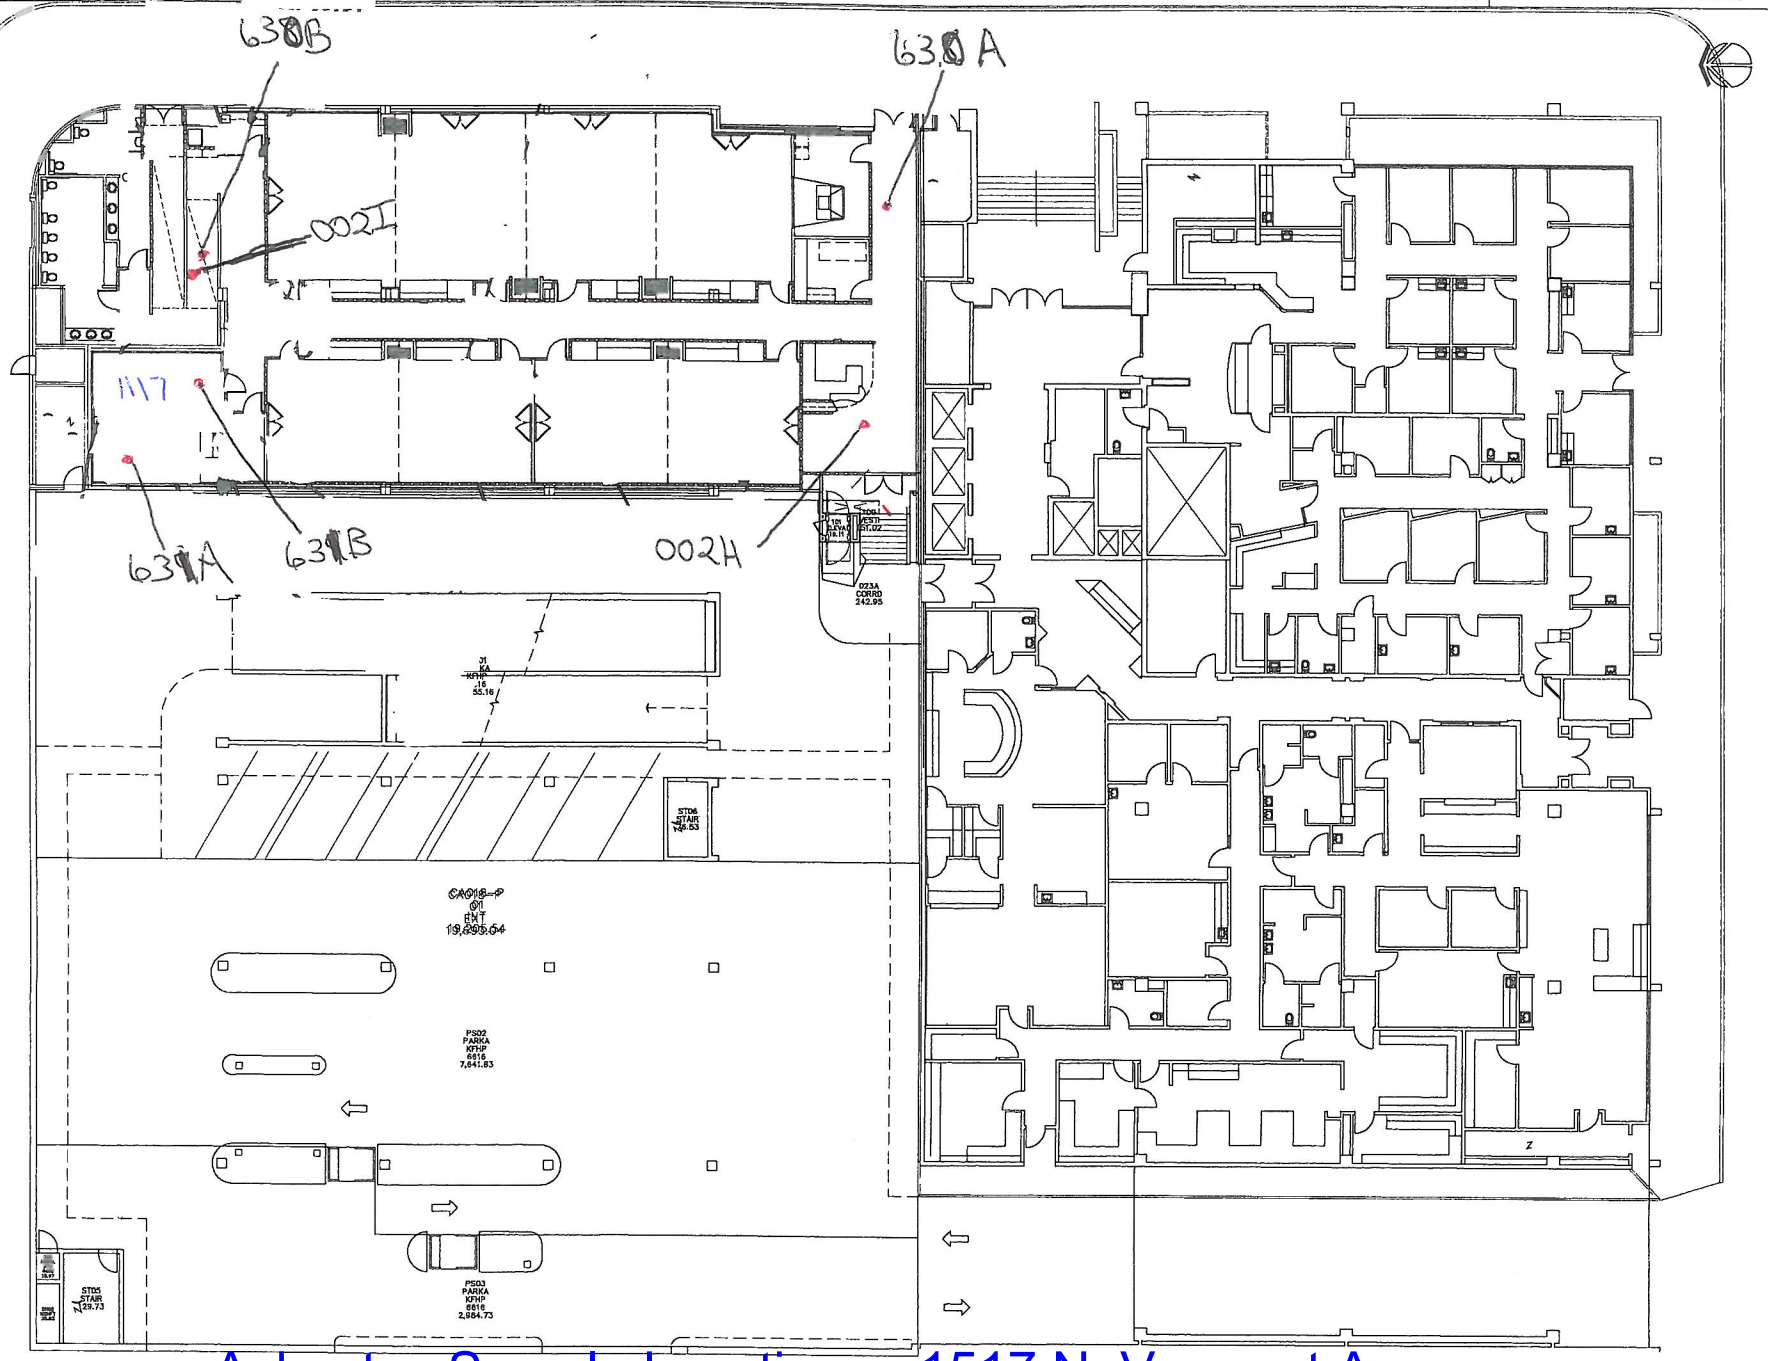

Asbestos Sample Locations - 1517 N. Vermont Avenue

KAISER PERMANENTE

National Facilities Services
Post Office Box 12916
Oakland, California 94604

Revisions

No.	Revisions	By	Date	Ap

PJ27371

1-21-16

2+n
3

RR
BS
OA
DMH

This document is the property of the Owner and is not to be used without owner's written permission.

Project Architect Approval:


Architect/Engineer Of Record:

Facility
SUNSET VERMONT MEDICAL OFFICE
1515 VERMONT AVENUE
LOS ANGELES, CA 90027

Project
SUNSET VERMONT PARKING
EXISTING CONDITION
DRAWING

Sheet Title
PLANS
FLOOR PLAN
FIRST FLOOR

Scale	1/8" = 1'-0"	KP Proj. No.	***-***
Drwn By	XXX	Permit No.	** ******-**
Chckd By	XXX	Sheet	A2.02
Issue Date	X-X-XX		Of 4 Sheets

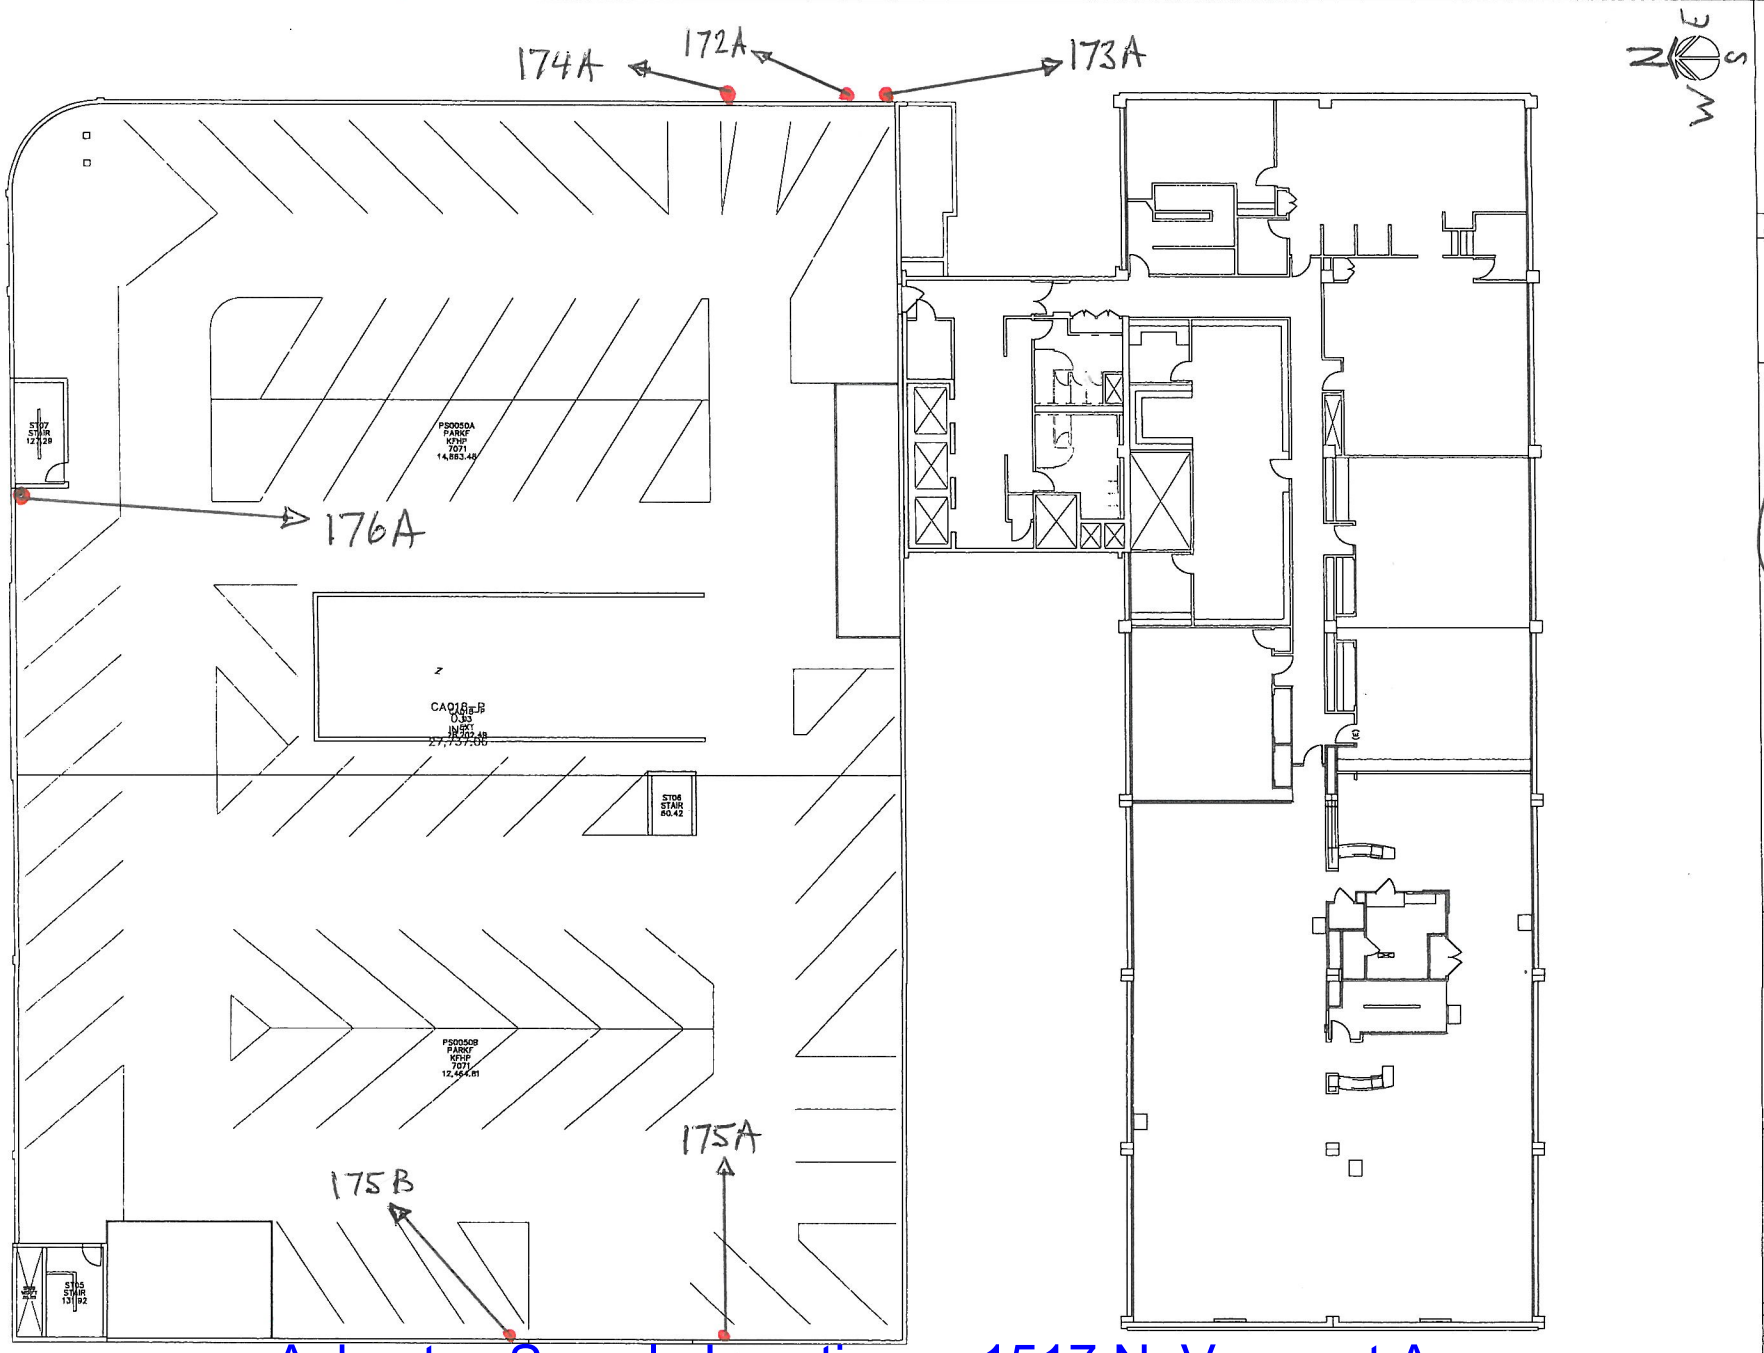

Asbestos Sample Locations - 1517 N. Vermont Avenue

KAISER PERMANENTE

National Facilities Services
Post Office Box 12915
Oakland, California 94604

PJ27371

12-7-15
(Exterior
Caulking)

Facility
SUNSET VERMONT MEDICAL OFFICES
1515 VERMONT AVENUE
LOS ANGELES, CA 90027


Project
SUNSET VERMONT PARKING
EXISTING CONDITION
DRAWING

Sheet Title
PLANS
FLOOR PLAN
THIRD FLOOR

Scale 1/8" = 1'-0"
Drwn By XXX
Chckd By XXX
Issue Date X-X-XX

A2.04

3-18-16 Sample Locations

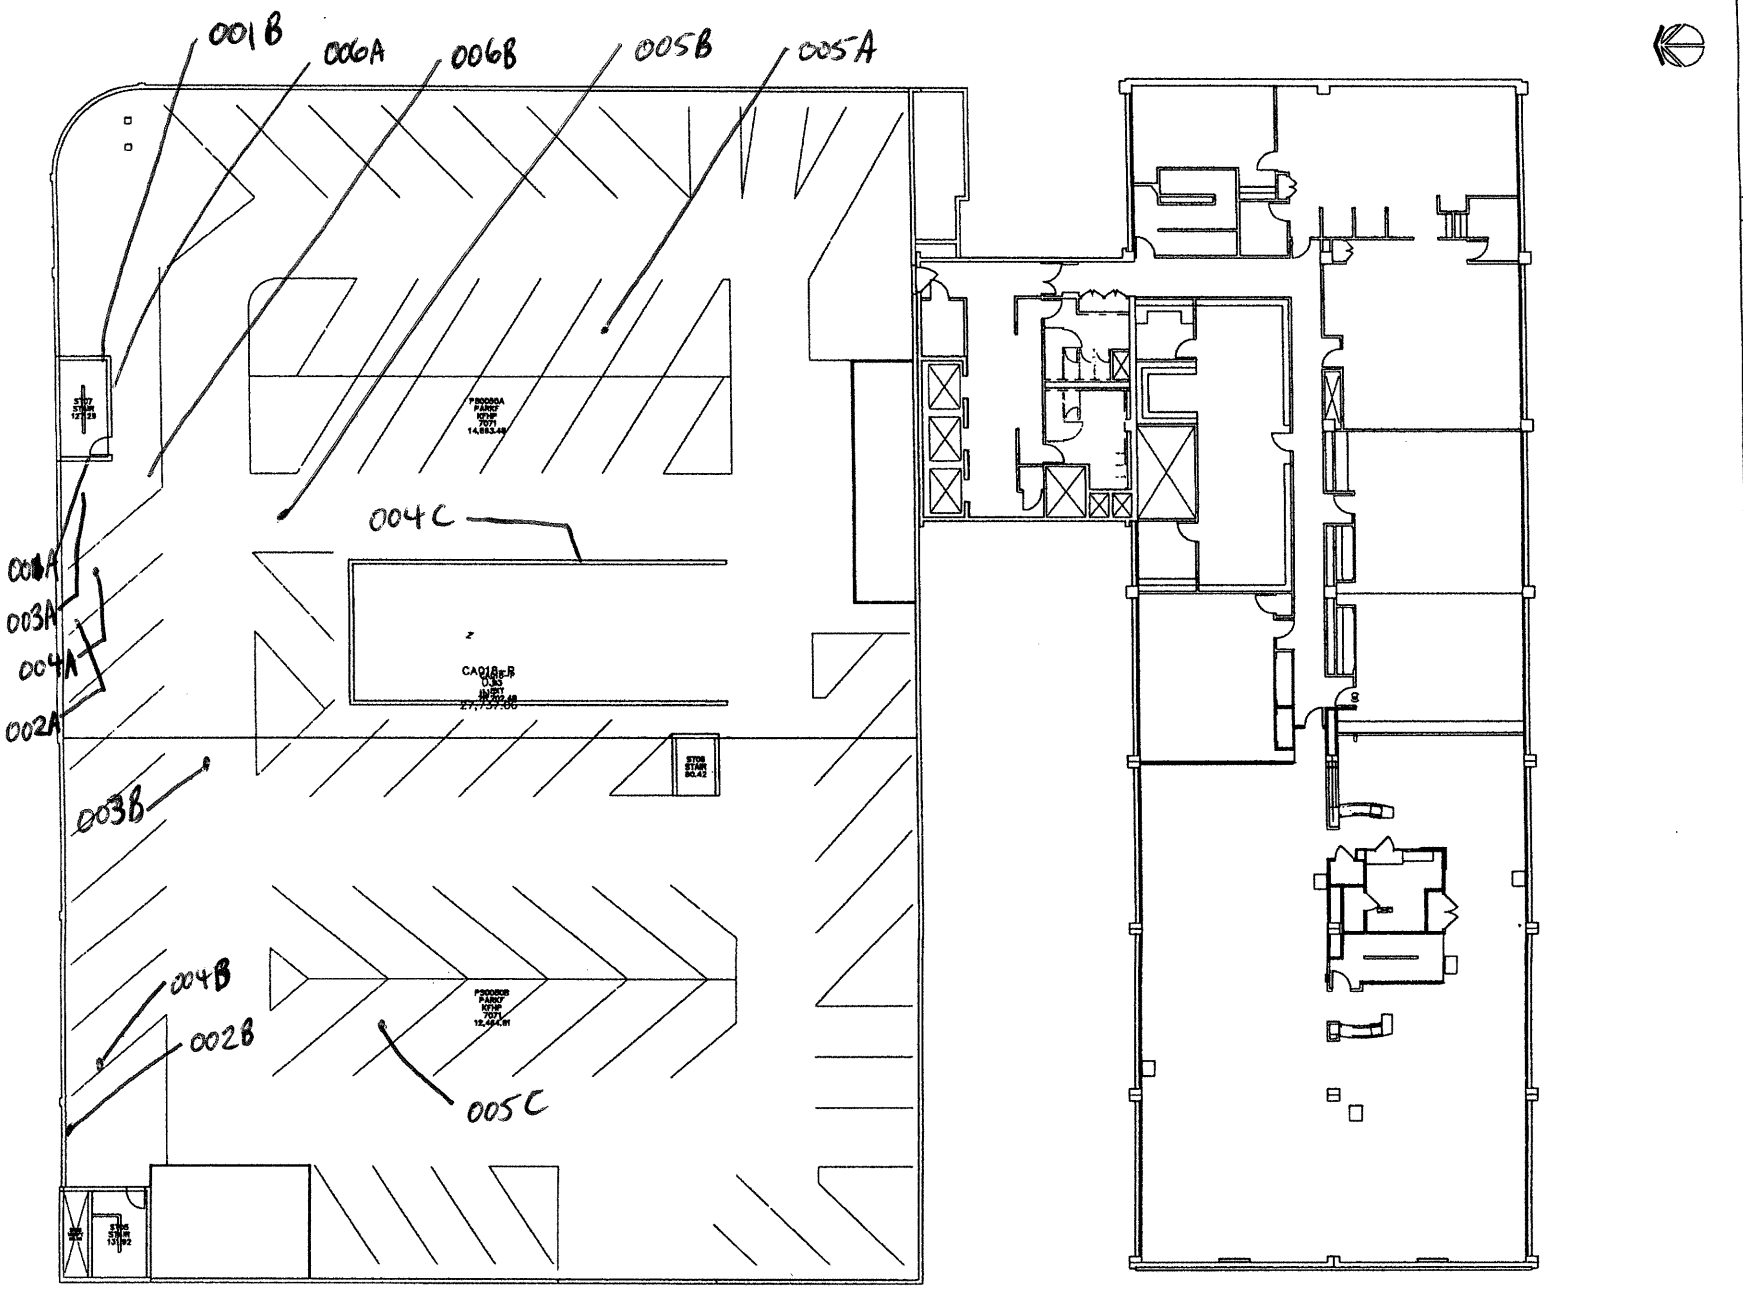

KAISER PERMANENTE

National Facilities Services
Post Office Box 12915
Oakland, California 94604

Revisions
No. | Revisions | By | Date | Appr

This document is the property of the Owner and is not to be used without owner's written permission.

Project Architect Approval:

Architect/Engineer Of Record:

Facility
SUNSET VERMONT MEDICAL OFFICES
1515 VERMONT AVENUE
LOS ANGELES, CA 90027

Project
SUNSET VERMONT PARKING
EXISTING CONDITION
DRAWING


Sheet Title
PLANS
FLOOR PLAN
THIRD FLOOR

Scale 1/8" = 1'-0"
Drawn By XXX
Checked By XXX
Issue Date X-X-XX
KP Proj. No.
Permit No.
Sheet A2.04
of 4 Sheets

Asbestos Sample Locations - 1517 N. Vermont Avenue

4-1-16

1517 Parking Structure

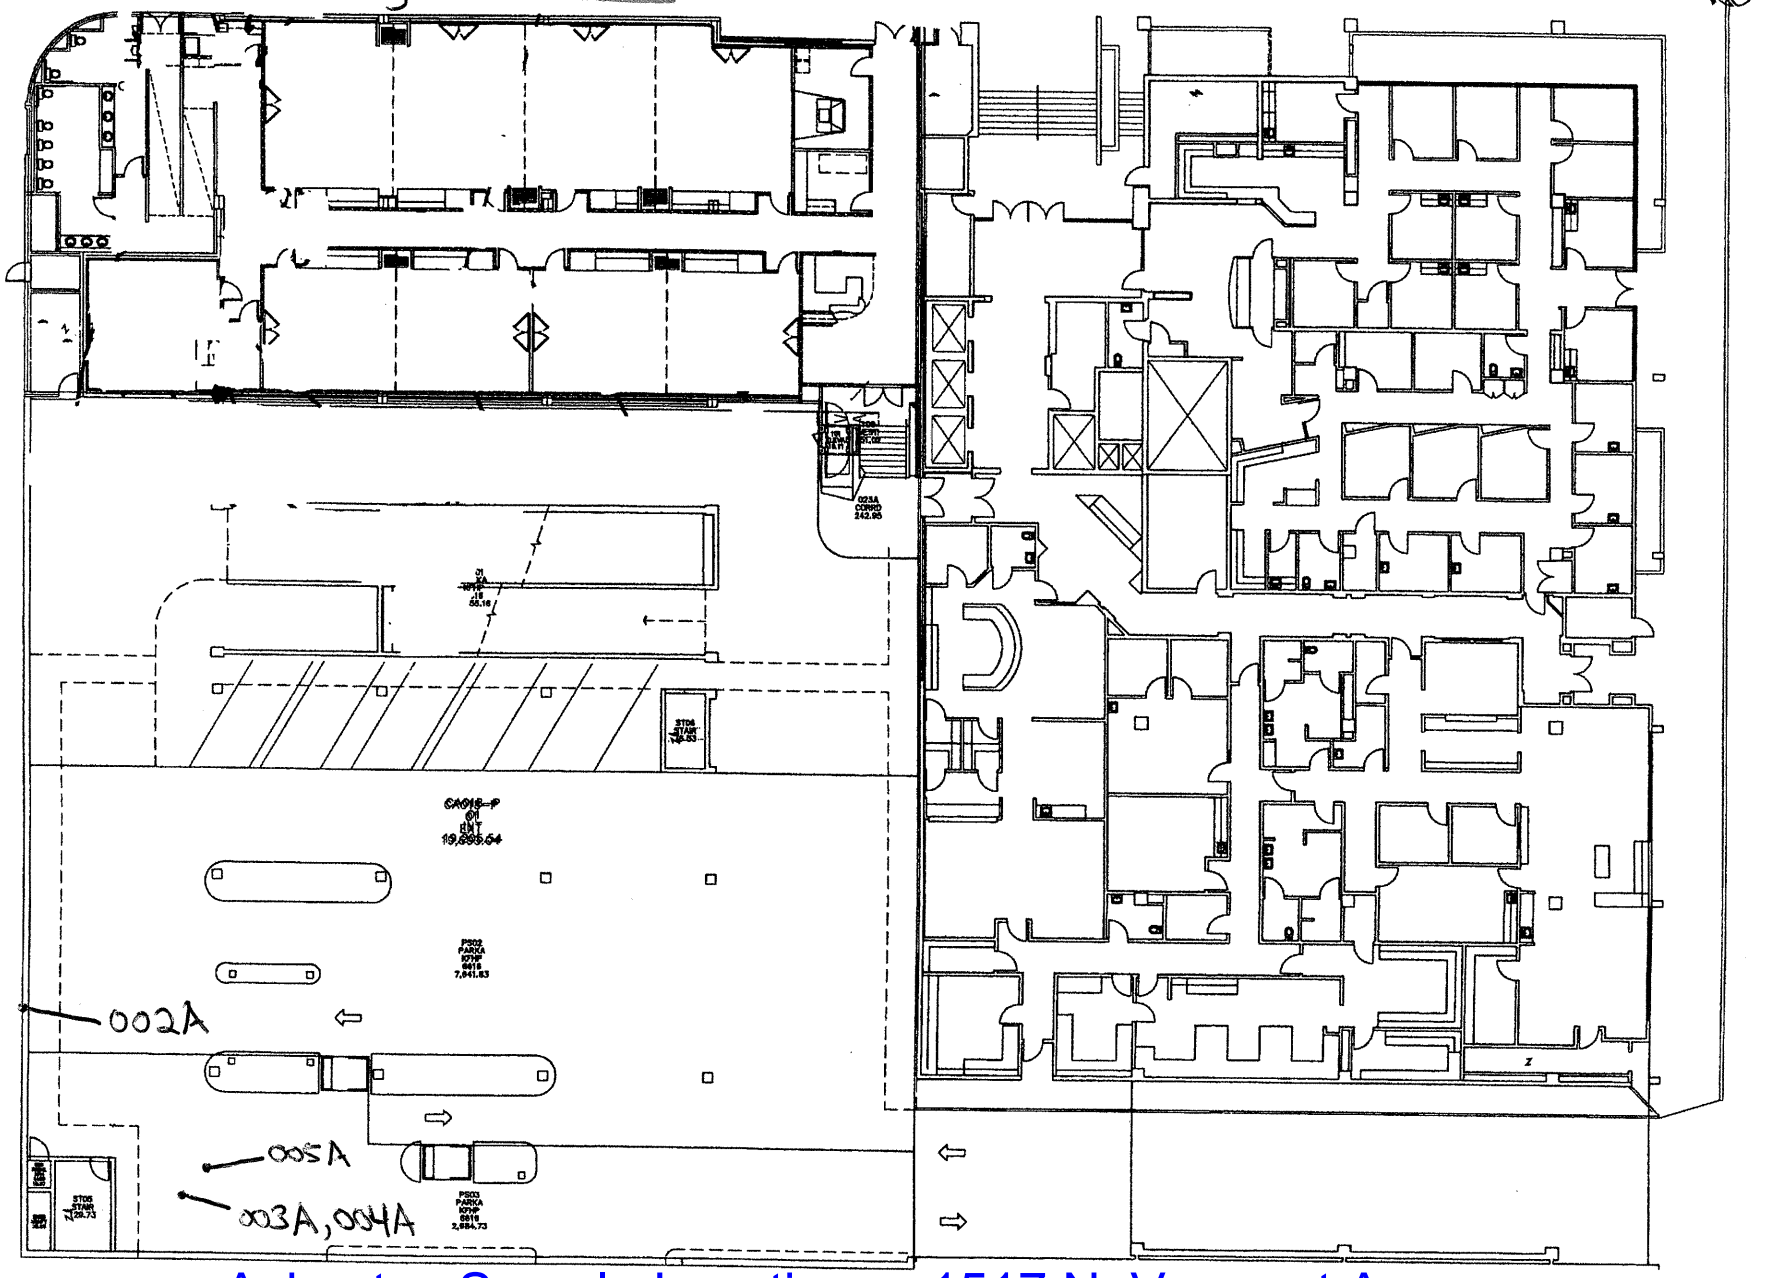

KAISER PERMANENTE

National Facilities Services
Post Office Box 12915
Oakland, California 94604

2 to 3

SUNSET VERMONT MEDICAL OFFICE
1515 VERMONT AVENUE
LOS ANGELES, CA 90027

SUNSET VERMONT PARKING
EXISTING CONDITION
DRAWING


PLANS
FLOOR PLAN
FIRST FLOOR

A2.02

Asbestos Sample Locations - 1517 N. Vermont Avenue

4-7-16

1517 Parking Structure

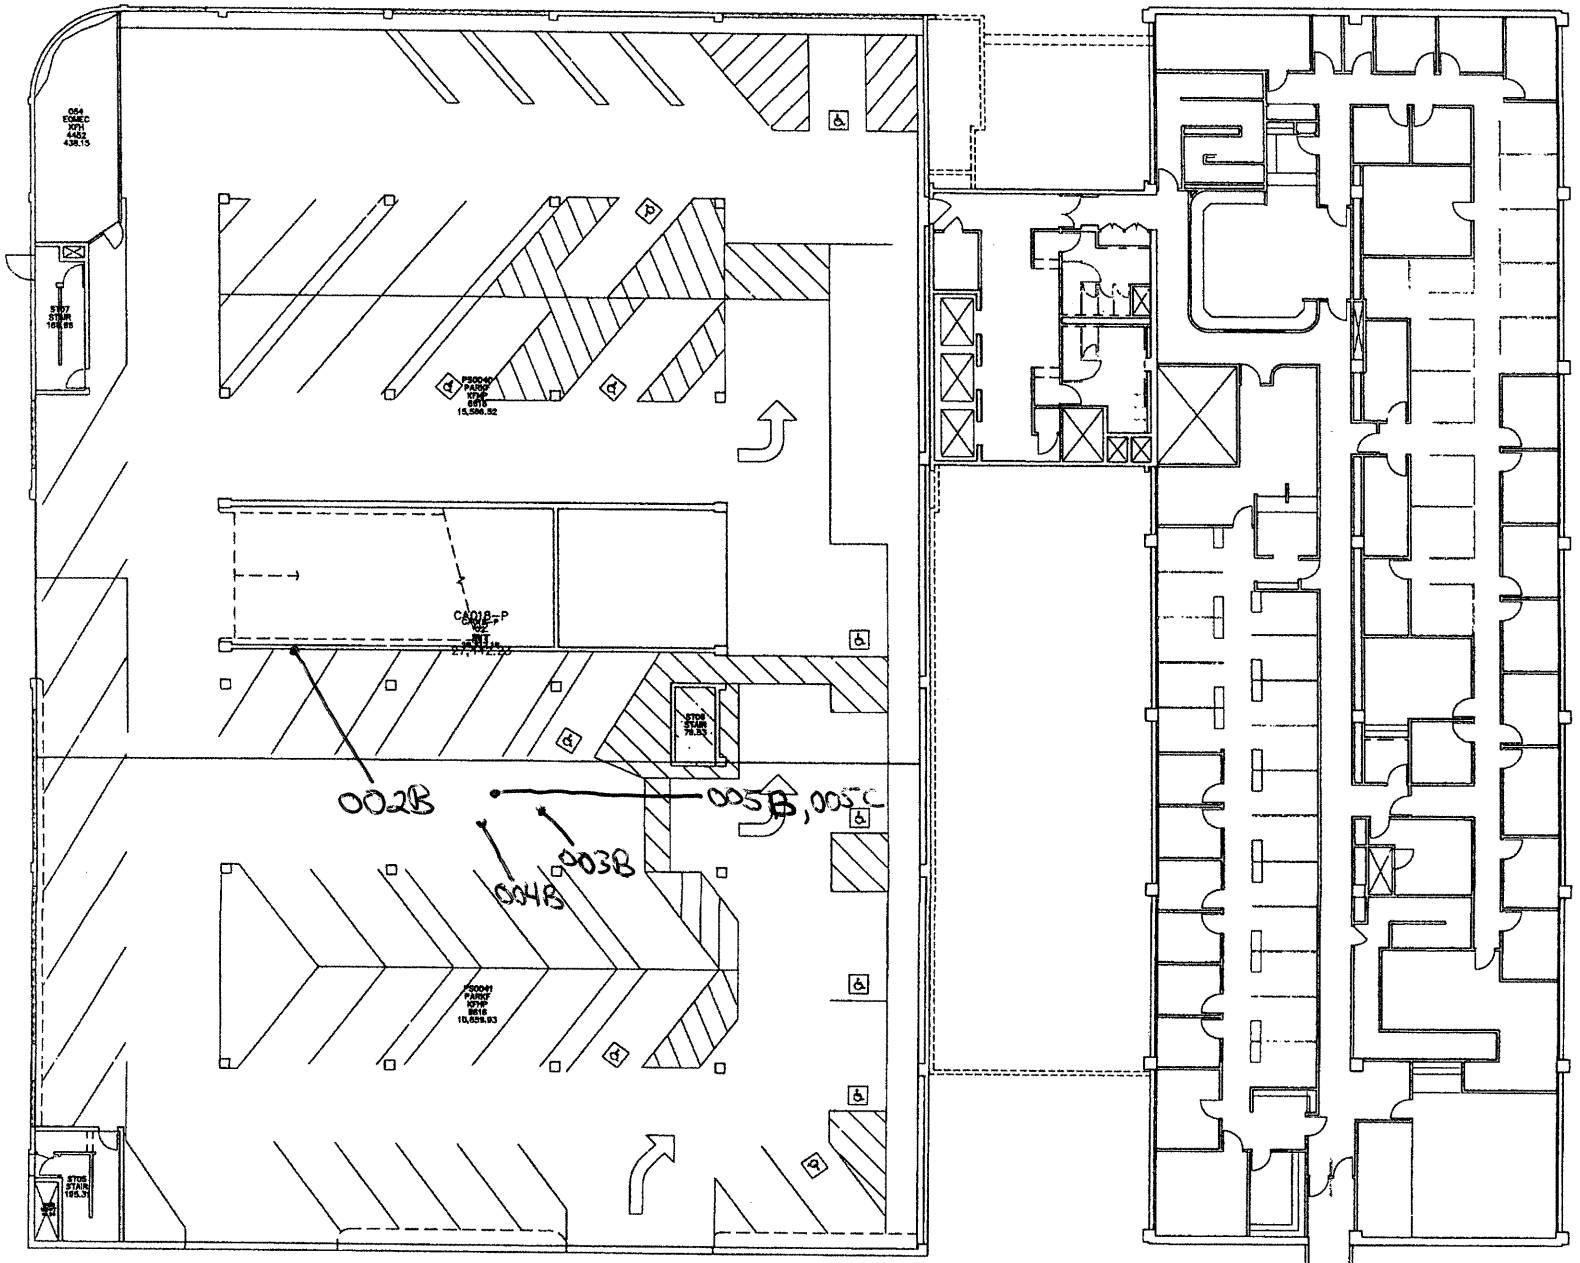

KAISER PERMANENTE

National Facilities Services
Post Office Box 12916
Oakland, California 94604

Revisions

No.	Revisions	By	Date	Appr

This document is the property of the Owner and is not to be used without owner's written permission.

Project Architect Approval

Architect/Engineer Of Record

Facility
SUNSET VERMONT MEDICAL OFFICES
1515 VERMONT AVENUE
LOS ANGELES, CA 90027

Project
SUNSET VERMONT PARKING
EXISTING CONDITION
DRAWING


Sheet Title
PLANS
FLOOR PLAN
SECOND FLOOR

Scale	1/8" = 1'-0"
Drawn By	XXX
Checked By	XXX
Issue Date	X-X-XX
KP Proj. No.	
Permit No.	
Sheet	A2.03
	of 4 Sheets

Asbestos Sample Locations - 1517 N. Vermont Avenue

4-1-16

Basement Level

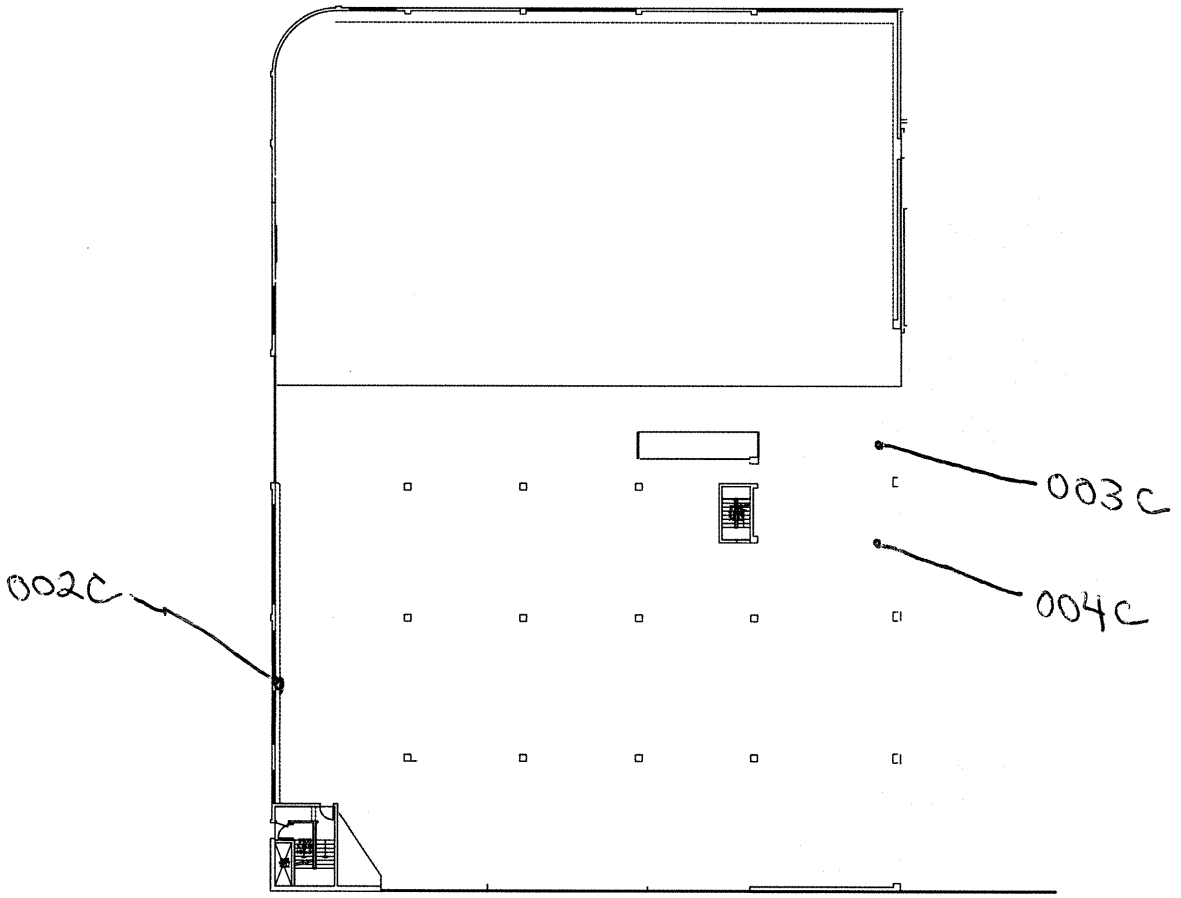

Forensic Analytical www.forensicanalytical.com 2959 Pacific Commerce Drive Rancho Dominguez, California 310.668.5600 310.763.8684	DRAWINGS NOT TO SCALE	Kaiser Los Angeles Medical Center 1517 Vermont - Parking Garage	This is a design drawing and is the property of Forensic Analytical. It is not intended to replace required architectual or engineering plans. This drawing is not to be reused or reproduced without written permission from Forensic Analytical.	CLIENT: Kaiser Foundation Health Plan, Inc. PROJECT: LAMC Demo LOCATION: 1517 Vermont Los Angeles, CA PROJECT #: PJ27371	DATE: DRN. BY: PAGE #: 1 of 1

Asbestos Sample Locations - 1517 N. Vermont Avenue

Appendix C
Bulk Sample Log and Lab Analysis

BULK SAMPLE LOG AND LAB ANALYSIS
Parking Garage
1517 N. Vermont Ave., Los Angeles, California
Sample Dates: November 2, 2015 to April 7, 2016

SAMPLE NUMBER	HOMOGENEOUS MATERIAL	ASBESTOS CONTENT (%)	FRIABLE	CONDITION	LOCATION
001A	2'x2' Acoustic ceiling tile, lay-in, white, fissure	ND	N/A	N/A	2nd Flr, Elevator Lobby
001B	2'x2' Acoustic ceiling tile, lay-in, white, fissure	ND	N/A	N/A	7th Flr, Elevator Lobby
002A	Drywall and joint compound	ND	N/A	N/A	2nd Flr, Elevator Lobby
002B	Drywall and joint compound	ND	N/A	N/A	7th Flr, Elevator Lobby
002C	Drywall and joint compound	ND	N/A	N/A	1st Flr, Elevator Lobby
002D	Drywall and joint compound	ND	N/A	N/A	1st Flr, Conference Rooms
002E	Drywall and joint compound	ND	N/A	N/A	1st Flr, Conference Rooms
002F	Drywall and joint compound	ND	N/A	N/A	1st Flr, Conference Rooms
002G	Drywall and joint compound	ND	N/A	N/A	1st Flr, Conference Rooms
002H	Drywall and joint compound	ND	N/A	N/A	1st Flr, Conference Rooms
002I	Drywall and joint compound	ND	N/A	N/A	1st Flr, Conference Rooms
003A	**4" Baseboard (gray) and mastic**	**Trace (in mastic)**	**Non-friable**	**Good**	**2nd Flr, Elevator Lobby**
003B	4" Baseboard (gray) and mastic	ND	N/A	N/A	7th Flr, Elevator Lobby

NA = Not applicable; ND = None Detected; Trace = less than one percent by visual area estimation
FRIABLE ASBESTOS-CONTAINING MATERIAL is material containing more than one percent (1%) asbestos that, when dry, can be crumbled, pulverized, or reduced to powder by hand pressure.

NOTE: This summary table must not be used alone. Important explanations and limitations are contained in the accompanying survey report text.
Percent asbestos content is based upon visual area estimation unless noted otherwise (point count analysis was not performed).

BULK SAMPLE LOG AND LAB ANALYSIS
Parking Garage
1517 N. Vermont Ave., Los Angeles, California
Sample Dates: November 2, 2015 to April 7, 2016

SAMPLE NUMBER	HOMOGENEOUS MATERIAL	ASBESTOS CONTENT (%)	FRIABLE	CONDITION	LOCATION
003C	4" Baseboard (gray) and mastic	ND	N/A	N/A	1st Flr, Conference Rooms
004A	Vinyl sheet flooring (wood veneer glossy plank) with mastic	ND	N/A	N/A	2nd Flr, Elevator Lobby
004B	**Vinyl sheet flooring (wood veneer glossy plank) with mastic**	**Trace (in mastic)**	**Non-friable**	**Good**	**7th Flr, Elevator Lobby**
005A	1'x1' Acoustic ceiling tile, direct applied, white, fissure	ND	N/A	N/A	1st Flr, Conference Rooms
005B	1'x1' Acoustic ceiling tile, direct applied, white, fissure	ND	N/A	N/A	1st Flr, Conference Rooms
006A	2'x4' Acoustic ceiling tile, lay-in, white, fissure	ND	N/A	N/A	1st Flr, Conference Rooms
006B	2'x4' Acoustic ceiling tile, lay-in, white, fissure	ND	N/A	N/A	1st Flr, Conference Rooms
007A	Carpet glue	ND	N/A	N/A	1st Flr, Conference Rooms
007B	Carpet glue	ND	N/A	N/A	1st Flr, Conference Rooms
008A	Vinyl sheet flooring (gray with purple swirl)	ND	N/A	N/A	1st Flr, Conference Rooms
008B	Vinyl sheet flooring (gray with purple swirl)	ND	N/A	N/A	1st Flr, Conference Rooms
009A	Sink undercoat (gray)	ND	N/A	N/A	1st Flr, Conference Rooms
010A	12" Vinyl floor tile (purple with white streaks), with mastic	ND	N/A	N/A	1st Flr, Conference Rooms

NA = Not applicable; ND = None Detected; Trace = less than one percent by visual area estimation
FRIABLE ASBESTOS-CONTAINING MATERIAL is material containing more than one percent (1%) asbestos that, when dry, can be crumbled, pulverized, or reduced to powder by hand pressure.

NOTE: This summary table must not be used alone. Important explanations and limitations are contained in the accompanying survey report text.
Percent asbestos content is based upon visual area estimation unless noted otherwise (point count analysis was not performed).

BULK SAMPLE LOG AND LAB ANALYSIS
Parking Garage
1517 N. Vermont Ave., Los Angeles, California
Sample Dates: November 2, 2015 to April 7, 2016

SAMPLE NUMBER	HOMOGENEOUS MATERIAL	ASBESTOS CONTENT (%)	FRIABLE	CONDITION	LOCATION
010B	12" Vinyl floor tile (purple with white streaks), with mastic	ND	N/A	N/A	1st Flr, Conference Rooms
011A	4" Baseboard (light gray), with mastic	ND	N/A	N/A	1st Flr, Conference Rooms
011B	4" Baseboard (light gray), with mastic	ND	N/A	N/A	1st Flr, Conference Rooms
012A	Plaster wall	ND	N/A	N/A	1st Flr, Conference Rooms
012B	Plaster wall	ND	N/A	N/A	1st Flr, Conference Rooms
012C	Plaster wall	ND	N/A	N/A	1st Flr, Conference Rooms
018A	Paint (gray) on concrete	ND	N/A	N/A	Parking Garage, Top Level 3
018B	Paint (gray) on concrete	ND	N/A	N/A	Parking Garage, Top Level 3
019A	Paint (green) on concrete	ND	N/A	N/A	Parking Garage, Top Level 3
019B	Paint (green) on concrete	ND	N/A	N/A	Parking Garage, Top Level 3
020A	Paint (dark gray) on concrete	ND	N/A	N/A	Parking Garage, Top Level 3
020B	Paint (dark gray) on concrete	ND	N/A	N/A	Parking Garage, Top Level 3
021A	Paint (pink) on concrete	ND	N/A	N/A	Parking Garage, Level 2

NA = Not applicable; ND = None Detected; Trace = less than one percent by visual area estimation
FRIABLE ASBESTOS-CONTAINING MATERIAL is material containing more than one percent (1%) asbestos that, when dry, can be crumbled, pulverized, or reduced to powder by hand pressure.

NOTE: This summary table must not be used alone. Important explanations and limitations are contained in the accompanying survey report text.
Percent asbestos content is based upon visual area estimation unless noted otherwise (point count analysis was not performed).

BULK SAMPLE LOG AND LAB ANALYSIS
Parking Garage
1517 N. Vermont Ave., Los Angeles, California
Sample Dates: November 2, 2015 to April 7, 2016

SAMPLE NUMBER	HOMOGENEOUS MATERIAL	ASBESTOS CONTENT (%)	FRIABLE	CONDITION	LOCATION
021B	Paint (pink) on concrete	ND	N/A	N/A	Parking Garage, Level 2
022A	Paint (dark gray) on concrete	ND	N/A	N/A	Parking Garage, Level 2
022B	Paint (dark gray) on concrete	ND	N/A	N/A	Parking Garage, Level 2
023A	Paint (white) on concrete	ND	N/A	N/A	Parking Garage, Level 2
023B	Paint (white) on concrete	ND	N/A	N/A	Parking Garage, Level 2
024A	Paint (red) on concrete	ND	N/A	N/A	Parking Garage, Level 2
024B	Paint (red) on concrete	ND	N/A	N/A	Parking Garage, Level 2
025A	Paint (yellow) on concrete	ND	N/A	N/A	Parking Garage, Level 1
025B	Paint (yellow) on concrete	ND	N/A	N/A	Parking Garage, Level 1
026A	Paint (blue) on concrete	ND	N/A	N/A	Parking Garage, Level 1
026B	Paint (blue) on concrete	ND	N/A	N/A	Parking Garage, Level 1
172A	Caulk (gray)	ND	N/A	N/A	Parking Garage, exterior, east side
173B	Caulk (gray painted)	ND	N/A	N/A	Parking Garage, exterior, east side

NA = Not applicable; ND = None Detected; Trace = less than one percent by visual area estimation
FRIABLE ASBESTOS-CONTAINING MATERIAL is material containing more than one percent (1%) asbestos that, when dry, can be crumbled, pulverized, or reduced to powder by hand pressure.

NOTE: This summary table must not be used alone. Important explanations and limitations are contained in the accompanying survey report text.
Percent asbestos content is based upon visual area estimation unless noted otherwise (point count analysis was not performed).

BULK SAMPLE LOG AND LAB ANALYSIS
Parking Garage
1517 N. Vermont Ave., Los Angeles, California
Sample Dates: November 2, 2015 to April 7, 2016

SAMPLE NUMBER	HOMOGENEOUS MATERIAL	ASBESTOS CONTENT (%)	FRIABLE	CONDITION	LOCATION
174A	Caulk (white)	ND	N/A	N/A	Parking Garage, exterior, east side
175A	Caulk (gray)	ND	N/A	N/A	Parking Garage, Level 3
175B	Caulk (gray)	ND	N/A	N/A	Parking Garage, Level 3
176A	**Caulk (green painted)**	**5% (in white layer)**	**Non-Friable**	**Damaged**	**Parking Garage, Level 3**
630A	Duct mastic (gray)	ND	N/A	N/A	1st Flr, Conference Rooms
630B	Duct mastic (gray)	ND	N/A	N/A	1st Flr, Conference Rooms
631A	Concrete ceiling coating	ND	N/A	N/A	Room 1117 (Electrical)
631B	Concrete ceiling coating	ND	N/A	N/A	Room 1117 (Electrical)
632A	Floor coating (gray)	ND	N/A	N/A	Parking Garage, Level 3
632B	Floor coating (gray)	ND	N/A	N/A	Parking Garage, Level 3
633A	Floor coating (white/yellow)	ND	N/A	N/A	Parking Garage, Level 3
633B	Floor coating (white/yellow)	ND	N/A	N/A	Parking Garage, Level 3
634A	Non-skid coating (gray)	ND	N/A	N/A	Parking Garage, Level 3

NA = Not applicable; ND = None Detected; Trace = less than one percent by visual area estimation
FRIABLE ASBESTOS-CONTAINING MATERIAL is material containing more than one percent (1%) asbestos that, when dry, can be crumbled, pulverized, or reduced to powder by hand pressure.

NOTE: This summary table must not be used alone. Important explanations and limitations are contained in the accompanying survey report text.
Percent asbestos content is based upon visual area estimation unless noted otherwise (point count analysis was not performed).

BULK SAMPLE LOG AND LAB ANALYSIS
Parking Garage
1517 N. Vermont Ave., Los Angeles, California
Sample Dates: November 2, 2015 to April 7, 2016

SAMPLE NUMBER	HOMOGENEOUS MATERIAL	ASBESTOS CONTENT (%)	FRIABLE	CONDITION	LOCATION
634B	Non-skid coating (gray)	ND	N/A	N/A	Parking Garage, Level 3
636A	**Caulking (gray/white)**	**7% (in white layer)**	**Non-Friable**	**Damaged**	**Parking Garage, Level 3**
636B	Caulking (gray/white)	ND	N/A	N/A	Parking Garage, Level 3

NA = Not applicable; ND = None Detected; Trace = less than one percent by visual area estimation
FRIABLE ASBESTOS-CONTAINING MATERIAL is material containing more than one percent (1%) asbestos that, when dry, can be crumbled, pulverized, or reduced to powder by hand pressure.

NOTE: This summary table must not be used alone. Important explanations and limitations are contained in the accompanying survey report text.
Percent asbestos content is based upon visual area estimation unless noted otherwise (point count analysis was not performed).

BULK SAMPLE LOG AND LAB ANALYSIS
Parking Garage
1517 N. Vermont Ave., Los Angeles, California
Sample Date: March 18, 2016

SAMPLE NUMBER	HOMOGENEOUS MATERIAL	ASBESTOS CONTENT (%)	FRIABLE	CONDITION	LOCATION
001A	Green Paint Coating	ND	NA	NA	3rd Level
001B	Green Paint Coating	ND	NA	NA	3rd Level
002A	Off White Paint Coating	ND	NA	NA	3rd Level
002B	Off White Paint Coating	ND	NA	NA	3rd Level
003A	Yellow Paint (Parking Stripe)	ND	NA	NA	3rd Level
003B	Yellow Paint (Parking Stripe)	ND	NA	NA	3rd Level
004A	Gray Surface Coating	ND	NA	NA	3rd Level
004B	Gray Surface Coating	ND	NA	NA	3rd Level
004C	Gray Surface Coating	ND	NA	NA	3rd Level
004D	Gray Surface Coating	ND	NA	NA	2nd Level
004E	Gray Surface Coating	ND	NA	NA	2nd Level
005A	White Paint (Parking Stripe)	ND	NA	NA	3rd Level
005B	White Paint (Parking Stripe)	ND	NA	NA	3rd Level

NA = Not applicable; ND = None Detected; Trace = less than one percent by visual area estimation
FRIABLE ASBESTOS-CONTAINING MATERIAL is material containing more than one percent (1%) asbestos that, when dry, can be crumbled, pulverized, or reduced to powder by hand pressure.

NOTE: This summary table must not be used alone. Important explanations and limitations are contained in the accompanying survey report text.
Percent asbestos content is based upon visual area estimation unless noted otherwise (point count analysis was not performed).

BULK SAMPLE LOG AND LAB ANALYSIS
Parking Garage
1517 N. Vermont Ave., Los Angeles, California
Sample Date: March 18, 2016

SAMPLE NUMBER	HOMOGENEOUS MATERIAL	ASBESTOS CONTENT (%)	FRIABLE	CONDITION	LOCATION
005C	White Paint (Parking Stripe)	ND	NA	NA	3rd Level
006A	Red Paint Coating	ND	NA	NA	3rd Level
006B	Red Paint (Parking Stripe)	ND	NA	NA	3rd Level
007A	White Paint Coating	ND	NA	NA	2nd Level
008A	Pink Paint Coating	ND	NA	NA	2nd Level
009A	White Paint Coating	ND	NA	NA	2nd Level
009B	White Paint Coating	ND	NA	NA	1st Level
009C	**White Paint Coating**	**Trace**	**Nonfriable**	**Fair**	**Basement Level**
010A	Pink Paint Coating	ND	NA	NA	Basement Level
011A	Gray Paint Coating	ND	NA	NA	2nd Level
012A	Exterior Stucco Wall	ND	NA	NA	Stairwell #5

NA = Not applicable; ND = None Detected; Trace = less than one percent by visual area estimation
FRIABLE ASBESTOS-CONTAINING MATERIAL is material containing more than one percent (1%) asbestos that, when dry, can be crumbled, pulverized, or reduced to powder by hand pressure.

NOTE: This summary table must not be used alone. Important explanations and limitations are contained in the accompanying survey report text.
Percent asbestos content is based upon visual area estimation unless noted otherwise (point count analysis was not performed).

BULK SAMPLE LOG AND LAB ANALYSIS
Parking Garage
1517 N. Vermont Ave., Los Angeles, California
Sample Date: April 7, 2016

SAMPLE NUMBER	HOMOGENEOUS MATERIAL	ASBESTOS CONTENT (%)	FRIABLE	CONDITION	LOCATION
002A	**Stippled White Wall Coating**	**2%**	**Nonfriable**	**Fair**	**1st Level, North Wall**
002B	Stippled White Wall Coating	ND	NA	NA	2nd Level, West Wall
002C	Stippled White Wall Coating	ND	NA	NA	Basement Level, North Wall
003A	Pipe Elbow Insulation	ND	NA	NA	1st Level, West Side
003B	Pipe Elbow Insulation	ND	NA	NA	2nd Level, Center
003C	Pipe Elbow Insulation	ND	NA	NA	Basement Level, South Side
004A	Pipe Straight Run Insulation	ND	NA	NA	1st Level, West Side
004B	Pipe Straight Run Insulation	ND	NA	NA	2nd Level, Center
004C	Pipe Straight Run Insulation	ND	NA	NA	Basement Level, South Side
005A	Grey Fireproofing	ND	NA	NA	1st Level, West Side
005B	Grey Fireproofing	ND	NA	NA	2nd Level, Center
005C	Grey Fireproofing	ND	NA	NA	2nd Level, Center

END OF TABLE

NA = Not applicable; ND = None Detected; Trace = less than one percent by visual area estimation
FRIABLE ASBESTOS-CONTAINING MATERIAL is material containing more than one percent (1%) asbestos that, when dry, can be crumbled, pulverized, or reduced to powder by hand pressure.

NOTE: This summary table must not be used alone. Important explanations and limitations are contained in the accompanying survey report text.
Percent asbestos content is based upon visual area estimation unless noted otherwise (point count analysis was not performed).

Appendix D
Inventory of Asbestos-Containing Materials

Inventory of Asbestos-Containing Materials
Parking Garage Building
1517 N. Vermont Ave., Los Angeles, CA

Asbestos Containing Materials :			
Homogeneous Area	**Approximate Quantity**	**Description**	**Location**
Sheet Flooring Mastic	1,800 SF	Black mastic beneath vinyl sheet flooring (wood veneer glossy planks)	Elevator lobbies - Basement and 2nd through 7th Floors
Baseboard Mastic	500 LF (170 SF)	Beige and Black Mastic Beneath 4" (Gray) Baseboard	Elevator lobbies - Basement and 2nd through 7th Floors
Exterior Caulk	40 LF (10 SF)	Exterior caulk material	Garage, Perimeter wall caulk at vertical joints
Coating underlying white wall paint	Not determined *	Areas of white paint with underlying thin coating	Throughout on various concrete walls

* The exact distribution (extent) of this material could not be determined without widespread sampling (destructive), due to the extensive white paint covering other surfaces in the parking garage and also covering this material. Additional sampling of this material will be required prior to demolition to determine the exact quantity and locations.

Appendix E

Laboratory Reports with Field Data Sheets/Chains of Custody

Bulk Asbestos Analysis

(EPA Method 600/R-93-116, Visual Area Estimation)

Forensic Analytical Consulting Svcs
Stephen Long
2959 Pacific Commerce Drive

Rancho Dominguez, CA 90221

Client ID: LA05
Report Number: B212699
Date Received: 11/02/15
Date Analyzed: 11/03/15
Date Printed: 11/03/15
First Reported: 11/03/15

Job ID/Site: PJ27371; 1515 N. Vermont Ave; 4760 Sunset Blvd; 1505 N. Edgemont St. & 1526 N. Edgemont St., Los Angeles CA
Date(s) Collected: 11/02/2015

FALI Job ID: LA05
Total Samples Submitted: 23
Total Samples Analyzed: 23

Sample ID	Lab Number	Asbestos Type	Percent in Layer	Asbestos Type	Percent in Layer	Asbestos Type	Percent in Layer
001A	50957405						
Layer: Beige Fibrous Material			**ND**				
Layer: Paint			**ND**				
Total Composite Values of Fibrous Components:		**Asbestos (ND)**					
Cellulose (45 %) Fibrous Glass (35 %)							
002A	50957406						
Layer: White Drywall			**ND**				
Layer: Off-White Skimcoat/Joint Compound			**ND**				
Total Composite Values of Fibrous Components:		**Asbestos (ND)**					
Cellulose (7 %) Fibrous Glass (2 %)							
003A	50957407						
Layer: Black Non-Fibrous Material			**ND**				
Layer: Off-White Mastic			**ND**				
Layer: Beige Mastic			**ND**				
Layer: Brown Mastic		Anthophyllite	**Trace**				
Layer: Paint			**ND**				
Layer: Beige Skimcoat/Joint Compound			**ND**				
Layer: Wallcovering with Adhesive			**ND**				
Total Composite Values of Fibrous Components:		**Asbestos (Trace)**					
Cellulose (Trace)							
Comment: This comment applies to the Brown Mastic only: Insufficient material for additional analyses.							
004A	50957408						
Layer: Brown Tile			**ND**				
Layer: Beige Mastic with Debris			**ND**				
Total Composite Values of Fibrous Components:		**Asbestos (ND)**					
001B	50957409						
Layer: Beige Fibrous Material			**ND**				
Layer: Paint			**ND**				
Total Composite Values of Fibrous Components:		**Asbestos (ND)**					
Cellulose (55 %) Fibrous Glass (30 %)							

2959 Pacific Commerce Drive, Rancho Dominguez, CA 90221 / Telephone: (310) 763-2374 (888) 813-9417 / Fax: (310) 763-8684

Report Number: B212699

Client Name: Forensic Analytical Consulting Svcs **Date Printed:** 11/03/15

Sample ID	Lab Number	Asbestos Type	Percent in Layer	Asbestos Type	Percent in Layer	Asbestos Type	Percent in Layer
002B	50957410						
Layer: White Drywall			**ND**				
Layer: Off-White Skimcoat/Joint Compound			**ND**				
Total Composite Values of Fibrous Components: Cellulose (7 %) Fibrous Glass (2 %)		**Asbestos (ND)**					
003B	50957411						
Layer: Black Non-Fibrous Material			**ND**				
Layer: Off-White Mastic			**ND**				
Layer: Brown Mastic			**ND**				
Layer: Paint			**ND**				
Layer: Off-White Skimcoat/Joint Compound			**ND**				
Total Composite Values of Fibrous Components: Cellulose (Trace)		**Asbestos (ND)**					
004B	50957412						
Layer: Brown Tile			**ND**				
Layer: Beige and Black Mastics		Chrysotile	**Trace**				
Total Composite Values of Fibrous Components: Cellulose (Trace) Talc (Trace)		**Asbestos (Trace)**					
002C	50957413						
Layer: White Drywall			**ND**				
Layer: Beige Skimcoat/Joint Compound			**ND**				
Layer: Yellow Woven Material			**ND**				
Layer: Off-White Skimcoat/Joint Compound			**ND**				
Total Composite Values of Fibrous Components: Cellulose (3 %) Fibrous Glass (2 %)		**Asbestos (ND)**					
005A	50957414						
Layer: White Drywall			**ND**				
Layer: Beige Fibrous Material			**ND**				
Layer: Paint			**ND**				
Total Composite Values of Fibrous Components: Cellulose (20 %) Fibrous Glass (15 %)		**Asbestos (ND)**					
002D	50957415						
Layer: White Drywall			**ND**				
Layer: Off-White Skimcoat/Joint Compound			**ND**				
Total Composite Values of Fibrous Components: Cellulose (7 %) Fibrous Glass (2 %)		**Asbestos (ND)**					
003C	50957416						
Layer: Black Non-Fibrous Material			**ND**				
Layer: Off-White Mastic			**ND**				
Layer: Off-White Skimcoat/Joint Compound			**ND**				
Total Composite Values of Fibrous Components: Cellulose (Trace)		**Asbestos (ND)**					

2959 Pacific Commerce Drive, Rancho Dominguez, CA 90221 / Telephone: (310) 763-2374 (888) 813-9417 / Fax: (310) 763-8684

Report Number: B212699

Client Name: Forensic Analytical Consulting Svcs **Date Printed:** 11/03/15

Sample ID	Lab Number	Asbestos Type	Percent in Layer	Asbestos Type	Percent in Layer	Asbestos Type	Percent in Layer
006A	50957417						
Layer: Beige Fibrous Material			**ND**				
Layer: Paint			**ND**				
Total Composite Values of Fibrous Components: Cellulose (75 %) Fibrous Glass (10 %)		**Asbestos (ND)**					
002E	50957418						
Layer: White Drywall			**ND**				
Layer: Off-White Skimcoat/Joint Compound			**ND**				
Layer: Paint			**ND**				
Total Composite Values of Fibrous Components: Cellulose (3 %) Fibrous Glass (Trace)		**Asbestos (ND)**					
007A	50957419						
Layer: Grey Carpet and Foam			**ND**				
Layer: Yellow Mastic			**ND**				
Layer: Tan Mastic			**ND**				
Total Composite Values of Fibrous Components: Cellulose (2 %) Synthetic (35 %)		**Asbestos (ND)**					
008A	50957420						
Layer: Grey Sheet Flooring			**ND**				
Layer: Fibrous Backing			**ND**				
Layer: Beige Mastic			**ND**				
Layer: Tan Non-Fibrous Material			**ND**				
Total Composite Values of Fibrous Components: Cellulose (20 %) Synthetic (25 %)		**Asbestos (ND)**					
008B	50957421						
Layer: Grey Sheet Flooring			**ND**				
Layer: Fibrous Backing			**ND**				
Layer: Tan Mastic			**ND**				
Total Composite Values of Fibrous Components: Cellulose (20 %)		**Asbestos (ND)**					
009A	50957422						
Layer: Grey Non-Fibrous Material			**ND**				
Total Composite Values of Fibrous Components: Cellulose (Trace)		**Asbestos (ND)**					
007B	50957423						
Layer: Grey Carpet and Foam			**ND**				
Layer: Yellow Mastic with Debris			**ND**				
Total Composite Values of Fibrous Components: Cellulose (Trace) Synthetic (35 %)		**Asbestos (ND)**					
006B	50957424						
Layer: Beige Fibrous Material			**ND**				
Layer: Paint			**ND**				
Total Composite Values of Fibrous Components: Cellulose (55 %) Fibrous Glass (15 %)		**Asbestos (ND)**					

2959 Pacific Commerce Drive, Rancho Dominguez, CA 90221 / Telephone: (310) 763-2374 (888) 813-9417 / Fax: (310) 763-8684

Report Number: B212699

Client Name: Forensic Analytical Consulting Svcs **Date Printed:** 11/03/15

Sample ID	Lab Number	Asbestos Type	Percent in Layer	Asbestos Type	Percent in Layer	Asbestos Type	Percent in Layer
002F	50957425						
Layer: White Drywall			**ND**				
Layer: Off-White Skimcoat/Joint Compound			**ND**				
Layer: Blue Woven Material			**ND**				
Total Composite Values of Fibrous Components:		**Asbestos (ND)**					
Cellulose (7 %) Fibrous Glass (3 %)							
002G	50957426						
Layer: White Drywall			**ND**				
Layer: Paint			**ND**				
Total Composite Values of Fibrous Components:		**Asbestos (ND)**					
Cellulose (3 %) Fibrous Glass (Trace)							
005B	50957427						
Layer: Beige Fibrous Material			**ND**				
Layer: Paint			**ND**				
Layer: Beige Mastic			**ND**				
Layer: White Drywall			**ND**				
Total Composite Values of Fibrous Components:		**Asbestos (ND)**					
Cellulose (35 %) Fibrous Glass (20 %)							

Tiffani Ludd, Laboratory Supervisor, Rancho Dominguez Laboratory

Note: Limit of Quantification ('LOQ') = 1%. 'Trace' denotes the presence of asbestos below the LOQ. 'ND' = 'None Detected'.

Analytical results and reports are generated by Forensic Analytical Laboratories Inc. (FALI) at the request of and for the exclusive use of the person or entity (client) named on such report. Results, reports or copies of same will not be released by FALI to any third party without prior written request from client. This report applies only to the sample(s) tested. Supporting laboratory documentation is available upon request. This report must not be reproduced except in full, unless approved by FALI. The client is solely responsible for the use and interpretation of test results and reports requested from FALI. Forensic Analytical Laboratories Inc. is not able to assess the degree of hazard resulting from materials analyzed. FALI reserves the right to dispose of all samples after a period of thirty (30) days, according to all state and federal guidelines, unless otherwise specified. All samples were received in acceptable condition unless otherwise noted.

2959 Pacific Commerce Drive, Rancho Dominguez, CA 90221 / Telephone: (310) 763-2374 (888) 813-9417 / Fax: (310) 763-8684

Forensic Analytical

SAMPLING DATA FORM & CHAIN OF CUSTODY

CLIENT: FACS (LAOS)

Sampled by: RR/OS

Sample Date: 11-02-15

Site/Bldg.: Kaiser LAMC
1517 N. Vermont Ave. Parking Garage

Turnaround Time: _____ RUSH _X_ 24 hr _____ 48 hr _____ Extended (____ days)

Analysis: _X_ PLM Standard _____ PLM with Point Count (_____ 400 pt. _____ 1,000 pt.)

FACS Proj. No.: PS27371

Special Instructions: Email Results to Steve Long and Russell Ragsdale

HA#	Homogeneous Material Description (incl. color, texture, phase of construction)	Homogeneous Material Locations (check box at right side of column if shown on HA Form or Drawing instead)	↓	Quant. in SF (LF for small pipe only)	Friable/ Cat. I/ Cat. II	Condition (Good, Fair, Poor)	Sample Number	Sample Location (also mark on floor plan)	Lab Result (when rcvd)
1	2'x2' ACT, LAY-IN, White, Fissured		✓				001A	2nd Floor Elevator Lobby / East Wall enter	
2	Drywall AND J.C.		✓				002A	/ @ Water fountain base	
3	4" ~~gray~~ base board and mastic		✓				003A	/ @ North East Entry	
4	VSF Wood Veneer (glossy)		✓				004A	/ @ North East Entry	
1	2'x2' ACT, LAY-In, Wht Fissured		✓				001B	7th Floor Elevator Lobby / @ Southwest corner	
2	Drywall + J.C.		✓				002B		
3	4" gray baseboard and mastic		✓				003B		
4	VSF Wood Veneer (glossy)		✓				004B		
2							002C	1st Floor Elevator Lobby / West Corridor, East wall	
5	1'x1' ACT Wht Fissured Direct Applied						005A	1st Floor Conference Rooms / @ Northeast exit	
2							002D	@ Corridor adjacent to Rest Rooms	

DW = Drywall JC = Joint Compound WT = Wall Texture VFT = Vinyl Floor Tile VSF = Vinyl Sheet Flooring BB = Baseboard BBM = Baseboard Mastic CM = Carpet Mastic ACT = Acoustic Ceiling Tile ACS = Sprayed-on Acoustical Ceiling Material
FP = Fireproofing PI = Pipe Insulation PFI = Pipe fitting insulation WP = Plaster CP = Ceiling Plaster ES = Exterior Stucco

Relinquished by:	Relinquished by:	Relinquished by:
Date & Time 11/02/15 1515	Date & Time:	Date & Time:
Received by: C. Faufall	Received by:	Relinquished by:
Date & Time: 11/02/15 1615	Date & Time	Date & Time:

Forensic Analytical — **SAMPLING DATA FORM & CHAIN OF CUSTODY** — Page 2 of 3

CLIENT: FACS (LAOS) | Sampled by: RR/DS | Sample Date: 11-02-15

Site/Bldg.: Kaiser LAMC
1517 N. Vermont Ave Parking Garage

Turnaround Time: ____ RUSH __X__ 24 hr ____ 48 hr ____ Extended (____ days)

Analysis: __X__ PLM Standard ____ PLM with Point Count (____ 400 pt. ____ 1,000 pt.)

FACS Proj. No.: PJ27371 | Special Instructions:

HA#	Homogeneous Material Description (incl. color, texture, phase of construction)	Homogeneous Material Locations (check box at right side of column if shown on HA Form or Drawing instead)	Quant. in SF (LF for small pipe only)	Friable/ Cat. I/ Cat. II	Condition (Good, Fair, Poor)	Sample Number	Sample Location (also mark on floor plan)	Lab Result (when rcvd)
3	4" gray baseboard w/mastic					003C	1st Floor Conference Rooms / @ Corridor adjacent to Rest Rooms	
6	2'x4' ACT LAY-IN Wht Fissured					~~002E~~ 006A	/ Room CR5 / @ East Wall South	
2	Drywall + Joint Compound					002E	↓ ↓ ↓	
7	CARPET GLUE					007A	↓ ↓ / @ Center	
8	VSF Grey w/purple swirl					008A	1st Floor Conference Rooms / Staff Kitchen West Wall	
8	"					008B	/ Staff Kitchen @ S.W. Corner	
9	Grey Sink Undercoat					009A	/ Staff Kitchen @ Sink	
7	CARPET GLUE					007B	/ Room CR7 / @ Center	
6	2'x4' ACT LAY-IN Wht Fissured					006B	/ @ South Wall East Side	
2	Drywall + Joint Compound					002F	/ @ East Wall Center above ceiling	
2	"					002G	↓ / Room CR9 / @ West Wall South End	

DW = Drywall JC = Joint Compound WT = Wall Texture VFT = Vinyl Floor Tile VSF = Vinyl Sheet Flooring BB = Baseboard BBM = Baseboard Mastic CM = Carpet Mastic ACT = Acoustic Ceiling Tile ACS = Sprayed-on Acoustical Ceiling Material
FP = Fireproofing PI = Pipe Insulation PFI = Pipe fitting insulation WP = Plaster CP = Ceiling Plaster ES = Exterior Stucco

Relinquished by:	Relinquished by:	Relinquished by:
Date & Time 11/02/15 1515	Date & Time:	Date & Time:
Received by:	Received by:	Relinquished by:
Date & Time P. Jaffe 11/02/15 9/0 3:15	Date & Time	Date & Time:

Forensic Analytical

SAMPLING DATA FORM & CHAIN OF CUSTODY

CLIENT: FACS (LACOE)

Sampled by: KR / OJ

Sample Date: 11/02/15

Site/Bldg.: Kaiser LAMC
1517 N Vermont Ave. Parking Garage

Turnaround Time: ____ RUSH X 24 hr ____ 48 hr ____ Extended (____ days)

Analysis: X PLM Standard ____ PLM with Point Count (____ 400 pt. ____ 1,000 pt.)

FACS Proj. No.:

Special Instructions:

HA#	Homogeneous Material Description (incl. color, texture, phase of construction)	Homogeneous Material Locations (check box at right side of column if shown on HA Form or Drawing instead)	Quant. in SF (LF for small pipe only)	Friable/ Cat. I/ Cat. II	Condition (Good, Fair, Poor)	Sample Number	Sample Location (also mark on floor plan)	Lab Result (when rcvd)
5	1'x1' ACT Direct Applied Wht, Fissured					0058	1st floor Conference Rooms / South side East/West Corridor	

DW = Drywall JC = Joint Compound WT = Wall Texture VFT = Vinyl Floor Tile VSF = Vinyl Sheet Flooring BB = Baseboard BBM = Baseboard Mastic CM = Carpet Mastic ACT = Acoustic Ceiling Tile ACS = Sprayed-on Acoustical Ceiling Material
FP = Fireproofing PI = Pipe Insulation PFI = Pipe fitting insulation WP = Plaster CP = Ceiling Plaster ES = Exterior Stucco

Relinquished by:	Relinquished by:	Relinquished by:
Date & Time 11/02/15 1515	Date & Time:	Date & Time:
Received by:	Received by:	Relinquished by:
Date & Time 11/02/15 2:35	Date & Time	Date & Time:

Bulk Asbestos Analysis

(EPA Method 600/R-93-116, Visual Area Estimation)

Forensic Analytical Consulting Svcs
Stephen Long
2959 Pacific Commerce Drive

Rancho Dominguez, CA 90221

Client ID: LA05
Report Number: B212821
Date Received: 11/04/15
Date Analyzed: 11/05/15
Date Printed: 11/05/15
First Reported: 11/05/15

Job ID/Site: PJ27371; 1515 N. Vermont Ave; 4760 Sunset Blvd; 1505 N. Edgemont St. & 1526 N. Edgemont St., Los Angeles CA
Date(s) Collected: 11/04/2015

FALI Job ID: LA05
Total Samples Submitted: 22
Total Samples Analyzed: 22

Sample ID	Lab Number	Asbestos Type	Percent in Layer	Asbestos Type	Percent in Layer	Asbestos Type	Percent in Layer
013A	50957612						
Layer: Brown Tile			**ND**				
Layer: Beige Mastic			**ND**				
Layer: Grey Non-Fibrous Material			**ND**				
Layer: Black Mastic		Chrysotile	**2 %**				
Total Composite Values of Fibrous Components: Cellulose (Trace)		**Asbestos (Trace)**					
013B	50957613						
Layer: Off-White Tile			**ND**				
Layer: Black Mastic			**ND**				
Total Composite Values of Fibrous Components: Cellulose (Trace)		**Asbestos (ND)**					
014A	50957614						
Layer: Brown Tile			**ND**				
Layer: Beige Mastic			**ND**				
Layer: Grey/White Non-Fibrous Materials			**ND**				
Total Composite Values of Fibrous Components: Cellulose (Trace)		**Asbestos (ND)**					
014B	50957615						
Layer: Off-White Tile			**ND**				
Layer: Black Mastic			**ND**				
Total Composite Values of Fibrous Components: Cellulose (Trace)		**Asbestos (ND)**					
015A	50957616						
Layer: Tan Non-Fibrous Material			**ND**				
Layer: Off-White Mastic			**ND**				
Layer: Paint			**ND**				
Layer: White Skimcoat/Joint Compound			**ND**				
Total Composite Values of Fibrous Components: Cellulose (Trace)		**Asbestos (ND)**					

2959 Pacific Commerce Drive, Rancho Dominguez, CA 90221 / Telephone: (310) 763-2374 (888) 813-9417 / Fax: (310) 763-8684

Sample ID	Lab Number	Asbestos Type	Percent in Layer	Asbestos Type	Percent in Layer	Asbestos Type	Percent in Layer
015B	50957617						
Layer: Tan Non-Fibrous Material			**ND**				
Layer: Off-White Mastic			**ND**				
Layer: Paint			**ND**				
Layer: White Skimcoat/Joint Compound			**ND**				
Total Composite Values of Fibrous Components: Cellulose (Trace)		**Asbestos (ND)**					
016A	50957618						
Layer: White Drywall			**ND**				
Layer: White Skimcoat/Joint Compound			**ND**				
Layer: Paint			**ND**				
Total Composite Values of Fibrous Components: Cellulose (20 %) Fibrous Glass (3 %)		**Asbestos (ND)**					
017A	50957619						
Layer: Black Non-Fibrous Material			**ND**				
Layer: Off-White Mastic			**ND**				
Layer: Paint			**ND**				
Layer: White Skimcoat/Joint Compound			**ND**				
Total Composite Values of Fibrous Components: Cellulose (Trace)		**Asbestos (ND)**					
017B	50957620						
Layer: Black Non-Fibrous Material			**ND**				
Layer: Off-White Mastic			**ND**				
Layer: Paint			**ND**				
Layer: White Skimcoat/Joint Compound			**ND**				
Total Composite Values of Fibrous Components: Cellulose (Trace)		**Asbestos (ND)**					
010A	50957621						
Layer: Purple Tile			**ND**				
Layer: Tan Mastic			**ND**				
Total Composite Values of Fibrous Components: Cellulose (Trace)		**Asbestos (ND)**					
010B	50957622						
Layer: Purple Tile			**ND**				
Layer: Tan Mastic			**ND**				
Total Composite Values of Fibrous Components: Cellulose (Trace)		**Asbestos (ND)**					
011A	50957623						
Layer: Tan Non-Fibrous Material			**ND**				
Layer: Off-White Mastic			**ND**				
Layer: Paint			**ND**				
Layer: White Skimcoat/Joint Compound			**ND**				
Total Composite Values of Fibrous Components: Cellulose (Trace)		**Asbestos (ND)**					

2959 Pacific Commerce Drive, Rancho Dominguez, CA 90221 / Telephone: (310) 763-2374 (888) 813-9417 / Fax: (310) 763-8684

Report Number: B212821

Client Name: Forensic Analytical Consulting Svcs **Date Printed:** 11/05/15

Sample ID	Lab Number	Asbestos Type	Percent in Layer	Asbestos Type	Percent in Layer	Asbestos Type	Percent in Layer
011B	50957624						
Layer: Grey Non-Fibrous Material			**ND**				
Layer: Off-White Mastic			**ND**				
Layer: Paint			**ND**				
Layer: White Skimcoat/Joint Compound			**ND**				
Total Composite Values of Fibrous Components: Cellulose (Trace)		**Asbestos (ND)**					
012A	50957625						
Layer: Beige Plaster			**ND**				
Layer: White Plaster			**ND**				
Layer: Paint			**ND**				
Total Composite Values of Fibrous Components: Cellulose (Trace)		**Asbestos (ND)**					
012B	50957626						
Layer: Beige Plaster			**ND**				
Layer: White Plaster			**ND**				
Layer: Paint			**ND**				
Total Composite Values of Fibrous Components: Cellulose (Trace)		**Asbestos (ND)**					
012C	50957627						
Layer: Beige Plaster			**ND**				
Layer: White Plaster			**ND**				
Layer: Paint			**ND**				
Total Composite Values of Fibrous Components: Cellulose (Trace)		**Asbestos (ND)**					
018A	50957628						
Layer: Grey Cementitious Material			**ND**				
Layer: Paint/Coating			**ND**				
Total Composite Values of Fibrous Components: Cellulose (Trace)		**Asbestos (ND)**					
018B	50957629						
Layer: Paint/Coating			**ND**				
Total Composite Values of Fibrous Components: Cellulose (Trace)		**Asbestos (ND)**					
019A	50957630						
Layer: Paint/Coating			**ND**				
Total Composite Values of Fibrous Components: Cellulose (Trace)		**Asbestos (ND)**					
019B	50957631						
Layer: Paint/Coating			**ND**				
Total Composite Values of Fibrous Components: Cellulose (Trace)		**Asbestos (ND)**					

2959 Pacific Commerce Drive, Rancho Dominguez, CA 90221 / Telephone: (310) 763-2374 (888) 813-9417 / Fax: (310) 763-8684

Report Number: B212821

Client Name: Forensic Analytical Consulting Svcs **Date Printed:** 11/05/15

Sample ID	Lab Number	Asbestos Type	Percent in Layer	Asbestos Type	Percent in Layer	Asbestos Type	Percent in Layer
020A	50957632						
Layer: Paint/Coating			**ND**				
Total Composite Values of Fibrous Components: Cellulose (Trace)		**Asbestos (ND)**					
020B	50957633						
Layer: Paint/Coating			**ND**				
Total Composite Values of Fibrous Components: Cellulose (Trace)		**Asbestos (ND)**					

Tiffani Ludd, Laboratory Supervisor, Rancho Dominguez Laboratory

Note: Limit of Quantification ('LOQ') = 1%. 'Trace' denotes the presence of asbestos below the LOQ. 'ND' = 'None Detected'.

Analytical results and reports are generated by Forensic Analytical Laboratories Inc. (FALI) at the request of and for the exclusive use of the person or entity (client) named on such report. Results, reports or copies of same will not be released by FALI to any third party without prior written request from client. This report applies only to the sample(s) tested. Supporting laboratory documentation is available upon request. This report must not be reproduced except in full, unless approved by FALI. The client is solely responsible for the use and interpretation of test results and reports requested from FALI. Forensic Analytical Laboratories Inc. is not able to assess the degree of hazard resulting from materials analyzed. FALI reserves the right to dispose of all samples after a period of thirty (30) days, according to all state and federal guidelines, unless otherwise specified. All samples were received in acceptable condition unless otherwise noted.

2959 Pacific Commerce Drive, Rancho Dominguez, CA 90221 / Telephone: (310) 763-2374 (888) 813-9417 / Fax: (310) 763-8684

Forensic Analytical

SAMPLING DATA FORM & CHAIN OF CUSTODY

CLIENT: FACS (LA05)

Sampled by: RR

Sample Date: 11/4/15

Site/Bldg.: Kaiser - LAMC

1505 Edgemont Los Angeles, CA

Turnaround Time: ____ RUSH __X__ 24 hr ____ 48 hr ____ Extended (____ days)

Analysis: __X__ PLM Standard ____ PLM with Point Count (____ 400 pt. ____ 1,000 pt.)

FACS Proj. No.: PJ27371

Special Instructions: Email Steve Lorg and Russell Ragsdale

HA#	Homogeneous Material Description (incl. color, texture, phase of construction)	Homogeneous Material Locations (check box at right side of column if shown on HA Form or Drawing instead)	↓	Quant. in SF (LF for small pipe only)	Friable/ Cat. I/ Cat. II	Reno make friable? (Y/N)	Sample Number	Sample Location	Lab Result (when rcvd)
13	VSF Wood Veneer Planks (Glossy)						013A	Ground Floor / Main Corridor @ N.E. end	
↓	↓						013B	↓ / Waiting Room G70 Northeast Corner	
14	12" VFT Off Wht w/red + gray Streaks + mastic		✓				014A	Ground Floor Northeast Stairwell Landing / @ Base of Stairs	
↓	↓		✓				014B	/ @ East Wall Center	
15	4" Light Brn Base board + mastic		✓				015A	/ @ Base of Stairs	
↓	↓		✓				015B	↓ / @ East Wall Center	
16	Drywall and Joint Compound		✓				016A	Ground Floor / Main Corridor adjacent to water fountain	
17	4" gray base board		✓				017A	↓ / ↓	
↓	↓		✓				017B	↓ / Waiting Room G70 Northeast Corner	

DW = Drywall JC = Joint Compound WT = Wall Texture VFT = Vinyl Floor Tile VSF = Vinyl Sheet Flooring BB = Baseboard BBM = Baseboard Mastic CM = Carpet Mastic ACT = Acoustic Ceiling Tile ACS = Sprayed-on Acoustical Ceiling Material
FP = Fireproofing PI = Pipe Insulation PFI = Pipe fitting insulation WP = Plaster CP = Ceiling Plaster ES = Exterior Stucco

Relinquished by:	Relinquished by:	Relinquished by:
Date & Time 11/04/15 4:01 pm	Date & Time:	Date & Time:
Received by: DO	Received by:	Relinquished by:
Date & Time 11/5/15 4:01 pm	Date & Time	Date & Time:

Forensic Analytical | **SAMPLING DATA FORM & CHAIN OF CUSTODY** | Page 2 of 3

CLIENT: FACS (LA05) | Sampled by: RC | Sample Date: 11/4/15

Site/Bldg.: Kaiser - LAMC
1517 N Vermont Parking Garage

Turnaround Time: ____ RUSH __X__ 24 hr ____ 48 hr ____ Extended (____ days)

Analysis: __X__ PLM Standard ____ PLM with Point Count (____ 400 pt. ____ 1,000 pt.)

FACS Proj. No.: PS27371 | Special Instructions: Email Steve Long and Russell Ragsdale

HA#	Homogeneous Material Description (incl. color, texture, phase of construction)	Homogeneous Material Locations (check box at right side of column if shown on HA Form or Drawing instead)	↓	Quant. in SF (LF for small pipe only)	Friable/ Cat. I/ Cat. II	Reno make friable? (Y/N)	Sample Number	Sample Location	Lab Result (when rcvd)
10	12" VFT Purple w/wht streaks w/mastic		✓				010A	1st floor Conference Rooms Area / Electrical Closet @ Northeast Corner	
"	"		✓				010B	/ Electrical Closet @ Northeast Corner	
11	4" Light Gray Baseboard w/mastic		✓				011A	/ Electrical Closet @ Northwest Corner	
"	"		✓				011B	/ Electrical Closet @ Northeast Corner	
12	Plaster Walls		✓				012A	/ Electrical Closet @ North Wall	
↓	↓		✓				012B	↓	
↓	↓		✓				012C	↓	
18	Gray Paint on Concrete		✓				018A	Parking Garage Top Level "3" / East Wall @ North End	
↓	↓		✓				018B	/ South West Corner	
19	Green Paint on Concrete		✓				019A	/ Northeast Stairwell Exterior	
↓	↓		✓				019B	↓ / West Wall Center	

DW = Drywall JC = Joint Compound WT = Wall Texture VFT = Vinyl Floor Tile VSF = Vinyl Sheet Flooring BB = Baseboard BBM = Baseboard Mastic CM = Carpet Mastic ACT = Acoustic Ceiling Tile ACS = Sprayed-on Acoustical Ceiling Material
FP = Fireproofing PI = Pipe Insulation PFI = Pipe fitting insulation WP = Plaster CP = Ceiling Plaster ES = Exterior Stucco

Relinquished by:	Relinquished by:	Relinquished by:
Date & Time 11/04/15 4:01 pm	Date & Time:	Date & Time:
Received by: PD	Received by:	Relinquished by:
Date & Time 11/04/15 4:01 pm	Date & Time	Date & Time:

Forensic Analytical

SAMPLING DATA FORM & CHAIN OF CUSTODY

CLIENT: FACS (LA05)

Sampled by: RR

Sample Date: 11/4/15

Site/Bldg.: Kaiser LAMC
1517 N. Vermont Parking Garage

Turnaround Time: ____ RUSH X 24 hr ____ 48 hr ____ Extended (____ days)

Analysis: X PLM Standard ____ PLM with Point Count (____ 400 pt. ____ 1,000 pt.)

FACS Proj. No.: P527371

Special Instructions: Email Steve Long and Russell Ragsdale

HA#	Homogeneous Material Description (incl. color, texture, phase of construction)	Homogeneous Material Locations (check box at right side of column if shown on HA Form or Drawing instead)	↓	Quant. in SF (LF for small pipe only)	Friable/ Cat. I/ Cat. II	Reno make friable? (Y/N)	Sample Number	Sample Location	Lab Result (when rcvd)
20 ↓	Dark Grey Paint on Concrete ↓		✓				020A	Parking Garage Top Level "3" / South Wall, East End, East of Bldg. entry	
			✓				020B ↓	/ South wall, East End, west of Bldg Entry	

DW = Drywall JC = Joint Compound WT = Wall Texture VFT = Vinyl Floor Tile VSF = Vinyl Sheet Flooring BB = Baseboard BBM = Baseboard Mastic CM = Carpet Mastic ACT = Acoustic Ceiling Tile ACS = Sprayed-on Acoustical Ceiling Material
FP = Fireproofing PI = Pipe Insulation PFI = Pipe fitting insulation WP = Plaster CP = Ceiling Plaster ES = Exterior Stucco

Relinquished by:	Relinquished by:	Relinquished by:
Date & Time 11/04/15 4:01 pm	Date & Time:	Date & Time:
Received by:	Received by:	Relinquished by:
Date & Time 11/04/15 4:01 pm	Date & Time	Date & Time:

Bulk Asbestos Analysis

(EPA Method 600/R-93-116, Visual Area Estimation)

Forensic Analytical Consulting Svcs
Stephen Long
2959 Pacific Commerce Drive

Rancho Dominguez, CA 90221

Client ID: LA05
Report Number: B212869
Date Received: 11/05/15
Date Analyzed: 11/06/15
Date Printed: 11/06/15
First Reported: 11/06/15

Job ID/Site: PJ27371; 1515 N. Vermont Ave; 4760 Sunset Blvd; 1505 N. Edgemont St. & 1526 N. Edgemont St., Los Angeles CA
Date(s) Collected: 11/05/2015

FALI Job ID: LA05
Total Samples Submitted: 26
Total Samples Analyzed: 26

Sample ID	Lab Number	Asbestos Type	Percent in Layer	Asbestos Type	Percent in Layer	Asbestos Type	Percent in Layer
021A	50957844						
Layer: Paint/Coating with Debris			**ND**				
Total Composite Values of Fibrous Components: Cellulose (Trace)		**Asbestos (ND)**					
021B	50957845						
Layer: Paint/Coating with Debris			**ND**				
Total Composite Values of Fibrous Components: Cellulose (Trace)		**Asbestos (ND)**					
022A	50957846						
Layer: Paint/Coating with Debris			**ND**				
Total Composite Values of Fibrous Components: Cellulose (Trace)		**Asbestos (ND)**					
022B	50957847						
Layer: Paint/Coating with Debris			**ND**				
Total Composite Values of Fibrous Components: Cellulose (Trace)		**Asbestos (ND)**					
023A	50957848						
Layer: Paint/Coating			**ND**				
Total Composite Values of Fibrous Components: Cellulose (Trace)		**Asbestos (ND)**					
023B	50957849						
Layer: Paint/Coating			**ND**				
Total Composite Values of Fibrous Components: Cellulose (Trace)		**Asbestos (ND)**					
024A	50957850						
Layer: Paint/Coating			**ND**				
Total Composite Values of Fibrous Components: Cellulose (Trace)		**Asbestos (ND)**					
024B	50957851						
Layer: Paint/Coating			**ND**				
Total Composite Values of Fibrous Components: Cellulose (Trace)		**Asbestos (ND)**					

Report Number: B212869

Client Name: Forensic Analytical Consulting Svcs **Date Printed:** 11/06/15

Sample ID	Lab Number	Asbestos Type	Percent in Layer	Asbestos Type	Percent in Layer	Asbestos Type	Percent in Layer
025A	50957852						
Layer: Paint/Coating			**ND**				
Total Composite Values of Fibrous Components: Cellulose (Trace)		**Asbestos (ND)**					
025B	50957853						
Layer: Paint/Coating			**ND**				
Total Composite Values of Fibrous Components: Cellulose (Trace)		**Asbestos (ND)**					
026A	50957854						
Layer: Paint/Coating			**ND**				
Total Composite Values of Fibrous Components: Cellulose (Trace)		**Asbestos (ND)**					
026B	50957855						
Layer: Paint/Coating			**ND**				
Total Composite Values of Fibrous Components: Cellulose (Trace)		**Asbestos (ND)**					
027A	50957856						
Layer: Orange Sheet Flooring			**ND**				
Layer: Beige and Off-White Mastics			**ND**				
Total Composite Values of Fibrous Components: Cellulose (Trace)		**Asbestos (ND)**					
028A	50957857						
Layer: Black Non-Fibrous Material			**ND**				
Layer: Off-White Mastic			**ND**				
Layer: Wallcovering with Adhesive			**ND**				
Total Composite Values of Fibrous Components: Cellulose (Trace) Synthetic (Trace)		**Asbestos (ND)**					
029A	50957858						
Layer: Wallcovering with Adhesive			**ND**				
Layer: Off-White Skimcoat/Joint Compound			**ND**				
Total Composite Values of Fibrous Components: Cellulose (Trace) Synthetic (35 %)		**Asbestos (ND)**					
030A	50957859						
Layer: Wallcovering with Adhesive			**ND**				
Layer: Off-White Skimcoat/Joint Compound			**ND**				
Total Composite Values of Fibrous Components: Cellulose (Trace) Synthetic (35 %)		**Asbestos (ND)**					
031A	50957860						
Layer: Off-White Tile			**ND**				
Layer: Tan Mastic with Debris			**ND**				
Total Composite Values of Fibrous Components: Cellulose (Trace)		**Asbestos (ND)**					

2959 Pacific Commerce Drive, Rancho Dominguez, CA 90221 / Telephone: (310) 763-2374 (888) 813-9417 / Fax: (310) 763-8684

Report Number: B212869

Client Name: Forensic Analytical Consulting Svcs **Date Printed:** 11/06/15

Sample ID	Lab Number	Asbestos Type	Percent in Layer	Asbestos Type	Percent in Layer	Asbestos Type	Percent in Layer
031B	50957861						
Layer: Off-White Tile			**ND**				
Layer: Tan Mastic with Debris			**ND**				
Total Composite Values of Fibrous Components: Cellulose (Trace)		**Asbestos (ND)**					
032A	50957862						
Layer: Black Non-Fibrous Material			**ND**				
Layer: Off-White Mastic			**ND**				
Layer: Paint			**ND**				
Layer: Drywall Backing			**ND**				
Total Composite Values of Fibrous Components: Cellulose (2 %)		**Asbestos (ND)**					
032B	50957863						
Layer: Black Non-Fibrous Material			**ND**				
Layer: Off-White Mastic			**ND**				
Layer: Off-White Skimcoat/Joint Compound			**ND**				
Total Composite Values of Fibrous Components: Cellulose (Trace)		**Asbestos (ND)**					
027B	50957864						
Layer: Orange Sheet Flooring			**ND**				
Layer: Beige and Off-White Mastics			**ND**				
Layer: Grey Cementitious Material			**ND**				
Total Composite Values of Fibrous Components: Cellulose (Trace)		**Asbestos (ND)**					
028B	50957865						
Layer: Black Non-Fibrous Material			**ND**				
Layer: Off-White Mastic			**ND**				
Layer: Off-White Skimcoat/Joint Compound			**ND**				
Total Composite Values of Fibrous Components: Cellulose (Trace)		**Asbestos (ND)**					
030B	50957866						
Layer: Wallcovering with Adhesive			**ND**				
Layer: Off-White Skimcoat/Joint Compound			**ND**				
Total Composite Values of Fibrous Components: Cellulose (Trace) Synthetic (35 %)		**Asbestos (ND)**					
029B	50957867						
Layer: Wallcovering with Adhesive			**ND**				
Layer: Off-White Skimcoat/Joint Compound			**ND**				
Total Composite Values of Fibrous Components: Cellulose (Trace) Synthetic (35 %)		**Asbestos (ND)**					

2959 Pacific Commerce Drive, Rancho Dominguez, CA 90221 / Telephone: (310) 763-2374 (888) 813-9417 / Fax: (310) 763-8684

Report Number: B212869

Client Name: Forensic Analytical Consulting Svcs **Date Printed:** 11/06/15

Sample ID	Lab Number	Asbestos Type	Percent in Layer	Asbestos Type	Percent in Layer	Asbestos Type	Percent in Layer
033A	50957868						
Layer: Wallcovering with Adhesive			**ND**				
Layer: Off-White Skimcoat/Joint Compound			**ND**				
Total Composite Values of Fibrous Components:		**Asbestos (ND)**					
Cellulose (Trace) Synthetic (35 %)							
033B	50957869						
Layer: Wallcovering with Adhesive			**ND**				
Layer: Off-White Skimcoat/Joint Compound			**ND**				
Total Composite Values of Fibrous Components:		**Asbestos (ND)**					
Cellulose (Trace) Synthetic (35 %)							



Tiffani Ludd, Laboratory Supervisor, Rancho Dominguez Laboratory

Note: Limit of Quantification ('LOQ') = 1%. 'Trace' denotes the presence of asbestos below the LOQ. 'ND' = 'None Detected'.

Analytical results and reports are generated by Forensic Analytical Laboratories Inc. (FALI) at the request of and for the exclusive use of the person or entity (client) named on such report. Results, reports or copies of same will not be released by FALI to any third party without prior written request from client. This report applies only to the sample(s) tested. Supporting laboratory documentation is available upon request. This report must not be reproduced except in full, unless approved by FALI. The client is solely responsible for the use and interpretation of test results and reports requested from FALI. Forensic Analytical Laboratories Inc. is not able to assess the degree of hazard resulting from materials analyzed. FALI reserves the right to dispose of all samples after a period of thirty (30) days, according to all state and federal guidelines, unless otherwise specified. All samples were received in acceptable condition unless otherwise noted.

2959 Pacific Commerce Drive, Rancho Dominguez, CA 90221 / Telephone: (310) 763-2374 (888) 813-9417 / Fax: (310) 763-8684

Forensic Analytical

SAMPLING DATA FORM & CHAIN OF CUSTODY

CLIENT: FACS (LA05)

Sampled by: R. R.

Sample Date: 11/5/15

Site/Bldg.: Kaiser - LAMC
1517 N. Vermont Parking Garage

Turnaround Time: ____ RUSH ____X____ 24 hr ____ 48 hr ____ Extended (____ days)

Analysis: ____X____ PLM Standard ____ PLM with Point Count (____ 400 pt. ____ 1,000 pt.)

FACS Proj. No.: PJ27371

Special Instructions: Email Steve Long and Russell Ragsdale

HA#	Homogeneous Material Description (incl. color, texture, phase of construction)	Homogeneous Material Locations (check box at right side of column if shown on HA Form or Drawing instead)	↓	Quant. in SF (LF for small pipe only)	Friable/ Cat. I/ Cat. II	Reno make friable? (Y/N)	Sample Number	Sample Location	Lab Result (when rcvd)
21	Pink Paint on Concrete		✓				021A	Parking Garage Level 2 / Northeast end @ stairs	
			✓				021B	/ Southwest wall @ entry	
22	Dark Grey Paint on concrete		✓				022A	/ North east end @ stairs	
			✓				022B	/ South west wall @ entry	
23	White paint on concrete		✓				023A	/ East wall center	
			✓				023B	/ Northeast end @ Stairs	
24	Red Paint on concrete		✓				024A	/ ↓	
			✓				024B	↓ / Center stairwell exterior, west side	
25	Yellow Paint on concrete		✓				025A	Parking Garage Level 1 / North west column, South side	
			✓				025B	↓ / Southeast column, East side	

DW = Drywall JC = Joint Compound WT = Wall Texture VFT = Vinyl Floor Tile VSF = Vinyl Sheet Flooring BB = Baseboard BBM = Baseboard Mastic CM = Carpet Mastic ACT = Acoustic Ceiling Tile ACS = Sprayed-on Acoustical Ceiling Material
FP = Fireproofing PI = Pipe Insulation PFI = Pipe fitting insulation WP = Plaster CP = Ceiling Plaster ES = Exterior Stucco

Relinquished by:	Relinquished by:	Relinquished by:
Date & Time 11-5-15 3:35 pm	Date & Time:	Date & Time:
Received by: D/G	Received by:	Relinquished by:
Date & Time 11/5/15 3:37 pm	Date & Time	Date & Time:

Forensic Analytical

SAMPLING DATA FORM & CHAIN OF CUSTODY

CLIENT: FACS (LA05)

Sampled by: R.F.

Sample Date: 11/5/15

Site/Bldg.: Kaiser LAMC
1517 N. Vermont Parking Garage

Turnaround Time: ____ RUSH (X 24 hr) ____ 48 hr ____ Extended (____ days)

Analysis: X PLM Standard ____ PLM with Point Count (____ 400 pt. ____ 1,000 pt.)

FACS Proj. No.: PJ27371

Special Instructions: Email Steve Long and Russell Ragsdale

HA#	Homogeneous Material Description (incl. color, texture, phase of construction)	Homogeneous Material Locations (check box at right side of column if shown on HA Form or Drawing instead)	↓	Quant. in SF (LF for small pipe only)	Friable/ Cat. I/ Cat. II	Reno make friable? (Y/N)	Sample Number	Sample Location	Lab Result (when rcvd)
26 ↓	Blue Paint on Concrete		✓				026 A	Parking Garage Level 1 / @ Northwest Stair exterior	
			✓				026 B	↓ / @ Northeast Stair exterior	

DW = Drywall JC = Joint Compound WT = Wall Texture VFT = Vinyl Floor Tile VSF = Vinyl Sheet Flooring BB = Baseboard BBM = Baseboard Mastic CM = Carpet Mastic ACT = Acoustic Ceiling Tile ACS = Sprayed-on Acoustical Ceiling Material
FP = Fireproofing PI = Pipe Insulation FFI = Pipe fitting insulation WP = Plaster CP = Ceiling Plaster ES = Exterior Stucco

Relinquished by:	Relinquished by:	Relinquished by:
Date & Time 11-5-15 3:05 pm	Date & Time:	Date & Time:
Received by:	Received by:	Relinquished by:
Date & Time 11/5/15 3:37 pm	Date & Time	Date & Time:

Forensic Analytical

SAMPLING DATA FORM & CHAIN OF CUSTODY

CLIENT: FACS (LA05)

Sampled by: RR

Sample Date: 11/5/15

Site/Bldg.: Kaiser LAMC
1505 Edgemont Los Angeles, CA (1st Floor)

Turnaround Time: ____ RUSH ~~X~~ 24 hr ____ 48 hr ____ Extended (____ days)

Analysis: X PLM Standard ____ PLM with Point Count (____ 400 pt. ____ 1,000 pt.)

FACS Proj. No.: PS27371

Special Instructions: Email Steve Long and Russell Ravsdale

HA#	Homogeneous Material Description (incl. color, texture, phase of construction)	Homogeneous Material Locations (check box at right side of column if shown on HA Form or Drawing instead)	↓	Quant. in SF (LF for small pipe only)	Friable/ Cat. I/ Cat. II	Reno make friable? (Y/N)	Sample Number	Sample Location	Lab Result (when rcvd)
27	VSF wood Veneer (glossy) Planks		✓				027A	1st floor / @ Northeast Stair entry	
28	4" gray base board And mastic		✓				028A	/	
29	Green wall covering		✓				029A	/	
30	off-wht wall covering		✓				030A	/	
31	12" off-wht VFT with eyen specks		✓				031A	/ Pharmacy Retail (Rm 1002) Northeast Corner	
↓	↓		✓				031B	/ Pharmacy Retail (Rm 1002) Southwest Corner	
32	4" ET gray baseboard and mastic		✓				032A	/ Pharmacy Retail (Rm 1002) Northeast Corner	
↓	↓		✓				032B	/ Pharmacy Retail (Rm 1002) Southwest Corner	
27	VSF wood veneer plank glossy		✓				027B	/ @ Southwest stair entry	
28	4" gray baseboard		✓				028B	/	
30	off-wht wall Covering		✓				030B	/	

DW = Drywall JC = Joint Compound WT = Wall Texture VFT = Vinyl Floor Tile VSF = Vinyl Sheet Flooring BB = Baseboard BBM = Baseboard Mastic CM = Carpet Mastic ACT = Acoustic Ceiling Tile ACS = Sprayed-on Acoustical Ceiling Material
FP = Fireproofing PI = Pipe Insulation PFI = Pipe Fitting Insulation WP = Plaster CP = Ceiling Plaster ES = Exterior Stucco

Relinquished by:	**Relinquished by:**	**Relinquished by:**
Date & Time 11-5-15 3:35pm	**Date & Time:**	**Date & Time:**
Received by:	**Received by:**	**Relinquished by:**
Date & Time 11/05/15 3:57pm	**Date & Time**	**Date & Time:**

Forensic Analytical

SAMPLING DATA FORM & CHAIN OF CUSTODY

CLIENT: FACS (LA05)

Sampled by: RR

Sample Date: 11/5/15

Site/Bldg.: Kaiser LAMC
1505 Edgemont Los Angeles, CA (1st Floor)

Turnaround Time: ____ RUSH (X) 24 hr ____ 48 hr ____ Extended (____ days)

Analysis: X PLM Standard ____ PLM with Point Count (____ 400 pt. ____ 1,000 pt.)

FACS Proj. No.: 527371

Special Instructions: Email Steve Long and Russell Ragsdale

HA#	Homogeneous Material Description (incl. color, texture, phase of construction)	Homogeneous Material Locations (check box at right side of column if shown on HA Form or Drawing instead)	↓	Quant. in SF (LF for small pipe only)	Friable/ Cat. I/ Cat. II	Reno make friable? (Y/N)	Sample Number	Sample Location	Lab Result (when rcvd)
29	green wall Covering		✓				029B	1st Floor / North/South Corridor Adj. to SW Stair entry	
33	Orange wall Covering		✓				033A	/ @ Southwest stair entry	
↓	↓						033B	↓ / Corridor Adj. to Office #3	

DW = Drywall JC = Joint Compound WT = Wall Texture VFT = Vinyl Floor Tile VSF = Vinyl Sheet Flooring BB = Baseboard BBM = Baseboard Mastic CM = Carpet Mastic ACT = Acoustic Ceiling Tile ACS = Sprayed-on Acoustical Ceiling Material
FP = Fireproofing PI = Pipe Insulation PFP = Pipe fitting insulation WP = Plaster CP = Ceiling Plaster ES = Exterior Stucco

Relinquished by:	Relinquished by:	Relinquished by:
Date & Time 11-5-15 3:55 pm	Date & Time:	Date & Time:
Received by: Carl G D/O	Received by:	Relinquished by:
Date & Time 11-6-15 3:37 pm	Date & Time	Date & Time:

Bulk Asbestos Analysis

(EPA Method 600/R-93-116, Visual Area Estimation)

Forensic Analytical Consulting Svcs
Stephen Long
2959 Pacific Commerce Drive

Rancho Dominguez, CA 90221

Client ID: LA05
Report Number: B213968
Date Received: 12/08/15
Date Analyzed: 12/09/15
Date Printed: 12/09/15
First Reported: 12/09/15

Job ID/Site: PJ27371; 1515 N. Vermont Ave; 4760 Sunset Blvd; 1505 N. Edgemont St. & 1526 N. Edgemont St., Los Angeles CA
Date(s) Collected: 12/07/2015

FALI Job ID: LA05
Total Samples Submitted: 6
Total Samples Analyzed: 6

Sample ID	Lab Number	Asbestos Type	Percent in Layer	Asbestos Type	Percent in Layer	Asbestos Type	Percent in Layer
172A	50962508						
Layer: Grey Non-Fibrous Material			**ND**				
Total Composite Values of Fibrous Components: Cellulose (Trace)		**Asbestos (ND)**					
173A	50962509						
Layer: Yellow Foam			**ND**				
Layer: Off-White Non-Fibrous Material			**ND**				
Layer: Paint			**ND**				
Total Composite Values of Fibrous Components: Cellulose (Trace)		**Asbestos (ND)**					
174A	50962510						
Layer: Grey Non-Fibrous Material			**ND**				
Layer: Paint			**ND**				
Total Composite Values of Fibrous Components: Cellulose (Trace)		**Asbestos (ND)**					
175A	50962511						
Layer: Light Grey Non-Fibrous Material			**ND**				
Total Composite Values of Fibrous Components: Cellulose (Trace)		**Asbestos (ND)**					
175B	50962512						
Layer: Grey Non-Fibrous Material			**ND**				
Layer: Paint			**ND**				
Total Composite Values of Fibrous Components: Cellulose (Trace)		**Asbestos (ND)**					
176A	50962513						
Layer: Grey Cementitious Material			**ND**				
Layer: White Coating		Chrysotile	**5 %**				
Layer: Paint			**ND**				
Total Composite Values of Fibrous Components: Cellulose (Trace)		**Asbestos (Trace)**					

2959 Pacific Commerce Drive, Rancho Dominguez, CA 90221 / Telephone: (310) 763-2374 (888) 813-9417 / Fax: (310) 763-8684

Report Number: B213968

Client Name: Forensic Analytical Consulting Svcs **Date Printed:** 12/09/15

Sample ID	Lab Number	Asbestos Type	Percent in Layer	Asbestos Type	Percent in Layer	Asbestos Type	Percent in Layer



Tiffani Ludd, Laboratory Supervisor, Rancho Dominguez Laboratory

Note: Limit of Quantification ('LOQ') = 1%. 'Trace' denotes the presence of asbestos below the LOQ. 'ND' = 'None Detected'.

Analytical results and reports are generated by Forensic Analytical Laboratories Inc. (FALI) at the request of and for the exclusive use of the person or entity (client) named on such report. Results, reports or copies of same will not be released by FALI to any third party without prior written request from client. This report applies only to the sample(s) tested. Supporting laboratory documentation is available upon request. This report must not be reproduced except in full, unless approved by FALI. The client is solely responsible for the use and interpretation of test results and reports requested from FALI. Forensic Analytical Laboratories Inc. is not able to assess the degree of hazard resulting from materials analyzed. FALI reserves the right to dispose of all samples after a period of thirty (30) days, according to all state and federal guidelines, unless otherwise specified. All samples were received in acceptable condition unless otherwise noted.

2959 Pacific Commerce Drive, Rancho Dominguez, CA 90221 / Telephone: (310) 763-2374 (888) 813-9417 / Fax: (310) 763-8684

Forensic Analytical

SAMPLING DATA FORM & CHAIN OF CUSTODY

CLIENT: FACS (LA05)

Sampled by: R. R.

Sample Date: 12-7-15

Site/Bldg.: Kaiser LAMC
1517 N. Vermont, Los Angeles CA (Exterior)

Turnaround Time: ____ RUSH (X 24 hr) ____ 48 hr ____ Extended (____ days)

Analysis: X PLM Standard ____ PLM with Point Count (____ 400 pt. ____ 1,000 pt.)

FACS Proj. No.: PJ27371

Special Instructions: Email results to Steve Long and Russell Ragsdale

HA#	Homogeneous Material Description (incl. color, texture, phase of construction)	Homogeneous Material Locations (check box at right side of column if shown on HA Form or Drawing instead)	↓	Quant. in SF (LF for small pipe only)	Friable/ Cat. I/ Cat. II	Reno make friable? (Y/N)	Sample Number	Sample Location	Lab Result (when rcvd)
172	grey caulk		✓				172 A	East side @ wall base	
173	grey painted caulk		✓				173 A	East side @ South end vertical bend	
174	white caulk		✓				174 A	East side @ light fixture	
175	grey caulk		✓				175 A	Garage level "3" @ west wall South side	
↓	↓		✓				175 B	↓ @ west wall North side	
176	green painted caulk		✓				176 A	Garage level "3" @ East wall adjacent to N.W. Stairwell	

DW = Drywall JC = Joint Compound WT = Wall Texture VFT = Vinyl Floor Tile VSF = Vinyl Sheet Flooring BB = Baseboard BBM = Baseboard Mastic CM = Carpet Mastic ACT = Acoustic Ceiling Tile ACS = Sprayed-on Acoustical Ceiling Material
FP = Fireproofing PI = Pipe Insulation PFI = Pipe fitting insulation WP = Plaster CP = Ceiling Plaster ES = Exterior Stucco

Relinquished by:	Relinquished by:	Relinquished by:
Date & Time 12-8-15 3:05 am (Drop-off)	Date & Time:	Date & Time:
Received by:	Received by:	Relinquished by:
Date & Time 12/8/15 8:30 am	Date & Time	Date & Time:

Forensic Analytical LABORATORIES

Final Report

Bulk Asbestos Analysis

(EPA Method 600/R-93-116, Visual Area Estimation)

Forensic Analytical Consulting Svcs
Stephen Long
2959 Pacific Commerce Drive

Rancho Dominguez, CA 90221

Client ID: LA05
Report Number: B215673
Date Received: 01/22/16
Date Analyzed: 01/25/16
Date Printed: 01/25/16
First Reported: 01/25/16

Job ID/Site: PJ27371; 1515 N. Vermont Ave; 4760 Sunset Blvd; 1505 N. Edgemont St. & 1526 N. Edgemont St., Los Angeles CA
Date(s) Collected: 01/21/2016

FALI Job ID: LA05
Total Samples Submitted: 12
Total Samples Analyzed: 12

Sample ID	Lab Number	Asbestos Type	Percent in Layer	Asbestos Type	Percent in Layer	Asbestos Type	Percent in Layer
002H	50969695						
Layer: White Skimcoat/Joint Compound			**ND**				
Layer: Drywall Tape			**ND**				
Total Composite Values of Fibrous Components: Cellulose (90 %)		**Asbestos (ND)**					
630A	50969696						
Layer: Grey Mastic			**ND**				
Total Composite Values of Fibrous Components:		**Asbestos (ND)**					
630B	50969697						
Layer: Grey Mastic			**ND**				
Total Composite Values of Fibrous Components: Cellulose (Trace)		**Asbestos (ND)**					
631A	50969698						
Layer: White Foam			**ND**				
Layer: Grey Cementitious Material			**ND**				
Total Composite Values of Fibrous Components: Cellulose (Trace)		**Asbestos (ND)**					
631B	50969699						
Layer: White Foam			**ND**				
Layer: Grey Cementitious Material			**ND**				
Total Composite Values of Fibrous Components: Cellulose (Trace)		**Asbestos (ND)**					
002I	50969700						
Layer: White Drywall			**ND**				
Layer: Drywall Tape			**ND**				
Layer: White Skimcoat/Joint Compound			**ND**				
Total Composite Values of Fibrous Components: Cellulose (85 %)		**Asbestos (ND)**					
632A	50969701						
Layer: Grey Coating			**ND**				
Total Composite Values of Fibrous Components: Cellulose (Trace)		**Asbestos (ND)**					

Report Number: B215673

Client Name: Forensic Analytical Consulting Svcs **Date Printed:** 01/25/16

Sample ID	Lab Number	Asbestos Type	Percent in Layer	Asbestos Type	Percent in Layer	Asbestos Type	Percent in Layer
632B	50969702						
Layer: Grey Coating			**ND**				
Total Composite Values of Fibrous Components: Cellulose (Trace)		**Asbestos (ND)**					
633A	50969703						
Layer: White/Yellow Coating			**ND**				
Total Composite Values of Fibrous Components: Cellulose (Trace)		**Asbestos (ND)**					
633B	50969704						
Layer: White/Yellow Coating			**ND**				
Total Composite Values of Fibrous Components: Cellulose (Trace)		**Asbestos (ND)**					
634A	50969705						
Layer: Grey Coating			**ND**				
Total Composite Values of Fibrous Components: Cellulose (Trace)		**Asbestos (ND)**					
634B	50969706						
Layer: Grey Coating			**ND**				
Total Composite Values of Fibrous Components: Cellulose (Trace)		**Asbestos (ND)**					



Tiffani Ludd, Laboratory Supervisor, Rancho Dominguez Laboratory

Note: Limit of Quantification ('LOQ') = 1%. 'Trace' denotes the presence of asbestos below the LOQ. 'ND' = 'None Detected'.

Analytical results and reports are generated by Forensic Analytical Laboratories Inc. (FALI) at the request of and for the exclusive use of the person or entity (client) named on such report. Results, reports or copies of same will not be released by FALI to any third party without prior written request from client. This report applies only to the sample(s) tested. Supporting laboratory documentation is available upon request. This report must not be reproduced except in full, unless approved by FALI. The client is solely responsible for the use and interpretation of test results and reports requested from FALI. Forensic Analytical Laboratories Inc. is not able to assess the degree of hazard resulting from materials analyzed. FALI reserves the right to dispose of all samples after a period of thirty (30) days, according to all state and federal guidelines, unless otherwise specified. All samples were received in acceptable condition unless otherwise noted.

2959 Pacific Commerce Drive, Rancho Dominguez, CA 90221 / Telephone: (310) 763-2374 (888) 813-9417 / Fax: (310) 763-8684

Forensic Analytical

SAMPLING DATA FORM & CHAIN OF CUSTODY

CLIENT: FACS (LA05)

Sampled by: RR/OFA/BS/DMH

Sample Date: 1/21/16

Site/Bldg.: Kaiser LAMC (1st Floor Conference Rooms) + (3rd level Garage)
1517 N Vermont, Los Angeles

Turnaround Time: ___ RUSH X 24 hr ___ 48 hr ___ Extended (___ days)

Analysis: X PLM Standard ___ PLM with Point Count (___ 400 pt. ___ 1,000 pt.)

FACS Proj. No.: PJ27371

Special Instructions: Email results to Steve Long and Russell Ragsdale

HA#	Homogeneous Material Description (incl. color, texture, phase of construction)	Homogeneous Material Locations (check box at right side of column if shown on HA Form or Drawing instead)	↓	Quant. in SF (LF for small pipe only)	Friable/ Cat. I/ Cat. II	Reno make friable? (Y/N)	Sample Number	Sample Location	Lab Result (when rcvd)
002	White Joint Compound		✓				002H	1st Floor conference rooms, E entry lobby	
630	Gray Duct Mastic		✓				630A	" " " " "	
630	" " "		✓				630B	" " " North ext ramp	
631	Troweled on concrete coating		✓				631A	Room 1117 (electrical)	
631	" " "		✓				631B	" " "	
002	White Joint Compound		✓				002I	1st flr. conference room, North (Ramp)	
632	Floor Coating gray		✓				632A	3rd floor Parking lot SE	
632	" " "		✓				632B	" " " " "	
633	Floor Coating white/yellow		✓				633A	" " " " "	
633	" " "		✓				633B	" " " " "	
634	Non skid coating gray		✓				634A	" " " " SW	

DW = Drywall JC = Joint Compound WT = Wall Texture VFT = Vinyl Floor Tile VSF = Vinyl Sheet Flooring BB = Baseboard BBM = Baseboard Mastic CM = Carpet Mastic ACT = Acoustic Ceiling Tile ACS = Sprayed-on Acoustical Ceiling Material
FP = Fireproofing PI = Pipe Insulation PFI = Pipe fitting insulation WP = Plaster CP = Ceiling Plaster ES = Exterior Stucco

Relinquished by: [signature] 1:30 pm (Drop off)	Relinquished by:	Relinquished by:
Date & Time 1-22-16	Date & Time:	Date & Time:
Received by: [signature] D/O	Received by:	Received by:
Date & Time 01/22/16 8:30 am	Date & Time	Date & Time:

Forensic Analytical

SAMPLING DATA FORM & CHAIN OF CUSTODY

CLIENT: FACS (LA05)

Sampled by: RR/OFA/BS/DMW

Sample Date: 1/21/16

Site/Bldg.: Kaiser LAMC (1st floor Conf. Rooms + 3rd floor garage)
1517 N. Vermont, Los Angeles

Turnaround Time: ___ RUSH X 24 hr ___ 48 hr ___ Extended (___ days)

Analysis: X PLM Standard ___ PLM with Point Count (___ 400 pt. ___ 1,000 pt.)

FACS Proj. No.: PJ27371

Special Instructions: Email results to Steve Long and Russell Ragsdale

HA#	Homogeneous Material Description (incl. color, texture, phase of construction)	Homogeneous Material Locations (check box at right side of column if shown on HA Form or Drawing instead)	↓	Quant. in SF (LF for small pipe only)	Friable/ Cat. I/ Cat. II	Reno make friable? (Y/N)	Sample Number	Sample Location	Lab Result (when rcvd)
634	Non-skid coating gray		✓				634B	3rd floor Parking lot SW	

DW = Drywall JC = Joint Compound WT = Wall Texture VFT = Vinyl Floor Tile VSF = Vinyl Sheet Flooring BB = Baseboard BBM = Baseboard Mastic CM = Carpet Mastic ACT = Acoustic Ceiling Tile ACS = Sprayed-on Acoustical Ceiling Material
FP = Fireproofing PI = Pipe Insulation PFI = Pipe fitting insulation WP = Plaster CP = Ceiling Plaster ES = Exterior Stucco

Relinquished by: [signature]	Relinquished by:	Relinquished by:
Date & Time 1-22-16 (Drop off) 1130 Am	Date & Time:	Date & Time:
Received by: [signature] D/O	Received by:	Relinquished by:
Date & Time 01/22/16 8:30 Am	Date & Time	Date & Time:

Forensic Analytical LABORATORIES

Final Report

Bulk Asbestos Analysis

(EPA Method 600/R-93-116, Visual Area Estimation)

Forensic Analytical Consulting Svcs
Stephen Long
2959 Pacific Commerce Drive

Rancho Dominguez, CA 90221

Client ID: LA05
Report Number: B216039
Date Received: 02/01/16
Date Analyzed: 02/02/16
Date Printed: 02/02/16
First Reported: 02/02/16

Job ID/Site: PJ27371; 1515 N. Vermont Ave; 4760 Sunset Blvd; 1505 N. Edgemont St. & 1526 N. Edgemont St., Los Angeles CA
Date(s) Collected: 01/28/2016

FALI Job ID: LA05
Total Samples Submitted: 2
Total Samples Analyzed: 2

Sample ID	Lab Number	Asbestos Type	Percent in Layer	Asbestos Type	Percent in Layer	Asbestos Type	Percent in Layer
636A	50971185						
Layer: Grey Cementitious Material			**ND**				
Layer: White Semi-Fibrous Material		Chrysotile	**7 %**				
Layer: Paint			**ND**				
Total Composite Values of Fibrous Components: Cellulose (Trace)		**Asbestos (Trace)**					
636B	50971186						
Layer: White Semi-Fibrous Material			**ND**				
Layer: Paint			**ND**				
Total Composite Values of Fibrous Components: Cellulose (Trace) Fibrous Glass (5 %)		**Asbestos (ND)**					

Tiffani Ludd, Laboratory Supervisor, Rancho Dominguez Laboratory

Note: Limit of Quantification ('LOQ') = 1%. 'Trace' denotes the presence of asbestos below the LOQ. 'ND' = 'None Detected'.

Analytical results and reports are generated by Forensic Analytical Laboratories Inc. (FALI) at the request of and for the exclusive use of the person or entity (client) named on such report. Results, reports or copies of same will not be released by FALI to any third party without prior written request from client. This report applies only to the sample(s) tested. Supporting laboratory documentation is available upon request. This report must not be reproduced except in full, unless approved by FALI. The client is solely responsible for the use and interpretation of test results and reports requested from FALI. Forensic Analytical Laboratories Inc. is not able to assess the degree of hazard resulting from materials analyzed. FALI reserves the right to dispose of all samples after a period of thirty (30) days, according to all state and federal guidelines, unless otherwise specified. All samples were received in acceptable condition unless otherwise noted.

2959 Pacific Commerce Drive, Rancho Dominguez, CA 90221 / Telephone: (310) 763-2374 (888) 813-9417 / Fax: (310) 763-8684

Forensic Analytical

SAMPLING DATA FORM & CHAIN OF CUSTODY

CLIENT: FACS (LA05)

Sampled by: RR/DMH

Sample Date: 1-28-16

Site/Bldg.: Kaiser LAMC
1517 N. Vermont, Los Angeles, CA (3rd Floor Garage)

Turnaround Time: ____ RUSH __X__ 24 hr ____ 48 hr ____ Extended (____ days)

Analysis: __X__ PLM Standard ____ PLM with Point Count (____ 400 pt. ____ 1,000 pt.)

FACS Proj. No.: PJ27371

Special Instructions: Email results to Steve Long and Russell Ragsdale

HA#	Homogeneous Material Description (incl. color, texture, phase of construction)	Homogeneous Material Locations (check box at right side of column if shown on HA Form or Drawing instead)	Quant. in SF (LF for small pipe only)	Friable/ Cat. I/ Cat. II	Reno make friable? (Y/N)	Sample Number	Sample Location	Lab Result (when rcvd)
636	Caulking Material Grey/White	✓				636 A	3rd Floor, Exterior of Northeast stairwell	
		✓				636 B	3rd Floor, Exterior of Northwest stairwell	

DW = Drywall JC = Joint Compound WT = Wall Texture VFT = Vinyl Floor Tile VSF = Vinyl Sheet Flooring BB = Baseboard BBM = Baseboard Mastic CM = Carpet Mastic ACT = Acoustic Ceiling Tile ACS = Sprayed-on Acoustical Ceiling Material
FP = Fireproofing PI = Pipe Insulation PFI = Pipe fitting insulation WP = Plaster CP = Ceiling Plaster ES = Exterior Stucco

Relinquished by: [signature]	Relinquished by:	Relinquished by:
Date & Time 2-1-16 11:40 AM	Date & Time:	Date & Time:
Received by: [signature] DO	Received by:	Relinquished by:
Date & Time 02/01/16 11:43 AM	Date & Time	Date & Time:

Forensic Analytical LABORATORIES

Final Report

Bulk Asbestos Analysis

(EPA Method 600/R-93-116, Visual Area Estimation)

Forensic Analytical Consulting Svcs
Stephen Long
2959 Pacific Commerce Drive

Rancho Dominguez, CA 90221

Client ID: LA05
Report Number: B218395
Date Received: 03/21/16
Date Analyzed: 03/22/16
Date Printed: 03/22/16
First Reported: 03/22/16

Job ID/Site: PJ27371; 1515 N. Vermont Ave; 4760 Sunset Blvd; 1505 N. Edgemont St. & 1526 N. Edgemont St., Los Angeles CA
Date(s) Collected: 03/18/2016

FALI Job ID: LA05
Total Samples Submitted: 24
Total Samples Analyzed: 24

Sample ID	Lab Number	Asbestos Type	Percent in Layer	Asbestos Type	Percent in Layer	Asbestos Type	Percent in Layer
001A	50979988						
Layer: Coating/Painting			**ND**				
Total Composite Values of Fibrous Components:		**Asbestos (ND)**					
001B	50979989						
Layer: Coating/Painting			**ND**				
Total Composite Values of Fibrous Components:		**Asbestos (ND)**					
002A	50979990						
Layer: Coating/Painting			**ND**				
Layer: Grey Cementitious Material			**ND**				
Total Composite Values of Fibrous Components: Cellulose (Trace)		**Asbestos (ND)**					
002B	50979991						
Layer: Coating/Painting			**ND**				
Layer: Grey Cementitious Material			**ND**				
Total Composite Values of Fibrous Components: Cellulose (Trace)		**Asbestos (ND)**					
003A	50979992						
Layer: Coating/Painting			**ND**				
Total Composite Values of Fibrous Components:		**Asbestos (ND)**					
003B	50979993						
Layer: Coating/Painting			**ND**				
Total Composite Values of Fibrous Components:		**Asbestos (ND)**					
004A	50979994						
Layer: Coating			**ND**				
Total Composite Values of Fibrous Components: Cellulose (Trace)		**Asbestos (ND)**					
004B	50979995						
Layer: Coating			**ND**				
Total Composite Values of Fibrous Components: Cellulose (Trace)		**Asbestos (ND)**					

2959 Pacific Commerce Drive, Rancho Dominguez, CA 90221 / Telephone: (310) 763-2374 (888) 813-9417 / Fax: (310) 763-8684

Report Number: B218395

Client Name: Forensic Analytical Consulting Svcs **Date Printed:** 03/22/16

Sample ID	Lab Number	Asbestos Type	Percent in Layer	Asbestos Type	Percent in Layer	Asbestos Type	Percent in Layer
004C	50979996						
Layer: Coating			**ND**				
Total Composite Values of Fibrous Components: Cellulose (Trace)		**Asbestos (ND)**					
004D	50979997						
Layer: Beige Non-Fibrous Material			**ND**				
Layer: Coating/Paint			**ND**				
Total Composite Values of Fibrous Components:		**Asbestos (ND)**					
004E	50979998						
Layer: Beige Non-Fibrous Material			**ND**				
Layer: Coating/Paint			**ND**				
Total Composite Values of Fibrous Components:		**Asbestos (ND)**					
005A	50979999						
Layer: Coating/Painting			**ND**				
Total Composite Values of Fibrous Components: Cellulose (Trace)		**Asbestos (ND)**					
005B	50980000						
Layer: Coating/Painting			**ND**				
Total Composite Values of Fibrous Components: Cellulose (Trace)		**Asbestos (ND)**					
005C	50980001						
Layer: Coating/Painting			**ND**				
Total Composite Values of Fibrous Components: Cellulose (Trace)		**Asbestos (ND)**					
006A	50980002						
Layer: Coating/Painting			**ND**				
Total Composite Values of Fibrous Components: Cellulose (Trace)		**Asbestos (ND)**					
006B	50980003						
Layer: Coating/Painting			**ND**				
Total Composite Values of Fibrous Components: Cellulose (Trace)		**Asbestos (ND)**					
007A	50980004						
Layer: Grey Cementitious Material			**ND**				
Layer: White Cementitious Material			**ND**				
Layer: Paint			**ND**				
Total Composite Values of Fibrous Components: Cellulose (Trace)		**Asbestos (ND)**					

2959 Pacific Commerce Drive, Rancho Dominguez, CA 90221 / Telephone: (310) 763-2374 (888) 813-9417 / Fax: (310) 763-8684

Report Number: B218395

Client Name: Forensic Analytical Consulting Svcs **Date Printed:** 03/22/16

Sample ID	Lab Number	Asbestos Type	Percent in Layer	Asbestos Type	Percent in Layer	Asbestos Type	Percent in Layer
008A	50980005						
Layer: Coating/Painting			**ND**				
Total Composite Values of Fibrous Components:		**Asbestos (ND)**					
009A	50980006						
Layer: Coating/Painting			**ND**				
Total Composite Values of Fibrous Components: Cellulose (Trace)		**Asbestos (ND)**					
009B	50980007						
Layer: Coating/Painting			**ND**				
Total Composite Values of Fibrous Components: Cellulose (Trace)		**Asbestos (ND)**					
009C	50980008						
Layer: Coating/Painting		Chrysotile	**Trace**				
Total Composite Values of Fibrous Components: Cellulose (Trace)		**Asbestos (Trace)**					
010A	50980009						
Layer: Coating/Painting			**ND**				
Total Composite Values of Fibrous Components: Cellulose (Trace)		**Asbestos (ND)**					
011A	50980010						
Layer: Black Non-Fibrous Material			**ND**				
Total Composite Values of Fibrous Components:		**Asbestos (ND)**					
012A	50980011						
Layer: Coating/Painting			**ND**				
Layer: Grey Cementitious Material			**ND**				
Total Composite Values of Fibrous Components: Cellulose (Trace)		**Asbestos (ND)**					



Tiffani Ludd, Laboratory Supervisor, Rancho Dominguez Laboratory

Note: Limit of Quantification ('LOQ') = 1%. 'Trace' denotes the presence of asbestos below the LOQ. 'ND' = 'None Detected'.

Analytical results and reports are generated by Forensic Analytical Laboratories Inc. (FALI) at the request of and for the exclusive use of the person or entity (client) named on such report. Results, reports or copies of same will not be released by FALI to any third party without prior written request from client. This report applies only to the sample(s) tested. Supporting laboratory documentation is available upon request. This report must not be reproduced except in full, unless approved by FALI. The client is solely responsible for the use and interpretation of test results and reports requested from FALI. Forensic Analytical Laboratories Inc. is not able to assess the degree of hazard resulting from materials analyzed. FALI reserves the right to dispose of all samples after a period of thirty (30) days, according to all state and federal guidelines, unless otherwise specified. All samples were received in acceptable condition unless otherwise noted.

2959 Pacific Commerce Drive, Rancho Dominguez, CA 90221 / Telephone: (310) 763-2374 (888) 813-9417 / Fax: (310) 763-8684

Forensic Analytical Consulting Services SAMPLING DATA FORM & CHAIN OF CUSTODY (large survey) Page 1 of 23 (Orig)

CLIENT: LA Kaiser	Sampled by: D. Mai Ha	Sample Date: 3-18-16
Site/Bldg.: 1517 Vermont Avenue (Parking Structure) Los Angeles, CA	Turnaround Time: ____ RUSH X 24 hr ____ 48 hr ____ Extended (____ days)	
	Analysis: X PLM Standard ___ PLM with Point Count (____ 400 pt. ____ 1,000 pt.)	
FACS Proj. No.: PJ27371	Special Instructions: Please email results to slong@forensicanalytical.com	

HA#	Homogeneous Material Description (incl. color, texture, phase of construction)	Quant. in SF (LF for small pipe only)	Friable/ Cat. I/ Cat. II	Condition (Good, Fair, Poor)	Sample Number	Description of Sample Location (also mark on floor plan – describe all locations of homogeneous material on HA form)	Lab Result (when rcvd)
001	Green Paint (3rd Level)				001A	Stairway #7 – Westside	
					001B	Stairway #7 – Eastside	
002	Off-White Paint (3rd Level)				002A	North Wall – Center	
					002B	North Wall – Westside	
003	Yellow Paint (3rd Level)				003A	On Pavement – Northside	
					003B	On Pavement – Center	
004	Gray Coating (3rd Level)				004A	By Stairway #7 – Westside	
					004B	Northeast Corner	
					004C	By Ramp – Eastside	
	(2nd Level)				004D	By Electrical Room – Westside	
					004E	By Electrical Room – Eastside	

DW = Drywall JC = Joint Compound WT = Wall Texture VFT = Vinyl Floor Tile VSF = Vinyl Sheet Flooring BB = Baseboard BBM = Baseboard Mastic CM = Carpet Mastic ACT = Acoustic Ceiling Tile ACS = Sprayed-on Acoustical Ceiling Material FP = Fireproofing PI = Pipe Insulation PFI = Pipe fitting insulation WP = Plaster CP = Ceiling Plaster ES = Exterior Stucco

Relinquished by: D. Mai Ha	Relinquished by:	Relinquished by:
Date & Time 3-21-16 0900	Date & Time:	Date & Time:
Received by: D/O	Received by:	Relinquished by:
Date & Time 3/21/16 9:05 PM	Date & Time	Date & Time:

Forensic Analytical Consulting Services SAMPLING DATA FORM & CHAIN OF CUSTODY (large survey)

CLIENT: LA Kaiser		Sampled by: D. Mai Ha	Sample Date: 3-18-16
Site/Bldg.: 1517 Vermont Avenue (Parking Structure) Los Angeles, CA		Turnaround Time: ____ RUSH X 24 hr ____ 48 hr ____ Extended (____ days)	
		Analysis: X PLM Standard ____ PLM with Point Count (____ 400 pt. ____ 1,000 pt.)	
FACS Proj. No.: PJ27371		Special Instructions: Please email results to slong@forensicanalytical.com	

HA#	Homogeneous Material Description (incl. color, texture, phase of construction)	Quant. in SF (LF for small pipe only)	Friable/ Cat. I/ Cat. II	Condition (Good, Fair, Poor)	Sample Number	Description of Sample Location (also mark on floor plan – describe all locations of homogeneous material on HA form)	Lab Result (when rcvd)
005	White Paint (3rd Level)				005A	On Pavement - Southeast Side	
	↓				005B	On Pavement - Northside	
	↓				005C	On Pavement - Westside	
006	Red Paint (3rd Level)				006A	Stairway #7 - South Wall	
	↓				006B	Pavement - Northside	
007	Damaged White Concrete Wall (2nd Level)				007A	By Electrical Room of Stairway #7	
008	Pink Paint (2nd Level)				008A	By Stairway #7 - Eastside	
009	White Paint on Walls (2nd Level)				009A	By Stairway #7 - West Wall	
	↓ (1st Level)				009B	By Stairway #5 - North Wall	
	↓ (Basement)				009C	↓ ↓ - North Wall	
010	Pink Color (Basement)				010A	Columns	

DW = Drywall JC = Joint Compound WT = Wall Texture VFT = Vinyl Floor Tile VSF = Vinyl Sheet Flooring BB = Baseboard BBM = Baseboard Mastic CM = Carpet Mastic ACT = Acoustic Ceiling Tile ACS = Sprayed-on Acoustical Ceiling Material FP = Fireproofing PI = Pipe Insulation PFI = Pipe fitting insulation WP = Plaster CP = Ceiling Plaster ES = Exterior Stucco

Relinquished by: Dan Mai Ha	Relinquished by:	Relinquished by:
Date & Time 3-21-16 0900	Date & Time:	Date & Time:
Received by: [signature] P/O	Received by:	Relinquished by:
Date & Time 3/21/16 9:05 AM	Date & Time	Date & Time:

Forensic Analytical Consulting Services SAMPLING DATA FORM & CHAIN OF CUSTODY (large survey)

CLIENT: LA Kaiser	Sampled by: D. Maitha	Sample Date: 3-18-16
Site/Bldg.: 1517 Vermont Avenue (Parking Structure) Los Angeles, CA	Turnaround Time: ____ RUSH X 24 hr ____ 48 hr ____ Extended (____ days)	
	Analysis: X PLM Standard ____ PLM with Point Count (____ 400 pt. ____ 1,000 pt.)	
FACS Proj. No.: PJ27371	Special Instructions: Please email results to slong@forensicanalytical.com	

HA#	Homogeneous Material Description (incl. color, texture, phase of construction)	Quant. in SF (LF for small pipe only)	Friable/ Cat. I/ Cat. II	Condition (Good, Fair, Poor)	Sample Number	Description of Sample Location (also mark on floor plan – describe all locations of homogeneous material on HA form)	Lab Result (when rcvd)
001	Gray Paint (2nd Level)				011A	Stairway #7 Door	
002	Stucco Wall				012A	Stairway #5 - West Wall	

DW = Drywall JC = Joint Compound WT = Wall Texture VFT = Vinyl Floor Tile VSF = Vinyl Sheet Flooring BB = Baseboard BBM = Baseboard Mastic CM = Carpet Mastic ACT = Acoustic Ceiling Tile ACS = Sprayed-on Acoustical Ceiling Material FP = Fireproofing PI = Pipe Insulation PFI = Pipe fitting insulation WP = Plaster CP = Ceiling Plaster ES = Exterior Stucco

Relinquished by: Dan Maitha	Relinquished by:	Relinquished by:
Date & Time 3-21-16/0900	Date & Time:	Date & Time:
Received by: Cam-Le D/O	Received by:	Relinquished by:
Date & Time 3/21/16 9:05AM	Date & Time	Date & Time:

Forensic Analytical LABORATORIES

Final Report

Bulk Asbestos Analysis

(EPA Method 600/R-93-116, Visual Area Estimation)

Forensic Analytical Consulting Svcs
Stephen Long
2959 Pacific Commerce Drive

Rancho Dominguez, CA 90221

Client ID: LA05
Report Number: B219380
Date Received: 04/08/16
Date Analyzed: 04/11/16
Date Printed: 04/11/16
First Reported: 04/11/16

Job ID/Site: PJ27371; 1515 N. Vermont Ave; 4760 Sunset Blvd; 1505 N. Edgemont St. & 1526 N. Edgemont St., Los Angeles CA
Date(s) Collected: 04/07/2016

FALI Job ID: LA05
Total Samples Submitted: 18
Total Samples Analyzed: 18

Sample ID	Lab Number	Asbestos Type	Percent in Layer	Asbestos Type	Percent in Layer	Asbestos Type	Percent in Layer
001A	50983749						
Layer: Beige Non-Fibrous Material		Actinolite	**Trace**				
Layer: White Plaster			**ND**				
Total Composite Values of Fibrous Components: Cellulose (Trace)		**Asbestos (Trace)**					
001B	50983750						
Layer: Off-White Plaster			**ND**				
Layer: Pink Plaster			**ND**				
Total Composite Values of Fibrous Components: Cellulose (Trace)		**Asbestos (ND)**					
001C	50983751						
Layer: Beige Non-Fibrous Material		Actinolite	**Trace**				
Layer: White Plaster			**ND**				
Total Composite Values of Fibrous Components: Cellulose (Trace)		**Asbestos (Trace)**					
001D	50983752						
Layer: Light Grey Plaster		Chrysotile	**Trace**				
Layer: Grey Plaster		Chrysotile	**Trace**				
Layer: Paint			**ND**				
Total Composite Values of Fibrous Components: Cellulose (Trace)		**Asbestos (Trace)**					
001E	50983753						
Layer: Light Grey Plaster		Chrysotile	**Trace**				
Layer: Grey Plaster		Chrysotile	**Trace**				
Layer: Off-White Non-Fibrous Material			**ND**				
Layer: Paint			**ND**				
Total Composite Values of Fibrous Components: Cellulose (Trace)		**Asbestos (Trace)**					
001F	50983754						
Layer: Light Grey Plaster		Chrysotile	**Trace**				
Layer: Grey Plaster		Chrysotile	**Trace**				
Layer: Off-White Non-Fibrous Material			**ND**				
Layer: Paint			**ND**				
Total Composite Values of Fibrous Components: Cellulose (Trace)		**Asbestos (Trace)**					

2959 Pacific Commerce Drive, Rancho Dominguez, CA 90221 / Telephone: (310) 763-2374 (888) 813-9417 / Fax: (310) 763-8684

Report Number: B219380

Client Name: Forensic Analytical Consulting Svcs **Date Printed:** 04/11/16

Sample ID	Lab Number	Asbestos Type	Percent in Layer	Asbestos Type	Percent in Layer	Asbestos Type	Percent in Layer
002A	50983755						
Layer: Paint/Coating		Chrysotile	**2 %**				
Total Composite Values of Fibrous Components: **Asbestos (2%)** Cellulose (Trace)							
002B	50983756						
Layer: Grey Cementitious Material			**ND**				
Layer: White Cementitious Material			**ND**				
Layer: Paint			**ND**				
Total Composite Values of Fibrous Components: **Asbestos (ND)** Cellulose (Trace)							
002C	50983757						
Layer: Paint/Coating			**ND**				
Total Composite Values of Fibrous Components: **Asbestos (ND)** Cellulose (Trace)							
003A	50983758						
Layer: White Semi-Fibrous Material			**ND**				
Layer: Off-White Woven Material with Coating			**ND**				
Total Composite Values of Fibrous Components: **Asbestos (ND)** Cellulose (7 %) Fibrous Glass (3 %) Synthetic (3 %)							
003B	50983759						
Layer: White Semi-Fibrous Material			**ND**				
Layer: Off-White Woven Material with Coating			**ND**				
Total Composite Values of Fibrous Components: **Asbestos (ND)** Cellulose (7 %) Fibrous Glass (2 %) Synthetic (3 %)							
003C	50983760						
Layer: White Semi-Fibrous Material			**ND**				
Total Composite Values of Fibrous Components: **Asbestos (ND)** Cellulose (7 %) Fibrous Glass (Trace) Synthetic (3 %)							
004A	50983761						
Layer: White Semi-Fibrous Material			**ND**				
Layer: Off-White Woven Material with Coating			**ND**				
Total Composite Values of Fibrous Components: **Asbestos (ND)** Cellulose (7 %) Fibrous Glass (2 %) Synthetic (3 %)							
004B	50983762						
Layer: Beige Semi-Fibrous Material			**ND**				
Layer: Tan Fibrous Material with Foil			**ND**				
Total Composite Values of Fibrous Components: **Asbestos (ND)** Cellulose (3 %) Fibrous Glass (3 %)							
004C	50983763						
Layer: White Semi-Fibrous Material			**ND**				
Layer: Tan Fibrous Material with Foil			**ND**				
Total Composite Values of Fibrous Components: **Asbestos (ND)** Cellulose (7 %) Fibrous Glass (2 %) Synthetic (3 %)							

2959 Pacific Commerce Drive, Rancho Dominguez, CA 90221 / Telephone: (310) 763-2374 (888) 813-9417 / Fax: (310) 763-8684

Report Number: B219380

Client Name: Forensic Analytical Consulting Svcs **Date Printed:** 04/11/16

Sample ID	Lab Number	Asbestos Type	Percent in Layer	Asbestos Type	Percent in Layer	Asbestos Type	Percent in Layer
005A	50983764						
Layer: Grey Semi-Fibrous Material			**ND**				
Layer: Paint			**ND**				
Total Composite Values of Fibrous Components: Cellulose (7 %)		**Asbestos (ND)**					
005B	50983765						
Layer: Grey Semi-Fibrous Material			**ND**				
Total Composite Values of Fibrous Components: Cellulose (7 %)		**Asbestos (ND)**					
005C	50983766						
Layer: Grey Semi-Fibrous Material			**ND**				
Total Composite Values of Fibrous Components: Cellulose (7 %)		**Asbestos (ND)**					

Tiffani Ludd, Laboratory Supervisor, Rancho Dominguez Laboratory

Note: Limit of Quantification ('LOQ') = 1%. 'Trace' denotes the presence of asbestos below the LOQ. 'ND' = 'None Detected'.

Analytical results and reports are generated by Forensic Analytical Laboratories Inc. (FALI) at the request of and for the exclusive use of the person or entity (client) named on such report. Results, reports or copies of same will not be released by FALI to any third party without prior written request from client. This report applies only to the sample(s) tested. Supporting laboratory documentation is available upon request. This report must not be reproduced except in full, unless approved by FALI. The client is solely responsible for the use and interpretation of test results and reports requested from FALI. Forensic Analytical Laboratories Inc. is not able to assess the degree of hazard resulting from materials analyzed. FALI reserves the right to dispose of all samples after a period of thirty (30) days, according to all state and federal guidelines, unless otherwise specified. All samples were received in acceptable condition unless otherwise noted.

2959 Pacific Commerce Drive, Rancho Dominguez, CA 90221 / Telephone: (310) 763-2374 (888) 813-9417 / Fax: (310) 763-8684

SAMPLING DATA FORM

CLIENT: LA05 Forensic Analytical Consulting Services 2959 Pacific Commerce Drive, Rancho Dominguez, CA 90221	**Phone/Fax:**	**Sample Date:** 4-7-16
	Turnaround Time: X 24 hr ___48 hr ___ Extended (____ days) ___Rush	
	Analysis: X PLM Standard ___PLM Point Count	
	Special Instructions: E-mail results to Steve Long	
Site: 1526 Building, 1505 Building, 1517 Parking Structure	**PM:** S. Long	
Sampled by: D. Mai Ha	**FACS Client No.:**	**FACS Job No.:** PJ27371

Material Description	Material Location(s)	Approx. Quant.	Friable ?	Cond.	Sample Number	Sample Location	Photo #'s
Plaster	Building 1505 - Roof - Mechanical Room				001A	North Wall	
					001B	West Wall	
					001C	East Wall	
Plaster	Building 1526 - Mechanical Room				001D	North Wall	
					001E	South Wall	
					001F	East Wall	
Stippled White Wall Coating	1517 Parking Structure				002A	1st Level - North Wall	
					002B	2nd Level - West Wall	
					002C	Basement - North Wall	
Pipe Elbows Insulation	1517 Parking Structure				003A	1st Level - West Side	

DW = Gypsum JC = Joint Compound VFT = Vinyl Floor Tile BB = Baseboard MAS = Mastic ADH = Adhesive FP = Fireproofing VSF = Vinyl Sheet Flooring ACT/P = Acoustic Ceiling Tile/Panel ACS = Sprayed-on Acoustical Ceiling Material WT = Wall Texture FD = Fire Door TSI = Thermal System Insulation Exp. Jt. = Expansion Joint PEN = Penetration

Square Feet: SF; Linear Feet: LF
Friable: Yes / No
Condition: 1 Good/ 2 Damaged/ 3 Significant Damage

Sampled & Relinquished by: D. Mai Ha **Date & Time** 4-8-16 | 1530	**Relinquished by:** **Date & Time:**	**Relinquished by:** **Date & Time:**
Received by: [signature] P/O **Date & Time** 4/8/16 3:30pm	**Received by:** **Date & Time**	**Received by:** **Date & Time**

SAMPLING DATA FORM

CLIENT: LA05 Forensic Analytical Consulting Services 2959 Pacific Commerce Drive, Rancho Dominguez, CA 90221	**Phone/Fax:**	**Sample Date:** 4-7-16
	Turnaround Time: X 24 hr ___48 hr ___ Extended (____ days) ___Rush	
	Analysis: X PLM Standard ___PLM Point Count	
	Special Instructions: E-mail results to Steve Long	
Site: 1526 Building, 1505 Building, 1517 Parking Structure	**PM:** S. Long	
Sampled by: D. Mai Ha	**FACS Client No.:**	**FACS Job No.:** PJ27371

Material Description	Material Location(s)	Approx. Quant.	Friable ?	Cond.	Sample Number	Sample Location	Photo #'s
Pipe Elbows Insulation	1517 Parking Structure				003B	2nd Level - Center	
					003C	Basement - South side	
Pipe Straight Run Insulation	1517 Parking Structure				004A	1st Level - Westside	
					004B	2nd Level - Center	
					004C	Basement - Southside	
Grey Fireproofing	1517 Parking Structure				005A	1st Level - Westside	
					005B	2nd Level - Center	
					005C	2nd Level - Center	

DW = Gypsum JC = Joint Compound VFT = Vinyl Floor Tile BB = Baseboard MAS = Mastic ADH = Adhesive FP = Fireproofing VSF = Vinyl Sheet Flooring ACT/P = Acoustic Ceiling Tile/Panel ACS = Sprayed-on Acoustical Ceiling Material WT = Wall Texture FD = Fire Door TSI = Thermal System Insulation Exp. Jt. = Expansion Joint PEN = Penetration

Square Feet: SF; Linear Feet: LF
Friable: Yes / No
Condition: 1 Good/ 2 Damaged/ 3 Significant Damage

Sampled & Relinquished by: D. Mai Ha **Date & Time** 4-8-16 1530	**Relinquished by:** **Date & Time:**	**Relinquished by:** **Date & Time:**
Received by: Camilla Pho **Date & Time** 4/8/16 3:30pm	**Received by:** **Date & Time**	**Received by:** **Date & Time**

Right People

Right Perspective

Right Now

www.forensicanalytical.com

FACS
Forensic Analytical Consulting Services

May 17, 2016

PCB Survey Report: Findings of Initial Sampling Assessment

Kaiser Permanente
Los Angeles Medical Center
Medical Office Building
1505 N. Edgemont Street
Los Angeles, CA 90027

Prepared for:

Marc Hesse
Kaiser Foundation Health Plan, Inc.
NFS, LAMC Service Delivery Team
Los Angeles, CA 90027
(323) 855-8366 | marc.a.hesse@kp.org

Prepared By:

Russell Ragsdale
Forensic Analytical Consulting Services
2959 Pacific Commerce Drive
Rancho Dominguez, CA 90221
(310) 668-5600 | rragsdale@forensicanalytical.com

FACS Project #PJ27371

Contents

Executive Summary 1

Site Characterization 1

Scope of Work 1

Findings 2

Limitations 3

Appendix A: FACS Data Collection Methods
Appendix B: Sampling Results Summary & Laboratory Reports
Appendix C: Sample Location Drawing

Executive Summary

Forensic Analytical Consulting Services, Inc. (FACS) was retained by Kaiser Permanente to provide a pre-demolition survey for suspected PCB-containing materials on the exterior of the Kaiser Los Angeles Medical Office Building located at 1505 North Edgemont Street.

Some of the tested material (caulks) identified at this location were found to contain polychlorinated biphenyls (PCBs) greater than the important disposal threshold of 50 mg/kg.

Introduction

Forensic Analytical Consulting Services, Inc. (FACS) was retained by Kaiser Permanente to provide a pre-demolition survey for suspected PCB-containing materials on the exterior of the Kaiser Los Angeles Medical Office Building located at 1505 North Edgemont Street.

The purpose of the following document is to provide Kaiser Permanente with a summary of materials and locations that will require specific removal and disposal of PCB-containing materials per the U.S. Environmental Protection Agency (USEPA), Region 9, for compliance with 40 CFR 761.

Site Characterization

The Kaiser facility at 1505 North Edgemont Street in Los Angeles is a five-story Medical Office Building (plus basement), including ground level and basement level parking on the north side. Exterior construction consists of a mix of primarily concrete with stucco and granite panels. The building was constructed prior to 1978.

Scope of Work

In the course of this project, FACS conducted the following scope of work:

1. Identification and sampling of suspect caulk on the exterior of the building.

2. Identification and characterization of porous and non-porous substrates in contact with tested caulk.

3. Designation of waste categories for caulk and substrates as necessary.

Data collection methodologies are described in Appendix A. A Sampling Result Table (including laboratory reports and chain of custody forms) is provided in Appendix B. A drawing showing sample locations is contained in Appendix C.

While at least one sample of each caulk type was collected and analyzed, portions of some types of caulks were inaccessible and therefore did not allow for collection of additional samples to fully representative characterization of PCB content. For example, in some cases caulks were located high on the exterior of the building requiring a crane or suspended scaffold for access. For these caulks, additional samples will need to be collected and analyzed for PCBs prior to building demolition. Additional material types, such as subgrade waterproofing, may also need to be tested prior to demolition in order to determine EPA removal and disposal requirements.

Findings and Discussion

Caulk

Various types of caulk were identified at the building's exterior and were sampled and analyzed for PCBs. Sample results indicated that four out of the five types of caulk sampled contained PCB concentrations greater than 50 mg/kg (50 ppm) and therefore, under 40 CFR 761.3, are classified as PCB bulk product waste, requiring special disposal and additional assessment of adjacent building materials. See the greater than (>) 50 mg/kg caulk results summary Table 1 below:

Table 1: Types of Caulk Identified as greater than 50 mg/kg of PCBs

Caulk >50 mg/kg PCBs	Homogeneous Area*/ Location	Caulk Color	Adjacent Substrates	Caulk PCB Result (mg/kg)
Type I	East side of building, at northwest corner panel (inside perimeter)	Gray	Metal/Metal	1,400
Type II	East side of building, at northwest corner panel (inside perimeter)	Gray	Metal/Metal	1,200
Type III	North side of building, at window panel (inside perimeter)	Gray	Metal/Metal	1,100
Type IV	North side of building, at window panel (outside perimeter)	Gray	Metal/Metal	13,000

Note:
*Homogenous Areas/Locations defined as areas in which similar caulk materials were observed and determined to be of the same material

One other caulk sampled contained concentrations less than 50 mg/kg PCBs but greater than 1 mg/kg, and therefore, according to 40 CFR 761.3, is not classified as PCB bulk product waste. This caulk will be removed and disposed as a PCB Remediation waste; however, no additional assessment of adjacent materials is necessary.

All other caulks sampled demonstrated PCB concentrations less than 1 mg/kg, and therefore are not regulated for disposal. Caulking with concentrations below 1 mg/kg does not need to be removed prior to demolition.

See results table in Appendix B for specifics.

Substrates Touching Caulk

Substrates located directly adjacent to and touching PCB-containing caulk (> 50 mg/kg) were also identified and characterized. Only non-porous substrates were identified adjacent to the Type I – Type IV caulk materials and characterized as a metal window framing material. No porous substrates were identified adjacent to PCB-containing caulk.

Non-porous Substrates Touching Caulk

Non-porous substrates were not sampled for PCBs based on project considerations. These substrates are located directly adjacent to and touching PCB-containing caulk (> 50 mg/kg) and also caulk containing less than 50 mg/kg but greater than 1 mg/kg PCBs. These substrates can be cleaned to below EPA limits for unrestricted disposal or recycling, or they can be disposed with the adjacent caulk attached as PCB Bulk Product Waste.

Next Steps

The next step in the path to building demolition is preparation of a PCB Waste Characterization, Segregation, Disposal and Reuse Plan by FACS for submission to EPA Region 9. The plan will serve as notification and certification as required for the self-implementing cleanup and disposal as defined in 40 CFR 761.61(a). Prior to the plan being developed, meetings with the client and select contractors will be necessary to determine scope or work, removal plans, pilot studies, etc.

Upon EPA's review, removal and disposal of the regulated PCB materials, using a qualified remediation contractor, can proceed prior to building demolition. The PCB Waste Characterization, Segregation, Disposal and Reuse Plan will include air and soil testing by FACS and may also include pilot studies for verification that the proposed remediation strategies are effective.

Note: Based on site specifics an additional report outlining the characterization and cleanup of PCBs in soils and storm drains may be necessary. If so, a separate document will be generated and sent to EPA for **approval** for risk based disposal as defined in 40 CFR 761.61(c).

Limitations

As noted above, additional supplemental sampling will be required prior to building demolition.

This investigation is limited to the conditions and practices observed and information made available to FACS. The methods, conclusions, and recommendations provided are based on FACS' judgment, experience and the standard of practice for professional service. They are subject to the limitations and variability inherent in the methodology employed. As with all environmental investigations, this investigation is limited to the defined scope and does not purport to set forth all hazards, nor indicate that other hazards do not exist.

Please do not hesitate to contact our offices at 310-660-5600 with any questions or concerns. Thank you for the opportunity to assist Kaiser Foundation Health Plan, Inc. promoting a more healthful environment.

Respectfully,
FORENSIC ANALYTICAL

Russell Ragsdale
Project Manager

Reviewed by:

Michelle Rosales, MPH, CIH
Senior Project Manager



Appendix A
FACS Data Collection Methods

Polychlorinated Biphenyls (PCBs) – Caulk. Samples were collected using disposable chisels, files and box cutters and placed in small glass sampling containers. Samples were labeled using a unique identification number and shipped under Chain of Custody to an AIHA accredited analytical laboratory (Calscience, Garden Grove, California, facility). In the laboratory the samples were prepared in accordance with EPA Method 3540C (Soxhlet extraction) and analyzed in accordance with EPA Method 8082 (gas chromatography). Results of PCB concentrations are provided as Aroclors in µg/kg (ppb). All samples were stored and shipped at room temperature.

Appendix B
Sampling Results Summary & Laboratory Reports

Sampling results are provided in the table below. Supporting laboratory reports and chain of custody forms are attached in the pages that follow in order of laboratory report number. Please note that the laboratory calculated sample results in ug/kg, and these results have been converted by FACS to mg/kg for use in the summary tables contained in this report, in order to facilitate comparison with the EPA regulatory limits (which are typically expressed in mg/kg).

Caulk Sample Results (PCBs)						
Material	**Homogenous Area**	**Color**	**Adjacent Substrates**	**Sample #**	**Location**	**Sample Results (mg/kg*)**
Caulk	South side of building	White	Stucco/metal	1505-01	Stucco soffit	less than 0.400
Caulk	South side of building	Green	Stucco/metal	1505-02	Window (outside perimeter)	less than 0.990
Caulk	South side of building	Gray	Concrete/stucco	1505-03	Wall base	less than 0.400
Caulk	East side of building	Green	Metal/stucco	1505-04	Window (outside perimeter)	less than 0.400
Caulk	East side of building	Gray	Concrete/stucco	1505-05	Wall base	less than 0.400
Caulk	East side of building	Gray	Stucco/metal	1505-06	Entry sliding door (outside perimeter)	less than 0.200
Caulk	North side of building	Gray	Metal/stucco	1505-07	Electric panel	1.05
Caulk	East side of building	Gray	Metal/metal	1505-08	Northwest corner panel (outside perimeter)	**1,400**
Caulk	East side of building	Gray	Metal/metal	1505-09	Northwest corner panel (inside perimeter)	**1,200**
Caulk	North side of building	Gray	Metal/metal	1505-10	Window panel (inside perimeter)	**1,100**
Caulk	North side of building	Gray	Metal/metal	1505-11	Window panel (outside perimeter)	**13,000**

Note:
Results in bold are those that exceed the 50 ppm criteria.
* mg/kg = ppm

eurofins | Calscience

WORK ORDER NUMBER: 15-11-1337

The difference is service



AIR | SOIL | WATER | MARINE CHEMISTRY

Analytical Report For

Client: Forensic Analytical

Client Project Name: Kaiser LAMC / PJ27371

Attention: Steve Long
2959 Pacific Commerce Drive
Rancho Dominguez, CA 90221-5729

Approved for release on 11/25/2015 by:
Carla Hollowell
Project Manager

ResultLink

Email your PM

Eurofins Calscience, Inc. (Calscience) certifies that the test results provided in this report meet all NELAC requirements for parameters for which accreditation is required or available. Any exceptions to NELAC requirements are noted in the case narrative. The original report of subcontracted analyses, if any, is attached to this report. The results in this report are limited to the sample(s) tested and any reproduction thereof must be made in its entirety. The client or recipient of this report is specifically prohibited from making material changes to said report and, to the extent that such changes are made, Calscience is not responsible, legally or otherwise. The client or recipient agrees to indemnify Calscience for any defense to any litigation which may arise.

eurofins | Calscience

Contents

Client Project Name: Kaiser LAMC / PJ27371
Work Order Number: 15-11-1337

1 Work Order Narrative. 3

2 Sample Summary. 4

3 Detections Summary. 5

4 Client Sample Data. 6
4.1 EPA 8082 PCB Aroclors (Solid). 6

5 Quality Control Sample Data. 15
5.1 MS/MSD. 15
5.2 LCS/LCSD. 16

6 Glossary of Terms and Qualifiers. 18

7 Chain-of-Custody/Sample Receipt Form. 19

eurofins | Calscience

Work Order Narrative

Work Order: 15-11-1337 Page 1 of 1

Condition Upon Receipt:

Samples were received under Chain-of-Custody (COC) on 11/18/15. They were assigned to Work Order 15-11-1337.

Unless otherwise noted on the Sample Receiving forms all samples were received in good condition and within the recommended EPA temperature criteria for the methods noted on the COC. The COC and Sample Receiving Documents are integral elements of the analytical report and are presented at the back of the report.

Holding Times:

All samples were analyzed within prescribed holding times (HT) and/or in accordance with the Calscience Sample Acceptance Policy unless otherwise noted in the analytical report and/or comprehensive case narrative, if required.

Any parameter identified in 40CFR Part 136.3 Table II that is designated as "analyze immediately" with a holding time of <= 15 minutes (40CFR-136.3 Table II, footnote 4), is considered a "field" test and the reported results will be qualified as being received outside of the stated holding time unless received at the laboratory within 15 minutes of the collection time.

Quality Control:

All quality control parameters (QC) were within established control limits except where noted in the QC summary forms or described further within this report.

Subcontractor Information:

Unless otherwise noted below (or on the subcontract form), no samples were subcontracted.

Additional Comments:

Air - Sorbent-extracted air methods (EPA TO-4A, EPA TO-10, EPA TO-13A, EPA TO-17): Analytical results are converted from mass/sample basis to mass/volume basis using client-supplied air volumes.

Solid - Unless otherwise indicated, solid sample data is reported on a wet weight basis, not corrected for % moisture. All QC results are always reported on a wet weight basis.

Return to Contents

eurofins | Calscience

Sample Summary

Client:	Forensic Analytical	Work Order:	15-11-1337
	2959 Pacific Commerce Drive	Project Name:	Kaiser LAMC / PJ27371
	Rancho Dominguez, CA 90221-5729	PO Number:	POLA2934
		Date/Time Received:	11/18/15 16:11
		Number of Containers:	16
Attn:	Steve Long		

Sample Identification	Lab Number	Collection Date and Time	Number of Containers	Matrix
1505-01	15-11-1337-1	11/17/15 19:45	1	Solid
1505-02	15-11-1337-2	11/17/15 20:00	1	Solid
1505-03	15-11-1337-3	11/17/15 20:15	1	Solid
1505-04	15-11-1337-4	11/17/15 20:30	1	Solid
1505-05	15-11-1337-5	11/17/15 20:45	1	Solid
1505-06	15-11-1337-6	11/17/15 21:00	1	Solid
1505-07	15-11-1337-7	11/17/15 21:15	1	Solid
1505-08	15-11-1337-8	11/17/15 21:30	1	Solid
1505-09	15-11-1337-9	11/17/15 21:45	1	Solid
1505-10	15-11-1337-10	11/17/15 22:00	1	Solid
1505-11	15-11-1337-11	11/17/15 22:30	1	Solid
1526-01	15-11-1337-12	11/17/15 23:35	1	Solid
1526-02	15-11-1337-13	11/17/15 23:50	1	Solid
1526-03	15-11-1337-14	11/18/15 00:15	1	Solid
1526-04	15-11-1337-15	11/18/15 00:35	1	Solid
1526-05	15-11-1337-16	11/18/15 00:50	1	Solid

Return to Contents

eurofins | Calscience

Detections Summary

Client:	Forensic Analytical	Work Order:	15-11-1337
	2959 Pacific Commerce Drive	Project Name:	Kaiser LAMC / PJ27371
	Rancho Dominguez, CA 90221-5729	Received:	11/18/15
Attn:	Steve Long		Page 1 of 1

Client SampleID / Analyte	Result	Qualifiers	RL	Units	Method	Extraction
1505-07 (15-11-1337-7)						
Aroclor-1254	430		200	ug/kg	EPA 8082	EPA 3540C
Aroclor-1260	620		200	ug/kg	EPA 8082	EPA 3540C
1505-08 (15-11-1337-8)						
Aroclor-1260	1400000		200000	ug/kg	EPA 8082	EPA 3540C
1505-09 (15-11-1337-9)						
Aroclor-1254	1200000		200000	ug/kg	EPA 8082	EPA 3540C
1505-10 (15-11-1337-10)						
Aroclor-1260	1100000		200000	ug/kg	EPA 8082	EPA 3540C
1505-11 (15-11-1337-11)						
Aroclor-1254	13000000		4000000	ug/kg	EPA 8082	EPA 3540C
1526-02 (15-11-1337-13)						
Aroclor-1254	280		200	ug/kg	EPA 8082	EPA 3540C
1526-04 (15-11-1337-15)						
Aroclor-1254	1000000		100000	ug/kg	EPA 8082	EPA 3540C
1526-05 (15-11-1337-16)						
Aroclor-1254	3200000		1400000	ug/kg	EPA 8082	EPA 3540C

Subcontracted analyses, if any, are not included in this summary.

Return to Contents

* MDL is shown

eurofins | Calscience

Analytical Report

Forensic Analytical
2959 Pacific Commerce Drive
Rancho Dominguez, CA 90221-5729

Date Received: 11/18/15
Work Order: 15-11-1337
Preparation: EPA 3540C
Method: EPA 8082
Units: ug/kg

Project: Kaiser LAMC / PJ27371

Client Sample Number	Lab Sample Number	Date/Time Collected	Matrix	Instrument	Date Prepared	Date/Time Analyzed	QC Batch ID
1505-01	**15-11-1337-1-A**	**11/17/15 19:45**	**Solid**	**GC 58**	**11/19/15**	**11/21/15 10:58**	**151119L01**

Comment(s): - The reporting limit is elevated resulting from matrix interference.

Parameter	Result	RL	DF	Qualifiers
Aroclor-1016	ND	400	1.00	
Aroclor-1221	ND	400	1.00	
Aroclor-1232	ND	400	1.00	
Aroclor-1242	ND	400	1.00	
Aroclor-1248	ND	400	1.00	
Aroclor-1254	ND	400	1.00	
Aroclor-1260	ND	400	1.00	
Aroclor-1262	ND	400	1.00	
Aroclor-1268	ND	400	1.00	

Surrogate	Rec. (%)	Control Limits	Qualifiers
Decachlorobiphenyl	93	24-168	
2,4,5,6-Tetrachloro-m-Xylene	67	25-145	

Client Sample Number	Lab Sample Number	Date/Time Collected	Matrix	Instrument	Date Prepared	Date/Time Analyzed	QC Batch ID
1505-02	**15-11-1337-2-A**	**11/17/15 20:00**	**Solid**	**GC 31**	**11/23/15**	**11/24/15 23:02**	**151123L16**

Comment(s): - The reporting limit is elevated resulting from matrix interference.

Parameter	Result	RL	DF	Qualifiers
Aroclor-1016	ND	990	1.00	
Aroclor-1221	ND	990	1.00	
Aroclor-1232	ND	990	1.00	
Aroclor-1242	ND	990	1.00	
Aroclor-1248	ND	990	1.00	
Aroclor-1254	ND	990	1.00	
Aroclor-1260	ND	990	1.00	
Aroclor-1262	ND	990	1.00	
Aroclor-1268	ND	990	1.00	

Surrogate	Rec. (%)	Control Limits	Qualifiers
Decachlorobiphenyl	302	24-168	2,7
2,4,5,6-Tetrachloro-m-Xylene	88	25-145	

Return to Contents

RL: Reporting Limit. DF: Dilution Factor. MDL: Method Detection Limit.

eurofins | Calscience

Analytical Report

Forensic Analytical
2959 Pacific Commerce Drive
Rancho Dominguez, CA 90221-5729

Date Received: 11/18/15
Work Order: 15-11-1337
Preparation: EPA 3540C
Method: EPA 8082
Units: ug/kg

Project: Kaiser LAMC / PJ27371 Page 2 of 9

Client Sample Number	Lab Sample Number	Date/Time Collected	Matrix	Instrument	Date Prepared	Date/Time Analyzed	QC Batch ID
1505-03	**15-11-1337-3-A**	**11/17/15 20:15**	**Solid**	**GC 58**	**11/19/15**	**11/21/15 11:34**	**151119L01**

Comment(s): - The reporting limit is elevated resulting from matrix interference.

Parameter	Result	RL	DF	Qualifiers
Aroclor-1016	ND	400	1.00	
Aroclor-1221	ND	400	1.00	
Aroclor-1232	ND	400	1.00	
Aroclor-1242	ND	400	1.00	
Aroclor-1248	ND	400	1.00	
Aroclor-1254	ND	400	1.00	
Aroclor-1260	ND	400	1.00	
Aroclor-1262	ND	400	1.00	
Aroclor-1268	ND	400	1.00	

Surrogate	Rec. (%)	Control Limits	Qualifiers
Decachlorobiphenyl	27782	24-168	1,2,7
2,4,5,6-Tetrachloro-m-Xylene	80	25-145	

1505-04	15-11-1337-4-A	11/17/15 20:30	Solid	GC 58	11/19/15	11/21/15 11:52	151119L01

Comment(s): - The reporting limit is elevated resulting from matrix interference.

Parameter	Result	RL	DF	Qualifiers
Aroclor-1016	ND	400	1.00	
Aroclor-1221	ND	400	1.00	
Aroclor-1232	ND	400	1.00	
Aroclor-1242	ND	400	1.00	
Aroclor-1248	ND	400	1.00	
Aroclor-1254	ND	400	1.00	
Aroclor-1260	ND	400	1.00	
Aroclor-1262	ND	400	1.00	
Aroclor-1268	ND	400	1.00	

Surrogate	Rec. (%)	Control Limits	Qualifiers
Decachlorobiphenyl	631	24-168	1,2,7
2,4,5,6-Tetrachloro-m-Xylene	86	25-145	

Return to Contents

RL: Reporting Limit. DF: Dilution Factor. MDL: Method Detection Limit.

eurofins | Calscience

Analytical Report

Forensic Analytical
2959 Pacific Commerce Drive
Rancho Dominguez, CA 90221-5729

Date Received: 11/18/15
Work Order: 15-11-1337
Preparation: EPA 3540C
Method: EPA 8082
Units: ug/kg

Project: Kaiser LAMC / PJ27371 Page 3 of 9

Client Sample Number	Lab Sample Number	Date/Time Collected	Matrix	Instrument	Date Prepared	Date/Time Analyzed	QC Batch ID
1505-05	**15-11-1337-5-A**	**11/17/15 20:45**	**Solid**	**GC 58**	**11/19/15**	**11/21/15 12:10**	**151119L01**

Comment(s): - The reporting limit is elevated resulting from matrix interference.

Parameter	Result	RL	DF	Qualifiers
Aroclor-1016	ND	400	1.00	
Aroclor-1221	ND	400	1.00	
Aroclor-1232	ND	400	1.00	
Aroclor-1242	ND	400	1.00	
Aroclor-1248	ND	400	1.00	
Aroclor-1254	ND	400	1.00	
Aroclor-1260	ND	400	1.00	
Aroclor-1262	ND	400	1.00	
Aroclor-1268	ND	400	1.00	

Surrogate	Rec. (%)	Control Limits	Qualifiers
Decachlorobiphenyl	16614	24-168	1,2,7
2,4,5,6-Tetrachloro-m-Xylene	75	25-145	

1505-06	15-11-1337-6-A	11/17/15 21:00	Solid	GC 58	11/19/15	11/21/15 12:28	151119L01

Comment(s): - The reporting limit is elevated resulting from matrix interference.

Parameter	Result	RL	DF	Qualifiers
Aroclor-1016	ND	200	1.00	
Aroclor-1221	ND	200	1.00	
Aroclor-1232	ND	200	1.00	
Aroclor-1242	ND	200	1.00	
Aroclor-1248	ND	200	1.00	
Aroclor-1254	ND	200	1.00	
Aroclor-1260	ND	200	1.00	
Aroclor-1262	ND	200	1.00	
Aroclor-1268	ND	200	1.00	

Surrogate	Rec. (%)	Control Limits	Qualifiers
Decachlorobiphenyl	65	24-168	
2,4,5,6-Tetrachloro-m-Xylene	78	25-145	

Return to Contents

RL: Reporting Limit. DF: Dilution Factor. MDL: Method Detection Limit.

eurofins | Calscience

Analytical Report

Forensic Analytical
2959 Pacific Commerce Drive
Rancho Dominguez, CA 90221-5729

Date Received: 11/18/15
Work Order: 15-11-1337
Preparation: EPA 3540C
Method: EPA 8082
Units: ug/kg

Project: Kaiser LAMC / PJ27371 Page 4 of 9

Client Sample Number	Lab Sample Number	Date/Time Collected	Matrix	Instrument	Date Prepared	Date/Time Analyzed	QC Batch ID
1505-07	**15-11-1337-7-A**	**11/17/15 21:15**	**Solid**	**GC 31**	**11/19/15**	**11/21/15 10:55**	**151119L01**

Parameter	Result	RL	DF	Qualifiers
Aroclor-1016	ND	200	1.00	
Aroclor-1221	ND	200	1.00	
Aroclor-1232	ND	200	1.00	
Aroclor-1242	ND	200	1.00	
Aroclor-1248	ND	200	1.00	
Aroclor-1254	430	200	1.00	
Aroclor-1260	620	200	1.00	
Aroclor-1262	ND	200	1.00	
Aroclor-1268	ND	200	1.00	

Surrogate	Rec. (%)	Control Limits	Qualifiers
Decachlorobiphenyl	88	24-168	
2,4,5,6-Tetrachloro-m-Xylene	66	25-145	

Client Sample Number	Lab Sample Number	Date/Time Collected	Matrix	Instrument	Date Prepared	Date/Time Analyzed	QC Batch ID
1505-08	**15-11-1337-8-A**	**11/17/15 21:30**	**Solid**	**GC 31**	**11/19/15**	**11/21/15 12:11**	**151119L01**

Parameter	Result	RL	DF	Qualifiers
Aroclor-1016	ND	200000	1000	
Aroclor-1221	ND	200000	1000	
Aroclor-1232	ND	200000	1000	
Aroclor-1242	ND	200000	1000	
Aroclor-1248	ND	200000	1000	
Aroclor-1254	ND	200000	1000	
Aroclor-1260	1400000	200000	1000	
Aroclor-1262	ND	200000	1000	
Aroclor-1268	ND	200000	1000	

Surrogate	Rec. (%)	Control Limits	Qualifiers
Decachlorobiphenyl	620	24-168	1,2,7
2,4,5,6-Tetrachloro-m-Xylene	0	25-145	1,2,6

Return to Contents

RL: Reporting Limit. DF: Dilution Factor. MDL: Method Detection Limit.

eurofins | Calscience

Analytical Report

Forensic Analytical
2959 Pacific Commerce Drive
Rancho Dominguez, CA 90221-5729

Date Received: 11/18/15
Work Order: 15-11-1337
Preparation: EPA 3540C
Method: EPA 8082
Units: ug/kg

Project: Kaiser LAMC / PJ27371

Client Sample Number	Lab Sample Number	Date/Time Collected	Matrix	Instrument	Date Prepared	Date/Time Analyzed	QC Batch ID
1505-09	**15-11-1337-9-A**	**11/17/15 21:45**	**Solid**	**GC 31**	**11/19/15**	**11/21/15 12:30**	**151119L01**

Parameter	Result	RL	DF	Qualifiers
Aroclor-1016	ND	200000	1000	
Aroclor-1221	ND	200000	1000	
Aroclor-1232	ND	200000	1000	
Aroclor-1242	ND	200000	1000	
Aroclor-1248	ND	200000	1000	
Aroclor-1254	1200000	200000	1000	
Aroclor-1260	ND	200000	1000	
Aroclor-1262	ND	200000	1000	
Aroclor-1268	ND	200000	1000	

Surrogate	Rec. (%)	Control Limits	Qualifiers
Decachlorobiphenyl	410	24-168	1,2,7
2,4,5,6-Tetrachloro-m-Xylene	0	25-145	1,2,6

Client Sample Number	Lab Sample Number	Date/Time Collected	Matrix	Instrument	Date Prepared	Date/Time Analyzed	QC Batch ID
1505-10	**15-11-1337-10-A**	**11/17/15 22:00**	**Solid**	**GC 31**	**11/19/15**	**11/21/15 14:07**	**151119L01**

Parameter	Result	RL	DF	Qualifiers
Aroclor-1016	ND	200000	1000	
Aroclor-1221	ND	200000	1000	
Aroclor-1232	ND	200000	1000	
Aroclor-1242	ND	200000	1000	
Aroclor-1248	ND	200000	1000	
Aroclor-1254	ND	200000	1000	
Aroclor-1260	1100000	200000	1000	
Aroclor-1262	ND	200000	1000	
Aroclor-1268	ND	200000	1000	

Surrogate	Rec. (%)	Control Limits	Qualifiers
Decachlorobiphenyl	0	24-168	1,2,6
2,4,5,6-Tetrachloro-m-Xylene	0	25-145	1,2,6

Return to Contents

RL: Reporting Limit. DF: Dilution Factor. MDL: Method Detection Limit.

eurofins | Calscience

Analytical Report

Forensic Analytical
2959 Pacific Commerce Drive
Rancho Dominguez, CA 90221-5729

Date Received: 11/18/15
Work Order: 15-11-1337
Preparation: EPA 3540C
Method: EPA 8082
Units: ug/kg

Project: Kaiser LAMC / PJ27371

Client Sample Number	Lab Sample Number	Date/Time Collected	Matrix	Instrument	Date Prepared	Date/Time Analyzed	QC Batch ID
1505-11	**15-11-1337-11-A**	**11/17/15 22:30**	**Solid**	**GC 31**	**11/19/15**	**11/21/15 14:26**	**151119L01**

Parameter	Result	RL	DF	Qualifiers
Aroclor-1016	ND	4000000	10000	
Aroclor-1221	ND	4000000	10000	
Aroclor-1232	ND	4000000	10000	
Aroclor-1242	ND	4000000	10000	
Aroclor-1248	ND	4000000	10000	
Aroclor-1254	13000000	4000000	10000	
Aroclor-1260	ND	4000000	10000	
Aroclor-1262	ND	4000000	10000	
Aroclor-1268	ND	4000000	10000	

Surrogate	Rec. (%)	Control Limits	Qualifiers
Decachlorobiphenyl	0	24-168	1,2,6
2,4,5,6-Tetrachloro-m-Xylene	0	25-145	1,2,6

Client Sample Number	Lab Sample Number	Date/Time Collected	Matrix	Instrument	Date Prepared	Date/Time Analyzed	QC Batch ID
1526-01	**15-11-1337-12-A**	**11/17/15 23:35**	**Solid**	**GC 58**	**11/19/15**	**11/21/15 12:46**	**151119L01**

Comment(s): - The reporting limit is elevated resulting from matrix interference.

Parameter	Result	RL	DF	Qualifiers
Aroclor-1016	ND	20000	100	
Aroclor-1221	ND	20000	100	
Aroclor-1232	ND	20000	100	
Aroclor-1242	ND	20000	100	
Aroclor-1248	ND	20000	100	
Aroclor-1254	ND	20000	100	
Aroclor-1260	ND	20000	100	
Aroclor-1262	ND	20000	100	
Aroclor-1268	ND	20000	100	

Surrogate	Rec. (%)	Control Limits	Qualifiers
Decachlorobiphenyl	161	24-168	
2,4,5,6-Tetrachloro-m-Xylene	105	25-145	

Return to Contents

RL: Reporting Limit. DF: Dilution Factor. MDL: Method Detection Limit.

eurofins | Calscience

Analytical Report

Forensic Analytical		Date Received:	11/18/15
2959 Pacific Commerce Drive		Work Order:	15-11-1337
Rancho Dominguez, CA 90221-5729		Preparation:	EPA 3540C
		Method:	EPA 8082
		Units:	ug/kg
Project: Kaiser LAMC / PJ27371			Page 7 of 9

Client Sample Number	Lab Sample Number	Date/Time Collected	Matrix	Instrument	Date Prepared	Date/Time Analyzed	QC Batch ID
1526-02	**15-11-1337-13-A**	**11/17/15 23:50**	**Solid**	**GC 31**	**11/19/15**	**11/21/15 11:14**	**151119L01**

Parameter	Result	RL	DF	Qualifiers
Aroclor-1016	ND	200	1.00	
Aroclor-1221	ND	200	1.00	
Aroclor-1232	ND	200	1.00	
Aroclor-1242	ND	200	1.00	
Aroclor-1248	ND	200	1.00	
Aroclor-1254	280	200	1.00	
Aroclor-1260	ND	200	1.00	
Aroclor-1262	ND	200	1.00	
Aroclor-1268	ND	200	1.00	

Surrogate	Rec. (%)	Control Limits	Qualifiers
Decachlorobiphenyl	83	24-168	
2,4,5,6-Tetrachloro-m-Xylene	100	25-145	

1526-03	**15-11-1337-14-A**	**11/18/15 00:15**	**Solid**	**GC 58**	**11/19/15**	**11/21/15 13:03**	**151119L01**

Comment(s): - The reporting limit is elevated resulting from matrix interference.

Parameter	Result	RL	DF	Qualifiers
Aroclor-1016	ND	6700	10.0	
Aroclor-1221	ND	6700	10.0	
Aroclor-1232	ND	6700	10.0	
Aroclor-1242	ND	6700	10.0	
Aroclor-1248	ND	6700	10.0	
Aroclor-1254	ND	6700	10.0	
Aroclor-1260	ND	6700	10.0	
Aroclor-1262	ND	6700	10.0	
Aroclor-1268	ND	6700	10.0	

Surrogate	Rec. (%)	Control Limits	Qualifiers
Decachlorobiphenyl	108	24-168	
2,4,5,6-Tetrachloro-m-Xylene	74	25-145	

Return to Contents

RL: Reporting Limit. DF: Dilution Factor. MDL: Method Detection Limit.

eurofins | Calscience

Analytical Report

Forensic Analytical
2959 Pacific Commerce Drive
Rancho Dominguez, CA 90221-5729

Project: Kaiser LAMC / PJ27371

Date Received: 11/18/15
Work Order: 15-11-1337
Preparation: EPA 3540C
Method: EPA 8082
Units: ug/kg

Client Sample Number	Lab Sample Number	Date/Time Collected	Matrix	Instrument	Date Prepared	Date/Time Analyzed	QC Batch ID
1526-04	**15-11-1337-15-A**	**11/18/15 00:35**	**Solid**	**GC 31**	**11/19/15**	**11/21/15 13:28**	**151119L01**

Parameter	Result	RL	DF	Qualifiers
Aroclor-1016	ND	100000	500	
Aroclor-1221	ND	100000	500	
Aroclor-1232	ND	100000	500	
Aroclor-1242	ND	100000	500	
Aroclor-1248	ND	100000	500	
Aroclor-1254	1000000	100000	500	
Aroclor-1260	ND	100000	500	
Aroclor-1262	ND	100000	500	
Aroclor-1268	ND	100000	500	

Surrogate	Rec. (%)	Control Limits	Qualifiers
Decachlorobiphenyl	70255	24-168	1,2,7
2,4,5,6-Tetrachloro-m-Xylene	355	25-145	1,2,7

Client Sample Number	Lab Sample Number	Date/Time Collected	Matrix	Instrument	Date Prepared	Date/Time Analyzed	QC Batch ID
1526-05	**15-11-1337-16-A**	**11/18/15 00:50**	**Solid**	**GC 31**	**11/19/15**	**11/21/15 15:04**	**151119L01**

Parameter	Result	RL	DF	Qualifiers
Aroclor-1016	ND	1400000	5000	
Aroclor-1221	ND	1400000	5000	
Aroclor-1232	ND	1400000	5000	
Aroclor-1242	ND	1400000	5000	
Aroclor-1248	ND	1400000	5000	
Aroclor-1254	3200000	1400000	5000	
Aroclor-1260	ND	1400000	5000	
Aroclor-1262	ND	1400000	5000	
Aroclor-1268	ND	1400000	5000	

Surrogate	Rec. (%)	Control Limits	Qualifiers
Decachlorobiphenyl	154100	24-168	1,2,7
2,4,5,6-Tetrachloro-m-Xylene	0	25-145	1,2,6

Return to Contents

RL: Reporting Limit. DF: Dilution Factor. MDL: Method Detection Limit.

eurofins | Calscience

Analytical Report

Forensic Analytical
2959 Pacific Commerce Drive
Rancho Dominguez, CA 90221-5729

Date Received: 11/18/15
Work Order: 15-11-1337
Preparation: EPA 3540C
Method: EPA 8082
Units: ug/kg

Project: Kaiser LAMC / PJ27371

Client Sample Number	Lab Sample Number	Date/Time Collected	Matrix	Instrument	Date Prepared	Date/Time Analyzed	QC Batch ID
Method Blank	**099-12-535-3530**	**N/A**	**Solid**	**GC 31**	**11/19/15**	**11/20/15 18:17**	**151119L01**

Parameter	Result	RL	DF	Qualifiers
Aroclor-1016	ND	50	1.00	
Aroclor-1221	ND	50	1.00	
Aroclor-1232	ND	50	1.00	
Aroclor-1242	ND	50	1.00	
Aroclor-1248	ND	50	1.00	
Aroclor-1254	ND	50	1.00	
Aroclor-1260	ND	50	1.00	
Aroclor-1262	ND	50	1.00	
Aroclor-1268	ND	50	1.00	

Surrogate	Rec. (%)	Control Limits	Qualifiers
Decachlorobiphenyl	93	24-168	
2,4,5,6-Tetrachloro-m-Xylene	94	25-145	

Client Sample Number	Lab Sample Number	Date/Time Collected	Matrix	Instrument	Date Prepared	Date/Time Analyzed	QC Batch ID
Method Blank	**099-12-535-3534**	**N/A**	**Solid**	**GC 31**	**11/23/15**	**11/24/15 22:43**	**151123L16**

Parameter	Result	RL	DF	Qualifiers
Aroclor-1016	ND	50	1.00	
Aroclor-1221	ND	50	1.00	
Aroclor-1232	ND	50	1.00	
Aroclor-1242	ND	50	1.00	
Aroclor-1248	ND	50	1.00	
Aroclor-1254	ND	50	1.00	
Aroclor-1260	ND	50	1.00	
Aroclor-1262	ND	50	1.00	
Aroclor-1268	ND	50	1.00	

Surrogate	Rec. (%)	Control Limits	Qualifiers
Decachlorobiphenyl	105	24-168	
2,4,5,6-Tetrachloro-m-Xylene	101	25-145	

Return to Contents

RL: Reporting Limit. DF: Dilution Factor. MDL: Method Detection Limit.

eurofins | Calscience

Quality Control - Spike/Spike Duplicate

Forensic Analytical		Date Received:	11/18/15
2959 Pacific Commerce Drive		Work Order:	15-11-1337
Rancho Dominguez, CA 90221-5729		Preparation:	EPA 3540C
		Method:	EPA 8082
Project: Kaiser LAMC / PJ27371			Page 1 of 1

Quality Control Sample ID	Type	Matrix	Instrument	Date Prepared	Date Analyzed	MS/MSD Batch Number
15-11-1226-1	**Sample**	**Solid**	**GC 31**	**11/19/15**	**11/21/15 16:20**	**151119S01**
15-11-1226-1	**Matrix Spike**	**Solid**	**GC 31**	**11/19/15**	**11/21/15 17:34**	**151119S01**
15-11-1226-1	**Matrix Spike Duplicate**	**Solid**	**GC 31**	**11/19/15**	**11/21/15 17:53**	**151119S01**

Parameter	Sample Conc.	Spike Added	MS Conc.	MS %Rec.	MSD Conc.	MSD %Rec.	%Rec. CL	RPD	RPD CL	Qualifiers
Aroclor-1016	ND	100.0	68.50	68	57.10	57	50-135	18	0-20	
Aroclor-1260	ND	100.0	100.0	100	93.16	93	50-135	7	0-20	

Return to Contents

RPD: Relative Percent Difference. CL: Control Limits

eurofins | Calscience

Quality Control - LCS

Forensic Analytical		Date Received:	11/18/15
2959 Pacific Commerce Drive		Work Order:	15-11-1337
Rancho Dominguez, CA 90221-5729		Preparation:	EPA 3540C
		Method:	EPA 8082
Project: Kaiser LAMC / PJ27371			Page 1 of 2

Quality Control Sample ID	Type	Matrix	Instrument	Date Prepared	Date Analyzed	LCS Batch Number
099-12-535-3530	**LCS**	**Solid**	**GC 31**	**11/19/15**	**11/21/15 10:36**	**151119L01**

Parameter	Spike Added	Conc. Recovered	LCS %Rec.	%Rec. CL	Qualifiers
Aroclor-1016	100.0	96.86	97	50-135	
Aroclor-1260	100.0	99.76	100	50-135	

Return to Contents

RPD: Relative Percent Difference. CL: Control Limits

eurofins | Calscience

Quality Control - LCS/LCSD

Forensic Analytical	Date Received: 11/18/15
2959 Pacific Commerce Drive	Work Order: 15-11-1337
Rancho Dominguez, CA 90221-5729	Preparation: EPA 3540C
	Method: EPA 8082
Project: Kaiser LAMC / PJ27371	Page 2 of 2

Quality Control Sample ID	Type	Matrix	Instrument	Date Prepared	Date Analyzed	LCS/LCSD Batch Number
099-12-535-3534	**LCS**	**Solid**	**GC 31**	**11/23/15**	**11/25/15 10:51**	**151123L16**
099-12-535-3534	**LCSD**	**Solid**	**GC 31**	**11/23/15**	**11/24/15 22:24**	**151123L16**

Parameter	Spike Added	LCS Conc.	LCS %Rec.	LCSD Conc.	LCSD %Rec.	%Rec. CL	RPD	RPD CL	Qualifiers
Aroclor-1016	100.0	87.34	87	87.90	88	50-135	1	0-20	
Aroclor-1260	100.0	105.6	106	91.50	92	50-135	14	0-20	

Return to Contents

RPD: Relative Percent Difference. CL: Control Limits

eurofins | Calscience

Glossary of Terms and Qualifiers

Work Order: 15-11-1337 Page 1 of 1

Qualifiers	Definition
*	See applicable analysis comment.
<	Less than the indicated value.
>	Greater than the indicated value.
1	Surrogate compound recovery was out of control due to a required sample dilution. Therefore, the sample data was reported without further clarification.
2	Surrogate compound recovery was out of control due to matrix interference. The associated method blank surrogate spike compound was in control and, therefore, the sample data was reported without further clarification.
3	Recovery of the Matrix Spike (MS) or Matrix Spike Duplicate (MSD) compound was out of control due to suspected matrix interference. The associated LCS recovery was in control.
4	The MS/MSD RPD was out of control due to suspected matrix interference.
5	The PDS/PDSD or PES/PESD associated with this batch of samples was out of control due to suspected matrix interference.
6	Surrogate recovery below the acceptance limit.
7	Surrogate recovery above the acceptance limit.
B	Analyte was present in the associated method blank.
BU	Sample analyzed after holding time expired.
BV	Sample received after holding time expired.
CI	See case narrative.
E	Concentration exceeds the calibration range.
ET	Sample was extracted past end of recommended max. holding time.
HD	The chromatographic pattern was inconsistent with the profile of the reference fuel standard.
HDH	The sample chromatographic pattern for TPH matches the chromatographic pattern of the specified standard but heavier hydrocarbons were also present (or detected).
HDL	The sample chromatographic pattern for TPH matches the chromatographic pattern of the specified standard but lighter hydrocarbons were also present (or detected).
J	Analyte was detected at a concentration below the reporting limit and above the laboratory method detection limit. Reported value is estimated.
JA	Analyte positively identified but quantitation is an estimate.
ME	LCS Recovery Percentage is within Marginal Exceedance (ME) Control Limit range (+/- 4 SD from the mean).
ND	Parameter not detected at the indicated reporting limit.
Q	Spike recovery and RPD control limits do not apply resulting from the parameter concentration in the sample exceeding the spike concentration by a factor of four or greater.
SG	The sample extract was subjected to Silica Gel treatment prior to analysis.
X	% Recovery and/or RPD out-of-range.
Z	Analyte presence was not confirmed by second column or GC/MS analysis.

Solid - Unless otherwise indicated, solid sample data is reported on a wet weight basis, not corrected for % moisture. All QC results are reported on a wet weight basis.

Any parameter identified in 40CFR Part 136.3 Table II that is designated as "analyze immediately" with a holding time of <= 15 minutes (40CFR-136.3 Table II, footnote 4), is considered a "field" test and the reported results will be qualified as being received outside of the stated holding time unless received at the laboratory within 15 minutes of the collection time.

A calculated total result (Example: Total Pesticides) is the summation of each component concentration and/or, if "J" flags are reported, estimated concentration. Component concentrations showing not detected (ND) are summed into the calculated total result as zero concentrations.

Return to Contents

eurofins | Calscience

7440 Lincoln Way, Garden Grove, CA 92841-1427 • (714) 895-5494
For courier service / sample drop off information, contact us26_sales@eurofinsus.com or call us.

CHAIN-OF-CUSTODY RECORD

WO NO. / LAB USE ONLY: **15-11-1337**

DATE: 11-17-15
PAGE: 1 OF 2

LABORATORY CLIENT: Forensic Analytical Consulting Services
ADDRESS: 2959 Pacific Commerce Dr.
CITY: Rancho Dominguez STATE: CA ZIP: 90221
TEL: 310 668 5600 E-MAIL: SLONG@forensicanalytical.com

CLIENT PROJECT NAME / NO.: Kaiser LAMC PJ27371
PROJECT CONTACT: Steve Long (714) 600-7515 cell
GLOBAL ID: LOG CODE:

P.O. NO.: POLA 2934
LAB CONTACT OR QUOTE NO.: Carla H.
SAMPLER(S): (PRINT) RR / DMH

TURNAROUND TIME (Rush surcharges may apply to any TAT not "STANDARD"):
☐ SAME DAY ☐ 24 HR ☐ 48 HR ☐ 72 HR ☐ 5 DAYS ☐ STANDARD

EDD:
☐ COELT EDF ☐ OTHER

SPECIAL INSTRUCTIONS:

REQUESTED ANALYSES
Please check box or fill in blank as needed.

LAB USE ONLY	SAMPLE ID	SAMPLING DATE	SAMPLING TIME	MATRIX	NO. OF CONT.	Unpreserved	Preserved	Field Filtered	TPH(g) ☐ GRO	TPH(d) ☐ DRO	TPH ☐ C6-C36 ☐ C6-C44	TPH _____	BTEX / MTBE ☐ 8260 ☐ _____	VOCs (8260)	Oxygenates (8260)	Prep (5035) ☐ En Core ☐ Terra Core	SVOCs (8270)	Pesticides (8081)	PCBs (8082)	PAHs ☐ 8270 ☐ 8270 SIM	T22 Metals ☐ 6010/747X ☐ 6020/747X	Cr(VI) ☐ 7196 ☐ 7199 ☐ 218.6	3540C Soxhlet Extraction			
1	1505-01	11/17/15	7:45pm	S	1														X				X			
2	1505-02		8:00pm	S	1														X				X			
3	1505-03		8:15pm	S	1														X				X			
4	1505-04		8:30pm	S	1														X				X			
5	1505-05		9:45pm	S	1														X				X			
6	1505-06		9:00pm	S	1														X				X			
7	1505-07		9:15pm	S	1														X				X			
8	1505-08		9:30pm	S	1														X				X			
9	1505-09		9:45pm	S	1														X				X			
10	1505-10		10:00pm	S	1														X				X			

Relinquished by: (Signature)	Received by: (Signature/Affiliation)	Date: 11/18/15	Time: 12:25pm
Relinquished by: (Signature) -FACS	Received by: (Signature/Affiliation) -FACS	Date: 11/18/15	Time: 16:11
Relinquished by: (Signature)	Received by: (Signature/Affiliation)	Date:	Time:

2015-05-13 Revision

Return to Contents

eurofins | Calscience

7440 Lincoln Way, Garden Grove, CA 92841-1427 • (714) 895-5494
For courier service / sample drop off information, contact us26_sales@eurofinsus.com or call us.

CHAIN-OF-CUSTODY RECORD

WO NO. / LAB USE ONLY: 15-11-1337

DATE: 11-17-15

PAGE: 2 OF 2

LABORATORY CLIENT: Forensic Analytical Consulting Services

ADDRESS: 2959 Pacific Commerce Dr.

CITY: Rancho Dominguez STATE: CA ZIP: 90221

PHONE: 310 668 5600 E-MAIL: SLONG@forensicanalytical.com

CLIENT PROJECT NAME / NO.: Kaiser LAMC PJ27371

PROJECT CONTACT: STEVE LONG (714) 600-7515 cell

P.O. NO.: POLA2934

LAB CONTACT OR QUOTE NO.: Carla H.

GLOBAL ID:

LOG CODE:

SAMPLER(S): (PRINT) RR/DMH

TURNAROUND TIME (Rush surcharges may apply to any TAT not "STANDARD"):
☐ SAME DAY ☐ 24 HR ☐ 48 HR ☐ 72 HR ☐ 5 DAYS ☐ STANDARD

EDD:
☐ COELT EDF ☐ OTHER

SPECIAL INSTRUCTIONS:

REQUESTED ANALYSES

Please check box or fill in blank as needed.

LAB USE ONLY	SAMPLE ID	SAMPLING DATE	SAMPLING TIME	MATRIX	NO. OF CONT.	Unpreserved	Preserved	Field Filtered	TPH(g) ☐ GRO	TPH(d) ☐ DRO	TPH ☐ C6-C36 ☐ C6-C44	TPH ____	BTEX / MTBE ☐ 8260 ☐ ____	VOCs (8260)	Oxygenates (8260)	Prep (5035) ☐ En Core ☐ Terra Core	SVOCs (8270)	Pesticides (8081)	PCBs (8082)	PAHs ☐ 8270 ☐ 8270 SIM	T22 Metals ☐ 6010/747X ☐ 6020/747X	Cr(VI) ☐ 7196 ☐ 7199 ☐ 218.6	3540c (Soxhlet Extraction)			
11	1505-11	11/17/15	10:30 am	S	1														X				X			
12	1526-01	"	11:35 pm	S	1														X				X			
13	1526-02		11:50 pm	S	1														X				X			
14	1526-03		12:15 am	S	1														X				X			
15	1526-04		12:35 am	S	1														X				X			
16	1526-05	↓	12:50 am	S	1														X				X			

Relinquished by: (Signature)	Received by: (Signature/Affiliation) - FACS	Date: 11/18/15	Time: 12:25 pm
Relinquished by: (Signature) - FACS	Received by: (Signature/Affiliation) Dannyle ECL	Date: 11/18/15	Time: 16:11
Relinquished by: (Signature)	Received by: (Signature/Affiliation)	Date:	Time:

2015-05-13 Revision

Return to Contents

eurofins | Calscience

WORK ORDER NUMBER: 15-11- 1537

SAMPLE RECEIPT CHECKLIST

COOLER 0 OF 0

CLIENT: FACS

DATE: 11 / 18 / 2015

TEMPERATURE: (Criteria: 0.0°C – 6.0°C, not frozen except sediment/tissue)

Thermometer ID: SC2 (CF:-0.4°C); Temperature (w/o CF): 21.4 °C (w/ CF): 21.0 °C; ☐ Blank ☑ Sample

☐ Sample(s) outside temperature criteria (PM/APM contacted by: _____)

☐ Sample(s) outside temperature criteria but received on ice/chilled on same day of sampling

☐ Sample(s) received at ambient temperature; placed on ice for transport by courier

Ambient Temperature: ☐ Air ☐ Filter Checked by: 679

CUSTODY SEAL:

Cooler ☐ Present and Intact ☐ Present but Not Intact ☐ Not Present ☑ N/A Checked by: 679

Sample(s) ☐ Present and Intact ☐ Present but Not Intact ☐ Not Present ☑ N/A Checked by: 1048

SAMPLE CONDITION:	Yes	No	N/A
Chain-of-Custody (COC) document(s) received with samples	☑	☐	☐
COC document(s) received complete	☑	☐	☐
☐ Sampling date ☐ Sampling time ☐ Matrix ☐ Number of containers			
☐ No analysis requested ☐ Not relinquished ☐ No relinquished date ☐ No relinquished time			
Sampler's name indicated on COC	☑	☐	☐
Sample container label(s) consistent with COC	☑	☐	☐
Sample container(s) intact and in good condition	☑	☐	☐
Proper containers for analyses requested	☑	☑	☐
Sufficient volume/mass for analyses requested	☑ 11/18/15	☐	☐
Samples received within holding time	☑	☐	☐
Aqueous samples for certain analyses received within 15-minute holding time			
☐ pH ☐ Residual Chlorine ☐ Dissolved Sulfide ☐ Dissolved Oxygen	☐	☐	☑
Proper preservation chemical(s) noted on COC and/or sample container	☐	☐	☑
Unpreserved aqueous sample(s) received for certain analyses			
☐ Volatile Organics ☐ Total Metals ☐ Dissolved Metals			
Container(s) for certain analysis free of headspace	☐	☐	☑
☐ Volatile Organics ☐ Dissolved Gases (RSK-175) ☐ Dissolved Oxygen (SM 4500)			
☐ Carbon Dioxide (SM 4500) ☐ Ferrous Iron (SM 3500) ☐ Hydrogen Sulfide (Hach)			
Tedlar™ bag(s) free of condensation	☐	☐	☑

CONTAINER TYPE: (Trip Blank Lot Number: _____)

Aqueous: ☐ VOA ☐ VOA**h** ☐ VOA**na$_2$** ☐ 100PJ ☐ 100PJ**na$_2$** ☐ 125AGB ☐ 125AGB**h** ☐ 125AGB**p** ☐ 125PB

☐ 125PB**znna** ☐ 250AGB ☐ 250CGB ☐ 250CGB**s** ☐ 250PB ☐ 250PB**n** ☐ 500AGB ☐ 500AGJ ☐ 500AGJ**s**

☐ 500PB ☐ 1AGB ☐ 1AGB**na$_2$** ☐ 1AGB**s** ☐ 1PB ☐ 1PB**na** ☐ _____ ☐ _____ ☐ _____ ☐ _____

Solid: ☐ 4ozCGJ ☐ 8ozCGJ ☐ 16ozCGJ ☐ Sleeve (_____) ☐ EnCores® (_____) ☐ TerraCores® (_____) ☑ WhiRl-Pak

Air: ☐ Tedlar™ ☐ Canister ☐ Sorbent Tube ☐ PUF ☐ _____ **Other Matrix** (_____): ☐ _____ ☐ _____

Container: **A** = Amber, **B** = Bottle, **C** = Clear, **E** = Envelope, **G** = Glass, **J** = Jar, **P** = Plastic, and **Z** = Ziploc/Resealable Bag

Preservative: **b** = buffered, **f** = filtered, **h** = HCl, **n** = HNO_3, **na** = NaOH, **na$_2$** = $Na_2S_2O_3$, **p** = H_3PO_4, **s** = H_2SO_4, **u** = ultra-pure, **znna** = $Zn(CH_3CO_2)_2$ + NaOH

Labeled/Checked by: 1048

Reviewed by: SM

Return to Contents

eurofins | Calscience

WORK ORDER NUMBER: 15-11-1337

SAMPLE ANOMALY REPORT

DATE: 11 / 18 / 2015

SAMPLES, CONTAINERS, AND LABELS:

- ☐ Sample(s) NOT RECEIVED but listed on COC
- ☐ Sample(s) received but NOT LISTED on COC
- ☐ Holding time expired (list client or ECI sample ID and analysis)
- ☐ Insufficient sample amount for requested analysis (list analysis)
- ☐ Improper container(s) used (list analysis)
- ☐ Improper preservative used (list analysis)
- ☐ No preservative noted on COC or label (list analysis and notify lab)
- ☐ Sample container(s) not labeled
- ☐ Client sample label(s) illegible (list container type and analysis)
- ☐ Client sample label(s) do not match COC (comment)
  - ☐ Project information
  - ☐ Client sample ID
  - ☐ Sampling date and/or time
  - ☐ Number of container(s)
  - ☐ Requested analysis
- ☐ Sample container(s) compromised (comment)
  - ☐ Broken
  - ☐ Water present in sample container
- ☐ Air sample container(s) compromised (comment)
  - ☐ Flat
  - ☐ Very low in volume
  - ☐ Leaking (not transferred; duplicate bag submitted)
  - ☐ Leaking (transferred into ECI Tedlar™ bags*)
  - ☐ Leaking (transferred into client's Tedlar™ bags*)

* Transferred at client's request.

Comments

MISCELLANEOUS: (Describe)

* COLLECTION DATE

Comments

(14 THRU -16) MAY BE COLLECTED ON 11/18/15.

HEADSPACE:

(Containers with bubble > 6 mm or ¼ inch for volatile organic or dissolved gas analysis)

ECI Sample ID	ECI Container ID	Total Number**	ECI Sample ID	ECI Container ID	Total Number**

(Containers with bubble for other analysis)

ECI Sample ID	ECI Container ID	Total Number**	Requested Analysis

Comments: _____


Reported by: 1048

Reviewed by: JMC

** Record the total number of containers (i.e., vials or bottles) for the affected sample.

Return to Contents

Appendix C
Sample Location Drawing

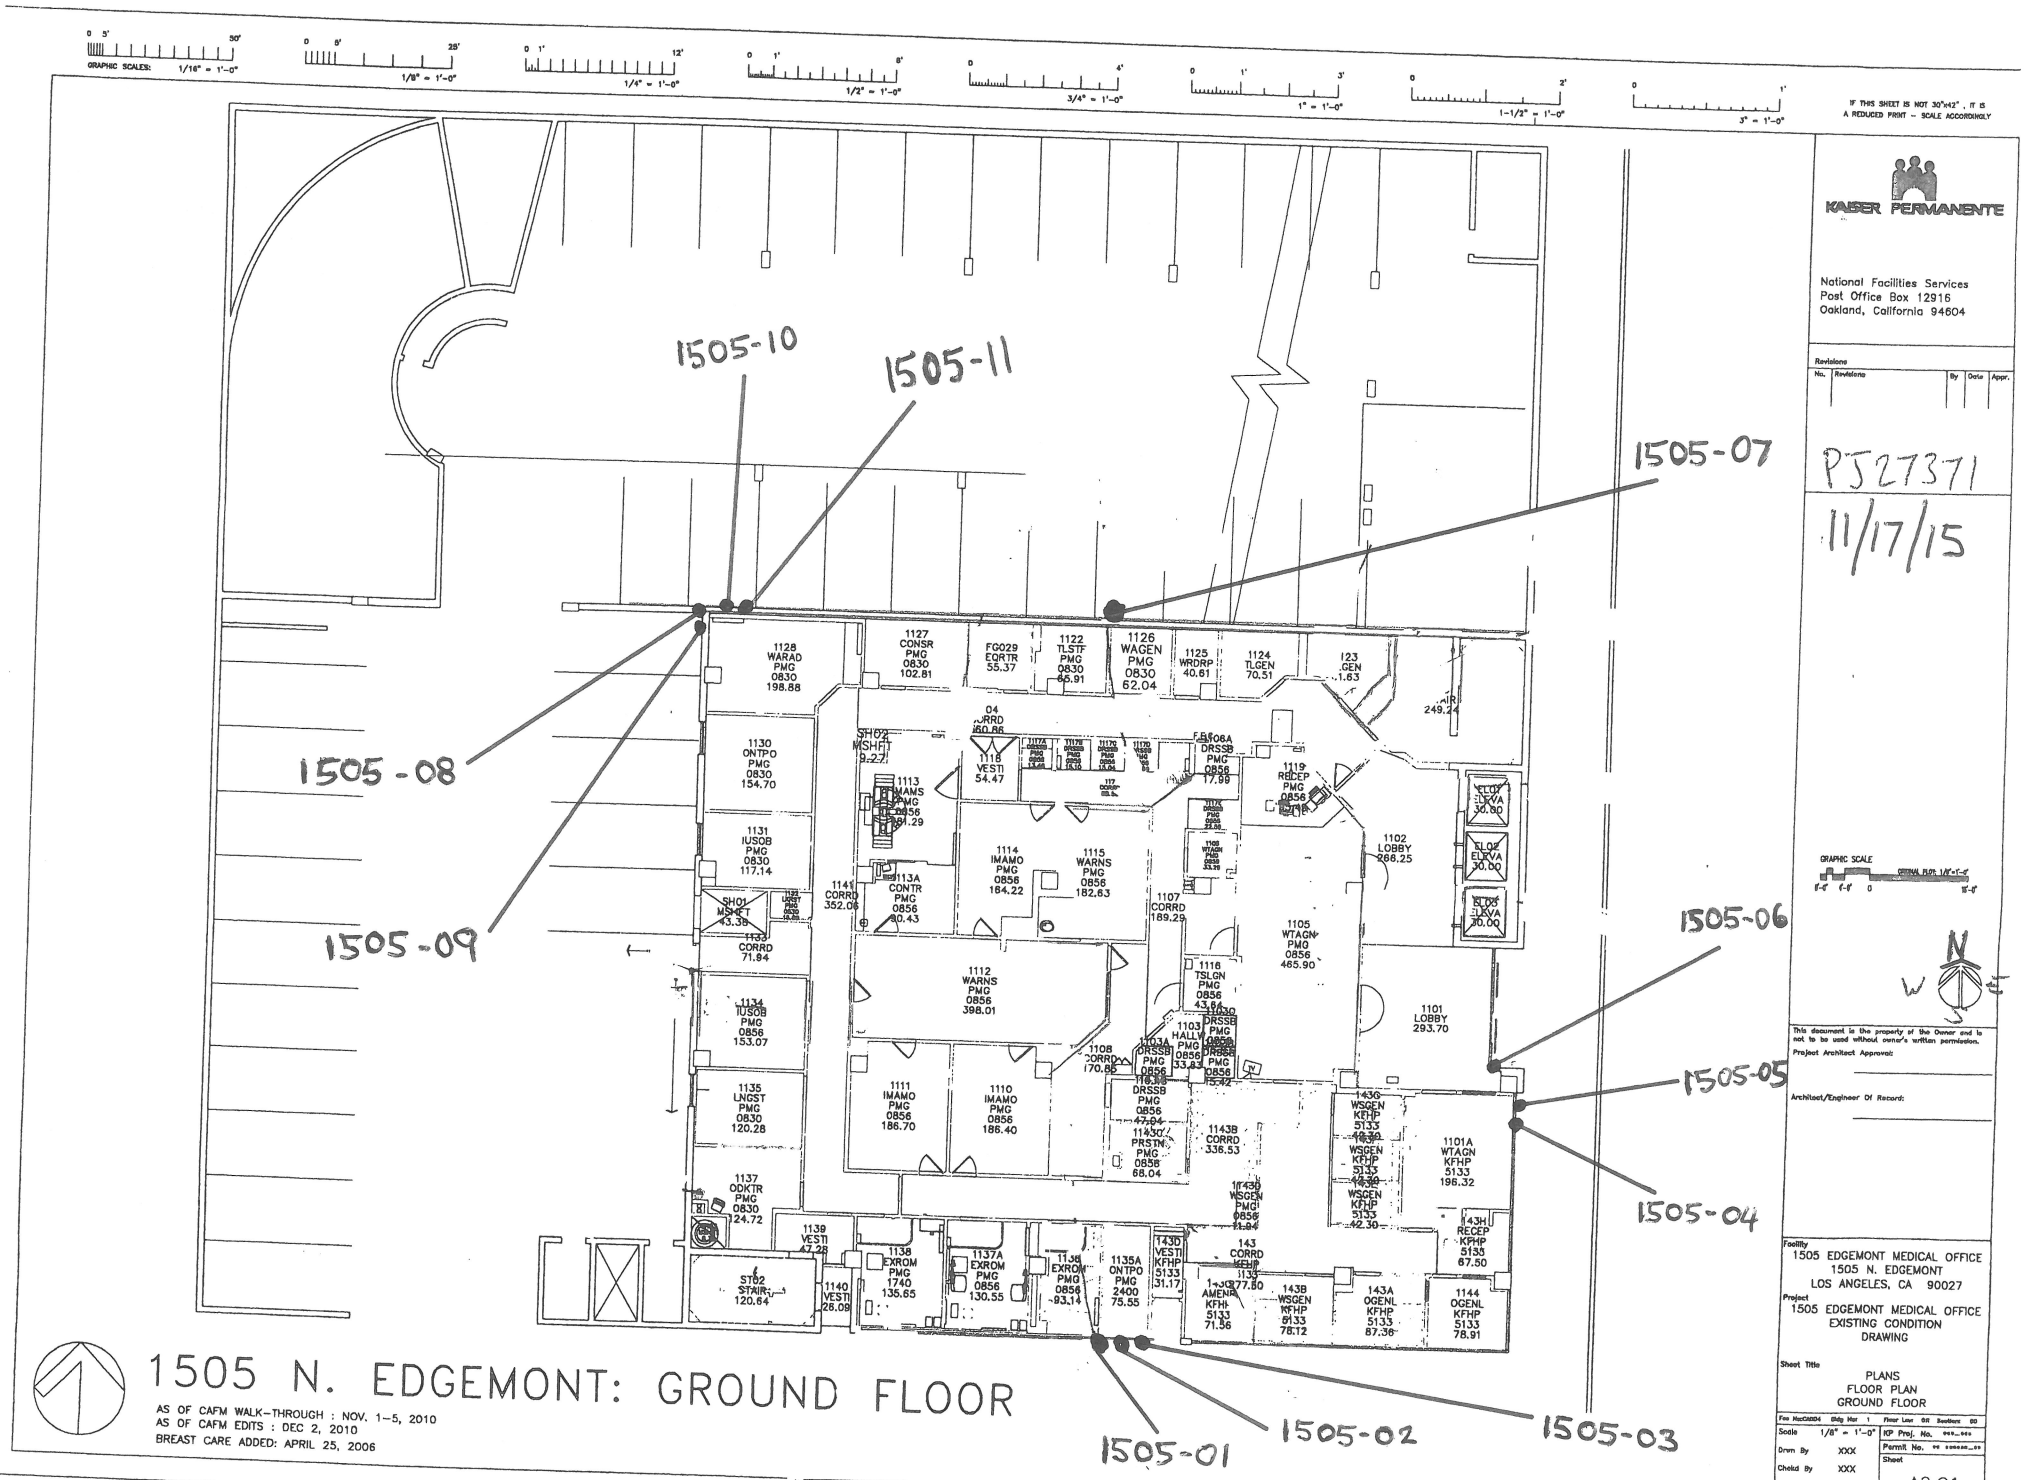

PCB Sample Locations - 15□5 N. □dgemont Avenue M□B

Right People

Right Perspective

Right Now

www.forensicanalytical.com

FACS
Forensic Analytical Consulting Services

May 17, 2016

PCB Survey Report: Findings of Initial Sampling Assessment

Kaiser Permanente
Los Angeles Medical Center
Medical Office Building
1526 N. Edgemont Street
Los Angeles, CA 90027

Prepared for:

Marc Hesse
Kaiser Foundation Health Plan, Inc.
NFS, LAMC Service Delivery Team
Los Angeles, CA 90027
(323) 855-8366 | marc.a.hesse@kp.org

Prepared By:

Russell Ragsdale
Forensic Analytical Consulting Services
2959 Pacific Commerce Drive
Rancho Dominguez, CA 90221
(310) 668-5600 | rragsdale@forensicanalytical.com

FACS Project #PJ27371

Contents

Executive Summary 1

Site Characterization 1

Scope of Work 1

Findings 2

Limitations 3

Appendix A: FACS Data Collection Methods
Appendix B: Sampling Results Summary & Laboratory Reports
Appendix C: Sample Location Drawing

Executive Summary

Forensic Analytical Consulting Services, Inc. (FACS) was retained by Kaiser Permanente to provide a pre-demolition survey for suspected PCB-containing materials on the exterior of the Kaiser Los Angeles Medical Office Building located at 1526 North Edgemont Street.

Some of the tested material (caulks) identified at this location were found to contain polychlorinated biphenyls (PCBs) greater than the important disposal threshold of 50 mg/kg.

Introduction

Forensic Analytical Consulting Services, Inc. (FACS) was retained by Kaiser Permanente to provide a pre-demolition survey for suspected PCB-containing materials on the exterior of the Kaiser Los Angeles Medical Office Building located at 1526 North Edgemont Street.

The purpose of the following document is to provide Kaiser Permanente with a summary of materials and locations that will require specific removal and disposal of PCB-containing materials per the U.S. Environmental Protection Agency (USEPA), Region 9, for compliance with 40 CFR 761.

Site Characterization

The Kaiser facility at 1526 North Edgemont Street in Los Angeles is a seven-story Medical Office Building (plus basement). Exterior construction consists of a mix of primarily windows with asbestos-cement panels, concrete and stucco. The building was constructed prior to 1978.

Scope of Work

In the course of this project, FACS conducted the following scope of work:

1. Identification and sampling of suspect caulk on the exterior of the building.

2. Identification and characterization of porous and non-porous substrates in contact with tested caulk.

3. Designation of waste categories for caulk and substrates as necessary.

Data collection methodologies are described in Appendix A. A Sampling Result Table (including laboratory reports and chain of custody forms) is provided in Appendix B. A drawing depicting sample locations is contained in Appendix C.

While at least one sample of each caulk type was collected and analyzed, portions of some types of caulks were inaccessible and therefore did not allow for collection of additional samples to fully representative characterization of PCB content. For example, in some cases caulks were located high on the exterior of the building requiring a crane or suspended scaffold for access. For these caulks, additional samples will need to be collected and analyzed for PCBs prior to building demolition. Additional material types, such as sub-grade waterproofing, may also need to be tested prior to demolition in order to determine EPA removal and disposal requirements.

Findings and Discussion

Caulk

Five types of caulk were identified at the building's exterior and were sampled and analyzed for PCBs. Sample results indicated that two types of caulk sampled contained PCB concentrations greater than 50 mg/kg (50 ppm) and therefore, under 40 CFR 761.3, are classified as PCB bulk product waste, requiring special disposal and additional assessment of adjacent building materials. See the greater than (>) 50 mg/kg caulk results summary Table 1 below:

Table 1: Types of Caulk Identified as greater than 50 mg/kg of PCBs

Caulk >50 mg/kg PCBs	Homogeneous Area*/ Location	Caulk Color	Adjacent Substrates	Caulk PCB Result (mg/kg)
Type I	West side, south of Urgent Care, transite window panel (interior)	Gray	Metal/metal	1,000
Type II	West side, south of Urgent Care, north of mechanical equipment, transite window panel (interior)	Gray	Metal/metal	3,200

Note:
*Homogenous Areas/Locations defined as areas in which similar caulk materials were observed and determined to be of the same material

In addition to the caulks referenced above, two other caulks sampled contained concentrations less than 50 mg/kg PCBs but with a laboratory reporting limit greater than 1 mg/kg, and therefore, according to 40 CFR 761.3, are not classified as PCB bulk product waste. PCBs were not detected by the laboratory in these caulks, however the laboratory detection limit was greater than 1 mg/kg; and therefore, it is uncertain if the concentration is actually greater than the 1 mg/kg threshold level (not regulated for disposal). If assumed that concentrations are greater than 1 mg/kg, the caulks should be removed and disposed of as a PCB containing material and sent to a facility permitted, licensed, or registered by a State to accept wastes containing PCBs at levels <50 mg/kg; however, no additional assessment of adjacent materials is necessary. Alternatively, since this classification is due to a high lab reporting limit for the sample of these caulks, retesting of the caulks prior to building demolition may be conducted to determine whether actual PCB concentration may be less than 1 mg/kg.

All other caulks sampled demonstrated PCB concentrations less than 1 mg/kg, and therefore are not regulated for disposal. Caulking with concentrations below 1 mg/kg does not need to be removed prior to demolition.

Substrates Touching Caulk

Substrates located directly adjacent to and touching PCB-containing caulk (> 50 mg/kg) were also identified and characterized. Only non-porous substrates were identified adjacent to the Type I and Type II caulk materials and characterized as a metal window framing material. No porous substrates were identified adjacent to PCB-containing caulk (> 50 mg/kg).

Non-porous Substrates Touching Caulk

Non-porous substrates were not sampled for PCBs based on project considerations. These substrates that are located directly adjacent to and touching PCB-containing caulk (> 50 mg/kg) can be cleaned to below EPA limits for unrestricted disposal or recycling, or they can be disposed with the adjacent caulk (> 50 mg/kg) attached as PCB Bulk Product Waste. If unrestricted disposal or recycling of the metal framing material is decided, a pilot study will be required to determine an appropriate removal/cleaning protocol to reduce PCB levels to <1 µg/100cm^2 as required.

Porous Substrates Touching Caulk

Porous substrates were not sampled for PCBs (which would check for potential leaching of PCBs into/onto the substrate) because all caulks in contact with porous substrates had demonstrated PCB concentrations below 50 mg/kg and are therefore designated as an excluded product (not required by EPA for caulk with PCB concentrations below 50 mg/kg).

Next Steps

The next step in the path to building demolition is preparation of a PCB Waste Characterization, Segregation, Disposal and Reuse Plan by FACS for submission to EPA Region 9. The plan will serve as notification and certification as required for the self-implementing cleanup and disposal as defined in 40 CFR 761.61(a). Prior to the plan being developed, meetings with the client and select contractors will be necessary to determine scope or work, removal plans, pilot studies, etc.

Upon EPA's review, removal and disposal of the regulated PCB materials, using a qualified remediation contractor, can proceed prior to building demolition. The PCB Waste Characterization, Segregation, Disposal and Reuse Plan will include air and soil testing by FACS and may also include pilot studies for verification that the proposed remediation strategies are effective.

Note: Based on site specifics an additional report outlining the characterization and cleanup of PCBs in soils and storm drains may be necessary. If so, a separate document will be generated and sent to EPA for **approval** for risk based disposal as defined in 40 CFR 761.61(c).

Limitations

As noted above, additional supplemental sampling will be required prior to building demolition.

This investigation is limited to the conditions and practices observed and information made available to FACS. The methods, conclusions, and recommendations provided are based on FACS' judgment, experience and the standard of practice for professional service. They are subject to the limitations and variability inherent in the methodology employed. As with all environmental investigations, this investigation is limited to the defined scope and does not purport to set forth all hazards, nor indicate that other hazards do not exist.

Please do not hesitate to contact our offices at 310-660-5600 with any questions or concerns. Thank you for the opportunity to assist Kaiser Foundation Health Plan, Inc. promoting a more healthful environment.

Respectfully,
FORENSIC ANALYTICAL

Russell Ragsdale
Project Manager

Reviewed by:

Michelle Rosales, MPH, CIH
Senior Project Manager



Appendix A
FACS Data Collection Methods

Polychlorinated Biphenyls (PCBs) – Caulk. Samples were collected using disposable chisels, files and box cutters and placed in small glass sampling containers. Samples were labeled using a unique identification number and shipped under Chain of Custody to an AIHA accredited analytical laboratory (Calscience, Garden Grove, California, facility). In the laboratory the samples were prepared in accordance with EPA Method 3540C (Soxhlet extraction) and analyzed in accordance with EPA Method 8082 (gas chromatography). Results of PCB concentrations are provided as Aroclors in µg/kg (ppb). All samples were stored and shipped at room temperature.

Appendix B
Sampling Results Summary & Laboratory Reports

Sampling results are provided in the table below. Supporting laboratory reports and chain of custody forms are attached in the pages that follow in order of laboratory report number. Please note that the laboratory calculated sample results in ug/kg, and these results have been converted by FACS to mg/kg for use in the summary tables contained in this report, in order to facilitate comparison with the EPA regulatory limits (which are typically expressed in mg/kg).

Caulk Sample Results (PCBs)						
Material	**Homogenous Area**	**Color**	**Adjacent Substrates**	**Sample #**	**Location**	**Sample Results (mg/kg*)**
Caulk	North side of building	Gray	Concrete/metal	1526-01	Window (outside perimeter)	less than 20.0
Caulk	North side of building	Gray	Concrete/metal	1526-01B	East end, window (outside perimeter)	less than 0.200
Caulk	North side of building	Gray	Concrete/concrete	1526-02	Walkway base	0.28
Caulk	West side of building	Gray	Metal/stucco	1526-03	Entry window casing (outside perimeter)	less than 6.7
Caulk	West side of building	Gray	Metal/stucco	1526-03B	Entry window casing (outside perimeter)	less than 0.200
Caulk	West side of building	Gray	Metal/metal	1526-04	South of Urgent Care, transite window panel (inside perimeter)	**1,000**
Caulk	West side of building	Gray	Metal/metal	1526-05	South of Urgent Care, north of mechanical equipment, transite window pane (inside perimeter)	**3,200**

Note:
Results in bold are those that exceed the 50 ppm criteria.
* mg/kg = ppm

eurofins | Calscience

WORK ORDER NUMBER: 15-11-1337

The difference is service



AIR | SOIL | WATER | MARINE CHEMISTRY

Analytical Report For

Client: Forensic Analytical

Client Project Name: Kaiser LAMC / PJ27371

Attention: Steve Long
2959 Pacific Commerce Drive
Rancho Dominguez, CA 90221-5729

Approved for release on 11/25/2015 by:
Carla Hollowell
Project Manager

ResultLink

Email your PM

Eurofins Calscience, Inc. (Calscience) certifies that the test results provided in this report meet all NELAC requirements for parameters for which accreditation is required or available. Any exceptions to NELAC requirements are noted in the case narrative. The original report of subcontracted analyses, if any, is attached to this report. The results in this report are limited to the sample(s) tested and any reproduction thereof must be made in its entirety. The client or recipient of this report is specifically prohibited from making material changes to said report and, to the extent that such changes are made, Calscience is not responsible, legally or otherwise. The client or recipient agrees to indemnify Calscience for any defense to any litigation which may arise.

eurofins | Calscience

Contents

Client Project Name: Kaiser LAMC / PJ27371
Work Order Number: 15-11-1337

1 Work Order Narrative. 3

2 Sample Summary. 4

3 Detections Summary. 5

4 Client Sample Data. 6
4.1 EPA 8082 PCB Aroclors (Solid). 6

5 Quality Control Sample Data. 15
5.1 MS/MSD. 15
5.2 LCS/LCSD. 16

6 Glossary of Terms and Qualifiers. 18

7 Chain-of-Custody/Sample Receipt Form. 19

eurofins | Calscience

Work Order Narrative

Work Order: 15-11-1337 Page 1 of 1

Condition Upon Receipt:

Samples were received under Chain-of-Custody (COC) on 11/18/15. They were assigned to Work Order 15-11-1337.

Unless otherwise noted on the Sample Receiving forms all samples were received in good condition and within the recommended EPA temperature criteria for the methods noted on the COC. The COC and Sample Receiving Documents are integral elements of the analytical report and are presented at the back of the report.

Holding Times:

All samples were analyzed within prescribed holding times (HT) and/or in accordance with the Calscience Sample Acceptance Policy unless otherwise noted in the analytical report and/or comprehensive case narrative, if required.

Any parameter identified in 40CFR Part 136.3 Table II that is designated as "analyze immediately" with a holding time of <= 15 minutes (40CFR-136.3 Table II, footnote 4), is considered a "field" test and the reported results will be qualified as being received outside of the stated holding time unless received at the laboratory within 15 minutes of the collection time.

Quality Control:

All quality control parameters (QC) were within established control limits except where noted in the QC summary forms or described further within this report.

Subcontractor Information:

Unless otherwise noted below (or on the subcontract form), no samples were subcontracted.

Additional Comments:

Air - Sorbent-extracted air methods (EPA TO-4A, EPA TO-10, EPA TO-13A, EPA TO-17): Analytical results are converted from mass/sample basis to mass/volume basis using client-supplied air volumes.

Solid - Unless otherwise indicated, solid sample data is reported on a wet weight basis, not corrected for % moisture. All QC results are always reported on a wet weight basis.

Return to Contents

eurofins | Calscience

Sample Summary

Client:	Forensic Analytical	Work Order:	15-11-1337
	2959 Pacific Commerce Drive	Project Name:	Kaiser LAMC / PJ27371
	Rancho Dominguez, CA 90221-5729	PO Number:	POLA2934
		Date/Time Received:	11/18/15 16:11
		Number of Containers:	16
Attn:	Steve Long		

Sample Identification	Lab Number	Collection Date and Time	Number of Containers	Matrix
1505-01	15-11-1337-1	11/17/15 19:45	1	Solid
1505-02	15-11-1337-2	11/17/15 20:00	1	Solid
1505-03	15-11-1337-3	11/17/15 20:15	1	Solid
1505-04	15-11-1337-4	11/17/15 20:30	1	Solid
1505-05	15-11-1337-5	11/17/15 20:45	1	Solid
1505-06	15-11-1337-6	11/17/15 21:00	1	Solid
1505-07	15-11-1337-7	11/17/15 21:15	1	Solid
1505-08	15-11-1337-8	11/17/15 21:30	1	Solid
1505-09	15-11-1337-9	11/17/15 21:45	1	Solid
1505-10	15-11-1337-10	11/17/15 22:00	1	Solid
1505-11	15-11-1337-11	11/17/15 22:30	1	Solid
1526-01	15-11-1337-12	11/17/15 23:35	1	Solid
1526-02	15-11-1337-13	11/17/15 23:50	1	Solid
1526-03	15-11-1337-14	11/18/15 00:15	1	Solid
1526-04	15-11-1337-15	11/18/15 00:35	1	Solid
1526-05	15-11-1337-16	11/18/15 00:50	1	Solid

Return to Contents

eurofins | Calscience

Detections Summary

Client:	Forensic Analytical	Work Order:	15-11-1337
	2959 Pacific Commerce Drive	Project Name:	Kaiser LAMC / PJ27371
	Rancho Dominguez, CA 90221-5729	Received:	11/18/15
Attn:	Steve Long		Page 1 of 1

Client SampleID / Analyte	Result	Qualifiers	RL	Units	Method	Extraction
1505-07 (15-11-1337-7)						
Aroclor-1254	430		200	ug/kg	EPA 8082	EPA 3540C
Aroclor-1260	620		200	ug/kg	EPA 8082	EPA 3540C
1505-08 (15-11-1337-8)						
Aroclor-1260	1400000		200000	ug/kg	EPA 8082	EPA 3540C
1505-09 (15-11-1337-9)						
Aroclor-1254	1200000		200000	ug/kg	EPA 8082	EPA 3540C
1505-10 (15-11-1337-10)						
Aroclor-1260	1100000		200000	ug/kg	EPA 8082	EPA 3540C
1505-11 (15-11-1337-11)						
Aroclor-1254	13000000		4000000	ug/kg	EPA 8082	EPA 3540C
1526-02 (15-11-1337-13)						
Aroclor-1254	280		200	ug/kg	EPA 8082	EPA 3540C
1526-04 (15-11-1337-15)						
Aroclor-1254	1000000		100000	ug/kg	EPA 8082	EPA 3540C
1526-05 (15-11-1337-16)						
Aroclor-1254	3200000		1400000	ug/kg	EPA 8082	EPA 3540C

Subcontracted analyses, if any, are not included in this summary.

Return to Contents

* MDL is shown

eurofins | Calscience

Analytical Report

Forensic Analytical
2959 Pacific Commerce Drive
Rancho Dominguez, CA 90221-5729

Date Received: 11/18/15
Work Order: 15-11-1337
Preparation: EPA 3540C
Method: EPA 8082
Units: ug/kg

Project: Kaiser LAMC / PJ27371

Client Sample Number	Lab Sample Number	Date/Time Collected	Matrix	Instrument	Date Prepared	Date/Time Analyzed	QC Batch ID
1505-01	**15-11-1337-1-A**	**11/17/15 19:45**	**Solid**	**GC 58**	**11/19/15**	**11/21/15 10:58**	**151119L01**

Comment(s): - The reporting limit is elevated resulting from matrix interference.

Parameter	Result	RL	DF	Qualifiers
Aroclor-1016	ND	400	1.00	
Aroclor-1221	ND	400	1.00	
Aroclor-1232	ND	400	1.00	
Aroclor-1242	ND	400	1.00	
Aroclor-1248	ND	400	1.00	
Aroclor-1254	ND	400	1.00	
Aroclor-1260	ND	400	1.00	
Aroclor-1262	ND	400	1.00	
Aroclor-1268	ND	400	1.00	

Surrogate	Rec. (%)	Control Limits	Qualifiers
Decachlorobiphenyl	93	24-168	
2,4,5,6-Tetrachloro-m-Xylene	67	25-145	

Client Sample Number	Lab Sample Number	Date/Time Collected	Matrix	Instrument	Date Prepared	Date/Time Analyzed	QC Batch ID
1505-02	**15-11-1337-2-A**	**11/17/15 20:00**	**Solid**	**GC 31**	**11/23/15**	**11/24/15 23:02**	**151123L16**

Comment(s): - The reporting limit is elevated resulting from matrix interference.

Parameter	Result	RL	DF	Qualifiers
Aroclor-1016	ND	990	1.00	
Aroclor-1221	ND	990	1.00	
Aroclor-1232	ND	990	1.00	
Aroclor-1242	ND	990	1.00	
Aroclor-1248	ND	990	1.00	
Aroclor-1254	ND	990	1.00	
Aroclor-1260	ND	990	1.00	
Aroclor-1262	ND	990	1.00	
Aroclor-1268	ND	990	1.00	

Surrogate	Rec. (%)	Control Limits	Qualifiers
Decachlorobiphenyl	302	24-168	2,7
2,4,5,6-Tetrachloro-m-Xylene	88	25-145	

Return to Contents

RL: Reporting Limit. DF: Dilution Factor. MDL: Method Detection Limit.

eurofins | Calscience

Analytical Report

Forensic Analytical
2959 Pacific Commerce Drive
Rancho Dominguez, CA 90221-5729

Date Received: 11/18/15
Work Order: 15-11-1337
Preparation: EPA 3540C
Method: EPA 8082
Units: ug/kg

Project: Kaiser LAMC / PJ27371 Page 2 of 9

Client Sample Number	Lab Sample Number	Date/Time Collected	Matrix	Instrument	Date Prepared	Date/Time Analyzed	QC Batch ID
1505-03	**15-11-1337-3-A**	**11/17/15 20:15**	**Solid**	**GC 58**	**11/19/15**	**11/21/15 11:34**	**151119L01**

Comment(s): - The reporting limit is elevated resulting from matrix interference.

Parameter	Result	RL	DF	Qualifiers
Aroclor-1016	ND	400	1.00	
Aroclor-1221	ND	400	1.00	
Aroclor-1232	ND	400	1.00	
Aroclor-1242	ND	400	1.00	
Aroclor-1248	ND	400	1.00	
Aroclor-1254	ND	400	1.00	
Aroclor-1260	ND	400	1.00	
Aroclor-1262	ND	400	1.00	
Aroclor-1268	ND	400	1.00	

Surrogate	Rec. (%)	Control Limits	Qualifiers
Decachlorobiphenyl	27782	24-168	1,2,7
2,4,5,6-Tetrachloro-m-Xylene	80	25-145	

1505-04	15-11-1337-4-A	11/17/15 20:30	Solid	GC 58	11/19/15	11/21/15 11:52	151119L01

Comment(s): - The reporting limit is elevated resulting from matrix interference.

Parameter	Result	RL	DF	Qualifiers
Aroclor-1016	ND	400	1.00	
Aroclor-1221	ND	400	1.00	
Aroclor-1232	ND	400	1.00	
Aroclor-1242	ND	400	1.00	
Aroclor-1248	ND	400	1.00	
Aroclor-1254	ND	400	1.00	
Aroclor-1260	ND	400	1.00	
Aroclor-1262	ND	400	1.00	
Aroclor-1268	ND	400	1.00	

Surrogate	Rec. (%)	Control Limits	Qualifiers
Decachlorobiphenyl	631	24-168	1,2,7
2,4,5,6-Tetrachloro-m-Xylene	86	25-145	

Return to Contents

RL: Reporting Limit. DF: Dilution Factor. MDL: Method Detection Limit.

eurofins | Calscience

Analytical Report

Forensic Analytical
2959 Pacific Commerce Drive
Rancho Dominguez, CA 90221-5729

Date Received: 11/18/15
Work Order: 15-11-1337
Preparation: EPA 3540C
Method: EPA 8082
Units: ug/kg

Project: Kaiser LAMC / PJ27371 Page 3 of 9

Client Sample Number	Lab Sample Number	Date/Time Collected	Matrix	Instrument	Date Prepared	Date/Time Analyzed	QC Batch ID
1505-05	**15-11-1337-5-A**	**11/17/15 20:45**	**Solid**	**GC 58**	**11/19/15**	**11/21/15 12:10**	**151119L01**

Comment(s): - The reporting limit is elevated resulting from matrix interference.

Parameter	Result	RL	DF	Qualifiers
Aroclor-1016	ND	400	1.00	
Aroclor-1221	ND	400	1.00	
Aroclor-1232	ND	400	1.00	
Aroclor-1242	ND	400	1.00	
Aroclor-1248	ND	400	1.00	
Aroclor-1254	ND	400	1.00	
Aroclor-1260	ND	400	1.00	
Aroclor-1262	ND	400	1.00	
Aroclor-1268	ND	400	1.00	

Surrogate	Rec. (%)	Control Limits	Qualifiers
Decachlorobiphenyl	16614	24-168	1,2,7
2,4,5,6-Tetrachloro-m-Xylene	75	25-145	

1505-06	15-11-1337-6-A	11/17/15 21:00	Solid	GC 58	11/19/15	11/21/15 12:28	151119L01

Comment(s): - The reporting limit is elevated resulting from matrix interference.

Parameter	Result	RL	DF	Qualifiers
Aroclor-1016	ND	200	1.00	
Aroclor-1221	ND	200	1.00	
Aroclor-1232	ND	200	1.00	
Aroclor-1242	ND	200	1.00	
Aroclor-1248	ND	200	1.00	
Aroclor-1254	ND	200	1.00	
Aroclor-1260	ND	200	1.00	
Aroclor-1262	ND	200	1.00	
Aroclor-1268	ND	200	1.00	

Surrogate	Rec. (%)	Control Limits	Qualifiers
Decachlorobiphenyl	65	24-168	
2,4,5,6-Tetrachloro-m-Xylene	78	25-145	

Return to Contents

RL: Reporting Limit. DF: Dilution Factor. MDL: Method Detection Limit.

eurofins | Calscience

Analytical Report

Forensic Analytical
2959 Pacific Commerce Drive
Rancho Dominguez, CA 90221-5729

Date Received: 11/18/15
Work Order: 15-11-1337
Preparation: EPA 3540C
Method: EPA 8082
Units: ug/kg

Project: Kaiser LAMC / PJ27371 Page 4 of 9

Client Sample Number	Lab Sample Number	Date/Time Collected	Matrix	Instrument	Date Prepared	Date/Time Analyzed	QC Batch ID
1505-07	**15-11-1337-7-A**	**11/17/15 21:15**	**Solid**	**GC 31**	**11/19/15**	**11/21/15 10:55**	**151119L01**

Parameter	Result	RL	DF	Qualifiers
Aroclor-1016	ND	200	1.00	
Aroclor-1221	ND	200	1.00	
Aroclor-1232	ND	200	1.00	
Aroclor-1242	ND	200	1.00	
Aroclor-1248	ND	200	1.00	
Aroclor-1254	430	200	1.00	
Aroclor-1260	620	200	1.00	
Aroclor-1262	ND	200	1.00	
Aroclor-1268	ND	200	1.00	

Surrogate	Rec. (%)	Control Limits	Qualifiers
Decachlorobiphenyl	88	24-168	
2,4,5,6-Tetrachloro-m-Xylene	66	25-145	

Client Sample Number	Lab Sample Number	Date/Time Collected	Matrix	Instrument	Date Prepared	Date/Time Analyzed	QC Batch ID
1505-08	**15-11-1337-8-A**	**11/17/15 21:30**	**Solid**	**GC 31**	**11/19/15**	**11/21/15 12:11**	**151119L01**

Parameter	Result	RL	DF	Qualifiers
Aroclor-1016	ND	200000	1000	
Aroclor-1221	ND	200000	1000	
Aroclor-1232	ND	200000	1000	
Aroclor-1242	ND	200000	1000	
Aroclor-1248	ND	200000	1000	
Aroclor-1254	ND	200000	1000	
Aroclor-1260	1400000	200000	1000	
Aroclor-1262	ND	200000	1000	
Aroclor-1268	ND	200000	1000	

Surrogate	Rec. (%)	Control Limits	Qualifiers
Decachlorobiphenyl	620	24-168	1,2,7
2,4,5,6-Tetrachloro-m-Xylene	0	25-145	1,2,6

Return to Contents

RL: Reporting Limit. DF: Dilution Factor. MDL: Method Detection Limit.

eurofins | Calscience

Analytical Report

Forensic Analytical
2959 Pacific Commerce Drive
Rancho Dominguez, CA 90221-5729

Date Received: 11/18/15
Work Order: 15-11-1337
Preparation: EPA 3540C
Method: EPA 8082
Units: ug/kg

Project: Kaiser LAMC / PJ27371

Client Sample Number	Lab Sample Number	Date/Time Collected	Matrix	Instrument	Date Prepared	Date/Time Analyzed	QC Batch ID
1505-09	**15-11-1337-9-A**	**11/17/15 21:45**	**Solid**	**GC 31**	**11/19/15**	**11/21/15 12:30**	**151119L01**

Parameter	Result	RL	DF	Qualifiers
Aroclor-1016	ND	200000	1000	
Aroclor-1221	ND	200000	1000	
Aroclor-1232	ND	200000	1000	
Aroclor-1242	ND	200000	1000	
Aroclor-1248	ND	200000	1000	
Aroclor-1254	1200000	200000	1000	
Aroclor-1260	ND	200000	1000	
Aroclor-1262	ND	200000	1000	
Aroclor-1268	ND	200000	1000	

Surrogate	Rec. (%)	Control Limits	Qualifiers
Decachlorobiphenyl	410	24-168	1,2,7
2,4,5,6-Tetrachloro-m-Xylene	0	25-145	1,2,6

Client Sample Number	Lab Sample Number	Date/Time Collected	Matrix	Instrument	Date Prepared	Date/Time Analyzed	QC Batch ID
1505-10	**15-11-1337-10-A**	**11/17/15 22:00**	**Solid**	**GC 31**	**11/19/15**	**11/21/15 14:07**	**151119L01**

Parameter	Result	RL	DF	Qualifiers
Aroclor-1016	ND	200000	1000	
Aroclor-1221	ND	200000	1000	
Aroclor-1232	ND	200000	1000	
Aroclor-1242	ND	200000	1000	
Aroclor-1248	ND	200000	1000	
Aroclor-1254	ND	200000	1000	
Aroclor-1260	1100000	200000	1000	
Aroclor-1262	ND	200000	1000	
Aroclor-1268	ND	200000	1000	

Surrogate	Rec. (%)	Control Limits	Qualifiers
Decachlorobiphenyl	0	24-168	1,2,6
2,4,5,6-Tetrachloro-m-Xylene	0	25-145	1,2,6

Return to Contents

RL: Reporting Limit. DF: Dilution Factor. MDL: Method Detection Limit.

eurofins | Calscience

Analytical Report

Forensic Analytical
2959 Pacific Commerce Drive
Rancho Dominguez, CA 90221-5729

Date Received: 11/18/15
Work Order: 15-11-1337
Preparation: EPA 3540C
Method: EPA 8082
Units: ug/kg

Project: Kaiser LAMC / PJ27371

Client Sample Number	Lab Sample Number	Date/Time Collected	Matrix	Instrument	Date Prepared	Date/Time Analyzed	QC Batch ID
1505-11	**15-11-1337-11-A**	**11/17/15 22:30**	**Solid**	**GC 31**	**11/19/15**	**11/21/15 14:26**	**151119L01**

Parameter	Result	RL	DF	Qualifiers
Aroclor-1016	ND	4000000	10000	
Aroclor-1221	ND	4000000	10000	
Aroclor-1232	ND	4000000	10000	
Aroclor-1242	ND	4000000	10000	
Aroclor-1248	ND	4000000	10000	
Aroclor-1254	13000000	4000000	10000	
Aroclor-1260	ND	4000000	10000	
Aroclor-1262	ND	4000000	10000	
Aroclor-1268	ND	4000000	10000	

Surrogate	Rec. (%)	Control Limits	Qualifiers
Decachlorobiphenyl	0	24-168	1,2,6
2,4,5,6-Tetrachloro-m-Xylene	0	25-145	1,2,6

Client Sample Number	Lab Sample Number	Date/Time Collected	Matrix	Instrument	Date Prepared	Date/Time Analyzed	QC Batch ID
1526-01	**15-11-1337-12-A**	**11/17/15 23:35**	**Solid**	**GC 58**	**11/19/15**	**11/21/15 12:46**	**151119L01**

Comment(s): - The reporting limit is elevated resulting from matrix interference.

Parameter	Result	RL	DF	Qualifiers
Aroclor-1016	ND	20000	100	
Aroclor-1221	ND	20000	100	
Aroclor-1232	ND	20000	100	
Aroclor-1242	ND	20000	100	
Aroclor-1248	ND	20000	100	
Aroclor-1254	ND	20000	100	
Aroclor-1260	ND	20000	100	
Aroclor-1262	ND	20000	100	
Aroclor-1268	ND	20000	100	

Surrogate	Rec. (%)	Control Limits	Qualifiers
Decachlorobiphenyl	161	24-168	
2,4,5,6-Tetrachloro-m-Xylene	105	25-145	

Return to Contents

RL: Reporting Limit. DF: Dilution Factor. MDL: Method Detection Limit.

eurofins | Calscience

Analytical Report

Forensic Analytical		Date Received:	11/18/15
2959 Pacific Commerce Drive		Work Order:	15-11-1337
Rancho Dominguez, CA 90221-5729		Preparation:	EPA 3540C
		Method:	EPA 8082
		Units:	ug/kg
Project: Kaiser LAMC / PJ27371			Page 7 of 9

Client Sample Number	Lab Sample Number	Date/Time Collected	Matrix	Instrument	Date Prepared	Date/Time Analyzed	QC Batch ID
1526-02	**15-11-1337-13-A**	**11/17/15 23:50**	**Solid**	**GC 31**	**11/19/15**	**11/21/15 11:14**	**151119L01**

Parameter	Result	RL	DF	Qualifiers
Aroclor-1016	ND	200	1.00	
Aroclor-1221	ND	200	1.00	
Aroclor-1232	ND	200	1.00	
Aroclor-1242	ND	200	1.00	
Aroclor-1248	ND	200	1.00	
Aroclor-1254	280	200	1.00	
Aroclor-1260	ND	200	1.00	
Aroclor-1262	ND	200	1.00	
Aroclor-1268	ND	200	1.00	

Surrogate	Rec. (%)	Control Limits	Qualifiers
Decachlorobiphenyl	83	24-168	
2,4,5,6-Tetrachloro-m-Xylene	100	25-145	

1526-03	**15-11-1337-14-A**	**11/18/15 00:15**	**Solid**	**GC 58**	**11/19/15**	**11/21/15 13:03**	**151119L01**

Comment(s): - The reporting limit is elevated resulting from matrix interference.

Parameter	Result	RL	DF	Qualifiers
Aroclor-1016	ND	6700	10.0	
Aroclor-1221	ND	6700	10.0	
Aroclor-1232	ND	6700	10.0	
Aroclor-1242	ND	6700	10.0	
Aroclor-1248	ND	6700	10.0	
Aroclor-1254	ND	6700	10.0	
Aroclor-1260	ND	6700	10.0	
Aroclor-1262	ND	6700	10.0	
Aroclor-1268	ND	6700	10.0	

Surrogate	Rec. (%)	Control Limits	Qualifiers
Decachlorobiphenyl	108	24-168	
2,4,5,6-Tetrachloro-m-Xylene	74	25-145	

Return to Contents

RL: Reporting Limit. DF: Dilution Factor. MDL: Method Detection Limit.

eurofins | Calscience

Analytical Report

Forensic Analytical
2959 Pacific Commerce Drive
Rancho Dominguez, CA 90221-5729

Project: Kaiser LAMC / PJ27371

Date Received: 11/18/15
Work Order: 15-11-1337
Preparation: EPA 3540C
Method: EPA 8082
Units: ug/kg

Client Sample Number	Lab Sample Number	Date/Time Collected	Matrix	Instrument	Date Prepared	Date/Time Analyzed	QC Batch ID
1526-04	**15-11-1337-15-A**	**11/18/15 00:35**	**Solid**	**GC 31**	**11/19/15**	**11/21/15 13:28**	**151119L01**

Parameter	Result	RL	DF	Qualifiers
Aroclor-1016	ND	100000	500	
Aroclor-1221	ND	100000	500	
Aroclor-1232	ND	100000	500	
Aroclor-1242	ND	100000	500	
Aroclor-1248	ND	100000	500	
Aroclor-1254	1000000	100000	500	
Aroclor-1260	ND	100000	500	
Aroclor-1262	ND	100000	500	
Aroclor-1268	ND	100000	500	

Surrogate	Rec. (%)	Control Limits	Qualifiers
Decachlorobiphenyl	70255	24-168	1,2,7
2,4,5,6-Tetrachloro-m-Xylene	355	25-145	1,2,7

Client Sample Number	Lab Sample Number	Date/Time Collected	Matrix	Instrument	Date Prepared	Date/Time Analyzed	QC Batch ID
1526-05	**15-11-1337-16-A**	**11/18/15 00:50**	**Solid**	**GC 31**	**11/19/15**	**11/21/15 15:04**	**151119L01**

Parameter	Result	RL	DF	Qualifiers
Aroclor-1016	ND	1400000	5000	
Aroclor-1221	ND	1400000	5000	
Aroclor-1232	ND	1400000	5000	
Aroclor-1242	ND	1400000	5000	
Aroclor-1248	ND	1400000	5000	
Aroclor-1254	3200000	1400000	5000	
Aroclor-1260	ND	1400000	5000	
Aroclor-1262	ND	1400000	5000	
Aroclor-1268	ND	1400000	5000	

Surrogate	Rec. (%)	Control Limits	Qualifiers
Decachlorobiphenyl	154100	24-168	1,2,7
2,4,5,6-Tetrachloro-m-Xylene	0	25-145	1,2,6

Return to Contents

RL: Reporting Limit. DF: Dilution Factor. MDL: Method Detection Limit.

eurofins | Calscience

Analytical Report

Forensic Analytical
2959 Pacific Commerce Drive
Rancho Dominguez, CA 90221-5729

Date Received: 11/18/15
Work Order: 15-11-1337
Preparation: EPA 3540C
Method: EPA 8082
Units: ug/kg

Project: Kaiser LAMC / PJ27371

Client Sample Number	Lab Sample Number	Date/Time Collected	Matrix	Instrument	Date Prepared	Date/Time Analyzed	QC Batch ID
Method Blank	**099-12-535-3530**	**N/A**	**Solid**	**GC 31**	**11/19/15**	**11/20/15 18:17**	**151119L01**

Parameter	Result	RL	DF	Qualifiers
Aroclor-1016	ND	50	1.00	
Aroclor-1221	ND	50	1.00	
Aroclor-1232	ND	50	1.00	
Aroclor-1242	ND	50	1.00	
Aroclor-1248	ND	50	1.00	
Aroclor-1254	ND	50	1.00	
Aroclor-1260	ND	50	1.00	
Aroclor-1262	ND	50	1.00	
Aroclor-1268	ND	50	1.00	

Surrogate	Rec. (%)	Control Limits	Qualifiers
Decachlorobiphenyl	93	24-168	
2,4,5,6-Tetrachloro-m-Xylene	94	25-145	

Client Sample Number	Lab Sample Number	Date/Time Collected	Matrix	Instrument	Date Prepared	Date/Time Analyzed	QC Batch ID
Method Blank	**099-12-535-3534**	**N/A**	**Solid**	**GC 31**	**11/23/15**	**11/24/15 22:43**	**151123L16**

Parameter	Result	RL	DF	Qualifiers
Aroclor-1016	ND	50	1.00	
Aroclor-1221	ND	50	1.00	
Aroclor-1232	ND	50	1.00	
Aroclor-1242	ND	50	1.00	
Aroclor-1248	ND	50	1.00	
Aroclor-1254	ND	50	1.00	
Aroclor-1260	ND	50	1.00	
Aroclor-1262	ND	50	1.00	
Aroclor-1268	ND	50	1.00	

Surrogate	Rec. (%)	Control Limits	Qualifiers
Decachlorobiphenyl	105	24-168	
2,4,5,6-Tetrachloro-m-Xylene	101	25-145	

Return to Contents

RL: Reporting Limit. DF: Dilution Factor. MDL: Method Detection Limit.

eurofins | Calscience

Quality Control - Spike/Spike Duplicate

Forensic Analytical		Date Received:	11/18/15
2959 Pacific Commerce Drive		Work Order:	15-11-1337
Rancho Dominguez, CA 90221-5729		Preparation:	EPA 3540C
		Method:	EPA 8082
Project: Kaiser LAMC / PJ27371			Page 1 of 1

Quality Control Sample ID	Type	Matrix	Instrument	Date Prepared	Date Analyzed	MS/MSD Batch Number
15-11-1226-1	**Sample**	**Solid**	**GC 31**	**11/19/15**	**11/21/15 16:20**	**151119S01**
15-11-1226-1	**Matrix Spike**	**Solid**	**GC 31**	**11/19/15**	**11/21/15 17:34**	**151119S01**
15-11-1226-1	**Matrix Spike Duplicate**	**Solid**	**GC 31**	**11/19/15**	**11/21/15 17:53**	**151119S01**

Parameter	Sample Conc.	Spike Added	MS Conc.	MS %Rec.	MSD Conc.	MSD %Rec.	%Rec. CL	RPD	RPD CL	Qualifiers
Aroclor-1016	ND	100.0	68.50	68	57.10	57	50-135	18	0-20	
Aroclor-1260	ND	100.0	100.0	100	93.16	93	50-135	7	0-20	

Return to Contents

RPD: Relative Percent Difference. CL: Control Limits

eurofins | Calscience

Quality Control - LCS

Forensic Analytical		Date Received:	11/18/15
2959 Pacific Commerce Drive		Work Order:	15-11-1337
Rancho Dominguez, CA 90221-5729		Preparation:	EPA 3540C
		Method:	EPA 8082
Project: Kaiser LAMC / PJ27371			Page 1 of 2

Quality Control Sample ID	Type	Matrix	Instrument	Date Prepared	Date Analyzed	LCS Batch Number
099-12-535-3530	**LCS**	**Solid**	**GC 31**	**11/19/15**	**11/21/15 10:36**	**151119L01**

Parameter	Spike Added	Conc. Recovered	LCS %Rec.	%Rec. CL	Qualifiers
Aroclor-1016	100.0	96.86	97	50-135	
Aroclor-1260	100.0	99.76	100	50-135	

Return to Contents

RPD: Relative Percent Difference. CL: Control Limits

eurofins | Calscience

Quality Control - LCS/LCSD

Forensic Analytical	Date Received: 11/18/15
2959 Pacific Commerce Drive	Work Order: 15-11-1337
Rancho Dominguez, CA 90221-5729	Preparation: EPA 3540C
	Method: EPA 8082
Project: Kaiser LAMC / PJ27371	Page 2 of 2

Quality Control Sample ID	Type	Matrix	Instrument	Date Prepared	Date Analyzed	LCS/LCSD Batch Number
099-12-535-3534	**LCS**	**Solid**	**GC 31**	**11/23/15**	**11/25/15 10:51**	**151123L16**
099-12-535-3534	**LCSD**	**Solid**	**GC 31**	**11/23/15**	**11/24/15 22:24**	**151123L16**

Parameter	Spike Added	LCS Conc.	LCS %Rec.	LCSD Conc.	LCSD %Rec.	%Rec. CL	RPD	RPD CL	Qualifiers
Aroclor-1016	100.0	87.34	87	87.90	88	50-135	1	0-20	
Aroclor-1260	100.0	105.6	106	91.50	92	50-135	14	0-20	

Return to Contents

RPD: Relative Percent Difference. CL: Control Limits

eurofins | Calscience

Glossary of Terms and Qualifiers

Work Order: 15-11-1337 Page 1 of 1

Qualifiers	Definition
*	See applicable analysis comment.
<	Less than the indicated value.
>	Greater than the indicated value.
1	Surrogate compound recovery was out of control due to a required sample dilution. Therefore, the sample data was reported without further clarification.
2	Surrogate compound recovery was out of control due to matrix interference. The associated method blank surrogate spike compound was in control and, therefore, the sample data was reported without further clarification.
3	Recovery of the Matrix Spike (MS) or Matrix Spike Duplicate (MSD) compound was out of control due to suspected matrix interference. The associated LCS recovery was in control.
4	The MS/MSD RPD was out of control due to suspected matrix interference.
5	The PDS/PDSD or PES/PESD associated with this batch of samples was out of control due to suspected matrix interference.
6	Surrogate recovery below the acceptance limit.
7	Surrogate recovery above the acceptance limit.
B	Analyte was present in the associated method blank.
BU	Sample analyzed after holding time expired.
BV	Sample received after holding time expired.
CI	See case narrative.
E	Concentration exceeds the calibration range.
ET	Sample was extracted past end of recommended max. holding time.
HD	The chromatographic pattern was inconsistent with the profile of the reference fuel standard.
HDH	The sample chromatographic pattern for TPH matches the chromatographic pattern of the specified standard but heavier hydrocarbons were also present (or detected).
HDL	The sample chromatographic pattern for TPH matches the chromatographic pattern of the specified standard but lighter hydrocarbons were also present (or detected).
J	Analyte was detected at a concentration below the reporting limit and above the laboratory method detection limit. Reported value is estimated.
JA	Analyte positively identified but quantitation is an estimate.
ME	LCS Recovery Percentage is within Marginal Exceedance (ME) Control Limit range (+/- 4 SD from the mean).
ND	Parameter not detected at the indicated reporting limit.
Q	Spike recovery and RPD control limits do not apply resulting from the parameter concentration in the sample exceeding the spike concentration by a factor of four or greater.
SG	The sample extract was subjected to Silica Gel treatment prior to analysis.
X	% Recovery and/or RPD out-of-range.
Z	Analyte presence was not confirmed by second column or GC/MS analysis.

Solid - Unless otherwise indicated, solid sample data is reported on a wet weight basis, not corrected for % moisture. All QC results are reported on a wet weight basis.

Any parameter identified in 40CFR Part 136.3 Table II that is designated as "analyze immediately" with a holding time of <= 15 minutes (40CFR-136.3 Table II, footnote 4), is considered a "field" test and the reported results will be qualified as being received outside of the stated holding time unless received at the laboratory within 15 minutes of the collection time.

A calculated total result (Example: Total Pesticides) is the summation of each component concentration and/or, if "J" flags are reported, estimated concentration. Component concentrations showing not detected (ND) are summed into the calculated total result as zero concentrations.

Return to Contents

eurofins | Calscience

7440 Lincoln Way, Garden Grove, CA 92841-1427 • (714) 895-5494
For courier service / sample drop off information, contact us26_sales@eurofinsus.com or call us.

CHAIN-OF-CUSTODY RECORD

WO NO. / LAB USE ONLY: **15-11-1337**

DATE: 11-17-15
PAGE: 1 OF 2

LABORATORY CLIENT: Forensic Analytical Consulting Services
ADDRESS: 2959 Pacific Commerce Dr.
CITY: Rancho Dominguez STATE: CA ZIP: 90221
TEL: 310 668 5600 E-MAIL: SLONG@forensicanalytical.com

CLIENT PROJECT NAME / NO.: Kaiser LAMC PJ27371
PROJECT CONTACT: Steve Long (714) 600-7515 cell
GLOBAL ID: LOG CODE:

P.O. NO.: POLA 2934
LAB CONTACT OR QUOTE NO.: Carla H.
SAMPLER(S): (PRINT) RR / DMH

TURNAROUND TIME (Rush surcharges may apply to any TAT not "STANDARD"):
☐ SAME DAY ☐ 24 HR ☐ 48 HR ☐ 72 HR ☐ 5 DAYS ☐ STANDARD

EDD:
☐ COELT EDF ☐ OTHER

SPECIAL INSTRUCTIONS:

REQUESTED ANALYSES

Please check box or fill in blank as needed.

LAB USE ONLY	SAMPLE ID	SAMPLING DATE	SAMPLING TIME	MATRIX	NO. OF CONT.	Unpreserved	Preserved	Field Filtered	TPH(g) ☐ GRO	TPH(d) ☐ DRO	TPH ☐ C6-C36 ☐ C6-C44	TPH _____	BTEX / MTBE ☐ 8260 ☐ _____	VOCs (8260)	Oxygenates (8260)	Prep (5035) ☐ En Core ☐ Terra Core	SVOCs (8270)	Pesticides (8081)	PCBs (8082)	PAHs ☐ 8270 ☐ 8270 SIM	T22 Metals ☐ 6010/747X ☐ 6020/747X	Cr(VI) ☐ 7196 ☐ 7199 ☐ 218.6	3540C Soxhlet Extraction			
1	1505-01	11/17/15	7:45pm	S	1														X				X			
2	1505-02		8:00pm	S	1														X				X			
3	1505-03		8:15pm	S	1														X				X			
4	1505-04		8:30pm	S	1														X				X			
5	1505-05		9:45pm	S	1														X				X			
6	1505-06		9:00pm	S	1														X				X			
7	1505-07		9:15pm	S	1														X				X			
8	1505-08		9:30pm	S	1														X				X			
9	1505-09		9:45pm	S	1														X				X			
10	1505-10		10:00pm	S	1														X				X			

Relinquished by: (Signature)	Received by: (Signature/Affiliation)	Date: 11/18/15	Time: 12:25pm
Relinquished by: (Signature) -FACS	Received by: (Signature/Affiliation) -FACS	Date: 11/18/15	Time: 16:11
Relinquished by: (Signature)	Received by: (Signature/Affiliation)	Date:	Time:

2015-05-13 Revision

Return to Contents

eurofins | Calscience

7440 Lincoln Way, Garden Grove, CA 92841-1427 • (714) 895-5494
For courier service / sample drop off information, contact us26_sales@eurofinsus.com or call us.

CHAIN-OF-CUSTODY RECORD

DATE: 11-17-15
PAGE: 2 OF 2

WO NO. / LAB USE ONLY: 15-11-1337

LABORATORY CLIENT: Forensic Analytical Consulting Services
ADDRESS: 2959 Pacific Commerce Dr.
CITY: Rancho Dominguez STATE: CA ZIP: 90221
PH: 310 668 5600 E-MAIL: SLONG@forensicanalytical.com

CLIENT PROJECT NAME / NO.: Kaiser LAMC PJ27371
PROJECT CONTACT: STEVE LONG (714) 600-7515 cell
GLOBAL ID:
LOG CODE:
P.O. NO.: POLA2934
LAB CONTACT OR QUOTE NO.: Carla H.
SAMPLER(S): (PRINT) RR/DMH

TURNAROUND TIME (Rush surcharges may apply to any TAT not "STANDARD"):
☐ SAME DAY ☐ 24 HR ☐ 48 HR ☐ 72 HR ☐ 5 DAYS ☐ STANDARD
EDD:
☐ COELT EDF ☐ OTHER
SPECIAL INSTRUCTIONS:

REQUESTED ANALYSES

Please check box or fill in blank as needed.

LAB USE ONLY	SAMPLE ID	SAMPLING DATE	SAMPLING TIME	MATRIX	NO. OF CONT.	Unpreserved	Preserved	Field Filtered	TPH(g) ☐ GRO	TPH(d) ☐ DRO	TPH ☐ C6-C36 ☐ C6-C44	TPH ____	BTEX / MTBE ☐ 8260 ☐ ____	VOCs (8260)	Oxygenates (8260)	Prep (5035) ☐ En Core ☐ Terra Core	SVOCs (8270)	Pesticides (8081)	PCBs (8082)	PAHs ☐ 8270 ☐ 8270 SIM	T22 Metals ☐ 6010/747X ☐ 6020/747X	Cr(VI) ☐ 7196 ☐ 7199 ☐ 218.6	3540c (Soxhlet Extraction)			
11	1505-11	11/17/15	10:30 am	S	1														X				X			
12	1526-01	↓	11:35 pm	S	1														X				X			
13	1526-02		11:50 pm	S	1														X				X			
14	1526-03		12:15 am	S	1														X				X			
15	1526-04		12:35 am	S	1														X				X			
16	1526-05	↓	12:50 am	S	1														X				X			

Relinquished by: (Signature)	Received by: (Signature/Affiliation) - FACS	Date: 11/18/15	Time: 12:25 pm
Relinquished by: (Signature) - FACS	Received by: (Signature/Affiliation) Dannyle ECL	Date: 11/18/15	Time: 16:11
Relinquished by: (Signature)	Received by: (Signature/Affiliation)	Date:	Time:

2015-05-13 Revision

Return to Contents

eurofins | Calscience

WORK ORDER NUMBER: 15-11- 1537

SAMPLE RECEIPT CHECKLIST

COOLER 0 OF 0

CLIENT: FACS

DATE: 11 / 18 / 2015

TEMPERATURE: (Criteria: 0.0°C – 6.0°C, not frozen except sediment/tissue)

Thermometer ID: SC2 (CF:-0.4°C); Temperature (w/o CF): 21.4 °C (w/ CF): 21.0 °C; ☐ Blank ☑ Sample

☐ Sample(s) outside temperature criteria (PM/APM contacted by: _____)

☐ Sample(s) outside temperature criteria but received on ice/chilled on same day of sampling

☐ Sample(s) received at ambient temperature; placed on ice for transport by courier

Ambient Temperature: ☐ Air ☐ Filter Checked by: 679

CUSTODY SEAL:

Cooler ☐ Present and Intact ☐ Present but Not Intact ☐ Not Present ☑ N/A Checked by: 679

Sample(s) ☐ Present and Intact ☐ Present but Not Intact ☐ Not Present ☑ N/A Checked by: 1048

SAMPLE CONDITION:	Yes	No	N/A
Chain-of-Custody (COC) document(s) received with samples	☑	☐	☐
COC document(s) received complete	☑	☐	☐
☐ Sampling date ☐ Sampling time ☐ Matrix ☐ Number of containers			
☐ No analysis requested ☐ Not relinquished ☐ No relinquished date ☐ No relinquished time			
Sampler's name indicated on COC	☑	☐	☐
Sample container label(s) consistent with COC	☑	☐	☐
Sample container(s) intact and in good condition	☑	☐	☐
Proper containers for analyses requested	☑	☑	☐
Sufficient volume/mass for analyses requested	☑ 11/18/15	☐	☐
Samples received within holding time	☑	☐	☐
Aqueous samples for certain analyses received within 15-minute holding time			
☐ pH ☐ Residual Chlorine ☐ Dissolved Sulfide ☐ Dissolved Oxygen	☐	☐	☑
Proper preservation chemical(s) noted on COC and/or sample container	☐	☐	☑
Unpreserved aqueous sample(s) received for certain analyses			
☐ Volatile Organics ☐ Total Metals ☐ Dissolved Metals			
Container(s) for certain analysis free of headspace	☐	☐	☑
☐ Volatile Organics ☐ Dissolved Gases (RSK-175) ☐ Dissolved Oxygen (SM 4500)			
☐ Carbon Dioxide (SM 4500) ☐ Ferrous Iron (SM 3500) ☐ Hydrogen Sulfide (Hach)			
Tedlar™ bag(s) free of condensation	☐	☐	☑

CONTAINER TYPE: (Trip Blank Lot Number: _____)

Aqueous: ☐ VOA ☐ VOA**h** ☐ VOA**na$_2$** ☐ 100PJ ☐ 100PJ**na$_2$** ☐ 125AGB ☐ 125AGB**h** ☐ 125AGB**p** ☐ 125PB

☐ 125PB**znna** ☐ 250AGB ☐ 250CGB ☐ 250CGB**s** ☐ 250PB ☐ 250PB**n** ☐ 500AGB ☐ 500AGJ ☐ 500AGJ**s**

☐ 500PB ☐ 1AGB ☐ 1AGB**na$_2$** ☐ 1AGB**s** ☐ 1PB ☐ 1PB**na** ☐ _____ ☐ _____ ☐ _____ ☐ _____

Solid: ☐ 4ozCGJ ☐ 8ozCGJ ☐ 16ozCGJ ☐ Sleeve (_____) ☐ EnCores® (_____) ☐ TerraCores® (_____) ☑ WhiRl-Pak

Air: ☐ Tedlar™ ☐ Canister ☐ Sorbent Tube ☐ PUF ☐ _____ **Other Matrix** (_____): ☐ _____ ☐ _____

Container: **A** = Amber, **B** = Bottle, **C** = Clear, **E** = Envelope, **G** = Glass, **J** = Jar, **P** = Plastic, and **Z** = Ziploc/Resealable Bag

Preservative: **b** = buffered, **f** = filtered, **h** = HCl, **n** = HNO_3, **na** = NaOH, **na$_2$** = $Na_2S_2O_3$, **p** = H_3PO_4, **s** = H_2SO_4, **u** = ultra-pure, **znna** = $Zn(CH_3CO_2)_2$ + NaOH

Labeled/Checked by: 1048

Reviewed by: SM

Return to Contents

eurofins | Calscience

WORK ORDER NUMBER: 15-11-1337

SAMPLE ANOMALY REPORT

DATE: 11 / 18 / 2015

SAMPLES, CONTAINERS, AND LABELS:

- ☐ Sample(s) NOT RECEIVED but listed on COC
- ☐ Sample(s) received but NOT LISTED on COC
- ☐ Holding time expired (list client or ECI sample ID and analysis)
- ☐ Insufficient sample amount for requested analysis (list analysis)
- ☐ Improper container(s) used (list analysis)
- ☐ Improper preservative used (list analysis)
- ☐ No preservative noted on COC or label (list analysis and notify lab)
- ☐ Sample container(s) not labeled
- ☐ Client sample label(s) illegible (list container type and analysis)
- ☐ Client sample label(s) do not match COC (comment)
  - ☐ Project information
  - ☐ Client sample ID
  - ☐ Sampling date and/or time
  - ☐ Number of container(s)
  - ☐ Requested analysis
- ☐ Sample container(s) compromised (comment)
  - ☐ Broken
  - ☐ Water present in sample container
- ☐ Air sample container(s) compromised (comment)
  - ☐ Flat
  - ☐ Very low in volume
  - ☐ Leaking (not transferred; duplicate bag submitted)
  - ☐ Leaking (transferred into ECI Tedlar™ bags*)
  - ☐ Leaking (transferred into client's Tedlar™ bags*)

* Transferred at client's request.

Comments

MISCELLANEOUS: (Describe)

* COLLECTION DATE

Comments

(14 THRU -16) MAY BE COLLECTED ON 11/18/15.

HEADSPACE:

(Containers with bubble > 6 mm or ¼ inch for volatile organic or dissolved gas analysis)

ECI Sample ID	ECI Container ID	Total Number**	ECI Sample ID	ECI Container ID	Total Number**

(Containers with bubble for other analysis)

ECI Sample ID	ECI Container ID	Total Number**	Requested Analysis

Comments: _____

Reported by: 1048

Reviewed by: JMC

** Record the total number of containers (i.e., vials or bottles) for the affected sample.

Return to Contents

eurofins | Calscience

WORK ORDER NUMBER: 15-12-1141

The difference is service



AIR | SOIL | WATER | MARINE CHEMISTRY

Analytical Report For

Client: Forensic Analytical

Client Project Name: Kaiser LAMC / PJ27371

Attention: Steve Long
2959 Pacific Commerce Drive
Rancho Dominguez, CA 90221-5729

Approved for release on 12/18/2015 by:
Carla Hollowell
Project Manager

ResultLink

Email your PM

Eurofins Calscience, Inc. (Calscience) certifies that the test results provided in this report meet all NELAC requirements for parameters for which accreditation is required or available. Any exceptions to NELAC requirements are noted in the case narrative. The original report of subcontracted analyses, if any, is attached to this report. The results in this report are limited to the sample(s) tested and any reproduction thereof must be made in its entirety. The client or recipient of this report is specifically prohibited from making material changes to said report and, to the extent that such changes are made, Calscience is not responsible, legally or otherwise. The client or recipient agrees to indemnify Calscience for any defense to any litigation which may arise.

eurofins | Calscience

Contents

Client Project Name: Kaiser LAMC / PJ27371
Work Order Number: 15-12-1141

1 Work Order Narrative. 3

2 Sample Summary. 4

3 Detections Summary. 5

4 Client Sample Data. 6
4.1 EPA 8082 PCB Aroclors (Solid). 6

5 Quality Control Sample Data. 9
5.1 LCS/LCSD. 9

6 Glossary of Terms and Qualifiers. 10

7 Chain-of-Custody/Sample Receipt Form. 11

eurofins | Calscience

Work Order Narrative

Work Order: 15-12-1141 Page 1 of 1

Condition Upon Receipt:

Samples were received under Chain-of-Custody (COC) on 12/15/15. They were assigned to Work Order 15-12-1141.

Unless otherwise noted on the Sample Receiving forms all samples were received in good condition and within the recommended EPA temperature criteria for the methods noted on the COC. The COC and Sample Receiving Documents are integral elements of the analytical report and are presented at the back of the report.

Holding Times:

All samples were analyzed within prescribed holding times (HT) and/or in accordance with the Calscience Sample Acceptance Policy unless otherwise noted in the analytical report and/or comprehensive case narrative, if required.

Any parameter identified in 40CFR Part 136.3 Table II that is designated as "analyze immediately" with a holding time of <= 15 minutes (40CFR-136.3 Table II, footnote 4), is considered a "field" test and the reported results will be qualified as being received outside of the stated holding time unless received at the laboratory within 15 minutes of the collection time.

Quality Control:

All quality control parameters (QC) were within established control limits except where noted in the QC summary forms or described further within this report.

Subcontractor Information:

Unless otherwise noted below (or on the subcontract form), no samples were subcontracted.

Additional Comments:

Air - Sorbent-extracted air methods (EPA TO-4A, EPA TO-10, EPA TO-13A, EPA TO-17): Analytical results are converted from mass/sample basis to mass/volume basis using client-supplied air volumes.

Solid - Unless otherwise indicated, solid sample data is reported on a wet weight basis, not corrected for % moisture. All QC results are always reported on a wet weight basis.

Return to Contents

eurofins | Calscience

Sample Summary

Client:	Forensic Analytical	Work Order:	15-12-1141
	2959 Pacific Commerce Drive	Project Name:	Kaiser LAMC / PJ27371
	Rancho Dominguez, CA 90221-5729	PO Number:	POLA 2973
		Date/Time Received:	12/15/15 14:14
		Number of Containers:	4
Attn:	Steve Long		

Sample Identification	Lab Number	Collection Date and Time	Number of Containers	Matrix
1526-01B	15-12-1141-1	12/07/15 19:30	1	Solid
1526-03B	15-12-1141-2	12/07/15 19:45	1	Solid
005B	15-12-1141-3	12/07/15 20:30	1	Solid
006A	15-12-1141-4	12/07/15 20:45	1	Solid

Return to Contents

eurofins | Calscience

Detections Summary

Client:	Forensic Analytical	Work Order:	15-12-1141
	2959 Pacific Commerce Drive	Project Name:	Kaiser LAMC / PJ27371
	Rancho Dominguez, CA 90221-5729	Received:	12/15/15
Attn:	Steve Long		Page 1 of 1

Client SampleID

Analyte	Result	Qualifiers	RL	Units	Method	Extraction
005B (15-12-1141-3)						
Aroclor-1254	320		200	ug/kg	EPA 8082	EPA 3540C

Subcontracted analyses, if any, are not included in this summary.

Return to Contents

* MDL is shown

eurofins | Calscience

Analytical Report

Forensic Analytical		Date Received:	12/15/15
2959 Pacific Commerce Drive		Work Order:	15-12-1141
Rancho Dominguez, CA 90221-5729		Preparation:	EPA 3540C
		Method:	EPA 8082
		Units:	ug/kg
Project: Kaiser LAMC / PJ27371			Page 1 of 3

Client Sample Number	Lab Sample Number	Date/Time Collected	Matrix	Instrument	Date Prepared	Date/Time Analyzed	QC Batch ID
1526-01B	**15-12-1141-1-A**	**12/07/15 19:30**	**Solid**	**GC 58**	**12/15/15**	**12/17/15 11:21**	**151215L10**

Comment(s): - The sample volume received was less than required resulting in an elevated reporting limit.

Parameter	Result	RL	DF	Qualifiers
Aroclor-1016	ND	200	1.00	
Aroclor-1221	ND	200	1.00	
Aroclor-1232	ND	200	1.00	
Aroclor-1242	ND	200	1.00	
Aroclor-1248	ND	200	1.00	
Aroclor-1254	ND	200	1.00	
Aroclor-1260	ND	200	1.00	
Aroclor-1262	ND	200	1.00	
Aroclor-1268	ND	200	1.00	

Surrogate	Rec. (%)	Control Limits	Qualifiers
Decachlorobiphenyl	114	24-168	
2,4,5,6-Tetrachloro-m-Xylene	83	25-145	

1526-03B	15-12-1141-2-A	12/07/15 19:45	Solid	GC 58	12/15/15	12/17/15 11:39	151215L10

Comment(s): - The sample volume received was less than required resulting in an elevated reporting limit.

Parameter	Result	RL	DF	Qualifiers
Aroclor-1016	ND	200	1.00	
Aroclor-1221	ND	200	1.00	
Aroclor-1232	ND	200	1.00	
Aroclor-1242	ND	200	1.00	
Aroclor-1248	ND	200	1.00	
Aroclor-1254	ND	200	1.00	
Aroclor-1260	ND	200	1.00	
Aroclor-1262	ND	200	1.00	
Aroclor-1268	ND	200	1.00	

Surrogate	Rec. (%)	Control Limits	Qualifiers
Decachlorobiphenyl	101	24-168	
2,4,5,6-Tetrachloro-m-Xylene	66	25-145	

Return to Contents

RL: Reporting Limit. DF: Dilution Factor. MDL: Method Detection Limit.

eurofins | Calscience

Analytical Report

Forensic Analytical		Date Received:	12/15/15
2959 Pacific Commerce Drive		Work Order:	15-12-1141
Rancho Dominguez, CA 90221-5729		Preparation:	EPA 3540C
		Method:	EPA 8082
		Units:	ug/kg
Project: Kaiser LAMC / PJ27371			Page 2 of 3

Client Sample Number	Lab Sample Number	Date/Time Collected	Matrix	Instrument	Date Prepared	Date/Time Analyzed	QC Batch ID
005B	**15-12-1141-3-A**	**12/07/15 20:30**	**Solid**	**GC 58**	**12/15/15**	**12/17/15 11:57**	**151215L10**

Comment(s): - The sample volume received was less than required resulting in an elevated reporting limit.

Parameter	Result	RL	DF	Qualifiers
Aroclor-1016	ND	200	1.00	
Aroclor-1221	ND	200	1.00	
Aroclor-1232	ND	200	1.00	
Aroclor-1242	ND	200	1.00	
Aroclor-1248	ND	200	1.00	
Aroclor-1254	320	200	1.00	
Aroclor-1260	ND	200	1.00	
Aroclor-1262	ND	200	1.00	
Aroclor-1268	ND	200	1.00	

Surrogate	Rec. (%)	Control Limits	Qualifiers
Decachlorobiphenyl	81	24-168	
2,4,5,6-Tetrachloro-m-Xylene	87	25-145	

Client Sample Number	Lab Sample Number	Date/Time Collected	Matrix	Instrument	Date Prepared	Date/Time Analyzed	QC Batch ID
006A	**15-12-1141-4-A**	**12/07/15 20:45**	**Solid**	**GC 58**	**12/15/15**	**12/17/15 15:14**	**151215L10**

Comment(s): - The sample volume received was less than required resulting in an elevated reporting limit.

Parameter	Result	RL	DF	Qualifiers
Aroclor-1016	ND	1000	5.00	
Aroclor-1221	ND	1000	5.00	
Aroclor-1232	ND	1000	5.00	
Aroclor-1242	ND	1000	5.00	
Aroclor-1248	ND	1000	5.00	
Aroclor-1254	ND	1000	5.00	
Aroclor-1260	ND	1000	5.00	
Aroclor-1262	ND	1000	5.00	
Aroclor-1268	ND	1000	5.00	

Surrogate	Rec. (%)	Control Limits	Qualifiers
Decachlorobiphenyl	122	24-168	
2,4,5,6-Tetrachloro-m-Xylene	102	25-145	

Return to Contents

RL: Reporting Limit. DF: Dilution Factor. MDL: Method Detection Limit.

eurofins | Calscience

Analytical Report

Forensic Analytical
2959 Pacific Commerce Drive
Rancho Dominguez, CA 90221-5729

Date Received: 12/15/15
Work Order: 15-12-1141
Preparation: EPA 3540C
Method: EPA 8082
Units: ug/kg

Project: Kaiser LAMC / PJ27371

Client Sample Number	Lab Sample Number	Date/Time Collected	Matrix	Instrument	Date Prepared	Date/Time Analyzed	QC Batch ID
Method Blank	**099-12-535-3563**	**N/A**	**Solid**	**GC 58**	**12/15/15**	**12/17/15 11:03**	**151215L10**

Parameter	Result	RL	DF	Qualifiers
Aroclor-1016	ND	50	1.00	
Aroclor-1221	ND	50	1.00	
Aroclor-1232	ND	50	1.00	
Aroclor-1242	ND	50	1.00	
Aroclor-1248	ND	50	1.00	
Aroclor-1254	ND	50	1.00	
Aroclor-1260	ND	50	1.00	
Aroclor-1262	ND	50	1.00	
Aroclor-1268	ND	50	1.00	

Surrogate	Rec. (%)	Control Limits	Qualifiers
Decachlorobiphenyl	97	24-168	
2,4,5,6-Tetrachloro-m-Xylene	98	25-145	

Return to Contents

RL: Reporting Limit. DF: Dilution Factor. MDL: Method Detection Limit.

eurofins | Calscience

Quality Control - LCS/LCSD

Forensic Analytical		Date Received:	12/15/15
2959 Pacific Commerce Drive		Work Order:	15-12-1141
Rancho Dominguez, CA 90221-5729		Preparation:	EPA 3540C
		Method:	EPA 8082
Project: Kaiser LAMC / PJ27371			Page 1 of 1

Quality Control Sample ID	Type	Matrix	Instrument	Date Prepared	Date Analyzed	LCS/LCSD Batch Number
099-12-535-3563	**LCS**	**Solid**	**GC 58**	**12/15/15**	**12/17/15 10:27**	**151215L10**
099-12-535-3563	**LCSD**	**Solid**	**GC 58**	**12/15/15**	**12/17/15 10:45**	**151215L10**

Parameter	Spike Added	LCS Conc.	LCS %Rec.	LCSD Conc.	LCSD %Rec.	%Rec. CL	RPD	RPD CL	Qualifiers
Aroclor-1016	100.0	93.87	94	95.92	96	50-135	2	0-20	
Aroclor-1260	100.0	100.7	101	103.3	103	50-135	3	0-20	

Return to Contents

RPD: Relative Percent Difference. CL: Control Limits

eurofins | Calscience

Glossary of Terms and Qualifiers

Work Order: 15-12-1141 Page 1 of 1

Qualifiers	Definition
*	See applicable analysis comment.
<	Less than the indicated value.
>	Greater than the indicated value.
1	Surrogate compound recovery was out of control due to a required sample dilution. Therefore, the sample data was reported without further clarification.
2	Surrogate compound recovery was out of control due to matrix interference. The associated method blank surrogate spike compound was in control and, therefore, the sample data was reported without further clarification.
3	Recovery of the Matrix Spike (MS) or Matrix Spike Duplicate (MSD) compound was out of control due to suspected matrix interference. The associated LCS recovery was in control.
4	The MS/MSD RPD was out of control due to suspected matrix interference.
5	The PDS/PDSD or PES/PESD associated with this batch of samples was out of control due to suspected matrix interference.
6	Surrogate recovery below the acceptance limit.
7	Surrogate recovery above the acceptance limit.
B	Analyte was present in the associated method blank.
BU	Sample analyzed after holding time expired.
BV	Sample received after holding time expired.
CI	See case narrative.
E	Concentration exceeds the calibration range.
ET	Sample was extracted past end of recommended max. holding time.
HD	The chromatographic pattern was inconsistent with the profile of the reference fuel standard.
HDH	The sample chromatographic pattern for TPH matches the chromatographic pattern of the specified standard but heavier hydrocarbons were also present (or detected).
HDL	The sample chromatographic pattern for TPH matches the chromatographic pattern of the specified standard but lighter hydrocarbons were also present (or detected).
J	Analyte was detected at a concentration below the reporting limit and above the laboratory method detection limit. Reported value is estimated.
JA	Analyte positively identified but quantitation is an estimate.
ME	LCS Recovery Percentage is within Marginal Exceedance (ME) Control Limit range (+/- 4 SD from the mean).
ND	Parameter not detected at the indicated reporting limit.
Q	Spike recovery and RPD control limits do not apply resulting from the parameter concentration in the sample exceeding the spike concentration by a factor of four or greater.
SG	The sample extract was subjected to Silica Gel treatment prior to analysis.
X	% Recovery and/or RPD out-of-range.
Z	Analyte presence was not confirmed by second column or GC/MS analysis.
	Solid - Unless otherwise indicated, solid sample data is reported on a wet weight basis, not corrected for % moisture. All QC results are reported on a wet weight basis.
	Any parameter identified in 40CFR Part 136.3 Table II that is designated as "analyze immediately" with a holding time of <= 15 minutes (40CFR-136.3 Table II, footnote 4), is considered a "field" test and the reported results will be qualified as being received outside of the stated holding time unless received at the laboratory within 15 minutes of the collection time.
	A calculated total result (Example: Total Pesticides) is the summation of each component concentration and/or, if "J" flags are reported, estimated concentration. Component concentrations showing not detected (ND) are summed into the calculated total result as zero concentrations.

Return to Contents

eurofins | Calscience

7440 Lincoln Way, Garden Grove, CA 92841-1427 • (714) 895-5494
For courier service / sample drop off information, contact us26_sales@eurofinsus.com or call us.

CHAIN-OF-CUSTODY RECORD

WO NO. / LAB USE ONLY: **15-12-1141**

DATE: 12-07-15

PAGE: 1 OF 1

LABORATORY CLIENT: Forensic Analytical Consulting Services

ADDRESS: 2959 Pacific Commerce Drive

CITY: Rancho Dominguez STATE: CA ZIP: 90221

TEL: 310-668-5600 E-MAIL: SLong@ForensicAnalytical.com

CLIENT PROJECT NAME / NO.: Kaiser LAMC PJ27371

PROJECT CONTACT: Steve Long (714) 600-7515 cell

P.O. NO.: POLA2973

LAB CONTACT OR QUOTE NO.: Carla H.

GLOBAL ID:

LOG CODE:

SAMPLER(S): (PRINT) R. R.

TURNAROUND TIME (Rush surcharges may apply to any TAT not "STANDARD"):
☐ SAME DAY ☐ 24 HR ☐ 48 HR ☒ 72 HR ☐ 5 DAYS ☐ STANDARD

EDD:
☐ COELT EDF ☐ OTHER

SPECIAL INSTRUCTIONS:

REQUESTED ANALYSES

Please check box or fill in blank as needed.

LAB USE ONLY	SAMPLE ID	SAMPLING DATE	SAMPLING TIME	MATRIX	NO. OF CONT.	Unpreserved	Preserved	Field Filtered	TPH(g) ☐ GRO	TPH(d) ☐ DRO	TPH ☐ C6-C36 ☐ C6-C44	TPH _____	BTEX / MTBE ☐ 8260 ☐ _____	VOCs (8260)	Oxygenates (8260)	Prep (5035) ☐ En Core ☐ Terra Core	SVOCs (8270)	Pesticides (8081)	PCBs (8082)	PAHs ☐ 8270 ☐ 8270 SIM	T22 Metals ☐ 6010/747X ☐ 6020/747X	Cr(VI) ☐ 7196 ☐ 7199 ☐ 218.6	3540C (Soxhlet Extraction)			
1	1526-01B	12/7/15	7:30 pm	S	1														X				X			
2	1526-03B	↓	7:45 pm	S	1														X				X			
3	005B		8:30 pm	S	1														X				X			
4	006A	↓	8:45 pm	S	1														X				X			

Relinquished by: (Signature)	Received by: (Signature/Affiliation)	Date: 12/8/15	Time: 1305
Relinquished by: (Signature) -FACS	Received by: (Signature/Affiliation)	Date: 12/15/15	Time: 1414
Relinquished by: (Signature)	Received by: (Signature/Affiliation)	Date:	Time:

2015-05-13 Revision

Return to Contents

eurofins | Calscience

WORK ORDER NUMBER: 15-12- 1141

SAMPLE RECEIPT CHECKLIST

COOLER 0 OF 0

CLIENT: Forensic Analytical

DATE: 12 / 15 / 2015

TEMPERATURE: (Criteria: 0.0°C – 6.0°C, not frozen except sediment/tissue)

Thermometer ID: SC2 (CF:-0.4°C); Temperature (w/o CF): 20.4 °C (w/ CF): 20.0 °C; ☐ Blank ☑ Sample

☐ Sample(s) outside temperature criteria (PM/APM contacted by: _____)

☐ Sample(s) outside temperature criteria but received on ice/chilled on same day of sampling

☐ Sample(s) received at ambient temperature; placed on ice for transport by courier

Ambient Temperature: ☐ Air ☐ Filter Checked by: 836

CUSTODY SEAL:

Cooler ☐ Present and Intact ☐ Present but Not Intact ☐ Not Present ☑ N/A Checked by: 836

Sample(s) ☐ Present and Intact ☐ Present but Not Intact ☑ Not Present ☐ N/A Checked by: 965

SAMPLE CONDITION:	Yes	No	N/A
Chain-of-Custody (COC) document(s) received with samples	☑	☐	☐
COC document(s) received complete	☑	☐	☐
☐ Sampling date ☐ Sampling time ☐ Matrix ☐ Number of containers			
☐ No analysis requested ☐ Not relinquished ☐ No relinquished date ☐ No relinquished time			
Sampler's name indicated on COC	☑	☐	☐
Sample container label(s) consistent with COC	☑	☐	☐
Sample container(s) intact and in good condition	☑	☐	☐
Proper containers for analyses requested	☑	☐	☐
Sufficient volume/mass for analyses requested	☑	☐	☐
Samples received within holding time	☑	☐	☐
Aqueous samples for certain analyses received within 15-minute holding time			
☐ pH ☐ Residual Chlorine ☐ Dissolved Sulfide ☐ Dissolved Oxygen	☐	☐	☑
Proper preservation chemical(s) noted on COC and/or sample container	☐	☐	☑
Unpreserved aqueous sample(s) received for certain analyses			
☐ Volatile Organics ☐ Total Metals ☐ Dissolved Metals			
Container(s) for certain analysis free of headspace	☐	☐	☑
☐ Volatile Organics ☐ Dissolved Gases (RSK-175) ☐ Dissolved Oxygen (SM 4500)			
☐ Carbon Dioxide (SM 4500) ☐ Ferrous Iron (SM 3500) ☐ Hydrogen Sulfide (Hach)			
Tedlar™ bag(s) free of condensation	☐	☐	☑

CONTAINER TYPE: (Trip Blank Lot Number: _____)

Aqueous: ☐ VOA ☐ VOA**h** ☐ VOA**na$_2$** ☐ 100PJ ☐ 100PJ**na$_2$** ☐ 125AGB ☐ 125AGB**h** ☐ 125AGB**p** ☐ 125PB

☐ 125PB**znna** ☐ 250AGB ☐ 250CGB ☐ 250CGB**s** ☐ 250PB ☐ 250PB**n** ☐ 500AGB ☐ 500AGJ ☐ 500AGJ**s**

☐ 500PB ☐ 1AGB ☐ 1AGB**na$_2$** ☐ 1AGB**s** ☐ 1PB ☐ 1PB**na** ☐ _____ ☐ _____ ☐ _____ ☐ _____

Solid: ☐ 4ozCGJ ☐ 8ozCGJ ☐ 16ozCGJ ☐ Sleeve (_____) ☐ EnCores® (_____) ☐ TerraCores® (_____) ☑ Whirl PAK

Air: ☐ Tedlar™ ☐ Canister ☐ Sorbent Tube ☐ PUF ☐ _____ **Other Matrix** (_____): ☐ _____ ☐ _____

Container: **A** = Amber, **B** = Bottle, **C** = Clear, **E** = Envelope, **G** = Glass, **J** = Jar, **P** = Plastic, and **Z** = Ziploc/Resealable Bag


Preservative: **b** = buffered, **f** = filtered, **h** = HCl, **n** = HNO_3, **na** = NaOH, **na$_2$** = $Na_2S_2O_3$, **p** = H_3PO_4, **s** = H_2SO_4, **u** = ultra-pure, **znna** = $Zn(CH_3CO_2)_2$ + NaOH

Labeled/Checked by: 965

Reviewed by: 1017

Return to Contents

Appendix C
Sample Location Drawing

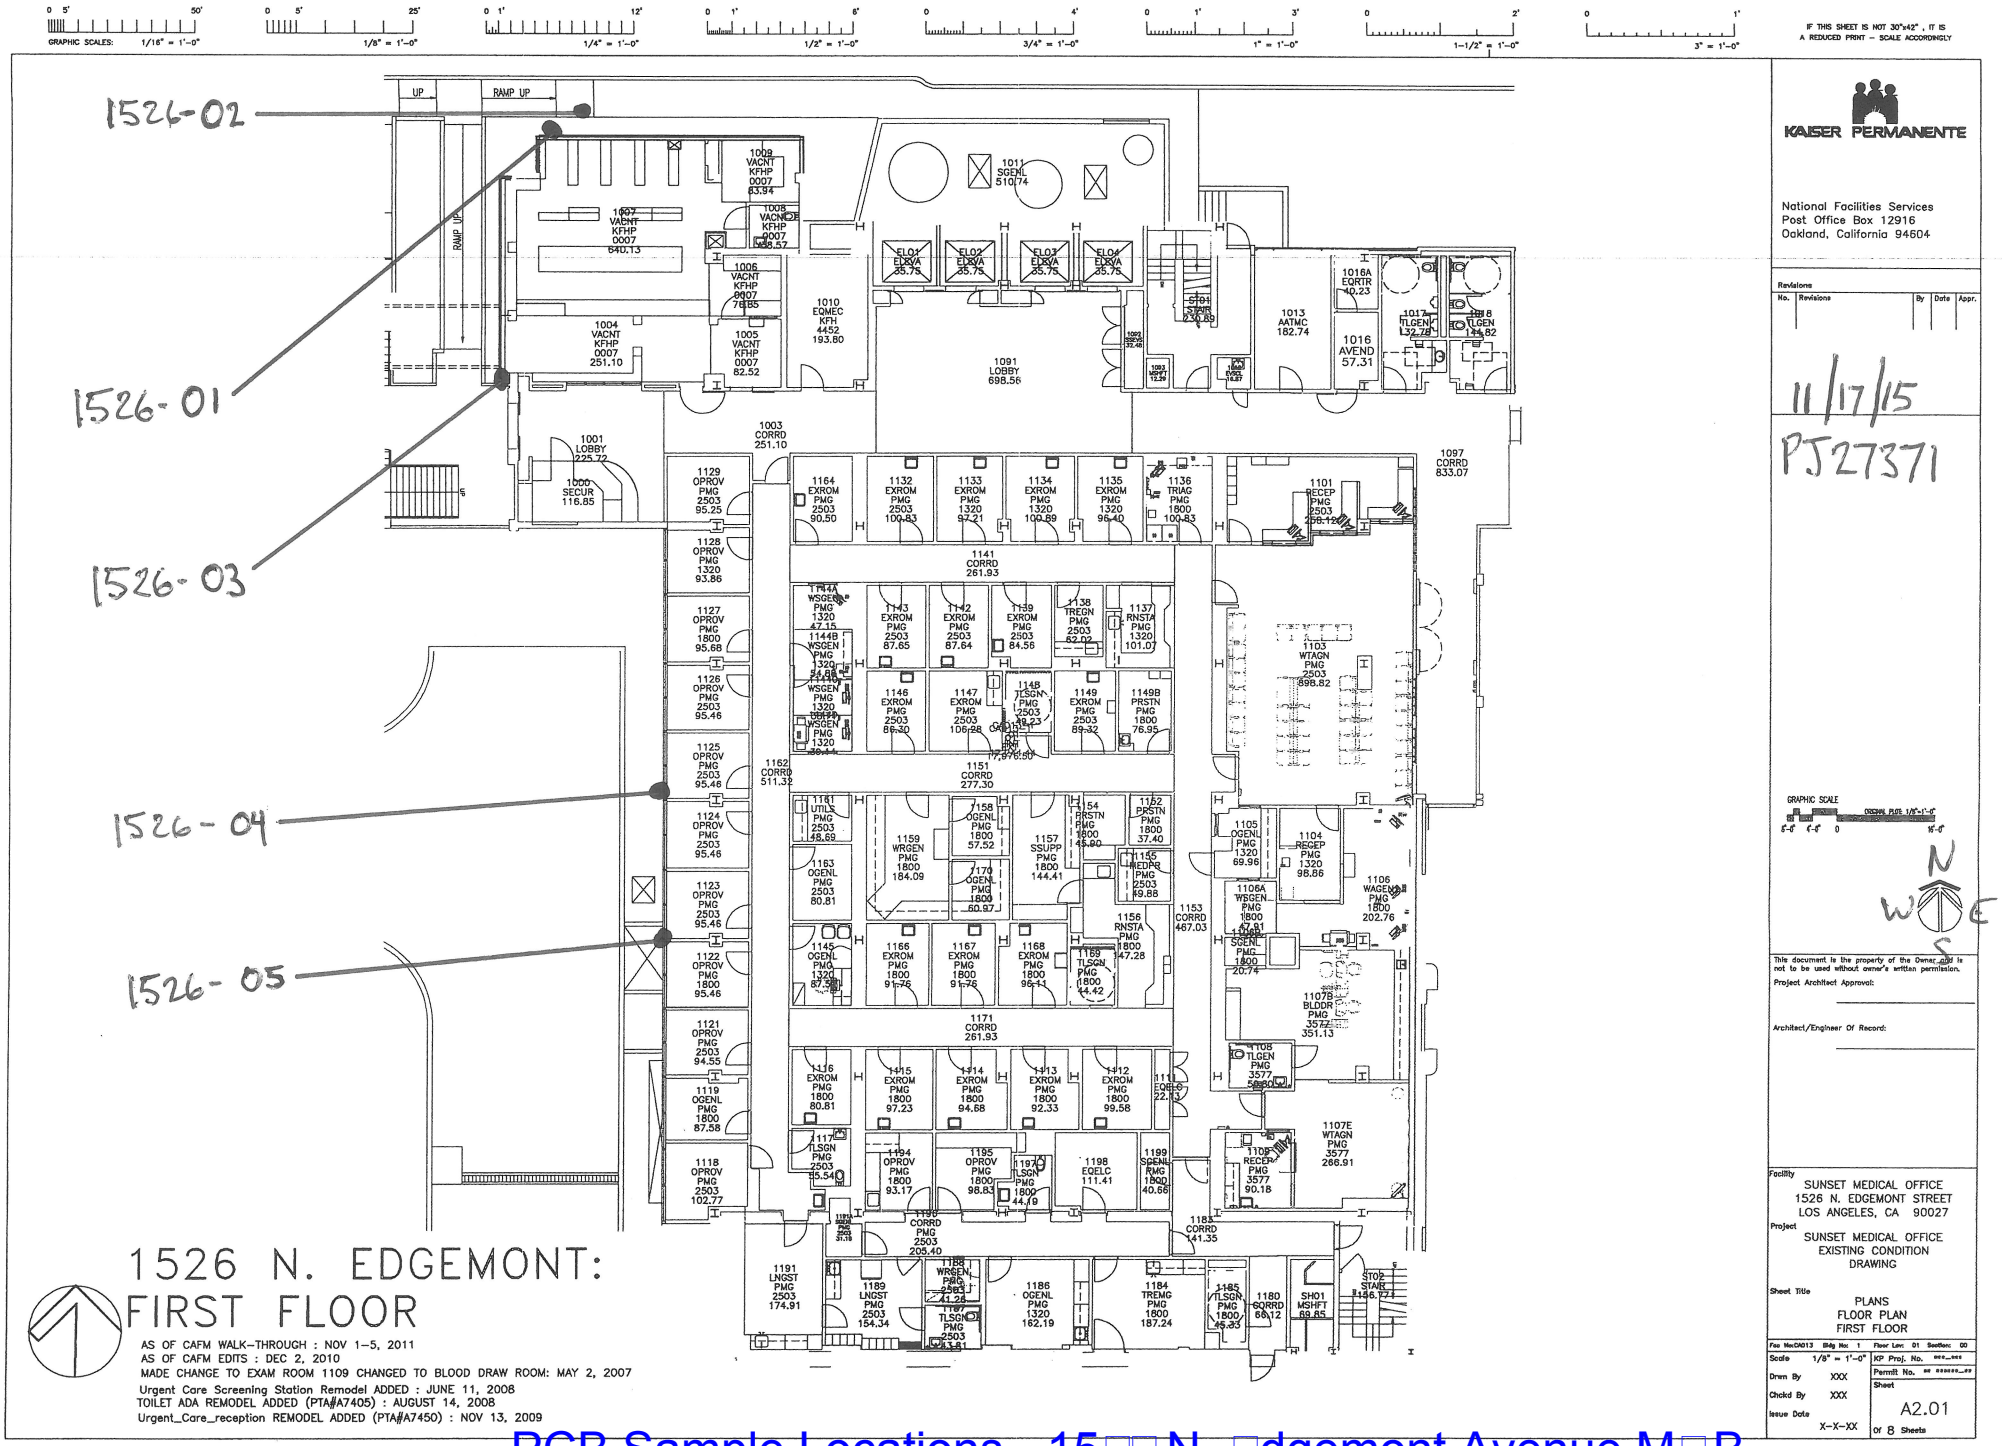

1526 N. EDGEMONT: FIRST FLOOR

AS OF CAFM WALK-THROUGH : NOV 1-5, 2011
AS OF CAFM EDITS : DEC 2, 2010
MADE CHANGE TO EXAM ROOM 1109 CHANGED TO BLOOD DRAW ROOM: MAY 2, 2007
Urgent Care Screening Station Remodel ADDED : JUNE 11, 2008
TOILET ADA REMODEL ADDED (PTA#A7405) : AUGUST 14, 2008
Urgent_Care_reception REMODEL ADDED (PTA#A7450) : NOV 13, 2009

GRAPHIC SCALES: 1/16" = 1'-0" | 1/8" = 1'-0" | 1/4" = 1'-0" | 1/2" = 1'-0" | 3/4" = 1'-0" | 1" = 1'-0" | 1-1/2" = 1'-0" | 3" = 1'-0"

IF THIS SHEET IS NOT 30"x42" , IT IS A REDUCED PRINT - SCALE ACCORDINGLY

KAISER PERMANENTE

National Facilities Services
Post Office Box 12916
Oakland, California 94604

Revisions

No.	Revisions	By	Date	Appr.

11/17/15

PJ27371

GRAPHIC SCALE

This document is the property of the Owner and is not to be used without owner's written permission.

Project Architect Approval:

Architect/Engineer Of Record:

Facility
SUNSET MEDICAL OFFICE
1526 N. EDGEMONT STREET
LOS ANGELES, CA 90027


Project
SUNSET MEDICAL OFFICE
EXISTING CONDITION
DRAWING

Sheet Title
PLANS
FLOOR PLAN
FIRST FLOOR

Fac No CA013 Bldg No. 1 Floor Lev. 01 Section: 00

Scale	1/8" = 1'-0"	KP Proj. No.	###-###
Drwn By	XXX	Permit No.	## ######_##
Chckd By	XXX	Sheet	A2.01
Issue Date	X-X-XX	of 8 Sheets	

PCB Sample Locations - 15□□ N. □dgemont Avenue M□B

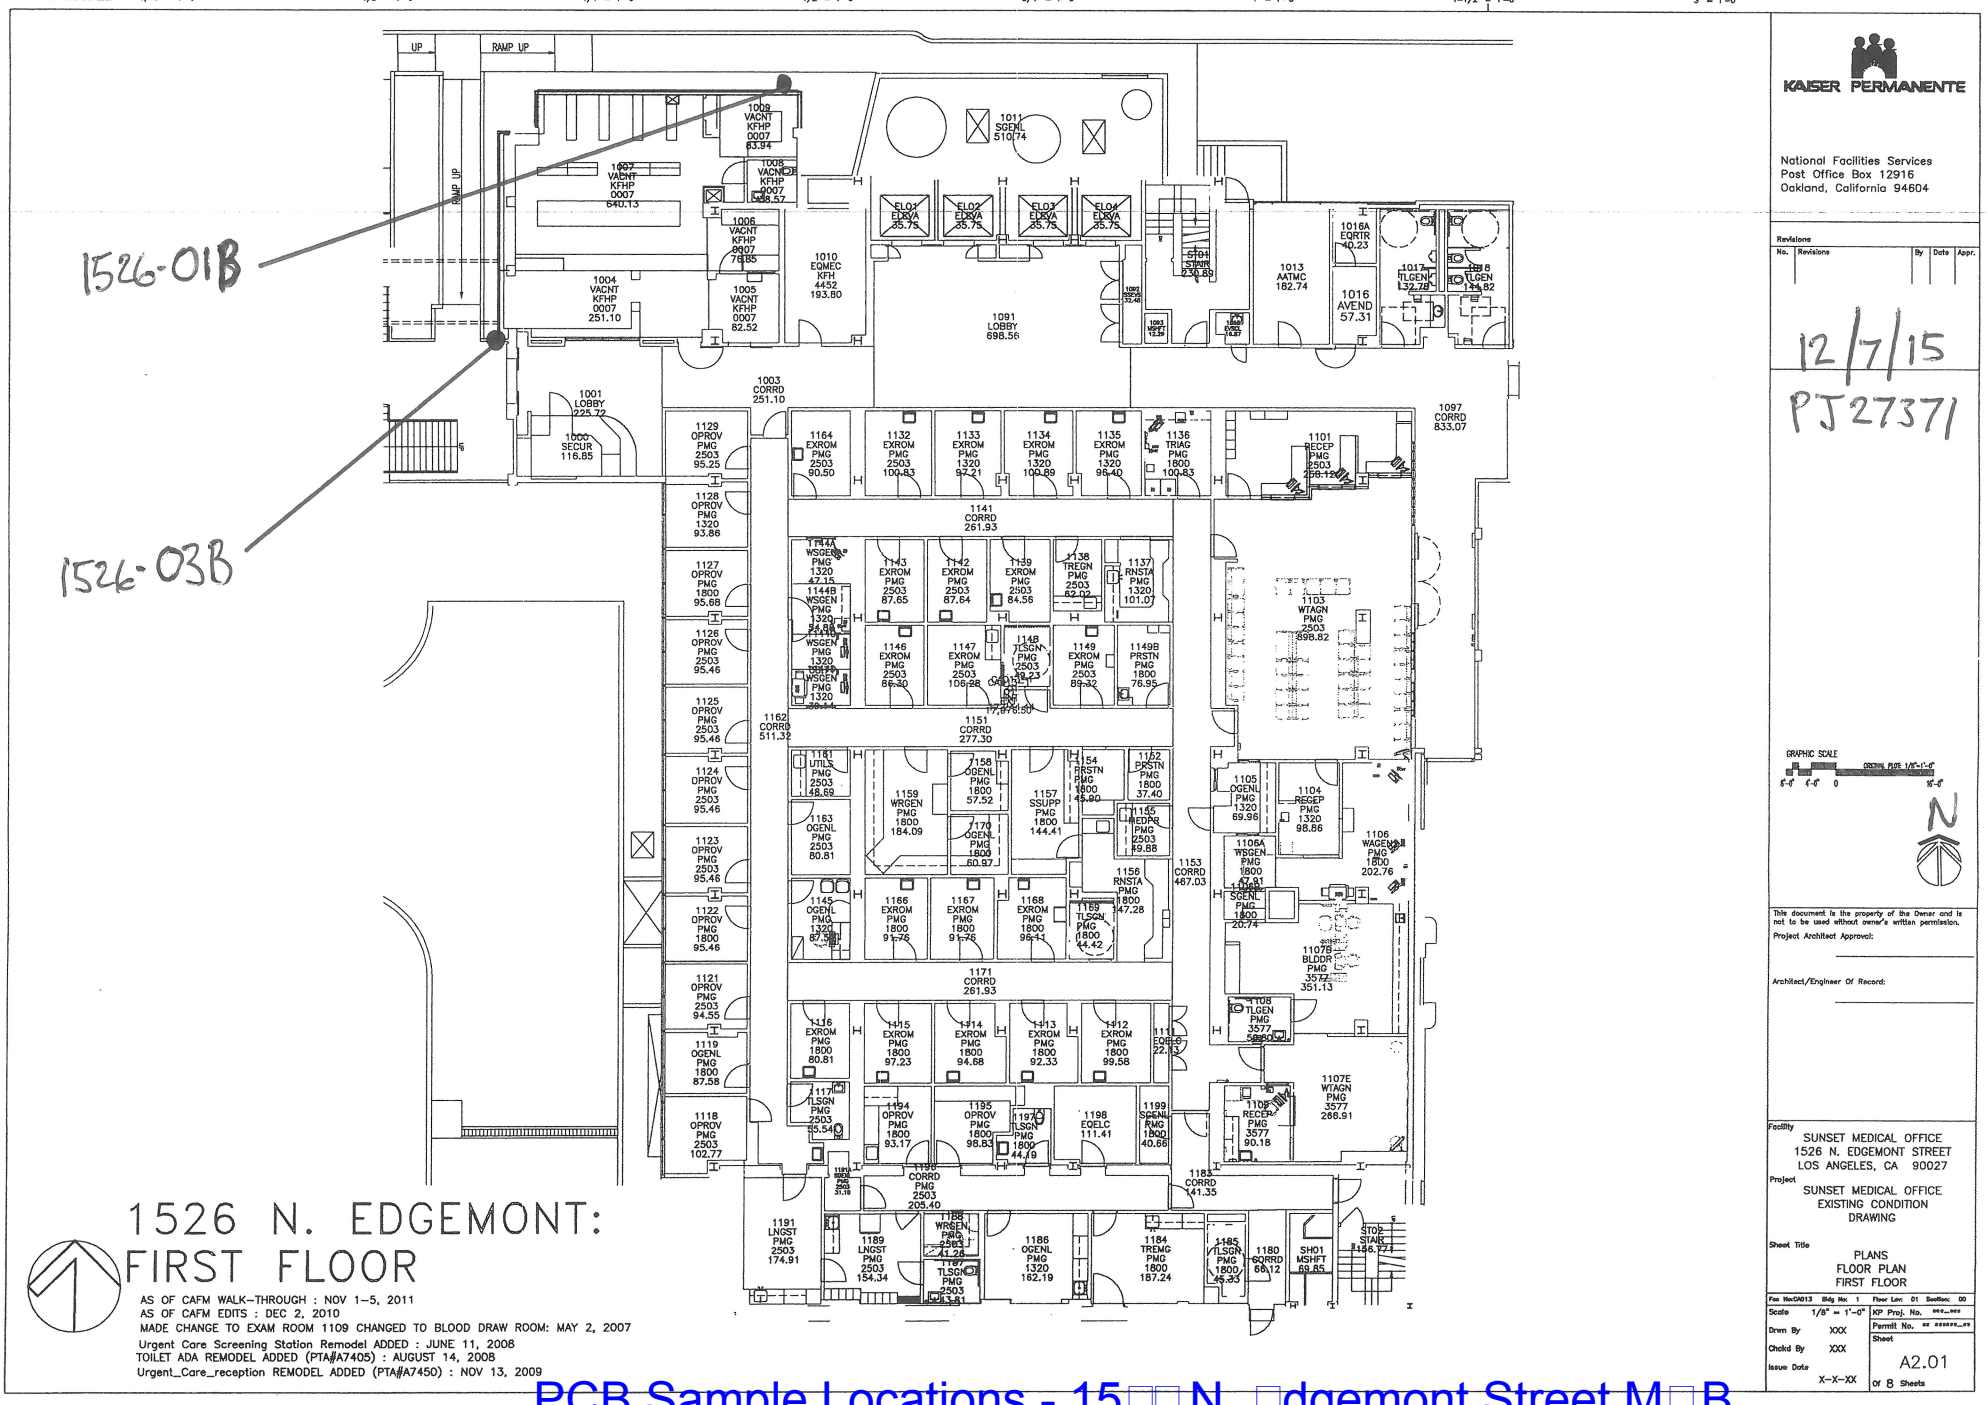
1526-01B
1526-03B
1526 N. EDGEMONT:
FIRST FLOOR
AS OF CAFM WALK-THROUGH : NOV 1-5, 2011
AS OF CAFM EDITS : DEC 2, 2010
MADE CHANGE TO EXAM ROOM 1109 CHANGED TO BLOOD DRAW ROOM: MAY 2, 2007
Urgent Care Screening Station Remodel ADDED : JUNE 11, 2008
TOILET ADA REMODEL ADDED (PTA#A7405) : AUGUST 14, 2008
Urgent_Care_reception REMODEL ADDED (PTA#A7450) : NOV 13, 2009
KAISER PERMANENTE
National Facilities Services
Post Office Box 12916
Oakland, California 94604
12/7/15
PJ27371
SUNSET MEDICAL OFFICE
1526 N. EDGEMONT STREET
LOS ANGELES, CA 90027
SUNSET MEDICAL OFFICE
EXISTING CONDITION
DRAWING
PLANS
FLOOR PLAN
FIRST FLOOR
A2.01
PCB Sample Locations - 15□□ N. □dgemont Street M□B

Right People

Right Perspective

Right Now

www.forensicanalytical.com

FACS
Forensic Analytical Consulting Services

May 17, 2016

PCB Survey Report: Findings of Initial Sampling Assessment

Kaiser Permanente
Los Angeles Medical Center
Parking Garage
1517 N. Vermont Avenue
Los Angeles, CA 90027

Prepared for:

Marc Hesse
Kaiser Foundation Health Plan, Inc.
NFS, LAMC Service Delivery Team
Los Angeles, CA 90027
(323) 855-8366 | marc.a.hesse@kp.org

Prepared By:

Russell Ragsdale
Forensic Analytical Consulting Services
2959 Pacific Commerce Drive
Rancho Dominguez, CA 90221
(310) 668-5600 | rragsdale@forensicanalytical.com

FACS Project #PJ27371

Contents

Executive Summary 1

Site Characterization 1

Scope of Work 1

Findings 1

Limitations 2

Appendix A: FACS Data Collection Methods
Appendix B: Sampling Results Summary & Laboratory Reports
Appendix C: Sample Location Drawing

Executive Summary

Forensic Analytical Consulting Services, Inc. (FACS) was retained by Kaiser Permanente to provide a pre-demolition survey for suspected PCB-containing materials on the exterior of the Kaiser Los Angeles Medical Center Parking Garage located at 1517 North Vermont Avenue.

None of the tested material (caulks) identified at this location were found to contain polychlorinated biphenyls (PCBs) greater than or near the important disposal threshold of 50 mg/kg.

Introduction

Forensic Analytical Consulting Services, Inc. (FACS) was retained by Kaiser Permanente to provide a pre-demolition survey for suspected PCB-containing materials on the exterior of the Kaiser Los Angeles Medical Center Parking Garage located at 1517 North Vermont Avenue.

The purpose of the following document is to provide Kaiser Permanente with a summary of materials and locations that will require specific removal and disposal of PCB-containing materials per the U.S. Environmental Protection Agency (USEPA), Region 9, for compliance with 40 CFR 761.

Site Characterization

The Kaiser facility at 1517 North Vermont Avenue in Los Angeles is a three-story parking structure (plus basement), which also contains a limited number of interior meeting rooms. Exterior construction consists of a mix of primarily concrete with decorative stone and metal panels. The building was constructed prior to 1978.

Scope of Work

In the course of this project, FACS conducted the following scope of work:

1. Identification and sampling of suspect caulk on the exterior of the building.

2. Identification and characterization of porous and non-porous substrates in contact with tested caulk.

3. Designation of waste categories for caulk and substrates as necessary.

Data collection methodologies are described in Appendix A. A Sampling Result Table (including laboratory reports and chain of custody forms) is provided in Appendix B. A drawing showing sample locations is contained in Appendix C.

Findings and Discussion

Various types of caulk were identified on the building's exterior and were sampled and analyzed for PCBs. Findings of the sample analysis are as follows:

- All nine caulk samples collected and analyzed had PCB concentrations less than the important regulatory threshold of 50 mg/kg (50 ppm). Therefore, these caulks are designated as an excluded product under 40 CFR 761.3.

- Eight of the nine samples demonstrated PCB concentrations less than 1 mg/kg, and therefore are not regulated for disposal. Caulking with concentrations below 1 mg/kg does not need to be removed prior to demolition.

- No measurable levels of PCB were identified in the remaining caulk sample (Garage Top Level 3 and north exterior elevation to ground level, Northwest stairwell, east side). However, the detection limit was greater than 4 mg/kg; and therefore, it is uncertain if the concentration is greater than the 1 mg/kg threshold level as noted above. If assumed that concentrations are greater than 1 mg/kg, the caulk should be removed and disposed of as a PCB containing material and sent to a facility permitted, licensed, or registered by a State to accept wastes containing PCBs at levels <50 mg/kg. Alternatively, since this classification is due to a high lab reporting limit for the sample of this caulk, retesting of the caulk prior to building demolition may be conducted to determine whether actual PCB concentration may be less than 1 mg/kg.

Substrates Touching Caulk

Substrates located adjacent to sampled caulks were identified and characterized as either porous or non-porous. Non-porous substrates identified were metal. Porous substrates identified were concrete, stucco and stone. Substrates were not sampled for PCBs (which would check for potential leaching of PCBs into/onto the substrate) because all caulk samples had PCB concentrations below 50 mg/kg and therefore designated as an excluded product (not required by EPA for caulk with PCB concentrations below 50 mg/kg).

Refer to Appendix B for the sample result table.

Limitations

This investigation is limited to the conditions and practices observed and information made available to FACS. The methods, conclusions, and recommendations provided are based on FACS' judgment, experience and the standard of practice for professional service. They are subject to the limitations and variability inherent in the methodology employed. As with all environmental investigations, this investigation is limited to the defined scope and does not purport to set forth all hazards, nor indicate that other hazards do not exist.

Please do not hesitate to contact our offices at 310-660-5600 with any questions or concerns. Thank you for the opportunity to assist Kaiser Foundation Health Plan, Inc. promoting a more healthful environment.

Respectfully,
FORENSIC ANALYTICAL

Russell Ragsdale
Project Manager

Reviewed by:

Michelle Rosales, MPH, CIH
Senior Project Manager



Appendix A
FACS Data Collection Methods

Polychlorinated Biphenyls (PCBs) – Caulk. Samples were collected using disposable chisels, files and box cutters and placed in small glass sampling containers. Samples were labeled using a unique identification number and shipped under Chain of Custody to an AIHA accredited analytical laboratory (Calscience, Garden Grove, California, facility). In the laboratory the samples were prepared in accordance with EPA Method 3540C (Soxhlet extraction) and analyzed in accordance with EPA Method 8082 (gas chromatography). Results of PCB concentrations are provided as Aroclors in µg/kg (ppb). All samples were stored and shipped at room temperature.

Appendix B
Sampling Results Summary & Laboratory Reports

Sampling results are provided in the table below. Supporting laboratory reports and chain of custody forms are attached in the pages that follow in order of laboratory report number. Please note that the laboratory calculated sample results in ug/kg, and these results have been converted by FACS to mg/kg for use in the summary tables contained in this report, in order to facilitate comparison with the EPA regulatory limits (which are typically expressed in mg/kg).

Caulk Sample Results (PCBs)						
Material	**Homogenous Area**	**Color**	**Adjacent Substrates**	**Sample #**	**Location**	**Sample Results (mg/kg*)**
Caulk	East side of Garage exterior	Gray	Concrete/stone	001A	Wall base, south end	0.320
Caulk	East side of Garage exterior	Gray	Stone/stucco	002A	South end (vertical)	less than 0.200
Caulk	East side of Garage exterior	White	Stone/stucco	003A	At light fixtures	less than 0.200
Caulk	East side of Garage exterior	Gray	Concrete/stone	001B	Wall base, north end	less than 0.200
Caulk	Garage Top Level 3	Gray	Concrete/metal	004A	West exit, south side	less than 0.280
Caulk	Garage Top Level 3	Gray	Concrete/metal	004B	West exit, north side	less than 0.200
Caulk	Garage Top Level 3 and north exterior elevation to ground level	Gray	Concrete/concrete	005A	Northwest stairwell, east side	less than 4.000
Caulk	Garage Top Level 3 and north exterior elevation to ground level	Gray	Concrete/concrete	005B	Northwest stairwell, east side	0.320
Caulk	East side of Garage exterior	Gray	Stone/stucco	006A	Building entry, north wall	less than 1.000

Note:
Any results in bold are those that exceed the 50 ppm criteria.
* mg/kg = ppm

eurofins | Calscience

WORK ORDER NUMBER: 15-11-0164

The difference is service



AIR | SOIL | WATER | MARINE CHEMISTRY

Analytical Report For

Client: Forensic Analytical

Client Project Name: Kaiser LAMC / PJ27371

Attention: Steve Long
2959 Pacific Commerce Drive
Rancho Dominguez, CA 90221-5729

Approved for release on 11/16/2015 by:
Carla Hollowell
Project Manager

ResultLink

Email your PM

Eurofins Calscience, Inc. (Calscience) certifies that the test results provided in this report meet all NELAC requirements for parameters for which accreditation is required or available. Any exceptions to NELAC requirements are noted in the case narrative. The original report of subcontracted analyses, if any, is attached to this report. The results in this report are limited to the sample(s) tested and any reproduction thereof must be made in its entirety. The client or recipient of this report is specifically prohibited from making material changes to said report and, to the extent that such changes are made, Calscience is not responsible, legally or otherwise. The client or recipient agrees to indemnify Calscience for any defense to any litigation which may arise.

eurofins | Calscience

Contents

Client Project Name: Kaiser LAMC / PJ27371
Work Order Number: 15-11-0164

1 Work Order Narrative. 3

2 Sample Summary. 4

3 Detections Summary. 5

4 Client Sample Data. 6
4.1 EPA 8082 PCB Aroclors (Solid). 6

5 Quality Control Sample Data. 10
5.1 MS/MSD. 10
5.2 LCS/LCSD. 11

6 Glossary of Terms and Qualifiers. 12

7 Chain-of-Custody/Sample Receipt Form. 13

eurofins | Calscience

Work Order Narrative

Work Order: 15-11-0164 Page 1 of 1

Condition Upon Receipt:

Samples were received under Chain-of-Custody (COC) on 11/03/15. They were assigned to Work Order 15-11-0164.

Unless otherwise noted on the Sample Receiving forms all samples were received in good condition and within the recommended EPA temperature criteria for the methods noted on the COC. The COC and Sample Receiving Documents are integral elements of the analytical report and are presented at the back of the report.

Holding Times:

All samples were analyzed within prescribed holding times (HT) and/or in accordance with the Calscience Sample Acceptance Policy unless otherwise noted in the analytical report and/or comprehensive case narrative, if required.

Any parameter identified in 40CFR Part 136.3 Table II that is designated as "analyze immediately" with a holding time of <= 15 minutes (40CFR-136.3 Table II, footnote 4), is considered a "field" test and the reported results will be qualified as being received outside of the stated holding time unless received at the laboratory within 15 minutes of the collection time.

Quality Control:

All quality control parameters (QC) were within established control limits except where noted in the QC summary forms or described further within this report.

Subcontractor Information:

Unless otherwise noted below (or on the subcontract form), no samples were subcontracted.

Additional Comments:

Air - Sorbent-extracted air methods (EPA TO-4A, EPA TO-10, EPA TO-13A, EPA TO-17): Analytical results are converted from mass/sample basis to mass/volume basis using client-supplied air volumes.

Solid - Unless otherwise indicated, solid sample data is reported on a wet weight basis, not corrected for % moisture. All QC results are always reported on a wet weight basis.

Return to Contents

eurofins | Calscience

Sample Summary

Client:	Forensic Analytical	Work Order:	15-11-0164
	2959 Pacific Commerce Drive	Project Name:	Kaiser LAMC / PJ27371
	Rancho Dominguez, CA 90221-5729	PO Number:	POLA 2906
		Date/Time Received:	11/03/15 15:24
		Number of Containers:	7
Attn:	Steve Long		

Sample Identification	Lab Number	Collection Date and Time	Number of Containers	Matrix
001A	15-11-0164-1	11/03/15 08:00	1	Solid
002A	15-11-0164-2	11/03/15 08:10	1	Solid
003A	15-11-0164-3	11/03/15 08:25	1	Solid
001B	15-11-0164-4	11/03/15 09:00	1	Solid
004A	15-11-0164-5	11/03/15 09:20	1	Solid
004B	15-11-0164-6	11/03/15 09:30	1	Solid
005A	15-11-0164-7	11/03/15 10:00	1	Solid

Return to Contents

eurofins | Calscience

Detections Summary

Client:	Forensic Analytical	Work Order:	15-11-0164
	2959 Pacific Commerce Drive	Project Name:	Kaiser LAMC / PJ27371
	Rancho Dominguez, CA 90221-5729	Received:	11/03/15
Attn:	Steve Long		Page 1 of 1

Client SampleID

Analyte	Result	Qualifiers	RL	Units	Method	Extraction
001A (15-11-0164-1)						
Aroclor-1254	320		200	ug/kg	EPA 8082	EPA 3540C

Subcontracted analyses, if any, are not included in this summary.

Return to Contents

* MDL is shown

eurofins | Calscience

Analytical Report

Forensic Analytical
2959 Pacific Commerce Drive
Rancho Dominguez, CA 90221-5729

Date Received: 11/03/15
Work Order: 15-11-0164
Preparation: EPA 3540C
Method: EPA 8082
Units: ug/kg

Project: Kaiser LAMC / PJ27371

Client Sample Number	Lab Sample Number	Date/Time Collected	Matrix	Instrument	Date Prepared	Date/Time Analyzed	QC Batch ID
001A	**15-11-0164-1-A**	**11/03/15 08:00**	**Solid**	**GC 58**	**11/10/15**	**11/13/15 13:55**	**151110L08**

Parameter	Result	RL	DF	Qualifiers
Aroclor-1016	ND	200	1.00	
Aroclor-1221	ND	200	1.00	
Aroclor-1232	ND	200	1.00	
Aroclor-1242	ND	200	1.00	
Aroclor-1248	ND	200	1.00	
Aroclor-1254	320	200	1.00	
Aroclor-1260	ND	200	1.00	
Aroclor-1262	ND	200	1.00	
Aroclor-1268	ND	200	1.00	

Surrogate	Rec. (%)	Control Limits	Qualifiers
Decachlorobiphenyl	114	24-168	
2,4,5,6-Tetrachloro-m-Xylene	105	25-145	

Client Sample Number	Lab Sample Number	Date/Time Collected	Matrix	Instrument	Date Prepared	Date/Time Analyzed	QC Batch ID
002A	**15-11-0164-2-A**	**11/03/15 08:10**	**Solid**	**GC 58**	**11/10/15**	**11/13/15 14:13**	**151110L08**

Parameter	Result	RL	DF	Qualifiers
Aroclor-1016	ND	200	1.00	
Aroclor-1221	ND	200	1.00	
Aroclor-1232	ND	200	1.00	
Aroclor-1242	ND	200	1.00	
Aroclor-1248	ND	200	1.00	
Aroclor-1254	ND	200	1.00	
Aroclor-1260	ND	200	1.00	
Aroclor-1262	ND	200	1.00	
Aroclor-1268	ND	200	1.00	

Surrogate	Rec. (%)	Control Limits	Qualifiers
Decachlorobiphenyl	113	24-168	
2,4,5,6-Tetrachloro-m-Xylene	100	25-145	

Return to Contents

RL: Reporting Limit. DF: Dilution Factor. MDL: Method Detection Limit.

eurofins | Calscience

Analytical Report

Forensic Analytical		Date Received:	11/03/15
2959 Pacific Commerce Drive		Work Order:	15-11-0164
Rancho Dominguez, CA 90221-5729		Preparation:	EPA 3540C
		Method:	EPA 8082
		Units:	ug/kg
Project: Kaiser LAMC / PJ27371			Page 2 of 4

Client Sample Number	Lab Sample Number	Date/Time Collected	Matrix	Instrument	Date Prepared	Date/Time Analyzed	QC Batch ID
003A	**15-11-0164-3-A**	**11/03/15 08:25**	**Solid**	**GC 58**	**11/10/15**	**11/13/15 14:31**	**151110L08**

Parameter	Result	RL	DF	Qualifiers
Aroclor-1016	ND	200	1.00	
Aroclor-1221	ND	200	1.00	
Aroclor-1232	ND	200	1.00	
Aroclor-1242	ND	200	1.00	
Aroclor-1248	ND	200	1.00	
Aroclor-1254	ND	200	1.00	
Aroclor-1260	ND	200	1.00	
Aroclor-1262	ND	200	1.00	
Aroclor-1268	ND	200	1.00	

Surrogate	Rec. (%)	Control Limits	Qualifiers
Decachlorobiphenyl	104	24-168	
2,4,5,6-Tetrachloro-m-Xylene	103	25-145	

Client Sample Number	Lab Sample Number	Date/Time Collected	Matrix	Instrument	Date Prepared	Date/Time Analyzed	QC Batch ID
001B	**15-11-0164-4-A**	**11/03/15 09:00**	**Solid**	**GC 58**	**11/10/15**	**11/13/15 14:49**	**151110L08**

Parameter	Result	RL	DF	Qualifiers
Aroclor-1016	ND	200	1.00	
Aroclor-1221	ND	200	1.00	
Aroclor-1232	ND	200	1.00	
Aroclor-1242	ND	200	1.00	
Aroclor-1248	ND	200	1.00	
Aroclor-1254	ND	200	1.00	
Aroclor-1260	ND	200	1.00	
Aroclor-1262	ND	200	1.00	
Aroclor-1268	ND	200	1.00	

Surrogate	Rec. (%)	Control Limits	Qualifiers
Decachlorobiphenyl	140	24-168	
2,4,5,6-Tetrachloro-m-Xylene	93	25-145	

Return to Contents

RL: Reporting Limit. DF: Dilution Factor. MDL: Method Detection Limit.

eurofins | Calscience

Analytical Report

Forensic Analytical
2959 Pacific Commerce Drive
Rancho Dominguez, CA 90221-5729

Date Received: 11/03/15
Work Order: 15-11-0164
Preparation: EPA 3540C
Method: EPA 8082
Units: ug/kg

Project: Kaiser LAMC / PJ27371

Client Sample Number	Lab Sample Number	Date/Time Collected	Matrix	Instrument	Date Prepared	Date/Time Analyzed	QC Batch ID
004A	**15-11-0164-5-A**	**11/03/15 09:20**	**Solid**	**GC 58**	**11/10/15**	**11/13/15 15:07**	**151110L08**

Parameter	Result	RL	DF	Qualifiers
Aroclor-1016	ND	280	1.00	
Aroclor-1221	ND	280	1.00	
Aroclor-1232	ND	280	1.00	
Aroclor-1242	ND	280	1.00	
Aroclor-1248	ND	280	1.00	
Aroclor-1254	ND	280	1.00	
Aroclor-1260	ND	280	1.00	
Aroclor-1262	ND	280	1.00	
Aroclor-1268	ND	280	1.00	

Surrogate	Rec. (%)	Control Limits	Qualifiers
Decachlorobiphenyl	142	24-168	
2,4,5,6-Tetrachloro-m-Xylene	102	25-145	

Client Sample Number	Lab Sample Number	Date/Time Collected	Matrix	Instrument	Date Prepared	Date/Time Analyzed	QC Batch ID
004B	**15-11-0164-6-A**	**11/03/15 09:30**	**Solid**	**GC 58**	**11/10/15**	**11/13/15 15:25**	**151110L08**

Parameter	Result	RL	DF	Qualifiers
Aroclor-1016	ND	200	1.00	
Aroclor-1221	ND	200	1.00	
Aroclor-1232	ND	200	1.00	
Aroclor-1242	ND	200	1.00	
Aroclor-1248	ND	200	1.00	
Aroclor-1254	ND	200	1.00	
Aroclor-1260	ND	200	1.00	
Aroclor-1262	ND	200	1.00	
Aroclor-1268	ND	200	1.00	

Surrogate	Rec. (%)	Control Limits	Qualifiers
Decachlorobiphenyl	126	24-168	
2,4,5,6-Tetrachloro-m-Xylene	94	25-145	

Return to Contents

RL: Reporting Limit. DF: Dilution Factor. MDL: Method Detection Limit.

eurofins | Calscience

Analytical Report

Forensic Analytical
2959 Pacific Commerce Drive
Rancho Dominguez, CA 90221-5729

Date Received: 11/03/15
Work Order: 15-11-0164
Preparation: EPA 3540C
Method: EPA 8082
Units: ug/kg

Project: Kaiser LAMC / PJ27371

Client Sample Number	Lab Sample Number	Date/Time Collected	Matrix	Instrument	Date Prepared	Date/Time Analyzed	QC Batch ID
005A	**15-11-0164-7-A**	**11/03/15 10:00**	**Solid**	**GC 58**	**11/10/15**	**11/13/15 16:01**	**151110L08**

Parameter	Result	RL	DF	Qualifiers
Aroclor-1016	ND	4000	20.0	
Aroclor-1221	ND	4000	20.0	
Aroclor-1232	ND	4000	20.0	
Aroclor-1242	ND	4000	20.0	
Aroclor-1248	ND	4000	20.0	
Aroclor-1254	ND	4000	20.0	
Aroclor-1260	ND	4000	20.0	
Aroclor-1262	ND	4000	20.0	
Aroclor-1268	ND	4000	20.0	

Surrogate	Rec. (%)	Control Limits	Qualifiers
Decachlorobiphenyl	38	24-168	
2,4,5,6-Tetrachloro-m-Xylene	42	25-145	

Client Sample Number	Lab Sample Number	Date/Time Collected	Matrix	Instrument	Date Prepared	Date/Time Analyzed	QC Batch ID
Method Blank	**099-12-535-3521**	**N/A**	**Solid**	**GC 58**	**11/10/15**	**11/13/15 05:51**	**151110L08**

Parameter	Result	RL	DF	Qualifiers
Aroclor-1016	ND	50	1.00	
Aroclor-1221	ND	50	1.00	
Aroclor-1232	ND	50	1.00	
Aroclor-1242	ND	50	1.00	
Aroclor-1248	ND	50	1.00	
Aroclor-1254	ND	50	1.00	
Aroclor-1260	ND	50	1.00	
Aroclor-1262	ND	50	1.00	
Aroclor-1268	ND	50	1.00	

Surrogate	Rec. (%)	Control Limits	Qualifiers
Decachlorobiphenyl	109	24-168	
2,4,5,6-Tetrachloro-m-Xylene	110	25-145	

Return to Contents

RL: Reporting Limit. DF: Dilution Factor. MDL: Method Detection Limit.

eurofins | Calscience

Quality Control - Spike/Spike Duplicate

Forensic Analytical		Date Received:	11/03/15
2959 Pacific Commerce Drive		Work Order:	15-11-0164
Rancho Dominguez, CA 90221-5729		Preparation:	EPA 3540C
		Method:	EPA 8082
Project: Kaiser LAMC / PJ27371			Page 1 of 1

Quality Control Sample ID	Type	Matrix	Instrument	Date Prepared	Date Analyzed	MS/MSD Batch Number
15-11-0097-45	**Sample**	**Solid**	**GC 58**	**11/10/15**	**11/13/15 08:14**	**151110S08**
15-11-0097-45	**Matrix Spike**	**Solid**	**GC 58**	**11/10/15**	**11/13/15 06:26**	**151110S08**
15-11-0097-45	**Matrix Spike Duplicate**	**Solid**	**GC 58**	**11/10/15**	**11/13/15 06:44**	**151110S08**

Parameter	Sample Conc.	Spike Added	MS Conc.	MS %Rec.	MSD Conc.	MSD %Rec.	%Rec. CL	RPD	RPD CL	Qualifiers
Aroclor-1016	ND	100.0	102.0	102	98.60	99	50-135	3	0-20	
Aroclor-1260	ND	100.0	410.2	410	427.4	427	50-135	4	0-20	3

Return to Contents

RPD: Relative Percent Difference. CL: Control Limits

eurofins | Calscience

Quality Control - LCS

Forensic Analytical		Date Received:	11/03/15
2959 Pacific Commerce Drive		Work Order:	15-11-0164
Rancho Dominguez, CA 90221-5729		Preparation:	EPA 3540C
		Method:	EPA 8082
Project: Kaiser LAMC / PJ27371			Page 1 of 1

Quality Control Sample ID	Type	Matrix	Instrument	Date Prepared	Date Analyzed	LCS Batch Number
099-12-535-3521	**LCS**	**Solid**	**GC 58**	**11/10/15**	**11/13/15 06:09**	**151110L08**

Parameter	Spike Added	Conc. Recovered	LCS %Rec.	%Rec. CL	Qualifiers
Aroclor-1016	100.0	106.7	107	50-135	
Aroclor-1260	100.0	102.1	102	50-135	

Return to Contents

RPD: Relative Percent Difference. CL: Control Limits

eurofins | Calscience

Glossary of Terms and Qualifiers

Work Order: 15-11-0164 Page 1 of 1

Qualifiers	Definition
*	See applicable analysis comment.
<	Less than the indicated value.
>	Greater than the indicated value.
1	Surrogate compound recovery was out of control due to a required sample dilution. Therefore, the sample data was reported without further clarification.
2	Surrogate compound recovery was out of control due to matrix interference. The associated method blank surrogate spike compound was in control and, therefore, the sample data was reported without further clarification.
3	Recovery of the Matrix Spike (MS) or Matrix Spike Duplicate (MSD) compound was out of control due to suspected matrix interference. The associated LCS recovery was in control.
4	The MS/MSD RPD was out of control due to suspected matrix interference.
5	The PDS/PDSD or PES/PESD associated with this batch of samples was out of control due to suspected matrix interference.
6	Surrogate recovery below the acceptance limit.
7	Surrogate recovery above the acceptance limit.
B	Analyte was present in the associated method blank.
BU	Sample analyzed after holding time expired.
BV	Sample received after holding time expired.
CI	See case narrative.
E	Concentration exceeds the calibration range.
ET	Sample was extracted past end of recommended max. holding time.
HD	The chromatographic pattern was inconsistent with the profile of the reference fuel standard.
HDH	The sample chromatographic pattern for TPH matches the chromatographic pattern of the specified standard but heavier hydrocarbons were also present (or detected).
HDL	The sample chromatographic pattern for TPH matches the chromatographic pattern of the specified standard but lighter hydrocarbons were also present (or detected).
J	Analyte was detected at a concentration below the reporting limit and above the laboratory method detection limit. Reported value is estimated.
JA	Analyte positively identified but quantitation is an estimate.
ME	LCS Recovery Percentage is within Marginal Exceedance (ME) Control Limit range (+/- 4 SD from the mean).
ND	Parameter not detected at the indicated reporting limit.
Q	Spike recovery and RPD control limits do not apply resulting from the parameter concentration in the sample exceeding the spike concentration by a factor of four or greater.
SG	The sample extract was subjected to Silica Gel treatment prior to analysis.
X	% Recovery and/or RPD out-of-range.
Z	Analyte presence was not confirmed by second column or GC/MS analysis.

Solid - Unless otherwise indicated, solid sample data is reported on a wet weight basis, not corrected for % moisture. All QC results are reported on a wet weight basis.

Any parameter identified in 40CFR Part 136.3 Table II that is designated as "analyze immediately" with a holding time of <= 15 minutes (40CFR-136.3 Table II, footnote 4), is considered a "field" test and the reported results will be qualified as being received outside of the stated holding time unless received at the laboratory within 15 minutes of the collection time.

A calculated total result (Example: Total Pesticides) is the summation of each component concentration and/or, if "J" flags are reported, estimated concentration. Component concentrations showing not detected (ND) are summed into the calculated total result as zero concentrations.

Return to Contents

eurofins | Calscience

7440 Lincoln Way, Garden Grove, CA 92841-1427 • (714) 895-5494
For courier service / sample drop off information, contact us26_sales@eurofinsus.com or call us.

CHAIN OF CUSTODY RECORD

WO # / LAB USE ONLY: **15-11-0164**

DATE: 11-03-15

PAGE: 1 OF 1

LABORATORY CLIENT: Forensic Analytical Consulting Services
ADDRESS: 2959 Pacific Commerce Dr.
CITY: Rancho Dominguez STATE: CA ZIP: 90221
TEL: 310 668 5600 E-MAIL: SLONG@Forensicanalytical.com

CLIENT PROJECT NAME / NUMBER: PJ27371 / Kaiser LAMC
P.O. NO.: POLA2906
PROJECT CONTACT: Steve Long (714) 600-7515
SAMPLER(S): (PRINT) Russell Ragsdale

TURNAROUND TIME (Rush surcharges may apply to any TAT not "STANDARD"):
☐ SAME DAY ☐ 24 HR ☐ 48 HR ☐ 72 HR ☒ 5 DAYS ☐ STANDARD

☐ COELT EDF GLOBAL ID: LOG CODE:

SPECIAL INSTRUCTIONS:
Please send for asbestos bulk PLM analysis AFTER the PCB analysis

REQUESTED ANALYSES

Please check box or fill in blank as needed.

LAB USE ONLY	SAMPLE ID	SAMPLING DATE	SAMPLING TIME	MATRIX	NO. OF CONT.	Unpreserved	Preserved	Field Filtered	TPH(g) ☐ GRO	TPH(d) ☐ DRO	TPH ☐ C6-C36 ☐ C6-C44	TPH ____	BTEX / MTBE ☐ 8260 ☐ ____	VOCs (8260)	Oxygenates (8260)	Prep (5035) ☐ En Core ☐ Terra Core	SVOCs (8270)	Pesticides (8081)	PCBs (8082)	PAHs ☐ 8270 ☐ 8270 SIM	T22 Metals ☐ 6010/747X ☐ 6020/747X	Cr(VI) ☐ 7196 ☐ 7199 ☐ 218.6	3540C (Soxhlet Extraction)	Asbestos Bulk PLM		
1	001A	11/3/15	8:00 AM	S	1														X				X	X		
2	002A	↓	8:10 AM	S	1														X				X	X		
3	003A		8:25 AM	S	1														X				X	X		
4	001B		9:00 AM	S	1														X				X	X		
5	004A		9:20 AM	S	1														X				X	X		
6	004B		9:30 AM	S	1														X				X	X		
7	005A	↓	10:00 AM	S	1														X				X	X		

Relinquished by: (Signature)	Received by: (Signature/Affiliation) Dannyle GLL	Date: 11/3/15	Time: 15:24
Relinquished by: (Signature)	Received by: (Signature/Affiliation)	Date:	Time:
Relinquished by: (Signature)	Received by: (Signature/Affiliation)	Date:	Time:

06/02/14 Revision

Return to Contents

eurofins | Calscience

WORK ORDER NUMBER: 15-11- 0164

SAMPLE RECEIPT CHECKLIST

COOLER 1 OF 1

CLIENT: Forensic Analytical Consulting

DATE: 11 / 03 / 2015

TEMPERATURE: (Criteria: 0.0°C – 6.0°C, not frozen except sediment/tissue)

Thermometer ID: SC2 (CF:-0.4°C); Temperature (w/o CF): 5.8 °C (w/ CF): 5.4 °C; ☐ Blank ☑ Sample

☐ Sample(s) outside temperature criteria (PM/APM contacted by: _____)

☐ Sample(s) outside temperature criteria but received on ice/chilled on same day of sampling

☐ Sample(s) received at ambient temperature; placed on ice for transport by courier

Ambient Temperature: ☐ Air ☐ Filter Checked by: 689

CUSTODY SEAL:

Cooler ☐ Present and Intact ☐ Present but Not Intact ☑ Not Present ☐ N/A Checked by: 689

Sample(s) ☐ Present and Intact ☐ Present but Not Intact ☑ Not Present ☐ N/A Checked by: 689

SAMPLE CONDITION:	Yes	No	N/A
Chain-of-Custody (COC) document(s) received with samples	☑	☐	☐
COC document(s) received complete	☑	☐	☐
☐ Sampling date ☐ Sampling time ☐ Matrix ☐ Number of containers			
☐ No analysis requested ☐ Not relinquished ☐ No relinquished date ☐ No relinquished time			
Sampler's name indicated on COC	☑	☐	☐
Sample container label(s) consistent with COC	☑	☐	☐
Sample container(s) intact and in good condition	☑	☐	☐
Proper containers for analyses requested	☑	☐	☐
Sufficient volume/mass for analyses requested	☐	☑	☐
Samples received within holding time	☑	☐	☐
Aqueous samples for certain analyses received within 15-minute holding time			
☐ pH ☐ Residual Chlorine ☐ Dissolved Sulfide ☐ Dissolved Oxygen	☐	☐	☑
Proper preservation chemical(s) noted on COC and/or sample container	☐	☐	☑
Unpreserved aqueous sample(s) received for certain analyses			
☐ Volatile Organics ☐ Total Metals ☐ Dissolved Metals			
Container(s) for certain analysis free of headspace	☐	☐	☑
☐ Volatile Organics ☐ Dissolved Gases (RSK-175) ☐ Dissolved Oxygen (SM 4500)			
☐ Carbon Dioxide (SM 4500) ☐ Ferrous Iron (SM 3500) ☐ Hydrogen Sulfide (Hach)			
Tedlar™ bag(s) free of condensation	☐	☐	☑

CONTAINER TYPE: (Trip Blank Lot Number: _____)

Aqueous: ☐ VOA ☐ VOA**h** ☐ VOA**na$_2$** ☐ 100PJ ☐ 100PJ**na$_2$** ☐ 125AGB ☐ 125AGB**h** ☐ 125AGB**p** ☐ 125PB

☐ 125PB**znna** ☐ 250AGB ☐ 250CGB ☐ 250CGB**s** ☐ 250PB ☐ 250PB**n** ☐ 500AGB ☐ 500AGJ ☐ 500AGJ**s**

☐ 500PB ☐ 1AGB ☐ 1AGB**na$_2$** ☐ 1AGB**s** ☐ 1PB ☐ 1PB**na** ☐ _____ ☐ _____ ☐ _____ ☐ _____

Solid: ☐ 4ozCGJ ☐ 8ozCGJ ☐ 16ozCGJ ☐ Sleeve (_____) ☐ EnCores® (_____) ☐ TerraCores® (_____) ☑ whirl pak

Air: ☐ Tedlar™ ☐ Canister ☐ Sorbent Tube ☐ PUF ☐ _____ **Other Matrix** (_____): ☐ _____ ☐ _____

Container: **A** = Amber, **B** = Bottle, **C** = Clear, **E** = Envelope, **G** = Glass, **J** = Jar, **P** = Plastic, and **Z** = Ziploc/Resealable Bag

Preservative: **b** = buffered, **f** = filtered, **h** = HCl, **n** = HNO_3, **na** = NaOH, **na$_2$** = $Na_2S_2O_3$, **p** = H_3PO_4, **s** = H_2SO_4, **u** = ultra-pure, **znna** = $Zn(CH_3CO_2)_2$ + NaOH

Labeled/Checked by: 689

Reviewed by: 681

Return to Contents

eurofins | Calscience

WORK ORDER NUMBER: 15-11- 0164

SAMPLE ANOMALY REPORT

DATE: 11 / 03 / 2015

SAMPLES, CONTAINERS, AND LABELS:

- ☐ Sample(s) NOT RECEIVED but listed on COC
- ☐ Sample(s) received but NOT LISTED on COC
- ☐ Holding time expired (list client or ECI sample ID and analysis)
- ☑ Insufficient sample amount for requested analysis (list analysis)
- ☐ Improper container(s) used (list analysis)
- ☐ Improper preservative used (list analysis)
- ☐ No preservative noted on COC or label (list analysis and notify lab)
- ☐ Sample container(s) not labeled
- ☐ Client sample label(s) illegible (list container type and analysis)
- ☐ Client sample label(s) do not match COC (comment)
  - ☐ Project information
  - ☐ Client sample ID
  - ☐ Sampling date and/or time
  - ☐ Number of container(s)
  - ☐ Requested analysis
- ☐ Sample container(s) compromised (comment)
  - ☐ Broken
  - ☐ Water present in sample container
- ☐ Air sample container(s) compromised (comment)
  - ☐ Flat
  - ☐ Very low in volume
  - ☐ Leaking (not transferred; duplicate bag submitted)
  - ☐ Leaking (transferred into ECI Tedlar™ bags*)
  - ☐ Leaking (transferred into client's Tedlar™ bags*)

* Transferred at client's request.

Comments

(-1) through (-7) limited sample received.

MISCELLANEOUS: (Describe)

Comments

HEADSPACE:

(Containers with bubble > 6 mm or ¼ inch for volatile organic or dissolved gas analysis)

ECI Sample ID	ECI Container ID	Total Number**	ECI Sample ID	ECI Container ID	Total Number**

(Containers with bubble for other analysis)

ECI Sample ID	ECI Container ID	Total Number**	Requested Analysis

Comments: _____

Reported by: 659

Reviewed by: 681.

** Record the total number of containers (i.e., vials or bottles) for the affected sample.

Return to Contents

eurofins | Calscience

WORK ORDER NUMBER: 15-12-1141

The difference is service



AIR | SOIL | WATER | MARINE CHEMISTRY

Analytical Report For

Client: Forensic Analytical

Client Project Name: Kaiser LAMC / PJ27371

Attention: Steve Long
2959 Pacific Commerce Drive
Rancho Dominguez, CA 90221-5729

Approved for release on 12/18/2015 by:
Carla Hollowell
Project Manager

ResultLink

Email your PM

Eurofins Calscience, Inc. (Calscience) certifies that the test results provided in this report meet all NELAC requirements for parameters for which accreditation is required or available. Any exceptions to NELAC requirements are noted in the case narrative. The original report of subcontracted analyses, if any, is attached to this report. The results in this report are limited to the sample(s) tested and any reproduction thereof must be made in its entirety. The client or recipient of this report is specifically prohibited from making material changes to said report and, to the extent that such changes are made, Calscience is not responsible, legally or otherwise. The client or recipient agrees to indemnify Calscience for any defense to any litigation which may arise.

eurofins | Calscience

Contents

Client Project Name: Kaiser LAMC / PJ27371
Work Order Number: 15-12-1141

1 Work Order Narrative. 3

2 Sample Summary. 4

3 Detections Summary. 5

4 Client Sample Data. 6
4.1 EPA 8082 PCB Aroclors (Solid). 6

5 Quality Control Sample Data. 9
5.1 LCS/LCSD. 9

6 Glossary of Terms and Qualifiers. 10

7 Chain-of-Custody/Sample Receipt Form. 11

eurofins | Calscience

Work Order Narrative

Work Order: 15-12-1141 Page 1 of 1

Condition Upon Receipt:

Samples were received under Chain-of-Custody (COC) on 12/15/15. They were assigned to Work Order 15-12-1141.

Unless otherwise noted on the Sample Receiving forms all samples were received in good condition and within the recommended EPA temperature criteria for the methods noted on the COC. The COC and Sample Receiving Documents are integral elements of the analytical report and are presented at the back of the report.

Holding Times:

All samples were analyzed within prescribed holding times (HT) and/or in accordance with the Calscience Sample Acceptance Policy unless otherwise noted in the analytical report and/or comprehensive case narrative, if required.

Any parameter identified in 40CFR Part 136.3 Table II that is designated as "analyze immediately" with a holding time of <= 15 minutes (40CFR-136.3 Table II, footnote 4), is considered a "field" test and the reported results will be qualified as being received outside of the stated holding time unless received at the laboratory within 15 minutes of the collection time.

Quality Control:

All quality control parameters (QC) were within established control limits except where noted in the QC summary forms or described further within this report.

Subcontractor Information:

Unless otherwise noted below (or on the subcontract form), no samples were subcontracted.

Additional Comments:

Air - Sorbent-extracted air methods (EPA TO-4A, EPA TO-10, EPA TO-13A, EPA TO-17): Analytical results are converted from mass/sample basis to mass/volume basis using client-supplied air volumes.

Solid - Unless otherwise indicated, solid sample data is reported on a wet weight basis, not corrected for % moisture. All QC results are always reported on a wet weight basis.

Return to Contents

eurofins | Calscience

Sample Summary

Client:	Forensic Analytical	Work Order:	15-12-1141
	2959 Pacific Commerce Drive	Project Name:	Kaiser LAMC / PJ27371
	Rancho Dominguez, CA 90221-5729	PO Number:	POLA 2973
		Date/Time Received:	12/15/15 14:14
		Number of Containers:	4
Attn:	Steve Long		

Sample Identification	Lab Number	Collection Date and Time	Number of Containers	Matrix
1526-01B	15-12-1141-1	12/07/15 19:30	1	Solid
1526-03B	15-12-1141-2	12/07/15 19:45	1	Solid
005B	15-12-1141-3	12/07/15 20:30	1	Solid
006A	15-12-1141-4	12/07/15 20:45	1	Solid

Return to Contents

eurofins | Calscience

Detections Summary

Client:	Forensic Analytical	Work Order:	15-12-1141
	2959 Pacific Commerce Drive	Project Name:	Kaiser LAMC / PJ27371
	Rancho Dominguez, CA 90221-5729	Received:	12/15/15
Attn:	Steve Long		Page 1 of 1

Client SampleID

Analyte	Result	Qualifiers	RL	Units	Method	Extraction
005B (15-12-1141-3)						
Aroclor-1254	320		200	ug/kg	EPA 8082	EPA 3540C

Subcontracted analyses, if any, are not included in this summary.

Return to Contents

* MDL is shown

eurofins | Calscience

Analytical Report

Forensic Analytical		Date Received:	12/15/15
2959 Pacific Commerce Drive		Work Order:	15-12-1141
Rancho Dominguez, CA 90221-5729		Preparation:	EPA 3540C
		Method:	EPA 8082
		Units:	ug/kg
Project: Kaiser LAMC / PJ27371			Page 1 of 3

Client Sample Number	Lab Sample Number	Date/Time Collected	Matrix	Instrument	Date Prepared	Date/Time Analyzed	QC Batch ID
1526-01B	**15-12-1141-1-A**	**12/07/15 19:30**	**Solid**	**GC 58**	**12/15/15**	**12/17/15 11:21**	**151215L10**

Comment(s): - The sample volume received was less than required resulting in an elevated reporting limit.

Parameter	Result	RL	DF	Qualifiers
Aroclor-1016	ND	200	1.00	
Aroclor-1221	ND	200	1.00	
Aroclor-1232	ND	200	1.00	
Aroclor-1242	ND	200	1.00	
Aroclor-1248	ND	200	1.00	
Aroclor-1254	ND	200	1.00	
Aroclor-1260	ND	200	1.00	
Aroclor-1262	ND	200	1.00	
Aroclor-1268	ND	200	1.00	

Surrogate	Rec. (%)	Control Limits	Qualifiers
Decachlorobiphenyl	114	24-168	
2,4,5,6-Tetrachloro-m-Xylene	83	25-145	

1526-03B	15-12-1141-2-A	12/07/15 19:45	Solid	GC 58	12/15/15	12/17/15 11:39	151215L10

Comment(s): - The sample volume received was less than required resulting in an elevated reporting limit.

Parameter	Result	RL	DF	Qualifiers
Aroclor-1016	ND	200	1.00	
Aroclor-1221	ND	200	1.00	
Aroclor-1232	ND	200	1.00	
Aroclor-1242	ND	200	1.00	
Aroclor-1248	ND	200	1.00	
Aroclor-1254	ND	200	1.00	
Aroclor-1260	ND	200	1.00	
Aroclor-1262	ND	200	1.00	
Aroclor-1268	ND	200	1.00	

Surrogate	Rec. (%)	Control Limits	Qualifiers
Decachlorobiphenyl	101	24-168	
2,4,5,6-Tetrachloro-m-Xylene	66	25-145	

Return to Contents

RL: Reporting Limit. DF: Dilution Factor. MDL: Method Detection Limit.

eurofins | Calscience

Analytical Report

Forensic Analytical		Date Received:	12/15/15
2959 Pacific Commerce Drive		Work Order:	15-12-1141
Rancho Dominguez, CA 90221-5729		Preparation:	EPA 3540C
		Method:	EPA 8082
		Units:	ug/kg
Project: Kaiser LAMC / PJ27371			Page 2 of 3

Client Sample Number	Lab Sample Number	Date/Time Collected	Matrix	Instrument	Date Prepared	Date/Time Analyzed	QC Batch ID
005B	**15-12-1141-3-A**	**12/07/15 20:30**	**Solid**	**GC 58**	**12/15/15**	**12/17/15 11:57**	**151215L10**

Comment(s): - The sample volume received was less than required resulting in an elevated reporting limit.

Parameter	Result	RL	DF	Qualifiers
Aroclor-1016	ND	200	1.00	
Aroclor-1221	ND	200	1.00	
Aroclor-1232	ND	200	1.00	
Aroclor-1242	ND	200	1.00	
Aroclor-1248	ND	200	1.00	
Aroclor-1254	320	200	1.00	
Aroclor-1260	ND	200	1.00	
Aroclor-1262	ND	200	1.00	
Aroclor-1268	ND	200	1.00	

Surrogate	Rec. (%)	Control Limits	Qualifiers
Decachlorobiphenyl	81	24-168	
2,4,5,6-Tetrachloro-m-Xylene	87	25-145	

Client Sample Number	Lab Sample Number	Date/Time Collected	Matrix	Instrument	Date Prepared	Date/Time Analyzed	QC Batch ID
006A	**15-12-1141-4-A**	**12/07/15 20:45**	**Solid**	**GC 58**	**12/15/15**	**12/17/15 15:14**	**151215L10**

Comment(s): - The sample volume received was less than required resulting in an elevated reporting limit.

Parameter	Result	RL	DF	Qualifiers
Aroclor-1016	ND	1000	5.00	
Aroclor-1221	ND	1000	5.00	
Aroclor-1232	ND	1000	5.00	
Aroclor-1242	ND	1000	5.00	
Aroclor-1248	ND	1000	5.00	
Aroclor-1254	ND	1000	5.00	
Aroclor-1260	ND	1000	5.00	
Aroclor-1262	ND	1000	5.00	
Aroclor-1268	ND	1000	5.00	

Surrogate	Rec. (%)	Control Limits	Qualifiers
Decachlorobiphenyl	122	24-168	
2,4,5,6-Tetrachloro-m-Xylene	102	25-145	

Return to Contents

RL: Reporting Limit. DF: Dilution Factor. MDL: Method Detection Limit.

eurofins | Calscience

Analytical Report

Forensic Analytical
2959 Pacific Commerce Drive
Rancho Dominguez, CA 90221-5729

Date Received: 12/15/15
Work Order: 15-12-1141
Preparation: EPA 3540C
Method: EPA 8082
Units: ug/kg

Project: Kaiser LAMC / PJ27371

Client Sample Number	Lab Sample Number	Date/Time Collected	Matrix	Instrument	Date Prepared	Date/Time Analyzed	QC Batch ID
Method Blank	**099-12-535-3563**	**N/A**	**Solid**	**GC 58**	**12/15/15**	**12/17/15 11:03**	**151215L10**

Parameter	Result	RL	DF	Qualifiers
Aroclor-1016	ND	50	1.00	
Aroclor-1221	ND	50	1.00	
Aroclor-1232	ND	50	1.00	
Aroclor-1242	ND	50	1.00	
Aroclor-1248	ND	50	1.00	
Aroclor-1254	ND	50	1.00	
Aroclor-1260	ND	50	1.00	
Aroclor-1262	ND	50	1.00	
Aroclor-1268	ND	50	1.00	

Surrogate	Rec. (%)	Control Limits	Qualifiers
Decachlorobiphenyl	97	24-168	
2,4,5,6-Tetrachloro-m-Xylene	98	25-145	

Return to Contents

RL: Reporting Limit. DF: Dilution Factor. MDL: Method Detection Limit.

eurofins | Calscience

Quality Control - LCS/LCSD

Forensic Analytical		Date Received:	12/15/15
2959 Pacific Commerce Drive		Work Order:	15-12-1141
Rancho Dominguez, CA 90221-5729		Preparation:	EPA 3540C
		Method:	EPA 8082
Project: Kaiser LAMC / PJ27371			Page 1 of 1

Quality Control Sample ID	Type	Matrix	Instrument	Date Prepared	Date Analyzed	LCS/LCSD Batch Number
099-12-535-3563	**LCS**	**Solid**	**GC 58**	**12/15/15**	**12/17/15 10:27**	**151215L10**
099-12-535-3563	**LCSD**	**Solid**	**GC 58**	**12/15/15**	**12/17/15 10:45**	**151215L10**

Parameter	Spike Added	LCS Conc.	LCS %Rec.	LCSD Conc.	LCSD %Rec.	%Rec. CL	RPD	RPD CL	Qualifiers
Aroclor-1016	100.0	93.87	94	95.92	96	50-135	2	0-20	
Aroclor-1260	100.0	100.7	101	103.3	103	50-135	3	0-20	

Return to Contents

RPD: Relative Percent Difference. CL: Control Limits

eurofins | Calscience

Glossary of Terms and Qualifiers

Work Order: 15-12-1141 Page 1 of 1

Qualifiers	Definition
*	See applicable analysis comment.
<	Less than the indicated value.
>	Greater than the indicated value.
1	Surrogate compound recovery was out of control due to a required sample dilution. Therefore, the sample data was reported without further clarification.
2	Surrogate compound recovery was out of control due to matrix interference. The associated method blank surrogate spike compound was in control and, therefore, the sample data was reported without further clarification.
3	Recovery of the Matrix Spike (MS) or Matrix Spike Duplicate (MSD) compound was out of control due to suspected matrix interference. The associated LCS recovery was in control.
4	The MS/MSD RPD was out of control due to suspected matrix interference.
5	The PDS/PDSD or PES/PESD associated with this batch of samples was out of control due to suspected matrix interference.
6	Surrogate recovery below the acceptance limit.
7	Surrogate recovery above the acceptance limit.
B	Analyte was present in the associated method blank.
BU	Sample analyzed after holding time expired.
BV	Sample received after holding time expired.
CI	See case narrative.
E	Concentration exceeds the calibration range.
ET	Sample was extracted past end of recommended max. holding time.
HD	The chromatographic pattern was inconsistent with the profile of the reference fuel standard.
HDH	The sample chromatographic pattern for TPH matches the chromatographic pattern of the specified standard but heavier hydrocarbons were also present (or detected).
HDL	The sample chromatographic pattern for TPH matches the chromatographic pattern of the specified standard but lighter hydrocarbons were also present (or detected).
J	Analyte was detected at a concentration below the reporting limit and above the laboratory method detection limit. Reported value is estimated.
JA	Analyte positively identified but quantitation is an estimate.
ME	LCS Recovery Percentage is within Marginal Exceedance (ME) Control Limit range (+/- 4 SD from the mean).
ND	Parameter not detected at the indicated reporting limit.
Q	Spike recovery and RPD control limits do not apply resulting from the parameter concentration in the sample exceeding the spike concentration by a factor of four or greater.
SG	The sample extract was subjected to Silica Gel treatment prior to analysis.
X	% Recovery and/or RPD out-of-range.
Z	Analyte presence was not confirmed by second column or GC/MS analysis.
	Solid - Unless otherwise indicated, solid sample data is reported on a wet weight basis, not corrected for % moisture. All QC results are reported on a wet weight basis.
	Any parameter identified in 40CFR Part 136.3 Table II that is designated as "analyze immediately" with a holding time of <= 15 minutes (40CFR-136.3 Table II, footnote 4), is considered a "field" test and the reported results will be qualified as being received outside of the stated holding time unless received at the laboratory within 15 minutes of the collection time.
	A calculated total result (Example: Total Pesticides) is the summation of each component concentration and/or, if "J" flags are reported, estimated concentration. Component concentrations showing not detected (ND) are summed into the calculated total result as zero concentrations.

Return to Contents

eurofins | Calscience

7440 Lincoln Way, Garden Grove, CA 92841-1427 • (714) 895-5494
For courier service / sample drop off information, contact us26_sales@eurofinsus.com or call us.

CHAIN-OF-CUSTODY RECORD

WO NO. / LAB USE ONLY: **15-12-1141**

DATE: 12-07-15

PAGE: 1 OF 1

LABORATORY CLIENT: Forensic Analytical Consulting Services

ADDRESS: 2959 Pacific Commerce Drive

CITY: Rancho Dominguez STATE: CA ZIP: 90221

TEL: 310-668-5600 E-MAIL: SLong@ForensicAnalytical.com

CLIENT PROJECT NAME / NO.: Kaiser LAMC PJ27371

PROJECT CONTACT: Steve Long (714) 600-7515 cell

P.O. NO.: POLA2973

LAB CONTACT OR QUOTE NO.: Carla H.

GLOBAL ID:

LOG CODE:

SAMPLER(S): (PRINT) R. R.

TURNAROUND TIME (Rush surcharges may apply to any TAT not "STANDARD"):
☐ SAME DAY ☐ 24 HR ☐ 48 HR ☒ 72 HR ☐ 5 DAYS ☐ STANDARD

EDD:
☐ COELT EDF ☐ OTHER

SPECIAL INSTRUCTIONS:

REQUESTED ANALYSES

Please check box or fill in blank as needed.

LAB USE ONLY	SAMPLE ID	SAMPLING DATE	SAMPLING TIME	MATRIX	NO. OF CONT.	Unpreserved	Preserved	Field Filtered	TPH(g) ☐ GRO	TPH(d) ☐ DRO	TPH ☐ C6-C36 ☐ C6-C44	TPH _____	BTEX / MTBE ☐ 8260 ☐ _____	VOCs (8260)	Oxygenates (8260)	Prep (5035) ☐ En Core ☐ Terra Core	SVOCs (8270)	Pesticides (8081)	PCBs (8082)	PAHs ☐ 8270 ☐ 8270 SIM	T22 Metals ☐ 6010/747X ☐ 6020/747X	Cr(VI) ☐ 7196 ☐ 7199 ☐ 218.6	3540C (Soxhlet Extraction)			
1	1526-01B	12/7/15	7:30 pm	S	1														X				X			
2	1526-03B	↓	7:45 pm	S	1														X				X			
3	005B		8:30 pm	S	1														X				X			
4	006A	↓	8:45 pm	S	1														X				X			

Relinquished by: (Signature)	Received by: (Signature/Affiliation)	Date: 12/8/15	Time: 1305
Relinquished by: (Signature) -FACS	Received by: (Signature/Affiliation)	Date: 12/15/15	Time: 1414
Relinquished by: (Signature)	Received by: (Signature/Affiliation)	Date:	Time:

2015-05-13 Revision

Return to Contents

eurofins | Calscience

WORK ORDER NUMBER: 15-12- 1141

SAMPLE RECEIPT CHECKLIST

COOLER 0 OF 0

CLIENT: Forensic Analytical

DATE: 12 / 15 / 2015

TEMPERATURE: (Criteria: 0.0°C – 6.0°C, not frozen except sediment/tissue)

Thermometer ID: SC2 (CF:-0.4°C); Temperature (w/o CF): 20.4 °C (w/ CF): 20.0 °C; ☐ Blank ☑ Sample

☐ Sample(s) outside temperature criteria (PM/APM contacted by: _____)

☐ Sample(s) outside temperature criteria but received on ice/chilled on same day of sampling

☐ Sample(s) received at ambient temperature; placed on ice for transport by courier

Ambient Temperature: ☐ Air ☐ Filter Checked by: 836

CUSTODY SEAL:

Cooler ☐ Present and Intact ☐ Present but Not Intact ☐ Not Present ☑ N/A Checked by: 836

Sample(s) ☐ Present and Intact ☐ Present but Not Intact ☑ Not Present ☐ N/A Checked by: 965

SAMPLE CONDITION:	Yes	No	N/A
Chain-of-Custody (COC) document(s) received with samples	☑	☐	☐
COC document(s) received complete	☑	☐	☐
☐ Sampling date ☐ Sampling time ☐ Matrix ☐ Number of containers			
☐ No analysis requested ☐ Not relinquished ☐ No relinquished date ☐ No relinquished time			
Sampler's name indicated on COC	☑	☐	☐
Sample container label(s) consistent with COC	☑	☐	☐
Sample container(s) intact and in good condition	☑	☐	☐
Proper containers for analyses requested	☑	☐	☐
Sufficient volume/mass for analyses requested	☑	☐	☐
Samples received within holding time	☑	☐	☐
Aqueous samples for certain analyses received within 15-minute holding time			
☐ pH ☐ Residual Chlorine ☐ Dissolved Sulfide ☐ Dissolved Oxygen	☐	☐	☑
Proper preservation chemical(s) noted on COC and/or sample container	☐	☐	☑
Unpreserved aqueous sample(s) received for certain analyses			
☐ Volatile Organics ☐ Total Metals ☐ Dissolved Metals			
Container(s) for certain analysis free of headspace	☐	☐	☑
☐ Volatile Organics ☐ Dissolved Gases (RSK-175) ☐ Dissolved Oxygen (SM 4500)			
☐ Carbon Dioxide (SM 4500) ☐ Ferrous Iron (SM 3500) ☐ Hydrogen Sulfide (Hach)			
Tedlar™ bag(s) free of condensation	☐	☐	☑

CONTAINER TYPE: (Trip Blank Lot Number: _____)

Aqueous: ☐ VOA ☐ VOA**h** ☐ VOA**na$_2$** ☐ 100PJ ☐ 100PJ**na$_2$** ☐ 125AGB ☐ 125AGB**h** ☐ 125AGB**p** ☐ 125PB

☐ 125PB**znna** ☐ 250AGB ☐ 250CGB ☐ 250CGB**s** ☐ 250PB ☐ 250PB**n** ☐ 500AGB ☐ 500AGJ ☐ 500AGJ**s**

☐ 500PB ☐ 1AGB ☐ 1AGB**na$_2$** ☐ 1AGB**s** ☐ 1PB ☐ 1PB**na** ☐ _____ ☐ _____ ☐ _____ ☐ _____

Solid: ☐ 4ozCGJ ☐ 8ozCGJ ☐ 16ozCGJ ☐ Sleeve (_____) ☐ EnCores® (_____) ☐ TerraCores® (_____) ☑ Whirl PAK

Air: ☐ Tedlar™ ☐ Canister ☐ Sorbent Tube ☐ PUF ☐ _____ **Other Matrix** (_____): ☐ _____ ☐ _____

Container: **A** = Amber, **B** = Bottle, **C** = Clear, **E** = Envelope, **G** = Glass, **J** = Jar, **P** = Plastic, and **Z** = Ziploc/Resealable Bag


Preservative: **b** = buffered, **f** = filtered, **h** = HCl, **n** = HNO_3, **na** = NaOH, **na$_2$** = $Na_2S_2O_3$, **p** = H_3PO_4, **s** = H_2SO_4, **u** = ultra-pure, **znna** = $Zn(CH_3CO_2)_2$ + NaOH

Labeled/Checked by: 965

Reviewed by: 1017

Return to Contents

Appendix C
Sample Location Drawing

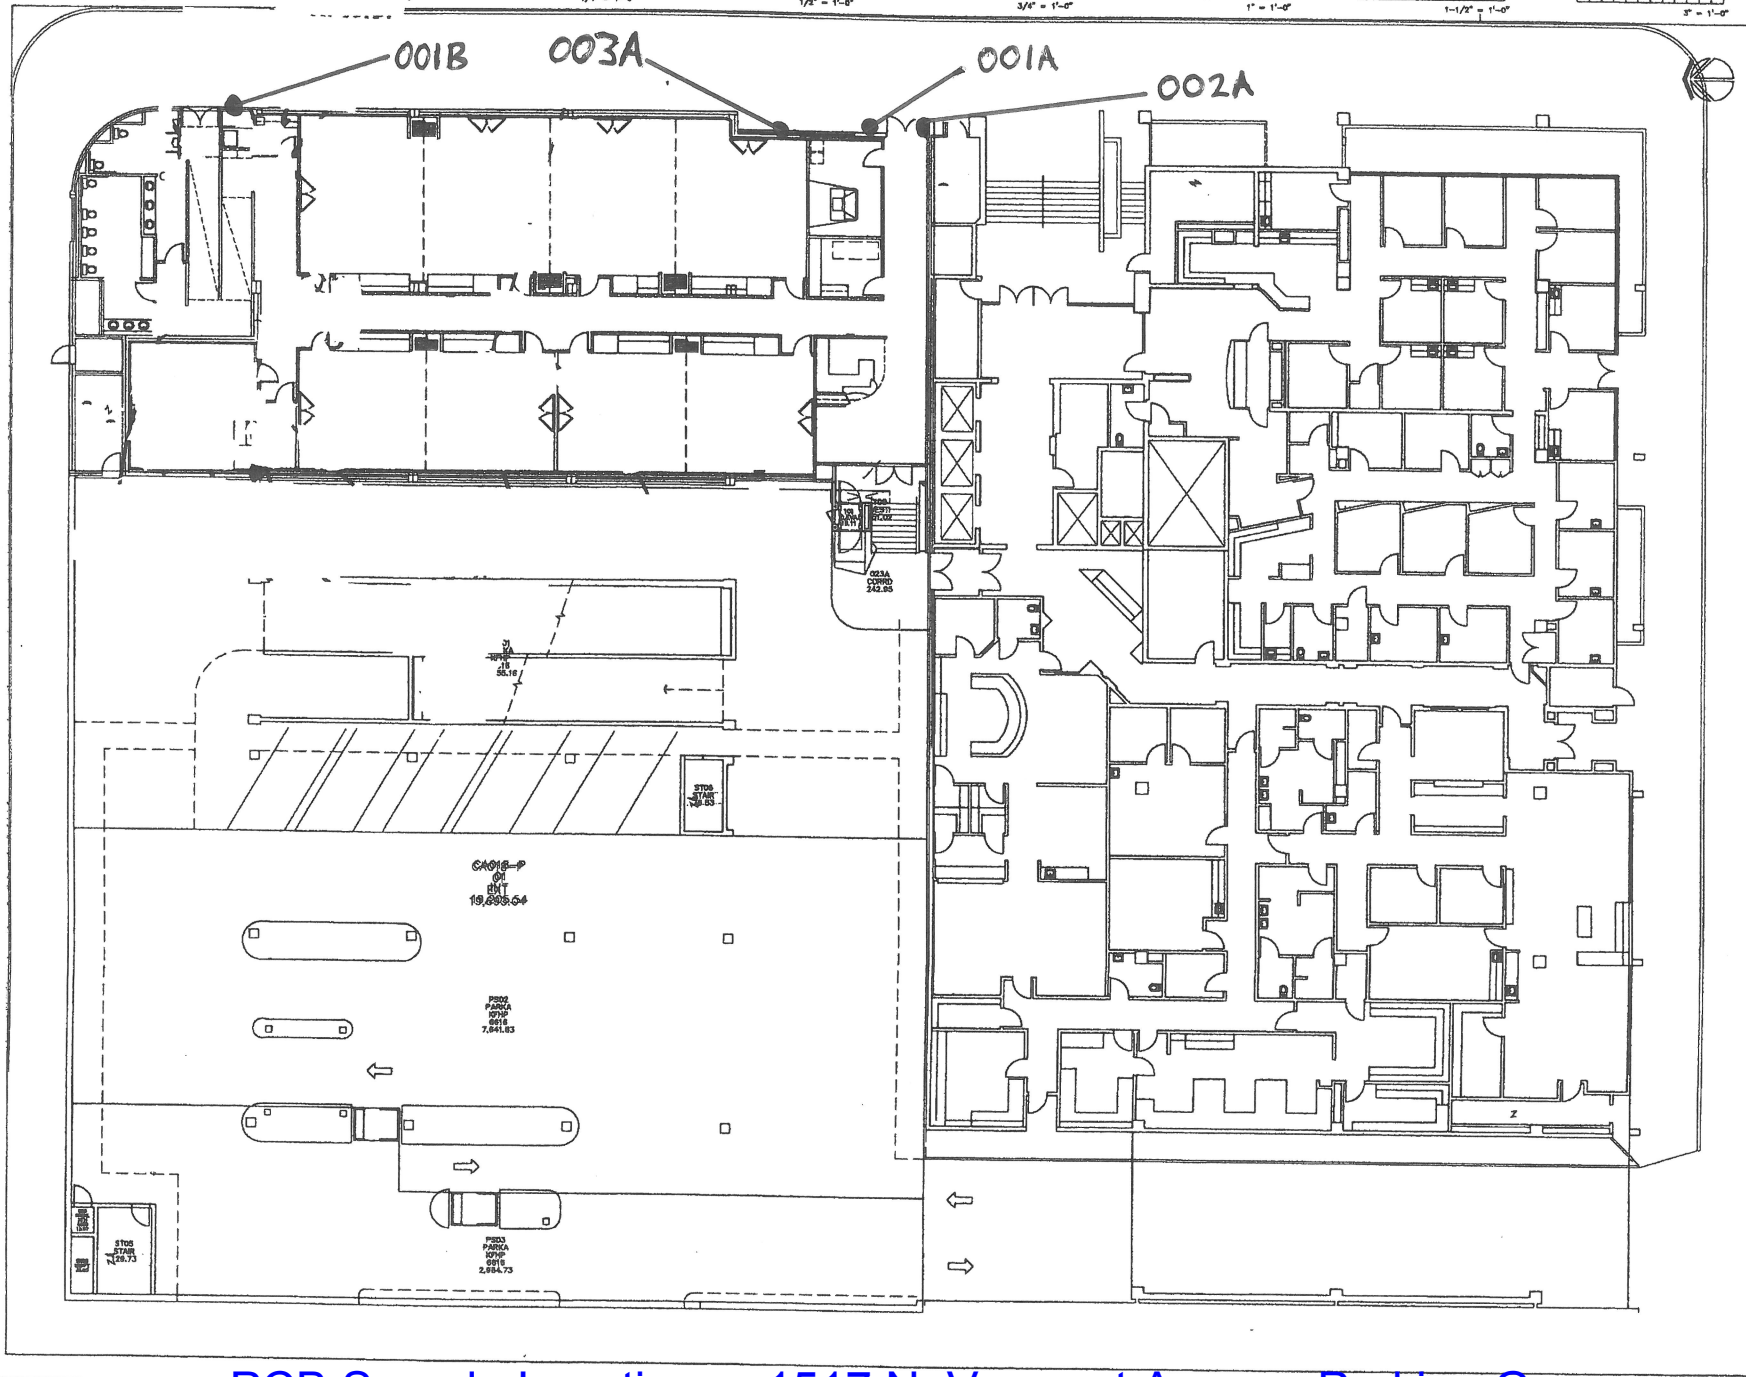

KAISER PERMANENTE

National Facilities Services
Post Office Box 12916
Oakland, California 94604

Revisions

No.	Revisions	By	Date	Ap

11/3/15

2 of 3

PJ27371

This document is the property of the Owner and is not to be used without owner's written permission.

Project Architect Approval:

Architect/Engineer Of Record:


Facility
SUNSET VERMONT MEDICAL OFFICE
1515 VERMONT AVENUE
LOS ANGELES, CA 90027

Project
SUNSET VERMONT PARKING
EXISTING CONDITION
DRAWING

Sheet Title
PLANS
FLOOR PLAN
FIRST FLOOR

Scale	1/8" = 1'-0"
KP Proj. No.	
Drawn By	XXX
Permit No.	
Checkd By	XXX
Sheet	A2.02
Issue Date	X-X-XX
	of 4 Sheets

PCB Sample Locations - 1517 N. Vermont Avenue Parking Garage

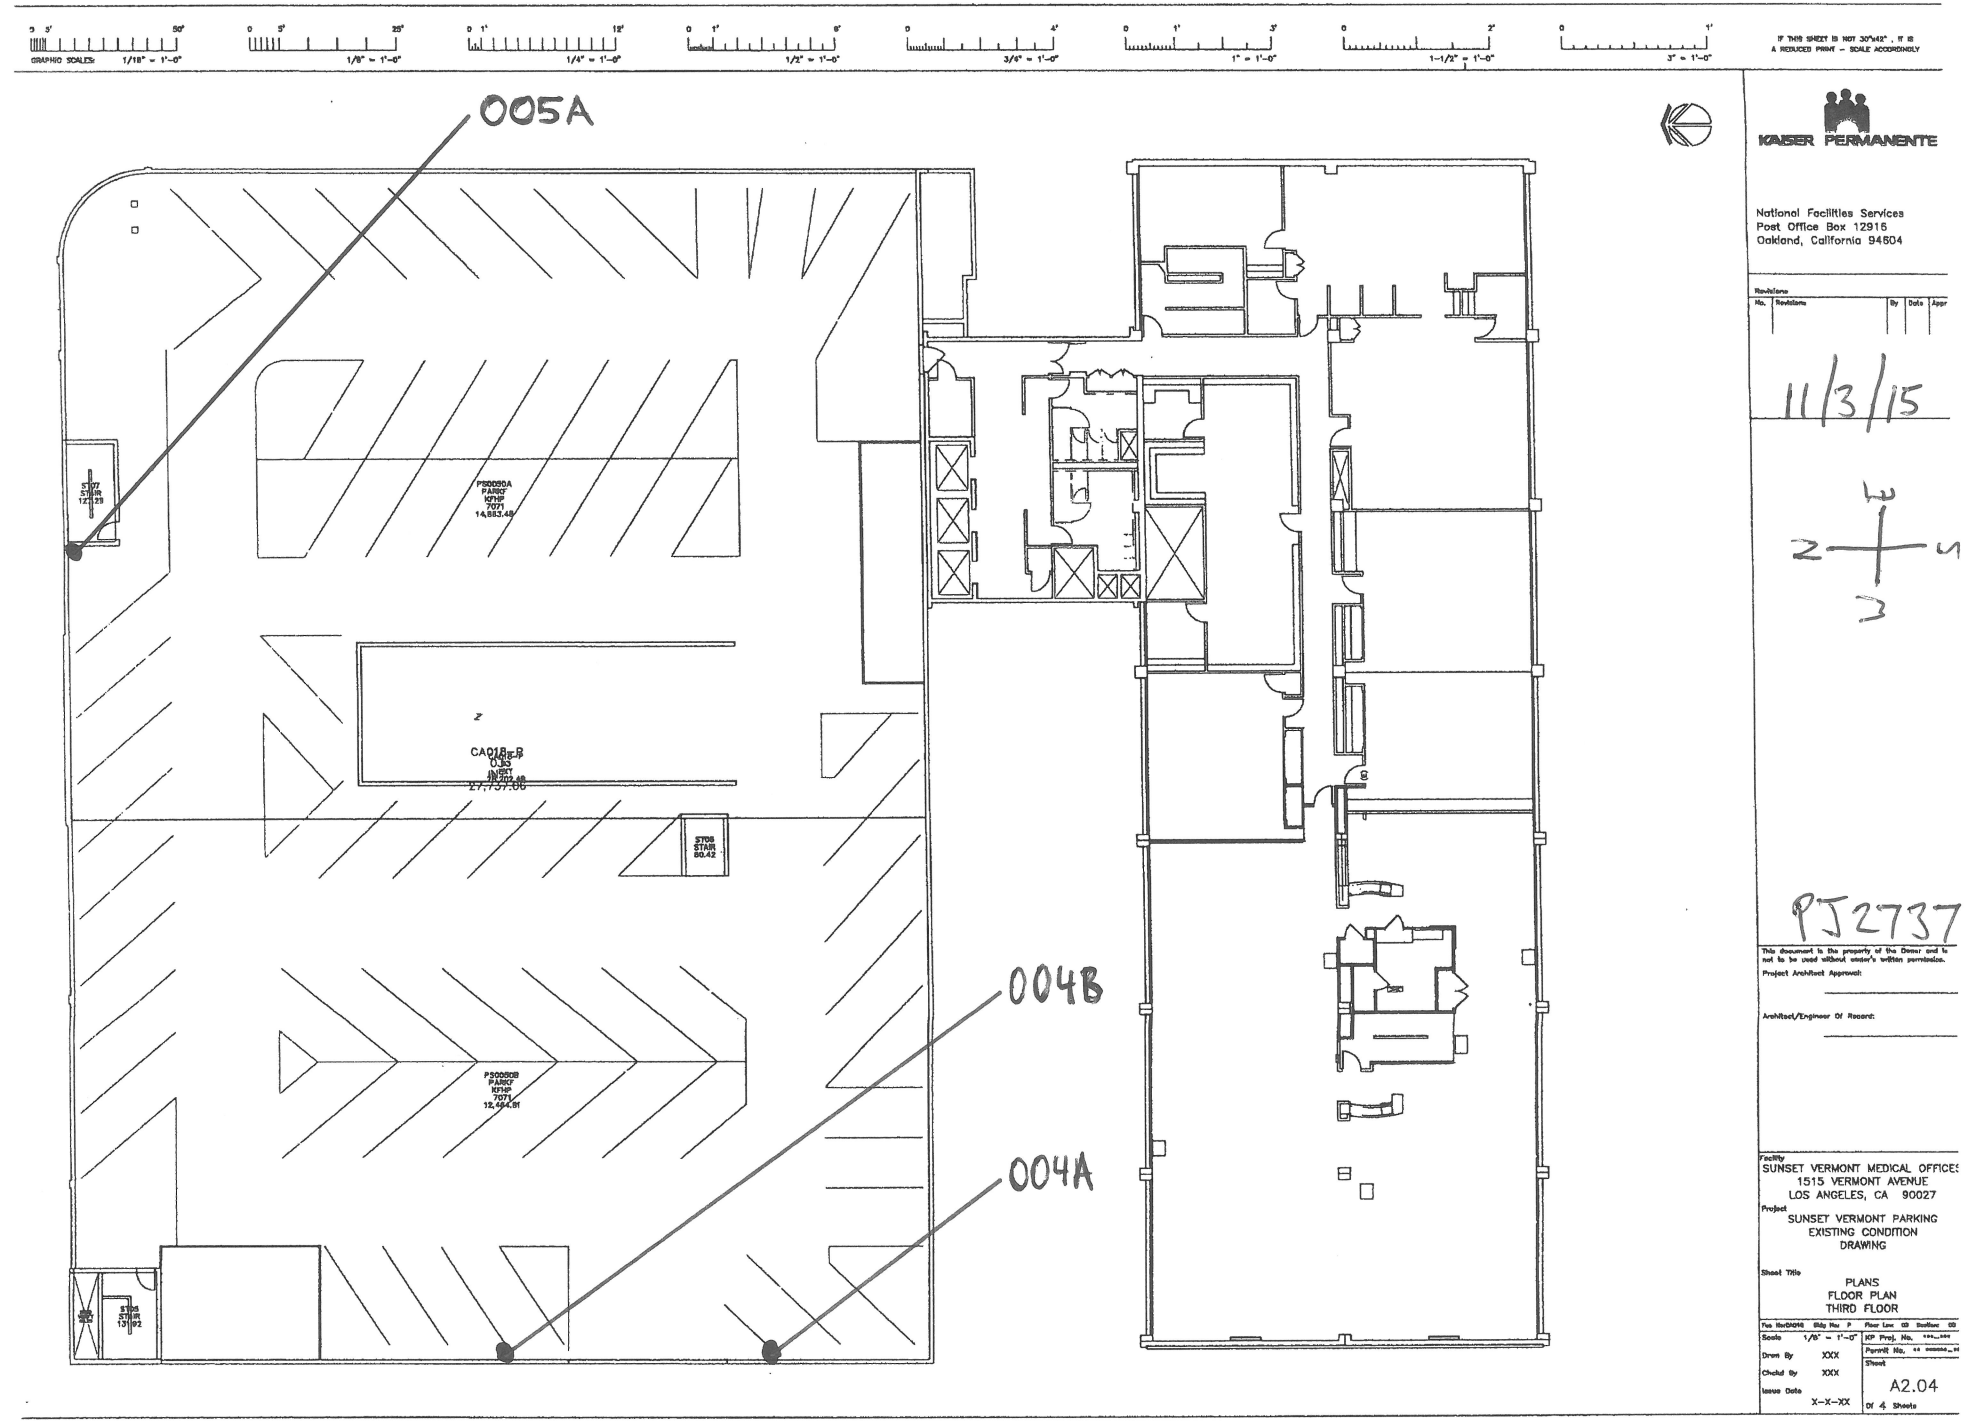

KAISER PERMANENTE

National Facilities Services
Post Office Box 12916
Oakland, California 94604

11/3/15

PJ27371

This document is the property of the Owner and is not to be used without owner's written permission.

Project Architect Approval:

Architect/Engineer Of Record:

Facility
SUNSET VERMONT MEDICAL OFFICES
1515 VERMONT AVENUE
LOS ANGELES, CA 90027


Project
SUNSET VERMONT PARKING
EXISTING CONDITION
DRAWING

Sheet Title
PLANS
FLOOR PLAN
THIRD FLOOR

Scale 1/8" = 1'-0"
Drawn By XXX
Checkd By XXX
Issue Date X-X-XX

A2.04
Of 4 Sheets

PCB Sample Locations - 1517 N. Vermont Avenue Parking Garage

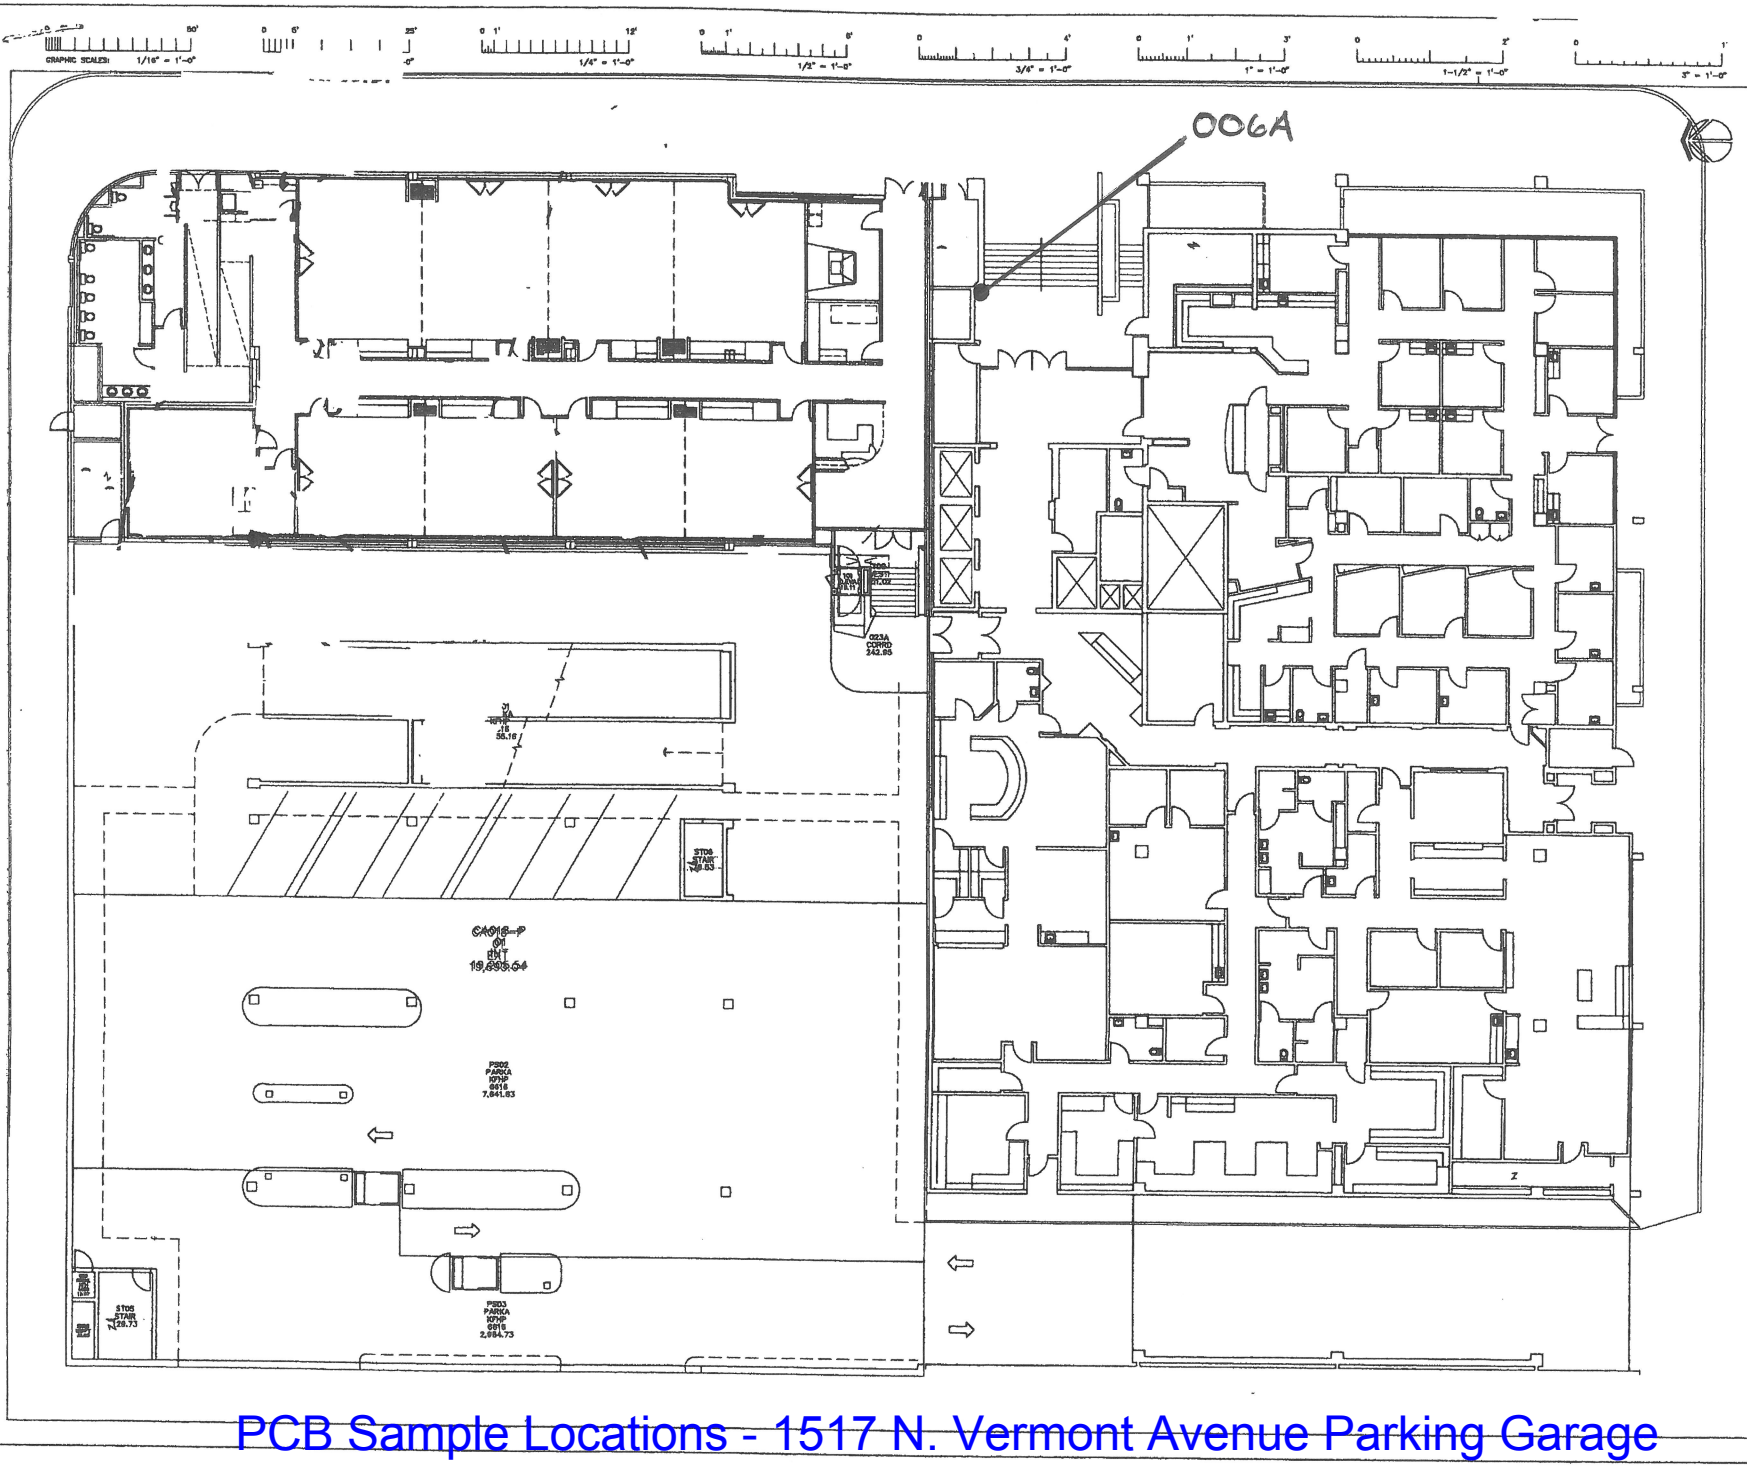

PCB Sample Locations - 1517 N. Vermont Avenue Parking Garage

GRAPHIC SCALES: 1/16" = 1'-0" | 1/8" = 1'-0" | 1/4" = 1'-0" | 3/8" = 1'-0" | 1" = 1'-0" | 1-1/2" = 1'-0" | 3" = 1'-0"

IF THIS SHEET IS NOT 30"x42", IT IS A REDUCED PRINT – SCALE ACCORDINGLY

KAISER PERMANENTE

National Facilities Services
Post Office Box 12916
Oakland, California 94604

Revisions

No.	Revisions	By	Date	Ap

12/7/15

2 + 3

PJ27371

This document is the property of the Owner and is not to be used without owner's written permission.

Project Architect Approval:


Architect/Engineer Of Record:

Facility
SUNSET VERMONT MEDICAL OFFICE
1515 VERMONT AVENUE
LOS ANGELES, CA 90027

Project
SUNSET VERMONT PARKING
EXISTING CONDITION
DRAWING

Sheet Title
PLANS
FLOOR PLAN
FIRST FLOOR

Scale 1/8" = 1'-0" | KP Proj. No. ###_### | Permit No. ## ######_#
Drawn By XXX
Checked By XXX
Issue Date X-X-XX
Sheet A2.02
of 4 Sheets

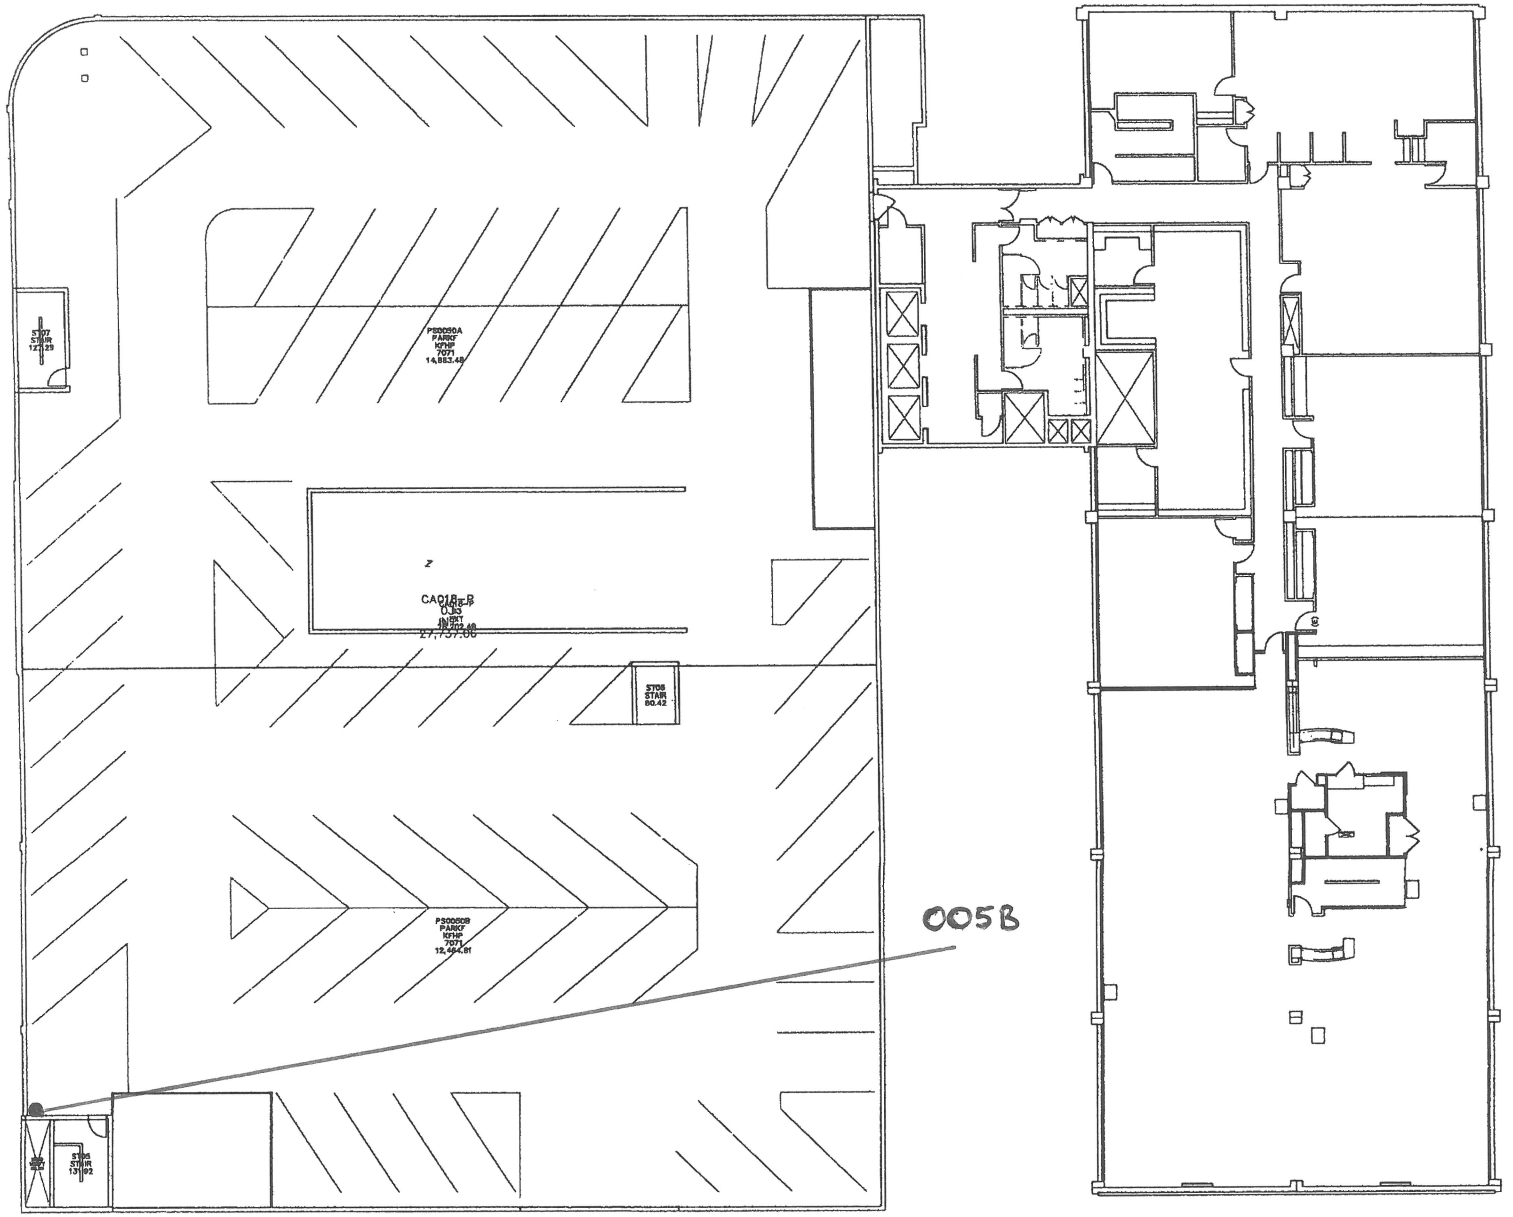

KAISER PERMANENTE

National Facilities Services
Post Office Box 12915
Oakland, California 94604

12/7/15

PJ27371

Facility
SUNSET VERMONT MEDICAL OFFICES
1515 VERMONT AVENUE
LOS ANGELES, CA 90027

Project
SUNSET VERMONT PARKING
EXISTING CONDITION
DRAWING

Sheet Title
PLANS
FLOOR PLAN
THIRD FLOOR

Scale 1/8" = 1'-0"
Drawn By XXX
Checked By XXX
Issue Date X-X-XX
Sheet A2.04
Of 4 Sheets

PCB Sample Locations - 1517 N. Vermont Avenue Parking Garage

Right People

Right Perspective

Right Now

www.forensicanalytical.com

F-3 Environmental Records Review

Desktop Environmental Records Review

4760 Sunset Boulevard
Los Angeles, California

Prepared for:
Mr. Marc Hesse
Real Estate Manager
Kaiser Permanente

393 Walnut Street, 4th Floor
Pasadena, California 91188

Prepared by:
Stantec Consulting Services Inc.
290 Conejo Ridge Avenue
Thousand Oaks, CA 91361

Project No. 185804335

January 31, 2019

Sign-off Sheet

This document entitled Desktop Environmental Records Review was prepared by Stantec Consulting Services Inc. for the account of Kaiser Foundation Health Plan Inc. The material in it reflects Stantec's best judgment in light of the information available to it at the time of preparation. Any use which a third party makes of this report, or any reliance on or decisions made based on it, are the responsibilities of such third parties. Stantec accepts no responsibility for damages, if any, suffered by any third party as a result of decisions made or actions based on this report.

All information, conclusions, and recommendations provided by Stantec in this document have been prepared under the supervision of and reviewed by the professionals whose signatures appear below.

Author  _____
(signature)

Steve Little, P.G., C.HG.
Principal Geologist

Reviewed by  _____
(signature)

Lewis D. Simons, PG.
Principal Geologist

Reviewed by  _____
(signature)

Steven C. Brady, C.E.G., C.HG.
Senior Principal

DESKTOP ENVIRONMENTAL RECORDS REVIEW

4760 Sunset Boulevard
Los Angeles, California
January 31, 2019

Table of Contents

EXECUTIVE SUMMARY 1.1

1.0 INTRODUCTION 1.3
1.1 PROPERTY LOCATION & FACILITY DESCRIPTION 1.3

2.0 DESKTOP RECORDS REVIEW 2.4
2.1 PHYSICAL SETTING 2.4
2.1.1 Property Topography and Surface Water Flow 2.4
2.1.2 Regional and Property Geology 2.4
2.1.3 Regional and Property Hydrogeology 2.5
2.2 FEDERAL, STATE AND TRIBAL ENVIRONMENTAL RECORDS 2.5
2.2.1 Listings for Property 2.6
2.2.2 Listings for Nearby Sites with Potential to Impact Property 2.6
2.3 LOCAL/REGIONAL ENVIRONMENTAL RECORDS 2.7
2.3.1 Local Environmental Agency Records 2.8
2.3.2 Regional Environmental Agency Records 2.9
2.4 HISTORICAL RECORDS REVIEW 2.10
2.4.1 Aerial Photographs 2.10
2.4.2 Historical City Address Directories 2.11
2.4.3 Historical Fire Insurance Maps 2.13
2.4.4 Historical Topographic Maps 2.14
2.5 ELECTRONIC DATABASES 2.15
2.5.1 State Water Resources Control Board - GeoTracker Database 2.16
2.5.2 EnviroStor 2.17

3.0 SITE RECONNAISSANCE 3.1
3.1 SITE RECONNAISSANCE METHODOLOGY 3.1
3.2 GENERAL DESCRIPTION AND OBSERVATIONS 3.1

4.0 INTERVIEWS 4.1
4.1 FINDINGS FROM INTERVIEW WITH PROPERTY REPRESENTATIVE 4.1

5.0 SUMMARY, CONCLUSIONS, AND RECOMENDATIONS 5.1
5.1 RECOMMENDATIONS 5.2

6.0 LIMITATIONS & CERTIFICATION 6.1

7.0 REFERENCES 7.1

LIST OF FIGURES

Figure 1 Site Location Map
Figure 2 Site Map

DESKTOP ENVIRONMENTAL RECORDS REVIEW

4760 Sunset Boulevard
Los Angeles, California
January 31, 2019

LIST OF ATTACHMENTS

Attachment A Environmental Database Radius Report
Attachment B Historical Aerial Photographs
Attachment C Historical Maps

DESKTOP ENVIRONMENTAL RECORDS REVIEW

4760 Sunset Boulevard
Los Angeles, California
January 31, 2019

Executive Summary

On behalf of Kaiser Permanente (Kaiser), Stantec Consulting Services Inc. (Stantec) has completed a desktop environmental records review for the property located at 4760 Sunset Boulevard, Los Angeles, California (the "Property"). The environmental review was completed to evaluate the possible presence of environmental conditions or impacts that may have sourced from current and historical site activities, and/or operations associated with surrounding properties and facilities. Stantec understands that the intended use of the Property is continued medical facilities and infrastructure.

Stantec obtained historical sources of information to ascertain the past use of the Property and surrounding area and evaluate if past uses may have had the potential to impact environmental media beneath the Property. Governmental, regulatory, and other public records were evaluated to identify potential contributors to possible adverse environmental conditions in connection with the Property. During the review of historical records, Stantec attempted to identify uses of the Property from first developed use of the Property and that of surrounding properties, to the present. The following are key findings from the desktop records review:

- Prior to the current development as a medical office building, the Property remained undeveloped until approximately 1948 when a Transfer & Storage business occupied several buildings and sheds on the Property. A small building labeled as Auto Repairing in 1950 was located on the southeastern portion of the property. By 1960, a single commercial building identified as Sunset Boulevard Hospital was constructed on the Property. The Property was redeveloped by 1994 with additional commercial/medical buildings. By 2005, the Property appears to have been developed into the current configuration of improvements.

- Past land uses on nearby properties that could pose an environmental threat to the Property include gas stations and/or auto repair shops at 4700, 4720, and 4747 Sunset Boulevard. The former auto repair shops and gas station at 4700 Sunset Boulevard is the location of the current Kaiser parking structure that serves the Property.

- The Property is on record as containing a permitted UST. However, the lead Kaiser engineer for the LAMC confirmed that there is no UST at the Property. The Property is also identified as a past generator of hazardous waste. No records of environmental non-compliance or violations were found pertaining to the Property.

- The Property is located within the City of Los Angeles with multiple nearby listings of hazardous waste generators and sites with current or historic releases of hydrocarbons to soil and/or groundwater. Nearly all the nearby Leaking Underground Storage Tank sites have received regulatory case closure. Numerous active USTs are present at facilities in

the vicinity of the Property. Properly maintained and permitted USTs are not considered an imminent environmental threat to the Property.

Conclusions and Recommendations

Historical maps and directory listings identified a small building labeled as Auto Repairing in 1950 on the southeastern portion of the Property. Nearby gas stations and/or auto repair shops located at 4700, 4720, and 4747 Sunset Boulevard were depicted as early as 1919-1924. These historical operations likely included handling of hazardous materials and petroleum products and generation of hazardous wastes, as well as possible underground leaks from UST systems. Currently, the locations of these former gas stations and/or auto repair shops are fully developed commercial properties.

During redevelopment of the Property, soil and soil vapor containing petroleum hydrocarbons, solvents, and other organic and inorganic contaminants could be encountered during grading, excavation of footings, underground utility installation, and other ground disturbing activities. Accordingly, Stantec recommends that a Soil Management Plan approach be implemented to address these environmental contingencies during ground disturbance and construction activities. The Soil Management Plan (SMP) would specify the roles, responsibilities, protocols, and procedures to be employed in the event that subsurface chemical impacts are indicated or encountered during redevelopment of the Property. Key functions of the SMP in the event of a discovery of subsurface impacts are to specify procedures to stop work at the location of concern, provide immediate notification to local oversight agencies, implement health and safety protocols to protect workers, site occupants, and the public, and to isolate and contain suspected impacted materials while chemical analysis of preliminary samples is conducted.

For new facilities that include occupied space, a vapor barrier is recommended if potential vapor encroachment conditions (VEC) are indicated or suspected during construction, for protection of future occupants. Such conditions could include soil impacted with volatile organic compounds (VOC) being left in place beneath the depth of ground disturbance for new construction, the presence of shallow groundwater containing VOC beneath the Property, or soil vapor migration from adjacent or nearby sites impacted with VOC.

1.0 Introduction

At the request of Kaiser Permanente (Kaiser), Stantec Consulting Services Inc. (Stantec) is pleased to submit this report documenting the results of a desktop environmental records review conducted for the property located at 4760 Sunset Boulevard in Los Angeles, California (the "Property", **Figure 1**). This assessment was completed to evaluate the possible presence of environmental conditions or impacts that may have sourced from historical or current activities on the Properties, as well as the potential for environmental conditions that may have impacted the Properties from off-site third-party sources. Stantec understands that the intended use of the Property is continued medical facilities and infrastructure associated with the Kaiser Permanente Los Angeles Medical Center. All work was completed in accordance with the Work Authorization from Kaiser Permanente dated January 8, 2019.

1.1 PROPERTY LOCATION & FACILITY DESCRIPTION

The Property, identified by Los Angeles County Assessor Identification Numbers 5543-015-019 and 021, is situated on the south side of Sunset Boulevard between New Hampshire Avenue and L. Ron Hubbard Way in the City of Los Angeles. The Property encompasses roughly one acre and is developed with an approximately 62,800 square foot medical office building operated by Kaiser. An asphalt parking lot covers the remainder of the site.

The Property comprises a portion of the approximately 15.34-acre Kaiser Permanente Los Angeles Medical Center campus which is located along Sunset Boulevard between North Alexandria Avenue and North Vermont Avenue in the Hollywood Community Plan Area of the City of Los Angeles. The City of Los Angeles Planning Department considers the Unified Hospital Development Area to encompass the Kaiser Medical Center campus. The Property is part of the Kaiser Permanente Los Angeles Medical Center redevelopment project which proposes to expand the existing medical center campus by replacing facilities and adding new buildings. At the Property, an existing parking area will be redeveloped with a 50,000-square foot Procedure Center addition to the existing medical office building.

Land uses generally surrounding the Medical Center campus include open space, specifically Barnsdall Art Park to the north; commercial uses to the northeast along North Vermont Avenue; residential and commercial uses to the east and southeast, including the Children's Hospital of Los Angeles and the Hollywood Presbyterian Medical Center along Sunset Boulevard and North Vermont Avenue; residential and commercial uses to the south, including the Church of Scientology of Los Angeles; and residential and commercial uses to the west. A Property location map is provided as **Figure 1** and a Property site map is provided as **Figure 2**.

2.0 DESKTOP RECORDS REVIEW

The objective of consulting historical sources of information was to develop the history of the Property and surrounding area, in order to evaluate if past uses could have impacted subsurface conditions at the Property. Physical setting records were evaluated to determine if the physical setting may have contributed to adverse environmental conditions in connection with the Property. During the review of historical records, Stantec attempted to identify uses of the Property from the present to the first developed use of the Property and surrounding properties. Stantec's research included the reasonably ascertainable and useful records described in this section.

2.1 PHYSICAL SETTING

A summary of the physical setting of the Property is provided in the table below with additional details in the following subsections

Topography:	The topographic gradient in the vicinity of the Property is generally to the south, away from Olive Hill, and the Property is located at approximately 389 feet above mean sea level (ft. amsl).
Soil/Bedrock Data:	The Property and surrounding area soils are classified as urban land. Unconsolidated alluvium consists of silt, clay, and silty sand. Bedrock consists of marine and non-marine sedimentary rocks of the Santa Monica Mountains.
Estimated Depth to Groundwater/ Estimated Direction of Gradient:	The depth to groundwater may vary from approximately 30 to 70 feet below ground surface (bgs), with gradient direction to the south.
Note: Site-specific groundwater direction and depth can only be determined by conducting site-specific testing, which Stantec has not conducted.	

2.1.1 Property Topography and Surface Water Flow

The Property is situated at an elevation approximately 389 ft. amsl. Olive Hill rises to 495 feet amsl to the north of Sunset Boulevard and the Medical Center campus. Based on the topography and existing surface conditions, general surface water flow direction is to the south.

2.1.2 Regional and Property Geology

The Property is situated near the southern edge of the Transverse Ranges Geomorphic Province of California, within the Los Angeles Basin. The Los Angeles Basin is a lowland coastal plain approximately 50 miles long by 20 miles wide that slopes gradually southward and westward toward the Pacific Ocean. The coastal plain overlies a structural trough filled with a thick

sequence of early Cenozoic through Holocene age marine and nonmarine sediments that were deposited as the basin subsided.

The Property is further located within the Hollywood subbasin of the Coastal Plain of Los Angeles. Unconsolidated alluvial deposits within this subbasin are underlain by basement rocks of the Santa Monica Mountains (DWR 1961). Based on a previous subsurface investigations at a nearby site, the shallow soils/alluvium beneath the site area is dominated by layers of silt, clay, and silty poorly-graded sand.

2.1.3 Regional and Property Hydrogeology

According the Department of Water Resources (DWR) Bulletin 118, the Property lies within the Hollywood Subbasin which occupies a 16-square mile area of the northeastern Coastal Plain. The Hollywood Subbasin is bounded on the north by Santa Monica Mountains and the Hollywood fault, on the east by the Elysian Hills, on the west by the Inglewood fault zone, and on the south by La Brea High, formed by an anticline that brings impermeable rocks close to the surface. Surface drainage from the site flows in a southerly direction towards Ballona Creek, where it then flows to the west and to the Pacific Ocean.

Groundwater in the Hollywood Subbasin is mainly produced from Pleistocene age alluvial sands and gravels. Unconfined groundwater conditions exist in the shallow aquifers in the northern and eastern portion of the subbasin. In the deeper aquifers and in the remainder of the subbasin, groundwater is confined, and clay members separate the aquifers over much of this subbasin. (DWR 1961).

Local depth to groundwater was evaluated through a review of the Regional Water Quality Control Board's (RWQCB's) Geotracker database. According to the most recent groundwater monitoring report for the site located at 1630 North Vermont Avenue (Shell/Tesoro Former Arco#5025), approximately 1,000 feet northeast of the Property, groundwater was gauged at depths ranging from 25 to 44 feet below ground surface (bgs) in May 2018 with a flow direction to the east/southeast. However, based on local topography, the average groundwater flow direction in the site area is inferred to be southerly.

2.2 FEDERAL, STATE AND TRIBAL ENVIRONMENTAL RECORDS

A regulatory agency database search report was obtained from Environmental Data Resources Inc. (EDR), a third-party environmental database search firm. Stantec evaluated the information listed within the database relative to potential impact to the Property, assessing the potential for impacts based in part on the physical setting. A complete copy of the database search report, including the date the report was prepared, the date the information was last updated, and the definition of databases searched, is provided in **Attachment A**.

2.2.1 Listings for Property

The Property was identified in the following databases searched by EDR:

- CAL FID UST: The Property is listed as Active status. No other pertinent information is included under this listing.
- CA HAZNET: The Property is listed as having generated and disposed of off-specification, aged, or surplus organic wastes between 2012 and 2017 with quantities ranging from 0.004 to 0.035 tons per year.
- CA EMI: The Property is listed in 1990 as having reported air emissions of 22 tons per year of total organic hydrocarbon gases to the South Coast AQMD.
- CA UST, SWEEPS UST: The Property is listed as containing an active underground storage tank (UST) permitted by the City of Los Angeles Fire Department. No other pertinent information is included under this listing.
- CA FINDS: The Property was listed with an ID number but no other pertinent information is included under this listing.

2.2.2 Listings for Nearby Sites with Potential to Impact Property

Stantec assessed data presented in the environmental agency database search report to evaluate the potential for conditions associated with neighboring properties to impact the Property. Based on this evaluation, the following individual facilities were identified as the most likely potential sources of releases that could possibly impact the Property.

Listed Facility Name/Address	Database Listing	Distance/Direction from Property
Kovall CC 4720 Sunset Boulevard Los Angeles, CA	EDR Hist Auto	82 feet / 0.016 miles east/northeast (cross-gradient to the Property)
The site was reportedly a gasoline service station and automotive repair facility between 1929 and 1942. No further information was provided.		
Texaco Inc 4747 Sunset Boulevard Los Angeles, CA	Sweeps UST, CA FID UST	96 feet / 0.018 miles north/northeast (up-gradient to the Property)
This site was listed in the UST databases but no pertinent information is included under this listing.		
McCall Payne Inc 4700 Sunset Boulevard Los Angeles, CA	EDR Hist Auto	257 feet / 0.049 miles east (cross-gradient to the Property)

Listed Facility Name/Address	Database Listing	Distance/Direction from Property
The site was reportedly an automotive repair facility in 1924. No further information was provided.		
Kaiser Foundation Hospital 4867 Sunset Boulevard Los Angeles, CA	CA HIST UST, CA LUST	451 feet / 0.085 miles west/northwest (cross-gradient to the Property)
The site was reportedly as having two diesel USTs installed in 1976 and 1983, respectively. A leak was reported in February 1989 and the LUST case was closed in April 1997. No further information was provided within the EDR report or Geotracker database.		
Miayes Elias 1331 N. Vermont Ave. Los Angeles, CA	EDR Hist Auto	454 feet / 0.086 miles southeast (cross-gradient to the Property)
The site was reportedly a gasoline service station between 1929 and 1942. No further information was provided.		
Schmitt Gustav 4874 Sunset Boulevard Los Angeles, CA	EDR Hist Auto	512 feet / 0.097 miles west (cross-gradient to the Property)
The site was reportedly a gasoline service station and automotive repair facility between 1924 and 1942. No further information was provided.		
Abramson Morris 1528 N. Vermont Ave. Los Angeles, CA	EDR Hist Auto	578 feet / 0.109 miles east/northeast (cross-gradient to the Property)
The site was reportedly a gasoline service station and automotive repair facility between 1924 and 1942. No further information was provided.		

2.3 LOCAL/REGIONAL ENVIRONMENTAL RECORDS

Stantec checked the following sources to obtain information pertaining to Property use and/or indications of releases that might impact the Property:

2.3.1 Local Environmental Agency Records

Agency Name, Contact Information	Findings
Custodian of Records, Los Angeles County Public Health Investigation (PHI) Via Facsimile: (323) 728-0217 January 9, 2019	A written request subject to the FOIA was submitted to the Los Angeles County Public Health Investigation to review their files regarding the Property. The information requested included file information regarding any records that indicate environmental concern at the Property. A response had not been received at the time of this report. Pertinent information, if received, will be summarized in an addendum to the report.
City of Los Angeles Fire Department 200 N. Mail St., 17th Fl. Los Angeles, CA 90012 January 9, 2019	A written request subject to the FOIA was submitted to the Los Angeles City Fire Department to review their files regarding the Property. The information requested included active and inactive hazardous materials file information, active/inactive UST files, and any records that indicate environmental concern at the Property. A response was received and included the following records: Inspector Referral Form, 1-8-2014 Note: No USTs on site Hazardous Materials System BP-8: Computer Listing of Inventory 3-31-2014 Total Chemicals: 12 Renalin Carbon Dioxide Compressed Air Nitrogen Petroleum Distillate Fuel Diesel Fuel Carbon Dioxide Nitrogen Nitrous Oxide Oxygen Oxygen, liquid Petroleum Distillate Fuel Hazardous Materials Business Plan (HMBP) 12/21/2016

Agency Name, Contact Information	Findings
City of Los Angeles Department of Building and Safety 201 N Figueroa St, Los Angeles, CA 90012	Stantec conducted a database search for building permits issued for the Property address. The records reviewed included approximately 31 building permits issued between May 2001 and August 2018 to Kaiser Foundations Hospitals for the Property. The project description on the permit applications ranged from minor repairs, upgrades, remodeling, and renovations. Numerous permits for electrical work, mechanical work, and plumbing upgrades were included. No activities related to hazardous materials or potential environmental conditions were noted in the permit applications.

2.3.2 Regional Environmental Agency Records

Agency Name, Contact Information	Findings
Custodian of Records, Department of Toxic Substances Control Chatsworth Regional Office Via Facsimile: (818) 717-6526 January 9, 2019	A written request subject to the FOIA was submitted to the Department of Toxic Substances Control, Chatsworth Regional Office to review their files regarding the Property. The information requested included file information regarding permits, hazardous materials, waste, complaints, violations, underground or aboveground storage tanks, remedial action, and case closure documentation, or any records that indicate environmental concern at the Property. A response was received on January 10, 2019 indicating that after a thorough search, no records pursuant to the requests were identified.
Custodian of Records, Department of Toxic Substances Control Cypress Regional Office Via Facsimile: (714) 484-5318 January 9, 2019	A written request subject to the FOIA was submitted to the Department of Toxic Substances Control, Cypress Regional Office to review their files regarding the Property. The information requested included file information regarding permits, hazardous materials, waste, complaints, violations, underground or aboveground storage tanks, remedial action, and case closure documentation, or any records that indicate environmental concern at the Property.

Agency Name, Contact Information	Findings
	A response was received on January 10, 2019 indicating that after a thorough search, no records pursuant to the requests were identified.
Custodian of Records, Los Angeles Regional Water Quality Control Board Via e-mail: rb4-publicrecords @waterboards.ca.gov January 9, 2019	A written request subject to the FOIA was submitted to the Los Angeles Regional Water Quality Control Board to review their files regarding the Property. The information requested included file information regarding permits, hazardous materials, waste, complaints, violations, underground or aboveground storage tanks, remedial action, and case closure documentation, or any records that indicate environmental concern at the Property. A response was received on January 18, 2019 indicating that files were available for review. However, upon reviewing files at the Los Angeles RWQCB office on January 29, 2018, no records were found pertaining to the Property.

2.4 HISTORICAL RECORDS REVIEW

2.4.1 Aerial Photographs

Stantec reviewed historical aerial photographs of the Property. The general type of activity on a property and land use changes can often be discerned from the type and layout of structures visible in the photographs. However, specific elements of a facility's operation usually cannot be discerned from aerial photographs alone. The following table summarizes Stantec's observations of the reviewed historical aerial photographs. The aerial photographs are provided in **Attachment B**.

Year	Scale	Observations, Property and Adjoining Properties
1923	1" = 500'	The Property appears to be undeveloped and vacant. Adjacent and nearby properties are undeveloped or contain residences. Barnsdall Park occupies the north side of Sunset Blvd., with orchards visible directly north of the Property.
1928	1" = 500'	The Property appears to be undeveloped and vacant. The adjacent property to the east on Sunset Blvd. has been developed with a building. Adjacent and nearby properties to the south contain residences.
1938	1" = 500'	The Property appears to be undeveloped and partially vegetated. Immediately surrounding properties are primarily unchanged from the previous photograph.

Year	Scale	Observations, Property and Adjoining Properties
1948	1" = 500'	By 1948 the Property has been developed with two small buildings on the southern portion of the parcel. Equipment or vehicles appear to be parked to the north of the buildings. Across Sunset Blvd., the southern portion of Barnsdall Park remains undeveloped and vegetated.
1954	1" = 500'	The Property has been further developed with several long, narrow structures, possible storage sheds, located north of the buildings. Across Sunset Blvd., the southwestern portion of Barnsdall Park has been developed with a commercial building, possibly a hospital or medical center.
1964	1" = 500'	The Property has been redeveloped with a single commercial building situated on the northwestern portion of the parcel. The remainder of the Property appears to consist of parking areas. Adjoining properties now appear to be fully developed, including the north side of Sunset Blvd. across from the Property.
1972	1" = 500'	No significant changes to the Property are visible since the previous aerial photograph. The adjacent properties to the east and west are now primarily used as parking lots. Commercial development has continued on the north side of Sunset Blvd., across from the Property.
1985	1" = 500'	The Property and immediately surrounding land uses appear mostly unchanged since the previous photograph.
1994	1" = 500'	The Property has been redeveloped with an additional structure to the south of the original commercial building. Another commercial building has been constructed on the eastern side of the Property, fronting along New Hampshire Ave.
2005	1" = 500'	By 2005, the layout of the Property reflects the current development, with a large commercial (medical) building on the eastern portion of the parcel and primarily parking areas on the western portion.
2016	1" = 500'	The Property appears as it does currently with the Kaiser medical building at 4760 Sunset Blvd., parking on the west side of the building, and a utility building in the western portion of the parking area.

Aerial photograph source: The EDR Aerial Photo Decade Package

2.4.2 Historical City Address Directories

Stantec retained EDR to research available reverse city directories for the Property, in approximately five-year intervals, if available. EDR searched directories published by several sources between the years 1920 and 2014 for the subject Property addresses, and

adjacent/adjoining addresses along Sunset Boulevard and the major cross streets. The following is a summary of Stantec's review of the address directory listings:

Street Address	Year	Property Listings
4760 Sunset (the Property)		Address not listed, nearest addresses on south side of Sunset are 4650 Sunset (east) and 4810 Sunset (west)
4650 Sunset	1971 to 1986	Medical office building
4705 Sunset	1962 1976 1981	California Federal Savings and Loan
4725 Sunset	1981	Kaiser Permanente Medical Care Program
4733 Sunset	1981 1986	Kaiser Permanente Medical Care Program
4810 Sunset	1981 1986	Scientology Church of Dianetics Church of Scientology
4860 Sunset	1958 to 1990	Self-Realization Church of All Religions Self-Realization Fellowship Church
4867 Sunset	1958 to 1986	The Property is variously listed as Kaiser Permanente Medical Center, Southern California Permanente Medical Group, and Kaiser Foundation Hospital during this period.
4900 Sunset	1962 to 1986	Kaiser Permanente Medical Care Program
4904 Sunset	1962 1981 1986	Kaiser Permanente Medical Care Program
4918 Sunset	1924 1929 1942 1962 1981 1986	Gustav Verrier Aldo Freppoli Ralph Koehler Ivy Motel Kaiser Permanente Medical Care Program Kaiser Permanente Medical Care Program
4950 Sunset	1986	Kaiser Permanente Medical Care Program
1505 Edgemont	1967 to 1990	Variously listed as Southern California Permanente Medical Group, Kaiser Permanente Medical Care, and individual doctor's names.
1517 Edgemont	1951	Kenneth Geis
1519 Edgemont	1951	W G Black
1525 Edgemont	1929-1958	Various residents

Street Address	Year	Property Listings
1526 Edgemont	1962- 2014	Southern California Permanente Medical Group Kaiser Permanente Medical Care Program Individual Doctor's names
1515 Vermont (the Property)	1933 1962 1964-66 1967 1970 1971 to 1990	Lisetta Fleming Pedro Petroleum Corporation, attorney offices Attorney offices Federal Savings & Loan; medical/dental offices Kaiser Foundation Health Plan Property is variously listed as Kaiser Permanente Medical Care Program and Southern California Permanente Medical Group during this period.
1514 Vermont	1929 1958 1971 1986-90	Agnes Croner A One sewing machine & Appliance Service A-1 Appliance Company Sun Refrigeration Services
1512 Vermont	1958-71 1986-90	Barber Shop A-1 Appliance Company
1510 Vermont	1924 1929 1937 1990	Window Shades & Draperies Scherer Architects Chiropractors Uptown Cafe
1508 Vermont	1962 to1986	FeZ Night Club, Fez Supper Club, Fez Restaurant & Night Club
1517 Vermont (the Property)	1967-76 1981-90 1991	United California Bank First Interstate Bank of California Sunset-Vermont Office Building
1528 Vermont	1924 1933 1942 1962-71 1986-90	Auto Repairs Abramson Morris Gas Station Auto Repairs and Gas Station Catering Crocker National Bank, Wells Fargo Bank

2.4.3 Historical Fire Insurance Maps

Fire insurance maps were developed for use by insurance companies to depict facilities, properties, and their uses for many locations throughout the United States. These maps provide information on the history of prior land use and are useful in assessing whether there may be potential environmental contamination on or near the Property. These maps, which have been periodically updated since the late 19th century, often provide valuable insight into historical Property uses. However, specific facility details on the maps can be difficult to interpret and labels and notes often contain abbreviations.

The following table summarizes Stantec's observations of the reviewed historical Sanborn maps. The historical maps are provided in **Attachment C.**

Year	Scale	Observations, Property and Adjoining Properties
1919	1" = 500'	The Property appears to be undeveloped. Adjacent properties along and across Sunset Blvd. are also undeveloped. Scattered residences are shown in the area south of the Property. An Auto Repairing shop is located at 4850 Sunset Blvd., over a block west of the Property. An Oil & Gasoline Station is shown at 4700 Sunset Blvd., one block east of the Property.
1950	1" = 500'	The Property is developed with a commercial building on the southern portion of the parcel identified as Transfer & Storage. A smaller detached building immediately east on the Property is labeled Auto Rep. The property to the east, across New Hampshire Ave., has several labels including Car Washing, Polishing & Greasing, Repairing, Battery, Auto Painting, and Gasoline & Oil Station
1957	1" = 150'	The Property is developed with a commercial building on the southern portion of the parcel identified as Transfer & Storage. Adjoining properties to the south appear to be residential. The property to the east, across New Hampshire Ave., is labeled Car Washing, Polishing & Greasing, Painting and Repairing. A rectangular area labeled Gasoline & Oil Sta. is situated near Sunset Blvd. on this property.
1960-1970	1" = 150'	The Property is developed as the Sunset Boulevard Hospital with a medical building situated on the northwest corner of the Property. A note indicates that the building was constructed in 1959. The details of the building are difficult to determine from the map. Adjoining properties to the south appear to be residential.

Map source: The EDR Certified Sanborn Map Report

2.4.4 Historical Topographic Maps

Stantec reviewed historical USGS 7.5-Minute Topographic Maps (scale 1:24,000 and 1:62,500) of the Hollywood, Quadrangle to help identify past Property usage and areas of potential environmental concern. Copies of the historical maps are provided in **Appendix C**. The following table summarizes the maps reviewed and observations.

Year	Scale	Observations, Property and Adjoining Properties
1894 1896 1898 1900 1902	1:62,500 1:62,500 1:62,500 1:62,500 1:62,500	The Property is situated within the Prospect Park area and Sunset Boulevard does not extend to the Property location. The Hollywood and Cahuenga Valley Railroad is visible to the west of the Property. No individual structures are visible on the Property. No features of environmental concern are noted on or near the Property location.
1921	1:24,000	Near the Property, Sunset Boulevard and other major streets have been developed. The Property still appears to be undeveloped, south of Olive Hill, with no structures shown. No features of environmental concern are noted on or near the Property location.
1928	1:24,000	The 1928 map shows increased development in the site area, including the historic Hollyhock House on Olive Hill to the north. However, the Property still appears to be undeveloped, with no structures shown. No features of environmental concern are noted on or near the Property location.
1953	1:24,000	The property is within the Los Angeles corporate boundaries and individual structures, other than landmark buildings, are not shown. A hospital is shown on the north side of Sunset Blvd. and the Children's Hospital is present on the east side of Vermont Ave.
1966 1972 1981	1:24,000 1:24,000 1:24,000	A single rectangular building is shown on the Property. The hospital on the north side of Sunset Blvd. (current Kaiser Hospital location) has expanded.
1991	1:24,000	The single rectangular building remains on the Property. map depicts four structures within the property boundary. No features of environmental concern are noted on or near the Property location.
2012	1:24,000	No details regarding specific structures are provided on this map version. Nearby hospitals are marked with a symbol. No features of environmental concern are noted on or near the Property location.

Name of maps and source: EDR Historical Topo Map Report

2.5 ELECTRONIC DATABASES

Publicly accessible electronic databases were searched by Stantec to better understand subsurface conditions in the vicinity of the Property and identify potential sources of impacts to soil and groundwater.

2.5.1 State Water Resources Control Board - GeoTracker Database

GeoTracker is a publicly accessible database operated by the California Environmental Protection Agency State Water Resources Control Board (SWRCB). The searchable database is utilized by State and local oversight agencies to track and archive data related to releases of hazardous substances. Using GeoTracker, Stantec identified sites within approximately 1,750-foot radius (1/3 mile) of the Property having at least one reported release of a hazardous material. A summary of results is presented below.

Subject Property Permitted UST Site
A flag is shown on the Property for a UST permitted by the City of Los Angeles Fire Department.

Open Leaking Underground Storage Tank (LUST) / Cleanup Program Sites
The following provides a summary of open LUST/Cleanup Program sites identified within a 1/3-mile radius of the Site. Only one open case was located within the search area:

- An open LUST Cleanup Site identified as Shell/Tesoro (former ARCO #5025) is located at 1630 N. Vermont Avenue, approximately 1,000 feet north/northeast of the Property. The RWQCB approved a revised Remedial Action Plan in October 2018 to address fuel hydrocarbons in soil and groundwater at the site. Groundwater flow direction at the site is towards the east/southeast, placing the site hydraulically cross-gradient from the Property. The dissolved hydrocarbon plumes, including benzene and MTBE, extend eastward from the site, beneath Hollywood Blvd.

Closed LUST/Cleanup Program Sites
The following provides a summary of closed LUST/Cleanup Program sites identified within a 1/3-mile radius of the Site:

- A closed LUST case identified as Kaiser Permanente is located at 4867 Sunset Boulevard, approximately 600 feet northwest of the Property. This case was granted closure on April 7, 1997. The contaminants of concern were reported as diesel.

- A closed LUST case identified as Thrifty #183 is located at 5025 Sunset Boulevard, approximately 1,000 feet west of the Property. This case was granted closure on January 7, 2013. The contaminants of concern were listed as gasoline.

- A closed LUST case identified as Presbyterian Medical Center at 1300 N. Vermont Avenue is located approximately 650 feet southeast of the Property. This case was granted closure on May 7, 2013. The contaminants of concern were listed as diesel.

- A closed LUST case identified as Pacific Bell (G1-125) at 1255 N. Vermont Avenue is located approximately 1,050 feet south/southeast of the Property. This case was granted closure on July 27, 1998. The contaminants of concern were listed as "other solvent or non-petroleum hydrocarbons".

- A closed LUST case identified as 76 Products Station #3647 at 1270 N. Vermont Avenue is located approximately 1,000 feet south/southeast of the Property. This case was granted closure on April 20, 1998. The contaminants of concern were listed as gasoline.

- A closed LUST case identified as Hollywood Car Wash at 4810 Hollywood Blvd. is located approximately 1,350 feet north of the Property. This case was granted closure on January 22, 1997. The contaminants of concern were listed as gasoline.

- A closed LUST case identified as Edgemont Hospital at 4841 Hollywood Blvd. is located approximately 1,400 feet north of the Property. This case was granted closure on July 7, 1996. The contaminants of concern were listed as gasoline.

Permitted Underground Storage Tank
The following provides a summary of USTs permitted through the Los Angeles County Fire Department that have been identified within a 1/3-mile radius of the Site:

- Including the listing for the Property, eleven active USTs are located within the search radius. The nearest offsite permitted USTs are located at the Church of Scientology at 1404 N. Catalina Street, the Children's Hospital at 4661 Sunset Boulevard, and the Kaiser Permanente hospital located at 4867 Sunset Boulevard. These nearby UST sites are located just over 500 feet from the Property.

2.5.2 EnviroStor

EnviroStor is a publicly accessible database operated by the State of California Department of Toxic Substances Control (DTSC). The searchable database contains information related to sites with contamination and/or sites where the DTSC's environmental oversight has been requested or required. Stantec utilized EnviroStor to obtain information relating to two identified DTSC sites located within 1,750-foot radius of the Property.

- The only site listed in EnviroStor within the search radius distance was the Children's Hospital at 4650 Sunset Boulevard. The site was listed for a tiered permit not related to contamination or site cleanup.

3.0 SITE RECONNAISSANCE

A visit to the Property and its vicinity was conducted by Laura Butler of Stantec on January 23, 2019. Stantec was accompanied by a Kaiser representative during the Property visit. Figure 2 provides information about the Property and adjoining properties and the location of potential areas of environmental concern.

3.1 SITE RECONNAISSANCE METHODOLOGY

The site reconnaissance focused on observation of current conditions and observable indications of past uses and conditions of the Property that may indicate the presence of environmental concerns. The reconnaissance of the Property was conducted by entering the building on the property, viewing representative interior areas, and by viewing exterior portions of the property including parking areas and storage/maintenance areas or structures. In general, Stantec utilized the following methodology to observe the Property:

- View the outer Property boundary as accessible by public thoroughfares.
- Visually observe accessible interior areas expected to be used by occupants or the public, maintenance and repair areas, utility areas, and a representative sample of occupied spaces, as applicable to the Property.
- View storage areas for bulk chemicals, hazardous materials, and compressed gases.

Weather conditions during the visit to the Property were clear and mostly sunny. There were no weather-related Property access restrictions encountered during the reconnaissance visit.

3.2 GENERAL DESCRIPTION AND OBSERVATIONS

The 3-story commercial building on the Property primarily contains medical offices, patient examination rooms, and a diagnostic imaging center. The main entrance is on the western portion of the building. Parking areas are located on the west and north sides of the building. A secured and partially covered utility/storage area is located in the parking lot west of the building. The utility area contains an industrial trash compactor for handling general and biological wastes, a compressed oxygen storage tank, electrical transformer, and other equipment and controls. Toured first floor and associated surface parking lot. This building is offices, and. There is as well. The parking lot houses a trash compactor in an outdoor sheltered area as well as a large behind fencing. No surface patches or above ground storage tanks were observed.

Adjoining and adjacent properties are characterized by the following uses:

North: Kaiser hospital and medical center at 4867 Sunset Boulevard.

South: Residential properties along New Hampshire Avenue.

DESKTOP ENVIRONMENTAL RECORDS REVIEW

4760 Sunset Boulevard
Los Angeles, California
January 31, 2019

East: Kaiser parking structure at 4700 Sunset Boulevard.

West: Church of Scientology campus across L. Ron Hubbard Way.

4.0 INTERVIEWS

Stantec conducted interviews with the following individuals:

Name and Contact Information	**Relationship to Property**	**Key findings:**
Peter E. Zaragoza 323-783-7709	Kaiser Permanente General Superintendent - LAMC Capital Project Facilities Construction	During the site visit, Mr. Zaragoza stated that he was not aware of any past or current environmental conditions such as releases of hazardous materials or known contamination at the Property.
Daniel P. Weaver (323) 783-7734	Lead Engineer Kaiser Permanente LAMC	Mr. Weaver confirmed that there is no UST at the Property.

4.1 FINDINGS FROM INTERVIEW WITH PROPERTY REPRESENTATIVE

No indications of known environmental impairments or releases of hazardous materials or petroleum products at the Property were identified based on the information obtained.

5.0 SUMMARY, CONCLUSIONS, AND RECOMENDATIONS

On behalf of Kaiser Permanente (Kaiser), Stantec Consulting Services Inc. (Stantec) has completed a desktop environmental records review for the property located at 4760 Sunset Boulevard, Los Angeles, California (the "Property"). The environmental review was completed to evaluate the possible presence of environmental impacts that may have sourced from current and historical site activities, and/or operations associated with surrounding properties and facilities. Stantec understands that the intended use of the Property is continued medical facilities and infrastructure.

Stantec obtained historical sources of information to ascertain the past use of the Property and surrounding area and evaluate if past uses may have had the potential to impact environmental media beneath the Property. Governmental, regulatory, and other public records were evaluated to identify potential contributors to possible adverse environmental conditions in connection with the Property. During the review of historical records, Stantec attempted to identify uses of the Property from first developed use of the Property and that of surrounding properties, to the present. The following are conclusions from the records review.

- Prior to the current development as a medical office building, the Property remained undeveloped until approximately 1948 when a Transfer & Storage business occupied several buildings and sheds on the Property. A small building labeled as Auto Repairing in 1950 was located on the southeastern portion of the Property. By 1960, a single commercial building identified as Sunset Boulevard Hospital was constructed on the Property. The Property was redeveloped by 1994 with additional commercial/medical buildings. By 2005, the Property appears to have been developed into the current configuration of improvements.

- Past land uses on nearby properties that could pose an environmental threat to the Property include gas stations and/or auto repair shops at 4700, 4720, and 4747 Sunset Boulevard. The former auto repair shops and gas station at 4700 Sunset Boulevard is the location of the current Kaiser parking structure that serves the Property.

- The Property is on record as containing a permitted UST. However, the lead Kaiser engineer for the LAMC confirmed that there is no UST at the Property. The Property is also identified as a past generator of hazardous waste. No records of environmental non-compliance or violations were found pertaining to the Property.

- The Property is located within the City of Los Angeles with multiple nearby listings of hazardous waste generators and sites with current or historic releases of hydrocarbons to soil and/or groundwater. Nearly all the nearby Leaking Underground Storage Tank sites have received regulatory case closure. Numerous active USTs are present at facilities in

the vicinity of the Property. Properly maintained and permitted USTs are not considered an imminent environmental threat to the Property.

5.1 RECOMMENDATIONS

Historical maps and directory listings identified a small building labeled as Auto Repairing in 1950 on the southeastern portion of the Property. Nearby gas stations and/or auto repair shops located at 4700, 4720, and 4747 Sunset Boulevard were depicted as early as 1919-1924. These historical operations likely included handling of hazardous materials and petroleum products and generation of hazardous wastes, as well as possible underground leaks from UST systems. Currently, the locations of these former gas stations and/or auto repair shops are fully developed commercial properties.

During redevelopment of the Property, soil and soil vapor containing petroleum hydrocarbons, solvents, and other organic and inorganic contaminants could be encountered during grading, excavation of footings, underground utility installation, and other ground disturbing activities. Accordingly, Stantec recommends that a Soil Management Plan approach be implemented to address these environmental contingencies during ground disturbance and construction activities. The Soil Management Plan (SMP) would specify the roles, responsibilities, protocols, and procedures to be employed in the event that subsurface chemical impacts are indicated or encountered during redevelopment of the Property. Key functions of the SMP in the event of a discovery of subsurface impacts are to specify procedures for immediate notification to local oversight agencies, provide health and safety protocols to protect workers, site occupants, and the public, and to isolate and contain suspected impacted materials while chemical analysis of preliminary samples is conducted.

For new facilities that include occupied space, a vapor barrier is recommended if potential vapor encroachment conditions (VEC) are indicated or suspected during construction, for protection of future occupants. Such conditions could include soil impacted with volatile organic compounds (VOC) being left in place beneath the depth of ground disturbance for new construction, the presence of shallow groundwater containing VOC beneath the Property, or soil vapor migration from adjacent or nearby sites impacted with VOC.

6.0 LIMITATIONS & CERTIFICATION

This report was prepared in accordance with the scope of work outlined in Stantec's contract and with generally accepted professional environmental consulting practices existing at the time this report was prepared and applicable to the location of the Property. It was prepared for the exclusive use of Kaiser, for the express purpose stated above. Any re-use of this report for a different purpose or by others not identified above shall be at the user's sole risk without liability to Stantec. To the extent that this report is based on information provided to Stantec by third parties, Stantec may have made efforts to verify this third party information, but Stantec cannot guarantee the completeness or accuracy of this information. No other warranties, expressed or implied, are made by Stantec.

7.0 REFERENCES

California Department of Toxic Substances Control (DTSC) – Envirostor Database, 2019.

California Department of Water Resources (DWR) Bulletin 118, California's Groundwater, 2016.

California State Water Resources Control Board, Geotracker database, 2019.


Environmental Data Resources (EDR), 2019, EDR Radius Map Report, January 9, 2019.

Environmental Data Resources (EDR), 2019, EDR Historical Topo Map Report, January 9, 2019.

Environmental Data Resources (EDR), 2019, Certified Sanborn Map Report, January 9, 2019.

United States Geological Survey (USGS) 7.5-Minute Topographic Series Maps, Hollywood, California Quadrangle.

FIGURES

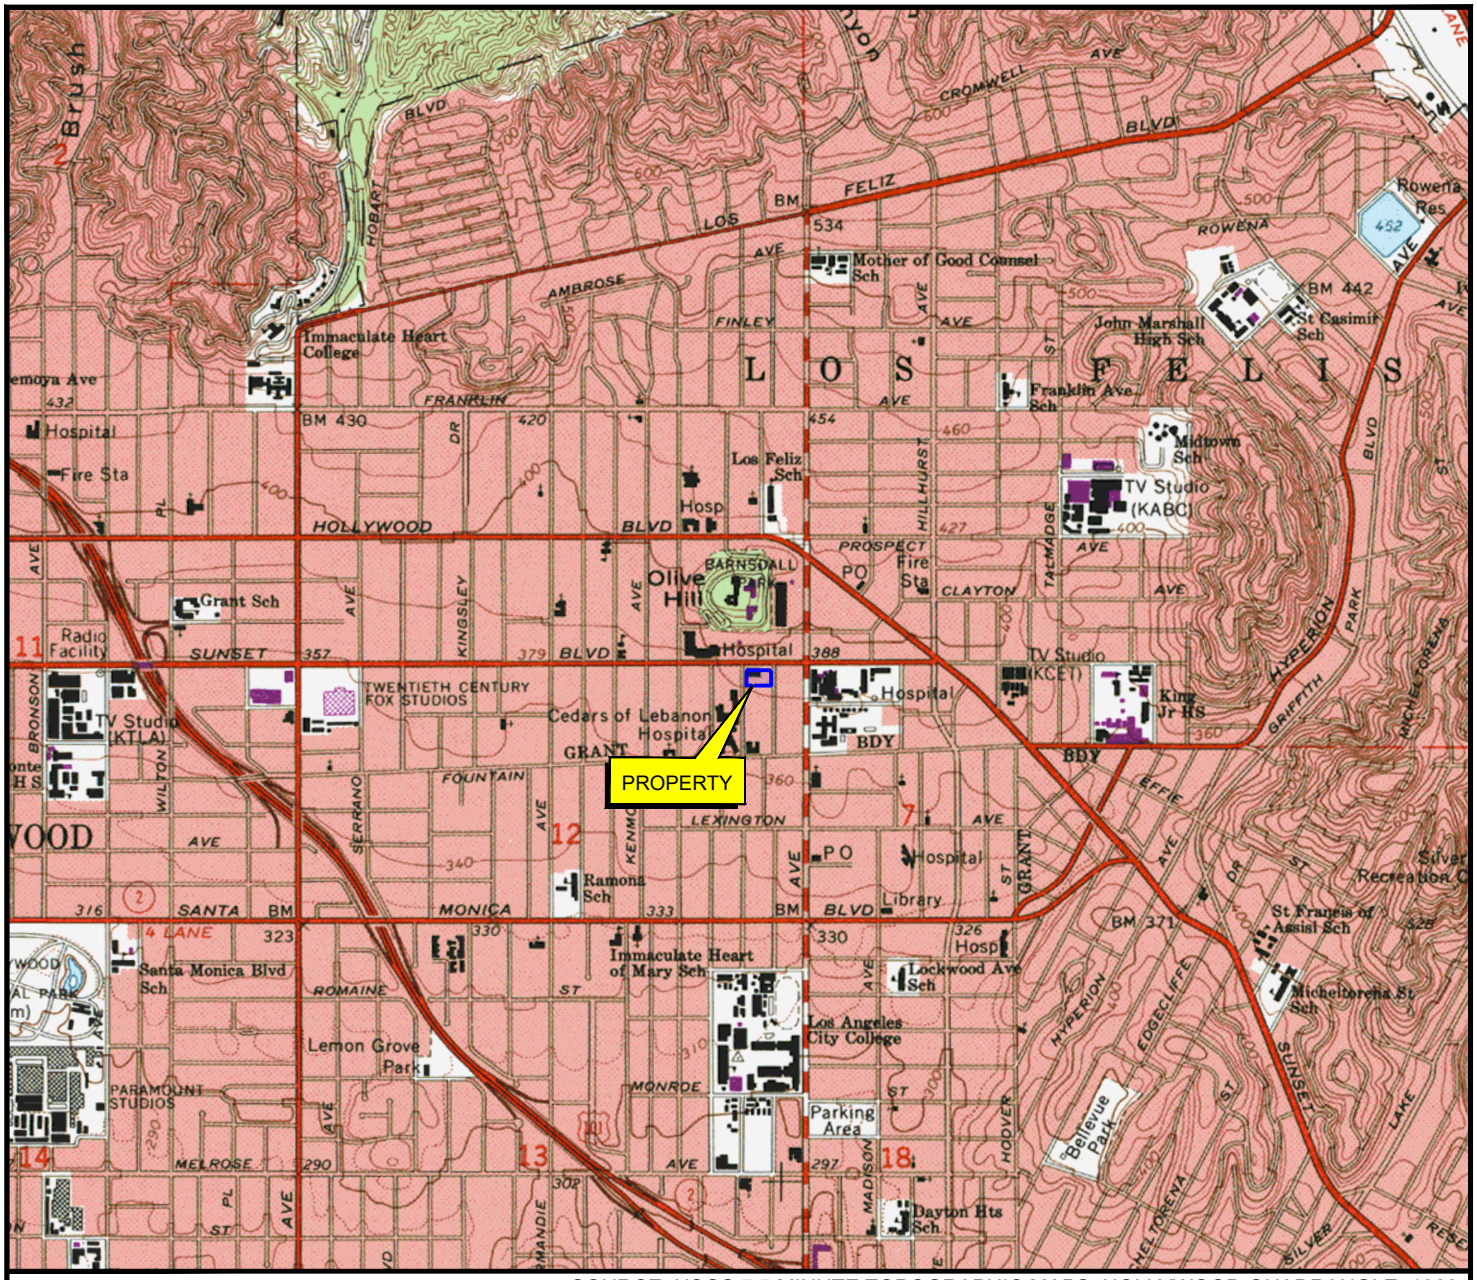

SOURCE: USGS 7.5 MINUTE TOPOGRAPHIC MAPS, HOLLYWOOD QUADRANGLE, 1966
PHOTOREVISED, 1994



N

0 2000 4000


APPROXIMATE SCALE (FEET)

Stantec
290 Conejo Ridge Avenue
Thousand Oaks, CA 91361
PHONE: (805) 230-1266 FAX: (805) 230-1277

FOR:		FIGURE:
Kaiser Foundation Health Plan, Inc LAMC Sunset Desktop Study 4760 Sunset Boulevard, Los Angeles, CA 90027	Property Location Map	1

JOB NUMBER:	DRAWN BY:	CHECKED BY:	APPROVED BY:	DATE:
185804335.200.0001	R. Roman	L. Butler	S. Little	01/29/19

FILEPATH:E:\1858\active\185804335\03_data\cad\20190128_dwg_185804335_lamc.dwg|TRoman|Jan 29, 2019 at 13:10|Layout: F1_USGS (4760)

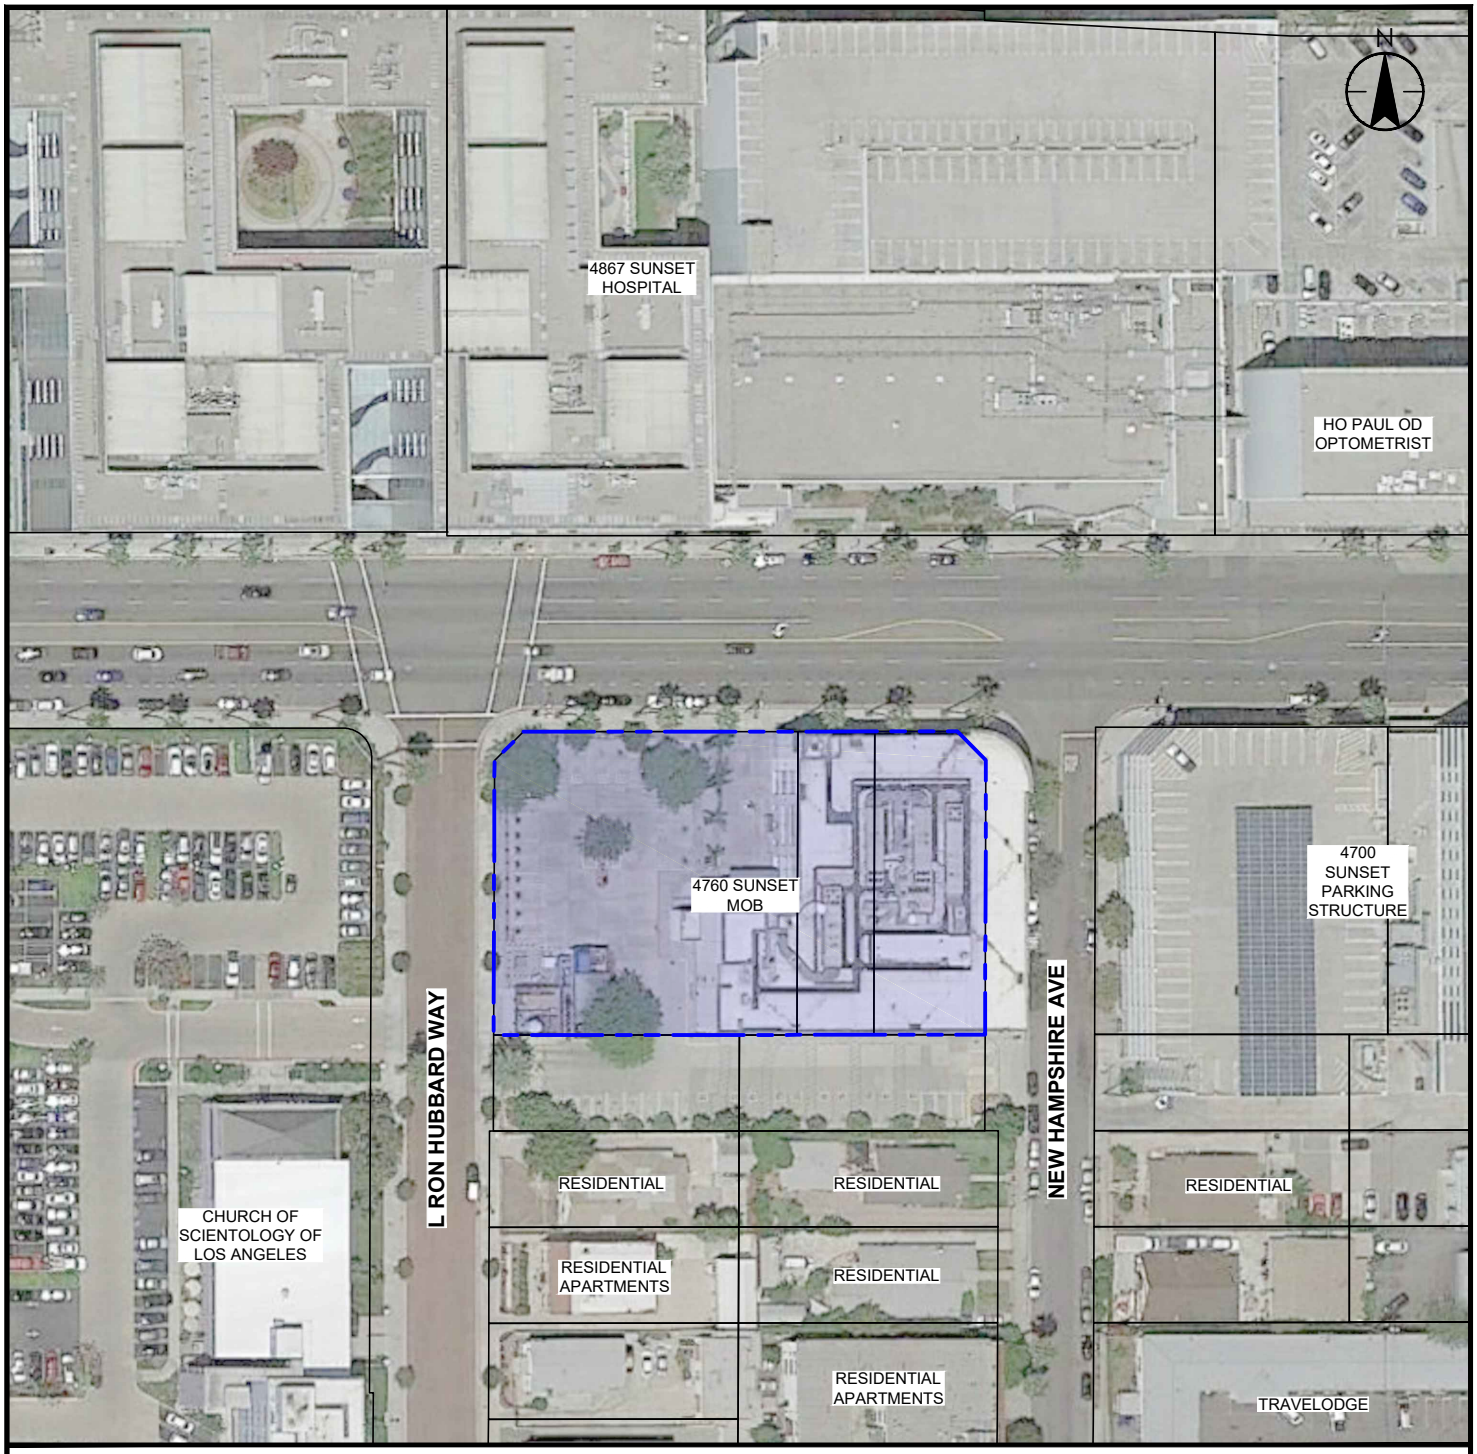

LEGEND

APPROXIMATE PROPERTY BOUNDARY

NOTES:

1. MAP REFERENCES; GOOGLE EARTH PRO AERIAL IMAGE, DATED JUNE 8, 2016.
2. COORDINATE SYSTEM; NAD 83 CALIFORNIA STATE PLANES, ZONE 5 (FT.). NOT A SURVEYED MAP, SITE FEATURES AND LOCATIONS ARE APPROXIMATE.

0 100 200

APPROXIMATE SCALE (FEET)

Stantec
290 Conejo Ridge Avenue
Thousand Oaks, CA 91361
PHONE: (805) 230-1266 FAX: (805) 230-1277

FOR:
Kaiser Foundation Health Plan, Inc
LAMC Sunset Desktop Study
4760 Sunset Boulevard,
Los Angeles, CA 90027

Property Vicinity Map

FIGURE: 2

JOB NUMBER:	DRAWN BY:	CHECKED BY:	APPROVED BY:	DATE:
185804335.200.0001	R. Roman	L. Butler	S. Little	01/29/19

FILEPATH:E:\1858\active\185804335\03_data\cad\20190128_dwg_185804335_lamc.dwg|TRoman|Jan 29, 2019 at 13:27|Layout: F2_PVM (4760)

ATTACHMENT A

Sunset Campus Desktop
4760 Sunset Boulevard
Los Angeles, CA 90027

Inquiry Number: 5530466.2s
January 09, 2019

The EDR Radius Map™ Report with GeoCheck®

6 Armstrong Road, 4th floor
Shelton, CT 06484
Toll Free: 800.352.0050
www.edrnet.com

TABLE OF CONTENTS

SECTION	PAGE
Executive Summary	ES1
Overview Map	2
Detail Map	3
Map Findings Summary	4
Map Findings	9
Orphan Summary	245
Government Records Searched/Data Currency Tracking	GR-1

GEOCHECK ADDENDUM

Physical Setting Source Addendum	A-1
Physical Setting Source Summary	A-2
Physical Setting Source Map	A-7
Physical Setting Source Map Findings	A-8
Physical Setting Source Records Searched	PSGR-1

Thank you for your business.
Please contact EDR at 1-800-352-0050
with any questions or comments.

Disclaimer - Copyright and Trademark Notice

This Report contains certain information obtained from a variety of public and other sources reasonably available to Environmental Data Resources, Inc. It cannot be concluded from this Report that coverage information for the target and surrounding properties does not exist from other sources. **NO WARRANTY EXPRESSED OR IMPLIED, IS MADE WHATSOEVER IN CONNECTION WITH THIS REPORT. ENVIRONMENTAL DATA RESOURCES, INC. SPECIFICALLY DISCLAIMS THE MAKING OF ANY SUCH WARRANTIES, INCLUDING WITHOUT LIMITATION, MERCHANTABILITY OR FITNESS FOR A PARTICULAR USE OR PURPOSE. ALL RISK IS ASSUMED BY THE USER. IN NO EVENT SHALL ENVIRONMENTAL DATA RESOURCES, INC. BE LIABLE TO ANYONE, WHETHER ARISING OUT OF ERRORS OR OMISSIONS, NEGLIGENCE, ACCIDENT OR ANY OTHER CAUSE, FOR ANY LOSS OF DAMAGE, INCLUDING, WITHOUT LIMITATION, SPECIAL, INCIDENTAL, CONSEQUENTIAL, OR EXEMPLARY DAMAGES. ANY LIABILITY ON THE PART OF ENVIRONMENTAL DATA RESOURCES, INC. IS STRICTLY LIMITED TO A REFUND OF THE AMOUNT PAID FOR THIS REPORT.** Purchaser accepts this Report "AS IS". Any analyses, estimates, ratings, environmental risk levels or risk codes provided in this Report are provided for illustrative purposes only, and are not intended to provide, nor should they be interpreted as providing any facts regarding, or prediction or forecast of, any environmental risk for any property. Only a Phase I Environmental Site Assessment performed by an environmental professional can provide information regarding the environmental risk for any property. Additionally, the information provided in this Report is not to be construed as legal advice.

Copyright 2018 by Environmental Data Resources, Inc. All rights reserved. Reproduction in any media or format, in whole or in part, of any report or map of Environmental Data Resources, Inc., or its affiliates, is prohibited without prior written permission.

EDR and its logos (including Sanborn and Sanborn Map) are trademarks of Environmental Data Resources, Inc. or its affiliates. All other trademarks used herein are the property of their respective owners.

EXECUTIVE SUMMARY

A search of available environmental records was conducted by Environmental Data Resources, Inc (EDR). The report was designed to assist parties seeking to meet the search requirements of EPA's Standards and Practices for All Appropriate Inquiries (40 CFR Part 312), the ASTM Standard Practice for Environmental Site Assessments (E 1527-13), the ASTM Standard Practice for Environmental Site Assessments for Forestland or Rural Property (E 2247-16), the ASTM Standard Practice for Limited Environmental Due Diligence: Transaction Screen Process (E 1528-14) or custom requirements developed for the evaluation of environmental risk associated with a parcel of real estate.

TARGET PROPERTY INFORMATION

ADDRESS

4760 SUNSET BOULEVARD
LOS ANGELES, CA 90027

COORDINATES

Latitude (North):	34.0977730 - 34° 5' 51.98''
Longitude (West):	118.2933910 - 118° 17' 36.20''
Universal Tranverse Mercator:	Zone 11
UTM X (Meters):	380688.7
UTM Y (Meters):	3773557.2
Elevation:	389 ft. above sea level

USGS TOPOGRAPHIC MAP ASSOCIATED WITH TARGET PROPERTY

Target Property Map:	5630741 HOLLYWOOD, CA
Version Date:	2012

AERIAL PHOTOGRAPHY IN THIS REPORT

Portions of Photo from:	20140515
Source:	USDA

MAPPED SITES SUMMARY

Target Property Address:
4760 SUNSET BOULEVARD
LOS ANGELES, CA 90027

Click on Map ID to see full detail.

MAP ID	SITE NAME	ADDRESS	DATABASE ACRONYMS	RELATIVE ELEVATION	DIST (ft. & mi.) DIRECTION
A1	KAISER FOUNDATION HO	4760 W SUNSET BLVD	CA FID UST		TP
A2	KAISER PERMANENTE	4760 SUNSET BLVD	CA HAZNET		TP
A3	KAISER FOUNDATION HO	4760 SUNSET BLVD	CA EMI		TP
A4	KAISER PERMANENTE	4760 W SUNSET BLVD	CA UST, CA SWEEPS UST		TP
A5	KAISER PERMANENTE	4760 W SUNSET BLVD	FINDS		TP
A6	KAISER FOUNDATION HO	4700-4900 SUNSET BLV	CA EMI		TP
A7	KOVALL C C	4720 S SUNSET BLVD	EDR Hist Auto	Higher	82, 0.016, ENE
A8	KAISER FOUNDATION HE	4733 W SUNSET BLVD	CA SWEEPS UST, CA FID UST	Higher	96, 0.018, NNE
A9	TEXACO INC	4747 W SUNSET BLVD	CA SWEEPS UST, CA FID UST	Higher	96, 0.018, NNE
B10	MC CALL PAYNE INC	4700 S SUNSET BLVD	EDR Hist Auto	Higher	257, 0.049, East
B11	KAISER PERMANENTE RE	1515 N VERMONT LEVEL	RCRA NonGen / NLR, FINDS, ECHO	Higher	328, 0.062, NE
B12	KAISER PERMANENTE	1515 N. VERMONT AVEN	RCRA-LQG	Higher	328, 0.062, NE
B13	KAISER MEDICAL CENTE	1515 N VERMONT AVE	CA SWEEPS UST, CA FID UST	Higher	328, 0.062, NE
C14	CHURCH OF SCIENTOLOG	4833 FOUNTAIN AVE	CA UST, CA SWEEPS UST	Lower	345, 0.065, SW
C15	CHURCH OF SCIENTOLOG	4833 FOUNTAIN AVE	CA FID UST	Lower	345, 0.065, SW
B16	KROLL IDA MRS	1428 N VERMONT AVE	EDR Hist Cleaner	Lower	387, 0.073, ESE
B17	KERR H W	1410 N VERMONT AVE	EDR Hist Cleaner	Lower	404, 0.077, ESE
D18	KAISER FOUNDATION HO	4867 W SUNSET BLVD	CA HIST UST	Lower	451, 0.085, WNW
D19	KAISER FOUNDATION HO	4867 W SUNSET BLVD	CA SWEEPS UST, CA FID UST	Lower	451, 0.085, WNW
D20	KAISER LAMC STAGE 2	4867 SUNSET BOULEVAR	CA LUST, CA HIST CORTESE, CA NPDES, CA CIWQS	Lower	451, 0.085, WNW
D21	KAISER PERMANENTE LO	4867 W. SUNSET BLVD.	RCRA-LQG	Lower	451, 0.085, WNW
D22	KAISER PERMANENTE	4867 W SUNSET BLVD	CA UST	Lower	451, 0.085, WNW
D23	KAISER FOUNDATION HO	4867 SUNSET BLVD	CA HIST UST, CA EMI	Lower	451, 0.085, WNW
E24	KAISER FOUND HOSPITA	4730 BARNSDALE AVE	CA SWEEPS UST, CA FID UST	Higher	452, 0.086, NE
E25	KAISER FOUNDATION HO	4730 BARNSDALL AVE	CA UST	Higher	452, 0.086, NE
F26	MIAYES ELIAS	1331 N VERMONT AVE	EDR Hist Auto	Lower	454, 0.086, SE
F27	AM PM MINI MART	1360 N VERMONT AV	EDR Hist Auto	Lower	495, 0.094, SE
D28	SCHMITT GUSTAV	4874 S SUNSET BLVD	EDR Hist Auto	Lower	512, 0.097, West
E29	RITE AID NO 5435	1533 N VERMONT AVE	RCRA-SQG, FINDS, ECHO	Higher	546, 0.103, NNE
E30	ABRAMSON MORRIS	1528 N VERMONT AVE	EDR Hist Auto	Higher	578, 0.109, ENE
G31	CHILDREN'S HOSPITAL	4661 W SUNSET BLVD	CA UST	Higher	608, 0.115, ENE
G32	PRATTE GARLAND	4661 S SUNSET BLVD	EDR Hist Auto	Higher	608, 0.115, ENE
H33	CHURCH OF SCIENTOLOG	1404 N CATALINA ST	CA UST	Lower	628, 0.119, SSW
H34	UNK	1404 N CATALINA ST	CA SWEEPS UST, CA FID UST	Lower	628, 0.119, SSW
F35	SEE FOOD CHIN	1309 N VERMONT AVE	EDR Hist Cleaner	Lower	647, 0.123, SE
F36	PROULX J H	1307 N VERMONT AVE	EDR Hist Cleaner	Lower	647, 0.123, SSE
G37	CHILDREN'S HOSPITAL	4650 W SUNSET BLVD	CA UST, CA SWEEPS UST	Higher	672, 0.127, East
G38	CHILDREN'S HOSPITAL	4650 SUNSET BOULEVAR	RCRA-LQG, CA ENVIROSTOR, CA HIST UST, CA FID UST,...	Higher	672, 0.127, East
F39	HOLLYWOOD PRESBYTERI	1300 N VERMONT AVE	CA UST	Lower	675, 0.128, SE

MAPPED SITES SUMMARY

Target Property Address:
4760 SUNSET BOULEVARD
LOS ANGELES, CA 90027

Click on Map ID to see full detail.

MAP ID	SITE NAME	ADDRESS	DATABASE ACRONYMS	RELATIVE ELEVATION	DIST (ft. & mi.) DIRECTION
F40	HOLLYWOOD PRESBYTERI	1300 N VERMONT AVE	CA SWEEPS UST, CA FID UST, CA EMI	Lower	675, 0.128, SE
F41	QUEEN OF ANGELS HOLL	1300 N VERMONT AVE	RCRA-LQG, CA LUST, FINDS, ECHO, CA HAZNET, CA...	Lower	675, 0.128, SE
D42	KAISER FOUNDATION HO	1526 N EDGEMONT ST	CA SWEEPS UST, CA FID UST	Lower	703, 0.133, WNW
D43	4900 SUNSET	4900 SUNSET BLVD	RCRA-SQG	Lower	704, 0.133, West
D44	KAISER PERMANENTE	4900 W SUNSET BLVD	CA SWEEPS UST, CA FID UST	Lower	704, 0.133, West
I45	TIME O MAX ONE HOUR	1553 N VERMONT AVE	RCRA-SQG	Higher	732, 0.139, NNE
I46	TIME O MAX ONE HOUR	1553 N VERMONT AVE	RCRA-SQG, FINDS, ECHO	Higher	732, 0.139, NNE
I47	LAUR METALS CO	1601 N VERMONT AVE	CA SWRCY	Higher	828, 0.157, NNE
48	KAISER FOUNDATION HO	1550 N EDGEMONT ST	CA SWEEPS UST, CA FID UST, CA EMI	Higher	857, 0.162, NW
J49	CHURCH OF SCIENTOLOG	4734 FOUNTAIN AVE	CA DRYCLEANERS	Lower	863, 0.163, South
K50	CHILDRENS HOSPITAL	4560 SUNSET	CA HIST CORTESE	Higher	897, 0.170, East
K51	CHILDRENS HOSPITAL	4560 SUNSET BLVD W	CA LUST	Higher	897, 0.170, East
H52	CEDARS CLEANERS	4849 FOUNTAIN AVE	CA DRYCLEANERS	Lower	907, 0.172, SW
L53	SERVICE STATION 3647	1270 N VERMONT AVE	CA SWEEPS UST, CA HIST UST, CA FID UST	Lower	954, 0.181, SSE
L54	UNOCAL SERVICE STATI	1270 N VERMONT AVE	CA HIST UST, CA HAZNET	Lower	954, 0.181, SSE
L55	K. NALBANDIAN SERVIC	1270 N VERMONT AVE	CA UST	Lower	954, 0.181, SSE
L56	UNION OIL SERVICE ST	1270 N VERMONT AVE	CA HIST UST	Lower	954, 0.181, SSE
L57	76 PRODUCTS STATION	1270 VERMONT AVE N	CA LUST, CA HIST CORTESE	Lower	954, 0.181, SSE
I58	YITZHAK HACHAMOFF	1630 N VERMONT AVE	CA HIST UST	Higher	1006, 0.191, NNE
M59	HOLLYWOOD CLEANERS	4730 HOLLYWOOD BLVD	RCRA-SQG, FINDS, ECHO, CA HAZNET	Higher	1047, 0.198, NNE
J60	PACIFIC BELL	1255 N VERMONT	RCRA-SQG, CA LUST, CA UST, CA SWEEPS UST, CA HIST...	Lower	1064, 0.202, SSE
M61	RITE AID NO 5435	1637 N VERMONT AVE	RCRA-CESQG	Higher	1079, 0.204, NNE
M62	RITE AID #5435	1637 N VERMONT AVE	RCRA-LQG	Higher	1079, 0.204, NNE
M63	SHELL/TESORO (FORMER	1630 VERMONT AVE N	CA LUST, CA HAZNET	Higher	1170, 0.222, NNE
M64	MINI MARKET/GAS STAT	1630 N VERMONT AVE	CA SWEEPS UST, CA HIST UST, CA FID UST	Higher	1170, 0.222, NNE
M65	ARCO #5025	1630 VERMONT AVE N	CA LUST	Higher	1170, 0.222, NNE
M66	ARCO #5025	1630 VERMONT	CA HIST CORTESE	Higher	1170, 0.222, NNE
M67	HOLLYWOOD SHELL	1630 N VERMONT AVE	CA UST	Higher	1170, 0.222, NNE
M68	PRESTIGE STATIONS IN	1630 N VERMONT AVE	RCRA NonGen / NLR, FINDS, ECHO	Higher	1170, 0.222, NNE
69	KAISER PERMANENTE	4950 W SUNSET BLVD	CA UST	Lower	1201, 0.227, West
M70	HOLLYMONT CAR WASH	1666 N VERMONT AVE	CA HIST UST	Higher	1238, 0.234, NNE
M71	HOLLYWOOD ENTERPRISE	1666 N VERMONT AVE	CA SWEEPS UST, CA FID UST	Higher	1238, 0.234, NNE
N72	HOLLYWOOD HYUNDAI MA	4601 HOLLYWOOD BLVD	RCRA-SQG	Higher	1249, 0.237, NE
N73	HOLLYWOOD HYUNDAI MA	4601 HOLLYWOOD BLVD	CA SWEEPS UST, CA HIST UST, CA FID UST, RCRA...	Higher	1249, 0.237, NE
N74	ALEX SATIN OLDS MAZD	4601 HOLLYWOOD BLVD	CA HIST UST	Higher	1249, 0.237, NE
O75	BARNSDALL PARK	4800 HOLLYWOOD BLVD	RCRA-SQG, FINDS, ECHO	Higher	1292, 0.245, NNW
O76	MTA - BARNSDALL PARK	4800 HOLLYWOOD BLVD	CA CPS-SLIC, CA HAZNET	Higher	1365, 0.259, NNW
O77	HOLLYWOOD CAR WASH	4810 HOLLYWOOD BLVD	CA LUST, CA HIST UST, CA HIST CORTESE	Higher	1389, 0.263, NNW
O78	HOLLYWOOD CAR WASH	4810 HOLLYWOOD BLVD	CA LUST, CA HIST UST	Higher	1389, 0.263, NNW

MAPPED SITES SUMMARY

Target Property Address:
4760 SUNSET BOULEVARD
LOS ANGELES, CA 90027

Click on Map ID to see full detail.

MAP ID	SITE NAME	ADDRESS	DATABASE ACRONYMS	RELATIVE ELEVATION	DIST (ft. & mi.) DIRECTION
P79	SERVICE STATION 3837	4900 W HOLLYWOOD BLV	CA LUST, CA SWEEPS UST, CA HIST UST, CA FID UST,...	Higher	1528, 0.289, NNW
P80	UNOCAL #3837 (FORMER	4900 HOLLYWOOD BLVD	CA LUST	Higher	1528, 0.289, NNW
81	THRIFTY #183	5025 SUNSET BLVD W	CA LUST, CA HIST CORTESE	Lower	1602, 0.303, West
P82	EDGEMONT HOSPITAL	4841 HOLLYWOOD BLVD	CA LUST	Higher	1602, 0.303, NNW
P83	EDGEMONT HOSPITAL	4841 HOLLYWOOD	CA LUST, CA HIST CORTESE	Higher	1602, 0.303, NNW
P84	SHELL OIL CO (FORMER	4905 HOLLYWOOD BLVD	CA LUST, CA HIST CORTESE	Higher	1632, 0.309, NNW
Q85	LA FIRE STATION 35	1601 HILLHURST AVE	RCRA-SQG, FINDS, ECHO, CA HIST CORTESE	Higher	1812, 0.343, ENE
Q86	FIRE STATION #35	1601 HILLHURST AVE N	CA LUST	Higher	1812, 0.343, ENE
87	HOLLYWOOD GAS (FORME	4977 HOLLYWOOD BLVD	CA LUST, CA SWEEPS UST, CA HIST CORTESE	Higher	1921, 0.364, NW
88	MARSHALL NEW PRIMARY	LEXINGTON AVE/WESTMO	CA ENVIROSTOR, CA SCH	Lower	2151, 0.407, SE
89	LESLIE'S SERVICE STA	5101 FOUNTAIN AVE.	CA LUST	Lower	2252, 0.427, WSW
R90	CHEVRON #9-0074	4666 SANTA MONICA BL	CA LUST, CA HIST UST	Lower	2587, 0.490, SSE
R91	CHEVRON #9-0074	4666 SANTA MONICA BL	CA LUST	Lower	2587, 0.490, SSE
92	RAMONA PRIMARY SITE	HOBART BOULEVARD/FOU	CA ENVIROSTOR, CA SCH	Lower	3130, 0.593, WSW
93	RAMONA NEW PC AKA BO	SANTA MONICA BOULEVA	CA ENVIROSTOR, CA SCH	Lower	3587, 0.679, SW
94	BELMONT/HOLLYWOOD NO	LA MIRADA AVENUE/SER	CA ENVIROSTOR, CA SCH	Lower	3896, 0.738, WSW
95	BELMONT/HOLLYWOOD NO	WILLOWBROOK AVE/HOOV	CA ENVIROSTOR, CA SCH	Lower	4042, 0.766, SE
96	DELUXE LABORATORIES	1377 N. SERRANO AVEN	RCRA-LQG, CA ENVIROSTOR, CA CPS-SLIC, CA HIST UST,...	Lower	4084, 0.773, West
S97	RAMONA PRIMARY SITE	KINGSLEY DRIVE/ROMAI	CA ENVIROSTOR, CA SCH	Lower	4195, 0.795, SW
S98	BELMONT/HOLLYWOOD NO	HARVARD BOULEVARD/RO	CA ENVIROSTOR, CA SCH	Lower	4347, 0.823, SW
99	CENTRAL REGION MIDDL	FOUNTAIN AVENUE/SERR	CA ENVIROSTOR, CA SCH	Lower	4546, 0.861, WSW
100	QUANTITY PHOTO'S, IN	5432 HOLLYWOOD BOULE	CA ENVIROSTOR	Higher	4562, 0.864, WNW
101	BELMONT/HOLLYWOOD NO	LEMON GROVE AVENUE/K	CA ENVIROSTOR, CA SCH	Lower	4769, 0.903, SSW
102	HOLLYWOOD NEW CONTIN	HARVARD BLVD/LEMON G	CA ENVIROSTOR, CA SCH	Lower	5026, 0.952, SW
T103	RAMONA PRIMARY SITE	OXFORD AVENUE/ROMAIN	CA ENVIROSTOR, CA SCH	Lower	5162, 0.978, SW
T104	RAMONA PRIMARY SITE	OXFORD AVENUE/ROMAIN	CA ENVIROSTOR, CA SCH	Lower	5162, 0.978, SW
105	CHEVRON USA INC.	4166 MELROSE AVE. #9	CA Notify 65	Lower	5193, 0.984, South

EXECUTIVE SUMMARY

TARGET PROPERTY SEARCH RESULTS

The target property was identified in the following records. For more information on this property see page 9 of the attached EDR Radius Map report:

Site	Database(s)	EPA ID
KAISER FOUNDATION HO 4760 W SUNSET BLVD LOS ANGELES, CA 90027	CA FID UST Facility Id: 19014615 Status: A	N/A
KAISER PERMANENTE 4760 SUNSET BLVD LOS ANGELES, CA 90027	CA HAZNET GEPAID: CAL000084739	N/A
KAISER FOUNDATION HO 4760 SUNSET BLVD LOS ANGELES, CA 90027	CA EMI Facility Id: 18257	N/A
KAISER PERMANENTE 4760 W SUNSET BLVD LOS ANGELES, CA 90027	CA UST Database: UST, Date of Government Version: 09/10/2018 Facility Id: FA-003-2259 Facility Id: 24064 CA SWEEPS UST Status: A Comp Number: 6089	N/A
KAISER PERMANENTE 4760 W SUNSET BLVD LOS ANGELES, CA 90027	FINDS Registry ID:: 110065757167	N/A
KAISER FOUNDATION HO 4700-4900 SUNSET BLV LOS ANGELES, CA 90027	CA EMI Facility Id: 72876 Facility Id: 18257	N/A

DATABASES WITH NO MAPPED SITES

No mapped sites were found in EDR's search of available ("reasonably ascertainable ") government records either on the target property or within the search radius around the target property for the following databases:

STANDARD ENVIRONMENTAL RECORDS

Federal NPL site list

NPL---------- National Priority List

EXECUTIVE SUMMARY

Proposed NPL ---------- Proposed National Priority List Sites
NPL LIENS ---------- Federal Superfund Liens

Federal Delisted NPL site list

Delisted NPL ---------- National Priority List Deletions

Federal CERCLIS list

FEDERAL FACILITY ---------- Federal Facility Site Information listing
SEMS ---------- Superfund Enterprise Management System

Federal CERCLIS NFRAP site list

SEMS-ARCHIVE ---------- Superfund Enterprise Management System Archive

Federal RCRA CORRACTS facilities list

CORRACTS ---------- Corrective Action Report

Federal RCRA non-CORRACTS TSD facilities list

RCRA-TSDF ---------- RCRA - Treatment, Storage and Disposal

Federal institutional controls / engineering controls registries

LUCIS ---------- Land Use Control Information System
US ENG CONTROLS ---------- Engineering Controls Sites List
US INST CONTROL ---------- Sites with Institutional Controls

Federal ERNS list

ERNS ---------- Emergency Response Notification System

State- and tribal - equivalent NPL

CA RESPONSE ---------- State Response Sites

State and tribal landfill and/or solid waste disposal site lists

CA SWF/LF ---------- Solid Waste Information System

State and tribal leaking storage tank lists

INDIAN LUST ---------- Leaking Underground Storage Tanks on Indian Land

State and tribal registered storage tank lists

FEMA UST ---------- Underground Storage Tank Listing
CA AST ---------- Aboveground Petroleum Storage Tank Facilities
INDIAN UST ---------- Underground Storage Tanks on Indian Land

State and tribal voluntary cleanup sites

CA VCP ---------- Voluntary Cleanup Program Properties

INDIAN VCP Voluntary Cleanup Priority Listing

State and tribal Brownfields sites

CA BROWNFIELDS Considered Brownfieds Sites Listing

ADDITIONAL ENVIRONMENTAL RECORDS

Local Brownfield lists

US BROWNFIELDS A Listing of Brownfields Sites

Local Lists of Landfill / Solid Waste Disposal Sites

CA WMUDS/SWAT Waste Management Unit Database
CA HAULERS Registered Waste Tire Haulers Listing
INDIAN ODI Report on the Status of Open Dumps on Indian Lands
DEBRIS REGION 9 Torres Martinez Reservation Illegal Dump Site Locations
ODI Open Dump Inventory
IHS OPEN DUMPS Open Dumps on Indian Land

Local Lists of Hazardous waste / Contaminated Sites

CA AOCONCERN Key Areas of Concerns in Los Angeles County
US HIST CDL Delisted National Clandestine Laboratory Register
CA HIST Cal-Sites Historical Calsites Database
CA CDL Clandestine Drug Labs
CA CERS HAZ WASTE CERS HAZ WASTE
CA Toxic Pits Toxic Pits Cleanup Act Sites
US CDL National Clandestine Laboratory Register

Local Lists of Registered Storage Tanks

CA CERS TANKS California Environmental Reporting System (CERS) Tanks

Local Land Records

CA LIENS Environmental Liens Listing
LIENS 2 CERCLA Lien Information
CA DEED Deed Restriction Listing

Records of Emergency Release Reports

HMIRS Hazardous Materials Information Reporting System
CA CHMIRS California Hazardous Material Incident Report System
CA LDS Land Disposal Sites Listing
CA MCS Military Cleanup Sites Listing
CA SPILLS 90 SPILLS 90 data from FirstSearch

Other Ascertainable Records

FUDS Formerly Used Defense Sites
DOD Department of Defense Sites
SCRD DRYCLEANERS State Coalition for Remediation of Drycleaners Listing

EXECUTIVE SUMMARY

US FIN ASSUR	Financial Assurance Information
EPA WATCH LIST	EPA WATCH LIST
2020 COR ACTION	2020 Corrective Action Program List
TSCA	Toxic Substances Control Act
TRIS	Toxic Chemical Release Inventory System
SSTS	Section 7 Tracking Systems
ROD	Records Of Decision
RMP	Risk Management Plans
RAATS	RCRA Administrative Action Tracking System
PRP	Potentially Responsible Parties
PADS	PCB Activity Database System
FTTS	FIFRA/ TSCA Tracking System - FIFRA (Federal Insecticide, Fungicide, & Rodenticide Act)/TSCA (Toxic Substances Control Act)
MLTS	Material Licensing Tracking System
COAL ASH DOE	Steam-Electric Plant Operation Data
COAL ASH EPA	Coal Combustion Residues Surface Impoundments List
PCB TRANSFORMER	PCB Transformer Registration Database
RADINFO	Radiation Information Database
HIST FTTS	FIFRA/TSCA Tracking System Administrative Case Listing
DOT OPS	Incident and Accident Data
CONSENT	Superfund (CERCLA) Consent Decrees
INDIAN RESERV	Indian Reservations
FUSRAP	Formerly Utilized Sites Remedial Action Program
UMTRA	Uranium Mill Tailings Sites
LEAD SMELTERS	Lead Smelter Sites
US AIRS	Aerometric Information Retrieval System Facility Subsystem
US MINES	Mines Master Index File
ABANDONED MINES	Abandoned Mines
DOCKET HWC	Hazardous Waste Compliance Docket Listing
UXO	Unexploded Ordnance Sites
FUELS PROGRAM	EPA Fuels Program Registered Listing
CA BOND EXP. PLAN	Bond Expenditure Plan
CA Cortese	"Cortese" Hazardous Waste & Substances Sites List
CA CUPA Listings	CUPA Resources List
CA ENF	Enforcement Action Listing
CA Financial Assurance	Financial Assurance Information Listing
CA ICE	ICE
CA LOS ANGELES CO. HMS	HMS: Street Number List
CA HWP	EnviroStor Permitted Facilities Listing
CA HWT	Registered Hazardous Waste Transporter Database
CA MINES	Mines Site Location Listing
CA MWMP	Medical Waste Management Program Listing
CA PEST LIC	Pesticide Regulation Licenses Listing
CA PROC	Certified Processors Database
CA UIC	UIC Listing
CA WASTEWATER PITS	Oil Wastewater Pits Listing
CA WDS	Waste Discharge System
CA CERS	CERS
CA WIP	Well Investigation Program Case List
CA NON-CASE INFO	NON-CASE INFO (GEOTRACKER)
CA MILITARY PRIV SITES	MILITARY PRIV SITES (GEOTRACKER)
CA WDR	Waste Discharge Requirements Listing
CA PROD WATER PONDS	PROD WATER PONDS (GEOTRACKER)
CA SAMPLING POINT	SAMPLING POINT (GEOTRACKER)
CA OTHER OIL GAS	OTHER OIL & GAS (GEOTRACKER)

EXECUTIVE SUMMARY

CA PROJECT..... PROJECT (GEOTRACKER)
CA WELL STIM PROJ..... Well Stimulation Project (GEOTRACKER)
CA UIC GEO..... UIC GEO (GEOTRACKER)

EDR HIGH RISK HISTORICAL RECORDS

EDR Exclusive Records

EDR MGP..... EDR Proprietary Manufactured Gas Plants

EDR RECOVERED GOVERNMENT ARCHIVES

Exclusive Recovered Govt. Archives

CA RGA LF..... Recovered Government Archive Solid Waste Facilities List
CA RGA LUST..... Recovered Government Archive Leaking Underground Storage Tank

SURROUNDING SITES: SEARCH RESULTS

Surrounding sites were identified in the following databases.

Elevations have been determined from the USGS Digital Elevation Model and should be evaluated on a relative (not an absolute) basis. Relative elevation information between sites of close proximity should be field verified. Sites with an elevation equal to or higher than the target property have been differentiated below from sites with an elevation lower than the target property.
Page numbers and map identification numbers refer to the EDR Radius Map report where detailed data on individual sites can be reviewed.

Sites listed in ***bold italics*** are in multiple databases.

Unmappable (orphan) sites are not considered in the foregoing analysis.

STANDARD ENVIRONMENTAL RECORDS

Federal RCRA generators list

RCRA-LQG: RCRAInfo is EPA's comprehensive information system, providing access to data supporting the Resource Conservation and Recovery Act (RCRA) of 1976 and the Hazardous and Solid Waste Amendments (HSWA) of 1984. The database includes selective information on sites which generate, transport, store, treat and/or dispose of hazardous waste as defined by the Resource Conservation and Recovery Act (RCRA). Large quantity generators (LQGs) generate over 1,000 kilograms (kg) of hazardous waste, or over 1 kg of acutely hazardous waste per month.

A review of the RCRA-LQG list, as provided by EDR, and dated 03/01/2018 has revealed that there are 5 RCRA-LQG sites within approximately 0.25 miles of the target property.

Equal/Higher Elevation	Address	Direction / Distance	Map ID	Page
KAISER PERMANENTE EPA ID:: CAD981396658	1515 N. VERMONT AVEN	NE 0 - 1/8 (0.062 mi.)	B12	18
CHILDREN'S HOSPITAL EPA ID:: CAD981399900	***4650 SUNSET BOULEVAR***	***E 1/8 - 1/4 (0.127 mi.)***	***G38***	***45***
RITE AID #5435	1637 N VERMONT AVE	NNE 1/8 - 1/4 (0.204 mi.)	M62	120

EPA ID:: CAL000281021

Lower Elevation	Address	Direction / Distance	Map ID	Page
KAISER PERMANENTE LO EPA ID:: CAD981396591	4867 W. SUNSET BLVD.	WNW 0 - 1/8 (0.085 mi.)	D21	31
QUEEN OF ANGELS HOLL EPA ID:: CAD983617663	***1300 N VERMONT AVE***	***SE 1/8 - 1/4 (0.128 mi.)***	***F41***	***76***

RCRA-SQG: RCRAInfo is EPA's comprehensive information system, providing access to data supporting the Resource Conservation and Recovery Act (RCRA) of 1976 and the Hazardous and Solid Waste Amendments (HSWA) of 1984. The database includes selective information on sites which generate, transport, store, treat and/or dispose of hazardous waste as defined by the Resource Conservation and Recovery Act (RCRA). Small quantity generators (SQGs) generate between 100 kg and 1,000 kg of hazardous waste per month.

A review of the RCRA-SQG list, as provided by EDR, and dated 03/01/2018 has revealed that there are 8 RCRA-SQG sites within approximately 0.25 miles of the target property.

Equal/Higher Elevation	Address	Direction / Distance	Map ID	Page
RITE AID NO 5435 EPA ID:: CA0000228510	***1533 N VERMONT AVE***	***NNE 0 - 1/8 (0.103 mi.)***	***E29***	***40***
TIME O MAX ONE HOUR EPA ID:: CAD981457674	1553 N VERMONT AVE	NNE 1/8 - 1/4 (0.139 mi.)	I45	88
TIME O MAX ONE HOUR EPA ID:: CAD982020414	***1553 N VERMONT AVE***	***NNE 1/8 - 1/4 (0.139 mi.)***	***I46***	***90***
HOLLYWOOD CLEANERS EPA ID:: CAD983647462	***4730 HOLLYWOOD BLVD***	***NNE 1/8 - 1/4 (0.198 mi.)***	***M59***	***106***
HOLLYWOOD HYUNDAI MA EPA ID:: CAD982523508	4601 HOLLYWOOD BLVD	NE 1/8 - 1/4 (0.237 mi.)	N72	140
BARNSDALL PARK EPA ID:: CAD981988033	***4800 HOLLYWOOD BLVD***	***NNW 1/8 - 1/4 (0.245 mi.)***	***O75***	***145***

Lower Elevation	Address	Direction / Distance	Map ID	Page
4900 SUNSET EPA ID:: CAD982008047	4900 SUNSET BLVD	W 1/8 - 1/4 (0.133 mi.)	D43	84
PACIFIC BELL EPA ID:: CAT080022668	***1255 N VERMONT***	***SSE 1/8 - 1/4 (0.202 mi.)***	***J60***	***108***

RCRA-CESQG: RCRAInfo is EPA's comprehensive information system, providing access to data supporting the Resource Conservation and Recovery Act (RCRA) of 1976 and the Hazardous and Solid Waste Amendments (HSWA) of 1984. The database includes selective information on sites which generate, transport, store, treat and/or dispose of hazardous waste as defined by the Resource Conservation and Recovery Act (RCRA). Conditionally exempt small quantity generators (CESQGs) generate less than 100 kg of hazardous waste, or less than 1 kg of acutely hazardous waste per month.

A review of the RCRA-CESQG list, as provided by EDR, and dated 03/01/2018 has revealed that there is 1 RCRA-CESQG site within approximately 0.25 miles of the target property.

Equal/Higher Elevation	Address	Direction / Distance	Map ID	Page
RITE AID NO 5435 EPA ID:: CAR000249441	1637 N VERMONT AVE	NNE 1/8 - 1/4 (0.204 mi.)	M61	115

State- and tribal - equivalent CERCLIS

CA ENVIROSTOR: The Department of Toxic Substances Control's (DTSC's) Site Mitigation and Brownfields Reuse Program's (SMBRP's) EnviroStor database identifes sites that have known contamination or sites for which there may be reasons to investigate further. The database includes the following site types: Federal Superfund sites (National Priorities List (NPL)); State Response, including Military Facilities and State Superfund; Voluntary Cleanup; and School sites. EnviroStor provides similar information to the information that was available in CalSites, and provides additional site information, including, but not limited to, identification of formerly-contaminated properties that have been released for reuse, properties where environmental deed restrictions have been recorded to prevent inappropriate land uses, and risk characterization information that is used to assess potential impacts to public health and the environment at contaminated sites.

A review of the CA ENVIROSTOR list, as provided by EDR, and dated 10/29/2018 has revealed that there are 15 CA ENVIROSTOR sites within approximately 1 mile of the target property.

Equal/Higher Elevation	Address	Direction / Distance	Map ID	Page
CHILDREN'S HOSPITAL Facility Id: 71002816 Status: Refer: Other Agency	***4650 SUNSET BOULEVAR***	***E 1/8 - 1/4 (0.127 mi.)***	***G38***	***45***
QUANTITY PHOTO'S, IN Facility Id: 71003286 Status: Refer: Other Agency	5432 HOLLYWOOD BOULE	WNW 1/2 - 1 (0.864 mi.)	100	233

Lower Elevation	Address	Direction / Distance	Map ID	Page
MARSHALL NEW PRIMARY Facility Id: 19650016 Status: No Further Action	***LEXINGTON AVE/WESTMO***	***SE 1/4 - 1/2 (0.407 mi.)***	***88***	***180***
RAMONA PRIMARY SITE Facility Id: 19820083 Status: Inactive - Withdrawn	***HOBART BOULEVARD/FOU***	***WSW 1/2 - 1 (0.593 mi.)***	***92***	***193***
RAMONA NEW PC AKA BO Facility Id: 19790003 Status: No Further Action	***SANTA MONICA BOULEVA***	***SW 1/2 - 1 (0.679 mi.)***	***93***	***195***
BELMONT/HOLLYWOOD NO Facility Id: 19880049 Status: Inactive - Needs Evaluation	***LA MIRADA AVENUE/SER***	***WSW 1/2 - 1 (0.738 mi.)***	***94***	***199***
BELMONT/HOLLYWOOD NO Facility Id: 19800042 Status: Inactive - Needs Evaluation	***WILLOWBROOK AVE/HOOV***	***SE 1/2 - 1 (0.766 mi.)***	***95***	***202***
DELUXE LABORATORIES Facility Id: 60001863 Status: Refer: 1248 Local Agency	***1377 N. SERRANO AVEN***	***W 1/2 - 1 (0.773 mi.)***	***96***	***205***
RAMONA PRIMARY SITE	***KINGSLEY DRIVE/ROMAI***	***SW 1/2 - 1 (0.795 mi.)***	***S97***	***224***

Facility Id: 19880045
Status: Inactive - Withdrawn

BELMONT/HOLLYWOOD NO ***HARVARD BOULEVARD/RO*** ***SW 1/2 - 1 (0.823 mi.)*** ***S98*** ***227***
Facility Id: 19880048
Status: Inactive - Needs Evaluation

CENTRAL REGION MIDDL ***FOUNTAIN AVENUE/SERR*** ***WSW 1/2 - 1 (0.861 mi.)*** ***99*** ***230***
Facility Id: 60000058
Status: Inactive - Action Required

BELMONT/HOLLYWOOD NO ***LEMON GROVE AVENUE/K*** ***SSW 1/2 - 1 (0.903 mi.)*** ***101*** ***234***
Facility Id: 19880050
Status: Inactive - Needs Evaluation

HOLLYWOOD NEW CONTIN ***HARVARD BLVD/LEMON G*** ***SW 1/2 - 1 (0.952 mi.)*** ***102*** ***236***
Facility Id: 19880039
Status: Inactive - Withdrawn

RAMONA PRIMARY SITE ***OXFORD AVENUE/ROMAIN*** ***SW 1/2 - 1 (0.978 mi.)*** ***T103*** ***239***
Facility Id: 19880046
Status: Inactive - Withdrawn

RAMONA PRIMARY SITE ***OXFORD AVENUE/ROMAIN*** ***SW 1/2 - 1 (0.978 mi.)*** ***T104*** ***242***
Facility Id: 19880070
Status: Inactive - Withdrawn

State and tribal leaking storage tank lists

CA LUST: Leaking Underground Storage Tank (LUST) Sites included in GeoTracker. GeoTracker is the Water Boards data management system for sites that impact, or have the potential to impact, water quality in California, with emphasis on groundwater.

A review of the CA LUST list, as provided by EDR, has revealed that there are 20 CA LUST sites within approximately 0.5 miles of the target property.

Equal/Higher Elevation	Address	Direction / Distance	Map ID	Page
CHILDRENS HOSPITAL	4560 SUNSET BLVD W	E 1/8 - 1/4 (0.170 mi.)	K51	96
Database: LUST, Date of Government Version: 09/10/2018 Database: LUST REG 4, Date of Government Version: 09/07/2004 Status: Completed - Case Closed Facility Id: 900270125 Status: Case Closed Global Id: T0603700742 Global ID: T0603700742				
SHELL/TESORO (FORMER	***1630 VERMONT AVE N***	***NNE 1/8 - 1/4 (0.222 mi.)***	***M63***	***122***
Database: LUST, Date of Government Version: 09/10/2018 Status: Open - Verification Monitoring Global Id: T0603700743				
ARCO #5025	1630 VERMONT AVE N	NNE 1/8 - 1/4 (0.222 mi.)	M65	134
Database: LUST REG 4, Date of Government Version: 09/07/2004 Facility Id: 900270134 Status: Post remedial action monitoring Global ID: T0603700743				
HOLLYWOOD CAR WASH	***4810 HOLLYWOOD BLVD***	***NNW 1/4 - 1/2 (0.263 mi.)***	***O77***	***150***
Database: LUST, Date of Government Version: 09/10/2018				

Status: Completed - Case Closed
Global Id: T0603700736

HOLLYWOOD CAR WASH ***4810 HOLLYWOOD BLVD*** ***NNW 1/4 - 1/2 (0.263 mi.)*** ***O78*** ***152***
Database: LUST REG 4, Date of Government Version: 09/07/2004
Facility Id: 900270052
Status: Case Closed
Global ID: T0603700736

SERVICE STATION 3837 ***4900 W HOLLYWOOD BLV*** ***NNW 1/4 - 1/2 (0.289 mi.)*** ***P79*** ***154***
Database: LUST REG 4, Date of Government Version: 09/07/2004
Facility Id: 900270025
Status: Case Closed
Global ID: T0603700733

UNOCAL #3837 (FORMER 4900 HOLLYWOOD BLVD NNW 1/4 - 1/2 (0.289 mi.) P80 157
Database: LUST, Date of Government Version: 09/10/2018
Status: Completed - Case Closed
Global Id: T0603700733

EDGEMONT HOSPITAL 4841 HOLLYWOOD BLVD NNW 1/4 - 1/2 (0.303 mi.) P82 167
Database: LUST REG 4, Date of Government Version: 09/07/2004
Facility Id: 900270089
Status: Case Closed
Global ID: T0603700738

EDGEMONT HOSPITAL ***4841 HOLLYWOOD*** ***NNW 1/4 - 1/2 (0.303 mi.)*** ***P83*** ***169***
Database: LUST, Date of Government Version: 09/10/2018
Status: Completed - Case Closed
Global Id: T0603700738

SHELL OIL CO (FORMER ***4905 HOLLYWOOD BLVD*** ***NNW 1/4 - 1/2 (0.309 mi.)*** ***P84*** ***170***
Database: LUST, Date of Government Version: 09/10/2018
Database: LUST REG 4, Date of Government Version: 09/07/2004
Status: Completed - Case Closed
Facility Id: 900270189
Status: Case Closed
Global Id: T0603700747
Global ID: T0603700747

FIRE STATION #35 1601 HILLHURST AVE N ENE 1/4 - 1/2 (0.343 mi.) Q86 174
Database: LUST, Date of Government Version: 09/10/2018
Database: LUST REG 4, Date of Government Version: 09/07/2004
Status: Completed - Case Closed
Facility Id: 900270216
Status: Case Closed
Global Id: T0603700750
Global ID: T0603700750

HOLLYWOOD GAS (FORME ***4977 HOLLYWOOD BLVD*** ***NW 1/4 - 1/2 (0.364 mi.)*** ***87*** ***176***
Database: LUST, Date of Government Version: 09/10/2018
Database: LUST REG 4, Date of Government Version: 09/07/2004
Status: Completed - Case Closed
Facility Id: 900270116
Status: Case Closed
Global Id: T0603700741
Global ID: T0603700741

Lower Elevation	Address	Direction / Distance	Map ID	Page

KAISER LAMC STAGE 2 ***4867 SUNSET BOULEVAR*** ***WNW 0 - 1/8 (0.085 mi.)*** ***D20*** ***26***
Database: LUST, Date of Government Version: 09/10/2018
Database: LUST REG 4, Date of Government Version: 09/07/2004

Status: Completed - Case Closed
Facility Id: 900270034
Status: Case Closed
Global Id: T0603700734
Global ID: T0603700734

QUEEN OF ANGELS HOLL ***1300 N VERMONT AVE*** ***SE 1/8 - 1/4 (0.128 mi.)*** ***F41*** ***76***
Database: LUST, Date of Government Version: 09/10/2018
Status: Completed - Case Closed
Global Id: T0603769055

76 PRODUCTS STATION ***1270 VERMONT AVE N*** ***SSE 1/8 - 1/4 (0.181 mi.)*** ***L57*** ***103***
Database: LUST, Date of Government Version: 09/10/2018
Database: LUST REG 4, Date of Government Version: 09/07/2004
Status: Completed - Case Closed
Facility Id: 900290089
Status: Case Closed
Global Id: T0603700771
Global ID: T0603700771

PACIFIC BELL ***1255 N VERMONT*** ***SSE 1/8 - 1/4 (0.202 mi.)*** ***J60*** ***108***
Database: LUST, Date of Government Version: 09/10/2018
Database: LUST REG 4, Date of Government Version: 09/07/2004
Status: Completed - Case Closed
Facility Id: 900290152
Status: Case Closed
Global Id: T0603700778
Global ID: T0603700778

THRIFTY #183 ***5025 SUNSET BLVD W*** ***W 1/4 - 1/2 (0.303 mi.)*** ***81*** ***158***
Database: LUST, Date of Government Version: 09/10/2018
Database: LUST REG 4, Date of Government Version: 09/07/2004
Status: Completed - Case Closed
Facility Id: 900270061
Status: Remediation Plan
Global Id: T0603700737
Global ID: T0603700737

LESLIE'S SERVICE STA 5101 FOUNTAIN AVE. WSW 1/4 - 1/2 (0.427 mi.) 89 183
Database: LUST, Date of Government Version: 09/10/2018
Status: Completed - Case Closed
Global Id: T0603708995

CHEVRON #9-0074 ***4666 SANTA MONICA BL*** ***SSE 1/4 - 1/2 (0.490 mi.)*** ***R90*** ***185***
Database: LUST, Date of Government Version: 09/10/2018
Status: Completed - Case Closed
Global Id: T0603712117

CHEVRON #9-0074 4666 SANTA MONICA BL SSE 1/4 - 1/2 (0.490 mi.) R91 192
Database: LUST REG 4, Date of Government Version: 09/07/2004
Facility Id: 900290216
Status: Pollution Characterization
Global ID: T0603712117

CA CPS-SLIC: Cleanup Program Sites (CPS; also known as Site Cleanups [SC] and formerly known as Spills, Leaks, Investigations, and Cleanups [SLIC] sites) included in GeoTracker. GeoTracker is the Water Boards data management system for sites that impact, or have the potential to impact, water quality in California, with emphasis on groundwater.

A review of the CA CPS-SLIC list, as provided by EDR, has revealed that there is 1 CA CPS-SLIC site within approximately 0.5 miles of the target property.

Equal/Higher Elevation	Address	Direction / Distance	Map ID	Page
MTA - BARNSDALL PARK	***4800 HOLLYWOOD BLVD***	***NNW 1/4 - 1/2 (0.259 mi.)***	***O76***	***147***
Database: SLIC REG 4, Date of Government Version: 11/17/2004				
Database: CPS-SLIC, Date of Government Version: 09/10/2018				
Facility Status: Completed - Case Closed				
Facility Status: No further action required				
Global Id: SL2049T1734				

State and tribal registered storage tank lists

CA UST: The Underground Storage Tank database contains registered USTs. USTs are regulated under Subtitle I of the Resource Conservation and Recovery Act (RCRA). The data come from the State Water Resources Control Board's Hazardous Substance Storage Container Database.

A review of the CA UST list, as provided by EDR, has revealed that there are 11 CA UST sites within approximately 0.25 miles of the target property.

Equal/Higher Elevation	Address	Direction / Distance	Map ID	Page
KAISER FOUNDATION HO	4730 BARNSDALL AVE	NE 0 - 1/8 (0.086 mi.)	E25	39
Database: UST, Date of Government Version: 09/10/2018				
Facility Id: 25222				
CHILDREN'S HOSPITAL	4661 W SUNSET BLVD	ENE 0 - 1/8 (0.115 mi.)	G31	42
Database: UST, Date of Government Version: 09/10/2018				
Facility Id: 035119				
CHILDREN'S HOSPITAL	***4650 W SUNSET BLVD***	***E 1/8 - 1/4 (0.127 mi.)***	***G37***	***44***
Database: UST, Date of Government Version: 09/10/2018				
Facility Id: FA0002650				
Facility Id: 25219				
HOLLYWOOD SHELL	1630 N VERMONT AVE	NNE 1/8 - 1/4 (0.222 mi.)	M67	136
Database: UST, Date of Government Version: 09/10/2018				
Facility Id: 24988				

Lower Elevation	Address	Direction / Distance	Map ID	Page
CHURCH OF SCIENTOLOG	***4833 FOUNTAIN AVE***	***SW 0 - 1/8 (0.065 mi.)***	***C14***	***23***
Database: UST, Date of Government Version: 09/10/2018				
Facility Id: 25228				
KAISER PERMANENTE	4867 W SUNSET BLVD	WNW 0 - 1/8 (0.085 mi.)	D22	37
Database: UST, Date of Government Version: 09/10/2018				
Facility Id: 23706				
Facility Id: FA0015222				
CHURCH OF SCIENTOLOG	1404 N CATALINA ST	SSW 0 - 1/8 (0.119 mi.)	H33	42
Database: UST, Date of Government Version: 09/10/2018				

Facility Id: 24944				
HOLLYWOOD PRESBYTERI Database: UST, Date of Government Version: 09/10/2018 Facility Id: 24792 Facility Id: FA0031693	1300 N VERMONT AVE	SE 1/8 - 1/4 (0.128 mi.)	F39	73
K. NALBANDIAN SERVIC Database: UST, Date of Government Version: 09/10/2018 Facility Id: 24184 Facility Id: FA0010381	1270 N VERMONT AVE	SSE 1/8 - 1/4 (0.181 mi.)	L55	102
PACIFIC BELL Database: UST, Date of Government Version: 09/10/2018 Facility Id: 24785 Facility Id: FA0001779	***1255 N VERMONT***	***SSE 1/8 - 1/4 (0.202 mi.)***	***J60***	***108***
KAISER PERMANENTE Database: UST, Date of Government Version: 09/10/2018 Facility Id: FA0013421	4950 W SUNSET BLVD	W 1/8 - 1/4 (0.227 mi.)	69	137

ADDITIONAL ENVIRONMENTAL RECORDS

Local Lists of Landfill / Solid Waste Disposal Sites

CA SWRCY: A listing of recycling facilities in California.

A review of the CA SWRCY list, as provided by EDR, and dated 09/10/2018 has revealed that there is 1 CA SWRCY site within approximately 0.5 miles of the target property.

Equal/Higher Elevation	Address	Direction / Distance	Map ID	Page
LAUR METALS CO Cert Id: RC4139	1601 N VERMONT AVE	NNE 1/8 - 1/4 (0.157 mi.)	I47	91

Local Lists of Registered Storage Tanks

CA SWEEPS UST: Statewide Environmental Evaluation and Planning System. This underground storage tank listing was updated and maintained by a company contacted by the SWRCB in the early 1990's. The listing is no longer updated or maintained. The local agency is the contact for more information on a site on the SWEEPS list.

A review of the CA SWEEPS UST list, as provided by EDR, and dated 06/01/1994 has revealed that there are 17 CA SWEEPS UST sites within approximately 0.25 miles of the target property.

Equal/Higher Elevation	Address	Direction / Distance	Map ID	Page
KAISER FOUNDATION HE Comp Number: 6069	***4733 W SUNSET BLVD***	***NNE 0 - 1/8 (0.018 mi.)***	***A8***	***15***
TEXACO INC Comp Number: 7081	***4747 W SUNSET BLVD***	***NNE 0 - 1/8 (0.018 mi.)***	***A9***	***16***
KAISER MEDICAL CENTE	***1515 N VERMONT AVE***	***NE 0 - 1/8 (0.062 mi.)***	***B13***	***22***

Comp Number: 6632				
KAISER FOUND HOSPITA Status: A Comp Number: 7916	***4730 BARNSDALE AVE***	***NE 0 - 1/8 (0.086 mi.)***	***E24***	***38***
CHILDREN'S HOSPITAL Status: A Tank Status: A Comp Number: 2166	***4650 W SUNSET BLVD***	***E 1/8 - 1/4 (0.127 mi.)***	***G37***	***44***
KAISER FOUNDATION HO Comp Number: 6092	***1550 N EDGEMONT ST***	***NW 1/8 - 1/4 (0.162 mi.)***	***48***	***92***
MINI MARKET/GAS STAT Status: A Tank Status: A Comp Number: 1613	***1630 N VERMONT AVE***	***NNE 1/8 - 1/4 (0.222 mi.)***	***M64***	***132***
HOLLYWOOD ENTERPRISE Comp Number: 289	***1666 N VERMONT AVE***	***NNE 1/8 - 1/4 (0.234 mi.)***	***M71***	***139***
HOLLYWOOD HYUNDAI MA Comp Number: 1719	***4601 HOLLYWOOD BLVD***	***NE 1/8 - 1/4 (0.237 mi.)***	***N73***	***142***

Lower Elevation	Address	Direction / Distance	Map ID	Page
CHURCH OF SCIENTOLOG Status: A Comp Number: 6514	***4833 FOUNTAIN AVE***	***SW 0 - 1/8 (0.065 mi.)***	***C14***	***23***
KAISER FOUNDATION HO Status: A Tank Status: A Comp Number: 5411	***4867 W SUNSET BLVD***	***WNW 0 - 1/8 (0.085 mi.)***	***D19***	***26***
UNK Status: A Comp Number: 7889	***1404 N CATALINA ST***	***SSW 0 - 1/8 (0.119 mi.)***	***H34***	***43***
HOLLYWOOD PRESBYTERI Status: A Comp Number: 5142	***1300 N VERMONT AVE***	***SE 1/8 - 1/4 (0.128 mi.)***	***F40***	***73***
KAISER FOUNDATION HO Comp Number: 7444	***1526 N EDGEMONT ST***	***WNW 1/8 - 1/4 (0.133 mi.)***	***D42***	***83***
KAISER PERMANENTE Comp Number: 6637	***4900 W SUNSET BLVD***	***W 1/8 - 1/4 (0.133 mi.)***	***D44***	***88***
SERVICE STATION 3647 Status: A Tank Status: A Comp Number: 1396	***1270 N VERMONT AVE***	***SSE 1/8 - 1/4 (0.181 mi.)***	***L53***	***99***
PACIFIC BELL Comp Number: 3390	***1255 N VERMONT***	***SSE 1/8 - 1/4 (0.202 mi.)***	***J60***	***108***

CA HIST UST: Historical UST Registered Database.

A review of the CA HIST UST list, as provided by EDR, and dated 10/15/1990 has revealed that there are 12 CA HIST UST sites within approximately 0.25 miles of the target property.

Equal/Higher Elevation	Address	Direction / Distance	Map ID	Page
CHILDREN'S HOSPITAL	***4650 SUNSET BOULEVAR***	***E 1/8 - 1/4 (0.127 mi.)***	***G38***	***45***
Facility Id: 00000041069				
Facility Id: 00000068663				
YITZHAK HACHAMOFF	1630 N VERMONT AVE	NNE 1/8 - 1/4 (0.191 mi.)	I58	106
Facility Id: 00000026763				
MINI MARKET/GAS STAT	***1630 N VERMONT AVE***	***NNE 1/8 - 1/4 (0.222 mi.)***	***M64***	***132***
HOLLYMONT CAR WASH	1666 N VERMONT AVE	NNE 1/8 - 1/4 (0.234 mi.)	M70	138
Facility Id: 00000003846				
HOLLYWOOD HYUNDAI MA	***4601 HOLLYWOOD BLVD***	***NE 1/8 - 1/4 (0.237 mi.)***	***N73***	***142***
Facility Id: 00000029253				
ALEX SATIN OLDS MAZD	4601 HOLLYWOOD BLVD	NE 1/8 - 1/4 (0.237 mi.)	N74	144
Facility Id: 00000020974				

Lower Elevation	Address	Direction / Distance	Map ID	Page
KAISER FOUNDATION HO	4867 W SUNSET BLVD	WNW 0 - 1/8 (0.085 mi.)	D18	25
Facility Id: 00000029174				
KAISER FOUNDATION HO	***4867 SUNSET BLVD***	***WNW 0 - 1/8 (0.085 mi.)***	***D23***	***38***
SERVICE STATION 3647	***1270 N VERMONT AVE***	***SSE 1/8 - 1/4 (0.181 mi.)***	***L53***	***99***
Facility Id: 00000019110				
UNOCAL SERVICE STATI	***1270 N VERMONT AVE***	***SSE 1/8 - 1/4 (0.181 mi.)***	***L54***	***101***
UNION OIL SERVICE ST	1270 N VERMONT AVE	SSE 1/8 - 1/4 (0.181 mi.)	L56	103
Facility Id: 00000055996				
PACIFIC BELL	***1255 N VERMONT***	***SSE 1/8 - 1/4 (0.202 mi.)***	***J60***	***108***
Facility Id: 00000061254				

CA FID UST: The Facility Inventory Database contains active and inactive underground storage tank locations. The source is the State Water Resource Control Board.

A review of the CA FID UST list, as provided by EDR, and dated 10/31/1994 has revealed that there are 17 CA FID UST sites within approximately 0.25 miles of the target property.

Equal/Higher Elevation	Address	Direction / Distance	Map ID	Page
KAISER FOUNDATION HE	***4733 W SUNSET BLVD***	***NNE 0 - 1/8 (0.018 mi.)***	***A8***	***15***
Facility Id: 19054480				
Status: I				
TEXACO INC	***4747 W SUNSET BLVD***	***NNE 0 - 1/8 (0.018 mi.)***	***A9***	***16***
Facility Id: 19020449				
Status: I				
KAISER MEDICAL CENTE	***1515 N VERMONT AVE***	***NE 0 - 1/8 (0.062 mi.)***	***B13***	***22***
Facility Id: 19017705				
Status: I				
KAISER FOUND HOSPITA	***4730 BARNSDALE AVE***	***NE 0 - 1/8 (0.086 mi.)***	***E24***	***38***

Facility Id: 19054682 Status: I				
CHILDREN'S HOSPITAL Facility Id: 19000800 Status: A	***4650 SUNSET BOULEVAR***	***E 1/8 - 1/4 (0.127 mi.)***	***G38***	***45***
KAISER FOUNDATION HO Facility Id: 19054483 Status: I	***1550 N EDGEMONT ST***	***NW 1/8 - 1/4 (0.162 mi.)***	***48***	***92***
MINI MARKET/GAS STAT Facility Id: 19009394 Status: A	***1630 N VERMONT AVE***	***NNE 1/8 - 1/4 (0.222 mi.)***	***M64***	***132***
HOLLYWOOD ENTERPRISE Facility Id: 19013476 Status: I	***1666 N VERMONT AVE***	***NNE 1/8 - 1/4 (0.234 mi.)***	***M71***	***139***
HOLLYWOOD HYUNDAI MA Facility Id: 19011135 Status: I	***4601 HOLLYWOOD BLVD***	***NE 1/8 - 1/4 (0.237 mi.)***	***N73***	***142***

Lower Elevation	**Address**	**Direction / Distance**	**Map ID**	**Page**
CHURCH OF SCIENTOLOG Facility Id: 19056260 Status: A	4833 FOUNTAIN AVE	SW 0 - 1/8 (0.065 mi.)	C15	24
KAISER FOUNDATION HO Facility Id: 19001966 Status: A	***4867 W SUNSET BLVD***	***WNW 0 - 1/8 (0.085 mi.)***	***D19***	***26***
UNK Facility Id: 19026228 Status: A	***1404 N CATALINA ST***	***SSW 0 - 1/8 (0.119 mi.)***	***H34***	***43***
HOLLYWOOD PRESBYTERI Facility Id: 19006380 Status: A	***1300 N VERMONT AVE***	***SE 1/8 - 1/4 (0.128 mi.)***	***F40***	***73***
KAISER FOUNDATION HO Facility Id: 19007367 Status: I	***1526 N EDGEMONT ST***	***WNW 1/8 - 1/4 (0.133 mi.)***	***D42***	***83***
KAISER PERMANENTE Facility Id: 19004448 Status: I	***4900 W SUNSET BLVD***	***W 1/8 - 1/4 (0.133 mi.)***	***D44***	***88***
SERVICE STATION 3647 Facility Id: 19001131 Status: A	***1270 N VERMONT AVE***	***SSE 1/8 - 1/4 (0.181 mi.)***	***L53***	***99***
PACIFIC BELL Facility Id: 19002681 Status: I	***1255 N VERMONT***	***SSE 1/8 - 1/4 (0.202 mi.)***	***J60***	***108***

Other Ascertainable Records

RCRA NonGen / NLR: RCRAInfo is EPA's comprehensive information system, providing access to data supporting the Resource Conservation and Recovery Act (RCRA) of 1976 and the Hazardous and Solid Waste Amendments (HSWA) of 1984. The database includes selective information on sites which generate, transport, store, treat and/or dispose of hazardous waste as defined by the Resource Conservation and Recovery Act (RCRA). Non-Generators do not presently generate hazardous waste.

A review of the RCRA NonGen / NLR list, as provided by EDR, and dated 03/01/2018 has revealed that there are 3 RCRA NonGen / NLR sites within approximately 0.25 miles of the target property.

Equal/Higher Elevation	Address	Direction / Distance	Map ID	Page
KAISER PERMANENTE RE EPA ID:: CAD982025850	***1515 N VERMONT LEVEL***	***NE 0 - 1/8 (0.062 mi.)***	***B11***	***17***
PRESTIGE STATIONS IN EPA ID:: CAR000100156	***1630 N VERMONT AVE***	***NNE 1/8 - 1/4 (0.222 mi.)***	***M68***	***136***
HOLLYWOOD HYUNDAI MA EPA ID:: CAD981440613	***4601 HOLLYWOOD BLVD***	***NE 1/8 - 1/4 (0.237 mi.)***	***N73***	***142***

CA DRYCLEANERS: A list of drycleaner related facilities that have EPA ID numbers. These are facilities with certain SIC codes: power laundries, family and commercial; garment pressing and cleaners' agents; linen supply; coin-operated laundries and cleaning; drycleaning plants except rugs; carpet and upholster cleaning; industrial launderers; laundry and garment services.

A review of the CA DRYCLEANERS list, as provided by EDR, has revealed that there are 2 CA DRYCLEANERS sites within approximately 0.25 miles of the target property.

Lower Elevation	Address	Direction / Distance	Map ID	Page
CHURCH OF SCIENTOLOG Database: DRYCLEAN SOUTH COAST, Date of Government Version: 10/04/2018	4734 FOUNTAIN AVE	S 1/8 - 1/4 (0.163 mi.)	J49	96
CEDARS CLEANERS Database: DRYCLEAN SOUTH COAST, Date of Government Version: 10/04/2018	4849 FOUNTAIN AVE	SW 1/8 - 1/4 (0.172 mi.)	H52	99

CA HIST CORTESE: The sites for the list are designated by the State Water Resource Control Board [LUST], the Integrated Waste Board [SWF/LS], and the Department of Toxic Substances Control [CALSITES]. This listing is no longer updated by the state agency.

A review of the CA HIST CORTESE list, as provided by EDR, and dated 04/01/2001 has revealed that there are 12 CA HIST CORTESE sites within approximately 0.5 miles of the target property.

Equal/Higher Elevation	Address	Direction / Distance	Map ID	Page
CHILDRENS HOSPITAL Reg Id: 900270125	4560 SUNSET	E 1/8 - 1/4 (0.170 mi.)	K50	96
ARCO #5025 Reg Id: 900270134	1630 VERMONT	NNE 1/8 - 1/4 (0.222 mi.)	M66	135
HOLLYWOOD CAR WASH Reg Id: 900270052	***4810 HOLLYWOOD BLVD***	***NNW 1/4 - 1/2 (0.263 mi.)***	***O77***	***150***
SERVICE STATION 3837	***4900 W HOLLYWOOD BLV***	***NNW 1/4 - 1/2 (0.289 mi.)***	***P79***	***154***

Reg Id: 900270025

EDGEMONT HOSPITAL	***4841 HOLLYWOOD***	***NNW 1/4 - 1/2 (0.303 mi.)***	***P83***	***169***
Reg Id: 900270089				
SHELL OIL CO (FORMER	***4905 HOLLYWOOD BLVD***	***NNW 1/4 - 1/2 (0.309 mi.)***	***P84***	***170***
Reg Id: 900270189				
LA FIRE STATION 35	***1601 HILLHURST AVE***	***ENE 1/4 - 1/2 (0.343 mi.)***	***Q85***	***172***
Reg Id: 900270216				
HOLLYWOOD GAS (FORME	***4977 HOLLYWOOD BLVD***	***NW 1/4 - 1/2 (0.364 mi.)***	***87***	***176***
Reg Id: 900270116				

Lower Elevation	Address	Direction / Distance	Map ID	Page
KAISER LAMC STAGE 2	***4867 SUNSET BOULEVAR***	***WNW 0 - 1/8 (0.085 mi.)***	***D20***	***26***
Reg Id: 900270034				
76 PRODUCTS STATION	***1270 VERMONT AVE N***	***SSE 1/8 - 1/4 (0.181 mi.)***	***L57***	***103***
Reg Id: 900290089				
PACIFIC BELL	***1255 N VERMONT***	***SSE 1/8 - 1/4 (0.202 mi.)***	***J60***	***108***
Reg Id: 900290152				
THRIFTY #183	***5025 SUNSET BLVD W***	***W 1/4 - 1/2 (0.303 mi.)***	***81***	***158***
Reg Id: 900270061				

NY MANIFEST: Manifest is a document that lists and tracks hazardous waste from the generator through transporters to a TSD facility.

A review of the NY MANIFEST list, as provided by EDR, and dated 10/01/2018 has revealed that there is 1 NY MANIFEST site within approximately 0.25 miles of the target property.

Equal/Higher Elevation	Address	Direction / Distance	Map ID	Page
CHILDREN'S HOSPITAL	***4650 SUNSET BOULEVAR***	***E 1/8 - 1/4 (0.127 mi.)***	***G38***	***45***
EPA ID: CAD981399900				

WI MANIFEST: Hazardous waste manifest information.

A review of the WI MANIFEST list, as provided by EDR, and dated 12/31/2017 has revealed that there is 1 WI MANIFEST site within approximately 0.25 miles of the target property.

Equal/Higher Elevation	Address	Direction / Distance	Map ID	Page
CHILDREN'S HOSPITAL	***4650 SUNSET BOULEVAR***	***E 1/8 - 1/4 (0.127 mi.)***	***G38***	***45***
ACT Status: A				
FID: 0				
EPA ID: CAD981399900				

CA Notify 65: Listings of all Proposition 65 incidents reported to counties by the State Water Resources Control Board and the Regional Water Quality Control Board. This database is no longer updated by the reporting agency.

A review of the CA Notify 65 list, as provided by EDR, and dated 09/19/2018 has revealed that there is 1 CA Notify 65 site within approximately 1 mile of the target property.

Lower Elevation	Address	Direction / Distance	Map ID	Page
CHEVRON USA INC.	4166 MELROSE AVE. #9	S 1/2 - 1 (0.984 mi.)	105	244

EDR HIGH RISK HISTORICAL RECORDS

EDR Exclusive Records

EDR Hist Auto: EDR has searched selected national collections of business directories and has collected listings of potential gas station/filling station/service station sites that were available to EDR researchers. EDR's review was limited to those categories of sources that might, in EDR's opinion, include gas station/filling station/service station establishments. The categories reviewed included, but were not limited to gas, gas station, gasoline station, filling station, auto, automobile repair, auto service station, service station, etc. This database falls within a category of information EDR classifies as "High Risk Historical Records", or HRHR. EDR's HRHR effort presents unique and sometimes proprietary data about past sites and operations that typically create environmental concerns, but may not show up in current government records searches.

A review of the EDR Hist Auto list, as provided by EDR, has revealed that there are 7 EDR Hist Auto sites within approximately 0.125 miles of the target property.

Equal/Higher Elevation	Address	Direction / Distance	Map ID	Page
KOVALL C C	4720 S SUNSET BLVD	ENE 0 - 1/8 (0.016 mi.)	A7	14
MC CALL PAYNE INC	4700 S SUNSET BLVD	E 0 - 1/8 (0.049 mi.)	B10	16
ABRAMSON MORRIS	1528 N VERMONT AVE	ENE 0 - 1/8 (0.109 mi.)	E30	42
PRATTE GARLAND	4661 S SUNSET BLVD	ENE 0 - 1/8 (0.115 mi.)	G32	42

Lower Elevation	Address	Direction / Distance	Map ID	Page
MIAYES ELIAS	1331 N VERMONT AVE	SE 0 - 1/8 (0.086 mi.)	F26	39
AM PM MINI MART	1360 N VERMONT AV	SE 0 - 1/8 (0.094 mi.)	F27	40
SCHMITT GUSTAV	4874 S SUNSET BLVD	W 0 - 1/8 (0.097 mi.)	D28	40

EDR Hist Cleaner: EDR has searched selected national collections of business directories and has collected listings of potential dry cleaner sites that were available to EDR researchers. EDR's review was limited to those categories of sources that might, in EDR's opinion, include dry cleaning establishments. The categories reviewed included, but were not limited to dry cleaners, cleaners, laundry, laundromat, cleaning/laundry, wash & dry etc. This database falls within a category of information EDR classifies as "High Risk Historical Records", or HRHR. EDR's HRHR effort presents unique and sometimes proprietary data about past sites and operations that typically create environmental concerns, but may not show up in current government records searches.

A review of the EDR Hist Cleaner list, as provided by EDR, has revealed that there are 4 EDR Hist Cleaner sites within approximately 0.125 miles of the target property.

EXECUTIVE SUMMARY


Lower Elevation	Address	Direction / Distance	Map ID	Page
KROLL IDA MRS	1428 N VERMONT AVE	ESE 0 - 1/8 (0.073 mi.)	B16	24
KERR H W	1410 N VERMONT AVE	ESE 0 - 1/8 (0.077 mi.)	B17	24
SEE FOOD CHIN	1309 N VERMONT AVE	SE 0 - 1/8 (0.123 mi.)	F35	43
PROULX J H	1307 N VERMONT AVE	SSE 0 - 1/8 (0.123 mi.)	F36	44

EXECUTIVE SUMMARY

Due to poor or inadequate address information, the following sites were not mapped. Count: 1 records.

Site Name	Database(s)
SOUTHERN CALIFORNIA DISPOSAL	CA SWF/LF

OVERVIEW MAP - 5530466.2S

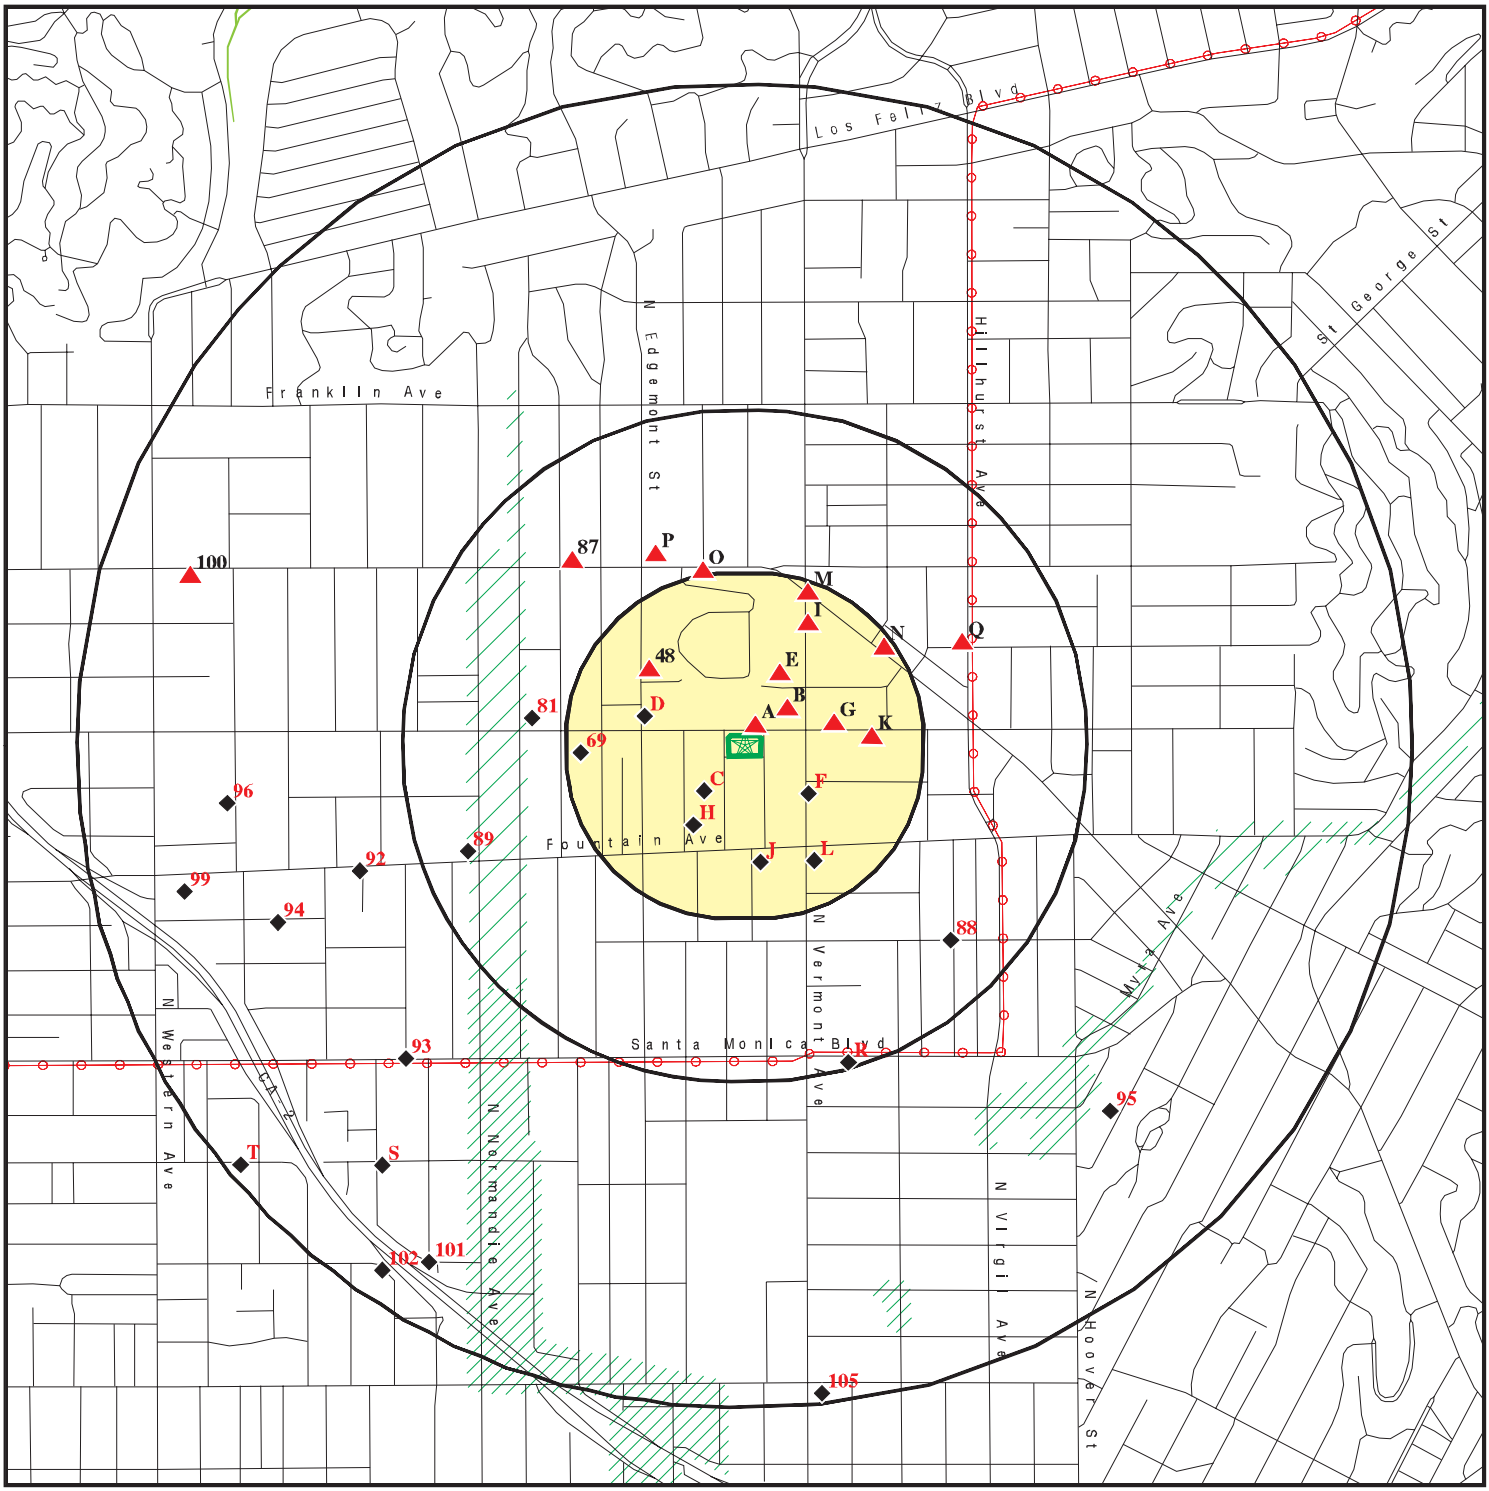

Target Property

Sites at elevations higher than or equal to the target property

Sites at elevations lower than the target property

Manufactured Gas Plants

National Priority List Sites

Dept. Defense Sites

Indian Reservations BIA

Power transmission lines

100-year flood zone

500-year flood zone

National Wetland Inventory

State Wetlands


Areas of Concern

This report includes Interactive Map Layers to display and/or hide map information. The legend includes only those icons for the default map view.

SITE NAME:	Sunset Campus Desktop	CLIENT:	Stantec
ADDRESS:	4760 Sunset Boulevard Los Angeles CA 90027	CONTACT:	Laura Butler
LAT/LONG:	34.097773 / 118.293391	INQUIRY #:	5530466.2s
		DATE:	January 09, 2019 4:39 pm

Copyright © 2019 EDR, Inc. © 2015 TomTom Rel. 2015.

DETAIL MAP - 5530466.2S

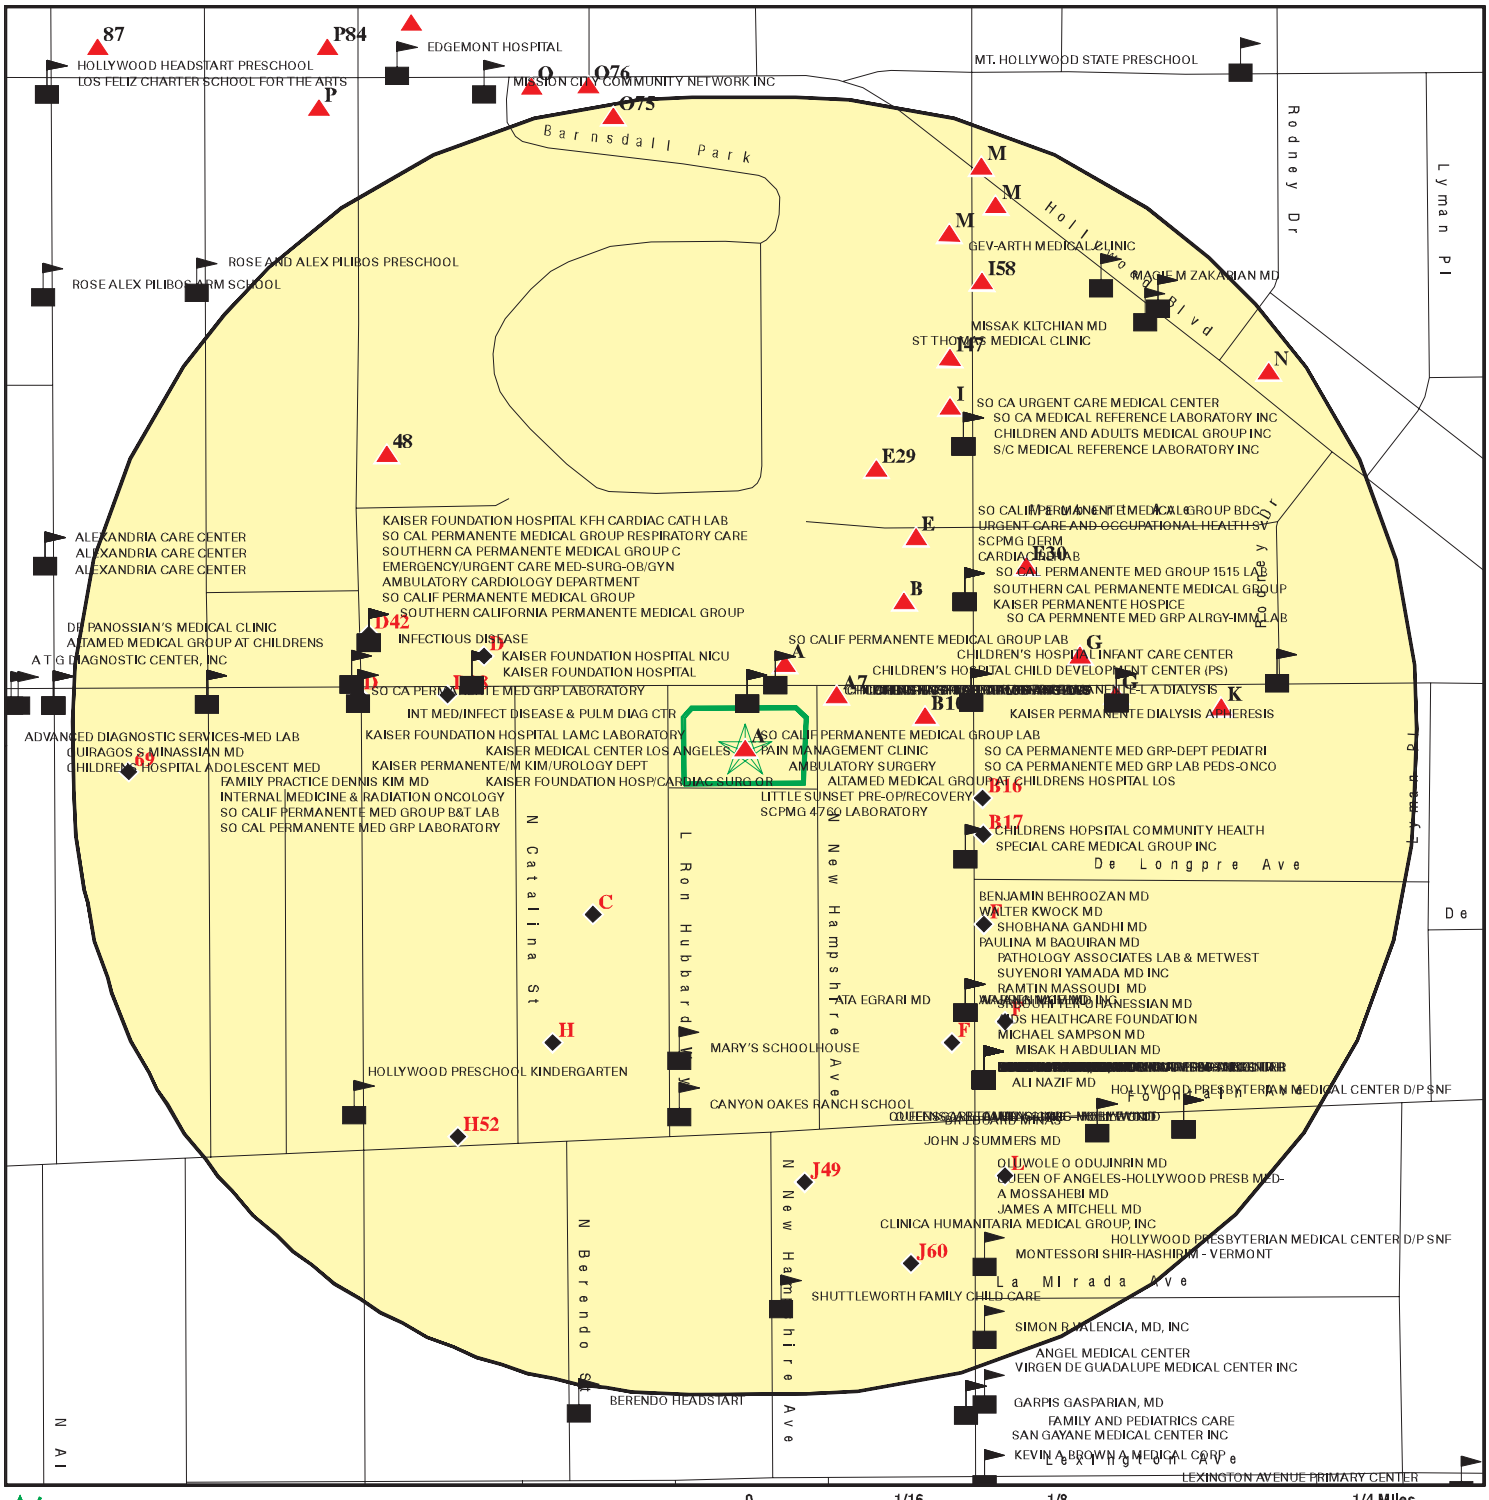

Target Property

Sites at elevations higher than or equal to the target property

Sites at elevations lower than the target property

Manufactured Gas Plants

Sensitive Receptors

National Priority List Sites

Dept. Defense Sites

Indian Reservations BIA

100-year flood zone

500-year flood zone

Areas of Concern

This report includes Interactive Map Layers to display and/or hide map information. The legend includes only those icons for the default map view.

SITE NAME:	Sunset Campus Desktop	CLIENT:	Stantec
ADDRESS:	4760 Sunset Boulevard Los Angeles CA 90027	CONTACT:	Laura Butler
LAT/LONG:	34.097773 / 118.293391	INQUIRY #:	5530466.2s
		DATE:	January 09, 2019 4:40 pm

Copyright © 2019 EDR, Inc. © 2015 TomTom Rel. 2015.

MAP FINDINGS SUMMARY

Database	Search Distance (Miles)	Target Property	< 1/8	1/8 - 1/4	1/4 - 1/2	1/2 - 1	> 1	Total Plotted
STANDARD ENVIRONMENTAL RECORDS								
Federal NPL site list								
NPL	1.000		0	0	0	0	NR	0
Proposed NPL	1.000		0	0	0	0	NR	0
NPL LIENS	1.000		0	0	0	0	NR	0
Federal Delisted NPL site list								
Delisted NPL	1.000		0	0	0	0	NR	0
Federal CERCLIS list								
FEDERAL FACILITY	0.500		0	0	0	NR	NR	0
SEMS	0.500		0	0	0	NR	NR	0
Federal CERCLIS NFRAP site list								
SEMS-ARCHIVE	0.500		0	0	0	NR	NR	0
Federal RCRA CORRACTS facilities list								
CORRACTS	1.000		0	0	0	0	NR	0
Federal RCRA non-CORRACTS TSD facilities list								
RCRA-TSDF	0.500		0	0	0	NR	NR	0
Federal RCRA generators list								
RCRA-LQG	0.250		2	3	NR	NR	NR	5
RCRA-SQG	0.250		1	7	NR	NR	NR	8
RCRA-CESQG	0.250		0	1	NR	NR	NR	1
Federal institutional controls / engineering controls registries								
LUCIS	0.500		0	0	0	NR	NR	0
US ENG CONTROLS	0.500		0	0	0	NR	NR	0
US INST CONTROL	0.500		0	0	0	NR	NR	0
Federal ERNS list								
ERNS	TP		NR	NR	NR	NR	NR	0
State- and tribal - equivalent NPL								
CA RESPONSE	1.000		0	0	0	0	NR	0
State- and tribal - equivalent CERCLIS								
CA ENVIROSTOR	1.000		0	1	1	13	NR	15
State and tribal landfill and/or solid waste disposal site lists								
CA SWF/LF	0.500		0	0	0	NR	NR	0
State and tribal leaking storage tank lists								
CA LUST	0.500		1	6	13	NR	NR	20

MAP FINDINGS SUMMARY

Database	Search Distance (Miles)	Target Property	< 1/8	1/8 - 1/4	1/4 - 1/2	1/2 - 1	> 1	Total Plotted
INDIAN LUST	0.500		0	0	0	NR	NR	0
CA CPS-SLIC	0.500		0	0	1	NR	NR	1
State and tribal registered storage tank lists								
FEMA UST	0.250		0	0	NR	NR	NR	0
CA UST	0.250	1	5	6	NR	NR	NR	12
CA AST	0.250		0	0	NR	NR	NR	0
INDIAN UST	0.250		0	0	NR	NR	NR	0
State and tribal voluntary cleanup sites								
CA VCP	0.500		0	0	0	NR	NR	0
INDIAN VCP	0.500		0	0	0	NR	NR	0
State and tribal Brownfields sites								
CA BROWNFIELDS	0.500		0	0	0	NR	NR	0
ADDITIONAL ENVIRONMENTAL RECORDS								
Local Brownfield lists								
US BROWNFIELDS	0.500		0	0	0	NR	NR	0
Local Lists of Landfill / Solid Waste Disposal Sites								
CA WMUDS/SWAT	0.500		0	0	0	NR	NR	0
CA SWRCY	0.500		0	1	0	NR	NR	1
CA HAULERS	TP		NR	NR	NR	NR	NR	0
INDIAN ODI	0.500		0	0	0	NR	NR	0
DEBRIS REGION 9	0.500		0	0	0	NR	NR	0
ODI	0.500		0	0	0	NR	NR	0
IHS OPEN DUMPS	0.500		0	0	0	NR	NR	0
Local Lists of Hazardous waste / Contaminated Sites								
CA AOCONCERN	1.000		0	0	0	0	NR	0
US HIST CDL	TP		NR	NR	NR	NR	NR	0
CA HIST Cal-Sites	1.000		0	0	0	0	NR	0
CA SCH	0.250		0	0	NR	NR	NR	0
CA CDL	TP		NR	NR	NR	NR	NR	0
CA CERS HAZ WASTE	0.250		0	0	NR	NR	NR	0
CA Toxic Pits	1.000		0	0	0	0	NR	0
US CDL	TP		NR	NR	NR	NR	NR	0
Local Lists of Registered Storage Tanks								
CA SWEEPS UST	0.250	1	7	10	NR	NR	NR	18
CA HIST UST	0.250		2	10	NR	NR	NR	12
CA CERS TANKS	0.250		0	0	NR	NR	NR	0
CA FID UST	0.250	1	7	10	NR	NR	NR	18
Local Land Records								
CA LIENS	TP		NR	NR	NR	NR	NR	0

MAP FINDINGS SUMMARY

Database	Search Distance (Miles)	Target Property	< 1/8	1/8 - 1/4	1/4 - 1/2	1/2 - 1	> 1	Total Plotted
LIENS 2	TP		NR	NR	NR	NR	NR	0
CA DEED	0.500		0	0	0	NR	NR	0
Records of Emergency Release Reports								
HMIRS	TP		NR	NR	NR	NR	NR	0
CA CHMIRS	TP		NR	NR	NR	NR	NR	0
CA LDS	TP		NR	NR	NR	NR	NR	0
CA MCS	TP		NR	NR	NR	NR	NR	0
CA SPILLS 90	TP		NR	NR	NR	NR	NR	0
Other Ascertainable Records								
RCRA NonGen / NLR	0.250		1	2	NR	NR	NR	3
FUDS	1.000		0	0	0	0	NR	0
DOD	1.000		0	0	0	0	NR	0
SCRD DRYCLEANERS	0.500		0	0	0	NR	NR	0
US FIN ASSUR	TP		NR	NR	NR	NR	NR	0
EPA WATCH LIST	TP		NR	NR	NR	NR	NR	0
2020 COR ACTION	0.250		0	0	NR	NR	NR	0
TSCA	TP		NR	NR	NR	NR	NR	0
TRIS	TP		NR	NR	NR	NR	NR	0
SSTS	TP		NR	NR	NR	NR	NR	0
ROD	1.000		0	0	0	0	NR	0
RMP	TP		NR	NR	NR	NR	NR	0
RAATS	TP		NR	NR	NR	NR	NR	0
PRP	TP		NR	NR	NR	NR	NR	0
PADS	TP		NR	NR	NR	NR	NR	0
ICIS	TP		NR	NR	NR	NR	NR	0
FTTS	TP		NR	NR	NR	NR	NR	0
MLTS	TP		NR	NR	NR	NR	NR	0
COAL ASH DOE	TP		NR	NR	NR	NR	NR	0
COAL ASH EPA	0.500		0	0	0	NR	NR	0
PCB TRANSFORMER	TP		NR	NR	NR	NR	NR	0
RADINFO	TP		NR	NR	NR	NR	NR	0
HIST FTTS	TP		NR	NR	NR	NR	NR	0
DOT OPS	TP		NR	NR	NR	NR	NR	0
CONSENT	1.000		0	0	0	0	NR	0
INDIAN RESERV	1.000		0	0	0	0	NR	0
FUSRAP	1.000		0	0	0	0	NR	0
UMTRA	0.500		0	0	0	NR	NR	0
LEAD SMELTERS	TP		NR	NR	NR	NR	NR	0
US AIRS	TP		NR	NR	NR	NR	NR	0
US MINES	0.250		0	0	NR	NR	NR	0
ABANDONED MINES	0.250		0	0	NR	NR	NR	0
FINDS	TP	1	NR	NR	NR	NR	NR	1
DOCKET HWC	TP		NR	NR	NR	NR	NR	0
UXO	1.000		0	0	0	0	NR	0
ECHO	TP		NR	NR	NR	NR	NR	0
FUELS PROGRAM	0.250		0	0	NR	NR	NR	0
CA BOND EXP. PLAN	1.000		0	0	0	0	NR	0
CA Cortese	0.500		0	0	0	NR	NR	0
CA CUPA Listings	0.250		0	0	NR	NR	NR	0

MAP FINDINGS SUMMARY

Database	Search Distance (Miles)	Target Property	< 1/8	1/8 - 1/4	1/4 - 1/2	1/2 - 1	> 1	Total Plotted
CA DRYCLEANERS	0.250		0	2	NR	NR	NR	2
CA EMI	TP	2	NR	NR	NR	NR	NR	2
CA ENF	TP		NR	NR	NR	NR	NR	0
CA Financial Assurance	TP		NR	NR	NR	NR	NR	0
CA HAZNET	TP	1	NR	NR	NR	NR	NR	1
CA ICE	TP		NR	NR	NR	NR	NR	0
CA HIST CORTESE	0.500		1	4	7	NR	NR	12
CA LOS ANGELES CO. HMS	TP		NR	NR	NR	NR	NR	0
CA HWP	1.000		0	0	0	0	NR	0
CA HWT	0.250		0	0	NR	NR	NR	0
NY MANIFEST	0.250		0	1	NR	NR	NR	1
WI MANIFEST	0.250		0	1	NR	NR	NR	1
CA MINES	0.250		0	0	NR	NR	NR	0
CA MWMP	0.250		0	0	NR	NR	NR	0
CA NPDES	TP		NR	NR	NR	NR	NR	0
CA PEST LIC	TP		NR	NR	NR	NR	NR	0
CA PROC	0.500		0	0	0	NR	NR	0
CA Notify 65	1.000		0	0	0	1	NR	1
LA Co. Site Mitigation	TP		NR	NR	NR	NR	NR	0
CA UIC	TP		NR	NR	NR	NR	NR	0
CA WASTEWATER PITS	0.500		0	0	0	NR	NR	0
CA WDS	TP		NR	NR	NR	NR	NR	0
CA CERS	TP		NR	NR	NR	NR	NR	0
CA WIP	0.250		0	0	NR	NR	NR	0
CA NON-CASE INFO	TP		NR	NR	NR	NR	NR	0
CA MILITARY PRIV SITES	TP		NR	NR	NR	NR	NR	0
CA WDR	TP		NR	NR	NR	NR	NR	0
CA PROD WATER PONDS	TP		NR	NR	NR	NR	NR	0
CA CIWQS	TP		NR	NR	NR	NR	NR	0
CA SAMPLING POINT	TP		NR	NR	NR	NR	NR	0
CA OTHER OIL GAS	TP		NR	NR	NR	NR	NR	0
CA PROJECT	TP		NR	NR	NR	NR	NR	0
CA WELL STIM PROJ	TP		NR	NR	NR	NR	NR	0
CA UIC GEO	TP		NR	NR	NR	NR	NR	0
EDR HIGH RISK HISTORICAL RECORDS								
EDR Exclusive Records								
EDR MGP	1.000		0	0	0	0	NR	0
EDR Hist Auto	0.125		7	NR	NR	NR	NR	7
EDR Hist Cleaner	0.125		4	NR	NR	NR	NR	4
EDR RECOVERED GOVERNMENT ARCHIVES								
Exclusive Recovered Govt. Archives								
CA RGA LF	TP		NR	NR	NR	NR	NR	0
CA RGA LUST	TP		NR	NR	NR	NR	NR	0
- Totals --		7	38	65	22	14	0	146

MAP FINDINGS SUMMARY

Database	Search Distance (Miles)	Target Property	< 1/8	1/8 - 1/4	1/4 - 1/2	1/2 - 1	> 1	Total Plotted

NOTES:

TP = Target Property

NR = Not Requested at this Search Distance

Sites may be listed in more than one database

A1 **KAISER FOUNDATION HOSPITALS IN** **CA FID UST** **S101584705**
Target **4760 W SUNSET BLVD** **N/A**
Property **LOS ANGELES, CA 90027**

Site 1 of 9 in cluster A

Actual: **389 ft.**

CA FID UST:

Facility ID:	19014615
Regulated By:	UTNKA
Regulated ID:	Not reported
Cortese Code:	Not reported
SIC Code:	Not reported
Facility Phone:	2136674000
Mail To:	Not reported
Mailing Address:	4760 W SUNSET BLVD
Mailing Address 2:	Not reported
Mailing City,St,Zip:	LOS ANGELES 900270000
Contact:	Not reported
Contact Phone:	Not reported
DUNs Number:	Not reported
NPDES Number:	Not reported
EPA ID:	Not reported
Comments:	Not reported
Status:	Active

A2 **KAISER PERMANENTE** **CA HAZNET** **S113054564**
Target **4760 SUNSET BLVD** **N/A**
Property **LOS ANGELES, CA 90027**

Site 2 of 9 in cluster A

Actual: **389 ft.**

HAZNET:

envid:	S113054564
Year:	2017
GEPAID:	CAL000084739
Contact:	MATTHEW J HURAY
Telephone:	3016257462
Mailing Name:	Not reported
Mailing Address:	1800 HARRISON ST
Mailing City,St,Zip:	OAKLAND, CA 946120000
Gen County:	Los Angeles
TSD EPA ID:	CAD044429835
TSD County:	Los Angeles
Waste Category:	Off-specification, aged or surplus organics
Disposal Method:	Storage, Bulking, And/Or Transfer Off Site--No Treatment/Reovery (H010-H129) Or (H131-H135)
Tons:	0.004
Cat Decode:	Off-specification, aged or surplus organics
Method Decode:	Storage, Bulking, And/Or Transfer Off Site--No Treatment/Reovery (H010-H129) Or (H131-H135)
Facility County:	Los Angeles

envid:	S113054564
Year:	2017
GEPAID:	CAL000084739
Contact:	MATTHEW J HURAY
Telephone:	3016257462
Mailing Name:	Not reported
Mailing Address:	1800 HARRISON ST
Mailing City,St,Zip:	OAKLAND, CA 946120000

KAISER PERMANENTE (Continued) **S113054564**

Gen County:	Los Angeles
TSD EPA ID:	NED981723513
TSD County:	99
Waste Category:	Pharmaceutical waste
Disposal Method:	Incineration--Thermal Destruction Other Than Use As A Fuel
Tons:	0.035
Cat Decode:	Pharmaceutical waste
Method Decode:	Incineration--Thermal Destruction Other Than Use As A Fuel
Facility County:	Los Angeles
envid:	S113054564
Year:	2016
GEPAID:	CAL000084739
Contact:	MATTHEW J HURAY
Telephone:	3016257462
Mailing Name:	Not reported
Mailing Address:	1800 HARRISON ST
Mailing City,St,Zip:	OAKLAND, CA 946120000
Gen County:	Los Angeles
TSD EPA ID:	CAD044429835
TSD County:	Los Angeles
Waste Category:	Off-specification, aged or surplus organics
Disposal Method:	Storage, Bulking, And/Or Transfer Off Site--No Treatment/Reovery (H010-H129) Or (H131-H135)
Tons:	0.0075
Cat Decode:	Not reported
Method Decode:	Not reported
Facility County:	Los Angeles
envid:	S113054564
Year:	2014
GEPAID:	CAL000084739
Contact:	MATTHEW J HURAY
Telephone:	3018166254
Mailing Name:	Not reported
Mailing Address:	1800 HARRISON ST
Mailing City,St,Zip:	OAKLAND, CA 946120000
Gen County:	Los Angeles
TSD EPA ID:	CAD044429835
TSD County:	Los Angeles
Waste Category:	Off-specification, aged or surplus organics
Disposal Method:	Storage, Bulking, And/Or Transfer Off Site--No Treatment/Reovery (H010-H129) Or (H131-H135)
Tons:	0.0075
Cat Decode:	Not reported
Method Decode:	Not reported
Facility County:	Los Angeles
envid:	S113054564
Year:	2012
GEPAID:	CAL000084739
Contact:	MATTHEW J HURAY
Telephone:	3018166254
Mailing Name:	Not reported
Mailing Address:	1800 HARRISON ST 6TH FL NEHS
Mailing City,St,Zip:	OAKLAND, CA 946125103
Gen County:	Los Angeles

KAISER PERMANENTE (Continued) **S113054564**

TSD EPA ID: TXD055141378
TSD County: 99
Waste Category: Not reported
Disposal Method: Incineration--Thermal Destruction Other Than Use As A Fuel
Tons: 0.0005
Cat Decode: Not reported
Method Decode: Not reported
Facility County: Los Angeles

Click this hyperlink while viewing on your computer to access
35 additional CA_HAZNET: record(s) in the EDR Site Report.

A3 **KAISER FOUNDATION HOSPITAL** **CA EMI** **S104577484**
Target **4760 SUNSET BLVD** **N/A**
Property **LOS ANGELES, CA 90027**

Site 3 of 9 in cluster A

Actual: **389 ft.**

EMI:
Year: 1990
County Code: 19
Air Basin: SC
Facility ID: 18257
Air District Name: SC
SIC Code: 8062
Air District Name: SOUTH COAST AQMD
Community Health Air Pollution Info System: Not reported
Consolidated Emission Reporting Rule: Not reported
Total Organic Hydrocarbon Gases Tons/Yr: 22
Reactive Organic Gases Tons/Yr: 5
Carbon Monoxide Emissions Tons/Yr: 1
NOX - Oxides of Nitrogen Tons/Yr: 5
SOX - Oxides of Sulphur Tons/Yr: 0
Particulate Matter Tons/Yr: 0
Part. Matter 10 Micrometers and Smllr Tons/Yr: 0

A4 **KAISER PERMANENTE** **CA UST** **U003780500**
Target **4760 W SUNSET BLVD** **CA SWEEPS UST** **N/A**
Property **LOS ANGELES, CA 90027**

Site 4 of 9 in cluster A

Actual: **389 ft.**

UST:
Facility ID: 24064
Permitting Agency: LOS ANGELES, CITY OF
Latitude: 34.09813
Longitude: -118.29338

Facility ID: FA-003-2259
Permitting Agency: Los Angeles City Fire Department
Latitude: 34.09779
Longitude: -118.29308

SWEEPS UST:
Status: Active
Comp Number: 6089

KAISER PERMANENTE (Continued) **U003780500**

Number:	1
Board Of Equalization:	Not reported
Referral Date:	09-21-93
Action Date:	03-18-94
Created Date:	02-29-88
Owner Tank Id:	Not reported
SWRCB Tank Id:	Not reported
Tank Status:	Not reported
Capacity:	Not reported
Active Date:	Not reported
Tank Use:	Not reported
STG:	Not reported
Content:	Not reported
Number Of Tanks:	Not reported

A5 **KAISER PERMANENTE** **FINDS** **1023284753**
Target **4760 W SUNSET BLVD** **N/A**
Property **LOS ANGELES, CA 90027**

Site 5 of 9 in cluster A

Actual: **389 ft.**

FINDS:

Registry ID: 110065757167

Environmental Interest/Information System
STATE MASTER

Click this hyperlink while viewing on your computer to access additional FINDS: detail in the EDR Site Report.

A6 **KAISER FOUNDATION HOSPITAL** **CA EMI** **S106833681**
Target **4700-4900 SUNSET BLVD** **N/A**
Property **LOS ANGELES, CA 90027**

Site 6 of 9 in cluster A

Actual: **389 ft.**

EMI:

Year:	1990
County Code:	19
Air Basin:	SC
Facility ID:	72876
Air District Name:	SC
SIC Code:	8062
Air District Name:	SOUTH COAST AQMD
Community Health Air Pollution Info System:	Not reported
Consolidated Emission Reporting Rule:	Not reported
Total Organic Hydrocarbon Gases Tons/Yr:	0
Reactive Organic Gases Tons/Yr:	0
Carbon Monoxide Emissions Tons/Yr:	0
NOX - Oxides of Nitrogen Tons/Yr:	1
SOX - Oxides of Sulphur Tons/Yr:	0
Particulate Matter Tons/Yr:	0
Part. Matter 10 Micrometers and Smllr Tons/Yr:	0

KAISER FOUNDATION HOSPITAL (Continued) **S106833681**

Year:	1993
County Code:	19
Air Basin:	SC
Facility ID:	18257
Air District Name:	SC
SIC Code:	8062
Air District Name:	SOUTH COAST AQMD
Community Health Air Pollution Info System:	Not reported
Consolidated Emission Reporting Rule:	Not reported
Total Organic Hydrocarbon Gases Tons/Yr:	10
Reactive Organic Gases Tons/Yr:	4
Carbon Monoxide Emissions Tons/Yr:	1
NOX - Oxides of Nitrogen Tons/Yr:	4
SOX - Oxides of Sulphur Tons/Yr:	0
Particulate Matter Tons/Yr:	0
Part. Matter 10 Micrometers and Smllr Tons/Yr:	0

Year:	1995
County Code:	19
Air Basin:	SC
Facility ID:	18257
Air District Name:	SC
SIC Code:	8062
Air District Name:	SOUTH COAST AQMD
Community Health Air Pollution Info System:	Not reported
Consolidated Emission Reporting Rule:	Not reported
Total Organic Hydrocarbon Gases Tons/Yr:	10
Reactive Organic Gases Tons/Yr:	4
Carbon Monoxide Emissions Tons/Yr:	1
NOX - Oxides of Nitrogen Tons/Yr:	4
SOX - Oxides of Sulphur Tons/Yr:	0
Particulate Matter Tons/Yr:	0
Part. Matter 10 Micrometers and Smllr Tons/Yr:	0

Year:	2002
County Code:	19
Air Basin:	SC
Facility ID:	18257
Air District Name:	SC
SIC Code:	8062
Air District Name:	SOUTH COAST AQMD
Community Health Air Pollution Info System:	Not reported
Consolidated Emission Reporting Rule:	Not reported
Total Organic Hydrocarbon Gases Tons/Yr:	1
Reactive Organic Gases Tons/Yr:	0
Carbon Monoxide Emissions Tons/Yr:	3
NOX - Oxides of Nitrogen Tons/Yr:	3
SOX - Oxides of Sulphur Tons/Yr:	0
Particulate Matter Tons/Yr:	0
Part. Matter 10 Micrometers and Smllr Tons/Yr:	0

Year:	2003
County Code:	19
Air Basin:	SC
Facility ID:	18257
Air District Name:	SC
SIC Code:	8062

KAISER FOUNDATION HOSPITAL (Continued) **S106833681**

Air District Name:	SOUTH COAST AQMD
Community Health Air Pollution Info System:	Not reported
Consolidated Emission Reporting Rule:	Not reported
Total Organic Hydrocarbon Gases Tons/Yr:	1
Reactive Organic Gases Tons/Yr:	0
Carbon Monoxide Emissions Tons/Yr:	3
NOX - Oxides of Nitrogen Tons/Yr:	3
SOX - Oxides of Sulphur Tons/Yr:	0
Particulate Matter Tons/Yr:	0
Part. Matter 10 Micrometers and Smllr Tons/Yr:	0

Year:	2004
County Code:	19
Air Basin:	SC
Facility ID:	18257
Air District Name:	SC
SIC Code:	8062
Air District Name:	SOUTH COAST AQMD
Community Health Air Pollution Info System:	Not reported
Consolidated Emission Reporting Rule:	Not reported
Total Organic Hydrocarbon Gases Tons/Yr:	0.81463
Reactive Organic Gases Tons/Yr:	0.35
Carbon Monoxide Emissions Tons/Yr:	3.409
NOX - Oxides of Nitrogen Tons/Yr:	3.03
SOX - Oxides of Sulphur Tons/Yr:	0.0525
Particulate Matter Tons/Yr:	0.416
Part. Matter 10 Micrometers and Smllr Tons/Yr:	0.41

Year:	2005
County Code:	19
Air Basin:	SC
Facility ID:	18257
Air District Name:	SC
SIC Code:	8062
Air District Name:	SOUTH COAST AQMD
Community Health Air Pollution Info System:	Not reported
Consolidated Emission Reporting Rule:	Not reported
Total Organic Hydrocarbon Gases Tons/Yr:	.2207
Reactive Organic Gases Tons/Yr:	.10134519
Carbon Monoxide Emissions Tons/Yr:	.5005
NOX - Oxides of Nitrogen Tons/Yr:	1.516
SOX - Oxides of Sulphur Tons/Yr:	.02562
Particulate Matter Tons/Yr:	.2956
Part. Matter 10 Micrometers and Smllr Tons/Yr:	.2951776

A7 **KOVALL C C** **EDR Hist Auto** **1009080477**
ENE **4720 S SUNSET BLVD** **N/A**
< 1/8 **LOS ANGELES, CA**
0.016 mi.
82 ft. **Site 7 of 9 in cluster A**

Relative: EDR Hist Auto
Higher

Actual: **393 ft.**

Year:	Name:	Type:
1929	BERG DOWNEN	AUTOMOBILE REPAIRING AND SERVICE STATIONS
1929	MC CALL PAYNE INC	GASOLINE AND OIL SERVICE STATION
1933	DOWNEN P W	AUTOMOBILE REPAIRING
1937	DOWNEN P W	AUTOMOBILE REPAIRING

KOVALL C C (Continued) **1009080477**

1937	KOVALL C C	GASOLINE AND OIL SERVICE STATIONS
1942	COULTER DOUGLES	GASOLINE AND OIL SERVICE STATIONS
1942	DOWNEN P W	AUTOMOBILE REPAIRING

A8 **KAISER FOUNDATION HEALTH PLAN** **CA SWEEPS UST** **S101586801**
NNE **4733 W SUNSET BLVD** **CA FID UST** **N/A**
< 1/8 **LOS ANGELES, CA 90057**
0.018 mi.
96 ft. **Site 8 of 9 in cluster A**

Relative:
Higher

Actual:
395 ft.

SWEEPS UST:

Status:	Not reported
Comp Number:	6069
Number:	Not reported
Board Of Equalization:	Not reported
Referral Date:	Not reported
Action Date:	Not reported
Created Date:	Not reported
Owner Tank Id:	Not reported
SWRCB Tank Id:	Not reported
Tank Status:	Not reported
Capacity:	Not reported
Active Date:	Not reported
Tank Use:	Not reported
STG:	Not reported
Content:	Not reported
Number Of Tanks:	0

CA FID UST:

Facility ID:	19054480
Regulated By:	UTNKI
Regulated ID:	Not reported
Cortese Code:	Not reported
SIC Code:	Not reported
Facility Phone:	2136678395
Mail To:	Not reported
Mailing Address:	4733 W SUNSET BLVD
Mailing Address 2:	Not reported
Mailing City,St,Zip:	LOS ANGELES 900570000
Contact:	Not reported
Contact Phone:	Not reported
DUNs Number:	Not reported
NPDES Number:	Not reported
EPA ID:	Not reported
Comments:	Not reported
Status:	Inactive

A9
NNE
< 1/8
0.018 mi.
96 ft.

TEXACO INC
4747 W SUNSET BLVD
LOS ANGELES, CA 90027

CA SWEEPS UST **S101585152**
CA FID UST **N/A**

Site 9 of 9 in cluster A

Relative: Higher

Actual: 395 ft.

SWEEPS UST:

Status:	Not reported
Comp Number:	7081
Number:	Not reported
Board Of Equalization:	Not reported
Referral Date:	Not reported
Action Date:	Not reported
Created Date:	Not reported
Owner Tank Id:	Not reported
SWRCB Tank Id:	Not reported
Tank Status:	Not reported
Capacity:	Not reported
Active Date:	Not reported
Tank Use:	Not reported
STG:	Not reported
Content:	Not reported
Number Of Tanks:	0

CA FID UST:

Facility ID:	19020449
Regulated By:	UTNKI
Regulated ID:	Not reported
Cortese Code:	Not reported
SIC Code:	Not reported
Facility Phone:	2130000000
Mail To:	Not reported
Mailing Address:	4747 W SUNSET BLVD
Mailing Address 2:	Not reported
Mailing City,St,Zip:	LOS ANGELES 900270000
Contact:	Not reported
Contact Phone:	Not reported
DUNs Number:	Not reported
NPDES Number:	Not reported
EPA ID:	Not reported
Comments:	Not reported
Status:	Inactive

B10
East
< 1/8
0.049 mi.
257 ft.

MC CALL PAYNE INC
4700 S SUNSET BLVD
LOS ANGELES, CA

EDR Hist Auto **1009080907**
N/A

Site 1 of 6 in cluster B

Relative: Higher

Actual: 391 ft.

EDR Hist Auto

Year:	Name:	Type:
1924	MC CALL PAYNE INC	AUTOMOBILE REPAIRING

B11 **KAISER PERMANENTE RESEARCH LAB** **RCRA NonGen / NLR** **1000380327**
NE **1515 N VERMONT LEVEL B** **FINDS** **CAD982025850**
< 1/8 **HOLLYWOOD, CA 90027** **ECHO**
0.062 mi.
328 ft. **Site 2 of 6 in cluster B**

Relative:
Higher

Actual:
399 ft.

RCRA NonGen / NLR:

Date form received by agency:	11/16/1998
Facility name:	KAISER PERMANENTE RESEARCH LAB
Facility address:	1515 N VERMONT LEVEL B HOLLYWOOD, CA 90027
EPA ID:	CAD982025850
Contact:	MICHAEL L URAC
Contact address:	4715 SUNSET BLVD LOS ANGELES, CA 90027
Contact country:	US
Contact telephone:	323-783-3794
Contact email:	Not reported
EPA Region:	09
Classification:	Non-Generator
Description:	Handler: Non-Generators do not presently generate hazardous waste

Owner/Operator Summary:

Owner/operator name:	KAISER PERMANENTE RESEARCH LAB
Owner/operator address:	NOT REQUIRED NOT REQUIRED, ME 99999
Owner/operator country:	Not reported
Owner/operator telephone:	415-555-1212
Owner/operator email:	Not reported
Owner/operator fax:	Not reported
Owner/operator extension:	Not reported
Legal status:	Private
Owner/Operator Type:	Owner
Owner/Op start date:	Not reported
Owner/Op end date:	Not reported

Owner/operator name:	NOT REQUIRED
Owner/operator address:	NOT REQUIRED NOT REQUIRED, ME 99999
Owner/operator country:	Not reported
Owner/operator telephone:	415-555-1212
Owner/operator email:	Not reported
Owner/operator fax:	Not reported
Owner/operator extension:	Not reported
Legal status:	Private
Owner/Operator Type:	Operator
Owner/Op start date:	Not reported
Owner/Op end date:	Not reported

Handler Activities Summary:

U.S. importer of hazardous waste:	No
Mixed waste (haz. and radioactive):	No
Recycler of hazardous waste:	No
Transporter of hazardous waste:	No
Treater, storer or disposer of HW:	No
Underground injection activity:	No
On-site burner exemption:	No
Furnace exemption:	No

KAISER PERMANENTE RESEARCH LAB (Continued) **1000380327**

Used oil fuel burner: No
Used oil processor: No
User oil refiner: No
Used oil fuel marketer to burner: No
Used oil Specification marketer: No
Used oil transfer facility: No
Used oil transporter: No

Violation Status: No violations found

FINDS:

Registry ID: 110002781008

Environmental Interest/Information System

California Hazardous Waste Tracking System - Datamart (HWTS-DATAMART) provides California with information on hazardous waste shipments for generators, transporters, and treatment, storage, and disposal facilities.

RCRAInfo is a national information system that supports the Resource Conservation and Recovery Act (RCRA) program through the tracking of events and activities related to facilities that generate, transport, and treat, store, or dispose of hazardous waste. RCRAInfo allows RCRA program staff to track the notification, permit, compliance, and corrective action activities required under RCRA.

HAZARDOUS WASTE BIENNIAL REPORTER

Click this hyperlink while viewing on your computer to access additional FINDS: detail in the EDR Site Report.

ECHO:
Envid: 1000380327
Registry ID: 110002781008
DFR URL: http://echo.epa.gov/detailed-facility-report?fid=110002781008

B12 **KAISER PERMANENTE** **RCRA-LQG** **1019899295**
NE **1515 N. VERMONT AVENUE** **CAD981396658**
< 1/8 **LOS ANGELES, CA 90027**
0.062 mi.
328 ft. **Site 3 of 6 in cluster B**

Relative:
Higher

Actual:
399 ft.

RCRA-LQG:
Date form received by agency: 06/09/2016
Facility name: KAISER PERMANENTE
Facility address: 1515 N. VERMONT AVENUE
LOS ANGELES, CA 90027
EPA ID: CAD981396658
Mailing address: SUNSET BLVD LEVEL 2 AREA 234
LOS ANGELES, CA 90027
Contact: JORGE L DIAZ
Contact address: N. VERMONT AVENUE
LOS ANGELES, CA 90027
Contact country: US
Contact telephone: 323-783-6986
Contact email: JORGE.L.DIAZ@KP.COM

KAISER PERMANENTE (Continued) **1019899295**

EPA Region: 09
Classification: Large Quantity Generator
Description: Handler: generates 1,000 kg or more of hazardous waste during any calendar month; or generates more than 1 kg of acutely hazardous waste during any calendar month; or generates more than 100 kg of any residue or contaminated soil, waste or other debris resulting from the cleanup of a spill, into or on any land or water, of acutely hazardous waste during any calendar month; or generates 1 kg or less of acutely hazardous waste during any calendar month, and accumulates more than 1 kg of acutely hazardous waste at any time; or generates 100 kg or less of any residue or contaminated soil, waste or other debris resulting from the cleanup of a spill, into or on any land or water, of acutely hazardous waste during any calendar month, and accumulates more than 100 kg of that material at any time

Owner/Operator Summary:
Owner/operator name: KAISER FOUNDATION HOSPITAL
Owner/operator address: Not reported
Not reported
Owner/operator country: Not reported
Owner/operator telephone: Not reported
Owner/operator email: Not reported
Owner/operator fax: Not reported
Owner/operator extension: Not reported
Legal status: Private
Owner/Operator Type: Operator
Owner/Op start date: 01/01/1961
Owner/Op end date: Not reported

Owner/operator name: KAISER FOUNDATION HOSPITAL
Owner/operator address: KAISER PLAZA
OAKLAND, CA 94612
Owner/operator country: US
Owner/operator telephone: 323-783-6986
Owner/operator email: Not reported
Owner/operator fax: Not reported
Owner/operator extension: Not reported
Legal status: Private
Owner/Operator Type: Owner
Owner/Op start date: 01/01/1961
Owner/Op end date: Not reported

Handler Activities Summary:
U.S. importer of hazardous waste: No
Mixed waste (haz. and radioactive): No
Recycler of hazardous waste: No
Transporter of hazardous waste: No
Treater, storer or disposer of HW: No
Underground injection activity: No
On-site burner exemption: No
Furnace exemption: No
Used oil fuel burner: No
Used oil processor: No
User oil refiner: No
Used oil fuel marketer to burner: No
Used oil Specification marketer: No

KAISER PERMANENTE (Continued) **1019899295**

Used oil transfer facility: No
Used oil transporter: No

. Waste code: 311
. Waste name: Pharmaceutical waste

. Waste code: 343
. Waste name: Unspecified organic liquid mixture

. Waste code: D001
. Waste name: IGNITABLE HAZARDOUS WASTES ARE THOSE WASTES WHICH HAVE A FLASHPOINT OF LESS THAN 140 DEGREES FAHRENHEIT AS DETERMINED BY A PENSKY-MARTENS CLOSED CUP FLASH POINT TESTER. ANOTHER METHOD OF DETERMINING THE FLASH POINT OF A WASTE IS TO REVIEW THE MATERIAL SAFETY DATA SHEET, WHICH CAN BE OBTAINED FROM THE MANUFACTURER OR DISTRIBUTOR OF THE MATERIAL. LACQUER THINNER IS AN EXAMPLE OF A COMMONLY USED SOLVENT WHICH WOULD BE CONSIDERED AS IGNITABLE HAZARDOUS WASTE.

. Waste code: D004
. Waste name: ARSENIC

. Waste code: F003
. Waste name: THE FOLLOWING SPENT NON-HALOGENATED SOLVENTS: XYLENE, ACETONE, ETHYL ACETATE, ETHYL BENZENE, ETHYL ETHER, METHYL ISOBUTYL KETONE, N-BUTYL ALCOHOL, CYCLOHEXANONE, AND METHANOL; ALL SPENT SOLVENT MIXTURES/BLENDS CONTAINING, BEFORE USE, ONLY THE ABOVE SPENT NON-HALOGENATED SOLVENTS; AND ALL SPENT SOLVENT MIXTURES/BLENDS CONTAINING, BEFORE USE, ONE OR MORE OF THE ABOVE NON-HALOGENATED SOLVENTS, AND, A TOTAL OF TEN PERCENT OR MORE (BY VOLUME) OF ONE OR MORE OF THOSE SOLVENTS LISTED IN F001, F002, F004, AND F005, AND STILL BOTTOMS FROM THE RECOVERY OF THESE SPENT SOLVENTS AND SPENT SOLVENT MIXTURES.

. Waste code: P001
. Waste name: 2H-1-BENZOPYRAN-2-ONE, 4-HYDROXY-3-(3-OXO-1-PHENYLBUTYL)-, & SALTS, WHEN PRESENT AT CONCENTRATIONS GREATER THAN 0.3%

. Waste code: P012
. Waste name: ARSENIC OXIDE AS2O3

. Waste code: P075
. Waste name: NICOTINE, & SALTS

. Waste code: P081
. Waste name: NITROGLYCERINE (R)

. Waste code: U002
. Waste name: ACETONE (I)

. Waste code: U010
. Waste name: AZIRINO[2',3':3,4]PYRROLO[1,2-A]INDOLE-4,7-DIONE, 6-AMINO-8-[[(AMINOCARBONYL)OXY]METHYL]-1,1A,2,8,8A,8B-HEXAHYDRO-8A-METHOXY-5-METHYL-, [1AS-(1AALPHA, 8BETA,8AALPHA,8BALPHA)]-

. Waste code: U035
. Waste name: BENZENEBUTANOIC ACID, 4-[BIS(2-CHLOROETHYL)AMINO]-

KAISER PERMANENTE (Continued) **1019899295**

. Waste code: U050
. Waste name: CHRYSENE

. Waste code: U058
. Waste name: CYCLOPHOSPHAMIDE

. Waste code: U059
. Waste name: DAUNOMYCIN

. Waste code: U150
. Waste name: MELPHALAN

Biennial Reports:

Last Biennial Reporting Year: 2017

Annual Waste Handled:

Waste code: D001
Waste name: IGNITABLE HAZARDOUS WASTES ARE THOSE WASTES WHICH HAVE A FLASHPOINT OF LESS THAN 140 DEGREES FAHRENHEIT AS DETERMINED BY A PENSKY-MARTENS CLOSED CUP FLASH POINT TESTER. ANOTHER METHOD OF DETERMINING THE FLASH POINT OF A WASTE IS TO REVIEW THE MATERIAL SAFETY DATA SHEET, WHICH CAN BE OBTAINED FROM THE MANUFACTURER OR DISTRIBUTOR OF THE MATERIAL. LACQUER THINNER IS AN EXAMPLE OF A COMMONLY USED SOLVENT WHICH WOULD BE CONSIDERED AS IGNITABLE HAZARDOUS WASTE.
Amount (Lbs): 80

Waste code: D004
Waste name: ARSENIC
Amount (Lbs): 95

Waste code: F003
Waste name: THE FOLLOWING SPENT NON-HALOGENATED SOLVENTS: XYLENE, ACETONE, ETHYL ACETATE, ETHYL BENZENE, ETHYL ETHER, METHYL ISOBUTYL KETONE, N-BUTYL ALCOHOL, CYCLOHEXANONE, AND METHANOL; ALL SPENT SOLVENT MIXTURES/BLENDS CONTAINING, BEFORE USE, ONLY THE ABOVE SPENT NON-HALOGENATED SOLVENTS; AND ALL SPENT SOLVENT MIXTURES/BLENDS CONTAINING, BEFORE USE, ONE OR MORE OF THE ABOVE NON-HALOGENATED SOLVENTS, AND, A TOTAL OF TEN PERCENT OR MORE (BY VOLUME) OF ONE OR MORE OF THOSE SOLVENTS LISTED IN F001, F002, F004, AND F005, AND STILL BOTTOMS FROM THE RECOVERY OF THESE SPENT SOLVENTS AND SPENT SOLVENT MIXTURES.
Amount (Lbs): 80

Waste code: P001
Waste name: 2H-1-BENZOPYRAN-2-ONE, 4-HYDROXY-3-(3-OXO-1-PHENYLBUTYL)-, & SALTS, WHEN PRESENT AT CONCENTRATIONS GREATER THAN 0.3%
Amount (Lbs): 51

Waste code: P012
Waste name: ARSENIC OXIDE AS2O3
Amount (Lbs): 95

Waste code: P075
Waste name: NICOTINE, & SALTS
Amount (Lbs): 51

Waste code: P081

KAISER PERMANENTE (Continued) **1019899295**

Waste name: NITROGLYCERINE (R)
Amount (Lbs): 51

Waste code: U002
Waste name: ACETONE (I)
Amount (Lbs): 51

Waste code: U010
Waste name: AZIRINO[2',3':3,4]PYRROLO[1,2-A]INDOLE-4,7-DIONE, 6-AMINO-8-[[(AMINOCARBONYL)OXY]METHYL]-1,1A,2,8,8A,8B-HEXAHYDRO-8A-METHOXY-5-METHYL-, [1AS-(1AALPHA, 8BETA,8AALPHA,8BALPHA)]-
Amount (Lbs): 1129.7

Waste code: U035
Waste name: BENZENEBUTANOIC ACID, 4-[BIS(2-CHLOROETHYL)AMINO]-
Amount (Lbs): 1129.7

Waste code: U058
Waste name: CYCLOPHOSPHAMIDE
Amount (Lbs): 1078.7

Waste code: U059
Waste name: DAUNOMYCIN
Amount (Lbs): 1078.7

Waste code: U150
Waste name: MELPHALAN
Amount (Lbs): 1078.7

Violation Status: No violations found

B13 **KAISER MEDICAL CENTER** **CA SWEEPS UST** **S101584979**
NE **1515 N VERMONT AVE** **CA FID UST** **N/A**
< 1/8 **LOS ANGELES, CA 90027**
0.062 mi.
328 ft. **Site 4 of 6 in cluster B**

Relative: **Higher**
Actual: **399 ft.**

SWEEPS UST:
Status: Not reported
Comp Number: 6632
Number: Not reported
Board Of Equalization: Not reported
Referral Date: Not reported
Action Date: Not reported
Created Date: Not reported
Owner Tank Id: Not reported
SWRCB Tank Id: Not reported
Tank Status: Not reported
Capacity: Not reported
Active Date: Not reported
Tank Use: Not reported
STG: Not reported
Content: Not reported
Number Of Tanks: 0

CA FID UST:

KAISER MEDICAL CENTER (Continued) **S101584979**

Facility ID:	19017705
Regulated By:	UTNKI
Regulated ID:	Not reported
Cortese Code:	Not reported
SIC Code:	Not reported
Facility Phone:	2130000000
Mail To:	Not reported
Mailing Address:	1515 N VERMONT AVE
Mailing Address 2:	Not reported
Mailing City,St,Zip:	LOS ANGELES 900270000
Contact:	Not reported
Contact Phone:	Not reported
DUNs Number:	Not reported
NPDES Number:	Not reported
EPA ID:	Not reported
Comments:	Not reported
Status:	Inactive

C14 **CHURCH OF SCIENTOLOGY** **CA UST** **U003781507**
SW **4833 FOUNTAIN AVE** **CA SWEEPS UST** **N/A**
< 1/8 **LOS ANGELES, CA 90029**
0.065 mi.
345 ft. **Site 1 of 2 in cluster C**

Relative: UST:
Lower

Facility ID:	25228
Permitting Agency:	LOS ANGELES, CITY OF
Latitude:	34.098132
Longitude:	-118.293127

Actual:
372 ft.

SWEEPS UST:

Status:	Active
Comp Number:	6514
Number:	9
Board Of Equalization:	Not reported
Referral Date:	09-29-93
Action Date:	09-29-93
Created Date:	02-29-88
Owner Tank Id:	Not reported
SWRCB Tank Id:	Not reported
Tank Status:	Not reported
Capacity:	Not reported
Active Date:	Not reported
Tank Use:	Not reported
STG:	Not reported
Content:	Not reported
Number Of Tanks:	Not reported

C15 **CHURCH OF SCIENTOLOGY** **CA FID UST** **S101588028**
SW **4833 FOUNTAIN AVE** **N/A**
< 1/8 **LOS ANGELES, CA 90029**
0.065 mi.
345 ft. **Site 2 of 2 in cluster C**

Relative: **Lower**

Actual: **372 ft.**

CA FID UST:

Facility ID:	19056260
Regulated By:	UTNKA
Regulated ID:	Not reported
Cortese Code:	Not reported
SIC Code:	Not reported
Facility Phone:	2130000000
Mail To:	Not reported
Mailing Address:	4833 FOUNTAIN AVE
Mailing Address 2:	Not reported
Mailing City,St,Zip:	LOS ANGELES 900290000
Contact:	Not reported
Contact Phone:	Not reported
DUNs Number:	Not reported
NPDES Number:	Not reported
EPA ID:	Not reported
Comments:	Not reported
Status:	Active

B16 **KROLL IDA MRS** **EDR Hist Cleaner** **1009190352**
ESE **1428 N VERMONT AVE** **N/A**
< 1/8 **LOS ANGELES, CA**
0.073 mi.
387 ft. **Site 5 of 6 in cluster B**

Relative: **Lower**

Actual: **388 ft.**

EDR Hist Cleaner

Year:	Name:	Type:
1929	KROLL REUBEN	CLOTHES PRESSERS CLEANERS AND REPAIRERS
1933	KROLL IDA MRS	CLOTHES PRESSERS AND CLEANERS

B17 **KERR H W** **EDR Hist Cleaner** **1009191113**
ESE **1410 N VERMONT AVE** **N/A**
< 1/8 **LOS ANGELES, CA**
0.077 mi.
404 ft. **Site 6 of 6 in cluster B**

Relative: **Lower**

Actual: **385 ft.**

EDR Hist Cleaner

Year:	Name:	Type:
1937	KERR H W	CLOTHES PRESSERS AND CLEANERS

D18
WNW
< 1/8
0.085 mi.
451 ft.

KAISER FOUNDATION HOSPITAL
4867 W SUNSET BLVD
LOS ANGELES, CA 90027

Site 1 of 10 in cluster D

CA HIST UST **1000380310**
N/A

Relative:
Lower

Actual:
383 ft.

HIST UST:

File Number:	Not reported
URL:	Not reported
Region:	STATE
Facility ID:	00000029174
Facility Type:	Other
Other Type:	HOSPITAL
Contact Name:	Not reported
Telephone:	2136678444
Owner Name:	KAISER FOUNDATION HOSPITAL
Owner Address:	4867 SUNSET BLVD.
Owner City,St,Zip:	LOS ANGELES, CA 90027
Total Tanks:	0002
Tank Num:	001
Container Num:	1
Year Installed:	1976
Tank Capacity:	00010000
Tank Used for:	PRODUCT
Type of Fuel:	DIESEL
Container Construction Thickness:	Not reported
Leak Detection:	Visual
Tank Num:	002
Container Num:	2
Year Installed:	1983
Tank Capacity:	00001500
Tank Used for:	PRODUCT
Type of Fuel:	DIESEL
Container Construction Thickness:	Not reported
Leak Detection:	Visual, None
Tank Num:	003
Container Num:	2
Year Installed:	1983
Tank Capacity:	00001500
Tank Used for:	PRODUCT
Type of Fuel:	DIESEL
Container Construction Thickness:	Not reported
Leak Detection:	Visual
Tank Num:	004
Container Num:	1
Year Installed:	1976
Tank Capacity:	00010000
Tank Used for:	PRODUCT
Type of Fuel:	DIESEL
Container Construction Thickness:	Not reported
Leak Detection:	Visual

D19 **KAISER FOUNDATION HOSPITALS /C** **CA SWEEPS UST** **S101582945**
WNW **4867 W SUNSET BLVD** **CA FID UST** **N/A**
< 1/8 **LOS ANGELES, CA 90027**
0.085 mi.
451 ft. **Site 2 of 10 in cluster D**

Relative: **Lower**
Actual: **383 ft.**

SWEEPS UST:

Status:	Active
Comp Number:	5411
Number:	1
Board Of Equalization:	44-013220
Referral Date:	06-07-93
Action Date:	04-11-94
Created Date:	02-29-88
Owner Tank Id:	000005411
SWRCB Tank Id:	19-050-005411-000001
Tank Status:	A
Capacity:	1000
Active Date:	10-01-92
Tank Use:	M.V. FUEL
STG:	P
Content:	DIESEL
Number Of Tanks:	1

CA FID UST:

Facility ID:	19001966
Regulated By:	UTNKA
Regulated ID:	Not reported
Cortese Code:	Not reported
SIC Code:	Not reported
Facility Phone:	2136675933
Mail To:	Not reported
Mailing Address:	WALNUT CENTER
Mailing Address 2:	Not reported
Mailing City,St,Zip:	LOS ANGELES 900270000
Contact:	Not reported
Contact Phone:	Not reported
DUNs Number:	Not reported
NPDES Number:	Not reported
EPA ID:	Not reported
Comments:	Not reported
Status:	Active

D20 **KAISER LAMC STAGE 2** **CA LUST** **S104406288**
WNW **4867 SUNSET BOULEVARD** **CA HIST CORTESE** **N/A**
< 1/8 **LOS ANGELES, CA 90027** **CA NPDES**
0.085 mi. **CA CIWQS**
451 ft. **Site 3 of 10 in cluster D**

Relative: **Lower**
Actual: **383 ft.**

LUST:

Lead Agency:	LOS ANGELES RWQCB (REGION 4)
Case Type:	LUST Cleanup Site
Geo Track:	http://geotracker.waterboards.ca.gov/profile_report.asp?global_id=T0603700734
Global Id:	T0603700734
Latitude:	34.0982135
Longitude:	-118.2954031
Status:	Completed - Case Closed
Status Date:	04/07/1997
Case Worker:	YR

KAISER LAMC STAGE 2 (Continued) **S104406288**

RB Case Number: 900270034
Local Agency: LOS ANGELES, CITY OF
File Location: Not reported
Local Case Number: Not reported
Potential Media Affect: Aquifer used for drinking water supply
Potential Contaminants of Concern: Diesel
Site History: Not reported

LUST:
Global Id: T0603700734
Contact Type: Local Agency Caseworker
Contact Name: ELOY LUNA
Organization Name: LOS ANGELES, CITY OF
Address: 200 North Main Street, Suite 1780
City: LOS ANGELES
Email: eloy.luna@lacity.org
Phone Number: Not reported

Global Id: T0603700734
Contact Type: Regional Board Caseworker
Contact Name: YUE RONG
Organization Name: LOS ANGELES RWQCB (REGION 4)
Address: 320 W. 4TH ST., SUITE 200
City: Los Angeles
Email: yrong@waterboards.ca.gov
Phone Number: Not reported

LUST:
Global Id: T0603700734
Action Type: Other
Date: 02/06/1989
Action: Leak Reported

LUST:
Global Id: T0603700734
Status: Completed - Case Closed
Status Date: 04/07/1997

Global Id: T0603700734
Status: Open - Case Begin Date
Status Date: 02/06/1989

Global Id: T0603700734
Status: Open - Site Assessment
Status Date: 03/20/1989

Global Id: T0603700734
Status: Open - Verification Monitoring
Status Date: 12/28/1993

LUST REG 4:
Region: 4
Regional Board: 04
County: Los Angeles
Facility Id: 900270034

KAISER LAMC STAGE 2 (Continued) **S104406288**

Status:	Case Closed	
Substance:	Diesel	
Substance Quantity:	Not reported	
Local Case No:	Not reported	
Case Type:	Groundwater	
Abatement Method Used at the Site:		Excavate and Dispose
Global ID:	T0603700734	
W Global ID:	Not reported	
Staff:	UNK	
Local Agency:	19050	
Cross Street:	Not reported	
Enforcement Type:	Not reported	
Date Leak Discovered:	Not reported	
Date Leak First Reported:		2/6/1989
Date Leak Record Entered:	Not reported	
Date Confirmation Began:	Not reported	
Date Leak Stopped:	Not reported	
Date Case Last Changed on Database:		10/21/1993
Date the Case was Closed:		4/7/1997
How Leak Discovered:	Not reported	
How Leak Stopped:	Not reported	
Cause of Leak:	Not reported	
Leak Source:	Not reported	
Operator:	Not reported	
Water System:	Not reported	
Well Name:	Not reported	
Approx. Dist To Production Well (ft):		10657.520390791703178734923194
Source of Cleanup Funding:		Not reported
Preliminary Site Assessment Workplan Submitted:		Not reported
Preliminary Site Assessment Began:		Not reported
Pollution Characterization Began:		3/20/1989
Remediation Plan Submitted:		Not reported
Remedial Action Underway:		Not reported
Post Remedial Action Monitoring Began:		12/28/1993
Enforcement Action Date:		Not reported
Historical Max MTBE Date:		Not reported
Hist Max MTBE Conc in Groundwater:		Not reported
Hist Max MTBE Conc in Soil:		Not reported
Significant Interim Remedial Action Taken:		Yes
GW Qualifier:	Not reported	
Soil Qualifier:	Not reported	
Organization:	Not reported	
Owner Contact:	Not reported	
Responsible Party:	KAISER FOUNDATION HEALTH PLAN	
RP Address:	3355 E. 26TH ST., LOS ANGELES CA 90023	
Program:	LUST	
Lat/Long:	34.0982135 / -1	
Local Agency Staff:	PEJ	
Beneficial Use:	Not reported	
Priority:	Not reported	
Cleanup Fund Id:	Not reported	
Suspended:	Not reported	
Assigned Name:	Not reported	
Summary:	02/20/91 - CASE ASSIGNED TO GN	

HIST CORTESE:

Region:	CORTESE

KAISER LAMC STAGE 2 (Continued) **S104406288**

Facility County Code: 19
Reg By: LTNKA
Reg Id: 900270034

NPDES:

Facility Status:	Not reported
NPDES Number:	Not reported
Region:	Not reported
Agency Number:	Not reported
Regulatory Measure ID:	Not reported
Place ID:	Not reported
Order Number:	Not reported
WDID:	4 19C360088
Regulatory Measure Type:	Construction
Program Type:	Not reported
Adoption Date Of Regulatory Measure:	Not reported
Effective Date Of Regulatory Measure:	Not reported
Termination Date Of Regulatory Measure:	Not reported
Expiration Date Of Regulatory Measure:	Not reported
Discharge Address:	Not reported
Discharge Name:	Not reported
Discharge City:	Not reported
Discharge State:	Not reported
Discharge Zip:	Not reported
Status:	Terminated
Status Date:	05/07/2014
Operator Name:	Kaiser Permanente
Operator Address:	4621 Hollywood
Operator City:	Los Angeles
Operator State:	California
Operator Zip:	90027

NPDES as of 03/2018:

NPDES Number:	Not reported
Status:	Not reported
Agency Number:	Not reported
Region:	4
Regulatory Measure ID:	410077
Order Number:	Not reported
Regulatory Measure Type:	Construction
Place ID:	Not reported
WDID:	4 19C360088
Program Type:	Not reported
Adoption Date Of Regulatory Measure:	Not reported
Effective Date Of Regulatory Measure:	Not reported
Expiration Date Of Regulatory Measure:	Not reported
Termination Date Of Regulatory Measure:	02/17/2014
Discharge Name:	Not reported
Discharge Address:	Not reported
Discharge City:	Not reported
Discharge State:	Not reported
Discharge Zip:	Not reported
Received Date:	12/13/2010
Processed Date:	12/21/2010
Status:	Terminated
Status Date:	05/07/2014
Place Size:	10.8

KAISER LAMC STAGE 2 (Continued) **S104406288**

Place Size Unit:	Acres
Contact:	Ivan Caso
Contact Title:	Senior Project Manager
Contact Phone:	909-578-9060
Contact Phone Ext:	Not reported
Contact Email:	ivan.caso@kp.org
Operator Name:	Kaiser Permanente
Operator Address:	4621 Hollywood
Operator City:	Los Angeles
Operator State:	California
Operator Zip:	90027
Operator Contact:	Ivan Caso
Operator Contact Title:	Senior Project Manager
Operator Contact Phone:	323-783-8011
Operator Contact Phone Ext:	Not reported
Operator Contact Email:	ivan.caso@kp.org
Operator Type:	Private Business
Developer:	Whiting Turner
Developer Address:	3 Corporate Park
Developer City:	Irvine
Developer State:	California
Developer Zip:	92606
Developer Contact:	Rob Prather
Developer Contact Title:	Superindendent
Constype Linear Utility Ind:	N
Emergency Phone:	Not reported
Emergency Phone Ext:	Not reported
Constype Above Ground Ind:	Not reported
Constype Below Ground Ind:	Not reported
Constype Cable Line Ind:	Not reported
Constype Comm Line Ind:	Not reported
Constype Commertial Ind:	Not reported
Constype Electrical Line Ind:	Not reported
Constype Gas Line Ind:	Not reported
Constype Industrial Ind:	Not reported
Constype Other Description:	Not reported
Constype Other Ind:	Not reported
Constype Recons Ind:	Y
Constype Residential Ind:	Not reported
Constype Transport Ind:	Not reported
Constype Utility Description:	Not reported
Constype Utility Ind:	Not reported
Constype Water Sewer Ind:	Not reported
Dir Discharge Uswater Ind:	N
Receiving Water Name:	Not reported
Certifier:	Ivan Caso
Certifier Title:	Not reported
Certification Date:	13-DEC-10
Primary Sic:	Not reported
Secondary Sic:	Not reported
Tertiary Sic:	Not reported

CIWQS:

Agency:	Kaiser Permanente
Agency Address:	4621 Hollywood, Los Angeles, CA 90027
Place/Project Type:	Construction - Reconstruction

KAISER LAMC STAGE 2 (Continued) **S104406288**

SIC/NAICS:	Not reported
Region:	4
Program:	CONSTW
Regulatory Measure Status:	Terminated
Regulatory Measure Type:	Storm water construction
Order Number:	2009-0009-DWQ
WDID:	4 19C360088
NPDES Number:	CAS000002
Adoption Date:	Not reported
Effective Date:	12/21/2010
Termination Date:	02/17/2014
Expiration/Review Date:	Not reported
Design Flow:	Not reported
Major/Minor:	Not reported
Complexity:	Not reported
TTWQ:	Not reported
Enforcement Actions within 5 years:	0
Violations within 5 years:	0
Latitude:	34.09816
Longitude:	-118.29541

D21 **KAISER PERMANENTE LOS ANGELES** **RCRA-LQG** **1007199251**
WNW **4867 W. SUNSET BLVD.** **CAD981396591**
< 1/8 **LOS ANGELES, CA 90027**
0.085 mi.
451 ft. **Site 4 of 10 in cluster D**

Relative:
Lower

Actual:
383 ft.

RCRA-LQG:

Date form received by agency:	06/01/2012
Facility name:	KAISER PERMANENTE LOS ANGELES
Facility address:	4867 W. SUNSET BLVD. LOS ANGELES, CA 90027
EPA ID:	CAD981396591
Mailing address:	W. SUNSET BLVD. LOS ANGELES, CA 90027
Contact:	ROBERT D GLASER
Contact address:	W. SUNSET BLVD. LEVEL B LOS ANGELES, CA 90027
Contact country:	US
Contact telephone:	323-783-0595
Contact email:	ROBERT.D.GLASER@KP.ORG
EPA Region:	09
Classification:	Large Quantity Generator
Description:	Handler: generates 1,000 kg or more of hazardous waste during any calendar month; or generates more than 1 kg of acutely hazardous waste during any calendar month; or generates more than 100 kg of any residue or contaminated soil, waste or other debris resulting from the cleanup of a spill, into or on any land or water, of acutely hazardous waste during any calendar month; or generates 1 kg or less of acutely hazardous waste during any calendar month, and accumulates more than 1 kg of acutely hazardous waste at any time; or generates 100 kg or less of any residue or contaminated soil, waste or other debris resulting from the cleanup of a spill, into or on any land or water, of acutely hazardous waste during any calendar month, and accumulates more than 100 kg of that material at any time

Owner/Operator Summary:

KAISER PERMANENTE LOS ANGELES (Continued) **1007199251**

Owner/operator name: KAISER PERMANENTE
Owner/operator address: 1 KAISER PLAZA
OAKLAND, CA 94612
Owner/operator country: US
Owner/operator telephone: Not reported
Owner/operator email: Not reported
Owner/operator fax: Not reported
Owner/operator extension: Not reported
Legal status: Private
Owner/Operator Type: Owner
Owner/Op start date: 01/01/1951
Owner/Op end date: Not reported

Owner/operator name: KAISER PERMANENTE FOUNDATION HOSPITALS
Owner/operator address: W. SUNSET BLVD.
LOS ANGELES, CA 90027
Owner/operator country: Not reported
Owner/operator telephone: Not reported
Owner/operator email: Not reported
Owner/operator fax: Not reported
Owner/operator extension: Not reported
Legal status: Private
Owner/Operator Type: Operator
Owner/Op start date: 01/01/1953
Owner/Op end date: Not reported

Owner/operator name: CATHERINE VU
Owner/operator address: Not reported
Not reported
Owner/operator country: US
Owner/operator telephone: Not reported
Owner/operator email: Not reported
Owner/operator fax: Not reported
Owner/operator extension: Not reported
Legal status: Private
Owner/Operator Type: Operator
Owner/Op start date: 02/01/2005
Owner/Op end date: Not reported

Owner/operator name: KAISER PERMANENTE FOUNDATION HOSPITAL
Owner/operator address: 1800 HARRISON ST FLOOR 6
OAKLAND, CA 94612
Owner/operator country: US
Owner/operator telephone: 510-625-2499
Owner/operator email: Not reported
Owner/operator fax: Not reported
Owner/operator extension: Not reported
Legal status: Private
Owner/Operator Type: Owner
Owner/Op start date: 10/03/1977
Owner/Op end date: Not reported

Owner/operator name: KAISER PERMANENTE FOUNDATION HOSPITALS
Owner/operator address: HARRISON STREET
OAKLAND, CA 94612
Owner/operator country: Not reported
Owner/operator telephone: 510-625-2338

KAISER PERMANENTE LOS ANGELES (Continued) **1007199251**

Owner/operator email: Not reported
Owner/operator fax: Not reported
Owner/operator extension: Not reported
Legal status: Private
Owner/Operator Type: Owner
Owner/Op start date: 02/01/1967
Owner/Op end date: Not reported

Owner/operator name: 393 E WALNUT
Owner/operator address: 393 E WALNUT ST
PASADENA, CA 91188
Owner/operator country: US
Owner/operator telephone: Not reported
Owner/operator email: Not reported
Owner/operator fax: Not reported
Owner/operator extension: Not reported
Legal status: Private
Owner/Operator Type: Operator
Owner/Op start date: 10/03/1977
Owner/Op end date: Not reported

Handler Activities Summary:
U.S. importer of hazardous waste: No
Mixed waste (haz. and radioactive): No
Recycler of hazardous waste: No
Transporter of hazardous waste: No
Treater, storer or disposer of HW: No
Underground injection activity: No
On-site burner exemption: No
Furnace exemption: No
Used oil fuel burner: No
Used oil processor: No
User oil refiner: No
Used oil fuel marketer to burner: No
Used oil Specification marketer: No
Used oil transfer facility: No
Used oil transporter: No

. Waste code: D001
. Waste name: IGNITABLE HAZARDOUS WASTES ARE THOSE WASTES WHICH HAVE A FLASHPOINT OF LESS THAN 140 DEGREES FAHRENHEIT AS DETERMINED BY A PENSKY-MARTENS CLOSED CUP FLASH POINT TESTER. ANOTHER METHOD OF DETERMINING THE FLASH POINT OF A WASTE IS TO REVIEW THE MATERIAL SAFETY DATA SHEET, WHICH CAN BE OBTAINED FROM THE MANUFACTURER OR DISTRIBUTOR OF THE MATERIAL. LACQUER THINNER IS AN EXAMPLE OF A COMMONLY USED SOLVENT WHICH WOULD BE CONSIDERED AS IGNITABLE HAZARDOUS WASTE.

. Waste code: D002
. Waste name: A WASTE WHICH HAS A PH OF LESS THAN 2 OR GREATER THAN 12.5 IS CONSIDERED TO BE A CORROSIVE HAZARDOUS WASTE. SODIUM HYDROXIDE, A CAUSTIC SOLUTION WITH A HIGH PH, IS OFTEN USED BY INDUSTRIES TO CLEAN OR DEGREASE PARTS. HYDROCHLORIC ACID, A SOLUTION WITH A LOW PH, IS USED BY MANY INDUSTRIES TO CLEAN METAL PARTS PRIOR TO PAINTING. WHEN THESE CAUSTIC OR ACID SOLUTIONS BECOME CONTAMINATED AND MUST BE DISPOSED, THE WASTE WOULD BE A CORROSIVE HAZARDOUS WASTE.

. Waste code: D003

KAISER PERMANENTE LOS ANGELES (Continued) **1007199251**

. Waste name: A MATERIAL IS CONSIDERED TO BE A REACTIVE HAZARDOUS WASTE IF IT IS NORMALLY UNSTABLE, REACTS VIOLENTLY WITH WATER, GENERATES TOXIC GASES WHEN EXPOSED TO WATER OR CORROSIVE MATERIALS, OR IF IT IS CAPABLE OF DETONATION OR EXPLOSION WHEN EXPOSED TO HEAT OR A FLAME. ONE EXAMPLE OF SUCH WASTE WOULD BY WASTE GUNPOWDER.

. Waste code: D004
. Waste name: ARSENIC

. Waste code: D005
. Waste name: BARIUM

. Waste code: D007
. Waste name: CHROMIUM

. Waste code: D011
. Waste name: SILVER

. Waste code: D013
. Waste name: LINDANE

. Waste code: D033
. Waste name: HEXACHLOROBUTADIENE

. Waste code: F003
. Waste name: THE FOLLOWING SPENT NON-HALOGENATED SOLVENTS: XYLENE, ACETONE, ETHYL ACETATE, ETHYL BENZENE, ETHYL ETHER, METHYL ISOBUTYL KETONE, N-BUTYL ALCOHOL, CYCLOHEXANONE, AND METHANOL; ALL SPENT SOLVENT MIXTURES/BLENDS CONTAINING, BEFORE USE, ONLY THE ABOVE SPENT NON-HALOGENATED SOLVENTS; AND ALL SPENT SOLVENT MIXTURES/BLENDS CONTAINING, BEFORE USE, ONE OR MORE OF THE ABOVE NON-HALOGENATED SOLVENTS, AND, A TOTAL OF TEN PERCENT OR MORE (BY VOLUME) OF ONE OR MORE OF THOSE SOLVENTS LISTED IN F001, F002, F004, AND F005, AND STILL BOTTOMS FROM THE RECOVERY OF THESE SPENT SOLVENTS AND SPENT SOLVENT MIXTURES.

. Waste code: P001
. Waste name: 2H-1-BENZOPYRAN-2-ONE, 4-HYDROXY-3-(3-OXO-1-PHENYLBUTYL)-, & SALTS, WHEN PRESENT AT CONCENTRATIONS GREATER THAN 0.3%

. Waste code: P081
. Waste name: NITROGLYCERINE (R)

. Waste code: P105
. Waste name: SODIUM AZIDE

. Waste code: U002
. Waste name: ACETONE (I)

. Waste code: U010
. Waste name: AZIRINO[2',3':3,4]PYRROLO[1,2-A]INDOLE-4,7-DIONE, 6-AMINO-8-[[(AMINOCARBONYL)OXY]METHYL]-1,1A,2,8,8A,8B-HEXAHYDRO-8A-METHOXY-5-METHYL-, [1AS-(1AALPHA, 8BETA,8AALPHA,8BALPHA)]-

. Waste code: U035
. Waste name: BENZENEBUTANOIC ACID, 4-[BIS(2-CHLOROETHYL)AMINO]-

KAISER PERMANENTE LOS ANGELES (Continued) **1007199251**

. Waste code: U044
. Waste name: CHLOROFORM

. Waste code: U048
. Waste name: O-CHLOROPHENOL

. Waste code: U089
. Waste name: DIETHYLSTILBESTEROL

. Waste code: U122
. Waste name: FORMALDEHYDE

. Waste code: U129
. Waste name: CYCLOHEXANE, 1,2,3,4,5,6-HEXACHLORO-, (1ALPHA,2ALPHA,3BETA,4ALPHA,5ALPHA,6BETA)-

. Waste code: U132
. Waste name: HEXACHLOROPHENE

. Waste code: U150
. Waste name: MELPHALAN

. Waste code: U188
. Waste name: PHENOL

. Waste code: U200
. Waste name: RESERPINE

. Waste code: U237
. Waste name: 2,4-(1H,3H)-PYRIMIDINEDIONE, 5-[BIS(2-CHLOROETHYL)AMINO]-

. Waste code: U248
. Waste name: 2H-1-BENZOPYRAN-2-ONE, 4-HYDROXY-3-(3-OXO-1-PHENYL-BUTYL)-, & SALTS, WHEN PRESENT AT CONCENTRATIONS OF 0.3% OR LESS

Historical Generators:
Date form received by agency: 07/21/2010
Site name: 4867 SUNSET
Classification: Large Quantity Generator

. Waste code: 151
. Waste name: Asbestos-containing waste

. Waste code: 221
. Waste name: Waste oil and mixed oil

. Waste code: D001
. Waste name: IGNITABLE HAZARDOUS WASTES ARE THOSE WASTES WHICH HAVE A FLASHPOINT OF LESS THAN 140 DEGREES FAHRENHEIT AS DETERMINED BY A PENSKY-MARTENS CLOSED CUP FLASH POINT TESTER. ANOTHER METHOD OF DETERMINING THE FLASH POINT OF A WASTE IS TO REVIEW THE MATERIAL SAFETY DATA SHEET, WHICH CAN BE OBTAINED FROM THE MANUFACTURER OR DISTRIBUTOR OF THE MATERIAL. LACQUER THINNER IS AN EXAMPLE OF A COMMONLY USED SOLVENT WHICH WOULD BE CONSIDERED AS IGNITABLE HAZARDOUS WASTE.

. Waste code: D002
. Waste name: A WASTE WHICH HAS A PH OF LESS THAN 2 OR GREATER THAN 12.5 IS

KAISER PERMANENTE LOS ANGELES (Continued) **1007199251**

CONSIDERED TO BE A CORROSIVE HAZARDOUS WASTE. SODIUM HYDROXIDE, A CAUSTIC SOLUTION WITH A HIGH PH, IS OFTEN USED BY INDUSTRIES TO CLEAN OR DEGREASE PARTS. HYDROCHLORIC ACID, A SOLUTION WITH A LOW PH, IS USED BY MANY INDUSTRIES TO CLEAN METAL PARTS PRIOR TO PAINTING. WHEN THESE CAUSTIC OR ACID SOLUTIONS BECOME CONTAMINATED AND MUST BE DISPOSED, THE WASTE WOULD BE A CORROSIVE HAZARDOUS WASTE.

. Waste code: D010
. Waste name: SELENIUM

. Waste code: D011
. Waste name: SILVER

. Waste code: U188
. Waste name: PHENOL

Date form received by agency: 06/21/2006
Site name: KAISER PERMANENTE LOS ANGELES MED CENTER
Classification: Large Quantity Generator

. Waste code: D001
. Waste name: IGNITABLE HAZARDOUS WASTES ARE THOSE WASTES WHICH HAVE A FLASHPOINT OF LESS THAN 140 DEGREES FAHRENHEIT AS DETERMINED BY A PENSKY-MARTENS CLOSED CUP FLASH POINT TESTER. ANOTHER METHOD OF DETERMINING THE FLASH POINT OF A WASTE IS TO REVIEW THE MATERIAL SAFETY DATA SHEET, WHICH CAN BE OBTAINED FROM THE MANUFACTURER OR DISTRIBUTOR OF THE MATERIAL. LACQUER THINNER IS AN EXAMPLE OF A COMMONLY USED SOLVENT WHICH WOULD BE CONSIDERED AS IGNITABLE HAZARDOUS WASTE.

. Waste code: D002
. Waste name: A WASTE WHICH HAS A PH OF LESS THAN 2 OR GREATER THAN 12.5 IS CONSIDERED TO BE A CORROSIVE HAZARDOUS WASTE. SODIUM HYDROXIDE, A CAUSTIC SOLUTION WITH A HIGH PH, IS OFTEN USED BY INDUSTRIES TO CLEAN OR DEGREASE PARTS. HYDROCHLORIC ACID, A SOLUTION WITH A LOW PH, IS USED BY MANY INDUSTRIES TO CLEAN METAL PARTS PRIOR TO PAINTING. WHEN THESE CAUSTIC OR ACID SOLUTIONS BECOME CONTAMINATED AND MUST BE DISPOSED, THE WASTE WOULD BE A CORROSIVE HAZARDOUS WASTE.

. Waste code: D008
. Waste name: LEAD

. Waste code: D009
. Waste name: MERCURY

. Waste code: D018
. Waste name: BENZENE

. Waste code: F002
. Waste name: THE FOLLOWING SPENT HALOGENATED SOLVENTS: TETRACHLOROETHYLENE, METHYLENE CHLORIDE, TRICHLOROETHYLENE, 1,1,1-TRICHLOROETHANE, CHLOROBENZENE, 1,1,2-TRICHLORO-1,2,2-TRIFLUOROETHANE, ORTHO-DICHLOROBENZENE, TRICHLOROFLUOROMETHANE, AND 1,1,2-TRICHLOROETHANE; ALL SPENT SOLVENT MIXTURES/BLENDS CONTAINING, BEFORE USE, A TOTAL OF TEN PERCENT OR MORE (BY VOLUME) OF ONE OR MORE OF THE ABOVE HALOGENATED SOLVENTS OR THOSE LISTED IN F001, F004, OR F005, AND STILL BOTTOMS FROM THE RECOVERY OF THESE SPENT SOLVENTS AND SPENT SOLVENT MIXTURES.

KAISER PERMANENTE LOS ANGELES (Continued) **1007199251**

. Waste code: F003
. Waste name: THE FOLLOWING SPENT NON-HALOGENATED SOLVENTS: XYLENE, ACETONE, ETHYL ACETATE, ETHYL BENZENE, ETHYL ETHER, METHYL ISOBUTYL KETONE, N-BUTYL ALCOHOL, CYCLOHEXANONE, AND METHANOL; ALL SPENT SOLVENT MIXTURES/BLENDS CONTAINING, BEFORE USE, ONLY THE ABOVE SPENT NON-HALOGENATED SOLVENTS; AND ALL SPENT SOLVENT MIXTURES/BLENDS CONTAINING, BEFORE USE, ONE OR MORE OF THE ABOVE NON-HALOGENATED SOLVENTS, AND, A TOTAL OF TEN PERCENT OR MORE (BY VOLUME) OF ONE OR MORE OF THOSE SOLVENTS LISTED IN F001, F002, F004, AND F005, AND STILL BOTTOMS FROM THE RECOVERY OF THESE SPENT SOLVENTS AND SPENT SOLVENT MIXTURES.

. Waste code: U010
. Waste name: AZIRINO[2',3':3,4]PYRROLO[1,2-A]INDOLE-4,7-DIONE, 6-AMINO-8-[[(AMINOCARBONYL)OXY]METHYL]-1,1A,2,8,8A,8B-HEXAHYDRO-8A-METHOXY-5-METHYL-, [1AS-(1AALPHA, 8BETA,8AALPHA,8BALPHA)]-

. Waste code: U058
. Waste name: CYCLOPHOSPHAMIDE

. Waste code: U059
. Waste name: DAUNOMYCIN

. Waste code: U122
. Waste name: FORMALDEHYDE

. Waste code: U150
. Waste name: MELPHALAN

Date form received by agency: 06/21/2006
Site name: KAISER PERMANENTE LOS ANGELES MED CENTER
Classification: Small Quantity Generator

Date form received by agency: 06/20/1991
Site name: KAISER FOUND HLTH
Classification: Large Quantity Generator

Violation Status: No violations found

D22 **KAISER PERMANENTE** **CA UST** **U003804773**
WNW **4867 W SUNSET BLVD** **N/A**
< 1/8 **LOS ANGELES, CA 90027**
0.085 mi.
451 ft. **Site 5 of 10 in cluster D**

Relative: UST:
Lower
Actual: Facility ID: 23706
383 ft. Permitting Agency: LOS ANGELES, CITY OF
Latitude: 34.0997638
Longitude: -118.2930087

Facility ID: FA0015222
Permitting Agency: Los Angeles City Fire Department
Latitude: 34.09872
Longitude: -118.29536

D23 **KAISER FOUNDATION HOSPITAL** **CA HIST UST** **S104916130**
WNW **4867 SUNSET BLVD** **CA EMI** **N/A**
< 1/8 **LOS ANGELES, CA 90027**
0.085 mi.
451 ft. **Site 6 of 10 in cluster D**

Relative: **Lower**
Actual: **383 ft.**

HIST UST:

File Number:	00027298
URL:	http://geotracker.waterboards.ca.gov/ustpdfs/pdf/00027298.pdf
Region:	Not reported
Facility ID:	Not reported
Facility Type:	Not reported
Other Type:	Not reported
Contact Name:	Not reported
Telephone:	Not reported
Owner Name:	Not reported
Owner Address:	Not reported
Owner City,St,Zip:	Not reported
Total Tanks:	Not reported
Tank Num:	Not reported
Container Num:	Not reported
Year Installed:	Not reported
Tank Capacity:	Not reported
Tank Used for:	Not reported
Type of Fuel:	Not reported
Container Construction Thickness:	Not reported
Leak Detection:	Not reported

Click here for Geo Tracker PDF:

EMI:

Year:	1987
County Code:	19
Air Basin:	SC
Facility ID:	18257
Air District Name:	SC
SIC Code:	8062
Air District Name:	SOUTH COAST AQMD
Community Health Air Pollution Info System:	Not reported
Consolidated Emission Reporting Rule:	Not reported
Total Organic Hydrocarbon Gases Tons/Yr:	0
Reactive Organic Gases Tons/Yr:	0
Carbon Monoxide Emissions Tons/Yr:	0
NOX - Oxides of Nitrogen Tons/Yr:	8
SOX - Oxides of Sulphur Tons/Yr:	0
Particulate Matter Tons/Yr:	1
Part. Matter 10 Micrometers and Smllr Tons/Yr:	1

E24 **KAISER FOUND HOSPITALS** **CA SWEEPS UST** **S101586988**
NE **4730 BARNSDALE AVE** **CA FID UST** **N/A**
< 1/8 **LOS ANGELES, CA 90027**
0.086 mi.
452 ft. **Site 1 of 4 in cluster E**

Relative: **Higher**
Actual: **401 ft.**

SWEEPS UST:

Status:	Active
Comp Number:	7916
Number:	9

KAISER FOUND HOSPITALS (Continued) **S101586988**

Board Of Equalization:	Not reported
Referral Date:	03-04-93
Action Date:	02-16-94
Created Date:	02-29-88
Owner Tank Id:	Not reported
SWRCB Tank Id:	Not reported
Tank Status:	Not reported
Capacity:	Not reported
Active Date:	Not reported
Tank Use:	Not reported
STG:	Not reported
Content:	Not reported
Number Of Tanks:	Not reported

CA FID UST:

Facility ID:	19054682
Regulated By:	UTNKI
Regulated ID:	Not reported
Cortese Code:	Not reported
SIC Code:	Not reported
Facility Phone:	2130000000
Mail To:	Not reported
Mailing Address:	UNK
Mailing Address 2:	Not reported
Mailing City,St,Zip:	LOS ANGELES 900270000
Contact:	Not reported
Contact Phone:	Not reported
DUNs Number:	Not reported
NPDES Number:	Not reported
EPA ID:	Not reported
Comments:	Not reported
Status:	Inactive

E25 **KAISER FOUNDATION HOSPITALS** **CA UST** **U003781502**
NE **4730 BARNSDALL AVE** **N/A**
< 1/8 **LOS ANGELES, CA 90027**
0.086 mi.
452 ft. **Site 2 of 4 in cluster E**

Relative: **Higher**

Actual: **401 ft.**

UST:

Facility ID:	25222
Permitting Agency:	LOS ANGELES, CITY OF
Latitude:	34.09908
Longitude:	-118.29218

F26 **MIAYES ELIAS** **EDR Hist Auto** **1009080350**
SE **1331 N VERMONT AVE** **N/A**
< 1/8 **LOS ANGELES, CA**
0.086 mi.
454 ft. **Site 1 of 7 in cluster F**

Relative: **Lower**

Actual: **378 ft.**

EDR Hist Auto

Year:	Name:	Type:
1929	MIAYES ELIAS	GASOLINE AND OIL SERVICE STATION
1933	WESTPHAL CORINNE	GASOLINE AND OIL SERVICE STATIONS

MIAYES ELIAS (Continued) **1009080350**

1937	MC CALL C H	GASOLINE AND OIL SERVICE STATIONS
1942	HOOPER R M	GASOLINE AND OIL SERVICE STATIONS

F27 **AM PM MINI MART** **EDR Hist Auto** **1020651333**
SE **1360 N VERMONT AV** **N/A**
< 1/8 **LOS ANGELES, CA 90027**
0.094 mi.
495 ft. **Site 2 of 7 in cluster F**

Relative: EDR Hist Auto
Lower

Actual:
379 ft.

Year:	Name:	Type:
1987	AM PM MINI MART	Grocery Stores
1988	AM PM MINI MART	Grocery Stores

D28 **SCHMITT GUSTAV** **EDR Hist Auto** **1009076647**
West **4874 S SUNSET BLVD** **N/A**
< 1/8 **LOS ANGELES, CA**
0.097 mi.
512 ft. **Site 7 of 10 in cluster D**

Relative: EDR Hist Auto
Lower

Actual:
380 ft.

Year:	Name:	Type:
1924	SIERRA REFINING CO	AUTOMOBILE SERVICE STATIONS
1929	COVEY J A	GASOLINE AND OIL SERVICE STATION
1933	COVEY J A	GASOLINE AND OIL SERVICE STATIONS
1933	JONES J H	AUTOMOBILE REPAIRING
1942	BEACON OIL CO	GASOLINE AND OIL SERVICE STATIONS
1942	SCHMITT GUSTAV	AUTOMOBILE REPAIRING

E29 **RITE AID NO 5435** **RCRA-SQG** **1000904966**
NNE **1533 N VERMONT AVE** **FINDS** **CA0000228510**
< 1/8 **LOS ANGELES, CA 90027** **ECHO**
0.103 mi.
546 ft. **Site 3 of 4 in cluster E**

Relative: RCRA-SQG:
Higher

Actual:
409 ft.

Date form received by agency:	07/25/1997
Facility name:	RITE AID NO 5435
Facility address:	1533 N VERMONT AVE LOS ANGELES, CA 90027
EPA ID:	CA0000228510
Contact:	GAIL RATAJCZAK
Contact address:	1533 N VERMONT AVE LOS ANGELES, CA 90027
Contact country:	US
Contact telephone:	800-769-6248
Contact email:	Not reported
EPA Region:	09
Classification:	Small Small Quantity Generator
Description:	Handler: generates more than 100 and less than 1000 kg of hazardous waste during any calendar month and accumulates less than 6000 kg of hazardous waste at any time; or generates 100 kg or less of hazardous waste during any calendar month, and accumulates more than 1000 kg of

RITE AID NO 5435 (Continued) **1000904966**

hazardous waste at any time

Owner/Operator Summary:
- Owner/operator name: RITE AID
- Owner/operator address: 30 HUNTER LN
  CAMP HILL, PA 17011
- Owner/operator country: Not reported
- Owner/operator telephone: 717-761-2633
- Owner/operator email: Not reported
- Owner/operator fax: Not reported
- Owner/operator extension: Not reported
- Legal status: Private
- Owner/Operator Type: Owner
- Owner/Op start date: Not reported
- Owner/Op end date: Not reported

Handler Activities Summary:
- U.S. importer of hazardous waste: No
- Mixed waste (haz. and radioactive): No
- Recycler of hazardous waste: No
- Transporter of hazardous waste: No
- Treater, storer or disposer of HW: No
- Underground injection activity: No
- On-site burner exemption: No
- Furnace exemption: No
- Used oil fuel burner: No
- Used oil processor: No
- User oil refiner: No
- Used oil fuel marketer to burner: No
- Used oil Specification marketer: No
- Used oil transfer facility: No
- Used oil transporter: No

Violation Status: No violations found

FINDS:

Registry ID: 110002615714

Environmental Interest/Information System

RCRAInfo is a national information system that supports the Resource Conservation and Recovery Act (RCRA) program through the tracking of events and activities related to facilities that generate, transport, and treat, store, or dispose of hazardous waste. RCRAInfo allows RCRA program staff to track the notification, permit, compliance, and corrective action activities required under RCRA.

Click this hyperlink while viewing on your computer to access additional FINDS: detail in the EDR Site Report.

ECHO:
- Envid: 1000904966
- Registry ID: 110002615714
- DFR URL: http://echo.epa.gov/detailed-facility-report?fid=110002615714

E30 **ABRAMSON MORRIS** **EDR Hist Auto** **1009075824**
ENE **1528 N VERMONT AVE** **N/A**
< 1/8 **LOS ANGELES, CA**
0.109 mi.
578 ft. **Site 4 of 4 in cluster E**

Relative: EDR Hist Auto
Higher

Actual: **399 ft.**

Year:	Name:	Type:
1924	ATON LOSKAMP UECKER	AUTOMOBILE REPAIRING
1929	MOLLEY N M	GASOLINE AND OIL SERVICE STATION
1933	CORKHILL J E	AUTOMOBILE REPAIRING
1933	ABRAMSON MORRIS	GASOLINE AND OIL SERVICE STATIONS
1937	ABRAMSON MORRIS	GASOLINE AND OIL SERVICE STATIONS
1937	CORKILL J E	AUTOMOBILE REPAIRING
1942	CORKHILL J B	AUTOMOBILE REPAIRING
1942	GEFFE MURRAY	GASOLINE AND OIL SERVICE STATIONS

G31 **CHILDREN'S HOSPITAL LOS ANGELES** **CA UST** **U004261336**
ENE **4661 W SUNSET BLVD** **N/A**
< 1/8 **LOS ANGELES, CA 90027**
0.115 mi.
608 ft. **Site 1 of 4 in cluster G**

Relative: UST:
Higher

Actual: **396 ft.**

Facility ID:	035119
Permitting Agency:	Los Angeles City Fire Department
Latitude:	34.09835
Longitude:	-118.29138

G32 **PRATTE GARLAND** **EDR Hist Auto** **1009083092**
ENE **4661 S SUNSET BLVD** **N/A**
< 1/8 **LOS ANGELES, CA**
0.115 mi.
608 ft. **Site 2 of 4 in cluster G**

Relative: EDR Hist Auto
Higher

Actual: **396 ft.**

Year:	Name:	Type:
1942	PRATTE GARLAND	GASOLINE AND OIL SERVICE STATIONS

H33 **CHURCH OF SCIENTOLOGY** **CA UST** **U003781268**
SSW **1404 N CATALINA ST** **N/A**
< 1/8 **LOS ANGELES, CA 90027**
0.119 mi.
628 ft. **Site 1 of 3 in cluster H**

Relative: UST:
Lower

Actual: **364 ft.**

Facility ID:	Not reported
Permitting Agency:	Los Angeles City Fire Department
Latitude:	34.097
Longitude:	-118.29499

Facility ID:	24944
Permitting Agency:	LOS ANGELES, CITY OF
Latitude:	34.0974107
Longitude:	-118.2933118

H34 **UNK** **CA SWEEPS UST** **S101585611**
SSW **1404 N CATALINA ST** **CA FID UST** **N/A**
< 1/8 **LOS ANGELES, CA 90027**
0.119 mi.
628 ft. **Site 2 of 3 in cluster H**

Relative: **Lower**

Actual: **364 ft.**

SWEEPS UST:

Status:	Active
Comp Number:	7889
Number:	1
Board Of Equalization:	Not reported
Referral Date:	03-11-93
Action Date:	02-17-94
Created Date:	02-29-88
Owner Tank Id:	Not reported
SWRCB Tank Id:	Not reported
Tank Status:	Not reported
Capacity:	Not reported
Active Date:	Not reported
Tank Use:	Not reported
STG:	Not reported
Content:	Not reported
Number Of Tanks:	Not reported

CA FID UST:

Facility ID:	19026228
Regulated By:	UTNKA
Regulated ID:	Not reported
Cortese Code:	Not reported
SIC Code:	Not reported
Facility Phone:	2130000000
Mail To:	Not reported
Mailing Address:	UNK
Mailing Address 2:	Not reported
Mailing City,St,Zip:	LOS ANGELES 900270000
Contact:	Not reported
Contact Phone:	Not reported
DUNs Number:	Not reported
NPDES Number:	Not reported
EPA ID:	Not reported
Comments:	Not reported
Status:	Active

F35 **SEE FOOD CHIN** **EDR Hist Cleaner** **1009189204**
SE **1309 N VERMONT AVE** **N/A**
< 1/8 **LOS ANGELES, CA**
0.123 mi.
647 ft. **Site 3 of 7 in cluster F**

Relative: **Lower**

Actual: **373 ft.**

EDR Hist Cleaner

Year:	Name:	Type:
1933	SEE FOOD CHIN	LAUNDRIES CHINESE
1937	FOOK MAR	LAUNDRIES CHINESE

F36 **PROULX J H** **EDR Hist Cleaner** **1009189786**
SSE **1307 N VERMONT AVE** **N/A**
< 1/8 **LOS ANGELES, CA**
0.123 mi.
647 ft. **Site 4 of 7 in cluster F**

Relative: EDR Hist Cleaner
Lower

Actual: Year: Name: Type:
372 ft. 1929 PROULX J H CLOTHES PRESSERS CLEANERS AND REPAIRERS
1929 PROULX J H CLOTHES PRESSERS CLEANERS AND REPAIRERS

G37 **CHILDREN'S HOSPITAL OF L.A.** **CA UST** **U003970947**
East **4650 W SUNSET BLVD** **CA SWEEPS UST** **N/A**
1/8-1/4 **LOS ANGELES, CA 90027**
0.127 mi.
672 ft. **Site 3 of 4 in cluster G**

Relative: UST:
Higher

Actual: Facility ID: FA0002650
394 ft. Permitting Agency: Los Angeles City Fire Department
Latitude: 34.09811
Longitude: -118.29061

Facility ID: 25219
Permitting Agency: LOS ANGELES, CITY OF
Latitude: 34.0992929
Longitude: -118.2895805

SWEEPS UST:
Status: Active
Comp Number: 2166
Number: 9
Board Of Equalization: 44-012153
Referral Date: 01-23-93
Action Date: 04-11-94
Created Date: 02-29-88
Owner Tank Id: Not reported
SWRCB Tank Id: 19-050-002166-000001
Tank Status: A
Capacity: 10000
Active Date: 04-20-88
Tank Use: M.V. FUEL
STG: P
Content: DIESEL
Number Of Tanks: 3

Status: Active
Comp Number: 2166
Number: 9
Board Of Equalization: 44-012153
Referral Date: 01-23-93
Action Date: 04-11-94
Created Date: 02-29-88
Owner Tank Id: Not reported
SWRCB Tank Id: 19-050-002166-000002
Tank Status: A
Capacity: 1500
Active Date: 04-20-88

CHILDREN'S HOSPITAL OF L.A. (Continued) **U003970947**

Tank Use: M.V. FUEL
STG: P
Content: DIESEL
Number Of Tanks: Not reported

Status: Active
Comp Number: 2166
Number: 9
Board Of Equalization: 44-012153
Referral Date: 01-23-93
Action Date: 04-11-94
Created Date: 02-29-88
Owner Tank Id: Not reported
SWRCB Tank Id: 19-050-002166-000003
Tank Status: A
Capacity: 48000
Active Date: 04-20-88
Tank Use: M.V. FUEL
STG: P
Content: DIESEL
Number Of Tanks: Not reported

G38 **CHILDREN'S HOSPITAL OF LOS ANGELES** **RCRA-LQG** **1000278867**
East **4650 SUNSET BOULEVARD** **CA ENVIROSTOR** **CAD981399900**
1/8-1/4 **LOS ANGELES, CA 90027** **CA HIST UST**
0.127 mi. **CA FID UST**
672 ft. **Site 4 of 4 in cluster G** **FINDS**
ECHO
Relative: Higher **CA EMI**
WI MANIFEST
Actual: 394 ft. **NY MANIFEST**
LA Co. Site Mitigation

RCRA-LQG:
Date form received by agency: 07/14/2010
Facility name: CHILDREN HOSPITAL OF LOS ANGELES
Facility address: 4650 SUNSET BLVD
LOS ANGELES, CA 90027
EPA ID: CAD981399900
Mailing address: SUNSET BLVD
LOS ANGELES, CA 90027
Contact: SANTIAGO CHAMBERS
Contact address: SUNSET BLVD
LOS ANGELES, CA 90027
Contact country: US
Contact telephone: 323-361-2372
Contact email: SCHAMBERS@CHLA.USC.EDU
EPA Region: 09
Classification: Large Quantity Generator
Description: Handler: generates 1,000 kg or more of hazardous waste during any calendar month; or generates more than 1 kg of acutely hazardous waste during any calendar month; or generates more than 100 kg of any residue or contaminated soil, waste or other debris resulting from the cleanup of a spill, into or on any land or water, of acutely hazardous waste during any calendar month; or generates 1 kg or less of acutely hazardous waste during any calendar month, and accumulates more than 1 kg of acutely hazardous waste at any time; or generates 100 kg or less of any residue or contaminated soil, waste or other debris resulting

CHILDREN'S HOSPITAL OF LOS ANGELES (Continued) **1000278867**

from the cleanup of a spill, into or on any land or water, of acutely hazardous waste during any calendar month, and accumulates more than 100 kg of that material at any time

Owner/Operator Summary:

Owner/operator name:	WALTER NOCE
Owner/operator address:	4650 SUNSET BLVD. MAILSTOP #42 LOS ANGELES, CA 90027
Owner/operator country:	US
Owner/operator telephone:	Not reported
Owner/operator email:	Not reported
Owner/operator fax:	Not reported
Owner/operator extension:	Not reported
Legal status:	Private
Owner/Operator Type:	Owner
Owner/Op start date:	05/01/1995
Owner/Op end date:	Not reported

Owner/operator name:	CHILDREN'S HOSP OF LA
Owner/operator address:	NOT REQUIRED NOT REQUIRED, ME 99999
Owner/operator country:	Not reported
Owner/operator telephone:	415-555-1212
Owner/operator email:	Not reported
Owner/operator fax:	Not reported
Owner/operator extension:	Not reported
Legal status:	Private
Owner/Operator Type:	Owner
Owner/Op start date:	Not reported
Owner/Op end date:	Not reported

Owner/operator name:	CHILDREN HOSPITAL OF LOS ANGELES
Owner/operator address:	SUNSET BLVD LOS ANGELES, CA 90027
Owner/operator country:	Not reported
Owner/operator telephone:	Not reported
Owner/operator email:	Not reported
Owner/operator fax:	Not reported
Owner/operator extension:	Not reported
Legal status:	Private
Owner/Operator Type:	Owner
Owner/Op start date:	01/01/1901
Owner/Op end date:	Not reported

Owner/operator name:	WALTER NOCE
Owner/operator address:	Not reported Not reported
Owner/operator country:	US
Owner/operator telephone:	Not reported
Owner/operator email:	Not reported
Owner/operator fax:	Not reported
Owner/operator extension:	Not reported
Legal status:	Private
Owner/Operator Type:	Operator
Owner/Op start date:	05/01/1995
Owner/Op end date:	Not reported

CHILDREN'S HOSPITAL OF LOS ANGELES (Continued) **1000278867**

Owner/operator name:	NOT REQUIRED
Owner/operator address:	NOT REQUIRED
	NOT REQUIRED, ME 99999
Owner/operator country:	Not reported
Owner/operator telephone:	415-555-1212
Owner/operator email:	Not reported
Owner/operator fax:	Not reported
Owner/operator extension:	Not reported
Legal status:	Private
Owner/Operator Type:	Operator
Owner/Op start date:	Not reported
Owner/Op end date:	Not reported

Owner/operator name:	CHILDRENS HOSPITAL LOS ANGELES
Owner/operator address:	Not reported
	Not reported
Owner/operator country:	US
Owner/operator telephone:	Not reported
Owner/operator email:	Not reported
Owner/operator fax:	Not reported
Owner/operator extension:	Not reported
Legal status:	Private
Owner/Operator Type:	Operator
Owner/Op start date:	01/01/1929
Owner/Op end date:	Not reported

Owner/operator name:	WALTER NOCE
Owner/operator address:	Not reported
	Not reported
Owner/operator country:	US
Owner/operator telephone:	Not reported
Owner/operator email:	Not reported
Owner/operator fax:	Not reported
Owner/operator extension:	Not reported
Legal status:	Private
Owner/Operator Type:	Owner
Owner/Op start date:	05/01/1995
Owner/Op end date:	Not reported

Owner/operator name:	CHILDREN HOSPITAL OF LOS ANGELES
Owner/operator address:	Not reported
	CA 90027
Owner/operator country:	Not reported
Owner/operator telephone:	Not reported
Owner/operator email:	Not reported
Owner/operator fax:	Not reported
Owner/operator extension:	Not reported
Legal status:	Private
Owner/Operator Type:	Operator
Owner/Op start date:	01/01/1901
Owner/Op end date:	Not reported

Handler Activities Summary:

U.S. importer of hazardous waste:	No
Mixed waste (haz. and radioactive):	Yes
Recycler of hazardous waste:	No
Transporter of hazardous waste:	No

CHILDREN'S HOSPITAL OF LOS ANGELES (Continued) **1000278867**

Treater, storer or disposer of HW: No
Underground injection activity: No
On-site burner exemption: No
Furnace exemption: No
Used oil fuel burner: No
Used oil processor: No
User oil refiner: No
Used oil fuel marketer to burner: No
Used oil Specification marketer: No
Used oil transfer facility: No
Used oil transporter: No

. Waste code: 122
. Waste name: Alkaline solution without metals (pH > 12.5)

. Waste code: 133
. Waste name: Aqueous solution with 10% or more total organic residues

. Waste code: 214
. Waste name: Unspecified solvent mixture

. Waste code: 311
. Waste name: Pharmaceutical waste

. Waste code: 331
. Waste name: Off-specification, aged, or surplus organics

. Waste code: 352
. Waste name: Other organic solids

. Waste code: 551
. Waste name: Laboratory waste chemicals

. Waste code: 725
. Waste name: Liquids with mercury > 20 mg/l

. Waste code: 791
. Waste name: Liquids with pH < 2

. Waste code: D001
. Waste name: IGNITABLE HAZARDOUS WASTES ARE THOSE WASTES WHICH HAVE A FLASHPOINT OF LESS THAN 140 DEGREES FAHRENHEIT AS DETERMINED BY A PENSKY-MARTENS CLOSED CUP FLASH POINT TESTER. ANOTHER METHOD OF DETERMINING THE FLASH POINT OF A WASTE IS TO REVIEW THE MATERIAL SAFETY DATA SHEET, WHICH CAN BE OBTAINED FROM THE MANUFACTURER OR DISTRIBUTOR OF THE MATERIAL. LACQUER THINNER IS AN EXAMPLE OF A COMMONLY USED SOLVENT WHICH WOULD BE CONSIDERED AS IGNITABLE HAZARDOUS WASTE.

. Waste code: D002
. Waste name: A WASTE WHICH HAS A PH OF LESS THAN 2 OR GREATER THAN 12.5 IS CONSIDERED TO BE A CORROSIVE HAZARDOUS WASTE. SODIUM HYDROXIDE, A CAUSTIC SOLUTION WITH A HIGH PH, IS OFTEN USED BY INDUSTRIES TO CLEAN OR DEGREASE PARTS. HYDROCHLORIC ACID, A SOLUTION WITH A LOW PH, IS USED BY MANY INDUSTRIES TO CLEAN METAL PARTS PRIOR TO PAINTING. WHEN THESE CAUSTIC OR ACID SOLUTIONS BECOME CONTAMINATED AND MUST BE DISPOSED, THE WASTE WOULD BE A CORROSIVE HAZARDOUS WASTE.

CHILDREN'S HOSPITAL OF LOS ANGELES (Continued) **1000278867**

. Waste code: D007
. Waste name: CHROMIUM

. Waste code: D009
. Waste name: MERCURY

. Waste code: D022
. Waste name: CHLOROFORM

. Waste code: D036
. Waste name: NITROBENZENE

. Waste code: F002
. Waste name: THE FOLLOWING SPENT HALOGENATED SOLVENTS: TETRACHLOROETHYLENE, METHYLENE CHLORIDE, TRICHLOROETHYLENE, 1,1,1-TRICHLOROETHANE, CHLOROBENZENE, 1,1,2-TRICHLORO-1,2,2-TRIFLUOROETHANE, ORTHO-DICHLOROBENZENE, TRICHLOROFLUOROMETHANE, AND 1,1,2-TRICHLOROETHANE; ALL SPENT SOLVENT MIXTURES/BLENDS CONTAINING, BEFORE USE, A TOTAL OF TEN PERCENT OR MORE (BY VOLUME) OF ONE OR MORE OF THE ABOVE HALOGENATED SOLVENTS OR THOSE LISTED IN F001, F004, OR F005, AND STILL BOTTOMS FROM THE RECOVERY OF THESE SPENT SOLVENTS AND SPENT SOLVENT MIXTURES.

. Waste code: F003
. Waste name: THE FOLLOWING SPENT NON-HALOGENATED SOLVENTS: XYLENE, ACETONE, ETHYL ACETATE, ETHYL BENZENE, ETHYL ETHER, METHYL ISOBUTYL KETONE, N-BUTYL ALCOHOL, CYCLOHEXANONE, AND METHANOL; ALL SPENT SOLVENT MIXTURES/BLENDS CONTAINING, BEFORE USE, ONLY THE ABOVE SPENT NON-HALOGENATED SOLVENTS; AND ALL SPENT SOLVENT MIXTURES/BLENDS CONTAINING, BEFORE USE, ONE OR MORE OF THE ABOVE NON-HALOGENATED SOLVENTS, AND, A TOTAL OF TEN PERCENT OR MORE (BY VOLUME) OF ONE OR MORE OF THOSE SOLVENTS LISTED IN F001, F002, F004, AND F005, AND STILL BOTTOMS FROM THE RECOVERY OF THESE SPENT SOLVENTS AND SPENT SOLVENT MIXTURES.

. Waste code: F005
. Waste name: THE FOLLOWING SPENT NON-HALOGENATED SOLVENTS: TOLUENE, METHYL ETHYL KETONE, CARBON DISULFIDE, ISOBUTANOL, PYRIDINE, BENZENE, 2-ETHOXYETHANOL, AND 2-NITROPROPANE; ALL SPENT SOLVENT MIXTURES/BLENDS CONTAINING, BEFORE USE, A TOTAL OF TEN PERCENT OR MORE (BY VOLUME) OF ONE OR MORE OF THE ABOVE NON-HALOGENATED SOLVENTS OR THOSE SOLVENTS LISTED IN F001, F002, OR F004; AND STILL BOTTOMS FROM THE RECOVERY OF THESE SPENT SOLVENTS AND SPENT SOLVENT MIXTURES.

. Waste code: P005
. Waste name: ALLYL ALCOHOL

. Waste code: U010
. Waste name: AZIRINO[2',3':3,4]PYRROLO[1,2-A]INDOLE-4,7-DIONE, 6-AMINO-8-[[(AMINOCARBONYL)OXY]METHYL]-1,1A,2,8,8A,8B-HEXAHYDRO-8A-METHOXY-5-METHYL-, [1AS-(1AALPHA, 8BETA,8AALPHA,8BALPHA)]-

. Waste code: U169
. Waste name: BENZENE, NITRO-

. Waste code: U188

CHILDREN'S HOSPITAL OF LOS ANGELES (Continued) **1000278867**

. Waste name: PHENOL

Historical Generators:
Date form received by agency: 02/27/2006
Site name: CHILDRENS HOSPITAL LOS ANGELES
Classification: Small Quantity Generator

Date form received by agency: 02/27/2006
Site name: CHILDRENS HOSPITAL LOS ANGELES
Classification: Large Quantity Generator

. Waste code: 133
. Waste name: Aqueous solution with 10% or more total organic residues

. Waste code: 134
. Waste name: Aqueous solution with <10% total organic residues

. Waste code: 151
. Waste name: Asbestos-containing waste

. Waste code: 181
. Waste name: Other inorganic solid waste

. Waste code: 214
. Waste name: Unspecified solvent mixture

. Waste code: 221
. Waste name: Waste oil and mixed oil

. Waste code: 311
. Waste name: Pharmaceutical waste

. Waste code: 331
. Waste name: Off-specification, aged, or surplus organics

. Waste code: 352
. Waste name: Other organic solids

. Waste code: 541
. Waste name: Photochemicals / photo processing waste

. Waste code: 551
. Waste name: Laboratory waste chemicals

. Waste code: 791
. Waste name: Liquids with pH < 2

. Waste code: D001
. Waste name: IGNITABLE HAZARDOUS WASTES ARE THOSE WASTES WHICH HAVE A FLASHPOINT OF LESS THAN 140 DEGREES FAHRENHEIT AS DETERMINED BY A PENSKY-MARTENS CLOSED CUP FLASH POINT TESTER. ANOTHER METHOD OF DETERMINING THE FLASH POINT OF A WASTE IS TO REVIEW THE MATERIAL SAFETY DATA SHEET, WHICH CAN BE OBTAINED FROM THE MANUFACTURER OR DISTRIBUTOR OF THE MATERIAL. LACQUER THINNER IS AN EXAMPLE OF A COMMONLY USED SOLVENT WHICH WOULD BE CONSIDERED AS IGNITABLE HAZARDOUS WASTE.

. Waste code: D002

CHILDREN'S HOSPITAL OF LOS ANGELES (Continued) **1000278867**

. Waste name: A WASTE WHICH HAS A PH OF LESS THAN 2 OR GREATER THAN 12.5 IS CONSIDERED TO BE A CORROSIVE HAZARDOUS WASTE. SODIUM HYDROXIDE, A CAUSTIC SOLUTION WITH A HIGH PH, IS OFTEN USED BY INDUSTRIES TO CLEAN OR DEGREASE PARTS. HYDROCHLORIC ACID, A SOLUTION WITH A LOW PH, IS USED BY MANY INDUSTRIES TO CLEAN METAL PARTS PRIOR TO PAINTING. WHEN THESE CAUSTIC OR ACID SOLUTIONS BECOME CONTAMINATED AND MUST BE DISPOSED, THE WASTE WOULD BE A CORROSIVE HAZARDOUS WASTE.

. Waste code: D003
. Waste name: A MATERIAL IS CONSIDERED TO BE A REACTIVE HAZARDOUS WASTE IF IT IS NORMALLY UNSTABLE, REACTS VIOLENTLY WITH WATER, GENERATES TOXIC GASES WHEN EXPOSED TO WATER OR CORROSIVE MATERIALS, OR IF IT IS CAPABLE OF DETONATION OR EXPLOSION WHEN EXPOSED TO HEAT OR A FLAME. ONE EXAMPLE OF SUCH WASTE WOULD BY WASTE GUNPOWDER.

. Waste code: D004
. Waste name: ARSENIC

. Waste code: D006
. Waste name: CADMIUM

. Waste code: D007
. Waste name: CHROMIUM

. Waste code: D008
. Waste name: LEAD

. Waste code: D009
. Waste name: MERCURY

. Waste code: D011
. Waste name: SILVER

. Waste code: D018
. Waste name: BENZENE

. Waste code: D022
. Waste name: CHLOROFORM

. Waste code: F002
. Waste name: THE FOLLOWING SPENT HALOGENATED SOLVENTS: TETRACHLOROETHYLENE, METHYLENE CHLORIDE, TRICHLOROETHYLENE, 1,1,1-TRICHLOROETHANE, CHLOROBENZENE, 1,1,2-TRICHLORO-1,2,2-TRIFLUOROETHANE, ORTHO-DICHLOROBENZENE, TRICHLOROFLUOROMETHANE, AND 1,1,2-TRICHLOROETHANE; ALL SPENT SOLVENT MIXTURES/BLENDS CONTAINING, BEFORE USE, A TOTAL OF TEN PERCENT OR MORE (BY VOLUME) OF ONE OR MORE OF THE ABOVE HALOGENATED SOLVENTS OR THOSE LISTED IN F001, F004, OR F005, AND STILL BOTTOMS FROM THE RECOVERY OF THESE SPENT SOLVENTS AND SPENT SOLVENT MIXTURES.

. Waste code: F003
. Waste name: THE FOLLOWING SPENT NON-HALOGENATED SOLVENTS: XYLENE, ACETONE, ETHYL ACETATE, ETHYL BENZENE, ETHYL ETHER, METHYL ISOBUTYL KETONE, N-BUTYL ALCOHOL, CYCLOHEXANONE, AND METHANOL; ALL SPENT SOLVENT MIXTURES/BLENDS CONTAINING, BEFORE USE, ONLY THE ABOVE SPENT NON-HALOGENATED SOLVENTS; AND ALL SPENT SOLVENT MIXTURES/BLENDS CONTAINING, BEFORE USE, ONE OR MORE OF THE ABOVE NON-HALOGENATED

CHILDREN'S HOSPITAL OF LOS ANGELES (Continued) **1000278867**

SOLVENTS, AND, A TOTAL OF TEN PERCENT OR MORE (BY VOLUME) OF ONE OR MORE OF THOSE SOLVENTS LISTED IN F001, F002, F004, AND F005, AND STILL BOTTOMS FROM THE RECOVERY OF THESE SPENT SOLVENTS AND SPENT SOLVENT MIXTURES.

. Waste code: F005
. Waste name: THE FOLLOWING SPENT NON-HALOGENATED SOLVENTS: TOLUENE, METHYL ETHYL KETONE, CARBON DISULFIDE, ISOBUTANOL, PYRIDINE, BENZENE, 2-ETHOXYETHANOL, AND 2-NITROPROPANE; ALL SPENT SOLVENT MIXTURES/BLENDS CONTAINING, BEFORE USE, A TOTAL OF TEN PERCENT OR MORE (BY VOLUME) OF ONE OR MORE OF THE ABOVE NON-HALOGENATED SOLVENTS OR THOSE SOLVENTS LISTED IN F001, F002, OR F004; AND STILL BOTTOMS FROM THE RECOVERY OF THESE SPENT SOLVENTS AND SPENT SOLVENT MIXTURES.

. Waste code: P105
. Waste name: SODIUM AZIDE

. Waste code: U007
. Waste name: ACRYLAMIDE

. Waste code: U010
. Waste name: AZIRINO[2',3':3,4]PYRROLO[1,2-A]INDOLE-4,7-DIONE, 6-AMINO-8-[[(AMINOCARBONYL)OXY]METHYL]-1,1A,2,8,8A,8B-HEXAHYDRO-8A-METHOXY-5-METHYL-, [1AS-(1AALPHA, 8BETA,8AALPHA,8BALPHA)]-

. Waste code: U123
. Waste name: FORMIC ACID (C,T)

. Waste code: U188
. Waste name: PHENOL

. Waste code: U246
. Waste name: CYANOGEN BROMIDE (CN)BR

Date form received by agency: 03/20/2002
Site name: CHILDRENS HOSPITAL LOS ANGELES
Classification: Large Quantity Generator

. Waste code: 122
. Waste name: Alkaline solution without metals (pH > 12.5)

. Waste code: 133
. Waste name: Aqueous solution with 10% or more total organic residues

. Waste code: 134
. Waste name: Aqueous solution with <10% total organic residues

. Waste code: 151
. Waste name: Asbestos-containing waste

. Waste code: 171
. Waste name: Metal sludge (see 121)

. Waste code: 181
. Waste name: Other inorganic solid waste

CHILDREN'S HOSPITAL OF LOS ANGELES (Continued) **1000278867**

. Waste code: 214
. Waste name: Unspecified solvent mixture

. Waste code: 221
. Waste name: Waste oil and mixed oil

. Waste code: 331
. Waste name: Off-specification, aged, or surplus organics

. Waste code: 352
. Waste name: Other organic solids

. Waste code: 513
. Waste name: Empty containers less than 30 gallons

. Waste code: 541
. Waste name: Photochemicals / photo processing waste

. Waste code: 551
. Waste name: Laboratory waste chemicals

. Waste code: 725
. Waste name: Liquids with mercury > 20 mg/l

. Waste code: D001
. Waste name: IGNITABLE HAZARDOUS WASTES ARE THOSE WASTES WHICH HAVE A FLASHPOINT OF LESS THAN 140 DEGREES FAHRENHEIT AS DETERMINED BY A PENSKY-MARTENS CLOSED CUP FLASH POINT TESTER. ANOTHER METHOD OF DETERMINING THE FLASH POINT OF A WASTE IS TO REVIEW THE MATERIAL SAFETY DATA SHEET, WHICH CAN BE OBTAINED FROM THE MANUFACTURER OR DISTRIBUTOR OF THE MATERIAL. LACQUER THINNER IS AN EXAMPLE OF A COMMONLY USED SOLVENT WHICH WOULD BE CONSIDERED AS IGNITABLE HAZARDOUS WASTE.

. Waste code: D002
. Waste name: A WASTE WHICH HAS A PH OF LESS THAN 2 OR GREATER THAN 12.5 IS CONSIDERED TO BE A CORROSIVE HAZARDOUS WASTE. SODIUM HYDROXIDE, A CAUSTIC SOLUTION WITH A HIGH PH, IS OFTEN USED BY INDUSTRIES TO CLEAN OR DEGREASE PARTS. HYDROCHLORIC ACID, A SOLUTION WITH A LOW PH, IS USED BY MANY INDUSTRIES TO CLEAN METAL PARTS PRIOR TO PAINTING. WHEN THESE CAUSTIC OR ACID SOLUTIONS BECOME CONTAMINATED AND MUST BE DISPOSED, THE WASTE WOULD BE A CORROSIVE HAZARDOUS WASTE.

. Waste code: D005
. Waste name: BARIUM

. Waste code: D007
. Waste name: CHROMIUM

. Waste code: D008
. Waste name: LEAD

. Waste code: D009
. Waste name: MERCURY

. Waste code: D011
. Waste name: SILVER

CHILDREN'S HOSPITAL OF LOS ANGELES (Continued) **1000278867**

. Waste code: D022
. Waste name: CHLOROFORM

. Waste code: D038
. Waste name: PYRIDINE

. Waste code: F002
. Waste name: THE FOLLOWING SPENT HALOGENATED SOLVENTS: TETRACHLOROETHYLENE, METHYLENE CHLORIDE, TRICHLOROETHYLENE, 1,1,1-TRICHLOROETHANE, CHLOROBENZENE, 1,1,2-TRICHLORO-1,2,2-TRIFLUOROETHANE, ORTHO-DICHLOROBENZENE, TRICHLOROFLUOROMETHANE, AND 1,1,2-TRICHLOROETHANE; ALL SPENT SOLVENT MIXTURES/BLENDS CONTAINING, BEFORE USE, A TOTAL OF TEN PERCENT OR MORE (BY VOLUME) OF ONE OR MORE OF THE ABOVE HALOGENATED SOLVENTS OR THOSE LISTED IN F001, F004, OR F005, AND STILL BOTTOMS FROM THE RECOVERY OF THESE SPENT SOLVENTS AND SPENT SOLVENT MIXTURES.

. Waste code: F003
. Waste name: THE FOLLOWING SPENT NON-HALOGENATED SOLVENTS: XYLENE, ACETONE, ETHYL ACETATE, ETHYL BENZENE, ETHYL ETHER, METHYL ISOBUTYL KETONE, N-BUTYL ALCOHOL, CYCLOHEXANONE, AND METHANOL; ALL SPENT SOLVENT MIXTURES/BLENDS CONTAINING, BEFORE USE, ONLY THE ABOVE SPENT NON-HALOGENATED SOLVENTS; AND ALL SPENT SOLVENT MIXTURES/BLENDS CONTAINING, BEFORE USE, ONE OR MORE OF THE ABOVE NON-HALOGENATED SOLVENTS, AND, A TOTAL OF TEN PERCENT OR MORE (BY VOLUME) OF ONE OR MORE OF THOSE SOLVENTS LISTED IN F001, F002, F004, AND F005, AND STILL BOTTOMS FROM THE RECOVERY OF THESE SPENT SOLVENTS AND SPENT SOLVENT MIXTURES.

. Waste code: F005
. Waste name: THE FOLLOWING SPENT NON-HALOGENATED SOLVENTS: TOLUENE, METHYL ETHYL KETONE, CARBON DISULFIDE, ISOBUTANOL, PYRIDINE, BENZENE, 2-ETHOXYETHANOL, AND 2-NITROPROPANE; ALL SPENT SOLVENT MIXTURES/BLENDS CONTAINING, BEFORE USE, A TOTAL OF TEN PERCENT OR MORE (BY VOLUME) OF ONE OR MORE OF THE ABOVE NON-HALOGENATED SOLVENTS OR THOSE SOLVENTS LISTED IN F001, F002, OR F004; AND STILL BOTTOMS FROM THE RECOVERY OF THESE SPENT SOLVENTS AND SPENT SOLVENT MIXTURES.

. Waste code: P003
. Waste name: ACROLEIN

. Waste code: P009
. Waste name: AMMONIUM PICRATE (R)

. Waste code: P030
. Waste name: CYANIDES (SOLUBLE CYANIDE SALTS), NOT OTHERWISE SPECIFIED

. Waste code: P085
. Waste name: DIPHOSPHORAMIDE, OCTAMETHYL-

. Waste code: P087
. Waste name: OSMIUM OXIDE OSO4, (T-4)-

. Waste code: P098
. Waste name: POTASSIUM CYANIDE

. Waste code: U044

CHILDREN'S HOSPITAL OF LOS ANGELES (Continued) **1000278867**

. Waste name: CHLOROFORM

. Waste code: U117
. Waste name: ETHANE, 1,1'-OXYBIS-(I)

. Waste code: U123
. Waste name: FORMIC ACID (C,T)

. Waste code: U138
. Waste name: METHANE, IODO-

. Waste code: U188
. Waste name: PHENOL

Date form received by agency: 04/25/1986
Site name: CHILDREN'S HOSP OF LOS ANGELES
Classification: Small Quantity Generator

Violation Status: No violations found

ENVIROSTOR:
Facility ID: 71002816
Status: Refer: Other Agency
Status Date: Not reported
Site Code: Not reported
Site Type: Tiered Permit
Site Type Detailed: Tiered Permit
Acres: Not reported
NPL: NO
Regulatory Agencies: NONE SPECIFIED
Lead Agency: NONE SPECIFIED
Program Manager: Not reported
Supervisor: Not reported
Division Branch: Cleanup Chatsworth
Assembly: 43
Senate: 24
Special Program: Not reported
Restricted Use: NO
Site Mgmt Req: NONE SPECIFIED
Funding: Not reported
Latitude: 34.09797
Longitude: -118.2904
APN: NONE SPECIFIED
Past Use: NONE SPECIFIED
Potential COC: NONE SPECIFIED
Confirmed COC: NONE SPECIFIED
Potential Description: NONE SPECIFIED
Alias Name: CAD981399900
Alias Type: EPA Identification Number
Alias Name: 110002694148
Alias Type: EPA (FRS #)
Alias Name: 71002816
Alias Type: Envirostor ID Number

Completed Info:
Completed Area Name: Not reported
Completed Sub Area Name: Not reported
Completed Document Type: Not reported

CHILDREN'S HOSPITAL OF LOS ANGELES (Continued) **1000278867**

Completed Date: Not reported
Comments: Not reported

Future Area Name: Not reported
Future Sub Area Name: Not reported
Future Document Type: Not reported
Future Due Date: Not reported
Schedule Area Name: Not reported
Schedule Sub Area Name: Not reported
Schedule Document Type: Not reported
Schedule Due Date: Not reported
Schedule Revised Date: Not reported

HIST UST:
File Number: 00026F30
URL: http://geotracker.waterboards.ca.gov/ustpdfs/pdf/00026F30.pdf
Region: STATE
Facility ID: 00000068663
Facility Type: Other
Other Type: HOSPITAL
Contact Name: ROBERT HOLLOWELL
Telephone: 2136602450
Owner Name: CHILDRENS'S HOSPITAL OF LOS AN
Owner Address: 4650 SUNSET BOULEVARD
Owner City,St,Zip: LOS ANGELES, CA 90027
Total Tanks: 0006

Tank Num: 001
Container Num: OPSBW-2
Year Installed: 1972
Tank Capacity: 00000405
Tank Used for: Not reported
Type of Fuel: 2
Container Construction Thickness: 2
Leak Detection: None

Tank Num: 001
Container Num: OPSBW-2
Year Installed: 1972
Tank Capacity: 00000405
Tank Used for: Not reported
Type of Fuel: 2
Container Construction Thickness: 2
Leak Detection: None

Tank Num: 001
Container Num: #1 (UTILIT
Year Installed: 1964
Tank Capacity: 00010000
Tank Used for: PRODUCT
Type of Fuel: DIESEL
Container Construction Thickness: 10
Leak Detection: Stock Inventor

Tank Num: 001
Container Num: #1 (UTILIT
Year Installed: 1964

CHILDREN'S HOSPITAL OF LOS ANGELES (Continued) **1000278867**

Tank Capacity: 00010000
Tank Used for: PRODUCT
Type of Fuel: DIESEL
Container Construction Thickness: 10
Leak Detection: Stock Inventor

Tank Num: 002
Container Num: # MCALISTE
Year Installed: 1972
Tank Capacity: 00001500
Tank Used for: PRODUCT
Type of Fuel: DIESEL
Container Construction Thickness: 10
Leak Detection: Stock Inventor

Tank Num: 002
Container Num: # MCALISTE
Year Installed: 1972
Tank Capacity: 00001500
Tank Used for: PRODUCT
Type of Fuel: DIESEL
Container Construction Thickness: 10
Leak Detection: Stock Inventor

Tank Num: 002
Container Num: MCCB PS-2
Year Installed: 1970
Tank Capacity: 00000320
Tank Used for: WASTE
Type of Fuel: Not reported
Container Construction Thickness: 4
Leak Detection: None

Tank Num: 002
Container Num: MCCB PS-2
Year Installed: 1970
Tank Capacity: 00000320
Tank Used for: WASTE
Type of Fuel: Not reported
Container Construction Thickness: 4
Leak Detection: None

Tank Num: 003
Container Num: #3 D-3 UTI
Year Installed: 1977
Tank Capacity: 00048000
Tank Used for: PRODUCT
Type of Fuel: DIESEL
Container Construction Thickness: 0.285
Leak Detection: Stock Inventor

Tank Num: 003
Container Num: #3 D-3 UTI
Year Installed: 1977
Tank Capacity: 00048000
Tank Used for: PRODUCT
Type of Fuel: DIESEL

CHILDREN'S HOSPITAL OF LOS ANGELES (Continued) **1000278867**

Container Construction Thickness: 0.285
Leak Detection: Stock Inventor

Tank Num: 003
Container Num: OPSBE1
Year Installed: 1972
Tank Capacity: 00000673
Tank Used for: WASTE
Type of Fuel: Not reported
Container Construction Thickness: 6
Leak Detection: Not reported

Tank Num: 003
Container Num: OPSBE1
Year Installed: 1972
Tank Capacity: 00000673
Tank Used for: WASTE
Type of Fuel: Not reported
Container Construction Thickness: 6
Leak Detection: Not reported

Tank Num: 004
Container Num: UTB-1
Year Installed: 1964
Tank Capacity: 00010538
Tank Used for: PRODUCT
Type of Fuel: Not reported
Container Construction Thickness: 8
Leak Detection: Visual

Tank Num: 004
Container Num: UTB-1
Year Installed: 1964
Tank Capacity: 00010538
Tank Used for: PRODUCT
Type of Fuel: Not reported
Container Construction Thickness: 8
Leak Detection: Visual

Tank Num: 005
Container Num: RCBT-1
Year Installed: Not reported
Tank Capacity: 00000598
Tank Used for: WASTE
Type of Fuel: 06
Container Construction Thickness: 6
Leak Detection: None

Tank Num: 005
Container Num: RCBT-1
Year Installed: Not reported
Tank Capacity: 00000598
Tank Used for: WASTE
Type of Fuel: 06
Container Construction Thickness: 6
Leak Detection: None

CHILDREN'S HOSPITAL OF LOS ANGELES (Continued) **1000278867**

Tank Num: 006
Container Num: CLARIFIER
Year Installed: 1964
Tank Capacity: 00000383
Tank Used for: WASTE
Type of Fuel: 06
Container Construction Thickness: 6
Leak Detection: None

Tank Num: 006
Container Num: CLARIFIER
Year Installed: 1964
Tank Capacity: 00000383
Tank Used for: WASTE
Type of Fuel: 06
Container Construction Thickness: 6
Leak Detection: None

Click here for Geo Tracker PDF:

CA FID UST:
Facility ID: 19000800
Regulated By: UTNKA
Regulated ID: 00041069
Cortese Code: Not reported
SIC Code: Not reported
Facility Phone: 2136692241
Mail To: Not reported
Mailing Address: 4650 W SUNSET BLVD
Mailing Address 2: Not reported
Mailing City,St,Zip: LOS ANGELES 900270000
Contact: Not reported
Contact Phone: Not reported
DUNs Number: Not reported
NPDES Number: Not reported
EPA ID: Not reported
Comments: Not reported
Status: Active

FINDS:

Registry ID: 110002694148

Environmental Interest/Information System

NCDB (National Compliance Data Base) supports implementation of the Federal Insecticide, Fungicide, and Rodenticide Act (FIFRA) and the Toxic Substances Control Act (TSCA). The system tracks inspections in regions and states with cooperative agreements, enforcement actions, and settlements.

California Hazardous Waste Tracking System - Datamart (HWTS-DATAMART) provides California with information on hazardous waste shipments for generators, transporters, and treatment, storage, and disposal facilities.

RCRAInfo is a national information system that supports the Resource

CHILDREN'S HOSPITAL OF LOS ANGELES (Continued) **1000278867**

Conservation and Recovery Act (RCRA) program through the tracking of events and activities related to facilities that generate, transport, and treat, store, or dispose of hazardous waste. RCRAInfo allows RCRA program staff to track the notification, permit, compliance, and corrective action activities required under RCRA.

HAZARDOUS AIR POLLUTANT MAJOR

STATE MASTER

HAZARDOUS WASTE BIENNIAL REPORTER

Click this hyperlink while viewing on your computer to access additional FINDS: detail in the EDR Site Report.

ECHO:

Envid:	1000278867
Registry ID:	110002694148
DFR URL:	http://echo.epa.gov/detailed-facility-report?fid=110002694148

EMI:

Year:	1990
County Code:	19
Air Basin:	SC
Facility ID:	18885
Air District Name:	SC
SIC Code:	8060
Air District Name:	SOUTH COAST AQMD
Community Health Air Pollution Info System:	Not reported
Consolidated Emission Reporting Rule:	Not reported
Total Organic Hydrocarbon Gases Tons/Yr:	7
Reactive Organic Gases Tons/Yr:	3
Carbon Monoxide Emissions Tons/Yr:	2
NOX - Oxides of Nitrogen Tons/Yr:	6
SOX - Oxides of Sulphur Tons/Yr:	0
Particulate Matter Tons/Yr:	0
Part. Matter 10 Micrometers and Smllr Tons/Yr:	0

Year:	1993
County Code:	19
Air Basin:	SC
Facility ID:	18885
Air District Name:	SC
SIC Code:	8062
Air District Name:	SOUTH COAST AQMD
Community Health Air Pollution Info System:	Not reported
Consolidated Emission Reporting Rule:	Not reported
Total Organic Hydrocarbon Gases Tons/Yr:	5
Reactive Organic Gases Tons/Yr:	4
Carbon Monoxide Emissions Tons/Yr:	2
NOX - Oxides of Nitrogen Tons/Yr:	3
SOX - Oxides of Sulphur Tons/Yr:	0
Particulate Matter Tons/Yr:	1
Part. Matter 10 Micrometers and Smllr Tons/Yr:	1

CHILDREN'S HOSPITAL OF LOS ANGELES (Continued) **1000278867**

Year:	1995
County Code:	19
Air Basin:	SC
Facility ID:	18885
Air District Name:	SC
SIC Code:	8062
Air District Name:	SOUTH COAST AQMD
Community Health Air Pollution Info System:	Not reported
Consolidated Emission Reporting Rule:	Not reported
Total Organic Hydrocarbon Gases Tons/Yr:	5
Reactive Organic Gases Tons/Yr:	4
Carbon Monoxide Emissions Tons/Yr:	2
NOX - Oxides of Nitrogen Tons/Yr:	3
SOX - Oxides of Sulphur Tons/Yr:	0
Particulate Matter Tons/Yr:	1
Part. Matter 10 Micrometers and Smllr Tons/Yr:	1

Year:	1996
County Code:	19
Air Basin:	SC
Facility ID:	18885
Air District Name:	SC
SIC Code:	8062
Air District Name:	SOUTH COAST AQMD
Community Health Air Pollution Info System:	Not reported
Consolidated Emission Reporting Rule:	Not reported
Total Organic Hydrocarbon Gases Tons/Yr:	3
Reactive Organic Gases Tons/Yr:	1
Carbon Monoxide Emissions Tons/Yr:	3
NOX - Oxides of Nitrogen Tons/Yr:	10
SOX - Oxides of Sulphur Tons/Yr:	0
Particulate Matter Tons/Yr:	1
Part. Matter 10 Micrometers and Smllr Tons/Yr:	1

Year:	1997
County Code:	19
Air Basin:	SC
Facility ID:	18885
Air District Name:	SC
SIC Code:	8062
Air District Name:	SOUTH COAST AQMD
Community Health Air Pollution Info System:	Not reported
Consolidated Emission Reporting Rule:	Not reported
Total Organic Hydrocarbon Gases Tons/Yr:	6
Reactive Organic Gases Tons/Yr:	4
Carbon Monoxide Emissions Tons/Yr:	2
NOX - Oxides of Nitrogen Tons/Yr:	9
SOX - Oxides of Sulphur Tons/Yr:	0
Particulate Matter Tons/Yr:	1
Part. Matter 10 Micrometers and Smllr Tons/Yr:	1

Year:	1998
County Code:	19
Air Basin:	SC
Facility ID:	18885
Air District Name:	SC
SIC Code:	8062

CHILDREN'S HOSPITAL OF LOS ANGELES (Continued) **1000278867**

Air District Name:	SOUTH COAST AQMD
Community Health Air Pollution Info System:	Not reported
Consolidated Emission Reporting Rule:	Not reported
Total Organic Hydrocarbon Gases Tons/Yr:	5
Reactive Organic Gases Tons/Yr:	4
Carbon Monoxide Emissions Tons/Yr:	2
NOX - Oxides of Nitrogen Tons/Yr:	9
SOX - Oxides of Sulphur Tons/Yr:	0
Particulate Matter Tons/Yr:	1
Part. Matter 10 Micrometers and Smllr Tons/Yr:	1

Year:	1999
County Code:	19
Air Basin:	SC
Facility ID:	18885
Air District Name:	SC
SIC Code:	8062
Air District Name:	SOUTH COAST AQMD
Community Health Air Pollution Info System:	Not reported
Consolidated Emission Reporting Rule:	Not reported
Total Organic Hydrocarbon Gases Tons/Yr:	6
Reactive Organic Gases Tons/Yr:	4
Carbon Monoxide Emissions Tons/Yr:	2
NOX - Oxides of Nitrogen Tons/Yr:	9
SOX - Oxides of Sulphur Tons/Yr:	0
Particulate Matter Tons/Yr:	1
Part. Matter 10 Micrometers and Smllr Tons/Yr:	1

Year:	2000
County Code:	19
Air Basin:	SC
Facility ID:	18885
Air District Name:	SC
SIC Code:	8062
Air District Name:	SOUTH COAST AQMD
Community Health Air Pollution Info System:	Not reported
Consolidated Emission Reporting Rule:	Not reported
Total Organic Hydrocarbon Gases Tons/Yr:	6
Reactive Organic Gases Tons/Yr:	4
Carbon Monoxide Emissions Tons/Yr:	2
NOX - Oxides of Nitrogen Tons/Yr:	9
SOX - Oxides of Sulphur Tons/Yr:	0
Particulate Matter Tons/Yr:	1
Part. Matter 10 Micrometers and Smllr Tons/Yr:	1

Year:	2001
County Code:	19
Air Basin:	SC
Facility ID:	18885
Air District Name:	SC
SIC Code:	8062
Air District Name:	SOUTH COAST AQMD
Community Health Air Pollution Info System:	Y
Consolidated Emission Reporting Rule:	Not reported
Total Organic Hydrocarbon Gases Tons/Yr:	4
Reactive Organic Gases Tons/Yr:	2
Carbon Monoxide Emissions Tons/Yr:	11

CHILDREN'S HOSPITAL OF LOS ANGELES (Continued) **1000278867**

NOX - Oxides of Nitrogen Tons/Yr:	22
SOX - Oxides of Sulphur Tons/Yr:	0
Particulate Matter Tons/Yr:	2
Part. Matter 10 Micrometers and Smllr Tons/Yr:	2

Year:	2002
County Code:	19
Air Basin:	SC
Facility ID:	18885
Air District Name:	SC
SIC Code:	8069
Air District Name:	SOUTH COAST AQMD
Community Health Air Pollution Info System:	Not reported
Consolidated Emission Reporting Rule:	Not reported
Total Organic Hydrocarbon Gases Tons/Yr:	4
Reactive Organic Gases Tons/Yr:	4
Carbon Monoxide Emissions Tons/Yr:	5
NOX - Oxides of Nitrogen Tons/Yr:	3
SOX - Oxides of Sulphur Tons/Yr:	0
Particulate Matter Tons/Yr:	1
Part. Matter 10 Micrometers and Smllr Tons/Yr:	1

Year:	2003
County Code:	19
Air Basin:	SC
Facility ID:	18885
Air District Name:	SC
SIC Code:	8069
Air District Name:	SOUTH COAST AQMD
Community Health Air Pollution Info System:	Not reported
Consolidated Emission Reporting Rule:	Not reported
Total Organic Hydrocarbon Gases Tons/Yr:	4
Reactive Organic Gases Tons/Yr:	4
Carbon Monoxide Emissions Tons/Yr:	5
NOX - Oxides of Nitrogen Tons/Yr:	3
SOX - Oxides of Sulphur Tons/Yr:	0
Particulate Matter Tons/Yr:	1
Part. Matter 10 Micrometers and Smllr Tons/Yr:	1

Year:	2004
County Code:	19
Air Basin:	SC
Facility ID:	18885
Air District Name:	SC
SIC Code:	8069
Air District Name:	SOUTH COAST AQMD
Community Health Air Pollution Info System:	Y
Consolidated Emission Reporting Rule:	Not reported
Total Organic Hydrocarbon Gases Tons/Yr:	4.484985
Reactive Organic Gases Tons/Yr:	3.7
Carbon Monoxide Emissions Tons/Yr:	4.6034
NOX - Oxides of Nitrogen Tons/Yr:	2.8226
SOX - Oxides of Sulphur Tons/Yr:	0.09527
Particulate Matter Tons/Yr:	0.88016
Part. Matter 10 Micrometers and Smllr Tons/Yr:	0.87

Year:	2005

CHILDREN'S HOSPITAL OF LOS ANGELES (Continued) **1000278867**

County Code:	19
Air Basin:	SC
Facility ID:	18885
Air District Name:	SC
SIC Code:	8069
Air District Name:	SOUTH COAST AQMD
Community Health Air Pollution Info System:	Not reported
Consolidated Emission Reporting Rule:	Not reported
Total Organic Hydrocarbon Gases Tons/Yr:	3.571785
Reactive Organic Gases Tons/Yr:	3.1489509055
Carbon Monoxide Emissions Tons/Yr:	5.65225
NOX - Oxides of Nitrogen Tons/Yr:	2.078
SOX - Oxides of Sulphur Tons/Yr:	.09461
Particulate Matter Tons/Yr:	1.0316
Part. Matter 10 Micrometers and Smllr Tons/Yr:	1.0300016

Year:	2006
County Code:	19
Air Basin:	SC
Facility ID:	18885
Air District Name:	SC
SIC Code:	8069
Air District Name:	SOUTH COAST AQMD
Community Health Air Pollution Info System:	Not reported
Consolidated Emission Reporting Rule:	Not reported
Total Organic Hydrocarbon Gases Tons/Yr:	4.443037070637737930
Reactive Organic Gases Tons/Yr:	3.56
Carbon Monoxide Emissions Tons/Yr:	5.101
NOX - Oxides of Nitrogen Tons/Yr:	1.992
SOX - Oxides of Sulphur Tons/Yr:	.083
Particulate Matter Tons/Yr:	3.855
Part. Matter 10 Micrometers and Smllr Tons/Yr:	2.979

Year:	2007
County Code:	19
Air Basin:	SC
Facility ID:	18885
Air District Name:	SC
SIC Code:	8069
Air District Name:	SOUTH COAST AQMD
Community Health Air Pollution Info System:	Not reported
Consolidated Emission Reporting Rule:	Not reported
Total Organic Hydrocarbon Gases Tons/Yr:	4.443037070637737930
Reactive Organic Gases Tons/Yr:	3.56
Carbon Monoxide Emissions Tons/Yr:	5.101
NOX - Oxides of Nitrogen Tons/Yr:	1.992
SOX - Oxides of Sulphur Tons/Yr:	.083
Particulate Matter Tons/Yr:	3.855
Part. Matter 10 Micrometers and Smllr Tons/Yr:	2.979

Year:	2008
County Code:	19
Air Basin:	SC
Facility ID:	18885
Air District Name:	SC
SIC Code:	8069
Air District Name:	SOUTH COAST AQMD

CHILDREN'S HOSPITAL OF LOS ANGELES (Continued) **1000278867**

Community Health Air Pollution Info System:	Not reported
Consolidated Emission Reporting Rule:	Not reported
Total Organic Hydrocarbon Gases Tons/Yr:	1.529719858978989849
Reactive Organic Gases Tons/Yr:	.78345
Carbon Monoxide Emissions Tons/Yr:	4.42
NOX - Oxides of Nitrogen Tons/Yr:	2.08
SOX - Oxides of Sulphur Tons/Yr:	.06
Particulate Matter Tons/Yr:	.81
Part. Matter 10 Micrometers and Smllr Tons/Yr:	.81

Year:	2009
County Code:	19
Air Basin:	SC
Facility ID:	18885
Air District Name:	SC
SIC Code:	8069
Air District Name:	SOUTH COAST AQMD
Community Health Air Pollution Info System:	Not reported
Consolidated Emission Reporting Rule:	Not reported
Total Organic Hydrocarbon Gases Tons/Yr:	1.5071637311952999
Reactive Organic Gases Tons/Yr:	0.76344999999999996
Carbon Monoxide Emissions Tons/Yr:	4.3700000000000001
NOX - Oxides of Nitrogen Tons/Yr:	1.8400000000000001
SOX - Oxides of Sulphur Tons/Yr:	5.9999999999999998E-2
Particulate Matter Tons/Yr:	0.79000000000000004
Part. Matter 10 Micrometers and Smllr Tons/Yr:	0.78856000000000004

Year:	2010
County Code:	19
Air Basin:	SC
Facility ID:	18885
Air District Name:	SC
SIC Code:	8069
Air District Name:	SOUTH COAST AQMD
Community Health Air Pollution Info System:	Not reported
Consolidated Emission Reporting Rule:	Not reported
Total Organic Hydrocarbon Gases Tons/Yr:	1.95662371107913
Reactive Organic Gases Tons/Yr:	0.9556
Carbon Monoxide Emissions Tons/Yr:	5.7538099999999996
NOX - Oxides of Nitrogen Tons/Yr:	1.7939400000000001
SOX - Oxides of Sulphur Tons/Yr:	0.79522999999999999
Particulate Matter Tons/Yr:	1.03915
Part. Matter 10 Micrometers and Smllr Tons/Yr:	1.0381047999999999

Year:	2011
County Code:	19
Air Basin:	SC
Facility ID:	18885
Air District Name:	SC
SIC Code:	8069
Air District Name:	SOUTH COAST AQMD
Community Health Air Pollution Info System:	Not reported
Consolidated Emission Reporting Rule:	Not reported
Total Organic Hydrocarbon Gases Tons/Yr:	2.3659471053
Reactive Organic Gases Tons/Yr:	1.2053
Carbon Monoxide Emissions Tons/Yr:	6.80264
NOX - Oxides of Nitrogen Tons/Yr:	3.13368

CHILDREN'S HOSPITAL OF LOS ANGELES (Continued) **1000278867**

SOX - Oxides of Sulphur Tons/Yr:	0.92398
Particulate Matter Tons/Yr:	1.2635
Part. Matter 10 Micrometers and Smllr Tons/Yr:	1.2604448

Year:	2012
County Code:	19
Air Basin:	SC
Facility ID:	18885
Air District Name:	SC
SIC Code:	8069
Air District Name:	SOUTH COAST AQMD
Community Health Air Pollution Info System:	Not reported
Consolidated Emission Reporting Rule:	Not reported
Total Organic Hydrocarbon Gases Tons/Yr:	2.3179103981
Reactive Organic Gases Tons/Yr:	1.07552
Carbon Monoxide Emissions Tons/Yr:	7.13196
NOX - Oxides of Nitrogen Tons/Yr:	2.29461
SOX - Oxides of Sulphur Tons/Yr:	0.09757
Particulate Matter Tons/Yr:	1.29049
Part. Matter 10 Micrometers and Smllr Tons/Yr:	1.28906704

Year:	2013
County Code:	19
Air Basin:	SC
Facility ID:	18885
Air District Name:	SC
SIC Code:	8062
Air District Name:	SOUTH COAST AQMD
Community Health Air Pollution Info System:	Not reported
Consolidated Emission Reporting Rule:	Not reported
Total Organic Hydrocarbon Gases Tons/Yr:	2.664611187
Reactive Organic Gases Tons/Yr:	1.47705
Carbon Monoxide Emissions Tons/Yr:	6.68545
NOX - Oxides of Nitrogen Tons/Yr:	2.31242
SOX - Oxides of Sulphur Tons/Yr:	0.09102
Particulate Matter Tons/Yr:	1.21527
Part. Matter 10 Micrometers and Smllr Tons/Yr:	1.21364592

Year:	2014
County Code:	19
Air Basin:	SC
Facility ID:	18885
Air District Name:	SC
SIC Code:	8062
Air District Name:	SOUTH COAST AQMD
Community Health Air Pollution Info System:	Not reported
Consolidated Emission Reporting Rule:	Not reported
Total Organic Hydrocarbon Gases Tons/Yr:	1.6907901828
Reactive Organic Gases Tons/Yr:	0.7874
Carbon Monoxide Emissions Tons/Yr:	10.92384
NOX - Oxides of Nitrogen Tons/Yr:	2.49414
SOX - Oxides of Sulphur Tons/Yr:	0.07676
Particulate Matter Tons/Yr:	1.09252
Part. Matter 10 Micrometers and Smllr Tons/Yr:	1.07608072

Year:	2016
County Code:	19

CHILDREN'S HOSPITAL OF LOS ANGELES (Continued) **1000278867**

Air Basin:	SC
Facility ID:	18885
Air District Name:	SC
SIC Code:	8062
Air District Name:	SOUTH COAST AQMD
Community Health Air Pollution Info System:	Not reported
Consolidated Emission Reporting Rule:	Not reported
Total Organic Hydrocarbon Gases Tons/Yr:	2.2037163601
Reactive Organic Gases Tons/Yr:	1.030915
Carbon Monoxide Emissions Tons/Yr:	14.56
NOX - Oxides of Nitrogen Tons/Yr:	3.34
SOX - Oxides of Sulphur Tons/Yr:	0.09084
Particulate Matter Tons/Yr:	4.04
Part. Matter 10 Micrometers and Smllr Tons/Yr:	3.23912

WI MANIFEST:

Year:	2012
EPA ID:	CAD981399900
FID:	Not reported
ACT Code:	201
ACT Status:	A
ACT Code 1:	201
ACT Name:	HW Generator - Large
Contact Title:	Not reported
Contact Name:	Not reported
Contact Address:	Not reported
Contact City/State/Zip:	Not reported
Contact Telephone:	Not reported
Contact EMail Address:	Not reported

Shipped:

Year:	2012
Manifest Doc Id:	001454923GBF
Copy Type:	TSDCOPY
Gen EPA ID:	CAD981399900
Gen Date:	01/18/2012
GEN Copy Revd Date:	Not reported
TSD Date:	02/01/2012
TSD EPA ID:	AZ0000337360
TSD Copy Revd Date:	03/05/2012

Year:	2011
EPA ID:	CAD981399900
FID:	Not reported
ACT Code:	201
ACT Status:	A
ACT Code 1:	201
ACT Name:	HW Generator - Large
Contact Title:	Not reported
Contact Name:	Not reported
Contact Address:	Not reported
Contact City/State/Zip:	Not reported
Contact Telephone:	Not reported
Contact EMail Address:	Not reported

CHILDREN'S HOSPITAL OF LOS ANGELES (Continued) **1000278867**

Shipped:
Year: 2011
Manifest Doc Id: 000435167GBF
Copy Type: TSDCOPY
Gen EPA ID: CAD981399900
Gen Date: 03/09/2011
GEN Copy Revd Date: Not reported
TSD Date: 04/06/2011
TSD EPA ID: WID988566543
TSD Copy Revd Date: 05/11/2011

Year: 2010
EPA ID: CAD981399900
FID: Not reported
ACT Code: 201
ACT Status: A
ACT Code 1: 201
ACT Name: HW Generator - Large
Contact Title: Not reported
Contact Name: Not reported
Contact Address: Not reported
Contact City/State/Zip: Not reported
Contact Telephone: Not reported
Contact EMail Address: Not reported

Shipped:
Year: 2010
Manifest Doc Id: 000429318GBF
Copy Type: TSDCOPY
Gen EPA ID: CAD981399900
Gen Date: 02/03/2010
GEN Copy Revd Date: Not reported
TSD Date: 02/26/2010
TSD EPA ID: WID988566543
TSD Copy Revd Date: 03/04/2010

Year: 2010
Manifest Doc Id: 000435164GBF
Copy Type: TSDCOPY
Gen EPA ID: CAD981399900
Gen Date: 07/21/2010
GEN Copy Revd Date: Not reported
TSD Date: 08/11/2010
TSD EPA ID: WID988566543
TSD Copy Revd Date: 09/08/2010

Year: 2010
Manifest Doc Id: 000435165GBF
Copy Type: TSDCOPY
Gen EPA ID: CAD981399900
Gen Date: 03/31/2010
GEN Copy Revd Date: Not reported
TSD Date: 04/22/2010
TSD EPA ID: WID988566543
TSD Copy Revd Date: 05/04/2010

CHILDREN'S HOSPITAL OF LOS ANGELES (Continued) **1000278867**

Year: 2010
Manifest Doc Id: 000435166GBF
Copy Type: TSDCOPY
Gen EPA ID: CAD981399900
Gen Date: 10/20/2010
GEN Copy Revd Date: Not reported
TSD Date: 11/08/2010
TSD EPA ID: WID988566543
TSD Copy Revd Date: 12/07/2010

Year: 2009
EPA ID: CAD981399900
FID: Not reported
ACT Code: 201
ACT Status: A
ACT Code 1: 201
ACT Name: HW Generator - Large
Contact Title: Not reported
Contact Name: Not reported
Contact Address: Not reported
Contact City/State/Zip: Not reported
Contact Telephone: Not reported
Contact EMail Address: Not reported

Shipped:
Year: 2009
Manifest Doc Id: 000494939JJK
Copy Type: TSDCOPY
Gen EPA ID: CAD981399900
Gen Date: 06/10/2009
GEN Copy Revd Date: Not reported
TSD Date: 06/25/2009
TSD EPA ID: WID988566543
TSD Copy Revd Date: 08/26/2009

Year: 2009
Manifest Doc Id: 000430504GBF
Copy Type: TSDCOPY
Gen EPA ID: CAD981399900
Gen Date: 01/07/2009
GEN Copy Revd Date: Not reported
TSD Date: 01/29/2009
TSD EPA ID: WID988566543
TSD Copy Revd Date: 07/15/2009

Year: 2009
Manifest Doc Id: 000435022GBF
Copy Type: TSDCOPY
Gen EPA ID: CAD981399900
Gen Date: 05/20/2009
GEN Copy Revd Date: Not reported
TSD Date: 06/11/2009
TSD EPA ID: WID988566543
TSD Copy Revd Date: 08/12/2009

Year: 2009

CHILDREN'S HOSPITAL OF LOS ANGELES (Continued) **1000278867**

Manifest Doc Id: 000435163GBF
Copy Type: TSDCOPY
Gen EPA ID: CAD981399900
Gen Date: 08/05/2009
GEN Copy Revd Date: Not reported
TSD Date: 08/24/2009
TSD EPA ID: WID988566543
TSD Copy Revd Date: 10/13/2009

Year: 2008
EPA ID: CAD981399900
FID: Not reported
ACT Code: 201
ACT Status: A
ACT Code 1: 201
ACT Name: HW Generator - Large
Contact Title: Not reported
Contact Name: Not reported
Contact Address: Not reported
Contact City/State/Zip: Not reported
Contact Telephone: Not reported
Contact EMail Address: Not reported

Year: 2007
EPA ID: CAD981399900
FID: 0
ACT Code: 201
ACT Status: A
ACT Code 1: 201
ACT Name: HW Generator - Large
Contact Title: Not reported
Contact Name: Not reported
Contact Address: Not reported
Contact City/State/Zip: 0
Contact Telephone: 0
Contact EMail Address: Not reported

Year: 2005
EPA ID: CAD981399900
FID: 0
ACT Code: 201
ACT Status: A
ACT Code 1: 201
ACT Name: HW Generator - Large
Contact Title: Not reported
Contact Name: Not reported
Contact Address: Not reported
Contact City/State/Zip: 0
Contact Telephone: 0
Contact EMail Address: Not reported

NY MANIFEST:
Country: USA

CHILDREN'S HOSPITAL OF LOS ANGELES (Continued) **1000278867**

EPA ID:	CAD981399900
Facility Status:	Not reported
Location Address 1:	4650 SUNSET BLVD
Code:	BP
Location Address 2:	Not reported
Total Tanks:	Not reported
Location City:	LOS ANGELES
Location State:	CA
Location Zip:	90054
Location Zip 4:	Not reported

NY MANIFEST:

EPAID:	CAD981399900
Mailing Name:	CHILDREN'S HOSPITAL
Mailing Contact:	ED GUY
Mailing Address 1:	PO BOX 54700-4650 SUNSET BLVD
Mailing Address 2:	Not reported
Mailing City:	LOS ANGELES
Mailing State:	CA
Mailing Zip:	90054
Mailing Zip 4:	Not reported
Mailing Country:	USA
Mailing Phone:	2136692372

NY MANIFEST:

Document ID:	NYA5460975
Manifest Status:	K
seq:	Not reported
Year:	1987
Trans1 State ID:	NY-X17593
Trans2 State ID:	Not reported
Generator Ship Date:	07/23/1987
Trans1 Recv Date:	07/23/1987
Trans2 Recv Date:	/ /
TSD Site Recv Date:	08/03/1987
Part A Recv Date:	08/11/1987
Part B Recv Date:	08/25/1987
Generator EPA ID:	CAD981399900
Trans1 EPA ID:	NYD980769947
Trans2 EPA ID:	Not reported
TSDF ID 1:	NYD000632372
TSDF ID 2:	Not reported
Manifest Tracking Number:	Not reported
Import Indicator:	Not reported
Export Indicator:	Not reported
Discr Quantity Indicator:	Not reported
Discr Type Indicator:	Not reported
Discr Residue Indicator:	Not reported
Discr Partial Reject Indicator:	Not reported
Discr Full Reject Indicator:	Not reported
Manifest Ref Number:	Not reported
Alt Facility RCRA ID:	Not reported
Alt Facility Sign Date:	Not reported
MGMT Method Type Code:	Not reported
Waste Code:	D001 - NON-LISTED IGNITABLE WASTES
Waste Code:	Not reported
Waste Code:	Not reported

CHILDREN'S HOSPITAL OF LOS ANGELES (Continued) **1000278867**

Waste Code:	Not reported
Waste Code:	Not reported
Waste Code:	Not reported
Quantity:	00020
Units:	P - Pounds
Number of Containers:	001
Container Type:	DM - Metal drums, barrels
Handling Method:	T Chemical, physical, or biological treatment.
Specific Gravity:	100
Waste Code:	D003 - NON-LISTED REACTIVE WASTES
Waste Code:	Not reported
Waste Code:	Not reported
Waste Code:	Not reported
Waste Code:	Not reported
Quantity:	00020
Units:	P - Pounds
Number of Containers:	001
Container Type:	DM - Metal drums, barrels
Handling Method:	T Chemical, physical, or biological treatment.
Specific Gravity:	100
Waste Code:	D001 - NON-LISTED IGNITABLE WASTES
Waste Code:	Not reported
Waste Code:	Not reported
Waste Code:	Not reported
Waste Code:	Not reported
Quantity:	00020
Units:	P - Pounds
Number of Containers:	001
Container Type:	DM - Metal drums, barrels
Handling Method:	T Chemical, physical, or biological treatment.
Specific Gravity:	100
Waste Code:	D002 - NON-LISTED CORROSIVE WASTES
Waste Code:	Not reported
Waste Code:	Not reported
Waste Code:	Not reported
Waste Code:	Not reported
Quantity:	00020
Units:	P - Pounds
Number of Containers:	001
Container Type:	DM - Metal drums, barrels
Handling Method:	T Chemical, physical, or biological treatment.
Specific Gravity:	100
Waste Code:	D001 - NON-LISTED IGNITABLE WASTES
Quantity:	00020
Units:	P - Pounds
Number of Containers:	001
Container Type:	DM - Metal drums, barrels
Handling Method:	T Chemical, physical, or biological treatment.
Specific Gravity:	100
Waste Code:	D001 - NON-LISTED IGNITABLE WASTES
Quantity:	00020
Units:	P - Pounds
Number of Containers:	001
Container Type:	DM - Metal drums, barrels
Handling Method:	T Chemical, physical, or biological treatment.
Specific Gravity:	100

CHILDREN'S HOSPITAL OF LOS ANGELES (Continued) **1000278867**

Click this hyperlink while viewing on your computer to access
-1 additional NY MANIFEST: record(s) in the EDR Site Report.

LA Co. Site Mitigation:
Facility ID: FA0025823
Status: Not reported
Site ID: SD0010439
Jurisdiction: County
Case ID: RO0010439
Abated: Yes
Assigned To: Kim Clark
Entered Date: 05/11/2004
Abated Date: 05/01/1992

F39 **HOLLYWOOD PRESBYTERIAN MED. CENTER** **CA UST** **U003781150**
SE **1300 N VERMONT AVE** **N/A**
1/8-1/4 **LOS ANGELES, CA 90027**
0.128 mi.
675 ft. **Site 5 of 7 in cluster F**

Relative: **Lower**
Actual: **375 ft.**

UST:
Facility ID: 24792
Permitting Agency: LOS ANGELES, CITY OF
Latitude: 34.0972621
Longitude: -118.2899002

Facility ID: FA0031693
Permitting Agency: Los Angeles City Fire Department
Latitude: 34.09631
Longitude: -118.2907

F40 **HOLLYWOOD PRESBYTERIAN HOSPITA** **CA SWEEPS UST** **S101583802**
SE **1300 N VERMONT AVE** **CA FID UST** **N/A**
1/8-1/4 **LOS ANGELES, CA 90027** **CA EMI**
0.128 mi.
675 ft. **Site 6 of 7 in cluster F**

Relative: **Lower**
Actual: **375 ft.**

SWEEPS UST:
Status: Active
Comp Number: 5142
Number: 9
Board Of Equalization: Not reported
Referral Date: 03-02-93
Action Date: 03-02-93
Created Date: 02-29-88
Owner Tank Id: Not reported
SWRCB Tank Id: Not reported
Tank Status: Not reported
Capacity: Not reported
Active Date: Not reported
Tank Use: Not reported
STG: Not reported
Content: Not reported
Number Of Tanks: Not reported

HOLLYWOOD PRESBYTERIAN HOSPITA (Continued) **S101583802**

CA FID UST:
Facility ID: 19006380
Regulated By: UTNKA
Regulated ID: Not reported
Cortese Code: Not reported
SIC Code: Not reported
Facility Phone: 2136603530
Mail To: Not reported
Mailing Address: 1300 N VERMONT AVE
Mailing Address 2: Not reported
Mailing City,St,Zip: LOS ANGELES 900270000
Contact: Not reported
Contact Phone: Not reported
DUNs Number: Not reported
NPDES Number: Not reported
EPA ID: Not reported
Comments: Not reported
Status: Active

EMI:
Year: 1990
County Code: 19
Air Basin: SC
Facility ID: 19839
Air District Name: SC
SIC Code: 8062
Air District Name: SOUTH COAST AQMD
Community Health Air Pollution Info System: Not reported
Consolidated Emission Reporting Rule: Not reported
Total Organic Hydrocarbon Gases Tons/Yr: 3
Reactive Organic Gases Tons/Yr: 1
Carbon Monoxide Emissions Tons/Yr: 1
NOX - Oxides of Nitrogen Tons/Yr: 4
SOX - Oxides of Sulphur Tons/Yr: 0
Particulate Matter Tons/Yr: 0
Part. Matter 10 Micrometers and Smllr Tons/Yr: 0

Year: 1995
County Code: 19
Air Basin: SC
Facility ID: 19839
Air District Name: SC
SIC Code: 8062
Air District Name: SOUTH COAST AQMD
Community Health Air Pollution Info System: Not reported
Consolidated Emission Reporting Rule: Not reported
Total Organic Hydrocarbon Gases Tons/Yr: 4
Reactive Organic Gases Tons/Yr: 2
Carbon Monoxide Emissions Tons/Yr: 1
NOX - Oxides of Nitrogen Tons/Yr: 4
SOX - Oxides of Sulphur Tons/Yr: 0
Particulate Matter Tons/Yr: 0
Part. Matter 10 Micrometers and Smllr Tons/Yr: 0

Year: 1996
County Code: 19

HOLLYWOOD PRESBYTERIAN HOSPITA (Continued) **S101583802**

Air Basin:	SC
Facility ID:	19839
Air District Name:	SC
SIC Code:	8062
Air District Name:	SOUTH COAST AQMD
Community Health Air Pollution Info System:	Not reported
Consolidated Emission Reporting Rule:	Not reported
Total Organic Hydrocarbon Gases Tons/Yr:	4
Reactive Organic Gases Tons/Yr:	2
Carbon Monoxide Emissions Tons/Yr:	1
NOX - Oxides of Nitrogen Tons/Yr:	3
SOX - Oxides of Sulphur Tons/Yr:	0
Particulate Matter Tons/Yr:	0
Part. Matter 10 Micrometers and Smllr Tons/Yr:	0

Year:	1997
County Code:	19
Air Basin:	SC
Facility ID:	19839
Air District Name:	SC
SIC Code:	8062
Air District Name:	SOUTH COAST AQMD
Community Health Air Pollution Info System:	Not reported
Consolidated Emission Reporting Rule:	Not reported
Total Organic Hydrocarbon Gases Tons/Yr:	2
Reactive Organic Gases Tons/Yr:	1
Carbon Monoxide Emissions Tons/Yr:	1
NOX - Oxides of Nitrogen Tons/Yr:	4
SOX - Oxides of Sulphur Tons/Yr:	0
Particulate Matter Tons/Yr:	0
Part. Matter 10 Micrometers and Smllr Tons/Yr:	0

Year:	1998
County Code:	19
Air Basin:	SC
Facility ID:	19839
Air District Name:	SC
SIC Code:	8062
Air District Name:	SOUTH COAST AQMD
Community Health Air Pollution Info System:	Not reported
Consolidated Emission Reporting Rule:	Not reported
Total Organic Hydrocarbon Gases Tons/Yr:	2
Reactive Organic Gases Tons/Yr:	1
Carbon Monoxide Emissions Tons/Yr:	1
NOX - Oxides of Nitrogen Tons/Yr:	4
SOX - Oxides of Sulphur Tons/Yr:	0
Particulate Matter Tons/Yr:	0
Part. Matter 10 Micrometers and Smllr Tons/Yr:	0

Year:	1999
County Code:	19
Air Basin:	SC
Facility ID:	19839
Air District Name:	SC
SIC Code:	8062
Air District Name:	SOUTH COAST AQMD
Community Health Air Pollution Info System:	Not reported

HOLLYWOOD PRESBYTERIAN HOSPITA (Continued) **S101583802**

Consolidated Emission Reporting Rule:	Not reported
Total Organic Hydrocarbon Gases Tons/Yr:	2
Reactive Organic Gases Tons/Yr:	1
Carbon Monoxide Emissions Tons/Yr:	1
NOX - Oxides of Nitrogen Tons/Yr:	4
SOX - Oxides of Sulphur Tons/Yr:	0
Particulate Matter Tons/Yr:	0
Part. Matter 10 Micrometers and Smllr Tons/Yr:	0

Year:	2000
County Code:	19
Air Basin:	SC
Facility ID:	19839
Air District Name:	SC
SIC Code:	8062
Air District Name:	SOUTH COAST AQMD
Community Health Air Pollution Info System:	Not reported
Consolidated Emission Reporting Rule:	Not reported
Total Organic Hydrocarbon Gases Tons/Yr:	2
Reactive Organic Gases Tons/Yr:	1
Carbon Monoxide Emissions Tons/Yr:	1
NOX - Oxides of Nitrogen Tons/Yr:	4
SOX - Oxides of Sulphur Tons/Yr:	0
Particulate Matter Tons/Yr:	0
Part. Matter 10 Micrometers and Smllr Tons/Yr:	0

Year:	2001
County Code:	19
Air Basin:	SC
Facility ID:	19839
Air District Name:	SC
SIC Code:	8062
Air District Name:	SOUTH COAST AQMD
Community Health Air Pollution Info System:	Not reported
Consolidated Emission Reporting Rule:	Not reported
Total Organic Hydrocarbon Gases Tons/Yr:	2
Reactive Organic Gases Tons/Yr:	1
Carbon Monoxide Emissions Tons/Yr:	1
NOX - Oxides of Nitrogen Tons/Yr:	4
SOX - Oxides of Sulphur Tons/Yr:	0
Particulate Matter Tons/Yr:	0
Part. Matter 10 Micrometers and Smllr Tons/Yr:	0

F41 **QUEEN OF ANGELS HOLLYWOOD PRES** **RCRA-LQG** **1000597740**
SE **1300 N VERMONT AVE** **CA LUST** **CAD983617663**
1/8-1/4 **LOS ANGELES, CA 90027** **FINDS**
0.128 mi. **ECHO**
675 ft. **Site 7 of 7 in cluster F** **CA HAZNET**
CA NPDES
Relative: **CA CIWQS**
Lower

Actual: **375 ft.**

RCRA-LQG:

Date form received by agency:	02/22/2006
Facility name:	HOLLYWOOD PRESBYTERIAN MEDICAL CENTER
Facility address:	1300 N VERMONT AVE LOS ANGELES, CA 90027
EPA ID:	CAD983617663
Contact:	MARK KING

QUEEN OF ANGELS HOLLYWOOD PRES (Continued) **1000597740**

Contact address: 1300 N VERMONT AVE
LOS ANGELES, CA 90027
Contact country: US
Contact telephone: 213-413-3000
Telephone ext.: 6382
Contact email: MARK.KING@HPMEDCENTER.COM
EPA Region: 09
Classification: Large Quantity Generator
Description: Handler: generates 1,000 kg or more of hazardous waste during any calendar month; or generates more than 1 kg of acutely hazardous waste during any calendar month; or generates more than 100 kg of any residue or contaminated soil, waste or other debris resulting from the cleanup of a spill, into or on any land or water, of acutely hazardous waste during any calendar month; or generates 1 kg or less of acutely hazardous waste during any calendar month, and accumulates more than 1 kg of acutely hazardous waste at any time; or generates 100 kg or less of any residue or contaminated soil, waste or other debris resulting from the cleanup of a spill, into or on any land or water, of acutely hazardous waste during any calendar month, and accumulates more than 100 kg of that material at any time

Owner/Operator Summary:
Owner/operator name: CHA HOLLYWOOD MEDICAL CENTER LP
Owner/operator address: Not reported
Not reported
Owner/operator country: US
Owner/operator telephone: Not reported
Owner/operator email: Not reported
Owner/operator fax: Not reported
Owner/operator extension: Not reported
Legal status: Private
Owner/Operator Type: Operator
Owner/Op start date: 11/11/2005
Owner/Op end date: Not reported

Owner/operator name: CHA HOLLYWOOD MEDICAL CENTER LP
Owner/operator address: 1300 N VERMONT AVE
LOS ANGELES, CA 90027
Owner/operator country: US
Owner/operator telephone: Not reported
Owner/operator email: Not reported
Owner/operator fax: Not reported
Owner/operator extension: Not reported
Legal status: Private
Owner/Operator Type: Owner
Owner/Op start date: 11/11/2005
Owner/Op end date: Not reported

Handler Activities Summary:
U.S. importer of hazardous waste: No
Mixed waste (haz. and radioactive): No
Recycler of hazardous waste: No
Transporter of hazardous waste: No
Treater, storer or disposer of HW: No
Underground injection activity: No
On-site burner exemption: No

QUEEN OF ANGELS HOLLYWOOD PRES (Continued) **1000597740**

Furnace exemption: No
Used oil fuel burner: No
Used oil processor: No
User oil refiner: No
Used oil fuel marketer to burner: No
Used oil Specification marketer: No
Used oil transfer facility: No
Used oil transporter: No

Universal Waste Summary:
Waste type: Batteries
Accumulated waste on-site: Yes
Generated waste on-site: Yes

Waste type: Lamps
Accumulated waste on-site: Yes
Generated waste on-site: Yes

Waste type: Thermostats
Accumulated waste on-site: Yes
Generated waste on-site: Yes

. Waste code: D011
. Waste name: SILVER

Historical Generators:
Date form received by agency: 01/31/1992
Site name: QUEEN OF ANGELES HPMC
Classification: Small Quantity Generator

Violation Status: No violations found

LUST:
Lead Agency: LOS ANGELES, CITY OF
Case Type: LUST Cleanup Site
Geo Track: http://geotracker.waterboards.ca.gov/profile_report.asp?global_id=T0603769055
Global Id: T0603769055
Latitude: 34.096196
Longitude: -118.291034
Status: Completed - Case Closed
Status Date: 05/07/2013
Case Worker: EL
RB Case Number: Not reported
Local Agency: LOS ANGELES, CITY OF
File Location: Not reported
Local Case Number: XS0001682
Potential Media Affect: Soil
Potential Contaminants of Concern: Diesel
Site History: Not reported

LUST:
Global Id: T0603769055
Contact Type: Local Agency Caseworker
Contact Name: ELOY LUNA
Organization Name: LOS ANGELES, CITY OF
Address: 200 North Main Street, Suite 1780
City: LOS ANGELES

QUEEN OF ANGELS HOLLYWOOD PRES (Continued) **1000597740**

Email: eloy.luna@lacity.org
Phone Number: Not reported

Global Id: T0603769055
Contact Type: Regional Board Caseworker
Contact Name: YUE RONG
Organization Name: LOS ANGELES RWQCB (REGION 4)
Address: 320 W. 4TH ST., SUITE 200
City: Los Angeles
Email: yrong@waterboards.ca.gov
Phone Number: Not reported

LUST:
Global Id: T0603769055
Action Type: ENFORCEMENT
Date: 05/07/2013
Action: Closure/No Further Action Letter

Global Id: T0603769055
Action Type: Other
Date: 07/31/1999
Action: Leak Discovery

Global Id: T0603769055
Action Type: Other
Date: 10/12/1999
Action: Leak Reported

LUST:
Global Id: T0603769055
Status: Completed - Case Closed
Status Date: 05/07/2013

Global Id: T0603769055
Status: Open - Case Begin Date
Status Date: 07/31/1999

Global Id: T0603769055
Status: Open - Site Assessment
Status Date: 11/07/2006

FINDS:

Registry ID: 110002867979

Environmental Interest/Information System
AIR EMISSIONS CLASSIFICATION UNKNOWN

California Hazardous Waste Tracking System - Datamart (HWTS-DATAMART) provides California with information on hazardous waste shipments for generators, transporters, and treatment, storage, and disposal facilities.

RCRAInfo is a national information system that supports the Resource Conservation and Recovery Act (RCRA) program through the tracking of

QUEEN OF ANGELS HOLLYWOOD PRES (Continued) **1000597740**

events and activities related to facilities that generate, transport, and treat, store, or dispose of hazardous waste. RCRAInfo allows RCRA program staff to track the notification, permit, compliance, and corrective action activities required under RCRA.

Click this hyperlink while viewing on your computer to access additional FINDS: detail in the EDR Site Report.

ECHO:

Envid:	1000597740
Registry ID:	110002867979
DFR URL:	http://echo.epa.gov/detailed-facility-report?fid=110002867979

HAZNET:

envid:	1000597740
Year:	2017
GEPAID:	CAD983617663
Contact:	HEATHER BAILEY
Telephone:	3239134372
Mailing Name:	Not reported
Mailing Address:	1300 NORTH VERMONT AVENUE
Mailing City,St,Zip:	LOS ANGELES, CA 900270000
Gen County:	Los Angeles
TSD EPA ID:	UTD981552177
TSD County:	99
Waste Category:	Laboratory waste chemicals
Disposal Method:	Incineration--Thermal Destruction Other Than Use As A Fuel
Tons:	0.3275
Cat Decode:	Laboratory waste chemicals
Method Decode:	Incineration--Thermal Destruction Other Than Use As A Fuel
Facility County:	Los Angeles

envid:	1000597740
Year:	2017
GEPAID:	CAD983617663
Contact:	HEATHER BAILEY
Telephone:	3239134372
Mailing Name:	Not reported
Mailing Address:	1300 NORTH VERMONT AVENUE
Mailing City,St,Zip:	LOS ANGELES, CA 900270000
Gen County:	Los Angeles
TSD EPA ID:	UTD981552177
TSD County:	99
Waste Category:	Laboratory waste chemicals
Disposal Method:	Incineration--Thermal Destruction Other Than Use As A Fuel
Tons:	0.3275
Cat Decode:	Laboratory waste chemicals
Method Decode:	Incineration--Thermal Destruction Other Than Use As A Fuel
Facility County:	Los Angeles

envid:	1000597740
Year:	2017
GEPAID:	CAD983617663
Contact:	HEATHER BAILEY
Telephone:	3239134372

QUEEN OF ANGELS HOLLYWOOD PRES (Continued) **1000597740**

Mailing Name:	Not reported
Mailing Address:	1300 NORTH VERMONT AVENUE
Mailing City,St,Zip:	LOS ANGELES, CA 900270000
Gen County:	Los Angeles
TSD EPA ID:	CAD028409019
TSD County:	Los Angeles
Waste Category:	Other inorganic solid waste
Disposal Method:	Storage, Bulking, And/Or Transfer Off Site--No Treatment/Reovery (H010-H129) Or (H131-H135)
Tons:	0.45
Cat Decode:	Other inorganic solid waste
Method Decode:	Storage, Bulking, And/Or Transfer Off Site--No Treatment/Reovery (H010-H129) Or (H131-H135)
Facility County:	Los Angeles
envid:	1000597740
Year:	2017
GEPAID:	CAD983617663
Contact:	HEATHER BAILEY
Telephone:	3239134372
Mailing Name:	Not reported
Mailing Address:	1300 NORTH VERMONT AVENUE
Mailing City,St,Zip:	LOS ANGELES, CA 900270000
Gen County:	Los Angeles
TSD EPA ID:	CAD028409019
TSD County:	Los Angeles
Waste Category:	Other inorganic solid waste
Disposal Method:	Storage, Bulking, And/Or Transfer Off Site--No Treatment/Reovery (H010-H129) Or (H131-H135)
Tons:	0.45
Cat Decode:	Other inorganic solid waste
Method Decode:	Storage, Bulking, And/Or Transfer Off Site--No Treatment/Reovery (H010-H129) Or (H131-H135)
Facility County:	Los Angeles
envid:	1000597740
Year:	2017
GEPAID:	CAD983617663
Contact:	HEATHER BAILEY
Telephone:	3239134372
Mailing Name:	Not reported
Mailing Address:	1300 NORTH VERMONT AVENUE
Mailing City,St,Zip:	LOS ANGELES, CA 900270000
Gen County:	Los Angeles
TSD EPA ID:	CAD009007626
TSD County:	Los Angeles
Waste Category:	Asbestos containing waste
Disposal Method:	Landfill Or Surface Impoundment That Will Be Closed As Landfill(To Include On-Site Treatment And/Or Stabilization)
Tons:	36.8
Cat Decode:	Asbestos containing waste
Method Decode:	Landfill Or Surface Impoundment That Will Be Closed As Landfill(To Include On-Site Treatment And/Or Stabilization)
Facility County:	Los Angeles

QUEEN OF ANGELS HOLLYWOOD PRES (Continued) **1000597740**

Click this hyperlink while viewing on your computer to access
475 additional CA_HAZNET: record(s) in the EDR Site Report.

NPDES:

Facility Status:	Not reported
NPDES Number:	Not reported
Region:	Not reported
Agency Number:	Not reported
Regulatory Measure ID:	Not reported
Place ID:	Not reported
Order Number:	Not reported
WDID:	4 19C384370
Regulatory Measure Type:	Construction
Program Type:	Not reported
Adoption Date Of Regulatory Measure:	Not reported
Effective Date Of Regulatory Measure:	Not reported
Termination Date Of Regulatory Measure:	Not reported
Expiration Date Of Regulatory Measure:	Not reported
Discharge Address:	Not reported
Discharge Name:	Not reported
Discharge City:	Not reported
Discharge State:	Not reported
Discharge Zip:	Not reported
Status:	Active
Status Date:	08/22/2018
Operator Name:	CHA Hollywood Medical Center
Operator Address:	1300 N Vermont Ave
Operator City:	Los Angeles
Operator State:	California
Operator Zip:	90027

Facility Status:	Active
NPDES Number:	CAS000002
Region:	4
Agency Number:	0
Regulatory Measure ID:	495644
Place ID:	Not reported
Order Number:	2009-0009-DWQ
WDID:	4 19C384370
Regulatory Measure Type:	Enrollee
Program Type:	Construction
Adoption Date Of Regulatory Measure:	Not reported
Effective Date Of Regulatory Measure:	08/22/2018
Termination Date Of Regulatory Measure:	Not reported
Expiration Date Of Regulatory Measure:	Not reported
Discharge Address:	1300 N Vermont Ave
Discharge Name:	CHA Hollywood Medical Center
Discharge City:	Los Angeles
Discharge State:	California
Discharge Zip:	90027
Status:	Not reported
Status Date:	Not reported
Operator Name:	Not reported
Operator Address:	Not reported
Operator City:	Not reported
Operator State:	Not reported
Operator Zip:	Not reported

QUEEN OF ANGELS HOLLYWOOD PRES (Continued) **1000597740**

CIWQS:

Agency:	CHA Hollywood Medical Center
Agency Address:	1300 N Vermont Ave, Los Angeles, CA 90027
Place/Project Type:	Construction - Below Ground, Water/Sewer Line, Electrical, Communication Line, Commercial
SIC/NAICS:	Not reported
Region:	4
Program:	CONSTW
Regulatory Measure Status:	Active
Regulatory Measure Type:	Storm water construction
Order Number:	2009-0009-DWQ
WDID:	4 19C384370
NPDES Number:	CAS000002
Adoption Date:	Not reported
Effective Date:	08/22/2018
Termination Date:	Not reported
Expiration/Review Date:	Not reported
Design Flow:	Not reported
Major/Minor:	Not reported
Complexity:	Not reported
TTWQ:	Not reported
Enforcement Actions within 5 years:	0
Violations within 5 years:	0
Latitude:	34.096222
Longitude:	-118.290611

D42 **KAISER FOUNDATION HOSPITAL** **CA SWEEPS UST** **S101583922**
WNW **1526 N EDGEMONT ST** **CA FID UST** **N/A**
1/8-1/4 **LOS ANGELES, CA 90026**
0.133 mi.
703 ft. **Site 8 of 10 in cluster D**

Relative: **Lower**

Actual: **382 ft.**

SWEEPS UST:

Status:	Not reported
Comp Number:	7444
Number:	Not reported
Board Of Equalization:	Not reported
Referral Date:	Not reported
Action Date:	Not reported
Created Date:	Not reported
Owner Tank Id:	Not reported
SWRCB Tank Id:	Not reported
Tank Status:	Not reported
Capacity:	Not reported
Active Date:	Not reported
Tank Use:	Not reported
STG:	Not reported
Content:	Not reported
Number Of Tanks:	Not reported

CA FID UST:

Facility ID:	19007367
Regulated By:	UTNKI
Regulated ID:	Not reported
Cortese Code:	Not reported
SIC Code:	Not reported
Facility Phone:	2130000000

KAISER FOUNDATION HOSPITAL (Continued) **S101583922**

Mail To:	Not reported
Mailing Address:	1526 N EDGEMONT ST
Mailing Address 2:	Not reported
Mailing City,St,Zip:	LOS ANGELES 900260000
Contact:	Not reported
Contact Phone:	Not reported
DUNs Number:	Not reported
NPDES Number:	Not reported
EPA ID:	Not reported
Comments:	Not reported
Status:	Inactive

D43 **4900 SUNSET** **RCRA-SQG** **1000380325**
West **4900 SUNSET BLVD** **CAD982008047**
1/8-1/4 **LOS ANGELES, CA 90027**
0.133 mi.
704 ft. **Site 9 of 10 in cluster D**

Relative:
Lower

Actual:
379 ft.

RCRA-SQG:

Date form received by agency:	07/21/2010
Facility name:	4900 SUNSET
Facility address:	4900 SUNSET BLVD LOS ANGELES, CA 90027
EPA ID:	CAD982008047
Mailing address:	4867 SUNSET BLVD LOS ANGELES, CA 90027
Contact:	ABRAHAM D VILLALOBOS
Contact address:	4867 SUNSET BLVD LOS ANGELES, CA 90027
Contact country:	US
Contact telephone:	323-783-7369
Contact email:	ABRAHAM.D.VILLALOBOS@KP.ORG
EPA Region:	09
Land type:	Private
Classification:	Small Small Quantity Generator
Description:	Handler: generates more than 100 and less than 1000 kg of hazardous waste during any calendar month and accumulates less than 6000 kg of hazardous waste at any time; or generates 100 kg or less of hazardous waste during any calendar month, and accumulates more than 1000 kg of hazardous waste at any time

Owner/Operator Summary:

Owner/operator name:	KAISER PERMANENTE FOUNDATION HOSPITAL
Owner/operator address:	1800 HARRISON FLOOR 6 OAKLAMD, CA 94612
Owner/operator country:	US
Owner/operator telephone:	510-625-2499
Owner/operator email:	Not reported
Owner/operator fax:	Not reported
Owner/operator extension:	Not reported
Legal status:	Private
Owner/Operator Type:	Owner
Owner/Op start date:	10/03/1977
Owner/Op end date:	Not reported
Owner/operator name:	393 E WALNUT
Owner/operator address:	393 E WALNUT ST

4900 SUNSET (Continued) **1000380325**

PASADENA, CA 91188
Owner/operator country: US
Owner/operator telephone: Not reported
Owner/operator email: Not reported
Owner/operator fax: Not reported
Owner/operator extension: Not reported
Legal status: Private
Owner/Operator Type: Operator
Owner/Op start date: 10/03/1977
Owner/Op end date: Not reported

Handler Activities Summary:
U.S. importer of hazardous waste: No
Mixed waste (haz. and radioactive): No
Recycler of hazardous waste: No
Transporter of hazardous waste: No
Treater, storer or disposer of HW: No
Underground injection activity: No
On-site burner exemption: No
Furnace exemption: No
Used oil fuel burner: No
Used oil processor: No
User oil refiner: No
Used oil fuel marketer to burner: No
Used oil Specification marketer: No
Used oil transfer facility: No
Used oil transporter: No

. Waste code: 151
. Waste name: Asbestos-containing waste

. Waste code: 221
. Waste name: Waste oil and mixed oil

. Waste code: D001
. Waste name: IGNITABLE HAZARDOUS WASTES ARE THOSE WASTES WHICH HAVE A FLASHPOINT OF LESS THAN 140 DEGREES FAHRENHEIT AS DETERMINED BY A PENSKY-MARTENS CLOSED CUP FLASH POINT TESTER. ANOTHER METHOD OF DETERMINING THE FLASH POINT OF A WASTE IS TO REVIEW THE MATERIAL SAFETY DATA SHEET, WHICH CAN BE OBTAINED FROM THE MANUFACTURER OR DISTRIBUTOR OF THE MATERIAL. LACQUER THINNER IS AN EXAMPLE OF A COMMONLY USED SOLVENT WHICH WOULD BE CONSIDERED AS IGNITABLE HAZARDOUS WASTE.

. Waste code: D002
. Waste name: A WASTE WHICH HAS A PH OF LESS THAN 2 OR GREATER THAN 12.5 IS CONSIDERED TO BE A CORROSIVE HAZARDOUS WASTE. SODIUM HYDROXIDE, A CAUSTIC SOLUTION WITH A HIGH PH, IS OFTEN USED BY INDUSTRIES TO CLEAN OR DEGREASE PARTS. HYDROCHLORIC ACID, A SOLUTION WITH A LOW PH, IS USED BY MANY INDUSTRIES TO CLEAN METAL PARTS PRIOR TO PAINTING. WHEN THESE CAUSTIC OR ACID SOLUTIONS BECOME CONTAMINATED AND MUST BE DISPOSED, THE WASTE WOULD BE A CORROSIVE HAZARDOUS WASTE.

. Waste code: D010
. Waste name: SELENIUM

. Waste code: D011
. Waste name: SILVER

4900 SUNSET (Continued) **1000380325**

. Waste code: U188
. Waste name: PHENOL

Historical Generators:
Date form received by agency: 06/23/1987
Site name: KAISER FOUND HLTH PLAN 4900
Classification: Small Quantity Generator

Facility Has Received Notices of Violations:
Regulation violated: Not reported
Area of violation: TSD - Tank System Standards
Date violation determined: 10/22/2002
Date achieved compliance: 03/10/2003
Violation lead agency: EPA
Enforcement action: Not reported
Enforcement action date: 02/10/2003
Enf. disposition status: Not reported
Enf. disp. status date: Not reported
Enforcement lead agency: EPA
Proposed penalty amount: Not reported
Final penalty amount: Not reported
Paid penalty amount: Not reported

Regulation violated: Not reported
Area of violation: Generators - Records/Reporting
Date violation determined: 10/22/2002
Date achieved compliance: 03/10/2003
Violation lead agency: EPA
Enforcement action: WRITTEN INFORMAL
Enforcement action date: 02/10/2003
Enf. disposition status: Not reported
Enf. disp. status date: Not reported
Enforcement lead agency: EPA
Proposed penalty amount: Not reported
Final penalty amount: Not reported
Paid penalty amount: Not reported

Regulation violated: Not reported
Area of violation: TSD - Tank System Standards
Date violation determined: 10/22/2002
Date achieved compliance: 03/10/2003
Violation lead agency: EPA
Enforcement action: WRITTEN INFORMAL
Enforcement action date: 02/10/2003
Enf. disposition status: Not reported
Enf. disp. status date: Not reported
Enforcement lead agency: EPA
Proposed penalty amount: Not reported
Final penalty amount: Not reported
Paid penalty amount: Not reported

Regulation violated: Not reported
Area of violation: Generators - Records/Reporting
Date violation determined: 10/22/2002
Date achieved compliance: 03/10/2003
Violation lead agency: EPA

4900 SUNSET (Continued) **1000380325**

Enforcement action: Not reported
Enforcement action date: 02/10/2003
Enf. disposition status: Not reported
Enf. disp. status date: Not reported
Enforcement lead agency: EPA
Proposed penalty amount: Not reported
Final penalty amount: Not reported
Paid penalty amount: Not reported

Regulation violated: Not reported
Area of violation: Generators - General
Date violation determined: 10/22/2002
Date achieved compliance: 03/10/2004
Violation lead agency: EPA
Enforcement action: WRITTEN INFORMAL
Enforcement action date: 02/10/2003
Enf. disposition status: Not reported
Enf. disp. status date: Not reported
Enforcement lead agency: EPA
Proposed penalty amount: Not reported
Final penalty amount: Not reported
Paid penalty amount: Not reported

Regulation violated: Not reported
Area of violation: Generators - General
Date violation determined: 10/22/2002
Date achieved compliance: 03/10/2004
Violation lead agency: EPA
Enforcement action: Not reported
Enforcement action date: 02/10/2003
Enf. disposition status: Not reported
Enf. disp. status date: Not reported
Enforcement lead agency: EPA
Proposed penalty amount: Not reported
Final penalty amount: Not reported
Paid penalty amount: Not reported

Evaluation Action Summary:
Evaluation date: 10/22/2002
Evaluation: COMPLIANCE EVALUATION INSPECTION ON-SITE
Area of violation: TSD - Tank System Standards
Date achieved compliance: 03/10/2003
Evaluation lead agency: EPA

Evaluation date: 10/22/2002
Evaluation: COMPLIANCE EVALUATION INSPECTION ON-SITE
Area of violation: Generators - Records/Reporting
Date achieved compliance: 03/10/2003
Evaluation lead agency: EPA

Evaluation date: 10/22/2002
Evaluation: COMPLIANCE EVALUATION INSPECTION ON-SITE
Area of violation: Generators - General
Date achieved compliance: 03/10/2004
Evaluation lead agency: EPA

D44
West
1/8-1/4
0.133 mi.
704 ft.

KAISER PERMANENTE
4900 W SUNSET BLVD
LOS ANGELES, CA 90027

Site 10 of 10 in cluster D

CA SWEEPS UST **S101583555**
CA FID UST **N/A**

Relative:
Lower

Actual:
379 ft.

SWEEPS UST:

Status:	Not reported
Comp Number:	6637
Number:	Not reported
Board Of Equalization:	Not reported
Referral Date:	Not reported
Action Date:	Not reported
Created Date:	Not reported
Owner Tank Id:	Not reported
SWRCB Tank Id:	Not reported
Tank Status:	Not reported
Capacity:	Not reported
Active Date:	Not reported
Tank Use:	Not reported
STG:	Not reported
Content:	Not reported
Number Of Tanks:	0

CA FID UST:

Facility ID:	19004448
Regulated By:	UTNKI
Regulated ID:	Not reported
Cortese Code:	Not reported
SIC Code:	Not reported
Facility Phone:	2130000000
Mail To:	Not reported
Mailing Address:	4900 W SUNSET BLVD
Mailing Address 2:	Not reported
Mailing City,St,Zip:	LOS ANGELES 900270000
Contact:	Not reported
Contact Phone:	Not reported
DUNs Number:	Not reported
NPDES Number:	Not reported
EPA ID:	Not reported
Comments:	Not reported
Status:	Inactive

I45
NNE
1/8-1/4
0.139 mi.
732 ft.

TIME O MAX ONE HOUR PHOTO
1553 N VERMONT AVE
LOS ANGELES, CA 90027

Site 1 of 4 in cluster I

RCRA-SQG **1000197781**
CAD981457674

Relative:
Higher

Actual:
410 ft.

RCRA-SQG:

Date form received by agency:	04/02/1986
Facility name:	TIME O MAX ONE HOUR PHOTO
Facility address:	1553 N VERMONT AVE LOS ANGELES, CA 90027
EPA ID:	CAD981457674
Contact:	ENVIRONMENTAL MANAGER
Contact address:	1553 N VERMONT AVE LOS ANGELES, CA 90027
Contact country:	US

TIME O MAX ONE HOUR PHOTO (Continued) **1000197781**

Contact telephone: 213-661-8049
Contact email: Not reported
EPA Region: 09
Classification: Small Small Quantity Generator
Description: Handler: generates more than 100 and less than 1000 kg of hazardous waste during any calendar month and accumulates less than 6000 kg of hazardous waste at any time; or generates 100 kg or less of hazardous waste during any calendar month, and accumulates more than 1000 kg of hazardous waste at any time

Owner/Operator Summary:
Owner/operator name: NOT REQUIRED
Owner/operator address: NOT REQUIRED
NOT REQUIRED, ME 99999
Owner/operator country: Not reported
Owner/operator telephone: 415-555-1212
Owner/operator email: Not reported
Owner/operator fax: Not reported
Owner/operator extension: Not reported
Legal status: Private
Owner/Operator Type: Operator
Owner/Op start date: Not reported
Owner/Op end date: Not reported

Owner/operator name: SHIN ED
Owner/operator address: NOT REQUIRED
NOT REQUIRED, ME 99999
Owner/operator country: Not reported
Owner/operator telephone: 415-555-1212
Owner/operator email: Not reported
Owner/operator fax: Not reported
Owner/operator extension: Not reported
Legal status: Private
Owner/Operator Type: Owner
Owner/Op start date: Not reported
Owner/Op end date: Not reported

Handler Activities Summary:
U.S. importer of hazardous waste: No
Mixed waste (haz. and radioactive): No
Recycler of hazardous waste: No
Transporter of hazardous waste: No
Treater, storer or disposer of HW: No
Underground injection activity: No
On-site burner exemption: No
Furnace exemption: No
Used oil fuel burner: No
Used oil processor: No
User oil refiner: No
Used oil fuel marketer to burner: No
Used oil Specification marketer: No
Used oil transfer facility: No
Used oil transporter: No

Violation Status: No violations found

I46
NNE
1/8-1/4
0.139 mi.
732 ft.

TIME O MAX ONE HOUR PHOTO
1553 N VERMONT AVE
LOS ANGELES, CA 90027

Site 2 of 4 in cluster I

RCRA-SQG
FINDS
ECHO

1000197783
CAD982020414

Relative:
Higher

Actual:
410 ft.

RCRA-SQG:

Date form received by agency:	08/03/1987
Facility name:	TIME O MAX
Facility address:	1553 N VERMONT AVE LOS ANGELES, CA 90027
EPA ID:	CAD982020414
Mailing address:	N VERMONT AVE LOS ANGELES, CA 90027
Contact:	ENVIRONMENTAL MANAGER
Contact address:	1553 N VERMONT AVE LOS ANGELES, CA 90027
Contact country:	US
Contact telephone:	213-661-8049
Contact email:	Not reported
EPA Region:	09
Classification:	Small Small Quantity Generator
Description:	Handler: generates more than 100 and less than 1000 kg of hazardous waste during any calendar month and accumulates less than 6000 kg of hazardous waste at any time; or generates 100 kg or less of hazardous waste during any calendar month, and accumulates more than 1000 kg of hazardous waste at any time

Owner/Operator Summary:

Owner/operator name:	NOT REQUIRED
Owner/operator address:	NOT REQUIRED NOT REQUIRED, ME 99999
Owner/operator country:	Not reported
Owner/operator telephone:	415-555-1212
Owner/operator email:	Not reported
Owner/operator fax:	Not reported
Owner/operator extension:	Not reported
Legal status:	Private
Owner/Operator Type:	Operator
Owner/Op start date:	Not reported
Owner/Op end date:	Not reported

Owner/operator name:	SHIN UN SIK
Owner/operator address:	NOT REQUIRED NOT REQUIRED, ME 99999
Owner/operator country:	Not reported
Owner/operator telephone:	415-555-1212
Owner/operator email:	Not reported
Owner/operator fax:	Not reported
Owner/operator extension:	Not reported
Legal status:	Private
Owner/Operator Type:	Owner
Owner/Op start date:	Not reported
Owner/Op end date:	Not reported

Handler Activities Summary:

U.S. importer of hazardous waste:	No
Mixed waste (haz. and radioactive):	No

TIME O MAX ONE HOUR PHOTO (Continued) **1000197783**

Recycler of hazardous waste:	No
Transporter of hazardous waste:	No
Treater, storer or disposer of HW:	No
Underground injection activity:	No
On-site burner exemption:	No
Furnace exemption:	No
Used oil fuel burner:	No
Used oil processor:	No
User oil refiner:	No
Used oil fuel marketer to burner:	No
Used oil Specification marketer:	No
Used oil transfer facility:	No
Used oil transporter:	No

Violation Status: No violations found

FINDS:

Registry ID: 110002714091

Environmental Interest/Information System

California Hazardous Waste Tracking System - Datamart (HWTS-DATAMART) provides California with information on hazardous waste shipments for generators, transporters, and treatment, storage, and disposal facilities.

RCRAInfo is a national information system that supports the Resource Conservation and Recovery Act (RCRA) program through the tracking of events and activities related to facilities that generate, transport, and treat, store, or dispose of hazardous waste. RCRAInfo allows RCRA program staff to track the notification, permit, compliance, and corrective action activities required under RCRA.

Click this hyperlink while viewing on your computer to access additional FINDS: detail in the EDR Site Report.

ECHO:

Envid:	1000197783
Registry ID:	110002714091
DFR URL:	http://echo.epa.gov/detailed-facility-report?fid=110002714091

I47 **LAUR METALS CO** **CA SWRCY** **S107137230**
NNE **1601 N VERMONT AVE** **N/A**
1/8-1/4 **LOS ANGELES, CA 90028**
0.157 mi.
828 ft. **Site 3 of 4 in cluster I**

Relative:
Higher

Actual:
414 ft.

SWRCY:

Reg Id:	27334
Cert Id:	RC4139
Mailing Address:	PO Box 226907
Mailing City:	Los Angeles
Mailing State:	CA
Mailing Zip Code:	90022
Website:	Not reported
Email:	joshlaor@hotmail.com
Phone Number:	(323) 269-8326

LAUR METALS CO (Continued) **S107137230**

Rural:	N
Operation Begin Date:	05/20/1991
Aluminium:	Y
Glass:	Y
Plastic:	Y
Bimetal:	Y
Hours of Operation:	Mon - Tue 10:00 am - 4:00 pm; Wed Closed; Thr - Sun 10:00 am - 4:00 pm
Organization ID:	19291
Organization Name:	Laur Metals Co

48
NW
1/8-1/4
0.162 mi.
857 ft.

KAISER FOUNDATION HOSPITALS,IN **CA SWEEPS UST** **S101586804**
1550 N EDGEMONT ST **CA FID UST** **N/A**
LOS ANGELES, CA 90027 **CA EMI**

Relative:
Higher

Actual:
403 ft.

SWEEPS UST:

Status:	Not reported
Comp Number:	6092
Number:	Not reported
Board Of Equalization:	Not reported
Referral Date:	Not reported
Action Date:	Not reported
Created Date:	Not reported
Owner Tank Id:	Not reported
SWRCB Tank Id:	Not reported
Tank Status:	Not reported
Capacity:	Not reported
Active Date:	Not reported
Tank Use:	Not reported
STG:	Not reported
Content:	Not reported
Number Of Tanks:	Not reported

CA FID UST:

Facility ID:	19054483
Regulated By:	UTNKI
Regulated ID:	Not reported
Cortese Code:	Not reported
SIC Code:	Not reported
Facility Phone:	2136674000
Mail To:	Not reported
Mailing Address:	1550 N EDGEMONT ST
Mailing Address 2:	Not reported
Mailing City,St,Zip:	LOS ANGELES 900270000
Contact:	Not reported
Contact Phone:	Not reported
DUNs Number:	Not reported
NPDES Number:	Not reported
EPA ID:	Not reported
Comments:	Not reported
Status:	Inactive

EMI:

Year:	2006
County Code:	19
Air Basin:	SC

KAISER FOUNDATION HOSPITALS,IN (Continued) **S101586804**

Facility ID:	800429
Air District Name:	SC
SIC Code:	8062
Air District Name:	SOUTH COAST AQMD
Community Health Air Pollution Info System:	Not reported
Consolidated Emission Reporting Rule:	Not reported
Total Organic Hydrocarbon Gases Tons/Yr:	.9520586990543508122
Reactive Organic Gases Tons/Yr:	.49
Carbon Monoxide Emissions Tons/Yr:	4.821
NOX - Oxides of Nitrogen Tons/Yr:	2.899
SOX - Oxides of Sulphur Tons/Yr:	.058
Particulate Matter Tons/Yr:	.394
Part. Matter 10 Micrometers and Smllr Tons/Yr:	.393832

Year:	2007
County Code:	19
Air Basin:	SC
Facility ID:	800429
Air District Name:	SC
SIC Code:	8062
Air District Name:	SOUTH COAST AQMD
Community Health Air Pollution Info System:	Not reported
Consolidated Emission Reporting Rule:	Not reported
Total Organic Hydrocarbon Gases Tons/Yr:	.9520586990543508122
Reactive Organic Gases Tons/Yr:	.49
Carbon Monoxide Emissions Tons/Yr:	4.821
NOX - Oxides of Nitrogen Tons/Yr:	2.899
SOX - Oxides of Sulphur Tons/Yr:	.058
Particulate Matter Tons/Yr:	.394
Part. Matter 10 Micrometers and Smllr Tons/Yr:	.393832

Year:	2008
County Code:	19
Air Basin:	SC
Facility ID:	800429
Air District Name:	SC
SIC Code:	8062
Air District Name:	SOUTH COAST AQMD
Community Health Air Pollution Info System:	Not reported
Consolidated Emission Reporting Rule:	Not reported
Total Organic Hydrocarbon Gases Tons/Yr:	.9856967959930331004
Reactive Organic Gases Tons/Yr:	.429323651685393258
Carbon Monoxide Emissions Tons/Yr:	6.53
NOX - Oxides of Nitrogen Tons/Yr:	3.48
SOX - Oxides of Sulphur Tons/Yr:	.1046665
Particulate Matter Tons/Yr:	.54
Part. Matter 10 Micrometers and Smllr Tons/Yr:	.53952

Year:	2009
County Code:	19
Air Basin:	SC
Facility ID:	800429
Air District Name:	SC
SIC Code:	8062
Air District Name:	SOUTH COAST AQMD
Community Health Air Pollution Info System:	Not reported
Consolidated Emission Reporting Rule:	Not reported

KAISER FOUNDATION HOSPITALS,IN (Continued) **S101586804**

Total Organic Hydrocarbon Gases Tons/Yr:	1.0291604503101901
Reactive Organic Gases Tons/Yr:	0.46432400000000001
Carbon Monoxide Emissions Tons/Yr:	2.3284199999999999
NOX - Oxides of Nitrogen Tons/Yr:	2.77
SOX - Oxides of Sulphur Tons/Yr:	4.9224999999999998E-2
Particulate Matter Tons/Yr:	0.56860999999999995
Part. Matter 10 Micrometers and Smllr Tons/Yr:	0.56816312000000002

Year:	2010
County Code:	19
Air Basin:	SC
Facility ID:	800429
Air District Name:	SC
SIC Code:	8062
Air District Name:	SOUTH COAST AQMD
Community Health Air Pollution Info System:	Not reported
Consolidated Emission Reporting Rule:	Not reported
Total Organic Hydrocarbon Gases Tons/Yr:	1.04548932919204
Reactive Organic Gases Tons/Yr:	0.50436000000000003
Carbon Monoxide Emissions Tons/Yr:	2.44686
NOX - Oxides of Nitrogen Tons/Yr:	2.7237800000000001
SOX - Oxides of Sulphur Tons/Yr:	5.6210000000000003E-2
Particulate Matter Tons/Yr:	0.59428000000000003
Part. Matter 10 Micrometers and Smllr Tons/Yr:	0.59259304000000002

Year:	2011
County Code:	19
Air Basin:	SC
Facility ID:	800429
Air District Name:	SC
SIC Code:	8062
Air District Name:	SOUTH COAST AQMD
Community Health Air Pollution Info System:	Not reported
Consolidated Emission Reporting Rule:	Not reported
Total Organic Hydrocarbon Gases Tons/Yr:	0.92408424643
Reactive Organic Gases Tons/Yr:	0.41791
Carbon Monoxide Emissions Tons/Yr:	2.66269
NOX - Oxides of Nitrogen Tons/Yr:	1.34539
SOX - Oxides of Sulphur Tons/Yr:	0.04374
Particulate Matter Tons/Yr:	0.524
Part. Matter 10 Micrometers and Smllr Tons/Yr:	0.52356152

Year:	2012
County Code:	19
Air Basin:	SC
Facility ID:	800429
Air District Name:	SC
SIC Code:	8062
Air District Name:	SOUTH COAST AQMD
Community Health Air Pollution Info System:	Not reported
Consolidated Emission Reporting Rule:	Not reported
Total Organic Hydrocarbon Gases Tons/Yr:	1.0672308618
Reactive Organic Gases Tons/Yr:	0.41214
Carbon Monoxide Emissions Tons/Yr:	1.3750901072
NOX - Oxides of Nitrogen Tons/Yr:	0.88686
SOX - Oxides of Sulphur Tons/Yr:	0.03992
Particulate Matter Tons/Yr:	0.50699

KAISER FOUNDATION HOSPITALS,IN (Continued) **S101586804**

Part. Matter 10 Micrometers and Smllr Tons/Yr:0.50698448

Year:	2013
County Code:	19
Air Basin:	SC
Facility ID:	800429
Air District Name:	SC
SIC Code:	8062
Air District Name:	SOUTH COAST AQMD
Community Health Air Pollution Info System:	Not reported
Consolidated Emission Reporting Rule:	Not reported
Total Organic Hydrocarbon Gases Tons/Yr:	1.0201444317
Reactive Organic Gases Tons/Yr:	0.48658
Carbon Monoxide Emissions Tons/Yr:	1.0437902622
NOX - Oxides of Nitrogen Tons/Yr:	1.39027
SOX - Oxides of Sulphur Tons/Yr:	0.04428749
Particulate Matter Tons/Yr:	0.60564
Part. Matter 10 Micrometers and Smllr Tons/Yr:	0.60449832

Year:	2015
County Code:	19
Air Basin:	SC
Facility ID:	800429
Air District Name:	SC
SIC Code:	8062
Air District Name:	SOUTH COAST AQMD
Community Health Air Pollution Info System:	Not reported
Consolidated Emission Reporting Rule:	Not reported
Total Organic Hydrocarbon Gases Tons/Yr:	0.8200137544
Reactive Organic Gases Tons/Yr:	0.5329578
Carbon Monoxide Emissions Tons/Yr:	3.57507563
NOX - Oxides of Nitrogen Tons/Yr:	4.92216022
SOX - Oxides of Sulphur Tons/Yr:	0.024279257
Particulate Matter Tons/Yr:	0.35223339
Part. Matter 10 Micrometers and Smllr Tons/Yr:	0.3511176792

Year:	2016
County Code:	19
Air Basin:	SC
Facility ID:	800429
Air District Name:	SC
SIC Code:	8062
Air District Name:	SOUTH COAST AQMD
Community Health Air Pollution Info System:	Not reported
Consolidated Emission Reporting Rule:	Not reported
Total Organic Hydrocarbon Gases Tons/Yr:	0.52022229006
Reactive Organic Gases Tons/Yr:	0.2576971
Carbon Monoxide Emissions Tons/Yr:	3.56093
NOX - Oxides of Nitrogen Tons/Yr:	4.85169
SOX - Oxides of Sulphur Tons/Yr:	0.024836629
Particulate Matter Tons/Yr:	0.3368736
Part. Matter 10 Micrometers and Smllr Tons/Yr:	0.3355086336

J49 **CHURCH OF SCIENTOLOGY WESTERN UNITED STA** **CA DRYCLEANERS** **S121696550**
South **4734 FOUNTAIN AVE** **N/A**
1/8-1/4 **LOS ANGELES, CA 90029**
0.163 mi.
863 ft. **Site 1 of 2 in cluster J**

Relative: **Lower**
Actual: **365 ft.**

DRYCLEAN SOUTH COAST:

Facility ID:	167694
Application Number:	522306
Permit Number:	G14544
Status:	A
Representative Name:	REBECCA CHRISTENSEN
Representative Telephone:	323 9533340
Permit Status:	INACT_NR
BCAT Number:	000233
BCAT Description:	DRY CLEANING EQUIP PETROLEUM SOLVENT
CCAT Number:	Not reported
CCAT Description:	Not reported
UTM East:	380.73001099
UTM North:	3773.3100586

Facility ID:	167694
Application Number:	522307
Permit Number:	G14430
Status:	A
Representative Name:	REBECCA CHRISTENSEN
Representative Telephone:	323 9533340
Permit Status:	INACT_NR
BCAT Number:	000233
BCAT Description:	DRY CLEANING EQUIP PETROLEUM SOLVENT
CCAT Number:	Not reported
CCAT Description:	Not reported
UTM East:	380.73001099
UTM North:	3773.3100586

K50 **CHILDRENS HOSPITAL** **CA HIST CORTESE** **S105024696**
East **4560 SUNSET** **N/A**
1/8-1/4 **LOS ANGELES, CA 90027**
0.170 mi.
897 ft. **Site 1 of 2 in cluster K**

Relative: **Higher**
Actual: **394 ft.**

HIST CORTESE:

Region:	CORTESE
Facility County Code:	19
Reg By:	LTNKA
Reg Id:	900270125

K51 **CHILDRENS HOSPITAL** **CA LUST** **S101297269**
East **4560 SUNSET BLVD W** **N/A**
1/8-1/4 **LOS FELIZ, CA 90027**
0.170 mi.
897 ft. **Site 2 of 2 in cluster K**

Relative: **Higher**
Actual: **394 ft.**

LUST:

Lead Agency:	LOS ANGELES RWQCB (REGION 4)
Case Type:	LUST Cleanup Site
Geo Track:	http://geotracker.waterboards.ca.gov/profile_report.asp?global_id=T0603700742
Global Id:	T0603700742

CHILDRENS HOSPITAL (Continued) **S101297269**

Latitude:	34.0981766
Longitude:	-118.2870618
Status:	Completed - Case Closed
Status Date:	07/26/1996
Case Worker:	YR
RB Case Number:	900270125
Local Agency:	LOS ANGELES, CITY OF
File Location:	Not reported
Local Case Number:	Not reported
Potential Media Affect:	Aquifer used for drinking water supply
Potential Contaminants of Concern:	Other Solvent or Non-Petroleum Hydrocarbon
Site History:	Not reported

LUST:

Global Id:	T0603700742
Contact Type:	Local Agency Caseworker
Contact Name:	ELOY LUNA
Organization Name:	LOS ANGELES, CITY OF
Address:	200 North Main Street, Suite 1780
City:	LOS ANGELES
Email:	eloy.luna@lacity.org
Phone Number:	Not reported

Global Id:	T0603700742
Contact Type:	Regional Board Caseworker
Contact Name:	YUE RONG
Organization Name:	LOS ANGELES RWQCB (REGION 4)
Address:	320 W. 4TH ST., SUITE 200
City:	Los Angeles
Email:	yrong@waterboards.ca.gov
Phone Number:	Not reported

LUST:

Global Id:	T0603700742
Action Type:	Other
Date:	08/26/1992
Action:	Leak Reported

LUST:

Global Id:	T0603700742
Status:	Completed - Case Closed
Status Date:	07/26/1996

Global Id:	T0603700742
Status:	Open - Case Begin Date
Status Date:	05/26/1992

Global Id:	T0603700742
Status:	Open - Site Assessment
Status Date:	05/26/1992

LUST REG 4:

Region:	4
Regional Board:	04
County:	Los Angeles

CHILDRENS HOSPITAL (Continued) **S101297269**

Facility Id:	900270125	
Status:	Case Closed	
Substance:	Hydrocarbons	
Substance Quantity:	Not reported	
Local Case No:	Not reported	
Case Type:	Groundwater	
Abatement Method Used at the Site:		Not reported
Global ID:	T0603700742	
W Global ID:	W0603700547	
Staff:	UNK	
Local Agency:	19050	
Cross Street:	Not reported	
Enforcement Type:	Not reported	
Date Leak Discovered:	Not reported	
Date Leak First Reported:		8/26/1992
Date Leak Record Entered:	8/31/1992	
Date Confirmation Began:	Not reported	
Date Leak Stopped:	Not reported	
Date Case Last Changed on Database:		8/22/1996
Date the Case was Closed:		7/26/1996
How Leak Discovered:	Not reported	
How Leak Stopped:	Not reported	
Cause of Leak:	UNK	
Leak Source:	UNK	
Operator:	OLD#092292-06	
Water System:	FIRSTONE SCOUT RESRVTN (BOY SCOUT COUN)	
Well Name:	Not reported	
Approx. Dist To Production Well (ft):		9900.4401494212298855198327 28
Source of Cleanup Funding:		UNK
Preliminary Site Assessment Workplan Submitted:		Not reported
Preliminary Site Assessment Began:		Not reported
Pollution Characterization Began:		5/26/1992
Remediation Plan Submitted:		Not reported
Remedial Action Underway:		Not reported
Post Remedial Action Monitoring Began:		Not reported
Enforcement Action Date:		Not reported
Historical Max MTBE Date:		Not reported
Hist Max MTBE Conc in Groundwater:		Not reported
Hist Max MTBE Conc in Soil:		Not reported
Significant Interim Remedial Action Taken:		Not reported
GW Qualifier:	Not reported	
Soil Qualifier:	Not reported	
Organization:	Not reported	
Owner Contact:	Not reported	
Responsible Party:	CHILDRENS HOSPITAL OF LA	
RP Address:	4560 SUNSET BLVD, LOS ANGELES CA 90027	
Program:	LUST	
Lat/Long:	34.0981766 / -1	
Local Agency Staff:	PEJ	
Beneficial Use:	Not reported	
Priority:	Not reported	
Cleanup Fund Id:	Not reported	
Suspended:	Not reported	
Assigned Name:	1900547-001GEN	
Summary:	08/22/96 WELL ABANDONMENT REPORT	

H52 **CEDARS CLEANERS** **CA DRYCLEANERS** **S121699165**
SW **4849 FOUNTAIN AVE** **N/A**
1/8-1/4 **LOS ANGELES, CA 90027**
0.172 mi.
907 ft. **Site 3 of 3 in cluster H**

Relative: **Lower**
Actual: **362 ft.**

DRYCLEAN SOUTH COAST:

Facility ID:	6903
Application Number:	C29393
Permit Number:	M14154
Status:	O
Representative Name:	Not reported
Representative Telephone:	Not reported
Permit Status:	INACTIVE
BCAT Number:	000234
BCAT Description:	DRY CLEANING EQUIP PERCHLOROETHYLENE
CCAT Number:	Not reported
CCAT Description:	Not reported
UTM East:	380.5
UTM North:	3773.3000488

Facility ID:	6903
Application Number:	C29394
Permit Number:	M14153
Status:	O
Representative Name:	Not reported
Representative Telephone:	Not reported
Permit Status:	INACTIVE
BCAT Number:	000234
BCAT Description:	DRY CLEANING EQUIP PERCHLOROETHYLENE
CCAT Number:	Not reported
CCAT Description:	Not reported
UTM East:	380.5
UTM North:	3773.3000488

L53 **SERVICE STATION 3647** **CA SWEEPS UST** **1000166932**
SSE **1270 N VERMONT AVE** **CA HIST UST** **N/A**
1/8-1/4 **LOS ANGELES, CA 90029** **CA FID UST**
0.181 mi.
954 ft. **Site 1 of 5 in cluster L**

Relative: **Lower**
Actual: **368 ft.**

SWEEPS UST:

Status:	Active
Comp Number:	1396
Number:	9
Board Of Equalization:	44-011761
Referral Date:	01-22-93
Action Date:	03-16-94
Created Date:	02-29-88
Owner Tank Id:	Not reported
SWRCB Tank Id:	19-050-001396-000001
Tank Status:	A
Capacity:	6000
Active Date:	04-20-88
Tank Use:	CHEMICAL
STG:	P
Content:	UNKNOWN
Number Of Tanks:	3

Status:	Active

SERVICE STATION 3647 (Continued) **1000166932**

Comp Number: 1396
Number: 9
Board Of Equalization: 44-011761
Referral Date: 01-22-93
Action Date: 03-16-94
Created Date: 02-29-88
Owner Tank Id: Not reported
SWRCB Tank Id: 19-050-001396-000002
Tank Status: A
Capacity: 6000
Active Date: 04-20-88
Tank Use: M.V. FUEL
STG: P
Content: REG UNLEADED
Number Of Tanks: Not reported

Status: Active
Comp Number: 1396
Number: 9
Board Of Equalization: 44-011761
Referral Date: 01-22-93
Action Date: 03-16-94
Created Date: 02-29-88
Owner Tank Id: Not reported
SWRCB Tank Id: 19-050-001396-000003
Tank Status: A
Capacity: 280
Active Date: 04-20-88
Tank Use: OIL
STG: W
Content: WASTE OIL
Number Of Tanks: Not reported

HIST UST:
File Number: 0002924B
URL: http://geotracker.waterboards.ca.gov/ustpdfs/pdf/0002924B.pdf
Region: STATE
Facility ID: 00000019110
Facility Type: Gas Station
Other Type: Not reported
Contact Name: KHATCHADOUR NALBANDIAN
Telephone: 2136610578
Owner Name: UNION OIL COMPANY OF CALIFORNI
Owner Address: 3701 WILSHIRE BOULEVARD STE830
Owner City,St,Zip: LOS ANGELES, CA 90010
Total Tanks: 0003

Tank Num: 001
Container Num: 3647-1
Year Installed: 1953
Tank Capacity: 00006000
Tank Used for: PRODUCT
Type of Fuel: Not reported
Container Construction Thickness: Not reported
Leak Detection: Stock Inventor, Pressure Test, 10

Tank Num: 002

SERVICE STATION 3647 (Continued) **1000166932**

Container Num:	3647-2
Year Installed:	1953
Tank Capacity:	00006000
Tank Used for:	PRODUCT
Type of Fuel:	PREMIUM
Container Construction Thickness:	Not reported
Leak Detection:	Stock Inventor, Pressure Test, 10

Tank Num:	003
Container Num:	3647-4
Year Installed:	1953
Tank Capacity:	00000280
Tank Used for:	WASTE
Type of Fuel:	WASTE OIL
Container Construction Thickness:	Not reported
Leak Detection:	Stock Inventor, Pressure Test, 10

Click here for Geo Tracker PDF:

CA FID UST:

Facility ID:	19001131
Regulated By:	UTNKA
Regulated ID:	00019110
Cortese Code:	Not reported
SIC Code:	Not reported
Facility Phone:	2136610578
Mail To:	Not reported
Mailing Address:	3701 WILSHIRE BLVD-SUITE
Mailing Address 2:	Not reported
Mailing City,St,Zip:	LOS ANGELES 900290000
Contact:	Not reported
Contact Phone:	Not reported
DUNs Number:	Not reported
NPDES Number:	Not reported
EPA ID:	Not reported
Comments:	Not reported
Status:	Active

L54 **UNOCAL SERVICE STATION #3647** **CA HIST UST** **S113009118**
SSE **1270 N VERMONT AVE** **CA HAZNET** **N/A**
1/8-1/4 **LOS ANGELES, CA 90029**
0.181 mi.
954 ft. **Site 2 of 5 in cluster L**

Relative: **Lower**

Actual: **368 ft.**

HIST UST:

File Number:	000282EE
URL:	http://geotracker.waterboards.ca.gov/ustpdfs/pdf/000282EE.pdf
Region:	Not reported
Facility ID:	Not reported
Facility Type:	Not reported
Other Type:	Not reported
Contact Name:	Not reported
Telephone:	Not reported
Owner Name:	Not reported
Owner Address:	Not reported
Owner City,St,Zip:	Not reported
Total Tanks:	Not reported

UNOCAL SERVICE STATION #3647 (Continued) **S113009118**

Tank Num:	Not reported
Container Num:	Not reported
Year Installed:	Not reported
Tank Capacity:	Not reported
Tank Used for:	Not reported
Type of Fuel:	Not reported
Container Construction Thickness:	Not reported
Leak Detection:	Not reported

Click here for Geo Tracker PDF:

HAZNET:

envid:	S113009118
Year:	1993
GEPAID:	CAD981649585
Contact:	UNION OIL COMPANY OF CALIFORNI
Telephone:	7144286560
Mailing Name:	Not reported
Mailing Address:	PO BOX 25376
Mailing City,St,Zip:	SANTA ANA, CA 927995376
Gen County:	Not reported
TSD EPA ID:	CAD028409019
TSD County:	Not reported
Waste Category:	Aqueous solution with total organic residues less than 10 percent
Disposal Method:	Treatment, Tank
Tons:	0.97989999999
Cat Decode:	Not reported
Method Decode:	Not reported
Facility County:	Los Angeles

L55 **K. NALBANDIAN SERVICE CENTER INC** **CA UST** **U003942228**
SSE **1270 N VERMONT AVE** **N/A**
1/8-1/4 **LOS ANGELES, CA 90029**
0.181 mi.
954 ft. **Site 3 of 5 in cluster L**

Relative: **Lower**

Actual: **368 ft.**

UST:

Facility ID:	24184
Permitting Agency:	LOS ANGELES, CITY OF
Latitude:	34.096513
Longitude:	-118.2901035

Facility ID:	FA0010381
Permitting Agency:	Los Angeles City Fire Department
Latitude:	34.09523
Longitude:	-118.29142

L56 **UNION OIL SERVICE STATION 3647** **CA HIST UST** **U001561262**
SSE **1270 N VERMONT AVE** **N/A**
1/8-1/4 **LOS ANGELES, CA 90029**
0.181 mi.
954 ft. **Site 4 of 5 in cluster L**

Relative: **Lower**
Actual: **368 ft.**

HIST UST:

File Number:	Not reported
URL:	Not reported
Region:	STATE
Facility ID:	00000055996
Facility Type:	Gas Station
Other Type:	Not reported
Contact Name:	KHATCHADOUR NALBANDIAN
Telephone:	2136610578
Owner Name:	UNION OIL COMPANY OF CALIFORNI
Owner Address:	3701 WILSHIRE BOULEVARD-SUITE
Owner City,St,Zip:	LOS ANGELES, CA 90010
Total Tanks:	0001
Tank Num:	001
Container Num:	3647-00
Year Installed:	Not reported
Tank Capacity:	00000180
Tank Used for:	WASTE
Type of Fuel:	06
Container Construction Thickness:	Not reported
Leak Detection:	None

L57 **76 PRODUCTS STATION #3647** **CA LUST** **S102590728**
SSE **1270 VERMONT AVE N** **CA HIST CORTESE** **N/A**
1/8-1/4 **LOS ANGELES, CA 90029**
0.181 mi.
954 ft. **Site 5 of 5 in cluster L**

Relative: **Lower**
Actual: **368 ft.**

LUST:

Lead Agency:	LOS ANGELES RWQCB (REGION 4)
Case Type:	LUST Cleanup Site
Geo Track:	http://geotracker.waterboards.ca.gov/profile_report.asp?global_id=T0603700771
Global Id:	T0603700771
Latitude:	34.095232
Longitude:	-118.291418
Status:	Completed - Case Closed
Status Date:	04/20/1998
Case Worker:	AS
RB Case Number:	900290089
Local Agency:	LOS ANGELES, CITY OF
File Location:	Not reported
Local Case Number:	Not reported
Potential Media Affect:	Aquifer used for drinking water supply
Potential Contaminants of Concern:	Gasoline
Site History:	Not reported

LUST:

Global Id:	T0603700771
Contact Type:	Regional Board Caseworker
Contact Name:	ADNAN SIDDIQUI
Organization Name:	LOS ANGELES RWQCB (REGION 4)
Address:	320 W. 4TH ST., SUITE 200
City:	LOS ANGELES

76 PRODUCTS STATION #3647 (Continued) **S102590728**

Email: asiddiqui@waterboards.ca.gov
Phone Number: Not reported

Global Id: T0603700771
Contact Type: Local Agency Caseworker
Contact Name: ELOY LUNA
Organization Name: LOS ANGELES, CITY OF
Address: 200 North Main Street, Suite 1780
City: LOS ANGELES
Email: eloy.luna@lacity.org
Phone Number: Not reported

LUST:
Global Id: T0603700771
Action Type: Other
Date: 08/15/1985
Action: Leak Reported

LUST:
Global Id: T0603700771
Status: Completed - Case Closed
Status Date: 04/20/1998

Global Id: T0603700771
Status: Open - Case Begin Date
Status Date: 08/15/1985

Global Id: T0603700771
Status: Open - Remediation
Status Date: 12/28/1993

Global Id: T0603700771
Status: Open - Site Assessment
Status Date: 01/20/1989

LUST REG 4:
Region: 4
Regional Board: 04
County: Los Angeles
Facility Id: 900290089
Status: Case Closed
Substance: Gasoline
Substance Quantity: Not reported
Local Case No: Not reported
Case Type: Groundwater
Abatement Method Used at the Site: VE
Global ID: T0603700771
W Global ID: Not reported
Staff: AS
Local Agency: 19050
Cross Street: FOUNTAIN AVE
Enforcement Type: Not reported
Date Leak Discovered: Not reported
Date Leak First Reported: 8/15/1985
Date Leak Record Entered: 12/31/1986

76 PRODUCTS STATION #3647 (Continued) **S102590728**

Date Confirmation Began: Not reported
Date Leak Stopped: Not reported
Date Case Last Changed on Database: 4/15/1999
Date the Case was Closed: 4/20/1998
How Leak Discovered: Not reported
How Leak Stopped: Not reported
Cause of Leak: UNK
Leak Source: UNK
Operator: Not reported
Water System: Not reported
Well Name: Not reported
Approx. Dist To Production Well (ft): 9950.650864122022252700224171
Source of Cleanup Funding: UNK
Preliminary Site Assessment Workplan Submitted: Not reported
Preliminary Site Assessment Began: Not reported
Pollution Characterization Began: 1/20/1989
Remediation Plan Submitted: Not reported
Remedial Action Underway: 12/28/1993
Post Remedial Action Monitoring Began: Not reported
Enforcement Action Date: Not reported
Historical Max MTBE Date: 1/1/1965
Hist Max MTBE Conc in Groundwater: 810
Hist Max MTBE Conc in Soil: Not reported
Significant Interim Remedial Action Taken: Yes
GW Qualifier: Not reported
Soil Qualifier: Not reported
Organization: Not reported
Owner Contact: Not reported
Responsible Party: TOSCO MARKETING COMPANY
RP Address: P.O. BOX 25376, SANTA ANA, CA 92799-5376
Program: LUST
Lat/Long: 34.0949057 / -1
Local Agency Staff: PEJ
Beneficial Use: Not reported
Priority: Not reported
Cleanup Fund Id: Not reported
Suspended: Not reported
Assigned Name: Not reported
Summary: 12/31/97 4TH QTR 97 FLUID LEVEL MON & GW 03/31/98 1ST QTR 98 FLUID LEVEL MON & GW 06/30/98 2ND QTR 98 FLUID LEVEL MON & GW 09/30/98 3RD QTR 98 FLUID LEVEL MON & GW

HIST CORTESE:
Region: CORTESE
Facility County Code: 19
Reg By: LTNKA
Reg Id: 900290089

I58 **YITZHAK HACHAMOFF** **CA HIST UST** **U001561242**
NNE **1630 N VERMONT AVE** **N/A**
1/8-1/4 **LOS ANGELES, CA 90028**
0.191 mi.
1006 ft. **Site 4 of 4 in cluster I**

Relative:
Higher

Actual:
418 ft.

HIST UST:

File Number:	Not reported
URL:	Not reported
Region:	STATE
Facility ID:	00000026763
Facility Type:	Gas Station
Other Type:	Not reported
Contact Name:	Not reported
Telephone:	0000000000
Owner Name:	ARCO PETROLEUM PRODUCTS CO.
Owner Address:	515 SOUTH FLOWER STREET
Owner City,St,Zip:	LOS ANGELES, CA 90071
Total Tanks:	0003
Tank Num:	001
Container Num:	0000000001
Year Installed:	1971
Tank Capacity:	00008000
Tank Used for:	PRODUCT
Type of Fuel:	06
Container Construction Thickness:	0000240
Leak Detection:	Stock Inventor, 10
Tank Num:	002
Container Num:	0000000002
Year Installed:	1971
Tank Capacity:	00008000
Tank Used for:	PRODUCT
Type of Fuel:	06
Container Construction Thickness:	0000240
Leak Detection:	Stock Inventor, 10
Tank Num:	003
Container Num:	0000000003
Year Installed:	1971
Tank Capacity:	00006000
Tank Used for:	PRODUCT
Type of Fuel:	06
Container Construction Thickness:	0000240
Leak Detection:	Stock Inventor, 10

M59 **HOLLYWOOD CLEANERS** **RCRA-SQG** **1000818832**
NNE **4730 HOLLYWOOD BLVD** **FINDS** **CAD983647462**
1/8-1/4 **HOLLYWOOD, CA 90027** **ECHO**
0.198 mi. **CA HAZNET**
1047 ft. **Site 1 of 11 in cluster M**

Relative:
Higher

Actual:
420 ft.

RCRA-SQG:

Date form received by agency:	10/09/1992
Facility name:	HOLLYWOOD CLEANERS
Facility address:	4730 HOLLYWOOD BLVD HOLLYWOOD, CA 90027
EPA ID:	CAD983647462
Mailing address:	HOLLYWOOD BLVD

HOLLYWOOD CLEANERS (Continued) **1000818832**

HOLLYWOOD, CA 90027
Contact: LEE JOON JA
Contact address: 4730 HOLLYWOOD BLVD
HOLLYWOOD, CA 90027
Contact country: US
Contact telephone: 213-663-0406
Contact email: Not reported
EPA Region: 09
Classification: Small Small Quantity Generator
Description: Handler: generates more than 100 and less than 1000 kg of hazardous waste during any calendar month and accumulates less than 6000 kg of hazardous waste at any time; or generates 100 kg or less of hazardous waste during any calendar month, and accumulates more than 1000 kg of hazardous waste at any time

Owner/Operator Summary:
Owner/operator name: JOON JA LEE
Owner/operator address: 4730 HOLLYWOOD BLVD
HOLLYWOOD, CA 90027
Owner/operator country: Not reported
Owner/operator telephone: 213-663-0406
Owner/operator email: Not reported
Owner/operator fax: Not reported
Owner/operator extension: Not reported
Legal status: Private
Owner/Operator Type: Owner
Owner/Op start date: Not reported
Owner/Op end date: Not reported

Handler Activities Summary:
U.S. importer of hazardous waste: No
Mixed waste (haz. and radioactive): No
Recycler of hazardous waste: No
Transporter of hazardous waste: No
Treater, storer or disposer of HW: No
Underground injection activity: No
On-site burner exemption: No
Furnace exemption: No
Used oil fuel burner: No
Used oil processor: No
User oil refiner: No
Used oil fuel marketer to burner: No
Used oil Specification marketer: No
Used oil transfer facility: No
Used oil transporter: No

Violation Status: No violations found

FINDS:

Registry ID: 110002884022

Environmental Interest/Information System
RCRAInfo is a national information system that supports the Resource Conservation and Recovery Act (RCRA) program through the tracking of events and activities related to facilities that generate, transport, and treat, store, or dispose of hazardous waste. RCRAInfo allows RCRA

HOLLYWOOD CLEANERS (Continued) **1000818832**

program staff to track the notification, permit, compliance, and corrective action activities required under RCRA.

Click this hyperlink while viewing on your computer to access additional FINDS: detail in the EDR Site Report.

ECHO:

Envid:	1000818832
Registry ID:	110002884022
DFR URL:	http://echo.epa.gov/detailed-facility-report?fid=110002884022

HAZNET:

envid:	1000818832
Year:	1996
GEPAID:	CAD983647462
Contact:	JOON JA LEE
Telephone:	2136630406
Mailing Name:	Not reported
Mailing Address:	4730 HOLLYWOOD BLVD
Mailing City,St,Zip:	HOLLYWOOD, CA 900270000
Gen County:	Not reported
TSD EPA ID:	CAD981397417
TSD County:	Not reported
Waste Category:	Halogenated solvents (chloroforms, methyl chloride, perchloroethylene, etc)
Disposal Method:	Recycler
Tons:	.5840
Cat Decode:	Not reported
Method Decode:	Not reported
Facility County:	Los Angeles

J60 **PACIFIC BELL** **RCRA-SQG** **1000250325**
SSE **1255 N VERMONT** **CA LUST** **CAT080022668**
1/8-1/4 **LOS ANGELES, CA 90029** **CA UST**
0.202 mi. **CA SWEEPS UST**
1064 ft. **Site 2 of 2 in cluster J** **CA HIST UST**
CA FID UST
Relative: **FINDS**
Lower **ECHO**
Actual: **CA HAZNET**
362 ft. **CA HIST CORTESE**

RCRA-SQG:

Date form received by agency:	09/01/1996
Facility name:	PACIFIC BELL
Facility address:	1255 N VERMONT LOS ANGELES, CA 90029
EPA ID:	CAT080022668
Mailing address:	170 N FAIR OAKS RM 104 PASADENA, CA 91103
Contact:	Not reported
Contact address:	Not reported Not reported
Contact country:	US
Contact telephone:	Not reported
Contact email:	Not reported

PACIFIC BELL (Continued) **1000250325**

EPA Region: 09
Classification: Small Small Quantity Generator
Description: Handler: generates more than 100 and less than 1000 kg of hazardous waste during any calendar month and accumulates less than 6000 kg of hazardous waste at any time; or generates 100 kg or less of hazardous waste during any calendar month, and accumulates more than 1000 kg of hazardous waste at any time

Owner/Operator Summary:
Owner/operator name: NOT REQUIRED
Owner/operator address: NOT REQUIRED
NOT REQUIRED, ME 99999
Owner/operator country: Not reported
Owner/operator telephone: 415-555-1212
Owner/operator email: Not reported
Owner/operator fax: Not reported
Owner/operator extension: Not reported
Legal status: Private
Owner/Operator Type: Owner
Owner/Op start date: Not reported
Owner/Op end date: Not reported

Owner/operator name: NOT REQUIRED
Owner/operator address: NOT REQUIRED
NOT REQUIRED, ME 99999
Owner/operator country: Not reported
Owner/operator telephone: 415-555-1212
Owner/operator email: Not reported
Owner/operator fax: Not reported
Owner/operator extension: Not reported
Legal status: Private
Owner/Operator Type: Operator
Owner/Op start date: Not reported
Owner/Op end date: Not reported

Handler Activities Summary:
U.S. importer of hazardous waste: No
Mixed waste (haz. and radioactive): No
Recycler of hazardous waste: No
Transporter of hazardous waste: No
Treater, storer or disposer of HW: No
Underground injection activity: No
On-site burner exemption: No
Furnace exemption: No
Used oil fuel burner: No
Used oil processor: No
User oil refiner: No
Used oil fuel marketer to burner: No
Used oil Specification marketer: No
Used oil transfer facility: No
Used oil transporter: No

Historical Generators:
Date form received by agency: 04/09/1990
Site name: PACIFIC BELL-LOS ANGELES
Classification: Large Quantity Generator

PACIFIC BELL (Continued) **1000250325**

Date form received by agency: 01/19/1981
Site name: PACIFIC BELL
Classification: Large Quantity Generator

Violation Status: No violations found

LUST:
Lead Agency: LOS ANGELES RWQCB (REGION 4)
Case Type: LUST Cleanup Site
Geo Track: http://geotracker.waterboards.ca.gov/profile_report.asp?global_id=T0603700778
Global Id: T0603700778
Latitude: 34.0946547
Longitude: -118.291872
Status: Completed - Case Closed
Status Date: 07/27/1998
Case Worker: Not reported
RB Case Number: 900290152
Local Agency: LOS ANGELES, CITY OF
File Location: Not reported
Local Case Number: Not reported
Potential Media Affect: Soil
Potential Contaminants of Concern: Other Solvent or Non-Petroleum Hydrocarbon
Site History: Not reported

LUST:
Global Id: T0603700778
Contact Type: Local Agency Caseworker
Contact Name: ELOY LUNA
Organization Name: LOS ANGELES, CITY OF
Address: 200 North Main Street, Suite 1780
City: LOS ANGELES
Email: eloy.luna@lacity.org
Phone Number: Not reported

LUST:
Global Id: T0603700778
Action Type: Other
Date: 06/27/1990
Action: Leak Reported

LUST:
Global Id: T0603700778
Status: Completed - Case Closed
Status Date: 07/27/1998

Global Id: T0603700778
Status: Open - Case Begin Date
Status Date: 01/31/1989

Global Id: T0603700778
Status: Open - Site Assessment
Status Date: 01/31/1989

LUST REG 4:
Region: 4
Regional Board: 04

PACIFIC BELL (Continued) **1000250325**

County:	Los Angeles	
Facility Id:	900290152	
Status:	Case Closed	
Substance:	Hydrocarbons	
Substance Quantity:	Not reported	
Local Case No:	Not reported	
Case Type:	Soil	
Abatement Method Used at the Site:		Not reported
Global ID:	T0603700778	
W Global ID:	Not reported	
Staff:	MSH	
Local Agency:	19050	
Cross Street:	SANTA MONICA	
Enforcement Type:	Not reported	
Date Leak Discovered:	Not reported	
Date Leak First Reported:		6/27/1990
Date Leak Record Entered:	8/25/1990	
Date Confirmation Began:	Not reported	
Date Leak Stopped:	Not reported	
Date Case Last Changed on Database:		6/2/1998
Date the Case was Closed:		7/27/1998
How Leak Discovered:	Not reported	
How Leak Stopped:	Not reported	
Cause of Leak:	UNK	
Leak Source:	UNK	
Operator:	OLD CASE #082490-06	
Water System:	Not reported	
Well Name:	Not reported	
Approx. Dist To Production Well (ft):		9833.646229888173832230742783
Source of Cleanup Funding:		UNK
Preliminary Site Assessment Workplan Submitted:		1/31/1989
Preliminary Site Assessment Began:		Not reported
Pollution Characterization Began:		Not reported
Remediation Plan Submitted:		Not reported
Remedial Action Underway:		Not reported
Post Remedial Action Monitoring Began:		Not reported
Enforcement Action Date:		Not reported
Historical Max MTBE Date:		Not reported
Hist Max MTBE Conc in Groundwater:		Not reported
Hist Max MTBE Conc in Soil:		Not reported
Significant Interim Remedial Action Taken:		Not reported
GW Qualifier:	Not reported	
Soil Qualifier:	Not reported	
Organization:	Not reported	
Owner Contact:	Not reported	
Responsible Party:	PACIFIC BELL ENVIRONMENTAL	
RP Address:	2600 CAMINO RAMON, RM 1N200, SAN RAMON, CA 94583	
Program:	LUST	
Lat/Long:	34.0946547 / -1	
Local Agency Staff:	PEJ	
Beneficial Use:	Not reported	
Priority:	LOP/LOW - LOW POTENTIAL HEALTH/SAFTY/ENVIRONMENTAL IMPACT	
Cleanup Fund Id:	Not reported	
Suspended:	Not reported	
Assigned Name:	Not reported	
Summary:	3/19/97 - INFORMATION LETTER SENT & FOLLOW-UP. 6/09/97 - INFORMATION LETTER SENT & FOLLOW-UP.	

PACIFIC BELL (Continued) **1000250325**

UST:
Facility ID: 24785
Permitting Agency: LOS ANGELES, CITY OF
Latitude: 34.096041
Longitude: -118.2905674

Facility ID: FA0001779
Permitting Agency: Los Angeles City Fire Department
Latitude: 34.09476
Longitude: -118.29181

SWEEPS UST:
Status: Not reported
Comp Number: 3390
Number: Not reported
Board Of Equalization: 44-001027
Referral Date: Not reported
Action Date: Not reported
Created Date: Not reported
Owner Tank Id: Not reported
SWRCB Tank Id: 19-050-003390-000001
Tank Status: Not reported
Capacity: 10000
Active Date: Not reported
Tank Use: M.V. FUEL
STG: PRODUCT
Content: DIESEL
Number Of Tanks: 1

HIST UST:
File Number: 00027B16
URL: http://geotracker.waterboards.ca.gov/ustpdfs/pdf/00027B16.pdf
Region: STATE
Facility ID: 00000061254
Facility Type: Other
Other Type: SIC 4800
Contact Name: E.J. KOEHLER
Telephone: 4155426758
Owner Name: PACIFIC BELL
Owner Address: 370 THIRD STREET
Owner City,St,Zip: SAN FRANCISCO, CA 94107
Total Tanks: 0001

Tank Num: 001
Container Num: 1
Year Installed: 1974
Tank Capacity: 00010000
Tank Used for: PRODUCT
Type of Fuel: DIESEL
Container Construction Thickness: Not reported
Leak Detection: None

Click here for Geo Tracker PDF:

CA FID UST:

PACIFIC BELL (Continued) **1000250325**

Facility ID: 19002681
Regulated By: UTNKI
Regulated ID: 00061254
Cortese Code: Not reported
SIC Code: Not reported
Facility Phone: 8185784181
Mail To: Not reported
Mailing Address: 370 3RD ST
Mailing Address 2: Not reported
Mailing City,St,Zip: LOS ANGELES 900290000
Contact: Not reported
Contact Phone: Not reported
DUNs Number: Not reported
NPDES Number: Not reported
EPA ID: Not reported
Comments: Not reported
Status: Inactive

FINDS:

Registry ID: 110002950842

Environmental Interest/Information System
California Hazardous Waste Tracking System - Datamart (HWTS-DATAMART) provides California with information on hazardous waste shipments for generators, transporters, and treatment, storage, and disposal facilities.

RCRAInfo is a national information system that supports the Resource Conservation and Recovery Act (RCRA) program through the tracking of events and activities related to facilities that generate, transport, and treat, store, or dispose of hazardous waste. RCRAInfo allows RCRA program staff to track the notification, permit, compliance, and corrective action activities required under RCRA.

STATE MASTER

Click this hyperlink while viewing on your computer to access additional FINDS: detail in the EDR Site Report.

ECHO:
Envid: 1000250325
Registry ID: 110002950842
DFR URL: http://echo.epa.gov/detailed-facility-report?fid=110002950842

HAZNET:
envid: 1000250325
Year: 2017
GEPAID: CAT080022668
Contact: DERONICA LAMB
Telephone: 2147410464
Mailing Name: Not reported
Mailing Address: 308 S. AKARD ST.
Mailing City,St,Zip: DALLAS, TX 752020000
Gen County: Los Angeles

PACIFIC BELL (Continued) **1000250325**

TSD EPA ID: CAD008302903
TSD County: Los Angeles
Waste Category: Off-specification, aged or surplus organics
Disposal Method: Storage, Bulking, And/Or Transfer Off Site--No Treatment/Reovery (H010-H129) Or (H131-H135)
Tons: 0.12
Cat Decode: Off-specification, aged or surplus organics
Method Decode: Storage, Bulking, And/Or Transfer Off Site--No Treatment/Reovery (H010-H129) Or (H131-H135)
Facility County: Los Angeles

envid: 1000250325
Year: 2017
GEPAID: CAT080022668
Contact: DERONICA LAMB
Telephone: 2147410464
Mailing Name: Not reported
Mailing Address: 308 S. AKARD ST.
Mailing City,St,Zip: DALLAS, TX 752020000
Gen County: Los Angeles
TSD EPA ID: CAD008302903
TSD County: Los Angeles
Waste Category: Liquids with pH <= 2
Disposal Method: Storage, Bulking, And/Or Transfer Off Site--No Treatment/Reovery (H010-H129) Or (H131-H135)
Tons: 0.2
Cat Decode: Liquids with pH <= 2
Method Decode: Storage, Bulking, And/Or Transfer Off Site--No Treatment/Reovery (H010-H129) Or (H131-H135)
Facility County: Los Angeles

envid: 1000250325
Year: 2017
GEPAID: CAT080022668
Contact: DERONICA LAMB
Telephone: 2147410464
Mailing Name: Not reported
Mailing Address: 308 S. AKARD ST.
Mailing City,St,Zip: DALLAS, TX 752020000
Gen County: Los Angeles
TSD EPA ID: CAD008302903
TSD County: Los Angeles
Waste Category: Liquids with pH <= 2
Disposal Method: Storage, Bulking, And/Or Transfer Off Site--No Treatment/Reovery (H010-H129) Or (H131-H135)
Tons: 0.2
Cat Decode: Liquids with pH <= 2
Method Decode: Storage, Bulking, And/Or Transfer Off Site--No Treatment/Reovery (H010-H129) Or (H131-H135)
Facility County: Los Angeles

envid: 1000250325
Year: 2017
GEPAID: CAT080022668
Contact: DERONICA LAMB
Telephone: 2147410464
Mailing Name: Not reported

PACIFIC BELL (Continued) **1000250325**

Mailing Address: 308 S. AKARD ST.
Mailing City,St,Zip: DALLAS, TX 752020000
Gen County: Los Angeles
TSD EPA ID: CAD008302903
TSD County: Los Angeles
Waste Category: Off-specification, aged or surplus organics
Disposal Method: Storage, Bulking, And/Or Transfer Off Site--No Treatment/Reovery (H010-H129) Or (H131-H135)
Tons: 0.12
Cat Decode: Off-specification, aged or surplus organics
Method Decode: Storage, Bulking, And/Or Transfer Off Site--No Treatment/Reovery (H010-H129) Or (H131-H135)
Facility County: Los Angeles

envid: 1000250325
Year: 2016
GEPAID: CAT080022668
Contact: SEAN MCFARLANE
Telephone: 9252776725
Mailing Name: Not reported
Mailing Address: 1 AT&T WAY ROOM 1A111C
Mailing City,St,Zip: BEDMINSTER, NJ 079212693
Gen County: Los Angeles
TSD EPA ID: CAD044429835
TSD County: Los Angeles
Waste Category: Liquids with pH <= 2
Disposal Method: Storage, Bulking, And/Or Transfer Off Site--No Treatment/Reovery (H010-H129) Or (H131-H135)
Tons: 0.07506
Cat Decode: Not reported
Method Decode: Not reported
Facility County: Los Angeles

Click this hyperlink while viewing on your computer to access
69 additional CA_HAZNET: record(s) in the EDR Site Report.

HIST CORTESE:
Region: CORTESE
Facility County Code: 19
Reg By: LTNKA
Reg Id: 900290152

M61 **RITE AID NO 5435** **RCRA-CESQG** **1016955199**
NNE **1637 N VERMONT AVE** **CAR000249441**
1/8-1/4 **LOS ANGELES, CA 90027**
0.204 mi.
1079 ft. **Site 2 of 11 in cluster M**

Relative:
Higher

Actual:
421 ft.

RCRA-CESQG:
Date form received by agency: 04/14/2017
Facility name: RITE AID NO 5435
Facility address: 1637 N VERMONT AVE
LOS ANGELES, CA 900275312
EPA ID: CAR000249441
Mailing address: HUNTER LN
CAMP HILL, PA 17011
Contact: DAVID W CROZIER

RITE AID NO 5435 (Continued) **1016955199**

Contact address: HUNTER LN
CAMP HILL, PA 17011
Contact country: US
Contact telephone: (717) 975-8643
Contact email: EHS@RITEAID.COM
EPA Region: 09
Classification: Conditionally Exempt Small Quantity Generator
Description: Handler: generates 100 kg or less of hazardous waste per calendar month, and accumulates 1000 kg or less of hazardous waste at any time; or generates 1 kg or less of acutely hazardous waste per calendar month, and accumulates at any time: 1 kg or less of acutely hazardous waste; or 100 kg or less of any residue or contaminated soil, waste or other debris resulting from the cleanup of a spill, into or on any land or water, of acutely hazardous waste; or generates 100 kg or less of any residue or contaminated soil, waste or other debris resulting from the cleanup of a spill, into or on any land or water, of acutely hazardous waste during any calendar month, and accumulates at any time: 1 kg or less of acutely hazardous waste; or 100 kg or less of any residue or contaminated soil, waste or other debris resulting from the cleanup of a spill, into or on any land or water, of acutely hazardous waste

Owner/Operator Summary:
Owner/operator name: THRIFTY PAYLESS INC
Owner/operator address: Not reported
Not reported
Owner/operator country: Not reported
Owner/operator telephone: Not reported
Owner/operator email: Not reported
Owner/operator fax: Not reported
Owner/operator extension: Not reported
Legal status: Private
Owner/Operator Type: Operator
Owner/Op start date: 12/06/1998
Owner/Op end date: Not reported

Owner/operator name: DMDE PROPERTIES LP
Owner/operator address: E ROUTE 66
GLENDORA, CA 91740
Owner/operator country: US
Owner/operator telephone: (626) 650-8880
Owner/operator email: Not reported
Owner/operator fax: Not reported
Owner/operator extension: Not reported
Legal status: Private
Owner/Operator Type: Owner
Owner/Op start date: 02/03/1998
Owner/Op end date: Not reported

Owner/operator name: DMDE PROPERTIES LP
Owner/operator address: 1118 E ROUTE 66
GLENDORA, CA 91740
Owner/operator country: US
Owner/operator telephone: 626-650-8880
Owner/operator email: Not reported
Owner/operator fax: Not reported
Owner/operator extension: Not reported

RITE AID NO 5435 (Continued) **1016955199**

Legal status: Private
Owner/Operator Type: Owner
Owner/Op start date: 02/03/1998
Owner/Op end date: Not reported

Owner/operator name: THRIFTY PAYLESS INC
Owner/operator address: Not reported
Not reported
Owner/operator country: US
Owner/operator telephone: Not reported
Owner/operator email: Not reported
Owner/operator fax: Not reported
Owner/operator extension: Not reported
Legal status: Private
Owner/Operator Type: Operator
Owner/Op start date: 12/06/1998
Owner/Op end date: Not reported

Handler Activities Summary:
U.S. importer of hazardous waste: No
Mixed waste (haz. and radioactive): No
Recycler of hazardous waste: No
Transporter of hazardous waste: No
Treater, storer or disposer of HW: No
Underground injection activity: No
On-site burner exemption: No
Furnace exemption: No
Used oil fuel burner: No
Used oil processor: No
User oil refiner: No
Used oil fuel marketer to burner: No
Used oil Specification marketer: No
Used oil transfer facility: No
Used oil transporter: No

. Waste code: 122
. Waste name: Alkaline solution without metals (pH > 12.5)

. Waste code: 131
. Waste name: Aqueous solution (2 < pH < 12.5) containing reactive anions (azide, bromate, chlorate, cyanide, fluoride, hypochlorite, nitrite, perchlorate, and sulfide anions)

. Waste code: 141
. Waste name: Off-specification, aged, or surplus inorganics

. Waste code: 214
. Waste name: Unspecified solvent mixture

. Waste code: 223
. Waste name: Unspecified oil-containing waste

. Waste code: 261
. Waste name: Polychlorinated biphenyls and material containing PCB’s

. Waste code: 291
. Waste name: Latex waste

RITE AID NO 5435 (Continued) **1016955199**

. Waste code: 311
. Waste name: Pharmaceutical waste

. Waste code: 331
. Waste name: Off-specification, aged, or surplus organics

. Waste code: 343
. Waste name: Unspecified organic liquid mixture

. Waste code: 352
. Waste name: Other organic solids

. Waste code: 541
. Waste name: Photochemicals / photo processing waste

. Waste code: 561
. Waste name: Detergent and soap

. Waste code: 791
. Waste name: Liquids with pH < 2

. Waste code: D001
. Waste name: IGNITABLE HAZARDOUS WASTES ARE THOSE WASTES WHICH HAVE A FLASHPOINT OF LESS THAN 140 DEGREES FAHRENHEIT AS DETERMINED BY A PENSKY-MARTENS CLOSED CUP FLASH POINT TESTER. ANOTHER METHOD OF DETERMINING THE FLASH POINT OF A WASTE IS TO REVIEW THE MATERIAL SAFETY DATA SHEET, WHICH CAN BE OBTAINED FROM THE MANUFACTURER OR DISTRIBUTOR OF THE MATERIAL. LACQUER THINNER IS AN EXAMPLE OF A COMMONLY USED SOLVENT WHICH WOULD BE CONSIDERED AS IGNITABLE HAZARDOUS WASTE.

. Waste code: D002
. Waste name: A WASTE WHICH HAS A PH OF LESS THAN 2 OR GREATER THAN 12.5 IS CONSIDERED TO BE A CORROSIVE HAZARDOUS WASTE. SODIUM HYDROXIDE, A CAUSTIC SOLUTION WITH A HIGH PH, IS OFTEN USED BY INDUSTRIES TO CLEAN OR DEGREASE PARTS. HYDROCHLORIC ACID, A SOLUTION WITH A LOW PH, IS USED BY MANY INDUSTRIES TO CLEAN METAL PARTS PRIOR TO PAINTING. WHEN THESE CAUSTIC OR ACID SOLUTIONS BECOME CONTAMINATED AND MUST BE DISPOSED, THE WASTE WOULD BE A CORROSIVE HAZARDOUS WASTE.

. Waste code: D007
. Waste name: CHROMIUM

. Waste code: D009
. Waste name: MERCURY

. Waste code: D010
. Waste name: SELENIUM

. Waste code: D011
. Waste name: SILVER

. Waste code: D024
. Waste name: M-CRESOL

. Waste code: D026
. Waste name: CRESOL

RITE AID NO 5435 (Continued) **1016955199**

. Waste code: P001
. Waste name: 2H-1-BENZOPYRAN-2-ONE, 4-HYDROXY-3-(3-OXO-1-PHENYLBUTYL)-, & SALTS, WHEN PRESENT AT CONCENTRATIONS GREATER THAN 0.3%

. Waste code: P075
. Waste name: NICOTINE, & SALTS

. Waste code: U165
. Waste name: NAPHTHALENE

. Waste code: U188
. Waste name: PHENOL

. Waste code: U279
. Waste name: CARBARYL (OR) 1-NAPHTHALENOL, METHYLCARBAMATE

Historical Generators:
Date form received by agency: 08/05/2014
Site name: RITE AID NO 5435
Classification: Large Quantity Generator

. Waste code: 131
. Waste name: Aqueous solution (2 < pH < 12.5) containing reactive anions (azide, bromate, chlorate, cyanide, fluoride, hypochlorite, nitrite, perchlorate, and sulfide anions)

. Waste code: 141
. Waste name: Off-specification, aged, or surplus inorganics

. Waste code: 214
. Waste name: Unspecified solvent mixture

. Waste code: 232
. Waste name: Pesticides and other waste associated with pesticide production

. Waste code: 311
. Waste name: Pharmaceutical waste

. Waste code: 791
. Waste name: Liquids with pH < 2

. Waste code: D001
. Waste name: IGNITABLE HAZARDOUS WASTES ARE THOSE WASTES WHICH HAVE A FLASHPOINT OF LESS THAN 140 DEGREES FAHRENHEIT AS DETERMINED BY A PENSKY-MARTENS CLOSED CUP FLASH POINT TESTER. ANOTHER METHOD OF DETERMINING THE FLASH POINT OF A WASTE IS TO REVIEW THE MATERIAL SAFETY DATA SHEET, WHICH CAN BE OBTAINED FROM THE MANUFACTURER OR DISTRIBUTOR OF THE MATERIAL. LACQUER THINNER IS AN EXAMPLE OF A COMMONLY USED SOLVENT WHICH WOULD BE CONSIDERED AS IGNITABLE HAZARDOUS WASTE.

. Waste code: D002
. Waste name: A WASTE WHICH HAS A PH OF LESS THAN 2 OR GREATER THAN 12.5 IS CONSIDERED TO BE A CORROSIVE HAZARDOUS WASTE. SODIUM HYDROXIDE, A CAUSTIC SOLUTION WITH A HIGH PH, IS OFTEN USED BY INDUSTRIES TO CLEAN OR DEGREASE PARTS. HYDROCHLORIC ACID, A SOLUTION WITH A LOW PH, IS USED BY MANY INDUSTRIES TO CLEAN METAL PARTS PRIOR TO PAINTING. WHEN THESE CAUSTIC OR ACID SOLUTIONS BECOME CONTAMINATED AND MUST BE

RITE AID NO 5435 (Continued) **1016955199**

DISPOSED, THE WASTE WOULD BE A CORROSIVE HAZARDOUS WASTE.

. Waste code: D007
. Waste name: CHROMIUM

. Waste code: D009
. Waste name: MERCURY

. Waste code: D010
. Waste name: SELENIUM

. Waste code: D011
. Waste name: SILVER

. Waste code: D024
. Waste name: M-CRESOL

. Waste code: D026
. Waste name: CRESOL

. Waste code: P001
. Waste name: 2H-1-BENZOPYRAN-2-ONE, 4-HYDROXY-3-(3-OXO-1-PHENYLBUTYL)-, & SALTS, WHEN PRESENT AT CONCENTRATIONS GREATER THAN 0.3%

. Waste code: P075
. Waste name: NICOTINE, & SALTS

Violation Status: No violations found

M62 **RITE AID #5435** **RCRA-LQG** **1016954146**
NNE **1637 N VERMONT AVE** **CAL000281021**
1/8-1/4 **LOS ANGELES, CA 90027**
0.204 mi.
1079 ft. **Site 3 of 11 in cluster M**

Relative: **Higher**
Actual: **421 ft.**

RCRA-LQG:
Date form received by agency: 03/01/2014
Facility name: RITE AID #5435
Facility address: 1637 N VERMONT AVE
LOS ANGELES, CA 90027
EPA ID: CAL000281021
Mailing address: HUNTER LN
CAMP HILL, CA 17011
Contact: STEPHANIE A CAIATI
Contact address: HUNTER LN
CAMP HILL, CA 17011
Contact country: Not reported
Contact telephone: 717-730-8225
Contact email: SSCAIATI@RITEAID.COM
EPA Region: 09
Classification: Large Quantity Generator
Description: Handler: generates 1,000 kg or more of hazardous waste during any calendar month; or generates more than 1 kg of acutely hazardous waste during any calendar month; or generates more than 100 kg of any residue or contaminated soil, waste or other debris resulting from the cleanup of a spill, into or on any land or water, of acutely hazardous waste during any calendar month; or generates 1 kg or less of acutely hazardous waste during any calendar month, and accumulates more than 1 kg of acutely hazardous waste at any time; or generates 100 kg or less

RITE AID #5435 (Continued) **1016954146**

of any residue or contaminated soil, waste or other debris resulting from the cleanup of a spill, into or on any land or water, of acutely hazardous waste during any calendar month, and accumulates more than 100 kg of that material at any time

Owner/Operator Summary:

Owner/operator name:	RITE AID CORPORATION
Owner/operator address:	HUNTER LN
	CAMP HILL, CA 17011
Owner/operator country:	Not reported
Owner/operator telephone:	Not reported
Owner/operator email:	Not reported
Owner/operator fax:	Not reported
Owner/operator extension:	Not reported
Legal status:	Private
Owner/Operator Type:	Operator
Owner/Op start date:	12/06/1998
Owner/Op end date:	Not reported
Owner/operator name:	THRIFTY PAYLESS
Owner/operator address:	HUNTER LN
	CAMP HILL, CA 17011
Owner/operator country:	Not reported
Owner/operator telephone:	Not reported
Owner/operator email:	Not reported
Owner/operator fax:	Not reported
Owner/operator extension:	Not reported
Legal status:	Private
Owner/Operator Type:	Owner
Owner/Op start date:	12/06/1998
Owner/Op end date:	Not reported

Handler Activities Summary:

U.S. importer of hazardous waste:	No
Mixed waste (haz. and radioactive):	No
Recycler of hazardous waste:	No
Transporter of hazardous waste:	No
Treater, storer or disposer of HW:	No
Underground injection activity:	No
On-site burner exemption:	No
Furnace exemption:	No
Used oil fuel burner:	No
Used oil processor:	No
User oil refiner:	No
Used oil fuel marketer to burner:	No
Used oil Specification marketer:	No
Used oil transfer facility:	No
Used oil transporter:	No

. Waste code:	D001
. Waste name:	IGNITABLE HAZARDOUS WASTES ARE THOSE WASTES WHICH HAVE A FLASHPOINT OF LESS THAN 140 DEGREES FAHRENHEIT AS DETERMINED BY A PENSKY-MARTENS CLOSED CUP FLASH POINT TESTER. ANOTHER METHOD OF DETERMINING THE FLASH POINT OF A WASTE IS TO REVIEW THE MATERIAL SAFETY DATA SHEET, WHICH CAN BE OBTAINED FROM THE MANUFACTURER OR DISTRIBUTOR OF THE MATERIAL. LACQUER THINNER IS AN EXAMPLE OF A COMMONLY USED SOLVENT

RITE AID #5435 (Continued) **1016954146**

WHICH WOULD BE CONSIDERED AS IGNITABLE HAZARDOUS WASTE.

. Waste code: D002
. Waste name: A WASTE WHICH HAS A PH OF LESS THAN 2 OR GREATER THAN 12.5 IS CONSIDERED TO BE A CORROSIVE HAZARDOUS WASTE. SODIUM HYDROXIDE, A CAUSTIC SOLUTION WITH A HIGH PH, IS OFTEN USED BY INDUSTRIES TO CLEAN OR DEGREASE PARTS. HYDROCHLORIC ACID, A SOLUTION WITH A LOW PH, IS USED BY MANY INDUSTRIES TO CLEAN METAL PARTS PRIOR TO PAINTING. WHEN THESE CAUSTIC OR ACID SOLUTIONS BECOME CONTAMINATED AND MUST BE DISPOSED, THE WASTE WOULD BE A CORROSIVE HAZARDOUS WASTE.

. Waste code: D007
. Waste name: CHROMIUM

. Waste code: D009
. Waste name: MERCURY

. Waste code: D010
. Waste name: SELENIUM

. Waste code: D011
. Waste name: SILVER

. Waste code: D024
. Waste name: M-CRESOL

. Waste code: D026
. Waste name: CRESOL

. Waste code: P001
. Waste name: 2H-1-BENZOPYRAN-2-ONE, 4-HYDROXY-3-(3-OXO-1-PHENYLBUTYL)-, & SALTS, WHEN PRESENT AT CONCENTRATIONS GREATER THAN 0.3%

. Waste code: P075
. Waste name: NICOTINE, & SALTS

Violation Status: No violations found

M63 **SHELL/TESORO (FORMER ARCO #5025)** **CA LUST S113031218**
NNE **1630 VERMONT AVE N** **CA HAZNET N/A**
1/8-1/4 **LOS ANGELES, CA 90027**
0.222 mi.
1170 ft. **Site 4 of 11 in cluster M**

Relative: Higher

Actual: 419 ft.

LUST:

Lead Agency:	LOS ANGELES RWQCB (REGION 4)
Case Type:	LUST Cleanup Site
Geo Track:	http://geotracker.waterboards.ca.gov/profile_report.asp?global_id=T0603700743
Global Id:	T0603700743
Latitude:	34.1009444
Longitude:	-118.291615
Status:	Open - Verification Monitoring
Status Date:	06/14/2017
Case Worker:	DMB
RB Case Number:	900270134
Local Agency:	LOS ANGELES, CITY OF
File Location:	Regional Board
Local Case Number:	Not reported
Potential Media Affect:	Aquifer used for drinking water supply

SHELL/TESORO (FORMER ARCO #5025) (Continued) **S113031218**

Potential Contaminants of Concern: Gasoline
Site History: Not reported

LUST:
Global Id: T0603700743
Contact Type: Regional Board Caseworker
Contact Name: DAVID M. BJOSTAD
Organization Name: LOS ANGELES RWQCB (REGION 4)
Address: 320 W. 4th Street, Suite 200
City: Los Angeles
Email: dave.bjostad@waterboards.ca.gov
Phone Number: Not reported

Global Id: T0603700743
Contact Type: Local Agency Caseworker
Contact Name: ELOY LUNA
Organization Name: LOS ANGELES, CITY OF
Address: 200 North Main Street, Suite 1780
City: LOS ANGELES
Email: eloy.luna@lacity.org
Phone Number: Not reported

LUST:
Global Id: T0603700743
Action Type: RESPONSE
Date: 04/15/2011
Action: Monitoring Report - Semi-Annually

Global Id: T0603700743
Action Type: RESPONSE
Date: 06/27/2011
Action: Soil and Water Investigation Workplan

Global Id: T0603700743
Action Type: ENFORCEMENT
Date: 08/17/2018
Action: Health and Safety Code Section 25296.10(c)

Global Id: T0603700743
Action Type: RESPONSE
Date: 07/15/2012
Action: Monitoring Report - Semi-Annually

Global Id: T0603700743
Action Type: REMEDIATION
Date: 12/22/1999
Action: Soil Vapor Extraction (SVE)

Global Id: T0603700743
Action Type: RESPONSE
Date: 07/15/2010
Action: Monitoring Report - Semi-Annually

Global Id: T0603700743
Action Type: RESPONSE
Date: 10/15/2005
Action: Monitoring Report - Quarterly

SHELL/TESORO (FORMER ARCO #5025) (Continued) **S113031218**

Global Id: T0603700743
Action Type: RESPONSE
Date: 01/15/2008
Action: Monitoring Report - Quarterly

Global Id: T0603700743
Action Type: RESPONSE
Date: 01/15/2018
Action: Monitoring Report - Semi-Annually

Global Id: T0603700743
Action Type: RESPONSE
Date: 01/15/2010
Action: Monitoring Report - Semi-Annually

Global Id: T0603700743
Action Type: RESPONSE
Date: 07/15/2008
Action: Monitoring Report - Quarterly

Global Id: T0603700743
Action Type: RESPONSE
Date: 04/15/2003
Action: Monitoring Report - Quarterly

Global Id: T0603700743
Action Type: RESPONSE
Date: 07/07/2016
Action: Request for Closure - Regulator Responded

Global Id: T0603700743
Action Type: ENFORCEMENT
Date: 07/02/2003
Action: Staff Letter

Global Id: T0603700743
Action Type: RESPONSE
Date: 07/15/2016
Action: Monitoring Report - Semi-Annually

Global Id: T0603700743
Action Type: RESPONSE
Date: 01/15/2017
Action: Other Report / Document

Global Id: T0603700743
Action Type: RESPONSE
Date: 01/15/2012
Action: Monitoring Report - Semi-Annually

Global Id: T0603700743
Action Type: RESPONSE
Date: 04/15/2007
Action: Monitoring Report - Quarterly

Global Id: T0603700743
Action Type: RESPONSE

SHELL/TESORO (FORMER ARCO #5025) (Continued) **S113031218**

Date: 07/15/2007
Action: Monitoring Report - Quarterly

Global Id: T0603700743
Action Type: RESPONSE
Date: 07/15/2017
Action: Monitoring Report - Semi-Annually

Global Id: T0603700743
Action Type: RESPONSE
Date: 01/15/2013
Action: Monitoring Report - Semi-Annually

Global Id: T0603700743
Action Type: ENFORCEMENT
Date: 06/15/2009
Action: Staff Letter

Global Id: T0603700743
Action Type: RESPONSE
Date: 07/15/2006
Action: Monitoring Report - Quarterly

Global Id: T0603700743
Action Type: ENFORCEMENT
Date: 06/27/2002
Action: Staff Letter

Global Id: T0603700743
Action Type: ENFORCEMENT
Date: 06/18/2018
Action: Health and Safety Code Section 25296.10(c)

Global Id: T0603700743
Action Type: RESPONSE
Date: 01/15/2003
Action: Monitoring Report - Quarterly

Global Id: T0603700743
Action Type: RESPONSE
Date: 04/15/2006
Action: Monitoring Report - Quarterly

Global Id: T0603700743
Action Type: REMEDIATION
Date: 03/14/2011
Action: Soil Vapor Extraction (SVE)

Global Id: T0603700743
Action Type: Other
Date: 08/03/1989
Action: Leak Reported

Global Id: T0603700743
Action Type: RESPONSE
Date: 07/15/2018
Action: Monitoring Report - Semi-Annually

SHELL/TESORO (FORMER ARCO #5025) (Continued) **S113031218**

Global Id: T0603700743
Action Type: RESPONSE
Date: 01/15/2007
Action: Monitoring Report - Quarterly

Global Id: T0603700743
Action Type: RESPONSE
Date: 07/15/2015
Action: Monitoring Report - Semi-Annually

Global Id: T0603700743
Action Type: RESPONSE
Date: 04/15/2009
Action: Monitoring Report - Quarterly

Global Id: T0603700743
Action Type: RESPONSE
Date: 01/15/2004
Action: Monitoring Report - Quarterly

Global Id: T0603700743
Action Type: RESPONSE
Date: 09/15/2014
Action: Other Report / Document

Global Id: T0603700743
Action Type: RESPONSE
Date: 10/15/2008
Action: Monitoring Report - Quarterly

Global Id: T0603700743
Action Type: RESPONSE
Date: 09/20/2018
Action: Corrective Action Plan / Remedial Action Plan - Addendum

Global Id: T0603700743
Action Type: RESPONSE
Date: 04/15/2002
Action: Monitoring Report - Quarterly

Global Id: T0603700743
Action Type: RESPONSE
Date: 07/15/2002
Action: Monitoring Report - Quarterly

Global Id: T0603700743
Action Type: RESPONSE
Date: 07/31/2002
Action: Other Report / Document

Global Id: T0603700743
Action Type: RESPONSE
Date: 07/15/2004
Action: Monitoring Report - Quarterly

Global Id: T0603700743
Action Type: RESPONSE

SHELL/TESORO (FORMER ARCO #5025) (Continued) **S113031218**

Date: 01/11/2018
Action: Monitoring Report - Semi-Annually

Global Id: T0603700743
Action Type: RESPONSE
Date: 10/15/2006
Action: Monitoring Report - Quarterly

Global Id: T0603700743
Action Type: RESPONSE
Date: 01/15/2006
Action: Monitoring Report - Quarterly

Global Id: T0603700743
Action Type: RESPONSE
Date: 01/15/2009
Action: Monitoring Report - Quarterly

Global Id: T0603700743
Action Type: RESPONSE
Date: 10/15/2007
Action: Monitoring Report - Quarterly

Global Id: T0603700743
Action Type: RESPONSE
Date: 07/30/2018
Action: Electronic Reporting Submittal Due

Global Id: T0603700743
Action Type: RESPONSE
Date: 07/15/2009
Action: Monitoring Report - Semi-Annually

Global Id: T0603700743
Action Type: RESPONSE
Date: 02/08/2010
Action: Interim Remedial Action Plan

Global Id: T0603700743
Action Type: RESPONSE
Date: 07/15/2013
Action: Monitoring Report - Semi-Annually

Global Id: T0603700743
Action Type: RESPONSE
Date: 01/15/2014
Action: Monitoring Report - Semi-Annually

Global Id: T0603700743
Action Type: ENFORCEMENT
Date: 09/13/2016
Action: Health and Safety Code Section 25296.10(c)

Global Id: T0603700743
Action Type: RESPONSE
Date: 09/15/2014
Action: Well Installation Workplan - Regulator Responded

SHELL/TESORO (FORMER ARCO #5025) (Continued) **S113031218**

Global Id: T0603700743
Action Type: ENFORCEMENT
Date: 03/31/2000
Action: Staff Letter

Global Id: T0603700743
Action Type: RESPONSE
Date: 01/15/2011
Action: Monitoring Report - Semi-Annually

Global Id: T0603700743
Action Type: ENFORCEMENT
Date: 05/12/2016
Action: Site Visit / Inspection / Sampling

Global Id: T0603700743
Action Type: REMEDIATION
Date: 01/01/1990
Action: Free Product Removal

Global Id: T0603700743
Action Type: REMEDIATION
Date: 01/04/2001
Action: Excavation

Global Id: T0603700743
Action Type: REMEDIATION
Date: 07/01/1989
Action: Excavation

Global Id: T0603700743
Action Type: RESPONSE
Date: 10/15/2003
Action: Monitoring Report - Quarterly

Global Id: T0603700743
Action Type: ENFORCEMENT
Date: 11/24/2004
Action: Staff Letter

Global Id: T0603700743
Action Type: ENFORCEMENT
Date: 01/30/2015
Action: Health and Safety Code Section 25296.10(c)

Global Id: T0603700743
Action Type: ENFORCEMENT
Date: 06/27/2014
Action: Site Visit / Inspection / Sampling

Global Id: T0603700743
Action Type: RESPONSE
Date: 07/30/2018
Action: Corrective Action Plan / Remedial Action Plan - Regulator Responded

Global Id: T0603700743
Action Type: RESPONSE

SHELL/TESORO (FORMER ARCO #5025) (Continued) **S113031218**

Date: 04/15/2004
Action: Monitoring Report - Quarterly

Global Id: T0603700743
Action Type: RESPONSE
Date: 10/15/2004
Action: Monitoring Report - Quarterly

Global Id: T0603700743
Action Type: RESPONSE
Date: 01/15/2017
Action: Monitoring Report - Semi-Annually

Global Id: T0603700743
Action Type: RESPONSE
Date: 01/15/2005
Action: Monitoring Report - Quarterly

Global Id: T0603700743
Action Type: RESPONSE
Date: 04/15/2005
Action: Monitoring Report - Quarterly

Global Id: T0603700743
Action Type: RESPONSE
Date: 10/15/2002
Action: Monitoring Report - Quarterly

Global Id: T0603700743
Action Type: RESPONSE
Date: 01/15/2016
Action: Monitoring Report - Semi-Annually

Global Id: T0603700743
Action Type: RESPONSE
Date: 10/15/2003
Action: CAP/RAP - Feasibility Study Report

Global Id: T0603700743
Action Type: RESPONSE
Date: 07/15/2003
Action: Monitoring Report - Quarterly

Global Id: T0603700743
Action Type: ENFORCEMENT
Date: 08/06/2014
Action: Health and Safety Code Section 25296.10(c)

Global Id: T0603700743
Action Type: RESPONSE
Date: 07/15/2005
Action: Monitoring Report - Quarterly

Global Id: T0603700743
Action Type: ENFORCEMENT
Date: 11/10/2015
Action: Access Agreement

SHELL/TESORO (FORMER ARCO #5025) (Continued) **S113031218**

Global Id: T0603700743
Action Type: RESPONSE
Date: 04/15/2008
Action: Monitoring Report - Quarterly

Global Id: T0603700743
Action Type: RESPONSE
Date: 01/15/2015
Action: Monitoring Report - Semi-Annually

Global Id: T0603700743
Action Type: RESPONSE
Date: 07/15/2014
Action: Monitoring Report - Semi-Annually

Global Id: T0603700743
Action Type: RESPONSE
Date: 01/06/2017
Action: Clean Up Fund - 5-Year Review Summary

Global Id: T0603700743
Action Type: RESPONSE
Date: 05/28/2014
Action: Request for Closure - Regulator Responded

LUST:
Global Id: T0603700743
Status: Open - Case Begin Date
Status Date: 08/03/1989

Global Id: T0603700743
Status: Open - Remediation
Status Date: 12/22/1999

Global Id: T0603700743
Status: Open - Remediation
Status Date: 03/14/2011

Global Id: T0603700743
Status: Open - Site Assessment
Status Date: 12/31/1991

Global Id: T0603700743
Status: Open - Site Assessment
Status Date: 05/27/1997

Global Id: T0603700743
Status: Open - Verification Monitoring
Status Date: 01/28/1998

Global Id: T0603700743
Status: Open - Verification Monitoring
Status Date: 02/11/2009

Global Id: T0603700743
Status: Open - Verification Monitoring
Status Date: 07/15/2016

SHELL/TESORO (FORMER ARCO #5025) (Continued) **S113031218**

Global Id: T0603700743
Status: Open - Verification Monitoring
Status Date: 06/14/2017

HAZNET:
envid: S113031218
Year: 2001
GEPAID: CAL000026436
Contact: CARLOS RODRIGUEZ/ENV COMPL ADM
Telephone: 7146705402
Mailing Name: Not reported
Mailing Address: PO BOX 6038
Mailing City,St,Zip: ARTESIA, CA 907026038
Gen County: Not reported
TSD EPA ID: CAT080013352
TSD County: Not reported
Waste Category: Aqueous solution with total organic residues less than 10 percent
Disposal Method: Recycler
Tons: 38.96
Cat Decode: Not reported
Method Decode: Not reported
Facility County: Los Angeles

envid: S113031218
Year: 2000
GEPAID: CAL000026436
Contact: CARLOS RODRIGUEZ/ENV COMPL ADM
Telephone: 7146705402
Mailing Name: Not reported
Mailing Address: PO BOX 6038
Mailing City,St,Zip: ARTESIA, CA 907026038
Gen County: Not reported
TSD EPA ID: CAT080013352
TSD County: Not reported
Waste Category: Aqueous solution with total organic residues less than 10 percent
Disposal Method: Recycler
Tons: 34.41
Cat Decode: Not reported
Method Decode: Not reported
Facility County: Los Angeles

envid: S113031218
Year: 1999
GEPAID: CAL000026436
Contact: ATLANTIC RICHFIELD COMPANY
Telephone: 2134860494
Mailing Name: Not reported
Mailing Address: PO BOX 6038
Mailing City,St,Zip: ARTESIA, CA 907026038
Gen County: Not reported
TSD EPA ID: CAT080013352
TSD County: Not reported
Waste Category: Aqueous solution with total organic residues less than 10 percent
Disposal Method: Recycler
Tons: 6.8428
Cat Decode: Not reported

SHELL/TESORO (FORMER ARCO #5025) (Continued) **S113031218**

Method Decode: Not reported
Facility County: Los Angeles

envid: S113031218
Year: 1998
GEPAID: CAL000026436
Contact: ATLANTIC RICHFIELD COMPANY
Telephone: 2134860494
Mailing Name: Not reported
Mailing Address: PO BOX 6038
Mailing City,St,Zip: ARTESIA, CA 907026038
Gen County: Not reported
TSD EPA ID: CAT080013352
TSD County: Not reported
Waste Category: Aqueous solution with total organic residues less than 10 percent
Disposal Method: Recycler
Tons: 5.3167
Cat Decode: Not reported
Method Decode: Not reported
Facility County: Los Angeles

envid: S113031218
Year: 1997
GEPAID: CAL000026436
Contact: ATLANTIC RICHFIELD COMPANY
Telephone: 2134860494
Mailing Name: Not reported
Mailing Address: PO BOX 6038
Mailing City,St,Zip: ARTESIA, CA 907026038
Gen County: Not reported
TSD EPA ID: CAT080013352
TSD County: Not reported
Waste Category: Aqueous solution with total organic residues less than 10 percent
Disposal Method: Recycler
Tons: 4.3074
Cat Decode: Not reported
Method Decode: Not reported
Facility County: Los Angeles

Click this hyperlink while viewing on your computer to access
7 additional CA_HAZNET: record(s) in the EDR Site Report.

M64 **MINI MARKET/GAS STATION** **CA SWEEPS UST** **S101584197**
NNE **1630 N VERMONT AVE** **CA HIST UST** **N/A**
1/8-1/4 **LOS ANGELES, CA 90028** **CA FID UST**
0.222 mi.
1170 ft. **Site 5 of 11 in cluster M**

Relative:
Higher

Actual:
419 ft.

SWEEPS UST:
Status: Active
Comp Number: 1613
Number: 1
Board Of Equalization: 44-011882
Referral Date: 08-24-92
Action Date: 03-17-94
Created Date: 02-29-88
Owner Tank Id: Not reported
SWRCB Tank Id: 19-050-001613-000001

MINI MARKET/GAS STATION (Continued) **S101584197**

Tank Status: A
Capacity: 8000
Active Date: 04-20-88
Tank Use: M.V. FUEL
STG: P
Content: REG UNLEADED
Number Of Tanks: 3

Status: Active
Comp Number: 1613
Number: 1
Board Of Equalization: 44-011882
Referral Date: 08-24-92
Action Date: 03-17-94
Created Date: 02-29-88
Owner Tank Id: Not reported
SWRCB Tank Id: 19-050-001613-000002
Tank Status: A
Capacity: 8000
Active Date: 04-20-88
Tank Use: M.V. FUEL
STG: P
Content: REG UNLEADED
Number Of Tanks: Not reported

Status: Active
Comp Number: 1613
Number: 1
Board Of Equalization: 44-011882
Referral Date: 08-24-92
Action Date: 03-17-94
Created Date: 02-29-88
Owner Tank Id: Not reported
SWRCB Tank Id: 19-050-001613-000003
Tank Status: A
Capacity: 6000
Active Date: 04-20-88
Tank Use: M.V. FUEL
STG: P
Content: REG UNLEADED
Number Of Tanks: Not reported

HIST UST:
File Number: 000264B3
URL: http://geotracker.waterboards.ca.gov/ustpdfs/pdf/000264B3.pdf
Region: Not reported
Facility ID: Not reported
Facility Type: Not reported
Other Type: Not reported
Contact Name: Not reported
Telephone: Not reported
Owner Name: Not reported
Owner Address: Not reported
Owner City,St,Zip: Not reported
Total Tanks: Not reported

Tank Num: Not reported

MINI MARKET/GAS STATION (Continued) **S101584197**

Container Num:	Not reported
Year Installed:	Not reported
Tank Capacity:	Not reported
Tank Used for:	Not reported
Type of Fuel:	Not reported
Container Construction Thickness:	Not reported
Leak Detection:	Not reported

Click here for Geo Tracker PDF:

CA FID UST:

Facility ID:	19009394
Regulated By:	UTNKA
Regulated ID:	00026763
Cortese Code:	Not reported
SIC Code:	Not reported
Facility Phone:	2130000000
Mail To:	Not reported
Mailing Address:	17315 STUDEBAKER RD
Mailing Address 2:	Not reported
Mailing City,St,Zip:	LOS ANGELES 900280000
Contact:	Not reported
Contact Phone:	Not reported
DUNs Number:	Not reported
NPDES Number:	Not reported
EPA ID:	Not reported
Comments:	Not reported
Status:	Active

M65 **ARCO #5025** **CA LUST** **S105051432**
NNE **1630 VERMONT AVE N** **N/A**
1/8-1/4 **LOS FELIZ, CA 90027**
0.222 mi.
1170 ft. **Site 6 of 11 in cluster M**

Relative:
Higher

Actual:
419 ft.

LUST REG 4:

Region:	4	
Regional Board:	04	
County:	Los Angeles	
Facility Id:	900270134	
Status:	Post remedial action monitoring	
Substance:	Gasoline	
Substance Quantity:	Not reported	
Local Case No:	Not reported	
Case Type:	Groundwater	
Abatement Method Used at the Site:		Not reported
Global ID:	T0603700743	
W Global ID:	W0603700547	
Staff:	TCS	
Local Agency:	19050	
Cross Street:	Not reported	
Enforcement Type:	SEL	
Date Leak Discovered:	Not reported	
Date Leak First Reported:		8/3/1989
Date Leak Record Entered:	1/11/1991	
Date Confirmation Began:	Not reported	
Date Leak Stopped:	Not reported	

ARCO #5025 (Continued) **S105051432**

Date Case Last Changed on Database:	7/15/2002
Date the Case was Closed:	Not reported
How Leak Discovered:	Not reported
How Leak Stopped:	Not reported
Cause of Leak:	UNK
Leak Source:	UNK
Operator:	Not reported
Water System:	FIRSTONE SCOUT RESRVTN (BOY SCOUT COUN)
Well Name:	Not reported
Approx. Dist To Production Well (ft):	11560.822845350184096775920145
Source of Cleanup Funding:	UNK
Preliminary Site Assessment Workplan Submitted:	Not reported
Preliminary Site Assessment Began:	12/31/1991
Pollution Characterization Began:	5/27/1997
Remediation Plan Submitted:	Not reported
Remedial Action Underway:	Not reported
Post Remedial Action Monitoring Began:	1/28/1998
Enforcement Action Date:	Not reported
Historical Max MTBE Date:	1/1/1965
Hist Max MTBE Conc in Groundwater:	300000
Hist Max MTBE Conc in Soil:	Not reported
Significant Interim Remedial Action Taken:	Not reported
GW Qualifier:	Not reported
Soil Qualifier:	Not reported
Organization:	Not reported
Owner Contact:	Not reported
Responsible Party:	RAYMOND VOSE
RP Address:	P.O. BOX 5077
Program:	LUST
Lat/Long:	34.1009444 / -1
Local Agency Staff:	PEJ
Beneficial Use:	Not reported
Priority:	Not reported
Cleanup Fund Id:	Not reported
Suspended:	Not reported
Assigned Name:	1900547-001GEN
Summary:	(FREE PRODUCT SITE); 5/8/00 OFF-SITE ASSESSMENT UPDATE; 8/15/00 OFF-SITE ASSESSMENT UPDATE II; 9/25/00 3RD QTR GW MON RPT 2000; 1/18/01 4TH QTR GW MON RPT 2000; 2/6/01 GW MON WELL INSTALLATION RPT

M66 **ARCO #5025** **CA HIST CORTESE** **S101307374**
NNE **1630 VERMONT** **N/A**
1/8-1/4 **LOS ANGELES, CA**
0.222 mi.
1170 ft. **Site 7 of 11 in cluster M**

Relative: **Higher**
Actual: **419 ft.**

HIST CORTESE:

Region:	CORTESE
Facility County Code:	19
Reg By:	LTNKA
Reg Id:	900270134

M67
NNE
1/8-1/4
0.222 mi.
1170 ft.

HOLLYWOOD SHELL
1630 N VERMONT AVE
LOS ANGELES, CA 90027

Site 8 of 11 in cluster M

CA UST **U003937996**
N/A

Relative:
Higher

Actual:
419 ft.

UST:

Facility ID:	24988
Permitting Agency:	LOS ANGELES, CITY OF
Latitude:	34.1019931
Longitude:	-118.2902095
Facility ID:	Not reported
Permitting Agency:	Los Angeles City Fire Department
Latitude:	34.10085
Longitude:	-118.29172

M68
NNE
1/8-1/4
0.222 mi.
1170 ft.

PRESTIGE STATIONS INC NO 6261
1630 N VERMONT AVE
LOS ANGELES, CA 90027

Site 9 of 11 in cluster M

RCRA NonGen / NLR **1004677663**
FINDS **CAR000100156**
ECHO

Relative:
Higher

Actual:
419 ft.

RCRA NonGen / NLR:

Date form received by agency:	07/24/2002
Facility name:	PRESTIGE STATIONS INC NO 6261
Facility address:	1630 N VERMONT AVE LOS ANGELES, CA 90027
EPA ID:	CAR000100156
Mailing address:	P O BOX 6038 ARTESIA, CA 90702-6038
Contact:	SHARON ZUNIGA
Contact address:	25422 TRABUCO RD NO 105 LAKE FOREST, CA 92630-2797
Contact country:	US
Contact telephone:	949-450-1010
Contact email:	Not reported
EPA Region:	09
Classification:	Non-Generator
Description:	Handler: Non-Generators do not presently generate hazardous waste

Owner/Operator Summary:

Owner/operator name:	ARCO PRODUCTS CO
Owner/operator address:	P O BOX 6038 ARTESIA, CA 90702
Owner/operator country:	Not reported
Owner/operator telephone:	714-670-5402
Owner/operator email:	Not reported
Owner/operator fax:	Not reported
Owner/operator extension:	Not reported
Legal status:	Private
Owner/Operator Type:	Owner
Owner/Op start date:	Not reported
Owner/Op end date:	Not reported

Handler Activities Summary:

U.S. importer of hazardous waste:	No
Mixed waste (haz. and radioactive):	No
Recycler of hazardous waste:	No

PRESTIGE STATIONS INC NO 6261 (Continued) **1004677663**

Transporter of hazardous waste: No
Treater, storer or disposer of HW: No
Underground injection activity: No
On-site burner exemption: No
Furnace exemption: No
Used oil fuel burner: No
Used oil processor: No
User oil refiner: No
Used oil fuel marketer to burner: No
Used oil Specification marketer: No
Used oil transfer facility: No
Used oil transporter: No

. Waste code: D000
. Waste name: Not Defined

. Waste code: D018
. Waste name: BENZENE

Violation Status: No violations found

FINDS:

Registry ID: 110012238578

Environmental Interest/Information System
RCRAInfo is a national information system that supports the Resource Conservation and Recovery Act (RCRA) program through the tracking of events and activities related to facilities that generate, transport, and treat, store, or dispose of hazardous waste. RCRAInfo allows RCRA program staff to track the notification, permit, compliance, and corrective action activities required under RCRA.

Click this hyperlink while viewing on your computer to access additional FINDS: detail in the EDR Site Report.

ECHO:
Envid: 1004677663
Registry ID: 110012238578
DFR URL: http://echo.epa.gov/detailed-facility-report?fid=110012238578

69
West
1/8-1/4
0.227 mi.
1201 ft.

KAISER PERMANENTE **CA UST** **U004264141**
4950 W SUNSET BLVD **N/A**
LOS ANGELES, CA 90027

Relative:
Lower

Actual:
373 ft.

UST:
Facility ID: FA0013421
Permitting Agency: Los Angeles City Fire Department
Latitude: 34.09763
Longitude: -118.29779

M70
NNE
1/8-1/4
0.234 mi.
1238 ft.

HOLLYMONT CAR WASH
1666 N VERMONT AVE
LOS ANGELES, CA 90027

Site 10 of 11 in cluster M

CA HIST UST

U001561186
N/A

Relative:
Higher

Actual:
420 ft.

HIST UST:

File Number:	000266FB
URL:	http://geotracker.waterboards.ca.gov/ustpdfs/pdf/000266FB.pdf
Region:	STATE
Facility ID:	00000003846
Facility Type:	Gas Station
Other Type:	CAR WASH
Contact Name:	BENJAMIN BONG JO PARK
Telephone:	2136628123
Owner Name:	BENJAMIN BONG JO PARK
Owner Address:	1666 N. VERMONT AVE
Owner City,St,Zip:	LOS ANGELES, CA 90027
Total Tanks:	0004
Tank Num:	001
Container Num:	1
Year Installed:	1966
Tank Capacity:	00009000
Tank Used for:	PRODUCT
Type of Fuel:	UNLEADED
Container Construction Thickness:	Not reported
Leak Detection:	Stock Inventor
Tank Num:	002
Container Num:	2
Year Installed:	1966
Tank Capacity:	00009000
Tank Used for:	PRODUCT
Type of Fuel:	UNLEADED
Container Construction Thickness:	Not reported
Leak Detection:	Stock Inventor
Tank Num:	003
Container Num:	3
Year Installed:	1966
Tank Capacity:	00009000
Tank Used for:	PRODUCT
Type of Fuel:	PREMIUM
Container Construction Thickness:	Not reported
Leak Detection:	Stock Inventor
Tank Num:	004
Container Num:	4
Year Installed:	1966
Tank Capacity:	00009000
Tank Used for:	PRODUCT
Type of Fuel:	REGULAR
Container Construction Thickness:	Not reported
Leak Detection:	Stock Inventor

Click here for Geo Tracker PDF:

M71 **HOLLYWOOD ENTERPRISE INC** **CA SWEEPS UST** **S101584618**
NNE **1666 N VERMONT AVE** **CA FID UST** **N/A**
1/8-1/4 **LOS ANGELES, CA 90027**
0.234 mi.
1238 ft. **Site 11 of 11 in cluster M**

Relative:
Higher

Actual:
420 ft.

SWEEPS UST:

Status:	Not reported
Comp Number:	289
Number:	Not reported
Board Of Equalization:	44-011096
Referral Date:	Not reported
Action Date:	Not reported
Created Date:	Not reported
Owner Tank Id:	Not reported
SWRCB Tank Id:	19-050-000289-000001
Tank Status:	Not reported
Capacity:	9000
Active Date:	Not reported
Tank Use:	M.V. FUEL
STG:	PRODUCT
Content:	REG UNLEADED
Number Of Tanks:	4

Status:	Not reported
Comp Number:	289
Number:	Not reported
Board Of Equalization:	44-011096
Referral Date:	Not reported
Action Date:	Not reported
Created Date:	Not reported
Owner Tank Id:	Not reported
SWRCB Tank Id:	19-050-000289-000002
Tank Status:	Not reported
Capacity:	9000
Active Date:	Not reported
Tank Use:	M.V. FUEL
STG:	PRODUCT
Content:	REG UNLEADED
Number Of Tanks:	Not reported

Status:	Not reported
Comp Number:	289
Number:	Not reported
Board Of Equalization:	44-011096
Referral Date:	Not reported
Action Date:	Not reported
Created Date:	Not reported
Owner Tank Id:	Not reported
SWRCB Tank Id:	19-050-000289-000003
Tank Status:	Not reported
Capacity:	9000
Active Date:	Not reported
Tank Use:	M.V. FUEL
STG:	PRODUCT
Content:	REG UNLEADED
Number Of Tanks:	Not reported

Status:	Not reported

HOLLYWOOD ENTERPRISE INC (Continued) **S101584618**

Comp Number:	289
Number:	Not reported
Board Of Equalization:	44-011096
Referral Date:	Not reported
Action Date:	Not reported
Created Date:	Not reported
Owner Tank Id:	Not reported
SWRCB Tank Id:	19-050-000289-000004
Tank Status:	Not reported
Capacity:	9000
Active Date:	Not reported
Tank Use:	M.V. FUEL
STG:	PRODUCT
Content:	REG UNLEADED
Number Of Tanks:	Not reported

CA FID UST:

Facility ID:	19013476
Regulated By:	UTNKI
Regulated ID:	00003846
Cortese Code:	Not reported
SIC Code:	Not reported
Facility Phone:	2136628123
Mail To:	Not reported
Mailing Address:	1666 N VERMONT AVE
Mailing Address 2:	Not reported
Mailing City,St,Zip:	LOS ANGELES 900270000
Contact:	Not reported
Contact Phone:	Not reported
DUNs Number:	Not reported
NPDES Number:	Not reported
EPA ID:	Not reported
Comments:	Not reported
Status:	Inactive

N72 **HOLLYWOOD HYUNDAI MAZDA** **RCRA-SQG** **1000327774**
NE **4601 HOLLYWOOD BLVD** **CAD982523508**
1/8-1/4 **HOLLYWOOD, CA 90027**
0.237 mi.
1249 ft. **Site 1 of 3 in cluster N**

Relative:
Higher

Actual:
413 ft.

RCRA-SQG:

Date form received by agency:	04/15/1996
Facility name:	HOLLYWOOD HYUNDAI MAZDA
Facility address:	4601 HOLLYWOOD BLVD HOLLYWOOD, CA 90027
EPA ID:	CAD982523508
Contact:	ROSS HOSTETLER
Contact address:	4601 HOLLYWOOD BLVD HOLLYWOOD, CA 90027
Contact country:	US
Contact telephone:	213-669-8000
Contact email:	Not reported
EPA Region:	09
Classification:	Small Small Quantity Generator
Description:	Handler: generates more than 100 and less than 1000 kg of hazardous waste during any calendar month and accumulates less than 6000 kg of

HOLLYWOOD HYUNDAI MAZDA (Continued) **1000327774**

hazardous waste at any time; or generates 100 kg or less of hazardous waste during any calendar month, and accumulates more than 1000 kg of hazardous waste at any time

Owner/Operator Summary:

Owner/operator name:	NOT REQUIRED
Owner/operator address:	NOT REQUIRED
	NOT REQUIRED, ME 99999
Owner/operator country:	Not reported
Owner/operator telephone:	415-555-1212
Owner/operator email:	Not reported
Owner/operator fax:	Not reported
Owner/operator extension:	Not reported
Legal status:	Private
Owner/Operator Type:	Operator
Owner/Op start date:	Not reported
Owner/Op end date:	Not reported

Owner/operator name:	YUN SUNG KIM
Owner/operator address:	4601 HOLLYWOOD BLVD
	HOLLYWOOD, CA 90027
Owner/operator country:	Not reported
Owner/operator telephone:	213-669-8000
Owner/operator email:	Not reported
Owner/operator fax:	Not reported
Owner/operator extension:	Not reported
Legal status:	Private
Owner/Operator Type:	Owner
Owner/Op start date:	Not reported
Owner/Op end date:	Not reported

Handler Activities Summary:

U.S. importer of hazardous waste:	No
Mixed waste (haz. and radioactive):	No
Recycler of hazardous waste:	No
Transporter of hazardous waste:	No
Treater, storer or disposer of HW:	No
Underground injection activity:	No
On-site burner exemption:	No
Furnace exemption:	No
Used oil fuel burner:	No
Used oil processor:	No
User oil refiner:	No
Used oil fuel marketer to burner:	No
Used oil Specification marketer:	No
Used oil transfer facility:	No
Used oil transporter:	No

Violation Status: No violations found

N73 **HOLLYWOOD HYUNDAI MAZDA** **CA SWEEPS UST** **1000439022**
NE **4601 HOLLYWOOD BLVD** **CA HIST UST** **CAD981440613**
1/8-1/4 **LOS ANGELES, CA 90027** **CA FID UST**
0.237 mi. **RCRA NonGen / NLR**
1249 ft. **Site 2 of 3 in cluster N** **FINDS**
ECHO

Relative:
Higher

Actual:
413 ft.

SWEEPS UST:

Status:	Not reported
Comp Number:	1719
Number:	Not reported
Board Of Equalization:	44-011939
Referral Date:	Not reported
Action Date:	Not reported
Created Date:	Not reported
Owner Tank Id:	Not reported
SWRCB Tank Id:	19-050-001719-000001
Tank Status:	Not reported
Capacity:	3000
Active Date:	Not reported
Tank Use:	M.V. FUEL
STG:	PRODUCT
Content:	REG UNLEADED
Number Of Tanks:	1

HIST UST:

File Number:	00026283
URL:	http://geotracker.waterboards.ca.gov/ustpdfs/pdf/00026283.pdf
Region:	STATE
Facility ID:	00000029253
Facility Type:	Other
Other Type:	SELLING CARS & SERVI
Contact Name:	Not reported
Telephone:	6667676
Owner Name:	ALEX SATIN OLDSMOBILE-MAZDA
Owner Address:	4601 HOLLYWOOD BLD.
Owner City,St,Zip:	LOS ANGELES, CA 90027
Total Tanks:	0001
Tank Num:	001
Container Num:	1
Year Installed:	1978
Tank Capacity:	00003000
Tank Used for:	PRODUCT
Type of Fuel:	UNLEADED
Container Construction Thickness:	Not reported
Leak Detection:	Stock Inventor

Click here for Geo Tracker PDF:

CA FID UST:

Facility ID:	19011135
Regulated By:	UTNKI
Regulated ID:	00029253
Cortese Code:	Not reported
SIC Code:	Not reported
Facility Phone:	2136667676
Mail To:	Not reported

HOLLYWOOD HYUNDAI MAZDA (Continued) **1000439022**

Mailing Address: 4333 WOODMAN AVE
Mailing Address 2: Not reported
Mailing City,St,Zip: LOS ANGELES 900270000
Contact: Not reported
Contact Phone: Not reported
DUNs Number: Not reported
NPDES Number: Not reported
EPA ID: Not reported
Comments: Not reported
Status: Inactive

RCRA NonGen / NLR:
Date form received by agency: 04/15/1996
Facility name: HOLLYWOOD HYUNDAI MAZDA
Facility address: 4601 HOLLYWOOD BLVD
LOS ANGELES, CA 90027
EPA ID: CAD981440613
Contact: ROSS HOSTETLER
Contact address: 4601 HOLLYWOOD BLVD
LOS ANGELES, CA 90027
Contact country: US
Contact telephone: 213-669-8000
Contact email: Not reported
EPA Region: 09
Classification: Non-Generator
Description: Handler: Non-Generators do not presently generate hazardous waste

Owner/Operator Summary:
Owner/operator name: Y K MOTORS INC
Owner/operator address: 4601 HOLLYOOD BLVD
LOS ANGELES, CA 90027
Owner/operator country: Not reported
Owner/operator telephone: 213-669-8000
Owner/operator email: Not reported
Owner/operator fax: Not reported
Owner/operator extension: Not reported
Legal status: Private
Owner/Operator Type: Owner
Owner/Op start date: Not reported
Owner/Op end date: Not reported

Owner/operator name: NOT REQUIRED
Owner/operator address: NOT REQUIRED
NOT REQUIRED, ME 99999
Owner/operator country: Not reported
Owner/operator telephone: 415-555-1212
Owner/operator email: Not reported
Owner/operator fax: Not reported
Owner/operator extension: Not reported
Legal status: Private
Owner/Operator Type: Operator
Owner/Op start date: Not reported
Owner/Op end date: Not reported

Handler Activities Summary:
U.S. importer of hazardous waste: No

HOLLYWOOD HYUNDAI MAZDA (Continued) **1000439022**

Mixed waste (haz. and radioactive):	No
Recycler of hazardous waste:	No
Transporter of hazardous waste:	No
Treater, storer or disposer of HW:	No
Underground injection activity:	No
On-site burner exemption:	No
Furnace exemption:	No
Used oil fuel burner:	No
Used oil processor:	No
User oil refiner:	No
Used oil fuel marketer to burner:	No
Used oil Specification marketer:	No
Used oil transfer facility:	No
Used oil transporter:	No

Violation Status: No violations found

FINDS:

Registry ID: 110002705957

Environmental Interest/Information System
RCRAInfo is a national information system that supports the Resource Conservation and Recovery Act (RCRA) program through the tracking of events and activities related to facilities that generate, transport, and treat, store, or dispose of hazardous waste. RCRAInfo allows RCRA program staff to track the notification, permit, compliance, and corrective action activities required under RCRA.

Click this hyperlink while viewing on your computer to access additional FINDS: detail in the EDR Site Report.

ECHO:

Envid:	1000439022
Registry ID:	110002705957
DFR URL:	http://echo.epa.gov/detailed-facility-report?fid=110002705957

N74 **ALEX SATIN OLDS MAZDA** **CA HIST UST** **U001561176**
NE **4601 HOLLYWOOD BLVD** **N/A**
1/8-1/4 **LOS ANGELES, CA 90027**
0.237 mi.
1249 ft. **Site 3 of 3 in cluster N**

Relative:
Higher

Actual:
413 ft.

HIST UST:

File Number:	00026281
URL:	http://geotracker.waterboards.ca.gov/ustpdfs/pdf/00026281.pdf
Region:	STATE
Facility ID:	00000020974
Facility Type:	Other
Other Type:	NEW CAR DEALER
Contact Name:	JOHN LIMA
Telephone:	2136667676
Owner Name:	ALEX SATIN OLDS MAZDA
Owner Address:	4601 HOLLYWOOD BLVD.
Owner City,St,Zip:	LOS ANGELES, CA 90027
Total Tanks:	0002

ALEX SATIN OLDS MAZDA (Continued) **U001561176**

Tank Num:	001
Container Num:	1
Year Installed:	Not reported
Tank Capacity:	00000200
Tank Used for:	WASTE
Type of Fuel:	WASTE OIL
Container Construction Thickness:	Not reported
Leak Detection:	None

Tank Num:	002
Container Num:	2
Year Installed:	Not reported
Tank Capacity:	00000300
Tank Used for:	WASTE
Type of Fuel:	WASTE OIL
Container Construction Thickness:	Not reported
Leak Detection:	None

Click here for Geo Tracker PDF:

O75 **BARNSDALL PARK** **RCRA-SQG 1000243399**
NNW **4800 HOLLYWOOD BLVD** **FINDS CAD981988033**
1/8-1/4 **LOS ANGELES, CA 90012** **ECHO**
0.245 mi.
1292 ft. **Site 1 of 4 in cluster O**

Relative:
Higher

Actual:
419 ft.

RCRA-SQG:

Date form received by agency:	11/13/2001
Facility name:	BARNSDALL PARK
Facility address:	4800 HOLLYWOOD BLVD LOS ANGELES, CA 90012
EPA ID:	CAD981988033
Mailing address:	200 N MAIN ST NO 709 LOS ANGELES, CA 90012
Contact:	DAVID ATTAWAY
Contact address:	200 N MAIN ST NO 709 LOS ANGELES, CA 90012
Contact country:	US
Contact telephone:	213-485-6178
Contact email:	Not reported
EPA Region:	09
Classification:	Small Small Quantity Generator
Description:	Handler: generates more than 100 and less than 1000 kg of hazardous waste during any calendar month and accumulates less than 6000 kg of hazardous waste at any time; or generates 100 kg or less of hazardous waste during any calendar month, and accumulates more than 1000 kg of hazardous waste at any time

Owner/Operator Summary:

Owner/operator name:	L A DEPT OF REC AND PARKS
Owner/operator address:	200 N MAIN ST RM 1330 C H E LOS ANGELES, CA 90012
Owner/operator country:	Not reported
Owner/operator telephone:	213-473-6833
Owner/operator email:	Not reported
Owner/operator fax:	Not reported
Owner/operator extension:	Not reported

BARNSDALL PARK (Continued) **1000243399**

Legal status: Municipal
Owner/Operator Type: Owner
Owner/Op start date: Not reported
Owner/Op end date: Not reported

Owner/operator name: NOT REQUIRED
Owner/operator address: NOT REQUIRED
NOT REQUIRED, ME 99999
Owner/operator country: Not reported
Owner/operator telephone: 415-555-1212
Owner/operator email: Not reported
Owner/operator fax: Not reported
Owner/operator extension: Not reported
Legal status: Municipal
Owner/Operator Type: Operator
Owner/Op start date: Not reported
Owner/Op end date: Not reported

Handler Activities Summary:
U.S. importer of hazardous waste: No
Mixed waste (haz. and radioactive): No
Recycler of hazardous waste: No
Transporter of hazardous waste: No
Treater, storer or disposer of HW: No
Underground injection activity: No
On-site burner exemption: No
Furnace exemption: No
Used oil fuel burner: No
Used oil processor: No
User oil refiner: No
Used oil fuel marketer to burner: No
Used oil Specification marketer: No
Used oil transfer facility: No
Used oil transporter: No

. Waste code: D001
. Waste name: IGNITABLE HAZARDOUS WASTES ARE THOSE WASTES WHICH HAVE A FLASHPOINT OF LESS THAN 140 DEGREES FAHRENHEIT AS DETERMINED BY A PENSKY-MARTENS CLOSED CUP FLASH POINT TESTER. ANOTHER METHOD OF DETERMINING THE FLASH POINT OF A WASTE IS TO REVIEW THE MATERIAL SAFETY DATA SHEET, WHICH CAN BE OBTAINED FROM THE MANUFACTURER OR DISTRIBUTOR OF THE MATERIAL. LACQUER THINNER IS AN EXAMPLE OF A COMMONLY USED SOLVENT WHICH WOULD BE CONSIDERED AS IGNITABLE HAZARDOUS WASTE.

. Waste code: D002
. Waste name: A WASTE WHICH HAS A PH OF LESS THAN 2 OR GREATER THAN 12.5 IS CONSIDERED TO BE A CORROSIVE HAZARDOUS WASTE. SODIUM HYDROXIDE, A CAUSTIC SOLUTION WITH A HIGH PH, IS OFTEN USED BY INDUSTRIES TO CLEAN OR DEGREASE PARTS. HYDROCHLORIC ACID, A SOLUTION WITH A LOW PH, IS USED BY MANY INDUSTRIES TO CLEAN METAL PARTS PRIOR TO PAINTING. WHEN THESE CAUSTIC OR ACID SOLUTIONS BECOME CONTAMINATED AND MUST BE DISPOSED, THE WASTE WOULD BE A CORROSIVE HAZARDOUS WASTE.

. Waste code: D003
. Waste name: A MATERIAL IS CONSIDERED TO BE A REACTIVE HAZARDOUS WASTE IF IT IS NORMALLY UNSTABLE, REACTS VIOLENTLY WITH WATER, GENERATES TOXIC GASES WHEN EXPOSED TO WATER OR CORROSIVE MATERIALS, OR IF IT IS CAPABLE OF

BARNSDALL PARK (Continued) **1000243399**

DETONATION OR EXPLOSION WHEN EXPOSED TO HEAT OR A FLAME. ONE EXAMPLE OF SUCH WASTE WOULD BY WASTE GUNPOWDER.

. Waste code: D004
. Waste name: ARSENIC

. Waste code: D008
. Waste name: LEAD

Violation Status: No violations found

FINDS:

Registry ID: 110002767097

Environmental Interest/Information System
RCRAInfo is a national information system that supports the Resource Conservation and Recovery Act (RCRA) program through the tracking of events and activities related to facilities that generate, transport, and treat, store, or dispose of hazardous waste. RCRAInfo allows RCRA program staff to track the notification, permit, compliance, and corrective action activities required under RCRA.

Click this hyperlink while viewing on your computer to access additional FINDS: detail in the EDR Site Report.

ECHO:
Envid: 1000243399
Registry ID: 110002767097
DFR URL: http://echo.epa.gov/detailed-facility-report?fid=110002767097

O76 **MTA - BARNSDALL PARK** **CA CPS-SLIC S104404843**
NNW **4800 HOLLYWOOD BLVD** **CA HAZNET N/A**
1/4-1/2 **LOS ANGELES, CA 90027**
0.259 mi.
1365 ft. **Site 2 of 4 in cluster O**

Relative:
Higher

Actual:
418 ft.

CPS-SLIC:
Region: STATE
Facility Status: **Completed - Case Closed**
Status Date: 09/26/2003
Global Id: SL2049T1734
Lead Agency: LOS ANGELES RWQCB (REGION 4)
Lead Agency Case Number: Not reported
Latitude: 34.101876
Longitude: -118.364669
Case Type: Cleanup Program Site
Case Worker: Not reported
Local Agency: Not reported
RB Case Number: 0913
File Location: Not reported
Potential Media Affected: Aquifer used for drinking water supply
Potential Contaminants of Concern: Not reported
Site History: Not reported

Click here to access the California GeoTracker records for this facility:

MTA - BARNSDALL PARK (Continued) **S104404843**

SLIC REG 4:
Region: 4
Facility Status: No further action required
SLIC: 0913
Substance: TPH
Staff: Jenny Au

HAZNET:
envid: S104404843
Year: 2017
GEPAID: CAD981988033
Contact: EMMANUEL AMESI
Telephone: 2139783798
Mailing Name: Not reported
Mailing Address: 111 E FIRST ST RM 600
Mailing City,St,Zip: LOS ANGELES, CA 900120000
Gen County: Los Angeles
TSD EPA ID: CAD028409019
TSD County: Los Angeles
Waste Category: Other inorganic solid waste
Disposal Method: Storage, Bulking, And/Or Transfer Off Site--No Treatment/Reovery (H010-H129) Or (H131-H135)
Tons: 0.025
Cat Decode: Other inorganic solid waste
Method Decode: Storage, Bulking, And/Or Transfer Off Site--No Treatment/Reovery (H010-H129) Or (H131-H135)
Facility County: Los Angeles

envid: S104404843
Year: 2009
GEPAID: CAD981988033
Contact: H.E. MAXWELL, MGMT. ANALYST
Telephone: 2139783791
Mailing Name: Not reported
Mailing Address: 111 E 1ST ST ROOM 600
Mailing City,St,Zip: LOS ANGELES, CA 900120000
Gen County: Not reported
TSD EPA ID: CAD009007626
TSD County: Not reported
Waste Category: Asbestos containing waste
Disposal Method: Landfill Or Surface Impoundment That Will Be Closed As Landfill(To Include On-Site Treatment And/Or Stabilization)
Tons: 2
Cat Decode: Not reported
Method Decode: Not reported
Facility County: Los Angeles

envid: S104404843
Year: 2008
GEPAID: CAD981988033
Contact: H.E. MAXWELL, MGMT. ANALYST
Telephone: 2139783791
Mailing Name: Not reported
Mailing Address: 111 E 1ST ST ROOM 600
Mailing City,St,Zip: LOS ANGELES, CA 900120000
Gen County: Not reported

MTA - BARNSDALL PARK (Continued) **S104404843**

TSD EPA ID:	AZC950823111
TSD County:	Not reported
Waste Category:	Asbestos containing waste
Disposal Method:	Landfill Or Surface Impoundment That Will Be Closed As Landfill(To Include On-Site Treatment And/Or Stabilization)
Tons:	1.6
Cat Decode:	Not reported
Method Decode:	Not reported
Facility County:	Los Angeles

envid:	S104404843
Year:	2004
GEPAID:	CAD981988033
Contact:	LEE MOORE, MGMT. ANALYST II
Telephone:	2139783798
Mailing Name:	Not reported
Mailing Address:	111 E 1ST ST ROOM 600
Mailing City,St,Zip:	LOS ANGELES, CA 900120000
Gen County:	Not reported
TSD EPA ID:	CAD009007626
TSD County:	Not reported
Waste Category:	Asbestos containing waste
Disposal Method:	Disposal, Land Fill
Tons:	5.3
Cat Decode:	Not reported
Method Decode:	Not reported
Facility County:	Los Angeles

envid:	S104404843
Year:	2001
GEPAID:	CAD981988033
Contact:	LEE MOORE, MGMT. ANALYST II
Telephone:	2139783798
Mailing Name:	Not reported
Mailing Address:	111 E 1ST ST ROOM 600
Mailing City,St,Zip:	LOS ANGELES, CA 900120000
Gen County:	Not reported
TSD EPA ID:	CAD050806850
TSD County:	Not reported
Waste Category:	Unspecified aqueous solution
Disposal Method:	Transfer Station
Tons:	0
Cat Decode:	Not reported
Method Decode:	Not reported
Facility County:	Los Angeles

Click this hyperlink while viewing on your computer to access
3 additional CA_HAZNET: record(s) in the EDR Site Report.

O77 **HOLLYWOOD CAR WASH** **CA LUST** **U001561187**
NNW **4810 HOLLYWOOD BLVD** **CA HIST UST** **N/A**
1/4-1/2 **LOS ANGELES, CA 90027** **CA HIST CORTESE**
0.263 mi.
1389 ft. **Site 3 of 4 in cluster O**

Relative:
Higher

Actual:
417 ft.

LUST:

Lead Agency:	LOS ANGELES RWQCB (REGION 4)
Case Type:	LUST Cleanup Site
Geo Track:	http://geotracker.waterboards.ca.gov/profile_report.asp?global_id=T0603700736
Global Id:	T0603700736
Latitude:	34.1017093
Longitude:	-118.2946761
Status:	Completed - Case Closed
Status Date:	01/22/1997
Case Worker:	YR
RB Case Number:	900270052
Local Agency:	LOS ANGELES, CITY OF
File Location:	Not reported
Local Case Number:	Not reported
Potential Media Affect:	Aquifer used for drinking water supply
Potential Contaminants of Concern:	Gasoline
Site History:	Not reported

LUST:

Global Id:	T0603700736
Contact Type:	Local Agency Caseworker
Contact Name:	ELOY LUNA
Organization Name:	LOS ANGELES, CITY OF
Address:	200 North Main Street, Suite 1780
City:	LOS ANGELES
Email:	eloy.luna@lacity.org
Phone Number:	Not reported

Global Id:	T0603700736
Contact Type:	Regional Board Caseworker
Contact Name:	YUE RONG
Organization Name:	LOS ANGELES RWQCB (REGION 4)
Address:	320 W. 4TH ST., SUITE 200
City:	Los Angeles
Email:	yrong@waterboards.ca.gov
Phone Number:	Not reported

LUST:

Global Id:	T0603700736
Action Type:	Other
Date:	07/19/1990
Action:	Leak Reported

LUST:

Global Id:	T0603700736
Status:	Completed - Case Closed
Status Date:	01/22/1997

Global Id:	T0603700736
Status:	Open - Case Begin Date
Status Date:	07/19/1990

Global Id:	T0603700736

HOLLYWOOD CAR WASH (Continued) **U001561187**

Status: Open - Site Assessment
Status Date: 08/01/1990

Global Id: T0603700736
Status: Open - Site Assessment
Status Date: 01/23/1991

HIST UST:
File Number: Not reported
URL: Not reported
Region: STATE
Facility ID: 00000068373
Facility Type: Other
Other Type: CAR WASH
Contact Name: EDWARD JIMENEZ
Telephone: 2136642948
Owner Name: EVI ENTERPRISES CORPORATION
Owner Address: 4810 HOLLYWOOD BLVD.
Owner City,St,Zip: HOLLYWOOD, CA 90027
Total Tanks: 0008

Tank Num: 001
Container Num: 13
Year Installed: Not reported
Tank Capacity: 00010000
Tank Used for: WASTE
Type of Fuel: 3
Container Construction Thickness: X
Leak Detection: Visual, Stock Inventor, 10

Tank Num: 002
Container Num: 11
Year Installed: Not reported
Tank Capacity: 00010000
Tank Used for: PRODUCT
Type of Fuel: UNLEADED
Container Construction Thickness: Not reported
Leak Detection: Visual, Stock Inventor, 10

Tank Num: 003
Container Num: 12
Year Installed: Not reported
Tank Capacity: 00010000
Tank Used for: PRODUCT
Type of Fuel: REGULAR
Container Construction Thickness: Not reported
Leak Detection: Visual, Stock Inventor, 10

Tank Num: 004
Container Num: 14
Year Installed: Not reported
Tank Capacity: 00010000
Tank Used for: PRODUCT
Type of Fuel: DIESEL
Container Construction Thickness: Not reported
Leak Detection: Visual, Stock Inventor, 10

HOLLYWOOD CAR WASH (Continued) **U001561187**

Tank Num:	005
Container Num:	15
Year Installed:	Not reported
Tank Capacity:	00010000
Tank Used for:	PRODUCT
Type of Fuel:	DIESEL
Container Construction Thickness:	Not reported
Leak Detection:	Visual, Stock Inventor, 10

Tank Num:	006
Container Num:	UNKNOWN
Year Installed:	Not reported
Tank Capacity:	00010000
Tank Used for:	PRODUCT
Type of Fuel:	DIESEL
Container Construction Thickness:	Not reported
Leak Detection:	Visual, Stock Inventor, 10

Tank Num:	007
Container Num:	17
Year Installed:	Not reported
Tank Capacity:	00010000
Tank Used for:	PRODUCT
Type of Fuel:	DIESEL
Container Construction Thickness:	Not reported
Leak Detection:	Visual, Stock Inventor, 10

Tank Num:	008
Container Num:	18
Year Installed:	Not reported
Tank Capacity:	00010000
Tank Used for:	PRODUCT
Type of Fuel:	DIESEL
Container Construction Thickness:	Not reported
Leak Detection:	Visual, Stock Inventor, 10

HIST CORTESE:

Region:	CORTESE
Facility County Code:	19
Reg By:	LTNKA
Reg Id:	900270052

O78 **HOLLYWOOD CAR WASH** **CA LUST S104793639**
NNW **4810 HOLLYWOOD BLVD** **CA HIST UST N/A**
1/4-1/2 **HOLLYWOOD, CA 90027**
0.263 mi.
1389 ft. **Site 4 of 4 in cluster O**

Relative:
Higher

Actual:
417 ft.

LUST REG 4:

Region:	4
Regional Board:	04
County:	Los Angeles
Facility Id:	900270052
Status:	Case Closed
Substance:	Gasoline
Substance Quantity:	Not reported
Local Case No:	Not reported

HOLLYWOOD CAR WASH (Continued) **S104793639**

Case Type:	Groundwater	
Abatement Method Used at the Site:		Not reported
Global ID:	T0603700736	
W Global ID:	W0603700547	
Staff:	UNK	
Local Agency:	19050	
Cross Street:	Not reported	
Enforcement Type:	Not reported	
Date Leak Discovered:	Not reported	
Date Leak First Reported:		7/19/1990
Date Leak Record Entered:	10/15/1990	
Date Confirmation Began:	8/1/1990	
Date Leak Stopped:	Not reported	
Date Case Last Changed on Database:		7/24/1997
Date the Case was Closed:		1/22/1997
How Leak Discovered:	Not reported	
How Leak Stopped:	Not reported	
Cause of Leak:	Not reported	
Leak Source:	Not reported	
Operator:	Not reported	
Water System:	FIRSTONE SCOUT RESRVTN (BOY SCOUT COUN)	
Well Name:	Not reported	
Approx. Dist To Production Well (ft):		12393.139648753374679369746858
Source of Cleanup Funding:		Not reported
Preliminary Site Assessment Workplan Submitted:		Not reported
Preliminary Site Assessment Began:		1/23/1991
Pollution Characterization Began:		Not reported
Remediation Plan Submitted:		Not reported
Remedial Action Underway:		Not reported
Post Remedial Action Monitoring Began:		Not reported
Enforcement Action Date:		Not reported
Historical Max MTBE Date:		Not reported
Hist Max MTBE Conc in Groundwater:		Not reported
Hist Max MTBE Conc in Soil:		Not reported
Significant Interim Remedial Action Taken:		Not reported
GW Qualifier:	Not reported	
Soil Qualifier:	Not reported	
Organization:	Not reported	
Owner Contact:	Not reported	
Responsible Party:	BLANK RP	
RP Address:	2821 VIA SOLA BLVD, PALOS VERDES ESTATE, CA 90274	
Program:	LUST	
Lat/Long:	34.1017093 / -1	
Local Agency Staff:	PEJ	
Beneficial Use:	Not reported	
Priority:	Not reported	
Cleanup Fund Id:	Not reported	
Suspended:	Not reported	
Assigned Name:	1900547-001GEN	
Summary:	07/24/97 - REC'D. LOC LETTER	

HIST UST:

File Number:	0002652E
URL:	http://geotracker.waterboards.ca.gov/ustpdfs/pdf/0002652E.pdf
Region:	Not reported
Facility ID:	Not reported
Facility Type:	Not reported

HOLLYWOOD CAR WASH (Continued) **S104793639**

Other Type:	Not reported
Contact Name:	Not reported
Telephone:	Not reported
Owner Name:	Not reported
Owner Address:	Not reported
Owner City,St,Zip:	Not reported
Total Tanks:	Not reported
Tank Num:	Not reported
Container Num:	Not reported
Year Installed:	Not reported
Tank Capacity:	Not reported
Tank Used for:	Not reported
Type of Fuel:	Not reported
Container Construction Thickness:	Not reported
Leak Detection:	Not reported

Click here for Geo Tracker PDF:

P79 **SERVICE STATION 3837** **CA LUST** **1000166588**
NNW **4900 W HOLLYWOOD BLVD** **CA SWEEPS UST** **N/A**
1/4-1/2 **LOS ANGELES, CA 90027** **CA HIST UST**
0.289 mi. **CA FID UST**
1528 ft. **Site 1 of 5 in cluster P** **CA HIST CORTESE**

Relative:
Higher

Actual:
408 ft.

LUST REG 4:

Region:	4	
Regional Board:	04	
County:	Los Angeles	
Facility Id:	900270025	
Status:	Case Closed	
Substance:	Gasoline	
Substance Quantity:	Not reported	
Local Case No:	Not reported	
Case Type:	Groundwater	
Abatement Method Used at the Site:		Remove Free Product
Global ID:	T0603700733	
W Global ID:	W0603700547	
Staff:	MSH	
Local Agency:	19050	
Cross Street:	EDGEMONT ST	
Enforcement Type:	Not reported	
Date Leak Discovered:	Not reported	
Date Leak First Reported:		8/1/1989
Date Leak Record Entered:	10/13/1989	
Date Confirmation Began:	Not reported	
Date Leak Stopped:	Not reported	
Date Case Last Changed on Database:		10/23/1997
Date the Case was Closed:		9/8/1997
How Leak Discovered:	Not reported	
How Leak Stopped:	Not reported	
Cause of Leak:	Not reported	
Leak Source:	UNK	
Operator:	Not reported	
Water System:	FIRSTONE SCOUT RESRVTN (BOY SCOUT COUN)	
Well Name:	Not reported	
Approx. Dist To Production Well (ft):		12704.259857396884094970944146
Source of Cleanup Funding:		UNK

SERVICE STATION 3837 (Continued) **1000166588**

Preliminary Site Assessment Workplan Submitted: Not reported
Preliminary Site Assessment Began: Not reported
Pollution Characterization Began: Not reported
Remediation Plan Submitted: 11/2/1990
Remedial Action Underway: 5/16/1994
Post Remedial Action Monitoring Began: 1/24/1997
Enforcement Action Date: Not reported
Historical Max MTBE Date: Not reported
Hist Max MTBE Conc in Groundwater: Not reported
Hist Max MTBE Conc in Soil: Not reported
Significant Interim Remedial Action Taken: Yes
GW Qualifier: Not reported
Soil Qualifier: Not reported
Organization: Not reported
Owner Contact: Not reported
Responsible Party: UNOCAL CORPORATION
RP Address: 376 S. VALENCIA AVE., BREA, CA 92823
Program: LUST
Lat/Long: 34.1016723 / -1
Local Agency Staff: PEJ
Beneficial Use: Not reported
Priority: Not reported
Cleanup Fund Id: Not reported
Suspended: Not reported
Assigned Name: 1900547-001GEN
Summary: 01/16/97 - 4TH QTR/VE SYSTEM O&M RPT 03/06/97 - 1ST QTR 1997 VE SYSTEM O&M RPT 07/15/97 - 2ND QTR 1997 VE SYSTEM O&M RPT 10/23/97 - WELL ABANDONMENT RPT

SWEEPS UST:
Status: Not reported
Comp Number: 1343
Number: Not reported
Board Of Equalization: 44-000051
Referral Date: Not reported
Action Date: Not reported
Created Date: Not reported
Owner Tank Id: Not reported
SWRCB Tank Id: 19-050-001343-000001
Tank Status: Not reported
Capacity: 11763
Active Date: Not reported
Tank Use: M.V. FUEL
STG: PRODUCT
Content: REG UNLEADED
Number Of Tanks: 3

Status: Not reported
Comp Number: 1343
Number: Not reported
Board Of Equalization: 44-000051
Referral Date: Not reported
Action Date: Not reported
Created Date: Not reported
Owner Tank Id: Not reported
SWRCB Tank Id: 19-050-001343-000002

SERVICE STATION 3837 (Continued) **1000166588**

Tank Status: Not reported
Capacity: 11763
Active Date: Not reported
Tank Use: M.V. FUEL
STG: PRODUCT
Content: REG UNLEADED
Number Of Tanks: Not reported

Status: Not reported
Comp Number: 1343
Number: Not reported
Board Of Equalization: 44-000051
Referral Date: Not reported
Action Date: Not reported
Created Date: Not reported
Owner Tank Id: Not reported
SWRCB Tank Id: 19-050-001343-000003
Tank Status: Not reported
Capacity: 280
Active Date: Not reported
Tank Use: OIL
STG: WASTE
Content: WASTE OIL
Number Of Tanks: Not reported

HIST UST:
File Number: 000291EE
URL: http://geotracker.waterboards.ca.gov/ustpdfs/pdf/000291EE.pdf
Region: STATE
Facility ID: 00000018969
Facility Type: Gas Station
Other Type: Not reported
Contact Name: VAHE ARTIN BERBERIAN
Telephone: 2136637230
Owner Name: UNION OIL COMPANY OF CALIFORNI
Owner Address: 3701 WILSHIRE BLVD STE 830
Owner City,St,Zip: LOS ANGELES, CA 90010
Total Tanks: 0003

Tank Num: 001
Container Num: 3837-1
Year Installed: 1982
Tank Capacity: 00011763
Tank Used for: PRODUCT
Type of Fuel: UNLEADED
Container Construction Thickness: Not reported
Leak Detection: Stock Inventor, Pressure Test, 10

Tank Num: 002
Container Num: 383702
Year Installed: 1982
Tank Capacity: 00011763
Tank Used for: PRODUCT
Type of Fuel: PREMIUM
Container Construction Thickness: Not reported
Leak Detection: Stock Inventor, Pressure Test, 10

SERVICE STATION 3837 (Continued) **1000166588**

Tank Num:	003
Container Num:	3837-4
Year Installed:	1954
Tank Capacity:	00000280
Tank Used for:	WASTE
Type of Fuel:	WASTE OIL
Container Construction Thickness:	Not reported
Leak Detection:	Stock Inventor, Pressure Test, 10

Click here for Geo Tracker PDF:

CA FID UST:

Facility ID:	19002130
Regulated By:	UTNKI
Regulated ID:	00018969
Cortese Code:	Not reported
SIC Code:	Not reported
Facility Phone:	2136637230
Mail To:	Not reported
Mailing Address:	3701 WILSHIRE BLVD-SUITE
Mailing Address 2:	Not reported
Mailing City,St,Zip:	LOS ANGELES 900270000
Contact:	Not reported
Contact Phone:	Not reported
DUNs Number:	Not reported
NPDES Number:	Not reported
EPA ID:	Not reported
Comments:	Not reported
Status:	Inactive

HIST CORTESE:

Region:	CORTESE
Facility County Code:	19
Reg By:	LTNKA
Reg Id:	900270025

P80 **UNOCAL #3837 (FORMER)** **CA LUST** **S110654446**
NNW **4900 HOLLYWOOD BLVD W** **N/A**
1/4-1/2 **LOS FELIZ, CA 90027**
0.289 mi.
1528 ft. **Site 2 of 5 in cluster P**

Relative:
Higher

Actual:
408 ft.

LUST:

Lead Agency:	LOS ANGELES RWQCB (REGION 4)
Case Type:	LUST Cleanup Site
Geo Track:	http://geotracker.waterboards.ca.gov/profile_report.asp?global_id=T0603700733
Global Id:	T0603700733
Latitude:	34.1016723
Longitude:	-118.2961862
Status:	Completed - Case Closed
Status Date:	09/08/1997
Case Worker:	Not reported
RB Case Number:	900270025
Local Agency:	LOS ANGELES, CITY OF
File Location:	Not reported
Local Case Number:	Not reported
Potential Media Affect:	Aquifer used for drinking water supply

UNOCAL #3837 (FORMER) (Continued) **S110654446**

Potential Contaminants of Concern: Gasoline
Site History: Not reported

LUST:
Global Id: T0603700733
Contact Type: Local Agency Caseworker
Contact Name: ELOY LUNA
Organization Name: LOS ANGELES, CITY OF
Address: 200 North Main Street, Suite 1780
City: LOS ANGELES
Email: eloy.luna@lacity.org
Phone Number: Not reported

LUST:
Global Id: T0603700733
Action Type: Other
Date: 08/01/1989
Action: Leak Reported

LUST:
Global Id: T0603700733
Status: Completed - Case Closed
Status Date: 09/08/1997

Global Id: T0603700733
Status: Open - Case Begin Date
Status Date: 08/01/1989

Global Id: T0603700733
Status: Open - Remediation
Status Date: 11/02/1990

Global Id: T0603700733
Status: Open - Remediation
Status Date: 05/16/1994

Global Id: T0603700733
Status: Open - Verification Monitoring
Status Date: 01/24/1997

81
West
1/4-1/2
0.303 mi.
1602 ft.

THRIFTY #183 **CA LUST** **S103065994**
5025 SUNSET BLVD W **CA HIST CORTESE** **N/A**
LOS FELIZ, CA 90027

Relative:
Lower

Actual:
377 ft.

LUST:
Lead Agency: LOS ANGELES RWQCB (REGION 4)
Case Type: LUST Cleanup Site
Geo Track: http://geotracker.waterboards.ca.gov/profile_report.asp?global_id=T0603700737
Global Id: T0603700737
Latitude: 34.0982094
Longitude: -118.2988642
Status: Completed - Case Closed
Status Date: 01/07/2013
Case Worker: CET

THRIFTY #183 (Continued) **S103065994**

RB Case Number: 900270061
Local Agency: LOS ANGELES, CITY OF
File Location: Regional Board
Local Case Number: Not reported
Potential Media Affect: Aquifer used for drinking water supply
Potential Contaminants of Concern: Gasoline
Site History: Not reported

LUST:
Global Id: T0603700737
Contact Type: Regional Board Caseworker
Contact Name: CHANDRA TYLER
Organization Name: LOS ANGELES RWQCB (REGION 4)
Address: Not reported
City: R4 UNKNOWN
Email: cetyler@waterboards.ca.gov
Phone Number: Not reported

Global Id: T0603700737
Contact Type: Local Agency Caseworker
Contact Name: TBD
Organization Name: LOS ANGELES, CITY OF
Address: 200 N. MAIN ST. RM. 970
City: LOS ANGELES
Email: Not reported
Phone Number: 2134826528

LUST:
Global Id: T0603700737
Action Type: RESPONSE
Date: 01/15/2011
Action: Monitoring Report - Semi-Annually

Global Id: T0603700737
Action Type: RESPONSE
Date: 05/11/2011
Action: Interim Remedial Action Plan

Global Id: T0603700737
Action Type: RESPONSE
Date: 07/15/2006
Action: Monitoring Report - Quarterly

Global Id: T0603700737
Action Type: ENFORCEMENT
Date: 05/06/2004
Action: Staff Letter

Global Id: T0603700737
Action Type: ENFORCEMENT
Date: 04/16/2009
Action: Staff Letter

Global Id: T0603700737
Action Type: ENFORCEMENT
Date: 12/05/2003
Action: Staff Letter

THRIFTY #183 (Continued) **S103065994**

Global Id: T0603700737
Action Type: RESPONSE
Date: 01/15/2012
Action: Other Report / Document

Global Id: T0603700737
Action Type: RESPONSE
Date: 07/15/2012
Action: Monitoring Report - Semi-Annually

Global Id: T0603700737
Action Type: RESPONSE
Date: 05/31/2009
Action: Other Report / Document

Global Id: T0603700737
Action Type: ENFORCEMENT
Date: 05/15/1998
Action: Staff Letter

Global Id: T0603700737
Action Type: RESPONSE
Date: 04/15/2003
Action: Monitoring Report - Quarterly

Global Id: T0603700737
Action Type: RESPONSE
Date: 01/15/2003
Action: Monitoring Report - Quarterly

Global Id: T0603700737
Action Type: RESPONSE
Date: 04/15/2003
Action: Monitoring Report - Quarterly

Global Id: T0603700737
Action Type: RESPONSE
Date: 04/15/2007
Action: Monitoring Report - Quarterly

Global Id: T0603700737
Action Type: RESPONSE
Date: 10/15/2002
Action: Monitoring Report - Quarterly

Global Id: T0603700737
Action Type: ENFORCEMENT
Date: 01/07/2013
Action: Closure/No Further Action Letter

Global Id: T0603700737
Action Type: RESPONSE
Date: 02/17/2004
Action: Interim Remedial Action Plan

Global Id: T0603700737
Action Type: RESPONSE

THRIFTY #183 (Continued) **S103065994**

Date: 04/15/2013
Action: Well Destruction Report

Global Id: T0603700737
Action Type: RESPONSE
Date: 12/23/2003
Action: Other Report / Document

Global Id: T0603700737
Action Type: ENFORCEMENT
Date: 01/18/2002
Action: Staff Letter

Global Id: T0603700737
Action Type: ENFORCEMENT
Date: 04/09/2002
Action: Site Visit / Inspection / Sampling

Global Id: T0603700737
Action Type: RESPONSE
Date: 04/15/2008
Action: Monitoring Report - Quarterly

Global Id: T0603700737
Action Type: RESPONSE
Date: 05/22/2012
Action: Clean Up Fund - 5-Year Review Summary

Global Id: T0603700737
Action Type: RESPONSE
Date: 07/15/2009
Action: Monitoring Report - Semi-Annually

Global Id: T0603700737
Action Type: ENFORCEMENT
Date: 01/09/2009
Action: Staff Letter

Global Id: T0603700737
Action Type: ENFORCEMENT
Date: 06/15/2009
Action: Staff Letter

Global Id: T0603700737
Action Type: ENFORCEMENT
Date: 06/15/2012
Action: Staff Letter

Global Id: T0603700737
Action Type: REMEDIATION
Date: 11/13/2007
Action: In Situ Physical/Chemical Treatment (other than SVE)

Global Id: T0603700737
Action Type: Other
Date: 07/08/1991
Action: Leak Reported

THRIFTY #183 (Continued) **S103065994**

Global Id: T0603700737
Action Type: RESPONSE
Date: 07/15/2012
Action: Well Installation Workplan

Global Id: T0603700737
Action Type: RESPONSE
Date: 08/29/2012
Action: Soil and Water Investigation Report

Global Id: T0603700737
Action Type: RESPONSE
Date: 10/15/2008
Action: Monitoring Report - Quarterly

Global Id: T0603700737
Action Type: ENFORCEMENT
Date: 11/16/2011
Action: Staff Letter

Global Id: T0603700737
Action Type: RESPONSE
Date: 10/15/2005
Action: Monitoring Report - Quarterly

Global Id: T0603700737
Action Type: RESPONSE
Date: 07/15/2007
Action: Monitoring Report - Quarterly

Global Id: T0603700737
Action Type: RESPONSE
Date: 04/15/2009
Action: Monitoring Report - Quarterly

Global Id: T0603700737
Action Type: RESPONSE
Date: 01/15/2008
Action: Monitoring Report - Quarterly

Global Id: T0603700737
Action Type: RESPONSE
Date: 07/15/2004
Action: Monitoring Report - Quarterly

Global Id: T0603700737
Action Type: RESPONSE
Date: 07/15/2002
Action: Monitoring Report - Quarterly

Global Id: T0603700737
Action Type: RESPONSE
Date: 01/15/2004
Action: Monitoring Report - Quarterly

Global Id: T0603700737
Action Type: RESPONSE

THRIFTY #183 (Continued) **S103065994**

Date: 07/15/2003
Action: Monitoring Report - Quarterly

Global Id: T0603700737
Action Type: RESPONSE
Date: 10/15/2004
Action: Monitoring Report - Quarterly

Global Id: T0603700737
Action Type: RESPONSE
Date: 07/15/2008
Action: Monitoring Report - Quarterly

Global Id: T0603700737
Action Type: RESPONSE
Date: 04/15/2009
Action: Remedial Progress Report

Global Id: T0603700737
Action Type: RESPONSE
Date: 01/15/2009
Action: Monitoring Report - Quarterly

Global Id: T0603700737
Action Type: RESPONSE
Date: 04/15/2006
Action: Monitoring Report - Quarterly

Global Id: T0603700737
Action Type: RESPONSE
Date: 07/15/2010
Action: Monitoring Report - Semi-Annually

Global Id: T0603700737
Action Type: RESPONSE
Date: 03/22/2010
Action: Corrective Action Plan / Remedial Action Plan

Global Id: T0603700737
Action Type: RESPONSE
Date: 09/13/2011
Action: Request for Closure

Global Id: T0603700737
Action Type: RESPONSE
Date: 07/15/2011
Action: Monitoring Report - Semi-Annually

Global Id: T0603700737
Action Type: ENFORCEMENT
Date: 11/01/2012
Action: Notification - Preclosure

Global Id: T0603700737
Action Type: ENFORCEMENT
Date: 05/24/2012
Action: Staff Letter

THRIFTY #183 (Continued) **S103065994**

Global Id: T0603700737
Action Type: RESPONSE
Date: 10/15/2006
Action: Monitoring Report - Quarterly

Global Id: T0603700737
Action Type: RESPONSE
Date: 01/15/2005
Action: Monitoring Report - Quarterly

Global Id: T0603700737
Action Type: REMEDIATION
Date: 04/09/2002
Action: In Situ Physical/Chemical Treatment (other than SVE)

Global Id: T0603700737
Action Type: REMEDIATION
Date: 11/13/2007
Action: Ex Situ Physical/Chemical Treatment (other than P&T, SVE, or Excavation)

Global Id: T0603700737
Action Type: REMEDIATION
Date: 08/06/2009
Action: Other (Use Description Field)

Global Id: T0603700737
Action Type: REMEDIATION
Date: 04/09/2002
Action: In Situ Physical/Chemical Treatment (other than SVE)

Global Id: T0603700737
Action Type: REMEDIATION
Date: 04/09/2002
Action: Soil Vapor Extraction (SVE)

Global Id: T0603700737
Action Type: REMEDIATION
Date: 01/18/2001
Action: Excavation

Global Id: T0603700737
Action Type: RESPONSE
Date: 04/15/2004
Action: Monitoring Report - Quarterly

Global Id: T0603700737
Action Type: RESPONSE
Date: 02/14/2008
Action: Interim Remedial Action Report

Global Id: T0603700737
Action Type: RESPONSE
Date: 10/15/2007
Action: Monitoring Report - Quarterly

Global Id: T0603700737
Action Type: RESPONSE

THRIFTY #183 (Continued) **S103065994**

Date: 10/15/2010
Action: Monitoring Report - Semi-Annually

Global Id: T0603700737
Action Type: RESPONSE
Date: 07/15/2005
Action: Monitoring Report - Quarterly

Global Id: T0603700737
Action Type: ENFORCEMENT
Date: 10/31/2007
Action: Staff Letter

Global Id: T0603700737
Action Type: RESPONSE
Date: 01/15/2006
Action: Monitoring Report - Quarterly

Global Id: T0603700737
Action Type: RESPONSE
Date: 09/22/2008
Action: Interim Remedial Action Plan

Global Id: T0603700737
Action Type: RESPONSE
Date: 04/15/2002
Action: Monitoring Report - Quarterly

Global Id: T0603700737
Action Type: RESPONSE
Date: 05/31/2002
Action: Other Report / Document

Global Id: T0603700737
Action Type: RESPONSE
Date: 07/15/2003
Action: Interim Remedial Action Plan

Global Id: T0603700737
Action Type: RESPONSE
Date: 10/15/2003
Action: Monitoring Report - Quarterly

Global Id: T0603700737
Action Type: RESPONSE
Date: 04/15/2005
Action: Monitoring Report - Quarterly

Global Id: T0603700737
Action Type: RESPONSE
Date: 10/15/2007
Action: Interim Remedial Action Plan

Global Id: T0603700737
Action Type: RESPONSE
Date: 01/15/2007
Action: Monitoring Report - Quarterly

THRIFTY #183 (Continued) **S103065994**

LUST:

Global Id:	T0603700737
Status:	Completed - Case Closed
Status Date:	01/07/2013
Global Id:	T0603700737
Status:	Open - Case Begin Date
Status Date:	07/08/1991
Global Id:	T0603700737
Status:	Open - Remediation
Status Date:	12/05/2003
Global Id:	T0603700737
Status:	Open - Remediation
Status Date:	05/06/2004
Global Id:	T0603700737
Status:	Open - Remediation
Status Date:	10/13/2007
Global Id:	T0603700737
Status:	Open - Site Assessment
Status Date:	07/08/1991
Global Id:	T0603700737
Status:	Open - Site Assessment
Status Date:	06/10/1992
Global Id:	T0603700737
Status:	Open - Site Assessment
Status Date:	07/27/1998

LUST REG 4:

Region:	4	
Regional Board:	04	
County:	Los Angeles	
Facility Id:	900270061	
Status:	Remediation Plan	
Substance:	Gasoline	
Substance Quantity:	Not reported	
Local Case No:	Not reported	
Case Type:	Groundwater	
Abatement Method Used at the Site:		Not reported
Global ID:	T0603700737	
W Global ID:	Not reported	
Staff:	MSH	
Local Agency:	19050	
Cross Street:	MARIPOSA AVE	
Enforcement Type:	SEL	
Date Leak Discovered:	Not reported	
Date Leak First Reported:		7/8/1991
Date Leak Record Entered:	6/10/1992	
Date Confirmation Began:	Not reported	
Date Leak Stopped:	Not reported	

THRIFTY #183 (Continued) **S103065994**

Date Case Last Changed on Database: 9/30/2002
Date the Case was Closed: Not reported
How Leak Discovered: Not reported
How Leak Stopped: Not reported
Cause of Leak: UNK
Leak Source: UNK
Operator: ALSO ADDRESS 5021 W SUNSET
Water System: Not reported
Well Name: Not reported
Approx. Dist To Production Well (ft): 10395.428319701648802594913842
Source of Cleanup Funding: UNK
Preliminary Site Assessment Workplan Submitted: 7/8/1991
Preliminary Site Assessment Began: 6/10/1992
Pollution Characterization Began: 7/27/1998
Remediation Plan Submitted: 12/5/2003
Remedial Action Underway: Not reported
Post Remedial Action Monitoring Began: 7/8/1991
Enforcement Action Date: 5/15/1998
Historical Max MTBE Date: 4/19/2000
Hist Max MTBE Conc in Groundwater: 133000
Hist Max MTBE Conc in Soil: Not reported
Significant Interim Remedial Action Taken: Not reported
GW Qualifier: Not reported
Soil Qualifier: Not reported
Organization: Not reported
Owner Contact: Not reported
Responsible Party: CHRIS PENAITESCU
RP Address: P.O. BOX 2128
Program: LUST
Lat/Long: 34.0982094 / -1
Local Agency Staff: PEJ
Beneficial Use: Not reported
Priority: Not reported
Cleanup Fund Id: Not reported
Suspended: Not reported
Assigned Name: Not reported
Summary: OFFSITE WELLS INSTALLED 7/19 - 7/20/2000.; 10/9/00 3RD QTR GW MON RPT 2000; 1/16/01 4TH QTR GW MON RPT 2000; 4/11/01 1ST QTR GW MON RPT 2001

HIST CORTESE:
Region: CORTESE
Facility County Code: 19
Reg By: LTNKA
Reg Id: 900270061

P82 **EDGEMONT HOSPITAL** **CA LUST** **S105051381**
NNW **4841 HOLLYWOOD BLVD** **N/A**
1/4-1/2 **LOS FELIZ, CA 90027**
0.303 mi.
1602 ft. **Site 3 of 5 in cluster P**

Relative:
Higher

Actual:
417 ft.

LUST REG 4:
Region: 4
Regional Board: 04
County: Los Angeles
Facility Id: 900270089
Status: Case Closed

EDGEMONT HOSPITAL (Continued) **S105051381**

Substance:	Gasoline	
Substance Quantity:	Not reported	
Local Case No:	Not reported	
Case Type:	Groundwater	
Abatement Method Used at the Site:		Not reported
Global ID:	T0603700738	
W Global ID:	W0603700547	
Staff:	UNK	
Local Agency:	19050	
Cross Street:	EDGEMONT AVE	
Enforcement Type:	Not reported	
Date Leak Discovered:	5/26/1988	
Date Leak First Reported:		3/21/1991
Date Leak Record Entered:	3/15/1991	
Date Confirmation Began:	Not reported	
Date Leak Stopped:	Not reported	
Date Case Last Changed on Database:		1/10/1995
Date the Case was Closed:		7/30/1996
How Leak Discovered:	Not reported	
How Leak Stopped:	Not reported	
Cause of Leak:	UNK	
Leak Source:	UNK	
Operator:	Not reported	
Water System:	FIRSTONE SCOUT RESRVTN (BOY SCOUT COUN)	
Well Name:	Not reported	
Approx. Dist To Production Well (ft):		12551.738322364562467791417538
Source of Cleanup Funding:		UNK
Preliminary Site Assessment Workplan Submitted:		11/15/1994
Preliminary Site Assessment Began:		1/10/1995
Pollution Characterization Began:		Not reported
Remediation Plan Submitted:		Not reported
Remedial Action Underway:		Not reported
Post Remedial Action Monitoring Began:		Not reported
Enforcement Action Date:		Not reported
Historical Max MTBE Date:		Not reported
Hist Max MTBE Conc in Groundwater:		Not reported
Hist Max MTBE Conc in Soil:		Not reported
Significant Interim Remedial Action Taken:		Not reported
GW Qualifier:	Not reported	
Soil Qualifier:	Not reported	
Organization:	Not reported	
Owner Contact:	Not reported	
Responsible Party:	EDGEMONT HOSPITAL	
RP Address:	4841 HOLLYWOOD BLVD, LOS ANGELES CA 90027	
Program:	LUST	
Lat/Long:	34.1019173 / -1	
Local Agency Staff:	PEJ	
Beneficial Use:	Not reported	
Priority:	Not reported	
Cleanup Fund Id:	Not reported	
Suspended:	Not reported	
Assigned Name:	1900547-001GEN	
Summary:	Not reported	

P83 **EDGEMONT HOSPITAL** **CA LUST** **S100273140**
NNW **4841 HOLLYWOOD** **CA HIST CORTESE** **N/A**
1/4-1/2 **LOS ANGELES, CA 90027**
0.303 mi.
1602 ft. **Site 4 of 5 in cluster P**

Relative:
Higher

Actual:
417 ft.

LUST:

Lead Agency:	LOS ANGELES RWQCB (REGION 4)
Case Type:	LUST Cleanup Site
Geo Track:	http://geotracker.waterboards.ca.gov/profile_report.asp?global_id=T0603700738
Global Id:	T0603700738
Latitude:	34.1019173
Longitude:	-118.2951721
Status:	Completed - Case Closed
Status Date:	07/30/1996
Case Worker:	YR
RB Case Number:	900270089
Local Agency:	LOS ANGELES, CITY OF
File Location:	Not reported
Local Case Number:	Not reported
Potential Media Affect:	Aquifer used for drinking water supply
Potential Contaminants of Concern:	Gasoline
Site History:	Not reported

LUST:

Global Id:	T0603700738
Contact Type:	Local Agency Caseworker
Contact Name:	ELOY LUNA
Organization Name:	LOS ANGELES, CITY OF
Address:	200 North Main Street, Suite 1780
City:	LOS ANGELES
Email:	eloy.luna@lacity.org
Phone Number:	Not reported

Global Id:	T0603700738
Contact Type:	Regional Board Caseworker
Contact Name:	YUE RONG
Organization Name:	LOS ANGELES RWQCB (REGION 4)
Address:	320 W. 4TH ST., SUITE 200
City:	Los Angeles
Email:	yrong@waterboards.ca.gov
Phone Number:	Not reported

LUST:

Global Id:	T0603700738
Action Type:	Other
Date:	05/26/1988
Action:	Leak Discovery

Global Id:	T0603700738
Action Type:	Other
Date:	03/21/1991
Action:	Leak Reported

LUST:

Global Id:	T0603700738
Status:	Completed - Case Closed
Status Date:	07/30/1996

EDGEMONT HOSPITAL (Continued) **S100273140**

Global Id: T0603700738
Status: Open - Case Begin Date
Status Date: 05/26/1988

Global Id: T0603700738
Status: Open - Site Assessment
Status Date: 11/15/1994

Global Id: T0603700738
Status: Open - Site Assessment
Status Date: 01/10/1995

HIST CORTESE:
Region: CORTESE
Facility County Code: 19
Reg By: LTNKA
Reg Id: 900270089

P84 **SHELL OIL CO (FORMER)** **CA LUST** **S102590752**
NNW **4905 HOLLYWOOD BLVD** **CA HIST CORTESE** **N/A**
1/4-1/2 **LOS ANGELES, CA 90027**
0.309 mi.
1632 ft. **Site 5 of 5 in cluster P**

Relative:
Higher

Actual:
411 ft.

LUST:
Lead Agency: LOS ANGELES, CITY OF
Case Type: LUST Cleanup Site
Geo Track: http://geotracker.waterboards.ca.gov/profile_report.asp?global_id=T0603700747
Global Id: T0603700747
Latitude: 34.102094
Longitude: -118.296372
Status: Completed - Case Closed
Status Date: 04/11/1997
Case Worker: EL
RB Case Number: 900270189
Local Agency: LOS ANGELES, CITY OF
File Location: Not reported
Local Case Number: Not reported
Potential Media Affect: Soil
Potential Contaminants of Concern: Gasoline
Site History: Not reported

LUST:
Global Id: T0603700747
Contact Type: Local Agency Caseworker
Contact Name: ELOY LUNA
Organization Name: LOS ANGELES, CITY OF
Address: 200 North Main Street, Suite 1780
City: LOS ANGELES
Email: eloy.luna@lacity.org
Phone Number: Not reported

Global Id: T0603700747
Contact Type: Regional Board Caseworker
Contact Name: YUE RONG
Organization Name: LOS ANGELES RWQCB (REGION 4)
Address: 320 W. 4TH ST., SUITE 200

SHELL OIL CO (FORMER) (Continued) **S102590752**

City: Los Angeles
Email: yrong@waterboards.ca.gov
Phone Number: Not reported

LUST:
Global Id: T0603700747
Action Type: Other
Date: 12/17/1997
Action: Leak Reported

LUST:
Global Id: T0603700747
Status: Completed - Case Closed
Status Date: 04/11/1997

Global Id: T0603700747
Status: Open - Case Begin Date
Status Date: 02/17/1997

Global Id: T0603700747
Status: Open - Site Assessment
Status Date: 02/17/1997

LUST REG 4:
Region: 4
Regional Board: 04
County: Los Angeles
Facility Id: 900270189
Status: Case Closed
Substance: Gasoline
Substance Quantity: Not reported
Local Case No: Not reported
Case Type: Soil
Abatement Method Used at the Site: Not reported
Global ID: T0603700747
W Global ID: W0603700547
Staff: UNK
Local Agency: 19050
Cross Street: KENMORE AVE
Enforcement Type: Not reported
Date Leak Discovered: Not reported
Date Leak First Reported: 12/17/1997
Date Leak Record Entered: 7/2/1997
Date Confirmation Began: Not reported
Date Leak Stopped: Not reported
Date Case Last Changed on Database: 4/11/1997
Date the Case was Closed: 4/11/1997
How Leak Discovered: Not reported
How Leak Stopped: Not reported
Cause of Leak: Not reported
Leak Source: Not reported
Operator: Not reported
Water System: FIRSTONE SCOUT RESRVTN (BOY SCOUT COUN)
Well Name: Not reported
Approx. Dist To Production Well (ft): 12780.078047870718262597905916

SHELL OIL CO (FORMER) (Continued) **S102590752**

Source of Cleanup Funding:	Not reported
Preliminary Site Assessment Workplan Submitted:	Not reported
Preliminary Site Assessment Began:	2/17/1997
Pollution Characterization Began:	Not reported
Remediation Plan Submitted:	Not reported
Remedial Action Underway:	Not reported
Post Remedial Action Monitoring Began:	Not reported
Enforcement Action Date:	Not reported
Historical Max MTBE Date:	Not reported
Hist Max MTBE Conc in Groundwater:	Not reported
Hist Max MTBE Conc in Soil:	Not reported
Significant Interim Remedial Action Taken:	Not reported
GW Qualifier:	Not reported
Soil Qualifier:	Not reported
Organization:	Not reported
Owner Contact:	Not reported
Responsible Party:	BANK OF AMERICA, NT & SA
RP Address:	P.O. BOX 60249, LOS ANGELES, CA 90060
Program:	LUST
Lat/Long:	34.1018913 / -1
Local Agency Staff:	PEJ
Beneficial Use:	Not reported
Priority:	Not reported
Cleanup Fund Id:	Not reported
Suspended:	Not reported
Assigned Name:	1900547-001GEN
Summary:	Not reported

HIST CORTESE:

Region:	CORTESE
Facility County Code:	19
Reg By:	LTNKA
Reg Id:	900270189

Q85 **LA FIRE STATION 35** **RCRA-SQG** **1000229428**
ENE **1601 HILLHURST AVE** **FINDS** **CAD981962160**
1/4-1/2 **LOS ANGELES, CA 90027** **ECHO**
0.343 mi. **CA HIST CORTESE**
1812 ft. **Site 1 of 2 in cluster Q**

Relative: **Higher**

Actual: **413 ft.**

RCRA-SQG:

Date form received by agency:	03/09/1987
Facility name:	LA FIRE STATION 35
Facility address:	1601 HILLHURST AVE LOS ANGELES, CA 90012
EPA ID:	CAD981962160
Mailing address:	200 N MAIN RM EIGHTH HUNDRED C LOS ANGELES, CA 90012
Contact:	ENVIRONMENTAL MANAGER
Contact address:	1601 HILLHURST AVE LOS ANGELES, CA 90012
Contact country:	US
Contact telephone:	213-485-7527
Contact email:	Not reported
EPA Region:	09
Classification:	Small Small Quantity Generator
Description:	Handler: generates more than 100 and less than 1000 kg of hazardous

LA FIRE STATION 35 (Continued) **1000229428**

waste during any calendar month and accumulates less than 6000 kg of hazardous waste at any time; or generates 100 kg or less of hazardous waste during any calendar month, and accumulates more than 1000 kg of hazardous waste at any time

Owner/Operator Summary:

Owner/operator name:	NOT REQUIRED
Owner/operator address:	NOT REQUIRED
	NOT REQUIRED, ME 99999
Owner/operator country:	Not reported
Owner/operator telephone:	415-555-1212
Owner/operator email:	Not reported
Owner/operator fax:	Not reported
Owner/operator extension:	Not reported
Legal status:	Municipal
Owner/Operator Type:	Operator
Owner/Op start date:	Not reported
Owner/Op end date:	Not reported
Owner/operator name:	CITY OF LA
Owner/operator address:	NOT REQUIRED
	NOT REQUIRED, ME 99999
Owner/operator country:	Not reported
Owner/operator telephone:	415-555-1212
Owner/operator email:	Not reported
Owner/operator fax:	Not reported
Owner/operator extension:	Not reported
Legal status:	Municipal
Owner/Operator Type:	Owner
Owner/Op start date:	Not reported
Owner/Op end date:	Not reported

Handler Activities Summary:

U.S. importer of hazardous waste:	No
Mixed waste (haz. and radioactive):	No
Recycler of hazardous waste:	No
Transporter of hazardous waste:	No
Treater, storer or disposer of HW:	No
Underground injection activity:	No
On-site burner exemption:	No
Furnace exemption:	No
Used oil fuel burner:	No
Used oil processor:	No
User oil refiner:	No
Used oil fuel marketer to burner:	No
Used oil Specification marketer:	No
Used oil transfer facility:	No
Used oil transporter:	No

Violation Status: No violations found

FINDS:

Registry ID: 110002756385

Environmental Interest/Information System
California Hazardous Waste Tracking System - Datamart (HWTS-DATAMART)

LA FIRE STATION 35 (Continued) **1000229428**

provides California with information on hazardous waste shipments for generators, transporters, and treatment, storage, and disposal facilities.

RCRAInfo is a national information system that supports the Resource Conservation and Recovery Act (RCRA) program through the tracking of events and activities related to facilities that generate, transport, and treat, store, or dispose of hazardous waste. RCRAInfo allows RCRA program staff to track the notification, permit, compliance, and corrective action activities required under RCRA.

STATE MASTER

Click this hyperlink while viewing on your computer to access additional FINDS: detail in the EDR Site Report.

ECHO:

Envid:	1000229428
Registry ID:	110002756385
DFR URL:	http://echo.epa.gov/detailed-facility-report?fid=110002756385

HIST CORTESE:

Region:	CORTESE
Facility County Code:	19
Reg By:	LTNKA
Reg Id:	900270216

Q86 **FIRE STATION #35** **CA LUST** **S103281998**
ENE **1601 HILLHURST AVE N** **N/A**
1/4-1/2 **LOS ANGELES, CA 90027**
0.343 mi.
1812 ft. **Site 2 of 2 in cluster Q**

Relative:
Higher

Actual:
413 ft.

LUST:

Lead Agency:	LOS ANGELES RWQCB (REGION 4)
Case Type:	LUST Cleanup Site
Geo Track:	http://geotracker.waterboards.ca.gov/profile_report.asp?global_id=T0603700750
Global Id:	T0603700750
Latitude:	34.0999915
Longitude:	-118.2874989
Status:	Completed - Case Closed
Status Date:	04/27/1998
Case Worker:	Not reported
RB Case Number:	900270216
Local Agency:	LOS ANGELES, CITY OF
File Location:	Not reported
Local Case Number:	Not reported
Potential Media Affect:	Aquifer used for drinking water supply
Potential Contaminants of Concern:	Diesel
Site History:	Not reported

LUST:

Global Id:	T0603700750
Contact Type:	Local Agency Caseworker
Contact Name:	ELOY LUNA
Organization Name:	LOS ANGELES, CITY OF

FIRE STATION #35 (Continued) **S103281998**

Address: 200 North Main Street, Suite 1780
City: LOS ANGELES
Email: eloy.luna@lacity.org
Phone Number: Not reported

LUST:
Global Id: T0603700750
Action Type: Other
Date: 12/19/1995
Action: Leak Discovery

Global Id: T0603700750
Action Type: Other
Date: 12/19/1995
Action: Leak Reported

LUST:
Global Id: T0603700750
Status: Completed - Case Closed
Status Date: 04/27/1998

Global Id: T0603700750
Status: Open - Case Begin Date
Status Date: 12/19/1995

Global Id: T0603700750
Status: Open - Site Assessment
Status Date: 07/30/1997

LUST REG 4:
Region: 4
Regional Board: 04
County: Los Angeles
Facility Id: 900270216
Status: Case Closed
Substance: Diesel
Substance Quantity: Not reported
Local Case No: Not reported
Case Type: Groundwater
Abatement Method Used at the Site: Excavate and Dispose
Global ID: T0603700750
W Global ID: W0603700547
Staff: MSH
Local Agency: 19050
Cross Street: Not reported
Enforcement Type: Not reported
Date Leak Discovered: 12/19/1995
Date Leak First Reported: 12/19/1995
Date Leak Record Entered: 3/3/1998
Date Confirmation Began: Not reported
Date Leak Stopped: Not reported
Date Case Last Changed on Database: 6/10/1998
Date the Case was Closed: 4/27/1998
How Leak Discovered: Subsurface Monitoring
How Leak Stopped: Not reported

FIRE STATION #35 (Continued) **S103281998**

Cause of Leak:	Not reported
Leak Source:	Not reported
Operator:	Not reported
Water System:	FIRSTONE SCOUT RESRVTN (BOY SCOUT COUN)
Well Name:	Not reported
Approx. Dist To Production Well (ft):	10499.369916342759510397204361
Source of Cleanup Funding:	Not reported
Preliminary Site Assessment Workplan Submitted:	Not reported
Preliminary Site Assessment Began:	Not reported
Pollution Characterization Began:	7/30/1997
Remediation Plan Submitted:	Not reported
Remedial Action Underway:	Not reported
Post Remedial Action Monitoring Began:	Not reported
Enforcement Action Date:	Not reported
Historical Max MTBE Date:	1/1/1965
Hist Max MTBE Conc in Groundwater:	34.3
Hist Max MTBE Conc in Soil:	.5
Significant Interim Remedial Action Taken:	Not reported
GW Qualifier:	Not reported
Soil Qualifier:	<
Organization:	Not reported
Owner Contact:	Not reported
Responsible Party:	CITY OF LA, BUREAU OF ENGINEER
RP Address:	650 S. SPRING ST., SUITE #600, LOS ANGELES, CA 90014
Program:	LUST
Lat/Long:	34.0999915 / -1
Local Agency Staff:	PEJ
Beneficial Use:	Not reported
Priority:	Not reported
Cleanup Fund Id:	Not reported
Suspended:	Not reported
Assigned Name:	1900547-001GEN
Summary:	REQUEST FOR CLOSURE 02/13/98 QRTLY GW MON RPT OCT TO DEC 1997 06/10/98 - GW MON WELL, VADOSE MON WELL & VAPOR MON PROBE RP

87
NW
1/4-1/2
0.364 mi.
1921 ft.

HOLLYWOOD GAS (FORMER) **CA LUST** **S102431444**
4977 HOLLYWOOD BLVD **CA SWEEPS UST** **N/A**
LOS ANGELES, CA 90027 **CA HIST CORTESE**

Relative:
Higher

Actual:
405 ft.

LUST:

Lead Agency:	LOS ANGELES RWQCB (REGION 4)
Case Type:	LUST Cleanup Site
Geo Track:	http://geotracker.waterboards.ca.gov/profile_report.asp?global_id=T0603700741
Global Id:	T0603700741
Latitude:	34.102007
Longitude:	-118.298013
Status:	Completed - Case Closed
Status Date:	01/09/1997
Case Worker:	YR
RB Case Number:	900270116
Local Agency:	LOS ANGELES, CITY OF
File Location:	Not reported
Local Case Number:	Not reported
Potential Media Affect:	Aquifer used for drinking water supply
Potential Contaminants of Concern:	Gasoline

HOLLYWOOD GAS (FORMER) (Continued) **S102431444**

Site History: Not reported

LUST:
Global Id: T0603700741
Contact Type: Local Agency Caseworker
Contact Name: ELOY LUNA
Organization Name: LOS ANGELES, CITY OF
Address: 200 North Main Street, Suite 1780
City: LOS ANGELES
Email: eloy.luna@lacity.org
Phone Number: Not reported

Global Id: T0603700741
Contact Type: Regional Board Caseworker
Contact Name: YUE RONG
Organization Name: LOS ANGELES RWQCB (REGION 4)
Address: 320 W. 4TH ST., SUITE 200
City: Los Angeles
Email: yrong@waterboards.ca.gov
Phone Number: Not reported

LUST:
Global Id: T0603700741
Action Type: Other
Date: 04/25/1994
Action: Leak Reported

LUST:
Global Id: T0603700741
Status: Completed - Case Closed
Status Date: 01/09/1997

Global Id: T0603700741
Status: Open - Case Begin Date
Status Date: 03/09/1994

Global Id: T0603700741
Status: Open - Site Assessment
Status Date: 03/09/1994

Global Id: T0603700741
Status: Open - Verification Monitoring
Status Date: 11/14/1996

LUST REG 4:
Region: 4
Regional Board: 04
County: Los Angeles
Facility Id: 900270116
Status: Case Closed
Substance: Gasoline
Substance Quantity: Not reported
Local Case No: Not reported
Case Type: Groundwater
Abatement Method Used at the Site: Not reported

HOLLYWOOD GAS (FORMER) (Continued) **S102431444**

Global ID:	T0603700741	
W Global ID:	Not reported	
Staff:	UNK	
Local Agency:	19050	
Cross Street:	Not reported	
Enforcement Type:	Not reported	
Date Leak Discovered:	Not reported	
Date Leak First Reported:		4/25/1994
Date Leak Record Entered:	9/23/1994	
Date Confirmation Began:	Not reported	
Date Leak Stopped:	Not reported	
Date Case Last Changed on Database:		1/29/1997
Date the Case was Closed:		1/9/1997
How Leak Discovered:	Not reported	
How Leak Stopped:	Not reported	
Cause of Leak:	UNK	
Leak Source:	UNK	
Operator:	OLD#121594-11	
Water System:	Not reported	
Well Name:	Not reported	
Approx. Dist To Production Well (ft):		11768.063847663478629674084422
Source of Cleanup Funding:		UNK
Preliminary Site Assessment Workplan Submitted:		Not reported
Preliminary Site Assessment Began:		Not reported
Pollution Characterization Began:		3/9/1994
Remediation Plan Submitted:		Not reported
Remedial Action Underway:		Not reported
Post Remedial Action Monitoring Began:		11/14/1996
Enforcement Action Date:		Not reported
Historical Max MTBE Date:		1/1/1965
Hist Max MTBE Conc in Groundwater:		21
Hist Max MTBE Conc in Soil:		Not reported
Significant Interim Remedial Action Taken:		Not reported
GW Qualifier:	Not reported	
Soil Qualifier:	Not reported	
Organization:	Not reported	
Owner Contact:	Not reported	
Responsible Party:	BLANK RP	
RP Address:	879 W MOUNTAIN ST, GLENDALE CA 91202	
Program:	LUST	
Lat/Long:	34.1018823 / -1	
Local Agency Staff:	PEJ	
Beneficial Use:	Not reported	
Priority:	Not reported	
Cleanup Fund Id:	Not reported	
Suspended:	Not reported	
Assigned Name:	Not reported	
Summary:	01/29/97 - WELL ABANDONMENT	

SWEEPS UST:

Status:	Not reported
Comp Number:	1805
Number:	Not reported
Board Of Equalization:	44-011978
Referral Date:	Not reported
Action Date:	Not reported
Created Date:	Not reported

HOLLYWOOD GAS (FORMER) (Continued) **S102431444**

Owner Tank Id:	Not reported
SWRCB Tank Id:	19-050-001805-000001
Tank Status:	Not reported
Capacity:	Not reported
Active Date:	Not reported
Tank Use:	M.V. FUEL
STG:	PRODUCT
Content:	REG UNLEADED
Number Of Tanks:	3

Status:	Not reported
Comp Number:	1805
Number:	Not reported
Board Of Equalization:	44-011978
Referral Date:	Not reported
Action Date:	Not reported
Created Date:	Not reported
Owner Tank Id:	Not reported
SWRCB Tank Id:	19-050-001805-000002
Tank Status:	Not reported
Capacity:	Not reported
Active Date:	Not reported
Tank Use:	M.V. FUEL
STG:	PRODUCT
Content:	REG UNLEADED
Number Of Tanks:	Not reported

Status:	Not reported
Comp Number:	1805
Number:	Not reported
Board Of Equalization:	44-011978
Referral Date:	Not reported
Action Date:	Not reported
Created Date:	Not reported
Owner Tank Id:	Not reported
SWRCB Tank Id:	19-050-001805-000003
Tank Status:	Not reported
Capacity:	Not reported
Active Date:	Not reported
Tank Use:	M.V. FUEL
STG:	PRODUCT
Content:	REG UNLEADED
Number Of Tanks:	Not reported

Status:	Active
Comp Number:	1805
Number:	9
Board Of Equalization:	44-011978
Referral Date:	01-22-93
Action Date:	04-25-94
Created Date:	02-29-88
Owner Tank Id:	Not reported
SWRCB Tank Id:	Not reported
Tank Status:	Not reported
Capacity:	Not reported
Active Date:	Not reported
Tank Use:	Not reported

HOLLYWOOD GAS (FORMER) (Continued) **S102431444**

STG: Not reported
Content: Not reported
Number Of Tanks: Not reported

HIST CORTESE:
Region: CORTESE
Facility County Code: 19
Reg By: LTNKA
Reg Id: 900270116

88
SE
1/4-1/2
0.407 mi.
2151 ft.

MARSHALL NEW PRIMARY CENTER NO. 1 **CA ENVIROSTOR** **S112057176**
LEXINGTON AVE/WESTMORELAND AVE/LYMAN PLACE **CA SCH** **N/A**
LOS ANGELES, CA 90029

Relative:
Lower

Actual:
342 ft.

ENVIROSTOR:
Facility ID: 19650016
Status: No Further Action
Status Date: 11/25/2002
Site Code: 304294
Site Type: School Investigation
Site Type Detailed: School
Acres: 2.05
NPL: NO
Regulatory Agencies: SMBRP
Lead Agency: SMBRP
Program Manager: Not reported
Supervisor: Shahir Haddad
Division Branch: Southern California Schools & Brownfields Outreach
Assembly: 53
Senate: 30
Special Program: Not reported
Restricted Use: NO
Site Mgmt Req: NONE SPECIFIED
Funding: School District
Latitude: 34.05227
Longitude: -118.2527
APN: NONE SPECIFIED
Past Use: RESIDENTIAL AREA
Potential COC: NONE SPECIFIED No Contaminants found
Confirmed COC: NONE SPECIFIED
Potential Description: NMA
Alias Name: LAUSD-MARSHAL NEW PC#1
Alias Type: Alternate Name
Alias Name: LOS ANGELES UNIFIED SCHOOL DISTRICT
Alias Type: Alternate Name
Alias Name: MARSHALL NEW PRIMARY CENTER #1
Alias Type: Alternate Name
Alias Name: 304294
Alias Type: Project Code (Site Code)
Alias Name: 19650016
Alias Type: Envirostor ID Number

Completed Info:
Completed Area Name: PROJECT WIDE
Completed Sub Area Name: Not reported
Completed Document Type: Environmental Oversight Agreement

MARSHALL NEW PRIMARY CENTER NO. 1 (Continued) **S112057176**

Completed Date:	02/10/2000
Comments:	Not reported
Completed Area Name:	PROJECT WIDE
Completed Sub Area Name:	Not reported
Completed Document Type:	Phase 1
Completed Date:	06/18/2001
Comments:	Not reported
Completed Area Name:	PROJECT WIDE
Completed Sub Area Name:	Not reported
Completed Document Type:	Phase 1
Completed Date:	11/25/2002
Comments:	Not reported
Completed Area Name:	PROJECT WIDE
Completed Sub Area Name:	Not reported
Completed Document Type:	Cost Recovery Closeout Memo
Completed Date:	01/29/2003
Comments:	Not reported
Completed Area Name:	PROJECT WIDE
Completed Sub Area Name:	Not reported
Completed Document Type:	Site Inspections/Visit (Non LUR)
Completed Date:	06/18/2001
Comments:	Not reported
Future Area Name:	Not reported
Future Sub Area Name:	Not reported
Future Document Type:	Not reported
Future Due Date:	Not reported
Schedule Area Name:	Not reported
Schedule Sub Area Name:	Not reported
Schedule Document Type:	Not reported
Schedule Due Date:	Not reported
Schedule Revised Date:	Not reported

SCH:

Facility ID:	19650016
Site Type:	School Investigation
Site Type Detail:	School
Site Mgmt. Req.:	NONE SPECIFIED
Acres:	2.05
National Priorities List:	NO
Cleanup Oversight Agencies:	SMBRP
Lead Agency:	SMBRP
Lead Agency Description:	DTSC - Site Cleanup Program
Project Manager:	Not reported
Supervisor:	Shahir Haddad
Division Branch:	Southern California Schools & Brownfields Outreach
Site Code:	304294
Assembly:	53
Senate:	30
Special Program Status:	Not reported
Status:	No Further Action
Status Date:	11/25/2002

MARSHALL NEW PRIMARY CENTER NO. 1 (Continued) **S112057176**

Restricted Use: NO
Funding: School District
Latitude: 34.05227
Longitude: -118.2527
APN: NONE SPECIFIED
Past Use: RESIDENTIAL AREA
Potential COC: NONE SPECIFIED, No Contaminants found
Confirmed COC: NONE SPECIFIED
Potential Description: NMA
Alias Name: LAUSD-MARSHAL NEW PC#1
Alias Type: Alternate Name
Alias Name: LOS ANGELES UNIFIED SCHOOL DISTRICT
Alias Type: Alternate Name
Alias Name: MARSHALL NEW PRIMARY CENTER #1
Alias Type: Alternate Name
Alias Name: 304294
Alias Type: Project Code (Site Code)
Alias Name: 19650016
Alias Type: Envirostor ID Number

Completed Info:
Completed Area Name: PROJECT WIDE
Completed Sub Area Name: Not reported
Completed Document Type: Environmental Oversight Agreement
Completed Date: 02/10/2000
Comments: Not reported

Completed Area Name: PROJECT WIDE
Completed Sub Area Name: Not reported
Completed Document Type: Phase 1
Completed Date: 06/18/2001
Comments: Not reported

Completed Area Name: PROJECT WIDE
Completed Sub Area Name: Not reported
Completed Document Type: Phase 1
Completed Date: 11/25/2002
Comments: Not reported

Completed Area Name: PROJECT WIDE
Completed Sub Area Name: Not reported
Completed Document Type: Cost Recovery Closeout Memo
Completed Date: 01/29/2003
Comments: Not reported

Completed Area Name: PROJECT WIDE
Completed Sub Area Name: Not reported
Completed Document Type: Site Inspections/Visit (Non LUR)
Completed Date: 06/18/2001
Comments: Not reported

Future Area Name: Not reported
Future Sub Area Name: Not reported
Future Document Type: Not reported
Future Due Date: Not reported
Schedule Area Name: Not reported
Schedule Sub Area Name: Not reported
Schedule Document Type: Not reported

MARSHALL NEW PRIMARY CENTER NO. 1 (Continued) **S112057176**

Schedule Due Date: Not reported
Schedule Revised Date: Not reported

89
WSW
1/4-1/2
0.427 mi.
2252 ft.

LESLIE'S SERVICE STATION
5101 FOUNTAIN AVE.
LOS ANGELES, CA 90029

CA LUST **S104566096**
N/A

Relative:
Lower

Actual:
357 ft.

LUST:

Lead Agency:	LOS ANGELES RWQCB (REGION 4)
Case Type:	LUST Cleanup Site
Geo Track:	http://geotracker.waterboards.ca.gov/profile_report.asp?global_id=T0603708995
Global Id:	T0603708995
Latitude:	34.095429
Longitude:	-118.300824
Status:	Completed - Case Closed
Status Date:	07/15/2016
Case Worker:	DPP
RB Case Number:	900290225
Local Agency:	LOS ANGELES, CITY OF
File Location:	Regional Board
Local Case Number:	31674
Potential Media Affect:	Soil
Potential Contaminants of Concern:	Gasoline
Site History:	Not reported

LUST:

Global Id:	T0603708995
Contact Type:	Regional Board Caseworker
Contact Name:	DANIEL PIROTTON
Organization Name:	LOS ANGELES RWQCB (REGION 4)
Address:	Not reported
City:	R4 UNKNOWN
Email:	dpirotton@waterboards.ca.gov
Phone Number:	2135766714

Global Id:	T0603708995
Contact Type:	Local Agency Caseworker
Contact Name:	ELOY LUNA
Organization Name:	LOS ANGELES, CITY OF
Address:	200 North Main Street, Suite 1780
City:	LOS ANGELES
Email:	eloy.luna@lacity.org
Phone Number:	Not reported

LUST:

Global Id:	T0603708995
Action Type:	RESPONSE
Date:	10/29/2015
Action:	Request for Closure - Regulator Responded

Global Id:	T0603708995
Action Type:	ENFORCEMENT
Date:	09/16/2008
Action:	Notice to Comply

Global Id: T0603708995

LESLIE'S SERVICE STATION (Continued) **S104566096**

Action Type: Other
Date: 03/11/1999
Action: Leak Discovery

Global Id: T0603708995
Action Type: ENFORCEMENT
Date: 03/02/2016
Action: Notification - Preclosure

Global Id: T0603708995
Action Type: RESPONSE
Date: 05/02/2016
Action: Other Report / Document

Global Id: T0603708995
Action Type: Other
Date: 03/23/1999
Action: Leak Reported

Global Id: T0603708995
Action Type: RESPONSE
Date: 11/16/2015
Action: Soil and Water Investigation Report

Global Id: T0603708995
Action Type: ENFORCEMENT
Date: 02/04/2008
Action: Staff Letter

Global Id: T0603708995
Action Type: ENFORCEMENT
Date: 08/17/2015
Action: Staff Letter

Global Id: T0603708995
Action Type: ENFORCEMENT
Date: 06/15/2015
Action: Staff Letter

Global Id: T0603708995
Action Type: ENFORCEMENT
Date: 05/19/2015
Action: Staff Letter

Global Id: T0603708995
Action Type: ENFORCEMENT
Date: 07/15/2016
Action: Closure/No Further Action Letter

Global Id: T0603708995
Action Type: RESPONSE
Date: 07/15/2015
Action: Soil and Water Investigation Workplan - Regulator Responded

LUST:
Global Id: T0603708995
Status: Completed - Case Closed

LESLIE'S SERVICE STATION (Continued) **S104566096**

Status Date: 07/15/2016

Global Id: T0603708995
Status: Open - Case Begin Date
Status Date: 03/11/1999

Global Id: T0603708995
Status: Open - Eligible for Closure
Status Date: 11/06/2013

Global Id: T0603708995
Status: Open - Eligible for Closure
Status Date: 03/02/2016

Global Id: T0603708995
Status: Open - Site Assessment
Status Date: 05/03/2000

Global Id: T0603708995
Status: Open - Site Assessment
Status Date: 06/15/2015

R90 **CHEVRON #9-0074** **CA LUST U001561245**
SSE **4666 SANTA MONICA BLVD** **CA HIST UST N/A**
1/4-1/2 **LOS ANGELES, CA 90029**
0.490 mi.
2587 ft. **Site 1 of 2 in cluster R**

Relative: **Lower**
Actual: **337 ft.**

LUST:
Lead Agency: LOS ANGELES RWQCB (REGION 4)
Case Type: LUST Cleanup Site
Geo Track: http://geotracker.waterboards.ca.gov/profile_report.asp?global_id=T0603712117
Global Id: T0603712117
Latitude: 34.090874
Longitude: -118.291098
Status: Completed - Case Closed
Status Date: 10/22/2014
Case Worker: JH
RB Case Number: 900290216
Local Agency: LOS ANGELES, CITY OF
File Location: Regional Board
Local Case Number: 3164
Potential Media Affect: Aquifer used for drinking water supply
Potential Contaminants of Concern: Other Solvent or Non-Petroleum Hydrocarbon
Site History: Not reported

LUST:
Global Id: T0603712117
Contact Type: Local Agency Caseworker
Contact Name: ANNA OLEKSZYK
Organization Name: LOS ANGELES, CITY OF
Address: 200 N. MAIN ST. RM. 970
City: LOS ANGELES
Email: Not reported
Phone Number: 2139783686

Global Id: T0603712117

CHEVRON #9-0074 (Continued) **U001561245**

Contact Type:	Regional Board Caseworker
Contact Name:	JAY HUANG
Organization Name:	LOS ANGELES RWQCB (REGION 4)
Address:	320 WEST 4TH STREET, SUITE 200
City:	LOS ANGELES
Email:	jhuang@waterboards.ca.gov
Phone Number:	2135766711

LUST:

Global Id:	T0603712117
Action Type:	RESPONSE
Date:	05/04/2011
Action:	Site Assessment Report
Global Id:	T0603712117
Action Type:	ENFORCEMENT
Date:	10/15/2003
Action:	Staff Letter
Global Id:	T0603712117
Action Type:	RESPONSE
Date:	05/16/2006
Action:	Well Installation Report
Global Id:	T0603712117
Action Type:	RESPONSE
Date:	01/15/2006
Action:	Monitoring Report - Quarterly
Global Id:	T0603712117
Action Type:	RESPONSE
Date:	01/15/2014
Action:	Monitoring Report - Semi-Annually
Global Id:	T0603712117
Action Type:	RESPONSE
Date:	01/15/2012
Action:	Monitoring Report - Semi-Annually
Global Id:	T0603712117
Action Type:	RESPONSE
Date:	04/15/2009
Action:	Monitoring Report - Quarterly
Global Id:	T0603712117
Action Type:	RESPONSE
Date:	01/15/2010
Action:	Monitoring Report - Semi-Annually
Global Id:	T0603712117
Action Type:	RESPONSE
Date:	10/15/2004
Action:	Monitoring Report - Quarterly
Global Id:	T0603712117
Action Type:	ENFORCEMENT
Date:	02/11/2004

CHEVRON #9-0074 (Continued) **U001561245**

Action: Staff Letter

Global Id: T0603712117
Action Type: RESPONSE
Date: 10/17/2014
Action: Well Destruction Report

Global Id: T0603712117
Action Type: RESPONSE
Date: 10/15/2007
Action: Monitoring Report - Quarterly

Global Id: T0603712117
Action Type: RESPONSE
Date: 01/15/2007
Action: Monitoring Report - Quarterly

Global Id: T0603712117
Action Type: RESPONSE
Date: 07/15/2009
Action: Monitoring Report - Semi-Annually

Global Id: T0603712117
Action Type: RESPONSE
Date: 04/15/2006
Action: Monitoring Report - Quarterly

Global Id: T0603712117
Action Type: RESPONSE
Date: 04/15/2013
Action: Monitoring Report - Semi-Annually

Global Id: T0603712117
Action Type: RESPONSE
Date: 10/15/2008
Action: Monitoring Report - Quarterly

Global Id: T0603712117
Action Type: RESPONSE
Date: 10/15/2006
Action: Monitoring Report - Quarterly

Global Id: T0603712117
Action Type: RESPONSE
Date: 09/27/2006
Action: Soil and Water Investigation Workplan

Global Id: T0603712117
Action Type: RESPONSE
Date: 12/01/2003
Action: Soil and Water Investigation Workplan

Global Id: T0603712117
Action Type: RESPONSE
Date: 09/26/2008
Action: Soil and Water Investigation Workplan

CHEVRON #9-0074 (Continued) **U001561245**

Global Id: T0603712117
Action Type: RESPONSE
Date: 01/15/2009
Action: Monitoring Report - Quarterly

Global Id: T0603712117
Action Type: RESPONSE
Date: 12/31/2007
Action: Well Installation Report

Global Id: T0603712117
Action Type: RESPONSE
Date: 07/15/2008
Action: Monitoring Report - Quarterly

Global Id: T0603712117
Action Type: RESPONSE
Date: 05/15/2004
Action: Soil and Water Investigation Report

Global Id: T0603712117
Action Type: Other
Date: 04/09/2003
Action: Leak Reported

Global Id: T0603712117
Action Type: RESPONSE
Date: 07/15/2006
Action: Monitoring Report - Quarterly

Global Id: T0603712117
Action Type: RESPONSE
Date: 04/15/2007
Action: Monitoring Report - Quarterly

Global Id: T0603712117
Action Type: RESPONSE
Date: 07/15/2005
Action: Monitoring Report - Quarterly

Global Id: T0603712117
Action Type: ENFORCEMENT
Date: 06/15/2009
Action: Staff Letter

Global Id: T0603712117
Action Type: Other
Date: 02/04/2003
Action: Leak Discovery

Global Id: T0603712117
Action Type: ENFORCEMENT
Date: 10/22/2014
Action: Closure/No Further Action Letter

Global Id: T0603712117
Action Type: RESPONSE

CHEVRON #9-0074 (Continued) **U001561245**

Date: 07/15/2011
Action: Monitoring Report - Semi-Annually

Global Id: T0603712117
Action Type: RESPONSE
Date: 05/31/2013
Action: Request for Closure - Regulator Responded

Global Id: T0603712117
Action Type: RESPONSE
Date: 07/15/2012
Action: Monitoring Report - Semi-Annually

Global Id: T0603712117
Action Type: RESPONSE
Date: 09/12/2012
Action: Soil Vapor Intrusion Investigation Report

Global Id: T0603712117
Action Type: RESPONSE
Date: 01/15/2011
Action: Monitoring Report - Semi-Annually

Global Id: T0603712117
Action Type: RESPONSE
Date: 10/15/2005
Action: Monitoring Report - Quarterly

Global Id: T0603712117
Action Type: REMEDIATION
Date: 03/01/1998
Action: Excavation

Global Id: T0603712117
Action Type: ENFORCEMENT
Date: 04/15/2014
Action: Notification - Preclosure

Global Id: T0603712117
Action Type: RESPONSE
Date: 04/15/2005
Action: Monitoring Report - Quarterly

Global Id: T0603712117
Action Type: RESPONSE
Date: 01/15/2005
Action: Monitoring Report - Quarterly

Global Id: T0603712117
Action Type: RESPONSE
Date: 11/15/2010
Action: Soil and Water Investigation Workplan

Global Id: T0603712117
Action Type: RESPONSE
Date: 07/15/2007
Action: Monitoring Report - Quarterly

CHEVRON #9-0074 (Continued) **U001561245**

Global Id: T0603712117
Action Type: RESPONSE
Date: 01/15/2008
Action: Monitoring Report - Quarterly

Global Id: T0603712117
Action Type: RESPONSE
Date: 04/15/2008
Action: Monitoring Report - Quarterly

Global Id: T0603712117
Action Type: RESPONSE
Date: 07/01/2005
Action: Soil and Water Investigation Workplan

Global Id: T0603712117
Action Type: RESPONSE
Date: 07/15/2010
Action: Monitoring Report - Semi-Annually

LUST:
Global Id: T0603712117
Status: Completed - Case Closed
Status Date: 10/22/2014

Global Id: T0603712117
Status: Open - Case Begin Date
Status Date: 02/04/2003

Global Id: T0603712117
Status: Open - Eligible for Closure
Status Date: 04/30/2014

Global Id: T0603712117
Status: Open - Site Assessment
Status Date: 02/04/2003

Global Id: T0603712117
Status: Open - Site Assessment
Status Date: 04/09/2003

Global Id: T0603712117
Status: Open - Site Assessment
Status Date: 07/01/2005

Global Id: T0603712117
Status: Open - Site Assessment
Status Date: 09/27/2006

HIST UST:
File Number: 00026BA4
URL: http://geotracker.waterboards.ca.gov/ustpdfs/pdf/00026BA4.pdf
Region: STATE
Facility ID: 00000061706
Facility Type: Gas Station

CHEVRON #9-0074 (Continued) **U001561245**

Other Type:	Not reported
Contact Name:	BAROUTGIAN,ROBERT
Telephone:	2136699173
Owner Name:	CHEVRON U.S.A. INC.
Owner Address:	575 MARKET
Owner City,St,Zip:	SAN FRANCISCO, CA 94105
Total Tanks:	0005
Tank Num:	001
Container Num:	1
Year Installed:	1958
Tank Capacity:	00002000
Tank Used for:	PRODUCT
Type of Fuel:	Not reported
Container Construction Thickness:	0000170
Leak Detection:	Stock Inventor
Tank Num:	002
Container Num:	2
Year Installed:	1958
Tank Capacity:	00006000
Tank Used for:	PRODUCT
Type of Fuel:	Not reported
Container Construction Thickness:	0000250
Leak Detection:	Stock Inventor
Tank Num:	003
Container Num:	3
Year Installed:	1958
Tank Capacity:	00005000
Tank Used for:	PRODUCT
Type of Fuel:	Not reported
Container Construction Thickness:	0000250
Leak Detection:	Stock Inventor
Tank Num:	004
Container Num:	4
Year Installed:	1968
Tank Capacity:	00010000
Tank Used for:	PRODUCT
Type of Fuel:	Not reported
Container Construction Thickness:	0000250
Leak Detection:	Stock Inventor
Tank Num:	005
Container Num:	5
Year Installed:	1958
Tank Capacity:	00000550
Tank Used for:	WASTE
Type of Fuel:	Not reported
Container Construction Thickness:	0000100
Leak Detection:	Stock Inventor

Click here for Geo Tracker PDF:

R91 **CHEVRON #9-0074** **CA LUST** **S106116258**
SSE **4666 SANTA MONICA BLVD** **N/A**
1/4-1/2 **LOS ANGELES, CA 90029**
0.490 mi.
2587 ft. **Site 2 of 2 in cluster R**

Relative: **Lower**

Actual: **337 ft.**

LUST REG 4:

Region:	4	
Regional Board:	04	
County:	Los Angeles	
Facility Id:	900290216	
Status:	Pollution Characterization	
Substance:	Hydrocarbons	
Substance Quantity:	Not reported	
Local Case No:	3164	
Case Type:	Undefined	
Abatement Method Used at the Site:		Not reported
Global ID:	T0603712117	
W Global ID:	Not reported	
Staff:	JH	
Local Agency:	19050	
Cross Street:	VERMONT	
Enforcement Type:	SEL	
Date Leak Discovered:	2/4/2003	
Date Leak First Reported:		4/9/2003
Date Leak Record Entered:	Not reported	
Date Confirmation Began:	4/9/2003	
Date Leak Stopped:	Not reported	
Date Case Last Changed on Database:		Not reported
Date the Case was Closed:		Not reported
How Leak Discovered:	OM	
How Leak Stopped:	Not reported	
Cause of Leak:	UNK	
Leak Source:	UNK	
Operator:	Not reported	
Water System:	Not reported	
Well Name:	Not reported	
Approx. Dist To Production Well (ft):		Not reported
Source of Cleanup Funding:		UNK
Preliminary Site Assessment Workplan Submitted:		Not reported
Preliminary Site Assessment Began:		Not reported
Pollution Characterization Began:		12/3/2003
Remediation Plan Submitted:		Not reported
Remedial Action Underway:		Not reported
Post Remedial Action Monitoring Began:		Not reported
Enforcement Action Date:		Not reported
Historical Max MTBE Date:		4/1/2004
Hist Max MTBE Conc in Groundwater:		9800
Hist Max MTBE Conc in Soil:		4100
Significant Interim Remedial Action Taken:		Not reported
GW Qualifier:	=	
Soil Qualifier:	=	
Organization:	Not reported	
Owner Contact:	Not reported	
Responsible Party:	MR. Y. M. TUAN	
RP Address:	P.O. BOX 2292	
Program:	LUST	
Lat/Long:	0 / 0	
Local Agency Staff:	Not reported	

CHEVRON #9-0074 (Continued) **S106116258**

Beneficial Use: Not reported
Priority: Not reported
Cleanup Fund Id: Not reported
Suspended: Not reported
Assigned Name: Not reported
Summary: Not reported

92
WSW
1/2-1
0.593 mi.
3130 ft.

RAMONA PRIMARY SITE NO. 1 **CA ENVIROSTOR** **S107737125**
HOBART BOULEVARD/FOUNTAIN AVENUE/HARVARD BLVD. **CA SCH** **N/A**
LOS ANGELES, CA 90029

Relative:
Lower

Actual:
359 ft.

ENVIROSTOR:
Facility ID: 19820083
Status: Inactive - Withdrawn
Status Date: 02/10/2000
Site Code: 404039
Site Type: School Investigation
Site Type Detailed: School
Acres: 1.9
NPL: NO
Regulatory Agencies: SMBRP
Lead Agency: SMBRP
Program Manager: Not reported
Supervisor: Mark Malinowski
Division Branch: Southern California Schools & Brownfields Outreach
Assembly: 43
Senate: 24
Special Program: Not reported
Restricted Use: NO
Site Mgmt Req: NONE SPECIFIED
Funding: School District
Latitude: 34.09500
Longitude: -118.3037
APN: NONE SPECIFIED
Past Use: * EDUCATIONAL SERVICES
Potential COC: NONE SPECIFIED
Confirmed COC: NONE SPECIFIED
Potential Description: NONE SPECIFIED
Alias Name: LA USD-RAMONA PRIMARY SITE #1/VCA
Alias Type: Alternate Name
Alias Name: LAUSD
Alias Type: Alternate Name
Alias Name: LAUSD-RAMONA PRIMARY SITE #1/CDE
Alias Type: Alternate Name
Alias Name: RAMONA PRIMARY SITE #1
Alias Type: Alternate Name
Alias Name: RAMONA PRIMARY SITE#1
Alias Type: Alternate Name
Alias Name: 304098
Alias Type: Project Code (Site Code)
Alias Name: 404039
Alias Type: Project Code (Site Code)
Alias Name: 19820083
Alias Type: Envirostor ID Number

Completed Info:

RAMONA PRIMARY SITE NO. 1 (Continued) **S107737125**

Completed Area Name:	PROJECT WIDE
Completed Sub Area Name:	Not reported
Completed Document Type:	Phase 1
Completed Date:	02/11/2000
Comments:	Not reported

Completed Area Name:	PROJECT WIDE
Completed Sub Area Name:	Not reported
Completed Document Type:	Environmental Oversight Agreement
Completed Date:	02/10/2000
Comments:	Not reported

Completed Area Name:	PROJECT WIDE
Completed Sub Area Name:	Not reported
Completed Document Type:	Cost Recovery Closeout Memo
Completed Date:	01/13/2015
Comments:	Not reported

Future Area Name:	Not reported
Future Sub Area Name:	Not reported
Future Document Type:	Not reported
Future Due Date:	Not reported
Schedule Area Name:	Not reported
Schedule Sub Area Name:	Not reported
Schedule Document Type:	Not reported
Schedule Due Date:	Not reported
Schedule Revised Date:	Not reported

SCH:

Facility ID:	19820083
Site Type:	School Investigation
Site Type Detail:	School
Site Mgmt. Req.:	NONE SPECIFIED
Acres:	1.9
National Priorities List:	NO
Cleanup Oversight Agencies:	SMBRP
Lead Agency:	SMBRP
Lead Agency Description:	DTSC - Site Cleanup Program
Project Manager:	Not reported
Supervisor:	Mark Malinowski
Division Branch:	Southern California Schools & Brownfields Outreach
Site Code:	404039
Assembly:	43
Senate:	24
Special Program Status:	Not reported
Status:	Inactive - Withdrawn
Status Date:	02/10/2000
Restricted Use:	NO
Funding:	School District
Latitude:	34.09500
Longitude:	-118.3037
APN:	NONE SPECIFIED
Past Use:	* EDUCATIONAL SERVICES
Potential COC:	NONE SPECIFIED
Confirmed COC:	NONE SPECIFIED
Potential Description:	NONE SPECIFIED

RAMONA PRIMARY SITE NO. 1 (Continued) **S107737125**

Alias Name:	LA USD-RAMONA PRIMARY SITE #1/VCA
Alias Type:	Alternate Name
Alias Name:	LAUSD
Alias Type:	Alternate Name
Alias Name:	LAUSD-RAMONA PRIMARY SITE #1/CDE
Alias Type:	Alternate Name
Alias Name:	RAMONA PRIMARY SITE #1
Alias Type:	Alternate Name
Alias Name:	RAMONA PRIMARY SITE#1
Alias Type:	Alternate Name
Alias Name:	304098
Alias Type:	Project Code (Site Code)
Alias Name:	404039
Alias Type:	Project Code (Site Code)
Alias Name:	19820083
Alias Type:	Envirostor ID Number

Completed Info:

Completed Area Name:	PROJECT WIDE
Completed Sub Area Name:	Not reported
Completed Document Type:	Phase 1
Completed Date:	02/11/2000
Comments:	Not reported
Completed Area Name:	PROJECT WIDE
Completed Sub Area Name:	Not reported
Completed Document Type:	Environmental Oversight Agreement
Completed Date:	02/10/2000
Comments:	Not reported
Completed Area Name:	PROJECT WIDE
Completed Sub Area Name:	Not reported
Completed Document Type:	Cost Recovery Closeout Memo
Completed Date:	01/13/2015
Comments:	Not reported
Future Area Name:	Not reported
Future Sub Area Name:	Not reported
Future Document Type:	Not reported
Future Due Date:	Not reported
Schedule Area Name:	Not reported
Schedule Sub Area Name:	Not reported
Schedule Document Type:	Not reported
Schedule Due Date:	Not reported
Schedule Revised Date:	Not reported

93
SW
1/2-1
0.679 mi.
3587 ft.

RAMONA NEW PC AKA BOWLING ALLEY **CA ENVIROSTOR** **S105628556**
SANTA MONICA BOULEVARD/KINGSLEY DRIVE **CA SCH** **N/A**
LOS ANGELES, CA 90029

Relative:
Lower

Actual:
332 ft.

ENVIROSTOR:

Facility ID:	19790003
Status:	No Further Action
Status Date:	05/17/2002
Site Code:	304005
Site Type:	School Cleanup

RAMONA NEW PC AKA BOWLING ALLEY (Continued) **S105628556**

Site Type Detailed: School
Acres: 3
NPL: NO
Regulatory Agencies: SMBRP
Lead Agency: SMBRP
Program Manager: Not reported
Supervisor: Javier Hinojosa
Division Branch: Southern California Schools & Brownfields Outreach
Assembly: 53
Senate: 24
Special Program: Not reported
Restricted Use: NO
Site Mgmt Req: NONE SPECIFIED
Funding: School District
Latitude: 34.09078
Longitude: -118.3032
APN: NONE SPECIFIED
Past Use: RECREATION SERVICES
Potential COC: Cobalt Chloroform Dichlorodifluoromethane Tetrachloroethylene (PCE * Methylphenol 1,2,4-Trimethylbenzene Ethylbenzene Xylenes Toluene 1,3,5-Trimethylbenzene Chloromethane (methyl chloride Molybdenum Benzene
Confirmed COC: NONE SPECIFIED
Potential Description: SOIL
Alias Name: LOS ANGELES UNIFIED SCHOOL DISTRICT
Alias Type: Alternate Name
Alias Name: RAMONA NEW PC AKA BOWLING ALLEY
Alias Type: Alternate Name
Alias Name: RAMONA PRIMARY CENTER AKA LAUSD BELMONT
Alias Type: Alternate Name
Alias Name: 110033612776
Alias Type: EPA (FRS #)
Alias Name: 304005
Alias Type: Project Code (Site Code)
Alias Name: 19790003
Alias Type: Envirostor ID Number

Completed Info:
Completed Area Name: PROJECT WIDE
Completed Sub Area Name: Not reported
Completed Document Type: Preliminary Endangerment Assessment Report
Completed Date: 10/18/2001
Comments: Not reported

Completed Area Name: PROJECT WIDE
Completed Sub Area Name: Not reported
Completed Document Type: Preliminary Endangerment Assessment Workplan
Completed Date: 10/18/2000
Comments: Not reported

Completed Area Name: PROJECT WIDE
Completed Sub Area Name: Not reported
Completed Document Type: Community Profile
Completed Date: 08/22/2001
Comments: Public participation.

Completed Area Name: PROJECT WIDE
Completed Sub Area Name: Not reported

RAMONA NEW PC AKA BOWLING ALLEY (Continued) **S105628556**

Completed Document Type:	Other Report
Completed Date:	08/09/2001
Comments:	Initial Study Report Only
Completed Area Name:	PROJECT WIDE
Completed Sub Area Name:	Not reported
Completed Document Type:	Other Report
Completed Date:	04/29/2003
Comments:	Tech Memo - Lead Assessment Report
Completed Area Name:	PROJECT WIDE
Completed Sub Area Name:	Not reported
Completed Document Type:	Environmental Oversight Agreement
Completed Date:	02/10/2000
Comments:	Not reported
Completed Area Name:	PROJECT WIDE
Completed Sub Area Name:	Not reported
Completed Document Type:	Cost Recovery Closeout Memo
Completed Date:	05/17/2002
Comments:	Not reported
Future Area Name:	Not reported
Future Sub Area Name:	Not reported
Future Document Type:	Not reported
Future Due Date:	Not reported
Schedule Area Name:	Not reported
Schedule Sub Area Name:	Not reported
Schedule Document Type:	Not reported
Schedule Due Date:	Not reported
Schedule Revised Date:	Not reported

SCH:

Facility ID:	19790003
Site Type:	School Cleanup
Site Type Detail:	School
Site Mgmt. Req.:	NONE SPECIFIED
Acres:	3
National Priorities List:	NO
Cleanup Oversight Agencies:	SMBRP
Lead Agency:	SMBRP
Lead Agency Description:	DTSC - Site Cleanup Program
Project Manager:	Not reported
Supervisor:	Javier Hinojosa
Division Branch:	Southern California Schools & Brownfields Outreach
Site Code:	304005
Assembly:	53
Senate:	24
Special Program Status:	Not reported
Status:	No Further Action
Status Date:	05/17/2002
Restricted Use:	NO
Funding:	School District
Latitude:	34.09078
Longitude:	-118.3032
APN:	NONE SPECIFIED

RAMONA NEW PC AKA BOWLING ALLEY (Continued) **S105628556**

Past Use:	RECREATION SERVICES
Potential COC:	Cobalt, Cobalt, Chloroform, Dichlorodifluoromethane, Tetrachloroethylene (PCE, * Methylphenol, 1,2,4-Trimethylbenzene, Ethylbenzene, Xylenes, Toluene, 1,3,5-Trimethylbenzene, Chloromethane (methyl chloride, Molybdenum, Benzene
Confirmed COC:	NONE SPECIFIED
Potential Description:	SOIL
Alias Name:	LOS ANGELES UNIFIED SCHOOL DISTRICT
Alias Type:	Alternate Name
Alias Name:	RAMONA NEW PC AKA BOWLING ALLEY
Alias Type:	Alternate Name
Alias Name:	RAMONA PRIMARY CENTER AKA LAUSD BELMONT
Alias Type:	Alternate Name
Alias Name:	110033612776
Alias Type:	EPA (FRS #)
Alias Name:	304005
Alias Type:	Project Code (Site Code)
Alias Name:	19790003
Alias Type:	Envirostor ID Number

Completed Info:

Completed Area Name:	PROJECT WIDE
Completed Sub Area Name:	Not reported
Completed Document Type:	Preliminary Endangerment Assessment Report
Completed Date:	10/18/2001
Comments:	Not reported
Completed Area Name:	PROJECT WIDE
Completed Sub Area Name:	Not reported
Completed Document Type:	Preliminary Endangerment Assessment Workplan
Completed Date:	10/18/2000
Comments:	Not reported
Completed Area Name:	PROJECT WIDE
Completed Sub Area Name:	Not reported
Completed Document Type:	Community Profile
Completed Date:	08/22/2001
Comments:	Public participation.
Completed Area Name:	PROJECT WIDE
Completed Sub Area Name:	Not reported
Completed Document Type:	Other Report
Completed Date:	08/09/2001
Comments:	Initial Study Report Only
Completed Area Name:	PROJECT WIDE
Completed Sub Area Name:	Not reported
Completed Document Type:	Other Report
Completed Date:	04/29/2003
Comments:	Tech Memo - Lead Assessment Report
Completed Area Name:	PROJECT WIDE
Completed Sub Area Name:	Not reported
Completed Document Type:	Environmental Oversight Agreement
Completed Date:	02/10/2000
Comments:	Not reported
Completed Area Name:	PROJECT WIDE

RAMONA NEW PC AKA BOWLING ALLEY (Continued) **S105628556**

Completed Sub Area Name: Not reported
Completed Document Type: Cost Recovery Closeout Memo
Completed Date: 05/17/2002
Comments: Not reported

Future Area Name: Not reported
Future Sub Area Name: Not reported
Future Document Type: Not reported
Future Due Date: Not reported
Schedule Area Name: Not reported
Schedule Sub Area Name: Not reported
Schedule Document Type: Not reported
Schedule Due Date: Not reported
Schedule Revised Date: Not reported

94
WSW
1/2-1
0.738 mi.
3896 ft.

BELMONT/HOLLYWOOD NO. 3 **CA ENVIROSTOR S107735908**
LA MIRADA AVENUE/SERRANO AVENUE **CA SCH N/A**
LOS ANGELES, CA 90029

Relative:
Lower

Actual:
349 ft.

ENVIROSTOR:
Facility ID: 19880049
Status: Inactive - Needs Evaluation
Status Date: 02/11/2000
Site Code: 304135
Site Type: School Investigation
Site Type Detailed: School
Acres: 1.3
NPL: NO
Regulatory Agencies: SMBRP
Lead Agency: SMBRP
Program Manager: Not reported
Supervisor: Shahir Haddad
Division Branch: Southern California Schools & Brownfields Outreach
Assembly: 43
Senate: 24
Special Program: Not reported
Restricted Use: NO
Site Mgmt Req: NONE SPECIFIED
Funding: School District
Latitude: 34.09385
Longitude: -118.3059
APN: NONE SPECIFIED
Past Use: RESIDENTIAL AREA
Potential COC: NONE SPECIFIED
Confirmed COC: NONE SPECIFIED
Potential Description: NONE SPECIFIED
Alias Name: BELMONT/HOLLYWOOD #3
Alias Type: Alternate Name
Alias Name: LAUSD
Alias Type: Alternate Name
Alias Name: LAUSD-BELMONT/HOLLYWOOD #3/CDE
Alias Type: Alternate Name
Alias Name: LAUSD-BELMONT/HOLLYWOOD #3/VCA
Alias Type: Alternate Name
Alias Name: 304046
Alias Type: Project Code (Site Code)

BELMONT/HOLLYWOOD NO. 3 (Continued) **S107735908**

Alias Name: 304135
Alias Type: Project Code (Site Code)
Alias Name: 19880049
Alias Type: Envirostor ID Number

Completed Info:
Completed Area Name: PROJECT WIDE
Completed Sub Area Name: Not reported
Completed Document Type: Environmental Oversight Agreement
Completed Date: 02/10/2000
Comments: Not reported

Completed Area Name: PROJECT WIDE
Completed Sub Area Name: Not reported
Completed Document Type: Cost Recovery Closeout Memo
Completed Date: 08/20/2002
Comments: Not reported

Completed Area Name: PROJECT WIDE
Completed Sub Area Name: Not reported
Completed Document Type: Cost Recovery Closeout Memo
Completed Date: 04/22/2003
Comments: Not reported

Completed Area Name: PROJECT WIDE
Completed Sub Area Name: Not reported
Completed Document Type: Phase 1
Completed Date: 02/11/2000
Comments: Not reported

Future Area Name: Not reported
Future Sub Area Name: Not reported
Future Document Type: Not reported
Future Due Date: Not reported
Schedule Area Name: Not reported
Schedule Sub Area Name: Not reported
Schedule Document Type: Not reported
Schedule Due Date: Not reported
Schedule Revised Date: Not reported

SCH:

Facility ID: 19880049
Site Type: School Investigation
Site Type Detail: School
Site Mgmt. Req.: NONE SPECIFIED
Acres: 1.3
National Priorities List: NO
Cleanup Oversight Agencies: SMBRP
Lead Agency: SMBRP
Lead Agency Description: DTSC - Site Cleanup Program
Project Manager: Not reported
Supervisor: Shahir Haddad
Division Branch: Southern California Schools & Brownfields Outreach
Site Code: 304135
Assembly: 43
Senate: 24

BELMONT/HOLLYWOOD NO. 3 (Continued) **S107735908**

Special Program Status:	Not reported
Status:	Inactive - Needs Evaluation
Status Date:	02/11/2000
Restricted Use:	NO
Funding:	School District
Latitude:	34.09385
Longitude:	-118.3059
APN:	NONE SPECIFIED
Past Use:	RESIDENTIAL AREA
Potential COC:	NONE SPECIFIED
Confirmed COC:	NONE SPECIFIED
Potential Description:	NONE SPECIFIED
Alias Name:	BELMONT/HOLLYWOOD #3
Alias Type:	Alternate Name
Alias Name:	LAUSD
Alias Type:	Alternate Name
Alias Name:	LAUSD-BELMONT/HOLLYWOOD #3/CDE
Alias Type:	Alternate Name
Alias Name:	LAUSD-BELMONT/HOLLYWOOD #3/VCA
Alias Type:	Alternate Name
Alias Name:	304046
Alias Type:	Project Code (Site Code)
Alias Name:	304135
Alias Type:	Project Code (Site Code)
Alias Name:	19880049
Alias Type:	Envirostor ID Number

Completed Info:

Completed Area Name:	PROJECT WIDE
Completed Sub Area Name:	Not reported
Completed Document Type:	Environmental Oversight Agreement
Completed Date:	02/10/2000
Comments:	Not reported
Completed Area Name:	PROJECT WIDE
Completed Sub Area Name:	Not reported
Completed Document Type:	Cost Recovery Closeout Memo
Completed Date:	08/20/2002
Comments:	Not reported
Completed Area Name:	PROJECT WIDE
Completed Sub Area Name:	Not reported
Completed Document Type:	Cost Recovery Closeout Memo
Completed Date:	04/22/2003
Comments:	Not reported
Completed Area Name:	PROJECT WIDE
Completed Sub Area Name:	Not reported
Completed Document Type:	Phase 1
Completed Date:	02/11/2000
Comments:	Not reported
Future Area Name:	Not reported
Future Sub Area Name:	Not reported
Future Document Type:	Not reported
Future Due Date:	Not reported
Schedule Area Name:	Not reported
Schedule Sub Area Name:	Not reported

BELMONT/HOLLYWOOD NO. 3 (Continued) **S107735908**

Schedule Document Type: Not reported
Schedule Due Date: Not reported
Schedule Revised Date: Not reported

95
SE
1/2-1
0.766 mi.
4042 ft.

BELMONT/HOLLYWOOD NO. 4 **CA ENVIROSTOR** **S107735909**
WILLOWBROOK AVE/HOOVER ST/SANTA MONICA BLVD **CA SCH** **N/A**
LOS ANGELES, CA 90029

Relative:
Lower

Actual:
375 ft.

ENVIROSTOR:

Facility ID:	19800042
Status:	Inactive - Needs Evaluation
Status Date:	08/20/2002
Site Code:	304136
Site Type:	School Investigation
Site Type Detailed:	School
Acres:	1.6
NPL:	NO
Regulatory Agencies:	SMBRP
Lead Agency:	SMBRP
Program Manager:	Not reported
Supervisor:	Shahir Haddad
Division Branch:	Southern California Schools & Brownfields Outreach
Assembly:	51
Senate:	24
Special Program:	Not reported
Restricted Use:	NO
Site Mgmt Req:	NONE SPECIFIED
Funding:	School District
Latitude:	34.08965
Longitude:	-118.2836
APN:	NONE SPECIFIED
Past Use:	HOSPITAL
Potential COC:	NONE SPECIFIED
Confirmed COC:	NONE SPECIFIED
Potential Description:	NONE SPECIFIED
Alias Name:	BELMONT/HOLLYWOOD #4
Alias Type:	Alternate Name
Alias Name:	LAUSD
Alias Type:	Alternate Name
Alias Name:	LAUSD-BELMONT/HOLLYWOOD #4/CDE
Alias Type:	Alternate Name
Alias Name:	LAUSD-BELMONT/HOLLYWOOD #4/VCA
Alias Type:	Alternate Name
Alias Name:	304047
Alias Type:	Project Code (Site Code)
Alias Name:	304136
Alias Type:	Project Code (Site Code)
Alias Name:	19800042
Alias Type:	Envirostor ID Number

Completed Info:

Completed Area Name:	PROJECT WIDE
Completed Sub Area Name:	Not reported
Completed Document Type:	Phase 1
Completed Date:	02/11/2000
Comments:	Not reported

BELMONT/HOLLYWOOD NO. 4 (Continued) **S107735909**

Completed Area Name: PROJECT WIDE
Completed Sub Area Name: Not reported
Completed Document Type: Environmental Oversight Agreement
Completed Date: 02/10/2000
Comments: Not reported

Completed Area Name: PROJECT WIDE
Completed Sub Area Name: Not reported
Completed Document Type: Cost Recovery Closeout Memo
Completed Date: 08/20/2002
Comments: Not reported

Completed Area Name: PROJECT WIDE
Completed Sub Area Name: Not reported
Completed Document Type: Cost Recovery Closeout Memo
Completed Date: 04/22/2003
Comments: Not reported

Future Area Name: Not reported
Future Sub Area Name: Not reported
Future Document Type: Not reported
Future Due Date: Not reported
Schedule Area Name: Not reported
Schedule Sub Area Name: Not reported
Schedule Document Type: Not reported
Schedule Due Date: Not reported
Schedule Revised Date: Not reported

SCH:

Facility ID: 19800042
Site Type: School Investigation
Site Type Detail: School
Site Mgmt. Req.: NONE SPECIFIED
Acres: 1.6
National Priorities List: NO
Cleanup Oversight Agencies: SMBRP
Lead Agency: SMBRP
Lead Agency Description: DTSC - Site Cleanup Program
Project Manager: Not reported
Supervisor: Shahir Haddad
Division Branch: Southern California Schools & Brownfields Outreach
Site Code: 304136
Assembly: 51
Senate: 24
Special Program Status: Not reported
Status: Inactive - Needs Evaluation
Status Date: 08/20/2002
Restricted Use: NO
Funding: School District
Latitude: 34.08965
Longitude: -118.2836
APN: NONE SPECIFIED
Past Use: HOSPITAL
Potential COC: NONE SPECIFIED
Confirmed COC: NONE SPECIFIED
Potential Description: NONE SPECIFIED

BELMONT/HOLLYWOOD NO. 4 (Continued) **S107735909**

Alias Name: BELMONT/HOLLYWOOD #4
Alias Type: Alternate Name
Alias Name: LAUSD
Alias Type: Alternate Name
Alias Name: LAUSD-BELMONT/HOLLYWOOD #4/CDE
Alias Type: Alternate Name
Alias Name: LAUSD-BELMONT/HOLLYWOOD #4/VCA
Alias Type: Alternate Name
Alias Name: 304047
Alias Type: Project Code (Site Code)
Alias Name: 304136
Alias Type: Project Code (Site Code)
Alias Name: 19800042
Alias Type: Envirostor ID Number

Completed Info:
Completed Area Name: PROJECT WIDE
Completed Sub Area Name: Not reported
Completed Document Type: Phase 1
Completed Date: 02/11/2000
Comments: Not reported

Completed Area Name: PROJECT WIDE
Completed Sub Area Name: Not reported
Completed Document Type: Environmental Oversight Agreement
Completed Date: 02/10/2000
Comments: Not reported

Completed Area Name: PROJECT WIDE
Completed Sub Area Name: Not reported
Completed Document Type: Cost Recovery Closeout Memo
Completed Date: 08/20/2002
Comments: Not reported

Completed Area Name: PROJECT WIDE
Completed Sub Area Name: Not reported
Completed Document Type: Cost Recovery Closeout Memo
Completed Date: 04/22/2003
Comments: Not reported

Future Area Name: Not reported
Future Sub Area Name: Not reported
Future Document Type: Not reported
Future Due Date: Not reported
Schedule Area Name: Not reported
Schedule Sub Area Name: Not reported
Schedule Document Type: Not reported
Schedule Due Date: Not reported
Schedule Revised Date: Not reported

96
West
1/2-1
0.773 mi.
4084 ft.

Relative:
Lower

Actual:
358 ft.

DELUXE LABORATORIES INC
1377 N. SERRANO AVENUE
HOLLYWOOD, CA 90027

Database(s): RCRA-LQG, CA ENVIROSTOR, CA CPS-SLIC, CA HIST UST, ICIS, FINDS, ECHO, CA EMI, CA HAZNET, CA HIST CORTESE, LA Co. Site Mitigation

EDR ID Number: 1000428979
EPA ID Number: CAD981450281

RCRA-LQG:

Date form received by agency:	02/22/2008
Facility name:	DELUXE LABORATORIES INC
Facility address:	1377 N. SERRANO AVENUE HOLLYWOOD, CA 90027
EPA ID:	CAD981450281
Contact:	LUKE CHEN
Contact address:	Not reported Not reported
Contact country:	US
Contact telephone:	323-960-8613
Contact email:	LUKE.CHEN@BYDELUXE.COM
EPA Region:	09
Land type:	Private
Classification:	Large Quantity Generator
Description:	Handler: generates 1,000 kg or more of hazardous waste during any calendar month; or generates more than 1 kg of acutely hazardous waste during any calendar month; or generates more than 100 kg of any residue or contaminated soil, waste or other debris resulting from the cleanup of a spill, into or on any land or water, of acutely hazardous waste during any calendar month; or generates 1 kg or less of acutely hazardous waste during any calendar month, and accumulates more than 1 kg of acutely hazardous waste at any time; or generates 100 kg or less of any residue or contaminated soil, waste or other debris resulting from the cleanup of a spill, into or on any land or water, of acutely hazardous waste during any calendar month, and accumulates more than 100 kg of that material at any time

Owner/Operator Summary:

Owner/operator name:	DELUXE LABORATORIES
Owner/operator address:	Not reported Not reported
Owner/operator country:	US
Owner/operator telephone:	Not reported
Owner/operator email:	Not reported
Owner/operator fax:	Not reported
Owner/operator extension:	Not reported
Legal status:	Private
Owner/Operator Type:	Operator
Owner/Op start date:	12/17/1990
Owner/Op end date:	Not reported

Owner/operator name:	DELUXE LABORATORIES
Owner/operator address:	1377 N. SERRANO AVENUE HOLLYWOOD, CA 90027
Owner/operator country:	US
Owner/operator telephone:	Not reported

DELUXE LABORATORIES INC (Continued) **1000428979**

Owner/operator email: Not reported
Owner/operator fax: Not reported
Owner/operator extension: Not reported
Legal status: Private
Owner/Operator Type: Owner
Owner/Op start date: 12/17/1990
Owner/Op end date: Not reported

Handler Activities Summary:
U.S. importer of hazardous waste: No
Mixed waste (haz. and radioactive): No
Recycler of hazardous waste: No
Transporter of hazardous waste: No
Treater, storer or disposer of HW: No
Underground injection activity: No
On-site burner exemption: No
Furnace exemption: No
Used oil fuel burner: No
Used oil processor: No
User oil refiner: No
Used oil fuel marketer to burner: No
Used oil Specification marketer: No
Used oil transfer facility: No
Used oil transporter: No

. Waste code: D039
. Waste name: TETRACHLOROETHYLENE

Historical Generators:
Date form received by agency: 02/16/2006
Site name: DELUXE LABORATORIES
Classification: Large Quantity Generator

. Waste code: 214
. Waste name: Unspecified solvent mixture

. Waste code: 541
. Waste name: Photochemicals / photo processing waste

. Waste code: D001
. Waste name: IGNITABLE HAZARDOUS WASTES ARE THOSE WASTES WHICH HAVE A FLASHPOINT OF LESS THAN 140 DEGREES FAHRENHEIT AS DETERMINED BY A PENSKY-MARTENS CLOSED CUP FLASH POINT TESTER. ANOTHER METHOD OF DETERMINING THE FLASH POINT OF A WASTE IS TO REVIEW THE MATERIAL SAFETY DATA SHEET, WHICH CAN BE OBTAINED FROM THE MANUFACTURER OR DISTRIBUTOR OF THE MATERIAL. LACQUER THINNER IS AN EXAMPLE OF A COMMONLY USED SOLVENT WHICH WOULD BE CONSIDERED AS IGNITABLE HAZARDOUS WASTE.

. Waste code: D011
. Waste name: SILVER

. Waste code: D039
. Waste name: TETRACHLOROETHYLENE

. Waste code: F001
. Waste name: THE FOLLOWING SPENT HALOGENATED SOLVENTS USED IN DEGREASING:

DELUXE LABORATORIES INC (Continued) **1000428979**

TETRACHLOROETHYLENE, TRICHLOROETHYLENE, METHYLENE CHLORIDE, 1,1,1-TRICHLOROETHANE, CARBON TETRACHLORIDE, AND CHLORINATED FLUOROCARBONS; ALL SPENT SOLVENT MIXTURES/BLENDS USED IN DEGREASING CONTAINING, BEFORE USE, A TOTAL OF TEN PERCENT OR MORE (BY VOLUME) OF ONE OR MORE OF THE ABOVE HALOGENATED SOLVENTS OR THOSE SOLVENTS LISTED IN F002, F004, AND F005, AND STILL BOTTOMS FROM THE RECOVERY OF THESE SPENT SOLVENTS AND SPENT SOLVENT MIXTURES.

. Waste code: F002
. Waste name: THE FOLLOWING SPENT HALOGENATED SOLVENTS: TETRACHLOROETHYLENE, METHYLENE CHLORIDE, TRICHLOROETHYLENE, 1,1,1-TRICHLOROETHANE, CHLOROBENZENE, 1,1,2-TRICHLORO-1,2,2-TRIFLUOROETHANE, ORTHO-DICHLOROBENZENE, TRICHLOROFLUOROMETHANE, AND 1,1,2-TRICHLOROETHANE; ALL SPENT SOLVENT MIXTURES/BLENDS CONTAINING, BEFORE USE, A TOTAL OF TEN PERCENT OR MORE (BY VOLUME) OF ONE OR MORE OF THE ABOVE HALOGENATED SOLVENTS OR THOSE LISTED IN F001, F004, OR F005, AND STILL BOTTOMS FROM THE RECOVERY OF THESE SPENT SOLVENTS AND SPENT SOLVENT MIXTURES.

. Waste code: F005
. Waste name: THE FOLLOWING SPENT NON-HALOGENATED SOLVENTS: TOLUENE, METHYL ETHYL KETONE, CARBON DISULFIDE, ISOBUTANOL, PYRIDINE, BENZENE, 2-ETHOXYETHANOL, AND 2-NITROPROPANE; ALL SPENT SOLVENT MIXTURES/BLENDS CONTAINING, BEFORE USE, A TOTAL OF TEN PERCENT OR MORE (BY VOLUME) OF ONE OR MORE OF THE ABOVE NON-HALOGENATED SOLVENTS OR THOSE SOLVENTS LISTED IN F001, F002, OR F004; AND STILL BOTTOMS FROM THE RECOVERY OF THESE SPENT SOLVENTS AND SPENT SOLVENT MIXTURES.

Date form received by agency: 02/18/2004
Site name: DELUXE LABORATORIES, INC.
Classification: Large Quantity Generator

. Waste code: D001
. Waste name: IGNITABLE HAZARDOUS WASTES ARE THOSE WASTES WHICH HAVE A FLASHPOINT OF LESS THAN 140 DEGREES FAHRENHEIT AS DETERMINED BY A PENSKY-MARTENS CLOSED CUP FLASH POINT TESTER. ANOTHER METHOD OF DETERMINING THE FLASH POINT OF A WASTE IS TO REVIEW THE MATERIAL SAFETY DATA SHEET, WHICH CAN BE OBTAINED FROM THE MANUFACTURER OR DISTRIBUTOR OF THE MATERIAL. LACQUER THINNER IS AN EXAMPLE OF A COMMONLY USED SOLVENT WHICH WOULD BE CONSIDERED AS IGNITABLE HAZARDOUS WASTE.

. Waste code: D002
. Waste name: A WASTE WHICH HAS A PH OF LESS THAN 2 OR GREATER THAN 12.5 IS CONSIDERED TO BE A CORROSIVE HAZARDOUS WASTE. SODIUM HYDROXIDE, A CAUSTIC SOLUTION WITH A HIGH PH, IS OFTEN USED BY INDUSTRIES TO CLEAN OR DEGREASE PARTS. HYDROCHLORIC ACID, A SOLUTION WITH A LOW PH, IS USED BY MANY INDUSTRIES TO CLEAN METAL PARTS PRIOR TO PAINTING. WHEN THESE CAUSTIC OR ACID SOLUTIONS BECOME CONTAMINATED AND MUST BE DISPOSED, THE WASTE WOULD BE A CORROSIVE HAZARDOUS WASTE.

. Waste code: D011
. Waste name: SILVER

. Waste code: D039
. Waste name: TETRACHLOROETHYLENE

. Waste code: F002

DELUXE LABORATORIES INC (Continued) **1000428979**

. Waste name: THE FOLLOWING SPENT HALOGENATED SOLVENTS: TETRACHLOROETHYLENE, METHYLENE CHLORIDE, TRICHLOROETHYLENE, 1,1,1-TRICHLOROETHANE, CHLOROBENZENE, 1,1,2-TRICHLORO-1,2,2-TRIFLUOROETHANE, ORTHO-DICHLOROBENZENE, TRICHLOROFLUOROMETHANE, AND 1,1,2-TRICHLOROETHANE; ALL SPENT SOLVENT MIXTURES/BLENDS CONTAINING, BEFORE USE, A TOTAL OF TEN PERCENT OR MORE (BY VOLUME) OF ONE OR MORE OF THE ABOVE HALOGENATED SOLVENTS OR THOSE LISTED IN F001, F004, OR F005, AND STILL BOTTOMS FROM THE RECOVERY OF THESE SPENT SOLVENTS AND SPENT SOLVENT MIXTURES.

. Waste code: F005
. Waste name: THE FOLLOWING SPENT NON-HALOGENATED SOLVENTS: TOLUENE, METHYL ETHYL KETONE, CARBON DISULFIDE, ISOBUTANOL, PYRIDINE, BENZENE, 2-ETHOXYETHANOL, AND 2-NITROPROPANE; ALL SPENT SOLVENT MIXTURES/BLENDS CONTAINING, BEFORE USE, A TOTAL OF TEN PERCENT OR MORE (BY VOLUME) OF ONE OR MORE OF THE ABOVE NON-HALOGENATED SOLVENTS OR THOSE SOLVENTS LISTED IN F001, F002, OR F004; AND STILL BOTTOMS FROM THE RECOVERY OF THESE SPENT SOLVENTS AND SPENT SOLVENT MIXTURES.

Date form received by agency: 02/27/2002
Site name: DELUXE LABORATORIES, INC.
Classification: Large Quantity Generator

. Waste code: 141
. Waste name: Off-specification, aged, or surplus inorganics

. Waste code: 211
. Waste name: Halogenated solvents (chloroform, methyl chloride, perchloroethylene, etc.)

. Waste code: 214
. Waste name: Unspecified solvent mixture

. Waste code: 352
. Waste name: Other organic solids

. Waste code: 541
. Waste name: Photochemicals / photo processing waste

. Waste code: 791
. Waste name: Liquids with pH < 2

. Waste code: D001
. Waste name: IGNITABLE HAZARDOUS WASTES ARE THOSE WASTES WHICH HAVE A FLASHPOINT OF LESS THAN 140 DEGREES FAHRENHEIT AS DETERMINED BY A PENSKY-MARTENS CLOSED CUP FLASH POINT TESTER. ANOTHER METHOD OF DETERMINING THE FLASH POINT OF A WASTE IS TO REVIEW THE MATERIAL SAFETY DATA SHEET, WHICH CAN BE OBTAINED FROM THE MANUFACTURER OR DISTRIBUTOR OF THE MATERIAL. LACQUER THINNER IS AN EXAMPLE OF A COMMONLY USED SOLVENT WHICH WOULD BE CONSIDERED AS IGNITABLE HAZARDOUS WASTE.

. Waste code: D002
. Waste name: A WASTE WHICH HAS A PH OF LESS THAN 2 OR GREATER THAN 12.5 IS CONSIDERED TO BE A CORROSIVE HAZARDOUS WASTE. SODIUM HYDROXIDE, A CAUSTIC SOLUTION WITH A HIGH PH, IS OFTEN USED BY INDUSTRIES TO CLEAN OR DEGREASE PARTS. HYDROCHLORIC ACID, A SOLUTION WITH A LOW PH, IS USED BY MANY INDUSTRIES TO CLEAN METAL PARTS PRIOR TO PAINTING. WHEN

DELUXE LABORATORIES INC (Continued) **1000428979**

THESE CAUSTIC OR ACID SOLUTIONS BECOME CONTAMINATED AND MUST BE DISPOSED, THE WASTE WOULD BE A CORROSIVE HAZARDOUS WASTE.

. Waste code: D011
. Waste name: SILVER

. Waste code: D039
. Waste name: TETRACHLOROETHYLENE

. Waste code: F001
. Waste name: THE FOLLOWING SPENT HALOGENATED SOLVENTS USED IN DEGREASING: TETRACHLOROETHYLENE, TRICHLOROETHYLENE, METHYLENE CHLORIDE, 1,1,1-TRICHLOROETHANE, CARBON TETRACHLORIDE, AND CHLORINATED FLUOROCARBONS; ALL SPENT SOLVENT MIXTURES/BLENDS USED IN DEGREASING CONTAINING, BEFORE USE, A TOTAL OF TEN PERCENT OR MORE (BY VOLUME) OF ONE OR MORE OF THE ABOVE HALOGENATED SOLVENTS OR THOSE SOLVENTS LISTED IN F002, F004, AND F005, AND STILL BOTTOMS FROM THE RECOVERY OF THESE SPENT SOLVENTS AND SPENT SOLVENT MIXTURES.

. Waste code: F002
. Waste name: THE FOLLOWING SPENT HALOGENATED SOLVENTS: TETRACHLOROETHYLENE, METHYLENE CHLORIDE, TRICHLOROETHYLENE, 1,1,1-TRICHLOROETHANE, CHLOROBENZENE, 1,1,2-TRICHLORO-1,2,2-TRIFLUOROETHANE, ORTHO-DICHLOROBENZENE, TRICHLOROFLUOROMETHANE, AND 1,1,2-TRICHLOROETHANE; ALL SPENT SOLVENT MIXTURES/BLENDS CONTAINING, BEFORE USE, A TOTAL OF TEN PERCENT OR MORE (BY VOLUME) OF ONE OR MORE OF THE ABOVE HALOGENATED SOLVENTS OR THOSE LISTED IN F001, F004, OR F005, AND STILL BOTTOMS FROM THE RECOVERY OF THESE SPENT SOLVENTS AND SPENT SOLVENT MIXTURES.

. Waste code: F005
. Waste name: THE FOLLOWING SPENT NON-HALOGENATED SOLVENTS: TOLUENE, METHYL ETHYL KETONE, CARBON DISULFIDE, ISOBUTANOL, PYRIDINE, BENZENE, 2-ETHOXYETHANOL, AND 2-NITROPROPANE; ALL SPENT SOLVENT MIXTURES/BLENDS CONTAINING, BEFORE USE, A TOTAL OF TEN PERCENT OR MORE (BY VOLUME) OF ONE OR MORE OF THE ABOVE NON-HALOGENATED SOLVENTS OR THOSE SOLVENTS LISTED IN F001, F002, OR F004; AND STILL BOTTOMS FROM THE RECOVERY OF THESE SPENT SOLVENTS AND SPENT SOLVENT MIXTURES.

. Waste code: P012
. Waste name: ARSENIC OXIDE AS2O3

Date form received by agency: 10/12/2000
Site name: DELUXE LABORATORIES, INC.
Classification: Large Quantity Generator

Date form received by agency: 03/16/1999
Site name: DELUXE LABORATORIES
Classification: Large Quantity Generator

Date form received by agency: 09/01/1996
Site name: DELUXE LABORATORIES, INC
Classification: Large Quantity Generator

Date form received by agency: 12/29/1995
Site name: DELUXE LABRATORIES
Classification: Large Quantity Generator

DELUXE LABORATORIES INC (Continued) **1000428979**

Date form received by agency: 03/14/1994
Site name: DELUXE LABORATORIES
Classification: Large Quantity Generator

Date form received by agency: 01/31/1992
Site name: DELUXE LABORATORIES, INC
Classification: Large Quantity Generator

Date form received by agency: 04/10/1990
Site name: DELUXE LAB
Classification: Large Quantity Generator

Date form received by agency: 03/10/1986
Site name: DELUXE LABORATORIES, INC
Classification: Large Quantity Generator

Facility Has Received Notices of Violations:
Regulation violated: Not reported
Area of violation: Generators - General
Date violation determined: 02/05/2009
Date achieved compliance: 02/05/2009
Violation lead agency: State
Enforcement action: WRITTEN INFORMAL
Enforcement action date: 02/05/2009
Enf. disposition status: Not reported
Enf. disp. status date: Not reported
Enforcement lead agency: State
Proposed penalty amount: Not reported
Final penalty amount: Not reported
Paid penalty amount: Not reported

Evaluation Action Summary:
Evaluation date: 06/26/2015
Evaluation: COMPLIANCE EVALUATION INSPECTION ON-SITE
Area of violation: Not reported
Date achieved compliance: Not reported
Evaluation lead agency: State

Evaluation date: 02/05/2009
Evaluation: COMPLIANCE EVALUATION INSPECTION ON-SITE
Area of violation: Generators - General
Date achieved compliance: 02/05/2009
Evaluation lead agency: State

ENVIROSTOR:
Facility ID: 60001863
Status: Refer: 1248 Local Agency
Status Date: 05/09/2014
Site Code: 301604
Site Type: Evaluation
Site Type Detailed: Evaluation
Acres: 5
NPL: NO
Regulatory Agencies: SMBRP, LOS ANGELES COUNTY
Lead Agency: LOS ANGELES COUNTY
Program Manager: Manjul Bose
Supervisor: Javier Hinojosa

DELUXE LABORATORIES INC (Continued) **1000428979**

Division Branch: Cleanup Chatsworth
Assembly: 43
Senate: 24
Special Program: Not reported
Restricted Use: NO
Site Mgmt Req: NONE SPECIFIED
Funding: EPA Grant
Latitude: 34.09578
Longitude: -118.3087
APN: 5544-032-013, 5544-032-016, 5544032013, 5544032016
Past Use: PHOTOGRAPHIC PROCESSING
Potential COC: Under Investigation Tetrachloroethylene (PCE
Confirmed COC: NONE SPECIFIED
Potential Description: AQUI, IA, SOIL, SV, UE, WELL
Alias Name: 5544-032-013
Alias Type: APN
Alias Name: 5544-032-016
Alias Type: APN
Alias Name: 5544032013
Alias Type: APN
Alias Name: 5544032016
Alias Type: APN
Alias Name: CAN000909568
Alias Type: CERCLIS ID
Alias Name: SLT43206204
Alias Type: GeoTracker Global ID
Alias Name: 301604
Alias Type: Project Code (Site Code)
Alias Name: 60001863
Alias Type: Envirostor ID Number

Completed Info:
Completed Area Name: PROJECT WIDE
Completed Sub Area Name: Not reported
Completed Document Type: PA/SI Site Screening
Completed Date: 09/12/2013
Comments: Not reported

Completed Area Name: PROJECT WIDE
Completed Sub Area Name: Not reported
Completed Document Type: Correspondence
Completed Date: 04/01/2014
Comments: Correspondence Received.

Completed Area Name: PROJECT WIDE
Completed Sub Area Name: Not reported
Completed Document Type: Correspondence
Completed Date: 05/08/2014
Comments: SB 1248

Completed Area Name: PROJECT WIDE
Completed Sub Area Name: Not reported
Completed Document Type: Correspondence
Completed Date: 05/08/2014
Comments: Transfer of site to LACOFD

Future Area Name: Not reported
Future Sub Area Name: Not reported

DELUXE LABORATORIES INC (Continued) **1000428979**

Future Document Type: Not reported
Future Due Date: Not reported
Schedule Area Name: Not reported
Schedule Sub Area Name: Not reported
Schedule Document Type: Not reported
Schedule Due Date: Not reported
Schedule Revised Date: Not reported

CPS-SLIC:
Region: STATE
Facility Status: **Open - Inactive**
Status Date: 01/01/1965
Global Id: SLT43206204
Lead Agency: LA CNTY FIRE DEPT. (BILLING AND UST)
Lead Agency Case Number: Not reported
Latitude: 34.09553
Longitude: -118.308012
Case Type: Cleanup Program Site
Case Worker: Not reported
Local Agency: Not reported
RB Case Number: Not reported
File Location: Not reported
Potential Media Affected: Not reported
Potential Contaminants of Concern: Not reported
Site History: Not reported

Click here to access the California GeoTracker records for this facility:

HIST UST:
File Number: 00028E07
URL: http://geotracker.waterboards.ca.gov/ustpdfs/pdf/00028E07.pdf
Region: STATE
Facility ID: 00000067647
Facility Type: Other
Other Type: MOTION PICTURE PROCE
Contact Name: RICHARD GRENIER
Telephone: 2134626171
Owner Name: TWENTIETH CENTURY FOX FILM COR
Owner Address: 10201 W. PICO BLVD.
Owner City,St,Zip: LOS ANGELES, CA 90035
Total Tanks: 0001

Tank Num: 001
Container Num: ONE
Year Installed: 1973
Tank Capacity: 00020000
Tank Used for: WASTE
Type of Fuel: 4
Container Construction Thickness: /16 2
Leak Detection: Stock Inventor

Click here for Geo Tracker PDF:

ICIS:
Enforcement Action ID: CASCAA0000060370094000095
FRS ID: 110000784009

DELUXE LABORATORIES INC (Continued) **1000428979**

Action Name:	DELUXE LABORATORIES INC 060370094000095
Facility Name:	DELUXE LABORATORIES INC
Facility Address:	1377 N SERRANO AVE HOLLYWOOD, CA 90027
Enforcement Action Type:	Administrative Order
Facility County:	LOS ANGELES
Program System Acronym:	AIR
Enforcement Action Forum Desc:	Administrative - Formal
EA Type Code:	SCAAAO
Facility SIC Code:	7819
Federal Facility ID:	Not reported
Latitude in Decimal Degrees:	34.0965
Longitude in Decimal Degrees:	-118.30703
Permit Type Desc:	Not reported
Program System Acronym:	CASCA0000603700940
Facility NAICS Code:	512199
Tribal Land Code:	Not reported

Enforcement Action ID:	CASCAA00000603700940000094
FRS ID:	110000784009
Action Name:	DELUXE LABORATORIES INC 060370094000094
Facility Name:	DELUXE LABORATORIES INC
Facility Address:	1377 N SERRANO AVE HOLLYWOOD, CA 90027
Enforcement Action Type:	Notice of Violation
Facility County:	LOS ANGELES
Program System Acronym:	AIR
Enforcement Action Forum Desc:	Administrative - Informal
EA Type Code:	NOV
Facility SIC Code:	7819
Federal Facility ID:	Not reported
Latitude in Decimal Degrees:	34.0965
Longitude in Decimal Degrees:	-118.30703
Permit Type Desc:	Not reported
Program System Acronym:	CASCA0000603700940
Facility NAICS Code:	512199
Tribal Land Code:	Not reported

Enforcement Action ID:	CASCAA00000603700940000075
FRS ID:	110000784009
Action Name:	DELUXE LABORATORIES INC 060370094000075
Facility Name:	DELUXE LABORATORIES INC
Facility Address:	1377 N SERRANO AVE HOLLYWOOD, CA 90027
Enforcement Action Type:	Administrative Order
Facility County:	LOS ANGELES
Program System Acronym:	AIR
Enforcement Action Forum Desc:	Administrative - Formal
EA Type Code:	SCAAAO
Facility SIC Code:	7819
Federal Facility ID:	Not reported
Latitude in Decimal Degrees:	34.0965
Longitude in Decimal Degrees:	-118.30703
Permit Type Desc:	Not reported
Program System Acronym:	CASCA0000603700940
Facility NAICS Code:	512199
Tribal Land Code:	Not reported

DELUXE LABORATORIES INC (Continued) **1000428979**

Enforcement Action ID:	CASCAA0000060370094000074
FRS ID:	110000784009
Action Name:	DELUXE LABORATORIES INC 060370094000074
Facility Name:	DELUXE LABORATORIES INC
Facility Address:	1377 N SERRANO AVE HOLLYWOOD, CA 90027
Enforcement Action Type:	Notice of Violation
Facility County:	LOS ANGELES
Program System Acronym:	AIR
Enforcement Action Forum Desc:	Administrative - Informal
EA Type Code:	NOV
Facility SIC Code:	7819
Federal Facility ID:	Not reported
Latitude in Decimal Degrees:	34.0965
Longitude in Decimal Degrees:	-118.30703
Permit Type Desc:	Not reported
Program System Acronym:	CASCA0000603700940
Facility NAICS Code:	512199
Tribal Land Code:	Not reported

Enforcement Action ID:	CASCAA0000060370094000065
FRS ID:	110000784009
Action Name:	DELUXE LABORATORIES INC 060370094000065
Facility Name:	DELUXE LABORATORIES INC
Facility Address:	1377 N SERRANO AVE HOLLYWOOD, CA 90027
Enforcement Action Type:	Administrative Order
Facility County:	LOS ANGELES
Program System Acronym:	AIR
Enforcement Action Forum Desc:	Administrative - Formal
EA Type Code:	SCAAAO
Facility SIC Code:	7819
Federal Facility ID:	Not reported
Latitude in Decimal Degrees:	34.0965
Longitude in Decimal Degrees:	-118.30703
Permit Type Desc:	Not reported
Program System Acronym:	CASCA0000603700940
Facility NAICS Code:	512199
Tribal Land Code:	Not reported

Enforcement Action ID:	CASCAA0000060370094000064
FRS ID:	110000784009
Action Name:	DELUXE LABORATORIES INC 060370094000064
Facility Name:	DELUXE LABORATORIES INC
Facility Address:	1377 N SERRANO AVE HOLLYWOOD, CA 90027
Enforcement Action Type:	Notice of Violation
Facility County:	LOS ANGELES
Program System Acronym:	AIR
Enforcement Action Forum Desc:	Administrative - Informal
EA Type Code:	NOV
Facility SIC Code:	7819
Federal Facility ID:	Not reported
Latitude in Decimal Degrees:	34.0965
Longitude in Decimal Degrees:	-118.30703
Permit Type Desc:	Not reported
Program System Acronym:	CASCA0000603700940

DELUXE LABORATORIES INC (Continued) **1000428979**

Facility NAICS Code: 512199
Tribal Land Code: Not reported

Enforcement Action ID: CASCAA0000060370094000058
FRS ID: 110000784009
Action Name: DELUXE LABORATORIES INC 060370094000058
Facility Name: DELUXE LABORATORIES INC
Facility Address: 1377 N SERRANO AVE
HOLLYWOOD, CA 90027
Enforcement Action Type: Administrative Order
Facility County: LOS ANGELES
Program System Acronym: AIR
Enforcement Action Forum Desc: Administrative - Formal
EA Type Code: SCAAAO
Facility SIC Code: 7819
Federal Facility ID: Not reported
Latitude in Decimal Degrees: 34.0965
Longitude in Decimal Degrees: -118.30703
Permit Type Desc: Not reported
Program System Acronym: CASCA0000603700940
Facility NAICS Code: 512199
Tribal Land Code: Not reported

Enforcement Action ID: CASCAA0000060370094000057
FRS ID: 110000784009
Action Name: DELUXE LABORATORIES INC 060370094000057
Facility Name: DELUXE LABORATORIES INC
Facility Address: 1377 N SERRANO AVE
HOLLYWOOD, CA 90027
Enforcement Action Type: Notice of Violation
Facility County: LOS ANGELES
Program System Acronym: AIR
Enforcement Action Forum Desc: Administrative - Informal
EA Type Code: NOV
Facility SIC Code: 7819
Federal Facility ID: Not reported
Latitude in Decimal Degrees: 34.0965
Longitude in Decimal Degrees: -118.30703
Permit Type Desc: Not reported
Program System Acronym: CASCA0000603700940
Facility NAICS Code: 512199
Tribal Land Code: Not reported

Enforcement Action ID: CASCAA0000060370094000036
FRS ID: 110000784009
Action Name: DELUXE LABORATORIES INC 060370094000036
Facility Name: DELUXE LABORATORIES INC
Facility Address: 1377 N SERRANO AVE
HOLLYWOOD, CA 90027
Enforcement Action Type: Administrative Order
Facility County: LOS ANGELES
Program System Acronym: AIR
Enforcement Action Forum Desc: Administrative - Formal
EA Type Code: SCAAAO
Facility SIC Code: 7819
Federal Facility ID: Not reported
Latitude in Decimal Degrees: 34.0965

DELUXE LABORATORIES INC (Continued) **1000428979**

Longitude in Decimal Degrees: -118.30703
Permit Type Desc: Not reported
Program System Acronym: CASCA0000603700940
Facility NAICS Code: 512199
Tribal Land Code: Not reported

Enforcement Action ID: CASCAA0000060370094000035
FRS ID: 110000784009
Action Name: DELUXE LABORATORIES INC 060370094000035
Facility Name: DELUXE LABORATORIES INC
Facility Address: 1377 N SERRANO AVE
HOLLYWOOD, CA 90027
Enforcement Action Type: Notice of Violation
Facility County: LOS ANGELES
Program System Acronym: AIR
Enforcement Action Forum Desc: Administrative - Informal
EA Type Code: NOV
Facility SIC Code: 7819
Federal Facility ID: Not reported
Latitude in Decimal Degrees: 34.0965
Longitude in Decimal Degrees: -118.30703
Permit Type Desc: Not reported
Program System Acronym: CASCA0000603700940
Facility NAICS Code: 512199
Tribal Land Code: Not reported

FINDS:

Registry ID: 110000784009

Environmental Interest/Information System

AFS (Aerometric Information Retrieval System (AIRS) Facility Subsystem) replaces the former Compliance Data System (CDS), the National Emission Data System (NEDS), and the Storage and Retrieval of Aerometric Data (SAROAD). AIRS is the national repository for information concerning airborne pollution in the United States. AFS is used to track emissions and compliance data from industrial plants. AFS data are utilized by states to prepare State Implementation Plans to comply with regulatory programs and by EPA as an input for the estimation of total national emissions. AFS is undergoing a major redesign to support facility operating permits required under Title V of the Clean Air Act.

California Hazardous Waste Tracking System - Datamart (HWTS-DATAMART) provides California with information on hazardous waste shipments for generators, transporters, and treatment, storage, and disposal facilities.

RCRAInfo is a national information system that supports the Resource Conservation and Recovery Act (RCRA) program through the tracking of events and activities related to facilities that generate, transport, and treat, store, or dispose of hazardous waste. RCRAInfo allows RCRA program staff to track the notification, permit, compliance, and corrective action activities required under RCRA.

HAZARDOUS AIR POLLUTANT MAJOR

DELUXE LABORATORIES INC (Continued) **1000428979**

HAZARDOUS WASTE BIENNIAL REPORTER

STATE MASTER

AIR MINOR

Click this hyperlink while viewing on your computer to access additional FINDS: detail in the EDR Site Report.

ECHO:

Envid:	1000428979
Registry ID:	110000784009
DFR URL:	http://echo.epa.gov/detailed-facility-report?fid=110000784009

EMI:

Year:	1987
County Code:	19
Air Basin:	SC
Facility ID:	9668
Air District Name:	SC
SIC Code:	7819
Air District Name:	SOUTH COAST AQMD
Community Health Air Pollution Info System:	Not reported
Consolidated Emission Reporting Rule:	Not reported
Total Organic Hydrocarbon Gases Tons/Yr:	154
Reactive Organic Gases Tons/Yr:	4
Carbon Monoxide Emissions Tons/Yr:	1
NOX - Oxides of Nitrogen Tons/Yr:	2
SOX - Oxides of Sulphur Tons/Yr:	0
Particulate Matter Tons/Yr:	0
Part. Matter 10 Micrometers and Smllr Tons/Yr:	0

Year:	1990
County Code:	19
Air Basin:	SC
Facility ID:	9668
Air District Name:	SC
SIC Code:	7819
Air District Name:	SOUTH COAST AQMD
Community Health Air Pollution Info System:	Not reported
Consolidated Emission Reporting Rule:	Not reported
Total Organic Hydrocarbon Gases Tons/Yr:	211
Reactive Organic Gases Tons/Yr:	2
Carbon Monoxide Emissions Tons/Yr:	1
NOX - Oxides of Nitrogen Tons/Yr:	3
SOX - Oxides of Sulphur Tons/Yr:	0
Particulate Matter Tons/Yr:	0
Part. Matter 10 Micrometers and Smllr Tons/Yr:	0

Year:	1993
County Code:	19
Air Basin:	SC
Facility ID:	9668
Air District Name:	SC
SIC Code:	7819

DELUXE LABORATORIES INC (Continued) **1000428979**

Air District Name:	SOUTH COAST AQMD
Community Health Air Pollution Info System:	Not reported
Consolidated Emission Reporting Rule:	Not reported
Total Organic Hydrocarbon Gases Tons/Yr:	182
Reactive Organic Gases Tons/Yr:	2
Carbon Monoxide Emissions Tons/Yr:	1
NOX - Oxides of Nitrogen Tons/Yr:	2
SOX - Oxides of Sulphur Tons/Yr:	0
Particulate Matter Tons/Yr:	0
Part. Matter 10 Micrometers and Smllr Tons/Yr:	0

Year:	1995
County Code:	19
Air Basin:	SC
Facility ID:	9668
Air District Name:	SC
SIC Code:	7819
Air District Name:	SOUTH COAST AQMD
Community Health Air Pollution Info System:	Not reported
Consolidated Emission Reporting Rule:	Not reported
Total Organic Hydrocarbon Gases Tons/Yr:	182
Reactive Organic Gases Tons/Yr:	2
Carbon Monoxide Emissions Tons/Yr:	1
NOX - Oxides of Nitrogen Tons/Yr:	2
SOX - Oxides of Sulphur Tons/Yr:	0
Particulate Matter Tons/Yr:	0
Part. Matter 10 Micrometers and Smllr Tons/Yr:	0

Year:	1996
County Code:	19
Air Basin:	SC
Facility ID:	9668
Air District Name:	SC
SIC Code:	7819
Air District Name:	SOUTH COAST AQMD
Community Health Air Pollution Info System:	Not reported
Consolidated Emission Reporting Rule:	Not reported
Total Organic Hydrocarbon Gases Tons/Yr:	95
Reactive Organic Gases Tons/Yr:	8
Carbon Monoxide Emissions Tons/Yr:	1
NOX - Oxides of Nitrogen Tons/Yr:	4
SOX - Oxides of Sulphur Tons/Yr:	0
Particulate Matter Tons/Yr:	0
Part. Matter 10 Micrometers and Smllr Tons/Yr:	0

Year:	1997
County Code:	19
Air Basin:	SC
Facility ID:	9668
Air District Name:	SC
SIC Code:	7819
Air District Name:	SOUTH COAST AQMD
Community Health Air Pollution Info System:	Not reported
Consolidated Emission Reporting Rule:	Not reported
Total Organic Hydrocarbon Gases Tons/Yr:	63
Reactive Organic Gases Tons/Yr:	9
Carbon Monoxide Emissions Tons/Yr:	1

DELUXE LABORATORIES INC (Continued) **1000428979**

NOX - Oxides of Nitrogen Tons/Yr:	2
SOX - Oxides of Sulphur Tons/Yr:	0
Particulate Matter Tons/Yr:	0
Part. Matter 10 Micrometers and Smllr Tons/Yr:	0

Year:	1998
County Code:	19
Air Basin:	SC
Facility ID:	9668
Air District Name:	SC
SIC Code:	7819
Air District Name:	SOUTH COAST AQMD
Community Health Air Pollution Info System:	Not reported
Consolidated Emission Reporting Rule:	Not reported
Total Organic Hydrocarbon Gases Tons/Yr:	62
Reactive Organic Gases Tons/Yr:	8
Carbon Monoxide Emissions Tons/Yr:	1
NOX - Oxides of Nitrogen Tons/Yr:	2
SOX - Oxides of Sulphur Tons/Yr:	0
Particulate Matter Tons/Yr:	0
Part. Matter 10 Micrometers and Smllr Tons/Yr:	0

Year:	1999
County Code:	19
Air Basin:	SC
Facility ID:	9668
Air District Name:	SC
SIC Code:	7819
Air District Name:	SOUTH COAST AQMD
Community Health Air Pollution Info System:	Not reported
Consolidated Emission Reporting Rule:	Not reported
Total Organic Hydrocarbon Gases Tons/Yr:	63
Reactive Organic Gases Tons/Yr:	9
Carbon Monoxide Emissions Tons/Yr:	1
NOX - Oxides of Nitrogen Tons/Yr:	2
SOX - Oxides of Sulphur Tons/Yr:	0
Particulate Matter Tons/Yr:	0
Part. Matter 10 Micrometers and Smllr Tons/Yr:	0

Year:	2000
County Code:	19
Air Basin:	SC
Facility ID:	9668
Air District Name:	SC
SIC Code:	7819
Air District Name:	SOUTH COAST AQMD
Community Health Air Pollution Info System:	Not reported
Consolidated Emission Reporting Rule:	Not reported
Total Organic Hydrocarbon Gases Tons/Yr:	63
Reactive Organic Gases Tons/Yr:	9
Carbon Monoxide Emissions Tons/Yr:	1
NOX - Oxides of Nitrogen Tons/Yr:	2
SOX - Oxides of Sulphur Tons/Yr:	0
Particulate Matter Tons/Yr:	0
Part. Matter 10 Micrometers and Smllr Tons/Yr:	0

Year:	2001

DELUXE LABORATORIES INC (Continued) **1000428979**

County Code:	19
Air Basin:	SC
Facility ID:	9668
Air District Name:	SC
SIC Code:	7819
Air District Name:	SOUTH COAST AQMD
Community Health Air Pollution Info System:	Y
Consolidated Emission Reporting Rule:	Not reported
Total Organic Hydrocarbon Gases Tons/Yr:	9
Reactive Organic Gases Tons/Yr:	6
Carbon Monoxide Emissions Tons/Yr:	2
NOX - Oxides of Nitrogen Tons/Yr:	2
SOX - Oxides of Sulphur Tons/Yr:	0
Particulate Matter Tons/Yr:	0
Part. Matter 10 Micrometers and Smllr Tons/Yr:	0

Year:	2002
County Code:	19
Air Basin:	SC
Facility ID:	9668
Air District Name:	SC
SIC Code:	7819
Air District Name:	SOUTH COAST AQMD
Community Health Air Pollution Info System:	Not reported
Consolidated Emission Reporting Rule:	Not reported
Total Organic Hydrocarbon Gases Tons/Yr:	21
Reactive Organic Gases Tons/Yr:	8
Carbon Monoxide Emissions Tons/Yr:	2
NOX - Oxides of Nitrogen Tons/Yr:	2
SOX - Oxides of Sulphur Tons/Yr:	0
Particulate Matter Tons/Yr:	0
Part. Matter 10 Micrometers and Smllr Tons/Yr:	0

Year:	2003
County Code:	19
Air Basin:	SC
Facility ID:	9668
Air District Name:	SC
SIC Code:	7819
Air District Name:	SOUTH COAST AQMD
Community Health Air Pollution Info System:	Not reported
Consolidated Emission Reporting Rule:	Not reported
Total Organic Hydrocarbon Gases Tons/Yr:	21
Reactive Organic Gases Tons/Yr:	8
Carbon Monoxide Emissions Tons/Yr:	2
NOX - Oxides of Nitrogen Tons/Yr:	2
SOX - Oxides of Sulphur Tons/Yr:	0
Particulate Matter Tons/Yr:	0
Part. Matter 10 Micrometers and Smllr Tons/Yr:	0

Year:	2004
County Code:	19
Air Basin:	SC
Facility ID:	9668
Air District Name:	SC
SIC Code:	7819
Air District Name:	SOUTH COAST AQMD

DELUXE LABORATORIES INC (Continued) **1000428979**

Community Health Air Pollution Info System:	Y
Consolidated Emission Reporting Rule:	Not reported
Total Organic Hydrocarbon Gases Tons/Yr:	20.6291689
Reactive Organic Gases Tons/Yr:	8.26
Carbon Monoxide Emissions Tons/Yr:	1.67056
NOX - Oxides of Nitrogen Tons/Yr:	1.99224
SOX - Oxides of Sulphur Tons/Yr:	0.012705
Particulate Matter Tons/Yr:	0.151049
Part. Matter 10 Micrometers and Smllr Tons/Yr:	0.15

Year:	2005
County Code:	19
Air Basin:	SC
Facility ID:	9668
Air District Name:	SC
SIC Code:	7819
Air District Name:	SOUTH COAST AQMD
Community Health Air Pollution Info System:	Not reported
Consolidated Emission Reporting Rule:	Not reported
Total Organic Hydrocarbon Gases Tons/Yr:	12.80892
Reactive Organic Gases Tons/Yr:	5.148081802
Carbon Monoxide Emissions Tons/Yr:	1.73027
NOX - Oxides of Nitrogen Tons/Yr:	2.06108
SOX - Oxides of Sulphur Tons/Yr:	.01269
Particulate Matter Tons/Yr:	.15602
Part. Matter 10 Micrometers and Smllr Tons/Yr:	.15602

Year:	2006
County Code:	19
Air Basin:	SC
Facility ID:	9668
Air District Name:	SC
SIC Code:	7819
Air District Name:	SOUTH COAST AQMD
Community Health Air Pollution Info System:	Not reported
Consolidated Emission Reporting Rule:	Not reported
Total Organic Hydrocarbon Gases Tons/Yr:	31.93056721482485848
Reactive Organic Gases Tons/Yr:	13.978
Carbon Monoxide Emissions Tons/Yr:	1.862
NOX - Oxides of Nitrogen Tons/Yr:	2.217
SOX - Oxides of Sulphur Tons/Yr:	.013
Particulate Matter Tons/Yr:	.168
Part. Matter 10 Micrometers and Smllr Tons/Yr:	.168

Year:	2007
County Code:	19
Air Basin:	SC
Facility ID:	9668
Air District Name:	SC
SIC Code:	7819
Air District Name:	SOUTH COAST AQMD
Community Health Air Pollution Info System:	Not reported
Consolidated Emission Reporting Rule:	Not reported
Total Organic Hydrocarbon Gases Tons/Yr:	31.93056721482485848
Reactive Organic Gases Tons/Yr:	13.978
Carbon Monoxide Emissions Tons/Yr:	1.862
NOX - Oxides of Nitrogen Tons/Yr:	2.217

DELUXE LABORATORIES INC (Continued) **1000428979**

SOX - Oxides of Sulphur Tons/Yr:	.013
Particulate Matter Tons/Yr:	.168
Part. Matter 10 Micrometers and Smllr Tons/Yr:	.168

Year:	2008
County Code:	19
Air Basin:	SC
Facility ID:	9668
Air District Name:	SC
SIC Code:	7819
Air District Name:	SOUTH COAST AQMD
Community Health Air Pollution Info System:	Not reported
Consolidated Emission Reporting Rule:	Not reported
Total Organic Hydrocarbon Gases Tons/Yr:	11.81395764097906600
Reactive Organic Gases Tons/Yr:	4.73189286217087794 2
Carbon Monoxide Emissions Tons/Yr:	1.9
NOX - Oxides of Nitrogen Tons/Yr:	2.26
SOX - Oxides of Sulphur Tons/Yr:	.01
Particulate Matter Tons/Yr:	2.65
Part. Matter 10 Micrometers and Smllr Tons/Yr:	1.906

Year:	2009
County Code:	19
Air Basin:	SC
Facility ID:	9668
Air District Name:	SC
SIC Code:	7819
Air District Name:	SOUTH COAST AQMD
Community Health Air Pollution Info System:	Not reported
Consolidated Emission Reporting Rule:	Not reported
Total Organic Hydrocarbon Gases Tons/Yr:	2.0032785037725098
Reactive Organic Gases Tons/Yr:	0.80355200000000004
Carbon Monoxide Emissions Tons/Yr:	1.76
NOX - Oxides of Nitrogen Tons/Yr:	2.1299999999999999
SOX - Oxides of Sulphur Tons/Yr:	1.0212000000000001E-2
Particulate Matter Tons/Yr:	3.0526499999999999
Part. Matter 10 Micrometers and Smllr Tons/Yr:	2.1826500000000002

Year:	2010
County Code:	19
Air Basin:	SC
Facility ID:	9668
Air District Name:	SC
SIC Code:	7819
Air District Name:	SOUTH COAST AQMD
Community Health Air Pollution Info System:	Not reported
Consolidated Emission Reporting Rule:	Not reported
Total Organic Hydrocarbon Gases Tons/Yr:	1.8579135618271101
Reactive Organic Gases Tons/Yr:	0.74402999999999997
Carbon Monoxide Emissions Tons/Yr:	1.7987500000000001
NOX - Oxides of Nitrogen Tons/Yr:	2.1877499999999999
SOX - Oxides of Sulphur Tons/Yr:	0.01302
Particulate Matter Tons/Yr:	2.9736799999999999
Part. Matter 10 Micrometers and Smllr Tons/Yr:	2.1310790000000002

Year:	2011
County Code:	19

DELUXE LABORATORIES INC (Continued) **1000428979**

Air Basin:	SC
Facility ID:	9668
Air District Name:	SC
SIC Code:	7819
Air District Name:	SOUTH COAST AQMD
Community Health Air Pollution Info System:	Not reported
Consolidated Emission Reporting Rule:	Not reported
Total Organic Hydrocarbon Gases Tons/Yr:	0.94681702984
Reactive Organic Gases Tons/Yr:	0.3848
Carbon Monoxide Emissions Tons/Yr:	1.764
NOX - Oxides of Nitrogen Tons/Yr:	2.1
SOX - Oxides of Sulphur Tons/Yr:	0.0126
Particulate Matter Tons/Yr:	4.52864
Part. Matter 10 Micrometers and Smllr Tons/Yr:	3.217928

Year:	2012
County Code:	19
Air Basin:	SC
Facility ID:	9668
Air District Name:	SC
SIC Code:	7819
Air District Name:	SOUTH COAST AQMD
Community Health Air Pollution Info System:	Not reported
Consolidated Emission Reporting Rule:	Not reported
Total Organic Hydrocarbon Gases Tons/Yr:	1.1746819162
Reactive Organic Gases Tons/Yr:	0.47723
Carbon Monoxide Emissions Tons/Yr:	2.13696
NOX - Oxides of Nitrogen Tons/Yr:	2.544
SOX - Oxides of Sulphur Tons/Yr:	0.01526
Particulate Matter Tons/Yr:	4.56238
Part. Matter 10 Micrometers and Smllr Tons/Yr:	3.251668

Year:	2013
County Code:	19
Air Basin:	SC
Facility ID:	9668
Air District Name:	SC
SIC Code:	7819
Air District Name:	SOUTH COAST AQMD
Community Health Air Pollution Info System:	Not reported
Consolidated Emission Reporting Rule:	Not reported
Total Organic Hydrocarbon Gases Tons/Yr:	0.57130619375
Reactive Organic Gases Tons/Yr:	0.23391
Carbon Monoxide Emissions Tons/Yr:	1.56492
NOX - Oxides of Nitrogen Tons/Yr:	1.863
SOX - Oxides of Sulphur Tons/Yr:	0.01117
Particulate Matter Tons/Yr:	4.51062
Part. Matter 10 Micrometers and Smllr Tons/Yr:	3.199908

Year:	2014
County Code:	19
Air Basin:	SC
Facility ID:	9668
Air District Name:	SC
SIC Code:	7819
Air District Name:	SOUTH COAST AQMD
Community Health Air Pollution Info System:	Not reported

DELUXE LABORATORIES INC (Continued) **1000428979**

Consolidated Emission Reporting Rule: Not reported
Total Organic Hydrocarbon Gases Tons/Yr: 0.058181818182
Reactive Organic Gases Tons/Yr: 0.0256
Carbon Monoxide Emissions Tons/Yr: 0.39102
NOX - Oxides of Nitrogen Tons/Yr: 0.4655
SOX - Oxides of Sulphur Tons/Yr: 0.00279
Particulate Matter Tons/Yr: 1.82858
Part. Matter 10 Micrometers and Smllr Tons/Yr: 1.29062

HAZNET:
envid: 1000428979
Year: 2015
GEPAID: CAC002801303
Contact: RICHARD BROWN
Telephone: 3239608492
Mailing Name: Not reported
Mailing Address: 2400 W EMPIRE AVE
Mailing City,St,Zip: BURBANK, CA 915043331
Gen County: Los Angeles
TSD EPA ID: CAT080013352
TSD County: Los Angeles
Waste Category: Unspecified aqueous solution
Disposal Method: Other Recovery Of Reclamation For Reuse Including Acid Regeneration, Organics Recovery Ect
Tons: 2.1
Cat Decode: Not reported
Method Decode: Not reported
Facility County: Los Angeles

HIST CORTESE:
Region: CORTESE
Facility County Code: 19
Reg By: LTNKA
Reg Id: 3121

LA Co. Site Mitigation:
Facility ID: Not reported
Status: Not reported
Site ID: SD0000568
Jurisdiction: Not reported
Case ID: RO0001566
Abated: Yes
Assigned To: Michael Bravo
Entered Date: Not reported
Abated Date: 09/08/2015

S97 **RAMONA PRIMARY SITE NO. 2** **CA ENVIROSTOR S107737126**
SW **KINGSLEY DRIVE/ROMAINE AVENUE/ARDMORE AVE** **CA SCH N/A**
1/2-1 **LOS ANGELES, CA 90029**
0.795 mi.
4195 ft. **Site 1 of 2 in cluster S**

Relative: **Lower**
Actual: **322 ft.**

ENVIROSTOR:
Facility ID: 19880045
Status: Inactive - Withdrawn
Status Date: 02/10/2000

RAMONA PRIMARY SITE NO. 2 (Continued) **S107737126**

Site Code: 404040
Site Type: School Investigation
Site Type Detailed: School
Acres: 1.5
NPL: NO
Regulatory Agencies: SMBRP
Lead Agency: SMBRP
Program Manager: Not reported
Supervisor: Mark Malinowski
Division Branch: Southern California Schools & Brownfields Outreach
Assembly: 43
Senate: 24
Special Program: Not reported
Restricted Use: NO
Site Mgmt Req: NONE SPECIFIED
Funding: School District
Latitude: 34.08844
Longitude: -118.3023
APN: NONE SPECIFIED
Past Use: RESIDENTIAL AREA
Potential COC: NONE SPECIFIED
Confirmed COC: NONE SPECIFIED
Potential Description: NONE SPECIFIED
Alias Name: LA USD-RAMONA PRIMARY SITE #2/VCA
Alias Type: Alternate Name
Alias Name: LAUSD
Alias Type: Alternate Name
Alias Name: LAUSD-RAMONA PRIMARY SITE #2/CDE
Alias Type: Alternate Name
Alias Name: RAMONA PRIMARY SITE #2
Alias Type: Alternate Name
Alias Name: 304099
Alias Type: Project Code (Site Code)
Alias Name: 404040
Alias Type: Project Code (Site Code)
Alias Name: 19880045
Alias Type: Envirostor ID Number

Completed Info:
Completed Area Name: PROJECT WIDE
Completed Sub Area Name: Not reported
Completed Document Type: Environmental Oversight Agreement
Completed Date: 02/10/2000
Comments: Not reported

Completed Area Name: PROJECT WIDE
Completed Sub Area Name: Not reported
Completed Document Type: Phase 1
Completed Date: 02/11/2000
Comments: Not reported

Future Area Name: Not reported
Future Sub Area Name: Not reported
Future Document Type: Not reported
Future Due Date: Not reported
Schedule Area Name: Not reported
Schedule Sub Area Name: Not reported
Schedule Document Type: Not reported

RAMONA PRIMARY SITE NO. 2 (Continued) **S107737126**

Schedule Due Date: Not reported
Schedule Revised Date: Not reported

SCH:

Facility ID: 19880045
Site Type: School Investigation
Site Type Detail: School
Site Mgmt. Req.: NONE SPECIFIED
Acres: 1.5
National Priorities List: NO
Cleanup Oversight Agencies: SMBRP
Lead Agency: SMBRP
Lead Agency Description: DTSC - Site Cleanup Program
Project Manager: Not reported
Supervisor: Mark Malinowski
Division Branch: Southern California Schools & Brownfields Outreach
Site Code: 404040
Assembly: 43
Senate: 24
Special Program Status: Not reported
Status: Inactive - Withdrawn
Status Date: 02/10/2000
Restricted Use: NO
Funding: School District
Latitude: 34.08844
Longitude: -118.3023
APN: NONE SPECIFIED
Past Use: RESIDENTIAL AREA
Potential COC: NONE SPECIFIED
Confirmed COC: NONE SPECIFIED
Potential Description: NONE SPECIFIED
Alias Name: LA USD-RAMONA PRIMARY SITE #2/VCA
Alias Type: Alternate Name
Alias Name: LAUSD
Alias Type: Alternate Name
Alias Name: LAUSD-RAMONA PRIMARY SITE #2/CDE
Alias Type: Alternate Name
Alias Name: RAMONA PRIMARY SITE #2
Alias Type: Alternate Name
Alias Name: 304099
Alias Type: Project Code (Site Code)
Alias Name: 404040
Alias Type: Project Code (Site Code)
Alias Name: 19880045
Alias Type: Envirostor ID Number

Completed Info:
Completed Area Name: PROJECT WIDE
Completed Sub Area Name: Not reported
Completed Document Type: Environmental Oversight Agreement
Completed Date: 02/10/2000
Comments: Not reported

Completed Area Name: PROJECT WIDE
Completed Sub Area Name: Not reported
Completed Document Type: Phase 1

RAMONA PRIMARY SITE NO. 2 (Continued) **S107737126**

Completed Date:	02/11/2000
Comments:	Not reported
Future Area Name:	Not reported
Future Sub Area Name:	Not reported
Future Document Type:	Not reported
Future Due Date:	Not reported
Schedule Area Name:	Not reported
Schedule Sub Area Name:	Not reported
Schedule Document Type:	Not reported
Schedule Due Date:	Not reported
Schedule Revised Date:	Not reported

S98 **BELMONT/HOLLYWOOD NO. 2** **CA ENVIROSTOR S107735907**
SW **HARVARD BOULEVARD/ROMAINE STREET/KINGSLEY DRIVE** **CA SCH N/A**
1/2-1 **LOS ANGELES, CA 90029**
0.823 mi.
4347 ft. **Site 2 of 2 in cluster S**

Relative: **Lower**

Actual: **321 ft.**

ENVIROSTOR:

Facility ID:	19880048
Status:	Inactive - Needs Evaluation
Status Date:	02/11/2000
Site Code:	304134
Site Type:	School Investigation
Site Type Detailed:	School
Acres:	1.6
NPL:	NO
Regulatory Agencies:	SMBRP
Lead Agency:	SMBRP
Program Manager:	Not reported
Supervisor:	Shahir Haddad
Division Branch:	Southern California Schools & Brownfields Outreach
Assembly:	43
Senate:	24
Special Program:	Not reported
Restricted Use:	NO
Site Mgmt Req:	NONE SPECIFIED
Funding:	School District
Latitude:	34.08844
Longitude:	-118.3031
APN:	NONE SPECIFIED
Past Use:	RESIDENTIAL AREA
Potential COC:	NONE SPECIFIED
Confirmed COC:	NONE SPECIFIED
Potential Description:	NONE SPECIFIED
Alias Name:	BELMONT/HOLLYWOOD #2
Alias Type:	Alternate Name
Alias Name:	LAUSD
Alias Type:	Alternate Name
Alias Name:	LAUSD-BELMONT/HOLLYWOOD #2/CDE
Alias Type:	Alternate Name
Alias Name:	LAUSD-BELMONT/HOLLYWOOD #2/VCA
Alias Type:	Alternate Name
Alias Name:	304045
Alias Type:	Project Code (Site Code)
Alias Name:	304134
Alias Type:	Project Code (Site Code)

BELMONT/HOLLYWOOD NO. 2 (Continued) **S107735907**

Alias Name: 19880048
Alias Type: Envirostor ID Number

Completed Info:
Completed Area Name: PROJECT WIDE
Completed Sub Area Name: Not reported
Completed Document Type: Environmental Oversight Agreement
Completed Date: 02/10/2000
Comments: Not reported

Completed Area Name: PROJECT WIDE
Completed Sub Area Name: Not reported
Completed Document Type: Cost Recovery Closeout Memo
Completed Date: 08/20/2002
Comments: Not reported

Completed Area Name: PROJECT WIDE
Completed Sub Area Name: Not reported
Completed Document Type: Cost Recovery Closeout Memo
Completed Date: 04/22/2003
Comments: Not reported

Completed Area Name: PROJECT WIDE
Completed Sub Area Name: Not reported
Completed Document Type: Phase 1
Completed Date: 02/11/2000
Comments: Not reported

Future Area Name: Not reported
Future Sub Area Name: Not reported
Future Document Type: Not reported
Future Due Date: Not reported
Schedule Area Name: Not reported
Schedule Sub Area Name: Not reported
Schedule Document Type: Not reported
Schedule Due Date: Not reported
Schedule Revised Date: Not reported

SCH:

Facility ID: 19880048
Site Type: School Investigation
Site Type Detail: School
Site Mgmt. Req.: NONE SPECIFIED
Acres: 1.6
National Priorities List: NO
Cleanup Oversight Agencies: SMBRP
Lead Agency: SMBRP
Lead Agency Description: DTSC - Site Cleanup Program
Project Manager: Not reported
Supervisor: Shahir Haddad
Division Branch: Southern California Schools & Brownfields Outreach
Site Code: 304134
Assembly: 43
Senate: 24
Special Program Status: Not reported
Status: Inactive - Needs Evaluation

BELMONT/HOLLYWOOD NO. 2 (Continued) **S107735907**

Status Date:	02/11/2000
Restricted Use:	NO
Funding:	School District
Latitude:	34.08844
Longitude:	-118.3031
APN:	NONE SPECIFIED
Past Use:	RESIDENTIAL AREA
Potential COC:	NONE SPECIFIED
Confirmed COC:	NONE SPECIFIED
Potential Description:	NONE SPECIFIED
Alias Name:	BELMONT/HOLLYWOOD #2
Alias Type:	Alternate Name
Alias Name:	LAUSD
Alias Type:	Alternate Name
Alias Name:	LAUSD-BELMONT/HOLLYWOOD #2/CDE
Alias Type:	Alternate Name
Alias Name:	LAUSD-BELMONT/HOLLYWOOD #2/VCA
Alias Type:	Alternate Name
Alias Name:	304045
Alias Type:	Project Code (Site Code)
Alias Name:	304134
Alias Type:	Project Code (Site Code)
Alias Name:	19880048
Alias Type:	Envirostor ID Number

Completed Info:

Completed Area Name:	PROJECT WIDE
Completed Sub Area Name:	Not reported
Completed Document Type:	Environmental Oversight Agreement
Completed Date:	02/10/2000
Comments:	Not reported
Completed Area Name:	PROJECT WIDE
Completed Sub Area Name:	Not reported
Completed Document Type:	Cost Recovery Closeout Memo
Completed Date:	08/20/2002
Comments:	Not reported
Completed Area Name:	PROJECT WIDE
Completed Sub Area Name:	Not reported
Completed Document Type:	Cost Recovery Closeout Memo
Completed Date:	04/22/2003
Comments:	Not reported
Completed Area Name:	PROJECT WIDE
Completed Sub Area Name:	Not reported
Completed Document Type:	Phase 1
Completed Date:	02/11/2000
Comments:	Not reported
Future Area Name:	Not reported
Future Sub Area Name:	Not reported
Future Document Type:	Not reported
Future Due Date:	Not reported
Schedule Area Name:	Not reported
Schedule Sub Area Name:	Not reported
Schedule Document Type:	Not reported
Schedule Due Date:	Not reported

BELMONT/HOLLYWOOD NO. 2 (Continued) **S107735907**

Schedule Revised Date: Not reported

99
WSW
1/2-1
0.861 mi.
4546 ft.

CENTRAL REGION MIDDLE SCHOOL #5
FOUNTAIN AVENUE/SERRANO AVENUE
LOS ANGELES, CA 90029

CA ENVIROSTOR **S107736109**
CA SCH **N/A**

Relative:
Lower

Actual:
346 ft.

ENVIROSTOR:

Facility ID:	60000058
Status:	Inactive - Action Required
Status Date:	01/18/2006
Site Code:	304488
Site Type:	School Cleanup
Site Type Detailed:	School
Acres:	4.64
NPL:	NO
Regulatory Agencies:	SMBRP
Lead Agency:	SMBRP
Program Manager:	Not reported
Supervisor:	Javier Hinojosa
Division Branch:	Southern California Schools & Brownfields Outreach
Assembly:	43
Senate:	24
Special Program:	Not reported
Restricted Use:	NO
Site Mgmt Req:	NONE SPECIFIED
Funding:	School District
Latitude:	34.09454
Longitude:	-118.3084
APN:	5537-002-005, 5537-002-015-022, 5537-002-025-026, 5537-005-00, 5537-005-001-002, 5537002005
Past Use:	RESIDENTIAL AREA
Potential COC:	Benzene Lead Methyl tertbutyl ether (MTBE Polychlorinated biphenyls (PCBs Tetrachloroethylene (PCE
Confirmed COC:	NONE SPECIFIED
Potential Description:	IA, SOIL, SV
Alias Name:	LAUSD-PRPSD CENTRAL REGION MID SCL #5
Alias Type:	Alternate Name
Alias Name:	5537-002-005
Alias Type:	APN
Alias Name:	5537-002-015-022
Alias Type:	APN
Alias Name:	5537-002-025-026
Alias Type:	APN
Alias Name:	5537-005-00
Alias Type:	APN
Alias Name:	5537-005-001-002
Alias Type:	APN
Alias Name:	5537002005
Alias Type:	APN
Alias Name:	110033619421
Alias Type:	EPA (FRS #)
Alias Name:	304488
Alias Type:	Project Code (Site Code)
Alias Name:	60000058
Alias Type:	Envirostor ID Number

CENTRAL REGION MIDDLE SCHOOL #5 (Continued) **S107736109**

Completed Info:

Completed Area Name:	PROJECT WIDE
Completed Sub Area Name:	Not reported
Completed Document Type:	Environmental Oversight Agreement
Completed Date:	02/10/2000
Comments:	Not reported

Completed Area Name:	PROJECT WIDE
Completed Sub Area Name:	Not reported
Completed Document Type:	Preliminary Endangerment Assessment Report
Completed Date:	01/18/2006
Comments:	DTSC issued Further Action determination for a Supplemental Site Investigation to address soil gas from off-site migration and lead from Lead-Based Paint. District considering dropping project.

Completed Area Name:	PROJECT WIDE
Completed Sub Area Name:	Not reported
Completed Document Type:	Preliminary Endangerment Assessment Workplan
Completed Date:	03/15/2005
Comments:	Concurrence with SOW.

Future Area Name:	Not reported
Future Sub Area Name:	Not reported
Future Document Type:	Not reported
Future Due Date:	Not reported
Schedule Area Name:	Not reported
Schedule Sub Area Name:	Not reported
Schedule Document Type:	Not reported
Schedule Due Date:	Not reported
Schedule Revised Date:	Not reported

SCH:

Facility ID:	60000058
Site Type:	School Cleanup
Site Type Detail:	School
Site Mgmt. Req.:	NONE SPECIFIED
Acres:	4.64
National Priorities List:	NO
Cleanup Oversight Agencies:	SMBRP
Lead Agency:	SMBRP
Lead Agency Description:	DTSC - Site Cleanup Program
Project Manager:	Not reported
Supervisor:	Javier Hinojosa
Division Branch:	Southern California Schools & Brownfields Outreach
Site Code:	304488
Assembly:	43
Senate:	24
Special Program Status:	Not reported
Status:	Inactive - Action Required
Status Date:	01/18/2006
Restricted Use:	NO
Funding:	School District
Latitude:	34.09454
Longitude:	-118.3084
APN:	5537-002-005, 5537-002-015-022, 5537-002-025-026, 5537-005-00,

CENTRAL REGION MIDDLE SCHOOL #5 (Continued) **S107736109**

	5537-005-001-002, 5537002005
Past Use:	RESIDENTIAL AREA
Potential COC:	Benzene, Lead, Methyl tertbutyl ether (MTBE, Polychlorinated biphenyls (PCBs, Tetrachloroethylene (PCE
Confirmed COC:	NONE SPECIFIED
Potential Description:	IA, SOIL, SV
Alias Name:	LAUSD-PRPSD CENTRAL REGION MID SCL #5
Alias Type:	Alternate Name
Alias Name:	5537-002-005
Alias Type:	APN
Alias Name:	5537-002-015-022
Alias Type:	APN
Alias Name:	5537-002-025-026
Alias Type:	APN
Alias Name:	5537-005-00
Alias Type:	APN
Alias Name:	5537-005-001-002
Alias Type:	APN
Alias Name:	5537002005
Alias Type:	APN
Alias Name:	110033619421
Alias Type:	EPA (FRS #)
Alias Name:	304488
Alias Type:	Project Code (Site Code)
Alias Name:	60000058
Alias Type:	Envirostor ID Number

Completed Info:

Completed Area Name:	PROJECT WIDE
Completed Sub Area Name:	Not reported
Completed Document Type:	Environmental Oversight Agreement
Completed Date:	02/10/2000
Comments:	Not reported
Completed Area Name:	PROJECT WIDE
Completed Sub Area Name:	Not reported
Completed Document Type:	Preliminary Endangerment Assessment Report
Completed Date:	01/18/2006
Comments:	DTSC issued Further Action determination for a Supplemental Site Investigation to address soil gas from off-site migration and lead from Lead-Based Paint. District considering dropping project.
Completed Area Name:	PROJECT WIDE
Completed Sub Area Name:	Not reported
Completed Document Type:	Preliminary Endangerment Assessment Workplan
Completed Date:	03/15/2005
Comments:	Concurrence with SOW.
Future Area Name:	Not reported
Future Sub Area Name:	Not reported
Future Document Type:	Not reported
Future Due Date:	Not reported
Schedule Area Name:	Not reported
Schedule Sub Area Name:	Not reported
Schedule Document Type:	Not reported
Schedule Due Date:	Not reported
Schedule Revised Date:	Not reported

100
WNW
1/2-1
0.864 mi.
4562 ft.

QUANTITY PHOTO'S, INC.
5432 HOLLYWOOD BOULEVARD
HOLLYWOOD, CA 90027

CA ENVIROSTOR **S105722738**
N/A

Relative:
Higher

Actual:
394 ft.

ENVIROSTOR:

Facility ID:	71003286
Status:	Refer: Other Agency
Status Date:	Not reported
Site Code:	Not reported
Site Type:	Tiered Permit
Site Type Detailed:	Tiered Permit
Acres:	Not reported
NPL:	NO
Regulatory Agencies:	NONE SPECIFIED
Lead Agency:	NONE SPECIFIED
Program Manager:	Not reported
Supervisor:	Not reported
Division Branch:	Cleanup Chatsworth
Assembly:	43
Senate:	24
Special Program:	Not reported
Restricted Use:	NO
Site Mgmt Req:	NONE SPECIFIED
Funding:	Not reported
Latitude:	34.10172
Longitude:	-118.3082
APN:	NONE SPECIFIED
Past Use:	NONE SPECIFIED
Potential COC:	NONE SPECIFIED
Confirmed COC:	NONE SPECIFIED
Potential Description:	NONE SPECIFIED
Alias Name:	CAL000077190
Alias Type:	EPA Identification Number
Alias Name:	71003286
Alias Type:	Envirostor ID Number

Completed Info:

Completed Area Name:	Not reported
Completed Sub Area Name:	Not reported
Completed Document Type:	Not reported
Completed Date:	Not reported
Comments:	Not reported
Future Area Name:	Not reported
Future Sub Area Name:	Not reported
Future Document Type:	Not reported
Future Due Date:	Not reported
Schedule Area Name:	Not reported
Schedule Sub Area Name:	Not reported
Schedule Document Type:	Not reported
Schedule Due Date:	Not reported
Schedule Revised Date:	Not reported

101
SSW
1/2-1
0.903 mi.
4769 ft.

BELMONT/HOLLYWOOD NO. 5
LEMON GROVE AVENUE/KINGSLEY DRIVE
LOS ANGELES, CA 90029

CA ENVIROSTOR **S107735910**
CA SCH **N/A**

Relative:
Lower

Actual:
317 ft.

ENVIROSTOR:

Facility ID:	19880050
Status:	Inactive - Needs Evaluation
Status Date:	02/11/2000
Site Code:	304137
Site Type:	School Investigation
Site Type Detailed:	School
Acres:	0.8
NPL:	NO
Regulatory Agencies:	SMBRP
Lead Agency:	SMBRP
Program Manager:	Not reported
Supervisor:	Shahir Haddad
Division Branch:	Southern California Schools & Brownfields Outreach
Assembly:	43
Senate:	24
Special Program:	Not reported
Restricted Use:	NO
Site Mgmt Req:	NONE SPECIFIED
Funding:	School District
Latitude:	34.08627
Longitude:	-118.3016
APN:	NONE SPECIFIED
Past Use:	RESIDENTIAL AREA
Potential COC:	NONE SPECIFIED
Confirmed COC:	NONE SPECIFIED
Potential Description:	NONE SPECIFIED
Alias Name:	BELMONT/HOLLYWOOD #5
Alias Type:	Alternate Name
Alias Name:	LAUSD
Alias Type:	Alternate Name
Alias Name:	LAUSD-BELMONT/HOLLYWOOD #5/CDE
Alias Type:	Alternate Name
Alias Name:	LAUSD-BELMONT/HOLLYWOOD #5/VCA
Alias Type:	Alternate Name
Alias Name:	304048
Alias Type:	Project Code (Site Code)
Alias Name:	304137
Alias Type:	Project Code (Site Code)
Alias Name:	19880050
Alias Type:	Envirostor ID Number

Completed Info:

Completed Area Name:	PROJECT WIDE
Completed Sub Area Name:	Not reported
Completed Document Type:	Cost Recovery Closeout Memo
Completed Date:	04/22/2003
Comments:	Not reported
Completed Area Name:	PROJECT WIDE
Completed Sub Area Name:	Not reported
Completed Document Type:	Cost Recovery Closeout Memo
Completed Date:	08/20/2002
Comments:	Not reported

BELMONT/HOLLYWOOD NO. 5 (Continued) **S107735910**

Completed Area Name:	PROJECT WIDE
Completed Sub Area Name:	Not reported
Completed Document Type:	Phase 1
Completed Date:	02/11/2000
Comments:	Not reported
Future Area Name:	Not reported
Future Sub Area Name:	Not reported
Future Document Type:	Not reported
Future Due Date:	Not reported
Schedule Area Name:	Not reported
Schedule Sub Area Name:	Not reported
Schedule Document Type:	Not reported
Schedule Due Date:	Not reported
Schedule Revised Date:	Not reported

SCH:

Facility ID:	19880050
Site Type:	School Investigation
Site Type Detail:	School
Site Mgmt. Req.:	NONE SPECIFIED
Acres:	0.8
National Priorities List:	NO
Cleanup Oversight Agencies:	SMBRP
Lead Agency:	SMBRP
Lead Agency Description:	DTSC - Site Cleanup Program
Project Manager:	Not reported
Supervisor:	Shahir Haddad
Division Branch:	Southern California Schools & Brownfields Outreach
Site Code:	304137
Assembly:	43
Senate:	24
Special Program Status:	Not reported
Status:	Inactive - Needs Evaluation
Status Date:	02/11/2000
Restricted Use:	NO
Funding:	School District
Latitude:	34.08627
Longitude:	-118.3016
APN:	NONE SPECIFIED
Past Use:	RESIDENTIAL AREA
Potential COC:	NONE SPECIFIED
Confirmed COC:	NONE SPECIFIED
Potential Description:	NONE SPECIFIED
Alias Name:	BELMONT/HOLLYWOOD #5
Alias Type:	Alternate Name
Alias Name:	LAUSD
Alias Type:	Alternate Name
Alias Name:	LAUSD-BELMONT/HOLLYWOOD #5/CDE
Alias Type:	Alternate Name
Alias Name:	LAUSD-BELMONT/HOLLYWOOD #5/VCA
Alias Type:	Alternate Name
Alias Name:	304048
Alias Type:	Project Code (Site Code)
Alias Name:	304137
Alias Type:	Project Code (Site Code)

BELMONT/HOLLYWOOD NO. 5 (Continued) **S107735910**

Alias Name: 19880050
Alias Type: Envirostor ID Number

Completed Info:
Completed Area Name: PROJECT WIDE
Completed Sub Area Name: Not reported
Completed Document Type: Cost Recovery Closeout Memo
Completed Date: 04/22/2003
Comments: Not reported

Completed Area Name: PROJECT WIDE
Completed Sub Area Name: Not reported
Completed Document Type: Cost Recovery Closeout Memo
Completed Date: 08/20/2002
Comments: Not reported

Completed Area Name: PROJECT WIDE
Completed Sub Area Name: Not reported
Completed Document Type: Phase 1
Completed Date: 02/11/2000
Comments: Not reported

Future Area Name: Not reported
Future Sub Area Name: Not reported
Future Document Type: Not reported
Future Due Date: Not reported
Schedule Area Name: Not reported
Schedule Sub Area Name: Not reported
Schedule Document Type: Not reported
Schedule Due Date: Not reported
Schedule Revised Date: Not reported

102
SW
1/2-1
0.952 mi.
5026 ft.

HOLLYWOOD NEW CONTINUATION HS NO. 1 **CA ENVIROSTOR** **S105628642**
HARVARD BLVD/LEMON GROVE AVE/KINGSLEY DRIVE **CA SCH** **N/A**
LOS ANGELES, CA 90029

Relative:
Lower

Actual:
312 ft.

ENVIROSTOR:
Facility ID: 19880039
Status: Inactive - Withdrawn
Status Date: 02/10/2000
Site Code: 304155
Site Type: School Investigation
Site Type Detailed: School
Acres: 0.83
NPL: NO
Regulatory Agencies: SMBRP
Lead Agency: SMBRP
Program Manager: Not reported
Supervisor: Javier Hinojosa
Division Branch: Southern California Schools & Brownfields Outreach
Assembly: 53
Senate: 24
Special Program: Not reported
Restricted Use: NO
Site Mgmt Req: NONE SPECIFIED
Funding: School District

HOLLYWOOD NEW CONTINUATION HS NO. 1 (Continued) **S105628642**

Latitude: 34.08610
Longitude: -118.3031
APN: NONE SPECIFIED
Past Use: RESIDENTIAL AREA
Potential COC: NONE SPECIFIED
Confirmed COC: NONE SPECIFIED
Potential Description: NONE SPECIFIED
Alias Name: HOLLYWOOD NEW CONTINUATION HS #1
Alias Type: Alternate Name
Alias Name: LAUSD-HOLLYWOOD NEW CONT. HI SCH #1
Alias Type: Alternate Name
Alias Name: LAUSD-HOLLYWOOD NEW CONT. HI SCH #1/VCA
Alias Type: Alternate Name
Alias Name: LOS ANGELES UNIFIED SCHOOL DISTRICT
Alias Type: Alternate Name
Alias Name: 304035
Alias Type: Project Code (Site Code)
Alias Name: 304155
Alias Type: Project Code (Site Code)
Alias Name: 19880039
Alias Type: Envirostor ID Number

Completed Info:
Completed Area Name: PROJECT WIDE
Completed Sub Area Name: Not reported
Completed Document Type: Environmental Oversight Agreement
Completed Date: 02/10/2000
Comments: Not reported

Completed Area Name: PROJECT WIDE
Completed Sub Area Name: Not reported
Completed Document Type: Cost Recovery Closeout Memo
Completed Date: 08/22/2002
Comments: Not reported

Completed Area Name: PROJECT WIDE
Completed Sub Area Name: Not reported
Completed Document Type: Cost Recovery Closeout Memo
Completed Date: 08/22/2002
Comments: Not reported

Completed Area Name: PROJECT WIDE
Completed Sub Area Name: Not reported
Completed Document Type: Phase 1
Completed Date: 01/25/2001
Comments: Not reported

Future Area Name: Not reported
Future Sub Area Name: Not reported
Future Document Type: Not reported
Future Due Date: Not reported
Schedule Area Name: Not reported
Schedule Sub Area Name: Not reported
Schedule Document Type: Not reported
Schedule Due Date: Not reported
Schedule Revised Date: Not reported

HOLLYWOOD NEW CONTINUATION HS NO. 1 (Continued) **S105628642**

SCH:

Facility ID:	19880039
Site Type:	School Investigation
Site Type Detail:	School
Site Mgmt. Req.:	NONE SPECIFIED
Acres:	0.83
National Priorities List:	NO
Cleanup Oversight Agencies:	SMBRP
Lead Agency:	SMBRP
Lead Agency Description:	DTSC - Site Cleanup Program
Project Manager:	Not reported
Supervisor:	Javier Hinojosa
Division Branch:	Southern California Schools & Brownfields Outreach
Site Code:	304155
Assembly:	53
Senate:	24
Special Program Status:	Not reported
Status:	Inactive - Withdrawn
Status Date:	02/10/2000
Restricted Use:	NO
Funding:	School District
Latitude:	34.08610
Longitude:	-118.3031
APN:	NONE SPECIFIED
Past Use:	RESIDENTIAL AREA
Potential COC:	NONE SPECIFIED
Confirmed COC:	NONE SPECIFIED
Potential Description:	NONE SPECIFIED
Alias Name:	HOLLYWOOD NEW CONTINUATION HS #1
Alias Type:	Alternate Name
Alias Name:	LAUSD-HOLLYWOOD NEW CONT. HI SCH #1
Alias Type:	Alternate Name
Alias Name:	LAUSD-HOLLYWOOD NEW CONT. HI SCH #1/VCA
Alias Type:	Alternate Name
Alias Name:	LOS ANGELES UNIFIED SCHOOL DISTRICT
Alias Type:	Alternate Name
Alias Name:	304035
Alias Type:	Project Code (Site Code)
Alias Name:	304155
Alias Type:	Project Code (Site Code)
Alias Name:	19880039
Alias Type:	Envirostor ID Number

Completed Info:

Completed Area Name:	PROJECT WIDE
Completed Sub Area Name:	Not reported
Completed Document Type:	Environmental Oversight Agreement
Completed Date:	02/10/2000
Comments:	Not reported
Completed Area Name:	PROJECT WIDE
Completed Sub Area Name:	Not reported
Completed Document Type:	Cost Recovery Closeout Memo
Completed Date:	08/22/2002
Comments:	Not reported

HOLLYWOOD NEW CONTINUATION HS NO. 1 (Continued) **S105628642**

Completed Area Name: PROJECT WIDE
Completed Sub Area Name: Not reported
Completed Document Type: Cost Recovery Closeout Memo
Completed Date: 08/22/2002
Comments: Not reported

Completed Area Name: PROJECT WIDE
Completed Sub Area Name: Not reported
Completed Document Type: Phase 1
Completed Date: 01/25/2001
Comments: Not reported

Future Area Name: Not reported
Future Sub Area Name: Not reported
Future Document Type: Not reported
Future Due Date: Not reported
Schedule Area Name: Not reported
Schedule Sub Area Name: Not reported
Schedule Document Type: Not reported
Schedule Due Date: Not reported
Schedule Revised Date: Not reported

T103 **RAMONA PRIMARY SITE NO. 3** **CA ENVIROSTOR** **S107737127**
SW **OXFORD AVENUE/ROMAINE AVENUE/SERRANO AVE** **CA SCH** **N/A**
1/2-1 **LOS ANGELES, CA 90029**
0.978 mi.
5162 ft. **Site 1 of 2 in cluster T**

Relative: **Lower**

Actual: **319 ft.**

ENVIROSTOR:
Facility ID: 19880046
Status: Inactive - Withdrawn
Status Date: 02/10/2000
Site Code: 404041
Site Type: School Investigation
Site Type Detailed: School
Acres: 1.5
NPL: NO
Regulatory Agencies: SMBRP
Lead Agency: SMBRP
Program Manager: Not reported
Supervisor: Mark Malinowski
Division Branch: Southern California Schools & Brownfields Outreach
Assembly: 53
Senate: 24
Special Program: Not reported
Restricted Use: NO
Site Mgmt Req: NONE SPECIFIED
Funding: School District
Latitude: 34.08845
Longitude: -118.3069
APN: NONE SPECIFIED
Past Use: RESIDENTIAL AREA
Potential COC: NONE SPECIFIED
Confirmed COC: NONE SPECIFIED
Potential Description: NONE SPECIFIED
Alias Name: LA USD-RAMONA PRIMARY SITE #3/VCA
Alias Type: Alternate Name
Alias Name: LAUSD

RAMONA PRIMARY SITE NO. 3 (Continued) **S107737127**

Alias Type: Alternate Name
Alias Name: LAUSD-RAMONA PRIMARY SITE #3/CDE
Alias Type: Alternate Name
Alias Name: RAMONA PRIMARY SITE #3
Alias Type: Alternate Name
Alias Name: 304100
Alias Type: Project Code (Site Code)
Alias Name: 404041
Alias Type: Project Code (Site Code)
Alias Name: 19880046
Alias Type: Envirostor ID Number

Completed Info:
Completed Area Name: PROJECT WIDE
Completed Sub Area Name: Not reported
Completed Document Type: Environmental Oversight Agreement
Completed Date: 02/10/2000
Comments: Not reported

Completed Area Name: PROJECT WIDE
Completed Sub Area Name: Not reported
Completed Document Type: Phase 1
Completed Date: 02/11/2000
Comments: Not reported

Completed Area Name: PROJECT WIDE
Completed Sub Area Name: Not reported
Completed Document Type: Cost Recovery Closeout Memo
Completed Date: 01/13/2015
Comments: Not reported

Future Area Name: Not reported
Future Sub Area Name: Not reported
Future Document Type: Not reported
Future Due Date: Not reported
Schedule Area Name: Not reported
Schedule Sub Area Name: Not reported
Schedule Document Type: Not reported
Schedule Due Date: Not reported
Schedule Revised Date: Not reported

SCH:

Facility ID: 19880046
Site Type: School Investigation
Site Type Detail: School
Site Mgmt. Req.: NONE SPECIFIED
Acres: 1.5
National Priorities List: NO
Cleanup Oversight Agencies: SMBRP
Lead Agency: SMBRP
Lead Agency Description: DTSC - Site Cleanup Program
Project Manager: Not reported
Supervisor: Mark Malinowski
Division Branch: Southern California Schools & Brownfields Outreach
Site Code: 404041
Assembly: 53

RAMONA PRIMARY SITE NO. 3 (Continued) **S107737127**

Senate:	24
Special Program Status:	Not reported
Status:	Inactive - Withdrawn
Status Date:	02/10/2000
Restricted Use:	NO
Funding:	School District
Latitude:	34.08845
Longitude:	-118.3069
APN:	NONE SPECIFIED
Past Use:	RESIDENTIAL AREA
Potential COC:	NONE SPECIFIED
Confirmed COC:	NONE SPECIFIED
Potential Description:	NONE SPECIFIED
Alias Name:	LA USD-RAMONA PRIMARY SITE #3/VCA
Alias Type:	Alternate Name
Alias Name:	LAUSD
Alias Type:	Alternate Name
Alias Name:	LAUSD-RAMONA PRIMARY SITE #3/CDE
Alias Type:	Alternate Name
Alias Name:	RAMONA PRIMARY SITE #3
Alias Type:	Alternate Name
Alias Name:	304100
Alias Type:	Project Code (Site Code)
Alias Name:	404041
Alias Type:	Project Code (Site Code)
Alias Name:	19880046
Alias Type:	Envirostor ID Number

Completed Info:

Completed Area Name:	PROJECT WIDE
Completed Sub Area Name:	Not reported
Completed Document Type:	Environmental Oversight Agreement
Completed Date:	02/10/2000
Comments:	Not reported
Completed Area Name:	PROJECT WIDE
Completed Sub Area Name:	Not reported
Completed Document Type:	Phase 1
Completed Date:	02/11/2000
Comments:	Not reported
Completed Area Name:	PROJECT WIDE
Completed Sub Area Name:	Not reported
Completed Document Type:	Cost Recovery Closeout Memo
Completed Date:	01/13/2015
Comments:	Not reported
Future Area Name:	Not reported
Future Sub Area Name:	Not reported
Future Document Type:	Not reported
Future Due Date:	Not reported
Schedule Area Name:	Not reported
Schedule Sub Area Name:	Not reported
Schedule Document Type:	Not reported
Schedule Due Date:	Not reported
Schedule Revised Date:	Not reported

T104 **RAMONA PRIMARY SITE NO. 6** **CA ENVIROSTOR** **S107737128**
SW **OXFORD AVENUE/ROMAINE AVENUE/SERRANO AVE** **CA SCH** **N/A**
1/2-1 **LOS ANGELES, CA 90029**
0.978 mi.
5162 ft. **Site 2 of 2 in cluster T**

Relative: **Lower**

Actual: **319 ft.**

ENVIROSTOR:

Facility ID:	19880070
Status:	Inactive - Withdrawn
Status Date:	02/20/2013
Site Code:	304119
Site Type:	School Investigation
Site Type Detailed:	School
Acres:	1.58
NPL:	NO
Regulatory Agencies:	SMBRP
Lead Agency:	SMBRP
Program Manager:	Not reported
Supervisor:	Javier Hinojosa
Division Branch:	Southern California Schools & Brownfields Outreach
Assembly:	53
Senate:	24
Special Program:	Not reported
Restricted Use:	NO
Site Mgmt Req:	NONE SPECIFIED
Funding:	School District
Latitude:	34.08845
Longitude:	-118.3069
APN:	NONE SPECIFIED
Past Use:	RESIDENTIAL AREA
Potential COC:	Under Investigation
Confirmed COC:	NONE SPECIFIED
Potential Description:	SOIL
Alias Name:	LAUSD-RAMONA PRIMARY #6/CDE
Alias Type:	Alternate Name
Alias Name:	LAUSD-RAMONA PRIMARY #6/VCA
Alias Type:	Alternate Name
Alias Name:	LOS ANGELES UNIFIED SCHOOL DISTRICT
Alias Type:	Alternate Name
Alias Name:	RAMONA PRIMARY SITE #6
Alias Type:	Alternate Name
Alias Name:	304069
Alias Type:	Project Code (Site Code)
Alias Name:	304119
Alias Type:	Project Code (Site Code)
Alias Name:	19880070
Alias Type:	Envirostor ID Number

Completed Info:

Completed Area Name:	PROJECT WIDE
Completed Sub Area Name:	Not reported
Completed Document Type:	Environmental Oversight Agreement
Completed Date:	02/10/2000
Comments:	Not reported
Completed Area Name:	PROJECT WIDE
Completed Sub Area Name:	Not reported
Completed Document Type:	Cost Recovery Closeout Memo
Completed Date:	08/20/2002
Comments:	Confirmed with Los Angeles Unified School District the project was

RAMONA PRIMARY SITE NO. 6 (Continued) **S107737128**

dropped.

Completed Area Name:	PROJECT WIDE
Completed Sub Area Name:	Not reported
Completed Document Type:	Phase 1
Completed Date:	02/11/2000
Comments:	Not reported
Future Area Name:	Not reported
Future Sub Area Name:	Not reported
Future Document Type:	Not reported
Future Due Date:	Not reported
Schedule Area Name:	Not reported
Schedule Sub Area Name:	Not reported
Schedule Document Type:	Not reported
Schedule Due Date:	Not reported
Schedule Revised Date:	Not reported

SCH:

Facility ID:	19880070
Site Type:	School Investigation
Site Type Detail:	School
Site Mgmt. Req.:	NONE SPECIFIED
Acres:	1.58
National Priorities List:	NO
Cleanup Oversight Agencies:	SMBRP
Lead Agency:	SMBRP
Lead Agency Description:	DTSC - Site Cleanup Program
Project Manager:	Not reported
Supervisor:	Javier Hinojosa
Division Branch:	Southern California Schools & Brownfields Outreach
Site Code:	304119
Assembly:	53
Senate:	24
Special Program Status:	Not reported
Status:	Inactive - Withdrawn
Status Date:	02/20/2013
Restricted Use:	NO
Funding:	School District
Latitude:	34.08845
Longitude:	-118.3069
APN:	NONE SPECIFIED
Past Use:	RESIDENTIAL AREA
Potential COC:	Under Investigation
Confirmed COC:	NONE SPECIFIED
Potential Description:	SOIL
Alias Name:	LAUSD-RAMONA PRIMARY #6/CDE
Alias Type:	Alternate Name
Alias Name:	LAUSD-RAMONA PRIMARY #6/VCA
Alias Type:	Alternate Name
Alias Name:	LOS ANGELES UNIFIED SCHOOL DISTRICT
Alias Type:	Alternate Name
Alias Name:	RAMONA PRIMARY SITE #6
Alias Type:	Alternate Name
Alias Name:	304069
Alias Type:	Project Code (Site Code)

RAMONA PRIMARY SITE NO. 6 (Continued) **S107737128**

Alias Name: 304119
Alias Type: Project Code (Site Code)
Alias Name: 19880070
Alias Type: Envirostor ID Number

Completed Info:
Completed Area Name: PROJECT WIDE
Completed Sub Area Name: Not reported
Completed Document Type: Environmental Oversight Agreement
Completed Date: 02/10/2000
Comments: Not reported

Completed Area Name: PROJECT WIDE
Completed Sub Area Name: Not reported
Completed Document Type: Cost Recovery Closeout Memo
Completed Date: 08/20/2002
Comments: Confirmed with Los Angeles Unified School District the project was dropped.

Completed Area Name: PROJECT WIDE
Completed Sub Area Name: Not reported
Completed Document Type: Phase 1
Completed Date: 02/11/2000
Comments: Not reported

Future Area Name: Not reported
Future Sub Area Name: Not reported
Future Document Type: Not reported
Future Due Date: Not reported
Schedule Area Name: Not reported
Schedule Sub Area Name: Not reported
Schedule Document Type: Not reported
Schedule Due Date: Not reported
Schedule Revised Date: Not reported

105
South
1/2-1
0.984 mi.
5193 ft.

CHEVRON USA INC.
4166 MELROSE AVE. #93371
LOS ANGELES, CA 90029

CA Notify 65 **S100177975**
N/A

Relative:
Lower

Actual:
295 ft.

NOTIFY 65:
Date Reported: Not reported
Staff Initials: Not reported
Board File Number: Not reported
Facility Type: Not reported
Discharge Date: Not reported
Issue Date: Not reported
Incident Description: Not reported

Count: 1 records. ORPHAN SUMMARY

City	EDR ID	Site Name	Site Address	Zip	Database(s)
LOS ANGELES	S109422338	SOUTHERN CALIFORNIA DISPOSAL	186TH STREET AND VERMONT AVENU		CA SWF/LF

GOVERNMENT RECORDS SEARCHED / DATA CURRENCY TRACKING

To maintain currency of the following federal and state databases, EDR contacts the appropriate governmental agency on a monthly or quarterly basis, as required.

Number of Days to Update: Provides confirmation that EDR is reporting records that have been updated within 90 days from the date the government agency made the information available to the public.

STANDARD ENVIRONMENTAL RECORDS

Federal NPL site list

NPL: National Priority List

National Priorities List (Superfund). The NPL is a subset of CERCLIS and identifies over 1,200 sites for priority cleanup under the Superfund Program. NPL sites may encompass relatively large areas. As such, EDR provides polygon coverage for over 1,000 NPL site boundaries produced by EPA's Environmental Photographic Interpretation Center (EPIC) and regional EPA offices.

Date of Government Version: 11/14/2018
Date Data Arrived at EDR: 11/27/2018
Date Made Active in Reports: 12/07/2018
Number of Days to Update: 10

Source: EPA
Telephone: N/A
Last EDR Contact: 12/28/2018
Next Scheduled EDR Contact: 04/15/2019
Data Release Frequency: Quarterly

NPL Site Boundaries

Sources:

EPA's Environmental Photographic Interpretation Center (EPIC)
Telephone: 202-564-7333

EPA Region 1
Telephone 617-918-1143

EPA Region 6
Telephone: 214-655-6659

EPA Region 3
Telephone 215-814-5418

EPA Region 7
Telephone: 913-551-7247

EPA Region 4
Telephone 404-562-8033

EPA Region 8
Telephone: 303-312-6774

EPA Region 5
Telephone 312-886-6686

EPA Region 9
Telephone: 415-947-4246

EPA Region 10
Telephone 206-553-8665

Proposed NPL: Proposed National Priority List Sites

A site that has been proposed for listing on the National Priorities List through the issuance of a proposed rule in the Federal Register. EPA then accepts public comments on the site, responds to the comments, and places on the NPL those sites that continue to meet the requirements for listing.

Date of Government Version: 11/14/2018
Date Data Arrived at EDR: 11/27/2018
Date Made Active in Reports: 12/07/2018
Number of Days to Update: 10

Source: EPA
Telephone: N/A
Last EDR Contact: 12/28/2018
Next Scheduled EDR Contact: 04/15/2019
Data Release Frequency: Quarterly

NPL LIENS: Federal Superfund Liens

Federal Superfund Liens. Under the authority granted the USEPA by CERCLA of 1980, the USEPA has the authority to file liens against real property in order to recover remedial action expenditures or when the property owner received notification of potential liability. USEPA compiles a listing of filed notices of Superfund Liens.

Date of Government Version: 10/15/1991
Date Data Arrived at EDR: 02/02/1994
Date Made Active in Reports: 03/30/1994
Number of Days to Update: 56

Source: EPA
Telephone: 202-564-4267
Last EDR Contact: 08/15/2011
Next Scheduled EDR Contact: 11/28/2011
Data Release Frequency: No Update Planned

Federal Delisted NPL site list

Delisted NPL: National Priority List Deletions

The National Oil and Hazardous Substances Pollution Contingency Plan (NCP) establishes the criteria that the EPA uses to delete sites from the NPL. In accordance with 40 CFR 300.425.(e), sites may be deleted from the NPL where no further response is appropriate.

Date of Government Version: 11/14/2018
Date Data Arrived at EDR: 11/27/2018
Date Made Active in Reports: 12/07/2018
Number of Days to Update: 10

Source: EPA
Telephone: N/A
Last EDR Contact: 12/28/2018
Next Scheduled EDR Contact: 04/15/2019
Data Release Frequency: Quarterly

Federal CERCLIS list

FEDERAL FACILITY: Federal Facility Site Information listing

A listing of National Priority List (NPL) and Base Realignment and Closure (BRAC) sites found in the Comprehensive Environmental Response, Compensation and Liability Information System (CERCLIS) Database where EPA Federal Facilities Restoration and Reuse Office is involved in cleanup activities.

Date of Government Version: 11/07/2016
Date Data Arrived at EDR: 01/05/2017
Date Made Active in Reports: 04/07/2017
Number of Days to Update: 92

Source: Environmental Protection Agency
Telephone: 703-603-8704
Last EDR Contact: 01/04/2019
Next Scheduled EDR Contact: 04/15/2019
Data Release Frequency: Varies

SEMS: Superfund Enterprise Management System

SEMS (Superfund Enterprise Management System) tracks hazardous waste sites, potentially hazardous waste sites, and remedial activities performed in support of EPA's Superfund Program across the United States. The list was formerly know as CERCLIS, renamed to SEMS by the EPA in 2015. The list contains data on potentially hazardous waste sites that have been reported to the USEPA by states, municipalities, private companies and private persons, pursuant to Section 103 of the Comprehensive Environmental Response, Compensation, and Liability Act (CERCLA). This dataset also contains sites which are either proposed to or on the National Priorities List (NPL) and the sites which are in the screening and assessment phase for possible inclusion on the NPL.

Date of Government Version: 11/14/2018
Date Data Arrived at EDR: 11/27/2018
Date Made Active in Reports: 12/07/2018
Number of Days to Update: 10

Source: EPA
Telephone: 800-424-9346
Last EDR Contact: 12/28/2018
Next Scheduled EDR Contact: 01/28/2019
Data Release Frequency: Quarterly

Federal CERCLIS NFRAP site list

SEMS-ARCHIVE: Superfund Enterprise Management System Archive

SEMS-ARCHIVE (Superfund Enterprise Management System Archive) tracks sites that have no further interest under the Federal Superfund Program based on available information. The list was formerly known as the CERCLIS-NFRAP, renamed to SEMS ARCHIVE by the EPA in 2015. EPA may perform a minimal level of assessment work at a site while it is archived if site conditions change and/or new information becomes available. Archived sites have been removed and archived from the inventory of SEMS sites. Archived status indicates that, to the best of EPA's knowledge, assessment at a site has been completed and that EPA has determined no further steps will be taken to list the site on the National Priorities List (NPL), unless information indicates this decision was not appropriate or other considerations require a recommendation for listing at a later time. The decision does not necessarily mean that there is no hazard associated with a given site; it only means that. based upon available information, the location is not judged to be potential NPL site.

Date of Government Version: 11/14/2018
Date Data Arrived at EDR: 11/28/2018
Date Made Active in Reports: 12/07/2018
Number of Days to Update: 9

Source: EPA
Telephone: 800-424-9346
Last EDR Contact: 12/28/2018
Next Scheduled EDR Contact: 01/28/2019
Data Release Frequency: Quarterly

Federal RCRA CORRACTS facilities list

CORRACTS: Corrective Action Report

CORRACTS identifies hazardous waste handlers with RCRA corrective action activity.

Date of Government Version: 03/01/2018
Date Data Arrived at EDR: 03/28/2018
Date Made Active in Reports: 06/22/2018
Number of Days to Update: 86

Source: EPA
Telephone: 800-424-9346
Last EDR Contact: 12/03/2018
Next Scheduled EDR Contact: 04/08/2019
Data Release Frequency: Quarterly

Federal RCRA non-CORRACTS TSD facilities list

RCRA-TSDF: RCRA - Treatment, Storage and Disposal

RCRAInfo is EPA's comprehensive information system, providing access to data supporting the Resource Conservation and Recovery Act (RCRA) of 1976 and the Hazardous and Solid Waste Amendments (HSWA) of 1984. The database includes selective information on sites which generate, transport, store, treat and/or dispose of hazardous waste as defined by the Resource Conservation and Recovery Act (RCRA). Transporters are individuals or entities that move hazardous waste from the generator offsite to a facility that can recycle, treat, store, or dispose of the waste. TSDFs treat, store, or dispose of the waste.

Date of Government Version: 03/01/2018
Date Data Arrived at EDR: 03/28/2018
Date Made Active in Reports: 06/22/2018
Number of Days to Update: 86

Source: Environmental Protection Agency
Telephone: (415) 495-8895
Last EDR Contact: 12/03/2018
Next Scheduled EDR Contact: 04/08/2019
Data Release Frequency: Quarterly

Federal RCRA generators list

RCRA-LQG: RCRA - Large Quantity Generators

RCRAInfo is EPA's comprehensive information system, providing access to data supporting the Resource Conservation and Recovery Act (RCRA) of 1976 and the Hazardous and Solid Waste Amendments (HSWA) of 1984. The database includes selective information on sites which generate, transport, store, treat and/or dispose of hazardous waste as defined by the Resource Conservation and Recovery Act (RCRA). Large quantity generators (LQGs) generate over 1,000 kilograms (kg) of hazardous waste, or over 1 kg of acutely hazardous waste per month.

Date of Government Version: 03/01/2018
Date Data Arrived at EDR: 03/28/2018
Date Made Active in Reports: 06/22/2018
Number of Days to Update: 86

Source: Environmental Protection Agency
Telephone: (415) 495-8895
Last EDR Contact: 12/03/2018
Next Scheduled EDR Contact: 04/08/2019
Data Release Frequency: Quarterly

RCRA-SQG: RCRA - Small Quantity Generators

RCRAInfo is EPA's comprehensive information system, providing access to data supporting the Resource Conservation and Recovery Act (RCRA) of 1976 and the Hazardous and Solid Waste Amendments (HSWA) of 1984. The database includes selective information on sites which generate, transport, store, treat and/or dispose of hazardous waste as defined by the Resource Conservation and Recovery Act (RCRA). Small quantity generators (SQGs) generate between 100 kg and 1,000 kg of hazardous waste per month.

Date of Government Version: 03/01/2018
Date Data Arrived at EDR: 03/28/2018
Date Made Active in Reports: 06/22/2018
Number of Days to Update: 86

Source: Environmental Protection Agency
Telephone: (415) 495-8895
Last EDR Contact: 12/03/2018
Next Scheduled EDR Contact: 04/08/2019
Data Release Frequency: Quarterly

RCRA-CESQG: RCRA - Conditionally Exempt Small Quantity Generators

RCRAInfo is EPA's comprehensive information system, providing access to data supporting the Resource Conservation and Recovery Act (RCRA) of 1976 and the Hazardous and Solid Waste Amendments (HSWA) of 1984. The database includes selective information on sites which generate, transport, store, treat and/or dispose of hazardous waste as defined by the Resource Conservation and Recovery Act (RCRA). Conditionally exempt small quantity generators (CESQGs) generate less than 100 kg of hazardous waste, or less than 1 kg of acutely hazardous waste per month.

Date of Government Version: 03/01/2018
Date Data Arrived at EDR: 03/28/2018
Date Made Active in Reports: 06/22/2018
Number of Days to Update: 86

Source: Environmental Protection Agency
Telephone: (415) 495-8895
Last EDR Contact: 12/03/2018
Next Scheduled EDR Contact: 04/08/2019
Data Release Frequency: Quarterly

Federal institutional controls / engineering controls registries

LUCIS: Land Use Control Information System

LUCIS contains records of land use control information pertaining to the former Navy Base Realignment and Closure properties.

Date of Government Version: 10/17/2018
Date Data Arrived at EDR: 10/25/2018
Date Made Active in Reports: 12/07/2018
Number of Days to Update: 43

Source: Department of the Navy
Telephone: 843-820-7326
Last EDR Contact: 10/15/2018
Next Scheduled EDR Contact: 02/25/2019
Data Release Frequency: Varies

US ENG CONTROLS: Engineering Controls Sites List

A listing of sites with engineering controls in place. Engineering controls include various forms of caps, building foundations, liners, and treatment methods to create pathway elimination for regulated substances to enter environmental media or effect human health.

Date of Government Version: 07/31/2018
Date Data Arrived at EDR: 08/28/2018
Date Made Active in Reports: 09/14/2018
Number of Days to Update: 17

Source: Environmental Protection Agency
Telephone: 703-603-0695
Last EDR Contact: 11/28/2018
Next Scheduled EDR Contact: 03/11/2019
Data Release Frequency: Varies

US INST CONTROL: Sites with Institutional Controls

A listing of sites with institutional controls in place. Institutional controls include administrative measures, such as groundwater use restrictions, construction restrictions, property use restrictions, and post remediation care requirements intended to prevent exposure to contaminants remaining on site. Deed restrictions are generally required as part of the institutional controls.

Date of Government Version: 07/31/2018
Date Data Arrived at EDR: 08/28/2018
Date Made Active in Reports: 09/14/2018
Number of Days to Update: 17

Source: Environmental Protection Agency
Telephone: 703-603-0695
Last EDR Contact: 11/28/2018
Next Scheduled EDR Contact: 03/11/2019
Data Release Frequency: Varies

Federal ERNS list

ERNS: Emergency Response Notification System

Emergency Response Notification System. ERNS records and stores information on reported releases of oil and hazardous substances.

Date of Government Version: 09/24/2018
Date Data Arrived at EDR: 09/25/2018
Date Made Active in Reports: 11/09/2018
Number of Days to Update: 45

Source: National Response Center, United States Coast Guard
Telephone: 202-267-2180
Last EDR Contact: 01/08/2019
Next Scheduled EDR Contact: 04/08/2019
Data Release Frequency: Quarterly

State- and tribal - equivalent NPL

RESPONSE: State Response Sites

Identifies confirmed release sites where DTSC is involved in remediation, either in a lead or oversight capacity. These confirmed release sites are generally high-priority and high potential risk.

Date of Government Version: 10/29/2018
Date Data Arrived at EDR: 10/30/2018
Date Made Active in Reports: 12/13/2018
Number of Days to Update: 44

Source: Department of Toxic Substances Control
Telephone: 916-323-3400
Last EDR Contact: 10/30/2018
Next Scheduled EDR Contact: 02/11/2019
Data Release Frequency: Quarterly

State- and tribal - equivalent CERCLIS

ENVIROSTOR: EnviroStor Database

The Department of Toxic Substances Control's (DTSC's) Site Mitigation and Brownfields Reuse Program's (SMBRP's) EnviroStor database identifes sites that have known contamination or sites for which there may be reasons to investigate further. The database includes the following site types: Federal Superfund sites (National Priorities List (NPL)); State Response, including Military Facilities and State Superfund; Voluntary Cleanup; and School sites. EnviroStor provides similar information to the information that was available in CalSites, and provides additional site information, including, but not limited to, identification of formerly-contaminated properties that have been released for reuse, properties where environmental deed restrictions have been recorded to prevent inappropriate land uses, and risk characterization information that is used to assess potential impacts to public health and the environment at contaminated sites.

Date of Government Version: 10/29/2018
Date Data Arrived at EDR: 10/30/2018
Date Made Active in Reports: 12/13/2018
Number of Days to Update: 44

Source: Department of Toxic Substances Control
Telephone: 916-323-3400
Last EDR Contact: 10/30/2018
Next Scheduled EDR Contact: 02/11/2019
Data Release Frequency: Quarterly

State and tribal landfill and/or solid waste disposal site lists

SWF/LF (SWIS): Solid Waste Information System

Active, Closed and Inactive Landfills. SWF/LF records typically contain an inve ntory of solid waste disposal facilities or landfills. These may be active or i nactive facilities or open dumps that failed to meet RCRA Section 4004 criteria for solid waste landfills or disposal sites.

Date of Government Version: 11/12/2018
Date Data Arrived at EDR: 11/14/2018
Date Made Active in Reports: 12/13/2018
Number of Days to Update: 29

Source: Department of Resources Recycling and Recovery
Telephone: 916-341-6320
Last EDR Contact: 11/14/2018
Next Scheduled EDR Contact: 02/25/2019
Data Release Frequency: Quarterly

State and tribal leaking storage tank lists

GOVERNMENT RECORDS SEARCHED / DATA CURRENCY TRACKING

LUST REG 1: Active Toxic Site Investigation

Del Norte, Humboldt, Lake, Mendocino, Modoc, Siskiyou, Sonoma, Trinity counties. For more current information, please refer to the State Water Resources Control Board's LUST database.

Date of Government Version: 02/01/2001
Date Data Arrived at EDR: 02/28/2001
Date Made Active in Reports: 03/29/2001
Number of Days to Update: 29

Source: California Regional Water Quality Control Board North Coast (1)
Telephone: 707-570-3769
Last EDR Contact: 08/01/2011
Next Scheduled EDR Contact: 11/14/2011
Data Release Frequency: No Update Planned

LUST REG 7: Leaking Underground Storage Tank Case Listing

Leaking Underground Storage Tank locations. Imperial, Riverside, San Diego, Santa Barbara counties.

Date of Government Version: 02/26/2004
Date Data Arrived at EDR: 02/26/2004
Date Made Active in Reports: 03/24/2004
Number of Days to Update: 27

Source: California Regional Water Quality Control Board Colorado River Basin Region (7)
Telephone: 760-776-8943
Last EDR Contact: 08/01/2011
Next Scheduled EDR Contact: 11/14/2011
Data Release Frequency: No Update Planned

LUST: Leaking Underground Fuel Tank Report (GEOTRACKER)

Leaking Underground Storage Tank (LUST) Sites included in GeoTracker. GeoTracker is the Water Boards data management system for sites that impact, or have the potential to impact, water quality in California, with emphasis on groundwater.

Date of Government Version: 09/10/2018
Date Data Arrived at EDR: 09/12/2018
Date Made Active in Reports: 10/08/2018
Number of Days to Update: 26

Source: State Water Resources Control Board
Telephone: see region list
Last EDR Contact: 12/11/2018
Next Scheduled EDR Contact: 03/25/2019
Data Release Frequency: Quarterly

LUST REG 9: Leaking Underground Storage Tank Report

Orange, Riverside, San Diego counties. For more current information, please refer to the State Water Resources Control Board's LUST database.

Date of Government Version: 03/01/2001
Date Data Arrived at EDR: 04/23/2001
Date Made Active in Reports: 05/21/2001
Number of Days to Update: 28

Source: California Regional Water Quality Control Board San Diego Region (9)
Telephone: 858-637-5595
Last EDR Contact: 09/26/2011
Next Scheduled EDR Contact: 01/09/2012
Data Release Frequency: No Update Planned

LUST REG 6V: Leaking Underground Storage Tank Case Listing

Leaking Underground Storage Tank locations. Inyo, Kern, Los Angeles, Mono, San Bernardino counties.

Date of Government Version: 06/07/2005
Date Data Arrived at EDR: 06/07/2005
Date Made Active in Reports: 06/29/2005
Number of Days to Update: 22

Source: California Regional Water Quality Control Board Victorville Branch Office (6)
Telephone: 760-241-7365
Last EDR Contact: 09/12/2011
Next Scheduled EDR Contact: 12/26/2011
Data Release Frequency: No Update Planned

LUST REG 6L: Leaking Underground Storage Tank Case Listing

For more current information, please refer to the State Water Resources Control Board's LUST database.

Date of Government Version: 09/09/2003
Date Data Arrived at EDR: 09/10/2003
Date Made Active in Reports: 10/07/2003
Number of Days to Update: 27

Source: California Regional Water Quality Control Board Lahontan Region (6)
Telephone: 530-542-5572
Last EDR Contact: 09/12/2011
Next Scheduled EDR Contact: 12/26/2011
Data Release Frequency: No Update Planned

LUST REG 5: Leaking Underground Storage Tank Database

Leaking Underground Storage Tank locations. Alameda, Alpine, Amador, Butte, Colusa, Contra Costa, Calveras, El Dorado, Fresno, Glenn, Kern, Kings, Lake, Lassen, Madera, Mariposa, Merced, Modoc, Napa, Nevada, Placer, Plumas, Sacramento, San Joaquin, Shasta, Solano, Stanislaus, Sutter, Tehama, Tulare, Tuolumne, Yolo, Yuba counties.

Date of Government Version: 07/01/2008
Date Data Arrived at EDR: 07/22/2008
Date Made Active in Reports: 07/31/2008
Number of Days to Update: 9

Source: California Regional Water Quality Control Board Central Valley Region (5)
Telephone: 916-464-4834
Last EDR Contact: 07/01/2011
Next Scheduled EDR Contact: 10/17/2011
Data Release Frequency: No Update Planned

LUST REG 2: Fuel Leak List

Leaking Underground Storage Tank locations. Alameda, Contra Costa, Marin, Napa, San Francisco, San Mateo, Santa Clara, Solano, Sonoma counties.

Date of Government Version: 09/30/2004
Date Data Arrived at EDR: 10/20/2004
Date Made Active in Reports: 11/19/2004
Number of Days to Update: 30

Source: California Regional Water Quality Control Board San Francisco Bay Region (2)
Telephone: 510-622-2433
Last EDR Contact: 09/19/2011
Next Scheduled EDR Contact: 01/02/2012
Data Release Frequency: Quarterly

LUST REG 3: Leaking Underground Storage Tank Database

Leaking Underground Storage Tank locations. Monterey, San Benito, San Luis Obispo, Santa Barbara, Santa Cruz counties.

Date of Government Version: 05/19/2003
Date Data Arrived at EDR: 05/19/2003
Date Made Active in Reports: 06/02/2003
Number of Days to Update: 14

Source: California Regional Water Quality Control Board Central Coast Region (3)
Telephone: 805-542-4786
Last EDR Contact: 07/18/2011
Next Scheduled EDR Contact: 10/31/2011
Data Release Frequency: No Update Planned

LUST REG 4: Underground Storage Tank Leak List

Los Angeles, Ventura counties. For more current information, please refer to the State Water Resources Control Board's LUST database.

Date of Government Version: 09/07/2004
Date Data Arrived at EDR: 09/07/2004
Date Made Active in Reports: 10/12/2004
Number of Days to Update: 35

Source: California Regional Water Quality Control Board Los Angeles Region (4)
Telephone: 213-576-6710
Last EDR Contact: 09/06/2011
Next Scheduled EDR Contact: 12/19/2011
Data Release Frequency: No Update Planned

LUST REG 8: Leaking Underground Storage Tanks

California Regional Water Quality Control Board Santa Ana Region (8). For more current information, please refer to the State Water Resources Control Board's LUST database.

Date of Government Version: 02/14/2005
Date Data Arrived at EDR: 02/15/2005
Date Made Active in Reports: 03/28/2005
Number of Days to Update: 41

Source: California Regional Water Quality Control Board Santa Ana Region (8)
Telephone: 909-782-4496
Last EDR Contact: 08/15/2011
Next Scheduled EDR Contact: 11/28/2011
Data Release Frequency: Varies

INDIAN LUST R10: Leaking Underground Storage Tanks on Indian Land

LUSTs on Indian land in Alaska, Idaho, Oregon and Washington.

Date of Government Version: 04/12/2018
Date Data Arrived at EDR: 05/18/2018
Date Made Active in Reports: 07/20/2018
Number of Days to Update: 63

Source: EPA Region 10
Telephone: 206-553-2857
Last EDR Contact: 10/26/2018
Next Scheduled EDR Contact: 02/04/2019
Data Release Frequency: Varies

INDIAN LUST R9: Leaking Underground Storage Tanks on Indian Land

LUSTs on Indian land in Arizona, California, New Mexico and Nevada

Date of Government Version: 04/10/2018
Date Data Arrived at EDR: 05/18/2018
Date Made Active in Reports: 07/20/2018
Number of Days to Update: 63

Source: Environmental Protection Agency
Telephone: 415-972-3372
Last EDR Contact: 10/26/2018
Next Scheduled EDR Contact: 02/04/2019
Data Release Frequency: Varies

INDIAN LUST R8: Leaking Underground Storage Tanks on Indian Land
LUSTs on Indian land in Colorado, Montana, North Dakota, South Dakota, Utah and Wyoming.

Date of Government Version: 04/25/2018
Date Data Arrived at EDR: 05/18/2018
Date Made Active in Reports: 07/20/2018
Number of Days to Update: 63
Source: EPA Region 8
Telephone: 303-312-6271
Last EDR Contact: 10/26/2018
Next Scheduled EDR Contact: 02/04/2019
Data Release Frequency: Varies

INDIAN LUST R7: Leaking Underground Storage Tanks on Indian Land
LUSTs on Indian land in Iowa, Kansas, and Nebraska

Date of Government Version: 04/24/2018
Date Data Arrived at EDR: 05/18/2018
Date Made Active in Reports: 07/20/2018
Number of Days to Update: 63
Source: EPA Region 7
Telephone: 913-551-7003
Last EDR Contact: 10/26/2018
Next Scheduled EDR Contact: 02/04/2019
Data Release Frequency: Varies

INDIAN LUST R6: Leaking Underground Storage Tanks on Indian Land
LUSTs on Indian land in New Mexico and Oklahoma.

Date of Government Version: 04/01/2018
Date Data Arrived at EDR: 05/18/2018
Date Made Active in Reports: 07/20/2018
Number of Days to Update: 63
Source: EPA Region 6
Telephone: 214-665-6597
Last EDR Contact: 10/26/2018
Next Scheduled EDR Contact: 02/04/2019
Data Release Frequency: Varies

INDIAN LUST R4: Leaking Underground Storage Tanks on Indian Land
LUSTs on Indian land in Florida, Mississippi and North Carolina.

Date of Government Version: 05/08/2018
Date Data Arrived at EDR: 05/18/2018
Date Made Active in Reports: 07/20/2018
Number of Days to Update: 63
Source: EPA Region 4
Telephone: 404-562-8677
Last EDR Contact: 10/26/2018
Next Scheduled EDR Contact: 02/04/2019
Data Release Frequency: Varies

INDIAN LUST R1: Leaking Underground Storage Tanks on Indian Land
A listing of leaking underground storage tank locations on Indian Land.

Date of Government Version: 04/13/2018
Date Data Arrived at EDR: 05/18/2018
Date Made Active in Reports: 07/20/2018
Number of Days to Update: 63
Source: EPA Region 1
Telephone: 617-918-1313
Last EDR Contact: 10/26/2018
Next Scheduled EDR Contact: 02/04/2019
Data Release Frequency: Varies

INDIAN LUST R5: Leaking Underground Storage Tanks on Indian Land
Leaking underground storage tanks located on Indian Land in Michigan, Minnesota and Wisconsin.

Date of Government Version: 04/12/2018
Date Data Arrived at EDR: 05/18/2018
Date Made Active in Reports: 07/20/2018
Number of Days to Update: 63
Source: EPA, Region 5
Telephone: 312-886-7439
Last EDR Contact: 10/26/2018
Next Scheduled EDR Contact: 02/04/2019
Data Release Frequency: Varies

CPS-SLIC: Statewide SLIC Cases (GEOTRACKER)
Cleanup Program Sites (CPS; also known as Site Cleanups [SC] and formerly known as Spills, Leaks, Investigations, and Cleanups [SLIC] sites) included in GeoTracker. GeoTracker is the Water Boards data management system for sites that impact, or have the potential to impact, water quality in California, with emphasis on groundwater.

Date of Government Version: 09/10/2018
Date Data Arrived at EDR: 09/12/2018
Date Made Active in Reports: 10/09/2018
Number of Days to Update: 27
Source: State Water Resources Control Board
Telephone: 866-480-1028
Last EDR Contact: 12/12/2018
Next Scheduled EDR Contact: 03/25/2019
Data Release Frequency: Varies

SLIC REG 1: Active Toxic Site Investigations
The SLIC (Spills, Leaks, Investigations and Cleanup) program is designed to protect and restore water quality from spills, leaks, and similar discharges.

Date of Government Version: 04/03/2003
Date Data Arrived at EDR: 04/07/2003
Date Made Active in Reports: 04/25/2003
Number of Days to Update: 18

Source: California Regional Water Quality Control Board, North Coast Region (1)
Telephone: 707-576-2220
Last EDR Contact: 08/01/2011
Next Scheduled EDR Contact: 11/14/2011
Data Release Frequency: No Update Planned

SLIC REG 2: Spills, Leaks, Investigation & Cleanup Cost Recovery Listing
The SLIC (Spills, Leaks, Investigations and Cleanup) program is designed to protect and restore water quality from spills, leaks, and similar discharges.

Date of Government Version: 09/30/2004
Date Data Arrived at EDR: 10/20/2004
Date Made Active in Reports: 11/19/2004
Number of Days to Update: 30

Source: Regional Water Quality Control Board San Francisco Bay Region (2)
Telephone: 510-286-0457
Last EDR Contact: 09/19/2011
Next Scheduled EDR Contact: 01/02/2012
Data Release Frequency: Quarterly

SLIC REG 3: Spills, Leaks, Investigation & Cleanup Cost Recovery Listing
The SLIC (Spills, Leaks, Investigations and Cleanup) program is designed to protect and restore water quality from spills, leaks, and similar discharges.

Date of Government Version: 05/18/2006
Date Data Arrived at EDR: 05/18/2006
Date Made Active in Reports: 06/15/2006
Number of Days to Update: 28

Source: California Regional Water Quality Control Board Central Coast Region (3)
Telephone: 805-549-3147
Last EDR Contact: 07/18/2011
Next Scheduled EDR Contact: 10/31/2011
Data Release Frequency: Semi-Annually

SLIC REG 4: Spills, Leaks, Investigation & Cleanup Cost Recovery Listing
The SLIC (Spills, Leaks, Investigations and Cleanup) program is designed to protect and restore water quality from spills, leaks, and similar discharges.

Date of Government Version: 11/17/2004
Date Data Arrived at EDR: 11/18/2004
Date Made Active in Reports: 01/04/2005
Number of Days to Update: 47

Source: Region Water Quality Control Board Los Angeles Region (4)
Telephone: 213-576-6600
Last EDR Contact: 07/01/2011
Next Scheduled EDR Contact: 10/17/2011
Data Release Frequency: Varies

SLIC REG 5: Spills, Leaks, Investigation & Cleanup Cost Recovery Listing
The SLIC (Spills, Leaks, Investigations and Cleanup) program is designed to protect and restore water quality from spills, leaks, and similar discharges.

Date of Government Version: 04/01/2005
Date Data Arrived at EDR: 04/05/2005
Date Made Active in Reports: 04/21/2005
Number of Days to Update: 16

Source: Regional Water Quality Control Board Central Valley Region (5)
Telephone: 916-464-3291
Last EDR Contact: 09/12/2011
Next Scheduled EDR Contact: 12/26/2011
Data Release Frequency: Semi-Annually

SLIC REG 6V: Spills, Leaks, Investigation & Cleanup Cost Recovery Listing
The SLIC (Spills, Leaks, Investigations and Cleanup) program is designed to protect and restore water quality from spills, leaks, and similar discharges.

Date of Government Version: 05/24/2005
Date Data Arrived at EDR: 05/25/2005
Date Made Active in Reports: 06/16/2005
Number of Days to Update: 22

Source: Regional Water Quality Control Board, Victorville Branch
Telephone: 619-241-6583
Last EDR Contact: 08/15/2011
Next Scheduled EDR Contact: 11/28/2011
Data Release Frequency: Semi-Annually

SLIC REG 6L: SLIC Sites
The SLIC (Spills, Leaks, Investigations and Cleanup) program is designed to protect and restore water quality from spills, leaks, and similar discharges.

Date of Government Version: 09/07/2004
Date Data Arrived at EDR: 09/07/2004
Date Made Active in Reports: 10/12/2004
Number of Days to Update: 35
Source: California Regional Water Quality Control Board, Lahontan Region
Telephone: 530-542-5574
Last EDR Contact: 08/15/2011
Next Scheduled EDR Contact: 11/28/2011
Data Release Frequency: No Update Planned

SLIC REG 7: SLIC List
The SLIC (Spills, Leaks, Investigations and Cleanup) program is designed to protect and restore water quality from spills, leaks, and similar discharges.

Date of Government Version: 11/24/2004
Date Data Arrived at EDR: 11/29/2004
Date Made Active in Reports: 01/04/2005
Number of Days to Update: 36
Source: California Regional Quality Control Board, Colorado River Basin Region
Telephone: 760-346-7491
Last EDR Contact: 08/01/2011
Next Scheduled EDR Contact: 11/14/2011
Data Release Frequency: No Update Planned

SLIC REG 8: Spills, Leaks, Investigation & Cleanup Cost Recovery Listing
The SLIC (Spills, Leaks, Investigations and Cleanup) program is designed to protect and restore water quality from spills, leaks, and similar discharges.

Date of Government Version: 04/03/2008
Date Data Arrived at EDR: 04/03/2008
Date Made Active in Reports: 04/14/2008
Number of Days to Update: 11
Source: California Region Water Quality Control Board Santa Ana Region (8)
Telephone: 951-782-3298
Last EDR Contact: 09/12/2011
Next Scheduled EDR Contact: 12/26/2011
Data Release Frequency: Semi-Annually

SLIC REG 9: Spills, Leaks, Investigation & Cleanup Cost Recovery Listing
The SLIC (Spills, Leaks, Investigations and Cleanup) program is designed to protect and restore water quality from spills, leaks, and similar discharges.

Date of Government Version: 09/10/2007
Date Data Arrived at EDR: 09/11/2007
Date Made Active in Reports: 09/28/2007
Number of Days to Update: 17
Source: California Regional Water Quality Control Board San Diego Region (9)
Telephone: 858-467-2980
Last EDR Contact: 08/08/2011
Next Scheduled EDR Contact: 11/21/2011
Data Release Frequency: Annually

State and tribal registered storage tank lists

FEMA UST: Underground Storage Tank Listing
A listing of all FEMA owned underground storage tanks.

Date of Government Version: 05/15/2017
Date Data Arrived at EDR: 05/30/2017
Date Made Active in Reports: 10/13/2017
Number of Days to Update: 136
Source: FEMA
Telephone: 202-646-5797
Last EDR Contact: 01/08/2019
Next Scheduled EDR Contact: 04/22/2019
Data Release Frequency: Varies

UST: Active UST Facilities
Active UST facilities gathered from the local regulatory agencies

Date of Government Version: 09/10/2018
Date Data Arrived at EDR: 09/12/2018
Date Made Active in Reports: 10/03/2018
Number of Days to Update: 21
Source: SWRCB
Telephone: 916-341-5851
Last EDR Contact: 12/11/2018
Next Scheduled EDR Contact: 03/25/2019
Data Release Frequency: Semi-Annually

UST CLOSURE: Proposed Closure of Underground Storage Tank (UST) Cases

UST cases that are being considered for closure by either the State Water Resources Control Board or the Executive Director have been posted for a 60-day public comment period. UST Case Closures being proposed for consideration by the State Water Resources Control Board. These are primarily UST cases that meet closure criteria under the decisional framework in State Water Board Resolution No. 92-49 and other Board orders. UST Case Closures proposed for consideration by the Executive Director pursuant to State Water Board Resolution No. 2012-0061. These are cases that meet the criteria of the Low-Threat UST Case Closure Policy. UST Case Closure Review Denials and Approved Orders.

Date of Government Version: 09/10/2018
Date Data Arrived at EDR: 09/12/2018
Date Made Active in Reports: 10/03/2018
Number of Days to Update: 21

Source: State Water Resources Control Board
Telephone: 916-327-7844
Last EDR Contact: 12/12/2018
Next Scheduled EDR Contact: 03/25/2019
Data Release Frequency: Varies

MILITARY UST SITES: Military UST Sites (GEOTRACKER)

Military ust sites

Date of Government Version: 09/10/2018
Date Data Arrived at EDR: 09/12/2018
Date Made Active in Reports: 10/09/2018
Number of Days to Update: 27

Source: State Water Resources Control Board
Telephone: 866-480-1028
Last EDR Contact: 12/12/2018
Next Scheduled EDR Contact: 03/25/2019
Data Release Frequency: Varies

AST: Aboveground Petroleum Storage Tank Facilities

A listing of aboveground storage tank petroleum storage tank locations.

Date of Government Version: 07/06/2016
Date Data Arrived at EDR: 07/12/2016
Date Made Active in Reports: 09/19/2016
Number of Days to Update: 69

Source: California Environmental Protection Agency
Telephone: 916-327-5092
Last EDR Contact: 12/12/2018
Next Scheduled EDR Contact: 04/01/2019
Data Release Frequency: Quarterly

INDIAN UST R4: Underground Storage Tanks on Indian Land

The Indian Underground Storage Tank (UST) database provides information about underground storage tanks on Indian land in EPA Region 4 (Alabama, Florida, Georgia, Kentucky, Mississippi, North Carolina, South Carolina, Tennessee and Tribal Nations)

Date of Government Version: 05/08/2018
Date Data Arrived at EDR: 05/18/2018
Date Made Active in Reports: 07/20/2018
Number of Days to Update: 63

Source: EPA Region 4
Telephone: 404-562-9424
Last EDR Contact: 10/26/2018
Next Scheduled EDR Contact: 02/04/2019
Data Release Frequency: Varies

INDIAN UST R6: Underground Storage Tanks on Indian Land

The Indian Underground Storage Tank (UST) database provides information about underground storage tanks on Indian land in EPA Region 6 (Louisiana, Arkansas, Oklahoma, New Mexico, Texas and 65 Tribes).

Date of Government Version: 04/01/2018
Date Data Arrived at EDR: 05/18/2018
Date Made Active in Reports: 07/20/2018
Number of Days to Update: 63

Source: EPA Region 6
Telephone: 214-665-7591
Last EDR Contact: 10/26/2018
Next Scheduled EDR Contact: 02/04/2019
Data Release Frequency: Varies

INDIAN UST R1: Underground Storage Tanks on Indian Land

The Indian Underground Storage Tank (UST) database provides information about underground storage tanks on Indian land in EPA Region 1 (Connecticut, Maine, Massachusetts, New Hampshire, Rhode Island, Vermont and ten Tribal Nations).

Date of Government Version: 04/13/2018
Date Data Arrived at EDR: 05/18/2018
Date Made Active in Reports: 07/20/2018
Number of Days to Update: 63

Source: EPA, Region 1
Telephone: 617-918-1313
Last EDR Contact: 10/26/2018
Next Scheduled EDR Contact: 02/04/2019
Data Release Frequency: Varies

INDIAN UST R5: Underground Storage Tanks on Indian Land

The Indian Underground Storage Tank (UST) database provides information about underground storage tanks on Indian land in EPA Region 5 (Michigan, Minnesota and Wisconsin and Tribal Nations).

Date of Government Version: 04/12/2018
Date Data Arrived at EDR: 05/18/2018
Date Made Active in Reports: 07/20/2018
Number of Days to Update: 63

Source: EPA Region 5
Telephone: 312-886-6136
Last EDR Contact: 10/26/2018
Next Scheduled EDR Contact: 02/04/2019
Data Release Frequency: Varies

INDIAN UST R7: Underground Storage Tanks on Indian Land

The Indian Underground Storage Tank (UST) database provides information about underground storage tanks on Indian land in EPA Region 7 (Iowa, Kansas, Missouri, Nebraska, and 9 Tribal Nations).

Date of Government Version: 04/24/2018
Date Data Arrived at EDR: 05/18/2018
Date Made Active in Reports: 07/20/2018
Number of Days to Update: 63

Source: EPA Region 7
Telephone: 913-551-7003
Last EDR Contact: 10/26/2018
Next Scheduled EDR Contact: 02/04/2019
Data Release Frequency: Varies

INDIAN UST R10: Underground Storage Tanks on Indian Land

The Indian Underground Storage Tank (UST) database provides information about underground storage tanks on Indian land in EPA Region 10 (Alaska, Idaho, Oregon, Washington, and Tribal Nations).

Date of Government Version: 04/12/2018
Date Data Arrived at EDR: 05/18/2018
Date Made Active in Reports: 07/20/2018
Number of Days to Update: 63

Source: EPA Region 10
Telephone: 206-553-2857
Last EDR Contact: 10/26/2018
Next Scheduled EDR Contact: 02/04/2019
Data Release Frequency: Varies

INDIAN UST R8: Underground Storage Tanks on Indian Land

The Indian Underground Storage Tank (UST) database provides information about underground storage tanks on Indian land in EPA Region 8 (Colorado, Montana, North Dakota, South Dakota, Utah, Wyoming and 27 Tribal Nations).

Date of Government Version: 04/25/2018
Date Data Arrived at EDR: 05/18/2018
Date Made Active in Reports: 07/20/2018
Number of Days to Update: 63

Source: EPA Region 8
Telephone: 303-312-6137
Last EDR Contact: 10/26/2018
Next Scheduled EDR Contact: 02/04/2019
Data Release Frequency: Varies

INDIAN UST R9: Underground Storage Tanks on Indian Land

The Indian Underground Storage Tank (UST) database provides information about underground storage tanks on Indian land in EPA Region 9 (Arizona, California, Hawaii, Nevada, the Pacific Islands, and Tribal Nations).

Date of Government Version: 04/10/2018
Date Data Arrived at EDR: 05/18/2018
Date Made Active in Reports: 07/20/2018
Number of Days to Update: 63

Source: EPA Region 9
Telephone: 415-972-3368
Last EDR Contact: 10/26/2018
Next Scheduled EDR Contact: 02/04/2019
Data Release Frequency: Varies

State and tribal voluntary cleanup sites

INDIAN VCP R7: Voluntary Cleanup Priority Lisitng

A listing of voluntary cleanup priority sites located on Indian Land located in Region 7.

Date of Government Version: 03/20/2008
Date Data Arrived at EDR: 04/22/2008
Date Made Active in Reports: 05/19/2008
Number of Days to Update: 27

Source: EPA, Region 7
Telephone: 913-551-7365
Last EDR Contact: 04/20/2009
Next Scheduled EDR Contact: 07/20/2009
Data Release Frequency: Varies

VCP: Voluntary Cleanup Program Properties

Contains low threat level properties with either confirmed or unconfirmed releases and the project proponents have request that DTSC oversee investigation and/or cleanup activities and have agreed to provide coverage for DTSC's costs.

Date of Government Version: 10/29/2018
Date Data Arrived at EDR: 10/30/2018
Date Made Active in Reports: 12/13/2018
Number of Days to Update: 44

Source: Department of Toxic Substances Control
Telephone: 916-323-3400
Last EDR Contact: 10/30/2018
Next Scheduled EDR Contact: 02/11/2019
Data Release Frequency: Quarterly

INDIAN VCP R1: Voluntary Cleanup Priority Listing

A listing of voluntary cleanup priority sites located on Indian Land located in Region 1.

Date of Government Version: 07/27/2015
Date Data Arrived at EDR: 09/29/2015
Date Made Active in Reports: 02/18/2016
Number of Days to Update: 142

Source: EPA, Region 1
Telephone: 617-918-1102
Last EDR Contact: 12/19/2018
Next Scheduled EDR Contact: 04/08/2019
Data Release Frequency: Varies

State and tribal Brownfields sites

BROWNFIELDS: Considered Brownfieds Sites Listing

A listing of sites the SWRCB considers to be Brownfields since these are sites have come to them through the MOA Process.

Date of Government Version: 09/24/2018
Date Data Arrived at EDR: 09/25/2018
Date Made Active in Reports: 10/15/2018
Number of Days to Update: 20

Source: State Water Resources Control Board
Telephone: 916-323-7905
Last EDR Contact: 12/21/2018
Next Scheduled EDR Contact: 04/08/2019
Data Release Frequency: Quarterly

ADDITIONAL ENVIRONMENTAL RECORDS

Local Brownfield lists

US BROWNFIELDS: A Listing of Brownfields Sites

Brownfields are real property, the expansion, redevelopment, or reuse of which may be complicated by the presence or potential presence of a hazardous substance, pollutant, or contaminant. Cleaning up and reinvesting in these properties takes development pressures off of undeveloped, open land, and both improves and protects the environment. Assessment, Cleanup and Redevelopment Exchange System (ACRES) stores information reported by EPA Brownfields grant recipients on brownfields properties assessed or cleaned up with grant funding as well as information on Targeted Brownfields Assessments performed by EPA Regions. A listing of ACRES Brownfield sites is obtained from Cleanups in My Community. Cleanups in My Community provides information on Brownfields properties for which information is reported back to EPA, as well as areas served by Brownfields grant programs.

Date of Government Version: 09/18/2018
Date Data Arrived at EDR: 09/18/2018
Date Made Active in Reports: 11/09/2018
Number of Days to Update: 52

Source: Environmental Protection Agency
Telephone: 202-566-2777
Last EDR Contact: 12/18/2018
Next Scheduled EDR Contact: 04/01/2019
Data Release Frequency: Semi-Annually

Local Lists of Landfill / Solid Waste Disposal Sites

WMUDS/SWAT: Waste Management Unit Database

Waste Management Unit Database System. WMUDS is used by the State Water Resources Control Board staff and the Regional Water Quality Control Boards for program tracking and inventory of waste management units. WMUDS is composed of the following databases: Facility Information, Scheduled Inspections Information, Waste Management Unit Information, SWAT Program Information, SWAT Report Summary Information, SWAT Report Summary Data, Chapter 15 (formerly Subchapter 15) Information, Chapter 15 Monitoring Parameters, TPCA Program Information, RCRA Program Information, Closure Information, and Interested Parties Information.

Date of Government Version: 04/01/2000
Date Data Arrived at EDR: 04/10/2000
Date Made Active in Reports: 05/10/2000
Number of Days to Update: 30

Source: State Water Resources Control Board
Telephone: 916-227-4448
Last EDR Contact: 10/25/2018
Next Scheduled EDR Contact: 02/11/2019
Data Release Frequency: No Update Planned

SWRCY: Recycler Database

A listing of recycling facilities in California.

Date of Government Version: 09/10/2018
Date Data Arrived at EDR: 09/12/2018
Date Made Active in Reports: 10/15/2018
Number of Days to Update: 33

Source: Department of Conservation
Telephone: 916-323-3836
Last EDR Contact: 12/12/2018
Next Scheduled EDR Contact: 03/25/2019
Data Release Frequency: Quarterly

HAULERS: Registered Waste Tire Haulers Listing

A listing of registered waste tire haulers.

Date of Government Version: 09/26/2018
Date Data Arrived at EDR: 09/28/2018
Date Made Active in Reports: 11/01/2018
Number of Days to Update: 34

Source: Integrated Waste Management Board
Telephone: 916-341-6422
Last EDR Contact: 08/07/2018
Next Scheduled EDR Contact: 02/25/2019
Data Release Frequency: Varies

INDIAN ODI: Report on the Status of Open Dumps on Indian Lands

Location of open dumps on Indian land.

Date of Government Version: 12/31/1998
Date Data Arrived at EDR: 12/03/2007
Date Made Active in Reports: 01/24/2008
Number of Days to Update: 52

Source: Environmental Protection Agency
Telephone: 703-308-8245
Last EDR Contact: 10/25/2018
Next Scheduled EDR Contact: 02/11/2019
Data Release Frequency: Varies

DEBRIS REGION 9: Torres Martinez Reservation Illegal Dump Site Locations

A listing of illegal dump sites location on the Torres Martinez Indian Reservation located in eastern Riverside County and northern Imperial County, California.

Date of Government Version: 01/12/2009
Date Data Arrived at EDR: 05/07/2009
Date Made Active in Reports: 09/21/2009
Number of Days to Update: 137

Source: EPA, Region 9
Telephone: 415-947-4219
Last EDR Contact: 10/22/2018
Next Scheduled EDR Contact: 02/04/2019
Data Release Frequency: No Update Planned

ODI: Open Dump Inventory

An open dump is defined as a disposal facility that does not comply with one or more of the Part 257 or Part 258 Subtitle D Criteria.

Date of Government Version: 06/30/1985
Date Data Arrived at EDR: 08/09/2004
Date Made Active in Reports: 09/17/2004
Number of Days to Update: 39

Source: Environmental Protection Agency
Telephone: 800-424-9346
Last EDR Contact: 06/09/2004
Next Scheduled EDR Contact: N/A
Data Release Frequency: No Update Planned

IHS OPEN DUMPS: Open Dumps on Indian Land

A listing of all open dumps located on Indian Land in the United States.

Date of Government Version: 04/01/2014
Date Data Arrived at EDR: 08/06/2014
Date Made Active in Reports: 01/29/2015
Number of Days to Update: 176

Source: Department of Health & Human Serivces, Indian Health Service
Telephone: 301-443-1452
Last EDR Contact: 11/02/2018
Next Scheduled EDR Contact: 02/11/2019
Data Release Frequency: Varies

Local Lists of Hazardous waste / Contaminated Sites

US HIST CDL: National Clandestine Laboratory Register

A listing of clandestine drug lab locations that have been removed from the DEAs National Clandestine Laboratory Register.

Date of Government Version: 09/21/2018
Date Data Arrived at EDR: 09/21/2018
Date Made Active in Reports: 11/09/2018
Number of Days to Update: 49

Source: Drug Enforcement Administration
Telephone: 202-307-1000
Last EDR Contact: 11/26/2018
Next Scheduled EDR Contact: 03/11/2019
Data Release Frequency: No Update Planned

HIST CAL-SITES: Calsites Database

The Calsites database contains potential or confirmed hazardous substance release properties. In 1996, California EPA reevaluated and significantly reduced the number of sites in the Calsites database. No longer updated by the state agency. It has been replaced by ENVIROSTOR.

Date of Government Version: 08/08/2005
Date Data Arrived at EDR: 08/03/2006
Date Made Active in Reports: 08/24/2006
Number of Days to Update: 21

Source: Department of Toxic Substance Control
Telephone: 916-323-3400
Last EDR Contact: 02/23/2009
Next Scheduled EDR Contact: 05/25/2009
Data Release Frequency: No Update Planned

SCH: School Property Evaluation Program

This category contains proposed and existing school sites that are being evaluated by DTSC for possible hazardous materials contamination. In some cases, these properties may be listed in the CalSites category depending on the level of threat to public health and safety or the environment they pose.

Date of Government Version: 10/29/2018
Date Data Arrived at EDR: 10/30/2018
Date Made Active in Reports: 12/13/2018
Number of Days to Update: 44

Source: Department of Toxic Substances Control
Telephone: 916-323-3400
Last EDR Contact: 10/30/2018
Next Scheduled EDR Contact: 02/11/2019
Data Release Frequency: Quarterly

CDL: Clandestine Drug Labs

A listing of drug lab locations. Listing of a location in this database does not indicate that any illegal drug lab materials were or were not present there, and does not constitute a determination that the location either requires or does not require additional cleanup work.

Date of Government Version: 12/31/2017
Date Data Arrived at EDR: 06/12/2018
Date Made Active in Reports: 08/06/2018
Number of Days to Update: 55

Source: Department of Toxic Substances Control
Telephone: 916-255-6504
Last EDR Contact: 01/07/2019
Next Scheduled EDR Contact: 04/22/2019
Data Release Frequency: Varies

TOXIC PITS: Toxic Pits Cleanup Act Sites

Toxic PITS Cleanup Act Sites. TOXIC PITS identifies sites suspected of containing hazardous substances where cleanup has not yet been completed.

Date of Government Version: 07/01/1995
Date Data Arrived at EDR: 08/30/1995
Date Made Active in Reports: 09/26/1995
Number of Days to Update: 27

Source: State Water Resources Control Board
Telephone: 916-227-4364
Last EDR Contact: 01/26/2009
Next Scheduled EDR Contact: 04/27/2009
Data Release Frequency: No Update Planned

CERS HAZ WASTE: CERS HAZ WASTE

List of sites in the California Environmental Protection Agency (CalEPA) Regulated Site Portal which fall under the Hazardous Chemical Management, Hazardous Waste Onsite Treatment, Household Hazardous Waste Collection, Hazardous Waste Generator, and RCRA LQ HW Generator programs.

Date of Government Version: 10/22/2018
Date Data Arrived at EDR: 10/23/2018
Date Made Active in Reports: 11/30/2018
Number of Days to Update: 38

Source: CalEPA
Telephone: 916-323-2514
Last EDR Contact: 10/23/2018
Next Scheduled EDR Contact: 02/04/2019
Data Release Frequency: Quarterly

US CDL: Clandestine Drug Labs

A listing of clandestine drug lab locations. The U.S. Department of Justice ("the Department") provides this web site as a public service. It contains addresses of some locations where law enforcement agencies reported they found chemicals or other items that indicated the presence of either clandestine drug laboratories or dumpsites. In most cases, the source of the entries is not the Department, and the Department has not verified the entry and does not guarantee its accuracy. Members of the public must verify the accuracy of all entries by, for example, contacting local law enforcement and local health departments.

Date of Government Version: 09/21/2018
Date Data Arrived at EDR: 09/21/2018
Date Made Active in Reports: 11/09/2018
Number of Days to Update: 49

Source: Drug Enforcement Administration
Telephone: 202-307-1000
Last EDR Contact: 11/26/2018
Next Scheduled EDR Contact: 03/11/2019
Data Release Frequency: Quarterly

Local Lists of Registered Storage Tanks

SWEEPS UST: SWEEPS UST Listing

Statewide Environmental Evaluation and Planning System. This underground storage tank listing was updated and maintained by a company contacted by the SWRCB in the early 1990's. The listing is no longer updated or maintained. The local agency is the contact for more information on a site on the SWEEPS list.

Date of Government Version: 06/01/1994
Date Data Arrived at EDR: 07/07/2005
Date Made Active in Reports: 08/11/2005
Number of Days to Update: 35

Source: State Water Resources Control Board
Telephone: N/A
Last EDR Contact: 06/03/2005
Next Scheduled EDR Contact: N/A
Data Release Frequency: No Update Planned

UST MENDOCINO: Mendocino County UST Database

A listing of underground storage tank locations in Mendocino County.

Date of Government Version: 12/04/2018
Date Data Arrived at EDR: 12/06/2018
Date Made Active in Reports: 12/14/2018
Number of Days to Update: 8

Source: Department of Public Health
Telephone: 707-463-4466
Last EDR Contact: 11/26/2018
Next Scheduled EDR Contact: 03/11/2019
Data Release Frequency: Annually

HIST UST: Hazardous Substance Storage Container Database

The Hazardous Substance Storage Container Database is a historical listing of UST sites. Refer to local/county source for current data.

Date of Government Version: 10/15/1990
Date Data Arrived at EDR: 01/25/1991
Date Made Active in Reports: 02/12/1991
Number of Days to Update: 18

Source: State Water Resources Control Board
Telephone: 916-341-5851
Last EDR Contact: 07/26/2001
Next Scheduled EDR Contact: N/A
Data Release Frequency: No Update Planned

SAN FRANCISCO AST: Aboveground Storage Tank Site Listing

Aboveground storage tank sites

Date of Government Version: 09/11/2018
Date Data Arrived at EDR: 09/12/2018
Date Made Active in Reports: 10/11/2018
Number of Days to Update: 29

Source: San Francisco County Department of Public Health
Telephone: 415-252-3896
Last EDR Contact: 11/01/2018
Next Scheduled EDR Contact: 02/18/2019
Data Release Frequency: Varies

CERS TANKS: California Environmental Reporting System (CERS) Tanks

List of sites in the California Environmental Protection Agency (CalEPA) Regulated Site Portal which fall under the Aboveground Petroleum Storage and Underground Storage Tank regulatory programs.

Date of Government Version: 10/22/2018
Date Data Arrived at EDR: 10/23/2018
Date Made Active in Reports: 11/30/2018
Number of Days to Update: 38

Source: California Environmental Protection Agency
Telephone: 916-323-2514
Last EDR Contact: 10/23/2018
Next Scheduled EDR Contact: 02/04/2019
Data Release Frequency: Quarterly

CA FID UST: Facility Inventory Database

The Facility Inventory Database (FID) contains a historical listing of active and inactive underground storage tank locations from the State Water Resource Control Board. Refer to local/county source for current data.

Date of Government Version: 10/31/1994
Date Data Arrived at EDR: 09/05/1995
Date Made Active in Reports: 09/29/1995
Number of Days to Update: 24

Source: California Environmental Protection Agency
Telephone: 916-341-5851
Last EDR Contact: 12/28/1998
Next Scheduled EDR Contact: N/A
Data Release Frequency: No Update Planned

Local Land Records

LIENS: Environmental Liens Listing

A listing of property locations with environmental liens for California where DTSC is a lien holder.

Date of Government Version: 08/29/2018
Date Data Arrived at EDR: 08/30/2018
Date Made Active in Reports: 10/01/2018
Number of Days to Update: 32

Source: Department of Toxic Substances Control
Telephone: 916-323-3400
Last EDR Contact: 11/29/2018
Next Scheduled EDR Contact: 03/18/2019
Data Release Frequency: Varies

LIENS 2: CERCLA Lien Information

A Federal CERCLA ('Superfund') lien can exist by operation of law at any site or property at which EPA has spent Superfund monies. These monies are spent to investigate and address releases and threatened releases of contamination. CERCLIS provides information as to the identity of these sites and properties.

Date of Government Version: 08/13/2018
Date Data Arrived at EDR: 10/04/2018
Date Made Active in Reports: 11/16/2018
Number of Days to Update: 43

Source: Environmental Protection Agency
Telephone: 202-564-6023
Last EDR Contact: 12/28/2018
Next Scheduled EDR Contact: 02/04/2019
Data Release Frequency: Semi-Annually

DEED: Deed Restriction Listing

Site Mitigation and Brownfields Reuse Program Facility Sites with Deed Restrictions & Hazardous Waste Management Program Facility Sites with Deed / Land Use Restriction. The DTSC Site Mitigation and Brownfields Reuse Program (SMBRP) list includes sites cleaned up under the program's oversight and generally does not include current or former hazardous waste facilities that required a hazardous waste facility permit. The list represents deed restrictions that are active. Some sites have multiple deed restrictions. The DTSC Hazardous Waste Management Program (HWMP) has developed a list of current or former hazardous waste facilities that have a recorded land use restriction at the local county recorder's office. The land use restrictions on this list were required by the DTSC HWMP as a result of the presence of hazardous substances that remain on site after the facility (or part of the facility) has been closed or cleaned up. The types of land use restriction include deed notice, deed restriction, or a land use restriction that binds current and future owners.

Date of Government Version: 09/04/2018
Date Data Arrived at EDR: 09/05/2018
Date Made Active in Reports: 10/02/2018
Number of Days to Update: 27

Source: DTSC and SWRCB
Telephone: 916-323-3400
Last EDR Contact: 12/05/2018
Next Scheduled EDR Contact: 03/18/2019
Data Release Frequency: Semi-Annually

Records of Emergency Release Reports

HMIRS: Hazardous Materials Information Reporting System

Hazardous Materials Incident Report System. HMIRS contains hazardous material spill incidents reported to DOT.

Date of Government Version: 03/26/2018
Date Data Arrived at EDR: 03/27/2018
Date Made Active in Reports: 06/08/2018
Number of Days to Update: 73

Source: U.S. Department of Transportation
Telephone: 202-366-4555
Last EDR Contact: 01/08/2019
Next Scheduled EDR Contact: 04/08/2019
Data Release Frequency: Quarterly

CHMIRS: California Hazardous Material Incident Report System

California Hazardous Material Incident Reporting System. CHMIRS contains information on reported hazardous material incidents (accidental releases or spills).

Date of Government Version: 04/06/2018
Date Data Arrived at EDR: 04/24/2018
Date Made Active in Reports: 06/14/2018
Number of Days to Update: 51

Source: Office of Emergency Services
Telephone: 916-845-8400
Last EDR Contact: 07/27/2018
Next Scheduled EDR Contact: 11/05/2018
Data Release Frequency: Semi-Annually

LDS: Land Disposal Sites Listing (GEOTRACKER)

Land Disposal sites (Landfills) included in GeoTracker. GeoTracker is the Water Boards data management system for sites that impact, or have the potential to impact, water quality in California, with emphasis on groundwater.

Date of Government Version: 09/10/2018
Date Data Arrived at EDR: 09/12/2018
Date Made Active in Reports: 10/08/2018
Number of Days to Update: 26

Source: State Water Qualilty Control Board
Telephone: 866-480-1028
Last EDR Contact: 12/12/2018
Next Scheduled EDR Contact: 03/25/2019
Data Release Frequency: Quarterly

MCS: Military Cleanup Sites Listing (GEOTRACKER)

Military sites (consisting of: Military UST sites; Military Privatized sites; and Military Cleanup sites [formerly known as DoD non UST]) included in GeoTracker. GeoTracker is the Water Boards data management system for sites that impact, or have the potential to impact, water quality in California, with emphasis on groundwater.

Date of Government Version: 09/10/2018
Date Data Arrived at EDR: 09/12/2018
Date Made Active in Reports: 10/09/2018
Number of Days to Update: 27

Source: State Water Resources Control Board
Telephone: 866-480-1028
Last EDR Contact: 12/12/2018
Next Scheduled EDR Contact: 03/25/2019
Data Release Frequency: Quarterly

SPILLS 90: SPILLS90 data from FirstSearch

Spills 90 includes those spill and release records available exclusively from FirstSearch databases. Typically, they may include chemical, oil and/or hazardous substance spills recorded after 1990. Duplicate records that are already included in EDR incident and release records are not included in Spills 90.

Date of Government Version: 06/06/2012
Date Data Arrived at EDR: 01/03/2013
Date Made Active in Reports: 02/22/2013
Number of Days to Update: 50

Source: FirstSearch
Telephone: N/A
Last EDR Contact: 01/03/2013
Next Scheduled EDR Contact: N/A
Data Release Frequency: No Update Planned

Other Ascertainable Records

RCRA NonGen / NLR: RCRA - Non Generators / No Longer Regulated

RCRAInfo is EPA's comprehensive information system, providing access to data supporting the Resource Conservation and Recovery Act (RCRA) of 1976 and the Hazardous and Solid Waste Amendments (HSWA) of 1984. The database includes selective information on sites which generate, transport, store, treat and/or dispose of hazardous waste as defined by the Resource Conservation and Recovery Act (RCRA). Non-Generators do not presently generate hazardous waste.

Date of Government Version: 03/01/2018
Date Data Arrived at EDR: 03/28/2018
Date Made Active in Reports: 06/22/2018
Number of Days to Update: 86

Source: Environmental Protection Agency
Telephone: (415) 495-8895
Last EDR Contact: 12/03/2018
Next Scheduled EDR Contact: 04/08/2019
Data Release Frequency: Quarterly

FUDS: Formerly Used Defense Sites

The listing includes locations of Formerly Used Defense Sites properties where the US Army Corps of Engineers is actively working or will take necessary cleanup actions.

Date of Government Version: 01/31/2015
Date Data Arrived at EDR: 07/08/2015
Date Made Active in Reports: 10/13/2015
Number of Days to Update: 97

Source: U.S. Army Corps of Engineers
Telephone: 202-528-4285
Last EDR Contact: 11/19/2018
Next Scheduled EDR Contact: 03/04/2019
Data Release Frequency: Varies

DOD: Department of Defense Sites

This data set consists of federally owned or administered lands, administered by the Department of Defense, that have any area equal to or greater than 640 acres of the United States, Puerto Rico, and the U.S. Virgin Islands.

Date of Government Version: 12/31/2005
Date Data Arrived at EDR: 11/10/2006
Date Made Active in Reports: 01/11/2007
Number of Days to Update: 62

Source: USGS
Telephone: 888-275-8747
Last EDR Contact: 10/12/2018
Next Scheduled EDR Contact: 01/21/2019
Data Release Frequency: Semi-Annually

FEDLAND: Federal and Indian Lands

Federally and Indian administrated lands of the United States. Lands included are administrated by: Army Corps of Engineers, Bureau of Reclamation, National Wild and Scenic River, National Wildlife Refuge, Public Domain Land, Wilderness, Wilderness Study Area, Wildlife Management Area, Bureau of Indian Affairs, Bureau of Land Management, Department of Justice, Forest Service, Fish and Wildlife Service, National Park Service.

Date of Government Version: 12/31/2005
Date Data Arrived at EDR: 02/06/2006
Date Made Active in Reports: 01/11/2007
Number of Days to Update: 339

Source: U.S. Geological Survey
Telephone: 888-275-8747
Last EDR Contact: 10/12/2018
Next Scheduled EDR Contact: 01/21/2019
Data Release Frequency: N/A

SCRD DRYCLEANERS: State Coalition for Remediation of Drycleaners Listing

The State Coalition for Remediation of Drycleaners was established in 1998, with support from the U.S. EPA Office of Superfund Remediation and Technology Innovation. It is comprised of representatives of states with established drycleaner remediation programs. Currently the member states are Alabama, Connecticut, Florida, Illinois, Kansas, Minnesota, Missouri, North Carolina, Oregon, South Carolina, Tennessee, Texas, and Wisconsin.

Date of Government Version: 01/01/2017
Date Data Arrived at EDR: 02/03/2017
Date Made Active in Reports: 04/07/2017
Number of Days to Update: 63
Source: Environmental Protection Agency
Telephone: 615-532-8599
Last EDR Contact: 11/16/2018
Next Scheduled EDR Contact: 02/25/2019
Data Release Frequency: Varies

US FIN ASSUR: Financial Assurance Information

All owners and operators of facilities that treat, store, or dispose of hazardous waste are required to provide proof that they will have sufficient funds to pay for the clean up, closure, and post-closure care of their facilities.

Date of Government Version: 08/31/2018
Date Data Arrived at EDR: 09/25/2018
Date Made Active in Reports: 11/09/2018
Number of Days to Update: 45
Source: Environmental Protection Agency
Telephone: 202-566-1917
Last EDR Contact: 12/21/2018
Next Scheduled EDR Contact: 04/08/2019
Data Release Frequency: Quarterly

EPA WATCH LIST: EPA WATCH LIST

EPA maintains a "Watch List" to facilitate dialogue between EPA, state and local environmental agencies on enforcement matters relating to facilities with alleged violations identified as either significant or high priority. Being on the Watch List does not mean that the facility has actually violated the law only that an investigation by EPA or a state or local environmental agency has led those organizations to allege that an unproven violation has in fact occurred. Being on the Watch List does not represent a higher level of concern regarding the alleged violations that were detected, but instead indicates cases requiring additional dialogue between EPA, state and local agencies - primarily because of the length of time the alleged violation has gone unaddressed or unresolved.

Date of Government Version: 08/30/2013
Date Data Arrived at EDR: 03/21/2014
Date Made Active in Reports: 06/17/2014
Number of Days to Update: 88
Source: Environmental Protection Agency
Telephone: 617-520-3000
Last EDR Contact: 11/05/2018
Next Scheduled EDR Contact: 02/18/2019
Data Release Frequency: Quarterly

2020 COR ACTION: 2020 Corrective Action Program List

The EPA has set ambitious goals for the RCRA Corrective Action program by creating the 2020 Corrective Action Universe. This RCRA cleanup baseline includes facilities expected to need corrective action. The 2020 universe contains a wide variety of sites. Some properties are heavily contaminated while others were contaminated but have since been cleaned up. Still others have not been fully investigated yet, and may require little or no remediation. Inclusion in the 2020 Universe does not necessarily imply failure on the part of a facility to meet its RCRA obligations.

Date of Government Version: 09/30/2017
Date Data Arrived at EDR: 05/08/2018
Date Made Active in Reports: 07/20/2018
Number of Days to Update: 73
Source: Environmental Protection Agency
Telephone: 703-308-4044
Last EDR Contact: 11/09/2018
Next Scheduled EDR Contact: 02/18/2019
Data Release Frequency: Varies

TSCA: Toxic Substances Control Act

Toxic Substances Control Act. TSCA identifies manufacturers and importers of chemical substances included on the TSCA Chemical Substance Inventory list. It includes data on the production volume of these substances by plant site.

Date of Government Version: 12/31/2016
Date Data Arrived at EDR: 06/21/2017
Date Made Active in Reports: 01/05/2018
Number of Days to Update: 198
Source: EPA
Telephone: 202-260-5521
Last EDR Contact: 12/21/2018
Next Scheduled EDR Contact: 04/01/2019
Data Release Frequency: Every 4 Years

TRIS: Toxic Chemical Release Inventory System

Toxic Release Inventory System. TRIS identifies facilities which release toxic chemicals to the air, water and land in reportable quantities under SARA Title III Section 313.

Date of Government Version: 12/31/2016
Date Data Arrived at EDR: 01/10/2018
Date Made Active in Reports: 01/12/2018
Number of Days to Update: 2

Source: EPA
Telephone: 202-566-0250
Last EDR Contact: 11/16/2018
Next Scheduled EDR Contact: 03/04/2019
Data Release Frequency: Annually

SSTS: Section 7 Tracking Systems

Section 7 of the Federal Insecticide, Fungicide and Rodenticide Act, as amended (92 Stat. 829) requires all registered pesticide-producing establishments to submit a report to the Environmental Protection Agency by March 1st each year. Each establishment must report the types and amounts of pesticides, active ingredients and devices being produced, and those having been produced and sold or distributed in the past year.

Date of Government Version: 12/31/2009
Date Data Arrived at EDR: 12/10/2010
Date Made Active in Reports: 02/25/2011
Number of Days to Update: 77

Source: EPA
Telephone: 202-564-4203
Last EDR Contact: 10/24/2018
Next Scheduled EDR Contact: 02/04/2019
Data Release Frequency: Annually

ROD: Records Of Decision

Record of Decision. ROD documents mandate a permanent remedy at an NPL (Superfund) site containing technical and health information to aid in the cleanup.

Date of Government Version: 08/13/2018
Date Data Arrived at EDR: 10/04/2018
Date Made Active in Reports: 11/16/2018
Number of Days to Update: 43

Source: EPA
Telephone: 703-416-0223
Last EDR Contact: 12/28/2018
Next Scheduled EDR Contact: 03/18/2019
Data Release Frequency: Annually

RMP: Risk Management Plans

When Congress passed the Clean Air Act Amendments of 1990, it required EPA to publish regulations and guidance for chemical accident prevention at facilities using extremely hazardous substances. The Risk Management Program Rule (RMP Rule) was written to implement Section 112(r) of these amendments. The rule, which built upon existing industry codes and standards, requires companies of all sizes that use certain flammable and toxic substances to develop a Risk Management Program, which includes a(n): Hazard assessment that details the potential effects of an accidental release, an accident history of the last five years, and an evaluation of worst-case and alternative accidental releases; Prevention program that includes safety precautions and maintenance, monitoring, and employee training measures; and Emergency response program that spells out emergency health care, employee training measures and procedures for informing the public and response agencies (e.g the fire department) should an accident occur.

Date of Government Version: 08/01/2018
Date Data Arrived at EDR: 08/22/2018
Date Made Active in Reports: 10/05/2018
Number of Days to Update: 44

Source: Environmental Protection Agency
Telephone: 202-564-8600
Last EDR Contact: 10/23/2018
Next Scheduled EDR Contact: 02/04/2019
Data Release Frequency: Varies

RAATS: RCRA Administrative Action Tracking System

RCRA Administration Action Tracking System. RAATS contains records based on enforcement actions issued under RCRA pertaining to major violators and includes administrative and civil actions brought by the EPA. For administration actions after September 30, 1995, data entry in the RAATS database was discontinued. EPA will retain a copy of the database for historical records. It was necessary to terminate RAATS because a decrease in agency resources made it impossible to continue to update the information contained in the database.

Date of Government Version: 04/17/1995
Date Data Arrived at EDR: 07/03/1995
Date Made Active in Reports: 08/07/1995
Number of Days to Update: 35

Source: EPA
Telephone: 202-564-4104
Last EDR Contact: 06/02/2008
Next Scheduled EDR Contact: 09/01/2008
Data Release Frequency: No Update Planned

PRP: Potentially Responsible Parties
A listing of verified Potentially Responsible Parties

Date of Government Version: 08/13/2018
Date Data Arrived at EDR: 10/04/2018
Date Made Active in Reports: 11/09/2018
Number of Days to Update: 36
Source: EPA
Telephone: 202-564-6023
Last EDR Contact: 12/28/2018
Next Scheduled EDR Contact: 02/18/2019
Data Release Frequency: Quarterly

PADS: PCB Activity Database System
PCB Activity Database. PADS Identifies generators, transporters, commercial storers and/or brokers and disposers of PCB's who are required to notify the EPA of such activities.

Date of Government Version: 09/14/2018
Date Data Arrived at EDR: 10/11/2018
Date Made Active in Reports: 12/07/2018
Number of Days to Update: 57
Source: EPA
Telephone: 202-566-0500
Last EDR Contact: 10/11/2018
Next Scheduled EDR Contact: 01/21/2019
Data Release Frequency: Annually

ICIS: Integrated Compliance Information System
The Integrated Compliance Information System (ICIS) supports the information needs of the national enforcement and compliance program as well as the unique needs of the National Pollutant Discharge Elimination System (NPDES) program.

Date of Government Version: 11/18/2016
Date Data Arrived at EDR: 11/23/2016
Date Made Active in Reports: 02/10/2017
Number of Days to Update: 79
Source: Environmental Protection Agency
Telephone: 202-564-2501
Last EDR Contact: 01/07/2019
Next Scheduled EDR Contact: 04/22/2019
Data Release Frequency: Quarterly

FTTS: FIFRA/ TSCA Tracking System - FIFRA (Federal Insecticide, Fungicide, & Rodenticide Act)/TSCA (Toxic Substances Control Act)
FTTS tracks administrative cases and pesticide enforcement actions and compliance activities related to FIFRA, TSCA and EPCRA (Emergency Planning and Community Right-to-Know Act). To maintain currency, EDR contacts the Agency on a quarterly basis.

Date of Government Version: 04/09/2009
Date Data Arrived at EDR: 04/16/2009
Date Made Active in Reports: 05/11/2009
Number of Days to Update: 25
Source: EPA/Office of Prevention, Pesticides and Toxic Substances
Telephone: 202-566-1667
Last EDR Contact: 08/18/2017
Next Scheduled EDR Contact: 12/04/2017
Data Release Frequency: Quarterly

FTTS INSP: FIFRA/ TSCA Tracking System - FIFRA (Federal Insecticide, Fungicide, & Rodenticide Act)/TSCA (Toxic Substances Control Act)
A listing of FIFRA/TSCA Tracking System (FTTS) inspections and enforcements.

Date of Government Version: 04/09/2009
Date Data Arrived at EDR: 04/16/2009
Date Made Active in Reports: 05/11/2009
Number of Days to Update: 25
Source: EPA
Telephone: 202-566-1667
Last EDR Contact: 08/18/2017
Next Scheduled EDR Contact: 12/04/2017
Data Release Frequency: Quarterly

MLTS: Material Licensing Tracking System
MLTS is maintained by the Nuclear Regulatory Commission and contains a list of approximately 8,100 sites which possess or use radioactive materials and which are subject to NRC licensing requirements. To maintain currency, EDR contacts the Agency on a quarterly basis.

Date of Government Version: 08/30/2016
Date Data Arrived at EDR: 09/08/2016
Date Made Active in Reports: 10/21/2016
Number of Days to Update: 43
Source: Nuclear Regulatory Commission
Telephone: 301-415-7169
Last EDR Contact: 10/11/2018
Next Scheduled EDR Contact: 02/04/2019
Data Release Frequency: Quarterly

COAL ASH DOE: Steam-Electric Plant Operation Data
A listing of power plants that store ash in surface ponds.

Date of Government Version: 12/31/2005
Date Data Arrived at EDR: 08/07/2009
Date Made Active in Reports: 10/22/2009
Number of Days to Update: 76
Source: Department of Energy
Telephone: 202-586-8719
Last EDR Contact: 12/05/2018
Next Scheduled EDR Contact: 03/18/2019
Data Release Frequency: Varies

COAL ASH EPA: Coal Combustion Residues Surface Impoundments List
A listing of coal combustion residues surface impoundments with high hazard potential ratings.

Date of Government Version: 07/01/2014
Date Data Arrived at EDR: 09/10/2014
Date Made Active in Reports: 10/20/2014
Number of Days to Update: 40
Source: Environmental Protection Agency
Telephone: N/A
Last EDR Contact: 12/03/2018
Next Scheduled EDR Contact: 03/18/2019
Data Release Frequency: Varies

PCB TRANSFORMER: PCB Transformer Registration Database
The database of PCB transformer registrations that includes all PCB registration submittals.

Date of Government Version: 05/24/2017
Date Data Arrived at EDR: 11/30/2017
Date Made Active in Reports: 12/15/2017
Number of Days to Update: 15
Source: Environmental Protection Agency
Telephone: 202-566-0517
Last EDR Contact: 10/26/2018
Next Scheduled EDR Contact: 02/04/2019
Data Release Frequency: Varies

RADINFO: Radiation Information Database
The Radiation Information Database (RADINFO) contains information about facilities that are regulated by U.S. Environmental Protection Agency (EPA) regulations for radiation and radioactivity.

Date of Government Version: 10/02/2018
Date Data Arrived at EDR: 10/03/2018
Date Made Active in Reports: 11/09/2018
Number of Days to Update: 37
Source: Environmental Protection Agency
Telephone: 202-343-9775
Last EDR Contact: 01/03/2019
Next Scheduled EDR Contact: 04/15/2019
Data Release Frequency: Quarterly

HIST FTTS: FIFRA/TSCA Tracking System Administrative Case Listing
A complete administrative case listing from the FIFRA/TSCA Tracking System (FTTS) for all ten EPA regions. The information was obtained from the National Compliance Database (NCDB). NCDB supports the implementation of FIFRA (Federal Insecticide, Fungicide, and Rodenticide Act) and TSCA (Toxic Substances Control Act). Some EPA regions are now closing out records. Because of that, and the fact that some EPA regions are not providing EPA Headquarters with updated records, it was decided to create a HIST FTTS database. It included records that may not be included in the newer FTTS database updates. This database is no longer updated.

Date of Government Version: 10/19/2006
Date Data Arrived at EDR: 03/01/2007
Date Made Active in Reports: 04/10/2007
Number of Days to Update: 40
Source: Environmental Protection Agency
Telephone: 202-564-2501
Last EDR Contact: 12/17/2007
Next Scheduled EDR Contact: 03/17/2008
Data Release Frequency: No Update Planned

HIST FTTS INSP: FIFRA/TSCA Tracking System Inspection & Enforcement Case Listing
A complete inspection and enforcement case listing from the FIFRA/TSCA Tracking System (FTTS) for all ten EPA regions. The information was obtained from the National Compliance Database (NCDB). NCDB supports the implementation of FIFRA (Federal Insecticide, Fungicide, and Rodenticide Act) and TSCA (Toxic Substances Control Act). Some EPA regions are now closing out records. Because of that, and the fact that some EPA regions are not providing EPA Headquarters with updated records, it was decided to create a HIST FTTS database. It included records that may not be included in the newer FTTS database updates. This database is no longer updated.

Date of Government Version: 10/19/2006
Date Data Arrived at EDR: 03/01/2007
Date Made Active in Reports: 04/10/2007
Number of Days to Update: 40

Source: Environmental Protection Agency
Telephone: 202-564-2501
Last EDR Contact: 12/17/2008
Next Scheduled EDR Contact: 03/17/2008
Data Release Frequency: No Update Planned

DOT OPS: Incident and Accident Data

Department of Transporation, Office of Pipeline Safety Incident and Accident data.

Date of Government Version: 07/31/2012
Date Data Arrived at EDR: 08/07/2012
Date Made Active in Reports: 09/18/2012
Number of Days to Update: 42

Source: Department of Transporation, Office of Pipeline Safety
Telephone: 202-366-4595
Last EDR Contact: 10/30/2018
Next Scheduled EDR Contact: 02/11/2019
Data Release Frequency: Varies

CONSENT: Superfund (CERCLA) Consent Decrees

Major legal settlements that establish responsibility and standards for cleanup at NPL (Superfund) sites. Released periodically by United States District Courts after settlement by parties to litigation matters.

Date of Government Version: 09/30/2018
Date Data Arrived at EDR: 10/12/2018
Date Made Active in Reports: 12/07/2018
Number of Days to Update: 56

Source: Department of Justice, Consent Decree Library
Telephone: Varies
Last EDR Contact: 01/07/2019
Next Scheduled EDR Contact: 04/22/2019
Data Release Frequency: Varies

BRS: Biennial Reporting System

The Biennial Reporting System is a national system administered by the EPA that collects data on the generation and management of hazardous waste. BRS captures detailed data from two groups: Large Quantity Generators (LQG) and Treatment, Storage, and Disposal Facilities.

Date of Government Version: 12/31/2015
Date Data Arrived at EDR: 02/22/2017
Date Made Active in Reports: 09/28/2017
Number of Days to Update: 218

Source: EPA/NTIS
Telephone: 800-424-9346
Last EDR Contact: 11/21/2018
Next Scheduled EDR Contact: 03/04/2019
Data Release Frequency: Biennially

INDIAN RESERV: Indian Reservations

This map layer portrays Indian administered lands of the United States that have any area equal to or greater than 640 acres.

Date of Government Version: 12/31/2014
Date Data Arrived at EDR: 07/14/2015
Date Made Active in Reports: 01/10/2017
Number of Days to Update: 546

Source: USGS
Telephone: 202-208-3710
Last EDR Contact: 01/07/2019
Next Scheduled EDR Contact: 04/22/2019
Data Release Frequency: Semi-Annually

FUSRAP: Formerly Utilized Sites Remedial Action Program

DOE established the Formerly Utilized Sites Remedial Action Program (FUSRAP) in 1974 to remediate sites where radioactive contamination remained from Manhattan Project and early U.S. Atomic Energy Commission (AEC) operations.

Date of Government Version: 08/08/2017
Date Data Arrived at EDR: 09/11/2018
Date Made Active in Reports: 09/14/2018
Number of Days to Update: 3

Source: Department of Energy
Telephone: 202-586-3559
Last EDR Contact: 11/01/2018
Next Scheduled EDR Contact: 02/18/2019
Data Release Frequency: Varies

UMTRA: Uranium Mill Tailings Sites

Uranium ore was mined by private companies for federal government use in national defense programs. When the mills shut down, large piles of the sand-like material (mill tailings) remain after uranium has been extracted from the ore. Levels of human exposure to radioactive materials from the piles are low; however, in some cases tailings were used as construction materials before the potential health hazards of the tailings were recognized.

Date of Government Version: 06/23/2017
Date Data Arrived at EDR: 10/11/2017
Date Made Active in Reports: 11/03/2017
Number of Days to Update: 23

Source: Department of Energy
Telephone: 505-845-0011
Last EDR Contact: 12/14/2018
Next Scheduled EDR Contact: 03/04/2019
Data Release Frequency: Varies

LEAD SMELTER 1: Lead Smelter Sites

A listing of former lead smelter site locations.

Date of Government Version: 08/13/2018
Date Data Arrived at EDR: 10/04/2018
Date Made Active in Reports: 11/16/2018
Number of Days to Update: 43

Source: Environmental Protection Agency
Telephone: 703-603-8787
Last EDR Contact: 12/28/2018
Next Scheduled EDR Contact: 04/15/2019
Data Release Frequency: Varies

LEAD SMELTER 2: Lead Smelter Sites

A list of several hundred sites in the U.S. where secondary lead smelting was done from 1931and 1964. These sites may pose a threat to public health through ingestion or inhalation of contaminated soil or dust

Date of Government Version: 04/05/2001
Date Data Arrived at EDR: 10/27/2010
Date Made Active in Reports: 12/02/2010
Number of Days to Update: 36

Source: American Journal of Public Health
Telephone: 703-305-6451
Last EDR Contact: 12/02/2009
Next Scheduled EDR Contact: N/A
Data Release Frequency: No Update Planned

US AIRS (AFS): Aerometric Information Retrieval System Facility Subsystem (AFS)

The database is a sub-system of Aerometric Information Retrieval System (AIRS). AFS contains compliance data on air pollution point sources regulated by the U.S. EPA and/or state and local air regulatory agencies. This information comes from source reports by various stationary sources of air pollution, such as electric power plants, steel mills, factories, and universities, and provides information about the air pollutants they produce. Action, air program, air program pollutant, and general level plant data. It is used to track emissions and compliance data from industrial plants.

Date of Government Version: 10/12/2016
Date Data Arrived at EDR: 10/26/2016
Date Made Active in Reports: 02/03/2017
Number of Days to Update: 100

Source: EPA
Telephone: 202-564-2496
Last EDR Contact: 09/26/2017
Next Scheduled EDR Contact: 01/08/2018
Data Release Frequency: Annually

US AIRS MINOR: Air Facility System Data

A listing of minor source facilities.

Date of Government Version: 10/12/2016
Date Data Arrived at EDR: 10/26/2016
Date Made Active in Reports: 02/03/2017
Number of Days to Update: 100

Source: EPA
Telephone: 202-564-2496
Last EDR Contact: 09/26/2017
Next Scheduled EDR Contact: 01/08/2018
Data Release Frequency: Annually

US MINES: Mines Master Index File

Contains all mine identification numbers issued for mines active or opened since 1971. The data also includes violation information.

Date of Government Version: 08/01/2018
Date Data Arrived at EDR: 08/29/2018
Date Made Active in Reports: 10/05/2018
Number of Days to Update: 37

Source: Department of Labor, Mine Safety and Health Administration
Telephone: 303-231-5959
Last EDR Contact: 11/30/2018
Next Scheduled EDR Contact: 03/11/2019
Data Release Frequency: Semi-Annually

US MINES 2: Ferrous and Nonferrous Metal Mines Database Listing

This map layer includes ferrous (ferrous metal mines are facilities that extract ferrous metals, such as iron ore or molybdenum) and nonferrous (Nonferrous metal mines are facilities that extract nonferrous metals, such as gold, silver, copper, zinc, and lead) metal mines in the United States.

Date of Government Version: 12/05/2005
Date Data Arrived at EDR: 02/29/2008
Date Made Active in Reports: 04/18/2008
Number of Days to Update: 49

Source: USGS
Telephone: 703-648-7709
Last EDR Contact: 11/30/2018
Next Scheduled EDR Contact: 03/11/2019
Data Release Frequency: Varies

US MINES 3: Active Mines & Mineral Plants Database Listing

Active Mines and Mineral Processing Plant operations for commodities monitored by the Minerals Information Team of the USGS.

Date of Government Version: 04/14/2011
Date Data Arrived at EDR: 06/08/2011
Date Made Active in Reports: 09/13/2011
Number of Days to Update: 97

Source: USGS
Telephone: 703-648-7709
Last EDR Contact: 11/30/2018
Next Scheduled EDR Contact: 03/11/2019
Data Release Frequency: Varies

ABANDONED MINES: Abandoned Mines

An inventory of land and water impacted by past mining (primarily coal mining) is maintained by OSMRE to provide information needed to implement the Surface Mining Control and Reclamation Act of 1977 (SMCRA). The inventory contains information on the location, type, and extent of AML impacts, as well as, information on the cost associated with the reclamation of those problems. The inventory is based upon field surveys by State, Tribal, and OSMRE program officials. It is dynamic to the extent that it is modified as new problems are identified and existing problems are reclaimed.

Date of Government Version: 09/10/2018
Date Data Arrived at EDR: 09/11/2018
Date Made Active in Reports: 09/14/2018
Number of Days to Update: 3

Source: Department of Interior
Telephone: 202-208-2609
Last EDR Contact: 12/19/2018
Next Scheduled EDR Contact: 03/25/2019
Data Release Frequency: Quarterly

FINDS: Facility Index System/Facility Registry System

Facility Index System. FINDS contains both facility information and 'pointers' to other sources that contain more detail. EDR includes the following FINDS databases in this report: PCS (Permit Compliance System), AIRS (Aerometric Information Retrieval System), DOCKET (Enforcement Docket used to manage and track information on civil judicial enforcement cases for all environmental statutes), FURS (Federal Underground Injection Control), C-DOCKET (Criminal Docket System used to track criminal enforcement actions for all environmental statutes), FFIS (Federal Facilities Information System), STATE (State Environmental Laws and Statutes), and PADS (PCB Activity Data System).

Date of Government Version: 08/07/2018
Date Data Arrived at EDR: 09/05/2018
Date Made Active in Reports: 10/05/2018
Number of Days to Update: 30

Source: EPA
Telephone: (415) 947-8000
Last EDR Contact: 01/08/2019
Next Scheduled EDR Contact: 03/18/2019
Data Release Frequency: Quarterly

ECHO: Enforcement & Compliance History Information

ECHO provides integrated compliance and enforcement information for about 800,000 regulated facilities nationwide.

Date of Government Version: 09/02/2018
Date Data Arrived at EDR: 09/05/2018
Date Made Active in Reports: 09/14/2018
Number of Days to Update: 9

Source: Environmental Protection Agency
Telephone: 202-564-2280
Last EDR Contact: 01/07/2019
Next Scheduled EDR Contact: 03/18/2019
Data Release Frequency: Quarterly

DOCKET HWC: Hazardous Waste Compliance Docket Listing

A complete list of the Federal Agency Hazardous Waste Compliance Docket Facilities.

Date of Government Version: 05/31/2018
Date Data Arrived at EDR: 07/26/2018
Date Made Active in Reports: 10/05/2018
Number of Days to Update: 71

Source: Environmental Protection Agency
Telephone: 202-564-0527
Last EDR Contact: 11/30/2018
Next Scheduled EDR Contact: 03/11/2019
Data Release Frequency: Varies

UXO: Unexploded Ordnance Sites
A listing of unexploded ordnance site locations

Date of Government Version: 09/30/2017
Date Data Arrived at EDR: 06/19/2018
Date Made Active in Reports: 09/14/2018
Number of Days to Update: 87
Source: Department of Defense
Telephone: 703-704-1564
Last EDR Contact: 10/15/2018
Next Scheduled EDR Contact: 01/28/2019
Data Release Frequency: Varies

FUELS PROGRAM: EPA Fuels Program Registered Listing
This listing includes facilities that are registered under the Part 80 (Code of Federal Regulations) EPA Fuels Programs. All companies now are required to submit new and updated registrations.

Date of Government Version: 08/22/2018
Date Data Arrived at EDR: 08/22/2018
Date Made Active in Reports: 10/05/2018
Number of Days to Update: 44
Source: EPA
Telephone: 800-385-6164
Last EDR Contact: 11/19/2018
Next Scheduled EDR Contact: 03/04/2019
Data Release Frequency: Quarterly

CA BOND EXP. PLAN: Bond Expenditure Plan
Department of Health Services developed a site-specific expenditure plan as the basis for an appropriation of Hazardous Substance Cleanup Bond Act funds. It is not updated.

Date of Government Version: 01/01/1989
Date Data Arrived at EDR: 07/27/1994
Date Made Active in Reports: 08/02/1994
Number of Days to Update: 6
Source: Department of Health Services
Telephone: 916-255-2118
Last EDR Contact: 05/31/1994
Next Scheduled EDR Contact: N/A
Data Release Frequency: No Update Planned

CORTESE: "Cortese" Hazardous Waste & Substances Sites List
The sites for the list are designated by the State Water Resource Control Board (LUST), the Integrated Waste Board (SWF/LS), and the Department of Toxic Substances Control (Cal-Sites).

Date of Government Version: 09/24/2018
Date Data Arrived at EDR: 09/25/2018
Date Made Active in Reports: 10/16/2018
Number of Days to Update: 21
Source: CAL EPA/Office of Emergency Information
Telephone: 916-323-3400
Last EDR Contact: 12/21/2018
Next Scheduled EDR Contact: 04/08/2019
Data Release Frequency: Quarterly

CUPA SAN FRANCISCO CO: CUPA Facility Listing
Cupa facilities

Date of Government Version: 09/11/2018
Date Data Arrived at EDR: 09/12/2018
Date Made Active in Reports: 09/19/2018
Number of Days to Update: 7
Source: San Francisco County Department of Environmental Health
Telephone: 415-252-3896
Last EDR Contact: 11/01/2018
Next Scheduled EDR Contact: 02/18/2019
Data Release Frequency: Varies

CUPA LIVERMORE-PLEASANTON: CUPA Facility Listing
list of facilities associated with the various CUPA programs in Livermore-Pleasanton

Date of Government Version: 08/28/2018
Date Data Arrived at EDR: 08/30/2018
Date Made Active in Reports: 11/01/2018
Number of Days to Update: 63
Source: Livermore-Pleasanton Fire Department
Telephone: 925-454-2361
Last EDR Contact: 01/07/2019
Next Scheduled EDR Contact: 02/25/2019
Data Release Frequency: Varies

DRYCLEAN AVAQMD: Antelope Valley Air Quality Management District Drycleaner Listing
A listing of dry cleaners in the Antelope Valley Air Quality Management District.

Date of Government Version: 10/15/2018
Date Data Arrived at EDR: 10/16/2018
Date Made Active in Reports: 11/16/2018
Number of Days to Update: 31

Source: Antelope Valley Air Quality Management District
Telephone: 661-723-8070
Last EDR Contact: 11/29/2018
Next Scheduled EDR Contact: 03/18/2019
Data Release Frequency: Varies

DRYCLEAN SOUTH COAST: South Coast Air Quality Management District Drycleaner Listing
A listing of dry cleaners in the South Coast Air Quality Management District

Date of Government Version: 10/04/2018
Date Data Arrived at EDR: 10/05/2018
Date Made Active in Reports: 11/01/2018
Number of Days to Update: 27

Source: South Coast Air Quality Management District
Telephone: 909-396-3211
Last EDR Contact: 11/26/2018
Next Scheduled EDR Contact: 03/11/2019
Data Release Frequency: Varies

DRYCLEANERS: Cleaner Facilities
A list of drycleaner related facilities that have EPA ID numbers. These are facilities with certain SIC codes: power laundries, family and commercial; garment pressing and cleaner's agents; linen supply; coin-operated laundries and cleaning; drycleaning plants, except rugs; carpet and upholster cleaning; industrial launderers; laundry and garment services.

Date of Government Version: 08/30/2018
Date Data Arrived at EDR: 09/27/2018
Date Made Active in Reports: 11/01/2018
Number of Days to Update: 35

Source: Department of Toxic Substance Control
Telephone: 916-327-4498
Last EDR Contact: 11/29/2018
Next Scheduled EDR Contact: 03/18/2019
Data Release Frequency: Annually

EMI: Emissions Inventory Data
Toxics and criteria pollutant emissions data collected by the ARB and local air pollution agencies.

Date of Government Version: 12/31/2017
Date Data Arrived at EDR: 06/20/2018
Date Made Active in Reports: 08/06/2018
Number of Days to Update: 47

Source: California Air Resources Board
Telephone: 916-322-2990
Last EDR Contact: 12/21/2018
Next Scheduled EDR Contact: 04/01/2019
Data Release Frequency: Varies

ENF: Enforcement Action Listing
A listing of Water Board Enforcement Actions. Formal is everything except Oral/Verbal Communication, Notice of Violation, Expedited Payment Letter, and Staff Enforcement Letter.

Date of Government Version: 11/01/2018
Date Data Arrived at EDR: 11/02/2018
Date Made Active in Reports: 12/13/2018
Number of Days to Update: 41

Source: State Water Resoruces Control Board
Telephone: 916-445-9379
Last EDR Contact: 11/01/2018
Next Scheduled EDR Contact: 02/04/2019
Data Release Frequency: Varies

Financial Assurance 1: Financial Assurance Information Listing
Financial Assurance information

Date of Government Version: 10/19/2018
Date Data Arrived at EDR: 10/23/2018
Date Made Active in Reports: 11/30/2018
Number of Days to Update: 38

Source: Department of Toxic Substances Control
Telephone: 916-255-3628
Last EDR Contact: 10/22/2018
Next Scheduled EDR Contact: 02/04/2019
Data Release Frequency: Varies

Financial Assurance 2: Financial Assurance Information Listing
A listing of financial assurance information for solid waste facilities. Financial assurance is intended to ensure that resources are available to pay for the cost of closure, post-closure care, and corrective measures if the owner or operator of a regulated facility is unable or unwilling to pay.

Date of Government Version: 08/14/2018
Date Data Arrived at EDR: 08/16/2018
Date Made Active in Reports: 09/10/2018
Number of Days to Update: 25

Source: California Integrated Waste Management Board
Telephone: 916-341-6066
Last EDR Contact: 11/07/2018
Next Scheduled EDR Contact: 02/25/2019
Data Release Frequency: Varies

HAZNET: Facility and Manifest Data

Facility and Manifest Data. The data is extracted from the copies of hazardous waste manifests received each year by the DTSC. The annual volume of manifests is typically 700,000 - 1,000,000 annually, representing approximately 350,000 - 500,000 shipments. Data are from the manifests submitted without correction, and therefore many contain some invalid values for data elements such as generator ID, TSD ID, waste category, and disposal method. This database begins with calendar year 1993.

Date of Government Version: 12/31/2017
Date Data Arrived at EDR: 10/10/2018
Date Made Active in Reports: 11/16/2018
Number of Days to Update: 37

Source: California Environmental Protection Agency
Telephone: 916-255-1136
Last EDR Contact: 01/07/2019
Next Scheduled EDR Contact: 04/22/2019
Data Release Frequency: Annually

ICE: ICE

Contains data pertaining to the Permitted Facilities with Inspections / Enforcements sites tracked in Envirostor.

Date of Government Version: 08/20/2018
Date Data Arrived at EDR: 08/21/2018
Date Made Active in Reports: 09/10/2018
Number of Days to Update: 20

Source: Department of Toxic Subsances Control
Telephone: 877-786-9427
Last EDR Contact: 11/19/2018
Next Scheduled EDR Contact: 03/04/2019
Data Release Frequency: Quarterly

HIST CORTESE: Hazardous Waste & Substance Site List

The sites for the list are designated by the State Water Resource Control Board [LUST], the Integrated Waste Board [SWF/LS], and the Department of Toxic Substances Control [CALSITES]. This listing is no longer updated by the state agency.

Date of Government Version: 04/01/2001
Date Data Arrived at EDR: 01/22/2009
Date Made Active in Reports: 04/08/2009
Number of Days to Update: 76

Source: Department of Toxic Substances Control
Telephone: 916-323-3400
Last EDR Contact: 01/22/2009
Next Scheduled EDR Contact: N/A
Data Release Frequency: No Update Planned

HWP: EnviroStor Permitted Facilities Listing

Detailed information on permitted hazardous waste facilities and corrective action ("cleanups") tracked in EnviroStor.

Date of Government Version: 08/20/2018
Date Data Arrived at EDR: 08/21/2018
Date Made Active in Reports: 09/10/2018
Number of Days to Update: 20

Source: Department of Toxic Substances Control
Telephone: 916-323-3400
Last EDR Contact: 11/19/2018
Next Scheduled EDR Contact: 03/04/2019
Data Release Frequency: Quarterly

HWT: Registered Hazardous Waste Transporter Database

A listing of hazardous waste transporters. In California, unless specifically exempted, it is unlawful for any person to transport hazardous wastes unless the person holds a valid registration issued by DTSC. A hazardous waste transporter registration is valid for one year and is assigned a unique registration number.

Date of Government Version: 10/09/2018
Date Data Arrived at EDR: 10/10/2018
Date Made Active in Reports: 11/16/2018
Number of Days to Update: 37

Source: Department of Toxic Substances Control
Telephone: 916-440-7145
Last EDR Contact: 01/08/2019
Next Scheduled EDR Contact: 04/22/2019
Data Release Frequency: Quarterly

MINES: Mines Site Location Listing
A listing of mine site locations from the Office of Mine Reclamation.

Date of Government Version: 09/10/2018
Date Data Arrived at EDR: 09/12/2018
Date Made Active in Reports: 10/09/2018
Number of Days to Update: 27
Source: Department of Conservation
Telephone: 916-322-1080
Last EDR Contact: 12/12/2018
Next Scheduled EDR Contact: 03/25/2019
Data Release Frequency: Quarterly

MWMP: Medical Waste Management Program Listing
The Medical Waste Management Program (MWMP) ensures the proper handling and disposal of medical waste by permitting and inspecting medical waste Offsite Treatment Facilities (PDF) and Transfer Stations (PDF) throughout the state. MWMP also oversees all Medical Waste Transporters.

Date of Government Version: 08/28/2018
Date Data Arrived at EDR: 09/05/2018
Date Made Active in Reports: 10/03/2018
Number of Days to Update: 28
Source: Department of Public Health
Telephone: 916-558-1784
Last EDR Contact: 12/05/2018
Next Scheduled EDR Contact: 03/18/2019
Data Release Frequency: Varies

NPDES: NPDES Permits Listing
A listing of NPDES permits, including stormwater.

Date of Government Version: 11/12/2018
Date Data Arrived at EDR: 11/14/2018
Date Made Active in Reports: 12/13/2018
Number of Days to Update: 29
Source: State Water Resources Control Board
Telephone: 916-445-9379
Last EDR Contact: 11/14/2018
Next Scheduled EDR Contact: 02/25/2019
Data Release Frequency: Quarterly

PEST LIC: Pesticide Regulation Licenses Listing
A listing of licenses and certificates issued by the Department of Pesticide Regulation. The DPR issues licenses and/or certificates to: Persons and businesses that apply or sell pesticides; Pest control dealers and brokers; Persons who advise on agricultural pesticide applications.

Date of Government Version: 09/04/2018
Date Data Arrived at EDR: 09/05/2018
Date Made Active in Reports: 10/03/2018
Number of Days to Update: 28
Source: Department of Pesticide Regulation
Telephone: 916-445-4038
Last EDR Contact: 12/05/2018
Next Scheduled EDR Contact: 03/18/2019
Data Release Frequency: Quarterly

PROC: Certified Processors Database
A listing of certified processors.

Date of Government Version: 09/10/2018
Date Data Arrived at EDR: 09/12/2018
Date Made Active in Reports: 10/15/2018
Number of Days to Update: 33
Source: Department of Conservation
Telephone: 916-323-3836
Last EDR Contact: 12/12/2018
Next Scheduled EDR Contact: 03/25/2019
Data Release Frequency: Quarterly

NOTIFY 65: Proposition 65 Records
Listings of all Proposition 65 incidents reported to counties by the State Water Resources Control Board and the Regional Water Quality Control Board. This database is no longer updated by the reporting agency.

Date of Government Version: 09/19/2018
Date Data Arrived at EDR: 09/20/2018
Date Made Active in Reports: 10/19/2018
Number of Days to Update: 29
Source: State Water Resources Control Board
Telephone: 916-445-3846
Last EDR Contact: 12/12/2018
Next Scheduled EDR Contact: 04/01/2019
Data Release Frequency: No Update Planned

GOVERNMENT RECORDS SEARCHED / DATA CURRENCY TRACKING

UIC: UIC Listing
A listing of wells identified as underground injection wells, in the California Oil and Gas Wells database.

Date of Government Version: 04/27/2018
Date Data Arrived at EDR: 06/13/2018
Date Made Active in Reports: 07/17/2018
Number of Days to Update: 34
Source: Deaprtment of Conservation
Telephone: 916-445-2408
Last EDR Contact: 12/14/2018
Next Scheduled EDR Contact: 03/25/2019
Data Release Frequency: Varies

WASTEWATER PITS: Oil Wastewater Pits Listing
Water officials discovered that oil producers have been dumping chemical-laden wastewater into hundreds of unlined pits that are operating without proper permits. Inspections completed by the Central Valley Regional Water Quality Control Board revealed the existence of previously unidentified waste sites. The water boards review found that more than one-third of the region's active disposal pits are operating without permission.

Date of Government Version: 05/08/2018
Date Data Arrived at EDR: 07/11/2018
Date Made Active in Reports: 09/13/2018
Number of Days to Update: 64
Source: RWQCB, Central Valley Region
Telephone: 559-445-5577
Last EDR Contact: 10/12/2018
Next Scheduled EDR Contact: 01/21/2019
Data Release Frequency: Varies

WDS: Waste Discharge System
Sites which have been issued waste discharge requirements.

Date of Government Version: 06/19/2007
Date Data Arrived at EDR: 06/20/2007
Date Made Active in Reports: 06/29/2007
Number of Days to Update: 9
Source: State Water Resources Control Board
Telephone: 916-341-5227
Last EDR Contact: 11/14/2018
Next Scheduled EDR Contact: 03/04/2019
Data Release Frequency: Quarterly

CERS: CalEPA Regulated Site Portal Data
The CalEPA Regulated Site Portal database combines data about environmentally regulated sites and facilities in California into a single database. It combines data from a variety of state and federal databases, and provides an overview of regulated activities across the spectrum of environmental programs for any given location in California. These activities include hazardous materials and waste, state and federal cleanups, impacted ground and surface waters, and toxic materials

Date of Government Version: 10/22/2018
Date Data Arrived at EDR: 10/23/2018
Date Made Active in Reports: 11/30/2018
Number of Days to Update: 38
Source: California Environmental Protection Agency
Telephone: 916-323-2514
Last EDR Contact: 10/23/2018
Next Scheduled EDR Contact: 02/04/2019
Data Release Frequency: Varies

WIP: Well Investigation Program Case List
Well Investigation Program case in the San Gabriel and San Fernando Valley area.

Date of Government Version: 07/03/2009
Date Data Arrived at EDR: 07/21/2009
Date Made Active in Reports: 08/03/2009
Number of Days to Update: 13
Source: Los Angeles Water Quality Control Board
Telephone: 213-576-6726
Last EDR Contact: 12/19/2018
Next Scheduled EDR Contact: 04/08/2019
Data Release Frequency: Varies

UIC GEO: Underground Injection Control Sites (GEOTRACKER)
Underground control injection sites

Date of Government Version: 09/10/2018
Date Data Arrived at EDR: 09/12/2018
Date Made Active in Reports: 10/09/2018
Number of Days to Update: 27
Source: State Water Resource Control Board
Telephone: 866-480-1028
Last EDR Contact: 12/12/2018
Next Scheduled EDR Contact: 03/25/2019
Data Release Frequency: Varies

OTHER OIL GAS: Other Oil & Gas Projects Sites (GEOTRACKER)
Other Oil & Gas Projects sites

Date of Government Version: 09/10/2018
Date Data Arrived at EDR: 09/12/2018
Date Made Active in Reports: 10/09/2018
Number of Days to Update: 27
Source: State Water Resources Control Board
Telephone: 866-480-1028
Last EDR Contact: 12/12/2018
Next Scheduled EDR Contact: 03/25/2019
Data Release Frequency: Varies

CIWQS: California Integrated Water Quality System
The California Integrated Water Quality System (CIWQS) is a computer system used by the State and Regional Water Quality Control Boards to track information about places of environmental interest, manage permits and other orders, track inspections, and manage violations and enforcement activities.

Date of Government Version: 09/04/2018
Date Data Arrived at EDR: 09/05/2018
Date Made Active in Reports: 10/02/2018
Number of Days to Update: 27
Source: State Water Resources Control Board
Telephone: 866-794-4977
Last EDR Contact: 12/04/2018
Next Scheduled EDR Contact: 03/18/2019
Data Release Frequency: Varies

WDR: Waste Discharge Requirements Listing
In general, the Waste Discharge Requirements (WDRs) Program (sometimes also referred to as the "Non Chapter 15 (Non 15) Program") regulates point discharges that are exempt pursuant to Subsection 20090 of Title 27 and not subject to the Federal Water Pollution Control Act. Exemptions from Title 27 may be granted for nine categories of discharges (e.g., sewage, wastewater, etc.) that meet, and continue to meet, the preconditions listed for each specific exemption. The scope of the WDRs Program also includes the discharge of wastes classified as inert, pursuant to section 20230 of Title 27.

Date of Government Version: 09/10/2018
Date Data Arrived at EDR: 09/12/2018
Date Made Active in Reports: 10/09/2018
Number of Days to Update: 27
Source: State Water Resources Control Board
Telephone: 916-341-5810
Last EDR Contact: 12/12/2018
Next Scheduled EDR Contact: 03/25/2019
Data Release Frequency: Quarterly

WELL STIM PROJ: Well Stimulation Project (GEOTRACKER)
Includes areas of groundwater monitoring plans, a depiction of the monitoring network, and the facilities, boundaries, and subsurface characteristics of the oilfield and the features (oil and gas wells, produced water ponds, UIC wells, water supply wells, etc?) being monitored

Date of Government Version: 09/10/2018
Date Data Arrived at EDR: 09/12/2018
Date Made Active in Reports: 10/09/2018
Number of Days to Update: 27
Source: State Water Resources Control Board
Telephone: 866-480-1028
Last EDR Contact: 12/12/2018
Next Scheduled EDR Contact: 03/25/2019
Data Release Frequency: Varies

PROJECT: Project Sites (GEOTRACKER)
Projects sites

Date of Government Version: 09/10/2018
Date Data Arrived at EDR: 09/12/2018
Date Made Active in Reports: 10/09/2018
Number of Days to Update: 27
Source: State Water Resources Control Board
Telephone: 866-480-1028
Last EDR Contact: 12/12/2018
Next Scheduled EDR Contact: 03/25/2019
Data Release Frequency: Varies

SAMPLING POINT: Sampling Point ? Public Sites (GEOTRACKER)
Sampling point - public sites

Date of Government Version: 09/10/2018
Date Data Arrived at EDR: 09/12/2018
Date Made Active in Reports: 10/09/2018
Number of Days to Update: 27
Source: State Water Resources Control Board
Telephone: 866-480-1028
Last EDR Contact: 12/12/2018
Next Scheduled EDR Contact: 03/25/2019
Data Release Frequency: Varies

NON-CASE INFO: Non-Case Information Sites (GEOTRACKER)
Non-Case Information sites

Date of Government Version: 09/10/2018
Date Data Arrived at EDR: 09/12/2018
Date Made Active in Reports: 10/09/2018
Number of Days to Update: 27

Source: State Water Resources Control Board
Telephone: 866-480-1028
Last EDR Contact: 12/12/2018
Next Scheduled EDR Contact: 03/25/2019
Data Release Frequency: Varies

MILITARY PRIV SITES: Military Privatized Sites (GEOTRACKER)
Military privatized sites

Date of Government Version: 09/10/2018
Date Data Arrived at EDR: 09/12/2018
Date Made Active in Reports: 10/09/2018
Number of Days to Update: 27

Source: State Water Resources Control Board
Telephone: 866-480-1028
Last EDR Contact: 12/12/2018
Next Scheduled EDR Contact: 03/25/2019
Data Release Frequency: Varies

PROD WATER PONDS: Produced Water Ponds Sites (GEOTRACKER)
Produced water ponds sites

Date of Government Version: 09/10/2018
Date Data Arrived at EDR: 09/12/2018
Date Made Active in Reports: 10/09/2018
Number of Days to Update: 27

Source: State Water Resources Control Board
Telephone: 866-480-1028
Last EDR Contact: 12/12/2018
Next Scheduled EDR Contact: 03/25/2019
Data Release Frequency: Varies

EDR HIGH RISK HISTORICAL RECORDS

EDR Exclusive Records

EDR MGP: EDR Proprietary Manufactured Gas Plants
The EDR Proprietary Manufactured Gas Plant Database includes records of coal gas plants (manufactured gas plants) compiled by EDR's researchers. Manufactured gas sites were used in the United States from the 1800's to 1950's to produce a gas that could be distributed and used as fuel. These plants used whale oil, rosin, coal, or a mixture of coal, oil, and water that also produced a significant amount of waste. Many of the byproducts of the gas production, such as coal tar (oily waste containing volatile and non-volatile chemicals), sludges, oils and other compounds are potentially hazardous to human health and the environment. The byproduct from this process was frequently disposed of directly at the plant site and can remain or spread slowly, serving as a continuous source of soil and groundwater contamination.

Date of Government Version: N/A
Date Data Arrived at EDR: N/A
Date Made Active in Reports: N/A
Number of Days to Update: N/A

Source: EDR, Inc.
Telephone: N/A
Last EDR Contact: N/A
Next Scheduled EDR Contact: N/A
Data Release Frequency: No Update Planned

EDR Hist Auto: EDR Exclusive Historical Auto Stations
EDR has searched selected national collections of business directories and has collected listings of potential gas station/filling station/service station sites that were available to EDR researchers. EDR's review was limited to those categories of sources that might, in EDR's opinion, include gas station/filling station/service station establishments. The categories reviewed included, but were not limited to gas, gas station, gasoline station, filling station, auto, automobile repair, auto service station, service station, etc. This database falls within a category of information EDR classifies as "High Risk Historical Records", or HRHR. EDR's HRHR effort presents unique and sometimes proprietary data about past sites and operations that typically create environmental concerns, but may not show up in current government records searches.

Date of Government Version: N/A
Date Data Arrived at EDR: N/A
Date Made Active in Reports: N/A
Number of Days to Update: N/A

Source: EDR, Inc.
Telephone: N/A
Last EDR Contact: N/A
Next Scheduled EDR Contact: N/A
Data Release Frequency: Varies

EDR Hist Cleaner: EDR Exclusive Historical Cleaners

EDR has searched selected national collections of business directories and has collected listings of potential dry cleaner sites that were available to EDR researchers. EDR's review was limited to those categories of sources that might, in EDR's opinion, include dry cleaning establishments. The categories reviewed included, but were not limited to dry cleaners, cleaners, laundry, laundromat, cleaning/laundry, wash & dry etc. This database falls within a category of information EDR classifies as "High Risk Historical Records", or HRHR. EDR's HRHR effort presents unique and sometimes proprietary data about past sites and operations that typically create environmental concerns, but may not show up in current government records searches.

Date of Government Version: N/A
Date Data Arrived at EDR: N/A
Date Made Active in Reports: N/A
Number of Days to Update: N/A

Source: EDR, Inc.
Telephone: N/A
Last EDR Contact: N/A
Next Scheduled EDR Contact: N/A
Data Release Frequency: Varies

EDR RECOVERED GOVERNMENT ARCHIVES

Exclusive Recovered Govt. Archives

RGA LF: Recovered Government Archive Solid Waste Facilities List

The EDR Recovered Government Archive Landfill database provides a list of landfills derived from historical databases and includes many records that no longer appear in current government lists. Compiled from Records formerly available from the Department of Resources Recycling and Recovery in California.

Date of Government Version: N/A
Date Data Arrived at EDR: 07/01/2013
Date Made Active in Reports: 01/13/2014
Number of Days to Update: 196

Source: Department of Resources Recycling and Recovery
Telephone: N/A
Last EDR Contact: 06/01/2012
Next Scheduled EDR Contact: N/A
Data Release Frequency: Varies

RGA LUST: Recovered Government Archive Leaking Underground Storage Tank

The EDR Recovered Government Archive Leaking Underground Storage Tank database provides a list of LUST incidents derived from historical databases and includes many records that no longer appear in current government lists. Compiled from Records formerly available from the State Water Resources Control Board in California.

Date of Government Version: N/A
Date Data Arrived at EDR: 07/01/2013
Date Made Active in Reports: 12/30/2013
Number of Days to Update: 182

Source: State Water Resources Control Board
Telephone: N/A
Last EDR Contact: 06/01/2012
Next Scheduled EDR Contact: N/A
Data Release Frequency: Varies

COUNTY RECORDS

ALAMEDA COUNTY:

CS ALAMEDA: Contaminated Sites

A listing of contaminated sites overseen by the Toxic Release Program (oil and groundwater contamination from chemical releases and spills) and the Leaking Underground Storage Tank Program (soil and ground water contamination from leaking petroleum USTs).

Date of Government Version: 10/05/2018
Date Data Arrived at EDR: 10/10/2018
Date Made Active in Reports: 11/01/2018
Number of Days to Update: 22

Source: Alameda County Environmental Health Services
Telephone: 510-567-6700
Last EDR Contact: 01/07/2019
Next Scheduled EDR Contact: 04/22/2019
Data Release Frequency: Semi-Annually

UST ALAMEDA: Underground Tanks

Underground storage tank sites located in Alameda county.

Date of Government Version: 10/05/2018
Date Data Arrived at EDR: 10/10/2018
Date Made Active in Reports: 11/02/2018
Number of Days to Update: 23

Source: Alameda County Environmental Health Services
Telephone: 510-567-6700
Last EDR Contact: 01/07/2019
Next Scheduled EDR Contact: 04/24/2047
Data Release Frequency: Semi-Annually

AMADOR COUNTY:

CUPA AMADOR: CUPA Facility List
Cupa Facility List

Date of Government Version: 07/01/2018
Date Data Arrived at EDR: 07/24/2018
Date Made Active in Reports: 08/20/2018
Number of Days to Update: 27

Source: Amador County Environmental Health
Telephone: 209-223-6439
Last EDR Contact: 01/04/2019
Next Scheduled EDR Contact: 03/18/2019
Data Release Frequency: Varies

BUTTE COUNTY:

CUPA BUTTE: CUPA Facility Listing
Cupa facility list.

Date of Government Version: 04/21/2017
Date Data Arrived at EDR: 04/25/2017
Date Made Active in Reports: 08/09/2017
Number of Days to Update: 106

Source: Public Health Department
Telephone: 530-538-7149
Last EDR Contact: 01/07/2019
Next Scheduled EDR Contact: 04/22/2019
Data Release Frequency: No Update Planned

CALVERAS COUNTY:

CUPA CALVERAS: CUPA Facility Listing
Cupa Facility Listing

Date of Government Version: 10/31/2018
Date Data Arrived at EDR: 12/04/2018
Date Made Active in Reports: 12/12/2018
Number of Days to Update: 8

Source: Calveras County Environmental Health
Telephone: 209-754-6399
Last EDR Contact: 12/21/2018
Next Scheduled EDR Contact: 04/08/2019
Data Release Frequency: Quarterly

COLUSA COUNTY:

CUPA COLUSA: CUPA Facility List
Cupa facility list.

Date of Government Version: 05/23/2018
Date Data Arrived at EDR: 05/24/2018
Date Made Active in Reports: 07/13/2018
Number of Days to Update: 50

Source: Health & Human Services
Telephone: 530-458-0396
Last EDR Contact: 11/14/2018
Next Scheduled EDR Contact: 02/18/2019
Data Release Frequency: Semi-Annually

CONTRA COSTA COUNTY:

SL CONTRA COSTA: Site List
List includes sites from the underground tank, hazardous waste generator and business plan/2185 programs.

Date of Government Version: 08/20/2018
Date Data Arrived at EDR: 08/21/2018
Date Made Active in Reports: 09/11/2018
Number of Days to Update: 21

Source: Contra Costa Health Services Department
Telephone: 925-646-2286
Last EDR Contact: 10/29/2018
Next Scheduled EDR Contact: 02/11/2019
Data Release Frequency: Semi-Annually

DEL NORTE COUNTY:

CUPA DEL NORTE: CUPA Facility List
Cupa Facility list

Date of Government Version: 08/16/2018
Date Data Arrived at EDR: 11/06/2018
Date Made Active in Reports: 11/14/2018
Number of Days to Update: 8

Source: Del Norte County Environmental Health Division
Telephone: 707-465-0426
Last EDR Contact: 10/25/2018
Next Scheduled EDR Contact: 02/11/2019
Data Release Frequency: Varies

EL DORADO COUNTY:

CUPA EL DORADO: CUPA Facility List
CUPA facility list.

Date of Government Version: 09/04/2018
Date Data Arrived at EDR: 09/05/2018
Date Made Active in Reports: 09/18/2018
Number of Days to Update: 13

Source: El Dorado County Environmental Management Department
Telephone: 530-621-6623
Last EDR Contact: 11/16/2018
Next Scheduled EDR Contact: 02/11/2019
Data Release Frequency: Varies

FRESNO COUNTY:

CUPA FRESNO: CUPA Resources List
Certified Unified Program Agency. CUPA's are responsible for implementing a unified hazardous materials and hazardous waste management regulatory program. The agency provides oversight of businesses that deal with hazardous materials, operate underground storage tanks or aboveground storage tanks.

Date of Government Version: 10/16/2018
Date Data Arrived at EDR: 10/18/2018
Date Made Active in Reports: 11/14/2018
Number of Days to Update: 27

Source: Dept. of Community Health
Telephone: 559-445-3271
Last EDR Contact: 12/26/2018
Next Scheduled EDR Contact: 04/15/2019
Data Release Frequency: Semi-Annually

GLENN COUNTY:

CUPA GLENN: CUPA Facility List
Cupa facility list

Date of Government Version: 01/22/2018
Date Data Arrived at EDR: 01/24/2018
Date Made Active in Reports: 03/14/2018
Number of Days to Update: 49

Source: Glenn County Air Pollution Control District
Telephone: 830-934-6500
Last EDR Contact: 10/22/2018
Next Scheduled EDR Contact: 02/04/2019
Data Release Frequency: Varies

HUMBOLDT COUNTY:

CUPA HUMBOLDT: CUPA Facility List
CUPA facility list.

Date of Government Version: 07/11/2018
Date Data Arrived at EDR: 07/13/2018
Date Made Active in Reports: 08/22/2018
Number of Days to Update: 40

Source: Humboldt County Environmental Health
Telephone: N/A
Last EDR Contact: 11/19/2018
Next Scheduled EDR Contact: 03/04/2019
Data Release Frequency: Semi-Annually

IMPERIAL COUNTY:

CUPA IMPERIAL: CUPA Facility List
Cupa facility list.

Date of Government Version: 10/22/2018
Date Data Arrived at EDR: 10/25/2018
Date Made Active in Reports: 11/14/2018
Number of Days to Update: 20

Source: San Diego Border Field Office
Telephone: 760-339-2777
Last EDR Contact: 10/22/2018
Next Scheduled EDR Contact: 02/04/2019
Data Release Frequency: Varies

INYO COUNTY:

CUPA INYO: CUPA Facility List
Cupa facility list.

Date of Government Version: 04/02/2018
Date Data Arrived at EDR: 04/03/2018
Date Made Active in Reports: 06/14/2018
Number of Days to Update: 72

Source: Inyo County Environmental Health Services
Telephone: 760-878-0238
Last EDR Contact: 11/14/2018
Next Scheduled EDR Contact: 03/04/2019
Data Release Frequency: Varies

KERN COUNTY:

UST KERN: Underground Storage Tank Sites & Tank Listing
Kern County Sites and Tanks Listing.

Date of Government Version: 11/02/2018
Date Data Arrived at EDR: 11/07/2018
Date Made Active in Reports: 12/14/2018
Number of Days to Update: 37

Source: Kern County Environment Health Services Department
Telephone: 661-862-8700
Last EDR Contact: 11/01/2018
Next Scheduled EDR Contact: 02/18/2019
Data Release Frequency: Quarterly

KINGS COUNTY:

CUPA KINGS: CUPA Facility List
A listing of sites included in the county's Certified Unified Program Agency database. California's Secretary for Environmental Protection established the unified hazardous materials and hazardous waste regulatory program as required by chapter 6.11 of the California Health and Safety Code. The Unified Program consolidates the administration, permits, inspections, and enforcement activities.

Date of Government Version: 11/21/2018
Date Data Arrived at EDR: 11/27/2018
Date Made Active in Reports: 12/12/2018
Number of Days to Update: 15

Source: Kings County Department of Public Health
Telephone: 559-584-1411
Last EDR Contact: 11/14/2018
Next Scheduled EDR Contact: 03/04/2019
Data Release Frequency: Varies

LAKE COUNTY:

CUPA LAKE: CUPA Facility List
Cupa facility list

Date of Government Version: 11/07/2018
Date Data Arrived at EDR: 11/08/2018
Date Made Active in Reports: 11/14/2018
Number of Days to Update: 6

Source: Lake County Environmental Health
Telephone: 707-263-1164
Last EDR Contact: 10/15/2018
Next Scheduled EDR Contact: 01/28/2019
Data Release Frequency: Varies

LASSEN COUNTY:

CUPA LASSEN: CUPA Facility List
Cupa facility list

Date of Government Version: 10/15/2018
Date Data Arrived at EDR: 10/23/2018
Date Made Active in Reports: 11/14/2018
Number of Days to Update: 22

Source: Lassen County Environmental Health
Telephone: 530-251-8528
Last EDR Contact: 10/22/2018
Next Scheduled EDR Contact: 02/04/2019
Data Release Frequency: Varies

LOS ANGELES COUNTY:

AOCONCERN: Key Areas of Concerns in Los Angeles County
San Gabriel Valley areas where VOC contamination is at or above the MCL as designated by region 9 EPA office. Date of Government Version: 3/30/2009 Exide Site area is a cleanup plan of lead-impacted soil surrounding the former Exide Facility as designated by the DTSC. Date of Government Version: 7/17/2017

Date of Government Version: 03/30/2009
Date Data Arrived at EDR: 03/31/2009
Date Made Active in Reports: 10/23/2009
Number of Days to Update: 206

Source: N/A
Telephone: N/A
Last EDR Contact: 12/12/2018
Next Scheduled EDR Contact: 04/01/2019
Data Release Frequency: No Update Planned

HMS LOS ANGELES: HMS: Street Number List
Industrial Waste and Underground Storage Tank Sites.

Date of Government Version: 09/20/2018
Date Data Arrived at EDR: 10/12/2018
Date Made Active in Reports: 11/16/2018
Number of Days to Update: 35

Source: Department of Public Works
Telephone: 626-458-3517
Last EDR Contact: 01/07/2019
Next Scheduled EDR Contact: 04/22/2019
Data Release Frequency: Semi-Annually

LF LOS ANGELES: List of Solid Waste Facilities
Solid Waste Facilities in Los Angeles County.

Date of Government Version: 10/15/2018
Date Data Arrived at EDR: 10/16/2018
Date Made Active in Reports: 11/16/2018
Number of Days to Update: 31

Source: La County Department of Public Works
Telephone: 818-458-5185
Last EDR Contact: 10/16/2018
Next Scheduled EDR Contact: 01/28/2019
Data Release Frequency: Varies

LF LOS ANGELES CITY: City of Los Angeles Landfills
Landfills owned and maintained by the City of Los Angeles.

Date of Government Version: 01/01/2018
Date Data Arrived at EDR: 05/01/2018
Date Made Active in Reports: 05/14/2018
Number of Days to Update: 13

Source: Engineering & Construction Division
Telephone: 213-473-7869
Last EDR Contact: 10/15/2018
Next Scheduled EDR Contact: 01/28/2019
Data Release Frequency: Varies

SITE MIT LOS ANGELES: Site Mitigation List
Industrial sites that have had some sort of spill or complaint.

Date of Government Version: 07/01/2018
Date Data Arrived at EDR: 10/16/2018
Date Made Active in Reports: 11/16/2018
Number of Days to Update: 31

Source: Community Health Services
Telephone: 323-890-7806
Last EDR Contact: 10/16/2018
Next Scheduled EDR Contact: 01/28/2019
Data Release Frequency: Annually

UST EL SEGUNDO: City of El Segundo Underground Storage Tank
Underground storage tank sites located in El Segundo city.

Date of Government Version: 01/21/2017
Date Data Arrived at EDR: 04/19/2017
Date Made Active in Reports: 05/10/2017
Number of Days to Update: 21

Source: City of El Segundo Fire Department
Telephone: 310-524-2236
Last EDR Contact: 10/15/2018
Next Scheduled EDR Contact: 01/28/2019
Data Release Frequency: Semi-Annually

UST LONG BEACH: City of Long Beach Underground Storage Tank
Underground storage tank sites located in the city of Long Beach.

Date of Government Version: 03/09/2017
Date Data Arrived at EDR: 03/10/2017
Date Made Active in Reports: 05/03/2017
Number of Days to Update: 54

Source: City of Long Beach Fire Department
Telephone: 562-570-2563
Last EDR Contact: 10/22/2018
Next Scheduled EDR Contact: 02/04/2019
Data Release Frequency: Annually

UST TORRANCE: City of Torrance Underground Storage Tank
Underground storage tank sites located in the city of Torrance.

Date of Government Version: 10/02/2018
Date Data Arrived at EDR: 10/05/2018
Date Made Active in Reports: 11/02/2018
Number of Days to Update: 28

Source: City of Torrance Fire Department
Telephone: 310-618-2973
Last EDR Contact: 01/07/2019
Next Scheduled EDR Contact: 04/22/2019
Data Release Frequency: Semi-Annually

MADERA COUNTY:

CUPA MADERA: CUPA Facility List
A listing of sites included in the county's Certified Unified Program Agency database. California's Secretary for Environmental Protection established the unified hazardous materials and hazardous waste regulatory program as required by chapter 6.11 of the California Health and Safety Code. The Unified Program consolidates the administration, permits, inspections, and enforcement activities.

Date of Government Version: 11/26/2018
Date Data Arrived at EDR: 11/27/2018
Date Made Active in Reports: 12/12/2018
Number of Days to Update: 15

Source: Madera County Environmental Health
Telephone: 559-675-7823
Last EDR Contact: 11/14/2018
Next Scheduled EDR Contact: 03/04/2019
Data Release Frequency: Varies

MARIN COUNTY:

UST MARIN: Underground Storage Tank Sites
Currently permitted USTs in Marin County.

Date of Government Version: 09/26/2018
Date Data Arrived at EDR: 10/04/2018
Date Made Active in Reports: 11/02/2018
Number of Days to Update: 29

Source: Public Works Department Waste Management
Telephone: 415-473-6647
Last EDR Contact: 12/27/2018
Next Scheduled EDR Contact: 04/15/2019
Data Release Frequency: Semi-Annually

MERCED COUNTY:

CUPA MERCED: CUPA Facility List
CUPA facility list.

Date of Government Version: 08/29/2018
Date Data Arrived at EDR: 08/31/2018
Date Made Active in Reports: 09/19/2018
Number of Days to Update: 19

Source: Merced County Environmental Health
Telephone: 209-381-1094
Last EDR Contact: 11/14/2018
Next Scheduled EDR Contact: 03/04/2019
Data Release Frequency: Varies

MONO COUNTY:

CUPA MONO: CUPA Facility List
CUPA Facility List

Date of Government Version: 07/18/2018
Date Data Arrived at EDR: 09/04/2018
Date Made Active in Reports: 09/19/2018
Number of Days to Update: 15

Source: Mono County Health Department
Telephone: 760-932-5580
Last EDR Contact: 12/06/2018
Next Scheduled EDR Contact: 03/11/2019
Data Release Frequency: Varies

MONTEREY COUNTY:

CUPA MONTEREY: CUPA Facility Listing
CUPA Program listing from the Environmental Health Division.

Date of Government Version: 10/29/2018
Date Data Arrived at EDR: 11/01/2018
Date Made Active in Reports: 11/16/2018
Number of Days to Update: 15

Source: Monterey County Health Department
Telephone: 831-796-1297
Last EDR Contact: 12/27/2018
Next Scheduled EDR Contact: 04/15/2019
Data Release Frequency: Varies

NAPA COUNTY:

LUST NAPA: Sites With Reported Contamination
A listing of leaking underground storage tank sites located in Napa county.

Date of Government Version: 01/09/2017
Date Data Arrived at EDR: 01/11/2017
Date Made Active in Reports: 03/02/2017
Number of Days to Update: 50

Source: Napa County Department of Environmental Management
Telephone: 707-253-4269
Last EDR Contact: 11/21/2018
Next Scheduled EDR Contact: 03/11/2019
Data Release Frequency: No Update Planned

UST NAPA: Closed and Operating Underground Storage Tank Sites
Underground storage tank sites located in Napa county.

Date of Government Version: 11/28/2018
Date Data Arrived at EDR: 11/30/2018
Date Made Active in Reports: 12/14/2018
Number of Days to Update: 14

Source: Napa County Department of Environmental Management
Telephone: 707-253-4269
Last EDR Contact: 11/26/2018
Next Scheduled EDR Contact: 03/11/2019
Data Release Frequency: No Update Planned

NEVADA COUNTY:

CUPA NEVADA: CUPA Facility List
CUPA facility list.

Date of Government Version: 11/06/2018
Date Data Arrived at EDR: 11/08/2018
Date Made Active in Reports: 11/14/2018
Number of Days to Update: 6

Source: Community Development Agency
Telephone: 530-265-1467
Last EDR Contact: 10/25/2018
Next Scheduled EDR Contact: 02/11/2019
Data Release Frequency: Varies

ORANGE COUNTY:

IND_SITE ORANGE: List of Industrial Site Cleanups
Petroleum and non-petroleum spills.

Date of Government Version: 10/04/2018
Date Data Arrived at EDR: 11/14/2018
Date Made Active in Reports: 12/13/2018
Number of Days to Update: 29

Source: Health Care Agency
Telephone: 714-834-3446
Last EDR Contact: 11/05/2018
Next Scheduled EDR Contact: 02/18/2019
Data Release Frequency: Annually

LUST ORANGE: List of Underground Storage Tank Cleanups
Orange County Underground Storage Tank Cleanups (LUST).

Date of Government Version: 10/04/2018
Date Data Arrived at EDR: 11/14/2018
Date Made Active in Reports: 12/13/2018
Number of Days to Update: 29

Source: Health Care Agency
Telephone: 714-834-3446
Last EDR Contact: 11/05/2018
Next Scheduled EDR Contact: 02/18/2019
Data Release Frequency: Quarterly

UST ORANGE: List of Underground Storage Tank Facilities
Orange County Underground Storage Tank Facilities (UST).

Date of Government Version: 10/04/2018
Date Data Arrived at EDR: 11/06/2018
Date Made Active in Reports: 12/14/2018
Number of Days to Update: 38

Source: Health Care Agency
Telephone: 714-834-3446
Last EDR Contact: 11/06/2018
Next Scheduled EDR Contact: 02/18/2019
Data Release Frequency: Quarterly

PLACER COUNTY:

MS PLACER: Master List of Facilities
List includes aboveground tanks, underground tanks and cleanup sites.

Date of Government Version: 09/04/2018
Date Data Arrived at EDR: 09/06/2018
Date Made Active in Reports: 10/03/2018
Number of Days to Update: 27

Source: Placer County Health and Human Services
Telephone: 530-745-2363
Last EDR Contact: 11/29/2018
Next Scheduled EDR Contact: 03/18/2019
Data Release Frequency: Semi-Annually

PLUMAS COUNTY:

CUPA PLUMAS: CUPA Facility List
Plumas County CUPA Program facilities.

Date of Government Version: 07/19/2018
Date Data Arrived at EDR: 07/25/2018
Date Made Active in Reports: 09/05/2018
Number of Days to Update: 42

Source: Plumas County Environmental Health
Telephone: 530-283-6355
Last EDR Contact: 10/22/2018
Next Scheduled EDR Contact: 02/04/2019
Data Release Frequency: Varies

RIVERSIDE COUNTY:

LUST RIVERSIDE: Listing of Underground Tank Cleanup Sites
Riverside County Underground Storage Tank Cleanup Sites (LUST).

Date of Government Version: 10/10/2018
Date Data Arrived at EDR: 10/12/2018
Date Made Active in Reports: 10/16/2018
Number of Days to Update: 4

Source: Department of Environmental Health
Telephone: 951-358-5055
Last EDR Contact: 12/17/2018
Next Scheduled EDR Contact: 04/01/2019
Data Release Frequency: Quarterly

UST RIVERSIDE: Underground Storage Tank Tank List
Underground storage tank sites located in Riverside county.

Date of Government Version: 10/10/2018
Date Data Arrived at EDR: 10/12/2018
Date Made Active in Reports: 11/05/2018
Number of Days to Update: 24
Source: Department of Environmental Health
Telephone: 951-358-5055
Last EDR Contact: 12/17/2018
Next Scheduled EDR Contact: 04/01/2019
Data Release Frequency: Quarterly

SACRAMENTO COUNTY:

CS SACRAMENTO: Toxic Site Clean-Up List
List of sites where unauthorized releases of potentially hazardous materials have occurred.

Date of Government Version: 08/03/2018
Date Data Arrived at EDR: 10/02/2018
Date Made Active in Reports: 11/01/2018
Number of Days to Update: 30
Source: Sacramento County Environmental Management
Telephone: 916-875-8406
Last EDR Contact: 01/04/2019
Next Scheduled EDR Contact: 04/15/2019
Data Release Frequency: Quarterly

ML SACRAMENTO: Master Hazardous Materials Facility List
Any business that has hazardous materials on site - hazardous material storage sites, underground storage tanks, waste generators.

Date of Government Version: 08/23/2018
Date Data Arrived at EDR: 10/02/2018
Date Made Active in Reports: 11/02/2018
Number of Days to Update: 31
Source: Sacramento County Environmental Management
Telephone: 916-875-8406
Last EDR Contact: 12/28/2018
Next Scheduled EDR Contact: 04/15/2019
Data Release Frequency: Quarterly

SAN BENITO COUNTY:

CUPA SAN BENITO: CUPA Facility List
Cupa facility list

Date of Government Version: 11/15/2018
Date Data Arrived at EDR: 11/16/2018
Date Made Active in Reports: 12/13/2018
Number of Days to Update: 27
Source: San Benito County Environmental Health
Telephone: N/A
Last EDR Contact: 11/14/2018
Next Scheduled EDR Contact: 02/18/2019
Data Release Frequency: Varies

SAN BERNARDINO COUNTY:

PERMITS SAN BERNARDINO: Hazardous Material Permits
This listing includes underground storage tanks, medical waste handlers/generators, hazardous materials handlers, hazardous waste generators, and waste oil generators/handlers.

Date of Government Version: 07/27/2018
Date Data Arrived at EDR: 07/31/2018
Date Made Active in Reports: 09/10/2018
Number of Days to Update: 41
Source: San Bernardino County Fire Department Hazardous Materials Division
Telephone: 909-387-3041
Last EDR Contact: 11/05/2018
Next Scheduled EDR Contact: 02/18/2019
Data Release Frequency: Quarterly

SAN DIEGO COUNTY:

HMMD SAN DIEGO: Hazardous Materials Management Division Database

The database includes: HE58 - This report contains the business name, site address, business phone number, establishment 'H' permit number, type of permit, and the business status. HE17 - In addition to providing the same information provided in the HE58 listing, HE17 provides inspection dates, violations received by the establishment, hazardous waste generated, the quantity, method of storage, treatment/disposal of waste and the hauler, and information on underground storage tanks. Unauthorized Release List - Includes a summary of environmental contamination cases in San Diego County (underground tank cases, non-tank cases, groundwater contamination, and soil contamination are included.)

Date of Government Version: 06/04/2018
Date Data Arrived at EDR: 06/06/2018
Date Made Active in Reports: 07/17/2018
Number of Days to Update: 41

Source: Hazardous Materials Management Division
Telephone: 619-338-2268
Last EDR Contact: 12/05/2018
Next Scheduled EDR Contact: 03/18/2019
Data Release Frequency: Quarterly

LF SAN DIEGO: Solid Waste Facilities

San Diego County Solid Waste Facilities.

Date of Government Version: 04/18/2018
Date Data Arrived at EDR: 04/24/2018
Date Made Active in Reports: 06/19/2018
Number of Days to Update: 56

Source: Department of Health Services
Telephone: 619-338-2209
Last EDR Contact: 10/22/2018
Next Scheduled EDR Contact: 02/04/2019
Data Release Frequency: Varies

SAN DIEGO CO LOP: Local Oversight Program Listing

A listing of all LOP release sites that are or were under the County of San Diego's jurisdiction. Included are closed or transferred cases, open cases, and cases that did not have a case type indicated. The cases without a case type are mostly complaints; however, some of them could be LOP cases.

Date of Government Version: 10/22/2018
Date Data Arrived at EDR: 10/23/2018
Date Made Active in Reports: 11/30/2018
Number of Days to Update: 38

Source: Department of Environmental Health
Telephone: 858-505-6874
Last EDR Contact: 10/22/2018
Next Scheduled EDR Contact: 02/04/2019
Data Release Frequency: Varies

SAN DIEGO CO. SAM: Environmental Case Listing

The listing contains all underground tank release cases and projects pertaining to properties contaminated with hazardous substances that are actively under review by the Site Assessment and Mitigation Program.

Date of Government Version: 03/23/2010
Date Data Arrived at EDR: 06/15/2010
Date Made Active in Reports: 07/09/2010
Number of Days to Update: 24

Source: San Diego County Department of Environmental Health
Telephone: 619-338-2371
Last EDR Contact: 11/29/2018
Next Scheduled EDR Contact: 03/18/2019
Data Release Frequency: No Update Planned

SAN FRANCISCO COUNTY:

LUST SAN FRANCISCO: Local Oversite Facilities

A listing of leaking underground storage tank sites located in San Francisco county.

Date of Government Version: 09/19/2008
Date Data Arrived at EDR: 09/19/2008
Date Made Active in Reports: 09/29/2008
Number of Days to Update: 10

Source: Department Of Public Health San Francisco County
Telephone: 415-252-3920
Last EDR Contact: 11/01/2018
Next Scheduled EDR Contact: 02/18/2019
Data Release Frequency: Quarterly

UST SAN FRANCISCO: Underground Storage Tank Information

Underground storage tank sites located in San Francisco county.

Date of Government Version: 11/05/2018
Date Data Arrived at EDR: 11/06/2018
Date Made Active in Reports: 12/14/2018
Number of Days to Update: 38

Source: Department of Public Health
Telephone: 415-252-3920
Last EDR Contact: 11/01/2018
Next Scheduled EDR Contact: 02/18/2019
Data Release Frequency: Quarterly

SAN JOAQUIN COUNTY:

UST SAN JOAQUIN: San Joaquin Co. UST
A listing of underground storage tank locations in San Joaquin county.

Date of Government Version: 06/22/2018
Date Data Arrived at EDR: 06/26/2018
Date Made Active in Reports: 07/11/2018
Number of Days to Update: 15

Source: Environmental Health Department
Telephone: N/A
Last EDR Contact: 12/12/2018
Next Scheduled EDR Contact: 04/01/2019
Data Release Frequency: Semi-Annually

SAN LUIS OBISPO COUNTY:

CUPA SAN LUIS OBISPO: CUPA Facility List
Cupa Facility List.

Date of Government Version: 11/14/2018
Date Data Arrived at EDR: 11/15/2018
Date Made Active in Reports: 12/13/2018
Number of Days to Update: 28

Source: San Luis Obispo County Public Health Department
Telephone: 805-781-5596
Last EDR Contact: 11/14/2018
Next Scheduled EDR Contact: 03/04/2019
Data Release Frequency: Varies

SAN MATEO COUNTY:

BI SAN MATEO: Business Inventory
List includes Hazardous Materials Business Plan, hazardous waste generators, and underground storage tanks.

Date of Government Version: 09/18/2018
Date Data Arrived at EDR: 09/20/2018
Date Made Active in Reports: 11/01/2018
Number of Days to Update: 42

Source: San Mateo County Environmental Health Services Division
Telephone: 650-363-1921
Last EDR Contact: 12/12/2018
Next Scheduled EDR Contact: 03/25/2019
Data Release Frequency: Annually

LUST SAN MATEO: Fuel Leak List
A listing of leaking underground storage tank sites located in San Mateo county.

Date of Government Version: 09/18/2018
Date Data Arrived at EDR: 09/20/2018
Date Made Active in Reports: 10/17/2018
Number of Days to Update: 27

Source: San Mateo County Environmental Health Services Division
Telephone: 650-363-1921
Last EDR Contact: 09/10/2018
Next Scheduled EDR Contact: 12/24/2018
Data Release Frequency: Semi-Annually

SANTA BARBARA COUNTY:

CUPA SANTA BARBARA: CUPA Facility Listing
CUPA Program Listing from the Environmental Health Services division.

Date of Government Version: 09/08/2011
Date Data Arrived at EDR: 09/09/2011
Date Made Active in Reports: 10/07/2011
Number of Days to Update: 28

Source: Santa Barbara County Public Health Department
Telephone: 805-686-8167
Last EDR Contact: 11/14/2018
Next Scheduled EDR Contact: 03/04/2019
Data Release Frequency: Varies

SANTA CLARA COUNTY:

CUPA SANTA CLARA: Cupa Facility List
Cupa facility list

Date of Government Version: 11/16/2018
Date Data Arrived at EDR: 11/16/2018
Date Made Active in Reports: 12/13/2018
Number of Days to Update: 27

Source: Department of Environmental Health
Telephone: 408-918-1973
Last EDR Contact: 11/14/2018
Next Scheduled EDR Contact: 03/04/2019
Data Release Frequency: Varies

HIST LUST SANTA CLARA: HIST LUST - Fuel Leak Site Activity Report
A listing of open and closed leaking underground storage tanks. This listing is no longer updated by the county. Leaking underground storage tanks are now handled by the Department of Environmental Health.

Date of Government Version: 03/29/2005
Date Data Arrived at EDR: 03/30/2005
Date Made Active in Reports: 04/21/2005
Number of Days to Update: 22

Source: Santa Clara Valley Water District
Telephone: 408-265-2600
Last EDR Contact: 03/23/2009
Next Scheduled EDR Contact: 06/22/2009
Data Release Frequency: No Update Planned

LUST SANTA CLARA: LOP Listing
A listing of leaking underground storage tanks located in Santa Clara county.

Date of Government Version: 03/03/2014
Date Data Arrived at EDR: 03/05/2014
Date Made Active in Reports: 03/18/2014
Number of Days to Update: 13

Source: Department of Environmental Health
Telephone: 408-918-3417
Last EDR Contact: 11/21/2018
Next Scheduled EDR Contact: 03/11/2019
Data Release Frequency: Annually

SAN JOSE HAZMAT: Hazardous Material Facilities
Hazardous material facilities, including underground storage tank sites.

Date of Government Version: 11/01/2018
Date Data Arrived at EDR: 11/06/2018
Date Made Active in Reports: 12/14/2018
Number of Days to Update: 38

Source: City of San Jose Fire Department
Telephone: 408-535-7694
Last EDR Contact: 11/01/2018
Next Scheduled EDR Contact: 02/18/2019
Data Release Frequency: Annually

SANTA CRUZ COUNTY:

CUPA SANTA CRUZ: CUPA Facility List
CUPA facility listing.

Date of Government Version: 01/21/2017
Date Data Arrived at EDR: 02/22/2017
Date Made Active in Reports: 05/23/2017
Number of Days to Update: 90

Source: Santa Cruz County Environmental Health
Telephone: 831-464-2761
Last EDR Contact: 11/14/2018
Next Scheduled EDR Contact: 03/04/2019
Data Release Frequency: Varies

SHASTA COUNTY:

CUPA SHASTA: CUPA Facility List
Cupa Facility List.

Date of Government Version: 06/15/2017
Date Data Arrived at EDR: 06/19/2017
Date Made Active in Reports: 08/09/2017
Number of Days to Update: 51

Source: Shasta County Department of Resource Management
Telephone: 530-225-5789
Last EDR Contact: 11/14/2018
Next Scheduled EDR Contact: 03/04/2019
Data Release Frequency: Varies

SOLANO COUNTY:

LUST SOLANO: Leaking Underground Storage Tanks
A listing of leaking underground storage tank sites located in Solano county.

Date of Government Version: 08/29/2018
Date Data Arrived at EDR: 09/04/2018
Date Made Active in Reports: 10/17/2018
Number of Days to Update: 43

Source: Solano County Department of Environmental Management
Telephone: 707-784-6770
Last EDR Contact: 11/29/2018
Next Scheduled EDR Contact: 03/18/2019
Data Release Frequency: Quarterly

UST SOLANO: Underground Storage Tanks
Underground storage tank sites located in Solano county.

Date of Government Version: 11/29/2018
Date Data Arrived at EDR: 12/04/2018
Date Made Active in Reports: 12/14/2018
Number of Days to Update: 10

Source: Solano County Department of Environmental Management
Telephone: 707-784-6770
Last EDR Contact: 11/29/2018
Next Scheduled EDR Contact: 03/18/2019
Data Release Frequency: Quarterly

SONOMA COUNTY:

CUPA SONOMA: Cupa Facility List
Cupa Facility list

Date of Government Version: 09/24/2018
Date Data Arrived at EDR: 09/25/2018
Date Made Active in Reports: 10/16/2018
Number of Days to Update: 21

Source: County of Sonoma Fire & Emergency Services Department
Telephone: 707-565-1174
Last EDR Contact: 12/19/2018
Next Scheduled EDR Contact: 04/08/2019
Data Release Frequency: Varies

LUST SONOMA: Leaking Underground Storage Tank Sites
A listing of leaking underground storage tank sites located in Sonoma county.

Date of Government Version: 10/02/2018
Date Data Arrived at EDR: 10/04/2018
Date Made Active in Reports: 10/25/2018
Number of Days to Update: 21

Source: Department of Health Services
Telephone: 707-565-6565
Last EDR Contact: 01/07/2019
Next Scheduled EDR Contact: 04/08/2019
Data Release Frequency: Quarterly

STANISLAUS COUNTY:

CUPA STANISLAUS: CUPA Facility List
Cupa facility list

Date of Government Version: 08/14/2018
Date Data Arrived at EDR: 08/16/2018
Date Made Active in Reports: 08/24/2018
Number of Days to Update: 8

Source: Stanislaus County Department of Ennvironmental Protection
Telephone: 209-525-6751
Last EDR Contact: 10/15/2018
Next Scheduled EDR Contact: 01/28/2019
Data Release Frequency: Varies

SUTTER COUNTY:

UST SUTTER: Underground Storage Tanks
Underground storage tank sites located in Sutter county.

Date of Government Version: 09/18/2018
Date Data Arrived at EDR: 09/20/2018
Date Made Active in Reports: 10/25/2018
Number of Days to Update: 35

Source: Sutter County Department of Agriculture
Telephone: 530-822-7500
Last EDR Contact: 11/29/2018
Next Scheduled EDR Contact: 03/18/2019
Data Release Frequency: Semi-Annually

TEHAMA COUNTY:

CUPA TEHAMA: CUPA Facility List
Cupa facilities

Date of Government Version: 07/17/2018
Date Data Arrived at EDR: 08/02/2018
Date Made Active in Reports: 09/07/2018
Number of Days to Update: 36

Source: Tehama County Department of Environmental Health
Telephone: 530-527-8020
Last EDR Contact: 12/12/2018
Next Scheduled EDR Contact: 02/18/2019
Data Release Frequency: Varies

TRINITY COUNTY:

CUPA TRINITY: CUPA Facility List
Cupa facility list

Date of Government Version: 10/22/2018
Date Data Arrived at EDR: 10/25/2018
Date Made Active in Reports: 11/14/2018
Number of Days to Update: 20

Source: Department of Toxic Substances Control
Telephone: 760-352-0381
Last EDR Contact: 10/22/2018
Next Scheduled EDR Contact: 02/04/2019
Data Release Frequency: Varies

TULARE COUNTY:

CUPA TULARE: CUPA Facility List
Cupa program facilities

Date of Government Version: 09/13/2018
Date Data Arrived at EDR: 09/14/2018
Date Made Active in Reports: 09/19/2018
Number of Days to Update: 5

Source: Tulare County Environmental Health Services Division
Telephone: 559-624-7400
Last EDR Contact: 11/29/2018
Next Scheduled EDR Contact: 02/18/2019
Data Release Frequency: Varies

TUOLUMNE COUNTY:

CUPA TUOLUMNE: CUPA Facility List
Cupa facility list

Date of Government Version: 04/23/2018
Date Data Arrived at EDR: 04/25/2018
Date Made Active in Reports: 06/25/2018
Number of Days to Update: 61

Source: Divison of Environmental Health
Telephone: 209-533-5633
Last EDR Contact: 10/22/2018
Next Scheduled EDR Contact: 02/04/2019
Data Release Frequency: Varies

VENTURA COUNTY:

BWT VENTURA: Business Plan, Hazardous Waste Producers, and Operating Underground Tanks
The BWT list indicates by site address whether the Environmental Health Division has Business Plan (B), Waste Producer (W), and/or Underground Tank (T) information.

Date of Government Version: 09/26/2018
Date Data Arrived at EDR: 10/25/2018
Date Made Active in Reports: 11/30/2018
Number of Days to Update: 36

Source: Ventura County Environmental Health Division
Telephone: 805-654-2813
Last EDR Contact: 10/22/2018
Next Scheduled EDR Contact: 02/04/2019
Data Release Frequency: Quarterly

LF VENTURA: Inventory of Illegal Abandoned and Inactive Sites
Ventura County Inventory of Closed, Illegal Abandoned, and Inactive Sites.

Date of Government Version: 12/01/2011
Date Data Arrived at EDR: 12/01/2011
Date Made Active in Reports: 01/19/2012
Number of Days to Update: 49
Source: Environmental Health Division
Telephone: 805-654-2813
Last EDR Contact: 12/26/2018
Next Scheduled EDR Contact: 04/15/2019
Data Release Frequency: Annually

LUST VENTURA: Listing of Underground Tank Cleanup Sites
Ventura County Underground Storage Tank Cleanup Sites (LUST).

Date of Government Version: 05/29/2008
Date Data Arrived at EDR: 06/24/2008
Date Made Active in Reports: 07/31/2008
Number of Days to Update: 37
Source: Environmental Health Division
Telephone: 805-654-2813
Last EDR Contact: 11/07/2018
Next Scheduled EDR Contact: 02/25/2019
Data Release Frequency: Quarterly

MED WASTE VENTURA: Medical Waste Program List
To protect public health and safety and the environment from potential exposure to disease causing agents, the Environmental Health Division Medical Waste Program regulates the generation, handling, storage, treatment and disposal of medical waste throughout the County.

Date of Government Version: 09/25/2018
Date Data Arrived at EDR: 10/25/2018
Date Made Active in Reports: 11/30/2018
Number of Days to Update: 36
Source: Ventura County Resource Management Agency
Telephone: 805-654-2813
Last EDR Contact: 10/22/2018
Next Scheduled EDR Contact: 02/04/2019
Data Release Frequency: Quarterly

UST VENTURA: Underground Tank Closed Sites List
Ventura County Operating Underground Storage Tank Sites (UST)/Underground Tank Closed Sites List.

Date of Government Version: 09/04/2018
Date Data Arrived at EDR: 09/12/2018
Date Made Active in Reports: 10/04/2018
Number of Days to Update: 22
Source: Environmental Health Division
Telephone: 805-654-2813
Last EDR Contact: 12/12/2018
Next Scheduled EDR Contact: 03/25/2019
Data Release Frequency: Quarterly

YOLO COUNTY:

UST YOLO: Underground Storage Tank Comprehensive Facility Report
Underground storage tank sites located in Yolo county.

Date of Government Version: 10/15/2018
Date Data Arrived at EDR: 10/19/2018
Date Made Active in Reports: 11/05/2018
Number of Days to Update: 17
Source: Yolo County Department of Health
Telephone: 530-666-8646
Last EDR Contact: 12/26/2018
Next Scheduled EDR Contact: 04/15/2019
Data Release Frequency: Annually

YUBA COUNTY:

CUPA YUBA: CUPA Facility List
CUPA facility listing for Yuba County.

Date of Government Version: 11/05/2018
Date Data Arrived at EDR: 11/07/2018
Date Made Active in Reports: 11/14/2018
Number of Days to Update: 7
Source: Yuba County Environmental Health Department
Telephone: 530-749-7523
Last EDR Contact: 10/25/2018
Next Scheduled EDR Contact: 02/11/2019
Data Release Frequency: Varies

OTHER DATABASE(S)

Depending on the geographic area covered by this report, the data provided in these specialty databases may or may not be complete. For example, the existence of wetlands information data in a specific report does not mean that all wetlands in the area covered by the report are included. Moreover, the absence of any reported wetlands information does not necessarily mean that wetlands do not exist in the area covered by the report.

CT MANIFEST: Hazardous Waste Manifest Data

Facility and manifest data. Manifest is a document that lists and tracks hazardous waste from the generator through transporters to a tsd facility.

Date of Government Version: 11/12/2018
Date Data Arrived at EDR: 11/14/2018
Date Made Active in Reports: 12/04/2018
Number of Days to Update: 20

Source: Department of Energy & Environmental Protection
Telephone: 860-424-3375
Last EDR Contact: 11/14/2018
Next Scheduled EDR Contact: 02/25/2019
Data Release Frequency: No Update Planned

NJ MANIFEST: Manifest Information

Hazardous waste manifest information.

Date of Government Version: 12/31/2017
Date Data Arrived at EDR: 07/13/2018
Date Made Active in Reports: 08/01/2018
Number of Days to Update: 19

Source: Department of Environmental Protection
Telephone: N/A
Last EDR Contact: 01/07/2019
Next Scheduled EDR Contact: 04/22/2019
Data Release Frequency: Annually

NY MANIFEST: Facility and Manifest Data

Manifest is a document that lists and tracks hazardous waste from the generator through transporters to a TSD facility.

Date of Government Version: 10/01/2018
Date Data Arrived at EDR: 10/31/2018
Date Made Active in Reports: 12/20/2018
Number of Days to Update: 50

Source: Department of Environmental Conservation
Telephone: 518-402-8651
Last EDR Contact: 10/31/2018
Next Scheduled EDR Contact: 02/11/2019
Data Release Frequency: Quarterly

PA MANIFEST: Manifest Information

Hazardous waste manifest information.

Date of Government Version: 12/31/2017
Date Data Arrived at EDR: 10/23/2018
Date Made Active in Reports: 11/27/2018
Number of Days to Update: 35

Source: Department of Environmental Protection
Telephone: 717-783-8990
Last EDR Contact: 10/15/2018
Next Scheduled EDR Contact: 01/28/2019
Data Release Frequency: Annually

RI MANIFEST: Manifest information

Hazardous waste manifest information

Date of Government Version: 12/31/2017
Date Data Arrived at EDR: 02/23/2018
Date Made Active in Reports: 04/09/2018
Number of Days to Update: 45

Source: Department of Environmental Management
Telephone: 401-222-2797
Last EDR Contact: 11/16/2018
Next Scheduled EDR Contact: 03/04/2019
Data Release Frequency: Annually

WI MANIFEST: Manifest Information

Hazardous waste manifest information.

Date of Government Version: 12/31/2017
Date Data Arrived at EDR: 06/15/2018
Date Made Active in Reports: 07/09/2018
Number of Days to Update: 24

Source: Department of Natural Resources
Telephone: N/A
Last EDR Contact: 12/07/2018
Next Scheduled EDR Contact: 03/25/2019
Data Release Frequency: Annually

Oil/Gas Pipelines
Source: PennWell Corporation
Petroleum Bundle (Crude Oil, Refined Products, Petrochemicals, Gas Liquids (LPG/NGL), and Specialty Gases (Miscellaneous)) N = Natural Gas Bundle (Natural Gas, Gas Liquids (LPG/NGL), and Specialty Gases (Miscellaneous)). This map includes information copyrighted by PennWell Corporation. This information is provided on a best effort basis and PennWell Corporation does not guarantee its accuracy nor warrant its fitness for any particular purpose. Such information has been reprinted with the permission of PennWell.

Electric Power Transmission Line Data
Source: PennWell Corporation
This map includes information copyrighted by PennWell Corporation. This information is provided on a best effort basis and PennWell Corporation does not guarantee its accuracy nor warrant its fitness for any particular purpose. Such information has been reprinted with the permission of PennWell.

Sensitive Receptors: There are individuals deemed sensitive receptors due to their fragile immune systems and special sensitivity to environmental discharges. These sensitive receptors typically include the elderly, the sick, and children. While the location of all sensitive receptors cannot be determined, EDR indicates those buildings and facilities - schools, daycares, hospitals, medical centers, and nursing homes - where individuals who are sensitive receptors are likely to be located.

AHA Hospitals:
Source: American Hospital Association, Inc.
Telephone: 312-280-5991
The database includes a listing of hospitals based on the American Hospital Association's annual survey of hospitals.

Medical Centers: Provider of Services Listing
Source: Centers for Medicare & Medicaid Services
Telephone: 410-786-3000
A listing of hospitals with Medicare provider number, produced by Centers of Medicare & Medicaid Services, a federal agency within the U.S. Department of Health and Human Services.

Nursing Homes
Source: National Institutes of Health
Telephone: 301-594-6248
Information on Medicare and Medicaid certified nursing homes in the United States.

Public Schools
Source: National Center for Education Statistics
Telephone: 202-502-7300
The National Center for Education Statistics' primary database on elementary and secondary public education in the United States. It is a comprehensive, annual, national statistical database of all public elementary and secondary schools and school districts, which contains data that are comparable across all states.

Private Schools
Source: National Center for Education Statistics
Telephone: 202-502-7300
The National Center for Education Statistics' primary database on private school locations in the United States.

Daycare Centers: Licensed Facilities
Source: Department of Social Services
Telephone: 916-657-4041

Flood Zone Data: This data was obtained from the Federal Emergency Management Agency (FEMA). It depicts 100-year and 500-year flood zones as defined by FEMA. It includes the National Flood Hazard Layer (NFHL) which incorporates Flood Insurance Rate Map (FIRM) data and Q3 data from FEMA in areas not covered by NFHL.
Source: FEMA
Telephone: 877-336-2627
Date of Government Version: 2003, 2015

NWI: National Wetlands Inventory. This data, available in select counties across the country, was obtained by EDR in 2002, 2005 and 2010 from the U.S. Fish and Wildlife Service.

State Wetlands Data: Wetland Inventory
Source: Department of Fish and Wildlife
Telephone: 916-445-0411

GOVERNMENT RECORDS SEARCHED / DATA CURRENCY TRACKING

Current USGS 7.5 Minute Topographic Map
Source: U.S. Geological Survey

STREET AND ADDRESS INFORMATION

© 2015 TomTom North America, Inc. All rights reserved. This material is proprietary and the subject of copyright protection and other intellectual property rights owned by or licensed to Tele Atlas North America, Inc. The use of this material is subject to the terms of a license agreement. You will be held liable for any unauthorized copying or disclosure of this material.

GEOCHECK ®- PHYSICAL SETTING SOURCE ADDENDUM

TARGET PROPERTY ADDRESS

SUNSET CAMPUS DESKTOP
4760 SUNSET BOULEVARD
LOS ANGELES, CA 90027

TARGET PROPERTY COORDINATES

Latitude (North):	34.097773 - 34° 5' 51.98''
Longitude (West):	118.293391 - 118° 17' 36.21''
Universal Tranverse Mercator:	Zone 11
UTM X (Meters):	380688.7
UTM Y (Meters):	3773557.2
Elevation:	389 ft. above sea level

USGS TOPOGRAPHIC MAP

Target Property Map:	5630741 HOLLYWOOD, CA
Version Date:	2012

EDR's GeoCheck Physical Setting Source Addendum is provided to assist the environmental professional in forming an opinion about the impact of potential contaminant migration.

Assessment of the impact of contaminant migration generally has two principle investigative components:

1. Groundwater flow direction, and
2. Groundwater flow velocity.

Groundwater flow direction may be impacted by surface topography, hydrology, hydrogeology, characteristics of the soil, and nearby wells. Groundwater flow velocity is generally impacted by the nature of the geologic strata.

GEOCHECK® - PHYSICAL SETTING SOURCE SUMMARY

GROUNDWATER FLOW DIRECTION INFORMATION

Groundwater flow direction for a particular site is best determined by a qualified environmental professional using site-specific well data. If such data is not reasonably ascertainable, it may be necessary to rely on other sources of information, such as surface topographic information, hydrologic information, hydrogeologic data collected on nearby properties, and regional groundwater flow information (from deep aquifers).


TOPOGRAPHIC INFORMATION

Surface topography may be indicative of the direction of surficial groundwater flow. This information can be used to assist the environmental professional in forming an opinion about the impact of nearby contaminated properties or, should contamination exist on the target property, what downgradient sites might be impacted.

TARGET PROPERTY TOPOGRAPHY

General Topographic Gradient: General SSW

SURROUNDING TOPOGRAPHY: ELEVATION PROFILES

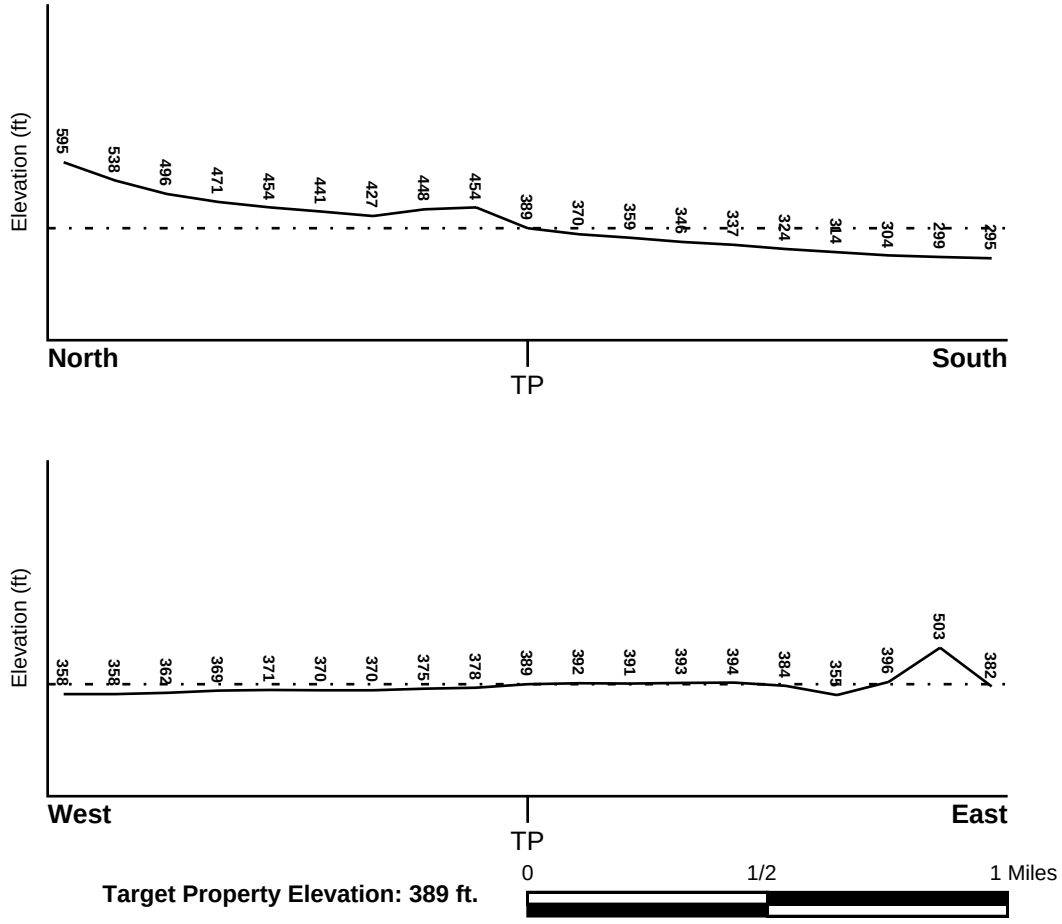

Source: Topography has been determined from the USGS 7.5' Digital Elevation Model and should be evaluated on a relative (not an absolute) basis. Relative elevation information between sites of close proximity should be field verified.

GEOCHECK® - PHYSICAL SETTING SOURCE SUMMARY

HYDROLOGIC INFORMATION

Surface water can act as a hydrologic barrier to groundwater flow. Such hydrologic information can be used to assist the environmental professional in forming an opinion about the impact of nearby contaminated properties or, should contamination exist on the target property, what downgradient sites might be impacted.

Refer to the Physical Setting Source Map following this summary for hydrologic information (major waterways and bodies of water).

FEMA FLOOD ZONE

Flood Plain Panel at Target Property	FEMA Source Type
06037C1610F	FEMA FIRM Flood data

Additional Panels in search area:	FEMA Source Type
Not Reported	

NATIONAL WETLAND INVENTORY

NWI Quad at Target Property	NWI Electronic Data Coverage
HOLLYWOOD	YES - refer to the Overview Map and Detail Map

HYDROGEOLOGIC INFORMATION

Hydrogeologic information obtained by installation of wells on a specific site can often be an indicator of groundwater flow direction in the immediate area. Such hydrogeologic information can be used to assist the environmental professional in forming an opinion about the impact of nearby contaminated properties or, should contamination exist on the target property, what downgradient sites might be impacted.

Site-Specific Hydrogeological Data*:

Search Radius:	1.25 miles
Status:	Not found

AQUIFLOW®

Search Radius: 1.000 Mile.

EDR has developed the AQUIFLOW Information System to provide data on the general direction of groundwater flow at specific points. EDR has reviewed reports submitted by environmental professionals to regulatory authorities at select sites and has extracted the date of the report, groundwater flow direction as determined hydrogeologically, and the depth to water table.

MAP ID	LOCATION FROM TP	GENERAL DIRECTION GROUNDWATER FLOW
2	1/4 - 1/2 Mile West	S
3	1/2 - 1 Mile ESE	SW
1G	1/4 - 1/2 Mile West	S
2G	1/2 - 1 Mile ESE	SW

For additional site information, refer to Physical Setting Source Map Findings.

* ©1996 Site−specific hydrogeological data gathered by CERCLIS Alerts, Inc., Bainbridge Island, WA. All rights reserved. All of the information and opinions presented are those of the cited EPA report(s), which were completed under a Comprehensive Environmental Response Compensation and Liability Information System (CERCLIS) investigation.

GEOCHECK® - PHYSICAL SETTING SOURCE SUMMARY

GROUNDWATER FLOW VELOCITY INFORMATION

Groundwater flow velocity information for a particular site is best determined by a qualified environmental professional using site specific geologic and soil strata data. If such data are not reasonably ascertainable, it may be necessary to rely on other sources of information, including geologic age identification, rock stratigraphic unit and soil characteristics data collected on nearby properties and regional soil information. In general, contaminant plumes move more quickly through sandy-gravelly types of soils than silty-clayey types of soils.

GEOLOGIC INFORMATION IN GENERAL AREA OF TARGET PROPERTY

Geologic information can be used by the environmental professional in forming an opinion about the relative speed at which contaminant migration may be occurring.

ROCK STRATIGRAPHIC UNIT

Era:	Cenozoic
System:	Tertiary
Series:	Miocene
Code:	Tm *(decoded above as Era, System & Series)*

GEOLOGIC AGE IDENTIFICATION

Category: Stratified Sequence

Geologic Age and Rock Stratigraphic Unit Source: P.G. Schruben, R.E. Arndt and W.J. Bawiec, Geology of the Conterminous U.S. at 1:2,500,000 Scale - a digital representation of the 1974 P.B. King and H.M. Beikman Map, USGS Digital Data Series DDS - 11 (1994).

DOMINANT SOIL COMPOSITION IN GENERAL AREA OF TARGET PROPERTY

The U.S. Department of Agriculture's (USDA) Soil Conservation Service (SCS) leads the National Cooperative Soil Survey (NCSS) and is responsible for collecting, storing, maintaining and distributing soil survey information for privately owned lands in the United States. A soil map in a soil survey is a representation of soil patterns in a landscape. Soil maps for STATSGO are compiled by generalizing more detailed (SSURGO) soil survey maps. The following information is based on Soil Conservation Service STATSGO data.

Soil Component Name: URBAN LAND

Soil Surface Texture: variable

Hydrologic Group: Not reported

Soil Drainage Class: Not reported

Hydric Status: Soil does not meet the requirements for a hydric soil.

Corrosion Potential - Uncoated Steel: Not Reported

Depth to Bedrock Min: > 10 inches

Depth to Bedrock Max: > 10 inches

GEOCHECK® - PHYSICAL SETTING SOURCE SUMMARY

Soil Layer Information							
	Boundary			Classification			
Layer	Upper	Lower	Soil Texture Class	AASHTO Group	Unified Soil	Permeability Rate (in/hr)	Soil Reaction (pH)
1	0 inches	6 inches	variable	Not reported	Not reported	Max: 0.00 Min: 0.00	Max: 0.00 Min: 0.00

OTHER SOIL TYPES IN AREA

Based on Soil Conservation Service STATSGO data, the following additional subordinant soil types may appear within the general area of target property.

Soil Surface Textures:
sandy loam
gravelly - sandy loam
silt loam
clay
fine sand
gravelly - sand
sand
fine sandy loam

Surficial Soil Types:
sandy loam
gravelly - sandy loam
silt loam
clay
fine sand
gravelly - sand
sand
fine sandy loam

Shallow Soil Types:
fine sandy loam
gravelly - loam
sandy clay
sandy clay loam
clay
silty clay
sand

Deeper Soil Types:
gravelly - sandy loam
sandy loam
very gravelly - sandy loam
stratified
very fine sandy loam
weathered bedrock
sand
gravelly - fine sandy loam
silty clay loam
clay loam

GEOCHECK® - PHYSICAL SETTING SOURCE SUMMARY

LOCAL / REGIONAL WATER AGENCY RECORDS

EDR Local/Regional Water Agency records provide water well information to assist the environmental professional in assessing sources that may impact ground water flow direction, and in forming an opinion about the impact of contaminant migration on nearby drinking water wells.

WELL SEARCH DISTANCE INFORMATION

DATABASE	SEARCH DISTANCE (miles)
Federal USGS	1.000
Federal FRDS PWS	Nearest PWS within 1 mile
State Database	1.000

FEDERAL USGS WELL INFORMATION

MAP ID	WELL ID	LOCATION FROM TP
No Wells Found		

FEDERAL FRDS PUBLIC WATER SUPPLY SYSTEM INFORMATION


MAP ID	WELL ID	LOCATION FROM TP
1	CA3900844	1/8 - 1/4 Mile NNE

Note: PWS System location is not always the same as well location.

STATE DATABASE WELL INFORMATION

MAP ID	WELL ID	LOCATION FROM TP
No Wells Found		

PHYSICAL SETTING SOURCE MAP - 5530466.2s

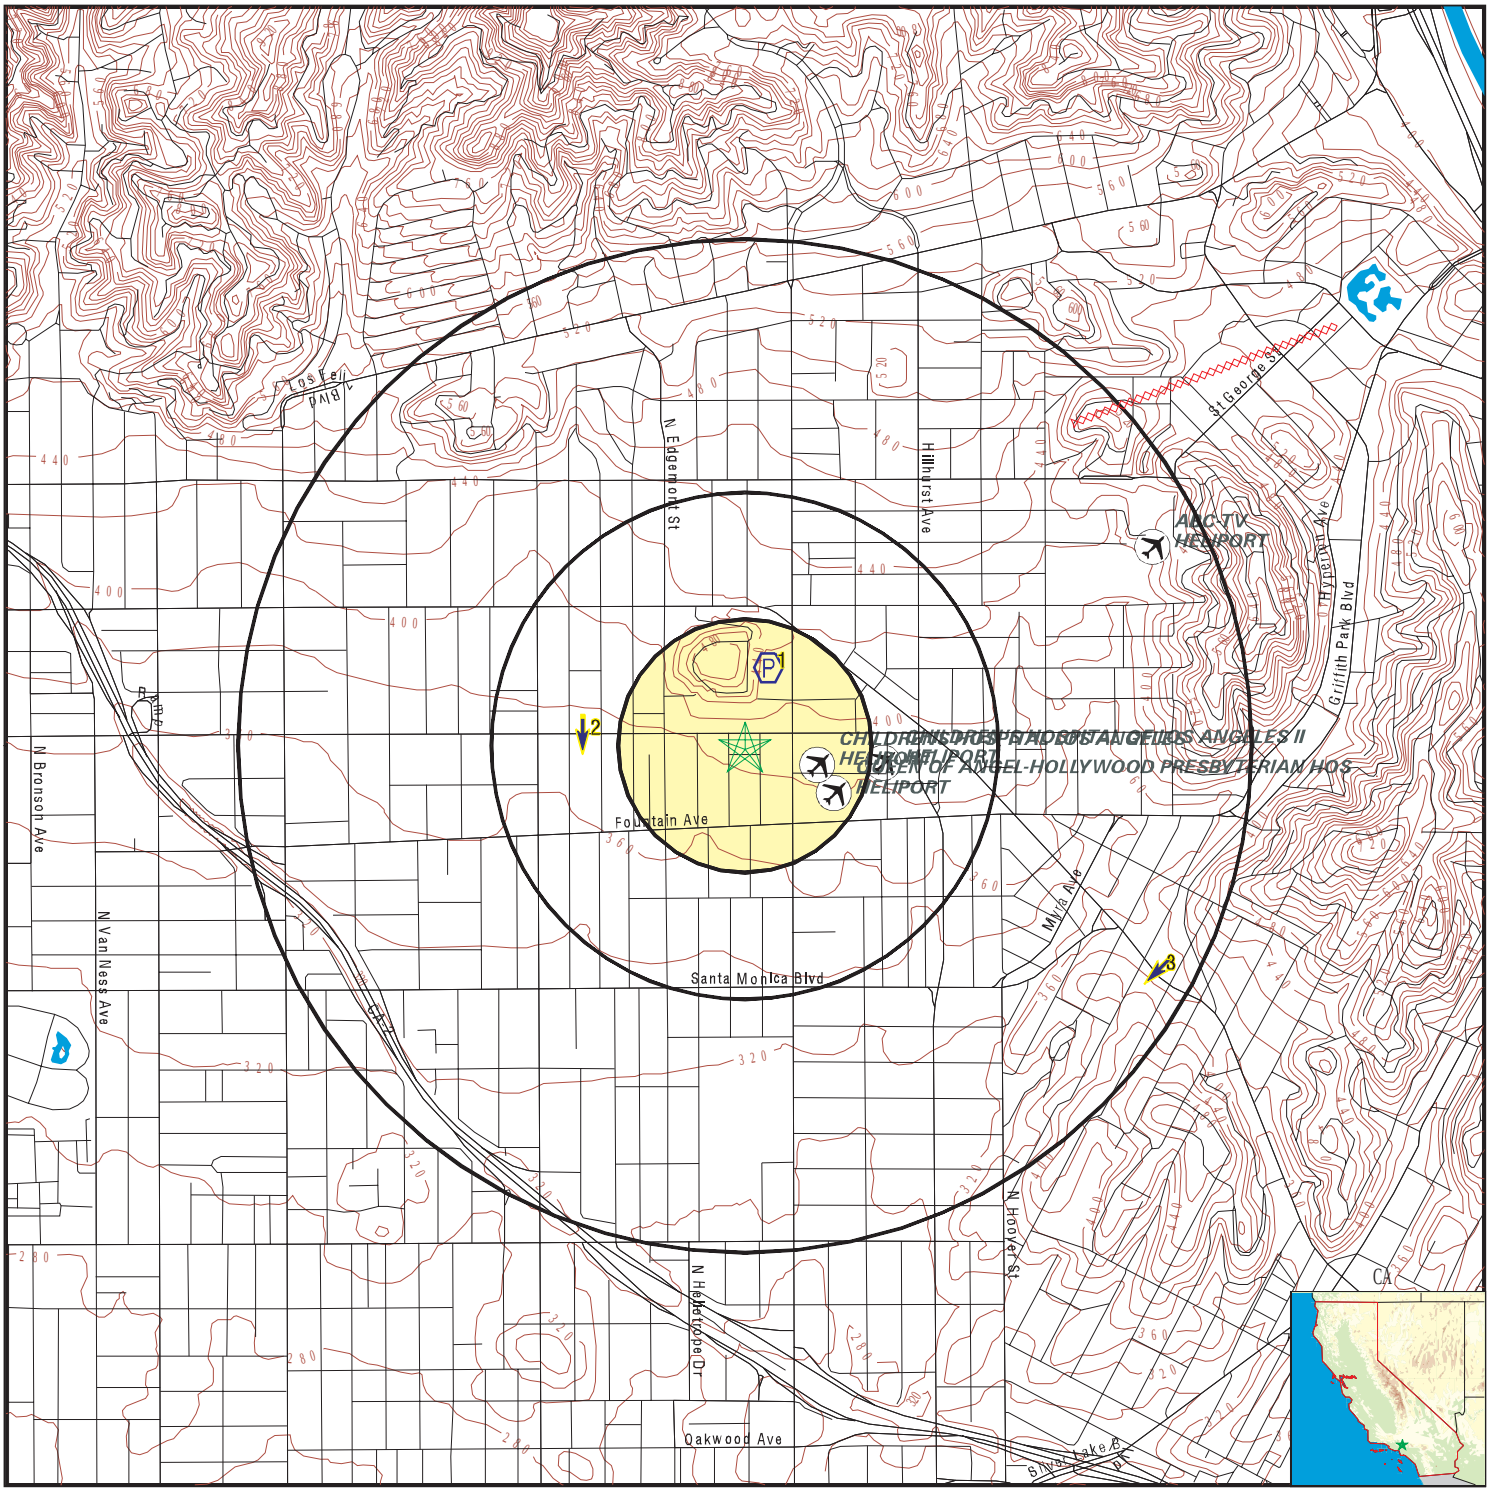

- County Boundary
- Major Roads
- Contour Lines
- Earthquake Fault Lines
- Airports
- Earthquake epicenter, Richter 5 or greater
- Water Wells
- Public Water Supply Wells
- Cluster of Multiple Icons
- Groundwater Flow Direction
- GI Indeterminate Groundwater Flow at Location
- GV Groundwater Flow Varies at Location
- HD Closest Hydrogeological Data
- Oil, gas or related wells

SITE NAME:	Sunset Campus Desktop	CLIENT:	Stantec
ADDRESS:	4760 Sunset Boulevard Los Angeles CA 90027	CONTACT:	Laura Butler
LAT/LONG:	34.097773 / 118.293391	INQUIRY #:	5530466.2s
		DATE:	January 09, 2019 4:40 pm

Copyright © 2019 EDR, Inc. © 2015 TomTom Rel. 2015.

GEOCHECK® - PHYSICAL SETTING SOURCE MAP FINDINGS

Map ID
Direction
Distance
Elevation | Database | EDR ID Number

1
NNE
1/8 - 1/4 Mile
Higher | **FRDS PWS** | **CA3900844**

Epa region:	09	State:	CA
Pwsid:	CA3900844	Pwsname:	COUNTRY MANOR MHP
Cityserved:	Not Reported	Stateserved:	CA
Zipserved:	Not Reported	Fipscounty:	06077
Status:	Active	Retpopsrvd:	75
Pwssvcconn:	37	Psource longname:	Groundwater
Pwstype:	CWS	Owner:	Private
Contact:	HARVEY SEGAL	Contactorgname:	COUNTRY MANOR MHP
Contactphone:	2093683833	Contactaddress1:	100 N HOPE AVESTE #1
Contactaddress2:	Not Reported	Contactcity:	SANTA BARBARA
Contactstate:	CA	Contactzip:	93110
Pwsactivitycode:	A		

Pwsid:	CA3900844	Facid:	6
Facname:	AFTER FILTER	Factype:	Treatment_plant
Facactivitycode:	A	Trtobjective:	organics removal
Trtprocess:	activated carbon, granular		
Factypecode:	TP		

PWS ID:	CA3900844	PWS name:	COUNTRY MANOR MOBILE HOME PARK
Address:	Not Reported	Care of:	Not Reported
City:	LOS ANGELES	State:	CA
Zip:	90027	Owner:	COUNTRY MANOR MOBILE HOME PARK
Source code:	Ground water	Population:	75

PWS ID:	CA3900844	PWS type:	System Owner/Responsible Party
PWS name:	LEON SEGAL	PWS address:	Not Reported
PWS city:	LOS ANGELES	PWS state:	CA
PWS zip:	90027	PWS name:	COUNTRY MANOR MHP
PWS type code:	C	Retail population served:	75
Contact:	HARVEY SEGAL	Contact address:	100 N HOPE AVESTE #1
Contact address:	SANTA BARBARA	Contact city:	CA
Contact state:	93	Contact zip:	2093683833
Contact telephone:	Not Reported		

PWS ID:	CA3900844	Activity status:	Active
Date system activated:	7706	Date system deactivated:	Not Reported
Retail population:	00000075	System name:	COUNTRY MANOR MOBILE HOME PARK
System address:	LEON SEGAL	System address:	17251 TRETHEWAY
System city:	LOCKEFORD	System state:	CA
System zip:	95237		

Population served:	Under 101 Persons	Treatment:	Untreated

Latitude:	340600	Longitude:	1181730

Violation id:	0100003	Orig code:	S
State:	CA	Violation Year:	2001
Contamination code:	7000	Contamination Name:	Consumer Confidence Rule
Violation code:	71	Violation name:	CCR Complete Failure to Report
Rule code:	420	Rule name:	CCR
Violation measur:	Not Reported	Unit of measure:	Not Reported
State mcl:	Not Reported	Cmp bdt:	07/01/2001
Cmp edt:	Not Reported		

Violation id:	0200004	Orig code:	S
State:	CA	Violation Year:	2000
Contamination code:	5000	Contamination Name:	Lead and Copper Rule
Violation code:	51	Violation name:	Initial Tap Sampling for Pb and Cu
Rule code:	350	Rule name:	LCR
Violation measur:	Not Reported	Unit of measure:	Not Reported
State mcl:	Not Reported	Cmp bdt:	04/01/2000
Cmp edt:	Not Reported		

Violation id:	0200005	Orig code:	S
State:	CA	Violation Year:	2000
Contamination code:	5000	Contamination Name:	Lead and Copper Rule
Violation code:	51	Violation name:	Initial Tap Sampling for Pb and Cu
Rule code:	350	Rule name:	LCR
Violation measur:	Not Reported	Unit of measure:	Not Reported
State mcl:	Not Reported	Cmp bdt:	04/01/2000
Cmp edt:	Not Reported		

Violation id:	1000006	Orig code:	S
State:	CA	Violation Year:	2009
Contamination code:	7000	Contamination Name:	Consumer Confidence Rule
Violation code:	71	Violation name:	CCR Complete Failure to Report
Rule code:	420	Rule name:	CCR
Violation measur:	Not Reported	Unit of measure:	Not Reported
State mcl:	Not Reported	Cmp bdt:	07/01/2009
Cmp edt:	Not Reported		

Violation id:	95V0001	Orig code:	F
State:	CA	Violation Year:	1993
Contamination code:	5000	Contamination Name:	Lead and Copper Rule
Violation code:	51	Violation name:	Initial Tap Sampling for Pb and Cu
Rule code:	350	Rule name:	LCR
Violation measur:	0	Unit of measure:	Not Reported
State mcl:	0	Cmp bdt:	07/01/1993
Cmp edt:	04/04/2000		

System Name:	COUNTRY MANOR MHP	Violation Type:	71
Contaminant:	7000	Compliance Begin:	7/1/2001 0:00:00
Compliance End:	12/31/2025 0:00:00	Violation ID:	0100003
Enforcement Date:	No Enf Action as of	Enforcement Action:	10/17/2006 0:00:00

System Name:	COUNTRY MANOR MHP	Violation Type:	71
Contaminant:	7000	Compliance Begin:	7/1/2001 0:00:00
Compliance End:	12/31/2025 0:00:00	Violation ID:	0100003
Enforcement Date:	4/12/2007 0:00:00	Enforcement Action:	Not Reported

System Name:	COUNTRY MANOR MHP	Violation Type:	51
Contaminant:	5000	Compliance Begin:	04/01/00
Compliance End:	12/31/25	Violation ID:	0200004
Enforcement Date:	01/14/02	Enforcement Action:	SIE

System Name:	COUNTRY MANOR MHP	Violation Type:	51
Contaminant:	5000	Compliance Begin:	4/1/2000 0:00:00
Compliance End:	12/31/2025 0:00:00	Violation ID:	0200004
Enforcement Date:	1/14/2002 0:00:00	Enforcement Action:	SIE

System Name:	COUNTRY MANOR MHP	Violation Type:	51
Contaminant:	5000	Compliance Begin:	1993-07-01
Compliance End:	2000-04-04	Violation ID:	95V0001
Enforcement Date:	2000-04-04	Enforcement Action:	SOX

System Name:	COUNTRY MANOR MHP	Violation Type:	51

Contaminant:	5000	Compliance Begin:	1993-07-01
Compliance End:	2000-04-04	Violation ID:	95V0001
Enforcement Date:	2000-04-04	Enforcement Action:	SOX
System Name:	COUNTRY MANOR MHP	Violation Type:	51
Contaminant:	5000	Compliance Begin:	7/1/1993 0:00:00
Compliance End:	4/4/2000 0:00:00	Violation ID:	95V0001
Enforcement Date:	4/4/2000 0:00:00	Enforcement Action:	SOX
System Name:	COUNTRY MANOR MHP	Violation Type:	51
Contaminant:	5000	Compliance Begin:	07/01/93
Compliance End:	04/04/00	Violation ID:	95V0001
Enforcement Date:	04/04/00	Enforcement Action:	SOX
System Name:	COUNTRY MANOR MHP	Violation Type:	51
Contaminant:	5000	Compliance Begin:	1993-07-01
Compliance End:	2015-12-31	Violation ID:	95V0001
Enforcement Date:	Not Reported	Enforcement Action:	Not Reported
Violation ID:	0100003	Orig Code:	S
Enforcemnt FY:	2001	Enforcement Action:	07/01/2001
Enforcement Detail:	St Compliance achieved	Enforcement Category:	Resolving
Violation ID:	0200004	Orig Code:	S
Enforcemnt FY:	2002	Enforcement Action:	01/14/2002
Enforcement Detail:	St Violation/Reminder Notice		
Enforcement Category:	Informal		
Violation ID:	0200004	Orig Code:	S
Enforcemnt FY:	2002	Enforcement Action:	03/31/2002
Enforcement Detail:	St Compliance achieved	Enforcement Category:	Resolving
Violation ID:	0200005	Orig Code:	S
Enforcemnt FY:	2002	Enforcement Action:	03/31/2002
Enforcement Detail:	St Compliance achieved	Enforcement Category:	Resolving
Violation ID:	0200005	Orig Code:	S
Enforcemnt FY:	2002	Enforcement Action:	01/14/2002
Enforcement Detail:	St Violation/Reminder Notice		
Enforcement Category:	Informal		
Violation ID:	1000006	Orig Code:	S
Enforcemnt FY:	2010	Enforcement Action:	07/01/2010
Enforcement Detail:	St Violation/Reminder Notice		
Enforcement Category:	Informal		
Violation ID:	95V0001	Orig Code:	F
Enforcemnt FY:	2000	Enforcement Action:	04/04/2000
Enforcement Detail:	St Compliance achieved	Enforcement Category:	Resolving
PWS name:	COUNTRY MANOR MHP	Population served:	75
PWS type code:	C	Violation ID:	0100003
Contaminant:	7000	Violation type:	71
Compliance start date:	7/1/2001 0:00:00	Compliance end date:	12/31/2025 0:00:00
Enforcement date:	No Enf Action as of	Enforcement action:	7/8/2009 0:00:00
Violation measurement:	Not Reported		
PWS name:	COUNTRY MANOR MHP	Population served:	75
PWS type code:	C	Violation ID:	0200005
Contaminant:	LEAD & COPPER RULE	Violation type:	Initial Tap Sampling for Pb and Cu
Compliance start date:	4/1/2000 0:00:00	Compliance end date:	3/31/2002 0:00:00
Enforcement date:	1/14/2002 0:00:00	Enforcement action:	State Violation/Reminder Notice

Violation measurement:	Not Reported		
PWS name:	COUNTRY MANOR MHP	Population served:	75
PWS type code:	C	Violation ID:	0200005
Contaminant:	LEAD & COPPER RULE	Violation type:	Initial Tap Sampling for Pb and Cu
Compliance start date:	4/1/2000 0:00:00	Compliance end date:	3/31/2002 0:00:00
Enforcement date:	3/31/2002 0:00:00	Enforcement action:	State Compliance Achieved
Violation measurement:	Not Reported		
PWS name:	COUNTRY MANOR MHP	Population served:	75
PWS type code:	C	Violation ID:	95V0001
Contaminant:	LEAD & COPPER RULE	Violation type:	Initial Tap Sampling for Pb and Cu
Compliance start date:	7/1/1993 0:00:00	Compliance end date:	4/4/2000 0:00:00
Enforcement date:	4/4/2000 0:00:00	Enforcement action:	State Compliance Achieved
Violation measurement:	0		

2
West
1/4 - 1/2 Mile
Lower

Site ID:	900270061
Groundwater Flow:	S
Shallow Water Depth:	Not Reported
Deep Water Depth:	Not Reported
Average Water Depth:	18.6
Date:	06/28/1991

AQUIFLOW **70467**

3
ESE
1/2 - 1 Mile
Lower

Site ID:	900290125
Groundwater Flow:	SW
Shallow Water Depth:	Not Reported
Deep Water Depth:	Not Reported
Average Water Depth:	30
Date:	01/12/1998

AQUIFLOW **70473**

1G
West
1/4 - 1/2 Mile
Lower

Site ID:	900270061
Groundwater Flow:	S
Shallow Water Depth:	Not Reported
Deep Water Depth:	Not Reported
Average Water Depth:	18.6
Date:	06/28/1991

AQUIFLOW **70467**

2G
ESE
1/2 - 1 Mile
Lower

Site ID:	900290125
Groundwater Flow:	SW
Shallow Water Depth:	Not Reported
Deep Water Depth:	Not Reported
Average Water Depth:	30
Date:	01/12/1998

AQUIFLOW **70473**

GEOCHECK® - PHYSICAL SETTING SOURCE MAP FINDINGS
RADON

AREA RADON INFORMATION

State Database: CA Radon

Radon Test Results

Zipcode	Num Tests	> 4 pCi/L
90027	57	9

Federal EPA Radon Zone for LOS ANGELES County: 2

Note: Zone 1 indoor average level > 4 pCi/L.
: Zone 2 indoor average level >= 2 pCi/L and <= 4 pCi/L.
: Zone 3 indoor average level < 2 pCi/L.

Federal Area Radon Information for LOS ANGELES COUNTY, CA

Number of sites tested: 63

Area	Average Activity	% <4 pCi/L	% 4-20 pCi/L	% >20 pCi/L
Living Area - 1st Floor	0.711 pCi/L	98%	2%	0%
Living Area - 2nd Floor	Not Reported	Not Reported	Not Reported	Not Reported
Basement	0.933 pCi/L	100%	0%	0%

PHYSICAL SETTING SOURCE RECORDS SEARCHED

TOPOGRAPHIC INFORMATION

USGS 7.5' Digital Elevation Model (DEM)
Source: United States Geologic Survey
EDR acquired the USGS 7.5' Digital Elevation Model in 2002 and updated it in 2006. The 7.5 minute DEM corresponds to the USGS 1:24,000- and 1:25,000-scale topographic quadrangle maps. The DEM provides elevation data with consistent elevation units and projection.

Current USGS 7.5 Minute Topographic Map
Source: U.S. Geological Survey

HYDROLOGIC INFORMATION

Flood Zone Data: This data was obtained from the Federal Emergency Management Agency (FEMA). It depicts 100-year and 500-year flood zones as defined by FEMA. It includes the National Flood Hazard Layer (NFHL) which incorporates Flood Insurance Rate Map (FIRM) data and Q3 data from FEMA in areas not covered by NFHL.
Source: FEMA
Telephone: 877-336-2627
Date of Government Version: 2003, 2015

NWI: National Wetlands Inventory. This data, available in select counties across the country, was obtained by EDR in 2002, 2005 and 2010 from the U.S. Fish and Wildlife Service.

State Wetlands Data: Wetland Inventory
Source: Department of Fish and Wildlife
Telephone: 916-445-0411

HYDROGEOLOGIC INFORMATION

AQUIFLOW^{R} Information System
Source: EDR proprietary database of groundwater flow information
EDR has developed the AQUIFLOW Information System (AIS) to provide data on the general direction of groundwater flow at specific points. EDR has reviewed reports submitted to regulatory authorities at select sites and has extracted the date of the report, hydrogeologically determined groundwater flow direction and depth to water table information.

GEOLOGIC INFORMATION

Geologic Age and Rock Stratigraphic Unit
Source: P.G. Schruben, R.E. Arndt and W.J. Bawiec, Geology of the Conterminous U.S. at 1:2,500,000 Scale - A digital representation of the 1974 P.B. King and H.M. Beikman Map, USGS Digital Data Series DDS - 11 (1994).

STATSGO: State Soil Geographic Database
Source: Department of Agriculture, Natural Resources Conservation Service (NRCS)
The U.S. Department of Agriculture's (USDA) Natural Resources Conservation Service (NRCS) leads the national Conservation Soil Survey (NCSS) and is responsible for collecting, storing, maintaining and distributing soil survey information for privately owned lands in the United States. A soil map in a soil survey is a representation of soil patterns in a landscape. Soil maps for STATSGO are compiled by generalizing more detailed (SSURGO) soil survey maps.

SSURGO: Soil Survey Geographic Database
Source: Department of Agriculture, Natural Resources Conservation Service (NRCS)
Telephone: 800-672-5559
SSURGO is the most detailed level of mapping done by the Natural Resources Conservation Service, mapping scales generally range from 1:12,000 to 1:63,360. Field mapping methods using national standards are used to construct the soil maps in the Soil Survey Geographic (SSURGO) database. SSURGO digitizing duplicates the original soil survey maps. This level of mapping is designed for use by landowners, townships and county natural resource planning and management.

PHYSICAL SETTING SOURCE RECORDS SEARCHED

LOCAL / REGIONAL WATER AGENCY RECORDS

FEDERAL WATER WELLS

PWS: Public Water Systems
Source: EPA/Office of Drinking Water
Telephone: 202-564-3750
Public Water System data from the Federal Reporting Data System. A PWS is any water system which provides water to at least 25 people for at least 60 days annually. PWSs provide water from wells, rivers and other sources.

PWS ENF: Public Water Systems Violation and Enforcement Data
Source: EPA/Office of Drinking Water
Telephone: 202-564-3750
Violation and Enforcement data for Public Water Systems from the Safe Drinking Water Information System (SDWIS) after August 1995. Prior to August 1995, the data came from the Federal Reporting Data System (FRDS).

USGS Water Wells: USGS National Water Inventory System (NWIS)
This database contains descriptive information on sites where the USGS collects or has collected data on surface water and/or groundwater. The groundwater data includes information on wells, springs, and other sources of groundwater.

STATE RECORDS

Water Well Database
Source: Department of Water Resources
Telephone: 916-651-9648

California Drinking Water Quality Database
Source: Department of Public Health
Telephone: 916-324-2319
The database includes all drinking water compliance and special studies monitoring for the state of California since 1984. It consists of over 3,200,000 individual analyses along with well and water system information.

OTHER STATE DATABASE INFORMATION

California Oil and Gas Well Locations
Source: Department of Conservation
Telephone: 916-323-1779
Oil and Gas well locations in the state.

California Earthquake Fault Lines
Source: California Division of Mines and Geology
The fault lines displayed on EDR's Topographic map are digitized quaternary fault lines prepared in 1975 by the United State Geological Survey. Additional information (also from 1975) regarding activity at specific fault lines comes from California's Preliminary Fault Activity Map prepared by the California Division of Mines and Geology.

RADON

State Database: CA Radon
Source: Department of Public Health
Telephone: 916-210-8558
Radon Database for California

Area Radon Information
Source: USGS
Telephone: 703-356-4020
The National Radon Database has been developed by the U.S. Environmental Protection Agency (USEPA) and is a compilation of the EPA/State Residential Radon Survey and the National Residential Radon Survey. The study covers the years 1986 - 1992. Where necessary data has been supplemented by information collected at private sources such as universities and research institutions.

PHYSICAL SETTING SOURCE RECORDS SEARCHED

EPA Radon Zones
Source: EPA
Telephone: 703-356-4020
Sections 307 & 309 of IRAA directed EPA to list and identify areas of U.S. with the potential for elevated indoor radon levels.

OTHER

Airport Landing Facilities: Private and public use landing facilities
Source: Federal Aviation Administration, 800-457-6656

Epicenters: World earthquake epicenters, Richter 5 or greater
Source: Department of Commerce, National Oceanic and Atmospheric Administration

California Earthquake Fault Lines: The fault lines displayed on EDR's Topographic map are digitized quaternary fault lines, prepared in 1975 by the United State Geological Survey. Additional information (also from 1975) regarding activity at specific fault lines comes from California's Preliminary Fault Activity Map prepared by the California Division of Mines and Geology.

STREET AND ADDRESS INFORMATION

© 2015 TomTom North America, Inc. All rights reserved. This material is proprietary and the subject of copyright protection and other intellectual property rights owned by or licensed to Tele Atlas North America, Inc. The use of this material is subject to the terms of a license agreement. You will be held liable for any unauthorized copying or disclosure of this material.

ATTACHMENT B

Sunset Campus Desktop

4867 Sunset Boulevard

Los Angeles, CA 90027

Inquiry Number: 5530502.8

January 10, 2019

The EDR Aerial Photo Decade Package

6 Armstrong Road, 4th floor
Shelton, CT 06484
Toll Free: 800.352.0050
www.edrnet.com

EDR Aerial Photo Decade Package

01/10/19

Site Name:

Sunset Campus Desktop
4867 Sunset Boulevard
Los Angeles, CA 90027
EDR Inquiry # 5530502.8

Client Name:

Stantec
290 Conejo Ridge Avenue
Thousand Oaks, CA 91361
Contact: Laura Butler

Environmental Data Resources, Inc. (EDR) Aerial Photo Decade Package is a screening tool designed to assist environmental professionals in evaluating potential liability on a target property resulting from past activities. EDR's professional researchers provide digitally reproduced historical aerial photographs, and when available, provide one photo per decade.

Search Results:

Year	Scale	Details	Source
2016	1"=500'	Flight Year: 2016	NAIP
2012	1"=500'	Flight Year: 2012	NAIP
2009	1"=500'	Flight Year: 2009	NAIP
2005	1"=500'	Flight Year: 2005	NAIP
2002	1"=500'	Flight Date: June 10, 2002	USDA
1994	1"=500'	Acquisition Date: May 31, 1994	USGS/DOQQ
1989	1"=500'	Flight Date: August 22, 1989	USDA
1985	1"=500'	Flight Date: January 01, 1985	USDA
1981	1"=500'	Flight Date: February 17, 1981	EDR Proprietary Brewster Pacific
1977	1"=500'	Flight Date: April 25, 1977	EDR Proprietary Brewster Pacific
1972	1"=500'	Flight Date: November 18, 1972	EDR Proprietary Brewster Pacific
1964	1"=500'	Flight Date: August 15, 1964	USGS
1954	1"=500'	Flight Date: October 27, 1954	USDA
1952	1"=500'	Flight Date: August 02, 1952	USGS
1948	1"=500'	Flight Date: July 10, 1948	USGS
1938	1"=500'	Flight Date: May 22, 1938	USDA
1928	1"=500'	Flight Date: January 01, 1928	Fairchild
1923	1"=500'	Flight Date: January 01, 1923	Fairchild

When delivered electronically by EDR, the aerial photo images included with this report are for ONE TIME USE ONLY. Further reproduction of these aerial photo images is prohibited without permission from EDR. For more information contact your EDR Account Executive.

Disclaimer - Copyright and Trademark Notice

This Report contains certain information obtained from a variety of public and other sources reasonably available to Environmental Data Resources, Inc. It cannot be concluded from this Report that coverage information for the target and surrounding properties does not exist from other sources. NO WARRANTY EXPRESSED OR IMPLIED, IS MADE WHATSOEVER IN CONNECTION WITH THIS REPORT. ENVIRONMENTAL DATA RESOURCES, INC. SPECIFICALLY DISCLAIMS THE MAKING OF ANY SUCH WARRANTIES, INCLUDING WITHOUT LIMITATION, MERCHANTABILITY OR FITNESS FOR A PARTICULAR USE OR PURPOSE. ALL RISK IS ASSUMED BY THE USER. IN NO EVENT SHALL ENVIRONMENTAL DATA RESOURCES, INC. BE LIABLE TO ANYONE, WHETHER ARISING OUT OF ERRORS OR OMISSIONS, NEGLIGENCE, ACCIDENT OR ANY OTHER CAUSE, FOR ANY LOSS OF DAMAGE, INCLUDING, WITHOUT LIMITATION, SPECIAL, INCIDENTAL, CONSEQUENTIAL, OR EXEMPLARY DAMAGES. ANY LIABILITY ON THE PART OF ENVIRONMENTAL DATA RESOURCES, INC. IS STRICTLY LIMITED TO A REFUND OF THE AMOUNT PAID FOR THIS REPORT. Purchaser accepts this Report "AS IS". Any analyses, estimates, ratings, environmental risk levels or risk codes provided in this Report are provided for illustrative purposes only, and are not intended to provide, nor should they be interpreted as providing any facts regarding, or prediction or forecast of, any environmental risk for any property. Only a Phase I Environmental Site Assessment performed by an environmental professional can provide information regarding the environmental risk for any property. Additionally, the information provided in this Report is not to be construed as legal advice.

Copyright 2019 by Environmental Data Resources, Inc. All rights reserved. Reproduction in any media or format, in whole or in part, of any report or map of Environmental Data Resources, Inc., or its affiliates, is prohibited without prior written permission.

EDR and its logos (including Sanborn and Sanborn Map) are trademarks of Environmental Data Resources, Inc. or its affiliates. All other trademarks used herein are the property of their respective owners.



INQUIRY #: 5530502.8

YEAR: 2016

= 500'

N

EDR

Subject boundary not shown because it exceeds image extent or image is not georeferenced.



INQUIRY #: 5530502.8

YEAR: 2012

= 500'

N

EDR

Subject boundary not shown because it exceeds image extent or image is not georeferenced.



INQUIRY #: 5530502.8

YEAR: 2009

= 500'

N

EDR

Subject boundary not shown because it exceeds image extent or image is not georeferenced.



INQUIRY #: 5530502.8

YEAR: 2005

= 500'

N

EDR

Subject boundary not shown because it exceeds image extent or image is not georeferenced.



INQUIRY #: 5530502.8

YEAR: 2002

= 500'

N

EDR

Subject boundary not shown because it exceeds image extent or image is not georeferenced.



INQUIRY #: 5530502.8

YEAR: 1994

= 500'

N

EDR

Subject boundary not shown because it exceeds image extent or image is not georeferenced.



INQUIRY #: 5530502.8

YEAR: 1989

= 500'

N

EDR

Subject boundary not shown because it exceeds image extent or image is not georeferenced.



INQUIRY #: 5530502.8


YEAR: 1985

= 500'

N

EDR

Subject boundary not shown because it exceeds image extent or image is not georeferenced.

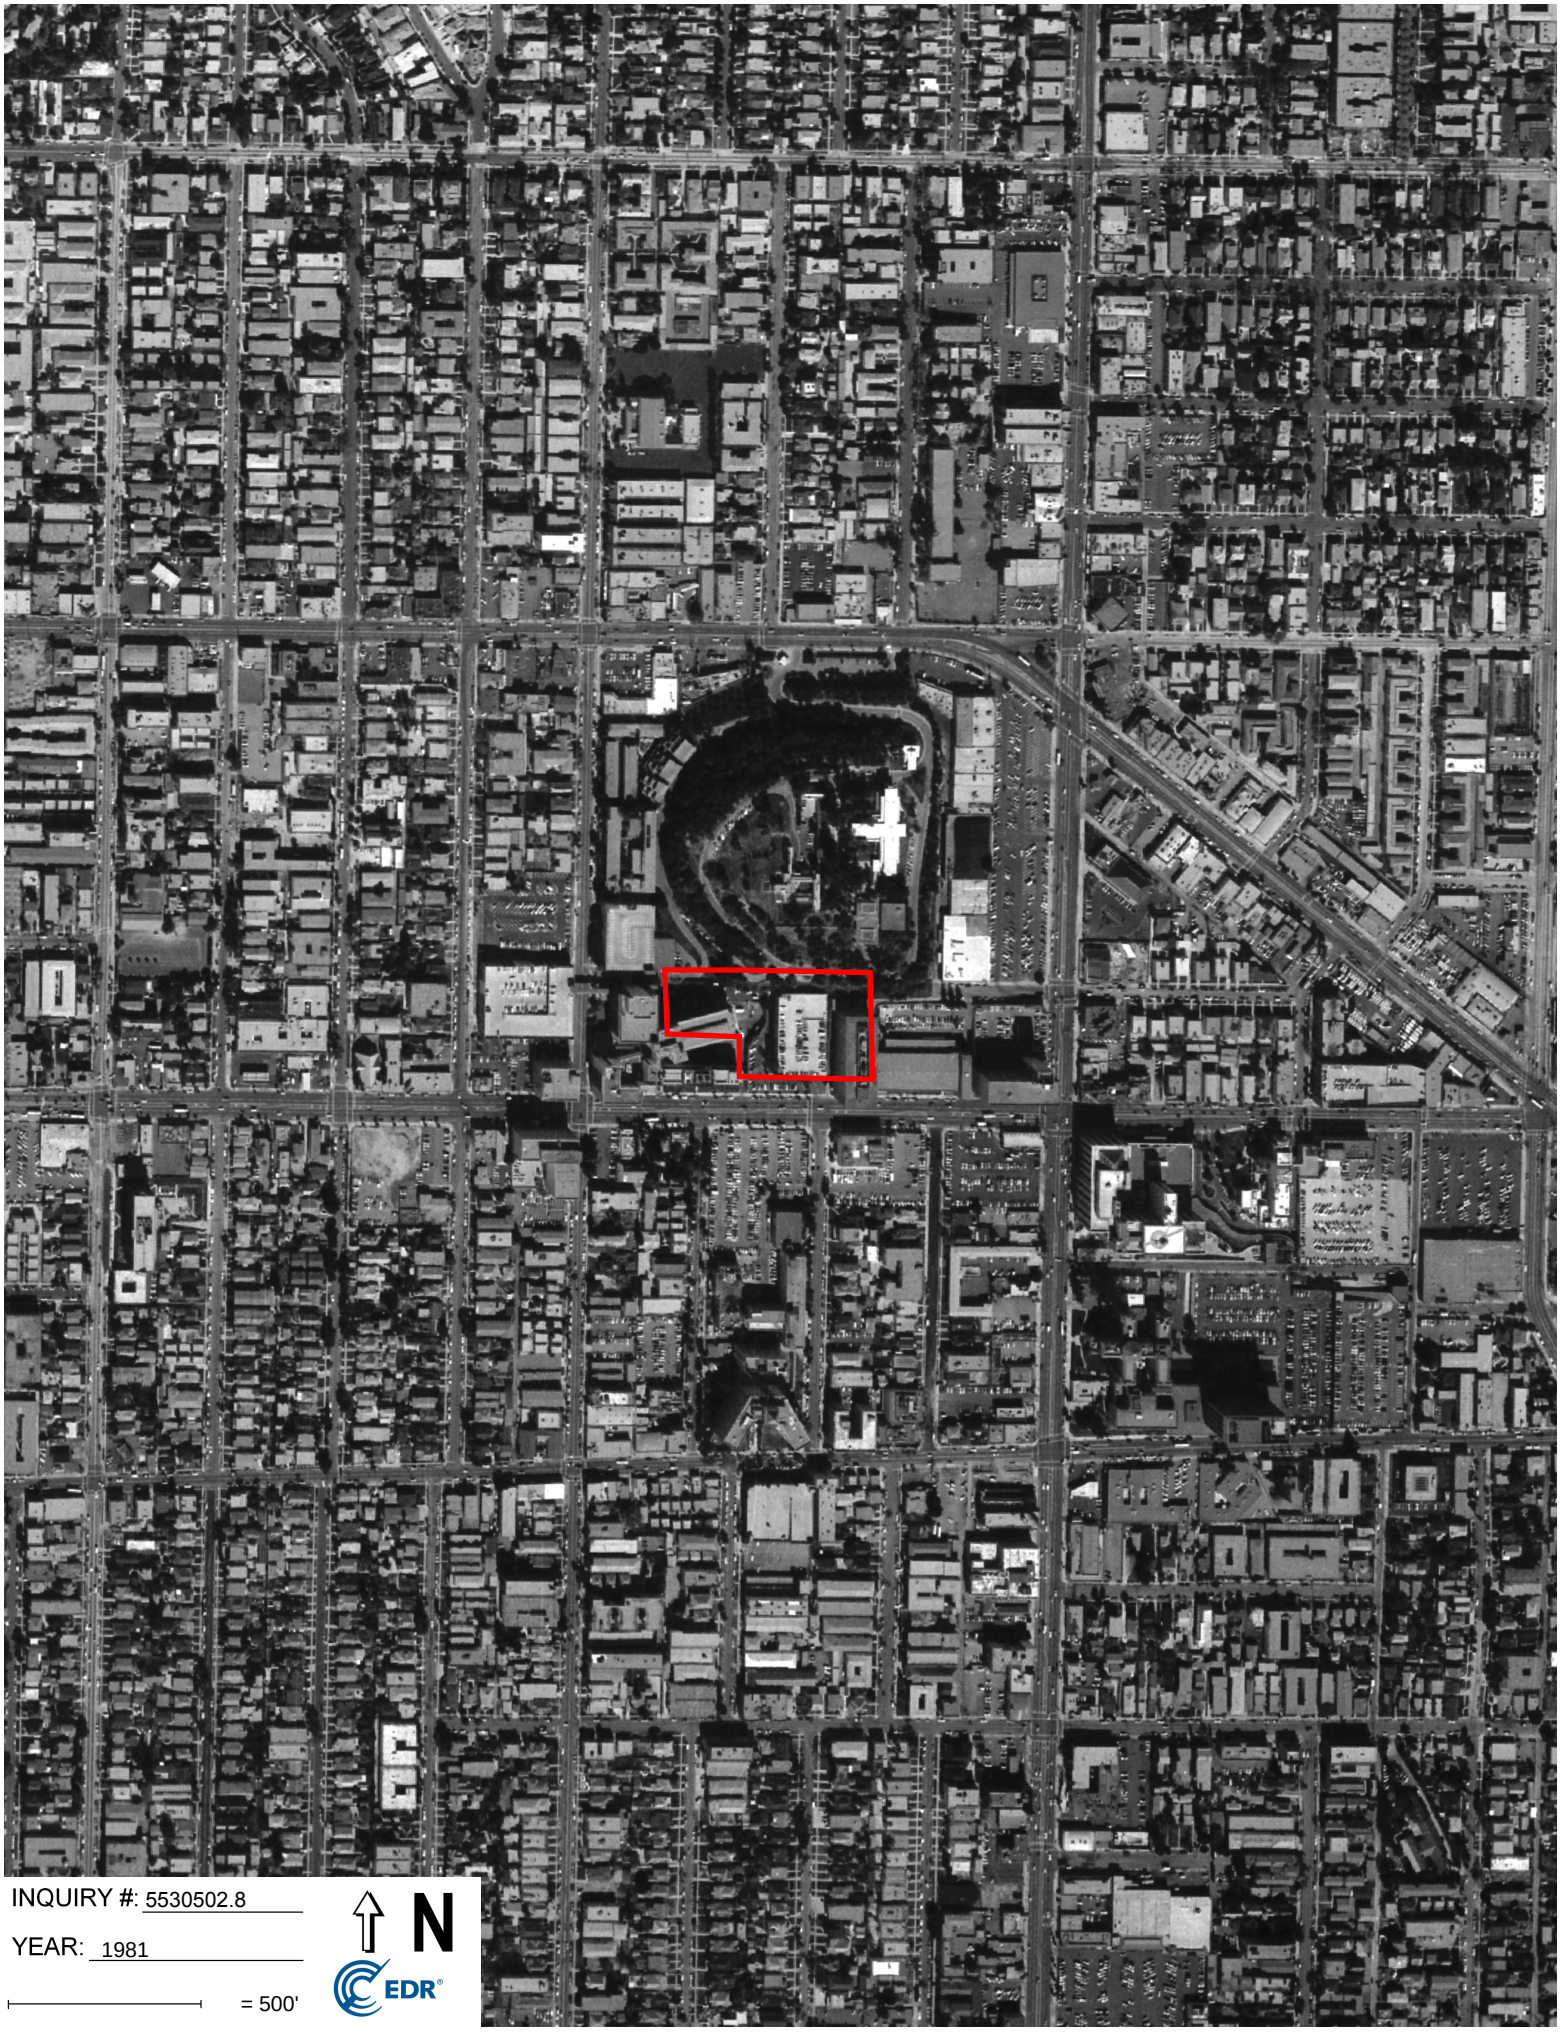
INQUIRY #: 5530502.8
YEAR: 1981
= 500'
N
EDR


INQUIRY #: 5530502.8
YEAR: 1977
= 500'
N
EDR



INQUIRY #: 5530502.8

YEAR: 1972

= 500'

N

EDR

Subject boundary not shown because it exceeds image extent or image is not georeferenced.



INQUIRY #: 5530502.8

YEAR: 1964

= 500'

N

EDR

Subject boundary not shown because it exceeds image extent or image is not georeferenced.


INQUIRY #: 5530502.8
YEAR: 1954
= 500'
N
EDR
Subject boundary not shown because it exceeds image extent or image is not georeferenced.



INQUIRY #: 5530502.8

YEAR: 1952

= 500'

N

EDR

Subject boundary not shown because it exceeds image extent or image is not georeferenced.



INQUIRY #: 5530502.8

YEAR: 1952

= 500'

N

EDR

Subject boundary not shown because it exceeds image extent or image is not georeferenced.



INQUIRY #: 5530502.8

YEAR: 1948

= 500'

N

EDR

Subject boundary not shown because it exceeds image extent or image is not georeferenced.



INQUIRY #: 5530502.8

YEAR: 1938

= 500'

N

EDR

Subject boundary not shown because it exceeds image extent or image is not georeferenced.



INQUIRY #: 5530502.8

YEAR: 1928

= 500'

N

EDR

Subject boundary not shown because it exceeds image extent or image is not georeferenced.



INQUIRY #: 5530502.8

YEAR: 1923

= 500'

N

EDR

Subject boundary not shown because it exceeds image extent or image is not georeferenced.

ATTACHMENT C

Sunset Campus Desktop
4867 Sunset Boulevard
Los Angeles, CA 90027

Inquiry Number: 5530502.3
January 10, 2019

Certified Sanborn® Map Report

6 Armstrong Road, 4th floor
Shelton, CT 06484
Toll Free: 800.352.0050
www.edrnet.com

Certified Sanborn® Map Report

01/10/19

Site Name:

Sunset Campus Desktop
4867 Sunset Boulevard
Los Angeles, CA 90027
EDR Inquiry # 5530502.3

Client Name:

Stantec
290 Conejo Ridge Avenue
Thousand Oaks, CA 91361
Contact: Laura Butler

The Sanborn Library has been searched by EDR and maps covering the target property location as provided by Stantec were identified for the years listed below. The Sanborn Library is the largest, most complete collection of fire insurance maps. The collection includes maps from Sanborn, Bromley, Perris & Browne, Hopkins, Barlow, and others. Only Environmental Data Resources Inc. (EDR) is authorized to grant rights for commercial reproduction of maps by the Sanborn Library LLC, the copyright holder for the collection. Results can be authenticated by visiting www.edrnet.com/sanborn.

The Sanborn Library is continually enhanced with newly identified map archives. This report accesses all maps in the collection as of the day this report was generated.

Certified Sanborn Results:

Certification # 490B-4710-A829

PO # 185899000

Project Sunset Desktop Study

Maps Provided:

1970	1955
1969	1950
1968	1919
1966	
1962	
1961	
1960	
1957	

Sanborn® Library search results

Certification #: 490B-4710-A829

The Sanborn Library includes more than 1.2 million fire insurance maps from Sanborn, Bromley, Perris & Browne, Hopkins, Barlow and others which track historical property usage in approximately 12,000 American cities and towns. Collections searched:

- ☑ Library of Congress
- ☑ University Publications of America
- ☑ EDR Private Collection

The Sanborn Library LLC Since 1866™

Limited Permission To Make Copies

Stantec (the client) is permitted to make up to FIVE photocopies of this Sanborn Map transmittal and each fire insurance map accompanying this report solely for the limited use of its customer. No one other than the client is authorized to make copies. Upon request made directly to an EDR Account Executive, the client may be permitted to make a limited number of additional photocopies. This permission is conditioned upon compliance by the client, its customer and their agents with EDR's copyright policy; a copy of which is available upon request.


This Report contains certain information obtained from a variety of public and other sources reasonably available to Environmental Data Resources, Inc. It cannot be concluded from this Report that coverage information for the target and surrounding properties does not exist from other sources. NO WARRANTY EXPRESSED OR IMPLIED, IS MADE WHATSOEVER IN CONNECTION WITH THIS REPORT. ENVIRONMENTAL DATA RESOURCES, INC. SPECIFICALLY DISCLAIMS THE MAKING OF ANY SUCH WARRANTIES, INCLUDING WITHOUT LIMITATION, MERCHANTABILITY OR FITNESS FOR A PARTICULAR USE OR PURPOSE. ALL RISK IS ASSUMED BY THE USER. IN NO EVENT SHALL ENVIRONMENTAL DATA RESOURCES, INC. BE LIABLE TO ANYONE, WHETHER ARISING OUT OF ERRORS OR OMISSIONS, NEGLIGENCE, ACCIDENT OR ANY OTHER CAUSE, FOR ANY LOSS OF DAMAGE, INCLUDING, WITHOUT LIMITATION, SPECIAL, INCIDENTAL, CONSEQUENTIAL, OR EXEMPLARY DAMAGES. ANY LIABILITY ON THE PART OF ENVIRONMENTAL DATA RESOURCES, INC. IS STRICTLY LIMITED TO A REFUND OF THE AMOUNT PAID FOR THIS REPORT. Purchaser accepts this Report "AS IS". Any analyses, estimates, ratings, environmental risk levels or risk codes provided in this Report are provided for illustrative purposes only, and are not intended to provide, nor should they be interpreted as providing any facts regarding, or prediction or forecast of, any environmental risk for any property. Only a Phase I Environmental Site Assessment performed by an environmental professional can provide information regarding the environmental risk for any property. Additionally, the information provided in this Report is not to be construed as legal advice.
Copyright 2019 by Environmental Data Resources, Inc. All rights reserved. Reproduction in any media or format, in whole or in part, of any report or map of Environmental Data Resources, Inc., or its affiliates, is prohibited without prior written permission.


EDR and its logos (including Sanborn and Sanborn Map) are trademarks of Environmental Data Resources, Inc. or its affiliates. All other trademarks used herein are the property of their respective owners.


Sanborn Sheet Key


This Certified Sanborn Map Report is based upon the following Sanborn Fire Insurance map sheets.

1970 Source Sheets

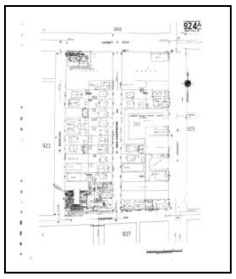

Volume 9A, Sheet 924a
1970

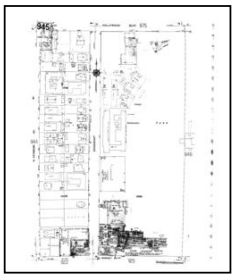

Volume 9A, Sheet 945a
1970

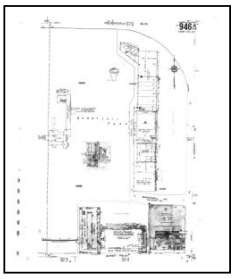

Volume 9A, Sheet 946a
1970

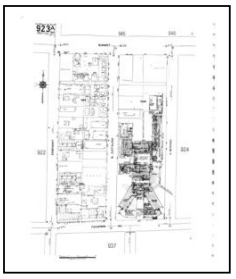

Volume 9A, Sheet 923a
1970

1969 Source Sheets

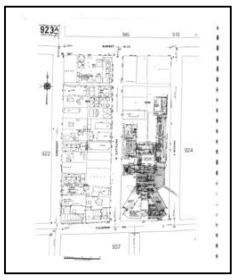

Volume 9A, Sheet 923a
1969

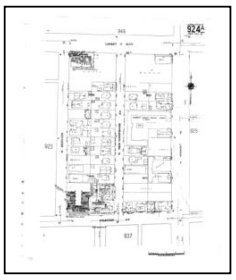
Volume 9A, Sheet 924a
1969

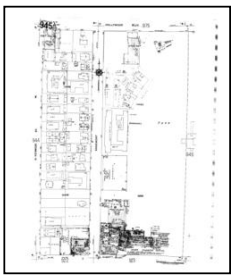

Volume 9A, Sheet 945a
1969

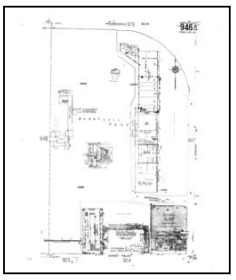

Volume 9A, Sheet 946a
1969

1968 Source Sheets

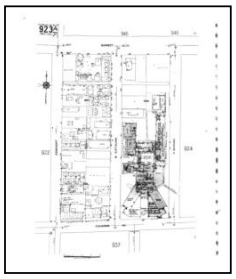
Volume 9A, Sheet 923a
1968



Volume 9A, Sheet 924a
1968

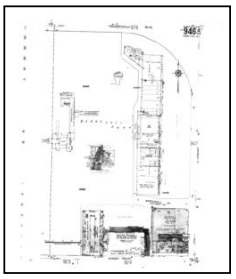

Volume 9A, Sheet 946a
1968

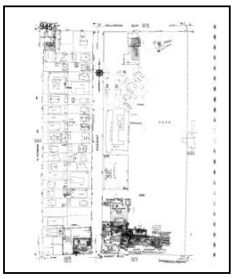

Volume 9A, Sheet 945a
1968

1966 Source Sheets


Volume 9A, Sheet 924a
1966

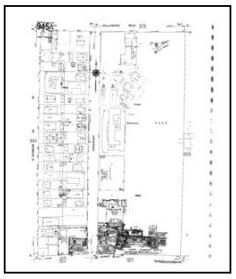
Volume 9A, Sheet 945a
1966

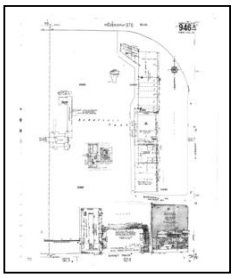

Volume 9A, Sheet 946a
1966

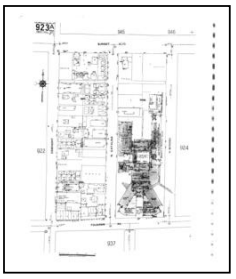
Volume 9A, Sheet 923a
1966


Sanborn Sheet Key


This Certified Sanborn Map Report is based upon the following Sanborn Fire Insurance map sheets.

1962 Source Sheets

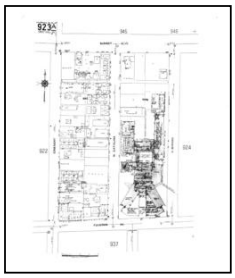

Volume 9A, Sheet 923a
1962



Volume 9A, Sheet 924a
1962

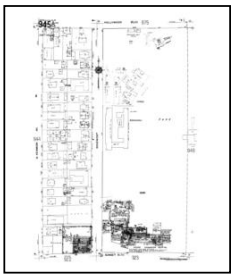

Volume 9A, Sheet 945a
1962

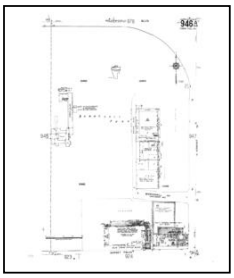

Volume 9A, Sheet 946a
1962

1961 Source Sheets

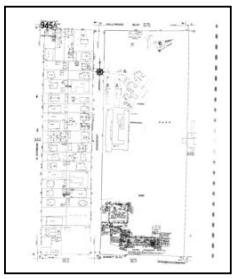

Volume 9A, Sheet 945a
1961

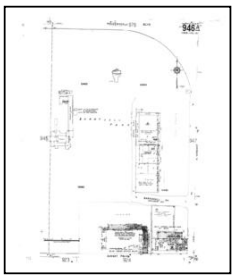

Volume 9A, Sheet 946a
1961

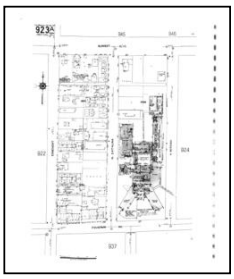

Volume 9A, Sheet 923a
1961

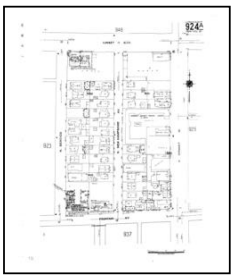

Volume 9A, Sheet 924a
1961

1960 Source Sheets

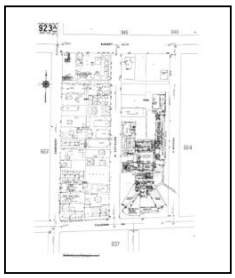

Volume 9A, Sheet 923a
1960

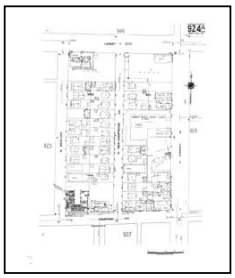

Volume 9A, Sheet 924a
1960

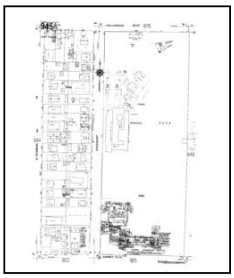

Volume 9A, Sheet 945a
1960

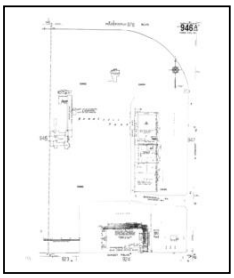

Volume 9A, Sheet 946a
1960

1957 Source Sheets

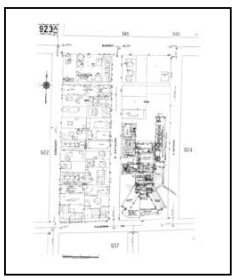
Volume 9A, Sheet 923a
1957

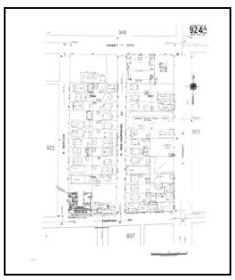
Volume 9A, Sheet 924a
1957

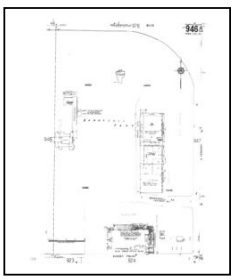

Volume 9A, Sheet 946a
1957

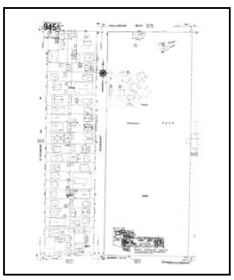
Volume 9A, Sheet 945a
1957


Sanborn Sheet Key


This Certified Sanborn Map Report is based upon the following Sanborn Fire Insurance map sheets.


1955 Source Sheets

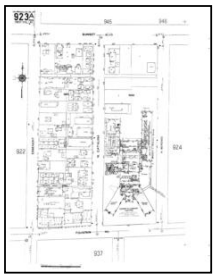

Volume 9A, Sheet 923a
1955



Volume 9A, Sheet 924a
1955

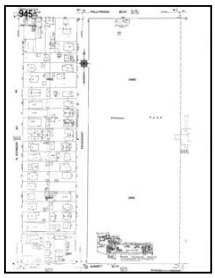

Volume 9A, Sheet 945a
1955

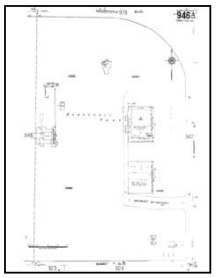
Volume 9A, Sheet 946a
1955

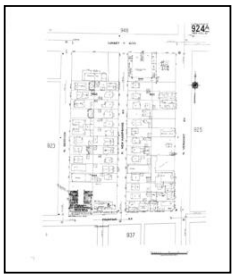

Volume 9A, Sheet 924a
1955

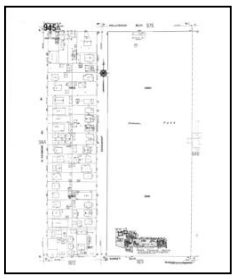

Volume 9A, Sheet 945a
1955

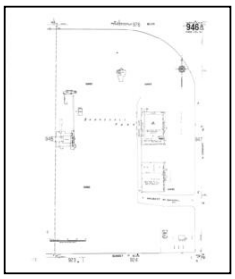

Volume 9A, Sheet 946a
1955

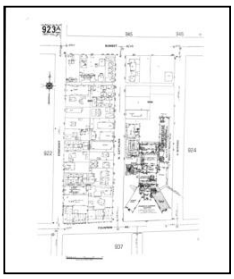
Volume 9A, Sheet 923a
1955

1950 Source Sheets

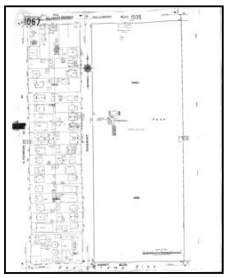

Volume 10, Sheet 1067
1950

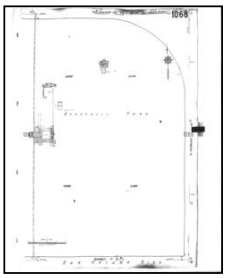

Volume 10, Sheet 1068
1950

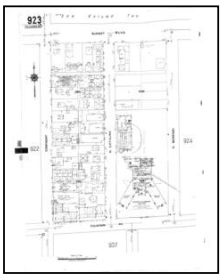
Volume 9, Sheet 923
1950



Volume 9, Sheet 924
1950

1919 Source Sheets

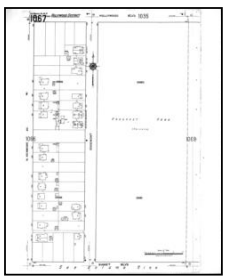
Volume 10, Sheet 1067
1919

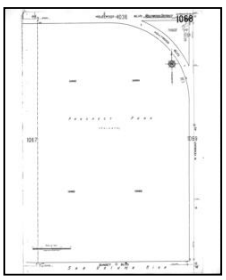

Volume 10, Sheet 1068
1919


Volume 9, Sheet 923
1919

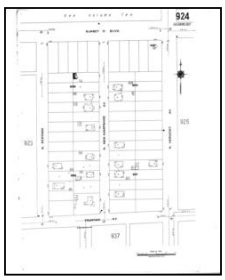
Volume 9, Sheet 924
1919

Certified Sanborn® Map

1970

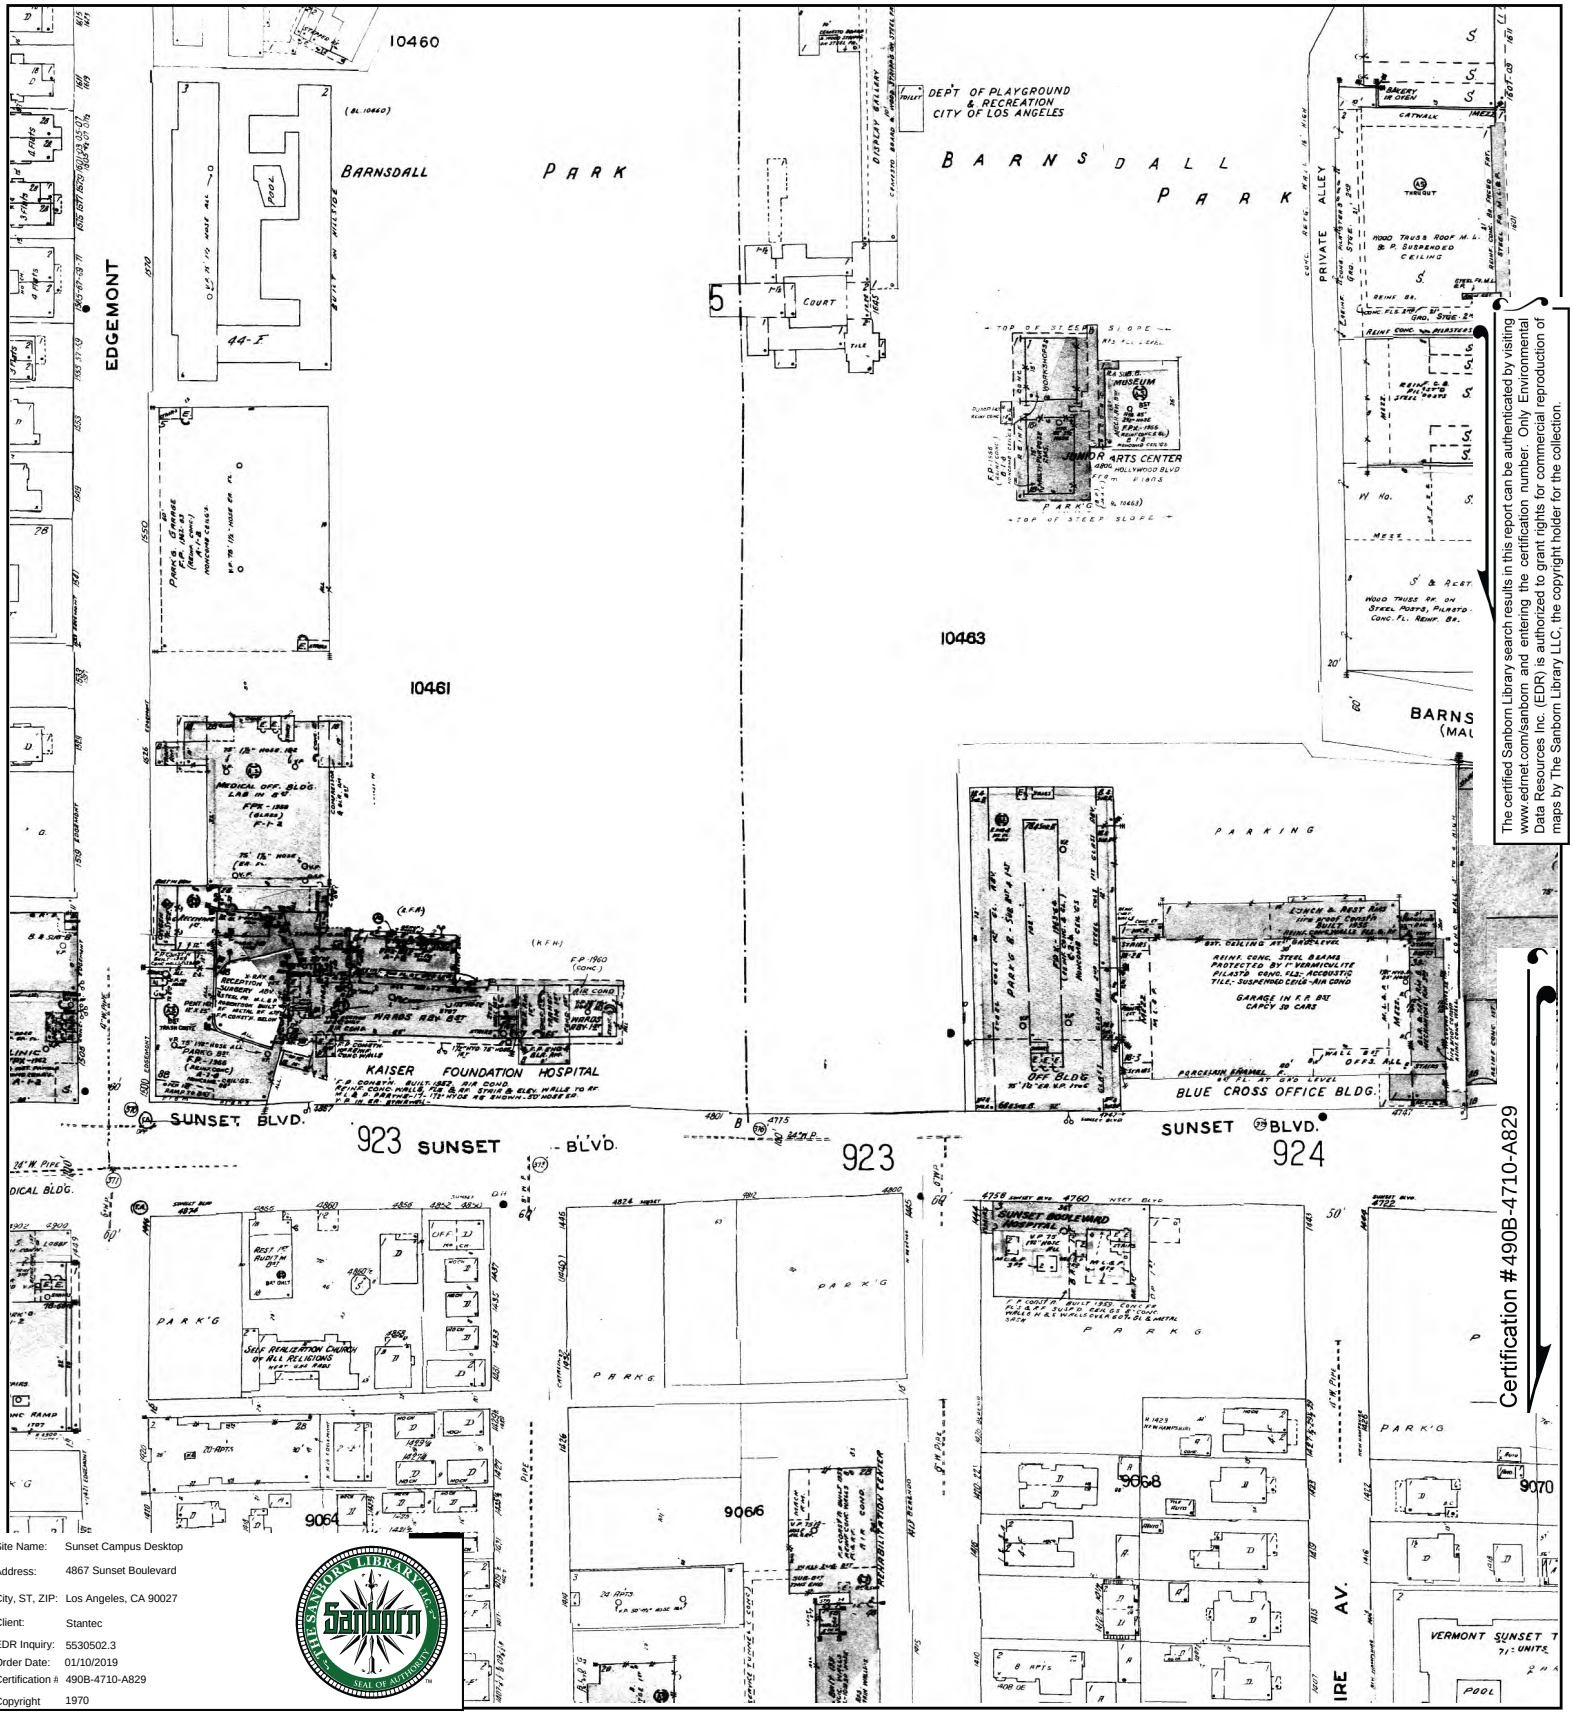



Certification #490B-4710-A829

The certified Sanborn Library search results in this report can be authenticated by visiting www.edrnet.com/sanborn and entering the certification number. Only Environmental Data Resources Inc. (EDR) is authorized to grant rights for commercial reproduction of maps by The Sanborn Library LLC, the copyright holder for the collection.

Site Name:	Sunset Campus Desktop
Address:	4867 Sunset Boulevard
City, ST, ZIP:	Los Angeles, CA 90027
Client:	Stantec
EDR Inquiry:	5530502.3
Order Date:	01/10/2019
Certification #:	490B-4710-A829
Copyright	1970

This Certified Sanborn Map combines the following sheets. Outlined areas indicate map sheets within the collection.

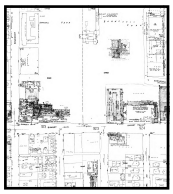

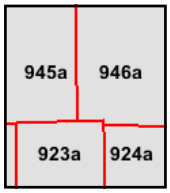


Volume 9A, Sheet 923a
Volume 9A, Sheet 946a
Volume 9A, Sheet 945a
Volume 9A, Sheet 924a

0 Feet 150 300 600

N

Certified Sanborn® Map

1969

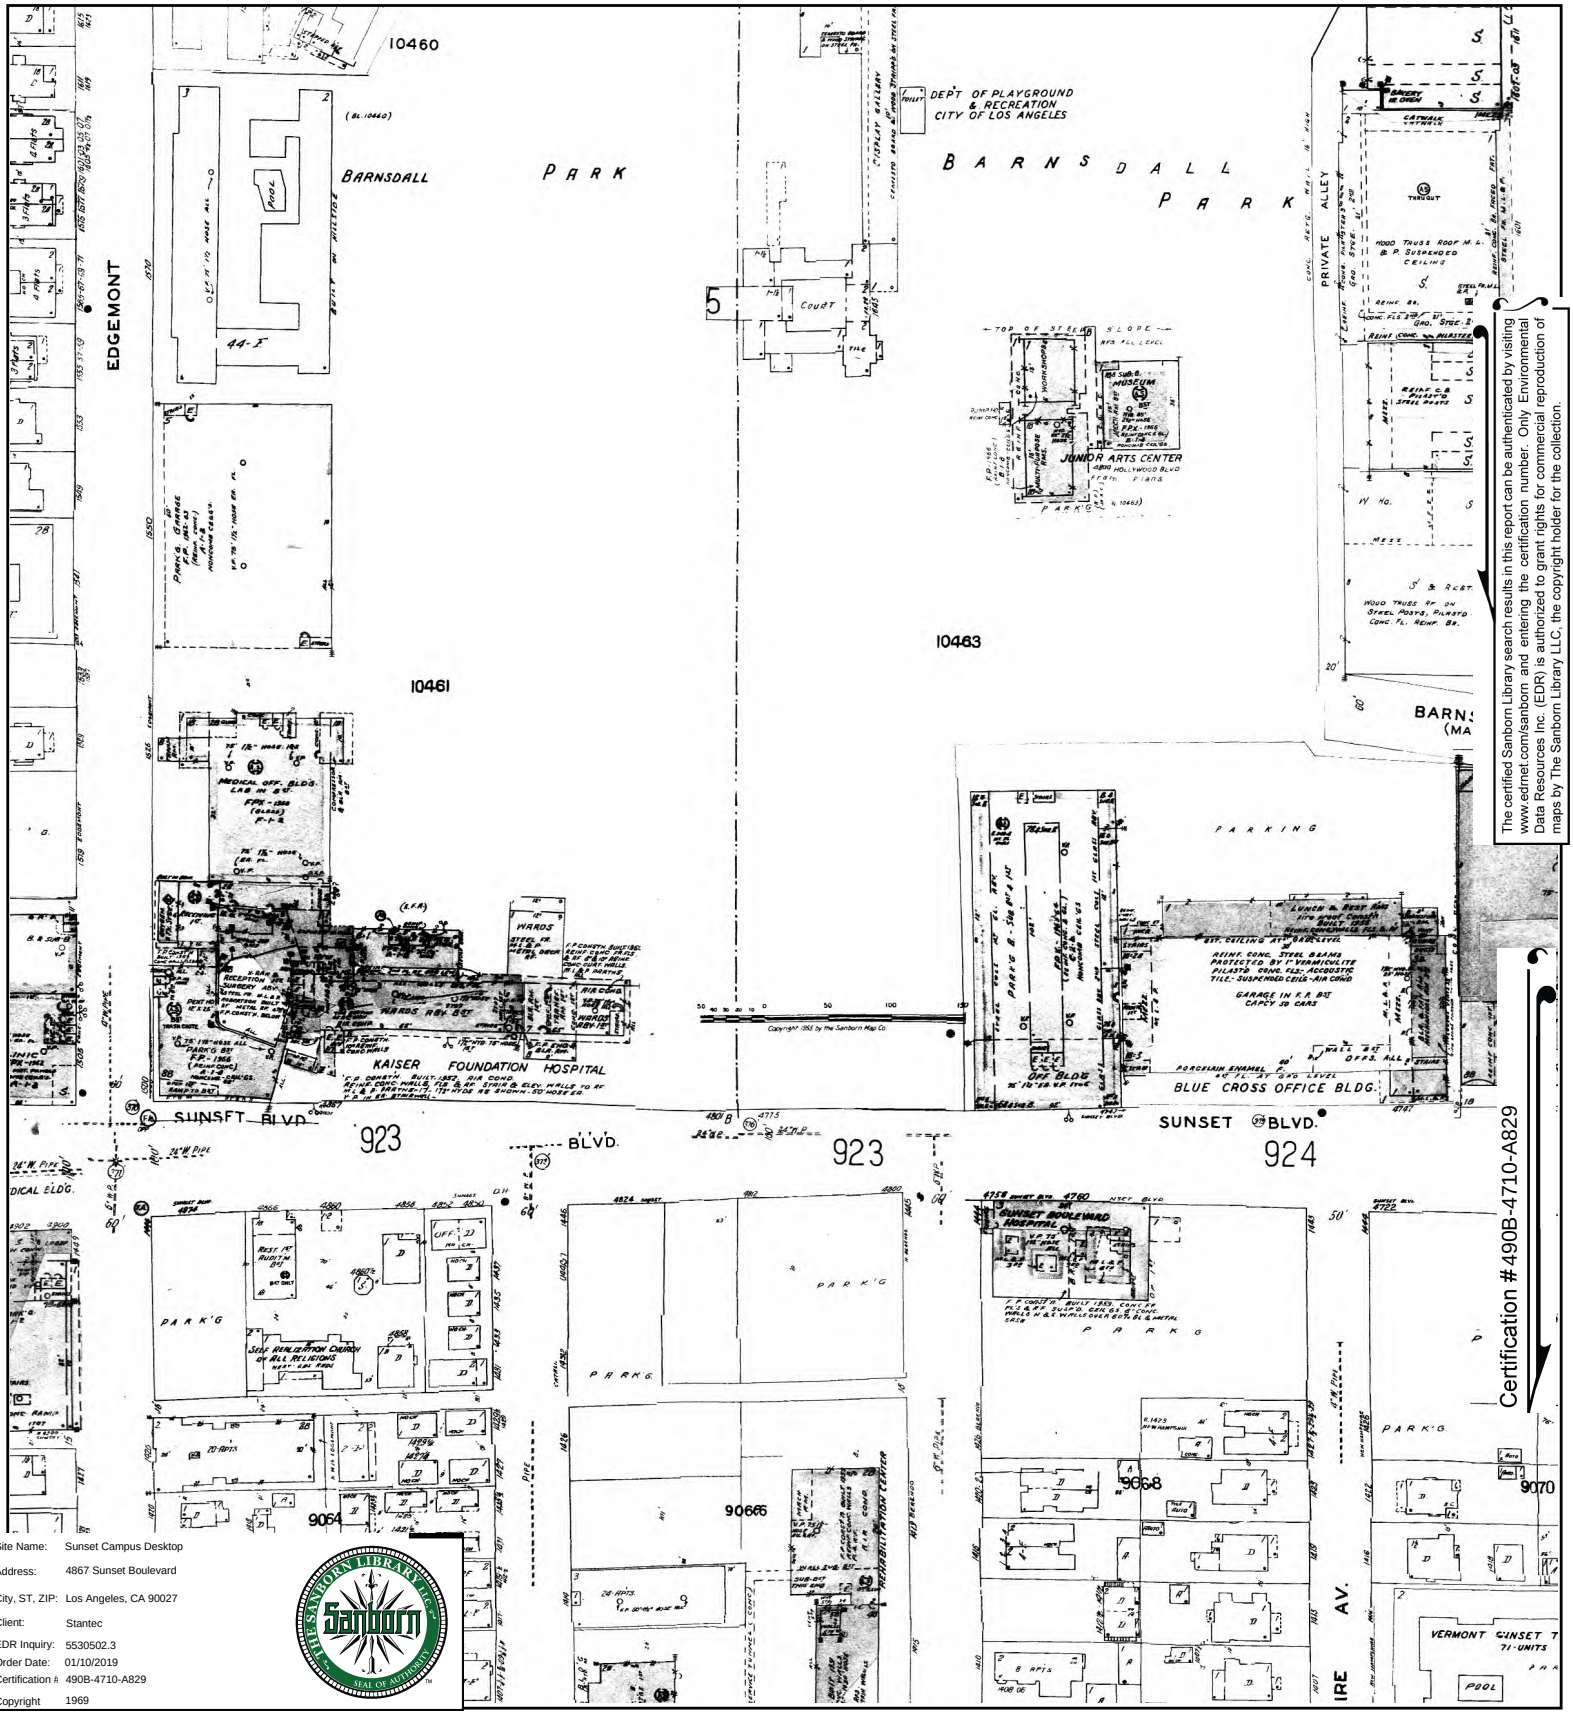



Certification #490B-4710-A829

The certified Sanborn Library search results in this report can be authenticated by visiting www.edrnet.com/sanborn and entering the certification number. Only Environmental Data Resources Inc. (EDR) is authorized to grant rights for commercial reproduction of maps by The Sanborn Library LLC, the copyright holder for the collection.

Site Name:	Sunset Campus Desktop
Address:	4867 Sunset Boulevard
City, ST, ZIP:	Los Angeles, CA 90027
Client:	Stantec
EDR Inquiry:	5530502.3
Order Date:	01/10/2019
Certification #:	490B-4710-A829
Copyright	1969

This Certified Sanborn Map combines the following sheets.
Outlined areas indicate map sheets within the collection.

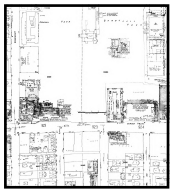


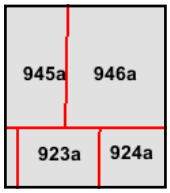

Volume 9A, Sheet 946a
Volume 9A, Sheet 945a
Volume 9A, Sheet 924a
Volume 9A, Sheet 923a

0 Feet 150 300 600

N

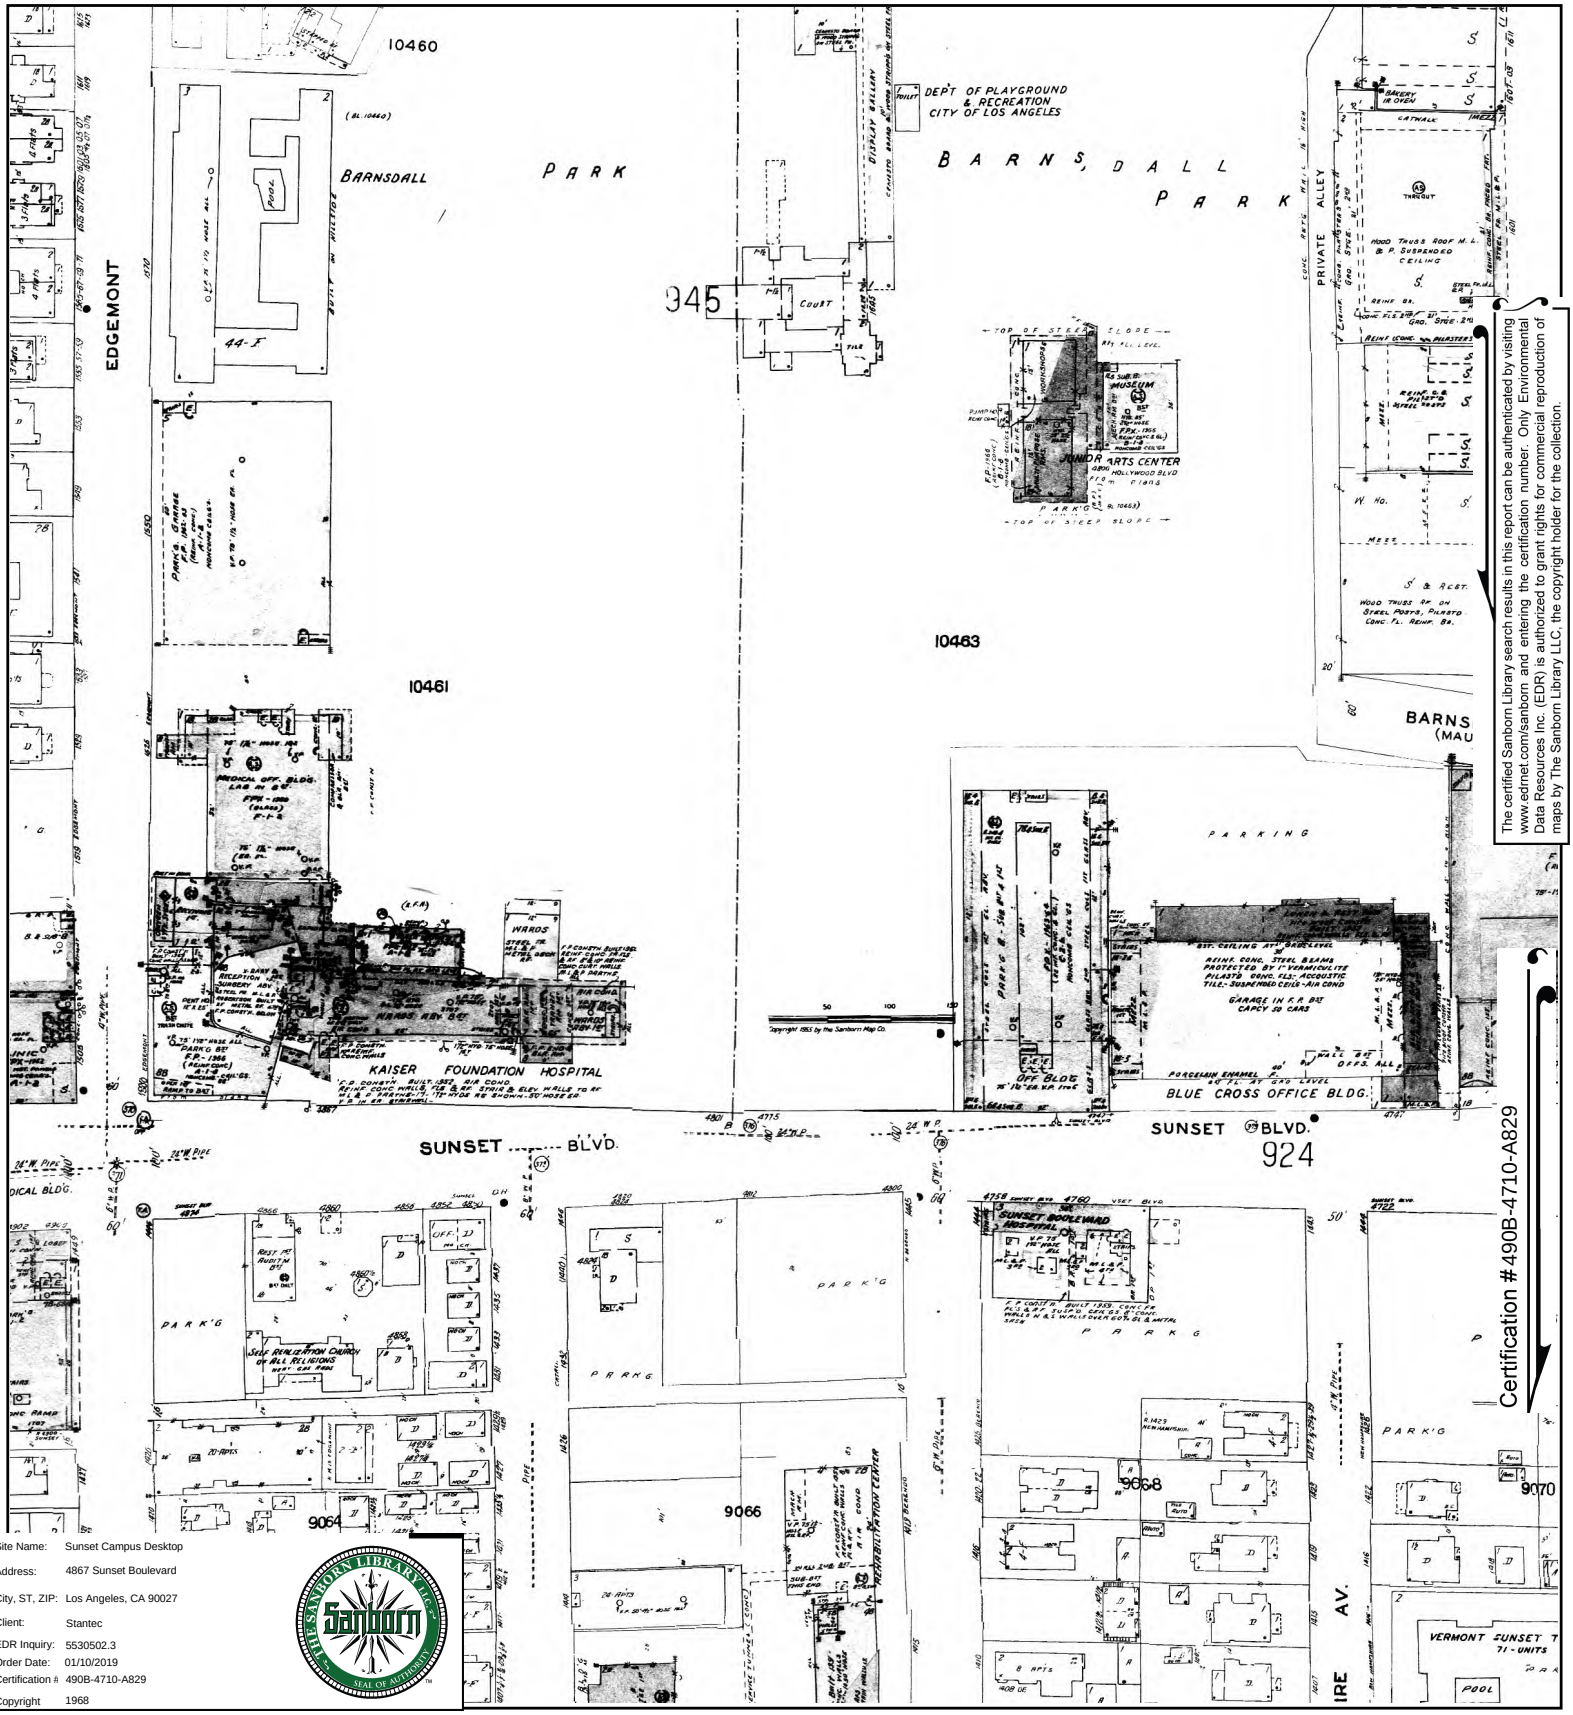



The certified Sanborn Library search results in this report can be authenticated by visiting www.edrnet.com/sanborn and entering the certification number. Only Environmental Data Resources Inc. (EDR) is authorized to grant rights for commercial reproduction of maps by The Sanborn Library LLC, the copyright holder for the collection.

Site Name:	Sunset Campus Desktop
Address:	4867 Sunset Boulevard
City, ST, ZIP:	Los Angeles, CA 90027
Client:	Stantec
EDR Inquiry:	5530502.3
Order Date:	01/10/2019
Certification #	490B-4710-A829
Copyright	1968

This Certified Sanborn Map combines the following sheets. Outlined areas indicate map sheets within the collection.

0 Feet 150 300 600

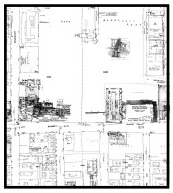

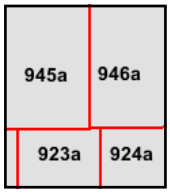


Volume 9A, Sheet 945a
Volume 9A, Sheet 946a
Volume 9A, Sheet 924a
Volume 9A, Sheet 923a

N

Certified Sanborn® Map

1966

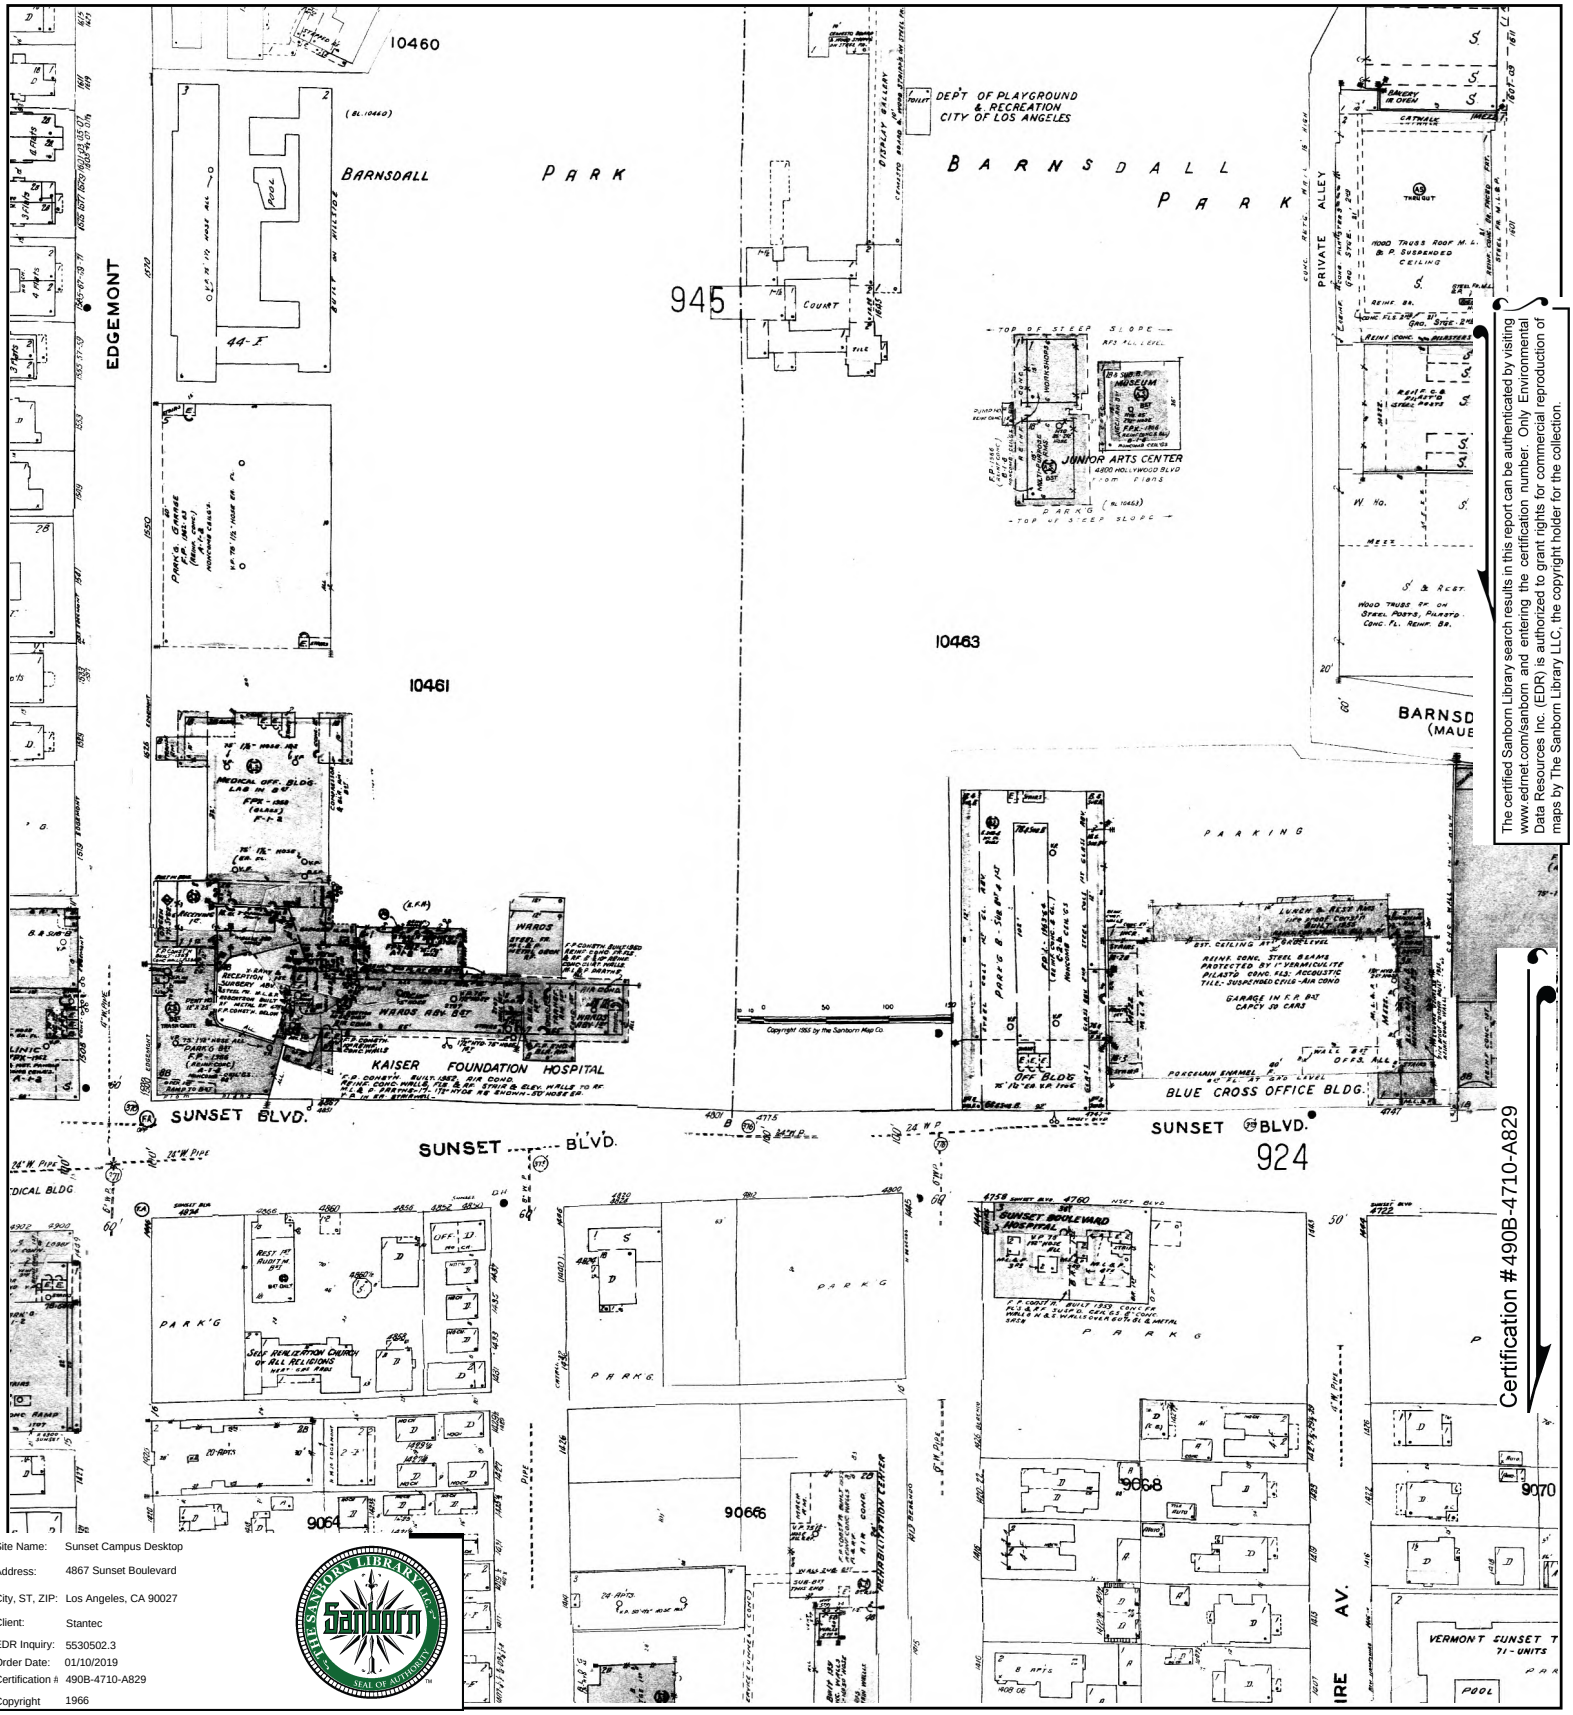


The certified Sanborn Library search results in this report can be authenticated by visiting www.edrnet.com/sanborn and entering the certification number. Only Environmental Data Resources Inc. (EDR) is authorized to grant rights for commercial reproduction of maps by The Sanborn Library LLC, the copyright holder for the collection.


Certification #490B-4710-A829

Site Name:	Sunset Campus Desktop
Address:	4867 Sunset Boulevard
City, ST, ZIP:	Los Angeles, CA 90027
Client:	Stantec
EDR Inquiry:	5530502.3
Order Date:	01/10/2019
Certification #:	490B-4710-A829
Copyright	1966

This Certified Sanborn Map combines the following sheets.
Outlined areas indicate map sheets within the collection.


0 Feet 150 300 600

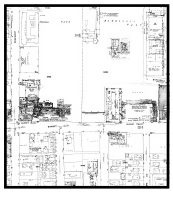

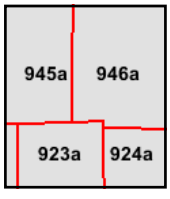

Volume 9A, Sheet 923a
Volume 9A, Sheet 946a
Volume 9A, Sheet 945a
Volume 9A, Sheet 924a

N

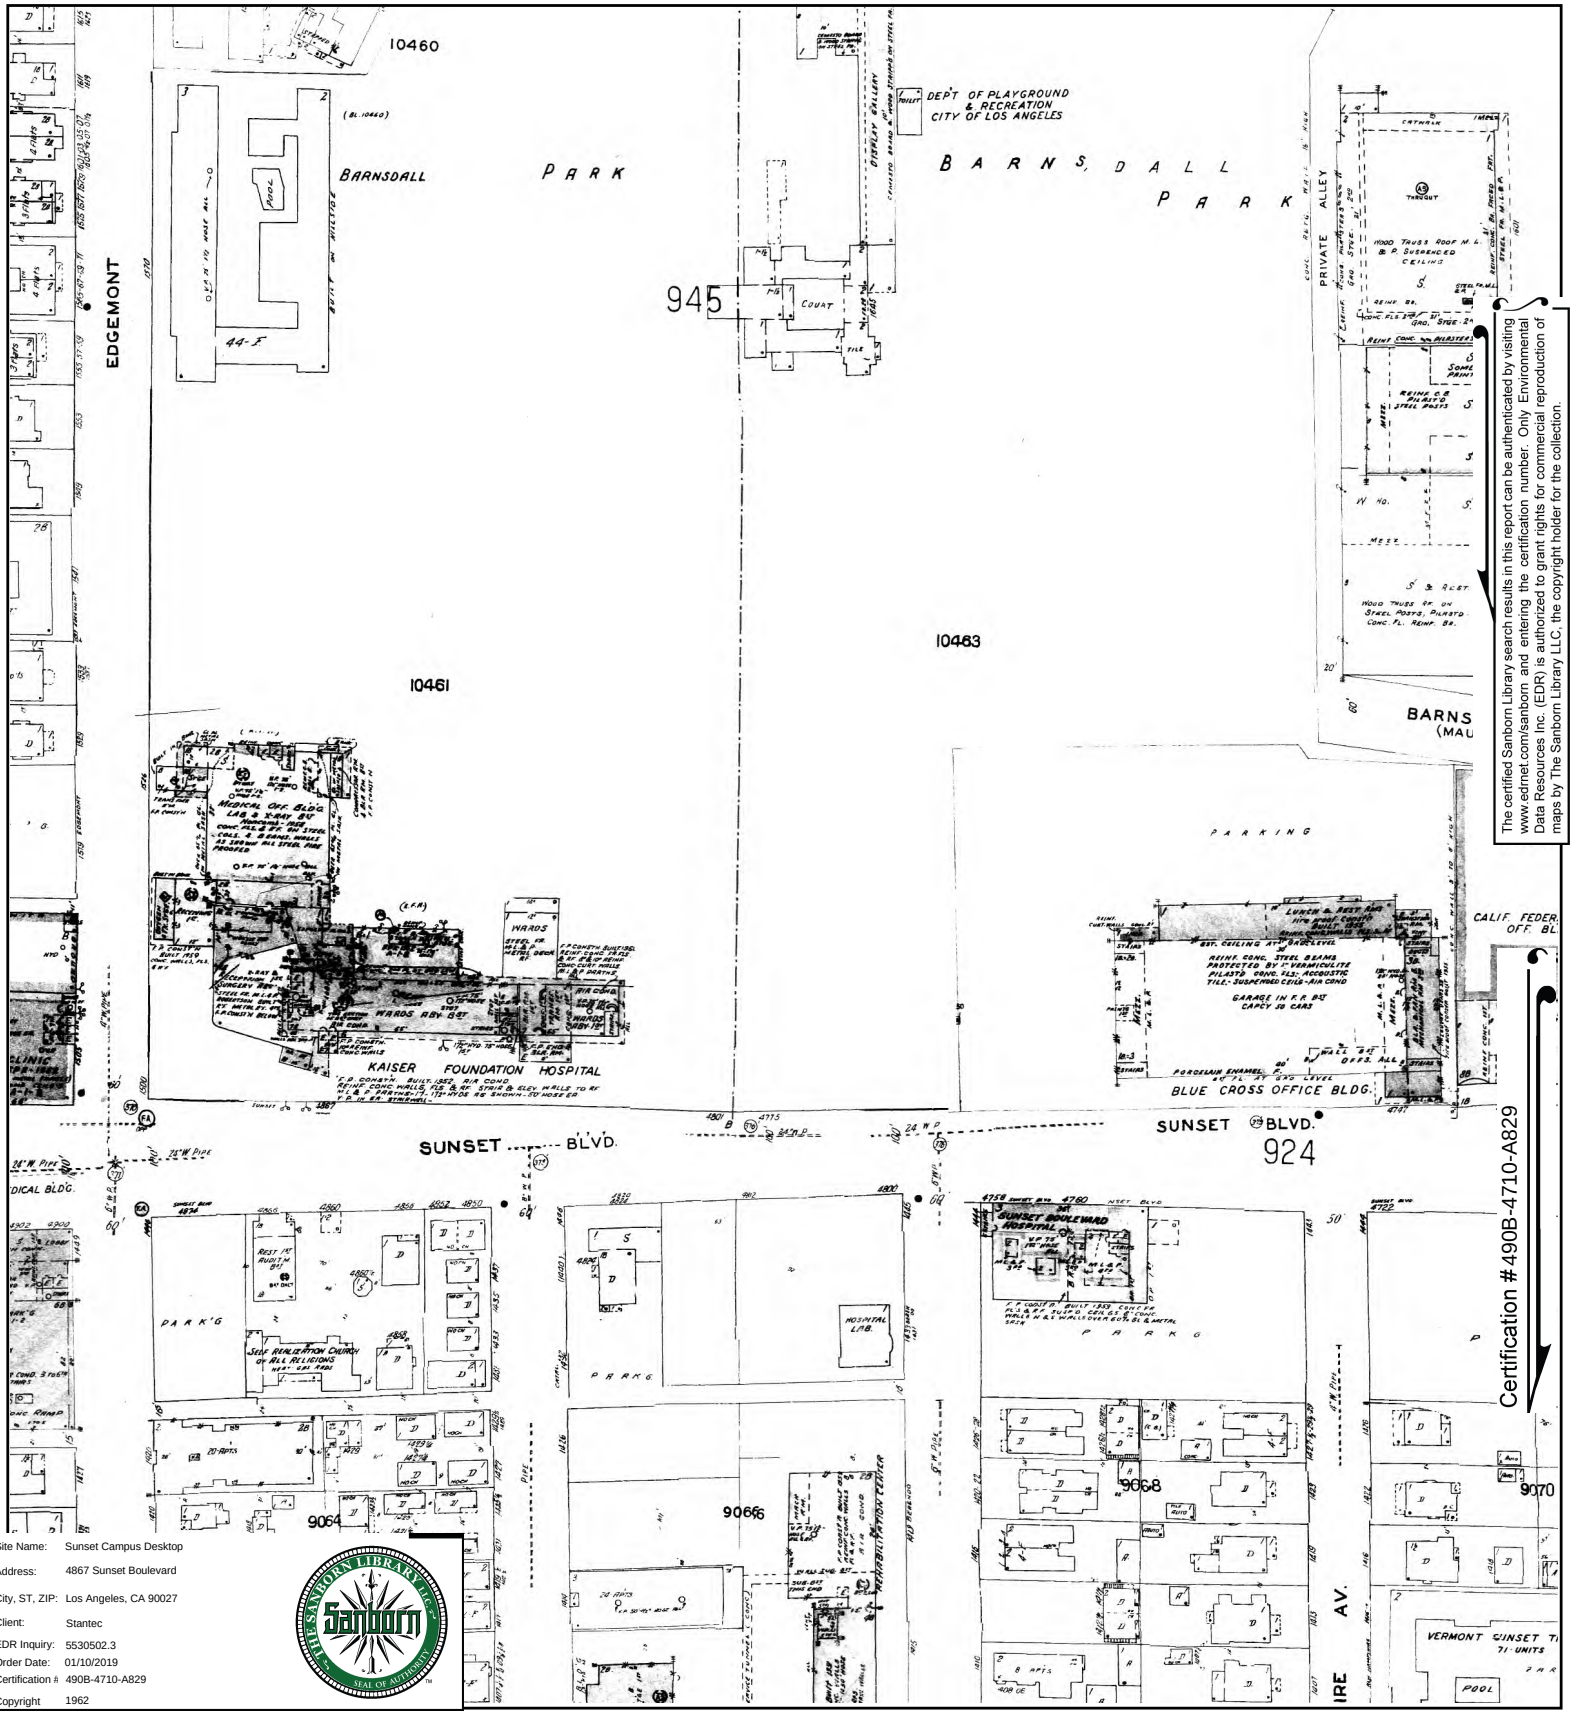



The certified Sanborn Library search results in this report can be authenticated by visiting www.edrnet.com/sanborn and entering the certification number. Only Environmental Data Resources Inc. (EDR) is authorized to grant rights for commercial reproduction of maps by The Sanborn Library LLC, the copyright holder for the collection.

Certification #490B-4710-A829

Site Name:	Sunset Campus Desktop
Address:	4867 Sunset Boulevard
City, ST, ZIP:	Los Angeles, CA 90027
Client:	Stantec
EDR Inquiry:	5530502.3
Order Date:	01/10/2019
Certification #:	490B-4710-A829
Copyright	1962

This Certified Sanborn Map combines the following sheets.
Outlined areas indicate map sheets within the collection.

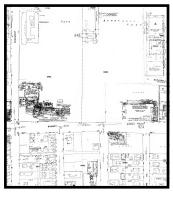


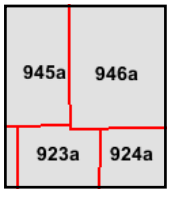

Volume 9A, Sheet 946a
Volume 9A, Sheet 945a
Volume 9A, Sheet 924a
Volume 9A, Sheet 923a

0 Feet 150 300 600

N

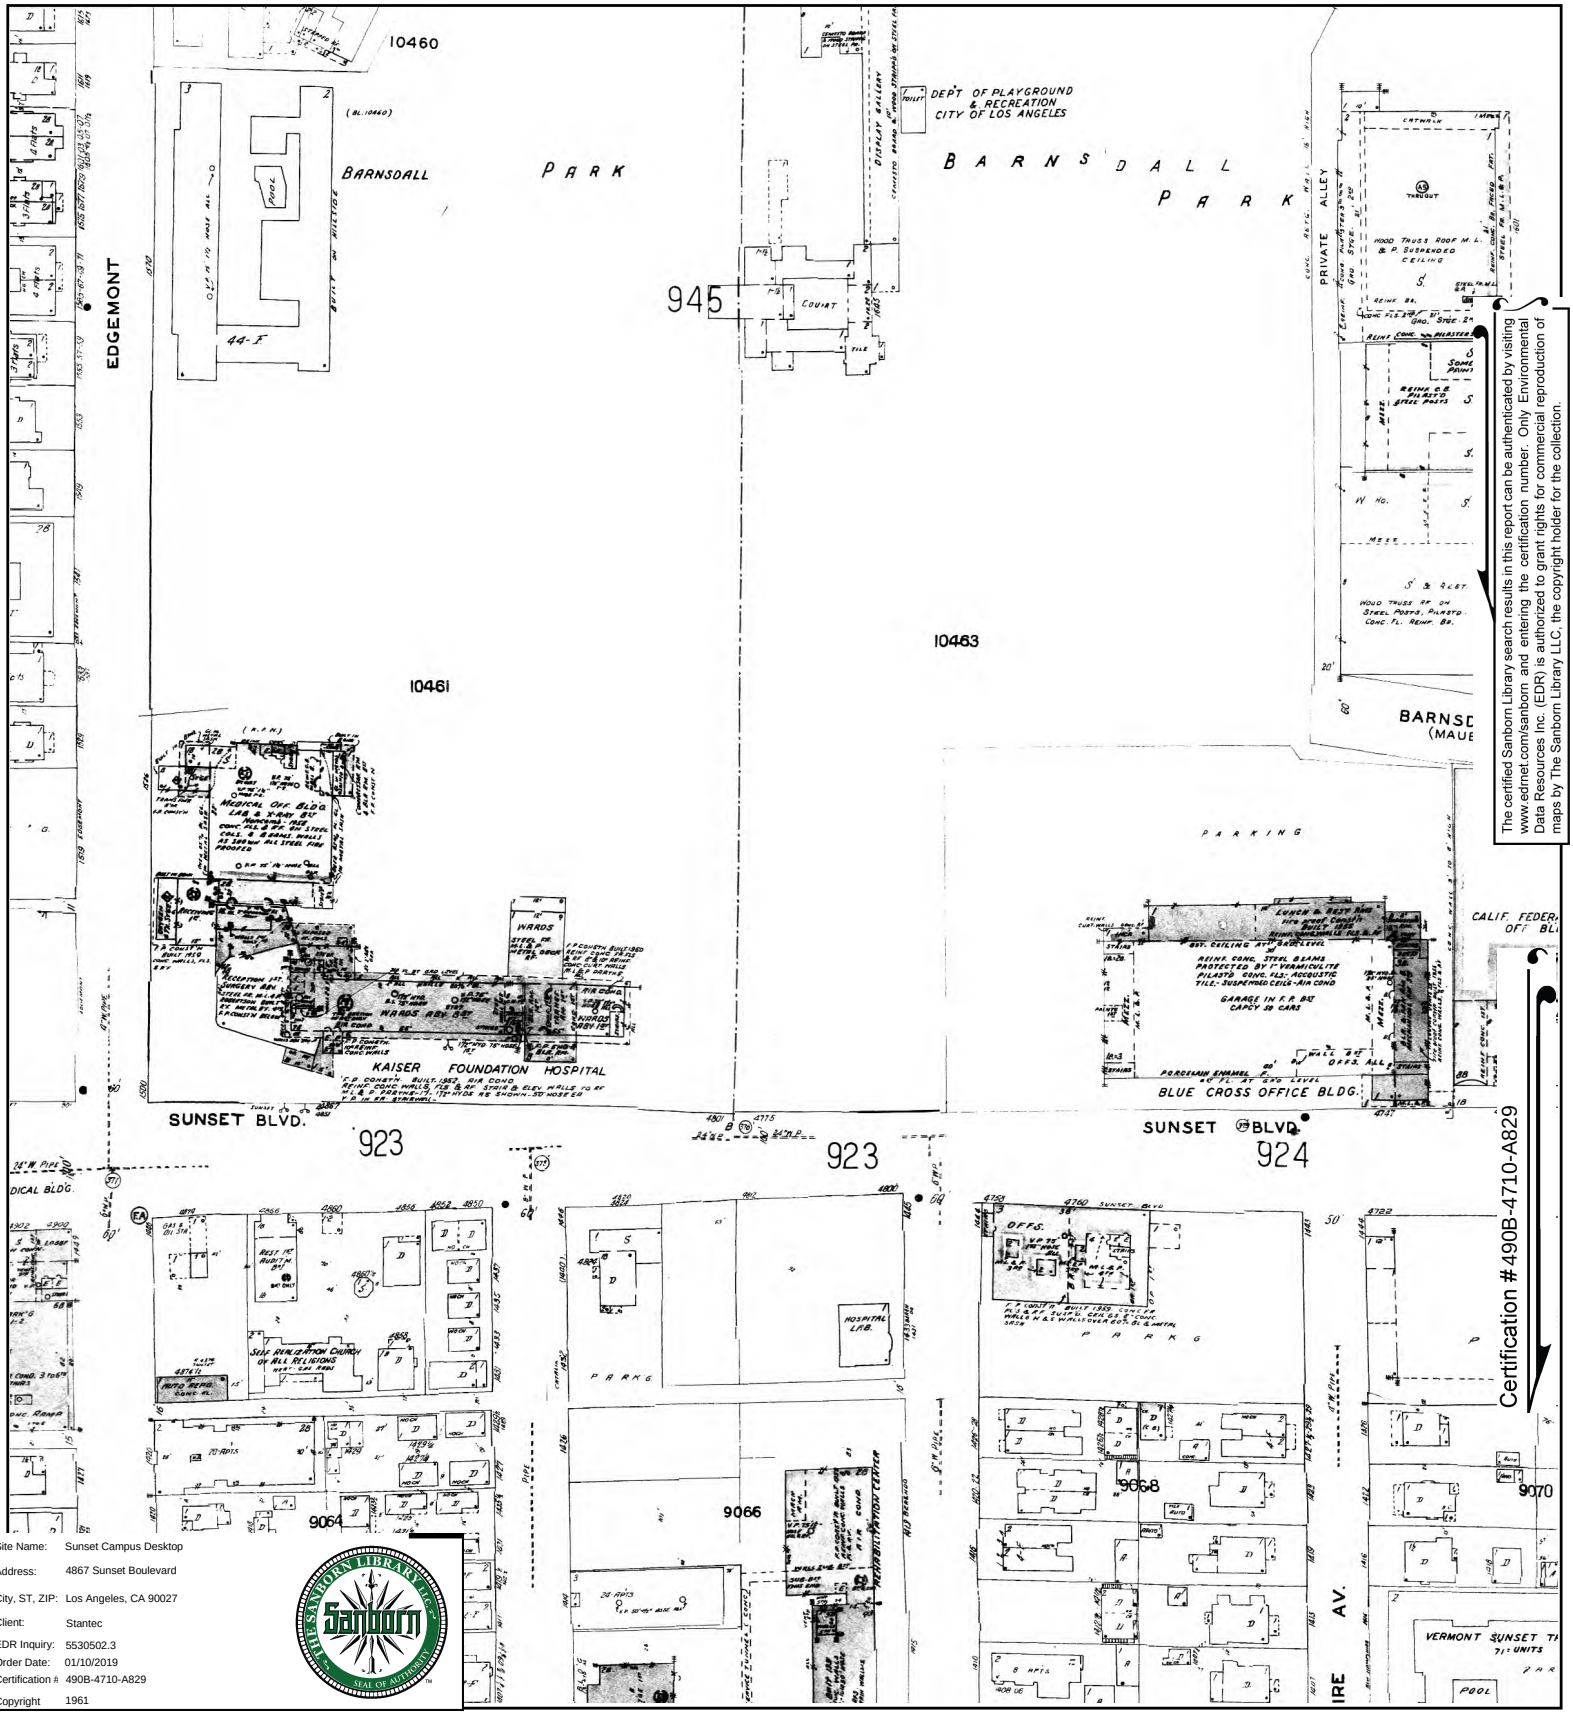


The certified Sanborn Library search results in this report can be authenticated by visiting www.edrnet.com/sanborn and entering the certification number. Only Environmental Data Resources Inc. (EDR) is authorized to grant rights for commercial reproduction of maps by The Sanborn Library LLC, the copyright holder for the collection.


Certification #490B-4710-A829

Site Name:	Sunset Campus Desktop
Address:	4867 Sunset Boulevard
City, ST, ZIP:	Los Angeles, CA 90027
Client:	Stantec
EDR Inquiry:	5530502.3
Order Date:	01/10/2019
Certification #:	490B-4710-A829
Copyright	1961

This Certified Sanborn Map combines the following sheets. Outlined areas indicate map sheets within the collection.


0 Feet 150 300 600

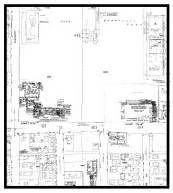

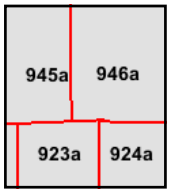

Volume 9A, Sheet 924a
Volume 9A, Sheet 923a
Volume 9A, Sheet 946a
Volume 9A, Sheet 945a

N

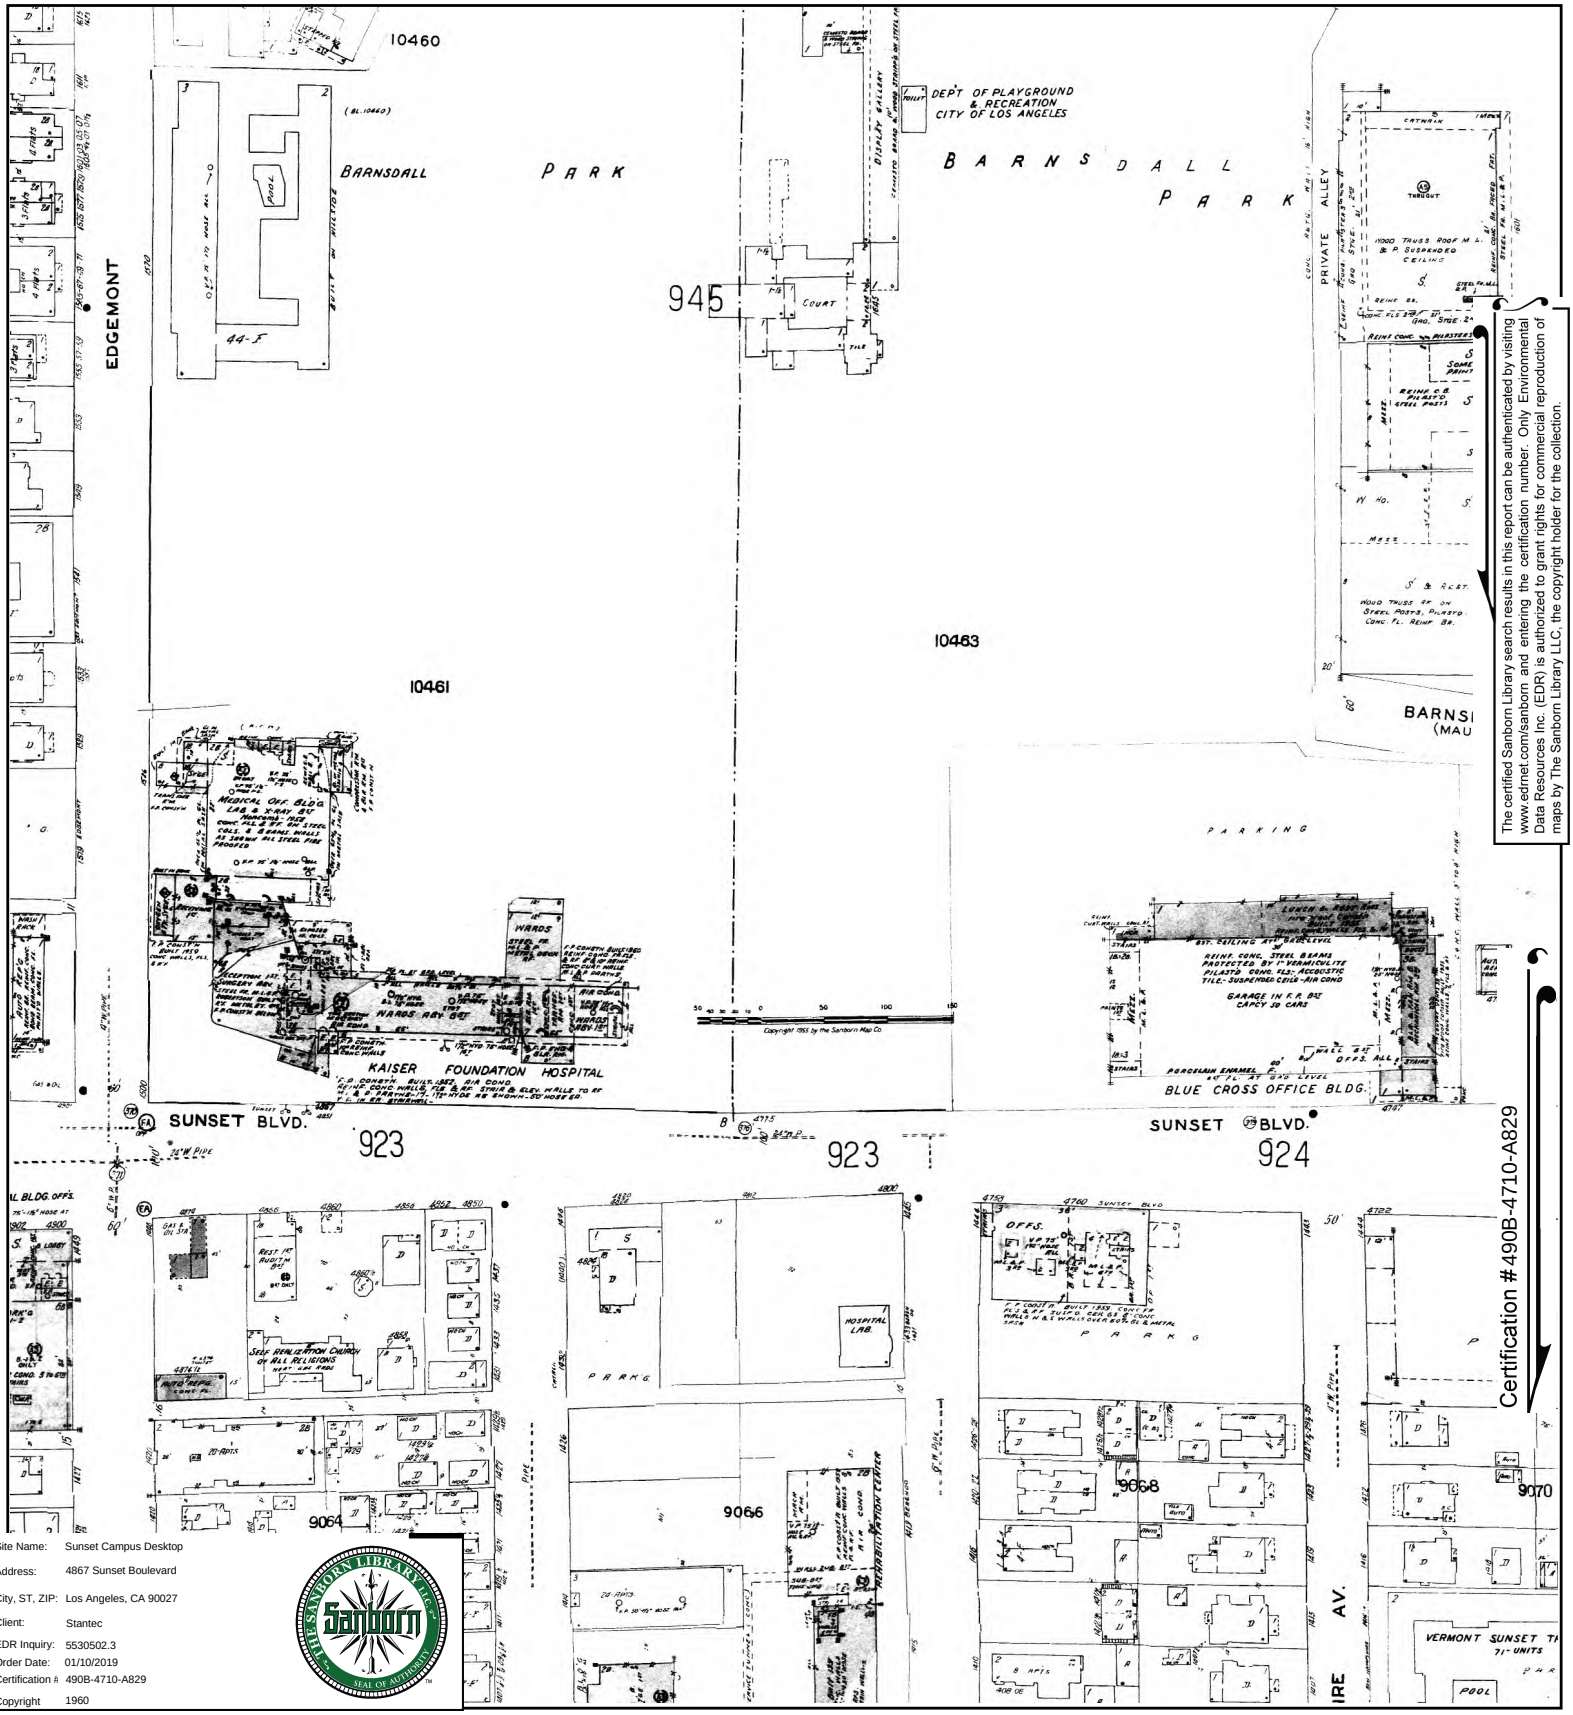



The certified Sanborn Library search results in this report can be authenticated by visiting www.edrnet.com/sanborn and entering the certification number. Only Environmental Data Resources Inc. (EDR) is authorized to grant rights for commercial reproduction of maps by The Sanborn Library LLC, the copyright holder for the collection.

Certification #490B-4710-A829

Site Name:	Sunset Campus Desktop
Address:	4867 Sunset Boulevard
City, ST, ZIP:	Los Angeles, CA 90027
Client:	Stantec
EDR Inquiry:	5530502.3
Order Date:	01/10/2019
Certification #:	490B-4710-A829
Copyright	1960

This Certified Sanborn Map combines the following sheets.
Outlined areas indicate map sheets within the collection.

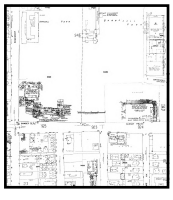


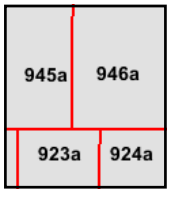

Volume 9A, Sheet 946a
Volume 9A, Sheet 945a
Volume 9A, Sheet 924a
Volume 9A, Sheet 923a

0 Feet 150 300 600

N

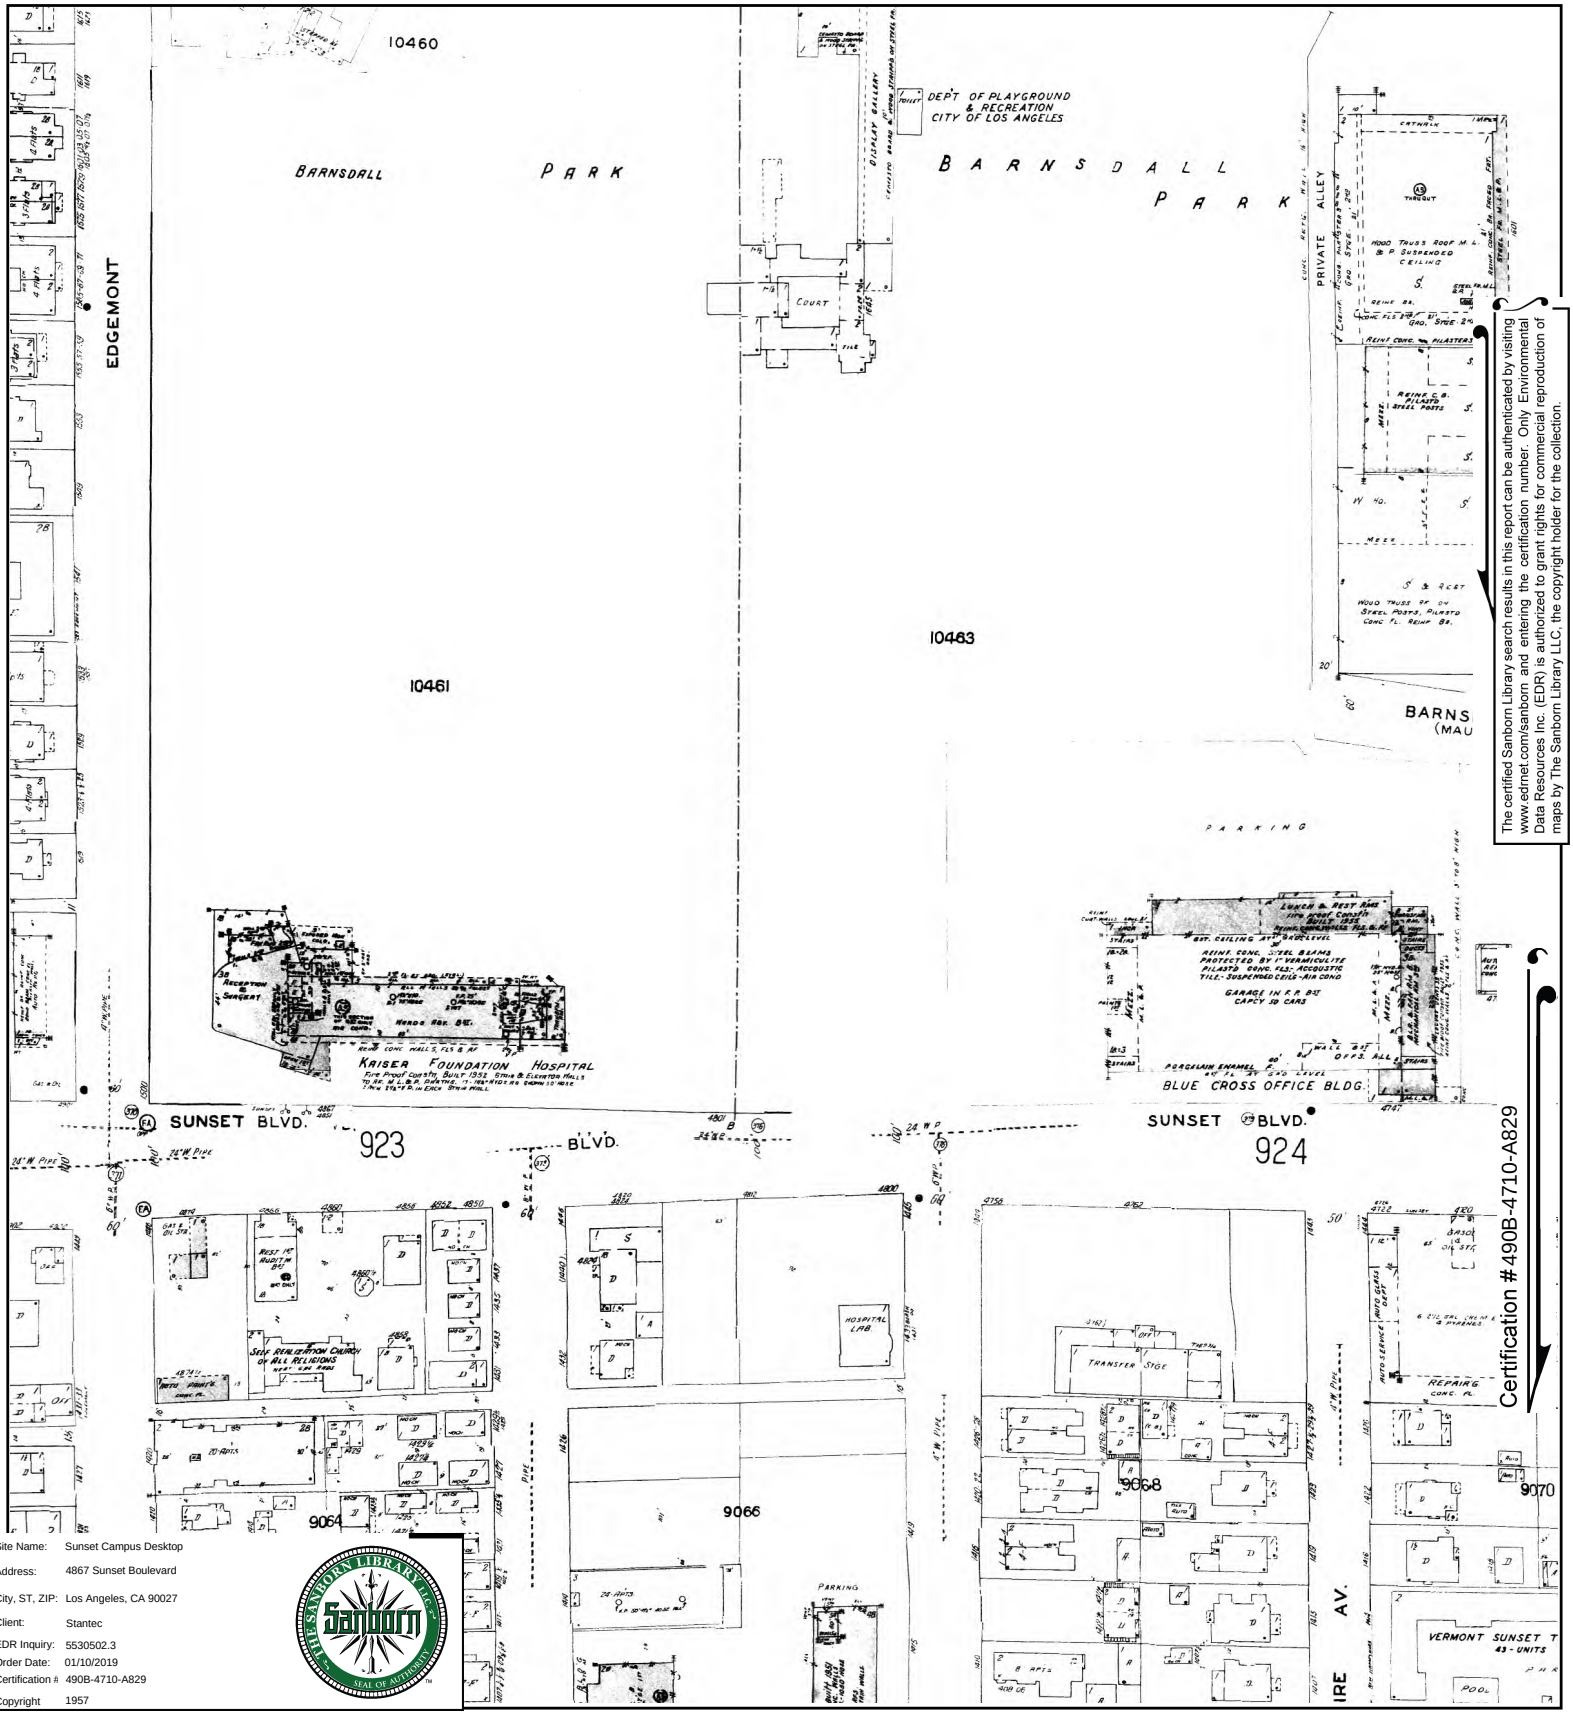



The certified Sanborn Library search results in this report can be authenticated by visiting www.edrnet.com/sanborn and entering the certification number. Only Environmental Data Resources Inc. (EDR) is authorized to grant rights for commercial reproduction of maps by The Sanborn Library LLC, the copyright holder for the collection.

Certification #490B-4710-A829

Site Name:	Sunset Campus Desktop
Address:	4867 Sunset Boulevard
City, ST, ZIP:	Los Angeles, CA 90027
Client:	Stantec
EDR Inquiry:	5530502.3
Order Date:	01/10/2019
Certification #:	490B-4710-A829
Copyright	1957

This Certified Sanborn Map combines the following sheets.
Outlined areas indicate map sheets within the collection.

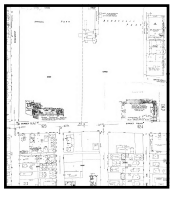


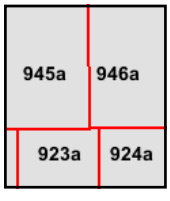

Volume 9A, Sheet 945a
Volume 9A, Sheet 946a
Volume 9A, Sheet 924a
Volume 9A, Sheet 923a

0 Feet 150 300 600

N

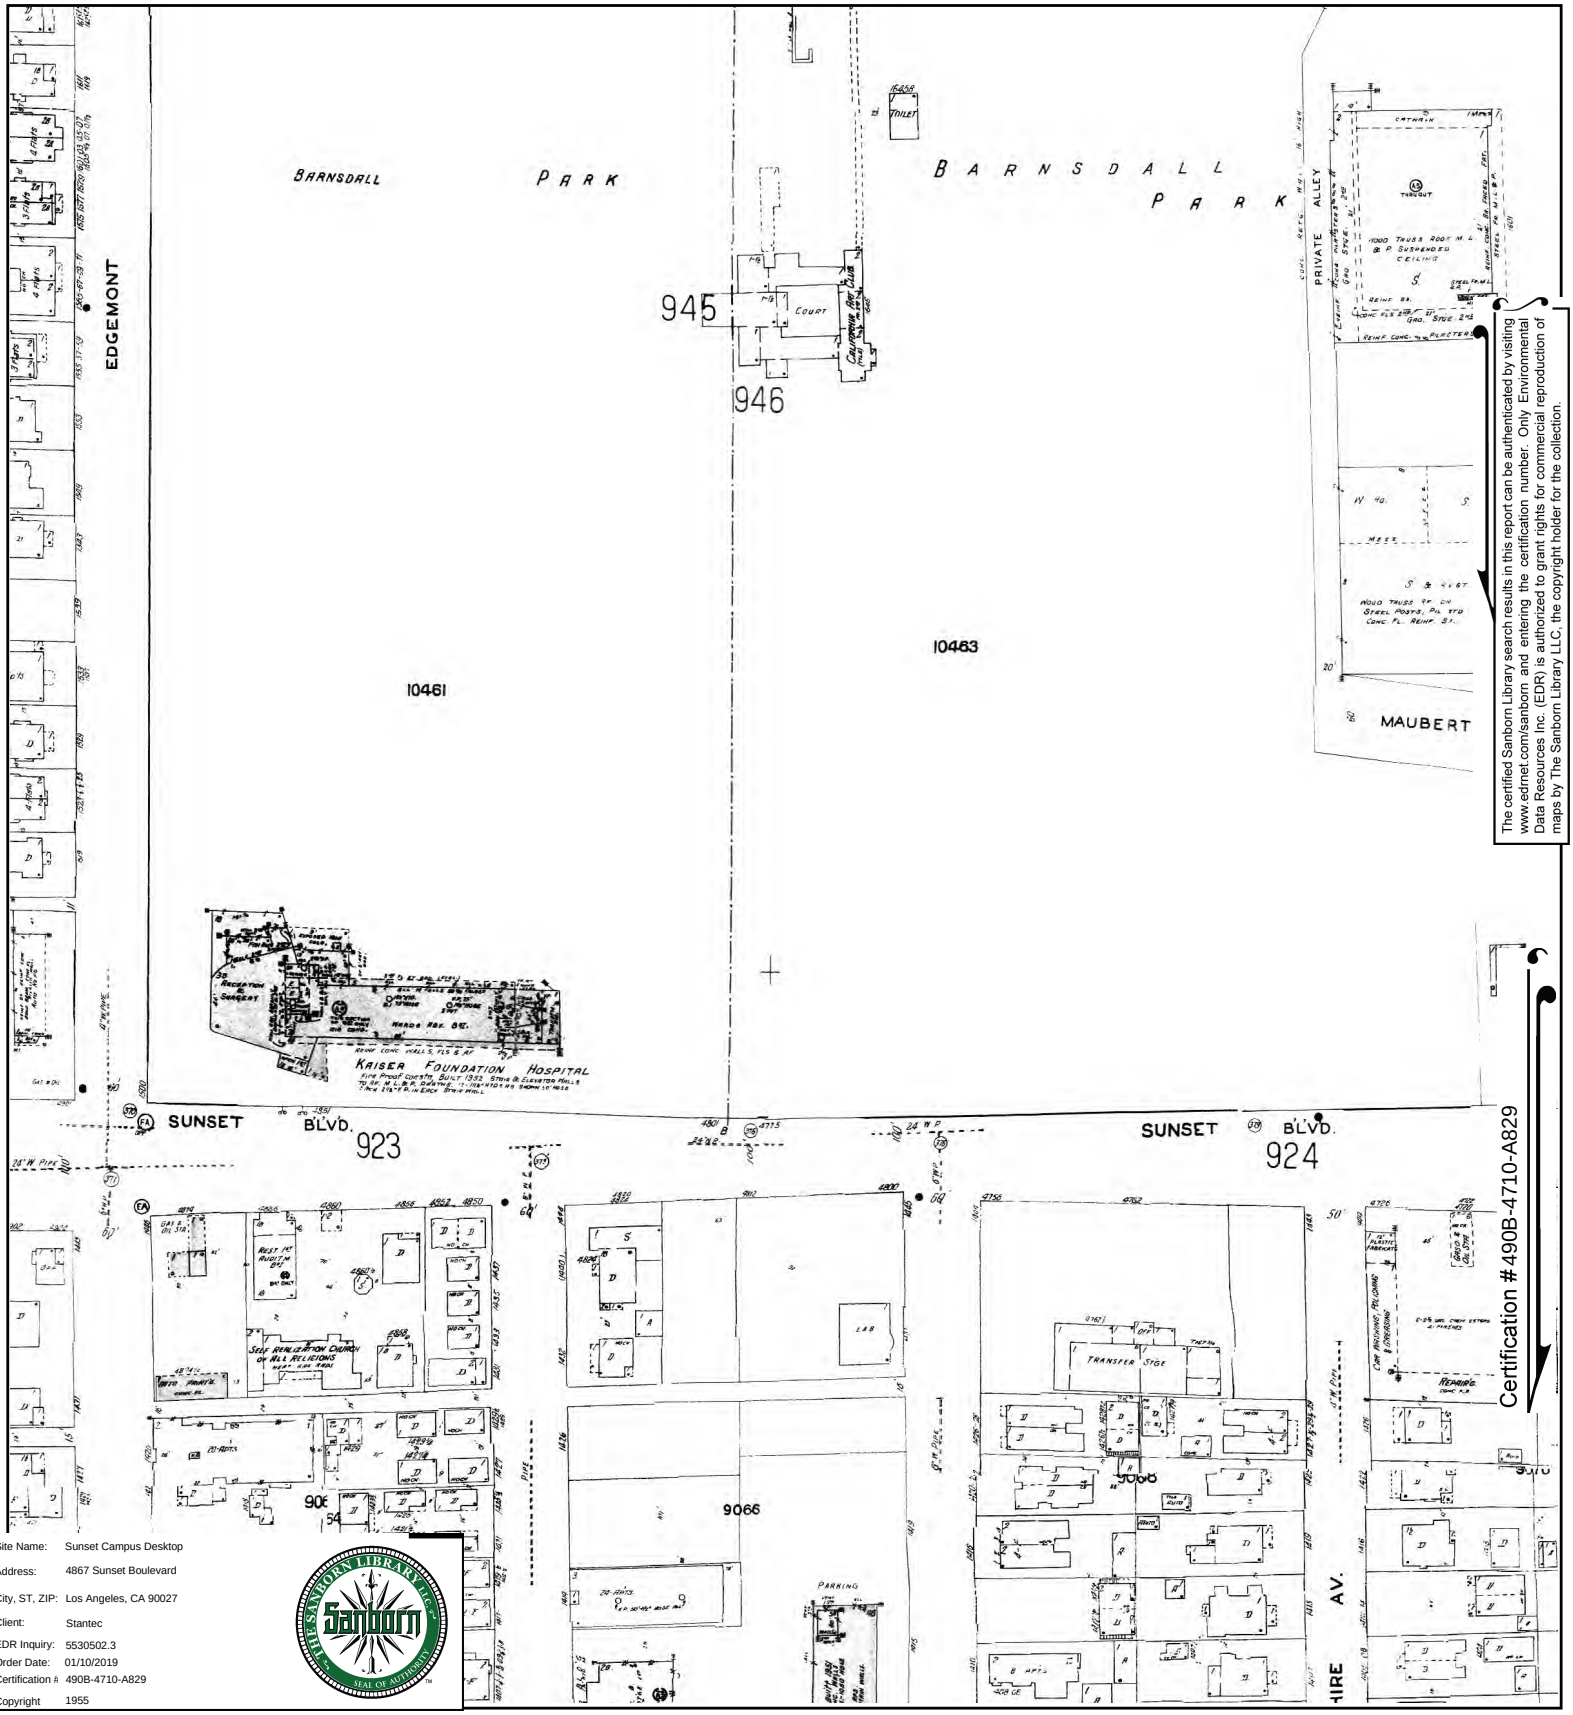



The certified Sanborn Library search results in this report can be authenticated by visiting www.edrnet.com/sanborn and entering the certification number. Only Environmental Data Resources Inc. (EDR) is authorized to grant rights for commercial reproduction of maps by The Sanborn Library LLC, the copyright holder for the collection.

Certification #490B-4710-A829

Site Name:	Sunset Campus Desktop
Address:	4867 Sunset Boulevard
City, ST, ZIP:	Los Angeles, CA 90027
Client:	Stantec
EDR Inquiry:	5530502.3
Order Date:	01/10/2019
Certification #:	490B-4710-A829
Copyright	1955

This Certified Sanborn Map combines the following sheets.
Outlined areas indicate map sheets within the collection.

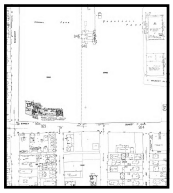


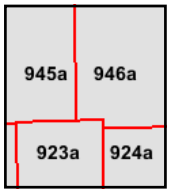

Volume 9A, Sheet 923a
Volume 9A, Sheet 946a
Volume 9A, Sheet 945a
Volume 9A, Sheet 924a
Volume 9A, Sheet 946a
Volume 9A, Sheet 945a
Volume 9A, Sheet 924a
Volume 9A, Sheet 923a

0 Feet 150 300 600

N

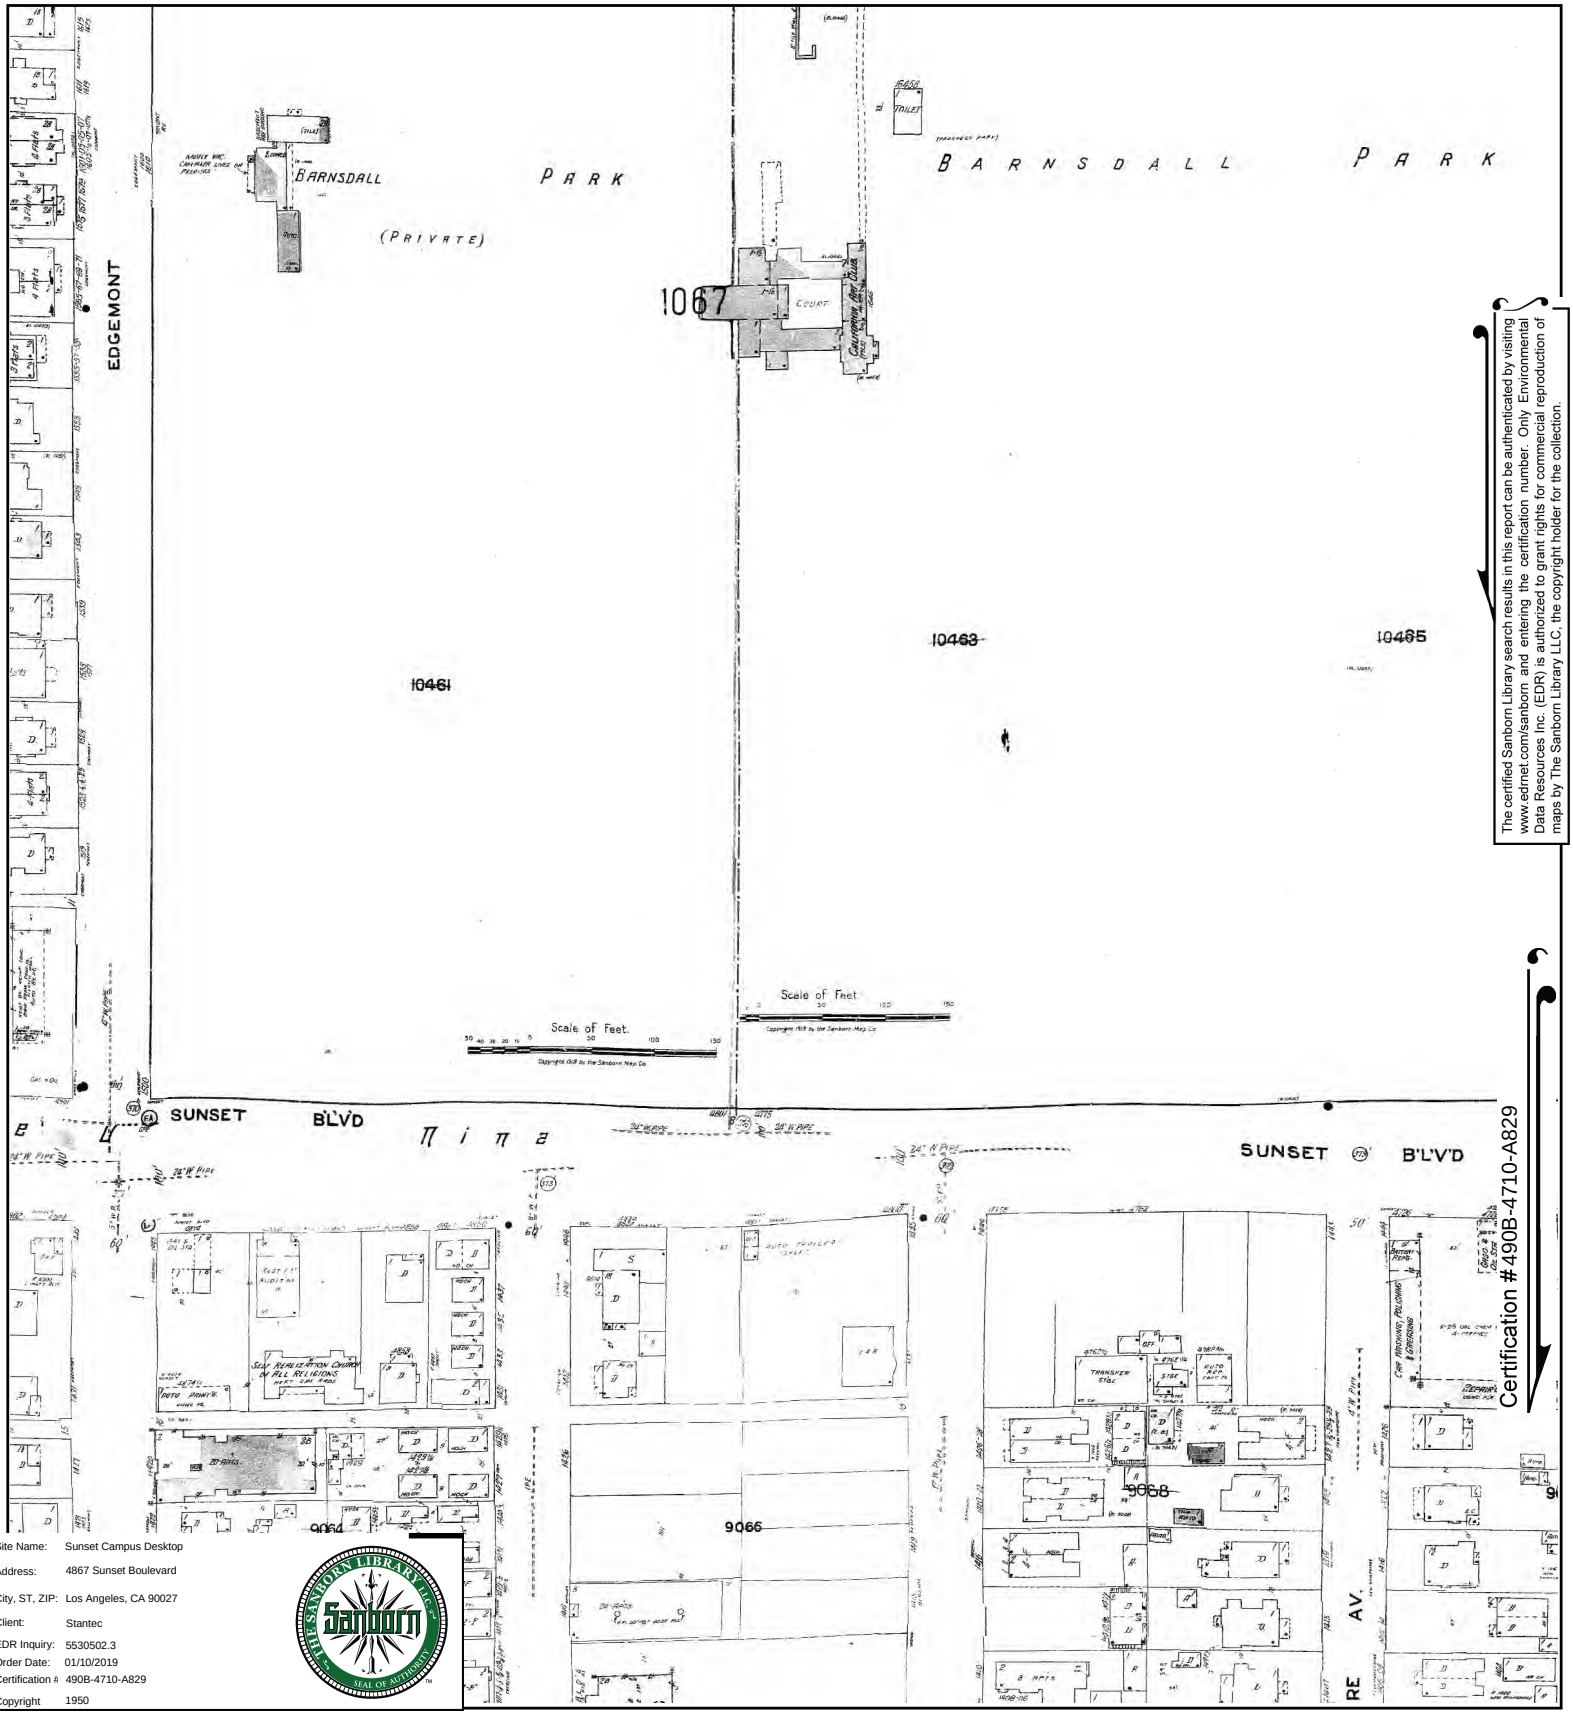



The certified Sanborn Library search results in this report can be authenticated by visiting www.edrnet.com/sanborn and entering the certification number. Only Environmental Data Resources Inc. (EDR) is authorized to grant rights for commercial reproduction of maps by The Sanborn Library LLC, the copyright holder for the collection.

Certification #490B-4710-A829

Site Name:	Sunset Campus Desktop
Address:	4867 Sunset Boulevard
City, ST, ZIP:	Los Angeles, CA 90027
Client:	Stantec
EDR Inquiry:	5530502.3
Order Date:	01/10/2019
Certification #:	490B-4710-A829
Copyright	1950

This Certified Sanborn Map combines the following sheets.
Outlined areas indicate map sheets within the collection.

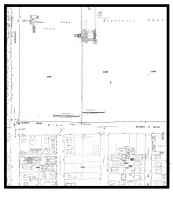


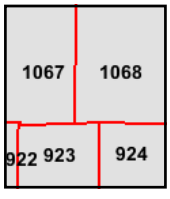

Volume 9, Sheet 924
Volume 9, Sheet 923
Volume 10, Sheet 1068
Volume 10, Sheet 1067

0 Feet 150 300 600

N

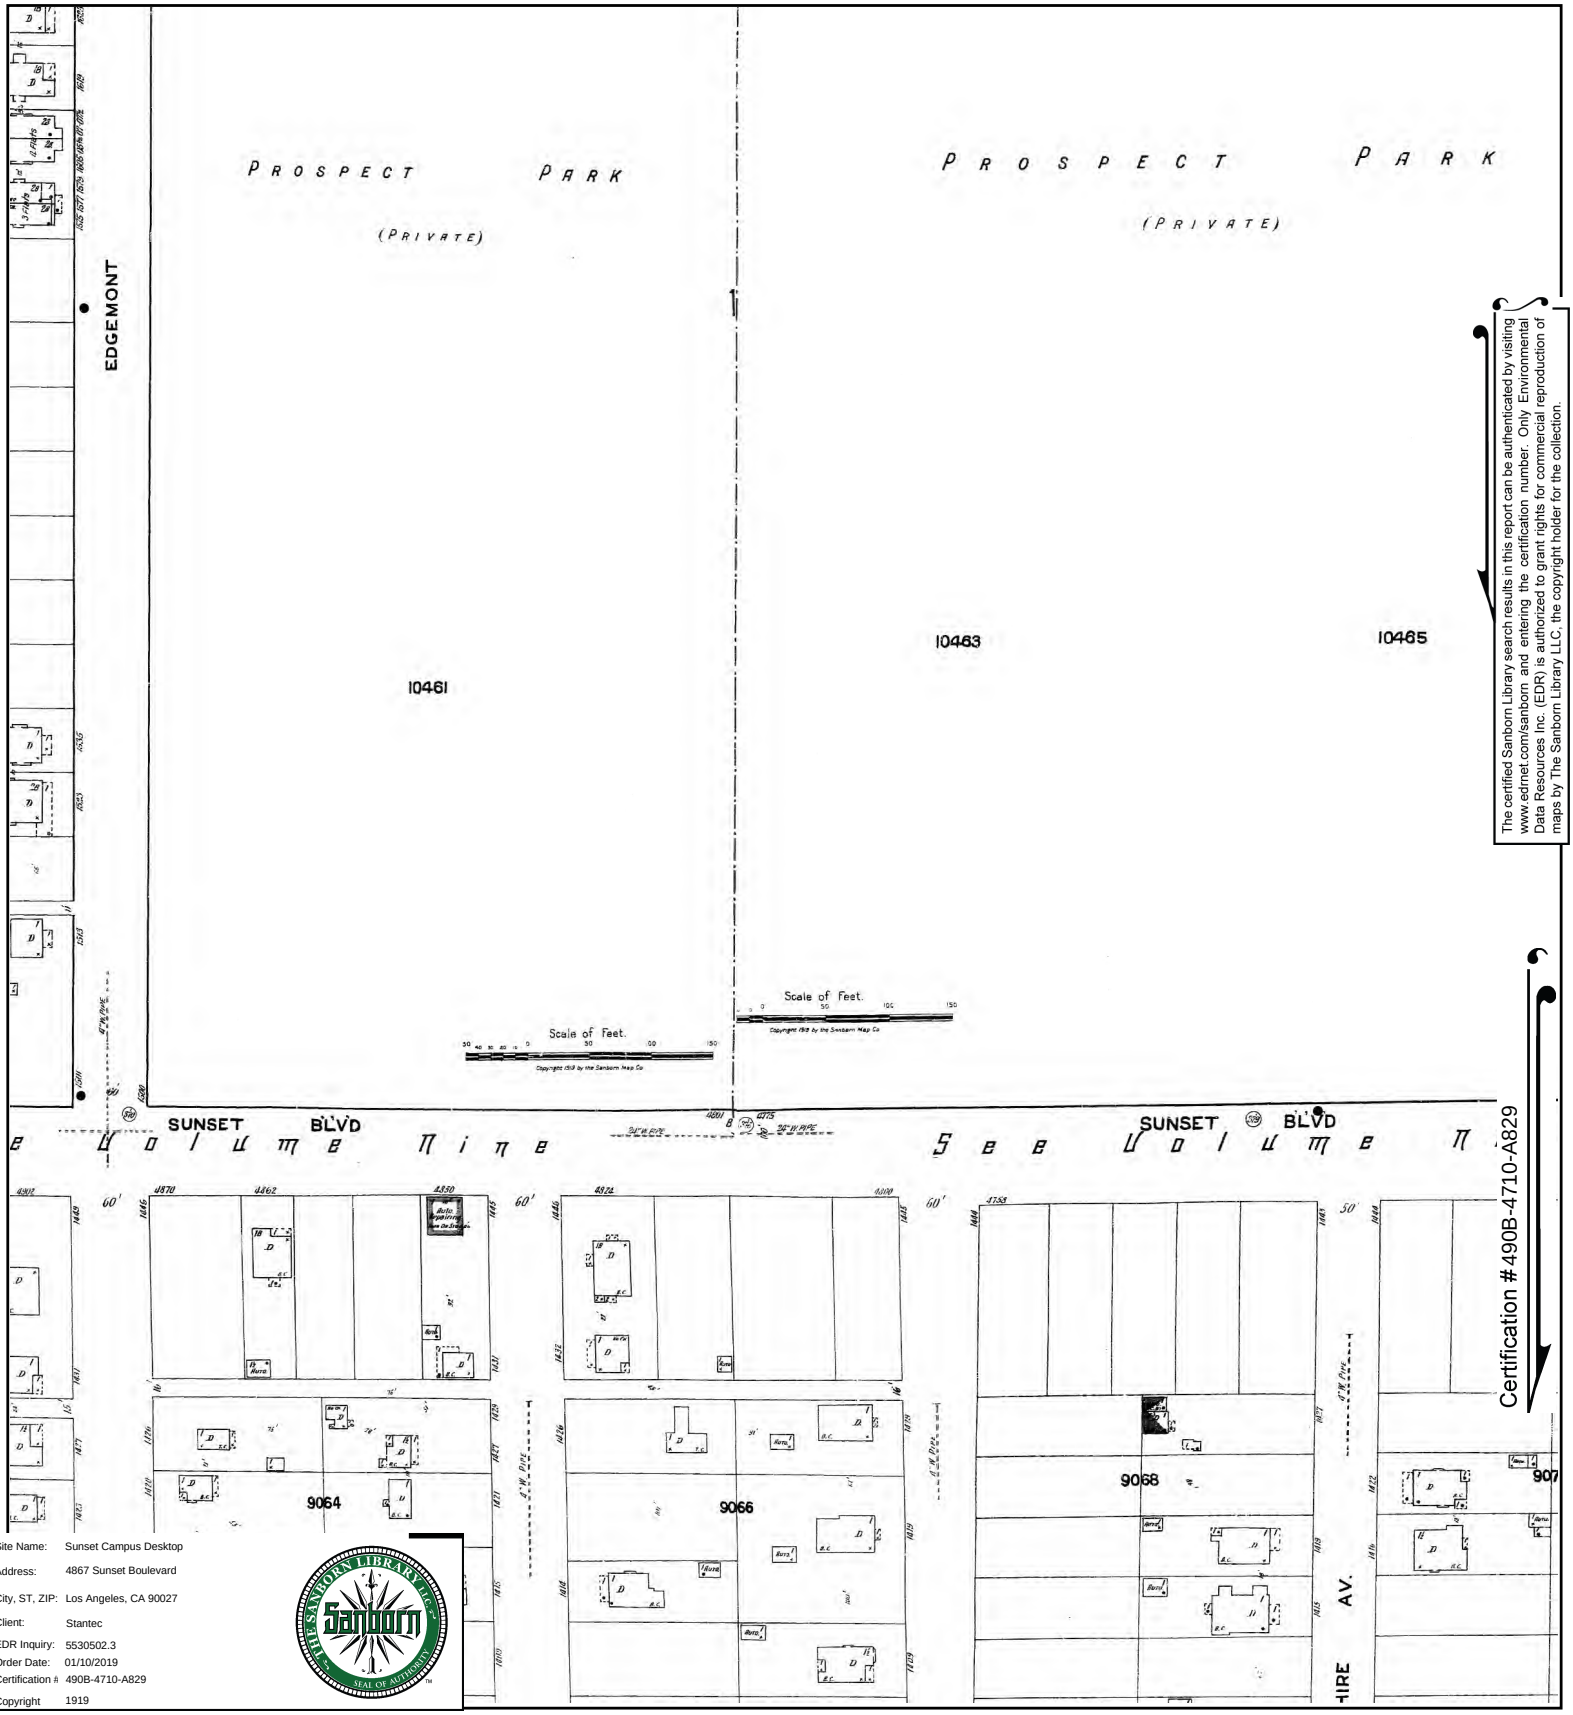


The certified Sanborn Library search results in this report can be authenticated by visiting www.edrnet.com/sanborn and entering the certification number. Only Environmental Data Resources Inc. (EDR) is authorized to grant rights for commercial reproduction of maps by The Sanborn Library LLC, the copyright holder for the collection.


Certification #490B-4710-A829

Site Name:	Sunset Campus Desktop
Address:	4867 Sunset Boulevard
City, ST, ZIP:	Los Angeles, CA 90027
Client:	Stantec
EDR Inquiry:	5530502.3
Order Date:	01/10/2019
Certification #:	490B-4710-A829
Copyright	1919

THE SANBORN LIBRARY LLC
Sanborn
SEAL OF AUTHENTICITY

This Certified Sanborn Map combines the following sheets.
Outlined areas indicate map sheets within the collection.

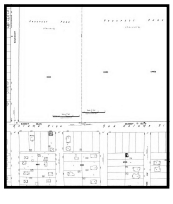

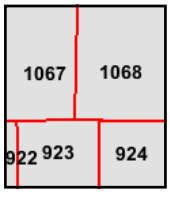

Volume 9, Sheet 924
Volume 9, Sheet 923
Volume 10, Sheet 1068
Volume 10, Sheet 1067

0 Feet 150 300 600

N

Desktop Environmental Records Review

1505 North Edgemont Street
Los Angeles, California



Prepared for:
Mr. Marc Hesse
Real Estate Manager
Kaiser Permanente
393 Walnut Street, 4th Floor
Pasadena, California 91188

Prepared by:
Stantec Consulting Services Inc.
290 Conejo Ridge Avenue
Thousand Oaks, CA 91361

Project No. 185804335

February 4, 2019

Sign-off Sheet

This document entitled Desktop Environmental Records Review was prepared by Stantec Consulting Services Inc. for the account of Kaiser Foundation Health Plan Inc. The material in it reflects Stantec's best judgment in light of the information available to it at the time of preparation. Any use which a third party makes of this report, or any reliance on or decisions made based on it, are the responsibilities of such third parties. Stantec accepts no responsibility for damages, if any, suffered by any third party as a result of decisions made or actions based on this report.

All information, conclusions, and recommendations provided by Stantec in this document have been prepared under the supervision of and reviewed by the professionals whose signatures appear below.

Author  _____
(signature)

Steve Little, PG, C.HG.
Principal Geologist

Reviewed by  _____
(signature)

Lewis D. Simons, PG
Principal Geologist

Reviewed by  _____
(signature)

Steven C. Brady, C.E.G., C.HG.
Senior Principal

DESKTOP ENVIRONMENTAL RECORDS REVIEW

1505 North Edgemont Street
Los Angeles, California
February 4, 2019

Table of Contents

EXECUTIVE SUMMARY 1.1

1.0 INTRODUCTION 1.3
1.1 PROPERTY LOCATION & FACILITY DESCRIPTION 1.3

2.0 DESKTOP RECORDS REVIEW 2.1
2.1 PHYSICAL SETTING 2.1
2.1.1 Property Topography and Surface Water Flow 2.1
2.1.2 Regional and Property Geology 2.1
2.1.3 Regional and Property Hydrogeology 2.2
2.2 FEDERAL, STATE AND TRIBAL ENVIRONMENTAL RECORDS 2.2
2.2.1 Listings for Property 2.3
2.2.2 Listings for Nearby Sites with Potential to Impact Property 2.3
2.3 LOCAL/REGIONAL ENVIRONMENTAL RECORDS 2.4
2.3.1 Local Health and Fire Department Records 2.5
2.3.2 State Environmental Department Records 2.6
2.4 HISTORICAL RECORDS REVIEW 2.7
2.4.1 Aerial Photographs 2.7
2.4.2 Historical City Address Directories 2.8
2.4.3 Historical Fire Insurance Maps 2.9
2.4.4 Historical Topographic Maps 2.10
2.5 ELECTRONIC DATABASES 2.11
2.5.1 State Water Resources Control Board - GeoTracker Database 2.12
2.5.2 EnviroStor 2.13

3.0 SITE RECONNAISSANCE 3.1
3.1 SITE RECONNAISSANCE METHODOLOGY 3.1
3.2 GENERAL DESCRIPTION AND OBSERVATIONS 3.1

4.0 INTERVIEWS 4.1
4.1 FINDINGS FROM INTERVIEW WITH PROPERTY REPRESENTATIVE 4.1

5.0 SUMMARY, CONCLUSIONS, AND RECOMENDATIONS 5.1
5.1 RECOMMENDATIONS 5.2

6.0 LIMITATIONS & CERTIFICATION 6.1

7.0 REFERENCES 7.1

LIST OF FIGURES

Figure 1 Site Location Map
Figure 2 Site Map

DESKTOP ENVIRONMENTAL RECORDS REVIEW

1505 North Edgemont Street
Los Angeles, California
February 4, 2019

LIST OF ATTACHMENTS

Attachment A Environmental Database Radius Reports
Attachment B Historical Aerial Photographs
Attachment C Historical Maps

DESKTOP ENVIRONMENTAL RECORDS REVIEW

1505 North Edgemont Street
Los Angeles, California
February 4, 2019

Executive Summary

On behalf of Kaiser Permanente (Kaiser), Stantec Consulting Services Inc. (Stantec) has completed a desktop environmental records review for the property located at 1505 N. Edgemont Street, Los Angeles, California (the "Property"). The environmental review was completed to evaluate the possible presence of environmental impacts that may have sourced from current and historical site activities, and/or operations associated with surrounding properties and facilities. Stantec understands that the intended use of the Property is continued medical facilities and infrastructure.

Stantec obtained historical sources of information to ascertain the past use of the Property and surrounding area and evaluate if past uses may have had the potential to impact environmental media beneath the Property. Governmental, regulatory, and other public records were evaluated to identify potential contributors to possible adverse environmental conditions in connection with the Property. During the review of historical records, Stantec attempted to identify uses of the Property from first developed use of the Property and that of surrounding properties, to the present. The following are conclusions from the records review.

- Prior to the current development as a medical office building, the Property was shown as developed with a small residential structure as early as 1919. By 1950, the eastern portion of the Property was a gas station and automotive repair business. The remainder of the Property contained cottages. By 1966, the Property had been redeveloped with a building labeled as a clinic with parking areas adjacent to the building. By 1970, the development layout of the Property resembled the current medical office building development. Building permits issued between 1962 and 2016 to Kaiser Foundations Hospitals were found for the Property.

- Past land uses on nearby properties that could pose an environmental threat to the Property include gas stations and/or auto repair shops at 4901, 5000, 5001, 5007, and 5025 Sunset Boulevard. The former auto repair shop and gas station listed as 4901 Sunset Boulevard corresponds to the Property.

- The Property is not listed in database sources as containing a permitted UST and the lead Kaiser engineer for the LAMC confirmed that there is no UST at the Property. The Property was identified as a past generator of hazardous waste. No records of environmental non-compliance or violations were found pertaining to the Property.

- The Property is located within the City of Los Angeles with multiple nearby listings of hazardous waste generators and sites with current or historic releases of hydrocarbons to soil and/or groundwater. Nearly all the nearby Leaking Underground Storage Tank sites have received regulatory case closure. Numerous active USTs are present at facilities in

the vicinity of the Property. Properly maintained and permitted USTs are not considered an imminent environmental threat to the Property.

Conclusions and Recommendations

Historical maps and directory listings identified nearby gas stations and/or auto repair shops located at 4901, 5000, 5001, 5007, and 5025 Sunset Boulevard were depicted as early as 1919-1923. These historical operations likely included handling of hazardous materials and petroleum products and generation of hazardous wastes, as well as possible underground leaks from UST systems. Currently, two of these locations, 5007 and 5025 Sunset Boulevard, are active gas stations. The USA Gasoline station at 5025 Sunset is also a closed LUST case.

During redevelopment of the Property, soil and soil vapor containing petroleum hydrocarbons, solvents, and other organic and inorganic contaminants could be encountered during grading, excavation of footings, underground utility installation, and other ground disturbing activities. Accordingly, Stantec recommends that a Soil Management Plan approach be implemented to address these environmental contingencies during ground disturbance and construction activities. The Soil Management Plan (SMP) would specify the roles, responsibilities, protocols, and procedures to be employed in the event that subsurface chemical impacts are indicated or encountered during redevelopment of the Property. Key functions of the SMP in the event of a discovery of subsurface impacts are to specify procedures for immediate notification to local oversight agencies, provide health and safety protocols to protect workers, site occupants, and the public, and to isolate and contain suspected impacted materials while chemical analysis of preliminary samples is conducted.

For new facilities that include occupied space, a vapor barrier is recommended if potential vapor encroachment conditions (VEC) are indicated or suspected during construction, for protection of future occupants. Such conditions could include soil impacted with volatile organic compounds (VOC) being left in place beneath the depth of ground disturbance for new construction, the presence of shallow groundwater containing VOC beneath the Property, or soil vapor migration from adjacent or nearby sites impacted with VOC. Given the proposed construction of a new medical office building at the Property, incorporation of a vapor barrier into the new building plans may be appropriate.

1.0 Introduction

At the request of Kaiser Permanente (Kaiser), Stantec Consulting Services Inc. (Stantec) is pleased to submit this report documenting the results of a desktop environmental records review conducted for the property located at 1505 North Edgemont Street in Los Angeles, California (the "Property", Figure 1). This assessment was completed to evaluate the possible presence of environmental conditions or impacts that may have sourced from historical or current activities on the Property, as well as the potential for environmental conditions that may have impacted the Property from off-site third-party sources. Stantec understands that the intended use of the Property is continued medical facilities and infrastructure associated with the Kaiser Permanente Los Angeles Medical Center. All work was completed in accordance with the Work Authorization from Kaiser Permanente dated January 8, 2019.

1.1 PROPERTY LOCATION & FACILITY DESCRIPTION

The Property, identified by Los Angeles County Assessor Identification Number 5543-007-025, is situated on the north side of Sunset Boulevard and west side of North Edgemont Street in the City of Los Angeles. The Property encompasses approximately 0.56 acres and is developed with a commercial medical building that comprises a portion of the Kaiser Permanente Los Angeles Medical Center. The medical building, reportedly constructed in 1962, is approximately six stories high and is situated on the southeast corner of the parcel, directly fronting on Sunset Boulevard and North Edgemont Street. A small parking structure is situated on the northern portion of the Property and a utility building is located to the west of the office building.

The Property comprises a portion of the approximately 15.34-acre Kaiser Permanente Los Angeles Medical Center campus which is located along Sunset Boulevard between North Alexandria Avenue and North Vermont Avenue in the Hollywood Community Plan Area of the City of Los Angeles. The City of Los Angeles Planning Department considers the Unified Hospital Development Area to encompass the Kaiser Medical Center campus. The Property is part of the Kaiser Permanente Los Angeles Medical Center redevelopment project which proposes to expand the existing medical center campus by replacing facilities and adding new buildings. The current plan for the Property is to demolish the existing medical office building, to be replaced with a new medical office building during the third phase of the redevelopment project.

Land uses generally surrounding the Medical Center campus include open space, specifically Barnsdall Art Park to the northeast; and commercial uses to the north along Edgemont Street and to the east and west along Sunset; and residential farther to the north, south, and west. A Property location map is provided as **Figure 1** and a Property site map is provided as **Figure 2**.

2.0 DESKTOP RECORDS REVIEW

The objective of consulting historical sources of information was to develop the history of the Property and surrounding area, in order to evaluate if past uses could have impacted subsurface conditions at the Property. Physical setting records were evaluated to determine if the physical setting may have contributed to adverse environmental conditions in connection with the Property. During the review of historical records, Stantec attempted to identify uses of the Property from the present to the first developed use of the Property and surrounding properties. Stantec's research included the reasonably ascertainable and useful records described in this section.

2.1 PHYSICAL SETTING

A summary of the physical setting of the Property is provided in the table below with additional details in the following subsections

Topography:	The topographic gradient in the vicinity of the Property is to the general south, away from nearby Olive Hill, and the Property is located at approximately 385 feet above mean sea level (ft. amsl).
Soil/Bedrock Data:	The Property and surrounding area soils are classified as urban land. Unconsolidated alluvium consists of silt, clay, and silty sand. Bedrock consists of marine and non-marine sedimentary rocks of the Santa Monica Mountains.
Estimated Depth to Groundwater/ Estimated Direction of Gradient:	The depth to groundwater may vary from approximately 30 to 70 feet below ground surface (bgs), with gradient direction to the south.
Note: Site-specific groundwater direction and depth can only be determined by conducting site-specific testing, which Stantec has not conducted.	

2.1.1 Property Topography and Surface Water Flow

The Property is situated at an elevation approximately 385 ft. amsl. Olive Hill rises to 495 feet amsl to the north of Sunset Boulevard and the Medical Center campus. Based on the topography and existing surface conditions, general surface water flow direction is to the south.

2.1.2 Regional and Property Geology

The Property is situated near the southern edge of the Transverse Ranges Geomorphic Province of California, within the Los Angeles Basin. The Los Angeles Basin is a lowland coastal plain 50 miles long by 20 miles wide that slopes gradually southward and westward toward the Pacific Ocean.

The coastal plain overlies a structural trough filled with a thick sequence of early Cenozoic through Holocene age marine and nonmarine sediments that were deposited as the basin subsided.

The Property is further located on the Hollywood Piedmont slope of the Coastal Plain of Los Angeles. The site area is underlain by Pleistocene alluvium of the Lakewood Formation which is underlain by the upper Miocene age Puente Formation. Alluvial deposits within this area are underlain by basement rocks of the nearby Santa Monica Mountains (DWR 1961). Based on a previous subsurface investigations at a nearby site, the shallow soils/alluvium beneath the site area is dominated by layers of silt, clay, and silty poorly-graded sand.

2.1.3 Regional and Property Hydrogeology

According the Department of Water Resources (DWR) Bulletin 118, the Property lies within the Hollywood Subbasin which occupies a 16 square mile area of the northeastern Coastal Plain. The Hollywood Subbasin is bounded on the north by Santa Monica Mountains and the Hollywood fault, on the east by the Elysian Hills, on the west by the Inglewood fault zone, and on the south by La Brea High, formed by an anticline that brings impermeable rocks close to the surface. Surface drainage from the site flows in a southerly direction towards Ballona Creek, where it then flows to the west and to the Pacific Ocean.

Groundwater in the Hollywood Subbasin is mainly produced from Pleistocene age alluvial sands and gravels. Unconfined groundwater conditions exist in the shallow aquifers in the northern and eastern portion of the subbasin. In the deeper aquifers and in the remainder of the subbasin, groundwater is confined, and clay members separate the aquifers over much of this subbasin. (DWR 1961).

Local depth to groundwater was evaluated through a review of the Regional Water Quality Control Board's (RWQCB's) Geotracker database. According to the most recent groundwater monitoring report for the site located at 1630 North Vermont Avenue (Shell/Tesoro Former Arco#5025), approximately 1,500 feet northeast of the Property, groundwater was gauged at depths ranging from 25 to 44 feet below ground surface (bgs) in May 2018 with a flow direction to the east/southeast. However, based on local topography, the average groundwater flow direction in the site area is inferred to be southerly.

2.2 FEDERAL, STATE AND TRIBAL ENVIRONMENTAL RECORDS

A regulatory agency database search report was obtained from Environmental Data Resources Inc. (EDR), a third-party environmental database search firm. Stantec evaluated the information listed within the database relative to potential impact to the Property, assessing the potential for impacts based in part on the physical setting. A complete copy of the database search report, including the date the report was prepared, the date the information was last updated, and the definition of databases searched, is provided in **Attachment A**.

2.2.1 Listings for Property

The Property was identified in the following databases searched by EDR:

- FINDS: The Property was identified with an ID number in the FINDS database. No other pertinent information is included under this listing.

- CA HAZNET: The Property is listed as having generated and disposed of unspecified organic liquids and pharmaceutical waste in 2012 through 2014, and 2017.

2.2.2 Listings for Nearby Sites with Potential to Impact Property

Stantec assessed data presented in the environmental agency database search report to evaluate the potential for conditions associated with neighboring properties to impact the Property. Based on this evaluation, the following individual facilities were identified as the most likely potential sources of releases that could possibly impact the Property.

Listed Facility Name/Address	Database Listing	Distance/Direction from Property
COVEV J A 4901 Sunset Boulevard Los Angeles, CA	EDR Hist Auto	32 feet / 0.006 miles southeast
This site was listed as a gasoline and oil service station in 1937 but no pertinent information is included under this listing.		
Schmitt Gustav 4874 Sunset Boulevard Los Angeles, CA	EDR Hist Auto	221 feet / 0.042 miles east/southeast (cross-gradient to the Property)
The site was reportedly a gasoline service station and automotive repair facility between 1924 and 1942. No further information was provided.		
Hester J G 5001 Sunset Boulevard Los Angeles, CA	EDR Hist Auto	472 feet / 0.089 miles west (cross-gradient to the Property)
The site was reportedly a gasoline service station and automotive repair facility between 1933 and 1942. No further information was provided.		
Swift Richard 5000 Sunset Boulevard Los Angeles, CA	EDR Hist Auto	564 feet / 0.107 miles west/southwest (cross-gradient to the Property)
The site was reportedly a gasoline service station and automotive repair facility in 1942. No further information was provided.		
Advanced Auto Clinic Inc ARA Shell Service Ara Kessedjian	CA Hist UST UST EDR Hist Auto	566 feet / 0.107 miles west (cross-gradient to the Property)

Listed Facility Name/Address	Database Listing	Distance/Direction from Property
Sunboa Inc. 5007 Sunset Boulevard Los Angeles, CA		
Currently an active ARCO gas station with four permitted USTs. The site was also listed as having a historical 8,000-gallon UST storing unleaded gasoline. The site was reportedly a gasoline service station and automotive repair facility from 1971 to the Present.		
ARCO Station #183 L&C ARCO USA Gasoline Thrifty #183 5025 Sunset Boulevard Los Angeles, CA	CA Hist UST EDR Hist Auto CA LUST	306 feet / 0.058 miles northwest (cross-gradient to the Property)
Currently, an active USA Gasoline station. The site was listed as having a historical 8,000-gallon UST storing regular gasoline, a 12,000-gallon UST storing unleaded and installed in 1978, a 10,000-gallon UST storing unleaded, a 6,000-gallon UST storing regular, and a 550-gallon waste oil UST. The site was reportedly a gasoline service station and automotive repair facility between 1969 and 2011. The LUST case at the site was closed in Jan. 2013 with the release listed as gasoline.		

2.3 LOCAL/REGIONAL ENVIRONMENTAL RECORDS

Stantec checked the following sources to obtain information pertaining to Property use and/or indications of releases that might impact the Property:

2.3.1 Local Health and Fire Department Records

Agency Name Contact Information	Finding
Custodian of Records, Los Angeles County Public Health Investigation (PHI) Via Facsimile: (323) 728-0217 January 11, 2019	A written request subject to the FOIA was submitted to the Los Angeles County Public Health Investigation to review their files regarding the Property. The information requested included file information regarding any records that indicate environmental concern at the Property. No agency records had been received at the time of this report. Pertinent information, if received, will be summarized in an addendum to the report.
City of Los Angeles Fire Department 200 N. Mail St., 17th Fl. Los Angeles, CA 90012 January 9, 2019	A written request subject to the FOIA was submitted to the Los Angeles City Fire Department of Downey, office of the City Clerk to review their files regarding the Property. The information requested included active and inactive hazardous materials file information, active/inactive UST files, and any records that indicate environmental concern at the Property. A response was received on January 14, 2019, indicating that after a thorough search, no records pursuant to the requests were identified.
City of Los Angeles Department of Building and Safety 201 N Figueroa St, Los Angeles, CA 90012	Stantec conducted a database search for building permits issued for the Property address. The records reviewed included over 150 building department records and permits issued between 1962 and 2016 to Kaiser Foundations Hospitals for the Property. The project descriptions on the permit applications ranged from minor repairs, upgrades, and modifications to major tenant improvements, remodeling and renovations. No activities related to hazardous materials or potential environmental conditions were noted in the permit applications.

2.3.2 State Environmental Department Records

Agency Name, Contact Information	Findings
Custodian of Records, Department of Toxic Substances Control Chatsworth Regional Office Via Facsimile: (818) 717-6526 January 9, 2019	A written request subject to the FOIA was submitted to the Department of Toxic Substances Control, Chatsworth Regional Office to review their files regarding the Property. The information requested included file information regarding permits, hazardous materials, waste, complaints, violations, underground or aboveground storage tanks, remedial action, and case closure documentation, or any records that indicate environmental concern at the Property. A response was received on January 10, 2019 indicating that after a thorough search, no records pursuant to the requests were identified.
Custodian of Records, Department of Toxic Substances Control Cypress Regional Office Via Facsimile: (714) 484-5318 January 9, 2019	A written request subject to the FOIA was submitted to the Department of Toxic Substances Control, Cypress Regional Office to review their files regarding the Property. The information requested included file information regarding permits, hazardous materials, waste, complaints, violations, underground or aboveground storage tanks, remedial action, and case closure documentation, or any records that indicate environmental concern at the Property. A response was received on January 10, 2019 indicating that after a thorough search, no records pursuant to the requests were identified.
Custodian of Records, Los Angeles Regional Water Quality Control Board Via e-mail: rb4-publicrecords @waterboards.ca.gov January 9, 2019	A written request subject to the FOIA was submitted to the Los Angeles Regional Water Quality Control Board to review their files regarding the Property. The information requested included file information regarding permits, hazardous materials, waste, complaints, violations, underground or aboveground storage tanks, remedial action, and case closure documentation, or any records that indicate environmental concern at the Property. A response was received on January 18, 2019 indicating that files were available for review. However, upon reviewing files at the Los Angeles RWQCB office on January 29, 2018, no records were found pertaining to the Property.

2.4 HISTORICAL RECORDS REVIEW

2.4.1 Aerial Photographs

Stantec reviewed historical aerial photographs of the Property. The general type of activity on a property and land use changes can often be discerned from the type and layout of structures visible in the photographs. However, specific elements of a facility's operation usually cannot be discerned from aerial photographs alone. The following table summarizes Stantec's observations of the reviewed historical aerial photographs. The aerial photographs are provided in **Attachment B**.

Year	Scale	Observations, Property and Adjoining Properties
1923	1" = 500'	The Property appears to be developed with a square shaped building and two small outbuildings. A driveway appears to extend onto the Property from Sunset Blvd. Adjacent and nearby properties appear to be undeveloped or dominantly contain residences. Barnsdall Park is present across Edgemont from the Property.
1928	1" = 500'	Specific structures on the Property are difficult to discern in the 1928 photograph. The adjacent property to the west appears to be undeveloped. Nearby properties appear to remain dominantly residential.
1938	1" = 500'	The Property appears to be developed, however the details are difficult to distinguish. The adjacent property to the west is undeveloped. Undeveloped portions of Barnsdall Park are present across Edgemont from the Property.
1948	1" = 500'	The Property appears to be developed with several structures including a square shaped building, a narrow rectangular structure, and three smaller buildings. The adjacent property to the west now appears to be developed. Undeveloped portions of Barnsdall Park remain across Edgemont from the Property.
1954	1" = 500'	The Property layout appears similar to the previous photograph, with five structures visible and a driveway leading onto the property from Sunset Blvd. The Kaiser Hospital has been developed across Edgemont from the Property
1964	1" = 500'	A large multi-story commercial building has been constructed at the Property. Parking areas are situated on the western and northern sides of the building. Further development has occurred at the Kaiser Los Angeles Medical Center across Edgemont to the east of the Property. Nearby properties along Sunset are now fully developed, primarily for commercial use.

Year	Scale	Observations, Property and Adjoining Properties
1972	1" = 500'	The Property is developed with the existing commercial medical building. Parking areas are visible to the north and west of the building. Kaiser developments associated with the Los Angeles Medical Center are present across Sunset to the south and across Edgemont to the east.
1985	1" = 500'	The Property and immediately surrounding land uses appear similar to the previous photograph, with the exception of a large commercial building constructed to the north of the Property.
1994	1" = 500'	The Property is fully developed with a medical building and the nearby properties along Sunset and Edgemont are developed with large commercial buildings, including Kaiser buildings of the Los Angeles Medical Center to the north, south, and east.
2005	1" = 500'	The layout of the buildings and improvements on the Property appears similar to the previous photograph.
2016	1" = 500'	The Property appears as it does currently with the two level parking lot on the north side of the medical building and the utility building to the west.

Aerial photograph source: The EDR Aerial Photo Decade Package

2.4.2 Historical City Address Directories

Stantec retained EDR to research available reverse city directories for the Property, in approximately five-year intervals, if available. EDR searched directories published by several sources between the years 1920 and 2014 for the subject Property addresses, and adjacent/adjoining addresses along Sunset Boulevard and the major cross streets. The following is a summary of Stantec's review of the address directory listings:

Street Address	Year	Property Listings
1505 Edgemont (the Property)	1967 to 1990	Variously listed as Southern California Permanente Medical Group, Kaiser Permanente Medical Care, and individual doctor's names.
1517 Edgemont	1951	Kenneth Geis
1519 Edgemont	1951	W G Black
1525 Edgemont	1929-1958	Various residents
1526 Edgemont	1962-2014	Southern California Permanente Medical Group Kaiser Permanente Medical Care Program Individual Doctor's names
1529 Edgemont	1951	Chas Hampton
1533 Edgemont	1951	Various residents
1539 Edgemont	1951	Norman Wright
1543 Edgemont	1951	Alva Leasure

Street Address	Year	Property Listings
4650 Sunset	1971 to 1986	Medical office building
4705 Sunset	1962 1976 1981	California Federal Savings and Loan
4725 Sunset	1981	Kaiser Permanente Medical Care Program
4733 Sunset	1981 1986	Kaiser Permanente Medical Care Program
4810 Sunset	1981 1986	Scientology Church of Dianetics Church of Scientology
4860 Sunset	1958 to 1990	Self Realization Church of All Religions Self Realization Fellowship Church
4867 Sunset	1958 to 1986	The Property is variously listed as Kaiser Permanente Medical Center, Southern California Permanente Medical Group, and Kaiser Foundation Hospital during this period.
4900 Sunset	1962 to 1986	Kaiser Permanente Medical Care Program
4904 Sunset	1962 1981 1986	Kaiser Permanente Medical Care Program
4918 Sunset	1924 1929 1942 1962 1981 1986	Gustav Verrier Aldo Freppoli Ralph Koehler Ivy Motel Kaiser Permanente Medical Care Program Kaiser Permanente Medical Care Program
4950 Sunset	1986	Kaiser Permanente Medical Care Program

The historical directory listings are provided in Attachment A

2.4.3 Historical Fire Insurance Maps

Fire insurance maps were developed for use by insurance companies to depict facilities, properties, and their uses for many locations throughout the United States. These maps provide information on the history of prior land use and are useful in assessing whether there may be potential environmental contamination on or near the Property. These maps, which have been periodically updated since the late 19th century, often provide valuable insight into historical Property uses. However, specific facility details on the maps can be difficult to interpret and labels and notes often contain abbreviations.

The following table summarizes Stantec's observations of the reviewed historical Sanborn maps. The historical maps are provided in **Attachment C**.

Year	Scale	Observations, Property and Adjoining Properties
1919	1" = 500'	The Property is shown to be developed with a single small dwelling at the northeast corner of the parcel. Nearby properties across Sunset Blvd. and Edgemont St. are mostly undeveloped or contain residences. An Auto Repairing shop is located at 4850 Sunset Blvd., southeast across Sunset from the Property.
1950	1" = 500'	The eastern portion of the Property adjacent to Edgemont is labeled as Auto Repairing and Gas & Oil (4901 Sunset). The middle portion of the Property (4911 Sunset) contains a building labeled as "3 Flats" and a car garage. The western portion of the property (4915 Sunset) is developed with three small buildings and a car garage. The Auto Repairing shop located at 4850 Sunset Blvd. in 1919 is no longer shown. A gasoline and oil station is shown at the intersection of Sunset and Edgemont, southeast (across Sunset) from the Property.
1957	1" = 150'	The Property appears unchanged from the 1950 map with the eastern portion still labeled as Auto Repairing and Gas & Oil. Across Edgemont, the Kaiser Foundation Hospital has been developed. The gasoline and oil station at the intersection of Sunset and Edgemont, southeast (across Sunset) from the Property is also still shown.
1966	1" = 150'	The Property has been redeveloped with a building labeled as "Clinic" in the location of the former gas station on the southeast portion of the Property. A parking garage surrounds the medical building on the northern and western sides. To the east across Edgemont, the Kaiser Foundation Hospital on the Property has expanded. To the west along the north side of Sunset, two gas stations are located at 5009 and 5025 Sunset, two blocks west of the Property.
1970	1" = 150'	The layout of the Kaiser Foundation Hospital on the Property appears similar to the 1966 map.

Map source: The EDR Certified Sanborn Map Report

2.4.4 Historical Topographic Maps

Stantec reviewed historical USGS 7.5-Minute Topographic Maps (scale 1:24,000 and 1:62,500) of the Hollywood, Quadrangle to help identify past Property usage and areas of potential environmental concern. Copies of the historical maps are provided in **Attachment C**. The following table summarizes the maps reviewed and observations.

Year	Scale	Observations, Property and Adjoining Properties
1894 1896 1898 1900 1902	1:62,500 1:62,500 1:62,500 1:62,500 1:62,500	The Property is situated within the Prospect Park area and Sunset Boulevard does not extend to the Property location. The Hollywood and Cahuenga Valley Railroad is visible to the west of the Property. No individual structures are visible on the Property. No features of environmental concern are noted on or near the Property location.
1921	1:24,000	Near the Property, Sunset Boulevard and other major streets have been developed. The map appears to show a single structure on the southeastern portion of the Property. No features of environmental concern are noted on or near the Property location.
1928	1:24,000	The 1928 map shows increased development in the site area, including the historic Hollyhock House on Olive Hill to the northeast. The Property now appears to contain a structure on the western portion of the parcel, along Sunset. A second structure is shown on the northeastern portion of the parcel, along Edgemont.
1953	1:24,000	The property is within the Los Angeles corporate boundaries and individual structures, other than landmark buildings, are not shown. A rectangular building noted as a Hospital is shown across Edgemont from the Property and the larger Lebanon Hospital is shown to the south of the Property.
1966	1:24,000	No structures are shown on the Property. The Kaiser hospital across Edgemont has expanded and consist of an L-shaped building or complex. The Barnsdall House is shown to the northeast of the Property.
1981	1:24,000	No structures are shown on the Property. No features of environmental concern are noted on or near the Property location.
2012	1:24,000	No details regarding specific structures are provided on this map version. No features of environmental concern are noted on or near the Property location.

Name of maps and source: EDR Historical Topo Map Report

2.5 ELECTRONIC DATABASES

Publicly accessible electronic databases were searched by Stantec to better understand subsurface conditions in the vicinity of the Property and identify potential sources of impacts to soil and groundwater.

2.5.1 State Water Resources Control Board - GeoTracker Database

GeoTracker is a publicly accessible database operated by the California Environmental Protection Agency State Water Resources Control Board (SWRCB). The searchable database is utilized by State and local oversight agencies to track and archive data related to releases of hazardous substances. Using GeoTracker, Stantec identified sites within approximately 1,750-foot radius (1/3 mile) of the Property having at least one reported release of a hazardous material. A summary of results is presented below.

Open Leaking Underground Storage Tank (LUST) / Cleanup Program Sites
The following provides a summary of open LUST/Cleanup Program sites identified within a 1/3-mile radius of the Site. Only one open case was located within the search area:

- An open LUST Cleanup Site identified as Shell/Tesoro (former ARCO #5025) is located at 1630 N. Vermont Avenue, approximately 1,600 feet northeast of the Property. The RWQCB approved a revised Remedial Action Plan in October 2018 to address fuel hydrocarbons in soil and groundwater at the site. Groundwater flow direction at the site is towards the east/southeast, placing the site hydraulically cross-gradient from the Property. The dissolved hydrocarbon plumes, including benzene and MTBE, extend eastward from the site, beneath Hollywood Blvd.

Closed LUST/Cleanup Program Sites
The following provides a summary of closed LUST/Cleanup Program sites identified within a 1/3-mile radius of the Site:

- A closed LUST site at the Kaiser Permanente medical center at 8467 Sunset, across Edgemont St. from the Property. This case was granted closure on April 7, 1997. The contaminants of concern were reported as diesel.

- A closed LUST case identified as Thrifty #183 is located at 5025 Sunset Boulevard, approximately 700 feet west of the Property. This case was granted closure on January 7, 2013. The contaminants of concern were listed as gasoline.

- A closed LUST case identified as Hollywood Car Wash at 4810 Hollywood Blvd. is located approximately 1,300 feet northeast of the Property. This case was granted closure on January 22, 1997. The contaminants of concern were listed as gasoline.

- A closed LUST case identified as Edgemont Hospital at 4841 Hollywood Blvd. is located approximately 1,300 feet north of the Property. This case was granted closure on July 7, 1996. The contaminants of concern were listed as gasoline.

- A closed LUST case identified as Unocal #3837 at 4905 Hollywood Blvd. is located approximately 1,250 feet north of the Property. This case was granted closure on September 8, 1997. The contaminants of concern were listed as gasoline.

- A closed LUST case identified as Hollywood Gas at 4977 Hollywood Blvd. is located approximately 1,350 feet north/northwest of the Property. This case was granted closure on January 9, 1997. The contaminants of concern were listed as gasoline.

- A closed LUST case identified as Leslie's Service Station at 5101 Fountain Ave., approximately 1,600 feet southwest of the Property. This case was granted closure on July 15, 2016. The contaminants of concern were listed as gasoline.

Permitted Underground Storage Tank
The following provides a summary of USTs permitted through the Los Angeles County Fire Department that have been identified within a 1/3-mile radius of the Site:

- Eight active USTs are located within the search radius. The nearest offsite permitted USTs are at the Kaiser Permanente Medical Center at 4867 Sunset Blvd., approximately 300 feet northeast of the Property. The next closest USTs are at two active gas stations located at 5007 and 5025 Sunset, approximately 650 feet west of the Property.

2.5.2 EnviroStor

EnviroStor is a publicly accessible database operated by the State of California Department of Toxic Substances Control (DTSC). The searchable database contains information related to sites with contamination and/or sites where the DTSC's environmental oversight has been requested or required. Stantec utilized EnviroStor to obtain information relating to identified DTSC sites located within 1,750-foot radius of the Property.

- The only site listed in EnviroStor within the search radius distance was the Children's Hospital at 4650 Sunset Boulevard. The site was listed for a tiered permit not related to contamination or site cleanup.

3.0 SITE RECONNAISSANCE

A visit to the Property and its vicinity was conducted by Laura Butler of Stantec on January 23, 2019. Stantec was accompanied by a Kaiser representative during the Property visit. Figure 2 provides information about the Property and adjoining properties and the location of potential areas of environmental concern.

3.1 SITE RECONNAISSANCE METHODOLOGY

The site reconnaissance focused on observation of current conditions and observable indications of past uses and conditions of the Property that may indicate the presence of environmental concerns. The reconnaissance of the Property was conducted by entering the building on the property, viewing representative interior areas, and by viewing exterior portions of the property including parking areas and storage/maintenance areas or structures. In general, Stantec utilized the following methodology to observe the Property:

- View the outer Property boundary as accessible by public thoroughfares.
- Visually observe accessible interior areas expected to be used by occupants or the public, maintenance and repair areas, utility areas, and a representative sample of occupied spaces, as applicable to the Property.
- View storage areas for bulk chemicals, hazardous materials, and compressed gases.

Weather conditions during the visit to the Property were clear and mostly sunny. There were no weather-related Property access restrictions encountered during the reconnaissance visit.

3.2 GENERAL DESCRIPTION AND OBSERVATIONS

The 1505 N. Edgemont medical office building has a total of seven levels with various medical departments/functions on each level. The ground level contains lobbies, registration, offices, Member Services, and the Diagnostic Breast Center. Diagnostic Imaging and X-Ray is located on the basement level. Level 1 includes the Pre-Admission Center, Social Medicine, Surgery Scheduling, and Pharmacy. Levels 2 through 5 includes departments such as Infectious Disease, Addiction Medicine, EEG Laboratory, Neurology, and Neurosurgery.

Limited parking is situated to the north of the building and is accessed from N. Edgemont Street. Electrical infrastructure, utilities, and a lower level parking area are located on the west side of the building.

Adjoining and adjacent properties are characterized by the following uses:

North: Kaiser Permanente parking structure.

DESKTOP ENVIRONMENTAL RECORDS REVIEW

1505 North Edgemont Street
Los Angeles, California
February 4, 2019

South: Sunset Blvd. and Kaiser Permanente medical building at 4900 Sunset.

East: Edgemont Street and Kaiser Permanente medical center at 4867 Sunset Blvd.

West: Los Burritos Mexican Restaurant.

.

4.0 INTERVIEWS

Stantec conducted interviews with the following individuals.

Name and Contact Information	**Relationship to Property**	**Key findings:**
Peter E. Zaragoza 323-783-7709	Kaiser Permanente General Superintendent - LAMC Capital Project Facilities Construction	During the site visit, Mr. Zaragoza stated that he was not aware of any past or current environmental conditions such as releases of hazardous materials or known contamination at the Property.
Daniel P. Weaver (323) 783-7734	Lead Engineer Kaiser Permanente LAMC	Mr. Weaver confirmed that there is no UST at the Property.

4.1 FINDINGS FROM INTERVIEW WITH PROPERTY REPRESENTATIVE

No indications of known environmental impairments or releases of hazardous materials or petroleum products at the Property were identified based on the information obtained.

5.0 SUMMARY, CONCLUSIONS, AND RECOMENDATIONS

On behalf of Kaiser Permanente (Kaiser), Stantec Consulting Services Inc. (Stantec) has completed a desktop environmental records review for the property located at 1505 N. Edgemont Street, Los Angeles, California (the "Property"). The environmental review was completed to evaluate the possible presence of environmental impacts that may have sourced from current and historical site activities, and/or operations associated with surrounding properties and facilities. Stantec understands that the intended use of the Property is continued medical facilities and infrastructure.

Stantec obtained historical sources of information to ascertain the past use of the Property and surrounding area and evaluate if past uses may have had the potential to impact environmental media beneath the Property. Governmental, regulatory, and other public records were evaluated to identify potential contributors to possible adverse environmental conditions in connection with the Property. During the review of historical records, Stantec attempted to identify uses of the Property from first developed use of the Property and that of surrounding properties, to the present. The following are conclusions from the records review.

- Prior to the current development as a medical office building, the Property was shown as developed with a small residential structure as early as 1919. By 1950, the eastern portion of the Property was a gas station and automotive repair business. The remainder of the Property contained cottages. By 1966, the Property had been redeveloped with a building labeled as a clinic with parking areas adjacent to the building. By 1970, the development layout of the Property resembled the current medical office building development. Building permits issued between 1962 and 2016 to Kaiser Foundations Hospitals were found for the Property.

- Past land uses on nearby properties that could pose an environmental threat to the Property include gas stations and/or auto repair shops at 4901, 5000, 5001, 5007, and 5025 Sunset Boulevard. The former auto repair shop and gas station listed as 4901 Sunset Boulevard corresponds to the Property.

- The Property is not listed in database sources as containing a permitted UST and the lead Kaiser engineer for the LAMC confirmed that there is no UST at the Property. The Property was identified as a past generator of hazardous waste. No records of environmental non-compliance or violations were found pertaining to the Property.

- The Property is located within the City of Los Angeles with multiple nearby listings of hazardous waste generators and sites with current or historic releases of hydrocarbons to soil and/or groundwater. Nearly all the nearby Leaking Underground Storage Tank sites have received regulatory case closure. Numerous active USTs are present at facilities in

the vicinity of the Property. Properly maintained and permitted USTs are not considered an imminent environmental threat to the Property.

5.1 RECOMMENDATIONS

Historical maps and directory listings identified nearby gas stations and/or auto repair shops located at 4901, 5000, 5001, 5007, and 5025 Sunset Boulevard were depicted as early as 1919-1923. These historical operations likely included handling of hazardous materials and petroleum products and generation of hazardous wastes, as well as possible underground leaks from UST systems. Currently, two of these locations, 5007 and 5025 Sunset Boulevard, are active gas stations. The USA Gasoline station at 5025 Sunset is also a closed LUST case.

During redevelopment of the Property, soil and soil vapor containing petroleum hydrocarbons, solvents, and other organic and inorganic contaminants could be encountered during grading, excavation of footings, underground utility installation, and other ground disturbing activities. Accordingly, Stantec recommends that a Soil Management Plan approach be implemented to address these environmental contingencies during ground disturbance and construction activities. The Soil Management Plan (SMP) would specify the roles, responsibilities, protocols, and procedures to be employed in the event that subsurface chemical impacts are indicated or encountered during redevelopment of the Property. Key functions of the SMP in the event of a discovery of subsurface impacts are to specify procedures for immediate notification to local oversight agencies, provide health and safety protocols to protect workers, site occupants, and the public, and to isolate and contain suspected impacted materials while chemical analysis of preliminary samples is conducted.

For new facilities that include occupied space, a vapor barrier is recommended if potential vapor encroachment conditions (VEC) are indicated or suspected during construction, for protection of future occupants. Such conditions could include soil impacted with volatile organic compounds (VOC) being left in place beneath the depth of ground disturbance for new construction, the presence of shallow groundwater containing VOC beneath the Property, or soil vapor migration from adjacent or nearby sites impacted with VOC. Given the proposed construction of a new medical office building at the Property, incorporation of a vapor barrier into the new building plans may be appropriate.

6.0 LIMITATIONS & CERTIFICATION

This report was prepared in accordance with the scope of work outlined in Stantec's contract and with generally accepted professional environmental consulting practices existing at the time this report was prepared and applicable to the location of the Property. It was prepared for the exclusive use of Kaiser, for the express purpose stated above. Any re-use of this report for a different purpose or by others not identified above shall be at the user's sole risk without liability to Stantec. To the extent that this report is based on information provided to Stantec by third parties, Stantec may have made efforts to verify this third party information, but Stantec cannot guarantee the completeness or accuracy of this information. No other warranties, expressed or implied are made by Stantec.

7.0 REFERENCES

California Department of Toxic Substances Control (DTSC) – Envirostor Database, 2019.

California Department of Water Resources (DWR) Bulletin 118, California's Groundwater, 2016.

California State Water Resources Control Board, Geotracker database, 2019.


Environmental Data Resources (EDR), 2019, EDR Radius Map Report, January 9, 2019.

Environmental Data Resources (EDR), 2019, EDR Historical Topo Map Report, January 9, 2019.

Environmental Data Resources (EDR), 2019, Certified Sanborn Map Report, January 9, 2019.

United States Geological Survey (USGS) 7.5-Minute Topographic Series Maps, Hollywood, California Quadrangle.

FIGURES

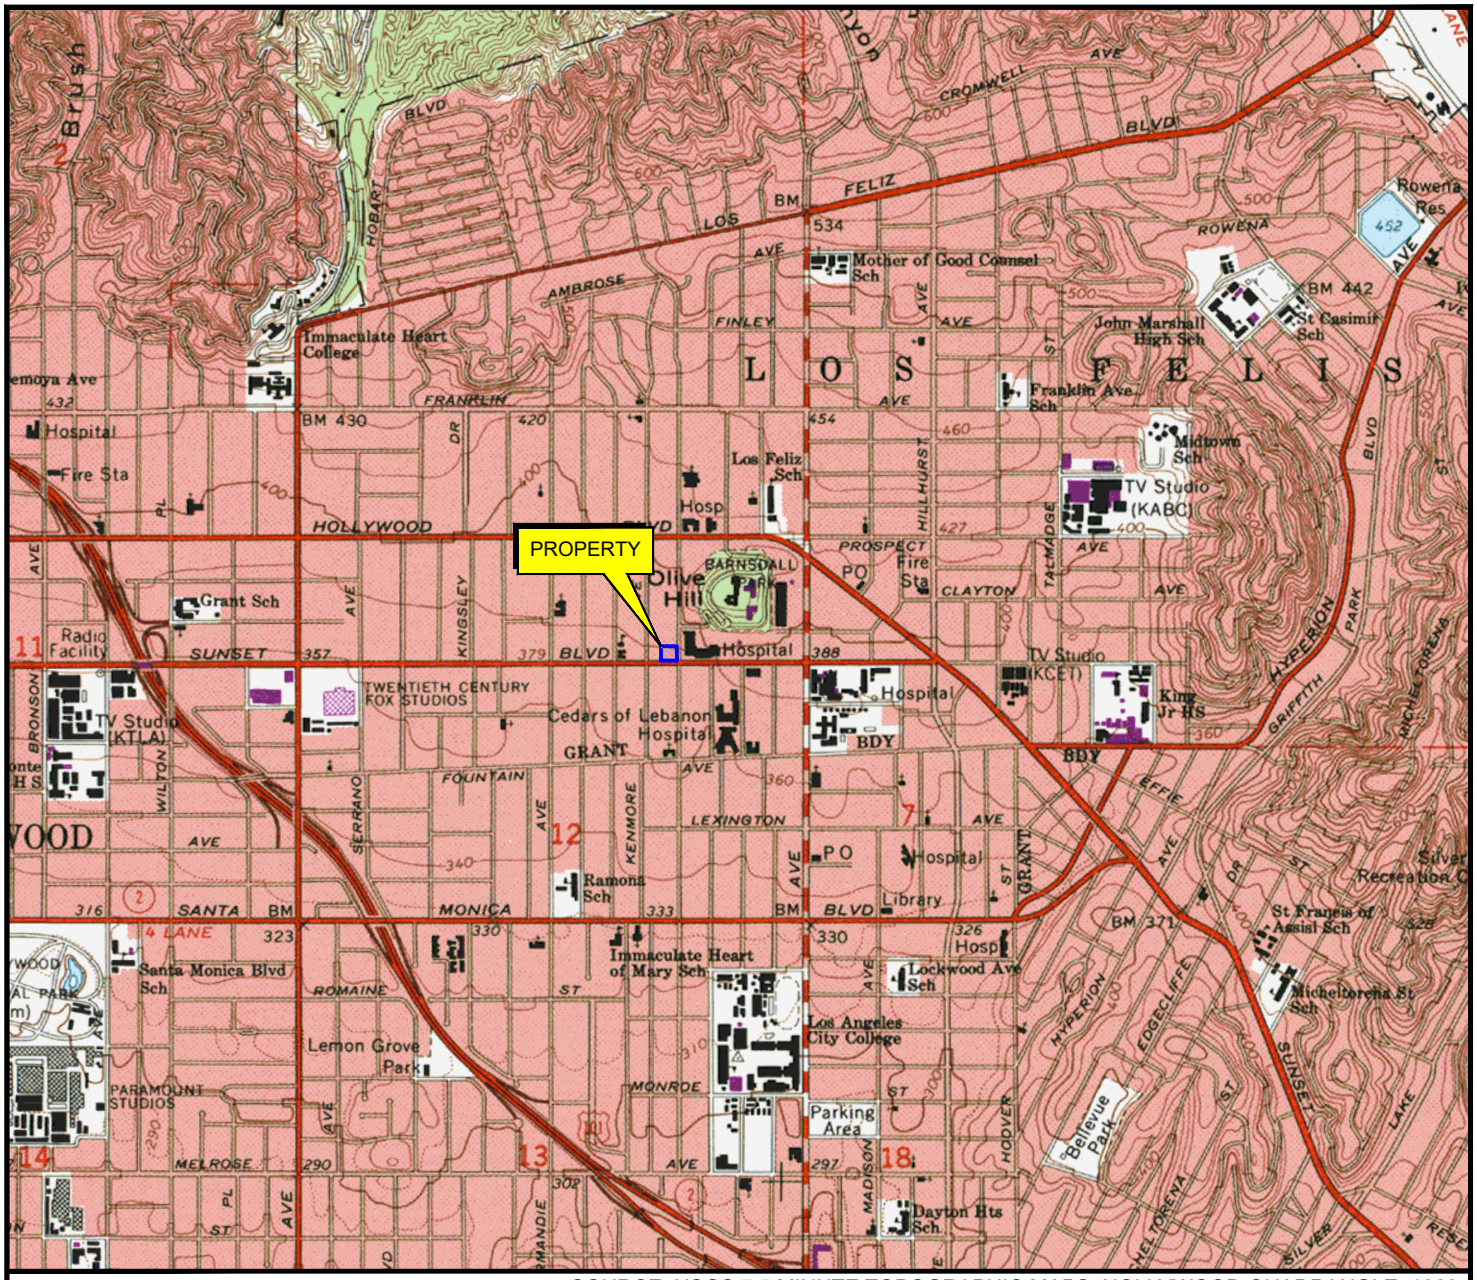

SOURCE: USGS 7.5 MINUTE TOPOGRAPHIC MAPS, HOLLYWOOD QUADRANGLE, 1966
PHOTOREVISED, 1994



N

0 2000 4000

APPROXIMATE SCALE (FEET)

Stantec
290 Conejo Ridge Avenue
Thousand Oaks, CA 91361
PHONE: (805) 230-1266 FAX: (805) 230-1277


FOR:
Kaiser Foundation Health Plan, Inc
LAMC Sunset Desktop Study
1505 North Edgemont Street,
Los Angeles, CA 90027

Property Location Map

FIGURE: 1

JOB NUMBER:	DRAWN BY:	CHECKED BY:	APPROVED BY:	DATE:
185804335.200.0001	R. Roman	L. Butler	S. Little	01/29/19

FILEPATH:E:\1858\active\185804335\03_data\cad\20190128_dwg_185804335_lamc.dwg|TRoman|Jan 30, 2019 at 8:31|Layout: F1_USGS (1505)

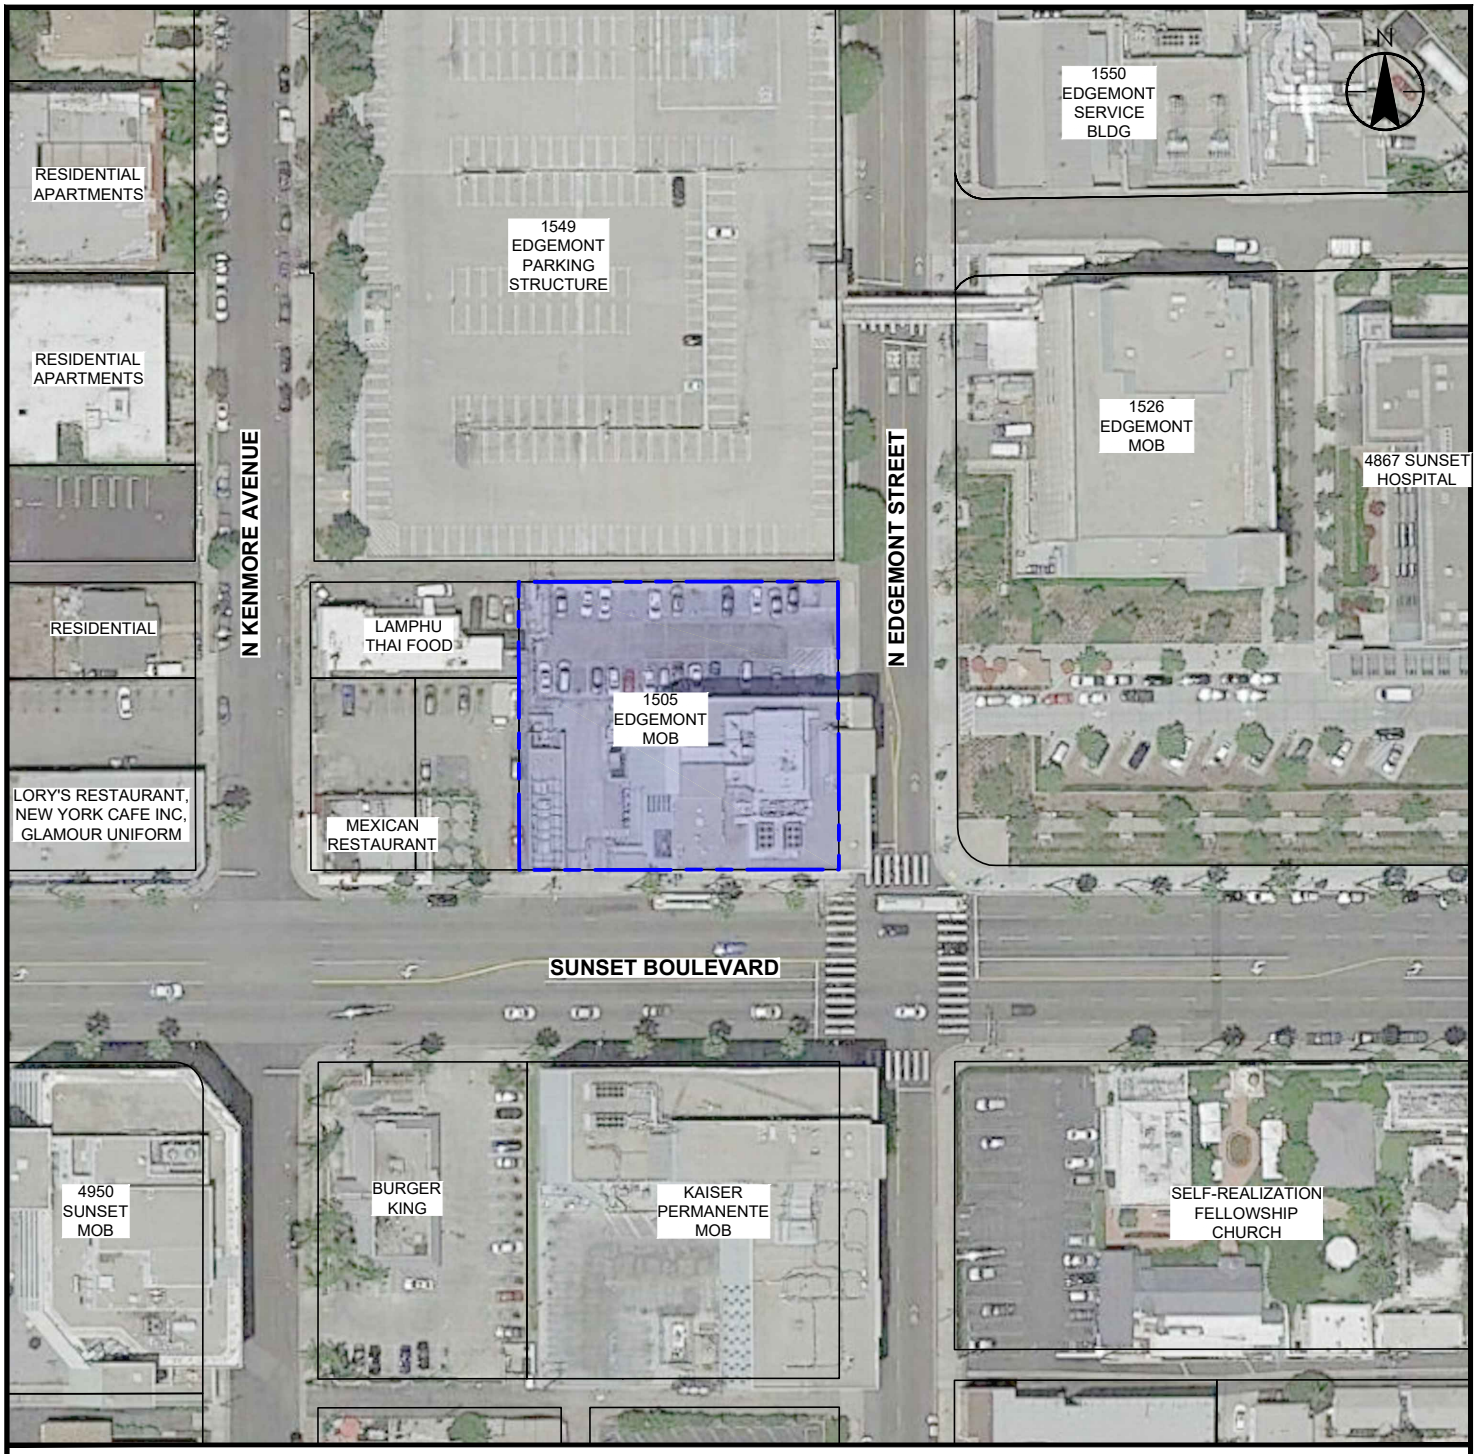

LEGEND

APPROXIMATE PROPERTY BOUNDARY

NOTES:

1. MAP REFERENCES; GOOGLE EARTH PRO AERIAL IMAGE, DATED JUNE 8, 2016.
2. COORDINATE SYSTEM; NAD 83 CALIFORNIA STATE PLANES, ZONE 5 (FT.). NOT A SURVEYED MAP, SITE FEATURES AND LOCATIONS ARE APPROXIMATE.

0 100 200

APPROXIMATE SCALE (FEET)

Stantec
290 Conejo Ridge Avenue
Thousand Oaks, CA 91361
PHONE: (805) 230-1266 FAX: (805) 230-1277

FOR:
Kaiser Foundation Health Plan, Inc
LAMC Sunset Desktop Study
1505 North Edgemont Street,
Los Angeles, CA 90027

Property Vicinity Map

FIGURE: 2

JOB NUMBER:	DRAWN BY:	CHECKED BY:	APPROVED BY:	DATE:
185804335.200.0001	R. Roman	L. Butler	S. Little	01/29/19

FILEPATH:E:\1858\active\185804335\03_data\cad\20190128_dwg_185804335_lamc.dwg|TRoman|Jan 30, 2019 at 8:42|Layout: F2_PVM (1505)

ATTACHMENT A

Sunset Campus Desktop
1505 North Edgemont Street
Los Angeles, CA 90027

Inquiry Number: 5530448.2s
January 09, 2019

The EDR Radius Map™ Report with GeoCheck®

6 Armstrong Road, 4th floor
Shelton, CT 06484
Toll Free: 800.352.0050
www.edrnet.com

TABLE OF CONTENTS

SECTION	PAGE
Executive Summary	ES1
Overview Map	2
Detail Map	3
Map Findings Summary	4
Map Findings	9
Orphan Summary	227
Government Records Searched/Data Currency Tracking	GR-1

GEOCHECK ADDENDUM

Physical Setting Source Addendum	A-1
Physical Setting Source Summary	A-2
Physical Setting Source Map	A-7
Physical Setting Source Map Findings	A-8
Physical Setting Source Records Searched	PSGR-1

Thank you for your business.
Please contact EDR at 1-800-352-0050
with any questions or comments.

Disclaimer - Copyright and Trademark Notice

This Report contains certain information obtained from a variety of public and other sources reasonably available to Environmental Data Resources, Inc. It cannot be concluded from this Report that coverage information for the target and surrounding properties does not exist from other sources. **NO WARRANTY EXPRESSED OR IMPLIED, IS MADE WHATSOEVER IN CONNECTION WITH THIS REPORT. ENVIRONMENTAL DATA RESOURCES, INC. SPECIFICALLY DISCLAIMS THE MAKING OF ANY SUCH WARRANTIES, INCLUDING WITHOUT LIMITATION, MERCHANTABILITY OR FITNESS FOR A PARTICULAR USE OR PURPOSE. ALL RISK IS ASSUMED BY THE USER. IN NO EVENT SHALL ENVIRONMENTAL DATA RESOURCES, INC. BE LIABLE TO ANYONE, WHETHER ARISING OUT OF ERRORS OR OMISSIONS, NEGLIGENCE, ACCIDENT OR ANY OTHER CAUSE, FOR ANY LOSS OF DAMAGE, INCLUDING, WITHOUT LIMITATION, SPECIAL, INCIDENTAL, CONSEQUENTIAL, OR EXEMPLARY DAMAGES. ANY LIABILITY ON THE PART OF ENVIRONMENTAL DATA RESOURCES, INC. IS STRICTLY LIMITED TO A REFUND OF THE AMOUNT PAID FOR THIS REPORT.** Purchaser accepts this Report "AS IS". Any analyses, estimates, ratings, environmental risk levels or risk codes provided in this Report are provided for illustrative purposes only, and are not intended to provide, nor should they be interpreted as providing any facts regarding, or prediction or forecast of, any environmental risk for any property. Only a Phase I Environmental Site Assessment performed by an environmental professional can provide information regarding the environmental risk for any property. Additionally, the information provided in this Report is not to be construed as legal advice.

Copyright 2018 by Environmental Data Resources, Inc. All rights reserved. Reproduction in any media or format, in whole or in part, of any report or map of Environmental Data Resources, Inc., or its affiliates, is prohibited without prior written permission.

EDR and its logos (including Sanborn and Sanborn Map) are trademarks of Environmental Data Resources, Inc. or its affiliates. All other trademarks used herein are the property of their respective owners.

EXECUTIVE SUMMARY

A search of available environmental records was conducted by Environmental Data Resources, Inc (EDR). The report was designed to assist parties seeking to meet the search requirements of EPA's Standards and Practices for All Appropriate Inquiries (40 CFR Part 312), the ASTM Standard Practice for Environmental Site Assessments (E 1527-13), the ASTM Standard Practice for Environmental Site Assessments for Forestland or Rural Property (E 2247-16), the ASTM Standard Practice for Limited Environmental Due Diligence: Transaction Screen Process (E 1528-14) or custom requirements developed for the evaluation of environmental risk associated with a parcel of real estate.

TARGET PROPERTY INFORMATION

ADDRESS

1505 NORTH EDGEMONT STREET
LOS ANGELES, CA 90027

COORDINATES

Latitude (North):	34.0984810 - 34° 5' 54.53''
Longitude (West):	118.2964980 - 118° 17' 47.39''
Universal Tranverse Mercator:	Zone 11
UTM X (Meters):	380403.0
UTM Y (Meters):	3773639.2
Elevation:	381 ft. above sea level

USGS TOPOGRAPHIC MAP ASSOCIATED WITH TARGET PROPERTY

Target Property Map:	5630741 HOLLYWOOD, CA
Version Date:	2012

AERIAL PHOTOGRAPHY IN THIS REPORT

Portions of Photo from:	20140515
Source:	USDA

MAPPED SITES SUMMARY

Target Property Address:
1505 NORTH EDGEMONT STREET
LOS ANGELES, CA 90027

Click on Map ID to see full detail.

MAP ID	SITE NAME	ADDRESS	DATABASE ACRONYMS	RELATIVE ELEVATION	DIST (ft. & mi.) DIRECTION
A1	KAISER PERMANENTE	1505 N EDGEMONT ST	FINDS		TP
A2	KAISER PERMANENTE	1505 N EDGEMONT ST	CA HAZNET		TP
A3	COVEV J A	4901 S SUNSET BLVD	EDR Hist Auto	Lower	32, 0.006, SE
A4	KAISER FOUNDATION HO	1526 N EDGEMONT ST	CA SWEEPS UST, CA FID UST	Higher	40, 0.008, East
A5	KAISER PERMANENTE	4900 W SUNSET BLVD	CA SWEEPS UST, CA FID UST	Lower	69, 0.013, SE
A6	4900 SUNSET	4900 SUNSET BLVD	RCRA-SQG	Lower	69, 0.013, SE
A7	KLEMBERGER ISAAC	4957 S SUNSET BLVD	EDR Hist Cleaner	Lower	187, 0.035, WSW
B8	SCHMITT GUSTAV	4874 S SUNSET BLVD	EDR Hist Auto	Lower	221, 0.042, ESE
B9	KAISER LAMC STAGE 2	4867 SUNSET BOULEVAR	CA LUST, CA HIST CORTESE, CA NPDES, CA CIWQS	Higher	289, 0.055, East
B10	KAISER FOUNDATION HO	4867 W SUNSET BLVD	CA SWEEPS UST, CA FID UST	Higher	289, 0.055, East
B11	KAISER FOUNDATION HO	4867 SUNSET BLVD	CA HIST UST, CA EMI	Higher	289, 0.055, East
B12	KAISER PERMANENTE LO	4867 W. SUNSET BLVD.	RCRA-LQG	Higher	289, 0.055, East
B13	KAISER FOUNDATION HO	4867 W SUNSET BLVD	CA HIST UST	Higher	289, 0.055, East
B14	KAISER PERMANENTE	4867 W SUNSET BLVD	CA UST	Higher	289, 0.055, East
15	KAISER FOUNDATION HO	1550 N EDGEMONT ST	CA SWEEPS UST, CA FID UST, CA EMI	Higher	311, 0.059, NNE
C16	KAISER PERMANENTE	4950 W SUNSET BLVD	CA UST	Lower	385, 0.073, SW
C17	HESTER J G	5001 S SUNSET BLVD	EDR Hist Auto	Lower	472, 0.089, West
C18	SWIFT RICHD	5000 S SUNSET BLVD	EDR Hist Auto	Lower	564, 0.107, WSW
D19	ADVANCED AUTO CLINIC	5007 SUNSET BLVD	CA HIST UST, CA HAZNET	Lower	566, 0.107, West
D20	ARA KESSEDJIAN	5007 W SUNSET BLVD	CA HIST UST	Lower	566, 0.107, West
D21	SUNBOA INC.	5007 SUNSET BLVD.	CA UST	Lower	566, 0.107, West
D22	ARA SHEL SERVICE	5007 SUNSET BLVD	RCRA-SQG, CA UST, CA SWEEPS UST, CA FID UST,...	Lower	566, 0.107, West
D23	KESSEDJIAN ARA	5007 SUNSET BLVD	EDR Hist Auto	Lower	566, 0.107, West
D24	ARCO STN 183	5025 W SUNSET BLVD	CA HIST UST	Lower	700, 0.133, West
D25	ARCO STATION #183 (T	5025 W SUNSET BLVD	CA SWEEPS UST, CA FID UST	Lower	700, 0.133, West
D26	THRIFTY #183	5025 SUNSET BLVD W	CA LUST, CA HIST CORTESE	Lower	700, 0.133, West
D27	ARCO STATION #183 (T	5025 W SUNSET BLVD	CA UST	Lower	700, 0.133, West
D28	BP WEST COAST PRODUC	5025 W SUNSET BLVD	RCRA-SQG	Lower	700, 0.133, West
E29	CHURCH OF SCIENTOLOG	4833 FOUNTAIN AVE	CA UST, CA SWEEPS UST	Lower	754, 0.143, SE
E30	CHURCH OF SCIENTOLOG	4833 FOUNTAIN AVE	CA FID UST	Lower	754, 0.143, SE
F31	KAISER PERMANENTE	4760 W SUNSET BLVD	CA UST, CA SWEEPS UST	Higher	811, 0.154, ESE
F32	KAISER FOUNDATION HO	4760 W SUNSET BLVD	CA FID UST	Higher	811, 0.154, ESE
G33	UNK	1404 N CATALINA ST	CA SWEEPS UST, CA FID UST	Lower	929, 0.176, SSE
G34	CHURCH OF SCIENTOLOG	1404 N CATALINA ST	CA UST	Lower	929, 0.176, SSE
F35	TEXACO INC	4747 W SUNSET BLVD	CA SWEEPS UST, CA FID UST	Higher	939, 0.178, East
F36	KAISER FOUNDATION HE	4733 W SUNSET BLVD	CA SWEEPS UST, CA FID UST	Higher	941, 0.178, East
G37	CEDARS CLEANERS	4849 FOUNTAIN AVE	CA DRYCLEANERS	Lower	1048, 0.198, SSE
H38	UNOCAL #3837 (FORMER	4900 HOLLYWOOD BLVD	CA LUST	Higher	1049, 0.199, North
H39	UNION OIL SERVICE ST	4900 HOLLYWOOD BLVD	CA HIST UST	Higher	1049, 0.199, North

MAPPED SITES SUMMARY

Target Property Address:
1505 NORTH EDGEMONT STREET
LOS ANGELES, CA 90027

Click on Map ID to see full detail.

MAP ID	SITE NAME	ADDRESS	DATABASE ACRONYMS	RELATIVE ELEVATION	DIST (ft. & mi.) DIRECTION
H40	SERVICE STATION 3837	4900 W HOLLYWOOD BLV	CA LUST, CA SWEEPS UST, CA HIST UST, CA FID UST,...	Higher	1049, 0.199, North
I41	THRIFTY DRY CLEANERS	4970 HOLLYWOOD BLVD	CA DRYCLEANERS	Higher	1131, 0.214, NNW
I42	THRIFTY CLEANERS	4970 HOLLYWOOD BLVD	RCRA-SQG, FINDS, ECHO, CA DRYCLEANERS, CA EMI, CA..	Higher	1131, 0.214, NNW
J43	HOLLYWOOD CAR WASH	4810 HOLLYWOOD BLVD	CA LUST, CA HIST UST	Higher	1164, 0.220, NNE
J44	EVI ENTERPRISES CORP	4810 HOLLYWOOD BLVD	CA SWEEPS UST, CA FID UST	Higher	1164, 0.220, NNE
J45	HOLLYWOOD CAR WASH	4810 HOLLYWOOD BLVD	CA LUST, CA HIST UST, CA HIST CORTESE	Higher	1164, 0.220, NNE
K46	RITE AID NO 5435	1533 N VERMONT AVE	RCRA-SQG, FINDS, ECHO	Higher	1170, 0.222, ENE
J47	BARNSDALL PARK	4800 HOLLYWOOD BLVD	RCRA-SQG, FINDS, ECHO	Higher	1179, 0.223, NNE
H48	SHELL OIL CO (FORMER	4905 HOLLYWOOD BLVD	CA LUST, CA HIST CORTESE	Higher	1180, 0.223, North
L49	KAISER PERMANENTE	1515 N. VERMONT AVEN	RCRA-LQG	Higher	1198, 0.227, East
L50	KAISER PERMANENTE RE	1515 N VERMONT LEVEL	RCRA NonGen / NLR, FINDS, ECHO	Higher	1198, 0.227, East
L51	KAISER MEDICAL CENTE	1515 N VERMONT AVE	CA SWEEPS UST, CA FID UST	Higher	1198, 0.227, East
J52	MTA - BARNSDALL PARK	4800 HOLLYWOOD BLVD	CA CPS-SLIC, CA HAZNET	Higher	1213, 0.230, NNE
K53	KAISER FOUND HOSPITA	4730 BARNSDALE AVE	CA SWEEPS UST, CA FID UST	Higher	1231, 0.233, East
K54	KAISER FOUNDATION HO	4730 BARNSDALL AVE	CA UST	Higher	1231, 0.233, East
I55	HOLLYWOOD GAS (FORME	4977 HOLLYWOOD BLVD	CA LUST, CA SWEEPS UST, CA HIST CORTESE	Higher	1239, 0.235, NNW
I56	RAFIK KAZARYAN C/O H	4977 HOLLYWOOD BLVD	CA FID UST	Higher	1239, 0.235, NNW
I57	BARGAIN GAS	4977 HOLLYWOOD BLVD	CA HIST UST	Higher	1239, 0.235, NNW
H58	EDGEMONT HOSPITAL	4841 HOLLYWOOD BLVD	CA LUST	Higher	1240, 0.235, North
H59	EDGEMONT HOSPITAL	4841 HOLLYWOOD	CA LUST, CA HIST CORTESE	Higher	1240, 0.235, North
H60	HEALTH INDUSTRIES OF	4841 HOLLYWOOD BLVD	CA SWEEPS UST, CA FID UST	Higher	1240, 0.235, North
K61	LAUR METALS CO	1601 N VERMONT AVE	CA SWRCY	Higher	1394, 0.264, ENE
62	LESLIE'S SERVICE STA	5101 FOUNTAIN AVE.	CA LUST	Lower	1598, 0.303, SW
63	QUEEN OF ANGELS HOLL	1300 N VERMONT AVE	RCRA-LQG, CA LUST, FINDS, ECHO, CA HAZNET, CA...	Lower	1613, 0.305, ESE
M64	ARCO #5025	1630 VERMONT AVE N	CA LUST	Higher	1630, 0.309, ENE
M65	ARCO #5025	1630 VERMONT	CA HIST CORTESE	Higher	1630, 0.309, ENE
M66	SHELL/TESORO (FORMER	1630 VERMONT AVE N	CA LUST, CA HAZNET	Higher	1630, 0.309, ENE
N67	CHILDREN'S HOSPITAL	4650 SUNSET BOULEVAR	RCRA-LQG, CA ENVIROSTOR, CA HIST UST, CA FID UST,...	Higher	1657, 0.314, East
O68	PACIFIC BELL	1255 N VERMONT	RCRA-SQG, CA LUST, CA UST, CA SWEEPS UST, CA HIST...	Lower	1775, 0.336, SE
O69	76 PRODUCTS STATION	1270 VERMONT AVE N	CA LUST, CA HIST CORTESE	Lower	1797, 0.340, SE
N70	CHILDRENS HOSPITAL	4560 SUNSET BLVD W	CA LUST	Higher	1885, 0.357, East
N71	CHILDRENS HOSPITAL	4560 SUNSET	CA HIST CORTESE	Higher	1885, 0.357, East
72	RAMONA PRIMARY SITE	HOBART BOULEVARD/FOU	CA ENVIROSTOR, CA SCH	Lower	2408, 0.456, WSW
73	MARSHALL NEW PRIMARY	LEXINGTON AVE/WESTMO	CA ENVIROSTOR, CA SCH	Lower	3074, 0.582, SE
74	BELMONT/HOLLYWOOD NO	LA MIRADA AVENUE/SER	CA ENVIROSTOR, CA SCH	Lower	3195, 0.605, WSW
75	RAMONA NEW PC AKA BO	SANTA MONICA BOULEVA	CA ENVIROSTOR, CA SCH	Lower	3213, 0.609, SSW
76	DELUXE LABORATORIES	1377 N. SERRANO AVEN	RCRA-LQG, CA ENVIROSTOR, CA CPS-SLIC, CA HIST UST,...	Lower	3236, 0.613, WSW
77	QUANTITY PHOTO'S, IN	5432 HOLLYWOOD BOULE	CA ENVIROSTOR	Higher	3630, 0.688, WNW
78	CENTRAL REGION MIDDL	FOUNTAIN AVENUE/SERR	CA ENVIROSTOR, CA SCH	Lower	3769, 0.714, WSW

MAPPED SITES SUMMARY

Target Property Address:
1505 NORTH EDGEMONT STREET
LOS ANGELES, CA 90027

Click on Map ID to see full detail.

MAP ID	SITE NAME	ADDRESS	DATABASE ACRONYMS	RELATIVE ELEVATION	DIST (ft. & mi.) DIRECTION
P79	RAMONA PRIMARY SITE	KINGSLEY DRIVE/ROMAI	CA ENVIROSTOR, CA SCH	Lower	3947, 0.748, SSW
P80	BELMONT/HOLLYWOOD NO	HARVARD BOULEVARD/RO	CA ENVIROSTOR, CA SCH	Lower	4055, 0.768, SSW
81	BELMONT/HOLLYWOOD NO	LEMON GROVE AVENUE/K	CA ENVIROSTOR, CA SCH	Lower	4623, 0.876, SSW
Q82	RAMONA PRIMARY SITE	OXFORD AVENUE/ROMAIN	CA ENVIROSTOR, CA SCH	Lower	4706, 0.891, SW
Q83	RAMONA PRIMARY SITE	OXFORD AVENUE/ROMAIN	CA ENVIROSTOR, CA SCH	Lower	4706, 0.891, SW
84	HOLLYWOOD NEW CONTIN	HARVARD BLVD/LEMON G	CA ENVIROSTOR, CA SCH	Lower	4822, 0.913, SSW
85	BELMONT/HOLLYWOOD NO	WILLOWBROOK AVE/HOOV	CA ENVIROSTOR, CA SCH	Lower	4941, 0.936, SE
86	PROPOSED CFA RESTAUR	1011 N. WESTERN AVEN	CA ENVIROSTOR, CA VCP	Lower	5104, 0.967, SW
87	SANTA MONICA/VINE PR	LA MIRADA AVE/LEXING	CA ENVIROSTOR, CA SCH	Lower	5200, 0.985, WSW

EXECUTIVE SUMMARY

TARGET PROPERTY SEARCH RESULTS

The target property was identified in the following records. For more information on this property see page 9 of the attached EDR Radius Map report:

Site	Database(s)	EPA ID
KAISER PERMANENTE 1505 N EDGEMONT ST LOS ANGELES, CA 90027	FINDS Registry ID:: 110065436344	N/A
KAISER PERMANENTE 1505 N EDGEMONT ST LOS ANGELES, CA 90027	CA HAZNET GEPAID: CAL923573625	N/A

DATABASES WITH NO MAPPED SITES

No mapped sites were found in EDR's search of available ("reasonably ascertainable ") government records either on the target property or within the search radius around the target property for the following databases:

STANDARD ENVIRONMENTAL RECORDS

Federal NPL site list

NPL ---------- National Priority List
Proposed NPL ---------- Proposed National Priority List Sites
NPL LIENS ---------- Federal Superfund Liens

Federal Delisted NPL site list

Delisted NPL ---------- National Priority List Deletions

Federal CERCLIS list

FEDERAL FACILITY ---------- Federal Facility Site Information listing
SEMS ---------- Superfund Enterprise Management System

Federal CERCLIS NFRAP site list

SEMS-ARCHIVE ---------- Superfund Enterprise Management System Archive

Federal RCRA CORRACTS facilities list

CORRACTS ---------- Corrective Action Report

Federal RCRA non-CORRACTS TSD facilities list

RCRA-TSDF ---------- RCRA - Treatment, Storage and Disposal

EXECUTIVE SUMMARY

Federal RCRA generators list

RCRA-CESQG ---------- RCRA - Conditionally Exempt Small Quantity Generator

Federal institutional controls / engineering controls registries

LUCIS ---------- Land Use Control Information System
US ENG CONTROLS ---------- Engineering Controls Sites List
US INST CONTROL ---------- Sites with Institutional Controls

Federal ERNS list

ERNS ---------- Emergency Response Notification System

State- and tribal - equivalent NPL

CA RESPONSE ---------- State Response Sites

State and tribal landfill and/or solid waste disposal site lists

CA SWF/LF ---------- Solid Waste Information System

State and tribal leaking storage tank lists

INDIAN LUST ---------- Leaking Underground Storage Tanks on Indian Land

State and tribal registered storage tank lists

FEMA UST ---------- Underground Storage Tank Listing
CA AST ---------- Aboveground Petroleum Storage Tank Facilities
INDIAN UST ---------- Underground Storage Tanks on Indian Land

State and tribal voluntary cleanup sites

INDIAN VCP ---------- Voluntary Cleanup Priority Listing

State and tribal Brownfields sites

CA BROWNFIELDS ---------- Considered Brownfieds Sites Listing

ADDITIONAL ENVIRONMENTAL RECORDS

Local Brownfield lists

US BROWNFIELDS ---------- A Listing of Brownfields Sites

Local Lists of Landfill / Solid Waste Disposal Sites

CA WMUDS/SWAT ---------- Waste Management Unit Database
CA HAULERS ---------- Registered Waste Tire Haulers Listing
INDIAN ODI ---------- Report on the Status of Open Dumps on Indian Lands
DEBRIS REGION 9 ---------- Torres Martinez Reservation Illegal Dump Site Locations
ODI ---------- Open Dump Inventory

IHS OPEN DUMPS ---------- Open Dumps on Indian Land

Local Lists of Hazardous waste / Contaminated Sites

CA AOCONCERN ---------- Key Areas of Concerns in Los Angeles County
US HIST CDL ---------- Delisted National Clandestine Laboratory Register
CA HIST Cal-Sites ---------- Historical Calsites Database
CA CDL ---------- Clandestine Drug Labs
CA CERS HAZ WASTE ---------- CERS HAZ WASTE
CA Toxic Pits ---------- Toxic Pits Cleanup Act Sites
US CDL ---------- National Clandestine Laboratory Register

Local Lists of Registered Storage Tanks

CA CERS TANKS ---------- California Environmental Reporting System (CERS) Tanks

Local Land Records

CA LIENS ---------- Environmental Liens Listing
LIENS 2 ---------- CERCLA Lien Information
CA DEED ---------- Deed Restriction Listing

Records of Emergency Release Reports

HMIRS ---------- Hazardous Materials Information Reporting System
CA CHMIRS ---------- California Hazardous Material Incident Report System
CA LDS ---------- Land Disposal Sites Listing
CA MCS ---------- Military Cleanup Sites Listing
CA SPILLS 90 ---------- SPILLS 90 data from FirstSearch

Other Ascertainable Records

FUDS ---------- Formerly Used Defense Sites
DOD ---------- Department of Defense Sites
SCRD DRYCLEANERS ---------- State Coalition for Remediation of Drycleaners Listing
US FIN ASSUR ---------- Financial Assurance Information
EPA WATCH LIST ---------- EPA WATCH LIST
2020 COR ACTION ---------- 2020 Corrective Action Program List
TSCA ---------- Toxic Substances Control Act
TRIS ---------- Toxic Chemical Release Inventory System
SSTS ---------- Section 7 Tracking Systems
ROD ---------- Records Of Decision
RMP ---------- Risk Management Plans
RAATS ---------- RCRA Administrative Action Tracking System
PRP ---------- Potentially Responsible Parties
PADS ---------- PCB Activity Database System
FTTS ---------- FIFRA/ TSCA Tracking System - FIFRA (Federal Insecticide, Fungicide, & Rodenticide Act)/TSCA (Toxic Substances Control Act)
MLTS ---------- Material Licensing Tracking System
COAL ASH DOE ---------- Steam-Electric Plant Operation Data
COAL ASH EPA ---------- Coal Combustion Residues Surface Impoundments List
PCB TRANSFORMER ---------- PCB Transformer Registration Database
RADINFO ---------- Radiation Information Database
HIST FTTS ---------- FIFRA/TSCA Tracking System Administrative Case Listing
DOT OPS ---------- Incident and Accident Data

CONSENT Superfund (CERCLA) Consent Decrees
INDIAN RESERV Indian Reservations
FUSRAP Formerly Utilized Sites Remedial Action Program
UMTRA Uranium Mill Tailings Sites
LEAD SMELTERS Lead Smelter Sites
US AIRS Aerometric Information Retrieval System Facility Subsystem
US MINES Mines Master Index File
ABANDONED MINES Abandoned Mines
DOCKET HWC Hazardous Waste Compliance Docket Listing
UXO Unexploded Ordnance Sites
FUELS PROGRAM EPA Fuels Program Registered Listing
CA BOND EXP. PLAN Bond Expenditure Plan
CA Cortese "Cortese" Hazardous Waste & Substances Sites List
CA CUPA Listings CUPA Resources List
CA ENF Enforcement Action Listing
CA Financial Assurance Financial Assurance Information Listing
CA ICE ICE
CA LOS ANGELES CO. HMS HMS: Street Number List
CA HWP EnviroStor Permitted Facilities Listing
CA HWT Registered Hazardous Waste Transporter Database
CA MINES Mines Site Location Listing
CA MWMP Medical Waste Management Program Listing
CA PEST LIC Pesticide Regulation Licenses Listing
CA PROC Certified Processors Database
CA Notify 65 Proposition 65 Records
CA UIC UIC Listing
CA WASTEWATER PITS Oil Wastewater Pits Listing
CA WDS Waste Discharge System
CA CERS CERS
CA WIP Well Investigation Program Case List
CA NON-CASE INFO NON-CASE INFO (GEOTRACKER)
CA MILITARY PRIV SITES MILITARY PRIV SITES (GEOTRACKER)
CA WDR Waste Discharge Requirements Listing
CA PROD WATER PONDS PROD WATER PONDS (GEOTRACKER)
CA SAMPLING POINT SAMPLING POINT (GEOTRACKER)
CA OTHER OIL GAS OTHER OIL & GAS (GEOTRACKER)
CA PROJECT PROJECT (GEOTRACKER)
CA WELL STIM PROJ Well Stimulation Project (GEOTRACKER)
CA UIC GEO UIC GEO (GEOTRACKER)

EDR HIGH RISK HISTORICAL RECORDS

EDR Exclusive Records

EDR MGP EDR Proprietary Manufactured Gas Plants

EDR RECOVERED GOVERNMENT ARCHIVES

Exclusive Recovered Govt. Archives

CA RGA LF Recovered Government Archive Solid Waste Facilities List
CA RGA LUST Recovered Government Archive Leaking Underground Storage Tank

SURROUNDING SITES: SEARCH RESULTS

Surrounding sites were identified in the following databases.

EXECUTIVE SUMMARY

Elevations have been determined from the USGS Digital Elevation Model and should be evaluated on a relative (not an absolute) basis. Relative elevation information between sites of close proximity should be field verified. Sites with an elevation equal to or higher than the target property have been differentiated below from sites with an elevation lower than the target property.
Page numbers and map identification numbers refer to the EDR Radius Map report where detailed data on individual sites can be reviewed.

Sites listed in ***bold italics*** are in multiple databases.

Unmappable (orphan) sites are not considered in the foregoing analysis.

STANDARD ENVIRONMENTAL RECORDS

Federal RCRA generators list

RCRA-LQG: RCRAInfo is EPA's comprehensive information system, providing access to data supporting the Resource Conservation and Recovery Act (RCRA) of 1976 and the Hazardous and Solid Waste Amendments (HSWA) of 1984. The database includes selective information on sites which generate, transport, store, treat and/or dispose of hazardous waste as defined by the Resource Conservation and Recovery Act (RCRA). Large quantity generators (LQGs) generate over 1,000 kilograms (kg) of hazardous waste, or over 1 kg of acutely hazardous waste per month.

A review of the RCRA-LQG list, as provided by EDR, and dated 03/01/2018 has revealed that there are 2 RCRA-LQG sites within approximately 0.25 miles of the target property.

Equal/Higher Elevation	Address	Direction / Distance	Map ID	Page
KAISER PERMANENTE LO EPA ID:: CAD981396591	4867 W. SUNSET BLVD.	E 0 - 1/8 (0.055 mi.)	B12	23
KAISER PERMANENTE EPA ID:: CAD981396658	1515 N. VERMONT AVEN	E 1/8 - 1/4 (0.227 mi.)	L49	82

RCRA-SQG: RCRAInfo is EPA's comprehensive information system, providing access to data supporting the Resource Conservation and Recovery Act (RCRA) of 1976 and the Hazardous and Solid Waste Amendments (HSWA) of 1984. The database includes selective information on sites which generate, transport, store, treat and/or dispose of hazardous waste as defined by the Resource Conservation and Recovery Act (RCRA). Small quantity generators (SQGs) generate between 100 kg and 1,000 kg of hazardous waste per month.

A review of the RCRA-SQG list, as provided by EDR, and dated 03/01/2018 has revealed that there are 6 RCRA-SQG sites within approximately 0.25 miles of the target property.

Equal/Higher Elevation	Address	Direction / Distance	Map ID	Page
THRIFTY CLEANERS EPA ID:: CAD982446650	***4970 HOLLYWOOD BLVD***	***NNW 1/8 - 1/4 (0.214 mi.)***	***I42***	***67***
RITE AID NO 5435 EPA ID:: CA0000228510	***1533 N VERMONT AVE***	***ENE 1/8 - 1/4 (0.222 mi.)***	***K46***	***76***
BARNSDALL PARK EPA ID:: CAD981988033	***4800 HOLLYWOOD BLVD***	***NNE 1/8 - 1/4 (0.223 mi.)***	***J47***	***78***

Lower Elevation	Address	Direction / Distance	Map ID	Page
4900 SUNSET	4900 SUNSET BLVD	SE 0 - 1/8 (0.013 mi.)	A6	12

EPA ID:: CAD982008047				
ARA SHEL SERVICE	***5007 SUNSET BLVD***	***W 0 - 1/8 (0.107 mi.)***	***D22***	***37***
EPA ID:: CAD982518037				
BP WEST COAST PRODUC	5025 W SUNSET BLVD	W 1/8 - 1/4 (0.133 mi.)	D28	54
EPA ID:: CAR000224592				

State- and tribal - equivalent CERCLIS

CA ENVIROSTOR: The Department of Toxic Substances Control's (DTSC's) Site Mitigation and Brownfields Reuse Program's (SMBRP's) EnviroStor database identifes sites that have known contamination or sites for which there may be reasons to investigate further. The database includes the following site types: Federal Superfund sites (National Priorities List (NPL)); State Response, including Military Facilities and State Superfund; Voluntary Cleanup; and School sites. EnviroStor provides similar information to the information that was available in CalSites, and provides additional site information, including, but not limited to, identification of formerly-contaminated properties that have been released for reuse, properties where environmental deed restrictions have been recorded to prevent inappropriate land uses, and risk characterization information that is used to assess potential impacts to public health and the environment at contaminated sites.

A review of the CA ENVIROSTOR list, as provided by EDR, and dated 10/29/2018 has revealed that there are 17 CA ENVIROSTOR sites within approximately 1 mile of the target property.

Equal/Higher Elevation	Address	Direction / Distance	Map ID	Page
CHILDREN'S HOSPITAL	***4650 SUNSET BOULEVAR***	***E 1/4 - 1/2 (0.314 mi.)***	***N67***	***121***
Facility Id: 71002816				
Status: Refer: Other Agency				
QUANTITY PHOTO'S, IN	5432 HOLLYWOOD BOULE	WNW 1/2 - 1 (0.688 mi.)	77	192
Facility Id: 71003286				
Status: Refer: Other Agency				

Lower Elevation	Address	Direction / Distance	Map ID	Page
RAMONA PRIMARY SITE	***HOBART BOULEVARD/FOU***	***WSW 1/4 - 1/2 (0.456 mi.)***	***72***	***161***
Facility Id: 19820083				
Status: Inactive - Withdrawn				
MARSHALL NEW PRIMARY	***LEXINGTON AVE/WESTMO***	***SE 1/2 - 1 (0.582 mi.)***	***73***	***163***
Facility Id: 19650016				
Status: No Further Action				
BELMONT/HOLLYWOOD NO	***LA MIRADA AVENUE/SER***	***WSW 1/2 - 1 (0.605 mi.)***	***74***	***166***
Facility Id: 19880049				
Status: Inactive - Needs Evaluation				
RAMONA NEW PC AKA BO	***SANTA MONICA BOULEVA***	***SSW 1/2 - 1 (0.609 mi.)***	***75***	***169***
Facility Id: 19790003				
Status: No Further Action				
DELUXE LABORATORIES	***1377 N. SERRANO AVEN***	***WSW 1/2 - 1 (0.613 mi.)***	***76***	***173***
Facility Id: 60001863				
Status: Refer: 1248 Local Agency				
CENTRAL REGION MIDDL	***FOUNTAIN AVENUE/SERR***	***WSW 1/2 - 1 (0.714 mi.)***	***78***	***193***
Facility Id: 60000058				

Status: Inactive - Action Required

RAMONA PRIMARY SITE	***KINGSLEY DRIVE/ROMAI***	***SSW 1/2 - 1 (0.748 mi.)***	***P79***	***196***
Facility Id: 19880045				
Status: Inactive - Withdrawn				
BELMONT/HOLLYWOOD NO	***HARVARD BOULEVARD/RO***	***SSW 1/2 - 1 (0.768 mi.)***	***P80***	***199***
Facility Id: 19880048				
Status: Inactive - Needs Evaluation				
BELMONT/HOLLYWOOD NO	***LEMON GROVE AVENUE/K***	***SSW 1/2 - 1 (0.876 mi.)***	***81***	***202***
Facility Id: 19880050				
Status: Inactive - Needs Evaluation				
RAMONA PRIMARY SITE	***OXFORD AVENUE/ROMAIN***	***SW 1/2 - 1 (0.891 mi.)***	***Q82***	***204***
Facility Id: 19880046				
Status: Inactive - Withdrawn				
RAMONA PRIMARY SITE	***OXFORD AVENUE/ROMAIN***	***SW 1/2 - 1 (0.891 mi.)***	***Q83***	***207***
Facility Id: 19880070				
Status: Inactive - Withdrawn				
HOLLYWOOD NEW CONTIN	***HARVARD BLVD/LEMON G***	***SSW 1/2 - 1 (0.913 mi.)***	***84***	***209***
Facility Id: 19880039				
Status: Inactive - Withdrawn				
BELMONT/HOLLYWOOD NO	***WILLOWBROOK AVE/HOOV***	***SE 1/2 - 1 (0.936 mi.)***	***85***	***212***
Facility Id: 19800042				
Status: Inactive - Needs Evaluation				
PROPOSED CFA RESTAUR	***1011 N. WESTERN AVEN***	***SW 1/2 - 1 (0.967 mi.)***	***86***	***215***
Facility Id: 60002458				
Status: Active				
SANTA MONICA/VINE PR	***LA MIRADA AVE/LEXING***	***WSW 1/2 - 1 (0.985 mi.)***	***87***	***221***
Facility Id: 19880059				
Facility Id: 19880060				
Status: Inactive - Withdrawn				

State and tribal leaking storage tank lists

CA LUST: Leaking Underground Storage Tank (LUST) Sites included in GeoTracker. GeoTracker is the Water Boards data management system for sites that impact, or have the potential to impact, water quality in California, with emphasis on groundwater.

A review of the CA LUST list, as provided by EDR, has revealed that there are 17 CA LUST sites within approximately 0.5 miles of the target property.

Equal/Higher Elevation	Address	Direction / Distance	Map ID	Page
KAISER LAMC STAGE 2	***4867 SUNSET BOULEVAR***	***E 0 - 1/8 (0.055 mi.)***	***B9***	***17***
Database: LUST, Date of Government Version: 09/10/2018				
Database: LUST REG 4, Date of Government Version: 09/07/2004				
Status: Completed - Case Closed				
Facility Id: 900270034				
Status: Case Closed				
Global Id: T0603700734				
Global ID: T0603700734				
UNOCAL #3837 (FORMER	4900 HOLLYWOOD BLVD	N 1/8 - 1/4 (0.199 mi.)	H38	61
Database: LUST, Date of Government Version: 09/10/2018				

Status: Completed - Case Closed
Global Id: T0603700733

SERVICE STATION 3837 ***4900 W HOLLYWOOD BLV*** ***N 1/8 - 1/4 (0.199 mi.)*** ***H40*** ***62***
Database: LUST REG 4, Date of Government Version: 09/07/2004
Facility Id: 900270025
Status: Case Closed
Global ID: T0603700733

HOLLYWOOD CAR WASH ***4810 HOLLYWOOD BLVD*** ***NNE 1/8 - 1/4 (0.220 mi.)*** ***J43*** ***71***
Database: LUST REG 4, Date of Government Version: 09/07/2004
Facility Id: 900270052
Status: Case Closed
Global ID: T0603700736

HOLLYWOOD CAR WASH ***4810 HOLLYWOOD BLVD*** ***NNE 1/8 - 1/4 (0.220 mi.)*** ***J45*** ***74***
Database: LUST, Date of Government Version: 09/10/2018
Status: Completed - Case Closed
Global Id: T0603700736

SHELL OIL CO (FORMER ***4905 HOLLYWOOD BLVD*** ***N 1/8 - 1/4 (0.223 mi.)*** ***H48*** ***80***
Database: LUST, Date of Government Version: 09/10/2018
Database: LUST REG 4, Date of Government Version: 09/07/2004
Status: Completed - Case Closed
Facility Id: 900270189
Status: Case Closed
Global Id: T0603700747
Global ID: T0603700747

HOLLYWOOD GAS (FORME ***4977 HOLLYWOOD BLVD*** ***NNW 1/8 - 1/4 (0.235 mi.)*** ***I55*** ***92***
Database: LUST, Date of Government Version: 09/10/2018
Database: LUST REG 4, Date of Government Version: 09/07/2004
Status: Completed - Case Closed
Facility Id: 900270116
Status: Case Closed
Global Id: T0603700741
Global ID: T0603700741

EDGEMONT HOSPITAL 4841 HOLLYWOOD BLVD N 1/8 - 1/4 (0.235 mi.) H58 97
Database: LUST REG 4, Date of Government Version: 09/07/2004
Facility Id: 900270089
Status: Case Closed
Global ID: T0603700738

EDGEMONT HOSPITAL ***4841 HOLLYWOOD*** ***N 1/8 - 1/4 (0.235 mi.)*** ***H59*** ***98***
Database: LUST, Date of Government Version: 09/10/2018
Status: Completed - Case Closed
Global Id: T0603700738

ARCO #5025 1630 VERMONT AVE N ENE 1/4 - 1/2 (0.309 mi.) M64 109
Database: LUST REG 4, Date of Government Version: 09/07/2004
Facility Id: 900270134
Status: Post remedial action monitoring
Global ID: T0603700743

SHELL/TESORO (FORMER ***1630 VERMONT AVE N*** ***ENE 1/4 - 1/2 (0.309 mi.)*** ***M66*** ***111***
Database: LUST, Date of Government Version: 09/10/2018
Status: Open - Verification Monitoring
Global Id: T0603700743

CHILDRENS HOSPITAL 4560 SUNSET BLVD W E 1/4 - 1/2 (0.357 mi.) N70 158
Database: LUST, Date of Government Version: 09/10/2018
Database: LUST REG 4, Date of Government Version: 09/07/2004

Status: Completed - Case Closed
Facility Id: 900270125
Status: Case Closed
Global Id: T0603700742
Global ID: T0603700742

Lower Elevation	Address	Direction / Distance	Map ID	Page
THRIFTY #183	***5025 SUNSET BLVD W***	***W 1/8 - 1/4 (0.133 mi.)***	***D26***	***44***
Database: LUST, Date of Government Version: 09/10/2018 Database: LUST REG 4, Date of Government Version: 09/07/2004 Status: Completed - Case Closed Facility Id: 900270061 Status: Remediation Plan Global Id: T0603700737 Global ID: T0603700737				
LESLIE'S SERVICE STA	5101 FOUNTAIN AVE.	SW 1/4 - 1/2 (0.303 mi.)	62	100
Database: LUST, Date of Government Version: 09/10/2018 Status: Completed - Case Closed Global Id: T0603708995				
QUEEN OF ANGELS HOLL	***1300 N VERMONT AVE***	***ESE 1/4 - 1/2 (0.305 mi.)***	***63***	***103***
Database: LUST, Date of Government Version: 09/10/2018 Status: Completed - Case Closed Global Id: T0603769055				
PACIFIC BELL	***1255 N VERMONT***	***SE 1/4 - 1/2 (0.336 mi.)***	***O68***	***149***
Database: LUST, Date of Government Version: 09/10/2018 Database: LUST REG 4, Date of Government Version: 09/07/2004 Status: Completed - Case Closed Facility Id: 900290152 Status: Case Closed Global Id: T0603700778 Global ID: T0603700778				
76 PRODUCTS STATION	***1270 VERMONT AVE N***	***SE 1/4 - 1/2 (0.340 mi.)***	***O69***	***156***
Database: LUST, Date of Government Version: 09/10/2018 Database: LUST REG 4, Date of Government Version: 09/07/2004 Status: Completed - Case Closed Facility Id: 900290089 Status: Case Closed Global Id: T0603700771 Global ID: T0603700771				

CA CPS-SLIC: Cleanup Program Sites (CPS; also known as Site Cleanups [SC] and formerly known as Spills, Leaks, Investigations, and Cleanups [SLIC] sites) included in GeoTracker. GeoTracker is the Water Boards data management system for sites that impact, or have the potential to impact, water quality in California, with emphasis on groundwater.

A review of the CA CPS-SLIC list, as provided by EDR, has revealed that there is 1 CA CPS-SLIC site within approximately 0.5 miles of the target property.

Equal/Higher Elevation	Address	Direction / Distance	Map ID	Page
MTA - BARNSDALL PARK	***4800 HOLLYWOOD BLVD***	***NNE 1/8 - 1/4 (0.230 mi.)***	***J52***	***89***
Database: SLIC REG 4, Date of Government Version: 11/17/2004 Database: CPS-SLIC, Date of Government Version: 09/10/2018				

Facility Status: Completed - Case Closed
Facility Status: No further action required
Global Id: SL2049T1734

State and tribal registered storage tank lists

CA UST: The Underground Storage Tank database contains registered USTs. USTs are regulated under Subtitle I of the Resource Conservation and Recovery Act (RCRA). The data come from the State Water Resources Control Board's Hazardous Substance Storage Container Database.

A review of the CA UST list, as provided by EDR, has revealed that there are 9 CA UST sites within approximately 0.25 miles of the target property.

Equal/Higher Elevation	Address	Direction / Distance	Map ID	Page
KAISER PERMANENTE Database: UST, Date of Government Version: 09/10/2018 Facility Id: 23706 Facility Id: FA0015222	4867 W SUNSET BLVD	E 0 - 1/8 (0.055 mi.)	B14	30
KAISER PERMANENTE Database: UST, Date of Government Version: 09/10/2018 Facility Id: FA-003-2259 Facility Id: 24064	***4760 W SUNSET BLVD***	***ESE 1/8 - 1/4 (0.154 mi.)***	***F31***	***56***
KAISER FOUNDATION HO Database: UST, Date of Government Version: 09/10/2018 Facility Id: 25222	4730 BARNSDALL AVE	E 1/8 - 1/4 (0.233 mi.)	K54	92

Lower Elevation	Address	Direction / Distance	Map ID	Page
KAISER PERMANENTE Database: UST, Date of Government Version: 09/10/2018 Facility Id: FA0013421	4950 W SUNSET BLVD	SW 0 - 1/8 (0.073 mi.)	C16	34
SUNBOA INC. Database: UST, Date of Government Version: 09/10/2018 Facility Id: FA0002439	5007 SUNSET BLVD.	W 0 - 1/8 (0.107 mi.)	D21	37
ARA SHEL SERVICE Database: UST, Date of Government Version: 09/10/2018 Facility Id: 25233 Facility Id: FA0002439	***5007 SUNSET BLVD***	***W 0 - 1/8 (0.107 mi.)***	***D22***	***37***
ARCO STATION #183 (T Database: UST, Date of Government Version: 09/10/2018 Facility Id: 25235	5025 W SUNSET BLVD	W 1/8 - 1/4 (0.133 mi.)	D27	53
CHURCH OF SCIENTOLOG Database: UST, Date of Government Version: 09/10/2018 Facility Id: 25228	***4833 FOUNTAIN AVE***	***SE 1/8 - 1/4 (0.143 mi.)***	***E29***	***55***
CHURCH OF SCIENTOLOG Database: UST, Date of Government Version: 09/10/2018 Facility Id: 24944	1404 N CATALINA ST	SSE 1/8 - 1/4 (0.176 mi.)	G34	58

EXECUTIVE SUMMARY

ADDITIONAL ENVIRONMENTAL RECORDS

Local Lists of Landfill / Solid Waste Disposal Sites

CA SWRCY: A listing of recycling facilities in California.

A review of the CA SWRCY list, as provided by EDR, and dated 09/10/2018 has revealed that there is 1 CA SWRCY site within approximately 0.5 miles of the target property.

Equal/Higher Elevation	Address	Direction / Distance	Map ID	Page
LAUR METALS CO Cert Id: RC4139	1601 N VERMONT AVE	ENE 1/4 - 1/2 (0.264 mi.)	K61	100

Local Lists of Registered Storage Tanks

CA SWEEPS UST: Statewide Environmental Evaluation and Planning System. This underground storage tank listing was updated and maintained by a company contacted by the SWRCB in the early 1990's. The listing is no longer updated or maintained. The local agency is the contact for more information on a site on the SWEEPS list.

A review of the CA SWEEPS UST list, as provided by EDR, and dated 06/01/1994 has revealed that there are 17 CA SWEEPS UST sites within approximately 0.25 miles of the target property.

Equal/Higher Elevation	Address	Direction / Distance	Map ID	Page
KAISER FOUNDATION HO Comp Number: 7444	***1526 N EDGEMONT ST***	***E 0 - 1/8 (0.008 mi.)***	***A4***	***11***
KAISER FOUNDATION HO Status: A Tank Status: A Comp Number: 5411	***4867 W SUNSET BLVD***	***E 0 - 1/8 (0.055 mi.)***	***B10***	***21***
KAISER FOUNDATION HO Comp Number: 6092	***1550 N EDGEMONT ST***	***NNE 0 - 1/8 (0.059 mi.)***	***15***	***30***
KAISER PERMANENTE Status: A Comp Number: 6089	***4760 W SUNSET BLVD***	***ESE 1/8 - 1/4 (0.154 mi.)***	***F31***	***56***
TEXACO INC Comp Number: 7081	***4747 W SUNSET BLVD***	***E 1/8 - 1/4 (0.178 mi.)***	***F35***	***58***
KAISER FOUNDATION HE Comp Number: 6069	***4733 W SUNSET BLVD***	***E 1/8 - 1/4 (0.178 mi.)***	***F36***	***59***
SERVICE STATION 3837 Comp Number: 1343	***4900 W HOLLYWOOD BLV***	***N 1/8 - 1/4 (0.199 mi.)***	***H40***	***62***
EVI ENTERPRISES CORP Comp Number: 4023	***4810 HOLLYWOOD BLVD***	***NNE 1/8 - 1/4 (0.220 mi.)***	***J44***	***73***
KAISER MEDICAL CENTE Comp Number: 6632	***1515 N VERMONT AVE***	***E 1/8 - 1/4 (0.227 mi.)***	***L51***	***88***
KAISER FOUND HOSPITA Status: A	***4730 BARNSDALE AVE***	***E 1/8 - 1/4 (0.233 mi.)***	***K53***	***91***

Comp Number: 7916

HOLLYWOOD GAS (FORME	***4977 HOLLYWOOD BLVD***	***NNW 1/8 - 1/4 (0.235 mi.)***	***I55***	***92***
Status: A Comp Number: 1805				
HEALTH INDUSTRIES OF	***4841 HOLLYWOOD BLVD***	***N 1/8 - 1/4 (0.235 mi.)***	***H60***	***99***
Comp Number: 5665				

Lower Elevation	Address	Direction / Distance	Map ID	Page
KAISER PERMANENTE	***4900 W SUNSET BLVD***	***SE 0 - 1/8 (0.013 mi.)***	***A5***	***12***
Comp Number: 6637				
ARA SHEL SERVICE	***5007 SUNSET BLVD***	***W 0 - 1/8 (0.107 mi.)***	***D22***	***37***
Status: A Tank Status: A Comp Number: 1940				
ARCO STATION #183 (T	***5025 W SUNSET BLVD***	***W 1/8 - 1/4 (0.133 mi.)***	***D25***	***42***
Status: A Tank Status: A Comp Number: 58				
CHURCH OF SCIENTOLOG	***4833 FOUNTAIN AVE***	***SE 1/8 - 1/4 (0.143 mi.)***	***E29***	***55***
Status: A Comp Number: 6514				
UNK	***1404 N CATALINA ST***	***SSE 1/8 - 1/4 (0.176 mi.)***	***G33***	***57***
Status: A Comp Number: 7889				

CA HIST UST: Historical UST Registered Database.

A review of the CA HIST UST list, as provided by EDR, and dated 10/15/1990 has revealed that there are 10 CA HIST UST sites within approximately 0.25 miles of the target property.

Equal/Higher Elevation	Address	Direction / Distance	Map ID	Page
KAISER FOUNDATION HO	***4867 SUNSET BLVD***	***E 0 - 1/8 (0.055 mi.)***	***B11***	***22***
KAISER FOUNDATION HO	4867 W SUNSET BLVD	E 0 - 1/8 (0.055 mi.)	B13	29
Facility Id: 00000029174				
UNION OIL SERVICE ST	4900 HOLLYWOOD BLVD	N 1/8 - 1/4 (0.199 mi.)	H39	62
Facility Id: 00000056007				
SERVICE STATION 3837	***4900 W HOLLYWOOD BLV***	***N 1/8 - 1/4 (0.199 mi.)***	***H40***	***62***
Facility Id: 00000018969				
HOLLYWOOD CAR WASH	***4810 HOLLYWOOD BLVD***	***NNE 1/8 - 1/4 (0.220 mi.)***	***J43***	***71***
HOLLYWOOD CAR WASH	***4810 HOLLYWOOD BLVD***	***NNE 1/8 - 1/4 (0.220 mi.)***	***J45***	***74***
Facility Id: 00000068373				
BARGAIN GAS	4977 HOLLYWOOD BLVD	NNW 1/8 - 1/4 (0.235 mi.)	I57	96
Facility Id: 00000029480				

Lower Elevation	Address	Direction / Distance	Map ID	Page
ADVANCED AUTO CLINIC	***5007 SUNSET BLVD***	***W 0 - 1/8 (0.107 mi.)***	***D19***	***35***
ARA KESSEDJIAN	5007 W SUNSET BLVD	W 0 - 1/8 (0.107 mi.)	D20	36

Facility Id: 00000034123				
ARCO STN 183 Facility Id: 00000000545	5025 W SUNSET BLVD	W 1/8 - 1/4 (0.133 mi.)	D24	41

CA FID UST: The Facility Inventory Database contains active and inactive underground storage tank locations. The source is the State Water Resource Control Board.

A review of the CA FID UST list, as provided by EDR, and dated 10/31/1994 has revealed that there are 17 CA FID UST sites within approximately 0.25 miles of the target property.

Equal/Higher Elevation	Address	Direction / Distance	Map ID	Page
KAISER FOUNDATION HO Facility Id: 19007367 Status: I	***1526 N EDGEMONT ST***	***E 0 - 1/8 (0.008 mi.)***	***A4***	***11***
KAISER FOUNDATION HO Facility Id: 19001966 Status: A	***4867 W SUNSET BLVD***	***E 0 - 1/8 (0.055 mi.)***	***B10***	***21***
KAISER FOUNDATION HO Facility Id: 19054483 Status: I	***1550 N EDGEMONT ST***	***NNE 0 - 1/8 (0.059 mi.)***	***15***	***30***
KAISER FOUNDATION HO Facility Id: 19014615 Status: A	4760 W SUNSET BLVD	ESE 1/8 - 1/4 (0.154 mi.)	F32	57
TEXACO INC Facility Id: 19020449 Status: I	***4747 W SUNSET BLVD***	***E 1/8 - 1/4 (0.178 mi.)***	***F35***	***58***
KAISER FOUNDATION HE Facility Id: 19054480 Status: I	***4733 W SUNSET BLVD***	***E 1/8 - 1/4 (0.178 mi.)***	***F36***	***59***
SERVICE STATION 3837 Facility Id: 19002130 Status: I	***4900 W HOLLYWOOD BLV***	***N 1/8 - 1/4 (0.199 mi.)***	***H40***	***62***
EVI ENTERPRISES CORP Facility Id: 19002726 Status: I	***4810 HOLLYWOOD BLVD***	***NNE 1/8 - 1/4 (0.220 mi.)***	***J44***	***73***
KAISER MEDICAL CENTE Facility Id: 19017705 Status: I	***1515 N VERMONT AVE***	***E 1/8 - 1/4 (0.227 mi.)***	***L51***	***88***
KAISER FOUND HOSPITA Facility Id: 19054682 Status: I	***4730 BARNSDALE AVE***	***E 1/8 - 1/4 (0.233 mi.)***	***K53***	***91***
RAFIK KAZARYAN C/O H Facility Id: 19016212 Status: I	4977 HOLLYWOOD BLVD	NNW 1/8 - 1/4 (0.235 mi.)	I56	95
HEALTH INDUSTRIES OF Facility Id: 19003046 Status: I	***4841 HOLLYWOOD BLVD***	***N 1/8 - 1/4 (0.235 mi.)***	***H60***	***99***

Lower Elevation	Address	Direction / Distance	Map ID	Page
KAISER PERMANENTE	***4900 W SUNSET BLVD***	***SE 0 - 1/8 (0.013 mi.)***	***A5***	***12***

Facility Id: 19004448 Status: I				
ARA SHEL SERVICE Facility Id: 19034305 Status: A	***5007 SUNSET BLVD***	***W 0 - 1/8 (0.107 mi.)***	***D22***	***37***
ARCO STATION #183 (T Facility Id: 19008529 Status: A	***5025 W SUNSET BLVD***	***W 1/8 - 1/4 (0.133 mi.)***	***D25***	***42***
CHURCH OF SCIENTOLOG Facility Id: 19056260 Status: A	4833 FOUNTAIN AVE	SE 1/8 - 1/4 (0.143 mi.)	E30	56
UNK Facility Id: 19026228 Status: A	***1404 N CATALINA ST***	***SSE 1/8 - 1/4 (0.176 mi.)***	***G33***	***57***

Other Ascertainable Records

RCRA NonGen / NLR: RCRAInfo is EPA's comprehensive information system, providing access to data supporting the Resource Conservation and Recovery Act (RCRA) of 1976 and the Hazardous and Solid Waste Amendments (HSWA) of 1984. The database includes selective information on sites which generate, transport, store, treat and/or dispose of hazardous waste as defined by the Resource Conservation and Recovery Act (RCRA). Non-Generators do not presently generate hazardous waste.

A review of the RCRA NonGen / NLR list, as provided by EDR, and dated 03/01/2018 has revealed that there is 1 RCRA NonGen / NLR site within approximately 0.25 miles of the target property.

Equal/Higher Elevation	Address	Direction / Distance	Map ID	Page
KAISER PERMANENTE RE EPA ID:: CAD982025850	***1515 N VERMONT LEVEL***	***E 1/8 - 1/4 (0.227 mi.)***	***L50***	***86***

CA DRYCLEANERS: A list of drycleaner related facilities that have EPA ID numbers. These are facilities with certain SIC codes: power laundries, family and commercial; garment pressing and cleaners' agents; linen supply; coin-operated laundries and cleaning; drycleaning plants except rugs; carpet and upholster cleaning; industrial launderers; laundry and garment services.

A review of the CA DRYCLEANERS list, as provided by EDR, has revealed that there are 3 CA DRYCLEANERS sites within approximately 0.25 miles of the target property.

Equal/Higher Elevation	Address	Direction / Distance	Map ID	Page
THRIFTY DRY CLEANERS Database: DRYCLEAN SOUTH COAST, Date of Government Version: 10/04/2018	4970 HOLLYWOOD BLVD	NNW 1/8 - 1/4 (0.214 mi.)	I41	66
THRIFTY CLEANERS Database: DRYCLEANERS, Date of Government Version: 08/30/2018 EPA Id: CAD982446650	***4970 HOLLYWOOD BLVD***	***NNW 1/8 - 1/4 (0.214 mi.)***	***I42***	***67***

Lower Elevation	Address	Direction / Distance	Map ID	Page
CEDARS CLEANERS Database: DRYCLEAN SOUTH COAST, Date of Government Version: 10/04/2018	4849 FOUNTAIN AVE	SSE 1/8 - 1/4 (0.198 mi.)	G37	60

CA HIST CORTESE: The sites for the list are designated by the State Water Resource Control Board [LUST], the Integrated Waste Board [SWF/LS], and the Department of Toxic Substances Control [CALSITES]. This listing is no longer updated by the state agency.

A review of the CA HIST CORTESE list, as provided by EDR, and dated 04/01/2001 has revealed that there are 11 CA HIST CORTESE sites within approximately 0.5 miles of the target property.

Equal/Higher Elevation	Address	Direction / Distance	Map ID	Page
KAISER LAMC STAGE 2 Reg Id: 900270034	***4867 SUNSET BOULEVAR***	***E 0 - 1/8 (0.055 mi.)***	***B9***	***17***
SERVICE STATION 3837 Reg Id: 900270025	***4900 W HOLLYWOOD BLV***	***N 1/8 - 1/4 (0.199 mi.)***	***H40***	***62***
HOLLYWOOD CAR WASH Reg Id: 900270052	***4810 HOLLYWOOD BLVD***	***NNE 1/8 - 1/4 (0.220 mi.)***	***J45***	***74***
SHELL OIL CO (FORMER Reg Id: 900270189	***4905 HOLLYWOOD BLVD***	***N 1/8 - 1/4 (0.223 mi.)***	***H48***	***80***
HOLLYWOOD GAS (FORME Reg Id: 900270116	***4977 HOLLYWOOD BLVD***	***NNW 1/8 - 1/4 (0.235 mi.)***	***I55***	***92***
EDGEMONT HOSPITAL Reg Id: 900270089	***4841 HOLLYWOOD***	***N 1/8 - 1/4 (0.235 mi.)***	***H59***	***98***
ARCO #5025 Reg Id: 900270134	1630 VERMONT	ENE 1/4 - 1/2 (0.309 mi.)	M65	111
CHILDRENS HOSPITAL Reg Id: 900270125	4560 SUNSET	E 1/4 - 1/2 (0.357 mi.)	N71	160

Lower Elevation	Address	Direction / Distance	Map ID	Page
THRIFTY #183 Reg Id: 900270061	***5025 SUNSET BLVD W***	***W 1/8 - 1/4 (0.133 mi.)***	***D26***	***44***
PACIFIC BELL Reg Id: 900290152	***1255 N VERMONT***	***SE 1/4 - 1/2 (0.336 mi.)***	***O68***	***149***
76 PRODUCTS STATION Reg Id: 900290089	***1270 VERMONT AVE N***	***SE 1/4 - 1/2 (0.340 mi.)***	***O69***	***156***

EDR HIGH RISK HISTORICAL RECORDS

EDR Exclusive Records

EDR Hist Auto: EDR has searched selected national collections of business directories and has collected listings of potential gas station/filling station/service station sites that were available to EDR researchers. EDR's review was limited to those categories of sources that might, in EDR's opinion, include gas station/filling station/service station establishments. The categories reviewed included, but were not limited to gas, gas station, gasoline station, filling station, auto, automobile repair, auto service station, service station, etc. This database falls within a category of information EDR classifies as "High Risk Historical Records", or HRHR. EDR's HRHR effort presents unique and sometimes proprietary data about past sites and operations that typically create environmental concerns, but may not show up in current government records searches.

A review of the EDR Hist Auto list, as provided by EDR, has revealed that there are 5 EDR Hist Auto

sites within approximately 0.125 miles of the target property.

Lower Elevation	Address	Direction / Distance	Map ID	Page
COVEV J A	4901 S SUNSET BLVD	SE 0 - 1/8 (0.006 mi.)	A3	11
SCHMITT GUSTAV	4874 S SUNSET BLVD	ESE 0 - 1/8 (0.042 mi.)	B8	16
HESTER J G	5001 S SUNSET BLVD	W 0 - 1/8 (0.089 mi.)	C17	34
SWIFT RICHD	5000 S SUNSET BLVD	WSW 0 - 1/8 (0.107 mi.)	C18	35
KESSEDJIAN ARA	5007 SUNSET BLVD	W 0 - 1/8 (0.107 mi.)	D23	40

EDR Hist Cleaner: EDR has searched selected national collections of business directories and has collected listings of potential dry cleaner sites that were available to EDR researchers. EDR's review was limited to those categories of sources that might, in EDR's opinion, include dry cleaning establishments. The categories reviewed included, but were not limited to dry cleaners, cleaners, laundry, laundromat, cleaning/laundry, wash & dry etc. This database falls within a category of information EDR classifies as "High Risk Historical Records", or HRHR. EDR's HRHR effort presents unique and sometimes proprietary data about past sites and operations that typically create environmental concerns, but may not show up in current government records searches.

A review of the EDR Hist Cleaner list, as provided by EDR, has revealed that there is 1 EDR Hist Cleaner site within approximately 0.125 miles of the target property.


Lower Elevation	Address	Direction / Distance	Map ID	Page
KLEMBERGER ISAAC	4957 S SUNSET BLVD	WSW 0 - 1/8 (0.035 mi.)	A7	16

EXECUTIVE SUMMARY

Due to poor or inadequate address information, the following sites were not mapped. Count: 1 records.

Site Name	Database(s)
SOUTHERN CALIFORNIA DISPOSAL	CA SWF/LF

OVERVIEW MAP - 5530448.2S

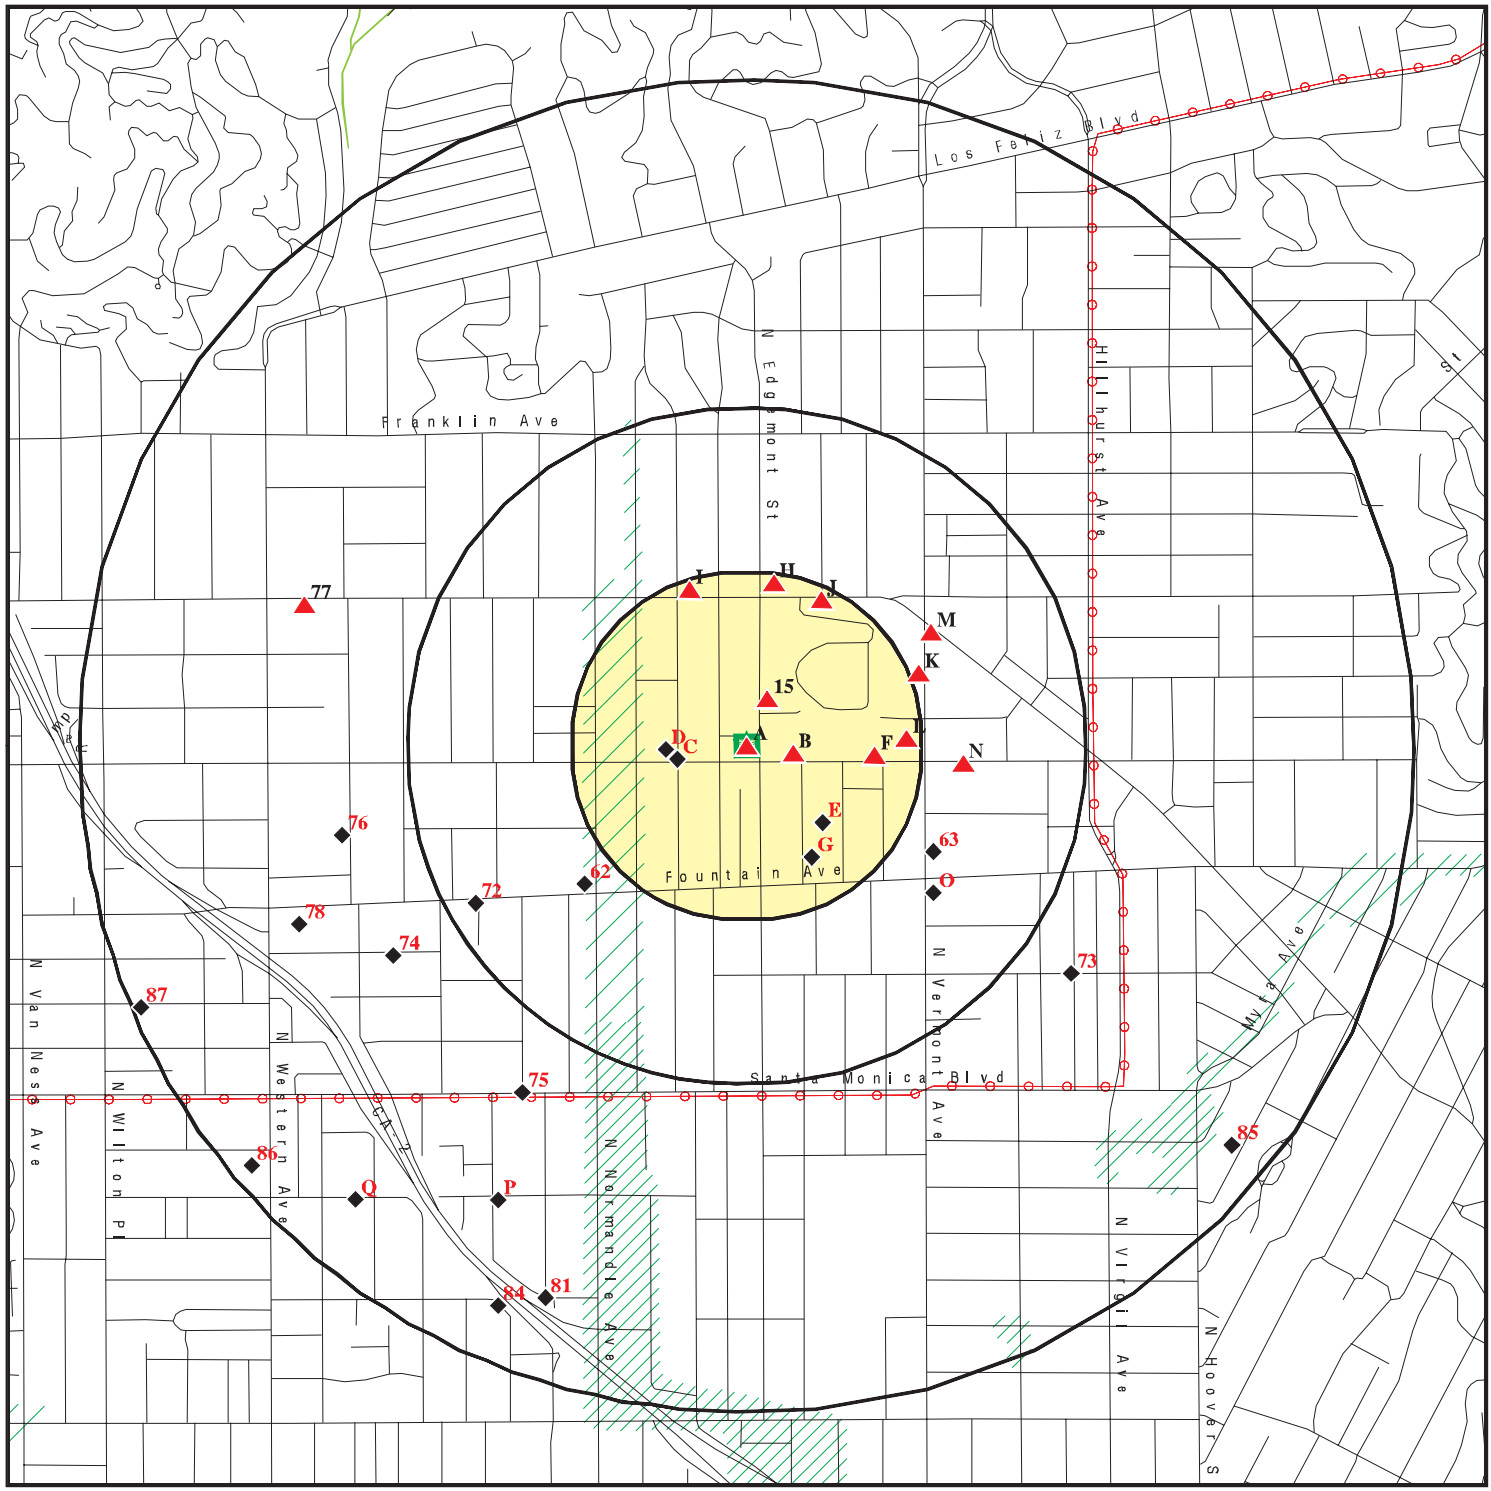

0 1/4 1/2 1 Miles


- Target Property
- Sites at elevations higher than or equal to the target property
- Sites at elevations lower than the target property
- Manufactured Gas Plants
- National Priority List Sites
- Dept. Defense Sites
- Indian Reservations BIA
- Power transmission lines
- 100-year flood zone
- 500-year flood zone
- National Wetland Inventory
- State Wetlands
- Areas of Concern

This report includes Interactive Map Layers to display and/or hide map information. The legend includes only those icons for the default map view.

SITE NAME: Sunset Campus Desktop ADDRESS: 1505 North Edgemont Street Los Angeles CA 90027 LAT/LONG: 34.098481 / 118.296498	CLIENT: Stantec CONTACT: Laura Butler INQUIRY #: 5530448.2s DATE: January 09, 2019 3:51 pm

Copyright © 2019 EDR, Inc. © 2015 TomTom Rel. 2015.

DETAIL MAP - 5530448.2S

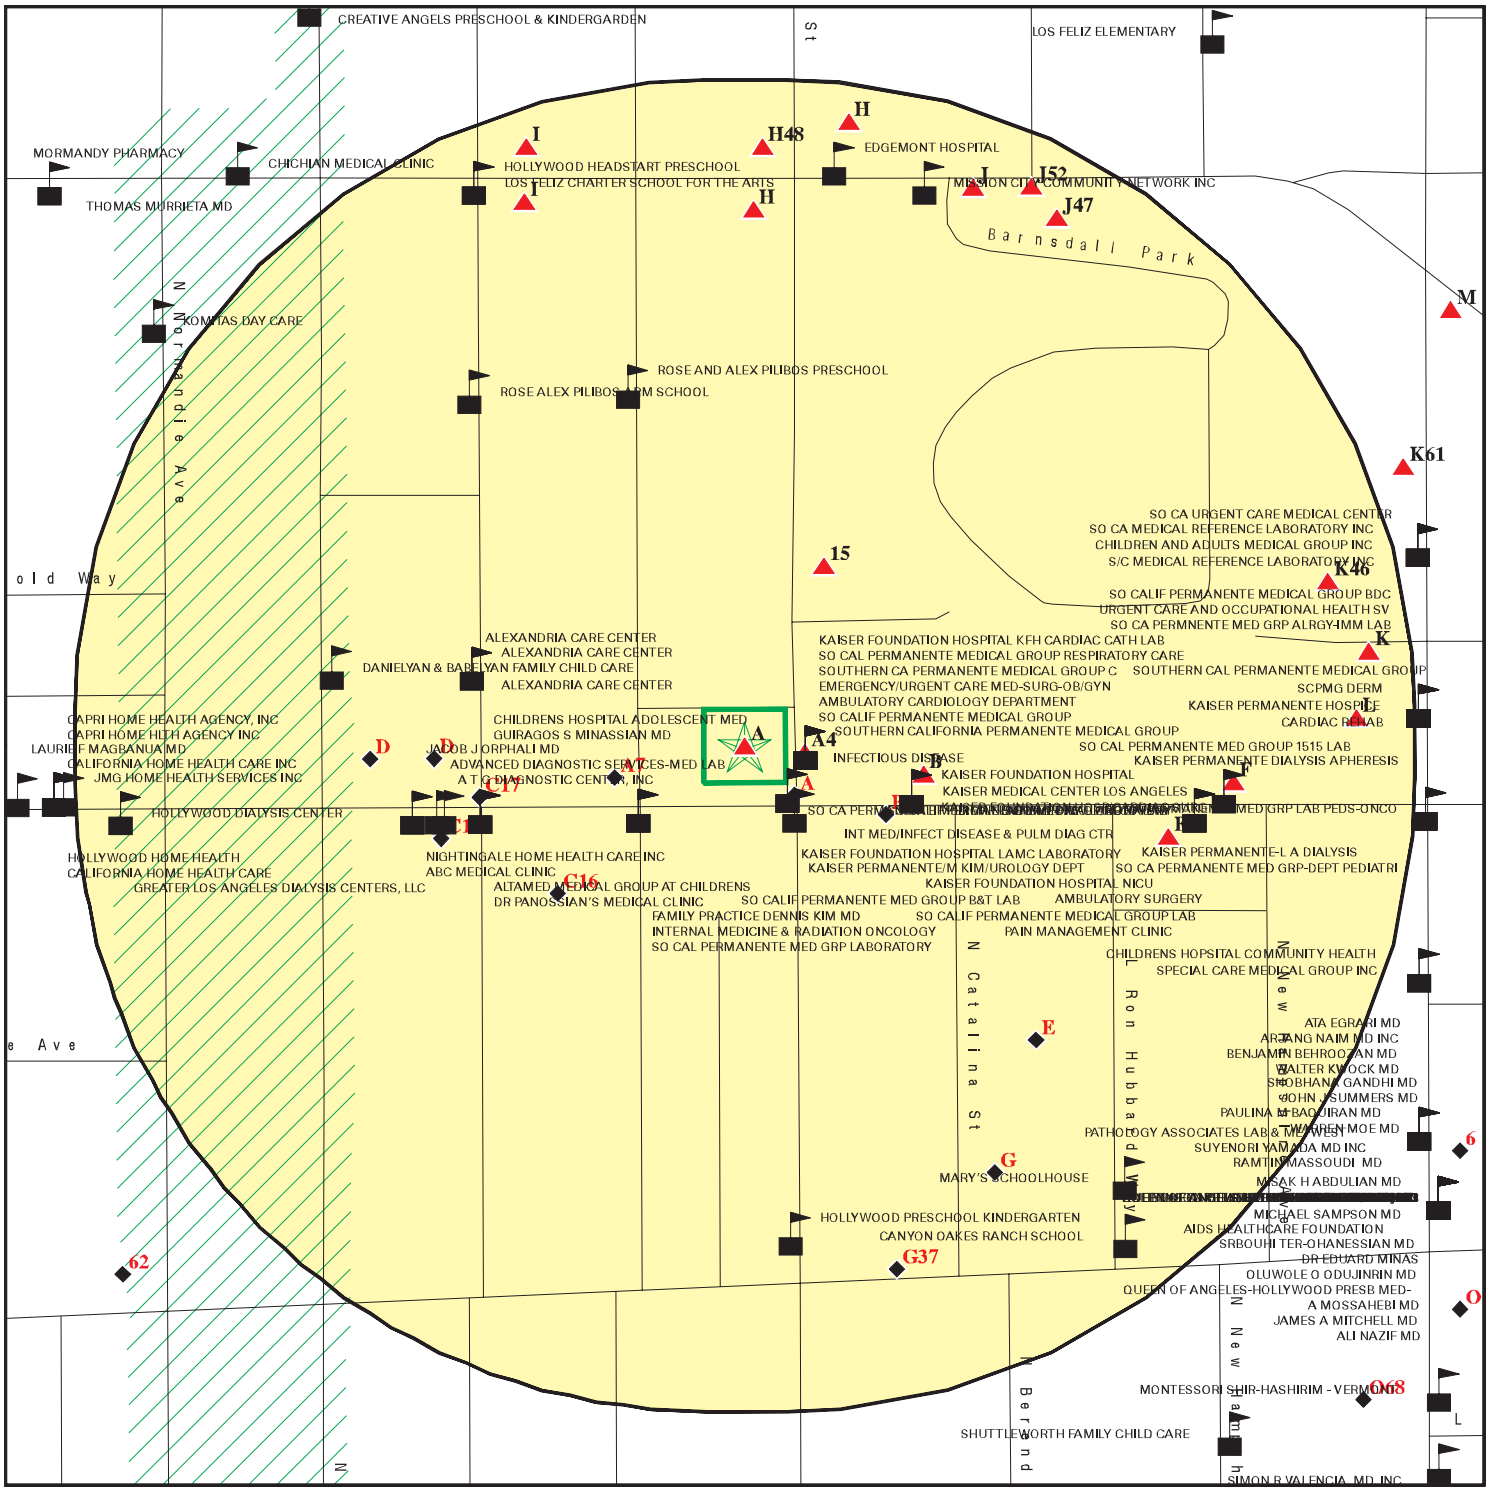

Target Property

Sites at elevations higher than or equal to the target property

Sites at elevations lower than the target property

Manufactured Gas Plants

Sensitive Receptors

National Priority List Sites

Dept. Defense Sites

Indian Reservations BIA

100-year flood zone

500-year flood zone

Areas of Concern

This report includes Interactive Map Layers to display and/or hide map information. The legend includes only those icons for the default map view.

SITE NAME:	Sunset Campus Desktop	CLIENT:	Stantec
ADDRESS:	1505 North Edgemont Street Los Angeles CA 90027	CONTACT:	Laura Butler
LAT/LONG:	34.098481 / 118.296498	INQUIRY #:	5530448.2s
		DATE:	January 09, 2019 3:52 pm

Copyright © 2019 EDR, Inc. © 2015 TomTom Rel. 2015.

MAP FINDINGS SUMMARY

Database	Search Distance (Miles)	Target Property	< 1/8	1/8 - 1/4	1/4 - 1/2	1/2 - 1	> 1	Total Plotted
STANDARD ENVIRONMENTAL RECORDS								
Federal NPL site list								
NPL	1.000		0	0	0	0	NR	0
Proposed NPL	1.000		0	0	0	0	NR	0
NPL LIENS	1.000		0	0	0	0	NR	0
Federal Delisted NPL site list								
Delisted NPL	1.000		0	0	0	0	NR	0
Federal CERCLIS list								
FEDERAL FACILITY	0.500		0	0	0	NR	NR	0
SEMS	0.500		0	0	0	NR	NR	0
Federal CERCLIS NFRAP site list								
SEMS-ARCHIVE	0.500		0	0	0	NR	NR	0
Federal RCRA CORRACTS facilities list								
CORRACTS	1.000		0	0	0	0	NR	0
Federal RCRA non-CORRACTS TSD facilities list								
RCRA-TSDF	0.500		0	0	0	NR	NR	0
Federal RCRA generators list								
RCRA-LQG	0.250		1	1	NR	NR	NR	2
RCRA-SQG	0.250		2	4	NR	NR	NR	6
RCRA-CESQG	0.250		0	0	NR	NR	NR	0
Federal institutional controls / engineering controls registries								
LUCIS	0.500		0	0	0	NR	NR	0
US ENG CONTROLS	0.500		0	0	0	NR	NR	0
US INST CONTROL	0.500		0	0	0	NR	NR	0
Federal ERNS list								
ERNS	TP		NR	NR	NR	NR	NR	0
State- and tribal - equivalent NPL								
CA RESPONSE	1.000		0	0	0	0	NR	0
State- and tribal - equivalent CERCLIS								
CA ENVIROSTOR	1.000		0	0	2	15	NR	17
State and tribal landfill and/or solid waste disposal site lists								
CA SWF/LF	0.500		0	0	0	NR	NR	0
State and tribal leaking storage tank lists								
CA LUST	0.500		1	9	7	NR	NR	17

MAP FINDINGS SUMMARY

Database	Search Distance (Miles)	Target Property	< 1/8	1/8 - 1/4	1/4 - 1/2	1/2 - 1	> 1	Total Plotted
INDIAN LUST	0.500		0	0	0	NR	NR	0
CA CPS-SLIC	0.500		0	1	0	NR	NR	1
State and tribal registered storage tank lists								
FEMA UST	0.250		0	0	NR	NR	NR	0
CA UST	0.250		4	5	NR	NR	NR	9
CA AST	0.250		0	0	NR	NR	NR	0
INDIAN UST	0.250		0	0	NR	NR	NR	0
State and tribal voluntary cleanup sites								
CA VCP	0.500		0	0	0	NR	NR	0
INDIAN VCP	0.500		0	0	0	NR	NR	0
State and tribal Brownfields sites								
CA BROWNFIELDS	0.500		0	0	0	NR	NR	0
ADDITIONAL ENVIRONMENTAL RECORDS								
Local Brownfield lists								
US BROWNFIELDS	0.500		0	0	0	NR	NR	0
Local Lists of Landfill / Solid Waste Disposal Sites								
CA WMUDS/SWAT	0.500		0	0	0	NR	NR	0
CA SWRCY	0.500		0	0	1	NR	NR	1
CA HAULERS	TP		NR	NR	NR	NR	NR	0
INDIAN ODI	0.500		0	0	0	NR	NR	0
DEBRIS REGION 9	0.500		0	0	0	NR	NR	0
ODI	0.500		0	0	0	NR	NR	0
IHS OPEN DUMPS	0.500		0	0	0	NR	NR	0
Local Lists of Hazardous waste / Contaminated Sites								
CA AOCONCERN	1.000		0	0	0	0	NR	0
US HIST CDL	TP		NR	NR	NR	NR	NR	0
CA HIST Cal-Sites	1.000		0	0	0	0	NR	0
CA SCH	0.250		0	0	NR	NR	NR	0
CA CDL	TP		NR	NR	NR	NR	NR	0
CA CERS HAZ WASTE	0.250		0	0	NR	NR	NR	0
CA Toxic Pits	1.000		0	0	0	0	NR	0
US CDL	TP		NR	NR	NR	NR	NR	0
Local Lists of Registered Storage Tanks								
CA SWEEPS UST	0.250		5	12	NR	NR	NR	17
CA HIST UST	0.250		4	6	NR	NR	NR	10
CA CERS TANKS	0.250		0	0	NR	NR	NR	0
CA FID UST	0.250		5	12	NR	NR	NR	17
Local Land Records								
CA LIENS	TP		NR	NR	NR	NR	NR	0

MAP FINDINGS SUMMARY

Database	Search Distance (Miles)	Target Property	< 1/8	1/8 - 1/4	1/4 - 1/2	1/2 - 1	> 1	Total Plotted
LIENS 2	TP		NR	NR	NR	NR	NR	0
CA DEED	0.500		0	0	0	NR	NR	0
Records of Emergency Release Reports								
HMIRS	TP		NR	NR	NR	NR	NR	0
CA CHMIRS	TP		NR	NR	NR	NR	NR	0
CA LDS	TP		NR	NR	NR	NR	NR	0
CA MCS	TP		NR	NR	NR	NR	NR	0
CA SPILLS 90	TP		NR	NR	NR	NR	NR	0
Other Ascertainable Records								
RCRA NonGen / NLR	0.250		0	1	NR	NR	NR	1
FUDS	1.000		0	0	0	0	NR	0
DOD	1.000		0	0	0	0	NR	0
SCRD DRYCLEANERS	0.500		0	0	0	NR	NR	0
US FIN ASSUR	TP		NR	NR	NR	NR	NR	0
EPA WATCH LIST	TP		NR	NR	NR	NR	NR	0
2020 COR ACTION	0.250		0	0	NR	NR	NR	0
TSCA	TP		NR	NR	NR	NR	NR	0
TRIS	TP		NR	NR	NR	NR	NR	0
SSTS	TP		NR	NR	NR	NR	NR	0
ROD	1.000		0	0	0	0	NR	0
RMP	TP		NR	NR	NR	NR	NR	0
RAATS	TP		NR	NR	NR	NR	NR	0
PRP	TP		NR	NR	NR	NR	NR	0
PADS	TP		NR	NR	NR	NR	NR	0
ICIS	TP		NR	NR	NR	NR	NR	0
FTTS	TP		NR	NR	NR	NR	NR	0
MLTS	TP		NR	NR	NR	NR	NR	0
COAL ASH DOE	TP		NR	NR	NR	NR	NR	0
COAL ASH EPA	0.500		0	0	0	NR	NR	0
PCB TRANSFORMER	TP		NR	NR	NR	NR	NR	0
RADINFO	TP		NR	NR	NR	NR	NR	0
HIST FTTS	TP		NR	NR	NR	NR	NR	0
DOT OPS	TP		NR	NR	NR	NR	NR	0
CONSENT	1.000		0	0	0	0	NR	0
INDIAN RESERV	1.000		0	0	0	0	NR	0
FUSRAP	1.000		0	0	0	0	NR	0
UMTRA	0.500		0	0	0	NR	NR	0
LEAD SMELTERS	TP		NR	NR	NR	NR	NR	0
US AIRS	TP		NR	NR	NR	NR	NR	0
US MINES	0.250		0	0	NR	NR	NR	0
ABANDONED MINES	0.250		0	0	NR	NR	NR	0
FINDS	TP	1	NR	NR	NR	NR	NR	1
DOCKET HWC	TP		NR	NR	NR	NR	NR	0
UXO	1.000		0	0	0	0	NR	0
ECHO	TP		NR	NR	NR	NR	NR	0
FUELS PROGRAM	0.250		0	0	NR	NR	NR	0
CA BOND EXP. PLAN	1.000		0	0	0	0	NR	0
CA Cortese	0.500		0	0	0	NR	NR	0
CA CUPA Listings	0.250		0	0	NR	NR	NR	0

MAP FINDINGS SUMMARY

Database	Search Distance (Miles)	Target Property	< 1/8	1/8 - 1/4	1/4 - 1/2	1/2 - 1	> 1	Total Plotted
CA DRYCLEANERS	0.250		0	3	NR	NR	NR	3
CA EMI	TP		NR	NR	NR	NR	NR	0
CA ENF	TP		NR	NR	NR	NR	NR	0
CA Financial Assurance	TP		NR	NR	NR	NR	NR	0
CA HAZNET	TP	1	NR	NR	NR	NR	NR	1
CA ICE	TP		NR	NR	NR	NR	NR	0
CA HIST CORTESE	0.500		1	6	4	NR	NR	11
CA LOS ANGELES CO. HMS	TP		NR	NR	NR	NR	NR	0
CA HWP	1.000		0	0	0	0	NR	0
CA HWT	0.250		0	0	NR	NR	NR	0
NY MANIFEST	0.250		0	0	NR	NR	NR	0
WI MANIFEST	0.250		0	0	NR	NR	NR	0
CA MINES	0.250		0	0	NR	NR	NR	0
CA MWMP	0.250		0	0	NR	NR	NR	0
CA NPDES	TP		NR	NR	NR	NR	NR	0
CA PEST LIC	TP		NR	NR	NR	NR	NR	0
CA PROC	0.500		0	0	0	NR	NR	0
CA Notify 65	1.000		0	0	0	0	NR	0
LA Co. Site Mitigation	TP		NR	NR	NR	NR	NR	0
CA UIC	TP		NR	NR	NR	NR	NR	0
CA WASTEWATER PITS	0.500		0	0	0	NR	NR	0
CA WDS	TP		NR	NR	NR	NR	NR	0
CA CERS	TP		NR	NR	NR	NR	NR	0
CA WIP	0.250		0	0	NR	NR	NR	0
CA NON-CASE INFO	TP		NR	NR	NR	NR	NR	0
CA MILITARY PRIV SITES	TP		NR	NR	NR	NR	NR	0
CA WDR	TP		NR	NR	NR	NR	NR	0
CA PROD WATER PONDS	TP		NR	NR	NR	NR	NR	0
CA CIWQS	TP		NR	NR	NR	NR	NR	0
CA SAMPLING POINT	TP		NR	NR	NR	NR	NR	0
CA OTHER OIL GAS	TP		NR	NR	NR	NR	NR	0
CA PROJECT	TP		NR	NR	NR	NR	NR	0
CA WELL STIM PROJ	TP		NR	NR	NR	NR	NR	0
CA UIC GEO	TP		NR	NR	NR	NR	NR	0
EDR HIGH RISK HISTORICAL RECORDS								
EDR Exclusive Records								
EDR MGP	1.000		0	0	0	0	NR	0
EDR Hist Auto	0.125		5	NR	NR	NR	NR	5
EDR Hist Cleaner	0.125		1	NR	NR	NR	NR	1
EDR RECOVERED GOVERNMENT ARCHIVES								
Exclusive Recovered Govt. Archives								
CA RGA LF	TP		NR	NR	NR	NR	NR	0
CA RGA LUST	TP		NR	NR	NR	NR	NR	0
- Totals --		2	29	60	14	15	0	120

MAP FINDINGS SUMMARY

Database	Search Distance (Miles)	Target Property	< 1/8	1/8 - 1/4	1/4 - 1/2	1/2 - 1	> 1	Total Plotted

NOTES:

TP = Target Property

NR = Not Requested at this Search Distance

Sites may be listed in more than one database

A1 **KAISER PERMANENTE** **FINDS** **1023254708**
Target **1505 N EDGEMONT ST** **N/A**
Property **LOS ANGELES, CA 90027**

Site 1 of 7 in cluster A

Actual: **381 ft.**

FINDS:

Registry ID: 110065436344

Environmental Interest/Information System
STATE MASTER

Click this hyperlink while viewing on your computer to access additional FINDS: detail in the EDR Site Report.

A2 **KAISER PERMANENTE** **CA HAZNET** **S113168799**
Target **1505 N EDGEMONT ST** **N/A**
Property **LOS ANGELES, CA 90027**

Site 2 of 7 in cluster A

Actual: **381 ft.**

HAZNET:

envid:	S113168799
Year:	2017
GEPAID:	CAL923573625
Contact:	MATTHEW J HURAY
Telephone:	3016257462
Mailing Name:	Not reported
Mailing Address:	1800 HARRISON ST
Mailing City,St,Zip:	OAKLAND, CA 946120000
Gen County:	Los Angeles
TSD EPA ID:	NED981723513
TSD County:	99
Waste Category:	Pharmaceutical waste
Disposal Method:	Incineration--Thermal Destruction Other Than Use As A Fuel
Tons:	0.1655
Cat Decode:	Pharmaceutical waste
Method Decode:	Incineration--Thermal Destruction Other Than Use As A Fuel
Facility County:	Los Angeles

envid:	S113168799
Year:	2014
GEPAID:	CAL923573625
Contact:	MATTHEW J HURAY
Telephone:	3018166254
Mailing Name:	Not reported
Mailing Address:	1800 HARRISON ST
Mailing City,St,Zip:	OAKLAND, CA 946120000
Gen County:	Los Angeles
TSD EPA ID:	CAD044429835
TSD County:	Los Angeles
Waste Category:	Unspecified organic liquid mixture
Disposal Method:	Storage, Bulking, And/Or Transfer Off Site--No Treatment/Reovery (H010-H129) Or (H131-H135)
Tons:	0.77
Cat Decode:	Not reported
Method Decode:	Not reported
Facility County:	Los Angeles

KAISER PERMANENTE (Continued) **S113168799**

envid: S113168799
Year: 2013
GEPAID: CAL923573625
Contact: Matthew J Huray
Telephone: 3018166254
Mailing Name: Not reported
Mailing Address: 1800 Harrison St
Mailing City,St,Zip: Oakland, CA 946120000
Gen County: Los Angeles
TSD EPA ID: NED981723513
TSD County: 99
Waste Category: Not reported
Disposal Method: Incineration--Thermal Destruction Other Than Use As A Fuel
Tons: 0.31
Cat Decode: Not reported
Method Decode: Not reported
Facility County: Not reported

envid: S113168799
Year: 2013
GEPAID: CAL923573625
Contact: Matthew J Huray
Telephone: 3018166254
Mailing Name: Not reported
Mailing Address: 1800 Harrison St
Mailing City,St,Zip: Oakland, CA 946120000
Gen County: Los Angeles
TSD EPA ID: CAD044429835
TSD County: Los Angeles
Waste Category: Not reported
Disposal Method: Storage, Bulking, And/Or Transfer Off Site--No Treatment/Reovery (H010-H129) Or (H131-H135)
Tons: 1.2765
Cat Decode: Not reported
Method Decode: Not reported
Facility County: Not reported

envid: S113168799
Year: 2012
GEPAID: CAL923573625
Contact: ABRAHAM VILLALOBOS
Telephone: 3237837369
Mailing Name: Not reported
Mailing Address: 4867 W SUNSET BLVD
Mailing City,St,Zip: LOS ANGELES, CA 900275969
Gen County: Los Angeles
TSD EPA ID: CAD044429835
TSD County: Los Angeles
Waste Category: Not reported
Disposal Method: Storage, Bulking, And/Or Transfer Off Site--No Treatment/Reovery (H010-H129) Or (H131-H135)
Tons: 1.5675
Cat Decode: Not reported
Method Decode: Not reported
Facility County: Los Angeles

KAISER PERMANENTE (Continued) **S113168799**

Click this hyperlink while viewing on your computer to access
65 additional CA_HAZNET: record(s) in the EDR Site Report.

A3 **COVEV J A** **EDR Hist Auto** **1009083193**
SE **4901 S SUNSET BLVD** **N/A**
< 1/8 **LOS ANGELES, CA**
0.006 mi.
32 ft. **Site 3 of 7 in cluster A**

Relative: EDR Hist Auto
Lower

Actual: Year: Name: Type:
380 ft. 1937 COVEV J A GASOLINE AND OIL SERVICE STATIONS

A4 **KAISER FOUNDATION HOSPITAL** **CA SWEEPS UST** **S101583922**
East **1526 N EDGEMONT ST** **CA FID UST** **N/A**
< 1/8 **LOS ANGELES, CA 90026**
0.008 mi.
40 ft. **Site 4 of 7 in cluster A**

Relative: SWEEPS UST:
Higher

Actual:
382 ft.

Status:	Not reported
Comp Number:	7444
Number:	Not reported
Board Of Equalization:	Not reported
Referral Date:	Not reported
Action Date:	Not reported
Created Date:	Not reported
Owner Tank Id:	Not reported
SWRCB Tank Id:	Not reported
Tank Status:	Not reported
Capacity:	Not reported
Active Date:	Not reported
Tank Use:	Not reported
STG:	Not reported
Content:	Not reported
Number Of Tanks:	Not reported

CA FID UST:

Facility ID:	19007367
Regulated By:	UTNKI
Regulated ID:	Not reported
Cortese Code:	Not reported
SIC Code:	Not reported
Facility Phone:	2130000000
Mail To:	Not reported
Mailing Address:	1526 N EDGEMONT ST
Mailing Address 2:	Not reported
Mailing City,St,Zip:	LOS ANGELES 900260000
Contact:	Not reported
Contact Phone:	Not reported
DUNs Number:	Not reported
NPDES Number:	Not reported
EPA ID:	Not reported
Comments:	Not reported
Status:	Inactive

A5
SE
< 1/8
0.013 mi.
69 ft.

KAISER PERMANENTE
4900 W SUNSET BLVD
LOS ANGELES, CA 90027

Site 5 of 7 in cluster A

CA SWEEPS UST **S101583555**
CA FID UST **N/A**

Relative:
Lower

Actual:
379 ft.

SWEEPS UST:

Status:	Not reported
Comp Number:	6637
Number:	Not reported
Board Of Equalization:	Not reported
Referral Date:	Not reported
Action Date:	Not reported
Created Date:	Not reported
Owner Tank Id:	Not reported
SWRCB Tank Id:	Not reported
Tank Status:	Not reported
Capacity:	Not reported
Active Date:	Not reported
Tank Use:	Not reported
STG:	Not reported
Content:	Not reported
Number Of Tanks:	0

CA FID UST:

Facility ID:	19004448
Regulated By:	UTNKI
Regulated ID:	Not reported
Cortese Code:	Not reported
SIC Code:	Not reported
Facility Phone:	2130000000
Mail To:	Not reported
Mailing Address:	4900 W SUNSET BLVD
Mailing Address 2:	Not reported
Mailing City,St,Zip:	LOS ANGELES 900270000
Contact:	Not reported
Contact Phone:	Not reported
DUNs Number:	Not reported
NPDES Number:	Not reported
EPA ID:	Not reported
Comments:	Not reported
Status:	Inactive

A6
SE
< 1/8
0.013 mi.
69 ft.

4900 SUNSET
4900 SUNSET BLVD
LOS ANGELES, CA 90027

Site 6 of 7 in cluster A

RCRA-SQG **1000380325**
CAD982008047

Relative:
Lower

Actual:
379 ft.

RCRA-SQG:

Date form received by agency:	07/21/2010
Facility name:	4900 SUNSET
Facility address:	4900 SUNSET BLVD LOS ANGELES, CA 90027
EPA ID:	CAD982008047
Mailing address:	4867 SUNSET BLVD LOS ANGELES, CA 90027
Contact:	ABRAHAM D VILLALOBOS
Contact address:	4867 SUNSET BLVD

4900 SUNSET (Continued) **1000380325**

LOS ANGELES, CA 90027
Contact country: US
Contact telephone: 323-783-7369
Contact email: ABRAHAM.D.VILLALOBOS@KP.ORG
EPA Region: 09
Land type: Private
Classification: Small Small Quantity Generator
Description: Handler: generates more than 100 and less than 1000 kg of hazardous waste during any calendar month and accumulates less than 6000 kg of hazardous waste at any time; or generates 100 kg or less of hazardous waste during any calendar month, and accumulates more than 1000 kg of hazardous waste at any time

Owner/Operator Summary:
Owner/operator name: KAISER PERMANENTE FOUNDATION HOSPITAL
Owner/operator address: 1800 HARRISON FLOOR 6
OAKLAMD, CA 94612
Owner/operator country: US
Owner/operator telephone: 510-625-2499
Owner/operator email: Not reported
Owner/operator fax: Not reported
Owner/operator extension: Not reported
Legal status: Private
Owner/Operator Type: Owner
Owner/Op start date: 10/03/1977
Owner/Op end date: Not reported

Owner/operator name: 393 E WALNUT
Owner/operator address: 393 E WALNUT ST
PASADENA, CA 91188
Owner/operator country: US
Owner/operator telephone: Not reported
Owner/operator email: Not reported
Owner/operator fax: Not reported
Owner/operator extension: Not reported
Legal status: Private
Owner/Operator Type: Operator
Owner/Op start date: 10/03/1977
Owner/Op end date: Not reported

Handler Activities Summary:
U.S. importer of hazardous waste: No
Mixed waste (haz. and radioactive): No
Recycler of hazardous waste: No
Transporter of hazardous waste: No
Treater, storer or disposer of HW: No
Underground injection activity: No
On-site burner exemption: No
Furnace exemption: No
Used oil fuel burner: No
Used oil processor: No
User oil refiner: No
Used oil fuel marketer to burner: No
Used oil Specification marketer: No
Used oil transfer facility: No
Used oil transporter: No

4900 SUNSET (Continued) **1000380325**

. Waste code: 151
. Waste name: Asbestos-containing waste

. Waste code: 221
. Waste name: Waste oil and mixed oil

. Waste code: D001
. Waste name: IGNITABLE HAZARDOUS WASTES ARE THOSE WASTES WHICH HAVE A FLASHPOINT OF LESS THAN 140 DEGREES FAHRENHEIT AS DETERMINED BY A PENSKY-MARTENS CLOSED CUP FLASH POINT TESTER. ANOTHER METHOD OF DETERMINING THE FLASH POINT OF A WASTE IS TO REVIEW THE MATERIAL SAFETY DATA SHEET, WHICH CAN BE OBTAINED FROM THE MANUFACTURER OR DISTRIBUTOR OF THE MATERIAL. LACQUER THINNER IS AN EXAMPLE OF A COMMONLY USED SOLVENT WHICH WOULD BE CONSIDERED AS IGNITABLE HAZARDOUS WASTE.

. Waste code: D002
. Waste name: A WASTE WHICH HAS A PH OF LESS THAN 2 OR GREATER THAN 12.5 IS CONSIDERED TO BE A CORROSIVE HAZARDOUS WASTE. SODIUM HYDROXIDE, A CAUSTIC SOLUTION WITH A HIGH PH, IS OFTEN USED BY INDUSTRIES TO CLEAN OR DEGREASE PARTS. HYDROCHLORIC ACID, A SOLUTION WITH A LOW PH, IS USED BY MANY INDUSTRIES TO CLEAN METAL PARTS PRIOR TO PAINTING. WHEN THESE CAUSTIC OR ACID SOLUTIONS BECOME CONTAMINATED AND MUST BE DISPOSED, THE WASTE WOULD BE A CORROSIVE HAZARDOUS WASTE.

. Waste code: D010
. Waste name: SELENIUM

. Waste code: D011
. Waste name: SILVER

. Waste code: U188
. Waste name: PHENOL

Historical Generators:
Date form received by agency: 06/23/1987
Site name: KAISER FOUND HLTH PLAN 4900
Classification: Small Quantity Generator

Facility Has Received Notices of Violations:
Regulation violated: Not reported
Area of violation: TSD - Tank System Standards
Date violation determined: 10/22/2002
Date achieved compliance: 03/10/2003
Violation lead agency: EPA
Enforcement action: Not reported
Enforcement action date: 02/10/2003
Enf. disposition status: Not reported
Enf. disp. status date: Not reported
Enforcement lead agency: EPA
Proposed penalty amount: Not reported
Final penalty amount: Not reported
Paid penalty amount: Not reported

Regulation violated: Not reported
Area of violation: Generators - Records/Reporting
Date violation determined: 10/22/2002

4900 SUNSET (Continued) **1000380325**

Date achieved compliance: 03/10/2003
Violation lead agency: EPA
Enforcement action: WRITTEN INFORMAL
Enforcement action date: 02/10/2003
Enf. disposition status: Not reported
Enf. disp. status date: Not reported
Enforcement lead agency: EPA
Proposed penalty amount: Not reported
Final penalty amount: Not reported
Paid penalty amount: Not reported

Regulation violated: Not reported
Area of violation: TSD - Tank System Standards
Date violation determined: 10/22/2002
Date achieved compliance: 03/10/2003
Violation lead agency: EPA
Enforcement action: WRITTEN INFORMAL
Enforcement action date: 02/10/2003
Enf. disposition status: Not reported
Enf. disp. status date: Not reported
Enforcement lead agency: EPA
Proposed penalty amount: Not reported
Final penalty amount: Not reported
Paid penalty amount: Not reported

Regulation violated: Not reported
Area of violation: Generators - Records/Reporting
Date violation determined: 10/22/2002
Date achieved compliance: 03/10/2003
Violation lead agency: EPA
Enforcement action: Not reported
Enforcement action date: 02/10/2003
Enf. disposition status: Not reported
Enf. disp. status date: Not reported
Enforcement lead agency: EPA
Proposed penalty amount: Not reported
Final penalty amount: Not reported
Paid penalty amount: Not reported

Regulation violated: Not reported
Area of violation: Generators - General
Date violation determined: 10/22/2002
Date achieved compliance: 03/10/2004
Violation lead agency: EPA
Enforcement action: WRITTEN INFORMAL
Enforcement action date: 02/10/2003
Enf. disposition status: Not reported
Enf. disp. status date: Not reported
Enforcement lead agency: EPA
Proposed penalty amount: Not reported
Final penalty amount: Not reported
Paid penalty amount: Not reported

Regulation violated: Not reported
Area of violation: Generators - General
Date violation determined: 10/22/2002
Date achieved compliance: 03/10/2004

4900 SUNSET (Continued) **1000380325**

Violation lead agency: EPA
Enforcement action: Not reported
Enforcement action date: 02/10/2003
Enf. disposition status: Not reported
Enf. disp. status date: Not reported
Enforcement lead agency: EPA
Proposed penalty amount: Not reported
Final penalty amount: Not reported
Paid penalty amount: Not reported

Evaluation Action Summary:
Evaluation date: 10/22/2002
Evaluation: COMPLIANCE EVALUATION INSPECTION ON-SITE
Area of violation: TSD - Tank System Standards
Date achieved compliance: 03/10/2003
Evaluation lead agency: EPA

Evaluation date: 10/22/2002
Evaluation: COMPLIANCE EVALUATION INSPECTION ON-SITE
Area of violation: Generators - Records/Reporting
Date achieved compliance: 03/10/2003
Evaluation lead agency: EPA

Evaluation date: 10/22/2002
Evaluation: COMPLIANCE EVALUATION INSPECTION ON-SITE
Area of violation: Generators - General
Date achieved compliance: 03/10/2004
Evaluation lead agency: EPA

A7
WSW
< 1/8
0.035 mi.
187 ft.

KLEMBERGER ISAAC **EDR Hist Cleaner** **1009185646**
4957 S SUNSET BLVD **N/A**
LOS ANGELES, CA

Site 7 of 7 in cluster A

Relative:
Lower

EDR Hist Cleaner

Actual:
379 ft.

Year:	Name:	Type:
1929	KLEMBERGER ISAAC	CLOTHES PRESSERS CLEANERS AND REPAIRERS

B8
ESE
< 1/8
0.042 mi.
221 ft.

SCHMITT GUSTAV **EDR Hist Auto** **1009076647**
4874 S SUNSET BLVD **N/A**
LOS ANGELES, CA

Site 1 of 7 in cluster B

Relative:
Lower

EDR Hist Auto

Actual:
380 ft.

Year:	Name:	Type:
1924	SIERRA REFINING CO	AUTOMOBILE SERVICE STATIONS
1929	COVEY J A	GASOLINE AND OIL SERVICE STATION
1933	COVEY J A	GASOLINE AND OIL SERVICE STATIONS
1933	JONES J H	AUTOMOBILE REPAIRING
1942	BEACON OIL CO	GASOLINE AND OIL SERVICE STATIONS
1942	SCHMITT GUSTAV	AUTOMOBILE REPAIRING

B9 **KAISER LAMC STAGE 2** **CA LUST** **S104406288**
East **4867 SUNSET BOULEVARD** **CA HIST CORTESE** **N/A**
< 1/8 **LOS ANGELES, CA 90027** **CA NPDES**
0.055 mi. **CA CIWQS**
289 ft. **Site 2 of 7 in cluster B**

Relative: Higher

Actual: 383 ft.

LUST:

Lead Agency:	LOS ANGELES RWQCB (REGION 4)
Case Type:	LUST Cleanup Site
Geo Track:	http://geotracker.waterboards.ca.gov/profile_report.asp?global_id=T0603700734
Global Id:	T0603700734
Latitude:	34.0982135
Longitude:	-118.2954031
Status:	Completed - Case Closed
Status Date:	04/07/1997
Case Worker:	YR
RB Case Number:	900270034
Local Agency:	LOS ANGELES, CITY OF
File Location:	Not reported
Local Case Number:	Not reported
Potential Media Affect:	Aquifer used for drinking water supply
Potential Contaminants of Concern:	Diesel
Site History:	Not reported

LUST:

Global Id:	T0603700734
Contact Type:	Local Agency Caseworker
Contact Name:	ELOY LUNA
Organization Name:	LOS ANGELES, CITY OF
Address:	200 North Main Street, Suite 1780
City:	LOS ANGELES
Email:	eloy.luna@lacity.org
Phone Number:	Not reported

Global Id:	T0603700734
Contact Type:	Regional Board Caseworker
Contact Name:	YUE RONG
Organization Name:	LOS ANGELES RWQCB (REGION 4)
Address:	320 W. 4TH ST., SUITE 200
City:	Los Angeles
Email:	yrong@waterboards.ca.gov
Phone Number:	Not reported

LUST:

Global Id:	T0603700734
Action Type:	Other
Date:	02/06/1989
Action:	Leak Reported

LUST:

Global Id:	T0603700734
Status:	Completed - Case Closed
Status Date:	04/07/1997

Global Id:	T0603700734
Status:	Open - Case Begin Date
Status Date:	02/06/1989

Global Id:	T0603700734

KAISER LAMC STAGE 2 (Continued) **S104406288**

Status: Open - Site Assessment
Status Date: 03/20/1989

Global Id: T0603700734
Status: Open - Verification Monitoring
Status Date: 12/28/1993

LUST REG 4:

Region:	4	
Regional Board:	04	
County:	Los Angeles	
Facility Id:	900270034	
Status:	Case Closed	
Substance:	Diesel	
Substance Quantity:	Not reported	
Local Case No:	Not reported	
Case Type:	Groundwater	
Abatement Method Used at the Site:		Excavate and Dispose
Global ID:	T0603700734	
W Global ID:	Not reported	
Staff:	UNK	
Local Agency:	19050	
Cross Street:	Not reported	
Enforcement Type:	Not reported	
Date Leak Discovered:	Not reported	
Date Leak First Reported:		2/6/1989
Date Leak Record Entered:	Not reported	
Date Confirmation Began:	Not reported	
Date Leak Stopped:	Not reported	
Date Case Last Changed on Database:		10/21/1993
Date the Case was Closed:		4/7/1997
How Leak Discovered:	Not reported	
How Leak Stopped:	Not reported	
Cause of Leak:	Not reported	
Leak Source:	Not reported	
Operator:	Not reported	
Water System:	Not reported	
Well Name:	Not reported	
Approx. Dist To Production Well (ft):		10657.520390791703178734923194
Source of Cleanup Funding:		Not reported
Preliminary Site Assessment Workplan Submitted:		Not reported
Preliminary Site Assessment Began:		Not reported
Pollution Characterization Began:		3/20/1989
Remediation Plan Submitted:		Not reported
Remedial Action Underway:		Not reported
Post Remedial Action Monitoring Began:		12/28/1993
Enforcement Action Date:		Not reported
Historical Max MTBE Date:		Not reported
Hist Max MTBE Conc in Groundwater:		Not reported
Hist Max MTBE Conc in Soil:		Not reported
Significant Interim Remedial Action Taken:		Yes
GW Qualifier:	Not reported	
Soil Qualifier:	Not reported	
Organization:	Not reported	
Owner Contact:	Not reported	
Responsible Party:	KAISER FOUNDATION HEALTH PLAN	

KAISER LAMC STAGE 2 (Continued) **S104406288**

RP Address: 3355 E. 26TH ST., LOS ANGELES CA 90023
Program: LUST
Lat/Long: 34.0982135 / -1
Local Agency Staff: PEJ
Beneficial Use: Not reported
Priority: Not reported
Cleanup Fund Id: Not reported
Suspended: Not reported
Assigned Name: Not reported
Summary: 02/20/91 - CASE ASSIGNED TO GN

HIST CORTESE:
Region: CORTESE
Facility County Code: 19
Reg By: LTNKA
Reg Id: 900270034

NPDES:
Facility Status: Not reported
NPDES Number: Not reported
Region: Not reported
Agency Number: Not reported
Regulatory Measure ID: Not reported
Place ID: Not reported
Order Number: Not reported
WDID: 4 19C360088
Regulatory Measure Type: Construction
Program Type: Not reported
Adoption Date Of Regulatory Measure: Not reported
Effective Date Of Regulatory Measure: Not reported
Termination Date Of Regulatory Measure: Not reported
Expiration Date Of Regulatory Measure: Not reported
Discharge Address: Not reported
Discharge Name: Not reported
Discharge City: Not reported
Discharge State: Not reported
Discharge Zip: Not reported
Status: Terminated
Status Date: 05/07/2014
Operator Name: Kaiser Permanente
Operator Address: 4621 Hollywood
Operator City: Los Angeles
Operator State: California
Operator Zip: 90027

NPDES as of 03/2018:
NPDES Number: Not reported
Status: Not reported
Agency Number: Not reported
Region: 4
Regulatory Measure ID: 410077
Order Number: Not reported
Regulatory Measure Type: Construction
Place ID: Not reported
WDID: 4 19C360088
Program Type: Not reported
Adoption Date Of Regulatory Measure: Not reported

KAISER LAMC STAGE 2 (Continued) **S104406288**

Effective Date Of Regulatory Measure:	Not reported
Expiration Date Of Regulatory Measure:	Not reported
Termination Date Of Regulatory Measure:	02/17/2014
Discharge Name:	Not reported
Discharge Address:	Not reported
Discharge City:	Not reported
Discharge State:	Not reported
Discharge Zip:	Not reported
Received Date:	12/13/2010
Processed Date:	12/21/2010
Status:	Terminated
Status Date:	05/07/2014
Place Size:	10.8
Place Size Unit:	Acres
Contact:	Ivan Caso
Contact Title:	Senior Project Manager
Contact Phone:	909-578-9060
Contact Phone Ext:	Not reported
Contact Email:	ivan.caso@kp.org
Operator Name:	Kaiser Permanente
Operator Address:	4621 Hollywood
Operator City:	Los Angeles
Operator State:	California
Operator Zip:	90027
Operator Contact:	Ivan Caso
Operator Contact Title:	Senior Project Manager
Operator Contact Phone:	323-783-8011
Operator Contact Phone Ext:	Not reported
Operator Contact Email:	ivan.caso@kp.org
Operator Type:	Private Business
Developer:	Whiting Turner
Developer Address:	3 Corporate Park
Developer City:	Irvine
Developer State:	California
Developer Zip:	92606
Developer Contact:	Rob Prather
Developer Contact Title:	Superindendent
Constype Linear Utility Ind:	N
Emergency Phone:	Not reported
Emergency Phone Ext:	Not reported
Constype Above Ground Ind:	Not reported
Constype Below Ground Ind:	Not reported
Constype Cable Line Ind:	Not reported
Constype Comm Line Ind:	Not reported
Constype Commertial Ind:	Not reported
Constype Electrical Line Ind:	Not reported
Constype Gas Line Ind:	Not reported
Constype Industrial Ind:	Not reported
Constype Other Description:	Not reported
Constype Other Ind:	Not reported
Constype Recons Ind:	Y
Constype Residential Ind:	Not reported
Constype Transport Ind:	Not reported
Constype Utility Description:	Not reported
Constype Utility Ind:	Not reported
Constype Water Sewer Ind:	Not reported
Dir Discharge Uswater Ind:	N

KAISER LAMC STAGE 2 (Continued) **S104406288**

Receiving Water Name:	Not reported
Certifier:	Ivan Caso
Certifier Title:	Not reported
Certification Date:	13-DEC-10
Primary Sic:	Not reported
Secondary Sic:	Not reported
Tertiary Sic:	Not reported

CIWQS:

Agency:	Kaiser Permanente
Agency Address:	4621 Hollywood, Los Angeles, CA 90027
Place/Project Type:	Construction - Reconstruction
SIC/NAICS:	Not reported
Region:	4
Program:	CONSTW
Regulatory Measure Status:	Terminated
Regulatory Measure Type:	Storm water construction
Order Number:	2009-0009-DWQ
WDID:	4 19C360088
NPDES Number:	CAS000002
Adoption Date:	Not reported
Effective Date:	12/21/2010
Termination Date:	02/17/2014
Expiration/Review Date:	Not reported
Design Flow:	Not reported
Major/Minor:	Not reported
Complexity:	Not reported
TTWQ:	Not reported
Enforcement Actions within 5 years:	0
Violations within 5 years:	0
Latitude:	34.09816
Longitude:	-118.29541

B10 **KAISER FOUNDATION HOSPITALS /C** **CA SWEEPS UST** **S101582945**
East **4867 W SUNSET BLVD** **CA FID UST** **N/A**
< 1/8 **LOS ANGELES, CA 90027**
0.055 mi.
289 ft. **Site 3 of 7 in cluster B**

Relative:
Higher

Actual:
383 ft.

SWEEPS UST:

Status:	Active
Comp Number:	5411
Number:	1
Board Of Equalization:	44-013220
Referral Date:	06-07-93
Action Date:	04-11-94
Created Date:	02-29-88
Owner Tank Id:	000005411
SWRCB Tank Id:	19-050-005411-000001
Tank Status:	A
Capacity:	1000
Active Date:	10-01-92
Tank Use:	M.V. FUEL
STG:	P
Content:	DIESEL
Number Of Tanks:	1

KAISER FOUNDATION HOSPITALS /C (Continued) **S101582945**

CA FID UST:
Facility ID: 19001966
Regulated By: UTNKA
Regulated ID: Not reported
Cortese Code: Not reported
SIC Code: Not reported
Facility Phone: 2136675933
Mail To: Not reported
Mailing Address: WALNUT CENTER
Mailing Address 2: Not reported
Mailing City,St,Zip: LOS ANGELES 900270000
Contact: Not reported
Contact Phone: Not reported
DUNs Number: Not reported
NPDES Number: Not reported
EPA ID: Not reported
Comments: Not reported
Status: Active

B11 **KAISER FOUNDATION HOSPITAL** **CA HIST UST** **S104916130**
East **4867 SUNSET BLVD** **CA EMI** **N/A**
< 1/8 **LOS ANGELES, CA 90027**
0.055 mi.
289 ft. **Site 4 of 7 in cluster B**

Relative:
Higher

Actual:
383 ft.

HIST UST:
File Number: 00027298
URL: http://geotracker.waterboards.ca.gov/ustpdfs/pdf/00027298.pdf
Region: Not reported
Facility ID: Not reported
Facility Type: Not reported
Other Type: Not reported
Contact Name: Not reported
Telephone: Not reported
Owner Name: Not reported
Owner Address: Not reported
Owner City,St,Zip: Not reported
Total Tanks: Not reported

Tank Num: Not reported
Container Num: Not reported
Year Installed: Not reported
Tank Capacity: Not reported
Tank Used for: Not reported
Type of Fuel: Not reported
Container Construction Thickness: Not reported
Leak Detection: Not reported

Click here for Geo Tracker PDF:

EMI:
Year: 1987
County Code: 19
Air Basin: SC
Facility ID: 18257
Air District Name: SC
SIC Code: 8062

KAISER FOUNDATION HOSPITAL (Continued) **S104916130**

Air District Name:	SOUTH COAST AQMD
Community Health Air Pollution Info System:	Not reported
Consolidated Emission Reporting Rule:	Not reported
Total Organic Hydrocarbon Gases Tons/Yr:	0
Reactive Organic Gases Tons/Yr:	0
Carbon Monoxide Emissions Tons/Yr:	0
NOX - Oxides of Nitrogen Tons/Yr:	8
SOX - Oxides of Sulphur Tons/Yr:	0
Particulate Matter Tons/Yr:	1
Part. Matter 10 Micrometers and Smllr Tons/Yr:	1

B12 **KAISER PERMANENTE LOS ANGELES** **RCRA-LQG** **1007199251**
East **4867 W. SUNSET BLVD.** **CAD981396591**
< 1/8 **LOS ANGELES, CA 90027**
0.055 mi.
289 ft. **Site 5 of 7 in cluster B**

Relative:
Higher

Actual:
383 ft.

RCRA-LQG:

Date form received by agency:	06/01/2012
Facility name:	KAISER PERMANENTE LOS ANGELES
Facility address:	4867 W. SUNSET BLVD. LOS ANGELES, CA 90027
EPA ID:	CAD981396591
Mailing address:	W. SUNSET BLVD. LOS ANGELES, CA 90027
Contact:	ROBERT D GLASER
Contact address:	W. SUNSET BLVD. LEVEL B LOS ANGELES, CA 90027
Contact country:	US
Contact telephone:	323-783-0595
Contact email:	ROBERT.D.GLASER@KP.ORG
EPA Region:	09
Classification:	Large Quantity Generator
Description:	Handler: generates 1,000 kg or more of hazardous waste during any calendar month; or generates more than 1 kg of acutely hazardous waste during any calendar month; or generates more than 100 kg of any residue or contaminated soil, waste or other debris resulting from the cleanup of a spill, into or on any land or water, of acutely hazardous waste during any calendar month; or generates 1 kg or less of acutely hazardous waste during any calendar month, and accumulates more than 1 kg of acutely hazardous waste at any time; or generates 100 kg or less of any residue or contaminated soil, waste or other debris resulting from the cleanup of a spill, into or on any land or water, of acutely hazardous waste during any calendar month, and accumulates more than 100 kg of that material at any time

Owner/Operator Summary:

Owner/operator name:	KAISER PERMANENTE
Owner/operator address:	1 KAISER PLAZA OAKLAND, CA 94612
Owner/operator country:	US
Owner/operator telephone:	Not reported
Owner/operator email:	Not reported
Owner/operator fax:	Not reported
Owner/operator extension:	Not reported
Legal status:	Private
Owner/Operator Type:	Owner

KAISER PERMANENTE LOS ANGELES (Continued) **1007199251**

Owner/Op start date: 01/01/1951
Owner/Op end date: Not reported

Owner/operator name: KAISER PERMANENTE FOUNDATION HOSPITALS
Owner/operator address: W. SUNSET BLVD.
LOS ANGELES, CA 90027
Owner/operator country: Not reported
Owner/operator telephone: Not reported
Owner/operator email: Not reported
Owner/operator fax: Not reported
Owner/operator extension: Not reported
Legal status: Private
Owner/Operator Type: Operator
Owner/Op start date: 01/01/1953
Owner/Op end date: Not reported

Owner/operator name: CATHERINE VU
Owner/operator address: Not reported
Not reported
Owner/operator country: US
Owner/operator telephone: Not reported
Owner/operator email: Not reported
Owner/operator fax: Not reported
Owner/operator extension: Not reported
Legal status: Private
Owner/Operator Type: Operator
Owner/Op start date: 02/01/2005
Owner/Op end date: Not reported

Owner/operator name: KAISER PERMANENTE FOUNDATION HOSPITAL
Owner/operator address: 1800 HARRISON ST FLOOR 6
OAKLAND, CA 94612
Owner/operator country: US
Owner/operator telephone: 510-625-2499
Owner/operator email: Not reported
Owner/operator fax: Not reported
Owner/operator extension: Not reported
Legal status: Private
Owner/Operator Type: Owner
Owner/Op start date: 10/03/1977
Owner/Op end date: Not reported

Owner/operator name: KAISER PERMANENTE FOUNDATION HOSPITALS
Owner/operator address: HARRISON STREET
OAKLAND, CA 94612
Owner/operator country: Not reported
Owner/operator telephone: 510-625-2338
Owner/operator email: Not reported
Owner/operator fax: Not reported
Owner/operator extension: Not reported
Legal status: Private
Owner/Operator Type: Owner
Owner/Op start date: 02/01/1967
Owner/Op end date: Not reported

Owner/operator name: 393 E WALNUT
Owner/operator address: 393 E WALNUT ST

KAISER PERMANENTE LOS ANGELES (Continued) **1007199251**

PASADENA, CA 91188
Owner/operator country: US
Owner/operator telephone: Not reported
Owner/operator email: Not reported
Owner/operator fax: Not reported
Owner/operator extension: Not reported
Legal status: Private
Owner/Operator Type: Operator
Owner/Op start date: 10/03/1977
Owner/Op end date: Not reported

Handler Activities Summary:
U.S. importer of hazardous waste: No
Mixed waste (haz. and radioactive): No
Recycler of hazardous waste: No
Transporter of hazardous waste: No
Treater, storer or disposer of HW: No
Underground injection activity: No
On-site burner exemption: No
Furnace exemption: No
Used oil fuel burner: No
Used oil processor: No
User oil refiner: No
Used oil fuel marketer to burner: No
Used oil Specification marketer: No
Used oil transfer facility: No
Used oil transporter: No

. Waste code: D001
. Waste name: IGNITABLE HAZARDOUS WASTES ARE THOSE WASTES WHICH HAVE A FLASHPOINT OF LESS THAN 140 DEGREES FAHRENHEIT AS DETERMINED BY A PENSKY-MARTENS CLOSED CUP FLASH POINT TESTER. ANOTHER METHOD OF DETERMINING THE FLASH POINT OF A WASTE IS TO REVIEW THE MATERIAL SAFETY DATA SHEET, WHICH CAN BE OBTAINED FROM THE MANUFACTURER OR DISTRIBUTOR OF THE MATERIAL. LACQUER THINNER IS AN EXAMPLE OF A COMMONLY USED SOLVENT WHICH WOULD BE CONSIDERED AS IGNITABLE HAZARDOUS WASTE.

. Waste code: D002
. Waste name: A WASTE WHICH HAS A PH OF LESS THAN 2 OR GREATER THAN 12.5 IS CONSIDERED TO BE A CORROSIVE HAZARDOUS WASTE. SODIUM HYDROXIDE, A CAUSTIC SOLUTION WITH A HIGH PH, IS OFTEN USED BY INDUSTRIES TO CLEAN OR DEGREASE PARTS. HYDROCHLORIC ACID, A SOLUTION WITH A LOW PH, IS USED BY MANY INDUSTRIES TO CLEAN METAL PARTS PRIOR TO PAINTING. WHEN THESE CAUSTIC OR ACID SOLUTIONS BECOME CONTAMINATED AND MUST BE DISPOSED, THE WASTE WOULD BE A CORROSIVE HAZARDOUS WASTE.

. Waste code: D003
. Waste name: A MATERIAL IS CONSIDERED TO BE A REACTIVE HAZARDOUS WASTE IF IT IS NORMALLY UNSTABLE, REACTS VIOLENTLY WITH WATER, GENERATES TOXIC GASES WHEN EXPOSED TO WATER OR CORROSIVE MATERIALS, OR IF IT IS CAPABLE OF DETONATION OR EXPLOSION WHEN EXPOSED TO HEAT OR A FLAME. ONE EXAMPLE OF SUCH WASTE WOULD BY WASTE GUNPOWDER.

. Waste code: D004
. Waste name: ARSENIC

. Waste code: D005

KAISER PERMANENTE LOS ANGELES (Continued) **1007199251**

. Waste name: BARIUM

. Waste code: D007
. Waste name: CHROMIUM

. Waste code: D011
. Waste name: SILVER

. Waste code: D013
. Waste name: LINDANE

. Waste code: D033
. Waste name: HEXACHLOROBUTADIENE

. Waste code: F003
. Waste name: THE FOLLOWING SPENT NON-HALOGENATED SOLVENTS: XYLENE, ACETONE, ETHYL ACETATE, ETHYL BENZENE, ETHYL ETHER, METHYL ISOBUTYL KETONE, N-BUTYL ALCOHOL, CYCLOHEXANONE, AND METHANOL; ALL SPENT SOLVENT MIXTURES/BLENDS CONTAINING, BEFORE USE, ONLY THE ABOVE SPENT NON-HALOGENATED SOLVENTS; AND ALL SPENT SOLVENT MIXTURES/BLENDS CONTAINING, BEFORE USE, ONE OR MORE OF THE ABOVE NON-HALOGENATED SOLVENTS, AND, A TOTAL OF TEN PERCENT OR MORE (BY VOLUME) OF ONE OR MORE OF THOSE SOLVENTS LISTED IN F001, F002, F004, AND F005, AND STILL BOTTOMS FROM THE RECOVERY OF THESE SPENT SOLVENTS AND SPENT SOLVENT MIXTURES.

. Waste code: P001
. Waste name: 2H-1-BENZOPYRAN-2-ONE, 4-HYDROXY-3-(3-OXO-1-PHENYLBUTYL)-, & SALTS, WHEN PRESENT AT CONCENTRATIONS GREATER THAN 0.3%

. Waste code: P081
. Waste name: NITROGLYCERINE (R)

. Waste code: P105
. Waste name: SODIUM AZIDE

. Waste code: U002
. Waste name: ACETONE (I)

. Waste code: U010
. Waste name: AZIRINO[2',3':3,4]PYRROLO[1,2-A]INDOLE-4,7-DIONE, 6-AMINO-8-[[(AMINOCARBONYL)OXY]METHYL]-1,1A,2,8,8A,8B-HEXAHYDRO-8A-METHOXY-5-METHYL-, [1AS-(1AALPHA, 8BETA,8AALPHA,8BALPHA)]-

. Waste code: U035
. Waste name: BENZENEBUTANOIC ACID, 4-[BIS(2-CHLOROETHYL)AMINO]-

. Waste code: U044
. Waste name: CHLOROFORM

. Waste code: U048
. Waste name: O-CHLOROPHENOL

. Waste code: U089
. Waste name: DIETHYLSTILBESTEROL

KAISER PERMANENTE LOS ANGELES (Continued) **1007199251**

. Waste code: U122
. Waste name: FORMALDEHYDE

. Waste code: U129
. Waste name: CYCLOHEXANE, 1,2,3,4,5,6-HEXACHLORO-, (1ALPHA,2ALPHA,3BETA,4ALPHA,5ALPHA,6BETA)-

. Waste code: U132
. Waste name: HEXACHLOROPHENE

. Waste code: U150
. Waste name: MELPHALAN

. Waste code: U188
. Waste name: PHENOL

. Waste code: U200
. Waste name: RESERPINE

. Waste code: U237
. Waste name: 2,4-(1H,3H)-PYRIMIDINEDIONE, 5-[BIS(2-CHLOROETHYL)AMINO]-

. Waste code: U248
. Waste name: 2H-1-BENZOPYRAN-2-ONE, 4-HYDROXY-3-(3-OXO-1-PHENYL-BUTYL)-, & SALTS, WHEN PRESENT AT CONCENTRATIONS OF 0.3% OR LESS

Historical Generators:
Date form received by agency: 07/21/2010
Site name: 4867 SUNSET
Classification: Large Quantity Generator

. Waste code: 151
. Waste name: Asbestos-containing waste

. Waste code: 221
. Waste name: Waste oil and mixed oil

. Waste code: D001
. Waste name: IGNITABLE HAZARDOUS WASTES ARE THOSE WASTES WHICH HAVE A FLASHPOINT OF LESS THAN 140 DEGREES FAHRENHEIT AS DETERMINED BY A PENSKY-MARTENS CLOSED CUP FLASH POINT TESTER. ANOTHER METHOD OF DETERMINING THE FLASH POINT OF A WASTE IS TO REVIEW THE MATERIAL SAFETY DATA SHEET, WHICH CAN BE OBTAINED FROM THE MANUFACTURER OR DISTRIBUTOR OF THE MATERIAL. LACQUER THINNER IS AN EXAMPLE OF A COMMONLY USED SOLVENT WHICH WOULD BE CONSIDERED AS IGNITABLE HAZARDOUS WASTE.

. Waste code: D002
. Waste name: A WASTE WHICH HAS A PH OF LESS THAN 2 OR GREATER THAN 12.5 IS CONSIDERED TO BE A CORROSIVE HAZARDOUS WASTE. SODIUM HYDROXIDE, A CAUSTIC SOLUTION WITH A HIGH PH, IS OFTEN USED BY INDUSTRIES TO CLEAN OR DEGREASE PARTS. HYDROCHLORIC ACID, A SOLUTION WITH A LOW PH, IS USED BY MANY INDUSTRIES TO CLEAN METAL PARTS PRIOR TO PAINTING. WHEN THESE CAUSTIC OR ACID SOLUTIONS BECOME CONTAMINATED AND MUST BE DISPOSED, THE WASTE WOULD BE A CORROSIVE HAZARDOUS WASTE.

. Waste code: D010
. Waste name: SELENIUM

KAISER PERMANENTE LOS ANGELES (Continued) **1007199251**

. Waste code: D011
. Waste name: SILVER

. Waste code: U188
. Waste name: PHENOL

Date form received by agency: 06/21/2006
Site name: KAISER PERMANENTE LOS ANGELES MED CENTER
Classification: Large Quantity Generator

. Waste code: D001
. Waste name: IGNITABLE HAZARDOUS WASTES ARE THOSE WASTES WHICH HAVE A FLASHPOINT OF LESS THAN 140 DEGREES FAHRENHEIT AS DETERMINED BY A PENSKY-MARTENS CLOSED CUP FLASH POINT TESTER. ANOTHER METHOD OF DETERMINING THE FLASH POINT OF A WASTE IS TO REVIEW THE MATERIAL SAFETY DATA SHEET, WHICH CAN BE OBTAINED FROM THE MANUFACTURER OR DISTRIBUTOR OF THE MATERIAL. LACQUER THINNER IS AN EXAMPLE OF A COMMONLY USED SOLVENT WHICH WOULD BE CONSIDERED AS IGNITABLE HAZARDOUS WASTE.

. Waste code: D002
. Waste name: A WASTE WHICH HAS A PH OF LESS THAN 2 OR GREATER THAN 12.5 IS CONSIDERED TO BE A CORROSIVE HAZARDOUS WASTE. SODIUM HYDROXIDE, A CAUSTIC SOLUTION WITH A HIGH PH, IS OFTEN USED BY INDUSTRIES TO CLEAN OR DEGREASE PARTS. HYDROCHLORIC ACID, A SOLUTION WITH A LOW PH, IS USED BY MANY INDUSTRIES TO CLEAN METAL PARTS PRIOR TO PAINTING. WHEN THESE CAUSTIC OR ACID SOLUTIONS BECOME CONTAMINATED AND MUST BE DISPOSED, THE WASTE WOULD BE A CORROSIVE HAZARDOUS WASTE.

. Waste code: D008
. Waste name: LEAD

. Waste code: D009
. Waste name: MERCURY

. Waste code: D018
. Waste name: BENZENE

. Waste code: F002
. Waste name: THE FOLLOWING SPENT HALOGENATED SOLVENTS: TETRACHLOROETHYLENE, METHYLENE CHLORIDE, TRICHLOROETHYLENE, 1,1,1-TRICHLOROETHANE, CHLOROBENZENE, 1,1,2-TRICHLORO-1,2,2-TRIFLUOROETHANE, ORTHO-DICHLOROBENZENE, TRICHLOROFLUOROMETHANE, AND 1,1,2-TRICHLOROETHANE; ALL SPENT SOLVENT MIXTURES/BLENDS CONTAINING, BEFORE USE, A TOTAL OF TEN PERCENT OR MORE (BY VOLUME) OF ONE OR MORE OF THE ABOVE HALOGENATED SOLVENTS OR THOSE LISTED IN F001, F004, OR F005, AND STILL BOTTOMS FROM THE RECOVERY OF THESE SPENT SOLVENTS AND SPENT SOLVENT MIXTURES.

. Waste code: F003
. Waste name: THE FOLLOWING SPENT NON-HALOGENATED SOLVENTS: XYLENE, ACETONE, ETHYL ACETATE, ETHYL BENZENE, ETHYL ETHER, METHYL ISOBUTYL KETONE, N-BUTYL ALCOHOL, CYCLOHEXANONE, AND METHANOL; ALL SPENT SOLVENT MIXTURES/BLENDS CONTAINING, BEFORE USE, ONLY THE ABOVE SPENT NON-HALOGENATED SOLVENTS; AND ALL SPENT SOLVENT MIXTURES/BLENDS CONTAINING, BEFORE USE, ONE OR MORE OF THE ABOVE NON-HALOGENATED SOLVENTS, AND, A TOTAL OF TEN PERCENT OR MORE (BY VOLUME) OF ONE OR MORE OF THOSE SOLVENTS LISTED IN F001, F002, F004, AND F005, AND STILL

KAISER PERMANENTE LOS ANGELES (Continued) **1007199251**

BOTTOMS FROM THE RECOVERY OF THESE SPENT SOLVENTS AND SPENT SOLVENT MIXTURES.

. Waste code: U010
. Waste name: AZIRINO[2',3':3,4]PYRROLO[1,2-A]INDOLE-4,7-DIONE, 6-AMINO-8-[[(AMINOCARBONYL)OXY]METHYL]-1,1A,2,8,8A,8B-HEXAHYDRO-8A-METHOXY-5-METHYL-, [1AS-(1AALPHA, 8BETA,8AALPHA,8BALPHA)]-

. Waste code: U058
. Waste name: CYCLOPHOSPHAMIDE

. Waste code: U059
. Waste name: DAUNOMYCIN

. Waste code: U122
. Waste name: FORMALDEHYDE

. Waste code: U150
. Waste name: MELPHALAN

Date form received by agency: 06/21/2006
Site name: KAISER PERMANENTE LOS ANGELES MED CENTER
Classification: Small Quantity Generator

Date form received by agency: 06/20/1991
Site name: KAISER FOUND HLTH
Classification: Large Quantity Generator

Violation Status: No violations found

B13 **KAISER FOUNDATION HOSPITAL** **CA HIST UST** **1000380310**
East **4867 W SUNSET BLVD** **N/A**
< 1/8 **LOS ANGELES, CA 90027**
0.055 mi.
289 ft. **Site 6 of 7 in cluster B**

Relative:
Higher

Actual:
383 ft.

HIST UST:
File Number: Not reported
URL: Not reported
Region: STATE
Facility ID: 00000029174
Facility Type: Other
Other Type: HOSPITAL
Contact Name: Not reported
Telephone: 2136678444
Owner Name: KAISER FOUNDATION HOSPITAL
Owner Address: 4867 SUNSET BLVD.
Owner City,St,Zip: LOS ANGELES, CA 90027
Total Tanks: 0002

Tank Num: 001
Container Num: 1
Year Installed: 1976
Tank Capacity: 00010000
Tank Used for: PRODUCT
Type of Fuel: DIESEL
Container Construction Thickness: Not reported
Leak Detection: Visual

KAISER FOUNDATION HOSPITAL (Continued) **1000380310**

Tank Num:	002
Container Num:	2
Year Installed:	1983
Tank Capacity:	00001500
Tank Used for:	PRODUCT
Type of Fuel:	DIESEL
Container Construction Thickness:	Not reported
Leak Detection:	Visual, None

Tank Num:	003
Container Num:	2
Year Installed:	1983
Tank Capacity:	00001500
Tank Used for:	PRODUCT
Type of Fuel:	DIESEL
Container Construction Thickness:	Not reported
Leak Detection:	Visual

Tank Num:	004
Container Num:	1
Year Installed:	1976
Tank Capacity:	00010000
Tank Used for:	PRODUCT
Type of Fuel:	DIESEL
Container Construction Thickness:	Not reported
Leak Detection:	Visual

B14 **KAISER PERMANENTE** **CA UST** **U003804773**
East **4867 W SUNSET BLVD** **N/A**
< 1/8 **LOS ANGELES, CA 90027**
0.055 mi.
289 ft. **Site 7 of 7 in cluster B**

Relative: **Higher**

Actual: **383 ft.**

UST:

Facility ID:	23706
Permitting Agency:	LOS ANGELES, CITY OF
Latitude:	34.0997638
Longitude:	-118.2930087

Facility ID:	FA0015222
Permitting Agency:	Los Angeles City Fire Department
Latitude:	34.09872
Longitude:	-118.29536

---

15 **KAISER FOUNDATION HOSPITALS,IN** **CA SWEEPS UST** **S101586804**
NNE **1550 N EDGEMONT ST** **CA FID UST** **N/A**
< 1/8 **LOS ANGELES, CA 90027** **CA EMI**
0.059 mi.
311 ft.

Relative: **Higher**

Actual: **403 ft.**

SWEEPS UST:

Status:	Not reported
Comp Number:	6092
Number:	Not reported
Board Of Equalization:	Not reported
Referral Date:	Not reported

KAISER FOUNDATION HOSPITALS,IN (Continued) **S101586804**

Action Date:	Not reported
Created Date:	Not reported
Owner Tank Id:	Not reported
SWRCB Tank Id:	Not reported
Tank Status:	Not reported
Capacity:	Not reported
Active Date:	Not reported
Tank Use:	Not reported
STG:	Not reported
Content:	Not reported
Number Of Tanks:	Not reported

CA FID UST:

Facility ID:	19054483
Regulated By:	UTNKI
Regulated ID:	Not reported
Cortese Code:	Not reported
SIC Code:	Not reported
Facility Phone:	2136674000
Mail To:	Not reported
Mailing Address:	1550 N EDGEMONT ST
Mailing Address 2:	Not reported
Mailing City,St,Zip:	LOS ANGELES 900270000
Contact:	Not reported
Contact Phone:	Not reported
DUNs Number:	Not reported
NPDES Number:	Not reported
EPA ID:	Not reported
Comments:	Not reported
Status:	Inactive

EMI:

Year:	2006
County Code:	19
Air Basin:	SC
Facility ID:	800429
Air District Name:	SC
SIC Code:	8062
Air District Name:	SOUTH COAST AQMD
Community Health Air Pollution Info System:	Not reported
Consolidated Emission Reporting Rule:	Not reported
Total Organic Hydrocarbon Gases Tons/Yr:	.9520586990543508122
Reactive Organic Gases Tons/Yr:	.49
Carbon Monoxide Emissions Tons/Yr:	4.821
NOX - Oxides of Nitrogen Tons/Yr:	2.899
SOX - Oxides of Sulphur Tons/Yr:	.058
Particulate Matter Tons/Yr:	.394
Part. Matter 10 Micrometers and Smllr Tons/Yr:	.393832

Year:	2007
County Code:	19
Air Basin:	SC
Facility ID:	800429
Air District Name:	SC
SIC Code:	8062
Air District Name:	SOUTH COAST AQMD

KAISER FOUNDATION HOSPITALS,IN (Continued) **S101586804**

Community Health Air Pollution Info System:	Not reported
Consolidated Emission Reporting Rule:	Not reported
Total Organic Hydrocarbon Gases Tons/Yr:	.9520586990543508122
Reactive Organic Gases Tons/Yr:	.49
Carbon Monoxide Emissions Tons/Yr:	4.821
NOX - Oxides of Nitrogen Tons/Yr:	2.899
SOX - Oxides of Sulphur Tons/Yr:	.058
Particulate Matter Tons/Yr:	.394
Part. Matter 10 Micrometers and Smllr Tons/Yr:	.393832

Year:	2008
County Code:	19
Air Basin:	SC
Facility ID:	800429
Air District Name:	SC
SIC Code:	8062
Air District Name:	SOUTH COAST AQMD
Community Health Air Pollution Info System:	Not reported
Consolidated Emission Reporting Rule:	Not reported
Total Organic Hydrocarbon Gases Tons/Yr:	.9856967959930331004
Reactive Organic Gases Tons/Yr:	.429323651685393258
Carbon Monoxide Emissions Tons/Yr:	6.53
NOX - Oxides of Nitrogen Tons/Yr:	3.48
SOX - Oxides of Sulphur Tons/Yr:	.1046665
Particulate Matter Tons/Yr:	.54
Part. Matter 10 Micrometers and Smllr Tons/Yr:	.53952

Year:	2009
County Code:	19
Air Basin:	SC
Facility ID:	800429
Air District Name:	SC
SIC Code:	8062
Air District Name:	SOUTH COAST AQMD
Community Health Air Pollution Info System:	Not reported
Consolidated Emission Reporting Rule:	Not reported
Total Organic Hydrocarbon Gases Tons/Yr:	1.0291604503101901
Reactive Organic Gases Tons/Yr:	0.46432400000000001
Carbon Monoxide Emissions Tons/Yr:	2.3284199999999999
NOX - Oxides of Nitrogen Tons/Yr:	2.77
SOX - Oxides of Sulphur Tons/Yr:	4.9224999999999998E-2
Particulate Matter Tons/Yr:	0.56860999999999995
Part. Matter 10 Micrometers and Smllr Tons/Yr:	0.56816312000000002

Year:	2010
County Code:	19
Air Basin:	SC
Facility ID:	800429
Air District Name:	SC
SIC Code:	8062
Air District Name:	SOUTH COAST AQMD
Community Health Air Pollution Info System:	Not reported
Consolidated Emission Reporting Rule:	Not reported
Total Organic Hydrocarbon Gases Tons/Yr:	1.04548932919204
Reactive Organic Gases Tons/Yr:	0.50436000000000003
Carbon Monoxide Emissions Tons/Yr:	2.44686
NOX - Oxides of Nitrogen Tons/Yr:	2.7237800000000001

KAISER FOUNDATION HOSPITALS,IN (Continued) **S101586804**

SOX - Oxides of Sulphur Tons/Yr:	5.6210000000000003E-2
Particulate Matter Tons/Yr:	0.59428000000000003
Part. Matter 10 Micrometers and Smllr Tons/Yr:	0.59259304000000002

Year:	2011
County Code:	19
Air Basin:	SC
Facility ID:	800429
Air District Name:	SC
SIC Code:	8062
Air District Name:	SOUTH COAST AQMD
Community Health Air Pollution Info System:	Not reported
Consolidated Emission Reporting Rule:	Not reported
Total Organic Hydrocarbon Gases Tons/Yr:	0.92408424643
Reactive Organic Gases Tons/Yr:	0.41791
Carbon Monoxide Emissions Tons/Yr:	2.66269
NOX - Oxides of Nitrogen Tons/Yr:	1.34539
SOX - Oxides of Sulphur Tons/Yr:	0.04374
Particulate Matter Tons/Yr:	0.524
Part. Matter 10 Micrometers and Smllr Tons/Yr:	0.52356152

Year:	2012
County Code:	19
Air Basin:	SC
Facility ID:	800429
Air District Name:	SC
SIC Code:	8062
Air District Name:	SOUTH COAST AQMD
Community Health Air Pollution Info System:	Not reported
Consolidated Emission Reporting Rule:	Not reported
Total Organic Hydrocarbon Gases Tons/Yr:	1.0672308618
Reactive Organic Gases Tons/Yr:	0.41214
Carbon Monoxide Emissions Tons/Yr:	1.3750901072
NOX - Oxides of Nitrogen Tons/Yr:	0.88686
SOX - Oxides of Sulphur Tons/Yr:	0.03992
Particulate Matter Tons/Yr:	0.50699
Part. Matter 10 Micrometers and Smllr Tons/Yr:	0.50698448

Year:	2013
County Code:	19
Air Basin:	SC
Facility ID:	800429
Air District Name:	SC
SIC Code:	8062
Air District Name:	SOUTH COAST AQMD
Community Health Air Pollution Info System:	Not reported
Consolidated Emission Reporting Rule:	Not reported
Total Organic Hydrocarbon Gases Tons/Yr:	1.0201444317
Reactive Organic Gases Tons/Yr:	0.48658
Carbon Monoxide Emissions Tons/Yr:	1.0437902622
NOX - Oxides of Nitrogen Tons/Yr:	1.39027
SOX - Oxides of Sulphur Tons/Yr:	0.04428749
Particulate Matter Tons/Yr:	0.60564
Part. Matter 10 Micrometers and Smllr Tons/Yr:	0.60449832

Year:	2015
County Code:	19

KAISER FOUNDATION HOSPITALS,IN (Continued) **S101586804**

Air Basin:	SC
Facility ID:	800429
Air District Name:	SC
SIC Code:	8062
Air District Name:	SOUTH COAST AQMD
Community Health Air Pollution Info System:	Not reported
Consolidated Emission Reporting Rule:	Not reported
Total Organic Hydrocarbon Gases Tons/Yr:	0.8200137544
Reactive Organic Gases Tons/Yr:	0.5329578
Carbon Monoxide Emissions Tons/Yr:	3.57507563
NOX - Oxides of Nitrogen Tons/Yr:	4.92216022
SOX - Oxides of Sulphur Tons/Yr:	0.024279257
Particulate Matter Tons/Yr:	0.35223339
Part. Matter 10 Micrometers and Smllr Tons/Yr:	0.3511176792

Year:	2016
County Code:	19
Air Basin:	SC
Facility ID:	800429
Air District Name:	SC
SIC Code:	8062
Air District Name:	SOUTH COAST AQMD
Community Health Air Pollution Info System:	Not reported
Consolidated Emission Reporting Rule:	Not reported
Total Organic Hydrocarbon Gases Tons/Yr:	0.52022229006
Reactive Organic Gases Tons/Yr:	0.2576971
Carbon Monoxide Emissions Tons/Yr:	3.56093
NOX - Oxides of Nitrogen Tons/Yr:	4.85169
SOX - Oxides of Sulphur Tons/Yr:	0.024836629
Particulate Matter Tons/Yr:	0.3368736
Part. Matter 10 Micrometers and Smllr Tons/Yr:	0.3355086336

C16 **KAISER PERMANENTE** **CA UST** **U004264141**
SW **4950 W SUNSET BLVD** **N/A**
< 1/8 **LOS ANGELES, CA 90027**
0.073 mi.
385 ft. **Site 1 of 3 in cluster C**

Relative: UST:
Lower

Facility ID:	FA0013421
Permitting Agency:	Los Angeles City Fire Department
Latitude:	34.09763
Longitude:	-118.29779

Actual:
373 ft.

C17 **HESTER J G** **EDR Hist Auto** **1009079808**
West **5001 S SUNSET BLVD** **N/A**
< 1/8 **LOS ANGELES, CA**
0.089 mi.
472 ft. **Site 2 of 3 in cluster C**

Relative: EDR Hist Auto
Lower

Actual:
376 ft.

Year:	Name:	Type:
1933	LEWRIGHT H B	GASOLINE AND OIL SERVICE STATIONS
1942	HESTER J G	GASOLINE AND OIL SERVICE STATIONS

C18 **SWIFT RICHD** **EDR Hist Auto** **1009083669**
WSW **5000 S SUNSET BLVD** **N/A**
< 1/8 **LOS ANGELES, CA**
0.107 mi.
564 ft. **Site 3 of 3 in cluster C**

Relative: EDR Hist Auto
Lower

Actual: Year: Name: Type:
373 ft. 1942 SWIFT RICHD GASOLINE AND OIL SERVICE STATIONS

D19 **ADVANCED AUTO CLINIC INC/SAM'S SUNSET** **CA HIST UST** **S113126495**
West **5007 SUNSET BLVD** **CA HAZNET** **N/A**
< 1/8 **LOS ANGELES, CA 90027**
0.107 mi.
566 ft. **Site 1 of 10 in cluster D**

Relative: HIST UST:
Lower
Actual: File Number: 0002859C
377 ft. URL: http://geotracker.waterboards.ca.gov/ustpdfs/pdf/0002859C.pdf
Region: Not reported
Facility ID: Not reported
Facility Type: Not reported
Other Type: Not reported
Contact Name: Not reported
Telephone: Not reported
Owner Name: Not reported
Owner Address: Not reported
Owner City,St,Zip: Not reported
Total Tanks: Not reported

Tank Num: Not reported
Container Num: Not reported
Year Installed: Not reported
Tank Capacity: Not reported
Tank Used for: Not reported
Type of Fuel: Not reported
Container Construction Thickness: Not reported
Leak Detection: Not reported

Click here for Geo Tracker PDF:

HAZNET:
envid: S113126495
Year: 2009
GEPAID: CAL000270434
Contact: SAMSON MANGASARIAN
Telephone: 3236661560
Mailing Name: Not reported
Mailing Address: 1309 N LA BREA AVE
Mailing City,St,Zip: HOLLYWOOD, CA 900280000
Gen County: Not reported
TSD EPA ID: CAD099452708
TSD County: Not reported
Waste Category: Waste oil and mixed oil
Disposal Method: Other Recovery Of Reclamation For Reuse Including Acid Regeneration, Organics Recovery Ect
Tons: 1.9
Cat Decode: Not reported

ADVANCED AUTO CLINIC INC/SAM'S SUNSET (Continued) **S113126495**

Method Decode: Not reported
Facility County: Los Angeles

D20 **ARA KESSEDJIAN** **CA HIST UST** **U001561177**
West **5007 W SUNSET BLVD** **N/A**
< 1/8 **LOS ANGELES, CA 90027**
0.107 mi.
566 ft. **Site 2 of 10 in cluster D**

Relative: HIST UST:
Lower

Actual:
377 ft.

File Number:	Not reported
URL:	Not reported
Region:	STATE
Facility ID:	00000034123
Facility Type:	Gas Station
Other Type:	Not reported
Contact Name:	Not reported
Telephone:	2136668700
Owner Name:	SHELL OIL COMPANY
Owner Address:	P.O. BOX 4848
Owner City,St,Zip:	ANAHEIM, CA 92803
Total Tanks:	0003
Tank Num:	001
Container Num:	1
Year Installed:	Not reported
Tank Capacity:	00008000
Tank Used for:	PRODUCT
Type of Fuel:	UNLEADED
Container Construction Thickness:	1/4
Leak Detection:	Stock Inventor, 10
Tank Num:	002
Container Num:	2
Year Installed:	Not reported
Tank Capacity:	00008000
Tank Used for:	PRODUCT
Type of Fuel:	REGULAR
Container Construction Thickness:	1/4
Leak Detection:	Stock Inventor, 10
Tank Num:	003
Container Num:	3
Year Installed:	Not reported
Tank Capacity:	00008000
Tank Used for:	PRODUCT
Type of Fuel:	REGULAR
Container Construction Thickness:	1/4
Leak Detection:	Stock Inventor, 10

D21
West
< 1/8
0.107 mi.
566 ft.

SUNBOA INC.
5007 SUNSET BLVD.
LOS ANGELES, CA 90027

Site 3 of 10 in cluster D

CA UST **U004263669**
N/A

Relative:
Lower

Actual:
377 ft.

UST:
Facility ID: FA0002439
Permitting Agency: Los Angeles City Fire Department
Latitude: 34.0984
Longitude: -118.29865

D22
West
< 1/8
0.107 mi.
566 ft.

ARA SHEL SERVICE
5007 SUNSET BLVD
LOS ANGELES, CA 90027

Site 4 of 10 in cluster D

RCRA-SQG **1000131773**
CA UST **CAD982518037**
CA SWEEPS UST
CA FID UST
FINDS
ECHO

Relative:
Lower

Actual:
377 ft.

RCRA-SQG:
Date form received by agency: 09/01/1996
Facility name: ARA SHEL SERVICE
Facility address: 5007 SUNSET BLVD
LOS ANGELES, CA 90027
EPA ID: CAD982518037
Mailing address: SUNSET BLVD
LOS ANGELES, CA 90027
Contact: Not reported
Contact address: Not reported
Not reported
Contact country: US
Contact telephone: Not reported
Contact email: Not reported
EPA Region: 09
Classification: Small Small Quantity Generator
Description: Handler: generates more than 100 and less than 1000 kg of hazardous waste during any calendar month and accumulates less than 6000 kg of hazardous waste at any time; or generates 100 kg or less of hazardous waste during any calendar month, and accumulates more than 1000 kg of hazardous waste at any time

Owner/Operator Summary:
Owner/operator name: ARA KESSADIJIAN
Owner/operator address: NOT REQUIRED
NOT REQUIRED, ME 99999
Owner/operator country: Not reported
Owner/operator telephone: 415-555-1212
Owner/operator email: Not reported
Owner/operator fax: Not reported
Owner/operator extension: Not reported
Legal status: Private
Owner/Operator Type: Owner
Owner/Op start date: Not reported
Owner/Op end date: Not reported

Owner/operator name: NOT REQUIRED
Owner/operator address: NOT REQUIRED
NOT REQUIRED, ME 99999
Owner/operator country: Not reported

ARA SHEL SERVICE (Continued) **1000131773**

Owner/operator telephone: 415-555-1212
Owner/operator email: Not reported
Owner/operator fax: Not reported
Owner/operator extension: Not reported
Legal status: Private
Owner/Operator Type: Operator
Owner/Op start date: Not reported
Owner/Op end date: Not reported

Handler Activities Summary:
U.S. importer of hazardous waste: No
Mixed waste (haz. and radioactive): No
Recycler of hazardous waste: No
Transporter of hazardous waste: No
Treater, storer or disposer of HW: No
Underground injection activity: No
On-site burner exemption: No
Furnace exemption: No
Used oil fuel burner: No
Used oil processor: No
User oil refiner: No
Used oil fuel marketer to burner: No
Used oil Specification marketer: No
Used oil transfer facility: No
Used oil transporter: No

Violation Status: No violations found

UST:
Facility ID: FA0002439
Permitting Agency: Los Angeles City Fire Department
Latitude: 34.09841
Longitude: -118.29865

Facility ID: 25233
Permitting Agency: LOS ANGELES, CITY OF
Latitude: 34.099755
Longitude: -118.297301

Facility ID: FA0002439
Permitting Agency: Los Angeles City Fire Department
Latitude: 34.09841
Longitude: -118.29865

SWEEPS UST:
Status: Active
Comp Number: 1940
Number: 9
Board Of Equalization: 44-012088
Referral Date: 04-20-88
Action Date: 04-11-94
Created Date: 02-29-88
Owner Tank Id: Not reported
SWRCB Tank Id: 19-050-001940-000001
Tank Status: A
Capacity: 8000
Active Date: 04-20-88

ARA SHEL SERVICE (Continued) **1000131773**

Tank Use: M.V. FUEL
STG: P
Content: REG UNLEADED
Number Of Tanks: 4

Status: Active
Comp Number: 1940
Number: 9
Board Of Equalization: 44-012088
Referral Date: 04-20-88
Action Date: 04-11-94
Created Date: 02-29-88
Owner Tank Id: Not reported
SWRCB Tank Id: 19-050-001940-000002
Tank Status: A
Capacity: 5000
Active Date: 04-20-88
Tank Use: M.V. FUEL
STG: P
Content: REG UNLEADED
Number Of Tanks: Not reported

Status: Active
Comp Number: 1940
Number: 9
Board Of Equalization: 44-012088
Referral Date: 04-20-88
Action Date: 04-11-94
Created Date: 02-29-88
Owner Tank Id: Not reported
SWRCB Tank Id: 19-050-001940-000003
Tank Status: A
Capacity: 5000
Active Date: 04-20-88
Tank Use: M.V. FUEL
STG: P
Content: REG UNLEADED
Number Of Tanks: Not reported

Status: Active
Comp Number: 1940
Number: 9
Board Of Equalization: 44-012088
Referral Date: 04-20-88
Action Date: 04-11-94
Created Date: 02-29-88
Owner Tank Id: Not reported
SWRCB Tank Id: 19-050-001940-000004
Tank Status: A
Capacity: 1000
Active Date: 04-11-94
Tank Use: UNKNOWN
STG: P
Content: Not reported
Number Of Tanks: Not reported

ARA SHEL SERVICE (Continued) **1000131773**

CA FID UST:

Facility ID:	19034305
Regulated By:	UTNKA
Regulated ID:	00034123
Cortese Code:	Not reported
SIC Code:	Not reported
Facility Phone:	2136668700
Mail To:	Not reported
Mailing Address:	5007 SUNSET BLVD
Mailing Address 2:	Not reported
Mailing City,St,Zip:	LOS ANGELES 900270000
Contact:	Not reported
Contact Phone:	Not reported
DUNs Number:	Not reported
NPDES Number:	Not reported
EPA ID:	Not reported
Comments:	Not reported
Status:	Active

FINDS:

Registry ID: 110002839590

Environmental Interest/Information System

RCRAInfo is a national information system that supports the Resource Conservation and Recovery Act (RCRA) program through the tracking of events and activities related to facilities that generate, transport, and treat, store, or dispose of hazardous waste. RCRAInfo allows RCRA program staff to track the notification, permit, compliance, and corrective action activities required under RCRA.

Click this hyperlink while viewing on your computer to access additional FINDS: detail in the EDR Site Report.

ECHO:

Envid:	1000131773
Registry ID:	110002839590
DFR URL:	http://echo.epa.gov/detailed-facility-report?fid=110002839590

D23 **KESSEDJIAN ARA** **EDR Hist Auto** **1020613552**
West **5007 SUNSET BLVD** **N/A**
< 1/8 **LOS ANGELES, CA 90027**
0.107 mi.
566 ft. **Site 5 of 10 in cluster D**

Relative: EDR Hist Auto
Lower

Actual: **377 ft.**

Year:	Name:	Type:
1971	KESSEDJIAN ARA	Gasoline Service Stations
1972	KESSEDJIAN ARA	Gasoline Service Stations
1973	KESSEDJIAN ARA	Gasoline Service Stations
1974	KESSEDJIAN ARA	Gasoline Service Stations
1977	KESSEDJIAN ARA	Gasoline Service Stations
1978	KESSEDJIAN ARA	Gasoline Service Stations
1979	KESSEDJIAN ARA	Gasoline Service Stations

KESSEDJIAN ARA (Continued) **1020613552**

1980	KESSEDJIAN ARA	Gasoline Service Stations
1982	KESSEDJIAN ARA	Gasoline Service Stations
1983	KESSEDJIAN ARA	Gasoline Service Stations
1985	KESSEDJIAN ARA	Gasoline Service Stations
1986	KESSEDJIAN ARA	Gasoline Service Stations
1987	KESSEDJIAN ARA	Gasoline Service Stations
1988	KESSEDJIAN ARA	Gasoline Service Stations
1989	KESSEDJIAN ARA	Gasoline Service Stations
1990	KESSEDJIAN ARA	Gasoline Service Stations
1991	KESSEDJIAN ARA	Gasoline Service Stations
1992	KESSEDJIAN ARA	Gasoline Service Stations
1993	KESSEDJIAN SHELL SERVICE	Gasoline Service Stations
1994	KESSEDJIAN SHELL SERVICE	Gasoline Service Stations
1995	KESSEDJIAN SHELL SERVICE INC	Gasoline Service Stations
1996	KESSEDJIAN SHELL SERVICE INC	Gasoline Service Stations
1997	KESSEDJIAN SHELL SERVICE INC	Gasoline Service Stations
1998	KESSEDJIAN SHELL SERVICE INC	Gasoline Service Stations
1999	KESSEDJIAN SHELL SERVICE INC	Gasoline Service Stations
2000	KESSEDJIAN SHELL SERVICE INC	Gasoline Service Stations
2001	KESSEDJIAN SHELL SERVICE INC	Gasoline Service Stations
2002	KESSEDJIAN SHELL SERVICE INC	Convenience Stores
2003	KESSEDJIAN SHELL SERVICE INC	Gasoline Service Stations
2004	KESSEDJIAN SHELL SERVICE INC	Convenience Stores
2005	ADVANCED AUTO CLINIC	General Automotive Repair Shops
2005	KESSEDJIAN SHELL SERVICE INC	Gasoline Service Stations, NEC
2006	ADVANCED AUTO CLINIC	General Automotive Repair Shops
2007	ADVANCED AUTO CLINIC INC	General Automotive Repair Shops
2009	AAA GAS	Liquefied Petroleum Gas Dealers, NEC
2010	AAA GAS	Liquefied Petroleum Gas Dealers, NEC
2010	FLEET CARD FUELS	Security Systems Services
2011	AAA GAS	Liquefied Petroleum Gas Dealers, NEC
2011	FLEET CARD FUELS	Security Systems Services
2012	AAA GAS	Liquefied Petroleum Gas Dealers, NEC
2013	AAA GAS	Liquefied Petroleum Gas Dealers, NEC

D24 **ARCO STN 183** **CA HIST UST** **U001561178**
West **5025 W SUNSET BLVD** **N/A**
1/8-1/4 **LOS ANGELES, CA 90027**
0.133 mi.
700 ft. **Site 6 of 10 in cluster D**

Relative: HIST UST:
Lower

Actual:
377 ft.

File Number:	00026DA0
URL:	http://geotracker.waterboards.ca.gov/ustpdfs/pdf/00026DA0.pdf
Region:	STATE
Facility ID:	00000000545
Facility Type:	Gas Station
Other Type:	Not reported
Contact Name:	Not reported
Telephone:	2139239876
Owner Name:	HEDY ORDEN
Owner Address:	10000 LAKEWOOD BLVD.
Owner City,St,Zip:	DOWNEY, CA 90240
Total Tanks:	0005
Tank Num:	001
Container Num:	1831
Year Installed:	Not reported

ARCO STN 183 (Continued) **U001561178**

Tank Capacity:	00008000
Tank Used for:	PRODUCT
Type of Fuel:	REGULAR
Container Construction Thickness:	1/4
Leak Detection:	Stock Inventor

Tank Num:	002
Container Num:	1832
Year Installed:	1978
Tank Capacity:	00012000
Tank Used for:	PRODUCT
Type of Fuel:	UNLEADED
Container Construction Thickness:	1/4
Leak Detection:	Stock Inventor

Tank Num:	003
Container Num:	183-5
Year Installed:	Not reported
Tank Capacity:	00010000
Tank Used for:	PRODUCT
Type of Fuel:	UNLEADED
Container Construction Thickness:	1/4
Leak Detection:	Stock Inventor

Tank Num:	004
Container Num:	183-6
Year Installed:	Not reported
Tank Capacity:	00006000
Tank Used for:	PRODUCT
Type of Fuel:	REGULAR
Container Construction Thickness:	1/4
Leak Detection:	Stock Inventor

Tank Num:	005
Container Num:	183-10
Year Installed:	Not reported
Tank Capacity:	00000550
Tank Used for:	WASTE
Type of Fuel:	WASTE OIL
Container Construction Thickness:	12
Leak Detection:	Stock Inventor

Click here for Geo Tracker PDF:

D25 **ARCO STATION #183 (THRIFTY)** **CA SWEEPS UST S101584101**
West **5025 W SUNSET BLVD** **CA FID UST N/A**
1/8-1/4 **LOS ANGELES, CA 90027**
0.133 mi.
700 ft. **Site 7 of 10 in cluster D**

Relative: SWEEPS UST:
Lower

Status:	Active
Comp Number:	58
Number:	9
Board Of Equalization:	44-010930
Referral Date:	01-14-93
Action Date:	03-10-94
Created Date:	02-29-88

Actual:
377 ft.

ARCO STATION #183 (THRIFTY) (Continued) **S101584101**

Owner Tank Id: Not reported
SWRCB Tank Id: 19-050-000058-000001
Tank Status: A
Capacity: 8000
Active Date: 04-20-88
Tank Use: M.V. FUEL
STG: P
Content: REG UNLEADED
Number Of Tanks: 5

Status: Active
Comp Number: 58
Number: 9
Board Of Equalization: 44-010930
Referral Date: 01-14-93
Action Date: 03-10-94
Created Date: 02-29-88
Owner Tank Id: Not reported
SWRCB Tank Id: 19-050-000058-000002
Tank Status: A
Capacity: 12000
Active Date: 04-20-88
Tank Use: M.V. FUEL
STG: P
Content: REG UNLEADED
Number Of Tanks: Not reported

Status: Active
Comp Number: 58
Number: 9
Board Of Equalization: 44-010930
Referral Date: 01-14-93
Action Date: 03-10-94
Created Date: 02-29-88
Owner Tank Id: Not reported
SWRCB Tank Id: 19-050-000058-000003
Tank Status: A
Capacity: 10000
Active Date: 04-20-88
Tank Use: M.V. FUEL
STG: P
Content: REG UNLEADED
Number Of Tanks: Not reported

Status: Active
Comp Number: 58
Number: 9
Board Of Equalization: 44-010930
Referral Date: 01-14-93
Action Date: 03-10-94
Created Date: 02-29-88
Owner Tank Id: Not reported
SWRCB Tank Id: 19-050-000058-000004
Tank Status: A
Capacity: 6000
Active Date: 04-20-88
Tank Use: M.V. FUEL

ARCO STATION #183 (THRIFTY) (Continued) **S101584101**

STG: P
Content: REG UNLEADED
Number Of Tanks: Not reported

Status: Active
Comp Number: 58
Number: 9
Board Of Equalization: 44-010930
Referral Date: 01-14-93
Action Date: 03-10-94
Created Date: 02-29-88
Owner Tank Id: Not reported
SWRCB Tank Id: 19-050-000058-000005
Tank Status: A
Capacity: 550
Active Date: 04-20-88
Tank Use: OIL
STG: W
Content: WASTE OIL
Number Of Tanks: Not reported

CA FID UST:
Facility ID: 19008529
Regulated By: UTNKA
Regulated ID: 00000545
Cortese Code: Not reported
SIC Code: Not reported
Facility Phone: 2139239876
Mail To: Not reported
Mailing Address: 10000 LAKEWOOD BLVD
Mailing Address 2: Not reported
Mailing City,St,Zip: LOS ANGELES 900270000
Contact: Not reported
Contact Phone: Not reported
DUNs Number: Not reported
NPDES Number: Not reported
EPA ID: Not reported
Comments: Not reported
Status: Active

D26 **THRIFTY #183** **CA LUST** **S103065994**
West **5025 SUNSET BLVD W** **CA HIST CORTESE** **N/A**
1/8-1/4 **LOS FELIZ, CA 90027**
0.133 mi.
700 ft. **Site 8 of 10 in cluster D**

Relative: **Lower**
Actual: **377 ft.**

LUST:
Lead Agency: LOS ANGELES RWQCB (REGION 4)
Case Type: LUST Cleanup Site
Geo Track: http://geotracker.waterboards.ca.gov/profile_report.asp?global_id=T0603700737
Global Id: T0603700737
Latitude: 34.0982094
Longitude: -118.2988642
Status: Completed - Case Closed
Status Date: 01/07/2013
Case Worker: CET
RB Case Number: 900270061

THRIFTY #183 (Continued) **S103065994**

Local Agency: LOS ANGELES, CITY OF
File Location: Regional Board
Local Case Number: Not reported
Potential Media Affect: Aquifer used for drinking water supply
Potential Contaminants of Concern: Gasoline
Site History: Not reported

LUST:
Global Id: T0603700737
Contact Type: Regional Board Caseworker
Contact Name: CHANDRA TYLER
Organization Name: LOS ANGELES RWQCB (REGION 4)
Address: Not reported
City: R4 UNKNOWN
Email: cetyler@waterboards.ca.gov
Phone Number: Not reported

Global Id: T0603700737
Contact Type: Local Agency Caseworker
Contact Name: TBD
Organization Name: LOS ANGELES, CITY OF
Address: 200 N. MAIN ST. RM. 970
City: LOS ANGELES
Email: Not reported
Phone Number: 2134826528

LUST:
Global Id: T0603700737
Action Type: RESPONSE
Date: 01/15/2011
Action: Monitoring Report - Semi-Annually

Global Id: T0603700737
Action Type: RESPONSE
Date: 05/11/2011
Action: Interim Remedial Action Plan

Global Id: T0603700737
Action Type: RESPONSE
Date: 07/15/2006
Action: Monitoring Report - Quarterly

Global Id: T0603700737
Action Type: ENFORCEMENT
Date: 05/06/2004
Action: Staff Letter

Global Id: T0603700737
Action Type: ENFORCEMENT
Date: 04/16/2009
Action: Staff Letter

Global Id: T0603700737
Action Type: ENFORCEMENT
Date: 12/05/2003
Action: Staff Letter

THRIFTY #183 (Continued) **S103065994**

Global Id: T0603700737
Action Type: RESPONSE
Date: 01/15/2012
Action: Other Report / Document

Global Id: T0603700737
Action Type: RESPONSE
Date: 07/15/2012
Action: Monitoring Report - Semi-Annually

Global Id: T0603700737
Action Type: RESPONSE
Date: 05/31/2009
Action: Other Report / Document

Global Id: T0603700737
Action Type: ENFORCEMENT
Date: 05/15/1998
Action: Staff Letter

Global Id: T0603700737
Action Type: RESPONSE
Date: 04/15/2003
Action: Monitoring Report - Quarterly

Global Id: T0603700737
Action Type: RESPONSE
Date: 01/15/2003
Action: Monitoring Report - Quarterly

Global Id: T0603700737
Action Type: RESPONSE
Date: 04/15/2003
Action: Monitoring Report - Quarterly

Global Id: T0603700737
Action Type: RESPONSE
Date: 04/15/2007
Action: Monitoring Report - Quarterly

Global Id: T0603700737
Action Type: RESPONSE
Date: 10/15/2002
Action: Monitoring Report - Quarterly

Global Id: T0603700737
Action Type: ENFORCEMENT
Date: 01/07/2013
Action: Closure/No Further Action Letter

Global Id: T0603700737
Action Type: RESPONSE
Date: 02/17/2004
Action: Interim Remedial Action Plan

Global Id: T0603700737
Action Type: RESPONSE

THRIFTY #183 (Continued) **S103065994**

Date: 04/15/2013
Action: Well Destruction Report

Global Id: T0603700737
Action Type: RESPONSE
Date: 12/23/2003
Action: Other Report / Document

Global Id: T0603700737
Action Type: ENFORCEMENT
Date: 01/18/2002
Action: Staff Letter

Global Id: T0603700737
Action Type: ENFORCEMENT
Date: 04/09/2002
Action: Site Visit / Inspection / Sampling

Global Id: T0603700737
Action Type: RESPONSE
Date: 04/15/2008
Action: Monitoring Report - Quarterly

Global Id: T0603700737
Action Type: RESPONSE
Date: 05/22/2012
Action: Clean Up Fund - 5-Year Review Summary

Global Id: T0603700737
Action Type: RESPONSE
Date: 07/15/2009
Action: Monitoring Report - Semi-Annually

Global Id: T0603700737
Action Type: ENFORCEMENT
Date: 01/09/2009
Action: Staff Letter

Global Id: T0603700737
Action Type: ENFORCEMENT
Date: 06/15/2009
Action: Staff Letter

Global Id: T0603700737
Action Type: ENFORCEMENT
Date: 06/15/2012
Action: Staff Letter

Global Id: T0603700737
Action Type: REMEDIATION
Date: 11/13/2007
Action: In Situ Physical/Chemical Treatment (other than SVE)

Global Id: T0603700737
Action Type: Other
Date: 07/08/1991
Action: Leak Reported

THRIFTY #183 (Continued) **S103065994**

Global Id: T0603700737
Action Type: RESPONSE
Date: 07/15/2012
Action: Well Installation Workplan

Global Id: T0603700737
Action Type: RESPONSE
Date: 08/29/2012
Action: Soil and Water Investigation Report

Global Id: T0603700737
Action Type: RESPONSE
Date: 10/15/2008
Action: Monitoring Report - Quarterly

Global Id: T0603700737
Action Type: ENFORCEMENT
Date: 11/16/2011
Action: Staff Letter

Global Id: T0603700737
Action Type: RESPONSE
Date: 10/15/2005
Action: Monitoring Report - Quarterly

Global Id: T0603700737
Action Type: RESPONSE
Date: 07/15/2007
Action: Monitoring Report - Quarterly

Global Id: T0603700737
Action Type: RESPONSE
Date: 04/15/2009
Action: Monitoring Report - Quarterly

Global Id: T0603700737
Action Type: RESPONSE
Date: 01/15/2008
Action: Monitoring Report - Quarterly

Global Id: T0603700737
Action Type: RESPONSE
Date: 07/15/2004
Action: Monitoring Report - Quarterly

Global Id: T0603700737
Action Type: RESPONSE
Date: 07/15/2002
Action: Monitoring Report - Quarterly

Global Id: T0603700737
Action Type: RESPONSE
Date: 01/15/2004
Action: Monitoring Report - Quarterly

Global Id: T0603700737
Action Type: RESPONSE

THRIFTY #183 (Continued) **S103065994**

Date: 07/15/2003
Action: Monitoring Report - Quarterly

Global Id: T0603700737
Action Type: RESPONSE
Date: 10/15/2004
Action: Monitoring Report - Quarterly

Global Id: T0603700737
Action Type: RESPONSE
Date: 07/15/2008
Action: Monitoring Report - Quarterly

Global Id: T0603700737
Action Type: RESPONSE
Date: 04/15/2009
Action: Remedial Progress Report

Global Id: T0603700737
Action Type: RESPONSE
Date: 01/15/2009
Action: Monitoring Report - Quarterly

Global Id: T0603700737
Action Type: RESPONSE
Date: 04/15/2006
Action: Monitoring Report - Quarterly

Global Id: T0603700737
Action Type: RESPONSE
Date: 07/15/2010
Action: Monitoring Report - Semi-Annually

Global Id: T0603700737
Action Type: RESPONSE
Date: 03/22/2010
Action: Corrective Action Plan / Remedial Action Plan

Global Id: T0603700737
Action Type: RESPONSE
Date: 09/13/2011
Action: Request for Closure

Global Id: T0603700737
Action Type: RESPONSE
Date: 07/15/2011
Action: Monitoring Report - Semi-Annually

Global Id: T0603700737
Action Type: ENFORCEMENT
Date: 11/01/2012
Action: Notification - Preclosure

Global Id: T0603700737
Action Type: ENFORCEMENT
Date: 05/24/2012
Action: Staff Letter

THRIFTY #183 (Continued) **S103065994**

Global Id: T0603700737
Action Type: RESPONSE
Date: 10/15/2006
Action: Monitoring Report - Quarterly

Global Id: T0603700737
Action Type: RESPONSE
Date: 01/15/2005
Action: Monitoring Report - Quarterly

Global Id: T0603700737
Action Type: REMEDIATION
Date: 04/09/2002
Action: In Situ Physical/Chemical Treatment (other than SVE)

Global Id: T0603700737
Action Type: REMEDIATION
Date: 11/13/2007
Action: Ex Situ Physical/Chemical Treatment (other than P&T, SVE, or Excavation)

Global Id: T0603700737
Action Type: REMEDIATION
Date: 08/06/2009
Action: Other (Use Description Field)

Global Id: T0603700737
Action Type: REMEDIATION
Date: 04/09/2002
Action: In Situ Physical/Chemical Treatment (other than SVE)

Global Id: T0603700737
Action Type: REMEDIATION
Date: 04/09/2002
Action: Soil Vapor Extraction (SVE)

Global Id: T0603700737
Action Type: REMEDIATION
Date: 01/18/2001
Action: Excavation

Global Id: T0603700737
Action Type: RESPONSE
Date: 04/15/2004
Action: Monitoring Report - Quarterly

Global Id: T0603700737
Action Type: RESPONSE
Date: 02/14/2008
Action: Interim Remedial Action Report

Global Id: T0603700737
Action Type: RESPONSE
Date: 10/15/2007
Action: Monitoring Report - Quarterly

Global Id: T0603700737
Action Type: RESPONSE

THRIFTY #183 (Continued) **S103065994**

Date: 10/15/2010
Action: Monitoring Report - Semi-Annually

Global Id: T0603700737
Action Type: RESPONSE
Date: 07/15/2005
Action: Monitoring Report - Quarterly

Global Id: T0603700737
Action Type: ENFORCEMENT
Date: 10/31/2007
Action: Staff Letter

Global Id: T0603700737
Action Type: RESPONSE
Date: 01/15/2006
Action: Monitoring Report - Quarterly

Global Id: T0603700737
Action Type: RESPONSE
Date: 09/22/2008
Action: Interim Remedial Action Plan

Global Id: T0603700737
Action Type: RESPONSE
Date: 04/15/2002
Action: Monitoring Report - Quarterly

Global Id: T0603700737
Action Type: RESPONSE
Date: 05/31/2002
Action: Other Report / Document

Global Id: T0603700737
Action Type: RESPONSE
Date: 07/15/2003
Action: Interim Remedial Action Plan

Global Id: T0603700737
Action Type: RESPONSE
Date: 10/15/2003
Action: Monitoring Report - Quarterly

Global Id: T0603700737
Action Type: RESPONSE
Date: 04/15/2005
Action: Monitoring Report - Quarterly

Global Id: T0603700737
Action Type: RESPONSE
Date: 10/15/2007
Action: Interim Remedial Action Plan

Global Id: T0603700737
Action Type: RESPONSE
Date: 01/15/2007
Action: Monitoring Report - Quarterly

THRIFTY #183 (Continued) **S103065994**

LUST:

Global Id:	T0603700737
Status:	Completed - Case Closed
Status Date:	01/07/2013
Global Id:	T0603700737
Status:	Open - Case Begin Date
Status Date:	07/08/1991
Global Id:	T0603700737
Status:	Open - Remediation
Status Date:	12/05/2003
Global Id:	T0603700737
Status:	Open - Remediation
Status Date:	05/06/2004
Global Id:	T0603700737
Status:	Open - Remediation
Status Date:	10/13/2007
Global Id:	T0603700737
Status:	Open - Site Assessment
Status Date:	07/08/1991
Global Id:	T0603700737
Status:	Open - Site Assessment
Status Date:	06/10/1992
Global Id:	T0603700737
Status:	Open - Site Assessment
Status Date:	07/27/1998

LUST REG 4:

Region:	4	
Regional Board:	04	
County:	Los Angeles	
Facility Id:	900270061	
Status:	Remediation Plan	
Substance:	Gasoline	
Substance Quantity:	Not reported	
Local Case No:	Not reported	
Case Type:	Groundwater	
Abatement Method Used at the Site:		Not reported
Global ID:	T0603700737	
W Global ID:	Not reported	
Staff:	MSH	
Local Agency:	19050	
Cross Street:	MARIPOSA AVE	
Enforcement Type:	SEL	
Date Leak Discovered:	Not reported	
Date Leak First Reported:		7/8/1991
Date Leak Record Entered:	6/10/1992	
Date Confirmation Began:	Not reported	
Date Leak Stopped:	Not reported	

THRIFTY #183 (Continued) **S103065994**

Date Case Last Changed on Database:		9/30/2002
Date the Case was Closed:		Not reported
How Leak Discovered:	Not reported	
How Leak Stopped:	Not reported	
Cause of Leak:	UNK	
Leak Source:	UNK	
Operator:	ALSO ADDRESS 5021 W SUNSET	
Water System:	Not reported	
Well Name:	Not reported	
Approx. Dist To Production Well (ft):		10395.428319701648802594913842
Source of Cleanup Funding:		UNK
Preliminary Site Assessment Workplan Submitted:		7/8/1991
Preliminary Site Assessment Began:		6/10/1992
Pollution Characterization Began:		7/27/1998
Remediation Plan Submitted:		12/5/2003
Remedial Action Underway:		Not reported
Post Remedial Action Monitoring Began:		7/8/1991
Enforcement Action Date:		5/15/1998
Historical Max MTBE Date:		4/19/2000
Hist Max MTBE Conc in Groundwater:		133000
Hist Max MTBE Conc in Soil:		Not reported
Significant Interim Remedial Action Taken:		Not reported
GW Qualifier:	Not reported	
Soil Qualifier:	Not reported	
Organization:	Not reported	
Owner Contact:	Not reported	
Responsible Party:	CHRIS PENAITESCU	
RP Address:	P.O. BOX 2128	
Program:	LUST	
Lat/Long:	34.0982094 / -1	
Local Agency Staff:	PEJ	
Beneficial Use:	Not reported	
Priority:	Not reported	
Cleanup Fund Id:	Not reported	
Suspended:	Not reported	
Assigned Name:	Not reported	
Summary:	OFFSITE WELLS INSTALLED 7/19 - 7/20/2000.; 10/9/00 3RD QTR GW MON RPT 2000; 1/16/01 4TH QTR GW MON RPT 2000; 4/11/01 1ST QTR GW MON RPT 2001	

HIST CORTESE:

Region:	CORTESE
Facility County Code:	19
Reg By:	LTNKA
Reg Id:	900270061

D27 **ARCO STATION #183 (THRIFTY)--9605** **CA UST** **U003982140**
West **5025 W SUNSET BLVD** **N/A**
1/8-1/4 **LOS ANGELES, CA 90027**
0.133 mi.
700 ft. **Site 9 of 10 in cluster D**

Relative: UST:
Lower

Facility ID:	Not reported
Permitting Agency:	Los Angeles City Fire Department
Latitude:	34.0984
Longitude:	-118.2991

Actual:
377 ft.

ARCO STATION #183 (THRIFTY)--9605 (Continued) **U003982140**

Facility ID: 25235
Permitting Agency: LOS ANGELES, CITY OF
Latitude: 34.09815
Longitude: -118.29887

D28 **BP WEST COAST PRODUCTS NO 09605** **RCRA-SQG** **1014950519**
West **5025 W SUNSET BLVD** **CAR000224592**
1/8-1/4 **LOS ANGELES, CA 90027**
0.133 mi.
700 ft. **Site 10 of 10 in cluster D**

Relative:
Lower

Actual:
377 ft.

RCRA-SQG:
Date form received by agency: 04/09/2012
Facility name: BP WEST COAST PRODUCTS NO 09605
Facility address: 5025 W SUNSET BLVD
LOS ANGELES, CA 90027
EPA ID: CAR000224592
Mailing address: PO BOX 80249
RANCHO SANTA MARGARITA, CA 92688
Contact: VERONIQUE N LEE
Contact address: PO BOX 6038
ARTESIA, CA 90702
Contact country: US
Contact telephone: 714-670-3928
Contact email: NIKKI.LEE@BP.COM
EPA Region: 09
Classification: Small Small Quantity Generator
Description: Handler: generates more than 100 and less than 1000 kg of hazardous waste during any calendar month and accumulates less than 6000 kg of hazardous waste at any time; or generates 100 kg or less of hazardous waste during any calendar month, and accumulates more than 1000 kg of hazardous waste at any time

Owner/Operator Summary:
Owner/operator name: BP WEST COAST PRODUCTS
Owner/operator address: PO BOX 6038
ARTESIA, CA 90702
Owner/operator country: US
Owner/operator telephone: Not reported
Owner/operator email: Not reported
Owner/operator fax: Not reported
Owner/operator extension: Not reported
Legal status: Private
Owner/Operator Type: Owner
Owner/Op start date: 11/13/1970
Owner/Op end date: Not reported

Owner/operator name: BP WEST COAST PRODUCTS LLC
Owner/operator address: Not reported
Not reported
Owner/operator country: US
Owner/operator telephone: Not reported
Owner/operator email: Not reported
Owner/operator fax: Not reported
Owner/operator extension: Not reported
Legal status: Private
Owner/Operator Type: Operator

BP WEST COAST PRODUCTS NO 09605 (Continued) **1014950519**

Owner/Op start date: 11/13/1970
Owner/Op end date: Not reported

Handler Activities Summary:
U.S. importer of hazardous waste: No
Mixed waste (haz. and radioactive): No
Recycler of hazardous waste: No
Transporter of hazardous waste: No
Treater, storer or disposer of HW: No
Underground injection activity: No
On-site burner exemption: No
Furnace exemption: No
Used oil fuel burner: No
Used oil processor: No
User oil refiner: No
Used oil fuel marketer to burner: No
Used oil Specification marketer: No
Used oil transfer facility: No
Used oil transporter: No

. Waste code: D001
. Waste name: IGNITABLE HAZARDOUS WASTES ARE THOSE WASTES WHICH HAVE A FLASHPOINT OF LESS THAN 140 DEGREES FAHRENHEIT AS DETERMINED BY A PENSKY-MARTENS CLOSED CUP FLASH POINT TESTER. ANOTHER METHOD OF DETERMINING THE FLASH POINT OF A WASTE IS TO REVIEW THE MATERIAL SAFETY DATA SHEET, WHICH CAN BE OBTAINED FROM THE MANUFACTURER OR DISTRIBUTOR OF THE MATERIAL. LACQUER THINNER IS AN EXAMPLE OF A COMMONLY USED SOLVENT WHICH WOULD BE CONSIDERED AS IGNITABLE HAZARDOUS WASTE.

. Waste code: D018
. Waste name: BENZENE

Violation Status: No violations found

E29 **CHURCH OF SCIENTOLOGY** **CA UST** **U003781507**
SE **4833 FOUNTAIN AVE** **CA SWEEPS UST** **N/A**
1/8-1/4 **LOS ANGELES, CA 90029**
0.143 mi.
754 ft. **Site 1 of 2 in cluster E**

Relative: **Lower**
Actual: **372 ft.**

UST:
Facility ID: 25228
Permitting Agency: LOS ANGELES, CITY OF
Latitude: 34.098132
Longitude: -118.293127

SWEEPS UST:
Status: Active
Comp Number: 6514
Number: 9
Board Of Equalization: Not reported
Referral Date: 09-29-93
Action Date: 09-29-93
Created Date: 02-29-88
Owner Tank Id: Not reported
SWRCB Tank Id: Not reported
Tank Status: Not reported
Capacity: Not reported

CHURCH OF SCIENTOLOGY (Continued) **U003781507**

Active Date:	Not reported
Tank Use:	Not reported
STG:	Not reported
Content:	Not reported
Number Of Tanks:	Not reported

E30
SE
1/8-1/4
0.143 mi.
754 ft.

CHURCH OF SCIENTOLOGY
4833 FOUNTAIN AVE
LOS ANGELES, CA 90029

Site 2 of 2 in cluster E

CA FID UST **S101588028**
N/A

Relative:
Lower

Actual:
372 ft.

CA FID UST:

Facility ID:	19056260
Regulated By:	UTNKA
Regulated ID:	Not reported
Cortese Code:	Not reported
SIC Code:	Not reported
Facility Phone:	2130000000
Mail To:	Not reported
Mailing Address:	4833 FOUNTAIN AVE
Mailing Address 2:	Not reported
Mailing City,St,Zip:	LOS ANGELES 900290000
Contact:	Not reported
Contact Phone:	Not reported
DUNs Number:	Not reported
NPDES Number:	Not reported
EPA ID:	Not reported
Comments:	Not reported
Status:	Active

F31
ESE
1/8-1/4
0.154 mi.
811 ft.

KAISER PERMANENTE
4760 W SUNSET BLVD
LOS ANGELES, CA 90027

Site 1 of 4 in cluster F

CA UST **U003780500**
CA SWEEPS UST **N/A**

Relative:
Higher

Actual:
390 ft.

UST:

Facility ID:	24064
Permitting Agency:	LOS ANGELES, CITY OF
Latitude:	34.09813
Longitude:	-118.29338

Facility ID:	FA-003-2259
Permitting Agency:	Los Angeles City Fire Department
Latitude:	34.09779
Longitude:	-118.29308

SWEEPS UST:

Status:	Active
Comp Number:	6089
Number:	1
Board Of Equalization:	Not reported
Referral Date:	09-21-93
Action Date:	03-18-94
Created Date:	02-29-88

KAISER PERMANENTE (Continued) **U003780500**

Owner Tank Id:	Not reported
SWRCB Tank Id:	Not reported
Tank Status:	Not reported
Capacity:	Not reported
Active Date:	Not reported
Tank Use:	Not reported
STG:	Not reported
Content:	Not reported
Number Of Tanks:	Not reported

F32 **KAISER FOUNDATION HOSPITALS IN** **CA FID UST** **S101584705**
ESE **4760 W SUNSET BLVD** **N/A**
1/8-1/4 **LOS ANGELES, CA 90027**
0.154 mi.
811 ft. **Site 2 of 4 in cluster F**

Relative: **Higher**

Actual: **390 ft.**

CA FID UST:

Facility ID:	19014615
Regulated By:	UTNKA
Regulated ID:	Not reported
Cortese Code:	Not reported
SIC Code:	Not reported
Facility Phone:	2136674000
Mail To:	Not reported
Mailing Address:	4760 W SUNSET BLVD
Mailing Address 2:	Not reported
Mailing City,St,Zip:	LOS ANGELES 900270000
Contact:	Not reported
Contact Phone:	Not reported
DUNs Number:	Not reported
NPDES Number:	Not reported
EPA ID:	Not reported
Comments:	Not reported
Status:	Active

G33 **UNK** **CA SWEEPS UST** **S101585611**
SSE **1404 N CATALINA ST** **CA FID UST** **N/A**
1/8-1/4 **LOS ANGELES, CA 90027**
0.176 mi.
929 ft. **Site 1 of 3 in cluster G**

Relative: **Lower**

Actual: **364 ft.**

SWEEPS UST:

Status:	Active
Comp Number:	7889
Number:	1
Board Of Equalization:	Not reported
Referral Date:	03-11-93
Action Date:	02-17-94
Created Date:	02-29-88
Owner Tank Id:	Not reported
SWRCB Tank Id:	Not reported
Tank Status:	Not reported
Capacity:	Not reported
Active Date:	Not reported
Tank Use:	Not reported
STG:	Not reported

UNK (Continued) **S101585611**

Content: Not reported
Number Of Tanks: Not reported

CA FID UST:
Facility ID: 19026228
Regulated By: UTNKA
Regulated ID: Not reported
Cortese Code: Not reported
SIC Code: Not reported
Facility Phone: 2130000000
Mail To: Not reported
Mailing Address: UNK
Mailing Address 2: Not reported
Mailing City,St,Zip: LOS ANGELES 900270000
Contact: Not reported
Contact Phone: Not reported
DUNs Number: Not reported
NPDES Number: Not reported
EPA ID: Not reported
Comments: Not reported
Status: Active

G34 **CHURCH OF SCIENTOLOGY** **CA UST** **U003781268**
SSE **1404 N CATALINA ST** **N/A**
1/8-1/4 **LOS ANGELES, CA 90027**
0.176 mi.
929 ft. **Site 2 of 3 in cluster G**

Relative: **Lower**
Actual: **364 ft.**

UST:
Facility ID: Not reported
Permitting Agency: Los Angeles City Fire Department
Latitude: 34.097
Longitude: -118.29499

Facility ID: 24944
Permitting Agency: LOS ANGELES, CITY OF
Latitude: 34.0974107
Longitude: -118.2933118

F35 **TEXACO INC** **CA SWEEPS UST** **S101585152**
East **4747 W SUNSET BLVD** **CA FID UST** **N/A**
1/8-1/4 **LOS ANGELES, CA 90027**
0.178 mi.
939 ft. **Site 3 of 4 in cluster F**

Relative: **Higher**
Actual: **395 ft.**

SWEEPS UST:
Status: Not reported
Comp Number: 7081
Number: Not reported
Board Of Equalization: Not reported
Referral Date: Not reported
Action Date: Not reported
Created Date: Not reported
Owner Tank Id: Not reported
SWRCB Tank Id: Not reported
Tank Status: Not reported

TEXACO INC (Continued) **S101585152**

Capacity: Not reported
Active Date: Not reported
Tank Use: Not reported
STG: Not reported
Content: Not reported
Number Of Tanks: 0

CA FID UST:
Facility ID: 19020449
Regulated By: UTNKI
Regulated ID: Not reported
Cortese Code: Not reported
SIC Code: Not reported
Facility Phone: 2130000000
Mail To: Not reported
Mailing Address: 4747 W SUNSET BLVD
Mailing Address 2: Not reported
Mailing City,St,Zip: LOS ANGELES 900270000
Contact: Not reported
Contact Phone: Not reported
DUNs Number: Not reported
NPDES Number: Not reported
EPA ID: Not reported
Comments: Not reported
Status: Inactive

F36 **KAISER FOUNDATION HEALTH PLAN** **CA SWEEPS UST** **S101586801**
East **4733 W SUNSET BLVD** **CA FID UST** **N/A**
1/8-1/4 **LOS ANGELES, CA 90057**
0.178 mi.
941 ft. **Site 4 of 4 in cluster F**

Relative: Higher
Actual: 395 ft.

SWEEPS UST:
Status: Not reported
Comp Number: 6069
Number: Not reported
Board Of Equalization: Not reported
Referral Date: Not reported
Action Date: Not reported
Created Date: Not reported
Owner Tank Id: Not reported
SWRCB Tank Id: Not reported
Tank Status: Not reported
Capacity: Not reported
Active Date: Not reported
Tank Use: Not reported
STG: Not reported
Content: Not reported
Number Of Tanks: 0

CA FID UST:
Facility ID: 19054480
Regulated By: UTNKI
Regulated ID: Not reported
Cortese Code: Not reported
SIC Code: Not reported
Facility Phone: 2136678395

KAISER FOUNDATION HEALTH PLAN (Continued) **S101586801**

Mail To:	Not reported
Mailing Address:	4733 W SUNSET BLVD
Mailing Address 2:	Not reported
Mailing City,St,Zip:	LOS ANGELES 900570000
Contact:	Not reported
Contact Phone:	Not reported
DUNs Number:	Not reported
NPDES Number:	Not reported
EPA ID:	Not reported
Comments:	Not reported
Status:	Inactive

G37 **CEDARS CLEANERS** **CA DRYCLEANERS** **S121699165**
SSE **4849 FOUNTAIN AVE** **N/A**
1/8-1/4 **LOS ANGELES, CA 90027**
0.198 mi.
1048 ft. **Site 3 of 3 in cluster G**

Relative: **Lower**

Actual: **362 ft.**

DRYCLEAN SOUTH COAST:

Facility ID:	6903
Application Number:	C29393
Permit Number:	M14154
Status:	O
Representative Name:	Not reported
Representative Telephone:	Not reported
Permit Status:	INACTIVE
BCAT Number:	000234
BCAT Description:	DRY CLEANING EQUIP PERCHLOROETHYLENE
CCAT Number:	Not reported
CCAT Description:	Not reported
UTM East:	380.5
UTM North:	3773.3000488

Facility ID:	6903
Application Number:	C29394
Permit Number:	M14153
Status:	O
Representative Name:	Not reported
Representative Telephone:	Not reported
Permit Status:	INACTIVE
BCAT Number:	000234
BCAT Description:	DRY CLEANING EQUIP PERCHLOROETHYLENE
CCAT Number:	Not reported
CCAT Description:	Not reported
UTM East:	380.5
UTM North:	3773.3000488

H38 **UNOCAL #3837 (FORMER)** **CA LUST** **S110654446**
North **4900 HOLLYWOOD BLVD W** **N/A**
1/8-1/4 **LOS FELIZ, CA 90027**
0.199 mi.
1049 ft. **Site 1 of 7 in cluster H**

Relative:
Higher

Actual:
408 ft.

LUST:

Lead Agency:	LOS ANGELES RWQCB (REGION 4)
Case Type:	LUST Cleanup Site
Geo Track:	http://geotracker.waterboards.ca.gov/profile_report.asp?global_id=T0603700733
Global Id:	T0603700733
Latitude:	34.1016723
Longitude:	-118.2961862
Status:	Completed - Case Closed
Status Date:	09/08/1997
Case Worker:	Not reported
RB Case Number:	900270025
Local Agency:	LOS ANGELES, CITY OF
File Location:	Not reported
Local Case Number:	Not reported
Potential Media Affect:	Aquifer used for drinking water supply
Potential Contaminants of Concern:	Gasoline
Site History:	Not reported

LUST:

Global Id:	T0603700733
Contact Type:	Local Agency Caseworker
Contact Name:	ELOY LUNA
Organization Name:	LOS ANGELES, CITY OF
Address:	200 North Main Street, Suite 1780
City:	LOS ANGELES
Email:	eloy.luna@lacity.org
Phone Number:	Not reported

LUST:

Global Id:	T0603700733
Action Type:	Other
Date:	08/01/1989
Action:	Leak Reported

LUST:

Global Id:	T0603700733
Status:	Completed - Case Closed
Status Date:	09/08/1997
Global Id:	T0603700733
Status:	Open - Case Begin Date
Status Date:	08/01/1989
Global Id:	T0603700733
Status:	Open - Remediation
Status Date:	11/02/1990
Global Id:	T0603700733
Status:	Open - Remediation
Status Date:	05/16/1994
Global Id:	T0603700733
Status:	Open - Verification Monitoring

UNOCAL #3837 (FORMER) (Continued) **S110654446**

Status Date: 01/24/1997

H39 **UNION OIL SERVICE STATION 3837** **CA HIST UST** **U001561195**
North **4900 HOLLYWOOD BLVD** **N/A**
1/8-1/4 **LOS ANGELES, CA 90027**
0.199 mi.
1049 ft. **Site 2 of 7 in cluster H**

Relative: **Higher**
Actual: **408 ft.**

HIST UST:

File Number:	00028304
URL:	http://geotracker.waterboards.ca.gov/ustpdfs/pdf/00028304.pdf
Region:	STATE
Facility ID:	00000056007
Facility Type:	Gas Station
Other Type:	Not reported
Contact Name:	VAHE ARTIN BERBERIAN
Telephone:	2136637230
Owner Name:	UNION OIL COMPANY OF CALIFORNI
Owner Address:	3701 WILSHIRE BOULEVARD-SUITE
Owner City,St,Zip:	LOS ANGELES, CA 90010
Total Tanks:	0001
Tank Num:	001
Container Num:	3837-00
Year Installed:	Not reported
Tank Capacity:	00000180
Tank Used for:	WASTE
Type of Fuel:	06
Container Construction Thickness:	Not reported
Leak Detection:	None

Click here for Geo Tracker PDF:

H40 **SERVICE STATION 3837** **CA LUST** **1000166588**
North **4900 W HOLLYWOOD BLVD** **CA SWEEPS UST** **N/A**
1/8-1/4 **LOS ANGELES, CA 90027** **CA HIST UST**
0.199 mi. **CA FID UST**
1049 ft. **Site 3 of 7 in cluster H** **CA HIST CORTESE**

Relative: **Higher**
Actual: **408 ft.**

LUST REG 4:

Region:	4	
Regional Board:	04	
County:	Los Angeles	
Facility Id:	900270025	
Status:	Case Closed	
Substance:	Gasoline	
Substance Quantity:	Not reported	
Local Case No:	Not reported	
Case Type:	Groundwater	
Abatement Method Used at the Site:		Remove Free Product
Global ID:	T0603700733	
W Global ID:	W0603700547	
Staff:	MSH	
Local Agency:	19050	
Cross Street:	EDGEMONT ST	

SERVICE STATION 3837 (Continued) **1000166588**

Enforcement Type: Not reported
Date Leak Discovered: Not reported
Date Leak First Reported: 8/1/1989
Date Leak Record Entered: 10/13/1989
Date Confirmation Began: Not reported
Date Leak Stopped: Not reported
Date Case Last Changed on Database: 10/23/1997
Date the Case was Closed: 9/8/1997
How Leak Discovered: Not reported
How Leak Stopped: Not reported
Cause of Leak: Not reported
Leak Source: UNK
Operator: Not reported
Water System: FIRSTONE SCOUT RESRVTN (BOY SCOUT COUN)
Well Name: Not reported
Approx. Dist To Production Well (ft): 12704.259857396884094970944146
Source of Cleanup Funding: UNK
Preliminary Site Assessment Workplan Submitted: Not reported
Preliminary Site Assessment Began: Not reported
Pollution Characterization Began: Not reported
Remediation Plan Submitted: 11/2/1990
Remedial Action Underway: 5/16/1994
Post Remedial Action Monitoring Began: 1/24/1997
Enforcement Action Date: Not reported
Historical Max MTBE Date: Not reported
Hist Max MTBE Conc in Groundwater: Not reported
Hist Max MTBE Conc in Soil: Not reported
Significant Interim Remedial Action Taken: Yes
GW Qualifier: Not reported
Soil Qualifier: Not reported
Organization: Not reported
Owner Contact: Not reported
Responsible Party: UNOCAL CORPORATION
RP Address: 376 S. VALENCIA AVE., BREA, CA 92823
Program: LUST
Lat/Long: 34.1016723 / -1
Local Agency Staff: PEJ
Beneficial Use: Not reported
Priority: Not reported
Cleanup Fund Id: Not reported
Suspended: Not reported
Assigned Name: 1900547-001GEN
Summary: 01/16/97 - 4TH QTR/VE SYSTEM O&M RPT 03/06/97 - 1ST QTR 1997 VE SYSTEM O&M RPT 07/15/97 - 2ND QTR 1997 VE SYSTEM O&M RPT 10/23/97 - WELL ABANDONMENT RPT

SWEEPS UST:
Status: Not reported
Comp Number: 1343
Number: Not reported
Board Of Equalization: 44-000051
Referral Date: Not reported
Action Date: Not reported
Created Date: Not reported
Owner Tank Id: Not reported
SWRCB Tank Id: 19-050-001343-000001

SERVICE STATION 3837 (Continued) **1000166588**

Tank Status: Not reported
Capacity: 11763
Active Date: Not reported
Tank Use: M.V. FUEL
STG: PRODUCT
Content: REG UNLEADED
Number Of Tanks: 3

Status: Not reported
Comp Number: 1343
Number: Not reported
Board Of Equalization: 44-000051
Referral Date: Not reported
Action Date: Not reported
Created Date: Not reported
Owner Tank Id: Not reported
SWRCB Tank Id: 19-050-001343-000002
Tank Status: Not reported
Capacity: 11763
Active Date: Not reported
Tank Use: M.V. FUEL
STG: PRODUCT
Content: REG UNLEADED
Number Of Tanks: Not reported

Status: Not reported
Comp Number: 1343
Number: Not reported
Board Of Equalization: 44-000051
Referral Date: Not reported
Action Date: Not reported
Created Date: Not reported
Owner Tank Id: Not reported
SWRCB Tank Id: 19-050-001343-000003
Tank Status: Not reported
Capacity: 280
Active Date: Not reported
Tank Use: OIL
STG: WASTE
Content: WASTE OIL
Number Of Tanks: Not reported

HIST UST:
File Number: 000291EE
URL: http://geotracker.waterboards.ca.gov/ustpdfs/pdf/000291EE.pdf
Region: STATE
Facility ID: 00000018969
Facility Type: Gas Station
Other Type: Not reported
Contact Name: VAHE ARTIN BERBERIAN
Telephone: 2136637230
Owner Name: UNION OIL COMPANY OF CALIFORNI
Owner Address: 3701 WILSHIRE BLVD STE 830
Owner City,St,Zip: LOS ANGELES, CA 90010
Total Tanks: 0003

Tank Num: 001

SERVICE STATION 3837 (Continued) **1000166588**

Container Num:	3837-1
Year Installed:	1982
Tank Capacity:	00011763
Tank Used for:	PRODUCT
Type of Fuel:	UNLEADED
Container Construction Thickness:	Not reported
Leak Detection:	Stock Inventor, Pressure Test, 10

Tank Num:	002
Container Num:	383702
Year Installed:	1982
Tank Capacity:	00011763
Tank Used for:	PRODUCT
Type of Fuel:	PREMIUM
Container Construction Thickness:	Not reported
Leak Detection:	Stock Inventor, Pressure Test, 10

Tank Num:	003
Container Num:	3837-4
Year Installed:	1954
Tank Capacity:	00000280
Tank Used for:	WASTE
Type of Fuel:	WASTE OIL
Container Construction Thickness:	Not reported
Leak Detection:	Stock Inventor, Pressure Test, 10

Click here for Geo Tracker PDF:

CA FID UST:

Facility ID:	19002130
Regulated By:	UTNKI
Regulated ID:	00018969
Cortese Code:	Not reported
SIC Code:	Not reported
Facility Phone:	2136637230
Mail To:	Not reported
Mailing Address:	3701 WILSHIRE BLVD-SUITE
Mailing Address 2:	Not reported
Mailing City,St,Zip:	LOS ANGELES 900270000
Contact:	Not reported
Contact Phone:	Not reported
DUNs Number:	Not reported
NPDES Number:	Not reported
EPA ID:	Not reported
Comments:	Not reported
Status:	Inactive

HIST CORTESE:

Region:	CORTESE
Facility County Code:	19
Reg By:	LTNKA
Reg Id:	900270025

I41 **THRIFTY DRY CLEANERS** **CA DRYCLEANERS** **S121697247**
NNW **4970 HOLLYWOOD BLVD** **N/A**
1/8-1/4 **LOS ANGELES, CA 90027**
0.214 mi.
1131 ft. **Site 1 of 5 in cluster I**

Relative:
Higher

Actual:
403 ft.

DRYCLEAN SOUTH COAST:

Facility ID:	35650
Application Number:	468609
Permit Number:	F90825
Status:	A
Representative Name:	KEVORK SISLIAN
Representative Telephone:	323 6665242
Permit Status:	ACTIVE
BCAT Number:	000603
BCAT Description:	DRY CLEANING,DRY-TO-DRY NV,W/ SIC,PERC
CCAT Number:	04
CCAT Description:	VAPOR RECOVERY UNIT COMPRESS & CONDENSE
UTM East:	380.27398682
UTM North:	3774.0029297

Facility ID:	35650
Application Number:	100617
Permit Number:	M28426
Status:	A
Representative Name:	KEVORK SISLIAN
Representative Telephone:	323 6665242
Permit Status:	INACTIVE
BCAT Number:	000234
BCAT Description:	DRY CLEANING EQUIP PERCHLOROETHYLENE
CCAT Number:	04
CCAT Description:	VAPOR RECOVERY UNIT COMPRESS & CONDENSE
UTM East:	380.27398682
UTM North:	3774.0029297

Facility ID:	35650
Application Number:	188987
Permit Number:	D08344
Status:	A
Representative Name:	KEVORK SISLIAN
Representative Telephone:	323 6665242
Permit Status:	INACTIVE
BCAT Number:	000234
BCAT Description:	DRY CLEANING EQUIP PERCHLOROETHYLENE
CCAT Number:	04
CCAT Description:	VAPOR RECOVERY UNIT COMPRESS & CONDENSE
UTM East:	380.27398682
UTM North:	3774.0029297

Facility ID:	35650
Application Number:	438966
Permit Number:	F75831
Status:	A
Representative Name:	KEVORK SISLIAN
Representative Telephone:	323 6665242
Permit Status:	INACTIVE
BCAT Number:	000603
BCAT Description:	DRY CLEANING,DRY-TO-DRY NV,W/ SIC,PERC
CCAT Number:	04

THRIFTY DRY CLEANERS (Continued) **S121697247**

CCAT Description: VAPOR RECOVERY UNIT COMPRESS & CONDENSE
UTM East: 380.27398682
UTM North: 3774.0029297

I42 **THRIFTY CLEANERS** **RCRA-SQG** **1000593519**
NNW **4970 HOLLYWOOD BLVD** **FINDS** **CAD982446650**
1/8-1/4 **LOS ANGELES, CA 90027** **ECHO**
0.214 mi. **CA DRYCLEANERS**
1131 ft. **Site 2 of 5 in cluster I** **CA EMI**
CA HAZNET

Relative:
Higher

Actual:
403 ft.

RCRA-SQG:
Date form received by agency: 02/04/1992
Facility name: THRIFTY CLEANERS
Facility address: 4970 HOLLYWOOD BLVD
LOS ANGELES, CA 90027
EPA ID: CAD982446650
Contact: GEORGE SISLIAN
Contact address: 4970 HOLLYWOOD BLVD
LOS ANGELES, CA 90027
Contact country: US
Contact telephone: 213-666-5242
Contact email: Not reported
EPA Region: 09
Classification: Small Small Quantity Generator
Description: Handler: generates more than 100 and less than 1000 kg of hazardous waste during any calendar month and accumulates less than 6000 kg of hazardous waste at any time; or generates 100 kg or less of hazardous waste during any calendar month, and accumulates more than 1000 kg of hazardous waste at any time

Owner/Operator Summary:
Owner/operator name: GEORGE SISLIAN
Owner/operator address: 4970 HOLLYWOOD BLVD
LOS ANGELES, CA 90027
Owner/operator country: Not reported
Owner/operator telephone: 213-666-5242
Owner/operator email: Not reported
Owner/operator fax: Not reported
Owner/operator extension: Not reported
Legal status: Private
Owner/Operator Type: Owner
Owner/Op start date: Not reported
Owner/Op end date: Not reported

Owner/operator name: NOT REQUIRED
Owner/operator address: NOT REQUIRED
NOT REQUIRED, ME 99999
Owner/operator country: Not reported
Owner/operator telephone: 415-555-1212
Owner/operator email: Not reported
Owner/operator fax: Not reported
Owner/operator extension: Not reported
Legal status: Private
Owner/Operator Type: Operator
Owner/Op start date: Not reported
Owner/Op end date: Not reported

THRIFTY CLEANERS (Continued) **1000593519**

Handler Activities Summary:
- U.S. importer of hazardous waste: No
- Mixed waste (haz. and radioactive): No
- Recycler of hazardous waste: No
- Transporter of hazardous waste: No
- Treater, storer or disposer of HW: No
- Underground injection activity: No
- On-site burner exemption: No
- Furnace exemption: No
- Used oil fuel burner: No
- Used oil processor: No
- User oil refiner: No
- Used oil fuel marketer to burner: No
- Used oil Specification marketer: No
- Used oil transfer facility: No
- Used oil transporter: No

Violation Status: No violations found

FINDS:

Registry ID: 110002815017

Environmental Interest/Information System

RCRAInfo is a national information system that supports the Resource Conservation and Recovery Act (RCRA) program through the tracking of events and activities related to facilities that generate, transport, and treat, store, or dispose of hazardous waste. RCRAInfo allows RCRA program staff to track the notification, permit, compliance, and corrective action activities required under RCRA.

STATE MASTER

Click this hyperlink while viewing on your computer to access additional FINDS: detail in the EDR Site Report.

ECHO:
- Envid: 1000593519
- Registry ID: 110002815017
- DFR URL: http://echo.epa.gov/detailed-facility-report?fid=110002815017

DRYCLEANERS:
- EPA Id: CAD982446650
- NAICS Code: 81232
- NAICS Description: Drycleaning and Laundry Services (except Coin-Operated)
- SIC Code: 7211
- SIC Description: Power Laundries, Family and Commercial
- Create Date: 04/05/1991
- Facility Active: Yes
- Inactive Date: Not reported
- Facility Addr2: Not reported
- Owner Name: KEVORK SISLIAN
- Owner Address: 5107 HAROLD WAY
- Owner Address 2: Not reported
- Owner Telephone: 3234935000

THRIFTY CLEANERS (Continued) **1000593519**

Contact Name:	K. GEORGE SISLIAN OWNER
Contact Address:	4970 HOLLYWOOD BLVD
Contact Address 2:	Not reported
Contact Telephone:	3236665242
Mailing Name:	Not reported
Mailing Address 1:	4970 HOLLYWOOD BLVD
Mailing Address 2:	Not reported
Mailing City:	LOS ANGELES
Mailing State:	CA
Mailing Zip:	900276108
Owner Fax:	Not reported
Region Code:	4

EMI:

Year:	1987
County Code:	19
Air Basin:	SC
Facility ID:	35650
Air District Name:	SC
SIC Code:	7216
Air District Name:	SOUTH COAST AQMD
Community Health Air Pollution Info System:	Not reported
Consolidated Emission Reporting Rule:	Not reported
Total Organic Hydrocarbon Gases Tons/Yr:	0
Reactive Organic Gases Tons/Yr:	0
Carbon Monoxide Emissions Tons/Yr:	0
NOX - Oxides of Nitrogen Tons/Yr:	0
SOX - Oxides of Sulphur Tons/Yr:	0
Particulate Matter Tons/Yr:	0
Part. Matter 10 Micrometers and Smllr Tons/Yr:	0

Year:	1990
County Code:	19
Air Basin:	SC
Facility ID:	35650
Air District Name:	SC
SIC Code:	7216
Air District Name:	SOUTH COAST AQMD
Community Health Air Pollution Info System:	Not reported
Consolidated Emission Reporting Rule:	Not reported
Total Organic Hydrocarbon Gases Tons/Yr:	2
Reactive Organic Gases Tons/Yr:	0
Carbon Monoxide Emissions Tons/Yr:	0
NOX - Oxides of Nitrogen Tons/Yr:	0
SOX - Oxides of Sulphur Tons/Yr:	0
Particulate Matter Tons/Yr:	0
Part. Matter 10 Micrometers and Smllr Tons/Yr:	0

HAZNET:

envid:	1000593519
Year:	2007
GEPAID:	CAD982446650
Contact:	K. GEORGE SISLIAN OWNER
Telephone:	3236665242
Mailing Name:	Not reported
Mailing Address:	4970 HOLLYWOOD BLVD

THRIFTY CLEANERS (Continued) **1000593519**

Mailing City,St,Zip:	LOS ANGELES, CA 900276108
Gen County:	Not reported
TSD EPA ID:	NVR000076158
TSD County:	Not reported
Waste Category:	Hydrocarbon solvents (benzene, hexane, Stoddard, Etc.)
Disposal Method:	Solvents Recovery
Tons:	Not reported
Cat Decode:	Not reported
Method Decode:	Not reported
Facility County:	Los Angeles

envid:	1000593519
Year:	2007
GEPAID:	CAD982446650
Contact:	K. GEORGE SISLIAN OWNER
Telephone:	3236665242
Mailing Name:	Not reported
Mailing Address:	4970 HOLLYWOOD BLVD
Mailing City,St,Zip:	LOS ANGELES, CA 900276108
Gen County:	Not reported
TSD EPA ID:	NVR000076158
TSD County:	Not reported
Waste Category:	Halogenated solvents (chloroforms, methyl chloride, perchloroethylene, etc)
Disposal Method:	Solvents Recovery
Tons:	0.22
Cat Decode:	Not reported
Method Decode:	Not reported
Facility County:	Los Angeles

envid:	1000593519
Year:	2007
GEPAID:	CAD982446650
Contact:	K. GEORGE SISLIAN OWNER
Telephone:	3236665242
Mailing Name:	Not reported
Mailing Address:	4970 HOLLYWOOD BLVD
Mailing City,St,Zip:	LOS ANGELES, CA 900276108
Gen County:	Not reported
TSD EPA ID:	NVR000076158
TSD County:	Not reported
Waste Category:	Aqueous solution with total organic residues less than 10 percent
Disposal Method:	Solvents Recovery
Tons:	Not reported
Cat Decode:	Not reported
Method Decode:	Not reported
Facility County:	Los Angeles

envid:	1000593519
Year:	2004
GEPAID:	CAD982446650
Contact:	K. GEORGE SISLIAN OWNER
Telephone:	3236665242
Mailing Name:	Not reported
Mailing Address:	4970 HOLLYWOOD BLVD
Mailing City,St,Zip:	LOS ANGELES, CA 900276108
Gen County:	Not reported

THRIFTY CLEANERS (Continued) **1000593519**

TSD EPA ID:	NVR000076158
TSD County:	Not reported
Waste Category:	Halogenated solvents (chloroforms, methyl chloride, perchloroethylene, etc)
Disposal Method:	Not reported
Tons:	0.22
Cat Decode:	Not reported
Method Decode:	Not reported
Facility County:	Los Angeles
envid:	1000593519
Year:	2004
GEPAID:	CAD982446650
Contact:	K. GEORGE SISLIAN OWNER
Telephone:	3236665242
Mailing Name:	Not reported
Mailing Address:	4970 HOLLYWOOD BLVD
Mailing City,St,Zip:	LOS ANGELES, CA 900276108
Gen County:	Not reported
TSD EPA ID:	NVR000076158
TSD County:	Not reported
Waste Category:	Not reported
Disposal Method:	Not reported
Tons:	Not reported
Cat Decode:	Not reported
Method Decode:	Not reported
Facility County:	Los Angeles

Click this hyperlink while viewing on your computer to access
13 additional CA_HAZNET: record(s) in the EDR Site Report.

J43 **HOLLYWOOD CAR WASH** **CA LUST** **S104793639**
NNE **4810 HOLLYWOOD BLVD** **CA HIST UST** **N/A**
1/8-1/4 **HOLLYWOOD, CA 90027**
0.220 mi.
1164 ft. **Site 1 of 5 in cluster J**

Relative:
Higher

Actual:
417 ft.

LUST REG 4:

Region:	4	
Regional Board:	04	
County:	Los Angeles	
Facility Id:	900270052	
Status:	Case Closed	
Substance:	Gasoline	
Substance Quantity:	Not reported	
Local Case No:	Not reported	
Case Type:	Groundwater	
Abatement Method Used at the Site:		Not reported
Global ID:	T0603700736	
W Global ID:	W0603700547	
Staff:	UNK	
Local Agency:	19050	
Cross Street:	Not reported	
Enforcement Type:	Not reported	
Date Leak Discovered:	Not reported	
Date Leak First Reported:		7/19/1990
Date Leak Record Entered:	10/15/1990	
Date Confirmation Began:	8/1/1990	

HOLLYWOOD CAR WASH (Continued) **S104793639**

Date Leak Stopped: Not reported
Date Case Last Changed on Database: 7/24/1997
Date the Case was Closed: 1/22/1997
How Leak Discovered: Not reported
How Leak Stopped: Not reported
Cause of Leak: Not reported
Leak Source: Not reported
Operator: Not reported
Water System: FIRSTONE SCOUT RESRVTN (BOY SCOUT COUN)
Well Name: Not reported
Approx. Dist To Production Well (ft): 12393.139648753374679369746858
Source of Cleanup Funding: Not reported
Preliminary Site Assessment Workplan Submitted: Not reported
Preliminary Site Assessment Began: 1/23/1991
Pollution Characterization Began: Not reported
Remediation Plan Submitted: Not reported
Remedial Action Underway: Not reported
Post Remedial Action Monitoring Began: Not reported
Enforcement Action Date: Not reported
Historical Max MTBE Date: Not reported
Hist Max MTBE Conc in Groundwater: Not reported
Hist Max MTBE Conc in Soil: Not reported
Significant Interim Remedial Action Taken: Not reported
GW Qualifier: Not reported
Soil Qualifier: Not reported
Organization: Not reported
Owner Contact: Not reported
Responsible Party: BLANK RP
RP Address: 2821 VIA SOLA BLVD, PALOS VERDES ESTATE, CA 90274
Program: LUST
Lat/Long: 34.1017093 / -1
Local Agency Staff: PEJ
Beneficial Use: Not reported
Priority: Not reported
Cleanup Fund Id: Not reported
Suspended: Not reported
Assigned Name: 1900547-001GEN
Summary: 07/24/97 - REC'D. LOC LETTER

HIST UST:
File Number: 0002652E
URL: http://geotracker.waterboards.ca.gov/ustpdfs/pdf/0002652E.pdf
Region: Not reported
Facility ID: Not reported
Facility Type: Not reported
Other Type: Not reported
Contact Name: Not reported
Telephone: Not reported
Owner Name: Not reported
Owner Address: Not reported
Owner City,St,Zip: Not reported
Total Tanks: Not reported

Tank Num: Not reported
Container Num: Not reported
Year Installed: Not reported
Tank Capacity: Not reported

HOLLYWOOD CAR WASH (Continued) **S104793639**

Tank Used for:	Not reported
Type of Fuel:	Not reported
Container Construction Thickness:	Not reported
Leak Detection:	Not reported

Click here for Geo Tracker PDF:

J44 **EVI ENTERPRISES CORPORATION** **CA SWEEPS UST** **S101583124**
NNE **4810 HOLLYWOOD BLVD** **CA FID UST** **N/A**
1/8-1/4 **LOS ANGELES, CA 90027**
0.220 mi.
1164 ft. **Site 2 of 5 in cluster J**

Relative:
Higher

Actual:
417 ft.

SWEEPS UST:

Status:	Not reported
Comp Number:	4023
Number:	Not reported
Board Of Equalization:	Not reported
Referral Date:	Not reported
Action Date:	Not reported
Created Date:	Not reported
Owner Tank Id:	Not reported
SWRCB Tank Id:	Not reported
Tank Status:	Not reported
Capacity:	Not reported
Active Date:	Not reported
Tank Use:	Not reported
STG:	Not reported
Content:	Not reported
Number Of Tanks:	0

CA FID UST:

Facility ID:	19002726
Regulated By:	UTNKI
Regulated ID:	Not reported
Cortese Code:	Not reported
SIC Code:	Not reported
Facility Phone:	2130000000
Mail To:	Not reported
Mailing Address:	4810 HOLLYWOOD BLVD
Mailing Address 2:	Not reported
Mailing City,St,Zip:	LOS ANGELES 900270000
Contact:	Not reported
Contact Phone:	Not reported
DUNs Number:	Not reported
NPDES Number:	Not reported
EPA ID:	Not reported
Comments:	Not reported
Status:	Inactive

J45 **HOLLYWOOD CAR WASH** **CA LUST** **U001561187**
NNE **4810 HOLLYWOOD BLVD** **CA HIST UST** **N/A**
1/8-1/4 **LOS ANGELES, CA 90027** **CA HIST CORTESE**
0.220 mi.
1164 ft. **Site 3 of 5 in cluster J**

Relative:
Higher

Actual:
417 ft.

LUST:

Lead Agency:	LOS ANGELES RWQCB (REGION 4)
Case Type:	LUST Cleanup Site
Geo Track:	http://geotracker.waterboards.ca.gov/profile_report.asp?global_id=T0603700736
Global Id:	T0603700736
Latitude:	34.1017093
Longitude:	-118.2946761
Status:	Completed - Case Closed
Status Date:	01/22/1997
Case Worker:	YR
RB Case Number:	900270052
Local Agency:	LOS ANGELES, CITY OF
File Location:	Not reported
Local Case Number:	Not reported
Potential Media Affect:	Aquifer used for drinking water supply
Potential Contaminants of Concern:	Gasoline
Site History:	Not reported

LUST:

Global Id:	T0603700736
Contact Type:	Local Agency Caseworker
Contact Name:	ELOY LUNA
Organization Name:	LOS ANGELES, CITY OF
Address:	200 North Main Street, Suite 1780
City:	LOS ANGELES
Email:	eloy.luna@lacity.org
Phone Number:	Not reported

Global Id:	T0603700736
Contact Type:	Regional Board Caseworker
Contact Name:	YUE RONG
Organization Name:	LOS ANGELES RWQCB (REGION 4)
Address:	320 W. 4TH ST., SUITE 200
City:	Los Angeles
Email:	yrong@waterboards.ca.gov
Phone Number:	Not reported

LUST:

Global Id:	T0603700736
Action Type:	Other
Date:	07/19/1990
Action:	Leak Reported

LUST:

Global Id:	T0603700736
Status:	Completed - Case Closed
Status Date:	01/22/1997

Global Id:	T0603700736
Status:	Open - Case Begin Date
Status Date:	07/19/1990

Global Id:	T0603700736

HOLLYWOOD CAR WASH (Continued) **U001561187**

Status: Open - Site Assessment
Status Date: 08/01/1990

Global Id: T0603700736
Status: Open - Site Assessment
Status Date: 01/23/1991

HIST UST:
File Number: Not reported
URL: Not reported
Region: STATE
Facility ID: 00000068373
Facility Type: Other
Other Type: CAR WASH
Contact Name: EDWARD JIMENEZ
Telephone: 2136642948
Owner Name: EVI ENTERPRISES CORPORATION
Owner Address: 4810 HOLLYWOOD BLVD.
Owner City,St,Zip: HOLLYWOOD, CA 90027
Total Tanks: 0008

Tank Num: 001
Container Num: 13
Year Installed: Not reported
Tank Capacity: 00010000
Tank Used for: WASTE
Type of Fuel: 3
Container Construction Thickness: X
Leak Detection: Visual, Stock Inventor, 10

Tank Num: 002
Container Num: 11
Year Installed: Not reported
Tank Capacity: 00010000
Tank Used for: PRODUCT
Type of Fuel: UNLEADED
Container Construction Thickness: Not reported
Leak Detection: Visual, Stock Inventor, 10

Tank Num: 003
Container Num: 12
Year Installed: Not reported
Tank Capacity: 00010000
Tank Used for: PRODUCT
Type of Fuel: REGULAR
Container Construction Thickness: Not reported
Leak Detection: Visual, Stock Inventor, 10

Tank Num: 004
Container Num: 14
Year Installed: Not reported
Tank Capacity: 00010000
Tank Used for: PRODUCT
Type of Fuel: DIESEL
Container Construction Thickness: Not reported
Leak Detection: Visual, Stock Inventor, 10

HOLLYWOOD CAR WASH (Continued) **U001561187**

Tank Num:	005
Container Num:	15
Year Installed:	Not reported
Tank Capacity:	00010000
Tank Used for:	PRODUCT
Type of Fuel:	DIESEL
Container Construction Thickness:	Not reported
Leak Detection:	Visual, Stock Inventor, 10

Tank Num:	006
Container Num:	UNKNOWN
Year Installed:	Not reported
Tank Capacity:	00010000
Tank Used for:	PRODUCT
Type of Fuel:	DIESEL
Container Construction Thickness:	Not reported
Leak Detection:	Visual, Stock Inventor, 10

Tank Num:	007
Container Num:	17
Year Installed:	Not reported
Tank Capacity:	00010000
Tank Used for:	PRODUCT
Type of Fuel:	DIESEL
Container Construction Thickness:	Not reported
Leak Detection:	Visual, Stock Inventor, 10

Tank Num:	008
Container Num:	18
Year Installed:	Not reported
Tank Capacity:	00010000
Tank Used for:	PRODUCT
Type of Fuel:	DIESEL
Container Construction Thickness:	Not reported
Leak Detection:	Visual, Stock Inventor, 10

HIST CORTESE:

Region:	CORTESE
Facility County Code:	19
Reg By:	LTNKA
Reg Id:	900270052

K46 **RITE AID NO 5435** **RCRA-SQG 1000904966**
ENE **1533 N VERMONT AVE** **FINDS CA0000228510**
1/8-1/4 **LOS ANGELES, CA 90027** **ECHO**
0.222 mi.
1170 ft. **Site 1 of 4 in cluster K**

Relative:
Higher

Actual:
409 ft.

RCRA-SQG:

Date form received by agency:	07/25/1997
Facility name:	RITE AID NO 5435
Facility address:	1533 N VERMONT AVE LOS ANGELES, CA 90027
EPA ID:	CA0000228510
Contact:	GAIL RATAJCZAK
Contact address:	1533 N VERMONT AVE LOS ANGELES, CA 90027

RITE AID NO 5435 (Continued) **1000904966**

Contact country: US
Contact telephone: 800-769-6248
Contact email: Not reported
EPA Region: 09
Classification: Small Small Quantity Generator
Description: Handler: generates more than 100 and less than 1000 kg of hazardous waste during any calendar month and accumulates less than 6000 kg of hazardous waste at any time; or generates 100 kg or less of hazardous waste during any calendar month, and accumulates more than 1000 kg of hazardous waste at any time

Owner/Operator Summary:
Owner/operator name: RITE AID
Owner/operator address: 30 HUNTER LN
CAMP HILL, PA 17011
Owner/operator country: Not reported
Owner/operator telephone: 717-761-2633
Owner/operator email: Not reported
Owner/operator fax: Not reported
Owner/operator extension: Not reported
Legal status: Private
Owner/Operator Type: Owner
Owner/Op start date: Not reported
Owner/Op end date: Not reported

Handler Activities Summary:
U.S. importer of hazardous waste: No
Mixed waste (haz. and radioactive): No
Recycler of hazardous waste: No
Transporter of hazardous waste: No
Treater, storer or disposer of HW: No
Underground injection activity: No
On-site burner exemption: No
Furnace exemption: No
Used oil fuel burner: No
Used oil processor: No
User oil refiner: No
Used oil fuel marketer to burner: No
Used oil Specification marketer: No
Used oil transfer facility: No
Used oil transporter: No

Violation Status: No violations found

FINDS:

Registry ID: 110002615714

Environmental Interest/Information System
RCRAInfo is a national information system that supports the Resource Conservation and Recovery Act (RCRA) program through the tracking of events and activities related to facilities that generate, transport, and treat, store, or dispose of hazardous waste. RCRAInfo allows RCRA program staff to track the notification, permit, compliance, and corrective action activities required under RCRA.

RITE AID NO 5435 (Continued) **1000904966**

Click this hyperlink while viewing on your computer to access additional FINDS: detail in the EDR Site Report.

ECHO:
Envid: 1000904966
Registry ID: 110002615714
DFR URL: http://echo.epa.gov/detailed-facility-report?fid=110002615714

J47 **BARNSDALL PARK** **RCRA-SQG** **1000243399**
NNE **4800 HOLLYWOOD BLVD** **FINDS** **CAD981988033**
1/8-1/4 **LOS ANGELES, CA 90012** **ECHO**
0.223 mi.
1179 ft. **Site 4 of 5 in cluster J**

Relative: Higher
Actual: 419 ft.

RCRA-SQG:
Date form received by agency: 11/13/2001
Facility name: BARNSDALL PARK
Facility address: 4800 HOLLYWOOD BLVD
LOS ANGELES, CA 90012
EPA ID: CAD981988033
Mailing address: 200 N MAIN ST NO 709
LOS ANGELES, CA 90012
Contact: DAVID ATTAWAY
Contact address: 200 N MAIN ST NO 709
LOS ANGELES, CA 90012
Contact country: US
Contact telephone: 213-485-6178
Contact email: Not reported
EPA Region: 09
Classification: Small Small Quantity Generator
Description: Handler: generates more than 100 and less than 1000 kg of hazardous waste during any calendar month and accumulates less than 6000 kg of hazardous waste at any time; or generates 100 kg or less of hazardous waste during any calendar month, and accumulates more than 1000 kg of hazardous waste at any time

Owner/Operator Summary:
Owner/operator name: L A DEPT OF REC AND PARKS
Owner/operator address: 200 N MAIN ST RM 1330 C H E
LOS ANGELES, CA 90012
Owner/operator country: Not reported
Owner/operator telephone: 213-473-6833
Owner/operator email: Not reported
Owner/operator fax: Not reported
Owner/operator extension: Not reported
Legal status: Municipal
Owner/Operator Type: Owner
Owner/Op start date: Not reported
Owner/Op end date: Not reported

Owner/operator name: NOT REQUIRED
Owner/operator address: NOT REQUIRED
NOT REQUIRED, ME 99999
Owner/operator country: Not reported
Owner/operator telephone: 415-555-1212
Owner/operator email: Not reported

BARNSDALL PARK (Continued) **1000243399**

Owner/operator fax: Not reported
Owner/operator extension: Not reported
Legal status: Municipal
Owner/Operator Type: Operator
Owner/Op start date: Not reported
Owner/Op end date: Not reported

Handler Activities Summary:
U.S. importer of hazardous waste: No
Mixed waste (haz. and radioactive): No
Recycler of hazardous waste: No
Transporter of hazardous waste: No
Treater, storer or disposer of HW: No
Underground injection activity: No
On-site burner exemption: No
Furnace exemption: No
Used oil fuel burner: No
Used oil processor: No
User oil refiner: No
Used oil fuel marketer to burner: No
Used oil Specification marketer: No
Used oil transfer facility: No
Used oil transporter: No

. Waste code: D001
. Waste name: IGNITABLE HAZARDOUS WASTES ARE THOSE WASTES WHICH HAVE A FLASHPOINT OF LESS THAN 140 DEGREES FAHRENHEIT AS DETERMINED BY A PENSKY-MARTENS CLOSED CUP FLASH POINT TESTER. ANOTHER METHOD OF DETERMINING THE FLASH POINT OF A WASTE IS TO REVIEW THE MATERIAL SAFETY DATA SHEET, WHICH CAN BE OBTAINED FROM THE MANUFACTURER OR DISTRIBUTOR OF THE MATERIAL. LACQUER THINNER IS AN EXAMPLE OF A COMMONLY USED SOLVENT WHICH WOULD BE CONSIDERED AS IGNITABLE HAZARDOUS WASTE.

. Waste code: D002
. Waste name: A WASTE WHICH HAS A PH OF LESS THAN 2 OR GREATER THAN 12.5 IS CONSIDERED TO BE A CORROSIVE HAZARDOUS WASTE. SODIUM HYDROXIDE, A CAUSTIC SOLUTION WITH A HIGH PH, IS OFTEN USED BY INDUSTRIES TO CLEAN OR DEGREASE PARTS. HYDROCHLORIC ACID, A SOLUTION WITH A LOW PH, IS USED BY MANY INDUSTRIES TO CLEAN METAL PARTS PRIOR TO PAINTING. WHEN THESE CAUSTIC OR ACID SOLUTIONS BECOME CONTAMINATED AND MUST BE DISPOSED, THE WASTE WOULD BE A CORROSIVE HAZARDOUS WASTE.

. Waste code: D003
. Waste name: A MATERIAL IS CONSIDERED TO BE A REACTIVE HAZARDOUS WASTE IF IT IS NORMALLY UNSTABLE, REACTS VIOLENTLY WITH WATER, GENERATES TOXIC GASES WHEN EXPOSED TO WATER OR CORROSIVE MATERIALS, OR IF IT IS CAPABLE OF DETONATION OR EXPLOSION WHEN EXPOSED TO HEAT OR A FLAME. ONE EXAMPLE OF SUCH WASTE WOULD BY WASTE GUNPOWDER.

. Waste code: D004
. Waste name: ARSENIC

. Waste code: D008
. Waste name: LEAD

Violation Status: No violations found

BARNSDALL PARK (Continued) **1000243399**

FINDS:

Registry ID: 110002767097

Environmental Interest/Information System
RCRAInfo is a national information system that supports the Resource Conservation and Recovery Act (RCRA) program through the tracking of events and activities related to facilities that generate, transport, and treat, store, or dispose of hazardous waste. RCRAInfo allows RCRA program staff to track the notification, permit, compliance, and corrective action activities required under RCRA.

Click this hyperlink while viewing on your computer to access additional FINDS: detail in the EDR Site Report.

ECHO:

Envid:	1000243399
Registry ID:	110002767097
DFR URL:	http://echo.epa.gov/detailed-facility-report?fid=110002767097

H48 **SHELL OIL CO (FORMER)** **CA LUST** **S102590752**
North **4905 HOLLYWOOD BLVD** **CA HIST CORTESE** **N/A**
1/8-1/4 **LOS ANGELES, CA 90027**
0.223 mi.
1180 ft. **Site 4 of 7 in cluster H**

Relative:
Higher

Actual:
411 ft.

LUST:

Lead Agency:	LOS ANGELES, CITY OF
Case Type:	LUST Cleanup Site
Geo Track:	http://geotracker.waterboards.ca.gov/profile_report.asp?global_id=T0603700747
Global Id:	T0603700747
Latitude:	34.102094
Longitude:	-118.296372
Status:	Completed - Case Closed
Status Date:	04/11/1997
Case Worker:	EL
RB Case Number:	900270189
Local Agency:	LOS ANGELES, CITY OF
File Location:	Not reported
Local Case Number:	Not reported
Potential Media Affect:	Soil
Potential Contaminants of Concern:	Gasoline
Site History:	Not reported

LUST:

Global Id:	T0603700747
Contact Type:	Local Agency Caseworker
Contact Name:	ELOY LUNA
Organization Name:	LOS ANGELES, CITY OF
Address:	200 North Main Street, Suite 1780
City:	LOS ANGELES
Email:	eloy.luna@lacity.org
Phone Number:	Not reported

Global Id:	T0603700747
Contact Type:	Regional Board Caseworker

SHELL OIL CO (FORMER) (Continued) **S102590752**

Contact Name: YUE RONG
Organization Name: LOS ANGELES RWQCB (REGION 4)
Address: 320 W. 4TH ST., SUITE 200
City: Los Angeles
Email: yrong@waterboards.ca.gov
Phone Number: Not reported

LUST:
Global Id: T0603700747
Action Type: Other
Date: 12/17/1997
Action: Leak Reported

LUST:
Global Id: T0603700747
Status: Completed - Case Closed
Status Date: 04/11/1997

Global Id: T0603700747
Status: Open - Case Begin Date
Status Date: 02/17/1997

Global Id: T0603700747
Status: Open - Site Assessment
Status Date: 02/17/1997

LUST REG 4:
Region: 4
Regional Board: 04
County: Los Angeles
Facility Id: 900270189
Status: Case Closed
Substance: Gasoline
Substance Quantity: Not reported
Local Case No: Not reported
Case Type: Soil
Abatement Method Used at the Site: Not reported
Global ID: T0603700747
W Global ID: W0603700547
Staff: UNK
Local Agency: 19050
Cross Street: KENMORE AVE
Enforcement Type: Not reported
Date Leak Discovered: Not reported
Date Leak First Reported: 12/17/1997
Date Leak Record Entered: 7/2/1997
Date Confirmation Began: Not reported
Date Leak Stopped: Not reported
Date Case Last Changed on Database: 4/11/1997
Date the Case was Closed: 4/11/1997
How Leak Discovered: Not reported
How Leak Stopped: Not reported
Cause of Leak: Not reported
Leak Source: Not reported
Operator: Not reported

SHELL OIL CO (FORMER) (Continued) **S102590752**

Water System:	FIRSTONE SCOUT RESRVTN (BOY SCOUT COUN)
Well Name:	Not reported
Approx. Dist To Production Well (ft):	12780.078047870718262597905916
Source of Cleanup Funding:	Not reported
Preliminary Site Assessment Workplan Submitted:	Not reported
Preliminary Site Assessment Began:	2/17/1997
Pollution Characterization Began:	Not reported
Remediation Plan Submitted:	Not reported
Remedial Action Underway:	Not reported
Post Remedial Action Monitoring Began:	Not reported
Enforcement Action Date:	Not reported
Historical Max MTBE Date:	Not reported
Hist Max MTBE Conc in Groundwater:	Not reported
Hist Max MTBE Conc in Soil:	Not reported
Significant Interim Remedial Action Taken:	Not reported
GW Qualifier:	Not reported
Soil Qualifier:	Not reported
Organization:	Not reported
Owner Contact:	Not reported
Responsible Party:	BANK OF AMERICA, NT & SA
RP Address:	P.O. BOX 60249, LOS ANGELES, CA 90060
Program:	LUST
Lat/Long:	34.1018913 / -1
Local Agency Staff:	PEJ
Beneficial Use:	Not reported
Priority:	Not reported
Cleanup Fund Id:	Not reported
Suspended:	Not reported
Assigned Name:	1900547-001GEN
Summary:	Not reported

HIST CORTESE:

Region:	CORTESE
Facility County Code:	19
Reg By:	LTNKA
Reg Id:	900270189

L49 **KAISER PERMANENTE** **RCRA-LQG** **1019899295**
East **1515 N. VERMONT AVENUE** **CAD981396658**
1/8-1/4 **LOS ANGELES, CA 90027**
0.227 mi.
1198 ft. **Site 1 of 3 in cluster L**

Relative:
Higher

Actual:
399 ft.

RCRA-LQG:

Date form received by agency:	06/09/2016
Facility name:	KAISER PERMANENTE
Facility address:	1515 N. VERMONT AVENUE LOS ANGELES, CA 90027
EPA ID:	CAD981396658
Mailing address:	SUNSET BLVD LEVEL 2 AREA 234 LOS ANGELES, CA 90027
Contact:	JORGE L DIAZ
Contact address:	N. VERMONT AVENUE LOS ANGELES, CA 90027
Contact country:	US
Contact telephone:	323-783-6986
Contact email:	JORGE.L.DIAZ@KP.COM

KAISER PERMANENTE (Continued) **1019899295**

EPA Region: 09
Classification: Large Quantity Generator
Description: Handler: generates 1,000 kg or more of hazardous waste during any calendar month; or generates more than 1 kg of acutely hazardous waste during any calendar month; or generates more than 100 kg of any residue or contaminated soil, waste or other debris resulting from the cleanup of a spill, into or on any land or water, of acutely hazardous waste during any calendar month; or generates 1 kg or less of acutely hazardous waste during any calendar month, and accumulates more than 1 kg of acutely hazardous waste at any time; or generates 100 kg or less of any residue or contaminated soil, waste or other debris resulting from the cleanup of a spill, into or on any land or water, of acutely hazardous waste during any calendar month, and accumulates more than 100 kg of that material at any time

Owner/Operator Summary:
Owner/operator name: KAISER FOUNDATION HOSPITAL
Owner/operator address: Not reported
Not reported
Owner/operator country: Not reported
Owner/operator telephone: Not reported
Owner/operator email: Not reported
Owner/operator fax: Not reported
Owner/operator extension: Not reported
Legal status: Private
Owner/Operator Type: Operator
Owner/Op start date: 01/01/1961
Owner/Op end date: Not reported

Owner/operator name: KAISER FOUNDATION HOSPITAL
Owner/operator address: KAISER PLAZA
OAKLAND, CA 94612
Owner/operator country: US
Owner/operator telephone: 323-783-6986
Owner/operator email: Not reported
Owner/operator fax: Not reported
Owner/operator extension: Not reported
Legal status: Private
Owner/Operator Type: Owner
Owner/Op start date: 01/01/1961
Owner/Op end date: Not reported

Handler Activities Summary:
U.S. importer of hazardous waste: No
Mixed waste (haz. and radioactive): No
Recycler of hazardous waste: No
Transporter of hazardous waste: No
Treater, storer or disposer of HW: No
Underground injection activity: No
On-site burner exemption: No
Furnace exemption: No
Used oil fuel burner: No
Used oil processor: No
User oil refiner: No
Used oil fuel marketer to burner: No
Used oil Specification marketer: No

KAISER PERMANENTE (Continued) **1019899295**

Used oil transfer facility: No
Used oil transporter: No

. Waste code: 311
. Waste name: Pharmaceutical waste

. Waste code: 343
. Waste name: Unspecified organic liquid mixture

. Waste code: D001
. Waste name: IGNITABLE HAZARDOUS WASTES ARE THOSE WASTES WHICH HAVE A FLASHPOINT OF LESS THAN 140 DEGREES FAHRENHEIT AS DETERMINED BY A PENSKY-MARTENS CLOSED CUP FLASH POINT TESTER. ANOTHER METHOD OF DETERMINING THE FLASH POINT OF A WASTE IS TO REVIEW THE MATERIAL SAFETY DATA SHEET, WHICH CAN BE OBTAINED FROM THE MANUFACTURER OR DISTRIBUTOR OF THE MATERIAL. LACQUER THINNER IS AN EXAMPLE OF A COMMONLY USED SOLVENT WHICH WOULD BE CONSIDERED AS IGNITABLE HAZARDOUS WASTE.

. Waste code: D004
. Waste name: ARSENIC

. Waste code: F003
. Waste name: THE FOLLOWING SPENT NON-HALOGENATED SOLVENTS: XYLENE, ACETONE, ETHYL ACETATE, ETHYL BENZENE, ETHYL ETHER, METHYL ISOBUTYL KETONE, N-BUTYL ALCOHOL, CYCLOHEXANONE, AND METHANOL; ALL SPENT SOLVENT MIXTURES/BLENDS CONTAINING, BEFORE USE, ONLY THE ABOVE SPENT NON-HALOGENATED SOLVENTS; AND ALL SPENT SOLVENT MIXTURES/BLENDS CONTAINING, BEFORE USE, ONE OR MORE OF THE ABOVE NON-HALOGENATED SOLVENTS, AND, A TOTAL OF TEN PERCENT OR MORE (BY VOLUME) OF ONE OR MORE OF THOSE SOLVENTS LISTED IN F001, F002, F004, AND F005, AND STILL BOTTOMS FROM THE RECOVERY OF THESE SPENT SOLVENTS AND SPENT SOLVENT MIXTURES.

. Waste code: P001
. Waste name: 2H-1-BENZOPYRAN-2-ONE, 4-HYDROXY-3-(3-OXO-1-PHENYLBUTYL)-, & SALTS, WHEN PRESENT AT CONCENTRATIONS GREATER THAN 0.3%

. Waste code: P012
. Waste name: ARSENIC OXIDE AS2O3

. Waste code: P075
. Waste name: NICOTINE, & SALTS

. Waste code: P081
. Waste name: NITROGLYCERINE (R)

. Waste code: U002
. Waste name: ACETONE (I)

. Waste code: U010
. Waste name: AZIRINO[2',3':3,4]PYRROLO[1,2-A]INDOLE-4,7-DIONE, 6-AMINO-8-[[(AMINOCARBONYL)OXY]METHYL]-1,1A,2,8,8A,8B-HEXAHYDRO-8A-METHOXY-5-METHYL-, [1AS-(1AALPHA, 8BETA,8AALPHA,8BALPHA)]-

. Waste code: U035
. Waste name: BENZENEBUTANOIC ACID, 4-[BIS(2-CHLOROETHYL)AMINO]-

KAISER PERMANENTE (Continued) **1019899295**

. Waste code: U050
. Waste name: CHRYSENE

. Waste code: U058
. Waste name: CYCLOPHOSPHAMIDE

. Waste code: U059
. Waste name: DAUNOMYCIN

. Waste code: U150
. Waste name: MELPHALAN

Biennial Reports:

Last Biennial Reporting Year: 2017

Annual Waste Handled:

Waste code: D001
Waste name: IGNITABLE HAZARDOUS WASTES ARE THOSE WASTES WHICH HAVE A FLASHPOINT OF LESS THAN 140 DEGREES FAHRENHEIT AS DETERMINED BY A PENSKY-MARTENS CLOSED CUP FLASH POINT TESTER. ANOTHER METHOD OF DETERMINING THE FLASH POINT OF A WASTE IS TO REVIEW THE MATERIAL SAFETY DATA SHEET, WHICH CAN BE OBTAINED FROM THE MANUFACTURER OR DISTRIBUTOR OF THE MATERIAL. LACQUER THINNER IS AN EXAMPLE OF A COMMONLY USED SOLVENT WHICH WOULD BE CONSIDERED AS IGNITABLE HAZARDOUS WASTE.
Amount (Lbs): 80

Waste code: D004
Waste name: ARSENIC
Amount (Lbs): 95

Waste code: F003
Waste name: THE FOLLOWING SPENT NON-HALOGENATED SOLVENTS: XYLENE, ACETONE, ETHYL ACETATE, ETHYL BENZENE, ETHYL ETHER, METHYL ISOBUTYL KETONE, N-BUTYL ALCOHOL, CYCLOHEXANONE, AND METHANOL; ALL SPENT SOLVENT MIXTURES/BLENDS CONTAINING, BEFORE USE, ONLY THE ABOVE SPENT NON-HALOGENATED SOLVENTS; AND ALL SPENT SOLVENT MIXTURES/BLENDS CONTAINING, BEFORE USE, ONE OR MORE OF THE ABOVE NON-HALOGENATED SOLVENTS, AND, A TOTAL OF TEN PERCENT OR MORE (BY VOLUME) OF ONE OR MORE OF THOSE SOLVENTS LISTED IN F001, F002, F004, AND F005, AND STILL BOTTOMS FROM THE RECOVERY OF THESE SPENT SOLVENTS AND SPENT SOLVENT MIXTURES.
Amount (Lbs): 80

Waste code: P001
Waste name: 2H-1-BENZOPYRAN-2-ONE, 4-HYDROXY-3-(3-OXO-1-PHENYLBUTYL)-, & SALTS, WHEN PRESENT AT CONCENTRATIONS GREATER THAN 0.3%
Amount (Lbs): 51

Waste code: P012
Waste name: ARSENIC OXIDE AS2O3
Amount (Lbs): 95

Waste code: P075
Waste name: NICOTINE, & SALTS
Amount (Lbs): 51

Waste code: P081

KAISER PERMANENTE (Continued) **1019899295**

Waste name: NITROGLYCERINE (R)
Amount (Lbs): 51

Waste code: U002
Waste name: ACETONE (I)
Amount (Lbs): 51

Waste code: U010
Waste name: AZIRINO[2',3':3,4]PYRROLO[1,2-A]INDOLE-4,7-DIONE, 6-AMINO-8-[[(AMINOCARBONYL)OXY]METHYL]-1,1A,2,8,8A,8B-HEXAHYDRO-8A-METHOXY-5-METHYL-, [1AS-(1AALPHA, 8BETA,8AALPHA,8BALPHA)]-
Amount (Lbs): 1129.7

Waste code: U035
Waste name: BENZENEBUTANOIC ACID, 4-[BIS(2-CHLOROETHYL)AMINO]-
Amount (Lbs): 1129.7

Waste code: U058
Waste name: CYCLOPHOSPHAMIDE
Amount (Lbs): 1078.7

Waste code: U059
Waste name: DAUNOMYCIN
Amount (Lbs): 1078.7

Waste code: U150
Waste name: MELPHALAN
Amount (Lbs): 1078.7

Violation Status: No violations found

L50 **KAISER PERMANENTE RESEARCH LAB** **RCRA NonGen / NLR** **1000380327**
East **1515 N VERMONT LEVEL B** **FINDS** **CAD982025850**
1/8-1/4 **HOLLYWOOD, CA 90027** **ECHO**
0.227 mi.
1198 ft. **Site 2 of 3 in cluster L**

Relative:
Higher

Actual:
399 ft.

RCRA NonGen / NLR:
Date form received by agency: 11/16/1998
Facility name: KAISER PERMANENTE RESEARCH LAB
Facility address: 1515 N VERMONT LEVEL B
HOLLYWOOD, CA 90027
EPA ID: CAD982025850
Contact: MICHAEL L URAC
Contact address: 4715 SUNSET BLVD
LOS ANGELES, CA 90027
Contact country: US
Contact telephone: 323-783-3794
Contact email: Not reported
EPA Region: 09
Classification: Non-Generator
Description: Handler: Non-Generators do not presently generate hazardous waste

Owner/Operator Summary:
Owner/operator name: KAISER PERMANENTE RESEARCH LAB
Owner/operator address: NOT REQUIRED

KAISER PERMANENTE RESEARCH LAB (Continued) **1000380327**

NOT REQUIRED, ME 99999
Owner/operator country: Not reported
Owner/operator telephone: 415-555-1212
Owner/operator email: Not reported
Owner/operator fax: Not reported
Owner/operator extension: Not reported
Legal status: Private
Owner/Operator Type: Owner
Owner/Op start date: Not reported
Owner/Op end date: Not reported

Owner/operator name: NOT REQUIRED
Owner/operator address: NOT REQUIRED
NOT REQUIRED, ME 99999
Owner/operator country: Not reported
Owner/operator telephone: 415-555-1212
Owner/operator email: Not reported
Owner/operator fax: Not reported
Owner/operator extension: Not reported
Legal status: Private
Owner/Operator Type: Operator
Owner/Op start date: Not reported
Owner/Op end date: Not reported

Handler Activities Summary:
U.S. importer of hazardous waste: No
Mixed waste (haz. and radioactive): No
Recycler of hazardous waste: No
Transporter of hazardous waste: No
Treater, storer or disposer of HW: No
Underground injection activity: No
On-site burner exemption: No
Furnace exemption: No
Used oil fuel burner: No
Used oil processor: No
User oil refiner: No
Used oil fuel marketer to burner: No
Used oil Specification marketer: No
Used oil transfer facility: No
Used oil transporter: No

Violation Status: No violations found

FINDS:

Registry ID: 110002781008

Environmental Interest/Information System
California Hazardous Waste Tracking System - Datamart (HWTS-DATAMART) provides California with information on hazardous waste shipments for generators, transporters, and treatment, storage, and disposal facilities.

RCRAInfo is a national information system that supports the Resource Conservation and Recovery Act (RCRA) program through the tracking of events and activities related to facilities that generate, transport, and treat, store, or dispose of hazardous waste. RCRAInfo allows RCRA

KAISER PERMANENTE RESEARCH LAB (Continued) **1000380327**

program staff to track the notification, permit, compliance, and corrective action activities required under RCRA.

HAZARDOUS WASTE BIENNIAL REPORTER

Click this hyperlink while viewing on your computer to access additional FINDS: detail in the EDR Site Report.

ECHO:

Envid:	1000380327
Registry ID:	110002781008
DFR URL:	http://echo.epa.gov/detailed-facility-report?fid=110002781008

L51 **KAISER MEDICAL CENTER** **CA SWEEPS UST** **S101584979**
East **1515 N VERMONT AVE** **CA FID UST** **N/A**
1/8-1/4 **LOS ANGELES, CA 90027**
0.227 mi.
1198 ft. **Site 3 of 3 in cluster L**

Relative:
Higher

Actual:
399 ft.

SWEEPS UST:

Status:	Not reported
Comp Number:	6632
Number:	Not reported
Board Of Equalization:	Not reported
Referral Date:	Not reported
Action Date:	Not reported
Created Date:	Not reported
Owner Tank Id:	Not reported
SWRCB Tank Id:	Not reported
Tank Status:	Not reported
Capacity:	Not reported
Active Date:	Not reported
Tank Use:	Not reported
STG:	Not reported
Content:	Not reported
Number Of Tanks:	0

CA FID UST:

Facility ID:	19017705
Regulated By:	UTNKI
Regulated ID:	Not reported
Cortese Code:	Not reported
SIC Code:	Not reported
Facility Phone:	2130000000
Mail To:	Not reported
Mailing Address:	1515 N VERMONT AVE
Mailing Address 2:	Not reported
Mailing City,St,Zip:	LOS ANGELES 900270000
Contact:	Not reported
Contact Phone:	Not reported
DUNs Number:	Not reported
NPDES Number:	Not reported
EPA ID:	Not reported
Comments:	Not reported
Status:	Inactive

J52 **MTA - BARNSDALL PARK** **CA CPS-SLIC** **S104404843**
NNE **4800 HOLLYWOOD BLVD** **CA HAZNET** **N/A**
1/8-1/4 **LOS ANGELES, CA 90027**
0.230 mi.
1213 ft. **Site 5 of 5 in cluster J**

Relative:
Higher

Actual:
418 ft.

CPS-SLIC:

Region:	STATE
Facility Status:	**Completed - Case Closed**
Status Date:	09/26/2003
Global Id:	SL2049T1734
Lead Agency:	LOS ANGELES RWQCB (REGION 4)
Lead Agency Case Number:	Not reported
Latitude:	34.101876
Longitude:	-118.364669
Case Type:	Cleanup Program Site
Case Worker:	Not reported
Local Agency:	Not reported
RB Case Number:	0913
File Location:	Not reported
Potential Media Affected:	Aquifer used for drinking water supply
Potential Contaminants of Concern:	Not reported
Site History:	Not reported

Click here to access the California GeoTracker records for this facility:

SLIC REG 4:

Region:	4
Facility Status:	No further action required
SLIC:	0913
Substance:	TPH
Staff:	Jenny Au

HAZNET:

envid:	S104404843
Year:	2017
GEPAID:	CAD981988033
Contact:	EMMANUEL AMESI
Telephone:	2139783798
Mailing Name:	Not reported
Mailing Address:	111 E FIRST ST RM 600
Mailing City,St,Zip:	LOS ANGELES, CA 900120000
Gen County:	Los Angeles
TSD EPA ID:	CAD028409019
TSD County:	Los Angeles
Waste Category:	Other inorganic solid waste
Disposal Method:	Storage, Bulking, And/Or Transfer Off Site--No Treatment/Reovery (H010-H129) Or (H131-H135)
Tons:	0.025
Cat Decode:	Other inorganic solid waste
Method Decode:	Storage, Bulking, And/Or Transfer Off Site--No Treatment/Reovery (H010-H129) Or (H131-H135)
Facility County:	Los Angeles

envid:	S104404843
Year:	2009
GEPAID:	CAD981988033
Contact:	H.E. MAXWELL, MGMT. ANALYST

MTA - BARNSDALL PARK (Continued) **S104404843**

Telephone:	2139783791
Mailing Name:	Not reported
Mailing Address:	111 E 1ST ST ROOM 600
Mailing City,St,Zip:	LOS ANGELES, CA 900120000
Gen County:	Not reported
TSD EPA ID:	CAD009007626
TSD County:	Not reported
Waste Category:	Asbestos containing waste
Disposal Method:	Landfill Or Surface Impoundment That Will Be Closed As Landfill(To Include On-Site Treatment And/Or Stabilization)
Tons:	2
Cat Decode:	Not reported
Method Decode:	Not reported
Facility County:	Los Angeles

envid:	S104404843
Year:	2008
GEPAID:	CAD981988033
Contact:	H.E. MAXWELL, MGMT. ANALYST
Telephone:	2139783791
Mailing Name:	Not reported
Mailing Address:	111 E 1ST ST ROOM 600
Mailing City,St,Zip:	LOS ANGELES, CA 900120000
Gen County:	Not reported
TSD EPA ID:	AZC950823111
TSD County:	Not reported
Waste Category:	Asbestos containing waste
Disposal Method:	Landfill Or Surface Impoundment That Will Be Closed As Landfill(To Include On-Site Treatment And/Or Stabilization)
Tons:	1.6
Cat Decode:	Not reported
Method Decode:	Not reported
Facility County:	Los Angeles

envid:	S104404843
Year:	2004
GEPAID:	CAD981988033
Contact:	LEE MOORE, MGMT. ANALYST II
Telephone:	2139783798
Mailing Name:	Not reported
Mailing Address:	111 E 1ST ST ROOM 600
Mailing City,St,Zip:	LOS ANGELES, CA 900120000
Gen County:	Not reported
TSD EPA ID:	CAD009007626
TSD County:	Not reported
Waste Category:	Asbestos containing waste
Disposal Method:	Disposal, Land Fill
Tons:	5.3
Cat Decode:	Not reported
Method Decode:	Not reported
Facility County:	Los Angeles

envid:	S104404843
Year:	2001
GEPAID:	CAD981988033
Contact:	LEE MOORE, MGMT. ANALYST II
Telephone:	2139783798

MTA - BARNSDALL PARK (Continued) **S104404843**

Mailing Name: Not reported
Mailing Address: 111 E 1ST ST ROOM 600
Mailing City,St,Zip: LOS ANGELES, CA 900120000
Gen County: Not reported
TSD EPA ID: CAD050806850
TSD County: Not reported
Waste Category: Unspecified aqueous solution
Disposal Method: Transfer Station
Tons: 0
Cat Decode: Not reported
Method Decode: Not reported
Facility County: Los Angeles

Click this hyperlink while viewing on your computer to access
3 additional CA_HAZNET: record(s) in the EDR Site Report.

K53 **KAISER FOUND HOSPITALS** **CA SWEEPS UST** **S101586988**
East **4730 BARNSDALE AVE** **CA FID UST** **N/A**
1/8-1/4 **LOS ANGELES, CA 90027**
0.233 mi.
1231 ft. **Site 2 of 4 in cluster K**

Relative:
Higher

Actual:
401 ft.

SWEEPS UST:
Status: Active
Comp Number: 7916
Number: 9
Board Of Equalization: Not reported
Referral Date: 03-04-93
Action Date: 02-16-94
Created Date: 02-29-88
Owner Tank Id: Not reported
SWRCB Tank Id: Not reported
Tank Status: Not reported
Capacity: Not reported
Active Date: Not reported
Tank Use: Not reported
STG: Not reported
Content: Not reported
Number Of Tanks: Not reported

CA FID UST:
Facility ID: 19054682
Regulated By: UTNKI
Regulated ID: Not reported
Cortese Code: Not reported
SIC Code: Not reported
Facility Phone: 2130000000
Mail To: Not reported
Mailing Address: UNK
Mailing Address 2: Not reported
Mailing City,St,Zip: LOS ANGELES 900270000
Contact: Not reported
Contact Phone: Not reported
DUNs Number: Not reported
NPDES Number: Not reported
EPA ID: Not reported
Comments: Not reported

KAISER FOUND HOSPITALS (Continued) **S101586988**

Status: Inactive

K54 **KAISER FOUNDATION HOSPITALS** **CA UST** **U003781502**
East **4730 BARNSDALL AVE** **N/A**
1/8-1/4 **LOS ANGELES, CA 90027**
0.233 mi.
1231 ft. **Site 3 of 4 in cluster K**

Relative: **Higher**
Actual: **401 ft.**

UST:
Facility ID: 25222
Permitting Agency: LOS ANGELES, CITY OF
Latitude: 34.09908
Longitude: -118.29218

I55 **HOLLYWOOD GAS (FORMER)** **CA LUST** **S102431444**
NNW **4977 HOLLYWOOD BLVD** **CA SWEEPS UST** **N/A**
1/8-1/4 **LOS ANGELES, CA 90027** **CA HIST CORTESE**
0.235 mi.
1239 ft. **Site 3 of 5 in cluster I**

Relative: **Higher**
Actual: **405 ft.**

LUST:
Lead Agency: LOS ANGELES RWQCB (REGION 4)
Case Type: LUST Cleanup Site
Geo Track: http://geotracker.waterboards.ca.gov/profile_report.asp?global_id=T0603700741
Global Id: T0603700741
Latitude: 34.102007
Longitude: -118.298013
Status: Completed - Case Closed
Status Date: 01/09/1997
Case Worker: YR
RB Case Number: 900270116
Local Agency: LOS ANGELES, CITY OF
File Location: Not reported
Local Case Number: Not reported
Potential Media Affect: Aquifer used for drinking water supply
Potential Contaminants of Concern: Gasoline
Site History: Not reported

LUST:
Global Id: T0603700741
Contact Type: Local Agency Caseworker
Contact Name: ELOY LUNA
Organization Name: LOS ANGELES, CITY OF
Address: 200 North Main Street, Suite 1780
City: LOS ANGELES
Email: eloy.luna@lacity.org
Phone Number: Not reported

Global Id: T0603700741
Contact Type: Regional Board Caseworker
Contact Name: YUE RONG
Organization Name: LOS ANGELES RWQCB (REGION 4)
Address: 320 W. 4TH ST., SUITE 200
City: Los Angeles
Email: yrong@waterboards.ca.gov
Phone Number: Not reported

HOLLYWOOD GAS (FORMER) (Continued) **S102431444**

LUST:
Global Id: T0603700741
Action Type: Other
Date: 04/25/1994
Action: Leak Reported

LUST:
Global Id: T0603700741
Status: Completed - Case Closed
Status Date: 01/09/1997

Global Id: T0603700741
Status: Open - Case Begin Date
Status Date: 03/09/1994

Global Id: T0603700741
Status: Open - Site Assessment
Status Date: 03/09/1994

Global Id: T0603700741
Status: Open - Verification Monitoring
Status Date: 11/14/1996

LUST REG 4:
Region: 4
Regional Board: 04
County: Los Angeles
Facility Id: 900270116
Status: Case Closed
Substance: Gasoline
Substance Quantity: Not reported
Local Case No: Not reported
Case Type: Groundwater
Abatement Method Used at the Site: Not reported
Global ID: T0603700741
W Global ID: Not reported
Staff: UNK
Local Agency: 19050
Cross Street: Not reported
Enforcement Type: Not reported
Date Leak Discovered: Not reported
Date Leak First Reported: 4/25/1994
Date Leak Record Entered: 9/23/1994
Date Confirmation Began: Not reported
Date Leak Stopped: Not reported
Date Case Last Changed on Database: 1/29/1997
Date the Case was Closed: 1/9/1997
How Leak Discovered: Not reported
How Leak Stopped: Not reported
Cause of Leak: UNK
Leak Source: UNK
Operator: OLD#121594-11
Water System: Not reported
Well Name: Not reported
Approx. Dist To Production Well (ft): 11768.063847663478629674084422

HOLLYWOOD GAS (FORMER) (Continued) **S102431444**

Source of Cleanup Funding: UNK
Preliminary Site Assessment Workplan Submitted: Not reported
Preliminary Site Assessment Began: Not reported
Pollution Characterization Began: 3/9/1994
Remediation Plan Submitted: Not reported
Remedial Action Underway: Not reported
Post Remedial Action Monitoring Began: 11/14/1996
Enforcement Action Date: Not reported
Historical Max MTBE Date: 1/1/1965
Hist Max MTBE Conc in Groundwater: 21
Hist Max MTBE Conc in Soil: Not reported
Significant Interim Remedial Action Taken: Not reported
GW Qualifier: Not reported
Soil Qualifier: Not reported
Organization: Not reported
Owner Contact: Not reported
Responsible Party: BLANK RP
RP Address: 879 W MOUNTAIN ST, GLENDALE CA 91202
Program: LUST
Lat/Long: 34.1018823 / -1
Local Agency Staff: PEJ
Beneficial Use: Not reported
Priority: Not reported
Cleanup Fund Id: Not reported
Suspended: Not reported
Assigned Name: Not reported
Summary: 01/29/97 - WELL ABANDONMENT

SWEEPS UST:
Status: Not reported
Comp Number: 1805
Number: Not reported
Board Of Equalization: 44-011978
Referral Date: Not reported
Action Date: Not reported
Created Date: Not reported
Owner Tank Id: Not reported
SWRCB Tank Id: 19-050-001805-000001
Tank Status: Not reported
Capacity: Not reported
Active Date: Not reported
Tank Use: M.V. FUEL
STG: PRODUCT
Content: REG UNLEADED
Number Of Tanks: 3

Status: Not reported
Comp Number: 1805
Number: Not reported
Board Of Equalization: 44-011978
Referral Date: Not reported
Action Date: Not reported
Created Date: Not reported
Owner Tank Id: Not reported
SWRCB Tank Id: 19-050-001805-000002
Tank Status: Not reported
Capacity: Not reported

HOLLYWOOD GAS (FORMER) (Continued) **S102431444**

Active Date: Not reported
Tank Use: M.V. FUEL
STG: PRODUCT
Content: REG UNLEADED
Number Of Tanks: Not reported

Status: Not reported
Comp Number: 1805
Number: Not reported
Board Of Equalization: 44-011978
Referral Date: Not reported
Action Date: Not reported
Created Date: Not reported
Owner Tank Id: Not reported
SWRCB Tank Id: 19-050-001805-000003
Tank Status: Not reported
Capacity: Not reported
Active Date: Not reported
Tank Use: M.V. FUEL
STG: PRODUCT
Content: REG UNLEADED
Number Of Tanks: Not reported

Status: Active
Comp Number: 1805
Number: 9
Board Of Equalization: 44-011978
Referral Date: 01-22-93
Action Date: 04-25-94
Created Date: 02-29-88
Owner Tank Id: Not reported
SWRCB Tank Id: Not reported
Tank Status: Not reported
Capacity: Not reported
Active Date: Not reported
Tank Use: Not reported
STG: Not reported
Content: Not reported
Number Of Tanks: Not reported

HIST CORTESE:
Region: CORTESE
Facility County Code: 19
Reg By: LTNKA
Reg Id: 900270116

I56 **RAFIK KAZARYAN C/O HLWD.GAS** **CA FID UST** **S101584844**
NNW **4977 HOLLYWOOD BLVD** **N/A**
1/8-1/4 **LOS ANGELES, CA 90027**
0.235 mi.
1239 ft. **Site 4 of 5 in cluster I**

Relative:
Higher

Actual:
405 ft.

CA FID UST:
Facility ID: 19016212
Regulated By: UTNKI
Regulated ID: 00029480
Cortese Code: Not reported

RAFIK KAZARYAN C/O HLWD.GAS (Continued) **S101584844**

SIC Code:	Not reported
Facility Phone:	2136630926
Mail To:	Not reported
Mailing Address:	4977 HOLLYWOOD BLVD
Mailing Address 2:	Not reported
Mailing City,St,Zip:	LOS ANGELES 900270000
Contact:	Not reported
Contact Phone:	Not reported
DUNs Number:	Not reported
NPDES Number:	Not reported
EPA ID:	Not reported
Comments:	Not reported
Status:	Inactive

I57 **BARGAIN GAS** **CA HIST UST** **U001561210**
NNW **4977 HOLLYWOOD BLVD** **N/A**
1/8-1/4 **LOS ANGELES, CA 90028**
0.235 mi.
1239 ft. **Site 5 of 5 in cluster I**

Relative: HIST UST:
Higher

File Number:	00026517
URL:	http://geotracker.waterboards.ca.gov/ustpdfs/pdf/00026517.pdf
Region:	STATE
Facility ID:	00000029480
Facility Type:	Gas Station
Other Type:	Not reported
Contact Name:	M. NADJARIAN
Telephone:	2136657869
Owner Name:	AREVAT NADJARIAN
Owner Address:	4977 HOLLYWOOD BLVD.
Owner City,St,Zip:	LOS ANGELES, CA 90028
Total Tanks:	0003
Tank Num:	001
Container Num:	1
Year Installed:	Not reported
Tank Capacity:	00000000
Tank Used for:	PRODUCT
Type of Fuel:	UNLEADED
Container Construction Thickness:	40
Leak Detection:	Pressure Test, None
Tank Num:	002
Container Num:	3
Year Installed:	Not reported
Tank Capacity:	00000000
Tank Used for:	PRODUCT
Type of Fuel:	PREMIUM
Container Construction Thickness:	40
Leak Detection:	None
Tank Num:	003
Container Num:	2
Year Installed:	Not reported
Tank Capacity:	00000000
Tank Used for:	PRODUCT
Type of Fuel:	REGULAR

Actual:
405 ft.

BARGAIN GAS (Continued) **U001561210**

Container Construction Thickness: 40
Leak Detection: Pressure Test

Click here for Geo Tracker PDF:

H58 **EDGEMONT HOSPITAL** **CA LUST** **S105051381**
North **4841 HOLLYWOOD BLVD** **N/A**
1/8-1/4 **LOS FELIZ, CA 90027**
0.235 mi.
1240 ft. **Site 5 of 7 in cluster H**

Relative: LUST REG 4:
Higher

Actual: Region: 4
417 ft. Regional Board: 04
County: Los Angeles
Facility Id: 900270089
Status: Case Closed
Substance: Gasoline
Substance Quantity: Not reported
Local Case No: Not reported
Case Type: Groundwater
Abatement Method Used at the Site: Not reported
Global ID: T0603700738
W Global ID: W0603700547
Staff: UNK
Local Agency: 19050
Cross Street: EDGEMONT AVE
Enforcement Type: Not reported
Date Leak Discovered: 5/26/1988
Date Leak First Reported: 3/21/1991
Date Leak Record Entered: 3/15/1991
Date Confirmation Began: Not reported
Date Leak Stopped: Not reported
Date Case Last Changed on Database: 1/10/1995
Date the Case was Closed: 7/30/1996
How Leak Discovered: Not reported
How Leak Stopped: Not reported
Cause of Leak: UNK
Leak Source: UNK
Operator: Not reported
Water System: FIRSTONE SCOUT RESRVTN (BOY SCOUT COUN)
Well Name: Not reported
Approx. Dist To Production Well (ft): 12551.738322364562467791417538
Source of Cleanup Funding: UNK
Preliminary Site Assessment Workplan Submitted: 11/15/1994
Preliminary Site Assessment Began: 1/10/1995
Pollution Characterization Began: Not reported
Remediation Plan Submitted: Not reported
Remedial Action Underway: Not reported
Post Remedial Action Monitoring Began: Not reported
Enforcement Action Date: Not reported
Historical Max MTBE Date: Not reported
Hist Max MTBE Conc in Groundwater: Not reported
Hist Max MTBE Conc in Soil: Not reported
Significant Interim Remedial Action Taken: Not reported
GW Qualifier: Not reported
Soil Qualifier: Not reported
Organization: Not reported

EDGEMONT HOSPITAL (Continued) **S105051381**

Owner Contact:	Not reported
Responsible Party:	EDGEMONT HOSPITAL
RP Address:	4841 HOLLYWOOD BLVD, LOS ANGELES CA 90027
Program:	LUST
Lat/Long:	34.1019173 / -1
Local Agency Staff:	PEJ
Beneficial Use:	Not reported
Priority:	Not reported
Cleanup Fund Id:	Not reported
Suspended:	Not reported
Assigned Name:	1900547-001GEN
Summary:	Not reported

H59 **EDGEMONT HOSPITAL** **CA LUST S100273140**
North **4841 HOLLYWOOD** **CA HIST CORTESE N/A**
1/8-1/4 **LOS ANGELES, CA 90027**
0.235 mi.
1240 ft. **Site 6 of 7 in cluster H**

Relative:
Higher

Actual:
417 ft.

LUST:

Lead Agency:	LOS ANGELES RWQCB (REGION 4)
Case Type:	LUST Cleanup Site
Geo Track:	http://geotracker.waterboards.ca.gov/profile_report.asp?global_id=T0603700738
Global Id:	T0603700738
Latitude:	34.1019173
Longitude:	-118.2951721
Status:	Completed - Case Closed
Status Date:	07/30/1996
Case Worker:	YR
RB Case Number:	900270089
Local Agency:	LOS ANGELES, CITY OF
File Location:	Not reported
Local Case Number:	Not reported
Potential Media Affect:	Aquifer used for drinking water supply
Potential Contaminants of Concern:	Gasoline
Site History:	Not reported

LUST:

Global Id:	T0603700738
Contact Type:	Local Agency Caseworker
Contact Name:	ELOY LUNA
Organization Name:	LOS ANGELES, CITY OF
Address:	200 North Main Street, Suite 1780
City:	LOS ANGELES
Email:	eloy.luna@lacity.org
Phone Number:	Not reported

Global Id:	T0603700738
Contact Type:	Regional Board Caseworker
Contact Name:	YUE RONG
Organization Name:	LOS ANGELES RWQCB (REGION 4)
Address:	320 W. 4TH ST., SUITE 200
City:	Los Angeles
Email:	yrong@waterboards.ca.gov
Phone Number:	Not reported

LUST:

Global Id:	T0603700738

EDGEMONT HOSPITAL (Continued) **S100273140**

Action Type: Other
Date: 05/26/1988
Action: Leak Discovery

Global Id: T0603700738
Action Type: Other
Date: 03/21/1991
Action: Leak Reported

LUST:
Global Id: T0603700738
Status: Completed - Case Closed
Status Date: 07/30/1996

Global Id: T0603700738
Status: Open - Case Begin Date
Status Date: 05/26/1988

Global Id: T0603700738
Status: Open - Site Assessment
Status Date: 11/15/1994

Global Id: T0603700738
Status: Open - Site Assessment
Status Date: 01/10/1995

HIST CORTESE:
Region: CORTESE
Facility County Code: 19
Reg By: LTNKA
Reg Id: 900270089

H60 **HEALTH INDUSTRIES OF AMERICA** **CA SWEEPS UST** **S101583203**
North **4841 HOLLYWOOD BLVD** **CA FID UST** **N/A**
1/8-1/4 **LA, CA 90027**
0.235 mi.
1240 ft. **Site 7 of 7 in cluster H**

Relative: **Higher**
Actual: **417 ft.**

SWEEPS UST:
Status: Not reported
Comp Number: 5665
Number: Not reported
Board Of Equalization: Not reported
Referral Date: Not reported
Action Date: Not reported
Created Date: Not reported
Owner Tank Id: Not reported
SWRCB Tank Id: Not reported
Tank Status: Not reported
Capacity: Not reported
Active Date: Not reported
Tank Use: Not reported
STG: Not reported
Content: Not reported
Number Of Tanks: Not reported

HEALTH INDUSTRIES OF AMERICA (Continued) **S101583203**

CA FID UST:

Facility ID:	19003046
Regulated By:	UTNKI
Regulated ID:	Not reported
Cortese Code:	Not reported
SIC Code:	Not reported
Facility Phone:	2130000000
Mail To:	Not reported
Mailing Address:	4841 HOLLYWOOD BLVD
Mailing Address 2:	Not reported
Mailing City,St,Zip:	LA 900270000
Contact:	Not reported
Contact Phone:	Not reported
DUNs Number:	Not reported
NPDES Number:	Not reported
EPA ID:	Not reported
Comments:	Not reported
Status:	Inactive

K61 **LAUR METALS CO** **CA SWRCY** **S107137230**
ENE **1601 N VERMONT AVE** **N/A**
1/4-1/2 **LOS ANGELES, CA 90028**
0.264 mi.
1394 ft. **Site 4 of 4 in cluster K**

Relative: **Higher**
Actual: **414 ft.**

SWRCY:

Reg Id:	27334
Cert Id:	RC4139
Mailing Address:	PO Box 226907
Mailing City:	Los Angeles
Mailing State:	CA
Mailing Zip Code:	90022
Website:	Not reported
Email:	joshlaor@hotmail.com
Phone Number:	(323) 269-8326
Rural:	N
Operation Begin Date:	05/20/1991
Aluminium:	Y
Glass:	Y
Plastic:	Y
Bimetal:	Y
Hours of Operation:	Mon - Tue 10:00 am - 4:00 pm; Wed Closed; Thr - Sun 10:00 am - 4:00 pm
Organization ID:	19291
Organization Name:	Laur Metals Co

---

62 **LESLIE'S SERVICE STATION** **CA LUST** **S104566096**
SW **5101 FOUNTAIN AVE.** **N/A**
1/4-1/2 **LOS ANGELES, CA 90029**
0.303 mi.
1598 ft.

Relative: **Lower**
Actual: **357 ft.**

LUST:

Lead Agency:	LOS ANGELES RWQCB (REGION 4)
Case Type:	LUST Cleanup Site
Geo Track:	http://geotracker.waterboards.ca.gov/profile_report.asp?global_id=T0603708995
Global Id:	T0603708995

LESLIE'S SERVICE STATION (Continued) **S104566096**

Latitude: 34.095429
Longitude: -118.300824
Status: Completed - Case Closed
Status Date: 07/15/2016
Case Worker: DPP
RB Case Number: 900290225
Local Agency: LOS ANGELES, CITY OF
File Location: Regional Board
Local Case Number: 31674
Potential Media Affect: Soil
Potential Contaminants of Concern: Gasoline
Site History: Not reported

LUST:
Global Id: T0603708995
Contact Type: Regional Board Caseworker
Contact Name: DANIEL PIROTTON
Organization Name: LOS ANGELES RWQCB (REGION 4)
Address: Not reported
City: R4 UNKNOWN
Email: dpirotton@waterboards.ca.gov
Phone Number: 2135766714

Global Id: T0603708995
Contact Type: Local Agency Caseworker
Contact Name: ELOY LUNA
Organization Name: LOS ANGELES, CITY OF
Address: 200 North Main Street, Suite 1780
City: LOS ANGELES
Email: eloy.luna@lacity.org
Phone Number: Not reported

LUST:
Global Id: T0603708995
Action Type: RESPONSE
Date: 10/29/2015
Action: Request for Closure - Regulator Responded

Global Id: T0603708995
Action Type: ENFORCEMENT
Date: 09/16/2008
Action: Notice to Comply

Global Id: T0603708995
Action Type: Other
Date: 03/11/1999
Action: Leak Discovery

Global Id: T0603708995
Action Type: ENFORCEMENT
Date: 03/02/2016
Action: Notification - Preclosure

Global Id: T0603708995
Action Type: RESPONSE
Date: 05/02/2016
Action: Other Report / Document

LESLIE'S SERVICE STATION (Continued) **S104566096**

Global Id: T0603708995
Action Type: Other
Date: 03/23/1999
Action: Leak Reported

Global Id: T0603708995
Action Type: RESPONSE
Date: 11/16/2015
Action: Soil and Water Investigation Report

Global Id: T0603708995
Action Type: ENFORCEMENT
Date: 02/04/2008
Action: Staff Letter

Global Id: T0603708995
Action Type: ENFORCEMENT
Date: 08/17/2015
Action: Staff Letter

Global Id: T0603708995
Action Type: ENFORCEMENT
Date: 06/15/2015
Action: Staff Letter

Global Id: T0603708995
Action Type: ENFORCEMENT
Date: 05/19/2015
Action: Staff Letter

Global Id: T0603708995
Action Type: ENFORCEMENT
Date: 07/15/2016
Action: Closure/No Further Action Letter

Global Id: T0603708995
Action Type: RESPONSE
Date: 07/15/2015
Action: Soil and Water Investigation Workplan - Regulator Responded

LUST:
Global Id: T0603708995
Status: Completed - Case Closed
Status Date: 07/15/2016

Global Id: T0603708995
Status: Open - Case Begin Date
Status Date: 03/11/1999

Global Id: T0603708995
Status: Open - Eligible for Closure
Status Date: 11/06/2013

Global Id: T0603708995
Status: Open - Eligible for Closure
Status Date: 03/02/2016

LESLIE'S SERVICE STATION (Continued) **S104566096**

Global Id: T0603708995
Status: Open - Site Assessment
Status Date: 05/03/2000

Global Id: T0603708995
Status: Open - Site Assessment
Status Date: 06/15/2015

63
ESE
1/4-1/2
0.305 mi.
1613 ft.

Relative:
Lower

Actual:
375 ft.

QUEEN OF ANGELS HOLLYWOOD PRES
1300 N VERMONT AVE
LOS ANGELES, CA 90027

RCRA-LQG **1000597740**
CA LUST **CAD983617663**
FINDS
ECHO
CA HAZNET
CA NPDES
CA CIWQS

RCRA-LQG:
Date form received by agency: 02/22/2006
Facility name: HOLLYWOOD PRESBYTERIAN MEDICAL CENTER
Facility address: 1300 N VERMONT AVE
LOS ANGELES, CA 90027
EPA ID: CAD983617663
Contact: MARK KING
Contact address: 1300 N VERMONT AVE
LOS ANGELES, CA 90027
Contact country: US
Contact telephone: 213-413-3000
Telephone ext.: 6382
Contact email: MARK.KING@HPMEDCENTER.COM
EPA Region: 09
Classification: Large Quantity Generator
Description: Handler: generates 1,000 kg or more of hazardous waste during any calendar month; or generates more than 1 kg of acutely hazardous waste during any calendar month; or generates more than 100 kg of any residue or contaminated soil, waste or other debris resulting from the cleanup of a spill, into or on any land or water, of acutely hazardous waste during any calendar month; or generates 1 kg or less of acutely hazardous waste during any calendar month, and accumulates more than 1 kg of acutely hazardous waste at any time; or generates 100 kg or less of any residue or contaminated soil, waste or other debris resulting from the cleanup of a spill, into or on any land or water, of acutely hazardous waste during any calendar month, and accumulates more than 100 kg of that material at any time

Owner/Operator Summary:
Owner/operator name: CHA HOLLYWOOD MEDICAL CENTER LP
Owner/operator address: Not reported
Not reported
Owner/operator country: US
Owner/operator telephone: Not reported
Owner/operator email: Not reported
Owner/operator fax: Not reported
Owner/operator extension: Not reported
Legal status: Private
Owner/Operator Type: Operator
Owner/Op start date: 11/11/2005

QUEEN OF ANGELS HOLLYWOOD PRES (Continued) **1000597740**

Owner/Op end date: Not reported

Owner/operator name: CHA HOLLYWOOD MEDICAL CENTER LP
Owner/operator address: 1300 N VERMONT AVE
LOS ANGELES, CA 90027
Owner/operator country: US
Owner/operator telephone: Not reported
Owner/operator email: Not reported
Owner/operator fax: Not reported
Owner/operator extension: Not reported
Legal status: Private
Owner/Operator Type: Owner
Owner/Op start date: 11/11/2005
Owner/Op end date: Not reported

Handler Activities Summary:
U.S. importer of hazardous waste: No
Mixed waste (haz. and radioactive): No
Recycler of hazardous waste: No
Transporter of hazardous waste: No
Treater, storer or disposer of HW: No
Underground injection activity: No
On-site burner exemption: No
Furnace exemption: No
Used oil fuel burner: No
Used oil processor: No
User oil refiner: No
Used oil fuel marketer to burner: No
Used oil Specification marketer: No
Used oil transfer facility: No
Used oil transporter: No

Universal Waste Summary:
Waste type: Batteries
Accumulated waste on-site: Yes
Generated waste on-site: Yes

Waste type: Lamps
Accumulated waste on-site: Yes
Generated waste on-site: Yes

Waste type: Thermostats
Accumulated waste on-site: Yes
Generated waste on-site: Yes

. Waste code: D011
. Waste name: SILVER

Historical Generators:
Date form received by agency: 01/31/1992
Site name: QUEEN OF ANGELES HPMC
Classification: Small Quantity Generator

Violation Status: No violations found

LUST:

QUEEN OF ANGELS HOLLYWOOD PRES (Continued) **1000597740**

Lead Agency:	LOS ANGELES, CITY OF
Case Type:	LUST Cleanup Site
Geo Track:	http://geotracker.waterboards.ca.gov/profile_report.asp?global_id=T0603769055
Global Id:	T0603769055
Latitude:	34.096196
Longitude:	-118.291034
Status:	Completed - Case Closed
Status Date:	05/07/2013
Case Worker:	EL
RB Case Number:	Not reported
Local Agency:	LOS ANGELES, CITY OF
File Location:	Not reported
Local Case Number:	XS0001682
Potential Media Affect:	Soil
Potential Contaminants of Concern:	Diesel
Site History:	Not reported

LUST:

Global Id:	T0603769055
Contact Type:	Local Agency Caseworker
Contact Name:	ELOY LUNA
Organization Name:	LOS ANGELES, CITY OF
Address:	200 North Main Street, Suite 1780
City:	LOS ANGELES
Email:	eloy.luna@lacity.org
Phone Number:	Not reported

Global Id:	T0603769055
Contact Type:	Regional Board Caseworker
Contact Name:	YUE RONG
Organization Name:	LOS ANGELES RWQCB (REGION 4)
Address:	320 W. 4TH ST., SUITE 200
City:	Los Angeles
Email:	yrong@waterboards.ca.gov
Phone Number:	Not reported

LUST:

Global Id:	T0603769055
Action Type:	ENFORCEMENT
Date:	05/07/2013
Action:	Closure/No Further Action Letter

Global Id:	T0603769055
Action Type:	Other
Date:	07/31/1999
Action:	Leak Discovery

Global Id:	T0603769055
Action Type:	Other
Date:	10/12/1999
Action:	Leak Reported

LUST:

Global Id:	T0603769055
Status:	Completed - Case Closed
Status Date:	05/07/2013

QUEEN OF ANGELS HOLLYWOOD PRES (Continued) **1000597740**

Global Id: T0603769055
Status: Open - Case Begin Date
Status Date: 07/31/1999

Global Id: T0603769055
Status: Open - Site Assessment
Status Date: 11/07/2006

FINDS:

Registry ID: 110002867979

Environmental Interest/Information System
AIR EMISSIONS CLASSIFICATION UNKNOWN

California Hazardous Waste Tracking System - Datamart (HWTS-DATAMART) provides California with information on hazardous waste shipments for generators, transporters, and treatment, storage, and disposal facilities.

RCRAInfo is a national information system that supports the Resource Conservation and Recovery Act (RCRA) program through the tracking of events and activities related to facilities that generate, transport, and treat, store, or dispose of hazardous waste. RCRAInfo allows RCRA program staff to track the notification, permit, compliance, and corrective action activities required under RCRA.

Click this hyperlink while viewing on your computer to access additional FINDS: detail in the EDR Site Report.

ECHO:
Envid: 1000597740
Registry ID: 110002867979
DFR URL: http://echo.epa.gov/detailed-facility-report?fid=110002867979

HAZNET:
envid: 1000597740
Year: 2017
GEPAID: CAD983617663
Contact: HEATHER BAILEY
Telephone: 3239134372
Mailing Name: Not reported
Mailing Address: 1300 NORTH VERMONT AVENUE
Mailing City,St,Zip: LOS ANGELES, CA 900270000
Gen County: Los Angeles
TSD EPA ID: UTD981552177
TSD County: 99
Waste Category: Laboratory waste chemicals
Disposal Method: Incineration--Thermal Destruction Other Than Use As A Fuel
Tons: 0.3275
Cat Decode: Laboratory waste chemicals
Method Decode: Incineration--Thermal Destruction Other Than Use As A Fuel
Facility County: Los Angeles

QUEEN OF ANGELS HOLLYWOOD PRES (Continued) **1000597740**

envid: 1000597740
Year: 2017
GEPAID: CAD983617663
Contact: HEATHER BAILEY
Telephone: 3239134372
Mailing Name: Not reported
Mailing Address: 1300 NORTH VERMONT AVENUE
Mailing City,St,Zip: LOS ANGELES, CA 900270000
Gen County: Los Angeles
TSD EPA ID: UTD981552177
TSD County: 99
Waste Category: Laboratory waste chemicals
Disposal Method: Incineration--Thermal Destruction Other Than Use As A Fuel
Tons: 0.3275
Cat Decode: Laboratory waste chemicals
Method Decode: Incineration--Thermal Destruction Other Than Use As A Fuel
Facility County: Los Angeles

envid: 1000597740
Year: 2017
GEPAID: CAD983617663
Contact: HEATHER BAILEY
Telephone: 3239134372
Mailing Name: Not reported
Mailing Address: 1300 NORTH VERMONT AVENUE
Mailing City,St,Zip: LOS ANGELES, CA 900270000
Gen County: Los Angeles
TSD EPA ID: CAD028409019
TSD County: Los Angeles
Waste Category: Other inorganic solid waste
Disposal Method: Storage, Bulking, And/Or Transfer Off Site--No Treatment/Reovery (H010-H129) Or (H131-H135)
Tons: 0.45
Cat Decode: Other inorganic solid waste
Method Decode: Storage, Bulking, And/Or Transfer Off Site--No Treatment/Reovery (H010-H129) Or (H131-H135)
Facility County: Los Angeles

envid: 1000597740
Year: 2017
GEPAID: CAD983617663
Contact: HEATHER BAILEY
Telephone: 3239134372
Mailing Name: Not reported
Mailing Address: 1300 NORTH VERMONT AVENUE
Mailing City,St,Zip: LOS ANGELES, CA 900270000
Gen County: Los Angeles
TSD EPA ID: CAD028409019
TSD County: Los Angeles
Waste Category: Other inorganic solid waste
Disposal Method: Storage, Bulking, And/Or Transfer Off Site--No Treatment/Reovery (H010-H129) Or (H131-H135)
Tons: 0.45
Cat Decode: Other inorganic solid waste
Method Decode: Storage, Bulking, And/Or Transfer Off Site--No Treatment/Reovery (H010-H129) Or (H131-H135)
Facility County: Los Angeles

QUEEN OF ANGELS HOLLYWOOD PRES (Continued) **1000597740**

envid:	1000597740
Year:	2017
GEPAID:	CAD983617663
Contact:	HEATHER BAILEY
Telephone:	3239134372
Mailing Name:	Not reported
Mailing Address:	1300 NORTH VERMONT AVENUE
Mailing City,St,Zip:	LOS ANGELES, CA 900270000
Gen County:	Los Angeles
TSD EPA ID:	CAD009007626
TSD County:	Los Angeles
Waste Category:	Asbestos containing waste
Disposal Method:	Landfill Or Surface Impoundment That Will Be Closed As Landfill(To Include On-Site Treatment And/Or Stabilization)
Tons:	36.8
Cat Decode:	Asbestos containing waste
Method Decode:	Landfill Or Surface Impoundment That Will Be Closed As Landfill(To Include On-Site Treatment And/Or Stabilization)
Facility County:	Los Angeles

Click this hyperlink while viewing on your computer to access
475 additional CA_HAZNET: record(s) in the EDR Site Report.

NPDES:

Facility Status:	Not reported
NPDES Number:	Not reported
Region:	Not reported
Agency Number:	Not reported
Regulatory Measure ID:	Not reported
Place ID:	Not reported
Order Number:	Not reported
WDID:	4 19C384370
Regulatory Measure Type:	Construction
Program Type:	Not reported
Adoption Date Of Regulatory Measure:	Not reported
Effective Date Of Regulatory Measure:	Not reported
Termination Date Of Regulatory Measure:	Not reported
Expiration Date Of Regulatory Measure:	Not reported
Discharge Address:	Not reported
Discharge Name:	Not reported
Discharge City:	Not reported
Discharge State:	Not reported
Discharge Zip:	Not reported
Status:	Active
Status Date:	08/22/2018
Operator Name:	CHA Hollywood Medical Center
Operator Address:	1300 N Vermont Ave
Operator City:	Los Angeles
Operator State:	California
Operator Zip:	90027

Facility Status:	Active
NPDES Number:	CAS000002
Region:	4
Agency Number:	0
Regulatory Measure ID:	495644
Place ID:	Not reported

QUEEN OF ANGELS HOLLYWOOD PRES (Continued) **1000597740**

Order Number:	2009-0009-DWQ
WDID:	4 19C384370
Regulatory Measure Type:	Enrollee
Program Type:	Construction
Adoption Date Of Regulatory Measure:	Not reported
Effective Date Of Regulatory Measure:	08/22/2018
Termination Date Of Regulatory Measure:	Not reported
Expiration Date Of Regulatory Measure:	Not reported
Discharge Address:	1300 N Vermont Ave
Discharge Name:	CHA Hollywood Medical Center
Discharge City:	Los Angeles
Discharge State:	California
Discharge Zip:	90027
Status:	Not reported
Status Date:	Not reported
Operator Name:	Not reported
Operator Address:	Not reported
Operator City:	Not reported
Operator State:	Not reported
Operator Zip:	Not reported

CIWQS:

Agency:	CHA Hollywood Medical Center
Agency Address:	1300 N Vermont Ave, Los Angeles, CA 90027
Place/Project Type:	Construction - Below Ground, Water/Sewer Line, Electrical, Communication Line, Commercial
SIC/NAICS:	Not reported
Region:	4
Program:	CONSTW
Regulatory Measure Status:	Active
Regulatory Measure Type:	Storm water construction
Order Number:	2009-0009-DWQ
WDID:	4 19C384370
NPDES Number:	CAS000002
Adoption Date:	Not reported
Effective Date:	08/22/2018
Termination Date:	Not reported
Expiration/Review Date:	Not reported
Design Flow:	Not reported
Major/Minor:	Not reported
Complexity:	Not reported
TTWQ:	Not reported
Enforcement Actions within 5 years:	0
Violations within 5 years:	0
Latitude:	34.096222
Longitude:	-118.290611

M64 **ARCO #5025** **CA LUST** **S105051432**
ENE **1630 VERMONT AVE N** **N/A**
1/4-1/2 **LOS FELIZ, CA 90027**
0.309 mi.
1630 ft. **Site 1 of 3 in cluster M**

Relative:
Higher

Actual:
419 ft.

LUST REG 4:

Region:	4
Regional Board:	04
County:	Los Angeles

ARCO #5025 (Continued) **S105051432**

Facility Id:	900270134	
Status:	Post remedial action monitoring	
Substance:	Gasoline	
Substance Quantity:	Not reported	
Local Case No:	Not reported	
Case Type:	Groundwater	
Abatement Method Used at the Site:		Not reported
Global ID:	T0603700743	
W Global ID:	W0603700547	
Staff:	TCS	
Local Agency:	19050	
Cross Street:	Not reported	
Enforcement Type:	SEL	
Date Leak Discovered:	Not reported	
Date Leak First Reported:		8/3/1989
Date Leak Record Entered:	1/11/1991	
Date Confirmation Began:	Not reported	
Date Leak Stopped:	Not reported	
Date Case Last Changed on Database:		7/15/2002
Date the Case was Closed:		Not reported
How Leak Discovered:	Not reported	
How Leak Stopped:	Not reported	
Cause of Leak:	UNK	
Leak Source:	UNK	
Operator:	Not reported	
Water System:	FIRSTONE SCOUT RESRVTN (BOY SCOUT COUN)	
Well Name:	Not reported	
Approx. Dist To Production Well (ft):		11560.822845350184096775920145
Source of Cleanup Funding:		UNK
Preliminary Site Assessment Workplan Submitted:		Not reported
Preliminary Site Assessment Began:		12/31/1991
Pollution Characterization Began:		5/27/1997
Remediation Plan Submitted:		Not reported
Remedial Action Underway:		Not reported
Post Remedial Action Monitoring Began:		1/28/1998
Enforcement Action Date:		Not reported
Historical Max MTBE Date:		1/1/1965
Hist Max MTBE Conc in Groundwater:		300000
Hist Max MTBE Conc in Soil:		Not reported
Significant Interim Remedial Action Taken:		Not reported
GW Qualifier:	Not reported	
Soil Qualifier:	Not reported	
Organization:	Not reported	
Owner Contact:	Not reported	
Responsible Party:	RAYMOND VOSE	
RP Address:	P.O. BOX 5077	
Program:	LUST	
Lat/Long:	34.1009444 / -1	
Local Agency Staff:	PEJ	
Beneficial Use:	Not reported	
Priority:	Not reported	
Cleanup Fund Id:	Not reported	
Suspended:	Not reported	
Assigned Name:	1900547-001GEN	
Summary:	(FREE PRODUCT SITE); 5/8/00 OFF-SITE ASSESSMENT UPDATE; 8/15/00 OFF-SITE ASSESSMENT UPDATE II; 9/25/00 3RD QTR GW MON RPT 2000; 1/18/01 4TH QTR GW MON RPT 2000; 2/6/01 GW MON WELL INSTALLATION RPT	

M65 **ARCO #5025** **CA HIST CORTESE** **S101307374**
ENE **1630 VERMONT** **N/A**
1/4-1/2 **LOS ANGELES, CA**
0.309 mi.
1630 ft. **Site 2 of 3 in cluster M**

Relative:
Higher

Actual:
419 ft.

HIST CORTESE:
Region: CORTESE
Facility County Code: 19
Reg By: LTNKA
Reg Id: 900270134

M66 **SHELL/TESORO (FORMER ARCO #5025)** **CA LUST** **S113031218**
ENE **1630 VERMONT AVE N** **CA HAZNET** **N/A**
1/4-1/2 **LOS ANGELES, CA 90027**
0.309 mi.
1630 ft. **Site 3 of 3 in cluster M**

Relative:
Higher

Actual:
419 ft.

LUST:
Lead Agency: LOS ANGELES RWQCB (REGION 4)
Case Type: LUST Cleanup Site
Geo Track: http://geotracker.waterboards.ca.gov/profile_report.asp?global_id=T0603700743
Global Id: T0603700743
Latitude: 34.1009444
Longitude: -118.291615
Status: Open - Verification Monitoring
Status Date: 06/14/2017
Case Worker: DMB
RB Case Number: 900270134
Local Agency: LOS ANGELES, CITY OF
File Location: Regional Board
Local Case Number: Not reported
Potential Media Affect: Aquifer used for drinking water supply
Potential Contaminants of Concern: Gasoline
Site History: Not reported

LUST:
Global Id: T0603700743
Contact Type: Regional Board Caseworker
Contact Name: DAVID M. BJOSTAD
Organization Name: LOS ANGELES RWQCB (REGION 4)
Address: 320 W. 4th Street, Suite 200
City: Los Angeles
Email: dave.bjostad@waterboards.ca.gov
Phone Number: Not reported

Global Id: T0603700743
Contact Type: Local Agency Caseworker
Contact Name: ELOY LUNA
Organization Name: LOS ANGELES, CITY OF
Address: 200 North Main Street, Suite 1780
City: LOS ANGELES
Email: eloy.luna@lacity.org
Phone Number: Not reported

LUST:
Global Id: T0603700743
Action Type: RESPONSE
Date: 04/15/2011
Action: Monitoring Report - Semi-Annually

SHELL/TESORO (FORMER ARCO #5025) (Continued) **S113031218**

Global Id: T0603700743
Action Type: RESPONSE
Date: 06/27/2011
Action: Soil and Water Investigation Workplan

Global Id: T0603700743
Action Type: ENFORCEMENT
Date: 08/17/2018
Action: Health and Safety Code Section 25296.10(c)

Global Id: T0603700743
Action Type: RESPONSE
Date: 07/15/2012
Action: Monitoring Report - Semi-Annually

Global Id: T0603700743
Action Type: REMEDIATION
Date: 12/22/1999
Action: Soil Vapor Extraction (SVE)

Global Id: T0603700743
Action Type: RESPONSE
Date: 07/15/2010
Action: Monitoring Report - Semi-Annually

Global Id: T0603700743
Action Type: RESPONSE
Date: 10/15/2005
Action: Monitoring Report - Quarterly

Global Id: T0603700743
Action Type: RESPONSE
Date: 01/15/2008
Action: Monitoring Report - Quarterly

Global Id: T0603700743
Action Type: RESPONSE
Date: 01/15/2018
Action: Monitoring Report - Semi-Annually

Global Id: T0603700743
Action Type: RESPONSE
Date: 01/15/2010
Action: Monitoring Report - Semi-Annually

Global Id: T0603700743
Action Type: RESPONSE
Date: 07/15/2008
Action: Monitoring Report - Quarterly

Global Id: T0603700743
Action Type: RESPONSE
Date: 04/15/2003
Action: Monitoring Report - Quarterly

Global Id: T0603700743
Action Type: RESPONSE

SHELL/TESORO (FORMER ARCO #5025) (Continued) **S113031218**

Date: 07/07/2016
Action: Request for Closure - Regulator Responded

Global Id: T0603700743
Action Type: ENFORCEMENT
Date: 07/02/2003
Action: Staff Letter

Global Id: T0603700743
Action Type: RESPONSE
Date: 07/15/2016
Action: Monitoring Report - Semi-Annually

Global Id: T0603700743
Action Type: RESPONSE
Date: 01/15/2017
Action: Other Report / Document

Global Id: T0603700743
Action Type: RESPONSE
Date: 01/15/2012
Action: Monitoring Report - Semi-Annually

Global Id: T0603700743
Action Type: RESPONSE
Date: 04/15/2007
Action: Monitoring Report - Quarterly

Global Id: T0603700743
Action Type: RESPONSE
Date: 07/15/2007
Action: Monitoring Report - Quarterly

Global Id: T0603700743
Action Type: RESPONSE
Date: 07/15/2017
Action: Monitoring Report - Semi-Annually

Global Id: T0603700743
Action Type: RESPONSE
Date: 01/15/2013
Action: Monitoring Report - Semi-Annually

Global Id: T0603700743
Action Type: ENFORCEMENT
Date: 06/15/2009
Action: Staff Letter

Global Id: T0603700743
Action Type: RESPONSE
Date: 07/15/2006
Action: Monitoring Report - Quarterly

Global Id: T0603700743
Action Type: ENFORCEMENT
Date: 06/27/2002
Action: Staff Letter

SHELL/TESORO (FORMER ARCO #5025) (Continued) **S113031218**

Global Id: T0603700743
Action Type: ENFORCEMENT
Date: 06/18/2018
Action: Health and Safety Code Section 25296.10(c)

Global Id: T0603700743
Action Type: RESPONSE
Date: 01/15/2003
Action: Monitoring Report - Quarterly

Global Id: T0603700743
Action Type: RESPONSE
Date: 04/15/2006
Action: Monitoring Report - Quarterly

Global Id: T0603700743
Action Type: REMEDIATION
Date: 03/14/2011
Action: Soil Vapor Extraction (SVE)

Global Id: T0603700743
Action Type: Other
Date: 08/03/1989
Action: Leak Reported

Global Id: T0603700743
Action Type: RESPONSE
Date: 07/15/2018
Action: Monitoring Report - Semi-Annually

Global Id: T0603700743
Action Type: RESPONSE
Date: 01/15/2007
Action: Monitoring Report - Quarterly

Global Id: T0603700743
Action Type: RESPONSE
Date: 07/15/2015
Action: Monitoring Report - Semi-Annually

Global Id: T0603700743
Action Type: RESPONSE
Date: 04/15/2009
Action: Monitoring Report - Quarterly

Global Id: T0603700743
Action Type: RESPONSE
Date: 01/15/2004
Action: Monitoring Report - Quarterly

Global Id: T0603700743
Action Type: RESPONSE
Date: 09/15/2014
Action: Other Report / Document

Global Id: T0603700743
Action Type: RESPONSE

SHELL/TESORO (FORMER ARCO #5025) (Continued) **S113031218**

Date: 10/15/2008
Action: Monitoring Report - Quarterly

Global Id: T0603700743
Action Type: RESPONSE
Date: 09/20/2018
Action: Corrective Action Plan / Remedial Action Plan - Addendum

Global Id: T0603700743
Action Type: RESPONSE
Date: 04/15/2002
Action: Monitoring Report - Quarterly

Global Id: T0603700743
Action Type: RESPONSE
Date: 07/15/2002
Action: Monitoring Report - Quarterly

Global Id: T0603700743
Action Type: RESPONSE
Date: 07/31/2002
Action: Other Report / Document

Global Id: T0603700743
Action Type: RESPONSE
Date: 07/15/2004
Action: Monitoring Report - Quarterly

Global Id: T0603700743
Action Type: RESPONSE
Date: 01/11/2018
Action: Monitoring Report - Semi-Annually

Global Id: T0603700743
Action Type: RESPONSE
Date: 10/15/2006
Action: Monitoring Report - Quarterly

Global Id: T0603700743
Action Type: RESPONSE
Date: 01/15/2006
Action: Monitoring Report - Quarterly

Global Id: T0603700743
Action Type: RESPONSE
Date: 01/15/2009
Action: Monitoring Report - Quarterly

Global Id: T0603700743
Action Type: RESPONSE
Date: 10/15/2007
Action: Monitoring Report - Quarterly

Global Id: T0603700743
Action Type: RESPONSE
Date: 07/30/2018
Action: Electronic Reporting Submittal Due

SHELL/TESORO (FORMER ARCO #5025) (Continued) **S113031218**

Global Id: T0603700743
Action Type: RESPONSE
Date: 07/15/2009
Action: Monitoring Report - Semi-Annually

Global Id: T0603700743
Action Type: RESPONSE
Date: 02/08/2010
Action: Interim Remedial Action Plan

Global Id: T0603700743
Action Type: RESPONSE
Date: 07/15/2013
Action: Monitoring Report - Semi-Annually

Global Id: T0603700743
Action Type: RESPONSE
Date: 01/15/2014
Action: Monitoring Report - Semi-Annually

Global Id: T0603700743
Action Type: ENFORCEMENT
Date: 09/13/2016
Action: Health and Safety Code Section 25296.10(c)

Global Id: T0603700743
Action Type: RESPONSE
Date: 09/15/2014
Action: Well Installation Workplan - Regulator Responded

Global Id: T0603700743
Action Type: ENFORCEMENT
Date: 03/31/2000
Action: Staff Letter

Global Id: T0603700743
Action Type: RESPONSE
Date: 01/15/2011
Action: Monitoring Report - Semi-Annually

Global Id: T0603700743
Action Type: ENFORCEMENT
Date: 05/12/2016
Action: Site Visit / Inspection / Sampling

Global Id: T0603700743
Action Type: REMEDIATION
Date: 01/01/1990
Action: Free Product Removal

Global Id: T0603700743
Action Type: REMEDIATION
Date: 01/04/2001
Action: Excavation

Global Id: T0603700743
Action Type: REMEDIATION

SHELL/TESORO (FORMER ARCO #5025) (Continued) **S113031218**

Date: 07/01/1989
Action: Excavation

Global Id: T0603700743
Action Type: RESPONSE
Date: 10/15/2003
Action: Monitoring Report - Quarterly

Global Id: T0603700743
Action Type: ENFORCEMENT
Date: 11/24/2004
Action: Staff Letter

Global Id: T0603700743
Action Type: ENFORCEMENT
Date: 01/30/2015
Action: Health and Safety Code Section 25296.10(c)

Global Id: T0603700743
Action Type: ENFORCEMENT
Date: 06/27/2014
Action: Site Visit / Inspection / Sampling

Global Id: T0603700743
Action Type: RESPONSE
Date: 07/30/2018
Action: Corrective Action Plan / Remedial Action Plan - Regulator Responded

Global Id: T0603700743
Action Type: RESPONSE
Date: 04/15/2004
Action: Monitoring Report - Quarterly

Global Id: T0603700743
Action Type: RESPONSE
Date: 10/15/2004
Action: Monitoring Report - Quarterly

Global Id: T0603700743
Action Type: RESPONSE
Date: 01/15/2017
Action: Monitoring Report - Semi-Annually

Global Id: T0603700743
Action Type: RESPONSE
Date: 01/15/2005
Action: Monitoring Report - Quarterly

Global Id: T0603700743
Action Type: RESPONSE
Date: 04/15/2005
Action: Monitoring Report - Quarterly

Global Id: T0603700743
Action Type: RESPONSE
Date: 10/15/2002
Action: Monitoring Report - Quarterly

SHELL/TESORO (FORMER ARCO #5025) (Continued) **S113031218**

Global Id: T0603700743
Action Type: RESPONSE
Date: 01/15/2016
Action: Monitoring Report - Semi-Annually

Global Id: T0603700743
Action Type: RESPONSE
Date: 10/15/2003
Action: CAP/RAP - Feasibility Study Report

Global Id: T0603700743
Action Type: RESPONSE
Date: 07/15/2003
Action: Monitoring Report - Quarterly

Global Id: T0603700743
Action Type: ENFORCEMENT
Date: 08/06/2014
Action: Health and Safety Code Section 25296.10(c)

Global Id: T0603700743
Action Type: RESPONSE
Date: 07/15/2005
Action: Monitoring Report - Quarterly

Global Id: T0603700743
Action Type: ENFORCEMENT
Date: 11/10/2015
Action: Access Agreement

Global Id: T0603700743
Action Type: RESPONSE
Date: 04/15/2008
Action: Monitoring Report - Quarterly

Global Id: T0603700743
Action Type: RESPONSE
Date: 01/15/2015
Action: Monitoring Report - Semi-Annually

Global Id: T0603700743
Action Type: RESPONSE
Date: 07/15/2014
Action: Monitoring Report - Semi-Annually

Global Id: T0603700743
Action Type: RESPONSE
Date: 01/06/2017
Action: Clean Up Fund - 5-Year Review Summary

Global Id: T0603700743
Action Type: RESPONSE
Date: 05/28/2014
Action: Request for Closure - Regulator Responded

LUST:
Global Id: T0603700743

SHELL/TESORO (FORMER ARCO #5025) (Continued) **S113031218**

Status: Open - Case Begin Date
Status Date: 08/03/1989

Global Id: T0603700743
Status: Open - Remediation
Status Date: 12/22/1999

Global Id: T0603700743
Status: Open - Remediation
Status Date: 03/14/2011

Global Id: T0603700743
Status: Open - Site Assessment
Status Date: 12/31/1991

Global Id: T0603700743
Status: Open - Site Assessment
Status Date: 05/27/1997

Global Id: T0603700743
Status: Open - Verification Monitoring
Status Date: 01/28/1998

Global Id: T0603700743
Status: Open - Verification Monitoring
Status Date: 02/11/2009

Global Id: T0603700743
Status: Open - Verification Monitoring
Status Date: 07/15/2016

Global Id: T0603700743
Status: Open - Verification Monitoring
Status Date: 06/14/2017

HAZNET:
envid: S113031218
Year: 2001
GEPAID: CAL000026436
Contact: CARLOS RODRIGUEZ/ENV COMPL ADM
Telephone: 7146705402
Mailing Name: Not reported
Mailing Address: PO BOX 6038
Mailing City,St,Zip: ARTESIA, CA 907026038
Gen County: Not reported
TSD EPA ID: CAT080013352
TSD County: Not reported
Waste Category: Aqueous solution with total organic residues less than 10 percent
Disposal Method: Recycler
Tons: 38.96
Cat Decode: Not reported
Method Decode: Not reported
Facility County: Los Angeles

envid: S113031218
Year: 2000

SHELL/TESORO (FORMER ARCO #5025) (Continued) **S113031218**

GEPAID: CAL000026436
Contact: CARLOS RODRIGUEZ/ENV COMPL ADM
Telephone: 7146705402
Mailing Name: Not reported
Mailing Address: PO BOX 6038
Mailing City,St,Zip: ARTESIA, CA 907026038
Gen County: Not reported
TSD EPA ID: CAT080013352
TSD County: Not reported
Waste Category: Aqueous solution with total organic residues less than 10 percent
Disposal Method: Recycler
Tons: 34.41
Cat Decode: Not reported
Method Decode: Not reported
Facility County: Los Angeles

envid: S113031218
Year: 1999
GEPAID: CAL000026436
Contact: ATLANTIC RICHFIELD COMPANY
Telephone: 2134860494
Mailing Name: Not reported
Mailing Address: PO BOX 6038
Mailing City,St,Zip: ARTESIA, CA 907026038
Gen County: Not reported
TSD EPA ID: CAT080013352
TSD County: Not reported
Waste Category: Aqueous solution with total organic residues less than 10 percent
Disposal Method: Recycler
Tons: 6.8428
Cat Decode: Not reported
Method Decode: Not reported
Facility County: Los Angeles

envid: S113031218
Year: 1998
GEPAID: CAL000026436
Contact: ATLANTIC RICHFIELD COMPANY
Telephone: 2134860494
Mailing Name: Not reported
Mailing Address: PO BOX 6038
Mailing City,St,Zip: ARTESIA, CA 907026038
Gen County: Not reported
TSD EPA ID: CAT080013352
TSD County: Not reported
Waste Category: Aqueous solution with total organic residues less than 10 percent
Disposal Method: Recycler
Tons: 5.3167
Cat Decode: Not reported
Method Decode: Not reported
Facility County: Los Angeles

envid: S113031218
Year: 1997
GEPAID: CAL000026436
Contact: ATLANTIC RICHFIELD COMPANY
Telephone: 2134860494

SHELL/TESORO (FORMER ARCO #5025) (Continued) **S113031218**

Mailing Name: Not reported
Mailing Address: PO BOX 6038
Mailing City,St,Zip: ARTESIA, CA 907026038
Gen County: Not reported
TSD EPA ID: CAT080013352
TSD County: Not reported
Waste Category: Aqueous solution with total organic residues less than 10 percent
Disposal Method: Recycler
Tons: 4.3074
Cat Decode: Not reported
Method Decode: Not reported
Facility County: Los Angeles

Click this hyperlink while viewing on your computer to access
7 additional CA_HAZNET: record(s) in the EDR Site Report.

N67 **CHILDREN'S HOSPITAL OF LOS ANGELES** **RCRA-LQG** **1000278867**
East **4650 SUNSET BOULEVARD** **CA ENVIROSTOR** **CAD981399900**
1/4-1/2 **LOS ANGELES, CA 90027** **CA HIST UST**
0.314 mi. **CA FID UST**
1657 ft. **Site 1 of 3 in cluster N** **FINDS**
ECHO
Relative: **CA EMI**
Higher **WI MANIFEST**
NY MANIFEST
Actual: **LA Co. Site Mitigation**
394 ft.

RCRA-LQG:
Date form received by agency: 07/14/2010
Facility name: CHILDREN HOSPITAL OF LOS ANGELES
Facility address: 4650 SUNSET BLVD
LOS ANGELES, CA 90027
EPA ID: CAD981399900
Mailing address: SUNSET BLVD
LOS ANGELES, CA 90027
Contact: SANTIAGO CHAMBERS
Contact address: SUNSET BLVD
LOS ANGELES, CA 90027
Contact country: US
Contact telephone: 323-361-2372
Contact email: SCHAMBERS@CHLA.USC.EDU
EPA Region: 09
Classification: Large Quantity Generator
Description: Handler: generates 1,000 kg or more of hazardous waste during any calendar month; or generates more than 1 kg of acutely hazardous waste during any calendar month; or generates more than 100 kg of any residue or contaminated soil, waste or other debris resulting from the cleanup of a spill, into or on any land or water, of acutely hazardous waste during any calendar month; or generates 1 kg or less of acutely hazardous waste during any calendar month, and accumulates more than 1 kg of acutely hazardous waste at any time; or generates 100 kg or less of any residue or contaminated soil, waste or other debris resulting from the cleanup of a spill, into or on any land or water, of acutely hazardous waste during any calendar month, and accumulates more than 100 kg of that material at any time

Owner/Operator Summary:

CHILDREN'S HOSPITAL OF LOS ANGELES (Continued) **1000278867**

Owner/operator name: WALTER NOCE
Owner/operator address: 4650 SUNSET BLVD. MAILSTOP #42
LOS ANGELES, CA 90027
Owner/operator country: US
Owner/operator telephone: Not reported
Owner/operator email: Not reported
Owner/operator fax: Not reported
Owner/operator extension: Not reported
Legal status: Private
Owner/Operator Type: Owner
Owner/Op start date: 05/01/1995
Owner/Op end date: Not reported

Owner/operator name: CHILDREN'S HOSP OF LA
Owner/operator address: NOT REQUIRED
NOT REQUIRED, ME 99999
Owner/operator country: Not reported
Owner/operator telephone: 415-555-1212
Owner/operator email: Not reported
Owner/operator fax: Not reported
Owner/operator extension: Not reported
Legal status: Private
Owner/Operator Type: Owner
Owner/Op start date: Not reported
Owner/Op end date: Not reported

Owner/operator name: CHILDREN HOSPITAL OF LOS ANGELES
Owner/operator address: SUNSET BLVD
LOS ANGELES, CA 90027
Owner/operator country: Not reported
Owner/operator telephone: Not reported
Owner/operator email: Not reported
Owner/operator fax: Not reported
Owner/operator extension: Not reported
Legal status: Private
Owner/Operator Type: Owner
Owner/Op start date: 01/01/1901
Owner/Op end date: Not reported

Owner/operator name: WALTER NOCE
Owner/operator address: Not reported
Not reported
Owner/operator country: US
Owner/operator telephone: Not reported
Owner/operator email: Not reported
Owner/operator fax: Not reported
Owner/operator extension: Not reported
Legal status: Private
Owner/Operator Type: Operator
Owner/Op start date: 05/01/1995
Owner/Op end date: Not reported

Owner/operator name: NOT REQUIRED
Owner/operator address: NOT REQUIRED
NOT REQUIRED, ME 99999
Owner/operator country: Not reported
Owner/operator telephone: 415-555-1212

CHILDREN'S HOSPITAL OF LOS ANGELES (Continued) **1000278867**

Owner/operator email: Not reported
Owner/operator fax: Not reported
Owner/operator extension: Not reported
Legal status: Private
Owner/Operator Type: Operator
Owner/Op start date: Not reported
Owner/Op end date: Not reported

Owner/operator name: CHILDRENS HOSPITAL LOS ANGELES
Owner/operator address: Not reported
Not reported
Owner/operator country: US
Owner/operator telephone: Not reported
Owner/operator email: Not reported
Owner/operator fax: Not reported
Owner/operator extension: Not reported
Legal status: Private
Owner/Operator Type: Operator
Owner/Op start date: 01/01/1929
Owner/Op end date: Not reported

Owner/operator name: WALTER NOCE
Owner/operator address: Not reported
Not reported
Owner/operator country: US
Owner/operator telephone: Not reported
Owner/operator email: Not reported
Owner/operator fax: Not reported
Owner/operator extension: Not reported
Legal status: Private
Owner/Operator Type: Owner
Owner/Op start date: 05/01/1995
Owner/Op end date: Not reported

Owner/operator name: CHILDREN HOSPITAL OF LOS ANGELES
Owner/operator address: Not reported
CA 90027
Owner/operator country: Not reported
Owner/operator telephone: Not reported
Owner/operator email: Not reported
Owner/operator fax: Not reported
Owner/operator extension: Not reported
Legal status: Private
Owner/Operator Type: Operator
Owner/Op start date: 01/01/1901
Owner/Op end date: Not reported

Handler Activities Summary:
U.S. importer of hazardous waste: No
Mixed waste (haz. and radioactive): Yes
Recycler of hazardous waste: No
Transporter of hazardous waste: No
Treater, storer or disposer of HW: No
Underground injection activity: No
On-site burner exemption: No
Furnace exemption: No
Used oil fuel burner: No

CHILDREN'S HOSPITAL OF LOS ANGELES (Continued) **1000278867**

Used oil processor: No
User oil refiner: No
Used oil fuel marketer to burner: No
Used oil Specification marketer: No
Used oil transfer facility: No
Used oil transporter: No

. Waste code: 122
. Waste name: Alkaline solution without metals (pH > 12.5)

. Waste code: 133
. Waste name: Aqueous solution with 10% or more total organic residues

. Waste code: 214
. Waste name: Unspecified solvent mixture

. Waste code: 311
. Waste name: Pharmaceutical waste

. Waste code: 331
. Waste name: Off-specification, aged, or surplus organics

. Waste code: 352
. Waste name: Other organic solids

. Waste code: 551
. Waste name: Laboratory waste chemicals

. Waste code: 725
. Waste name: Liquids with mercury > 20 mg/l

. Waste code: 791
. Waste name: Liquids with pH < 2

. Waste code: D001
. Waste name: IGNITABLE HAZARDOUS WASTES ARE THOSE WASTES WHICH HAVE A FLASHPOINT OF LESS THAN 140 DEGREES FAHRENHEIT AS DETERMINED BY A PENSKY-MARTENS CLOSED CUP FLASH POINT TESTER. ANOTHER METHOD OF DETERMINING THE FLASH POINT OF A WASTE IS TO REVIEW THE MATERIAL SAFETY DATA SHEET, WHICH CAN BE OBTAINED FROM THE MANUFACTURER OR DISTRIBUTOR OF THE MATERIAL. LACQUER THINNER IS AN EXAMPLE OF A COMMONLY USED SOLVENT WHICH WOULD BE CONSIDERED AS IGNITABLE HAZARDOUS WASTE.

. Waste code: D002
. Waste name: A WASTE WHICH HAS A PH OF LESS THAN 2 OR GREATER THAN 12.5 IS CONSIDERED TO BE A CORROSIVE HAZARDOUS WASTE. SODIUM HYDROXIDE, A CAUSTIC SOLUTION WITH A HIGH PH, IS OFTEN USED BY INDUSTRIES TO CLEAN OR DEGREASE PARTS. HYDROCHLORIC ACID, A SOLUTION WITH A LOW PH, IS USED BY MANY INDUSTRIES TO CLEAN METAL PARTS PRIOR TO PAINTING. WHEN THESE CAUSTIC OR ACID SOLUTIONS BECOME CONTAMINATED AND MUST BE DISPOSED, THE WASTE WOULD BE A CORROSIVE HAZARDOUS WASTE.

. Waste code: D007
. Waste name: CHROMIUM

. Waste code: D009
. Waste name: MERCURY

CHILDREN'S HOSPITAL OF LOS ANGELES (Continued) **1000278867**

. Waste code: D022
. Waste name: CHLOROFORM

. Waste code: D036
. Waste name: NITROBENZENE

. Waste code: F002
. Waste name: THE FOLLOWING SPENT HALOGENATED SOLVENTS: TETRACHLOROETHYLENE, METHYLENE CHLORIDE, TRICHLOROETHYLENE, 1,1,1-TRICHLOROETHANE, CHLOROBENZENE, 1,1,2-TRICHLORO-1,2,2-TRIFLUOROETHANE, ORTHO-DICHLOROBENZENE, TRICHLOROFLUOROMETHANE, AND 1,1,2-TRICHLOROETHANE; ALL SPENT SOLVENT MIXTURES/BLENDS CONTAINING, BEFORE USE, A TOTAL OF TEN PERCENT OR MORE (BY VOLUME) OF ONE OR MORE OF THE ABOVE HALOGENATED SOLVENTS OR THOSE LISTED IN F001, F004, OR F005, AND STILL BOTTOMS FROM THE RECOVERY OF THESE SPENT SOLVENTS AND SPENT SOLVENT MIXTURES.

. Waste code: F003
. Waste name: THE FOLLOWING SPENT NON-HALOGENATED SOLVENTS: XYLENE, ACETONE, ETHYL ACETATE, ETHYL BENZENE, ETHYL ETHER, METHYL ISOBUTYL KETONE, N-BUTYL ALCOHOL, CYCLOHEXANONE, AND METHANOL; ALL SPENT SOLVENT MIXTURES/BLENDS CONTAINING, BEFORE USE, ONLY THE ABOVE SPENT NON-HALOGENATED SOLVENTS; AND ALL SPENT SOLVENT MIXTURES/BLENDS CONTAINING, BEFORE USE, ONE OR MORE OF THE ABOVE NON-HALOGENATED SOLVENTS, AND, A TOTAL OF TEN PERCENT OR MORE (BY VOLUME) OF ONE OR MORE OF THOSE SOLVENTS LISTED IN F001, F002, F004, AND F005, AND STILL BOTTOMS FROM THE RECOVERY OF THESE SPENT SOLVENTS AND SPENT SOLVENT MIXTURES.

. Waste code: F005
. Waste name: THE FOLLOWING SPENT NON-HALOGENATED SOLVENTS: TOLUENE, METHYL ETHYL KETONE, CARBON DISULFIDE, ISOBUTANOL, PYRIDINE, BENZENE, 2-ETHOXYETHANOL, AND 2-NITROPROPANE; ALL SPENT SOLVENT MIXTURES/BLENDS CONTAINING, BEFORE USE, A TOTAL OF TEN PERCENT OR MORE (BY VOLUME) OF ONE OR MORE OF THE ABOVE NON-HALOGENATED SOLVENTS OR THOSE SOLVENTS LISTED IN F001, F002, OR F004; AND STILL BOTTOMS FROM THE RECOVERY OF THESE SPENT SOLVENTS AND SPENT SOLVENT MIXTURES.

. Waste code: P005
. Waste name: ALLYL ALCOHOL

. Waste code: U010
. Waste name: AZIRINO[2',3':3,4]PYRROLO[1,2-A]INDOLE-4,7-DIONE, 6-AMINO-8-[[(AMINOCARBONYL)OXY]METHYL]-1,1A,2,8,8A,8B-HEXAHYDRO-8A-METHOXY-5-METHYL-, [1AS-(1AALPHA, 8BETA,8AALPHA,8BALPHA)]-

. Waste code: U169
. Waste name: BENZENE, NITRO-

. Waste code: U188
. Waste name: PHENOL

Historical Generators:
Date form received by agency: 02/27/2006
Site name: CHILDRENS HOSPITAL LOS ANGELES
Classification: Small Quantity Generator

CHILDREN'S HOSPITAL OF LOS ANGELES (Continued) **1000278867**

Date form received by agency: 02/27/2006
Site name: CHILDRENS HOSPITAL LOS ANGELES
Classification: Large Quantity Generator

. Waste code: 133
. Waste name: Aqueous solution with 10% or more total organic residues

. Waste code: 134
. Waste name: Aqueous solution with <10% total organic residues

. Waste code: 151
. Waste name: Asbestos-containing waste

. Waste code: 181
. Waste name: Other inorganic solid waste

. Waste code: 214
. Waste name: Unspecified solvent mixture

. Waste code: 221
. Waste name: Waste oil and mixed oil

. Waste code: 311
. Waste name: Pharmaceutical waste

. Waste code: 331
. Waste name: Off-specification, aged, or surplus organics

. Waste code: 352
. Waste name: Other organic solids

. Waste code: 541
. Waste name: Photochemicals / photo processing waste

. Waste code: 551
. Waste name: Laboratory waste chemicals

. Waste code: 791
. Waste name: Liquids with pH < 2

. Waste code: D001
. Waste name: IGNITABLE HAZARDOUS WASTES ARE THOSE WASTES WHICH HAVE A FLASHPOINT OF LESS THAN 140 DEGREES FAHRENHEIT AS DETERMINED BY A PENSKY-MARTENS CLOSED CUP FLASH POINT TESTER. ANOTHER METHOD OF DETERMINING THE FLASH POINT OF A WASTE IS TO REVIEW THE MATERIAL SAFETY DATA SHEET, WHICH CAN BE OBTAINED FROM THE MANUFACTURER OR DISTRIBUTOR OF THE MATERIAL. LACQUER THINNER IS AN EXAMPLE OF A COMMONLY USED SOLVENT WHICH WOULD BE CONSIDERED AS IGNITABLE HAZARDOUS WASTE.

. Waste code: D002
. Waste name: A WASTE WHICH HAS A PH OF LESS THAN 2 OR GREATER THAN 12.5 IS CONSIDERED TO BE A CORROSIVE HAZARDOUS WASTE. SODIUM HYDROXIDE, A CAUSTIC SOLUTION WITH A HIGH PH, IS OFTEN USED BY INDUSTRIES TO CLEAN OR DEGREASE PARTS. HYDROCHLORIC ACID, A SOLUTION WITH A LOW PH, IS USED BY MANY INDUSTRIES TO CLEAN METAL PARTS PRIOR TO PAINTING. WHEN THESE CAUSTIC OR ACID SOLUTIONS BECOME CONTAMINATED AND MUST BE DISPOSED, THE WASTE WOULD BE A CORROSIVE HAZARDOUS WASTE.

CHILDREN'S HOSPITAL OF LOS ANGELES (Continued) **1000278867**

. Waste code: D003
. Waste name: A MATERIAL IS CONSIDERED TO BE A REACTIVE HAZARDOUS WASTE IF IT IS NORMALLY UNSTABLE, REACTS VIOLENTLY WITH WATER, GENERATES TOXIC GASES WHEN EXPOSED TO WATER OR CORROSIVE MATERIALS, OR IF IT IS CAPABLE OF DETONATION OR EXPLOSION WHEN EXPOSED TO HEAT OR A FLAME. ONE EXAMPLE OF SUCH WASTE WOULD BY WASTE GUNPOWDER.

. Waste code: D004
. Waste name: ARSENIC

. Waste code: D006
. Waste name: CADMIUM

. Waste code: D007
. Waste name: CHROMIUM

. Waste code: D008
. Waste name: LEAD

. Waste code: D009
. Waste name: MERCURY

. Waste code: D011
. Waste name: SILVER

. Waste code: D018
. Waste name: BENZENE

. Waste code: D022
. Waste name: CHLOROFORM

. Waste code: F002
. Waste name: THE FOLLOWING SPENT HALOGENATED SOLVENTS: TETRACHLOROETHYLENE, METHYLENE CHLORIDE, TRICHLOROETHYLENE, 1,1,1-TRICHLOROETHANE, CHLOROBENZENE, 1,1,2-TRICHLORO-1,2,2-TRIFLUOROETHANE, ORTHO-DICHLOROBENZENE, TRICHLOROFLUOROMETHANE, AND 1,1,2-TRICHLOROETHANE; ALL SPENT SOLVENT MIXTURES/BLENDS CONTAINING, BEFORE USE, A TOTAL OF TEN PERCENT OR MORE (BY VOLUME) OF ONE OR MORE OF THE ABOVE HALOGENATED SOLVENTS OR THOSE LISTED IN F001, F004, OR F005, AND STILL BOTTOMS FROM THE RECOVERY OF THESE SPENT SOLVENTS AND SPENT SOLVENT MIXTURES.

. Waste code: F003
. Waste name: THE FOLLOWING SPENT NON-HALOGENATED SOLVENTS: XYLENE, ACETONE, ETHYL ACETATE, ETHYL BENZENE, ETHYL ETHER, METHYL ISOBUTYL KETONE, N-BUTYL ALCOHOL, CYCLOHEXANONE, AND METHANOL; ALL SPENT SOLVENT MIXTURES/BLENDS CONTAINING, BEFORE USE, ONLY THE ABOVE SPENT NON-HALOGENATED SOLVENTS; AND ALL SPENT SOLVENT MIXTURES/BLENDS CONTAINING, BEFORE USE, ONE OR MORE OF THE ABOVE NON-HALOGENATED SOLVENTS, AND, A TOTAL OF TEN PERCENT OR MORE (BY VOLUME) OF ONE OR MORE OF THOSE SOLVENTS LISTED IN F001, F002, F004, AND F005, AND STILL BOTTOMS FROM THE RECOVERY OF THESE SPENT SOLVENTS AND SPENT SOLVENT MIXTURES.

. Waste code: F005
. Waste name: THE FOLLOWING SPENT NON-HALOGENATED SOLVENTS: TOLUENE, METHYL ETHYL KETONE, CARBON DISULFIDE, ISOBUTANOL, PYRIDINE, BENZENE,

CHILDREN'S HOSPITAL OF LOS ANGELES (Continued) **1000278867**

2-ETHOXYETHANOL, AND 2-NITROPROPANE; ALL SPENT SOLVENT MIXTURES/BLENDS CONTAINING, BEFORE USE, A TOTAL OF TEN PERCENT OR MORE (BY VOLUME) OF ONE OR MORE OF THE ABOVE NON-HALOGENATED SOLVENTS OR THOSE SOLVENTS LISTED IN F001, F002, OR F004; AND STILL BOTTOMS FROM THE RECOVERY OF THESE SPENT SOLVENTS AND SPENT SOLVENT MIXTURES.

. Waste code: P105
. Waste name: SODIUM AZIDE

. Waste code: U007
. Waste name: ACRYLAMIDE

. Waste code: U010
. Waste name: AZIRINO[2',3':3,4]PYRROLO[1,2-A]INDOLE-4,7-DIONE, 6-AMINO-8-[[(AMINOCARBONYL)OXY]METHYL]-1,1A,2,8,8A,8B-HEXAHYDRO-8A-METHOXY-5-METHYL-, [1AS-(1AALPHA, 8BETA,8AALPHA,8BALPHA)]-

. Waste code: U123
. Waste name: FORMIC ACID (C,T)

. Waste code: U188
. Waste name: PHENOL

. Waste code: U246
. Waste name: CYANOGEN BROMIDE (CN)BR

Date form received by agency: 03/20/2002
Site name: CHILDRENS HOSPITAL LOS ANGELES
Classification: Large Quantity Generator

. Waste code: 122
. Waste name: Alkaline solution without metals (pH > 12.5)

. Waste code: 133
. Waste name: Aqueous solution with 10% or more total organic residues

. Waste code: 134
. Waste name: Aqueous solution with <10% total organic residues

. Waste code: 151
. Waste name: Asbestos-containing waste

. Waste code: 171
. Waste name: Metal sludge (see 121)

. Waste code: 181
. Waste name: Other inorganic solid waste

. Waste code: 214
. Waste name: Unspecified solvent mixture

. Waste code: 221
. Waste name: Waste oil and mixed oil

. Waste code: 331
. Waste name: Off-specification, aged, or surplus organics

CHILDREN'S HOSPITAL OF LOS ANGELES (Continued) **1000278867**

. Waste code: 352
. Waste name: Other organic solids

. Waste code: 513
. Waste name: Empty containers less than 30 gallons

. Waste code: 541
. Waste name: Photochemicals / photo processing waste

. Waste code: 551
. Waste name: Laboratory waste chemicals

. Waste code: 725
. Waste name: Liquids with mercury > 20 mg/l

. Waste code: D001
. Waste name: IGNITABLE HAZARDOUS WASTES ARE THOSE WASTES WHICH HAVE A FLASHPOINT OF LESS THAN 140 DEGREES FAHRENHEIT AS DETERMINED BY A PENSKY-MARTENS CLOSED CUP FLASH POINT TESTER. ANOTHER METHOD OF DETERMINING THE FLASH POINT OF A WASTE IS TO REVIEW THE MATERIAL SAFETY DATA SHEET, WHICH CAN BE OBTAINED FROM THE MANUFACTURER OR DISTRIBUTOR OF THE MATERIAL. LACQUER THINNER IS AN EXAMPLE OF A COMMONLY USED SOLVENT WHICH WOULD BE CONSIDERED AS IGNITABLE HAZARDOUS WASTE.

. Waste code: D002
. Waste name: A WASTE WHICH HAS A PH OF LESS THAN 2 OR GREATER THAN 12.5 IS CONSIDERED TO BE A CORROSIVE HAZARDOUS WASTE. SODIUM HYDROXIDE, A CAUSTIC SOLUTION WITH A HIGH PH, IS OFTEN USED BY INDUSTRIES TO CLEAN OR DEGREASE PARTS. HYDROCHLORIC ACID, A SOLUTION WITH A LOW PH, IS USED BY MANY INDUSTRIES TO CLEAN METAL PARTS PRIOR TO PAINTING. WHEN THESE CAUSTIC OR ACID SOLUTIONS BECOME CONTAMINATED AND MUST BE DISPOSED, THE WASTE WOULD BE A CORROSIVE HAZARDOUS WASTE.

. Waste code: D005
. Waste name: BARIUM

. Waste code: D007
. Waste name: CHROMIUM

. Waste code: D008
. Waste name: LEAD

. Waste code: D009
. Waste name: MERCURY

. Waste code: D011
. Waste name: SILVER

. Waste code: D022
. Waste name: CHLOROFORM

. Waste code: D038
. Waste name: PYRIDINE

. Waste code: F002
. Waste name: THE FOLLOWING SPENT HALOGENATED SOLVENTS: TETRACHLOROETHYLENE, METHYLENE CHLORIDE, TRICHLOROETHYLENE, 1,1,1-TRICHLOROETHANE,

CHILDREN'S HOSPITAL OF LOS ANGELES (Continued) **1000278867**

CHLOROBENZENE, 1,1,2-TRICHLORO-1,2,2-TRIFLUOROETHANE, ORTHO-DICHLOROBENZENE, TRICHLOROFLUOROMETHANE, AND 1,1,2-TRICHLOROETHANE; ALL SPENT SOLVENT MIXTURES/BLENDS CONTAINING, BEFORE USE, A TOTAL OF TEN PERCENT OR MORE (BY VOLUME) OF ONE OR MORE OF THE ABOVE HALOGENATED SOLVENTS OR THOSE LISTED IN F001, F004, OR F005, AND STILL BOTTOMS FROM THE RECOVERY OF THESE SPENT SOLVENTS AND SPENT SOLVENT MIXTURES.

. Waste code: F003
. Waste name: THE FOLLOWING SPENT NON-HALOGENATED SOLVENTS: XYLENE, ACETONE, ETHYL ACETATE, ETHYL BENZENE, ETHYL ETHER, METHYL ISOBUTYL KETONE, N-BUTYL ALCOHOL, CYCLOHEXANONE, AND METHANOL; ALL SPENT SOLVENT MIXTURES/BLENDS CONTAINING, BEFORE USE, ONLY THE ABOVE SPENT NON-HALOGENATED SOLVENTS; AND ALL SPENT SOLVENT MIXTURES/BLENDS CONTAINING, BEFORE USE, ONE OR MORE OF THE ABOVE NON-HALOGENATED SOLVENTS, AND, A TOTAL OF TEN PERCENT OR MORE (BY VOLUME) OF ONE OR MORE OF THOSE SOLVENTS LISTED IN F001, F002, F004, AND F005, AND STILL BOTTOMS FROM THE RECOVERY OF THESE SPENT SOLVENTS AND SPENT SOLVENT MIXTURES.

. Waste code: F005
. Waste name: THE FOLLOWING SPENT NON-HALOGENATED SOLVENTS: TOLUENE, METHYL ETHYL KETONE, CARBON DISULFIDE, ISOBUTANOL, PYRIDINE, BENZENE, 2-ETHOXYETHANOL, AND 2-NITROPROPANE; ALL SPENT SOLVENT MIXTURES/BLENDS CONTAINING, BEFORE USE, A TOTAL OF TEN PERCENT OR MORE (BY VOLUME) OF ONE OR MORE OF THE ABOVE NON-HALOGENATED SOLVENTS OR THOSE SOLVENTS LISTED IN F001, F002, OR F004; AND STILL BOTTOMS FROM THE RECOVERY OF THESE SPENT SOLVENTS AND SPENT SOLVENT MIXTURES.

. Waste code: P003
. Waste name: ACROLEIN

. Waste code: P009
. Waste name: AMMONIUM PICRATE (R)

. Waste code: P030
. Waste name: CYANIDES (SOLUBLE CYANIDE SALTS), NOT OTHERWISE SPECIFIED

. Waste code: P085
. Waste name: DIPHOSPHORAMIDE, OCTAMETHYL-

. Waste code: P087
. Waste name: OSMIUM OXIDE OSO4, (T-4)-

. Waste code: P098
. Waste name: POTASSIUM CYANIDE

. Waste code: U044
. Waste name: CHLOROFORM

. Waste code: U117
. Waste name: ETHANE, 1,1'-OXYBIS-(I)

. Waste code: U123
. Waste name: FORMIC ACID (C,T)

. Waste code: U138

CHILDREN'S HOSPITAL OF LOS ANGELES (Continued) **1000278867**

. Waste name: METHANE, IODO-

. Waste code: U188
. Waste name: PHENOL

Date form received by agency: 04/25/1986
Site name: CHILDREN'S HOSP OF LOS ANGELES
Classification: Small Quantity Generator

Violation Status: No violations found

ENVIROSTOR:
Facility ID: 71002816
Status: Refer: Other Agency
Status Date: Not reported
Site Code: Not reported
Site Type: Tiered Permit
Site Type Detailed: Tiered Permit
Acres: Not reported
NPL: NO
Regulatory Agencies: NONE SPECIFIED
Lead Agency: NONE SPECIFIED
Program Manager: Not reported
Supervisor: Not reported
Division Branch: Cleanup Chatsworth
Assembly: 43
Senate: 24
Special Program: Not reported
Restricted Use: NO
Site Mgmt Req: NONE SPECIFIED
Funding: Not reported
Latitude: 34.09797
Longitude: -118.2904
APN: NONE SPECIFIED
Past Use: NONE SPECIFIED
Potential COC: NONE SPECIFIED
Confirmed COC: NONE SPECIFIED
Potential Description: NONE SPECIFIED
Alias Name: CAD981399900
Alias Type: EPA Identification Number
Alias Name: 110002694148
Alias Type: EPA (FRS #)
Alias Name: 71002816
Alias Type: Envirostor ID Number

Completed Info:
Completed Area Name: Not reported
Completed Sub Area Name: Not reported
Completed Document Type: Not reported
Completed Date: Not reported
Comments: Not reported

Future Area Name: Not reported
Future Sub Area Name: Not reported
Future Document Type: Not reported
Future Due Date: Not reported
Schedule Area Name: Not reported
Schedule Sub Area Name: Not reported

CHILDREN'S HOSPITAL OF LOS ANGELES (Continued) **1000278867**

Schedule Document Type: Not reported
Schedule Due Date: Not reported
Schedule Revised Date: Not reported

HIST UST:
File Number: 00026F30
URL: http://geotracker.waterboards.ca.gov/ustpdfs/pdf/00026F30.pdf
Region: STATE
Facility ID: 00000068663
Facility Type: Other
Other Type: HOSPITAL
Contact Name: ROBERT HOLLOWELL
Telephone: 2136602450
Owner Name: CHILDRENS'S HOSPITAL OF LOS AN
Owner Address: 4650 SUNSET BOULEVARD
Owner City,St,Zip: LOS ANGELES, CA 90027
Total Tanks: 0006

Tank Num: 001
Container Num: OPSBW-2
Year Installed: 1972
Tank Capacity: 00000405
Tank Used for: Not reported
Type of Fuel: 2
Container Construction Thickness: 2
Leak Detection: None

Tank Num: 001
Container Num: OPSBW-2
Year Installed: 1972
Tank Capacity: 00000405
Tank Used for: Not reported
Type of Fuel: 2
Container Construction Thickness: 2
Leak Detection: None

Tank Num: 001
Container Num: #1 (UTILIT
Year Installed: 1964
Tank Capacity: 00010000
Tank Used for: PRODUCT
Type of Fuel: DIESEL
Container Construction Thickness: 10
Leak Detection: Stock Inventor

Tank Num: 001
Container Num: #1 (UTILIT
Year Installed: 1964
Tank Capacity: 00010000
Tank Used for: PRODUCT
Type of Fuel: DIESEL
Container Construction Thickness: 10
Leak Detection: Stock Inventor

Tank Num: 002
Container Num: # MCALISTE
Year Installed: 1972

CHILDREN'S HOSPITAL OF LOS ANGELES (Continued) **1000278867**

Tank Capacity: 00001500
Tank Used for: PRODUCT
Type of Fuel: DIESEL
Container Construction Thickness: 10
Leak Detection: Stock Inventor

Tank Num: 002
Container Num: # MCALISTE
Year Installed: 1972
Tank Capacity: 00001500
Tank Used for: PRODUCT
Type of Fuel: DIESEL
Container Construction Thickness: 10
Leak Detection: Stock Inventor

Tank Num: 002
Container Num: MCCB PS-2
Year Installed: 1970
Tank Capacity: 00000320
Tank Used for: WASTE
Type of Fuel: Not reported
Container Construction Thickness: 4
Leak Detection: None

Tank Num: 002
Container Num: MCCB PS-2
Year Installed: 1970
Tank Capacity: 00000320
Tank Used for: WASTE
Type of Fuel: Not reported
Container Construction Thickness: 4
Leak Detection: None

Tank Num: 003
Container Num: #3 D-3 UTI
Year Installed: 1977
Tank Capacity: 00048000
Tank Used for: PRODUCT
Type of Fuel: DIESEL
Container Construction Thickness: 0.285
Leak Detection: Stock Inventor

Tank Num: 003
Container Num: #3 D-3 UTI
Year Installed: 1977
Tank Capacity: 00048000
Tank Used for: PRODUCT
Type of Fuel: DIESEL
Container Construction Thickness: 0.285
Leak Detection: Stock Inventor

Tank Num: 003
Container Num: OPSBE1
Year Installed: 1972
Tank Capacity: 00000673
Tank Used for: WASTE
Type of Fuel: Not reported

CHILDREN'S HOSPITAL OF LOS ANGELES (Continued) **1000278867**

Container Construction Thickness: 6
Leak Detection: Not reported

Tank Num: 003
Container Num: OPSBE1
Year Installed: 1972
Tank Capacity: 00000673
Tank Used for: WASTE
Type of Fuel: Not reported
Container Construction Thickness: 6
Leak Detection: Not reported

Tank Num: 004
Container Num: UTB-1
Year Installed: 1964
Tank Capacity: 00010538
Tank Used for: PRODUCT
Type of Fuel: Not reported
Container Construction Thickness: 8
Leak Detection: Visual

Tank Num: 004
Container Num: UTB-1
Year Installed: 1964
Tank Capacity: 00010538
Tank Used for: PRODUCT
Type of Fuel: Not reported
Container Construction Thickness: 8
Leak Detection: Visual

Tank Num: 005
Container Num: RCBT-1
Year Installed: Not reported
Tank Capacity: 00000598
Tank Used for: WASTE
Type of Fuel: 06
Container Construction Thickness: 6
Leak Detection: None

Tank Num: 005
Container Num: RCBT-1
Year Installed: Not reported
Tank Capacity: 00000598
Tank Used for: WASTE
Type of Fuel: 06
Container Construction Thickness: 6
Leak Detection: None

Tank Num: 006
Container Num: CLARIFIER
Year Installed: 1964
Tank Capacity: 00000383
Tank Used for: WASTE
Type of Fuel: 06
Container Construction Thickness: 6
Leak Detection: None

CHILDREN'S HOSPITAL OF LOS ANGELES (Continued) **1000278867**

Tank Num: 006
Container Num: CLARIFIER
Year Installed: 1964
Tank Capacity: 00000383
Tank Used for: WASTE
Type of Fuel: 06
Container Construction Thickness: 6
Leak Detection: None

Click here for Geo Tracker PDF:

CA FID UST:
Facility ID: 19000800
Regulated By: UTNKA
Regulated ID: 00041069
Cortese Code: Not reported
SIC Code: Not reported
Facility Phone: 2136692241
Mail To: Not reported
Mailing Address: 4650 W SUNSET BLVD
Mailing Address 2: Not reported
Mailing City,St,Zip: LOS ANGELES 900270000
Contact: Not reported
Contact Phone: Not reported
DUNs Number: Not reported
NPDES Number: Not reported
EPA ID: Not reported
Comments: Not reported
Status: Active

FINDS:

Registry ID: 110002694148

Environmental Interest/Information System

NCDB (National Compliance Data Base) supports implementation of the Federal Insecticide, Fungicide, and Rodenticide Act (FIFRA) and the Toxic Substances Control Act (TSCA). The system tracks inspections in regions and states with cooperative agreements, enforcement actions, and settlements.

California Hazardous Waste Tracking System - Datamart (HWTS-DATAMART) provides California with information on hazardous waste shipments for generators, transporters, and treatment, storage, and disposal facilities.

RCRAInfo is a national information system that supports the Resource Conservation and Recovery Act (RCRA) program through the tracking of events and activities related to facilities that generate, transport, and treat, store, or dispose of hazardous waste. RCRAInfo allows RCRA program staff to track the notification, permit, compliance, and corrective action activities required under RCRA.

HAZARDOUS AIR POLLUTANT MAJOR

STATE MASTER

CHILDREN'S HOSPITAL OF LOS ANGELES (Continued) **1000278867**

HAZARDOUS WASTE BIENNIAL REPORTER

Click this hyperlink while viewing on your computer to access additional FINDS: detail in the EDR Site Report.

ECHO:

Envid:	1000278867
Registry ID:	110002694148
DFR URL:	http://echo.epa.gov/detailed-facility-report?fid=110002694148

EMI:

Year:	1990
County Code:	19
Air Basin:	SC
Facility ID:	18885
Air District Name:	SC
SIC Code:	8060
Air District Name:	SOUTH COAST AQMD
Community Health Air Pollution Info System:	Not reported
Consolidated Emission Reporting Rule:	Not reported
Total Organic Hydrocarbon Gases Tons/Yr:	7
Reactive Organic Gases Tons/Yr:	3
Carbon Monoxide Emissions Tons/Yr:	2
NOX - Oxides of Nitrogen Tons/Yr:	6
SOX - Oxides of Sulphur Tons/Yr:	0
Particulate Matter Tons/Yr:	0
Part. Matter 10 Micrometers and Smllr Tons/Yr:	0

Year:	1993
County Code:	19
Air Basin:	SC
Facility ID:	18885
Air District Name:	SC
SIC Code:	8062
Air District Name:	SOUTH COAST AQMD
Community Health Air Pollution Info System:	Not reported
Consolidated Emission Reporting Rule:	Not reported
Total Organic Hydrocarbon Gases Tons/Yr:	5
Reactive Organic Gases Tons/Yr:	4
Carbon Monoxide Emissions Tons/Yr:	2
NOX - Oxides of Nitrogen Tons/Yr:	3
SOX - Oxides of Sulphur Tons/Yr:	0
Particulate Matter Tons/Yr:	1
Part. Matter 10 Micrometers and Smllr Tons/Yr:	1

Year:	1995
County Code:	19
Air Basin:	SC
Facility ID:	18885
Air District Name:	SC
SIC Code:	8062
Air District Name:	SOUTH COAST AQMD
Community Health Air Pollution Info System:	Not reported
Consolidated Emission Reporting Rule:	Not reported
Total Organic Hydrocarbon Gases Tons/Yr:	5

CHILDREN'S HOSPITAL OF LOS ANGELES (Continued) **1000278867**

Reactive Organic Gases Tons/Yr:	4
Carbon Monoxide Emissions Tons/Yr:	2
NOX - Oxides of Nitrogen Tons/Yr:	3
SOX - Oxides of Sulphur Tons/Yr:	0
Particulate Matter Tons/Yr:	1
Part. Matter 10 Micrometers and Smllr Tons/Yr:	1

Year:	1996
County Code:	19
Air Basin:	SC
Facility ID:	18885
Air District Name:	SC
SIC Code:	8062
Air District Name:	SOUTH COAST AQMD
Community Health Air Pollution Info System:	Not reported
Consolidated Emission Reporting Rule:	Not reported
Total Organic Hydrocarbon Gases Tons/Yr:	3
Reactive Organic Gases Tons/Yr:	1
Carbon Monoxide Emissions Tons/Yr:	3
NOX - Oxides of Nitrogen Tons/Yr:	10
SOX - Oxides of Sulphur Tons/Yr:	0
Particulate Matter Tons/Yr:	1
Part. Matter 10 Micrometers and Smllr Tons/Yr:	1

Year:	1997
County Code:	19
Air Basin:	SC
Facility ID:	18885
Air District Name:	SC
SIC Code:	8062
Air District Name:	SOUTH COAST AQMD
Community Health Air Pollution Info System:	Not reported
Consolidated Emission Reporting Rule:	Not reported
Total Organic Hydrocarbon Gases Tons/Yr:	6
Reactive Organic Gases Tons/Yr:	4
Carbon Monoxide Emissions Tons/Yr:	2
NOX - Oxides of Nitrogen Tons/Yr:	9
SOX - Oxides of Sulphur Tons/Yr:	0
Particulate Matter Tons/Yr:	1
Part. Matter 10 Micrometers and Smllr Tons/Yr:	1

Year:	1998
County Code:	19
Air Basin:	SC
Facility ID:	18885
Air District Name:	SC
SIC Code:	8062
Air District Name:	SOUTH COAST AQMD
Community Health Air Pollution Info System:	Not reported
Consolidated Emission Reporting Rule:	Not reported
Total Organic Hydrocarbon Gases Tons/Yr:	5
Reactive Organic Gases Tons/Yr:	4
Carbon Monoxide Emissions Tons/Yr:	2
NOX - Oxides of Nitrogen Tons/Yr:	9
SOX - Oxides of Sulphur Tons/Yr:	0
Particulate Matter Tons/Yr:	1
Part. Matter 10 Micrometers and Smllr Tons/Yr:	1

CHILDREN'S HOSPITAL OF LOS ANGELES (Continued) **1000278867**

Year:	1999
County Code:	19
Air Basin:	SC
Facility ID:	18885
Air District Name:	SC
SIC Code:	8062
Air District Name:	SOUTH COAST AQMD
Community Health Air Pollution Info System:	Not reported
Consolidated Emission Reporting Rule:	Not reported
Total Organic Hydrocarbon Gases Tons/Yr:	6
Reactive Organic Gases Tons/Yr:	4
Carbon Monoxide Emissions Tons/Yr:	2
NOX - Oxides of Nitrogen Tons/Yr:	9
SOX - Oxides of Sulphur Tons/Yr:	0
Particulate Matter Tons/Yr:	1
Part. Matter 10 Micrometers and Smllr Tons/Yr:	1

Year:	2000
County Code:	19
Air Basin:	SC
Facility ID:	18885
Air District Name:	SC
SIC Code:	8062
Air District Name:	SOUTH COAST AQMD
Community Health Air Pollution Info System:	Not reported
Consolidated Emission Reporting Rule:	Not reported
Total Organic Hydrocarbon Gases Tons/Yr:	6
Reactive Organic Gases Tons/Yr:	4
Carbon Monoxide Emissions Tons/Yr:	2
NOX - Oxides of Nitrogen Tons/Yr:	9
SOX - Oxides of Sulphur Tons/Yr:	0
Particulate Matter Tons/Yr:	1
Part. Matter 10 Micrometers and Smllr Tons/Yr:	1

Year:	2001
County Code:	19
Air Basin:	SC
Facility ID:	18885
Air District Name:	SC
SIC Code:	8062
Air District Name:	SOUTH COAST AQMD
Community Health Air Pollution Info System:	Y
Consolidated Emission Reporting Rule:	Not reported
Total Organic Hydrocarbon Gases Tons/Yr:	4
Reactive Organic Gases Tons/Yr:	2
Carbon Monoxide Emissions Tons/Yr:	11
NOX - Oxides of Nitrogen Tons/Yr:	22
SOX - Oxides of Sulphur Tons/Yr:	0
Particulate Matter Tons/Yr:	2
Part. Matter 10 Micrometers and Smllr Tons/Yr:	2

Year:	2002
County Code:	19
Air Basin:	SC
Facility ID:	18885
Air District Name:	SC
SIC Code:	8069

CHILDREN'S HOSPITAL OF LOS ANGELES (Continued) **1000278867**

Air District Name:	SOUTH COAST AQMD
Community Health Air Pollution Info System:	Not reported
Consolidated Emission Reporting Rule:	Not reported
Total Organic Hydrocarbon Gases Tons/Yr:	4
Reactive Organic Gases Tons/Yr:	4
Carbon Monoxide Emissions Tons/Yr:	5
NOX - Oxides of Nitrogen Tons/Yr:	3
SOX - Oxides of Sulphur Tons/Yr:	0
Particulate Matter Tons/Yr:	1
Part. Matter 10 Micrometers and Smllr Tons/Yr:	1

Year:	2003
County Code:	19
Air Basin:	SC
Facility ID:	18885
Air District Name:	SC
SIC Code:	8069
Air District Name:	SOUTH COAST AQMD
Community Health Air Pollution Info System:	Not reported
Consolidated Emission Reporting Rule:	Not reported
Total Organic Hydrocarbon Gases Tons/Yr:	4
Reactive Organic Gases Tons/Yr:	4
Carbon Monoxide Emissions Tons/Yr:	5
NOX - Oxides of Nitrogen Tons/Yr:	3
SOX - Oxides of Sulphur Tons/Yr:	0
Particulate Matter Tons/Yr:	1
Part. Matter 10 Micrometers and Smllr Tons/Yr:	1

Year:	2004
County Code:	19
Air Basin:	SC
Facility ID:	18885
Air District Name:	SC
SIC Code:	8069
Air District Name:	SOUTH COAST AQMD
Community Health Air Pollution Info System:	Y
Consolidated Emission Reporting Rule:	Not reported
Total Organic Hydrocarbon Gases Tons/Yr:	4.484985
Reactive Organic Gases Tons/Yr:	3.7
Carbon Monoxide Emissions Tons/Yr:	4.6034
NOX - Oxides of Nitrogen Tons/Yr:	2.8226
SOX - Oxides of Sulphur Tons/Yr:	0.09527
Particulate Matter Tons/Yr:	0.88016
Part. Matter 10 Micrometers and Smllr Tons/Yr:	0.87

Year:	2005
County Code:	19
Air Basin:	SC
Facility ID:	18885
Air District Name:	SC
SIC Code:	8069
Air District Name:	SOUTH COAST AQMD
Community Health Air Pollution Info System:	Not reported
Consolidated Emission Reporting Rule:	Not reported
Total Organic Hydrocarbon Gases Tons/Yr:	3.571785
Reactive Organic Gases Tons/Yr:	3.1489509055
Carbon Monoxide Emissions Tons/Yr:	5.65225

CHILDREN'S HOSPITAL OF LOS ANGELES (Continued) **1000278867**

NOX - Oxides of Nitrogen Tons/Yr:	2.078
SOX - Oxides of Sulphur Tons/Yr:	.09461
Particulate Matter Tons/Yr:	1.0316
Part. Matter 10 Micrometers and Smllr Tons/Yr:	1.0300016

Year:	2006
County Code:	19
Air Basin:	SC
Facility ID:	18885
Air District Name:	SC
SIC Code:	8069
Air District Name:	SOUTH COAST AQMD
Community Health Air Pollution Info System:	Not reported
Consolidated Emission Reporting Rule:	Not reported
Total Organic Hydrocarbon Gases Tons/Yr:	4.443037070637737930
Reactive Organic Gases Tons/Yr:	3.56
Carbon Monoxide Emissions Tons/Yr:	5.101
NOX - Oxides of Nitrogen Tons/Yr:	1.992
SOX - Oxides of Sulphur Tons/Yr:	.083
Particulate Matter Tons/Yr:	3.855
Part. Matter 10 Micrometers and Smllr Tons/Yr:	2.979

Year:	2007
County Code:	19
Air Basin:	SC
Facility ID:	18885
Air District Name:	SC
SIC Code:	8069
Air District Name:	SOUTH COAST AQMD
Community Health Air Pollution Info System:	Not reported
Consolidated Emission Reporting Rule:	Not reported
Total Organic Hydrocarbon Gases Tons/Yr:	4.443037070637737930
Reactive Organic Gases Tons/Yr:	3.56
Carbon Monoxide Emissions Tons/Yr:	5.101
NOX - Oxides of Nitrogen Tons/Yr:	1.992
SOX - Oxides of Sulphur Tons/Yr:	.083
Particulate Matter Tons/Yr:	3.855
Part. Matter 10 Micrometers and Smllr Tons/Yr:	2.979

Year:	2008
County Code:	19
Air Basin:	SC
Facility ID:	18885
Air District Name:	SC
SIC Code:	8069
Air District Name:	SOUTH COAST AQMD
Community Health Air Pollution Info System:	Not reported
Consolidated Emission Reporting Rule:	Not reported
Total Organic Hydrocarbon Gases Tons/Yr:	1.529719858978989849
Reactive Organic Gases Tons/Yr:	.78345
Carbon Monoxide Emissions Tons/Yr:	4.42
NOX - Oxides of Nitrogen Tons/Yr:	2.08
SOX - Oxides of Sulphur Tons/Yr:	.06
Particulate Matter Tons/Yr:	.81
Part. Matter 10 Micrometers and Smllr Tons/Yr:	.81

Year:	2009

CHILDREN'S HOSPITAL OF LOS ANGELES (Continued) **1000278867**

County Code:	19
Air Basin:	SC
Facility ID:	18885
Air District Name:	SC
SIC Code:	8069
Air District Name:	SOUTH COAST AQMD
Community Health Air Pollution Info System:	Not reported
Consolidated Emission Reporting Rule:	Not reported
Total Organic Hydrocarbon Gases Tons/Yr:	1.5071637311952999
Reactive Organic Gases Tons/Yr:	0.76344999999999996
Carbon Monoxide Emissions Tons/Yr:	4.3700000000000001
NOX - Oxides of Nitrogen Tons/Yr:	1.8400000000000001
SOX - Oxides of Sulphur Tons/Yr:	5.9999999999999998E-2
Particulate Matter Tons/Yr:	0.79000000000000004
Part. Matter 10 Micrometers and Smllr Tons/Yr:	0.78856000000000004

Year:	2010
County Code:	19
Air Basin:	SC
Facility ID:	18885
Air District Name:	SC
SIC Code:	8069
Air District Name:	SOUTH COAST AQMD
Community Health Air Pollution Info System:	Not reported
Consolidated Emission Reporting Rule:	Not reported
Total Organic Hydrocarbon Gases Tons/Yr:	1.95662371107913
Reactive Organic Gases Tons/Yr:	0.9556
Carbon Monoxide Emissions Tons/Yr:	5.7538099999999996
NOX - Oxides of Nitrogen Tons/Yr:	1.7939400000000001
SOX - Oxides of Sulphur Tons/Yr:	0.79522999999999999
Particulate Matter Tons/Yr:	1.03915
Part. Matter 10 Micrometers and Smllr Tons/Yr:	1.0381047999999999

Year:	2011
County Code:	19
Air Basin:	SC
Facility ID:	18885
Air District Name:	SC
SIC Code:	8069
Air District Name:	SOUTH COAST AQMD
Community Health Air Pollution Info System:	Not reported
Consolidated Emission Reporting Rule:	Not reported
Total Organic Hydrocarbon Gases Tons/Yr:	2.3659471053
Reactive Organic Gases Tons/Yr:	1.2053
Carbon Monoxide Emissions Tons/Yr:	6.80264
NOX - Oxides of Nitrogen Tons/Yr:	3.13368
SOX - Oxides of Sulphur Tons/Yr:	0.92398
Particulate Matter Tons/Yr:	1.2635
Part. Matter 10 Micrometers and Smllr Tons/Yr:	1.2604448

Year:	2012
County Code:	19
Air Basin:	SC
Facility ID:	18885
Air District Name:	SC
SIC Code:	8069
Air District Name:	SOUTH COAST AQMD

CHILDREN'S HOSPITAL OF LOS ANGELES (Continued) **1000278867**

Community Health Air Pollution Info System:	Not reported
Consolidated Emission Reporting Rule:	Not reported
Total Organic Hydrocarbon Gases Tons/Yr:	2.3179103981
Reactive Organic Gases Tons/Yr:	1.07552
Carbon Monoxide Emissions Tons/Yr:	7.13196
NOX - Oxides of Nitrogen Tons/Yr:	2.29461
SOX - Oxides of Sulphur Tons/Yr:	0.09757
Particulate Matter Tons/Yr:	1.29049
Part. Matter 10 Micrometers and Smllr Tons/Yr:	1.28906704

Year:	2013
County Code:	19
Air Basin:	SC
Facility ID:	18885
Air District Name:	SC
SIC Code:	8062
Air District Name:	SOUTH COAST AQMD
Community Health Air Pollution Info System:	Not reported
Consolidated Emission Reporting Rule:	Not reported
Total Organic Hydrocarbon Gases Tons/Yr:	2.664611187
Reactive Organic Gases Tons/Yr:	1.47705
Carbon Monoxide Emissions Tons/Yr:	6.68545
NOX - Oxides of Nitrogen Tons/Yr:	2.31242
SOX - Oxides of Sulphur Tons/Yr:	0.09102
Particulate Matter Tons/Yr:	1.21527
Part. Matter 10 Micrometers and Smllr Tons/Yr:	1.21364592

Year:	2014
County Code:	19
Air Basin:	SC
Facility ID:	18885
Air District Name:	SC
SIC Code:	8062
Air District Name:	SOUTH COAST AQMD
Community Health Air Pollution Info System:	Not reported
Consolidated Emission Reporting Rule:	Not reported
Total Organic Hydrocarbon Gases Tons/Yr:	1.6907901828
Reactive Organic Gases Tons/Yr:	0.7874
Carbon Monoxide Emissions Tons/Yr:	10.92384
NOX - Oxides of Nitrogen Tons/Yr:	2.49414
SOX - Oxides of Sulphur Tons/Yr:	0.07676
Particulate Matter Tons/Yr:	1.09252
Part. Matter 10 Micrometers and Smllr Tons/Yr:	1.07608072

Year:	2016
County Code:	19
Air Basin:	SC
Facility ID:	18885
Air District Name:	SC
SIC Code:	8062
Air District Name:	SOUTH COAST AQMD
Community Health Air Pollution Info System:	Not reported
Consolidated Emission Reporting Rule:	Not reported
Total Organic Hydrocarbon Gases Tons/Yr:	2.2037163601
Reactive Organic Gases Tons/Yr:	1.030915
Carbon Monoxide Emissions Tons/Yr:	14.56
NOX - Oxides of Nitrogen Tons/Yr:	3.34

CHILDREN'S HOSPITAL OF LOS ANGELES (Continued) **1000278867**

SOX - Oxides of Sulphur Tons/Yr: 0.09084
Particulate Matter Tons/Yr: 4.04
Part. Matter 10 Micrometers and Smllr Tons/Yr: 3.23912

WI MANIFEST:
Year: 2012
EPA ID: CAD981399900
FID: Not reported
ACT Code: 201
ACT Status: A
ACT Code 1: 201
ACT Name: HW Generator - Large
Contact Title: Not reported
Contact Name: Not reported
Contact Address: Not reported
Contact City/State/Zip: Not reported
Contact Telephone: Not reported
Contact EMail Address: Not reported

Shipped:
Year: 2012
Manifest Doc Id: 001454923GBF
Copy Type: TSDCOPY
Gen EPA ID: CAD981399900
Gen Date: 01/18/2012
GEN Copy Revd Date: Not reported
TSD Date: 02/01/2012
TSD EPA ID: AZ0000337360
TSD Copy Revd Date: 03/05/2012

Year: 2011
EPA ID: CAD981399900
FID: Not reported
ACT Code: 201
ACT Status: A
ACT Code 1: 201
ACT Name: HW Generator - Large
Contact Title: Not reported
Contact Name: Not reported
Contact Address: Not reported
Contact City/State/Zip: Not reported
Contact Telephone: Not reported
Contact EMail Address: Not reported

Shipped:
Year: 2011
Manifest Doc Id: 000435167GBF
Copy Type: TSDCOPY
Gen EPA ID: CAD981399900
Gen Date: 03/09/2011
GEN Copy Revd Date: Not reported
TSD Date: 04/06/2011
TSD EPA ID: WID988566543
TSD Copy Revd Date: 05/11/2011

CHILDREN'S HOSPITAL OF LOS ANGELES (Continued) **1000278867**

Year: 2010
EPA ID: CAD981399900
FID: Not reported
ACT Code: 201
ACT Status: A
ACT Code 1: 201
ACT Name: HW Generator - Large
Contact Title: Not reported
Contact Name: Not reported
Contact Address: Not reported
Contact City/State/Zip: Not reported
Contact Telephone: Not reported
Contact EMail Address: Not reported

Shipped:
Year: 2010
Manifest Doc Id: 000429318GBF
Copy Type: TSDCOPY
Gen EPA ID: CAD981399900
Gen Date: 02/03/2010
GEN Copy Revd Date: Not reported
TSD Date: 02/26/2010
TSD EPA ID: WID988566543
TSD Copy Revd Date: 03/04/2010

Year: 2010
Manifest Doc Id: 000435164GBF
Copy Type: TSDCOPY
Gen EPA ID: CAD981399900
Gen Date: 07/21/2010
GEN Copy Revd Date: Not reported
TSD Date: 08/11/2010
TSD EPA ID: WID988566543
TSD Copy Revd Date: 09/08/2010

Year: 2010
Manifest Doc Id: 000435165GBF
Copy Type: TSDCOPY
Gen EPA ID: CAD981399900
Gen Date: 03/31/2010
GEN Copy Revd Date: Not reported
TSD Date: 04/22/2010
TSD EPA ID: WID988566543
TSD Copy Revd Date: 05/04/2010

Year: 2010
Manifest Doc Id: 000435166GBF
Copy Type: TSDCOPY
Gen EPA ID: CAD981399900
Gen Date: 10/20/2010
GEN Copy Revd Date: Not reported
TSD Date: 11/08/2010
TSD EPA ID: WID988566543
TSD Copy Revd Date: 12/07/2010

Year: 2009

CHILDREN'S HOSPITAL OF LOS ANGELES (Continued) **1000278867**

EPA ID: CAD981399900
FID: Not reported
ACT Code: 201
ACT Status: A
ACT Code 1: 201
ACT Name: HW Generator - Large
Contact Title: Not reported
Contact Name: Not reported
Contact Address: Not reported
Contact City/State/Zip: Not reported
Contact Telephone: Not reported
Contact EMail Address: Not reported

Shipped:
Year: 2009
Manifest Doc Id: 000494939JJK
Copy Type: TSDCOPY
Gen EPA ID: CAD981399900
Gen Date: 06/10/2009
GEN Copy Revd Date: Not reported
TSD Date: 06/25/2009
TSD EPA ID: WID988566543
TSD Copy Revd Date: 08/26/2009

Year: 2009
Manifest Doc Id: 000430504GBF
Copy Type: TSDCOPY
Gen EPA ID: CAD981399900
Gen Date: 01/07/2009
GEN Copy Revd Date: Not reported
TSD Date: 01/29/2009
TSD EPA ID: WID988566543
TSD Copy Revd Date: 07/15/2009

Year: 2009
Manifest Doc Id: 000435022GBF
Copy Type: TSDCOPY
Gen EPA ID: CAD981399900
Gen Date: 05/20/2009
GEN Copy Revd Date: Not reported
TSD Date: 06/11/2009
TSD EPA ID: WID988566543
TSD Copy Revd Date: 08/12/2009

Year: 2009
Manifest Doc Id: 000435163GBF
Copy Type: TSDCOPY
Gen EPA ID: CAD981399900
Gen Date: 08/05/2009
GEN Copy Revd Date: Not reported
TSD Date: 08/24/2009
TSD EPA ID: WID988566543
TSD Copy Revd Date: 10/13/2009

Year: 2008
EPA ID: CAD981399900

CHILDREN'S HOSPITAL OF LOS ANGELES (Continued) **1000278867**

FID: Not reported
ACT Code: 201
ACT Status: A
ACT Code 1: 201
ACT Name: HW Generator - Large
Contact Title: Not reported
Contact Name: Not reported
Contact Address: Not reported
Contact City/State/Zip: Not reported
Contact Telephone: Not reported
Contact EMail Address: Not reported

Year: 2007
EPA ID: CAD981399900
FID: 0
ACT Code: 201
ACT Status: A
ACT Code 1: 201
ACT Name: HW Generator - Large
Contact Title: Not reported
Contact Name: Not reported
Contact Address: Not reported
Contact City/State/Zip: 0
Contact Telephone: 0
Contact EMail Address: Not reported

Year: 2005
EPA ID: CAD981399900
FID: 0
ACT Code: 201
ACT Status: A
ACT Code 1: 201
ACT Name: HW Generator - Large
Contact Title: Not reported
Contact Name: Not reported
Contact Address: Not reported
Contact City/State/Zip: 0
Contact Telephone: 0
Contact EMail Address: Not reported

NY MANIFEST:
Country: USA
EPA ID: CAD981399900
Facility Status: Not reported
Location Address 1: 4650 SUNSET BLVD
Code: BP
Location Address 2: Not reported
Total Tanks: Not reported
Location City: LOS ANGELES
Location State: CA
Location Zip: 90054
Location Zip 4: Not reported

NY MANIFEST:

CHILDREN'S HOSPITAL OF LOS ANGELES (Continued) **1000278867**

EPAID: CAD981399900
Mailing Name: CHILDREN'S HOSPITAL
Mailing Contact: ED GUY
Mailing Address 1: PO BOX 54700-4650 SUNSET BLVD
Mailing Address 2: Not reported
Mailing City: LOS ANGELES
Mailing State: CA
Mailing Zip: 90054
Mailing Zip 4: Not reported
Mailing Country: USA
Mailing Phone: 2136692372

NY MANIFEST:
Document ID: NYA5460975
Manifest Status: K
seq: Not reported
Year: 1987
Trans1 State ID: NY-X17593
Trans2 State ID: Not reported
Generator Ship Date: 07/23/1987
Trans1 Recv Date: 07/23/1987
Trans2 Recv Date: / /
TSD Site Recv Date: 08/03/1987
Part A Recv Date: 08/11/1987
Part B Recv Date: 08/25/1987
Generator EPA ID: CAD981399900
Trans1 EPA ID: NYD980769947
Trans2 EPA ID: Not reported
TSDF ID 1: NYD000632372
TSDF ID 2: Not reported
Manifest Tracking Number: Not reported
Import Indicator: Not reported
Export Indicator: Not reported
Discr Quantity Indicator: Not reported
Discr Type Indicator: Not reported
Discr Residue Indicator: Not reported
Discr Partial Reject Indicator: Not reported
Discr Full Reject Indicator: Not reported
Manifest Ref Number: Not reported
Alt Facility RCRA ID: Not reported
Alt Facility Sign Date: Not reported
MGMT Method Type Code: Not reported
Waste Code: D001 - NON-LISTED IGNITABLE WASTES
Waste Code: Not reported
Waste Code: Not reported
Waste Code: Not reported
Waste Code: Not reported
Waste Code: Not reported
Quantity: 00020
Units: P - Pounds
Number of Containers: 001
Container Type: DM - Metal drums, barrels
Handling Method: T Chemical, physical, or biological treatment.
Specific Gravity: 100
Waste Code: D003 - NON-LISTED REACTIVE WASTES
Waste Code: Not reported
Waste Code: Not reported

CHILDREN'S HOSPITAL OF LOS ANGELES (Continued) **1000278867**

Waste Code:	Not reported
Waste Code:	Not reported
Quantity:	00020
Units:	P - Pounds
Number of Containers:	001
Container Type:	DM - Metal drums, barrels
Handling Method:	T Chemical, physical, or biological treatment.
Specific Gravity:	100
Waste Code:	D001 - NON-LISTED IGNITABLE WASTES
Waste Code:	Not reported
Waste Code:	Not reported
Waste Code:	Not reported
Waste Code:	Not reported
Quantity:	00020
Units:	P - Pounds
Number of Containers:	001
Container Type:	DM - Metal drums, barrels
Handling Method:	T Chemical, physical, or biological treatment.
Specific Gravity:	100
Waste Code:	D002 - NON-LISTED CORROSIVE WASTES
Waste Code:	Not reported
Waste Code:	Not reported
Waste Code:	Not reported
Waste Code:	Not reported
Quantity:	00020
Units:	P - Pounds
Number of Containers:	001
Container Type:	DM - Metal drums, barrels
Handling Method:	T Chemical, physical, or biological treatment.
Specific Gravity:	100
Waste Code:	D001 - NON-LISTED IGNITABLE WASTES
Quantity:	00020
Units:	P - Pounds
Number of Containers:	001
Container Type:	DM - Metal drums, barrels
Handling Method:	T Chemical, physical, or biological treatment.
Specific Gravity:	100
Waste Code:	D001 - NON-LISTED IGNITABLE WASTES
Quantity:	00020
Units:	P - Pounds
Number of Containers:	001
Container Type:	DM - Metal drums, barrels
Handling Method:	T Chemical, physical, or biological treatment.
Specific Gravity:	100

Click this hyperlink while viewing on your computer to access
-1 additional NY MANIFEST: record(s) in the EDR Site Report.

LA Co. Site Mitigation:

Facility ID:	FA0025823
Status:	Not reported
Site ID:	SD0010439
Jurisdiction:	County
Case ID:	RO0010439
Abated:	Yes
Assigned To:	Kim Clark

CHILDREN'S HOSPITAL OF LOS ANGELES (Continued) **1000278867**

Entered Date: 05/11/2004
Abated Date: 05/01/1992

O68 **PACIFIC BELL** **RCRA-SQG** **1000250325**
SE **1255 N VERMONT** **CA LUST** **CAT080022668**
1/4-1/2 **LOS ANGELES, CA 90029** **CA UST**
0.336 mi. **CA SWEEPS UST**
1775 ft. **Site 1 of 2 in cluster O** **CA HIST UST**
CA FID UST
Relative: **FINDS**
Lower **ECHO**
CA HAZNET
Actual: **CA HIST CORTESE**
362 ft.

RCRA-SQG:

Date form received by agency:	09/01/1996
Facility name:	PACIFIC BELL
Facility address:	1255 N VERMONT LOS ANGELES, CA 90029
EPA ID:	CAT080022668
Mailing address:	170 N FAIR OAKS RM 104 PASADENA, CA 91103
Contact:	Not reported
Contact address:	Not reported Not reported
Contact country:	US
Contact telephone:	Not reported
Contact email:	Not reported
EPA Region:	09
Classification:	Small Small Quantity Generator
Description:	Handler: generates more than 100 and less than 1000 kg of hazardous waste during any calendar month and accumulates less than 6000 kg of hazardous waste at any time; or generates 100 kg or less of hazardous waste during any calendar month, and accumulates more than 1000 kg of hazardous waste at any time

Owner/Operator Summary:

Owner/operator name:	NOT REQUIRED
Owner/operator address:	NOT REQUIRED NOT REQUIRED, ME 99999
Owner/operator country:	Not reported
Owner/operator telephone:	415-555-1212
Owner/operator email:	Not reported
Owner/operator fax:	Not reported
Owner/operator extension:	Not reported
Legal status:	Private
Owner/Operator Type:	Owner
Owner/Op start date:	Not reported
Owner/Op end date:	Not reported
Owner/operator name:	NOT REQUIRED
Owner/operator address:	NOT REQUIRED NOT REQUIRED, ME 99999
Owner/operator country:	Not reported
Owner/operator telephone:	415-555-1212
Owner/operator email:	Not reported
Owner/operator fax:	Not reported

PACIFIC BELL (Continued) **1000250325**

Owner/operator extension: Not reported
Legal status: Private
Owner/Operator Type: Operator
Owner/Op start date: Not reported
Owner/Op end date: Not reported

Handler Activities Summary:
U.S. importer of hazardous waste: No
Mixed waste (haz. and radioactive): No
Recycler of hazardous waste: No
Transporter of hazardous waste: No
Treater, storer or disposer of HW: No
Underground injection activity: No
On-site burner exemption: No
Furnace exemption: No
Used oil fuel burner: No
Used oil processor: No
User oil refiner: No
Used oil fuel marketer to burner: No
Used oil Specification marketer: No
Used oil transfer facility: No
Used oil transporter: No

Historical Generators:
Date form received by agency: 04/09/1990
Site name: PACIFIC BELL-LOS ANGELES
Classification: Large Quantity Generator

Date form received by agency: 01/19/1981
Site name: PACIFIC BELL
Classification: Large Quantity Generator

Violation Status: No violations found

LUST:
Lead Agency: LOS ANGELES RWQCB (REGION 4)
Case Type: LUST Cleanup Site
Geo Track: http://geotracker.waterboards.ca.gov/profile_report.asp?global_id=T0603700778
Global Id: T0603700778
Latitude: 34.0946547
Longitude: -118.291872
Status: Completed - Case Closed
Status Date: 07/27/1998
Case Worker: Not reported
RB Case Number: 900290152
Local Agency: LOS ANGELES, CITY OF
File Location: Not reported
Local Case Number: Not reported
Potential Media Affect: Soil
Potential Contaminants of Concern: Other Solvent or Non-Petroleum Hydrocarbon
Site History: Not reported

LUST:
Global Id: T0603700778
Contact Type: Local Agency Caseworker
Contact Name: ELOY LUNA
Organization Name: LOS ANGELES, CITY OF

PACIFIC BELL (Continued) **1000250325**

Address: 200 North Main Street, Suite 1780
City: LOS ANGELES
Email: eloy.luna@lacity.org
Phone Number: Not reported

LUST:
Global Id: T0603700778
Action Type: Other
Date: 06/27/1990
Action: Leak Reported

LUST:
Global Id: T0603700778
Status: Completed - Case Closed
Status Date: 07/27/1998

Global Id: T0603700778
Status: Open - Case Begin Date
Status Date: 01/31/1989

Global Id: T0603700778
Status: Open - Site Assessment
Status Date: 01/31/1989

LUST REG 4:
Region: 4
Regional Board: 04
County: Los Angeles
Facility Id: 900290152
Status: Case Closed
Substance: Hydrocarbons
Substance Quantity: Not reported
Local Case No: Not reported
Case Type: Soil
Abatement Method Used at the Site: Not reported
Global ID: T0603700778
W Global ID: Not reported
Staff: MSH
Local Agency: 19050
Cross Street: SANTA MONICA
Enforcement Type: Not reported
Date Leak Discovered: Not reported
Date Leak First Reported: 6/27/1990
Date Leak Record Entered: 8/25/1990
Date Confirmation Began: Not reported
Date Leak Stopped: Not reported
Date Case Last Changed on Database: 6/2/1998
Date the Case was Closed: 7/27/1998
How Leak Discovered: Not reported
How Leak Stopped: Not reported
Cause of Leak: UNK
Leak Source: UNK
Operator: OLD CASE #082490-06
Water System: Not reported
Well Name: Not reported

PACIFIC BELL (Continued) **1000250325**

Approx. Dist To Production Well (ft): 9833.646229888173832230742783
Source of Cleanup Funding: UNK
Preliminary Site Assessment Workplan Submitted: 1/31/1989
Preliminary Site Assessment Began: Not reported
Pollution Characterization Began: Not reported
Remediation Plan Submitted: Not reported
Remedial Action Underway: Not reported
Post Remedial Action Monitoring Began: Not reported
Enforcement Action Date: Not reported
Historical Max MTBE Date: Not reported
Hist Max MTBE Conc in Groundwater: Not reported
Hist Max MTBE Conc in Soil: Not reported
Significant Interim Remedial Action Taken: Not reported
GW Qualifier: Not reported
Soil Qualifier: Not reported
Organization: Not reported
Owner Contact: Not reported
Responsible Party: PACIFIC BELL ENVIRONMENTAL
RP Address: 2600 CAMINO RAMON, RM 1N200, SAN RAMON, CA 94583
Program: LUST
Lat/Long: 34.0946547 / -1
Local Agency Staff: PEJ
Beneficial Use: Not reported
Priority: LOP/LOW - LOW POTENTIAL HEALTH/SAFTY/ENVIRONMENTAL IMPACT
Cleanup Fund Id: Not reported
Suspended: Not reported
Assigned Name: Not reported
Summary: 3/19/97 - INFORMATION LETTER SENT & FOLLOW-UP. 6/09/97 - INFORMATION LETTER SENT & FOLLOW-UP.

UST:
Facility ID: 24785
Permitting Agency: LOS ANGELES, CITY OF
Latitude: 34.096041
Longitude: -118.2905674

Facility ID: FA0001779
Permitting Agency: Los Angeles City Fire Department
Latitude: 34.09476
Longitude: -118.29181

SWEEPS UST:
Status: Not reported
Comp Number: 3390
Number: Not reported
Board Of Equalization: 44-001027
Referral Date: Not reported
Action Date: Not reported
Created Date: Not reported
Owner Tank Id: Not reported
SWRCB Tank Id: 19-050-003390-000001
Tank Status: Not reported
Capacity: 10000
Active Date: Not reported
Tank Use: M.V. FUEL
STG: PRODUCT

PACIFIC BELL (Continued) **1000250325**

Content: DIESEL
Number Of Tanks: 1

HIST UST:
File Number: 00027B16
URL: http://geotracker.waterboards.ca.gov/ustpdfs/pdf/00027B16.pdf
Region: STATE
Facility ID: 00000061254
Facility Type: Other
Other Type: SIC 4800
Contact Name: E.J. KOEHLER
Telephone: 4155426758
Owner Name: PACIFIC BELL
Owner Address: 370 THIRD STREET
Owner City,St,Zip: SAN FRANCISCO, CA 94107
Total Tanks: 0001

Tank Num: 001
Container Num: 1
Year Installed: 1974
Tank Capacity: 00010000
Tank Used for: PRODUCT
Type of Fuel: DIESEL
Container Construction Thickness: Not reported
Leak Detection: None

Click here for Geo Tracker PDF:

CA FID UST:
Facility ID: 19002681
Regulated By: UTNKI
Regulated ID: 00061254
Cortese Code: Not reported
SIC Code: Not reported
Facility Phone: 8185784181
Mail To: Not reported
Mailing Address: 370 3RD ST
Mailing Address 2: Not reported
Mailing City,St,Zip: LOS ANGELES 900290000
Contact: Not reported
Contact Phone: Not reported
DUNs Number: Not reported
NPDES Number: Not reported
EPA ID: Not reported
Comments: Not reported
Status: Inactive

FINDS:

Registry ID: 110002950842

Environmental Interest/Information System
California Hazardous Waste Tracking System - Datamart (HWTS-DATAMART) provides California with information on hazardous waste shipments for generators, transporters, and treatment, storage, and disposal facilities.

PACIFIC BELL (Continued) **1000250325**

RCRAInfo is a national information system that supports the Resource Conservation and Recovery Act (RCRA) program through the tracking of events and activities related to facilities that generate, transport, and treat, store, or dispose of hazardous waste. RCRAInfo allows RCRA program staff to track the notification, permit, compliance, and corrective action activities required under RCRA.

STATE MASTER

Click this hyperlink while viewing on your computer to access additional FINDS: detail in the EDR Site Report.

ECHO:

Envid:	1000250325
Registry ID:	110002950842
DFR URL:	http://echo.epa.gov/detailed-facility-report?fid=110002950842

HAZNET:

envid:	1000250325
Year:	2017
GEPAID:	CAT080022668
Contact:	DERONICA LAMB
Telephone:	2147410464
Mailing Name:	Not reported
Mailing Address:	308 S. AKARD ST.
Mailing City,St,Zip:	DALLAS, TX 752020000
Gen County:	Los Angeles
TSD EPA ID:	CAD008302903
TSD County:	Los Angeles
Waste Category:	Off-specification, aged or surplus organics
Disposal Method:	Storage, Bulking, And/Or Transfer Off Site--No Treatment/Reovery (H010-H129) Or (H131-H135)
Tons:	0.12
Cat Decode:	Off-specification, aged or surplus organics
Method Decode:	Storage, Bulking, And/Or Transfer Off Site--No Treatment/Reovery (H010-H129) Or (H131-H135)
Facility County:	Los Angeles

envid:	1000250325
Year:	2017
GEPAID:	CAT080022668
Contact:	DERONICA LAMB
Telephone:	2147410464
Mailing Name:	Not reported
Mailing Address:	308 S. AKARD ST.
Mailing City,St,Zip:	DALLAS, TX 752020000
Gen County:	Los Angeles
TSD EPA ID:	CAD008302903
TSD County:	Los Angeles
Waste Category:	Liquids with pH <= 2
Disposal Method:	Storage, Bulking, And/Or Transfer Off Site--No Treatment/Reovery (H010-H129) Or (H131-H135)
Tons:	0.2
Cat Decode:	Liquids with pH <= 2
Method Decode:	Storage, Bulking, And/Or Transfer Off Site--No Treatment/Reovery

PACIFIC BELL (Continued) **1000250325**

	(H010-H129) Or (H131-H135)
Facility County:	Los Angeles
envid:	1000250325
Year:	2017
GEPAID:	CAT080022668
Contact:	DERONICA LAMB
Telephone:	2147410464
Mailing Name:	Not reported
Mailing Address:	308 S. AKARD ST.
Mailing City,St,Zip:	DALLAS, TX 752020000
Gen County:	Los Angeles
TSD EPA ID:	CAD008302903
TSD County:	Los Angeles
Waste Category:	Liquids with pH <= 2
Disposal Method:	Storage, Bulking, And/Or Transfer Off Site--No Treatment/Reovery (H010-H129) Or (H131-H135)
Tons:	0.2
Cat Decode:	Liquids with pH <= 2
Method Decode:	Storage, Bulking, And/Or Transfer Off Site--No Treatment/Reovery (H010-H129) Or (H131-H135)
Facility County:	Los Angeles
envid:	1000250325
Year:	2017
GEPAID:	CAT080022668
Contact:	DERONICA LAMB
Telephone:	2147410464
Mailing Name:	Not reported
Mailing Address:	308 S. AKARD ST.
Mailing City,St,Zip:	DALLAS, TX 752020000
Gen County:	Los Angeles
TSD EPA ID:	CAD008302903
TSD County:	Los Angeles
Waste Category:	Off-specification, aged or surplus organics
Disposal Method:	Storage, Bulking, And/Or Transfer Off Site--No Treatment/Reovery (H010-H129) Or (H131-H135)
Tons:	0.12
Cat Decode:	Off-specification, aged or surplus organics
Method Decode:	Storage, Bulking, And/Or Transfer Off Site--No Treatment/Reovery (H010-H129) Or (H131-H135)
Facility County:	Los Angeles
envid:	1000250325
Year:	2016
GEPAID:	CAT080022668
Contact:	SEAN MCFARLANE
Telephone:	9252776725
Mailing Name:	Not reported
Mailing Address:	1 AT&T WAY ROOM 1A111C
Mailing City,St,Zip:	BEDMINSTER, NJ 079212693
Gen County:	Los Angeles
TSD EPA ID:	CAD044429835
TSD County:	Los Angeles
Waste Category:	Liquids with pH <= 2
Disposal Method:	Storage, Bulking, And/Or Transfer Off Site--No Treatment/Reovery (H010-H129) Or (H131-H135)

PACIFIC BELL (Continued) **1000250325**

Tons: 0.07506
Cat Decode: Not reported
Method Decode: Not reported
Facility County: Los Angeles

Click this hyperlink while viewing on your computer to access
69 additional CA_HAZNET: record(s) in the EDR Site Report.

HIST CORTESE:
Region: CORTESE
Facility County Code: 19
Reg By: LTNKA
Reg Id: 900290152

O69 **76 PRODUCTS STATION #3647** **CA LUST S102590728**
SE **1270 VERMONT AVE N** **CA HIST CORTESE N/A**
1/4-1/2 **LOS ANGELES, CA 90029**
0.340 mi.
1797 ft. **Site 2 of 2 in cluster O**

Relative:
Lower

Actual:
368 ft.

LUST:
Lead Agency: LOS ANGELES RWQCB (REGION 4)
Case Type: LUST Cleanup Site
Geo Track: http://geotracker.waterboards.ca.gov/profile_report.asp?global_id=T0603700771
Global Id: T0603700771
Latitude: 34.095232
Longitude: -118.291418
Status: Completed - Case Closed
Status Date: 04/20/1998
Case Worker: AS
RB Case Number: 900290089
Local Agency: LOS ANGELES, CITY OF
File Location: Not reported
Local Case Number: Not reported
Potential Media Affect: Aquifer used for drinking water supply
Potential Contaminants of Concern: Gasoline
Site History: Not reported

LUST:
Global Id: T0603700771
Contact Type: Regional Board Caseworker
Contact Name: ADNAN SIDDIQUI
Organization Name: LOS ANGELES RWQCB (REGION 4)
Address: 320 W. 4TH ST., SUITE 200
City: LOS ANGELES
Email: asiddiqui@waterboards.ca.gov
Phone Number: Not reported

Global Id: T0603700771
Contact Type: Local Agency Caseworker
Contact Name: ELOY LUNA
Organization Name: LOS ANGELES, CITY OF
Address: 200 North Main Street, Suite 1780
City: LOS ANGELES
Email: eloy.luna@lacity.org
Phone Number: Not reported

76 PRODUCTS STATION #3647 (Continued) **S102590728**

LUST:
Global Id: T0603700771
Action Type: Other
Date: 08/15/1985
Action: Leak Reported

LUST:
Global Id: T0603700771
Status: Completed - Case Closed
Status Date: 04/20/1998

Global Id: T0603700771
Status: Open - Case Begin Date
Status Date: 08/15/1985

Global Id: T0603700771
Status: Open - Remediation
Status Date: 12/28/1993

Global Id: T0603700771
Status: Open - Site Assessment
Status Date: 01/20/1989

LUST REG 4:
Region: 4
Regional Board: 04
County: Los Angeles
Facility Id: 900290089
Status: Case Closed
Substance: Gasoline
Substance Quantity: Not reported
Local Case No: Not reported
Case Type: Groundwater
Abatement Method Used at the Site: VE
Global ID: T0603700771
W Global ID: Not reported
Staff: AS
Local Agency: 19050
Cross Street: FOUNTAIN AVE
Enforcement Type: Not reported
Date Leak Discovered: Not reported
Date Leak First Reported: 8/15/1985
Date Leak Record Entered: 12/31/1986
Date Confirmation Began: Not reported
Date Leak Stopped: Not reported
Date Case Last Changed on Database: 4/15/1999
Date the Case was Closed: 4/20/1998
How Leak Discovered: Not reported
How Leak Stopped: Not reported
Cause of Leak: UNK
Leak Source: UNK
Operator: Not reported
Water System: Not reported
Well Name: Not reported
Approx. Dist To Production Well (ft): 9950.650864122022252700224171

76 PRODUCTS STATION #3647 (Continued) **S102590728**

Source of Cleanup Funding:	UNK
Preliminary Site Assessment Workplan Submitted:	Not reported
Preliminary Site Assessment Began:	Not reported
Pollution Characterization Began:	1/20/1989
Remediation Plan Submitted:	Not reported
Remedial Action Underway:	12/28/1993
Post Remedial Action Monitoring Began:	Not reported
Enforcement Action Date:	Not reported
Historical Max MTBE Date:	1/1/1965
Hist Max MTBE Conc in Groundwater:	810
Hist Max MTBE Conc in Soil:	Not reported
Significant Interim Remedial Action Taken:	Yes
GW Qualifier:	Not reported
Soil Qualifier:	Not reported
Organization:	Not reported
Owner Contact:	Not reported
Responsible Party:	TOSCO MARKETING COMPANY
RP Address:	P.O. BOX 25376, SANTA ANA, CA 92799-5376
Program:	LUST
Lat/Long:	34.0949057 / -1
Local Agency Staff:	PEJ
Beneficial Use:	Not reported
Priority:	Not reported
Cleanup Fund Id:	Not reported
Suspended:	Not reported
Assigned Name:	Not reported
Summary:	12/31/97 4TH QTR 97 FLUID LEVEL MON & GW 03/31/98 1ST QTR 98 FLUID LEVEL MON & GW 06/30/98 2ND QTR 98 FLUID LEVEL MON & GW 09/30/98 3RD QTR 98 FLUID LEVEL MON & GW

HIST CORTESE:

Region:	CORTESE
Facility County Code:	19
Reg By:	LTNKA
Reg Id:	900290089

N70 **CHILDRENS HOSPITAL** **CA LUST** **S101297269**
East **4560 SUNSET BLVD W** **N/A**
1/4-1/2 **LOS FELIZ, CA 90027**
0.357 mi.
1885 ft. **Site 2 of 3 in cluster N**

Relative: **Higher**

Actual: **394 ft.**

LUST:

Lead Agency:	LOS ANGELES RWQCB (REGION 4)
Case Type:	LUST Cleanup Site
Geo Track:	http://geotracker.waterboards.ca.gov/profile_report.asp?global_id=T0603700742
Global Id:	T0603700742
Latitude:	34.0981766
Longitude:	-118.2870618
Status:	Completed - Case Closed
Status Date:	07/26/1996
Case Worker:	YR
RB Case Number:	900270125
Local Agency:	LOS ANGELES, CITY OF
File Location:	Not reported
Local Case Number:	Not reported

CHILDRENS HOSPITAL (Continued) **S101297269**

Potential Media Affect: Aquifer used for drinking water supply
Potential Contaminants of Concern: Other Solvent or Non-Petroleum Hydrocarbon
Site History: Not reported

LUST:
Global Id: T0603700742
Contact Type: Local Agency Caseworker
Contact Name: ELOY LUNA
Organization Name: LOS ANGELES, CITY OF
Address: 200 North Main Street, Suite 1780
City: LOS ANGELES
Email: eloy.luna@lacity.org
Phone Number: Not reported

Global Id: T0603700742
Contact Type: Regional Board Caseworker
Contact Name: YUE RONG
Organization Name: LOS ANGELES RWQCB (REGION 4)
Address: 320 W. 4TH ST., SUITE 200
City: Los Angeles
Email: yrong@waterboards.ca.gov
Phone Number: Not reported

LUST:
Global Id: T0603700742
Action Type: Other
Date: 08/26/1992
Action: Leak Reported

LUST:
Global Id: T0603700742
Status: Completed - Case Closed
Status Date: 07/26/1996

Global Id: T0603700742
Status: Open - Case Begin Date
Status Date: 05/26/1992

Global Id: T0603700742
Status: Open - Site Assessment
Status Date: 05/26/1992

LUST REG 4:
Region: 4
Regional Board: 04
County: Los Angeles
Facility Id: 900270125
Status: Case Closed
Substance: Hydrocarbons
Substance Quantity: Not reported
Local Case No: Not reported
Case Type: Groundwater
Abatement Method Used at the Site: Not reported
Global ID: T0603700742
W Global ID: W0603700547

CHILDRENS HOSPITAL (Continued) **S101297269**

Staff:	UNK	
Local Agency:	19050	
Cross Street:	Not reported	
Enforcement Type:	Not reported	
Date Leak Discovered:	Not reported	
Date Leak First Reported:		8/26/1992
Date Leak Record Entered:	8/31/1992	
Date Confirmation Began:	Not reported	
Date Leak Stopped:	Not reported	
Date Case Last Changed on Database:		8/22/1996
Date the Case was Closed:		7/26/1996
How Leak Discovered:	Not reported	
How Leak Stopped:	Not reported	
Cause of Leak:	UNK	
Leak Source:	UNK	
Operator:	OLD#092292-06	
Water System:	FIRSTONE SCOUT RESRVTN (BOY SCOUT COUN)	
Well Name:	Not reported	
Approx. Dist To Production Well (ft):		9900.4401494212298855198327 28
Source of Cleanup Funding:		UNK
Preliminary Site Assessment Workplan Submitted:		Not reported
Preliminary Site Assessment Began:		Not reported
Pollution Characterization Began:		5/26/1992
Remediation Plan Submitted:		Not reported
Remedial Action Underway:		Not reported
Post Remedial Action Monitoring Began:		Not reported
Enforcement Action Date:		Not reported
Historical Max MTBE Date:		Not reported
Hist Max MTBE Conc in Groundwater:		Not reported
Hist Max MTBE Conc in Soil:		Not reported
Significant Interim Remedial Action Taken:		Not reported
GW Qualifier:	Not reported	
Soil Qualifier:	Not reported	
Organization:	Not reported	
Owner Contact:	Not reported	
Responsible Party:	CHILDRENS HOSPITAL OF LA	
RP Address:	4560 SUNSET BLVD, LOS ANGELES CA 90027	
Program:	LUST	
Lat/Long:	34.0981766 / -1	
Local Agency Staff:	PEJ	
Beneficial Use:	Not reported	
Priority:	Not reported	
Cleanup Fund Id:	Not reported	
Suspended:	Not reported	
Assigned Name:	1900547-001GEN	
Summary:	08/22/96 WELL ABANDONMENT REPORT	

N71 **CHILDRENS HOSPITAL** **CA HIST CORTESE** **S105024696**
East **4560 SUNSET** **N/A**
1/4-1/2 **LOS ANGELES, CA 90027**
0.357 mi.
1885 ft. **Site 3 of 3 in cluster N**

Relative: HIST CORTESE:
Higher

Region:	CORTESE
Facility County Code:	19
Reg By:	LTNKA
Reg Id:	900270125

Actual:
394 ft.

72
WSW
1/4-1/2
0.456 mi.
2408 ft.

RAMONA PRIMARY SITE NO. 1
HOBART BOULEVARD/FOUNTAIN AVENUE/HARVARD BLVD.
LOS ANGELES, CA 90029

CA ENVIROSTOR **S107737125**
CA SCH **N/A**

Relative:
Lower

Actual:
359 ft.

ENVIROSTOR:

Facility ID:	19820083
Status:	Inactive - Withdrawn
Status Date:	02/10/2000
Site Code:	404039
Site Type:	School Investigation
Site Type Detailed:	School
Acres:	1.9
NPL:	NO
Regulatory Agencies:	SMBRP
Lead Agency:	SMBRP
Program Manager:	Not reported
Supervisor:	Mark Malinowski
Division Branch:	Southern California Schools & Brownfields Outreach
Assembly:	43
Senate:	24
Special Program:	Not reported
Restricted Use:	NO
Site Mgmt Req:	NONE SPECIFIED
Funding:	School District
Latitude:	34.09500
Longitude:	-118.3037
APN:	NONE SPECIFIED
Past Use:	* EDUCATIONAL SERVICES
Potential COC:	NONE SPECIFIED
Confirmed COC:	NONE SPECIFIED
Potential Description:	NONE SPECIFIED
Alias Name:	LA USD-RAMONA PRIMARY SITE #1/VCA
Alias Type:	Alternate Name
Alias Name:	LAUSD
Alias Type:	Alternate Name
Alias Name:	LAUSD-RAMONA PRIMARY SITE #1/CDE
Alias Type:	Alternate Name
Alias Name:	RAMONA PRIMARY SITE #1
Alias Type:	Alternate Name
Alias Name:	RAMONA PRIMARY SITE#1
Alias Type:	Alternate Name
Alias Name:	304098
Alias Type:	Project Code (Site Code)
Alias Name:	404039
Alias Type:	Project Code (Site Code)
Alias Name:	19820083
Alias Type:	Envirostor ID Number

Completed Info:

Completed Area Name:	PROJECT WIDE
Completed Sub Area Name:	Not reported
Completed Document Type:	Phase 1
Completed Date:	02/11/2000
Comments:	Not reported
Completed Area Name:	PROJECT WIDE
Completed Sub Area Name:	Not reported
Completed Document Type:	Environmental Oversight Agreement

RAMONA PRIMARY SITE NO. 1 (Continued) **S107737125**

Completed Date:	02/10/2000
Comments:	Not reported
Completed Area Name:	PROJECT WIDE
Completed Sub Area Name:	Not reported
Completed Document Type:	Cost Recovery Closeout Memo
Completed Date:	01/13/2015
Comments:	Not reported
Future Area Name:	Not reported
Future Sub Area Name:	Not reported
Future Document Type:	Not reported
Future Due Date:	Not reported
Schedule Area Name:	Not reported
Schedule Sub Area Name:	Not reported
Schedule Document Type:	Not reported
Schedule Due Date:	Not reported
Schedule Revised Date:	Not reported

SCH:

Facility ID:	19820083
Site Type:	School Investigation
Site Type Detail:	School
Site Mgmt. Req.:	NONE SPECIFIED
Acres:	1.9
National Priorities List:	NO
Cleanup Oversight Agencies:	SMBRP
Lead Agency:	SMBRP
Lead Agency Description:	DTSC - Site Cleanup Program
Project Manager:	Not reported
Supervisor:	Mark Malinowski
Division Branch:	Southern California Schools & Brownfields Outreach
Site Code:	404039
Assembly:	43
Senate:	24
Special Program Status:	Not reported
Status:	Inactive - Withdrawn
Status Date:	02/10/2000
Restricted Use:	NO
Funding:	School District
Latitude:	34.09500
Longitude:	-118.3037
APN:	NONE SPECIFIED
Past Use:	* EDUCATIONAL SERVICES
Potential COC:	NONE SPECIFIED
Confirmed COC:	NONE SPECIFIED
Potential Description:	NONE SPECIFIED
Alias Name:	LA USD-RAMONA PRIMARY SITE #1/VCA
Alias Type:	Alternate Name
Alias Name:	LAUSD
Alias Type:	Alternate Name
Alias Name:	LAUSD-RAMONA PRIMARY SITE #1/CDE
Alias Type:	Alternate Name
Alias Name:	RAMONA PRIMARY SITE #1
Alias Type:	Alternate Name
Alias Name:	RAMONA PRIMARY SITE#1

RAMONA PRIMARY SITE NO. 1 (Continued) **S107737125**

Alias Type:	Alternate Name
Alias Name:	304098
Alias Type:	Project Code (Site Code)
Alias Name:	404039
Alias Type:	Project Code (Site Code)
Alias Name:	19820083
Alias Type:	Envirostor ID Number

Completed Info:

Completed Area Name:	PROJECT WIDE
Completed Sub Area Name:	Not reported
Completed Document Type:	Phase 1
Completed Date:	02/11/2000
Comments:	Not reported
Completed Area Name:	PROJECT WIDE
Completed Sub Area Name:	Not reported
Completed Document Type:	Environmental Oversight Agreement
Completed Date:	02/10/2000
Comments:	Not reported
Completed Area Name:	PROJECT WIDE
Completed Sub Area Name:	Not reported
Completed Document Type:	Cost Recovery Closeout Memo
Completed Date:	01/13/2015
Comments:	Not reported
Future Area Name:	Not reported
Future Sub Area Name:	Not reported
Future Document Type:	Not reported
Future Due Date:	Not reported
Schedule Area Name:	Not reported
Schedule Sub Area Name:	Not reported
Schedule Document Type:	Not reported
Schedule Due Date:	Not reported
Schedule Revised Date:	Not reported

---

73 **MARSHALL NEW PRIMARY CENTER NO. 1** **CA ENVIROSTOR** **S112057176**
SE **LEXINGTON AVE/WESTMORELAND AVE/LYMAN PLACE** **CA SCH** **N/A**
1/2-1 **LOS ANGELES, CA 90029**
0.582 mi.
3074 ft.

Relative:
Lower

Actual:
342 ft.

ENVIROSTOR:

Facility ID:	19650016
Status:	No Further Action
Status Date:	11/25/2002
Site Code:	304294
Site Type:	School Investigation
Site Type Detailed:	School
Acres:	2.05
NPL:	NO
Regulatory Agencies:	SMBRP
Lead Agency:	SMBRP
Program Manager:	Not reported
Supervisor:	Shahir Haddad
Division Branch:	Southern California Schools & Brownfields Outreach
Assembly:	53

MARSHALL NEW PRIMARY CENTER NO. 1 (Continued) **S112057176**

Senate: 30
Special Program: Not reported
Restricted Use: NO
Site Mgmt Req: NONE SPECIFIED
Funding: School District
Latitude: 34.05227
Longitude: -118.2527
APN: NONE SPECIFIED
Past Use: RESIDENTIAL AREA
Potential COC: NONE SPECIFIED No Contaminants found
Confirmed COC: NONE SPECIFIED
Potential Description: NMA
Alias Name: LAUSD-MARSHAL NEW PC#1
Alias Type: Alternate Name
Alias Name: LOS ANGELES UNIFIED SCHOOL DISTRICT
Alias Type: Alternate Name
Alias Name: MARSHALL NEW PRIMARY CENTER #1
Alias Type: Alternate Name
Alias Name: 304294
Alias Type: Project Code (Site Code)
Alias Name: 19650016
Alias Type: Envirostor ID Number

Completed Info:
Completed Area Name: PROJECT WIDE
Completed Sub Area Name: Not reported
Completed Document Type: Environmental Oversight Agreement
Completed Date: 02/10/2000
Comments: Not reported

Completed Area Name: PROJECT WIDE
Completed Sub Area Name: Not reported
Completed Document Type: Phase 1
Completed Date: 06/18/2001
Comments: Not reported

Completed Area Name: PROJECT WIDE
Completed Sub Area Name: Not reported
Completed Document Type: Phase 1
Completed Date: 11/25/2002
Comments: Not reported

Completed Area Name: PROJECT WIDE
Completed Sub Area Name: Not reported
Completed Document Type: Cost Recovery Closeout Memo
Completed Date: 01/29/2003
Comments: Not reported

Completed Area Name: PROJECT WIDE
Completed Sub Area Name: Not reported
Completed Document Type: Site Inspections/Visit (Non LUR)
Completed Date: 06/18/2001
Comments: Not reported

Future Area Name: Not reported
Future Sub Area Name: Not reported
Future Document Type: Not reported
Future Due Date: Not reported

MARSHALL NEW PRIMARY CENTER NO. 1 (Continued) **S112057176**

Schedule Area Name: Not reported
Schedule Sub Area Name: Not reported
Schedule Document Type: Not reported
Schedule Due Date: Not reported
Schedule Revised Date: Not reported

SCH:

Facility ID: 19650016
Site Type: School Investigation
Site Type Detail: School
Site Mgmt. Req.: NONE SPECIFIED
Acres: 2.05
National Priorities List: NO
Cleanup Oversight Agencies: SMBRP
Lead Agency: SMBRP
Lead Agency Description: DTSC - Site Cleanup Program
Project Manager: Not reported
Supervisor: Shahir Haddad
Division Branch: Southern California Schools & Brownfields Outreach
Site Code: 304294
Assembly: 53
Senate: 30
Special Program Status: Not reported
Status: No Further Action
Status Date: 11/25/2002
Restricted Use: NO
Funding: School District
Latitude: 34.05227
Longitude: -118.2527
APN: NONE SPECIFIED
Past Use: RESIDENTIAL AREA
Potential COC: NONE SPECIFIED, No Contaminants found
Confirmed COC: NONE SPECIFIED
Potential Description: NMA
Alias Name: LAUSD-MARSHAL NEW PC#1
Alias Type: Alternate Name
Alias Name: LOS ANGELES UNIFIED SCHOOL DISTRICT
Alias Type: Alternate Name
Alias Name: MARSHALL NEW PRIMARY CENTER #1
Alias Type: Alternate Name
Alias Name: 304294
Alias Type: Project Code (Site Code)
Alias Name: 19650016
Alias Type: Envirostor ID Number

Completed Info:
Completed Area Name: PROJECT WIDE
Completed Sub Area Name: Not reported
Completed Document Type: Environmental Oversight Agreement
Completed Date: 02/10/2000
Comments: Not reported

Completed Area Name: PROJECT WIDE
Completed Sub Area Name: Not reported
Completed Document Type: Phase 1
Completed Date: 06/18/2001

MARSHALL NEW PRIMARY CENTER NO. 1 (Continued) **S112057176**

Comments: Not reported

Completed Area Name: PROJECT WIDE
Completed Sub Area Name: Not reported
Completed Document Type: Phase 1
Completed Date: 11/25/2002
Comments: Not reported

Completed Area Name: PROJECT WIDE
Completed Sub Area Name: Not reported
Completed Document Type: Cost Recovery Closeout Memo
Completed Date: 01/29/2003
Comments: Not reported

Completed Area Name: PROJECT WIDE
Completed Sub Area Name: Not reported
Completed Document Type: Site Inspections/Visit (Non LUR)
Completed Date: 06/18/2001
Comments: Not reported

Future Area Name: Not reported
Future Sub Area Name: Not reported
Future Document Type: Not reported
Future Due Date: Not reported
Schedule Area Name: Not reported
Schedule Sub Area Name: Not reported
Schedule Document Type: Not reported
Schedule Due Date: Not reported
Schedule Revised Date: Not reported

---

74 **BELMONT/HOLLYWOOD NO. 3** **CA ENVIROSTOR S107735908**
WSW **LA MIRADA AVENUE/SERRANO AVENUE** **CA SCH N/A**
1/2-1 **LOS ANGELES, CA 90029**
0.605 mi.
3195 ft.

Relative:
Lower

Actual:
349 ft.

ENVIROSTOR:
Facility ID: 19880049
Status: Inactive - Needs Evaluation
Status Date: 02/11/2000
Site Code: 304135
Site Type: School Investigation
Site Type Detailed: School
Acres: 1.3
NPL: NO
Regulatory Agencies: SMBRP
Lead Agency: SMBRP
Program Manager: Not reported
Supervisor: Shahir Haddad
Division Branch: Southern California Schools & Brownfields Outreach
Assembly: 43
Senate: 24
Special Program: Not reported
Restricted Use: NO
Site Mgmt Req: NONE SPECIFIED
Funding: School District
Latitude: 34.09385
Longitude: -118.3059

BELMONT/HOLLYWOOD NO. 3 (Continued) **S107735908**

APN: NONE SPECIFIED
Past Use: RESIDENTIAL AREA
Potential COC: NONE SPECIFIED
Confirmed COC: NONE SPECIFIED
Potential Description: NONE SPECIFIED
Alias Name: BELMONT/HOLLYWOOD #3
Alias Type: Alternate Name
Alias Name: LAUSD
Alias Type: Alternate Name
Alias Name: LAUSD-BELMONT/HOLLYWOOD #3/CDE
Alias Type: Alternate Name
Alias Name: LAUSD-BELMONT/HOLLYWOOD #3/VCA
Alias Type: Alternate Name
Alias Name: 304046
Alias Type: Project Code (Site Code)
Alias Name: 304135
Alias Type: Project Code (Site Code)
Alias Name: 19880049
Alias Type: Envirostor ID Number

Completed Info:
Completed Area Name: PROJECT WIDE
Completed Sub Area Name: Not reported
Completed Document Type: Environmental Oversight Agreement
Completed Date: 02/10/2000
Comments: Not reported

Completed Area Name: PROJECT WIDE
Completed Sub Area Name: Not reported
Completed Document Type: Cost Recovery Closeout Memo
Completed Date: 08/20/2002
Comments: Not reported

Completed Area Name: PROJECT WIDE
Completed Sub Area Name: Not reported
Completed Document Type: Cost Recovery Closeout Memo
Completed Date: 04/22/2003
Comments: Not reported

Completed Area Name: PROJECT WIDE
Completed Sub Area Name: Not reported
Completed Document Type: Phase 1
Completed Date: 02/11/2000
Comments: Not reported

Future Area Name: Not reported
Future Sub Area Name: Not reported
Future Document Type: Not reported
Future Due Date: Not reported
Schedule Area Name: Not reported
Schedule Sub Area Name: Not reported
Schedule Document Type: Not reported
Schedule Due Date: Not reported
Schedule Revised Date: Not reported

SCH:

BELMONT/HOLLYWOOD NO. 3 (Continued) **S107735908**

Facility ID:	19880049
Site Type:	School Investigation
Site Type Detail:	School
Site Mgmt. Req.:	NONE SPECIFIED
Acres:	1.3
National Priorities List:	NO
Cleanup Oversight Agencies:	SMBRP
Lead Agency:	SMBRP
Lead Agency Description:	DTSC - Site Cleanup Program
Project Manager:	Not reported
Supervisor:	Shahir Haddad
Division Branch:	Southern California Schools & Brownfields Outreach
Site Code:	304135
Assembly:	43
Senate:	24
Special Program Status:	Not reported
Status:	Inactive - Needs Evaluation
Status Date:	02/11/2000
Restricted Use:	NO
Funding:	School District
Latitude:	34.09385
Longitude:	-118.3059
APN:	NONE SPECIFIED
Past Use:	RESIDENTIAL AREA
Potential COC:	NONE SPECIFIED
Confirmed COC:	NONE SPECIFIED
Potential Description:	NONE SPECIFIED
Alias Name:	BELMONT/HOLLYWOOD #3
Alias Type:	Alternate Name
Alias Name:	LAUSD
Alias Type:	Alternate Name
Alias Name:	LAUSD-BELMONT/HOLLYWOOD #3/CDE
Alias Type:	Alternate Name
Alias Name:	LAUSD-BELMONT/HOLLYWOOD #3/VCA
Alias Type:	Alternate Name
Alias Name:	304046
Alias Type:	Project Code (Site Code)
Alias Name:	304135
Alias Type:	Project Code (Site Code)
Alias Name:	19880049
Alias Type:	Envirostor ID Number

Completed Info:

Completed Area Name:	PROJECT WIDE
Completed Sub Area Name:	Not reported
Completed Document Type:	Environmental Oversight Agreement
Completed Date:	02/10/2000
Comments:	Not reported
Completed Area Name:	PROJECT WIDE
Completed Sub Area Name:	Not reported
Completed Document Type:	Cost Recovery Closeout Memo
Completed Date:	08/20/2002
Comments:	Not reported
Completed Area Name:	PROJECT WIDE
Completed Sub Area Name:	Not reported
Completed Document Type:	Cost Recovery Closeout Memo

BELMONT/HOLLYWOOD NO. 3 (Continued) **S107735908**

Completed Date:	04/22/2003
Comments:	Not reported
Completed Area Name:	PROJECT WIDE
Completed Sub Area Name:	Not reported
Completed Document Type:	Phase 1
Completed Date:	02/11/2000
Comments:	Not reported
Future Area Name:	Not reported
Future Sub Area Name:	Not reported
Future Document Type:	Not reported
Future Due Date:	Not reported
Schedule Area Name:	Not reported
Schedule Sub Area Name:	Not reported
Schedule Document Type:	Not reported
Schedule Due Date:	Not reported
Schedule Revised Date:	Not reported

---

75 SSW 1/2-1 0.609 mi. 3213 ft.

RAMONA NEW PC AKA BOWLING ALLEY
SANTA MONICA BOULEVARD/KINGSLEY DRIVE
LOS ANGELES, CA 90029

CA ENVIROSTOR **S105628556**
CA SCH **N/A**

Relative: Lower

Actual: 332 ft.

ENVIROSTOR:

Facility ID:	19790003
Status:	No Further Action
Status Date:	05/17/2002
Site Code:	304005
Site Type:	School Cleanup
Site Type Detailed:	School
Acres:	3
NPL:	NO
Regulatory Agencies:	SMBRP
Lead Agency:	SMBRP
Program Manager:	Not reported
Supervisor:	Javier Hinojosa
Division Branch:	Southern California Schools & Brownfields Outreach
Assembly:	53
Senate:	24
Special Program:	Not reported
Restricted Use:	NO
Site Mgmt Req:	NONE SPECIFIED
Funding:	School District
Latitude:	34.09078
Longitude:	-118.3032
APN:	NONE SPECIFIED
Past Use:	RECREATION SERVICES
Potential COC:	Cobalt Chloroform Dichlorodifluoromethane Tetrachloroethylene (PCE * Methylphenol 1,2,4-Trimethylbenzene Ethylbenzene Xylenes Toluene 1,3,5-Trimethylbenzene Chloromethane (methyl chloride Molybdenum Benzene
Confirmed COC:	NONE SPECIFIED
Potential Description:	SOIL
Alias Name:	LOS ANGELES UNIFIED SCHOOL DISTRICT
Alias Type:	Alternate Name
Alias Name:	RAMONA NEW PC AKA BOWLING ALLEY

RAMONA NEW PC AKA BOWLING ALLEY (Continued) **S105628556**

Alias Type: Alternate Name
Alias Name: RAMONA PRIMARY CENTER AKA LAUSD BELMONT
Alias Type: Alternate Name
Alias Name: 110033612776
Alias Type: EPA (FRS #)
Alias Name: 304005
Alias Type: Project Code (Site Code)
Alias Name: 19790003
Alias Type: Envirostor ID Number

Completed Info:
Completed Area Name: PROJECT WIDE
Completed Sub Area Name: Not reported
Completed Document Type: Preliminary Endangerment Assessment Report
Completed Date: 10/18/2001
Comments: Not reported

Completed Area Name: PROJECT WIDE
Completed Sub Area Name: Not reported
Completed Document Type: Preliminary Endangerment Assessment Workplan
Completed Date: 10/18/2000
Comments: Not reported

Completed Area Name: PROJECT WIDE
Completed Sub Area Name: Not reported
Completed Document Type: Community Profile
Completed Date: 08/22/2001
Comments: Public participation.

Completed Area Name: PROJECT WIDE
Completed Sub Area Name: Not reported
Completed Document Type: Other Report
Completed Date: 08/09/2001
Comments: Initial Study Report Only

Completed Area Name: PROJECT WIDE
Completed Sub Area Name: Not reported
Completed Document Type: Other Report
Completed Date: 04/29/2003
Comments: Tech Memo - Lead Assessment Report

Completed Area Name: PROJECT WIDE
Completed Sub Area Name: Not reported
Completed Document Type: Environmental Oversight Agreement
Completed Date: 02/10/2000
Comments: Not reported

Completed Area Name: PROJECT WIDE
Completed Sub Area Name: Not reported
Completed Document Type: Cost Recovery Closeout Memo
Completed Date: 05/17/2002
Comments: Not reported

Future Area Name: Not reported
Future Sub Area Name: Not reported
Future Document Type: Not reported
Future Due Date: Not reported
Schedule Area Name: Not reported

RAMONA NEW PC AKA BOWLING ALLEY (Continued) **S105628556**

Schedule Sub Area Name: Not reported
Schedule Document Type: Not reported
Schedule Due Date: Not reported
Schedule Revised Date: Not reported

SCH:

Facility ID: 19790003
Site Type: School Cleanup
Site Type Detail: School
Site Mgmt. Req.: NONE SPECIFIED
Acres: 3
National Priorities List: NO
Cleanup Oversight Agencies: SMBRP
Lead Agency: SMBRP
Lead Agency Description: DTSC - Site Cleanup Program
Project Manager: Not reported
Supervisor: Javier Hinojosa
Division Branch: Southern California Schools & Brownfields Outreach
Site Code: 304005
Assembly: 53
Senate: 24
Special Program Status: Not reported
Status: No Further Action
Status Date: 05/17/2002
Restricted Use: NO
Funding: School District
Latitude: 34.09078
Longitude: -118.3032
APN: NONE SPECIFIED
Past Use: RECREATION SERVICES
Potential COC: Cobalt, Cobalt, Chloroform, Dichlorodifluoromethane, Tetrachloroethylene (PCE, * Methylphenol, 1,2,4-Trimethylbenzene, Ethylbenzene, Xylenes, Toluene, 1,3,5-Trimethylbenzene, Chloromethane (methyl chloride, Molybdenum, Benzene
Confirmed COC: NONE SPECIFIED
Potential Description: SOIL
Alias Name: LOS ANGELES UNIFIED SCHOOL DISTRICT
Alias Type: Alternate Name
Alias Name: RAMONA NEW PC AKA BOWLING ALLEY
Alias Type: Alternate Name
Alias Name: RAMONA PRIMARY CENTER AKA LAUSD BELMONT
Alias Type: Alternate Name
Alias Name: 110033612776
Alias Type: EPA (FRS #)
Alias Name: 304005
Alias Type: Project Code (Site Code)
Alias Name: 19790003
Alias Type: Envirostor ID Number

Completed Info:
Completed Area Name: PROJECT WIDE
Completed Sub Area Name: Not reported
Completed Document Type: Preliminary Endangerment Assessment Report
Completed Date: 10/18/2001
Comments: Not reported

RAMONA NEW PC AKA BOWLING ALLEY (Continued) **S105628556**

Completed Area Name: PROJECT WIDE
Completed Sub Area Name: Not reported
Completed Document Type: Preliminary Endangerment Assessment Workplan
Completed Date: 10/18/2000
Comments: Not reported

Completed Area Name: PROJECT WIDE
Completed Sub Area Name: Not reported
Completed Document Type: Community Profile
Completed Date: 08/22/2001
Comments: Public participation.

Completed Area Name: PROJECT WIDE
Completed Sub Area Name: Not reported
Completed Document Type: Other Report
Completed Date: 08/09/2001
Comments: Initial Study Report Only

Completed Area Name: PROJECT WIDE
Completed Sub Area Name: Not reported
Completed Document Type: Other Report
Completed Date: 04/29/2003
Comments: Tech Memo - Lead Assessment Report

Completed Area Name: PROJECT WIDE
Completed Sub Area Name: Not reported
Completed Document Type: Environmental Oversight Agreement
Completed Date: 02/10/2000
Comments: Not reported

Completed Area Name: PROJECT WIDE
Completed Sub Area Name: Not reported
Completed Document Type: Cost Recovery Closeout Memo
Completed Date: 05/17/2002
Comments: Not reported

Future Area Name: Not reported
Future Sub Area Name: Not reported
Future Document Type: Not reported
Future Due Date: Not reported
Schedule Area Name: Not reported
Schedule Sub Area Name: Not reported
Schedule Document Type: Not reported
Schedule Due Date: Not reported
Schedule Revised Date: Not reported

76
WSW
1/2-1
0.613 mi.
3236 ft.

Relative:
Lower

Actual:
358 ft.

DELUXE LABORATORIES INC
1377 N. SERRANO AVENUE
HOLLYWOOD, CA 90027

Database(s): RCRA-LQG, CA ENVIROSTOR, CA CPS-SLIC, CA HIST UST, ICIS, FINDS, ECHO, CA EMI, CA HAZNET, CA HIST CORTESE, LA Co. Site Mitigation

EDR ID Number: 1000428979
EPA ID Number: CAD981450281

RCRA-LQG:

Date form received by agency:	02/22/2008
Facility name:	DELUXE LABORATORIES INC
Facility address:	1377 N. SERRANO AVENUE HOLLYWOOD, CA 90027
EPA ID:	CAD981450281
Contact:	LUKE CHEN
Contact address:	Not reported Not reported
Contact country:	US
Contact telephone:	323-960-8613
Contact email:	LUKE.CHEN@BYDELUXE.COM
EPA Region:	09
Land type:	Private
Classification:	Large Quantity Generator
Description:	Handler: generates 1,000 kg or more of hazardous waste during any calendar month; or generates more than 1 kg of acutely hazardous waste during any calendar month; or generates more than 100 kg of any residue or contaminated soil, waste or other debris resulting from the cleanup of a spill, into or on any land or water, of acutely hazardous waste during any calendar month; or generates 1 kg or less of acutely hazardous waste during any calendar month, and accumulates more than 1 kg of acutely hazardous waste at any time; or generates 100 kg or less of any residue or contaminated soil, waste or other debris resulting from the cleanup of a spill, into or on any land or water, of acutely hazardous waste during any calendar month, and accumulates more than 100 kg of that material at any time

Owner/Operator Summary:

Owner/operator name:	DELUXE LABORATORIES
Owner/operator address:	Not reported Not reported
Owner/operator country:	US
Owner/operator telephone:	Not reported
Owner/operator email:	Not reported
Owner/operator fax:	Not reported
Owner/operator extension:	Not reported
Legal status:	Private
Owner/Operator Type:	Operator
Owner/Op start date:	12/17/1990
Owner/Op end date:	Not reported

Owner/operator name:	DELUXE LABORATORIES
Owner/operator address:	1377 N. SERRANO AVENUE HOLLYWOOD, CA 90027
Owner/operator country:	US
Owner/operator telephone:	Not reported

DELUXE LABORATORIES INC (Continued) **1000428979**

Owner/operator email: Not reported
Owner/operator fax: Not reported
Owner/operator extension: Not reported
Legal status: Private
Owner/Operator Type: Owner
Owner/Op start date: 12/17/1990
Owner/Op end date: Not reported

Handler Activities Summary:
U.S. importer of hazardous waste: No
Mixed waste (haz. and radioactive): No
Recycler of hazardous waste: No
Transporter of hazardous waste: No
Treater, storer or disposer of HW: No
Underground injection activity: No
On-site burner exemption: No
Furnace exemption: No
Used oil fuel burner: No
Used oil processor: No
User oil refiner: No
Used oil fuel marketer to burner: No
Used oil Specification marketer: No
Used oil transfer facility: No
Used oil transporter: No

. Waste code: D039
. Waste name: TETRACHLOROETHYLENE

Historical Generators:
Date form received by agency: 02/16/2006
Site name: DELUXE LABORATORIES
Classification: Large Quantity Generator

. Waste code: 214
. Waste name: Unspecified solvent mixture

. Waste code: 541
. Waste name: Photochemicals / photo processing waste

. Waste code: D001
. Waste name: IGNITABLE HAZARDOUS WASTES ARE THOSE WASTES WHICH HAVE A FLASHPOINT OF LESS THAN 140 DEGREES FAHRENHEIT AS DETERMINED BY A PENSKY-MARTENS CLOSED CUP FLASH POINT TESTER. ANOTHER METHOD OF DETERMINING THE FLASH POINT OF A WASTE IS TO REVIEW THE MATERIAL SAFETY DATA SHEET, WHICH CAN BE OBTAINED FROM THE MANUFACTURER OR DISTRIBUTOR OF THE MATERIAL. LACQUER THINNER IS AN EXAMPLE OF A COMMONLY USED SOLVENT WHICH WOULD BE CONSIDERED AS IGNITABLE HAZARDOUS WASTE.

. Waste code: D011
. Waste name: SILVER

. Waste code: D039
. Waste name: TETRACHLOROETHYLENE

. Waste code: F001
. Waste name: THE FOLLOWING SPENT HALOGENATED SOLVENTS USED IN DEGREASING:

DELUXE LABORATORIES INC (Continued) **1000428979**

TETRACHLOROETHYLENE, TRICHLOROETHYLENE, METHYLENE CHLORIDE, 1,1,1-TRICHLOROETHANE, CARBON TETRACHLORIDE, AND CHLORINATED FLUOROCARBONS; ALL SPENT SOLVENT MIXTURES/BLENDS USED IN DEGREASING CONTAINING, BEFORE USE, A TOTAL OF TEN PERCENT OR MORE (BY VOLUME) OF ONE OR MORE OF THE ABOVE HALOGENATED SOLVENTS OR THOSE SOLVENTS LISTED IN F002, F004, AND F005, AND STILL BOTTOMS FROM THE RECOVERY OF THESE SPENT SOLVENTS AND SPENT SOLVENT MIXTURES.

. Waste code: F002
. Waste name: THE FOLLOWING SPENT HALOGENATED SOLVENTS: TETRACHLOROETHYLENE, METHYLENE CHLORIDE, TRICHLOROETHYLENE, 1,1,1-TRICHLOROETHANE, CHLOROBENZENE, 1,1,2-TRICHLORO-1,2,2-TRIFLUOROETHANE, ORTHO-DICHLOROBENZENE, TRICHLOROFLUOROMETHANE, AND 1,1,2-TRICHLOROETHANE; ALL SPENT SOLVENT MIXTURES/BLENDS CONTAINING, BEFORE USE, A TOTAL OF TEN PERCENT OR MORE (BY VOLUME) OF ONE OR MORE OF THE ABOVE HALOGENATED SOLVENTS OR THOSE LISTED IN F001, F004, OR F005, AND STILL BOTTOMS FROM THE RECOVERY OF THESE SPENT SOLVENTS AND SPENT SOLVENT MIXTURES.

. Waste code: F005
. Waste name: THE FOLLOWING SPENT NON-HALOGENATED SOLVENTS: TOLUENE, METHYL ETHYL KETONE, CARBON DISULFIDE, ISOBUTANOL, PYRIDINE, BENZENE, 2-ETHOXYETHANOL, AND 2-NITROPROPANE; ALL SPENT SOLVENT MIXTURES/BLENDS CONTAINING, BEFORE USE, A TOTAL OF TEN PERCENT OR MORE (BY VOLUME) OF ONE OR MORE OF THE ABOVE NON-HALOGENATED SOLVENTS OR THOSE SOLVENTS LISTED IN F001, F002, OR F004; AND STILL BOTTOMS FROM THE RECOVERY OF THESE SPENT SOLVENTS AND SPENT SOLVENT MIXTURES.

Date form received by agency: 02/18/2004
Site name: DELUXE LABORATORIES, INC.
Classification: Large Quantity Generator

. Waste code: D001
. Waste name: IGNITABLE HAZARDOUS WASTES ARE THOSE WASTES WHICH HAVE A FLASHPOINT OF LESS THAN 140 DEGREES FAHRENHEIT AS DETERMINED BY A PENSKY-MARTENS CLOSED CUP FLASH POINT TESTER. ANOTHER METHOD OF DETERMINING THE FLASH POINT OF A WASTE IS TO REVIEW THE MATERIAL SAFETY DATA SHEET, WHICH CAN BE OBTAINED FROM THE MANUFACTURER OR DISTRIBUTOR OF THE MATERIAL. LACQUER THINNER IS AN EXAMPLE OF A COMMONLY USED SOLVENT WHICH WOULD BE CONSIDERED AS IGNITABLE HAZARDOUS WASTE.

. Waste code: D002
. Waste name: A WASTE WHICH HAS A PH OF LESS THAN 2 OR GREATER THAN 12.5 IS CONSIDERED TO BE A CORROSIVE HAZARDOUS WASTE. SODIUM HYDROXIDE, A CAUSTIC SOLUTION WITH A HIGH PH, IS OFTEN USED BY INDUSTRIES TO CLEAN OR DEGREASE PARTS. HYDROCHLORIC ACID, A SOLUTION WITH A LOW PH, IS USED BY MANY INDUSTRIES TO CLEAN METAL PARTS PRIOR TO PAINTING. WHEN THESE CAUSTIC OR ACID SOLUTIONS BECOME CONTAMINATED AND MUST BE DISPOSED, THE WASTE WOULD BE A CORROSIVE HAZARDOUS WASTE.

. Waste code: D011
. Waste name: SILVER

. Waste code: D039
. Waste name: TETRACHLOROETHYLENE

. Waste code: F002

DELUXE LABORATORIES INC (Continued) **1000428979**

. Waste name: THE FOLLOWING SPENT HALOGENATED SOLVENTS: TETRACHLOROETHYLENE, METHYLENE CHLORIDE, TRICHLOROETHYLENE, 1,1,1-TRICHLOROETHANE, CHLOROBENZENE, 1,1,2-TRICHLORO-1,2,2-TRIFLUOROETHANE, ORTHO-DICHLOROBENZENE, TRICHLOROFLUOROMETHANE, AND 1,1,2-TRICHLOROETHANE; ALL SPENT SOLVENT MIXTURES/BLENDS CONTAINING, BEFORE USE, A TOTAL OF TEN PERCENT OR MORE (BY VOLUME) OF ONE OR MORE OF THE ABOVE HALOGENATED SOLVENTS OR THOSE LISTED IN F001, F004, OR F005, AND STILL BOTTOMS FROM THE RECOVERY OF THESE SPENT SOLVENTS AND SPENT SOLVENT MIXTURES.

. Waste code: F005
. Waste name: THE FOLLOWING SPENT NON-HALOGENATED SOLVENTS: TOLUENE, METHYL ETHYL KETONE, CARBON DISULFIDE, ISOBUTANOL, PYRIDINE, BENZENE, 2-ETHOXYETHANOL, AND 2-NITROPROPANE; ALL SPENT SOLVENT MIXTURES/BLENDS CONTAINING, BEFORE USE, A TOTAL OF TEN PERCENT OR MORE (BY VOLUME) OF ONE OR MORE OF THE ABOVE NON-HALOGENATED SOLVENTS OR THOSE SOLVENTS LISTED IN F001, F002, OR F004; AND STILL BOTTOMS FROM THE RECOVERY OF THESE SPENT SOLVENTS AND SPENT SOLVENT MIXTURES.

Date form received by agency: 02/27/2002
Site name: DELUXE LABORATORIES, INC.
Classification: Large Quantity Generator

. Waste code: 141
. Waste name: Off-specification, aged, or surplus inorganics

. Waste code: 211
. Waste name: Halogenated solvents (chloroform, methyl chloride, perchloroethylene, etc.)

. Waste code: 214
. Waste name: Unspecified solvent mixture

. Waste code: 352
. Waste name: Other organic solids

. Waste code: 541
. Waste name: Photochemicals / photo processing waste

. Waste code: 791
. Waste name: Liquids with pH < 2

. Waste code: D001
. Waste name: IGNITABLE HAZARDOUS WASTES ARE THOSE WASTES WHICH HAVE A FLASHPOINT OF LESS THAN 140 DEGREES FAHRENHEIT AS DETERMINED BY A PENSKY-MARTENS CLOSED CUP FLASH POINT TESTER. ANOTHER METHOD OF DETERMINING THE FLASH POINT OF A WASTE IS TO REVIEW THE MATERIAL SAFETY DATA SHEET, WHICH CAN BE OBTAINED FROM THE MANUFACTURER OR DISTRIBUTOR OF THE MATERIAL. LACQUER THINNER IS AN EXAMPLE OF A COMMONLY USED SOLVENT WHICH WOULD BE CONSIDERED AS IGNITABLE HAZARDOUS WASTE.

. Waste code: D002
. Waste name: A WASTE WHICH HAS A PH OF LESS THAN 2 OR GREATER THAN 12.5 IS CONSIDERED TO BE A CORROSIVE HAZARDOUS WASTE. SODIUM HYDROXIDE, A CAUSTIC SOLUTION WITH A HIGH PH, IS OFTEN USED BY INDUSTRIES TO CLEAN OR DEGREASE PARTS. HYDROCHLORIC ACID, A SOLUTION WITH A LOW PH, IS USED BY MANY INDUSTRIES TO CLEAN METAL PARTS PRIOR TO PAINTING. WHEN

DELUXE LABORATORIES INC (Continued) **1000428979**

THESE CAUSTIC OR ACID SOLUTIONS BECOME CONTAMINATED AND MUST BE DISPOSED, THE WASTE WOULD BE A CORROSIVE HAZARDOUS WASTE.

. Waste code: D011
. Waste name: SILVER

. Waste code: D039
. Waste name: TETRACHLOROETHYLENE

. Waste code: F001
. Waste name: THE FOLLOWING SPENT HALOGENATED SOLVENTS USED IN DEGREASING: TETRACHLOROETHYLENE, TRICHLOROETHYLENE, METHYLENE CHLORIDE, 1,1,1-TRICHLOROETHANE, CARBON TETRACHLORIDE, AND CHLORINATED FLUOROCARBONS; ALL SPENT SOLVENT MIXTURES/BLENDS USED IN DEGREASING CONTAINING, BEFORE USE, A TOTAL OF TEN PERCENT OR MORE (BY VOLUME) OF ONE OR MORE OF THE ABOVE HALOGENATED SOLVENTS OR THOSE SOLVENTS LISTED IN F002, F004, AND F005, AND STILL BOTTOMS FROM THE RECOVERY OF THESE SPENT SOLVENTS AND SPENT SOLVENT MIXTURES.

. Waste code: F002
. Waste name: THE FOLLOWING SPENT HALOGENATED SOLVENTS: TETRACHLOROETHYLENE, METHYLENE CHLORIDE, TRICHLOROETHYLENE, 1,1,1-TRICHLOROETHANE, CHLOROBENZENE, 1,1,2-TRICHLORO-1,2,2-TRIFLUOROETHANE, ORTHO-DICHLOROBENZENE, TRICHLOROFLUOROMETHANE, AND 1,1,2-TRICHLOROETHANE; ALL SPENT SOLVENT MIXTURES/BLENDS CONTAINING, BEFORE USE, A TOTAL OF TEN PERCENT OR MORE (BY VOLUME) OF ONE OR MORE OF THE ABOVE HALOGENATED SOLVENTS OR THOSE LISTED IN F001, F004, OR F005, AND STILL BOTTOMS FROM THE RECOVERY OF THESE SPENT SOLVENTS AND SPENT SOLVENT MIXTURES.

. Waste code: F005
. Waste name: THE FOLLOWING SPENT NON-HALOGENATED SOLVENTS: TOLUENE, METHYL ETHYL KETONE, CARBON DISULFIDE, ISOBUTANOL, PYRIDINE, BENZENE, 2-ETHOXYETHANOL, AND 2-NITROPROPANE; ALL SPENT SOLVENT MIXTURES/BLENDS CONTAINING, BEFORE USE, A TOTAL OF TEN PERCENT OR MORE (BY VOLUME) OF ONE OR MORE OF THE ABOVE NON-HALOGENATED SOLVENTS OR THOSE SOLVENTS LISTED IN F001, F002, OR F004; AND STILL BOTTOMS FROM THE RECOVERY OF THESE SPENT SOLVENTS AND SPENT SOLVENT MIXTURES.

. Waste code: P012
. Waste name: ARSENIC OXIDE AS2O3

Date form received by agency: 10/12/2000
Site name: DELUXE LABORATORIES, INC.
Classification: Large Quantity Generator

Date form received by agency: 03/16/1999
Site name: DELUXE LABORATORIES
Classification: Large Quantity Generator

Date form received by agency: 09/01/1996
Site name: DELUXE LABORATORIES, INC
Classification: Large Quantity Generator

Date form received by agency: 12/29/1995
Site name: DELUXE LABRATORIES
Classification: Large Quantity Generator

DELUXE LABORATORIES INC (Continued) **1000428979**

Date form received by agency: 03/14/1994
Site name: DELUXE LABORATORIES
Classification: Large Quantity Generator

Date form received by agency: 01/31/1992
Site name: DELUXE LABORATORIES, INC
Classification: Large Quantity Generator

Date form received by agency: 04/10/1990
Site name: DELUXE LAB
Classification: Large Quantity Generator

Date form received by agency: 03/10/1986
Site name: DELUXE LABORATORIES, INC
Classification: Large Quantity Generator

Facility Has Received Notices of Violations:
Regulation violated: Not reported
Area of violation: Generators - General
Date violation determined: 02/05/2009
Date achieved compliance: 02/05/2009
Violation lead agency: State
Enforcement action: WRITTEN INFORMAL
Enforcement action date: 02/05/2009
Enf. disposition status: Not reported
Enf. disp. status date: Not reported
Enforcement lead agency: State
Proposed penalty amount: Not reported
Final penalty amount: Not reported
Paid penalty amount: Not reported

Evaluation Action Summary:
Evaluation date: 06/26/2015
Evaluation: COMPLIANCE EVALUATION INSPECTION ON-SITE
Area of violation: Not reported
Date achieved compliance: Not reported
Evaluation lead agency: State

Evaluation date: 02/05/2009
Evaluation: COMPLIANCE EVALUATION INSPECTION ON-SITE
Area of violation: Generators - General
Date achieved compliance: 02/05/2009
Evaluation lead agency: State

ENVIROSTOR:
Facility ID: 60001863
Status: Refer: 1248 Local Agency
Status Date: 05/09/2014
Site Code: 301604
Site Type: Evaluation
Site Type Detailed: Evaluation
Acres: 5
NPL: NO
Regulatory Agencies: SMBRP, LOS ANGELES COUNTY
Lead Agency: LOS ANGELES COUNTY
Program Manager: Manjul Bose
Supervisor: Javier Hinojosa

DELUXE LABORATORIES INC (Continued) **1000428979**

Division Branch: Cleanup Chatsworth
Assembly: 43
Senate: 24
Special Program: Not reported
Restricted Use: NO
Site Mgmt Req: NONE SPECIFIED
Funding: EPA Grant
Latitude: 34.09578
Longitude: -118.3087
APN: 5544-032-013, 5544-032-016, 5544032013, 5544032016
Past Use: PHOTOGRAPHIC PROCESSING
Potential COC: Under Investigation Tetrachloroethylene (PCE
Confirmed COC: NONE SPECIFIED
Potential Description: AQUI, IA, SOIL, SV, UE, WELL
Alias Name: 5544-032-013
Alias Type: APN
Alias Name: 5544-032-016
Alias Type: APN
Alias Name: 5544032013
Alias Type: APN
Alias Name: 5544032016
Alias Type: APN
Alias Name: CAN000909568
Alias Type: CERCLIS ID
Alias Name: SLT43206204
Alias Type: GeoTracker Global ID
Alias Name: 301604
Alias Type: Project Code (Site Code)
Alias Name: 60001863
Alias Type: Envirostor ID Number

Completed Info:
Completed Area Name: PROJECT WIDE
Completed Sub Area Name: Not reported
Completed Document Type: PA/SI Site Screening
Completed Date: 09/12/2013
Comments: Not reported

Completed Area Name: PROJECT WIDE
Completed Sub Area Name: Not reported
Completed Document Type: Correspondence
Completed Date: 04/01/2014
Comments: Correspondence Received.

Completed Area Name: PROJECT WIDE
Completed Sub Area Name: Not reported
Completed Document Type: Correspondence
Completed Date: 05/08/2014
Comments: SB 1248

Completed Area Name: PROJECT WIDE
Completed Sub Area Name: Not reported
Completed Document Type: Correspondence
Completed Date: 05/08/2014
Comments: Transfer of site to LACOFD

Future Area Name: Not reported
Future Sub Area Name: Not reported

DELUXE LABORATORIES INC (Continued) **1000428979**

Future Document Type: Not reported
Future Due Date: Not reported
Schedule Area Name: Not reported
Schedule Sub Area Name: Not reported
Schedule Document Type: Not reported
Schedule Due Date: Not reported
Schedule Revised Date: Not reported

CPS-SLIC:
Region: STATE
Facility Status: **Open - Inactive**
Status Date: 01/01/1965
Global Id: SLT43206204
Lead Agency: LA CNTY FIRE DEPT. (BILLING AND UST)
Lead Agency Case Number: Not reported
Latitude: 34.09553
Longitude: -118.308012
Case Type: Cleanup Program Site
Case Worker: Not reported
Local Agency: Not reported
RB Case Number: Not reported
File Location: Not reported
Potential Media Affected: Not reported
Potential Contaminants of Concern: Not reported
Site History: Not reported

Click here to access the California GeoTracker records for this facility:

HIST UST:
File Number: 00028E07
URL: http://geotracker.waterboards.ca.gov/ustpdfs/pdf/00028E07.pdf
Region: STATE
Facility ID: 00000067647
Facility Type: Other
Other Type: MOTION PICTURE PROCE
Contact Name: RICHARD GRENIER
Telephone: 2134626171
Owner Name: TWENTIETH CENTURY FOX FILM COR
Owner Address: 10201 W. PICO BLVD.
Owner City,St,Zip: LOS ANGELES, CA 90035
Total Tanks: 0001

Tank Num: 001
Container Num: ONE
Year Installed: 1973
Tank Capacity: 00020000
Tank Used for: WASTE
Type of Fuel: 4
Container Construction Thickness: /16 2
Leak Detection: Stock Inventor

Click here for Geo Tracker PDF:

ICIS:
Enforcement Action ID: CASCAA0000060370094000095
FRS ID: 110000784009

DELUXE LABORATORIES INC (Continued) **1000428979**

Action Name:	DELUXE LABORATORIES INC 060370094000095
Facility Name:	DELUXE LABORATORIES INC
Facility Address:	1377 N SERRANO AVE HOLLYWOOD, CA 90027
Enforcement Action Type:	Administrative Order
Facility County:	LOS ANGELES
Program System Acronym:	AIR
Enforcement Action Forum Desc:	Administrative - Formal
EA Type Code:	SCAAAO
Facility SIC Code:	7819
Federal Facility ID:	Not reported
Latitude in Decimal Degrees:	34.0965
Longitude in Decimal Degrees:	-118.30703
Permit Type Desc:	Not reported
Program System Acronym:	CASCA0000603700940
Facility NAICS Code:	512199
Tribal Land Code:	Not reported

Enforcement Action ID:	CASCAA00000603700940000094
FRS ID:	110000784009
Action Name:	DELUXE LABORATORIES INC 060370094000094
Facility Name:	DELUXE LABORATORIES INC
Facility Address:	1377 N SERRANO AVE HOLLYWOOD, CA 90027
Enforcement Action Type:	Notice of Violation
Facility County:	LOS ANGELES
Program System Acronym:	AIR
Enforcement Action Forum Desc:	Administrative - Informal
EA Type Code:	NOV
Facility SIC Code:	7819
Federal Facility ID:	Not reported
Latitude in Decimal Degrees:	34.0965
Longitude in Decimal Degrees:	-118.30703
Permit Type Desc:	Not reported
Program System Acronym:	CASCA0000603700940
Facility NAICS Code:	512199
Tribal Land Code:	Not reported

Enforcement Action ID:	CASCAA00000603700940000075
FRS ID:	110000784009
Action Name:	DELUXE LABORATORIES INC 060370094000075
Facility Name:	DELUXE LABORATORIES INC
Facility Address:	1377 N SERRANO AVE HOLLYWOOD, CA 90027
Enforcement Action Type:	Administrative Order
Facility County:	LOS ANGELES
Program System Acronym:	AIR
Enforcement Action Forum Desc:	Administrative - Formal
EA Type Code:	SCAAAO
Facility SIC Code:	7819
Federal Facility ID:	Not reported
Latitude in Decimal Degrees:	34.0965
Longitude in Decimal Degrees:	-118.30703
Permit Type Desc:	Not reported
Program System Acronym:	CASCA0000603700940
Facility NAICS Code:	512199
Tribal Land Code:	Not reported

DELUXE LABORATORIES INC (Continued) **1000428979**

Enforcement Action ID: CASCAA0000060370094000074
FRS ID: 110000784009
Action Name: DELUXE LABORATORIES INC 060370094000074
Facility Name: DELUXE LABORATORIES INC
Facility Address: 1377 N SERRANO AVE
HOLLYWOOD, CA 90027
Enforcement Action Type: Notice of Violation
Facility County: LOS ANGELES
Program System Acronym: AIR
Enforcement Action Forum Desc: Administrative - Informal
EA Type Code: NOV
Facility SIC Code: 7819
Federal Facility ID: Not reported
Latitude in Decimal Degrees: 34.0965
Longitude in Decimal Degrees: -118.30703
Permit Type Desc: Not reported
Program System Acronym: CASCA0000603700940
Facility NAICS Code: 512199
Tribal Land Code: Not reported

Enforcement Action ID: CASCAA0000060370094000065
FRS ID: 110000784009
Action Name: DELUXE LABORATORIES INC 060370094000065
Facility Name: DELUXE LABORATORIES INC
Facility Address: 1377 N SERRANO AVE
HOLLYWOOD, CA 90027
Enforcement Action Type: Administrative Order
Facility County: LOS ANGELES
Program System Acronym: AIR
Enforcement Action Forum Desc: Administrative - Formal
EA Type Code: SCAAAO
Facility SIC Code: 7819
Federal Facility ID: Not reported
Latitude in Decimal Degrees: 34.0965
Longitude in Decimal Degrees: -118.30703
Permit Type Desc: Not reported
Program System Acronym: CASCA0000603700940
Facility NAICS Code: 512199
Tribal Land Code: Not reported

Enforcement Action ID: CASCAA0000060370094000064
FRS ID: 110000784009
Action Name: DELUXE LABORATORIES INC 060370094000064
Facility Name: DELUXE LABORATORIES INC
Facility Address: 1377 N SERRANO AVE
HOLLYWOOD, CA 90027
Enforcement Action Type: Notice of Violation
Facility County: LOS ANGELES
Program System Acronym: AIR
Enforcement Action Forum Desc: Administrative - Informal
EA Type Code: NOV
Facility SIC Code: 7819
Federal Facility ID: Not reported
Latitude in Decimal Degrees: 34.0965
Longitude in Decimal Degrees: -118.30703
Permit Type Desc: Not reported
Program System Acronym: CASCA0000603700940

DELUXE LABORATORIES INC (Continued) **1000428979**

Facility NAICS Code: 512199
Tribal Land Code: Not reported

Enforcement Action ID: CASCAA0000060370094000058
FRS ID: 110000784009
Action Name: DELUXE LABORATORIES INC 060370094000058
Facility Name: DELUXE LABORATORIES INC
Facility Address: 1377 N SERRANO AVE
HOLLYWOOD, CA 90027
Enforcement Action Type: Administrative Order
Facility County: LOS ANGELES
Program System Acronym: AIR
Enforcement Action Forum Desc: Administrative - Formal
EA Type Code: SCAAAO
Facility SIC Code: 7819
Federal Facility ID: Not reported
Latitude in Decimal Degrees: 34.0965
Longitude in Decimal Degrees: -118.30703
Permit Type Desc: Not reported
Program System Acronym: CASCA0000603700940
Facility NAICS Code: 512199
Tribal Land Code: Not reported

Enforcement Action ID: CASCAA0000060370094000057
FRS ID: 110000784009
Action Name: DELUXE LABORATORIES INC 060370094000057
Facility Name: DELUXE LABORATORIES INC
Facility Address: 1377 N SERRANO AVE
HOLLYWOOD, CA 90027
Enforcement Action Type: Notice of Violation
Facility County: LOS ANGELES
Program System Acronym: AIR
Enforcement Action Forum Desc: Administrative - Informal
EA Type Code: NOV
Facility SIC Code: 7819
Federal Facility ID: Not reported
Latitude in Decimal Degrees: 34.0965
Longitude in Decimal Degrees: -118.30703
Permit Type Desc: Not reported
Program System Acronym: CASCA0000603700940
Facility NAICS Code: 512199
Tribal Land Code: Not reported

Enforcement Action ID: CASCAA0000060370094000036
FRS ID: 110000784009
Action Name: DELUXE LABORATORIES INC 060370094000036
Facility Name: DELUXE LABORATORIES INC
Facility Address: 1377 N SERRANO AVE
HOLLYWOOD, CA 90027
Enforcement Action Type: Administrative Order
Facility County: LOS ANGELES
Program System Acronym: AIR
Enforcement Action Forum Desc: Administrative - Formal
EA Type Code: SCAAAO
Facility SIC Code: 7819
Federal Facility ID: Not reported
Latitude in Decimal Degrees: 34.0965

DELUXE LABORATORIES INC (Continued) **1000428979**

Longitude in Decimal Degrees:	-118.30703
Permit Type Desc:	Not reported
Program System Acronym:	CASCA0000603700940
Facility NAICS Code:	512199
Tribal Land Code:	Not reported
Enforcement Action ID:	CASCAA0000060370094000035
FRS ID:	110000784009
Action Name:	DELUXE LABORATORIES INC 060370094000035
Facility Name:	DELUXE LABORATORIES INC
Facility Address:	1377 N SERRANO AVE HOLLYWOOD, CA 90027
Enforcement Action Type:	Notice of Violation
Facility County:	LOS ANGELES
Program System Acronym:	AIR
Enforcement Action Forum Desc:	Administrative - Informal
EA Type Code:	NOV
Facility SIC Code:	7819
Federal Facility ID:	Not reported
Latitude in Decimal Degrees:	34.0965
Longitude in Decimal Degrees:	-118.30703
Permit Type Desc:	Not reported
Program System Acronym:	CASCA0000603700940
Facility NAICS Code:	512199
Tribal Land Code:	Not reported

FINDS:

Registry ID: 110000784009

Environmental Interest/Information System

AFS (Aerometric Information Retrieval System (AIRS) Facility Subsystem) replaces the former Compliance Data System (CDS), the National Emission Data System (NEDS), and the Storage and Retrieval of Aerometric Data (SAROAD). AIRS is the national repository for information concerning airborne pollution in the United States. AFS is used to track emissions and compliance data from industrial plants. AFS data are utilized by states to prepare State Implementation Plans to comply with regulatory programs and by EPA as an input for the estimation of total national emissions. AFS is undergoing a major redesign to support facility operating permits required under Title V of the Clean Air Act.

California Hazardous Waste Tracking System - Datamart (HWTS-DATAMART) provides California with information on hazardous waste shipments for generators, transporters, and treatment, storage, and disposal facilities.

RCRAInfo is a national information system that supports the Resource Conservation and Recovery Act (RCRA) program through the tracking of events and activities related to facilities that generate, transport, and treat, store, or dispose of hazardous waste. RCRAInfo allows RCRA program staff to track the notification, permit, compliance, and corrective action activities required under RCRA.

HAZARDOUS AIR POLLUTANT MAJOR

DELUXE LABORATORIES INC (Continued) **1000428979**

HAZARDOUS WASTE BIENNIAL REPORTER

STATE MASTER

AIR MINOR

Click this hyperlink while viewing on your computer to access additional FINDS: detail in the EDR Site Report.

ECHO:

Envid:	1000428979
Registry ID:	110000784009
DFR URL:	http://echo.epa.gov/detailed-facility-report?fid=110000784009

EMI:

Year:	1987
County Code:	19
Air Basin:	SC
Facility ID:	9668
Air District Name:	SC
SIC Code:	7819
Air District Name:	SOUTH COAST AQMD
Community Health Air Pollution Info System:	Not reported
Consolidated Emission Reporting Rule:	Not reported
Total Organic Hydrocarbon Gases Tons/Yr:	154
Reactive Organic Gases Tons/Yr:	4
Carbon Monoxide Emissions Tons/Yr:	1
NOX - Oxides of Nitrogen Tons/Yr:	2
SOX - Oxides of Sulphur Tons/Yr:	0
Particulate Matter Tons/Yr:	0
Part. Matter 10 Micrometers and Smllr Tons/Yr:	0

Year:	1990
County Code:	19
Air Basin:	SC
Facility ID:	9668
Air District Name:	SC
SIC Code:	7819
Air District Name:	SOUTH COAST AQMD
Community Health Air Pollution Info System:	Not reported
Consolidated Emission Reporting Rule:	Not reported
Total Organic Hydrocarbon Gases Tons/Yr:	211
Reactive Organic Gases Tons/Yr:	2
Carbon Monoxide Emissions Tons/Yr:	1
NOX - Oxides of Nitrogen Tons/Yr:	3
SOX - Oxides of Sulphur Tons/Yr:	0
Particulate Matter Tons/Yr:	0
Part. Matter 10 Micrometers and Smllr Tons/Yr:	0

Year:	1993
County Code:	19
Air Basin:	SC
Facility ID:	9668
Air District Name:	SC
SIC Code:	7819

DELUXE LABORATORIES INC (Continued) **1000428979**

Air District Name:	SOUTH COAST AQMD
Community Health Air Pollution Info System:	Not reported
Consolidated Emission Reporting Rule:	Not reported
Total Organic Hydrocarbon Gases Tons/Yr:	182
Reactive Organic Gases Tons/Yr:	2
Carbon Monoxide Emissions Tons/Yr:	1
NOX - Oxides of Nitrogen Tons/Yr:	2
SOX - Oxides of Sulphur Tons/Yr:	0
Particulate Matter Tons/Yr:	0
Part. Matter 10 Micrometers and Smllr Tons/Yr:	0

Year:	1995
County Code:	19
Air Basin:	SC
Facility ID:	9668
Air District Name:	SC
SIC Code:	7819
Air District Name:	SOUTH COAST AQMD
Community Health Air Pollution Info System:	Not reported
Consolidated Emission Reporting Rule:	Not reported
Total Organic Hydrocarbon Gases Tons/Yr:	182
Reactive Organic Gases Tons/Yr:	2
Carbon Monoxide Emissions Tons/Yr:	1
NOX - Oxides of Nitrogen Tons/Yr:	2
SOX - Oxides of Sulphur Tons/Yr:	0
Particulate Matter Tons/Yr:	0
Part. Matter 10 Micrometers and Smllr Tons/Yr:	0

Year:	1996
County Code:	19
Air Basin:	SC
Facility ID:	9668
Air District Name:	SC
SIC Code:	7819
Air District Name:	SOUTH COAST AQMD
Community Health Air Pollution Info System:	Not reported
Consolidated Emission Reporting Rule:	Not reported
Total Organic Hydrocarbon Gases Tons/Yr:	95
Reactive Organic Gases Tons/Yr:	8
Carbon Monoxide Emissions Tons/Yr:	1
NOX - Oxides of Nitrogen Tons/Yr:	4
SOX - Oxides of Sulphur Tons/Yr:	0
Particulate Matter Tons/Yr:	0
Part. Matter 10 Micrometers and Smllr Tons/Yr:	0

Year:	1997
County Code:	19
Air Basin:	SC
Facility ID:	9668
Air District Name:	SC
SIC Code:	7819
Air District Name:	SOUTH COAST AQMD
Community Health Air Pollution Info System:	Not reported
Consolidated Emission Reporting Rule:	Not reported
Total Organic Hydrocarbon Gases Tons/Yr:	63
Reactive Organic Gases Tons/Yr:	9
Carbon Monoxide Emissions Tons/Yr:	1

DELUXE LABORATORIES INC (Continued) **1000428979**

NOX - Oxides of Nitrogen Tons/Yr:	2
SOX - Oxides of Sulphur Tons/Yr:	0
Particulate Matter Tons/Yr:	0
Part. Matter 10 Micrometers and Smllr Tons/Yr:	0

Year:	1998
County Code:	19
Air Basin:	SC
Facility ID:	9668
Air District Name:	SC
SIC Code:	7819
Air District Name:	SOUTH COAST AQMD
Community Health Air Pollution Info System:	Not reported
Consolidated Emission Reporting Rule:	Not reported
Total Organic Hydrocarbon Gases Tons/Yr:	62
Reactive Organic Gases Tons/Yr:	8
Carbon Monoxide Emissions Tons/Yr:	1
NOX - Oxides of Nitrogen Tons/Yr:	2
SOX - Oxides of Sulphur Tons/Yr:	0
Particulate Matter Tons/Yr:	0
Part. Matter 10 Micrometers and Smllr Tons/Yr:	0

Year:	1999
County Code:	19
Air Basin:	SC
Facility ID:	9668
Air District Name:	SC
SIC Code:	7819
Air District Name:	SOUTH COAST AQMD
Community Health Air Pollution Info System:	Not reported
Consolidated Emission Reporting Rule:	Not reported
Total Organic Hydrocarbon Gases Tons/Yr:	63
Reactive Organic Gases Tons/Yr:	9
Carbon Monoxide Emissions Tons/Yr:	1
NOX - Oxides of Nitrogen Tons/Yr:	2
SOX - Oxides of Sulphur Tons/Yr:	0
Particulate Matter Tons/Yr:	0
Part. Matter 10 Micrometers and Smllr Tons/Yr:	0

Year:	2000
County Code:	19
Air Basin:	SC
Facility ID:	9668
Air District Name:	SC
SIC Code:	7819
Air District Name:	SOUTH COAST AQMD
Community Health Air Pollution Info System:	Not reported
Consolidated Emission Reporting Rule:	Not reported
Total Organic Hydrocarbon Gases Tons/Yr:	63
Reactive Organic Gases Tons/Yr:	9
Carbon Monoxide Emissions Tons/Yr:	1
NOX - Oxides of Nitrogen Tons/Yr:	2
SOX - Oxides of Sulphur Tons/Yr:	0
Particulate Matter Tons/Yr:	0
Part. Matter 10 Micrometers and Smllr Tons/Yr:	0

Year:	2001

DELUXE LABORATORIES INC (Continued) **1000428979**

County Code:	19
Air Basin:	SC
Facility ID:	9668
Air District Name:	SC
SIC Code:	7819
Air District Name:	SOUTH COAST AQMD
Community Health Air Pollution Info System:	Y
Consolidated Emission Reporting Rule:	Not reported
Total Organic Hydrocarbon Gases Tons/Yr:	9
Reactive Organic Gases Tons/Yr:	6
Carbon Monoxide Emissions Tons/Yr:	2
NOX - Oxides of Nitrogen Tons/Yr:	2
SOX - Oxides of Sulphur Tons/Yr:	0
Particulate Matter Tons/Yr:	0
Part. Matter 10 Micrometers and Smllr Tons/Yr:	0

Year:	2002
County Code:	19
Air Basin:	SC
Facility ID:	9668
Air District Name:	SC
SIC Code:	7819
Air District Name:	SOUTH COAST AQMD
Community Health Air Pollution Info System:	Not reported
Consolidated Emission Reporting Rule:	Not reported
Total Organic Hydrocarbon Gases Tons/Yr:	21
Reactive Organic Gases Tons/Yr:	8
Carbon Monoxide Emissions Tons/Yr:	2
NOX - Oxides of Nitrogen Tons/Yr:	2
SOX - Oxides of Sulphur Tons/Yr:	0
Particulate Matter Tons/Yr:	0
Part. Matter 10 Micrometers and Smllr Tons/Yr:	0

Year:	2003
County Code:	19
Air Basin:	SC
Facility ID:	9668
Air District Name:	SC
SIC Code:	7819
Air District Name:	SOUTH COAST AQMD
Community Health Air Pollution Info System:	Not reported
Consolidated Emission Reporting Rule:	Not reported
Total Organic Hydrocarbon Gases Tons/Yr:	21
Reactive Organic Gases Tons/Yr:	8
Carbon Monoxide Emissions Tons/Yr:	2
NOX - Oxides of Nitrogen Tons/Yr:	2
SOX - Oxides of Sulphur Tons/Yr:	0
Particulate Matter Tons/Yr:	0
Part. Matter 10 Micrometers and Smllr Tons/Yr:	0

Year:	2004
County Code:	19
Air Basin:	SC
Facility ID:	9668
Air District Name:	SC
SIC Code:	7819
Air District Name:	SOUTH COAST AQMD

DELUXE LABORATORIES INC (Continued) **1000428979**

Community Health Air Pollution Info System:	Y
Consolidated Emission Reporting Rule:	Not reported
Total Organic Hydrocarbon Gases Tons/Yr:	20.6291689
Reactive Organic Gases Tons/Yr:	8.26
Carbon Monoxide Emissions Tons/Yr:	1.67056
NOX - Oxides of Nitrogen Tons/Yr:	1.99224
SOX - Oxides of Sulphur Tons/Yr:	0.012705
Particulate Matter Tons/Yr:	0.151049
Part. Matter 10 Micrometers and Smllr Tons/Yr:	0.15

Year:	2005
County Code:	19
Air Basin:	SC
Facility ID:	9668
Air District Name:	SC
SIC Code:	7819
Air District Name:	SOUTH COAST AQMD
Community Health Air Pollution Info System:	Not reported
Consolidated Emission Reporting Rule:	Not reported
Total Organic Hydrocarbon Gases Tons/Yr:	12.80892
Reactive Organic Gases Tons/Yr:	5.148081802
Carbon Monoxide Emissions Tons/Yr:	1.73027
NOX - Oxides of Nitrogen Tons/Yr:	2.06108
SOX - Oxides of Sulphur Tons/Yr:	.01269
Particulate Matter Tons/Yr:	.15602
Part. Matter 10 Micrometers and Smllr Tons/Yr:	.15602

Year:	2006
County Code:	19
Air Basin:	SC
Facility ID:	9668
Air District Name:	SC
SIC Code:	7819
Air District Name:	SOUTH COAST AQMD
Community Health Air Pollution Info System:	Not reported
Consolidated Emission Reporting Rule:	Not reported
Total Organic Hydrocarbon Gases Tons/Yr:	31.93056721482485848
Reactive Organic Gases Tons/Yr:	13.978
Carbon Monoxide Emissions Tons/Yr:	1.862
NOX - Oxides of Nitrogen Tons/Yr:	2.217
SOX - Oxides of Sulphur Tons/Yr:	.013
Particulate Matter Tons/Yr:	.168
Part. Matter 10 Micrometers and Smllr Tons/Yr:	.168

Year:	2007
County Code:	19
Air Basin:	SC
Facility ID:	9668
Air District Name:	SC
SIC Code:	7819
Air District Name:	SOUTH COAST AQMD
Community Health Air Pollution Info System:	Not reported
Consolidated Emission Reporting Rule:	Not reported
Total Organic Hydrocarbon Gases Tons/Yr:	31.93056721482485848
Reactive Organic Gases Tons/Yr:	13.978
Carbon Monoxide Emissions Tons/Yr:	1.862
NOX - Oxides of Nitrogen Tons/Yr:	2.217

DELUXE LABORATORIES INC (Continued) **1000428979**

SOX - Oxides of Sulphur Tons/Yr:	.013
Particulate Matter Tons/Yr:	.168
Part. Matter 10 Micrometers and Smllr Tons/Yr:	.168

Year:	2008
County Code:	19
Air Basin:	SC
Facility ID:	9668
Air District Name:	SC
SIC Code:	7819
Air District Name:	SOUTH COAST AQMD
Community Health Air Pollution Info System:	Not reported
Consolidated Emission Reporting Rule:	Not reported
Total Organic Hydrocarbon Gases Tons/Yr:	11.81395764097906600
Reactive Organic Gases Tons/Yr:	4.73189286217087794 2
Carbon Monoxide Emissions Tons/Yr:	1.9
NOX - Oxides of Nitrogen Tons/Yr:	2.26
SOX - Oxides of Sulphur Tons/Yr:	.01
Particulate Matter Tons/Yr:	2.65
Part. Matter 10 Micrometers and Smllr Tons/Yr:	1.906

Year:	2009
County Code:	19
Air Basin:	SC
Facility ID:	9668
Air District Name:	SC
SIC Code:	7819
Air District Name:	SOUTH COAST AQMD
Community Health Air Pollution Info System:	Not reported
Consolidated Emission Reporting Rule:	Not reported
Total Organic Hydrocarbon Gases Tons/Yr:	2.0032785037725098
Reactive Organic Gases Tons/Yr:	0.80355200000000004
Carbon Monoxide Emissions Tons/Yr:	1.76
NOX - Oxides of Nitrogen Tons/Yr:	2.1299999999999999
SOX - Oxides of Sulphur Tons/Yr:	1.0212000000000001E-2
Particulate Matter Tons/Yr:	3.0526499999999999
Part. Matter 10 Micrometers and Smllr Tons/Yr:	2.1826500000000002

Year:	2010
County Code:	19
Air Basin:	SC
Facility ID:	9668
Air District Name:	SC
SIC Code:	7819
Air District Name:	SOUTH COAST AQMD
Community Health Air Pollution Info System:	Not reported
Consolidated Emission Reporting Rule:	Not reported
Total Organic Hydrocarbon Gases Tons/Yr:	1.8579135618271101
Reactive Organic Gases Tons/Yr:	0.74402999999999997
Carbon Monoxide Emissions Tons/Yr:	1.7987500000000001
NOX - Oxides of Nitrogen Tons/Yr:	2.1877499999999999
SOX - Oxides of Sulphur Tons/Yr:	0.01302
Particulate Matter Tons/Yr:	2.9736799999999999
Part. Matter 10 Micrometers and Smllr Tons/Yr:	2.1310790000000002

Year:	2011
County Code:	19

DELUXE LABORATORIES INC (Continued) **1000428979**

Air Basin:	SC
Facility ID:	9668
Air District Name:	SC
SIC Code:	7819
Air District Name:	SOUTH COAST AQMD
Community Health Air Pollution Info System:	Not reported
Consolidated Emission Reporting Rule:	Not reported
Total Organic Hydrocarbon Gases Tons/Yr:	0.94681702984
Reactive Organic Gases Tons/Yr:	0.3848
Carbon Monoxide Emissions Tons/Yr:	1.764
NOX - Oxides of Nitrogen Tons/Yr:	2.1
SOX - Oxides of Sulphur Tons/Yr:	0.0126
Particulate Matter Tons/Yr:	4.52864
Part. Matter 10 Micrometers and Smllr Tons/Yr:	3.217928

Year:	2012
County Code:	19
Air Basin:	SC
Facility ID:	9668
Air District Name:	SC
SIC Code:	7819
Air District Name:	SOUTH COAST AQMD
Community Health Air Pollution Info System:	Not reported
Consolidated Emission Reporting Rule:	Not reported
Total Organic Hydrocarbon Gases Tons/Yr:	1.1746819162
Reactive Organic Gases Tons/Yr:	0.47723
Carbon Monoxide Emissions Tons/Yr:	2.13696
NOX - Oxides of Nitrogen Tons/Yr:	2.544
SOX - Oxides of Sulphur Tons/Yr:	0.01526
Particulate Matter Tons/Yr:	4.56238
Part. Matter 10 Micrometers and Smllr Tons/Yr:	3.251668

Year:	2013
County Code:	19
Air Basin:	SC
Facility ID:	9668
Air District Name:	SC
SIC Code:	7819
Air District Name:	SOUTH COAST AQMD
Community Health Air Pollution Info System:	Not reported
Consolidated Emission Reporting Rule:	Not reported
Total Organic Hydrocarbon Gases Tons/Yr:	0.57130619375
Reactive Organic Gases Tons/Yr:	0.23391
Carbon Monoxide Emissions Tons/Yr:	1.56492
NOX - Oxides of Nitrogen Tons/Yr:	1.863
SOX - Oxides of Sulphur Tons/Yr:	0.01117
Particulate Matter Tons/Yr:	4.51062
Part. Matter 10 Micrometers and Smllr Tons/Yr:	3.199908

Year:	2014
County Code:	19
Air Basin:	SC
Facility ID:	9668
Air District Name:	SC
SIC Code:	7819
Air District Name:	SOUTH COAST AQMD
Community Health Air Pollution Info System:	Not reported

DELUXE LABORATORIES INC (Continued) **1000428979**

Consolidated Emission Reporting Rule:	Not reported
Total Organic Hydrocarbon Gases Tons/Yr:	0.058181818182
Reactive Organic Gases Tons/Yr:	0.0256
Carbon Monoxide Emissions Tons/Yr:	0.39102
NOX - Oxides of Nitrogen Tons/Yr:	0.4655
SOX - Oxides of Sulphur Tons/Yr:	0.00279
Particulate Matter Tons/Yr:	1.82858
Part. Matter 10 Micrometers and Smllr Tons/Yr:	1.29062

HAZNET:

envid:	1000428979
Year:	2015
GEPAID:	CAC002801303
Contact:	RICHARD BROWN
Telephone:	3239608492
Mailing Name:	Not reported
Mailing Address:	2400 W EMPIRE AVE
Mailing City,St,Zip:	BURBANK, CA 915043331
Gen County:	Los Angeles
TSD EPA ID:	CAT080013352
TSD County:	Los Angeles
Waste Category:	Unspecified aqueous solution
Disposal Method:	Other Recovery Of Reclamation For Reuse Including Acid Regeneration, Organics Recovery Ect
Tons:	2.1
Cat Decode:	Not reported
Method Decode:	Not reported
Facility County:	Los Angeles

HIST CORTESE:

Region:	CORTESE
Facility County Code:	19
Reg By:	LTNKA
Reg Id:	3121

LA Co. Site Mitigation:

Facility ID:	Not reported
Status:	Not reported
Site ID:	SD0000568
Jurisdiction:	Not reported
Case ID:	RO0001566
Abated:	Yes
Assigned To:	Michael Bravo
Entered Date:	Not reported
Abated Date:	09/08/2015

77
WNW
1/2-1
0.688 mi.
3630 ft.

QUANTITY PHOTO'S, INC. **CA ENVIROSTOR** **S105722738**
5432 HOLLYWOOD BOULEVARD **N/A**
HOLLYWOOD, CA 90027

Relative: Higher

Actual: 394 ft.

ENVIROSTOR:

Facility ID:	71003286
Status:	Refer: Other Agency
Status Date:	Not reported

QUANTITY PHOTO'S, INC. (Continued) **S105722738**

Site Code: Not reported
Site Type: Tiered Permit
Site Type Detailed: Tiered Permit
Acres: Not reported
NPL: NO
Regulatory Agencies: NONE SPECIFIED
Lead Agency: NONE SPECIFIED
Program Manager: Not reported
Supervisor: Not reported
Division Branch: Cleanup Chatsworth
Assembly: 43
Senate: 24
Special Program: Not reported
Restricted Use: NO
Site Mgmt Req: NONE SPECIFIED
Funding: Not reported
Latitude: 34.10172
Longitude: -118.3082
APN: NONE SPECIFIED
Past Use: NONE SPECIFIED
Potential COC: NONE SPECIFIED
Confirmed COC: NONE SPECIFIED
Potential Description: NONE SPECIFIED
Alias Name: CAL000077190
Alias Type: EPA Identification Number
Alias Name: 71003286
Alias Type: Envirostor ID Number

Completed Info:
Completed Area Name: Not reported
Completed Sub Area Name: Not reported
Completed Document Type: Not reported
Completed Date: Not reported
Comments: Not reported

Future Area Name: Not reported
Future Sub Area Name: Not reported
Future Document Type: Not reported
Future Due Date: Not reported
Schedule Area Name: Not reported
Schedule Sub Area Name: Not reported
Schedule Document Type: Not reported
Schedule Due Date: Not reported
Schedule Revised Date: Not reported

78
WSW
1/2-1
0.714 mi.
3769 ft.

CENTRAL REGION MIDDLE SCHOOL #5
FOUNTAIN AVENUE/SERRANO AVENUE
LOS ANGELES, CA 90029

CA ENVIROSTOR **S107736109**
CA SCH **N/A**

Relative:
Lower

Actual:
346 ft.

ENVIROSTOR:
Facility ID: 60000058
Status: Inactive - Action Required
Status Date: 01/18/2006
Site Code: 304488
Site Type: School Cleanup
Site Type Detailed: School

CENTRAL REGION MIDDLE SCHOOL #5 (Continued) **S107736109**

Acres:	4.64
NPL:	NO
Regulatory Agencies:	SMBRP
Lead Agency:	SMBRP
Program Manager:	Not reported
Supervisor:	Javier Hinojosa
Division Branch:	Southern California Schools & Brownfields Outreach
Assembly:	43
Senate:	24
Special Program:	Not reported
Restricted Use:	NO
Site Mgmt Req:	NONE SPECIFIED
Funding:	School District
Latitude:	34.09454
Longitude:	-118.3084
APN:	5537-002-005, 5537-002-015-022, 5537-002-025-026, 5537-005-00, 5537-005-001-002, 5537002005
Past Use:	RESIDENTIAL AREA
Potential COC:	Benzene Lead Methyl tertbutyl ether (MTBE Polychlorinated biphenyls (PCBs Tetrachloroethylene (PCE
Confirmed COC:	NONE SPECIFIED
Potential Description:	IA, SOIL, SV
Alias Name:	LAUSD-PRPSD CENTRAL REGION MID SCL #5
Alias Type:	Alternate Name
Alias Name:	5537-002-005
Alias Type:	APN
Alias Name:	5537-002-015-022
Alias Type:	APN
Alias Name:	5537-002-025-026
Alias Type:	APN
Alias Name:	5537-005-00
Alias Type:	APN
Alias Name:	5537-005-001-002
Alias Type:	APN
Alias Name:	5537002005
Alias Type:	APN
Alias Name:	110033619421
Alias Type:	EPA (FRS #)
Alias Name:	304488
Alias Type:	Project Code (Site Code)
Alias Name:	60000058
Alias Type:	Envirostor ID Number

Completed Info:

Completed Area Name:	PROJECT WIDE
Completed Sub Area Name:	Not reported
Completed Document Type:	Environmental Oversight Agreement
Completed Date:	02/10/2000
Comments:	Not reported
Completed Area Name:	PROJECT WIDE
Completed Sub Area Name:	Not reported
Completed Document Type:	Preliminary Endangerment Assessment Report
Completed Date:	01/18/2006
Comments:	DTSC issued Further Action determination for a Supplemental Site Investigation to address soil gas from off-site migration and lead from Lead-Based Paint. District considering dropping project.

CENTRAL REGION MIDDLE SCHOOL #5 (Continued) **S107736109**

Completed Area Name:	PROJECT WIDE
Completed Sub Area Name:	Not reported
Completed Document Type:	Preliminary Endangerment Assessment Workplan
Completed Date:	03/15/2005
Comments:	Concurrence with SOW.
Future Area Name:	Not reported
Future Sub Area Name:	Not reported
Future Document Type:	Not reported
Future Due Date:	Not reported
Schedule Area Name:	Not reported
Schedule Sub Area Name:	Not reported
Schedule Document Type:	Not reported
Schedule Due Date:	Not reported
Schedule Revised Date:	Not reported

SCH:

Facility ID:	60000058
Site Type:	School Cleanup
Site Type Detail:	School
Site Mgmt. Req.:	NONE SPECIFIED
Acres:	4.64
National Priorities List:	NO
Cleanup Oversight Agencies:	SMBRP
Lead Agency:	SMBRP
Lead Agency Description:	DTSC - Site Cleanup Program
Project Manager:	Not reported
Supervisor:	Javier Hinojosa
Division Branch:	Southern California Schools & Brownfields Outreach
Site Code:	304488
Assembly:	43
Senate:	24
Special Program Status:	Not reported
Status:	Inactive - Action Required
Status Date:	01/18/2006
Restricted Use:	NO
Funding:	School District
Latitude:	34.09454
Longitude:	-118.3084
APN:	5537-002-005, 5537-002-015-022, 5537-002-025-026, 5537-005-00, 5537-005-001-002, 5537002005
Past Use:	RESIDENTIAL AREA
Potential COC:	Benzene, Lead, Methyl tertbutyl ether (MTBE, Polychlorinated biphenyls (PCBs, Tetrachloroethylene (PCE
Confirmed COC:	NONE SPECIFIED
Potential Description:	IA, SOIL, SV
Alias Name:	LAUSD-PRPSD CENTRAL REGION MID SCL #5
Alias Type:	Alternate Name
Alias Name:	5537-002-005
Alias Type:	APN
Alias Name:	5537-002-015-022
Alias Type:	APN
Alias Name:	5537-002-025-026
Alias Type:	APN
Alias Name:	5537-005-00
Alias Type:	APN

CENTRAL REGION MIDDLE SCHOOL #5 (Continued) **S107736109**

Alias Name: 5537-005-001-002
Alias Type: APN
Alias Name: 5537002005
Alias Type: APN
Alias Name: 110033619421
Alias Type: EPA (FRS #)
Alias Name: 304488
Alias Type: Project Code (Site Code)
Alias Name: 60000058
Alias Type: Envirostor ID Number

Completed Info:
Completed Area Name: PROJECT WIDE
Completed Sub Area Name: Not reported
Completed Document Type: Environmental Oversight Agreement
Completed Date: 02/10/2000
Comments: Not reported

Completed Area Name: PROJECT WIDE
Completed Sub Area Name: Not reported
Completed Document Type: Preliminary Endangerment Assessment Report
Completed Date: 01/18/2006
Comments: DTSC issued Further Action determination for a Supplemental Site Investigation to address soil gas from off-site migration and lead from Lead-Based Paint. District considering dropping project.

Completed Area Name: PROJECT WIDE
Completed Sub Area Name: Not reported
Completed Document Type: Preliminary Endangerment Assessment Workplan
Completed Date: 03/15/2005
Comments: Concurrence with SOW.

Future Area Name: Not reported
Future Sub Area Name: Not reported
Future Document Type: Not reported
Future Due Date: Not reported
Schedule Area Name: Not reported
Schedule Sub Area Name: Not reported
Schedule Document Type: Not reported
Schedule Due Date: Not reported
Schedule Revised Date: Not reported

P79 **RAMONA PRIMARY SITE NO. 2** **CA ENVIROSTOR** **S107737126**
SSW **KINGSLEY DRIVE/ROMAINE AVENUE/ARDMORE AVE** **CA SCH** **N/A**
1/2-1 **LOS ANGELES, CA 90029**
0.748 mi.
3947 ft. **Site 1 of 2 in cluster P**

Relative:
Lower

Actual:
322 ft.

ENVIROSTOR:
Facility ID: 19880045
Status: Inactive - Withdrawn
Status Date: 02/10/2000
Site Code: 404040
Site Type: School Investigation
Site Type Detailed: School
Acres: 1.5
NPL: NO
Regulatory Agencies: SMBRP

RAMONA PRIMARY SITE NO. 2 (Continued) **S107737126**

Lead Agency: SMBRP
Program Manager: Not reported
Supervisor: Mark Malinowski
Division Branch: Southern California Schools & Brownfields Outreach
Assembly: 43
Senate: 24
Special Program: Not reported
Restricted Use: NO
Site Mgmt Req: NONE SPECIFIED
Funding: School District
Latitude: 34.08844
Longitude: -118.3023
APN: NONE SPECIFIED
Past Use: RESIDENTIAL AREA
Potential COC: NONE SPECIFIED
Confirmed COC: NONE SPECIFIED
Potential Description: NONE SPECIFIED
Alias Name: LA USD-RAMONA PRIMARY SITE #2/VCA
Alias Type: Alternate Name
Alias Name: LAUSD
Alias Type: Alternate Name
Alias Name: LAUSD-RAMONA PRIMARY SITE #2/CDE
Alias Type: Alternate Name
Alias Name: RAMONA PRIMARY SITE #2
Alias Type: Alternate Name
Alias Name: 304099
Alias Type: Project Code (Site Code)
Alias Name: 404040
Alias Type: Project Code (Site Code)
Alias Name: 19880045
Alias Type: Envirostor ID Number

Completed Info:
Completed Area Name: PROJECT WIDE
Completed Sub Area Name: Not reported
Completed Document Type: Environmental Oversight Agreement
Completed Date: 02/10/2000
Comments: Not reported

Completed Area Name: PROJECT WIDE
Completed Sub Area Name: Not reported
Completed Document Type: Phase 1
Completed Date: 02/11/2000
Comments: Not reported

Future Area Name: Not reported
Future Sub Area Name: Not reported
Future Document Type: Not reported
Future Due Date: Not reported
Schedule Area Name: Not reported
Schedule Sub Area Name: Not reported
Schedule Document Type: Not reported
Schedule Due Date: Not reported
Schedule Revised Date: Not reported

SCH:

RAMONA PRIMARY SITE NO. 2 (Continued) **S107737126**

Facility ID:	19880045
Site Type:	School Investigation
Site Type Detail:	School
Site Mgmt. Req.:	NONE SPECIFIED
Acres:	1.5
National Priorities List:	NO
Cleanup Oversight Agencies:	SMBRP
Lead Agency:	SMBRP
Lead Agency Description:	DTSC - Site Cleanup Program
Project Manager:	Not reported
Supervisor:	Mark Malinowski
Division Branch:	Southern California Schools & Brownfields Outreach
Site Code:	404040
Assembly:	43
Senate:	24
Special Program Status:	Not reported
Status:	Inactive - Withdrawn
Status Date:	02/10/2000
Restricted Use:	NO
Funding:	School District
Latitude:	34.08844
Longitude:	-118.3023
APN:	NONE SPECIFIED
Past Use:	RESIDENTIAL AREA
Potential COC:	NONE SPECIFIED
Confirmed COC:	NONE SPECIFIED
Potential Description:	NONE SPECIFIED
Alias Name:	LA USD-RAMONA PRIMARY SITE #2/VCA
Alias Type:	Alternate Name
Alias Name:	LAUSD
Alias Type:	Alternate Name
Alias Name:	LAUSD-RAMONA PRIMARY SITE #2/CDE
Alias Type:	Alternate Name
Alias Name:	RAMONA PRIMARY SITE #2
Alias Type:	Alternate Name
Alias Name:	304099
Alias Type:	Project Code (Site Code)
Alias Name:	404040
Alias Type:	Project Code (Site Code)
Alias Name:	19880045
Alias Type:	Envirostor ID Number

Completed Info:

Completed Area Name:	PROJECT WIDE
Completed Sub Area Name:	Not reported
Completed Document Type:	Environmental Oversight Agreement
Completed Date:	02/10/2000
Comments:	Not reported
Completed Area Name:	PROJECT WIDE
Completed Sub Area Name:	Not reported
Completed Document Type:	Phase 1
Completed Date:	02/11/2000
Comments:	Not reported
Future Area Name:	Not reported
Future Sub Area Name:	Not reported
Future Document Type:	Not reported

RAMONA PRIMARY SITE NO. 2 (Continued) **S107737126**

Future Due Date:	Not reported
Schedule Area Name:	Not reported
Schedule Sub Area Name:	Not reported
Schedule Document Type:	Not reported
Schedule Due Date:	Not reported
Schedule Revised Date:	Not reported

P80 **BELMONT/HOLLYWOOD NO. 2** **CA ENVIROSTOR S107735907**
SSW **HARVARD BOULEVARD/ROMAINE STREET/KINGSLEY DRIVE** **CA SCH N/A**
1/2-1 **LOS ANGELES, CA 90029**
0.768 mi.
4055 ft. **Site 2 of 2 in cluster P**

Relative:
Lower

Actual:
321 ft.

ENVIROSTOR:

Facility ID:	19880048
Status:	Inactive - Needs Evaluation
Status Date:	02/11/2000
Site Code:	304134
Site Type:	School Investigation
Site Type Detailed:	School
Acres:	1.6
NPL:	NO
Regulatory Agencies:	SMBRP
Lead Agency:	SMBRP
Program Manager:	Not reported
Supervisor:	Shahir Haddad
Division Branch:	Southern California Schools & Brownfields Outreach
Assembly:	43
Senate:	24
Special Program:	Not reported
Restricted Use:	NO
Site Mgmt Req:	NONE SPECIFIED
Funding:	School District
Latitude:	34.08844
Longitude:	-118.3031
APN:	NONE SPECIFIED
Past Use:	RESIDENTIAL AREA
Potential COC:	NONE SPECIFIED
Confirmed COC:	NONE SPECIFIED
Potential Description:	NONE SPECIFIED
Alias Name:	BELMONT/HOLLYWOOD #2
Alias Type:	Alternate Name
Alias Name:	LAUSD
Alias Type:	Alternate Name
Alias Name:	LAUSD-BELMONT/HOLLYWOOD #2/CDE
Alias Type:	Alternate Name
Alias Name:	LAUSD-BELMONT/HOLLYWOOD #2/VCA
Alias Type:	Alternate Name
Alias Name:	304045
Alias Type:	Project Code (Site Code)
Alias Name:	304134
Alias Type:	Project Code (Site Code)
Alias Name:	19880048
Alias Type:	Envirostor ID Number

Completed Info:

Completed Area Name:	PROJECT WIDE
Completed Sub Area Name:	Not reported

BELMONT/HOLLYWOOD NO. 2 (Continued) **S107735907**

Completed Document Type: Environmental Oversight Agreement
Completed Date: 02/10/2000
Comments: Not reported

Completed Area Name: PROJECT WIDE
Completed Sub Area Name: Not reported
Completed Document Type: Cost Recovery Closeout Memo
Completed Date: 08/20/2002
Comments: Not reported

Completed Area Name: PROJECT WIDE
Completed Sub Area Name: Not reported
Completed Document Type: Cost Recovery Closeout Memo
Completed Date: 04/22/2003
Comments: Not reported

Completed Area Name: PROJECT WIDE
Completed Sub Area Name: Not reported
Completed Document Type: Phase 1
Completed Date: 02/11/2000
Comments: Not reported

Future Area Name: Not reported
Future Sub Area Name: Not reported
Future Document Type: Not reported
Future Due Date: Not reported
Schedule Area Name: Not reported
Schedule Sub Area Name: Not reported
Schedule Document Type: Not reported
Schedule Due Date: Not reported
Schedule Revised Date: Not reported

SCH:

Facility ID: 19880048
Site Type: School Investigation
Site Type Detail: School
Site Mgmt. Req.: NONE SPECIFIED
Acres: 1.6
National Priorities List: NO
Cleanup Oversight Agencies: SMBRP
Lead Agency: SMBRP
Lead Agency Description: DTSC - Site Cleanup Program
Project Manager: Not reported
Supervisor: Shahir Haddad
Division Branch: Southern California Schools & Brownfields Outreach
Site Code: 304134
Assembly: 43
Senate: 24
Special Program Status: Not reported
Status: Inactive - Needs Evaluation
Status Date: 02/11/2000
Restricted Use: NO
Funding: School District
Latitude: 34.08844
Longitude: -118.3031
APN: NONE SPECIFIED

BELMONT/HOLLYWOOD NO. 2 (Continued) **S107735907**

Past Use:	RESIDENTIAL AREA
Potential COC:	NONE SPECIFIED
Confirmed COC:	NONE SPECIFIED
Potential Description:	NONE SPECIFIED
Alias Name:	BELMONT/HOLLYWOOD #2
Alias Type:	Alternate Name
Alias Name:	LAUSD
Alias Type:	Alternate Name
Alias Name:	LAUSD-BELMONT/HOLLYWOOD #2/CDE
Alias Type:	Alternate Name
Alias Name:	LAUSD-BELMONT/HOLLYWOOD #2/VCA
Alias Type:	Alternate Name
Alias Name:	304045
Alias Type:	Project Code (Site Code)
Alias Name:	304134
Alias Type:	Project Code (Site Code)
Alias Name:	19880048
Alias Type:	Envirostor ID Number

Completed Info:

Completed Area Name:	PROJECT WIDE
Completed Sub Area Name:	Not reported
Completed Document Type:	Environmental Oversight Agreement
Completed Date:	02/10/2000
Comments:	Not reported
Completed Area Name:	PROJECT WIDE
Completed Sub Area Name:	Not reported
Completed Document Type:	Cost Recovery Closeout Memo
Completed Date:	08/20/2002
Comments:	Not reported
Completed Area Name:	PROJECT WIDE
Completed Sub Area Name:	Not reported
Completed Document Type:	Cost Recovery Closeout Memo
Completed Date:	04/22/2003
Comments:	Not reported
Completed Area Name:	PROJECT WIDE
Completed Sub Area Name:	Not reported
Completed Document Type:	Phase 1
Completed Date:	02/11/2000
Comments:	Not reported
Future Area Name:	Not reported
Future Sub Area Name:	Not reported
Future Document Type:	Not reported
Future Due Date:	Not reported
Schedule Area Name:	Not reported
Schedule Sub Area Name:	Not reported
Schedule Document Type:	Not reported
Schedule Due Date:	Not reported
Schedule Revised Date:	Not reported

81
SSW
1/2-1
0.876 mi.
4623 ft.

BELMONT/HOLLYWOOD NO. 5
LEMON GROVE AVENUE/KINGSLEY DRIVE
LOS ANGELES, CA 90029

CA ENVIROSTOR **S107735910**
CA SCH **N/A**

Relative:
Lower

Actual:
317 ft.

ENVIROSTOR:

Facility ID:	19880050
Status:	Inactive - Needs Evaluation
Status Date:	02/11/2000
Site Code:	304137
Site Type:	School Investigation
Site Type Detailed:	School
Acres:	0.8
NPL:	NO
Regulatory Agencies:	SMBRP
Lead Agency:	SMBRP
Program Manager:	Not reported
Supervisor:	Shahir Haddad
Division Branch:	Southern California Schools & Brownfields Outreach
Assembly:	43
Senate:	24
Special Program:	Not reported
Restricted Use:	NO
Site Mgmt Req:	NONE SPECIFIED
Funding:	School District
Latitude:	34.08627
Longitude:	-118.3016
APN:	NONE SPECIFIED
Past Use:	RESIDENTIAL AREA
Potential COC:	NONE SPECIFIED
Confirmed COC:	NONE SPECIFIED
Potential Description:	NONE SPECIFIED
Alias Name:	BELMONT/HOLLYWOOD #5
Alias Type:	Alternate Name
Alias Name:	LAUSD
Alias Type:	Alternate Name
Alias Name:	LAUSD-BELMONT/HOLLYWOOD #5/CDE
Alias Type:	Alternate Name
Alias Name:	LAUSD-BELMONT/HOLLYWOOD #5/VCA
Alias Type:	Alternate Name
Alias Name:	304048
Alias Type:	Project Code (Site Code)
Alias Name:	304137
Alias Type:	Project Code (Site Code)
Alias Name:	19880050
Alias Type:	Envirostor ID Number

Completed Info:

Completed Area Name:	PROJECT WIDE
Completed Sub Area Name:	Not reported
Completed Document Type:	Cost Recovery Closeout Memo
Completed Date:	04/22/2003
Comments:	Not reported
Completed Area Name:	PROJECT WIDE
Completed Sub Area Name:	Not reported
Completed Document Type:	Cost Recovery Closeout Memo
Completed Date:	08/20/2002
Comments:	Not reported

BELMONT/HOLLYWOOD NO. 5 (Continued) **S107735910**

Completed Area Name:	PROJECT WIDE
Completed Sub Area Name:	Not reported
Completed Document Type:	Phase 1
Completed Date:	02/11/2000
Comments:	Not reported
Future Area Name:	Not reported
Future Sub Area Name:	Not reported
Future Document Type:	Not reported
Future Due Date:	Not reported
Schedule Area Name:	Not reported
Schedule Sub Area Name:	Not reported
Schedule Document Type:	Not reported
Schedule Due Date:	Not reported
Schedule Revised Date:	Not reported

SCH:

Facility ID:	19880050
Site Type:	School Investigation
Site Type Detail:	School
Site Mgmt. Req.:	NONE SPECIFIED
Acres:	0.8
National Priorities List:	NO
Cleanup Oversight Agencies:	SMBRP
Lead Agency:	SMBRP
Lead Agency Description:	DTSC - Site Cleanup Program
Project Manager:	Not reported
Supervisor:	Shahir Haddad
Division Branch:	Southern California Schools & Brownfields Outreach
Site Code:	304137
Assembly:	43
Senate:	24
Special Program Status:	Not reported
Status:	Inactive - Needs Evaluation
Status Date:	02/11/2000
Restricted Use:	NO
Funding:	School District
Latitude:	34.08627
Longitude:	-118.3016
APN:	NONE SPECIFIED
Past Use:	RESIDENTIAL AREA
Potential COC:	NONE SPECIFIED
Confirmed COC:	NONE SPECIFIED
Potential Description:	NONE SPECIFIED
Alias Name:	BELMONT/HOLLYWOOD #5
Alias Type:	Alternate Name
Alias Name:	LAUSD
Alias Type:	Alternate Name
Alias Name:	LAUSD-BELMONT/HOLLYWOOD #5/CDE
Alias Type:	Alternate Name
Alias Name:	LAUSD-BELMONT/HOLLYWOOD #5/VCA
Alias Type:	Alternate Name
Alias Name:	304048
Alias Type:	Project Code (Site Code)
Alias Name:	304137
Alias Type:	Project Code (Site Code)

BELMONT/HOLLYWOOD NO. 5 (Continued) **S107735910**

Alias Name: 19880050
Alias Type: Envirostor ID Number

Completed Info:
Completed Area Name: PROJECT WIDE
Completed Sub Area Name: Not reported
Completed Document Type: Cost Recovery Closeout Memo
Completed Date: 04/22/2003
Comments: Not reported

Completed Area Name: PROJECT WIDE
Completed Sub Area Name: Not reported
Completed Document Type: Cost Recovery Closeout Memo
Completed Date: 08/20/2002
Comments: Not reported

Completed Area Name: PROJECT WIDE
Completed Sub Area Name: Not reported
Completed Document Type: Phase 1
Completed Date: 02/11/2000
Comments: Not reported

Future Area Name: Not reported
Future Sub Area Name: Not reported
Future Document Type: Not reported
Future Due Date: Not reported
Schedule Area Name: Not reported
Schedule Sub Area Name: Not reported
Schedule Document Type: Not reported
Schedule Due Date: Not reported
Schedule Revised Date: Not reported

Q82 **RAMONA PRIMARY SITE NO. 3** **CA ENVIROSTOR** **S107737127**
SW **OXFORD AVENUE/ROMAINE AVENUE/SERRANO AVE** **CA SCH** **N/A**
1/2-1 **LOS ANGELES, CA 90029**
0.891 mi.
4706 ft. **Site 1 of 2 in cluster Q**

Relative:
Lower

Actual:
319 ft.

ENVIROSTOR:
Facility ID: 19880046
Status: Inactive - Withdrawn
Status Date: 02/10/2000
Site Code: 404041
Site Type: School Investigation
Site Type Detailed: School
Acres: 1.5
NPL: NO
Regulatory Agencies: SMBRP
Lead Agency: SMBRP
Program Manager: Not reported
Supervisor: Mark Malinowski
Division Branch: Southern California Schools & Brownfields Outreach
Assembly: 53
Senate: 24
Special Program: Not reported
Restricted Use: NO
Site Mgmt Req: NONE SPECIFIED
Funding: School District

RAMONA PRIMARY SITE NO. 3 (Continued) **S107737127**

Latitude: 34.08845
Longitude: -118.3069
APN: NONE SPECIFIED
Past Use: RESIDENTIAL AREA
Potential COC: NONE SPECIFIED
Confirmed COC: NONE SPECIFIED
Potential Description: NONE SPECIFIED
Alias Name: LA USD-RAMONA PRIMARY SITE #3/VCA
Alias Type: Alternate Name
Alias Name: LAUSD
Alias Type: Alternate Name
Alias Name: LAUSD-RAMONA PRIMARY SITE #3/CDE
Alias Type: Alternate Name
Alias Name: RAMONA PRIMARY SITE #3
Alias Type: Alternate Name
Alias Name: 304100
Alias Type: Project Code (Site Code)
Alias Name: 404041
Alias Type: Project Code (Site Code)
Alias Name: 19880046
Alias Type: Envirostor ID Number

Completed Info:
Completed Area Name: PROJECT WIDE
Completed Sub Area Name: Not reported
Completed Document Type: Environmental Oversight Agreement
Completed Date: 02/10/2000
Comments: Not reported

Completed Area Name: PROJECT WIDE
Completed Sub Area Name: Not reported
Completed Document Type: Phase 1
Completed Date: 02/11/2000
Comments: Not reported

Completed Area Name: PROJECT WIDE
Completed Sub Area Name: Not reported
Completed Document Type: Cost Recovery Closeout Memo
Completed Date: 01/13/2015
Comments: Not reported

Future Area Name: Not reported
Future Sub Area Name: Not reported
Future Document Type: Not reported
Future Due Date: Not reported
Schedule Area Name: Not reported
Schedule Sub Area Name: Not reported
Schedule Document Type: Not reported
Schedule Due Date: Not reported
Schedule Revised Date: Not reported

SCH:

Facility ID: 19880046
Site Type: School Investigation
Site Type Detail: School
Site Mgmt. Req.: NONE SPECIFIED

RAMONA PRIMARY SITE NO. 3 (Continued) **S107737127**

Acres:	1.5
National Priorities List:	NO
Cleanup Oversight Agencies:	SMBRP
Lead Agency:	SMBRP
Lead Agency Description:	DTSC - Site Cleanup Program
Project Manager:	Not reported
Supervisor:	Mark Malinowski
Division Branch:	Southern California Schools & Brownfields Outreach
Site Code:	404041
Assembly:	53
Senate:	24
Special Program Status:	Not reported
Status:	Inactive - Withdrawn
Status Date:	02/10/2000
Restricted Use:	NO
Funding:	School District
Latitude:	34.08845
Longitude:	-118.3069
APN:	NONE SPECIFIED
Past Use:	RESIDENTIAL AREA
Potential COC:	NONE SPECIFIED
Confirmed COC:	NONE SPECIFIED
Potential Description:	NONE SPECIFIED
Alias Name:	LA USD-RAMONA PRIMARY SITE #3/VCA
Alias Type:	Alternate Name
Alias Name:	LAUSD
Alias Type:	Alternate Name
Alias Name:	LAUSD-RAMONA PRIMARY SITE #3/CDE
Alias Type:	Alternate Name
Alias Name:	RAMONA PRIMARY SITE #3
Alias Type:	Alternate Name
Alias Name:	304100
Alias Type:	Project Code (Site Code)
Alias Name:	404041
Alias Type:	Project Code (Site Code)
Alias Name:	19880046
Alias Type:	Envirostor ID Number

Completed Info:

Completed Area Name:	PROJECT WIDE
Completed Sub Area Name:	Not reported
Completed Document Type:	Environmental Oversight Agreement
Completed Date:	02/10/2000
Comments:	Not reported
Completed Area Name:	PROJECT WIDE
Completed Sub Area Name:	Not reported
Completed Document Type:	Phase 1
Completed Date:	02/11/2000
Comments:	Not reported
Completed Area Name:	PROJECT WIDE
Completed Sub Area Name:	Not reported
Completed Document Type:	Cost Recovery Closeout Memo
Completed Date:	01/13/2015
Comments:	Not reported
Future Area Name:	Not reported

RAMONA PRIMARY SITE NO. 3 (Continued) **S107737127**

Future Sub Area Name:	Not reported
Future Document Type:	Not reported
Future Due Date:	Not reported
Schedule Area Name:	Not reported
Schedule Sub Area Name:	Not reported
Schedule Document Type:	Not reported
Schedule Due Date:	Not reported
Schedule Revised Date:	Not reported

Q83 **RAMONA PRIMARY SITE NO. 6** **CA ENVIROSTOR S107737128**
SW **OXFORD AVENUE/ROMAINE AVENUE/SERRANO AVE** **CA SCH N/A**
1/2-1 **LOS ANGELES, CA 90029**
0.891 mi.
4706 ft. **Site 2 of 2 in cluster Q**

Relative:
Lower

Actual:
319 ft.

ENVIROSTOR:

Facility ID:	19880070
Status:	Inactive - Withdrawn
Status Date:	02/20/2013
Site Code:	304119
Site Type:	School Investigation
Site Type Detailed:	School
Acres:	1.58
NPL:	NO
Regulatory Agencies:	SMBRP
Lead Agency:	SMBRP
Program Manager:	Not reported
Supervisor:	Javier Hinojosa
Division Branch:	Southern California Schools & Brownfields Outreach
Assembly:	53
Senate:	24
Special Program:	Not reported
Restricted Use:	NO
Site Mgmt Req:	NONE SPECIFIED
Funding:	School District
Latitude:	34.08845
Longitude:	-118.3069
APN:	NONE SPECIFIED
Past Use:	RESIDENTIAL AREA
Potential COC:	Under Investigation
Confirmed COC:	NONE SPECIFIED
Potential Description:	SOIL
Alias Name:	LAUSD-RAMONA PRIMARY #6/CDE
Alias Type:	Alternate Name
Alias Name:	LAUSD-RAMONA PRIMARY #6/VCA
Alias Type:	Alternate Name
Alias Name:	LOS ANGELES UNIFIED SCHOOL DISTRICT
Alias Type:	Alternate Name
Alias Name:	RAMONA PRIMARY SITE #6
Alias Type:	Alternate Name
Alias Name:	304069
Alias Type:	Project Code (Site Code)
Alias Name:	304119
Alias Type:	Project Code (Site Code)
Alias Name:	19880070
Alias Type:	Envirostor ID Number

Completed Info:

RAMONA PRIMARY SITE NO. 6 (Continued) **S107737128**

Completed Area Name:	PROJECT WIDE
Completed Sub Area Name:	Not reported
Completed Document Type:	Environmental Oversight Agreement
Completed Date:	02/10/2000
Comments:	Not reported

Completed Area Name:	PROJECT WIDE
Completed Sub Area Name:	Not reported
Completed Document Type:	Cost Recovery Closeout Memo
Completed Date:	08/20/2002
Comments:	Confirmed with Los Angeles Unified School District the project was dropped.

Completed Area Name:	PROJECT WIDE
Completed Sub Area Name:	Not reported
Completed Document Type:	Phase 1
Completed Date:	02/11/2000
Comments:	Not reported

Future Area Name:	Not reported
Future Sub Area Name:	Not reported
Future Document Type:	Not reported
Future Due Date:	Not reported
Schedule Area Name:	Not reported
Schedule Sub Area Name:	Not reported
Schedule Document Type:	Not reported
Schedule Due Date:	Not reported
Schedule Revised Date:	Not reported

SCH:

Facility ID:	19880070
Site Type:	School Investigation
Site Type Detail:	School
Site Mgmt. Req.:	NONE SPECIFIED
Acres:	1.58
National Priorities List:	NO
Cleanup Oversight Agencies:	SMBRP
Lead Agency:	SMBRP
Lead Agency Description:	DTSC - Site Cleanup Program
Project Manager:	Not reported
Supervisor:	Javier Hinojosa
Division Branch:	Southern California Schools & Brownfields Outreach
Site Code:	304119
Assembly:	53
Senate:	24
Special Program Status:	Not reported
Status:	Inactive - Withdrawn
Status Date:	02/20/2013
Restricted Use:	NO
Funding:	School District
Latitude:	34.08845
Longitude:	-118.3069
APN:	NONE SPECIFIED
Past Use:	RESIDENTIAL AREA
Potential COC:	Under Investigation
Confirmed COC:	NONE SPECIFIED

RAMONA PRIMARY SITE NO. 6 (Continued) **S107737128**

Potential Description:	SOIL
Alias Name:	LAUSD-RAMONA PRIMARY #6/CDE
Alias Type:	Alternate Name
Alias Name:	LAUSD-RAMONA PRIMARY #6/VCA
Alias Type:	Alternate Name
Alias Name:	LOS ANGELES UNIFIED SCHOOL DISTRICT
Alias Type:	Alternate Name
Alias Name:	RAMONA PRIMARY SITE #6
Alias Type:	Alternate Name
Alias Name:	304069
Alias Type:	Project Code (Site Code)
Alias Name:	304119
Alias Type:	Project Code (Site Code)
Alias Name:	19880070
Alias Type:	Envirostor ID Number

Completed Info:

Completed Area Name:	PROJECT WIDE
Completed Sub Area Name:	Not reported
Completed Document Type:	Environmental Oversight Agreement
Completed Date:	02/10/2000
Comments:	Not reported
Completed Area Name:	PROJECT WIDE
Completed Sub Area Name:	Not reported
Completed Document Type:	Cost Recovery Closeout Memo
Completed Date:	08/20/2002
Comments:	Confirmed with Los Angeles Unified School District the project was dropped.
Completed Area Name:	PROJECT WIDE
Completed Sub Area Name:	Not reported
Completed Document Type:	Phase 1
Completed Date:	02/11/2000
Comments:	Not reported
Future Area Name:	Not reported
Future Sub Area Name:	Not reported
Future Document Type:	Not reported
Future Due Date:	Not reported
Schedule Area Name:	Not reported
Schedule Sub Area Name:	Not reported
Schedule Document Type:	Not reported
Schedule Due Date:	Not reported
Schedule Revised Date:	Not reported

84
SSW
1/2-1
0.913 mi.
4822 ft.

HOLLYWOOD NEW CONTINUATION HS NO. 1 **CA ENVIROSTOR S105628642**
HARVARD BLVD/LEMON GROVE AVE/KINGSLEY DRIVE **CA SCH N/A**
LOS ANGELES, CA 90029

Relative:
Lower

Actual:
312 ft.

ENVIROSTOR:

Facility ID:	19880039
Status:	Inactive - Withdrawn
Status Date:	02/10/2000
Site Code:	304155
Site Type:	School Investigation

HOLLYWOOD NEW CONTINUATION HS NO. 1 (Continued) **S105628642**

Site Type Detailed: School
Acres: 0.83
NPL: NO
Regulatory Agencies: SMBRP
Lead Agency: SMBRP
Program Manager: Not reported
Supervisor: Javier Hinojosa
Division Branch: Southern California Schools & Brownfields Outreach
Assembly: 53
Senate: 24
Special Program: Not reported
Restricted Use: NO
Site Mgmt Req: NONE SPECIFIED
Funding: School District
Latitude: 34.08610
Longitude: -118.3031
APN: NONE SPECIFIED
Past Use: RESIDENTIAL AREA
Potential COC: NONE SPECIFIED
Confirmed COC: NONE SPECIFIED
Potential Description: NONE SPECIFIED
Alias Name: HOLLYWOOD NEW CONTINUATION HS #1
Alias Type: Alternate Name
Alias Name: LAUSD-HOLLYWOOD NEW CONT. HI SCH #1
Alias Type: Alternate Name
Alias Name: LAUSD-HOLLYWOOD NEW CONT. HI SCH #1/VCA
Alias Type: Alternate Name
Alias Name: LOS ANGELES UNIFIED SCHOOL DISTRICT
Alias Type: Alternate Name
Alias Name: 304035
Alias Type: Project Code (Site Code)
Alias Name: 304155
Alias Type: Project Code (Site Code)
Alias Name: 19880039
Alias Type: Envirostor ID Number

Completed Info:
Completed Area Name: PROJECT WIDE
Completed Sub Area Name: Not reported
Completed Document Type: Environmental Oversight Agreement
Completed Date: 02/10/2000
Comments: Not reported

Completed Area Name: PROJECT WIDE
Completed Sub Area Name: Not reported
Completed Document Type: Cost Recovery Closeout Memo
Completed Date: 08/22/2002
Comments: Not reported

Completed Area Name: PROJECT WIDE
Completed Sub Area Name: Not reported
Completed Document Type: Cost Recovery Closeout Memo
Completed Date: 08/22/2002
Comments: Not reported

Completed Area Name: PROJECT WIDE
Completed Sub Area Name: Not reported
Completed Document Type: Phase 1

HOLLYWOOD NEW CONTINUATION HS NO. 1 (Continued) **S105628642**

Completed Date:	01/25/2001
Comments:	Not reported
Future Area Name:	Not reported
Future Sub Area Name:	Not reported
Future Document Type:	Not reported
Future Due Date:	Not reported
Schedule Area Name:	Not reported
Schedule Sub Area Name:	Not reported
Schedule Document Type:	Not reported
Schedule Due Date:	Not reported
Schedule Revised Date:	Not reported

SCH:

Facility ID:	19880039
Site Type:	School Investigation
Site Type Detail:	School
Site Mgmt. Req.:	NONE SPECIFIED
Acres:	0.83
National Priorities List:	NO
Cleanup Oversight Agencies:	SMBRP
Lead Agency:	SMBRP
Lead Agency Description:	DTSC - Site Cleanup Program
Project Manager:	Not reported
Supervisor:	Javier Hinojosa
Division Branch:	Southern California Schools & Brownfields Outreach
Site Code:	304155
Assembly:	53
Senate:	24
Special Program Status:	Not reported
Status:	Inactive - Withdrawn
Status Date:	02/10/2000
Restricted Use:	NO
Funding:	School District
Latitude:	34.08610
Longitude:	-118.3031
APN:	NONE SPECIFIED
Past Use:	RESIDENTIAL AREA
Potential COC:	NONE SPECIFIED
Confirmed COC:	NONE SPECIFIED
Potential Description:	NONE SPECIFIED
Alias Name:	HOLLYWOOD NEW CONTINUATION HS #1
Alias Type:	Alternate Name
Alias Name:	LAUSD-HOLLYWOOD NEW CONT. HI SCH #1
Alias Type:	Alternate Name
Alias Name:	LAUSD-HOLLYWOOD NEW CONT. HI SCH #1/VCA
Alias Type:	Alternate Name
Alias Name:	LOS ANGELES UNIFIED SCHOOL DISTRICT
Alias Type:	Alternate Name
Alias Name:	304035
Alias Type:	Project Code (Site Code)
Alias Name:	304155
Alias Type:	Project Code (Site Code)
Alias Name:	19880039
Alias Type:	Envirostor ID Number

HOLLYWOOD NEW CONTINUATION HS NO. 1 (Continued) **S105628642**

Completed Info:

Completed Area Name:	PROJECT WIDE
Completed Sub Area Name:	Not reported
Completed Document Type:	Environmental Oversight Agreement
Completed Date:	02/10/2000
Comments:	Not reported

Completed Area Name:	PROJECT WIDE
Completed Sub Area Name:	Not reported
Completed Document Type:	Cost Recovery Closeout Memo
Completed Date:	08/22/2002
Comments:	Not reported

Completed Area Name:	PROJECT WIDE
Completed Sub Area Name:	Not reported
Completed Document Type:	Cost Recovery Closeout Memo
Completed Date:	08/22/2002
Comments:	Not reported

Completed Area Name:	PROJECT WIDE
Completed Sub Area Name:	Not reported
Completed Document Type:	Phase 1
Completed Date:	01/25/2001
Comments:	Not reported

Future Area Name:	Not reported
Future Sub Area Name:	Not reported
Future Document Type:	Not reported
Future Due Date:	Not reported
Schedule Area Name:	Not reported
Schedule Sub Area Name:	Not reported
Schedule Document Type:	Not reported
Schedule Due Date:	Not reported
Schedule Revised Date:	Not reported

85
SE
1/2-1
0.936 mi.
4941 ft.

BELMONT/HOLLYWOOD NO. 4 **CA ENVIROSTOR** **S107735909**
WILLOWBROOK AVE/HOOVER ST/SANTA MONICA BLVD **CA SCH** **N/A**
LOS ANGELES, CA 90029

Relative:
Lower

Actual:
375 ft.

ENVIROSTOR:

Facility ID:	19800042
Status:	Inactive - Needs Evaluation
Status Date:	08/20/2002
Site Code:	304136
Site Type:	School Investigation
Site Type Detailed:	School
Acres:	1.6
NPL:	NO
Regulatory Agencies:	SMBRP
Lead Agency:	SMBRP
Program Manager:	Not reported
Supervisor:	Shahir Haddad
Division Branch:	Southern California Schools & Brownfields Outreach
Assembly:	51
Senate:	24

BELMONT/HOLLYWOOD NO. 4 (Continued) **S107735909**

Special Program: Not reported
Restricted Use: NO
Site Mgmt Req: NONE SPECIFIED
Funding: School District
Latitude: 34.08965
Longitude: -118.2836
APN: NONE SPECIFIED
Past Use: HOSPITAL
Potential COC: NONE SPECIFIED
Confirmed COC: NONE SPECIFIED
Potential Description: NONE SPECIFIED
Alias Name: BELMONT/HOLLYWOOD #4
Alias Type: Alternate Name
Alias Name: LAUSD
Alias Type: Alternate Name
Alias Name: LAUSD-BELMONT/HOLLYWOOD #4/CDE
Alias Type: Alternate Name
Alias Name: LAUSD-BELMONT/HOLLYWOOD #4/VCA
Alias Type: Alternate Name
Alias Name: 304047
Alias Type: Project Code (Site Code)
Alias Name: 304136
Alias Type: Project Code (Site Code)
Alias Name: 19800042
Alias Type: Envirostor ID Number

Completed Info:
Completed Area Name: PROJECT WIDE
Completed Sub Area Name: Not reported
Completed Document Type: Phase 1
Completed Date: 02/11/2000
Comments: Not reported

Completed Area Name: PROJECT WIDE
Completed Sub Area Name: Not reported
Completed Document Type: Environmental Oversight Agreement
Completed Date: 02/10/2000
Comments: Not reported

Completed Area Name: PROJECT WIDE
Completed Sub Area Name: Not reported
Completed Document Type: Cost Recovery Closeout Memo
Completed Date: 08/20/2002
Comments: Not reported

Completed Area Name: PROJECT WIDE
Completed Sub Area Name: Not reported
Completed Document Type: Cost Recovery Closeout Memo
Completed Date: 04/22/2003
Comments: Not reported

Future Area Name: Not reported
Future Sub Area Name: Not reported
Future Document Type: Not reported
Future Due Date: Not reported
Schedule Area Name: Not reported
Schedule Sub Area Name: Not reported
Schedule Document Type: Not reported

BELMONT/HOLLYWOOD NO. 4 (Continued) **S107735909**

Schedule Due Date: Not reported
Schedule Revised Date: Not reported

SCH:

Facility ID: 19800042
Site Type: School Investigation
Site Type Detail: School
Site Mgmt. Req.: NONE SPECIFIED
Acres: 1.6
National Priorities List: NO
Cleanup Oversight Agencies: SMBRP
Lead Agency: SMBRP
Lead Agency Description: DTSC - Site Cleanup Program
Project Manager: Not reported
Supervisor: Shahir Haddad
Division Branch: Southern California Schools & Brownfields Outreach
Site Code: 304136
Assembly: 51
Senate: 24
Special Program Status: Not reported
Status: Inactive - Needs Evaluation
Status Date: 08/20/2002
Restricted Use: NO
Funding: School District
Latitude: 34.08965
Longitude: -118.2836
APN: NONE SPECIFIED
Past Use: HOSPITAL
Potential COC: NONE SPECIFIED
Confirmed COC: NONE SPECIFIED
Potential Description: NONE SPECIFIED
Alias Name: BELMONT/HOLLYWOOD #4
Alias Type: Alternate Name
Alias Name: LAUSD
Alias Type: Alternate Name
Alias Name: LAUSD-BELMONT/HOLLYWOOD #4/CDE
Alias Type: Alternate Name
Alias Name: LAUSD-BELMONT/HOLLYWOOD #4/VCA
Alias Type: Alternate Name
Alias Name: 304047
Alias Type: Project Code (Site Code)
Alias Name: 304136
Alias Type: Project Code (Site Code)
Alias Name: 19800042
Alias Type: Envirostor ID Number

Completed Info:
Completed Area Name: PROJECT WIDE
Completed Sub Area Name: Not reported
Completed Document Type: Phase 1
Completed Date: 02/11/2000
Comments: Not reported

Completed Area Name: PROJECT WIDE
Completed Sub Area Name: Not reported
Completed Document Type: Environmental Oversight Agreement

BELMONT/HOLLYWOOD NO. 4 (Continued) **S107735909**

Completed Date:	02/10/2000
Comments:	Not reported
Completed Area Name:	PROJECT WIDE
Completed Sub Area Name:	Not reported
Completed Document Type:	Cost Recovery Closeout Memo
Completed Date:	08/20/2002
Comments:	Not reported
Completed Area Name:	PROJECT WIDE
Completed Sub Area Name:	Not reported
Completed Document Type:	Cost Recovery Closeout Memo
Completed Date:	04/22/2003
Comments:	Not reported
Future Area Name:	Not reported
Future Sub Area Name:	Not reported
Future Document Type:	Not reported
Future Due Date:	Not reported
Schedule Area Name:	Not reported
Schedule Sub Area Name:	Not reported
Schedule Document Type:	Not reported
Schedule Due Date:	Not reported
Schedule Revised Date:	Not reported

86
SW
1/2-1
0.967 mi.
5104 ft.

PROPOSED CFA RESTAURANT 3798
1011 N. WESTERN AVENUE
LOS ANGELES, CA 90029

CA ENVIROSTOR **S120714319**
CA VCP **N/A**

Relative:
Lower

Actual:
323 ft.

ENVIROSTOR:

Facility ID:	60002458
Status:	Active
Status Date:	12/07/2016
Site Code:	401769
Site Type:	Voluntary Cleanup
Site Type Detailed:	Voluntary Cleanup
Acres:	0.87
NPL:	NO
Regulatory Agencies:	SMBRP
Lead Agency:	SMBRP
Program Manager:	Chia Rin Yen
Supervisor:	Yolanda Garza
Division Branch:	Southern California Schools & Brownfields Outreach
Assembly:	, 53
Senate:	, 24
Special Program:	Voluntary Cleanup Program
Restricted Use:	NO
Site Mgmt Req:	NONE SPECIFIED
Funding:	Responsible Party
Latitude:	34.08907
Longitude:	-118.3094
APN:	5536-021-024
Past Use:	DRY CLEANING
Potential COC:	Tetrachloroethylene (PCE Vinyl chloride
Confirmed COC:	Tetrachloroethylene (PCE Vinyl chloride
Potential Description:	SV, UE

PROPOSED CFA RESTAURANT 3798 (Continued) **S120714319**

Alias Name: 5536-021-024
Alias Type: APN
Alias Name: 401769
Alias Type: Project Code (Site Code)
Alias Name: 60002458
Alias Type: Envirostor ID Number

Completed Info:
Completed Area Name: PROJECT WIDE
Completed Sub Area Name: Not reported
Completed Document Type: Site Characterization Report
Completed Date: 02/22/2018
Comments: Not reported

Completed Area Name: PROJECT WIDE
Completed Sub Area Name: Not reported
Completed Document Type: Other Report
Completed Date: 07/27/2017
Comments: The document was submitted for informational purposes only. No comment was provided by DTSC.

Completed Area Name: PROJECT WIDE
Completed Sub Area Name: Not reported
Completed Document Type: Site Characterization Workplan
Completed Date: 09/11/2017
Comments: Not reported

Completed Area Name: PROJECT WIDE
Completed Sub Area Name: Not reported
Completed Document Type: Public Notice
Completed Date: 10/27/2017
Comments: Notice published on 10/27/2017, Register No. 2017, 43-Z

Completed Area Name: PROJECT WIDE
Completed Sub Area Name: Not reported
Completed Document Type: Risk Assessment Report
Completed Date: 02/28/2018
Comments: Not reported

Completed Area Name: PROJECT WIDE
Completed Sub Area Name: Not reported
Completed Document Type: Phase 1
Completed Date: 12/29/2015
Comments: Not reported

Completed Area Name: PROJECT WIDE
Completed Sub Area Name: Not reported
Completed Document Type: Phase 1
Completed Date: 11/12/2015
Comments: Phase 1 ESA was submitted as part of PPA Application. DTSC's review and approval were not needed.

Completed Area Name: PROJECT WIDE
Completed Sub Area Name: Not reported
Completed Document Type: Site Characterization Workplan
Completed Date: 10/08/2018
Comments: Not reported

PROPOSED CFA RESTAURANT 3798 (Continued) **S120714319**

Completed Area Name: PROJECT WIDE
Completed Sub Area Name: Not reported
Completed Document Type: Monitoring Report
Completed Date: 07/17/2018
Comments: Not reported

Completed Area Name: PROJECT WIDE
Completed Sub Area Name: Not reported
Completed Document Type: Pilot Study/Treatability Workplan
Completed Date: 10/19/2018
Comments: Not reported

Completed Area Name: PROJECT WIDE
Completed Sub Area Name: Not reported
Completed Document Type: Correspondence
Completed Date: 03/20/2017
Comments: Community survey mailed on 3/20/2017

Completed Area Name: PROJECT WIDE
Completed Sub Area Name: Not reported
Completed Document Type: Annual Oversight Cost Estimate
Completed Date: 09/20/2017
Comments: Not reported

Completed Area Name: PROJECT WIDE
Completed Sub Area Name: Not reported
Completed Document Type: Prospective Purchaser Agreement
Completed Date: 11/17/2017
Comments: The PPA & Covenant Not to Sue was fully executed on 11/17/2017

Completed Area Name: PROJECT WIDE
Completed Sub Area Name: Not reported
Completed Document Type: Pre-HARP Form
Completed Date: 09/12/2017
Comments: Not reported

Completed Area Name: PROJECT WIDE
Completed Sub Area Name: Not reported
Completed Document Type: Annual Oversight Cost Estimate
Completed Date: 08/14/2018
Comments: FY 1819 Cost Estimate: $49,111

Completed Area Name: PROJECT WIDE
Completed Sub Area Name: Not reported
Completed Document Type: Pre-HARP Form
Completed Date: 10/08/2018
Comments: Not reported

Completed Area Name: PROJECT WIDE
Completed Sub Area Name: Not reported
Completed Document Type: Correspondence
Completed Date: 09/27/2018
Comments: Not reported

Completed Area Name: PROJECT WIDE
Completed Sub Area Name: Not reported
Completed Document Type: Voluntary Cleanup Consultation

PROPOSED CFA RESTAURANT 3798 (Continued) **S120714319**

Completed Date:	05/21/2018
Comments:	PPA amendment is not needed at this time. PPA amendment may be needed if CFA requests one.
Future Area Name:	Not reported
Future Sub Area Name:	Not reported
Future Document Type:	Not reported
Future Due Date:	Not reported
Schedule Area Name:	PROJECT WIDE
Schedule Sub Area Name:	Not reported
Schedule Document Type:	Site Characterization Report
Schedule Due Date:	06/28/2019
Schedule Revised Date:	Not reported
Schedule Area Name:	PROJECT WIDE
Schedule Sub Area Name:	Not reported
Schedule Document Type:	Removal Action Workplan
Schedule Due Date:	03/08/2019
Schedule Revised Date:	Not reported
Schedule Area Name:	PROJECT WIDE
Schedule Sub Area Name:	Not reported
Schedule Document Type:	CEQA - Notice of Exemption
Schedule Due Date:	05/04/2018
Schedule Revised Date:	Not reported
Schedule Area Name:	PROJECT WIDE
Schedule Sub Area Name:	Not reported
Schedule Document Type:	Land Use Restriction
Schedule Due Date:	05/31/2019
Schedule Revised Date:	Not reported
Schedule Area Name:	PROJECT WIDE
Schedule Sub Area Name:	Not reported
Schedule Document Type:	Land Use Restriction
Schedule Due Date:	01/20/2019
Schedule Revised Date:	Not reported

VCP:

Facility ID:	60002458
Site Type:	Voluntary Cleanup
Site Type Detail:	Voluntary Cleanup
Site Mgmt. Req.:	NONE SPECIFIED
Acres:	0.87
National Priorities List:	NO
Cleanup Oversight Agencies:	SMBRP
Lead Agency:	SMBRP
Lead Agency Description:	DTSC - Site Cleanup Program
Project Manager:	Chia Rin Yen
Supervisor:	Yolanda Garza
Division Branch:	Southern California Schools & Brownfields Outreach
Site Code:	401769
Assembly:	, 53
Senate:	, 24
Special Programs Code:	Voluntary Cleanup Program
Status:	Active
Status Date:	12/07/2016
Restricted Use:	NO
Funding:	Responsible Party
Lat/Long:	34.08907 / -118.3094
APN:	5536-021-024

PROPOSED CFA RESTAURANT 3798 (Continued) **S120714319**

Past Use: DRY CLEANING
Potential COC: 30022, 30028
Confirmed COC: 30022,30028
Potential Description: SV, UE
Alias Name: 5536-021-024
Alias Type: APN
Alias Name: 401769
Alias Type: Project Code (Site Code)
Alias Name: 60002458
Alias Type: Envirostor ID Number

Completed Info:
Completed Area Name: PROJECT WIDE
Completed Sub Area Name: Not reported
Completed Document Type: Site Characterization Report
Completed Date: 02/22/2018
Comments: Not reported

Completed Area Name: PROJECT WIDE
Completed Sub Area Name: Not reported
Completed Document Type: Other Report
Completed Date: 07/27/2017
Comments: The document was submitted for informational purposes only. No comment was provided by DTSC.

Completed Area Name: PROJECT WIDE
Completed Sub Area Name: Not reported
Completed Document Type: Site Characterization Workplan
Completed Date: 09/11/2017
Comments: Not reported

Completed Area Name: PROJECT WIDE
Completed Sub Area Name: Not reported
Completed Document Type: Public Notice
Completed Date: 10/27/2017
Comments: Notice published on 10/27/2017, Register No. 2017, 43-Z

Completed Area Name: PROJECT WIDE
Completed Sub Area Name: Not reported
Completed Document Type: Risk Assessment Report
Completed Date: 02/28/2018
Comments: Not reported

Completed Area Name: PROJECT WIDE
Completed Sub Area Name: Not reported
Completed Document Type: Phase 1
Completed Date: 12/29/2015
Comments: Not reported

Completed Area Name: PROJECT WIDE
Completed Sub Area Name: Not reported
Completed Document Type: Phase 1
Completed Date: 11/12/2015
Comments: Phase 1 ESA was submitted as part of PPA Application. DTSC's review and approval were not needed.

Completed Area Name: PROJECT WIDE
Completed Sub Area Name: Not reported

PROPOSED CFA RESTAURANT 3798 (Continued) **S120714319**

Completed Document Type: Site Characterization Workplan
Completed Date: 10/08/2018
Comments: Not reported

Completed Area Name: PROJECT WIDE
Completed Sub Area Name: Not reported
Completed Document Type: Monitoring Report
Completed Date: 07/17/2018
Comments: Not reported

Completed Area Name: PROJECT WIDE
Completed Sub Area Name: Not reported
Completed Document Type: Pilot Study/Treatability Workplan
Completed Date: 10/19/2018
Comments: Not reported

Completed Area Name: PROJECT WIDE
Completed Sub Area Name: Not reported
Completed Document Type: Correspondence
Completed Date: 03/20/2017
Comments: Community survey mailed on 3/20/2017

Completed Area Name: PROJECT WIDE
Completed Sub Area Name: Not reported
Completed Document Type: Annual Oversight Cost Estimate
Completed Date: 09/20/2017
Comments: Not reported

Completed Area Name: PROJECT WIDE
Completed Sub Area Name: Not reported
Completed Document Type: Prospective Purchaser Agreement
Completed Date: 11/17/2017
Comments: The PPA & Covenant Not to Sue was fully executed on 11/17/2017

Completed Area Name: PROJECT WIDE
Completed Sub Area Name: Not reported
Completed Document Type: Pre-HARP Form
Completed Date: 09/12/2017
Comments: Not reported

Completed Area Name: PROJECT WIDE
Completed Sub Area Name: Not reported
Completed Document Type: Annual Oversight Cost Estimate
Completed Date: 08/14/2018
Comments: FY 1819 Cost Estimate: $49,111

Completed Area Name: PROJECT WIDE
Completed Sub Area Name: Not reported
Completed Document Type: Pre-HARP Form
Completed Date: 10/08/2018
Comments: Not reported

Completed Area Name: PROJECT WIDE
Completed Sub Area Name: Not reported
Completed Document Type: Correspondence
Completed Date: 09/27/2018
Comments: Not reported

PROPOSED CFA RESTAURANT 3798 (Continued) **S120714319**

Completed Area Name:	PROJECT WIDE
Completed Sub Area Name:	Not reported
Completed Document Type:	Voluntary Cleanup Consultation
Completed Date:	05/21/2018
Comments:	PPA amendment is not needed at this time. PPA amendment may be needed if CFA requests one.
Future Area Name:	Not reported
Future Sub Area Name:	Not reported
Future Document Type:	Not reported
Future Due Date:	Not reported
Schedule Area Name:	PROJECT WIDE
Schedule Sub Area Name:	Not reported
Schedule Document Type:	Site Characterization Report
Schedule Due Date:	06/28/2019
Schedule Revised Date:	Not reported
Schedule Area Name:	PROJECT WIDE
Schedule Sub Area Name:	Not reported
Schedule Document Type:	Removal Action Workplan
Schedule Due Date:	03/08/2019
Schedule Revised Date:	Not reported
Schedule Area Name:	PROJECT WIDE
Schedule Sub Area Name:	Not reported
Schedule Document Type:	CEQA - Notice of Exemption
Schedule Due Date:	05/04/2018
Schedule Revised Date:	Not reported
Schedule Area Name:	PROJECT WIDE
Schedule Sub Area Name:	Not reported
Schedule Document Type:	Land Use Restriction
Schedule Due Date:	05/31/2019
Schedule Revised Date:	Not reported
Schedule Area Name:	PROJECT WIDE
Schedule Sub Area Name:	Not reported
Schedule Document Type:	Land Use Restriction
Schedule Due Date:	01/20/2019
Schedule Revised Date:	Not reported

87
WSW
1/2-1
0.985 mi.
5200 ft.

SANTA MONICA/VINE PRIMARY SITE NO. 3A **CA ENVIROSTOR** **S107737284**
LA MIRADA AVE/LEXINGTON AVE/WILTON PLACE **CA SCH** **N/A**
LOS ANGELES, CA 90038

Relative:
Lower

Actual:
333 ft.

ENVIROSTOR:

Facility ID:	19880059
Status:	Inactive - Withdrawn
Status Date:	08/20/2002
Site Code:	304120
Site Type:	School Investigation
Site Type Detailed:	School
Acres:	1.7
NPL:	NO
Regulatory Agencies:	SMBRP
Lead Agency:	SMBRP
Program Manager:	Not reported
Supervisor:	Shahir Haddad
Division Branch:	Southern California Schools & Brownfields Outreach
Assembly:	43

SANTA MONICA/VINE PRIMARY SITE NO. 3A (Continued) **S107737284**

Senate: 24
Special Program: Not reported
Restricted Use: NO
Site Mgmt Req: NONE SPECIFIED
Funding: School District
Latitude: 34.09270
Longitude: -118.3126
APN: NONE SPECIFIED
Past Use: RESIDENTIAL AREA
Potential COC: NONE SPECIFIED
Confirmed COC: NONE SPECIFIED
Potential Description: NONE SPECIFIED
Alias Name: LAUSD-SANTA MONICA PRIMARY SITE #3/CDE
Alias Type: Alternate Name
Alias Name: LAUSD-SANTA MONICA PRIMARY SITE #3/VCA
Alias Type: Alternate Name
Alias Name: LOS ANGELES UNIFIED SCHOOL DISTRICT
Alias Type: Alternate Name
Alias Name: SANTA MONICA/VINE PRIMARY SITE #3
Alias Type: Alternate Name
Alias Name: 304049
Alias Type: Project Code (Site Code)
Alias Name: 304120
Alias Type: Project Code (Site Code)
Alias Name: 19880059
Alias Type: Envirostor ID Number

Completed Info:
Completed Area Name: PROJECT WIDE
Completed Sub Area Name: Not reported
Completed Document Type: Environmental Oversight Agreement
Completed Date: 02/10/2000
Comments: Not reported

Completed Area Name: PROJECT WIDE
Completed Sub Area Name: Not reported
Completed Document Type: Cost Recovery Closeout Memo
Completed Date: 08/20/2002
Comments: Not reported

Completed Area Name: PROJECT WIDE
Completed Sub Area Name: Not reported
Completed Document Type: Phase 1
Completed Date: 02/11/2000
Comments: Not reported

Future Area Name: Not reported
Future Sub Area Name: Not reported
Future Document Type: Not reported
Future Due Date: Not reported
Schedule Area Name: Not reported
Schedule Sub Area Name: Not reported
Schedule Document Type: Not reported
Schedule Due Date: Not reported
Schedule Revised Date: Not reported

Facility ID: 19880060
Status: Inactive - Withdrawn

SANTA MONICA/VINE PRIMARY SITE NO. 3A (Continued) **S107737284**

Status Date: 08/20/2002
Site Code: 304126
Site Type: School Investigation
Site Type Detailed: School
Acres: 2.4
NPL: NO
Regulatory Agencies: SMBRP
Lead Agency: SMBRP
Program Manager: Not reported
Supervisor: Mark Malinowski
Division Branch: Southern California Schools & Brownfields Outreach
Assembly: 43
Senate: 24
Special Program: Not reported
Restricted Use: NO
Site Mgmt Req: NONE SPECIFIED
Funding: School District
Latitude: 34.09270
Longitude: -118.3126
APN: NONE SPECIFIED
Past Use: RESIDENTIAL AREA
Potential COC: NONE SPECIFIED
Confirmed COC: NONE SPECIFIED
Potential Description: NONE SPECIFIED
Alias Name: LAUSD-SANTA MONICA/VINE PRIMARY #3A/CDE
Alias Type: Alternate Name
Alias Name: LAUSD-SANTA MONICA/VINE PRIMARY #3A/VCA
Alias Type: Alternate Name
Alias Name: LOS ANGELES UNIFIED SCHOOL DISTRICT
Alias Type: Alternate Name
Alias Name: SANTA MONICA/VINE PRIMARY SITE #3A
Alias Type: Alternate Name
Alias Name: 304050
Alias Type: Project Code (Site Code)
Alias Name: 304126
Alias Type: Project Code (Site Code)
Alias Name: 19880060
Alias Type: Envirostor ID Number

Completed Info:
Completed Area Name: PROJECT WIDE
Completed Sub Area Name: Not reported
Completed Document Type: Environmental Oversight Agreement
Completed Date: 02/10/2000
Comments: Not reported

Completed Area Name: PROJECT WIDE
Completed Sub Area Name: Not reported
Completed Document Type: Cost Recovery Closeout Memo
Completed Date: 08/20/2002
Comments: Not reported

Completed Area Name: PROJECT WIDE
Completed Sub Area Name: Not reported
Completed Document Type: Phase 1
Completed Date: 02/11/2000
Comments: Not reported

SANTA MONICA/VINE PRIMARY SITE NO. 3A (Continued) **S107737284**

Future Area Name:	Not reported
Future Sub Area Name:	Not reported
Future Document Type:	Not reported
Future Due Date:	Not reported
Schedule Area Name:	Not reported
Schedule Sub Area Name:	Not reported
Schedule Document Type:	Not reported
Schedule Due Date:	Not reported
Schedule Revised Date:	Not reported

SCH:

Facility ID:	19880060
Site Type:	School Investigation
Site Type Detail:	School
Site Mgmt. Req.:	NONE SPECIFIED
Acres:	2.4
National Priorities List:	NO
Cleanup Oversight Agencies:	SMBRP
Lead Agency:	SMBRP
Lead Agency Description:	DTSC - Site Cleanup Program
Project Manager:	Not reported
Supervisor:	Mark Malinowski
Division Branch:	Southern California Schools & Brownfields Outreach
Site Code:	304126
Assembly:	43
Senate:	24
Special Program Status:	Not reported
Status:	Inactive - Withdrawn
Status Date:	08/20/2002
Restricted Use:	NO
Funding:	School District
Latitude:	34.09270
Longitude:	-118.3126
APN:	NONE SPECIFIED
Past Use:	RESIDENTIAL AREA
Potential COC:	NONE SPECIFIED
Confirmed COC:	NONE SPECIFIED
Potential Description:	NONE SPECIFIED
Alias Name:	LAUSD-SANTA MONICA/VINE PRIMARY #3A/CDE
Alias Type:	Alternate Name
Alias Name:	LAUSD-SANTA MONICA/VINE PRIMARY #3A/VCA
Alias Type:	Alternate Name
Alias Name:	LOS ANGELES UNIFIED SCHOOL DISTRICT
Alias Type:	Alternate Name
Alias Name:	SANTA MONICA/VINE PRIMARY SITE #3A
Alias Type:	Alternate Name
Alias Name:	304050
Alias Type:	Project Code (Site Code)
Alias Name:	304126
Alias Type:	Project Code (Site Code)
Alias Name:	19880060
Alias Type:	Envirostor ID Number

Completed Info:

Completed Area Name:	PROJECT WIDE
Completed Sub Area Name:	Not reported

SANTA MONICA/VINE PRIMARY SITE NO. 3A (Continued) **S107737284**

Completed Document Type:	Environmental Oversight Agreement
Completed Date:	02/10/2000
Comments:	Not reported
Completed Area Name:	PROJECT WIDE
Completed Sub Area Name:	Not reported
Completed Document Type:	Cost Recovery Closeout Memo
Completed Date:	08/20/2002
Comments:	Not reported
Completed Area Name:	PROJECT WIDE
Completed Sub Area Name:	Not reported
Completed Document Type:	Phase 1
Completed Date:	02/11/2000
Comments:	Not reported
Future Area Name:	Not reported
Future Sub Area Name:	Not reported
Future Document Type:	Not reported
Future Due Date:	Not reported
Schedule Area Name:	Not reported
Schedule Sub Area Name:	Not reported
Schedule Document Type:	Not reported
Schedule Due Date:	Not reported
Schedule Revised Date:	Not reported
Facility ID:	19880059
Site Type:	School Investigation
Site Type Detail:	School
Site Mgmt. Req.:	NONE SPECIFIED
Acres:	1.7
National Priorities List:	NO
Cleanup Oversight Agencies:	SMBRP
Lead Agency:	SMBRP
Lead Agency Description:	DTSC - Site Cleanup Program
Project Manager:	Not reported
Supervisor:	Shahir Haddad
Division Branch:	Southern California Schools & Brownfields Outreach
Site Code:	304120
Assembly:	43
Senate:	24
Special Program Status:	Not reported
Status:	Inactive - Withdrawn
Status Date:	08/20/2002
Restricted Use:	NO
Funding:	School District
Latitude:	34.09270
Longitude:	-118.3126
APN:	NONE SPECIFIED
Past Use:	RESIDENTIAL AREA
Potential COC:	NONE SPECIFIED
Confirmed COC:	NONE SPECIFIED
Potential Description:	NONE SPECIFIED
Alias Name:	LAUSD-SANTA MONICA PRIMARY SITE #3/CDE
Alias Type:	Alternate Name
Alias Name:	LAUSD-SANTA MONICA PRIMARY SITE #3/VCA

SANTA MONICA/VINE PRIMARY SITE NO. 3A (Continued) **S107737284**

Alias Type: Alternate Name
Alias Name: LOS ANGELES UNIFIED SCHOOL DISTRICT
Alias Type: Alternate Name
Alias Name: SANTA MONICA/VINE PRIMARY SITE #3
Alias Type: Alternate Name
Alias Name: 304049
Alias Type: Project Code (Site Code)
Alias Name: 304120
Alias Type: Project Code (Site Code)
Alias Name: 19880059
Alias Type: Envirostor ID Number

Completed Info:
Completed Area Name: PROJECT WIDE
Completed Sub Area Name: Not reported
Completed Document Type: Environmental Oversight Agreement
Completed Date: 02/10/2000
Comments: Not reported

Completed Area Name: PROJECT WIDE
Completed Sub Area Name: Not reported
Completed Document Type: Cost Recovery Closeout Memo
Completed Date: 08/20/2002
Comments: Not reported

Completed Area Name: PROJECT WIDE
Completed Sub Area Name: Not reported
Completed Document Type: Phase 1
Completed Date: 02/11/2000
Comments: Not reported

Future Area Name: Not reported
Future Sub Area Name: Not reported
Future Document Type: Not reported
Future Due Date: Not reported
Schedule Area Name: Not reported
Schedule Sub Area Name: Not reported
Schedule Document Type: Not reported
Schedule Due Date: Not reported
Schedule Revised Date: Not reported

Count: 1 records. ORPHAN SUMMARY

City	EDR ID	Site Name	Site Address	Zip	Database(s)
LOS ANGELES	S109422338	SOUTHERN CALIFORNIA DISPOSAL	186TH STREET AND VERMONT AVENU		CA SWF/LF

GOVERNMENT RECORDS SEARCHED / DATA CURRENCY TRACKING

To maintain currency of the following federal and state databases, EDR contacts the appropriate governmental agency on a monthly or quarterly basis, as required.

Number of Days to Update: Provides confirmation that EDR is reporting records that have been updated within 90 days from the date the government agency made the information available to the public.

STANDARD ENVIRONMENTAL RECORDS

Federal NPL site list

NPL: National Priority List

National Priorities List (Superfund). The NPL is a subset of CERCLIS and identifies over 1,200 sites for priority cleanup under the Superfund Program. NPL sites may encompass relatively large areas. As such, EDR provides polygon coverage for over 1,000 NPL site boundaries produced by EPA's Environmental Photographic Interpretation Center (EPIC) and regional EPA offices.

Date of Government Version: 11/14/2018
Date Data Arrived at EDR: 11/27/2018
Date Made Active in Reports: 12/07/2018
Number of Days to Update: 10

Source: EPA
Telephone: N/A
Last EDR Contact: 12/28/2018
Next Scheduled EDR Contact: 04/15/2019
Data Release Frequency: Quarterly

NPL Site Boundaries

Sources:

EPA's Environmental Photographic Interpretation Center (EPIC)
Telephone: 202-564-7333

EPA Region 1
Telephone 617-918-1143

EPA Region 6
Telephone: 214-655-6659

EPA Region 3
Telephone 215-814-5418

EPA Region 7
Telephone: 913-551-7247

EPA Region 4
Telephone 404-562-8033

EPA Region 8
Telephone: 303-312-6774

EPA Region 5
Telephone 312-886-6686

EPA Region 9
Telephone: 415-947-4246

EPA Region 10
Telephone 206-553-8665

Proposed NPL: Proposed National Priority List Sites

A site that has been proposed for listing on the National Priorities List through the issuance of a proposed rule in the Federal Register. EPA then accepts public comments on the site, responds to the comments, and places on the NPL those sites that continue to meet the requirements for listing.

Date of Government Version: 11/14/2018
Date Data Arrived at EDR: 11/27/2018
Date Made Active in Reports: 12/07/2018
Number of Days to Update: 10

Source: EPA
Telephone: N/A
Last EDR Contact: 12/28/2018
Next Scheduled EDR Contact: 04/15/2019
Data Release Frequency: Quarterly

NPL LIENS: Federal Superfund Liens

Federal Superfund Liens. Under the authority granted the USEPA by CERCLA of 1980, the USEPA has the authority to file liens against real property in order to recover remedial action expenditures or when the property owner received notification of potential liability. USEPA compiles a listing of filed notices of Superfund Liens.

Date of Government Version: 10/15/1991
Date Data Arrived at EDR: 02/02/1994
Date Made Active in Reports: 03/30/1994
Number of Days to Update: 56

Source: EPA
Telephone: 202-564-4267
Last EDR Contact: 08/15/2011
Next Scheduled EDR Contact: 11/28/2011
Data Release Frequency: No Update Planned

Federal Delisted NPL site list

Delisted NPL: National Priority List Deletions

The National Oil and Hazardous Substances Pollution Contingency Plan (NCP) establishes the criteria that the EPA uses to delete sites from the NPL. In accordance with 40 CFR 300.425.(e), sites may be deleted from the NPL where no further response is appropriate.

Date of Government Version: 11/14/2018
Date Data Arrived at EDR: 11/27/2018
Date Made Active in Reports: 12/07/2018
Number of Days to Update: 10

Source: EPA
Telephone: N/A
Last EDR Contact: 12/28/2018
Next Scheduled EDR Contact: 04/15/2019
Data Release Frequency: Quarterly

Federal CERCLIS list

FEDERAL FACILITY: Federal Facility Site Information listing

A listing of National Priority List (NPL) and Base Realignment and Closure (BRAC) sites found in the Comprehensive Environmental Response, Compensation and Liability Information System (CERCLIS) Database where EPA Federal Facilities Restoration and Reuse Office is involved in cleanup activities.

Date of Government Version: 11/07/2016
Date Data Arrived at EDR: 01/05/2017
Date Made Active in Reports: 04/07/2017
Number of Days to Update: 92

Source: Environmental Protection Agency
Telephone: 703-603-8704
Last EDR Contact: 01/04/2019
Next Scheduled EDR Contact: 04/15/2019
Data Release Frequency: Varies

SEMS: Superfund Enterprise Management System

SEMS (Superfund Enterprise Management System) tracks hazardous waste sites, potentially hazardous waste sites, and remedial activities performed in support of EPA's Superfund Program across the United States. The list was formerly know as CERCLIS, renamed to SEMS by the EPA in 2015. The list contains data on potentially hazardous waste sites that have been reported to the USEPA by states, municipalities, private companies and private persons, pursuant to Section 103 of the Comprehensive Environmental Response, Compensation, and Liability Act (CERCLA). This dataset also contains sites which are either proposed to or on the National Priorities List (NPL) and the sites which are in the screening and assessment phase for possible inclusion on the NPL.

Date of Government Version: 11/14/2018
Date Data Arrived at EDR: 11/27/2018
Date Made Active in Reports: 12/07/2018
Number of Days to Update: 10

Source: EPA
Telephone: 800-424-9346
Last EDR Contact: 12/28/2018
Next Scheduled EDR Contact: 01/28/2019
Data Release Frequency: Quarterly

Federal CERCLIS NFRAP site list

SEMS-ARCHIVE: Superfund Enterprise Management System Archive

SEMS-ARCHIVE (Superfund Enterprise Management System Archive) tracks sites that have no further interest under the Federal Superfund Program based on available information. The list was formerly known as the CERCLIS-NFRAP, renamed to SEMS ARCHIVE by the EPA in 2015. EPA may perform a minimal level of assessment work at a site while it is archived if site conditions change and/or new information becomes available. Archived sites have been removed and archived from the inventory of SEMS sites. Archived status indicates that, to the best of EPA's knowledge, assessment at a site has been completed and that EPA has determined no further steps will be taken to list the site on the National Priorities List (NPL), unless information indicates this decision was not appropriate or other considerations require a recommendation for listing at a later time. The decision does not necessarily mean that there is no hazard associated with a given site; it only means that. based upon available information, the location is not judged to be potential NPL site.

Date of Government Version: 11/14/2018
Date Data Arrived at EDR: 11/28/2018
Date Made Active in Reports: 12/07/2018
Number of Days to Update: 9

Source: EPA
Telephone: 800-424-9346
Last EDR Contact: 12/28/2018
Next Scheduled EDR Contact: 01/28/2019
Data Release Frequency: Quarterly

Federal RCRA CORRACTS facilities list

CORRACTS: Corrective Action Report

CORRACTS identifies hazardous waste handlers with RCRA corrective action activity.

Date of Government Version: 03/01/2018
Date Data Arrived at EDR: 03/28/2018
Date Made Active in Reports: 06/22/2018
Number of Days to Update: 86

Source: EPA
Telephone: 800-424-9346
Last EDR Contact: 12/03/2018
Next Scheduled EDR Contact: 04/08/2019
Data Release Frequency: Quarterly

Federal RCRA non-CORRACTS TSD facilities list

RCRA-TSDF: RCRA - Treatment, Storage and Disposal

RCRAInfo is EPA's comprehensive information system, providing access to data supporting the Resource Conservation and Recovery Act (RCRA) of 1976 and the Hazardous and Solid Waste Amendments (HSWA) of 1984. The database includes selective information on sites which generate, transport, store, treat and/or dispose of hazardous waste as defined by the Resource Conservation and Recovery Act (RCRA). Transporters are individuals or entities that move hazardous waste from the generator offsite to a facility that can recycle, treat, store, or dispose of the waste. TSDFs treat, store, or dispose of the waste.

Date of Government Version: 03/01/2018
Date Data Arrived at EDR: 03/28/2018
Date Made Active in Reports: 06/22/2018
Number of Days to Update: 86

Source: Environmental Protection Agency
Telephone: (415) 495-8895
Last EDR Contact: 12/03/2018
Next Scheduled EDR Contact: 04/08/2019
Data Release Frequency: Quarterly

Federal RCRA generators list

RCRA-LQG: RCRA - Large Quantity Generators

RCRAInfo is EPA's comprehensive information system, providing access to data supporting the Resource Conservation and Recovery Act (RCRA) of 1976 and the Hazardous and Solid Waste Amendments (HSWA) of 1984. The database includes selective information on sites which generate, transport, store, treat and/or dispose of hazardous waste as defined by the Resource Conservation and Recovery Act (RCRA). Large quantity generators (LQGs) generate over 1,000 kilograms (kg) of hazardous waste, or over 1 kg of acutely hazardous waste per month.

Date of Government Version: 03/01/2018
Date Data Arrived at EDR: 03/28/2018
Date Made Active in Reports: 06/22/2018
Number of Days to Update: 86

Source: Environmental Protection Agency
Telephone: (415) 495-8895
Last EDR Contact: 12/03/2018
Next Scheduled EDR Contact: 04/08/2019
Data Release Frequency: Quarterly

RCRA-SQG: RCRA - Small Quantity Generators

RCRAInfo is EPA's comprehensive information system, providing access to data supporting the Resource Conservation and Recovery Act (RCRA) of 1976 and the Hazardous and Solid Waste Amendments (HSWA) of 1984. The database includes selective information on sites which generate, transport, store, treat and/or dispose of hazardous waste as defined by the Resource Conservation and Recovery Act (RCRA). Small quantity generators (SQGs) generate between 100 kg and 1,000 kg of hazardous waste per month.

Date of Government Version: 03/01/2018
Date Data Arrived at EDR: 03/28/2018
Date Made Active in Reports: 06/22/2018
Number of Days to Update: 86

Source: Environmental Protection Agency
Telephone: (415) 495-8895
Last EDR Contact: 12/03/2018
Next Scheduled EDR Contact: 04/08/2019
Data Release Frequency: Quarterly

RCRA-CESQG: RCRA - Conditionally Exempt Small Quantity Generators

RCRAInfo is EPA's comprehensive information system, providing access to data supporting the Resource Conservation and Recovery Act (RCRA) of 1976 and the Hazardous and Solid Waste Amendments (HSWA) of 1984. The database includes selective information on sites which generate, transport, store, treat and/or dispose of hazardous waste as defined by the Resource Conservation and Recovery Act (RCRA). Conditionally exempt small quantity generators (CESQGs) generate less than 100 kg of hazardous waste, or less than 1 kg of acutely hazardous waste per month.

Date of Government Version: 03/01/2018
Date Data Arrived at EDR: 03/28/2018
Date Made Active in Reports: 06/22/2018
Number of Days to Update: 86

Source: Environmental Protection Agency
Telephone: (415) 495-8895
Last EDR Contact: 12/03/2018
Next Scheduled EDR Contact: 04/08/2019
Data Release Frequency: Quarterly

Federal institutional controls / engineering controls registries

LUCIS: Land Use Control Information System

LUCIS contains records of land use control information pertaining to the former Navy Base Realignment and Closure properties.

Date of Government Version: 10/17/2018
Date Data Arrived at EDR: 10/25/2018
Date Made Active in Reports: 12/07/2018
Number of Days to Update: 43

Source: Department of the Navy
Telephone: 843-820-7326
Last EDR Contact: 10/15/2018
Next Scheduled EDR Contact: 02/25/2019
Data Release Frequency: Varies

US ENG CONTROLS: Engineering Controls Sites List

A listing of sites with engineering controls in place. Engineering controls include various forms of caps, building foundations, liners, and treatment methods to create pathway elimination for regulated substances to enter environmental media or effect human health.

Date of Government Version: 07/31/2018
Date Data Arrived at EDR: 08/28/2018
Date Made Active in Reports: 09/14/2018
Number of Days to Update: 17

Source: Environmental Protection Agency
Telephone: 703-603-0695
Last EDR Contact: 11/28/2018
Next Scheduled EDR Contact: 03/11/2019
Data Release Frequency: Varies

US INST CONTROL: Sites with Institutional Controls

A listing of sites with institutional controls in place. Institutional controls include administrative measures, such as groundwater use restrictions, construction restrictions, property use restrictions, and post remediation care requirements intended to prevent exposure to contaminants remaining on site. Deed restrictions are generally required as part of the institutional controls.

Date of Government Version: 07/31/2018
Date Data Arrived at EDR: 08/28/2018
Date Made Active in Reports: 09/14/2018
Number of Days to Update: 17

Source: Environmental Protection Agency
Telephone: 703-603-0695
Last EDR Contact: 11/28/2018
Next Scheduled EDR Contact: 03/11/2019
Data Release Frequency: Varies

Federal ERNS list

ERNS: Emergency Response Notification System

Emergency Response Notification System. ERNS records and stores information on reported releases of oil and hazardous substances.

Date of Government Version: 09/24/2018
Date Data Arrived at EDR: 09/25/2018
Date Made Active in Reports: 11/09/2018
Number of Days to Update: 45

Source: National Response Center, United States Coast Guard
Telephone: 202-267-2180
Last EDR Contact: 01/08/2019
Next Scheduled EDR Contact: 04/08/2019
Data Release Frequency: Quarterly

State- and tribal - equivalent NPL

RESPONSE: State Response Sites

Identifies confirmed release sites where DTSC is involved in remediation, either in a lead or oversight capacity. These confirmed release sites are generally high-priority and high potential risk.

Date of Government Version: 10/29/2018
Date Data Arrived at EDR: 10/30/2018
Date Made Active in Reports: 12/13/2018
Number of Days to Update: 44

Source: Department of Toxic Substances Control
Telephone: 916-323-3400
Last EDR Contact: 10/30/2018
Next Scheduled EDR Contact: 02/11/2019
Data Release Frequency: Quarterly

State- and tribal - equivalent CERCLIS

ENVIROSTOR: EnviroStor Database

The Department of Toxic Substances Control's (DTSC's) Site Mitigation and Brownfields Reuse Program's (SMBRP's) EnviroStor database identifes sites that have known contamination or sites for which there may be reasons to investigate further. The database includes the following site types: Federal Superfund sites (National Priorities List (NPL)); State Response, including Military Facilities and State Superfund; Voluntary Cleanup; and School sites. EnviroStor provides similar information to the information that was available in CalSites, and provides additional site information, including, but not limited to, identification of formerly-contaminated properties that have been released for reuse, properties where environmental deed restrictions have been recorded to prevent inappropriate land uses, and risk characterization information that is used to assess potential impacts to public health and the environment at contaminated sites.

Date of Government Version: 10/29/2018
Date Data Arrived at EDR: 10/30/2018
Date Made Active in Reports: 12/13/2018
Number of Days to Update: 44

Source: Department of Toxic Substances Control
Telephone: 916-323-3400
Last EDR Contact: 10/30/2018
Next Scheduled EDR Contact: 02/11/2019
Data Release Frequency: Quarterly

State and tribal landfill and/or solid waste disposal site lists

SWF/LF (SWIS): Solid Waste Information System

Active, Closed and Inactive Landfills. SWF/LF records typically contain an inve ntory of solid waste disposal facilities or landfills. These may be active or i nactive facilities or open dumps that failed to meet RCRA Section 4004 criteria for solid waste landfills or disposal sites.

Date of Government Version: 11/12/2018
Date Data Arrived at EDR: 11/14/2018
Date Made Active in Reports: 12/13/2018
Number of Days to Update: 29

Source: Department of Resources Recycling and Recovery
Telephone: 916-341-6320
Last EDR Contact: 11/14/2018
Next Scheduled EDR Contact: 02/25/2019
Data Release Frequency: Quarterly

State and tribal leaking storage tank lists

GOVERNMENT RECORDS SEARCHED / DATA CURRENCY TRACKING

LUST REG 1: Active Toxic Site Investigation

Del Norte, Humboldt, Lake, Mendocino, Modoc, Siskiyou, Sonoma, Trinity counties. For more current information, please refer to the State Water Resources Control Board's LUST database.

Date of Government Version: 02/01/2001
Date Data Arrived at EDR: 02/28/2001
Date Made Active in Reports: 03/29/2001
Number of Days to Update: 29

Source: California Regional Water Quality Control Board North Coast (1)
Telephone: 707-570-3769
Last EDR Contact: 08/01/2011
Next Scheduled EDR Contact: 11/14/2011
Data Release Frequency: No Update Planned

LUST REG 7: Leaking Underground Storage Tank Case Listing

Leaking Underground Storage Tank locations. Imperial, Riverside, San Diego, Santa Barbara counties.

Date of Government Version: 02/26/2004
Date Data Arrived at EDR: 02/26/2004
Date Made Active in Reports: 03/24/2004
Number of Days to Update: 27

Source: California Regional Water Quality Control Board Colorado River Basin Region (7)
Telephone: 760-776-8943
Last EDR Contact: 08/01/2011
Next Scheduled EDR Contact: 11/14/2011
Data Release Frequency: No Update Planned

LUST: Leaking Underground Fuel Tank Report (GEOTRACKER)

Leaking Underground Storage Tank (LUST) Sites included in GeoTracker. GeoTracker is the Water Boards data management system for sites that impact, or have the potential to impact, water quality in California, with emphasis on groundwater.

Date of Government Version: 09/10/2018
Date Data Arrived at EDR: 09/12/2018
Date Made Active in Reports: 10/08/2018
Number of Days to Update: 26

Source: State Water Resources Control Board
Telephone: see region list
Last EDR Contact: 12/11/2018
Next Scheduled EDR Contact: 03/25/2019
Data Release Frequency: Quarterly

LUST REG 9: Leaking Underground Storage Tank Report

Orange, Riverside, San Diego counties. For more current information, please refer to the State Water Resources Control Board's LUST database.

Date of Government Version: 03/01/2001
Date Data Arrived at EDR: 04/23/2001
Date Made Active in Reports: 05/21/2001
Number of Days to Update: 28

Source: California Regional Water Quality Control Board San Diego Region (9)
Telephone: 858-637-5595
Last EDR Contact: 09/26/2011
Next Scheduled EDR Contact: 01/09/2012
Data Release Frequency: No Update Planned

LUST REG 6V: Leaking Underground Storage Tank Case Listing

Leaking Underground Storage Tank locations. Inyo, Kern, Los Angeles, Mono, San Bernardino counties.

Date of Government Version: 06/07/2005
Date Data Arrived at EDR: 06/07/2005
Date Made Active in Reports: 06/29/2005
Number of Days to Update: 22

Source: California Regional Water Quality Control Board Victorville Branch Office (6)
Telephone: 760-241-7365
Last EDR Contact: 09/12/2011
Next Scheduled EDR Contact: 12/26/2011
Data Release Frequency: No Update Planned

LUST REG 6L: Leaking Underground Storage Tank Case Listing

For more current information, please refer to the State Water Resources Control Board's LUST database.

Date of Government Version: 09/09/2003
Date Data Arrived at EDR: 09/10/2003
Date Made Active in Reports: 10/07/2003
Number of Days to Update: 27

Source: California Regional Water Quality Control Board Lahontan Region (6)
Telephone: 530-542-5572
Last EDR Contact: 09/12/2011
Next Scheduled EDR Contact: 12/26/2011
Data Release Frequency: No Update Planned

LUST REG 5: Leaking Underground Storage Tank Database

Leaking Underground Storage Tank locations. Alameda, Alpine, Amador, Butte, Colusa, Contra Costa, Calveras, El Dorado, Fresno, Glenn, Kern, Kings, Lake, Lassen, Madera, Mariposa, Merced, Modoc, Napa, Nevada, Placer, Plumas, Sacramento, San Joaquin, Shasta, Solano, Stanislaus, Sutter, Tehama, Tulare, Tuolumne, Yolo, Yuba counties.

Date of Government Version: 07/01/2008
Date Data Arrived at EDR: 07/22/2008
Date Made Active in Reports: 07/31/2008
Number of Days to Update: 9

Source: California Regional Water Quality Control Board Central Valley Region (5)
Telephone: 916-464-4834
Last EDR Contact: 07/01/2011
Next Scheduled EDR Contact: 10/17/2011
Data Release Frequency: No Update Planned

LUST REG 2: Fuel Leak List

Leaking Underground Storage Tank locations. Alameda, Contra Costa, Marin, Napa, San Francisco, San Mateo, Santa Clara, Solano, Sonoma counties.

Date of Government Version: 09/30/2004
Date Data Arrived at EDR: 10/20/2004
Date Made Active in Reports: 11/19/2004
Number of Days to Update: 30

Source: California Regional Water Quality Control Board San Francisco Bay Region (2)
Telephone: 510-622-2433
Last EDR Contact: 09/19/2011
Next Scheduled EDR Contact: 01/02/2012
Data Release Frequency: Quarterly

LUST REG 3: Leaking Underground Storage Tank Database

Leaking Underground Storage Tank locations. Monterey, San Benito, San Luis Obispo, Santa Barbara, Santa Cruz counties.

Date of Government Version: 05/19/2003
Date Data Arrived at EDR: 05/19/2003
Date Made Active in Reports: 06/02/2003
Number of Days to Update: 14

Source: California Regional Water Quality Control Board Central Coast Region (3)
Telephone: 805-542-4786
Last EDR Contact: 07/18/2011
Next Scheduled EDR Contact: 10/31/2011
Data Release Frequency: No Update Planned

LUST REG 4: Underground Storage Tank Leak List

Los Angeles, Ventura counties. For more current information, please refer to the State Water Resources Control Board's LUST database.

Date of Government Version: 09/07/2004
Date Data Arrived at EDR: 09/07/2004
Date Made Active in Reports: 10/12/2004
Number of Days to Update: 35

Source: California Regional Water Quality Control Board Los Angeles Region (4)
Telephone: 213-576-6710
Last EDR Contact: 09/06/2011
Next Scheduled EDR Contact: 12/19/2011
Data Release Frequency: No Update Planned

LUST REG 8: Leaking Underground Storage Tanks

California Regional Water Quality Control Board Santa Ana Region (8). For more current information, please refer to the State Water Resources Control Board's LUST database.

Date of Government Version: 02/14/2005
Date Data Arrived at EDR: 02/15/2005
Date Made Active in Reports: 03/28/2005
Number of Days to Update: 41

Source: California Regional Water Quality Control Board Santa Ana Region (8)
Telephone: 909-782-4496
Last EDR Contact: 08/15/2011
Next Scheduled EDR Contact: 11/28/2011
Data Release Frequency: Varies

INDIAN LUST R10: Leaking Underground Storage Tanks on Indian Land

LUSTs on Indian land in Alaska, Idaho, Oregon and Washington.

Date of Government Version: 04/12/2018
Date Data Arrived at EDR: 05/18/2018
Date Made Active in Reports: 07/20/2018
Number of Days to Update: 63

Source: EPA Region 10
Telephone: 206-553-2857
Last EDR Contact: 10/26/2018
Next Scheduled EDR Contact: 02/04/2019
Data Release Frequency: Varies

INDIAN LUST R9: Leaking Underground Storage Tanks on Indian Land

LUSTs on Indian land in Arizona, California, New Mexico and Nevada

Date of Government Version: 04/10/2018
Date Data Arrived at EDR: 05/18/2018
Date Made Active in Reports: 07/20/2018
Number of Days to Update: 63

Source: Environmental Protection Agency
Telephone: 415-972-3372
Last EDR Contact: 10/26/2018
Next Scheduled EDR Contact: 02/04/2019
Data Release Frequency: Varies

INDIAN LUST R8: Leaking Underground Storage Tanks on Indian Land
LUSTs on Indian land in Colorado, Montana, North Dakota, South Dakota, Utah and Wyoming.

Date of Government Version: 04/25/2018
Date Data Arrived at EDR: 05/18/2018
Date Made Active in Reports: 07/20/2018
Number of Days to Update: 63
Source: EPA Region 8
Telephone: 303-312-6271
Last EDR Contact: 10/26/2018
Next Scheduled EDR Contact: 02/04/2019
Data Release Frequency: Varies

INDIAN LUST R7: Leaking Underground Storage Tanks on Indian Land
LUSTs on Indian land in Iowa, Kansas, and Nebraska

Date of Government Version: 04/24/2018
Date Data Arrived at EDR: 05/18/2018
Date Made Active in Reports: 07/20/2018
Number of Days to Update: 63
Source: EPA Region 7
Telephone: 913-551-7003
Last EDR Contact: 10/26/2018
Next Scheduled EDR Contact: 02/04/2019
Data Release Frequency: Varies

INDIAN LUST R6: Leaking Underground Storage Tanks on Indian Land
LUSTs on Indian land in New Mexico and Oklahoma.

Date of Government Version: 04/01/2018
Date Data Arrived at EDR: 05/18/2018
Date Made Active in Reports: 07/20/2018
Number of Days to Update: 63
Source: EPA Region 6
Telephone: 214-665-6597
Last EDR Contact: 10/26/2018
Next Scheduled EDR Contact: 02/04/2019
Data Release Frequency: Varies

INDIAN LUST R4: Leaking Underground Storage Tanks on Indian Land
LUSTs on Indian land in Florida, Mississippi and North Carolina.

Date of Government Version: 05/08/2018
Date Data Arrived at EDR: 05/18/2018
Date Made Active in Reports: 07/20/2018
Number of Days to Update: 63
Source: EPA Region 4
Telephone: 404-562-8677
Last EDR Contact: 10/26/2018
Next Scheduled EDR Contact: 02/04/2019
Data Release Frequency: Varies

INDIAN LUST R1: Leaking Underground Storage Tanks on Indian Land
A listing of leaking underground storage tank locations on Indian Land.

Date of Government Version: 04/13/2018
Date Data Arrived at EDR: 05/18/2018
Date Made Active in Reports: 07/20/2018
Number of Days to Update: 63
Source: EPA Region 1
Telephone: 617-918-1313
Last EDR Contact: 10/26/2018
Next Scheduled EDR Contact: 02/04/2019
Data Release Frequency: Varies

INDIAN LUST R5: Leaking Underground Storage Tanks on Indian Land
Leaking underground storage tanks located on Indian Land in Michigan, Minnesota and Wisconsin.

Date of Government Version: 04/12/2018
Date Data Arrived at EDR: 05/18/2018
Date Made Active in Reports: 07/20/2018
Number of Days to Update: 63
Source: EPA, Region 5
Telephone: 312-886-7439
Last EDR Contact: 10/26/2018
Next Scheduled EDR Contact: 02/04/2019
Data Release Frequency: Varies

CPS-SLIC: Statewide SLIC Cases (GEOTRACKER)
Cleanup Program Sites (CPS; also known as Site Cleanups [SC] and formerly known as Spills, Leaks, Investigations, and Cleanups [SLIC] sites) included in GeoTracker. GeoTracker is the Water Boards data management system for sites that impact, or have the potential to impact, water quality in California, with emphasis on groundwater.

Date of Government Version: 09/10/2018
Date Data Arrived at EDR: 09/12/2018
Date Made Active in Reports: 10/09/2018
Number of Days to Update: 27
Source: State Water Resources Control Board
Telephone: 866-480-1028
Last EDR Contact: 12/12/2018
Next Scheduled EDR Contact: 03/25/2019
Data Release Frequency: Varies

SLIC REG 1: Active Toxic Site Investigations

The SLIC (Spills, Leaks, Investigations and Cleanup) program is designed to protect and restore water quality from spills, leaks, and similar discharges.

Date of Government Version: 04/03/2003
Date Data Arrived at EDR: 04/07/2003
Date Made Active in Reports: 04/25/2003
Number of Days to Update: 18

Source: California Regional Water Quality Control Board, North Coast Region (1)
Telephone: 707-576-2220
Last EDR Contact: 08/01/2011
Next Scheduled EDR Contact: 11/14/2011
Data Release Frequency: No Update Planned

SLIC REG 2: Spills, Leaks, Investigation & Cleanup Cost Recovery Listing

The SLIC (Spills, Leaks, Investigations and Cleanup) program is designed to protect and restore water quality from spills, leaks, and similar discharges.

Date of Government Version: 09/30/2004
Date Data Arrived at EDR: 10/20/2004
Date Made Active in Reports: 11/19/2004
Number of Days to Update: 30

Source: Regional Water Quality Control Board San Francisco Bay Region (2)
Telephone: 510-286-0457
Last EDR Contact: 09/19/2011
Next Scheduled EDR Contact: 01/02/2012
Data Release Frequency: Quarterly

SLIC REG 3: Spills, Leaks, Investigation & Cleanup Cost Recovery Listing

The SLIC (Spills, Leaks, Investigations and Cleanup) program is designed to protect and restore water quality from spills, leaks, and similar discharges.

Date of Government Version: 05/18/2006
Date Data Arrived at EDR: 05/18/2006
Date Made Active in Reports: 06/15/2006
Number of Days to Update: 28

Source: California Regional Water Quality Control Board Central Coast Region (3)
Telephone: 805-549-3147
Last EDR Contact: 07/18/2011
Next Scheduled EDR Contact: 10/31/2011
Data Release Frequency: Semi-Annually

SLIC REG 4: Spills, Leaks, Investigation & Cleanup Cost Recovery Listing

The SLIC (Spills, Leaks, Investigations and Cleanup) program is designed to protect and restore water quality from spills, leaks, and similar discharges.

Date of Government Version: 11/17/2004
Date Data Arrived at EDR: 11/18/2004
Date Made Active in Reports: 01/04/2005
Number of Days to Update: 47

Source: Region Water Quality Control Board Los Angeles Region (4)
Telephone: 213-576-6600
Last EDR Contact: 07/01/2011
Next Scheduled EDR Contact: 10/17/2011
Data Release Frequency: Varies

SLIC REG 5: Spills, Leaks, Investigation & Cleanup Cost Recovery Listing

The SLIC (Spills, Leaks, Investigations and Cleanup) program is designed to protect and restore water quality from spills, leaks, and similar discharges.

Date of Government Version: 04/01/2005
Date Data Arrived at EDR: 04/05/2005
Date Made Active in Reports: 04/21/2005
Number of Days to Update: 16

Source: Regional Water Quality Control Board Central Valley Region (5)
Telephone: 916-464-3291
Last EDR Contact: 09/12/2011
Next Scheduled EDR Contact: 12/26/2011
Data Release Frequency: Semi-Annually

SLIC REG 6V: Spills, Leaks, Investigation & Cleanup Cost Recovery Listing

The SLIC (Spills, Leaks, Investigations and Cleanup) program is designed to protect and restore water quality from spills, leaks, and similar discharges.

Date of Government Version: 05/24/2005
Date Data Arrived at EDR: 05/25/2005
Date Made Active in Reports: 06/16/2005
Number of Days to Update: 22

Source: Regional Water Quality Control Board, Victorville Branch
Telephone: 619-241-6583
Last EDR Contact: 08/15/2011
Next Scheduled EDR Contact: 11/28/2011
Data Release Frequency: Semi-Annually

SLIC REG 6L: SLIC Sites
The SLIC (Spills, Leaks, Investigations and Cleanup) program is designed to protect and restore water quality from spills, leaks, and similar discharges.

Date of Government Version: 09/07/2004
Date Data Arrived at EDR: 09/07/2004
Date Made Active in Reports: 10/12/2004
Number of Days to Update: 35
Source: California Regional Water Quality Control Board, Lahontan Region
Telephone: 530-542-5574
Last EDR Contact: 08/15/2011
Next Scheduled EDR Contact: 11/28/2011
Data Release Frequency: No Update Planned

SLIC REG 7: SLIC List
The SLIC (Spills, Leaks, Investigations and Cleanup) program is designed to protect and restore water quality from spills, leaks, and similar discharges.

Date of Government Version: 11/24/2004
Date Data Arrived at EDR: 11/29/2004
Date Made Active in Reports: 01/04/2005
Number of Days to Update: 36
Source: California Regional Quality Control Board, Colorado River Basin Region
Telephone: 760-346-7491
Last EDR Contact: 08/01/2011
Next Scheduled EDR Contact: 11/14/2011
Data Release Frequency: No Update Planned

SLIC REG 8: Spills, Leaks, Investigation & Cleanup Cost Recovery Listing
The SLIC (Spills, Leaks, Investigations and Cleanup) program is designed to protect and restore water quality from spills, leaks, and similar discharges.

Date of Government Version: 04/03/2008
Date Data Arrived at EDR: 04/03/2008
Date Made Active in Reports: 04/14/2008
Number of Days to Update: 11
Source: California Region Water Quality Control Board Santa Ana Region (8)
Telephone: 951-782-3298
Last EDR Contact: 09/12/2011
Next Scheduled EDR Contact: 12/26/2011
Data Release Frequency: Semi-Annually

SLIC REG 9: Spills, Leaks, Investigation & Cleanup Cost Recovery Listing
The SLIC (Spills, Leaks, Investigations and Cleanup) program is designed to protect and restore water quality from spills, leaks, and similar discharges.

Date of Government Version: 09/10/2007
Date Data Arrived at EDR: 09/11/2007
Date Made Active in Reports: 09/28/2007
Number of Days to Update: 17
Source: California Regional Water Quality Control Board San Diego Region (9)
Telephone: 858-467-2980
Last EDR Contact: 08/08/2011
Next Scheduled EDR Contact: 11/21/2011
Data Release Frequency: Annually

State and tribal registered storage tank lists

FEMA UST: Underground Storage Tank Listing
A listing of all FEMA owned underground storage tanks.

Date of Government Version: 05/15/2017
Date Data Arrived at EDR: 05/30/2017
Date Made Active in Reports: 10/13/2017
Number of Days to Update: 136
Source: FEMA
Telephone: 202-646-5797
Last EDR Contact: 01/08/2019
Next Scheduled EDR Contact: 04/22/2019
Data Release Frequency: Varies

UST: Active UST Facilities
Active UST facilities gathered from the local regulatory agencies

Date of Government Version: 09/10/2018
Date Data Arrived at EDR: 09/12/2018
Date Made Active in Reports: 10/03/2018
Number of Days to Update: 21
Source: SWRCB
Telephone: 916-341-5851
Last EDR Contact: 12/11/2018
Next Scheduled EDR Contact: 03/25/2019
Data Release Frequency: Semi-Annually

UST CLOSURE: Proposed Closure of Underground Storage Tank (UST) Cases

UST cases that are being considered for closure by either the State Water Resources Control Board or the Executive Director have been posted for a 60-day public comment period. UST Case Closures being proposed for consideration by the State Water Resources Control Board. These are primarily UST cases that meet closure criteria under the decisional framework in State Water Board Resolution No. 92-49 and other Board orders. UST Case Closures proposed for consideration by the Executive Director pursuant to State Water Board Resolution No. 2012-0061. These are cases that meet the criteria of the Low-Threat UST Case Closure Policy. UST Case Closure Review Denials and Approved Orders.

Date of Government Version: 09/10/2018
Date Data Arrived at EDR: 09/12/2018
Date Made Active in Reports: 10/03/2018
Number of Days to Update: 21

Source: State Water Resources Control Board
Telephone: 916-327-7844
Last EDR Contact: 12/12/2018
Next Scheduled EDR Contact: 03/25/2019
Data Release Frequency: Varies

MILITARY UST SITES: Military UST Sites (GEOTRACKER)

Military ust sites

Date of Government Version: 09/10/2018
Date Data Arrived at EDR: 09/12/2018
Date Made Active in Reports: 10/09/2018
Number of Days to Update: 27

Source: State Water Resources Control Board
Telephone: 866-480-1028
Last EDR Contact: 12/12/2018
Next Scheduled EDR Contact: 03/25/2019
Data Release Frequency: Varies

AST: Aboveground Petroleum Storage Tank Facilities

A listing of aboveground storage tank petroleum storage tank locations.

Date of Government Version: 07/06/2016
Date Data Arrived at EDR: 07/12/2016
Date Made Active in Reports: 09/19/2016
Number of Days to Update: 69

Source: California Environmental Protection Agency
Telephone: 916-327-5092
Last EDR Contact: 12/12/2018
Next Scheduled EDR Contact: 04/01/2019
Data Release Frequency: Quarterly

INDIAN UST R4: Underground Storage Tanks on Indian Land

The Indian Underground Storage Tank (UST) database provides information about underground storage tanks on Indian land in EPA Region 4 (Alabama, Florida, Georgia, Kentucky, Mississippi, North Carolina, South Carolina, Tennessee and Tribal Nations)

Date of Government Version: 05/08/2018
Date Data Arrived at EDR: 05/18/2018
Date Made Active in Reports: 07/20/2018
Number of Days to Update: 63

Source: EPA Region 4
Telephone: 404-562-9424
Last EDR Contact: 10/26/2018
Next Scheduled EDR Contact: 02/04/2019
Data Release Frequency: Varies

INDIAN UST R6: Underground Storage Tanks on Indian Land

The Indian Underground Storage Tank (UST) database provides information about underground storage tanks on Indian land in EPA Region 6 (Louisiana, Arkansas, Oklahoma, New Mexico, Texas and 65 Tribes).

Date of Government Version: 04/01/2018
Date Data Arrived at EDR: 05/18/2018
Date Made Active in Reports: 07/20/2018
Number of Days to Update: 63

Source: EPA Region 6
Telephone: 214-665-7591
Last EDR Contact: 10/26/2018
Next Scheduled EDR Contact: 02/04/2019
Data Release Frequency: Varies

INDIAN UST R1: Underground Storage Tanks on Indian Land

The Indian Underground Storage Tank (UST) database provides information about underground storage tanks on Indian land in EPA Region 1 (Connecticut, Maine, Massachusetts, New Hampshire, Rhode Island, Vermont and ten Tribal Nations).

Date of Government Version: 04/13/2018
Date Data Arrived at EDR: 05/18/2018
Date Made Active in Reports: 07/20/2018
Number of Days to Update: 63

Source: EPA, Region 1
Telephone: 617-918-1313
Last EDR Contact: 10/26/2018
Next Scheduled EDR Contact: 02/04/2019
Data Release Frequency: Varies

INDIAN UST R5: Underground Storage Tanks on Indian Land

The Indian Underground Storage Tank (UST) database provides information about underground storage tanks on Indian land in EPA Region 5 (Michigan, Minnesota and Wisconsin and Tribal Nations).

Date of Government Version: 04/12/2018
Date Data Arrived at EDR: 05/18/2018
Date Made Active in Reports: 07/20/2018
Number of Days to Update: 63

Source: EPA Region 5
Telephone: 312-886-6136
Last EDR Contact: 10/26/2018
Next Scheduled EDR Contact: 02/04/2019
Data Release Frequency: Varies

INDIAN UST R7: Underground Storage Tanks on Indian Land

The Indian Underground Storage Tank (UST) database provides information about underground storage tanks on Indian land in EPA Region 7 (Iowa, Kansas, Missouri, Nebraska, and 9 Tribal Nations).

Date of Government Version: 04/24/2018
Date Data Arrived at EDR: 05/18/2018
Date Made Active in Reports: 07/20/2018
Number of Days to Update: 63

Source: EPA Region 7
Telephone: 913-551-7003
Last EDR Contact: 10/26/2018
Next Scheduled EDR Contact: 02/04/2019
Data Release Frequency: Varies

INDIAN UST R10: Underground Storage Tanks on Indian Land

The Indian Underground Storage Tank (UST) database provides information about underground storage tanks on Indian land in EPA Region 10 (Alaska, Idaho, Oregon, Washington, and Tribal Nations).

Date of Government Version: 04/12/2018
Date Data Arrived at EDR: 05/18/2018
Date Made Active in Reports: 07/20/2018
Number of Days to Update: 63

Source: EPA Region 10
Telephone: 206-553-2857
Last EDR Contact: 10/26/2018
Next Scheduled EDR Contact: 02/04/2019
Data Release Frequency: Varies

INDIAN UST R8: Underground Storage Tanks on Indian Land

The Indian Underground Storage Tank (UST) database provides information about underground storage tanks on Indian land in EPA Region 8 (Colorado, Montana, North Dakota, South Dakota, Utah, Wyoming and 27 Tribal Nations).

Date of Government Version: 04/25/2018
Date Data Arrived at EDR: 05/18/2018
Date Made Active in Reports: 07/20/2018
Number of Days to Update: 63

Source: EPA Region 8
Telephone: 303-312-6137
Last EDR Contact: 10/26/2018
Next Scheduled EDR Contact: 02/04/2019
Data Release Frequency: Varies

INDIAN UST R9: Underground Storage Tanks on Indian Land

The Indian Underground Storage Tank (UST) database provides information about underground storage tanks on Indian land in EPA Region 9 (Arizona, California, Hawaii, Nevada, the Pacific Islands, and Tribal Nations).

Date of Government Version: 04/10/2018
Date Data Arrived at EDR: 05/18/2018
Date Made Active in Reports: 07/20/2018
Number of Days to Update: 63

Source: EPA Region 9
Telephone: 415-972-3368
Last EDR Contact: 10/26/2018
Next Scheduled EDR Contact: 02/04/2019
Data Release Frequency: Varies

State and tribal voluntary cleanup sites

INDIAN VCP R7: Voluntary Cleanup Priority Lisitng

A listing of voluntary cleanup priority sites located on Indian Land located in Region 7.

Date of Government Version: 03/20/2008
Date Data Arrived at EDR: 04/22/2008
Date Made Active in Reports: 05/19/2008
Number of Days to Update: 27

Source: EPA, Region 7
Telephone: 913-551-7365
Last EDR Contact: 04/20/2009
Next Scheduled EDR Contact: 07/20/2009
Data Release Frequency: Varies

VCP: Voluntary Cleanup Program Properties

Contains low threat level properties with either confirmed or unconfirmed releases and the project proponents have request that DTSC oversee investigation and/or cleanup activities and have agreed to provide coverage for DTSC's costs.

Date of Government Version: 10/29/2018
Date Data Arrived at EDR: 10/30/2018
Date Made Active in Reports: 12/13/2018
Number of Days to Update: 44

Source: Department of Toxic Substances Control
Telephone: 916-323-3400
Last EDR Contact: 10/30/2018
Next Scheduled EDR Contact: 02/11/2019
Data Release Frequency: Quarterly

INDIAN VCP R1: Voluntary Cleanup Priority Listing

A listing of voluntary cleanup priority sites located on Indian Land located in Region 1.

Date of Government Version: 07/27/2015
Date Data Arrived at EDR: 09/29/2015
Date Made Active in Reports: 02/18/2016
Number of Days to Update: 142

Source: EPA, Region 1
Telephone: 617-918-1102
Last EDR Contact: 12/19/2018
Next Scheduled EDR Contact: 04/08/2019
Data Release Frequency: Varies

State and tribal Brownfields sites

BROWNFIELDS: Considered Brownfieds Sites Listing

A listing of sites the SWRCB considers to be Brownfields since these are sites have come to them through the MOA Process.

Date of Government Version: 09/24/2018
Date Data Arrived at EDR: 09/25/2018
Date Made Active in Reports: 10/15/2018
Number of Days to Update: 20

Source: State Water Resources Control Board
Telephone: 916-323-7905
Last EDR Contact: 12/21/2018
Next Scheduled EDR Contact: 04/08/2019
Data Release Frequency: Quarterly

ADDITIONAL ENVIRONMENTAL RECORDS

Local Brownfield lists

US BROWNFIELDS: A Listing of Brownfields Sites

Brownfields are real property, the expansion, redevelopment, or reuse of which may be complicated by the presence or potential presence of a hazardous substance, pollutant, or contaminant. Cleaning up and reinvesting in these properties takes development pressures off of undeveloped, open land, and both improves and protects the environment. Assessment, Cleanup and Redevelopment Exchange System (ACRES) stores information reported by EPA Brownfields grant recipients on brownfields properties assessed or cleaned up with grant funding as well as information on Targeted Brownfields Assessments performed by EPA Regions. A listing of ACRES Brownfield sites is obtained from Cleanups in My Community. Cleanups in My Community provides information on Brownfields properties for which information is reported back to EPA, as well as areas served by Brownfields grant programs.

Date of Government Version: 09/18/2018
Date Data Arrived at EDR: 09/18/2018
Date Made Active in Reports: 11/09/2018
Number of Days to Update: 52

Source: Environmental Protection Agency
Telephone: 202-566-2777
Last EDR Contact: 12/18/2018
Next Scheduled EDR Contact: 04/01/2019
Data Release Frequency: Semi-Annually

Local Lists of Landfill / Solid Waste Disposal Sites

WMUDS/SWAT: Waste Management Unit Database

Waste Management Unit Database System. WMUDS is used by the State Water Resources Control Board staff and the Regional Water Quality Control Boards for program tracking and inventory of waste management units. WMUDS is composed of the following databases: Facility Information, Scheduled Inspections Information, Waste Management Unit Information, SWAT Program Information, SWAT Report Summary Information, SWAT Report Summary Data, Chapter 15 (formerly Subchapter 15) Information, Chapter 15 Monitoring Parameters, TPCA Program Information, RCRA Program Information, Closure Information, and Interested Parties Information.

Date of Government Version: 04/01/2000
Date Data Arrived at EDR: 04/10/2000
Date Made Active in Reports: 05/10/2000
Number of Days to Update: 30

Source: State Water Resources Control Board
Telephone: 916-227-4448
Last EDR Contact: 10/25/2018
Next Scheduled EDR Contact: 02/11/2019
Data Release Frequency: No Update Planned

SWRCY: Recycler Database

A listing of recycling facilities in California.

Date of Government Version: 09/10/2018
Date Data Arrived at EDR: 09/12/2018
Date Made Active in Reports: 10/15/2018
Number of Days to Update: 33

Source: Department of Conservation
Telephone: 916-323-3836
Last EDR Contact: 12/12/2018
Next Scheduled EDR Contact: 03/25/2019
Data Release Frequency: Quarterly

HAULERS: Registered Waste Tire Haulers Listing

A listing of registered waste tire haulers.

Date of Government Version: 09/26/2018
Date Data Arrived at EDR: 09/28/2018
Date Made Active in Reports: 11/01/2018
Number of Days to Update: 34

Source: Integrated Waste Management Board
Telephone: 916-341-6422
Last EDR Contact: 08/07/2018
Next Scheduled EDR Contact: 02/25/2019
Data Release Frequency: Varies

INDIAN ODI: Report on the Status of Open Dumps on Indian Lands

Location of open dumps on Indian land.

Date of Government Version: 12/31/1998
Date Data Arrived at EDR: 12/03/2007
Date Made Active in Reports: 01/24/2008
Number of Days to Update: 52

Source: Environmental Protection Agency
Telephone: 703-308-8245
Last EDR Contact: 10/25/2018
Next Scheduled EDR Contact: 02/11/2019
Data Release Frequency: Varies

DEBRIS REGION 9: Torres Martinez Reservation Illegal Dump Site Locations

A listing of illegal dump sites location on the Torres Martinez Indian Reservation located in eastern Riverside County and northern Imperial County, California.

Date of Government Version: 01/12/2009
Date Data Arrived at EDR: 05/07/2009
Date Made Active in Reports: 09/21/2009
Number of Days to Update: 137

Source: EPA, Region 9
Telephone: 415-947-4219
Last EDR Contact: 10/22/2018
Next Scheduled EDR Contact: 02/04/2019
Data Release Frequency: No Update Planned

ODI: Open Dump Inventory

An open dump is defined as a disposal facility that does not comply with one or more of the Part 257 or Part 258 Subtitle D Criteria.

Date of Government Version: 06/30/1985
Date Data Arrived at EDR: 08/09/2004
Date Made Active in Reports: 09/17/2004
Number of Days to Update: 39

Source: Environmental Protection Agency
Telephone: 800-424-9346
Last EDR Contact: 06/09/2004
Next Scheduled EDR Contact: N/A
Data Release Frequency: No Update Planned

IHS OPEN DUMPS: Open Dumps on Indian Land

A listing of all open dumps located on Indian Land in the United States.

Date of Government Version: 04/01/2014
Date Data Arrived at EDR: 08/06/2014
Date Made Active in Reports: 01/29/2015
Number of Days to Update: 176

Source: Department of Health & Human Serivces, Indian Health Service
Telephone: 301-443-1452
Last EDR Contact: 11/02/2018
Next Scheduled EDR Contact: 02/11/2019
Data Release Frequency: Varies

Local Lists of Hazardous waste / Contaminated Sites

US HIST CDL: National Clandestine Laboratory Register

A listing of clandestine drug lab locations that have been removed from the DEAs National Clandestine Laboratory Register.

Date of Government Version: 09/21/2018
Date Data Arrived at EDR: 09/21/2018
Date Made Active in Reports: 11/09/2018
Number of Days to Update: 49

Source: Drug Enforcement Administration
Telephone: 202-307-1000
Last EDR Contact: 11/26/2018
Next Scheduled EDR Contact: 03/11/2019
Data Release Frequency: No Update Planned

HIST CAL-SITES: Calsites Database

The Calsites database contains potential or confirmed hazardous substance release properties. In 1996, California EPA reevaluated and significantly reduced the number of sites in the Calsites database. No longer updated by the state agency. It has been replaced by ENVIROSTOR.

Date of Government Version: 08/08/2005
Date Data Arrived at EDR: 08/03/2006
Date Made Active in Reports: 08/24/2006
Number of Days to Update: 21

Source: Department of Toxic Substance Control
Telephone: 916-323-3400
Last EDR Contact: 02/23/2009
Next Scheduled EDR Contact: 05/25/2009
Data Release Frequency: No Update Planned

SCH: School Property Evaluation Program

This category contains proposed and existing school sites that are being evaluated by DTSC for possible hazardous materials contamination. In some cases, these properties may be listed in the CalSites category depending on the level of threat to public health and safety or the environment they pose.

Date of Government Version: 10/29/2018
Date Data Arrived at EDR: 10/30/2018
Date Made Active in Reports: 12/13/2018
Number of Days to Update: 44

Source: Department of Toxic Substances Control
Telephone: 916-323-3400
Last EDR Contact: 10/30/2018
Next Scheduled EDR Contact: 02/11/2019
Data Release Frequency: Quarterly

CDL: Clandestine Drug Labs

A listing of drug lab locations. Listing of a location in this database does not indicate that any illegal drug lab materials were or were not present there, and does not constitute a determination that the location either requires or does not require additional cleanup work.

Date of Government Version: 12/31/2017
Date Data Arrived at EDR: 06/12/2018
Date Made Active in Reports: 08/06/2018
Number of Days to Update: 55

Source: Department of Toxic Substances Control
Telephone: 916-255-6504
Last EDR Contact: 01/07/2019
Next Scheduled EDR Contact: 04/22/2019
Data Release Frequency: Varies

TOXIC PITS: Toxic Pits Cleanup Act Sites

Toxic PITS Cleanup Act Sites. TOXIC PITS identifies sites suspected of containing hazardous substances where cleanup has not yet been completed.

Date of Government Version: 07/01/1995
Date Data Arrived at EDR: 08/30/1995
Date Made Active in Reports: 09/26/1995
Number of Days to Update: 27

Source: State Water Resources Control Board
Telephone: 916-227-4364
Last EDR Contact: 01/26/2009
Next Scheduled EDR Contact: 04/27/2009
Data Release Frequency: No Update Planned

CERS HAZ WASTE: CERS HAZ WASTE

List of sites in the California Environmental Protection Agency (CalEPA) Regulated Site Portal which fall under the Hazardous Chemical Management, Hazardous Waste Onsite Treatment, Household Hazardous Waste Collection, Hazardous Waste Generator, and RCRA LQ HW Generator programs.

Date of Government Version: 10/22/2018
Date Data Arrived at EDR: 10/23/2018
Date Made Active in Reports: 11/30/2018
Number of Days to Update: 38

Source: CalEPA
Telephone: 916-323-2514
Last EDR Contact: 10/23/2018
Next Scheduled EDR Contact: 02/04/2019
Data Release Frequency: Quarterly

US CDL: Clandestine Drug Labs

A listing of clandestine drug lab locations. The U.S. Department of Justice ("the Department") provides this web site as a public service. It contains addresses of some locations where law enforcement agencies reported they found chemicals or other items that indicated the presence of either clandestine drug laboratories or dumpsites. In most cases, the source of the entries is not the Department, and the Department has not verified the entry and does not guarantee its accuracy. Members of the public must verify the accuracy of all entries by, for example, contacting local law enforcement and local health departments.

Date of Government Version: 09/21/2018
Date Data Arrived at EDR: 09/21/2018
Date Made Active in Reports: 11/09/2018
Number of Days to Update: 49

Source: Drug Enforcement Administration
Telephone: 202-307-1000
Last EDR Contact: 11/26/2018
Next Scheduled EDR Contact: 03/11/2019
Data Release Frequency: Quarterly

Local Lists of Registered Storage Tanks

SWEEPS UST: SWEEPS UST Listing

Statewide Environmental Evaluation and Planning System. This underground storage tank listing was updated and maintained by a company contacted by the SWRCB in the early 1990's. The listing is no longer updated or maintained. The local agency is the contact for more information on a site on the SWEEPS list.

Date of Government Version: 06/01/1994
Date Data Arrived at EDR: 07/07/2005
Date Made Active in Reports: 08/11/2005
Number of Days to Update: 35

Source: State Water Resources Control Board
Telephone: N/A
Last EDR Contact: 06/03/2005
Next Scheduled EDR Contact: N/A
Data Release Frequency: No Update Planned

UST MENDOCINO: Mendocino County UST Database

A listing of underground storage tank locations in Mendocino County.

Date of Government Version: 12/04/2018
Date Data Arrived at EDR: 12/06/2018
Date Made Active in Reports: 12/14/2018
Number of Days to Update: 8

Source: Department of Public Health
Telephone: 707-463-4466
Last EDR Contact: 11/26/2018
Next Scheduled EDR Contact: 03/11/2019
Data Release Frequency: Annually

HIST UST: Hazardous Substance Storage Container Database

The Hazardous Substance Storage Container Database is a historical listing of UST sites. Refer to local/county source for current data.

Date of Government Version: 10/15/1990
Date Data Arrived at EDR: 01/25/1991
Date Made Active in Reports: 02/12/1991
Number of Days to Update: 18

Source: State Water Resources Control Board
Telephone: 916-341-5851
Last EDR Contact: 07/26/2001
Next Scheduled EDR Contact: N/A
Data Release Frequency: No Update Planned

SAN FRANCISCO AST: Aboveground Storage Tank Site Listing

Aboveground storage tank sites

Date of Government Version: 09/11/2018
Date Data Arrived at EDR: 09/12/2018
Date Made Active in Reports: 10/11/2018
Number of Days to Update: 29

Source: San Francisco County Department of Public Health
Telephone: 415-252-3896
Last EDR Contact: 11/01/2018
Next Scheduled EDR Contact: 02/18/2019
Data Release Frequency: Varies

CERS TANKS: California Environmental Reporting System (CERS) Tanks

List of sites in the California Environmental Protection Agency (CalEPA) Regulated Site Portal which fall under the Aboveground Petroleum Storage and Underground Storage Tank regulatory programs.

Date of Government Version: 10/22/2018
Date Data Arrived at EDR: 10/23/2018
Date Made Active in Reports: 11/30/2018
Number of Days to Update: 38

Source: California Environmental Protection Agency
Telephone: 916-323-2514
Last EDR Contact: 10/23/2018
Next Scheduled EDR Contact: 02/04/2019
Data Release Frequency: Quarterly

CA FID UST: Facility Inventory Database

The Facility Inventory Database (FID) contains a historical listing of active and inactive underground storage tank locations from the State Water Resource Control Board. Refer to local/county source for current data.

Date of Government Version: 10/31/1994
Date Data Arrived at EDR: 09/05/1995
Date Made Active in Reports: 09/29/1995
Number of Days to Update: 24

Source: California Environmental Protection Agency
Telephone: 916-341-5851
Last EDR Contact: 12/28/1998
Next Scheduled EDR Contact: N/A
Data Release Frequency: No Update Planned

Local Land Records

LIENS: Environmental Liens Listing

A listing of property locations with environmental liens for California where DTSC is a lien holder.

Date of Government Version: 08/29/2018
Date Data Arrived at EDR: 08/30/2018
Date Made Active in Reports: 10/01/2018
Number of Days to Update: 32

Source: Department of Toxic Substances Control
Telephone: 916-323-3400
Last EDR Contact: 11/29/2018
Next Scheduled EDR Contact: 03/18/2019
Data Release Frequency: Varies

LIENS 2: CERCLA Lien Information

A Federal CERCLA ('Superfund') lien can exist by operation of law at any site or property at which EPA has spent Superfund monies. These monies are spent to investigate and address releases and threatened releases of contamination. CERCLIS provides information as to the identity of these sites and properties.

Date of Government Version: 08/13/2018
Date Data Arrived at EDR: 10/04/2018
Date Made Active in Reports: 11/16/2018
Number of Days to Update: 43

Source: Environmental Protection Agency
Telephone: 202-564-6023
Last EDR Contact: 12/28/2018
Next Scheduled EDR Contact: 02/04/2019
Data Release Frequency: Semi-Annually

DEED: Deed Restriction Listing

Site Mitigation and Brownfields Reuse Program Facility Sites with Deed Restrictions & Hazardous Waste Management Program Facility Sites with Deed / Land Use Restriction. The DTSC Site Mitigation and Brownfields Reuse Program (SMBRP) list includes sites cleaned up under the program's oversight and generally does not include current or former hazardous waste facilities that required a hazardous waste facility permit. The list represents deed restrictions that are active. Some sites have multiple deed restrictions. The DTSC Hazardous Waste Management Program (HWMP) has developed a list of current or former hazardous waste facilities that have a recorded land use restriction at the local county recorder's office. The land use restrictions on this list were required by the DTSC HWMP as a result of the presence of hazardous substances that remain on site after the facility (or part of the facility) has been closed or cleaned up. The types of land use restriction include deed notice, deed restriction, or a land use restriction that binds current and future owners.

Date of Government Version: 09/04/2018
Date Data Arrived at EDR: 09/05/2018
Date Made Active in Reports: 10/02/2018
Number of Days to Update: 27

Source: DTSC and SWRCB
Telephone: 916-323-3400
Last EDR Contact: 12/05/2018
Next Scheduled EDR Contact: 03/18/2019
Data Release Frequency: Semi-Annually

Records of Emergency Release Reports

HMIRS: Hazardous Materials Information Reporting System

Hazardous Materials Incident Report System. HMIRS contains hazardous material spill incidents reported to DOT.

Date of Government Version: 03/26/2018
Date Data Arrived at EDR: 03/27/2018
Date Made Active in Reports: 06/08/2018
Number of Days to Update: 73

Source: U.S. Department of Transportation
Telephone: 202-366-4555
Last EDR Contact: 01/08/2019
Next Scheduled EDR Contact: 04/08/2019
Data Release Frequency: Quarterly

CHMIRS: California Hazardous Material Incident Report System

California Hazardous Material Incident Reporting System. CHMIRS contains information on reported hazardous material incidents (accidental releases or spills).

Date of Government Version: 04/06/2018
Date Data Arrived at EDR: 04/24/2018
Date Made Active in Reports: 06/14/2018
Number of Days to Update: 51

Source: Office of Emergency Services
Telephone: 916-845-8400
Last EDR Contact: 07/27/2018
Next Scheduled EDR Contact: 11/05/2018
Data Release Frequency: Semi-Annually

LDS: Land Disposal Sites Listing (GEOTRACKER)

Land Disposal sites (Landfills) included in GeoTracker. GeoTracker is the Water Boards data management system for sites that impact, or have the potential to impact, water quality in California, with emphasis on groundwater.

Date of Government Version: 09/10/2018
Date Data Arrived at EDR: 09/12/2018
Date Made Active in Reports: 10/08/2018
Number of Days to Update: 26

Source: State Water Qualilty Control Board
Telephone: 866-480-1028
Last EDR Contact: 12/12/2018
Next Scheduled EDR Contact: 03/25/2019
Data Release Frequency: Quarterly

MCS: Military Cleanup Sites Listing (GEOTRACKER)

Military sites (consisting of: Military UST sites; Military Privatized sites; and Military Cleanup sites [formerly known as DoD non UST]) included in GeoTracker. GeoTracker is the Water Boards data management system for sites that impact, or have the potential to impact, water quality in California, with emphasis on groundwater.

Date of Government Version: 09/10/2018
Date Data Arrived at EDR: 09/12/2018
Date Made Active in Reports: 10/09/2018
Number of Days to Update: 27

Source: State Water Resources Control Board
Telephone: 866-480-1028
Last EDR Contact: 12/12/2018
Next Scheduled EDR Contact: 03/25/2019
Data Release Frequency: Quarterly

SPILLS 90: SPILLS90 data from FirstSearch

Spills 90 includes those spill and release records available exclusively from FirstSearch databases. Typically, they may include chemical, oil and/or hazardous substance spills recorded after 1990. Duplicate records that are already included in EDR incident and release records are not included in Spills 90.

Date of Government Version: 06/06/2012
Date Data Arrived at EDR: 01/03/2013
Date Made Active in Reports: 02/22/2013
Number of Days to Update: 50

Source: FirstSearch
Telephone: N/A
Last EDR Contact: 01/03/2013
Next Scheduled EDR Contact: N/A
Data Release Frequency: No Update Planned

Other Ascertainable Records

RCRA NonGen / NLR: RCRA - Non Generators / No Longer Regulated

RCRAInfo is EPA's comprehensive information system, providing access to data supporting the Resource Conservation and Recovery Act (RCRA) of 1976 and the Hazardous and Solid Waste Amendments (HSWA) of 1984. The database includes selective information on sites which generate, transport, store, treat and/or dispose of hazardous waste as defined by the Resource Conservation and Recovery Act (RCRA). Non-Generators do not presently generate hazardous waste.

Date of Government Version: 03/01/2018
Date Data Arrived at EDR: 03/28/2018
Date Made Active in Reports: 06/22/2018
Number of Days to Update: 86

Source: Environmental Protection Agency
Telephone: (415) 495-8895
Last EDR Contact: 12/03/2018
Next Scheduled EDR Contact: 04/08/2019
Data Release Frequency: Quarterly

FUDS: Formerly Used Defense Sites

The listing includes locations of Formerly Used Defense Sites properties where the US Army Corps of Engineers is actively working or will take necessary cleanup actions.

Date of Government Version: 01/31/2015
Date Data Arrived at EDR: 07/08/2015
Date Made Active in Reports: 10/13/2015
Number of Days to Update: 97

Source: U.S. Army Corps of Engineers
Telephone: 202-528-4285
Last EDR Contact: 11/19/2018
Next Scheduled EDR Contact: 03/04/2019
Data Release Frequency: Varies

DOD: Department of Defense Sites

This data set consists of federally owned or administered lands, administered by the Department of Defense, that have any area equal to or greater than 640 acres of the United States, Puerto Rico, and the U.S. Virgin Islands.

Date of Government Version: 12/31/2005
Date Data Arrived at EDR: 11/10/2006
Date Made Active in Reports: 01/11/2007
Number of Days to Update: 62

Source: USGS
Telephone: 888-275-8747
Last EDR Contact: 10/12/2018
Next Scheduled EDR Contact: 01/21/2019
Data Release Frequency: Semi-Annually

FEDLAND: Federal and Indian Lands

Federally and Indian administrated lands of the United States. Lands included are administrated by: Army Corps of Engineers, Bureau of Reclamation, National Wild and Scenic River, National Wildlife Refuge, Public Domain Land, Wilderness, Wilderness Study Area, Wildlife Management Area, Bureau of Indian Affairs, Bureau of Land Management, Department of Justice, Forest Service, Fish and Wildlife Service, National Park Service.

Date of Government Version: 12/31/2005
Date Data Arrived at EDR: 02/06/2006
Date Made Active in Reports: 01/11/2007
Number of Days to Update: 339

Source: U.S. Geological Survey
Telephone: 888-275-8747
Last EDR Contact: 10/12/2018
Next Scheduled EDR Contact: 01/21/2019
Data Release Frequency: N/A

SCRD DRYCLEANERS: State Coalition for Remediation of Drycleaners Listing

The State Coalition for Remediation of Drycleaners was established in 1998, with support from the U.S. EPA Office of Superfund Remediation and Technology Innovation. It is comprised of representatives of states with established drycleaner remediation programs. Currently the member states are Alabama, Connecticut, Florida, Illinois, Kansas, Minnesota, Missouri, North Carolina, Oregon, South Carolina, Tennessee, Texas, and Wisconsin.

Date of Government Version: 01/01/2017
Date Data Arrived at EDR: 02/03/2017
Date Made Active in Reports: 04/07/2017
Number of Days to Update: 63
Source: Environmental Protection Agency
Telephone: 615-532-8599
Last EDR Contact: 11/16/2018
Next Scheduled EDR Contact: 02/25/2019
Data Release Frequency: Varies

US FIN ASSUR: Financial Assurance Information

All owners and operators of facilities that treat, store, or dispose of hazardous waste are required to provide proof that they will have sufficient funds to pay for the clean up, closure, and post-closure care of their facilities.

Date of Government Version: 08/31/2018
Date Data Arrived at EDR: 09/25/2018
Date Made Active in Reports: 11/09/2018
Number of Days to Update: 45
Source: Environmental Protection Agency
Telephone: 202-566-1917
Last EDR Contact: 12/21/2018
Next Scheduled EDR Contact: 04/08/2019
Data Release Frequency: Quarterly

EPA WATCH LIST: EPA WATCH LIST

EPA maintains a "Watch List" to facilitate dialogue between EPA, state and local environmental agencies on enforcement matters relating to facilities with alleged violations identified as either significant or high priority. Being on the Watch List does not mean that the facility has actually violated the law only that an investigation by EPA or a state or local environmental agency has led those organizations to allege that an unproven violation has in fact occurred. Being on the Watch List does not represent a higher level of concern regarding the alleged violations that were detected, but instead indicates cases requiring additional dialogue between EPA, state and local agencies - primarily because of the length of time the alleged violation has gone unaddressed or unresolved.

Date of Government Version: 08/30/2013
Date Data Arrived at EDR: 03/21/2014
Date Made Active in Reports: 06/17/2014
Number of Days to Update: 88
Source: Environmental Protection Agency
Telephone: 617-520-3000
Last EDR Contact: 11/05/2018
Next Scheduled EDR Contact: 02/18/2019
Data Release Frequency: Quarterly

2020 COR ACTION: 2020 Corrective Action Program List

The EPA has set ambitious goals for the RCRA Corrective Action program by creating the 2020 Corrective Action Universe. This RCRA cleanup baseline includes facilities expected to need corrective action. The 2020 universe contains a wide variety of sites. Some properties are heavily contaminated while others were contaminated but have since been cleaned up. Still others have not been fully investigated yet, and may require little or no remediation. Inclusion in the 2020 Universe does not necessarily imply failure on the part of a facility to meet its RCRA obligations.

Date of Government Version: 09/30/2017
Date Data Arrived at EDR: 05/08/2018
Date Made Active in Reports: 07/20/2018
Number of Days to Update: 73
Source: Environmental Protection Agency
Telephone: 703-308-4044
Last EDR Contact: 11/09/2018
Next Scheduled EDR Contact: 02/18/2019
Data Release Frequency: Varies

TSCA: Toxic Substances Control Act

Toxic Substances Control Act. TSCA identifies manufacturers and importers of chemical substances included on the TSCA Chemical Substance Inventory list. It includes data on the production volume of these substances by plant site.

Date of Government Version: 12/31/2016
Date Data Arrived at EDR: 06/21/2017
Date Made Active in Reports: 01/05/2018
Number of Days to Update: 198
Source: EPA
Telephone: 202-260-5521
Last EDR Contact: 12/21/2018
Next Scheduled EDR Contact: 04/01/2019
Data Release Frequency: Every 4 Years

TRIS: Toxic Chemical Release Inventory System

Toxic Release Inventory System. TRIS identifies facilities which release toxic chemicals to the air, water and land in reportable quantities under SARA Title III Section 313.

Date of Government Version: 12/31/2016
Date Data Arrived at EDR: 01/10/2018
Date Made Active in Reports: 01/12/2018
Number of Days to Update: 2

Source: EPA
Telephone: 202-566-0250
Last EDR Contact: 11/16/2018
Next Scheduled EDR Contact: 03/04/2019
Data Release Frequency: Annually

SSTS: Section 7 Tracking Systems

Section 7 of the Federal Insecticide, Fungicide and Rodenticide Act, as amended (92 Stat. 829) requires all registered pesticide-producing establishments to submit a report to the Environmental Protection Agency by March 1st each year. Each establishment must report the types and amounts of pesticides, active ingredients and devices being produced, and those having been produced and sold or distributed in the past year.

Date of Government Version: 12/31/2009
Date Data Arrived at EDR: 12/10/2010
Date Made Active in Reports: 02/25/2011
Number of Days to Update: 77

Source: EPA
Telephone: 202-564-4203
Last EDR Contact: 10/24/2018
Next Scheduled EDR Contact: 02/04/2019
Data Release Frequency: Annually

ROD: Records Of Decision

Record of Decision. ROD documents mandate a permanent remedy at an NPL (Superfund) site containing technical and health information to aid in the cleanup.

Date of Government Version: 08/13/2018
Date Data Arrived at EDR: 10/04/2018
Date Made Active in Reports: 11/16/2018
Number of Days to Update: 43

Source: EPA
Telephone: 703-416-0223
Last EDR Contact: 12/28/2018
Next Scheduled EDR Contact: 03/18/2019
Data Release Frequency: Annually

RMP: Risk Management Plans

When Congress passed the Clean Air Act Amendments of 1990, it required EPA to publish regulations and guidance for chemical accident prevention at facilities using extremely hazardous substances. The Risk Management Program Rule (RMP Rule) was written to implement Section 112(r) of these amendments. The rule, which built upon existing industry codes and standards, requires companies of all sizes that use certain flammable and toxic substances to develop a Risk Management Program, which includes a(n): Hazard assessment that details the potential effects of an accidental release, an accident history of the last five years, and an evaluation of worst-case and alternative accidental releases; Prevention program that includes safety precautions and maintenance, monitoring, and employee training measures; and Emergency response program that spells out emergency health care, employee training measures and procedures for informing the public and response agencies (e.g the fire department) should an accident occur.

Date of Government Version: 08/01/2018
Date Data Arrived at EDR: 08/22/2018
Date Made Active in Reports: 10/05/2018
Number of Days to Update: 44

Source: Environmental Protection Agency
Telephone: 202-564-8600
Last EDR Contact: 10/23/2018
Next Scheduled EDR Contact: 02/04/2019
Data Release Frequency: Varies

RAATS: RCRA Administrative Action Tracking System

RCRA Administration Action Tracking System. RAATS contains records based on enforcement actions issued under RCRA pertaining to major violators and includes administrative and civil actions brought by the EPA. For administration actions after September 30, 1995, data entry in the RAATS database was discontinued. EPA will retain a copy of the database for historical records. It was necessary to terminate RAATS because a decrease in agency resources made it impossible to continue to update the information contained in the database.

Date of Government Version: 04/17/1995
Date Data Arrived at EDR: 07/03/1995
Date Made Active in Reports: 08/07/1995
Number of Days to Update: 35

Source: EPA
Telephone: 202-564-4104
Last EDR Contact: 06/02/2008
Next Scheduled EDR Contact: 09/01/2008
Data Release Frequency: No Update Planned

PRP: Potentially Responsible Parties
A listing of verified Potentially Responsible Parties

Date of Government Version: 08/13/2018
Date Data Arrived at EDR: 10/04/2018
Date Made Active in Reports: 11/09/2018
Number of Days to Update: 36
Source: EPA
Telephone: 202-564-6023
Last EDR Contact: 12/28/2018
Next Scheduled EDR Contact: 02/18/2019
Data Release Frequency: Quarterly

PADS: PCB Activity Database System
PCB Activity Database. PADS Identifies generators, transporters, commercial storers and/or brokers and disposers of PCB's who are required to notify the EPA of such activities.

Date of Government Version: 09/14/2018
Date Data Arrived at EDR: 10/11/2018
Date Made Active in Reports: 12/07/2018
Number of Days to Update: 57
Source: EPA
Telephone: 202-566-0500
Last EDR Contact: 10/11/2018
Next Scheduled EDR Contact: 01/21/2019
Data Release Frequency: Annually

ICIS: Integrated Compliance Information System
The Integrated Compliance Information System (ICIS) supports the information needs of the national enforcement and compliance program as well as the unique needs of the National Pollutant Discharge Elimination System (NPDES) program.

Date of Government Version: 11/18/2016
Date Data Arrived at EDR: 11/23/2016
Date Made Active in Reports: 02/10/2017
Number of Days to Update: 79
Source: Environmental Protection Agency
Telephone: 202-564-2501
Last EDR Contact: 01/07/2019
Next Scheduled EDR Contact: 04/22/2019
Data Release Frequency: Quarterly

FTTS: FIFRA/ TSCA Tracking System - FIFRA (Federal Insecticide, Fungicide, & Rodenticide Act)/TSCA (Toxic Substances Control Act)
FTTS tracks administrative cases and pesticide enforcement actions and compliance activities related to FIFRA, TSCA and EPCRA (Emergency Planning and Community Right-to-Know Act). To maintain currency, EDR contacts the Agency on a quarterly basis.

Date of Government Version: 04/09/2009
Date Data Arrived at EDR: 04/16/2009
Date Made Active in Reports: 05/11/2009
Number of Days to Update: 25
Source: EPA/Office of Prevention, Pesticides and Toxic Substances
Telephone: 202-566-1667
Last EDR Contact: 08/18/2017
Next Scheduled EDR Contact: 12/04/2017
Data Release Frequency: Quarterly

FTTS INSP: FIFRA/ TSCA Tracking System - FIFRA (Federal Insecticide, Fungicide, & Rodenticide Act)/TSCA (Toxic Substances Control Act)
A listing of FIFRA/TSCA Tracking System (FTTS) inspections and enforcements.

Date of Government Version: 04/09/2009
Date Data Arrived at EDR: 04/16/2009
Date Made Active in Reports: 05/11/2009
Number of Days to Update: 25
Source: EPA
Telephone: 202-566-1667
Last EDR Contact: 08/18/2017
Next Scheduled EDR Contact: 12/04/2017
Data Release Frequency: Quarterly

MLTS: Material Licensing Tracking System
MLTS is maintained by the Nuclear Regulatory Commission and contains a list of approximately 8,100 sites which possess or use radioactive materials and which are subject to NRC licensing requirements. To maintain currency, EDR contacts the Agency on a quarterly basis.

Date of Government Version: 08/30/2016
Date Data Arrived at EDR: 09/08/2016
Date Made Active in Reports: 10/21/2016
Number of Days to Update: 43
Source: Nuclear Regulatory Commission
Telephone: 301-415-7169
Last EDR Contact: 10/11/2018
Next Scheduled EDR Contact: 02/04/2019
Data Release Frequency: Quarterly

COAL ASH DOE: Steam-Electric Plant Operation Data
A listing of power plants that store ash in surface ponds.

Date of Government Version: 12/31/2005
Date Data Arrived at EDR: 08/07/2009
Date Made Active in Reports: 10/22/2009
Number of Days to Update: 76
Source: Department of Energy
Telephone: 202-586-8719
Last EDR Contact: 12/05/2018
Next Scheduled EDR Contact: 03/18/2019
Data Release Frequency: Varies

COAL ASH EPA: Coal Combustion Residues Surface Impoundments List
A listing of coal combustion residues surface impoundments with high hazard potential ratings.

Date of Government Version: 07/01/2014
Date Data Arrived at EDR: 09/10/2014
Date Made Active in Reports: 10/20/2014
Number of Days to Update: 40
Source: Environmental Protection Agency
Telephone: N/A
Last EDR Contact: 12/03/2018
Next Scheduled EDR Contact: 03/18/2019
Data Release Frequency: Varies

PCB TRANSFORMER: PCB Transformer Registration Database
The database of PCB transformer registrations that includes all PCB registration submittals.

Date of Government Version: 05/24/2017
Date Data Arrived at EDR: 11/30/2017
Date Made Active in Reports: 12/15/2017
Number of Days to Update: 15
Source: Environmental Protection Agency
Telephone: 202-566-0517
Last EDR Contact: 10/26/2018
Next Scheduled EDR Contact: 02/04/2019
Data Release Frequency: Varies

RADINFO: Radiation Information Database
The Radiation Information Database (RADINFO) contains information about facilities that are regulated by U.S. Environmental Protection Agency (EPA) regulations for radiation and radioactivity.

Date of Government Version: 10/02/2018
Date Data Arrived at EDR: 10/03/2018
Date Made Active in Reports: 11/09/2018
Number of Days to Update: 37
Source: Environmental Protection Agency
Telephone: 202-343-9775
Last EDR Contact: 01/03/2019
Next Scheduled EDR Contact: 04/15/2019
Data Release Frequency: Quarterly

HIST FTTS: FIFRA/TSCA Tracking System Administrative Case Listing
A complete administrative case listing from the FIFRA/TSCA Tracking System (FTTS) for all ten EPA regions. The information was obtained from the National Compliance Database (NCDB). NCDB supports the implementation of FIFRA (Federal Insecticide, Fungicide, and Rodenticide Act) and TSCA (Toxic Substances Control Act). Some EPA regions are now closing out records. Because of that, and the fact that some EPA regions are not providing EPA Headquarters with updated records, it was decided to create a HIST FTTS database. It included records that may not be included in the newer FTTS database updates. This database is no longer updated.

Date of Government Version: 10/19/2006
Date Data Arrived at EDR: 03/01/2007
Date Made Active in Reports: 04/10/2007
Number of Days to Update: 40
Source: Environmental Protection Agency
Telephone: 202-564-2501
Last EDR Contact: 12/17/2007
Next Scheduled EDR Contact: 03/17/2008
Data Release Frequency: No Update Planned

HIST FTTS INSP: FIFRA/TSCA Tracking System Inspection & Enforcement Case Listing
A complete inspection and enforcement case listing from the FIFRA/TSCA Tracking System (FTTS) for all ten EPA regions. The information was obtained from the National Compliance Database (NCDB). NCDB supports the implementation of FIFRA (Federal Insecticide, Fungicide, and Rodenticide Act) and TSCA (Toxic Substances Control Act). Some EPA regions are now closing out records. Because of that, and the fact that some EPA regions are not providing EPA Headquarters with updated records, it was decided to create a HIST FTTS database. It included records that may not be included in the newer FTTS database updates. This database is no longer updated.

Date of Government Version: 10/19/2006
Date Data Arrived at EDR: 03/01/2007
Date Made Active in Reports: 04/10/2007
Number of Days to Update: 40

Source: Environmental Protection Agency
Telephone: 202-564-2501
Last EDR Contact: 12/17/2008
Next Scheduled EDR Contact: 03/17/2008
Data Release Frequency: No Update Planned

DOT OPS: Incident and Accident Data

Department of Transporation, Office of Pipeline Safety Incident and Accident data.

Date of Government Version: 07/31/2012
Date Data Arrived at EDR: 08/07/2012
Date Made Active in Reports: 09/18/2012
Number of Days to Update: 42

Source: Department of Transporation, Office of Pipeline Safety
Telephone: 202-366-4595
Last EDR Contact: 10/30/2018
Next Scheduled EDR Contact: 02/11/2019
Data Release Frequency: Varies

CONSENT: Superfund (CERCLA) Consent Decrees

Major legal settlements that establish responsibility and standards for cleanup at NPL (Superfund) sites. Released periodically by United States District Courts after settlement by parties to litigation matters.

Date of Government Version: 09/30/2018
Date Data Arrived at EDR: 10/12/2018
Date Made Active in Reports: 12/07/2018
Number of Days to Update: 56

Source: Department of Justice, Consent Decree Library
Telephone: Varies
Last EDR Contact: 01/07/2019
Next Scheduled EDR Contact: 04/22/2019
Data Release Frequency: Varies

BRS: Biennial Reporting System

The Biennial Reporting System is a national system administered by the EPA that collects data on the generation and management of hazardous waste. BRS captures detailed data from two groups: Large Quantity Generators (LQG) and Treatment, Storage, and Disposal Facilities.

Date of Government Version: 12/31/2015
Date Data Arrived at EDR: 02/22/2017
Date Made Active in Reports: 09/28/2017
Number of Days to Update: 218

Source: EPA/NTIS
Telephone: 800-424-9346
Last EDR Contact: 11/21/2018
Next Scheduled EDR Contact: 03/04/2019
Data Release Frequency: Biennially

INDIAN RESERV: Indian Reservations

This map layer portrays Indian administered lands of the United States that have any area equal to or greater than 640 acres.

Date of Government Version: 12/31/2014
Date Data Arrived at EDR: 07/14/2015
Date Made Active in Reports: 01/10/2017
Number of Days to Update: 546

Source: USGS
Telephone: 202-208-3710
Last EDR Contact: 01/07/2019
Next Scheduled EDR Contact: 04/22/2019
Data Release Frequency: Semi-Annually

FUSRAP: Formerly Utilized Sites Remedial Action Program

DOE established the Formerly Utilized Sites Remedial Action Program (FUSRAP) in 1974 to remediate sites where radioactive contamination remained from Manhattan Project and early U.S. Atomic Energy Commission (AEC) operations.

Date of Government Version: 08/08/2017
Date Data Arrived at EDR: 09/11/2018
Date Made Active in Reports: 09/14/2018
Number of Days to Update: 3

Source: Department of Energy
Telephone: 202-586-3559
Last EDR Contact: 11/01/2018
Next Scheduled EDR Contact: 02/18/2019
Data Release Frequency: Varies

UMTRA: Uranium Mill Tailings Sites

Uranium ore was mined by private companies for federal government use in national defense programs. When the mills shut down, large piles of the sand-like material (mill tailings) remain after uranium has been extracted from the ore. Levels of human exposure to radioactive materials from the piles are low; however, in some cases tailings were used as construction materials before the potential health hazards of the tailings were recognized.

Date of Government Version: 06/23/2017
Date Data Arrived at EDR: 10/11/2017
Date Made Active in Reports: 11/03/2017
Number of Days to Update: 23

Source: Department of Energy
Telephone: 505-845-0011
Last EDR Contact: 12/14/2018
Next Scheduled EDR Contact: 03/04/2019
Data Release Frequency: Varies

LEAD SMELTER 1: Lead Smelter Sites

A listing of former lead smelter site locations.

Date of Government Version: 08/13/2018
Date Data Arrived at EDR: 10/04/2018
Date Made Active in Reports: 11/16/2018
Number of Days to Update: 43

Source: Environmental Protection Agency
Telephone: 703-603-8787
Last EDR Contact: 12/28/2018
Next Scheduled EDR Contact: 04/15/2019
Data Release Frequency: Varies

LEAD SMELTER 2: Lead Smelter Sites

A list of several hundred sites in the U.S. where secondary lead smelting was done from 1931and 1964. These sites may pose a threat to public health through ingestion or inhalation of contaminated soil or dust

Date of Government Version: 04/05/2001
Date Data Arrived at EDR: 10/27/2010
Date Made Active in Reports: 12/02/2010
Number of Days to Update: 36

Source: American Journal of Public Health
Telephone: 703-305-6451
Last EDR Contact: 12/02/2009
Next Scheduled EDR Contact: N/A
Data Release Frequency: No Update Planned

US AIRS (AFS): Aerometric Information Retrieval System Facility Subsystem (AFS)

The database is a sub-system of Aerometric Information Retrieval System (AIRS). AFS contains compliance data on air pollution point sources regulated by the U.S. EPA and/or state and local air regulatory agencies. This information comes from source reports by various stationary sources of air pollution, such as electric power plants, steel mills, factories, and universities, and provides information about the air pollutants they produce. Action, air program, air program pollutant, and general level plant data. It is used to track emissions and compliance data from industrial plants.

Date of Government Version: 10/12/2016
Date Data Arrived at EDR: 10/26/2016
Date Made Active in Reports: 02/03/2017
Number of Days to Update: 100

Source: EPA
Telephone: 202-564-2496
Last EDR Contact: 09/26/2017
Next Scheduled EDR Contact: 01/08/2018
Data Release Frequency: Annually

US AIRS MINOR: Air Facility System Data

A listing of minor source facilities.

Date of Government Version: 10/12/2016
Date Data Arrived at EDR: 10/26/2016
Date Made Active in Reports: 02/03/2017
Number of Days to Update: 100

Source: EPA
Telephone: 202-564-2496
Last EDR Contact: 09/26/2017
Next Scheduled EDR Contact: 01/08/2018
Data Release Frequency: Annually

US MINES: Mines Master Index File

Contains all mine identification numbers issued for mines active or opened since 1971. The data also includes violation information.

Date of Government Version: 08/01/2018
Date Data Arrived at EDR: 08/29/2018
Date Made Active in Reports: 10/05/2018
Number of Days to Update: 37

Source: Department of Labor, Mine Safety and Health Administration
Telephone: 303-231-5959
Last EDR Contact: 11/30/2018
Next Scheduled EDR Contact: 03/11/2019
Data Release Frequency: Semi-Annually

US MINES 2: Ferrous and Nonferrous Metal Mines Database Listing

This map layer includes ferrous (ferrous metal mines are facilities that extract ferrous metals, such as iron ore or molybdenum) and nonferrous (Nonferrous metal mines are facilities that extract nonferrous metals, such as gold, silver, copper, zinc, and lead) metal mines in the United States.

Date of Government Version: 12/05/2005
Date Data Arrived at EDR: 02/29/2008
Date Made Active in Reports: 04/18/2008
Number of Days to Update: 49

Source: USGS
Telephone: 703-648-7709
Last EDR Contact: 11/30/2018
Next Scheduled EDR Contact: 03/11/2019
Data Release Frequency: Varies

US MINES 3: Active Mines & Mineral Plants Database Listing

Active Mines and Mineral Processing Plant operations for commodities monitored by the Minerals Information Team of the USGS.

Date of Government Version: 04/14/2011
Date Data Arrived at EDR: 06/08/2011
Date Made Active in Reports: 09/13/2011
Number of Days to Update: 97

Source: USGS
Telephone: 703-648-7709
Last EDR Contact: 11/30/2018
Next Scheduled EDR Contact: 03/11/2019
Data Release Frequency: Varies

ABANDONED MINES: Abandoned Mines

An inventory of land and water impacted by past mining (primarily coal mining) is maintained by OSMRE to provide information needed to implement the Surface Mining Control and Reclamation Act of 1977 (SMCRA). The inventory contains information on the location, type, and extent of AML impacts, as well as, information on the cost associated with the reclamation of those problems. The inventory is based upon field surveys by State, Tribal, and OSMRE program officials. It is dynamic to the extent that it is modified as new problems are identified and existing problems are reclaimed.

Date of Government Version: 09/10/2018
Date Data Arrived at EDR: 09/11/2018
Date Made Active in Reports: 09/14/2018
Number of Days to Update: 3

Source: Department of Interior
Telephone: 202-208-2609
Last EDR Contact: 12/19/2018
Next Scheduled EDR Contact: 03/25/2019
Data Release Frequency: Quarterly

FINDS: Facility Index System/Facility Registry System

Facility Index System. FINDS contains both facility information and 'pointers' to other sources that contain more detail. EDR includes the following FINDS databases in this report: PCS (Permit Compliance System), AIRS (Aerometric Information Retrieval System), DOCKET (Enforcement Docket used to manage and track information on civil judicial enforcement cases for all environmental statutes), FURS (Federal Underground Injection Control), C-DOCKET (Criminal Docket System used to track criminal enforcement actions for all environmental statutes), FFIS (Federal Facilities Information System), STATE (State Environmental Laws and Statutes), and PADS (PCB Activity Data System).

Date of Government Version: 08/07/2018
Date Data Arrived at EDR: 09/05/2018
Date Made Active in Reports: 10/05/2018
Number of Days to Update: 30

Source: EPA
Telephone: (415) 947-8000
Last EDR Contact: 01/08/2019
Next Scheduled EDR Contact: 03/18/2019
Data Release Frequency: Quarterly

ECHO: Enforcement & Compliance History Information

ECHO provides integrated compliance and enforcement information for about 800,000 regulated facilities nationwide.

Date of Government Version: 09/02/2018
Date Data Arrived at EDR: 09/05/2018
Date Made Active in Reports: 09/14/2018
Number of Days to Update: 9

Source: Environmental Protection Agency
Telephone: 202-564-2280
Last EDR Contact: 01/07/2019
Next Scheduled EDR Contact: 03/18/2019
Data Release Frequency: Quarterly

DOCKET HWC: Hazardous Waste Compliance Docket Listing

A complete list of the Federal Agency Hazardous Waste Compliance Docket Facilities.

Date of Government Version: 05/31/2018
Date Data Arrived at EDR: 07/26/2018
Date Made Active in Reports: 10/05/2018
Number of Days to Update: 71

Source: Environmental Protection Agency
Telephone: 202-564-0527
Last EDR Contact: 11/30/2018
Next Scheduled EDR Contact: 03/11/2019
Data Release Frequency: Varies

UXO: Unexploded Ordnance Sites
A listing of unexploded ordnance site locations

Date of Government Version: 09/30/2017
Date Data Arrived at EDR: 06/19/2018
Date Made Active in Reports: 09/14/2018
Number of Days to Update: 87
Source: Department of Defense
Telephone: 703-704-1564
Last EDR Contact: 10/15/2018
Next Scheduled EDR Contact: 01/28/2019
Data Release Frequency: Varies

FUELS PROGRAM: EPA Fuels Program Registered Listing
This listing includes facilities that are registered under the Part 80 (Code of Federal Regulations) EPA Fuels Programs. All companies now are required to submit new and updated registrations.

Date of Government Version: 08/22/2018
Date Data Arrived at EDR: 08/22/2018
Date Made Active in Reports: 10/05/2018
Number of Days to Update: 44
Source: EPA
Telephone: 800-385-6164
Last EDR Contact: 11/19/2018
Next Scheduled EDR Contact: 03/04/2019
Data Release Frequency: Quarterly

CA BOND EXP. PLAN: Bond Expenditure Plan
Department of Health Services developed a site-specific expenditure plan as the basis for an appropriation of Hazardous Substance Cleanup Bond Act funds. It is not updated.

Date of Government Version: 01/01/1989
Date Data Arrived at EDR: 07/27/1994
Date Made Active in Reports: 08/02/1994
Number of Days to Update: 6
Source: Department of Health Services
Telephone: 916-255-2118
Last EDR Contact: 05/31/1994
Next Scheduled EDR Contact: N/A
Data Release Frequency: No Update Planned

CORTESE: "Cortese" Hazardous Waste & Substances Sites List
The sites for the list are designated by the State Water Resource Control Board (LUST), the Integrated Waste Board (SWF/LS), and the Department of Toxic Substances Control (Cal-Sites).

Date of Government Version: 09/24/2018
Date Data Arrived at EDR: 09/25/2018
Date Made Active in Reports: 10/16/2018
Number of Days to Update: 21
Source: CAL EPA/Office of Emergency Information
Telephone: 916-323-3400
Last EDR Contact: 12/21/2018
Next Scheduled EDR Contact: 04/08/2019
Data Release Frequency: Quarterly

CUPA SAN FRANCISCO CO: CUPA Facility Listing
Cupa facilities

Date of Government Version: 09/11/2018
Date Data Arrived at EDR: 09/12/2018
Date Made Active in Reports: 09/19/2018
Number of Days to Update: 7
Source: San Francisco County Department of Environmental Health
Telephone: 415-252-3896
Last EDR Contact: 11/01/2018
Next Scheduled EDR Contact: 02/18/2019
Data Release Frequency: Varies

CUPA LIVERMORE-PLEASANTON: CUPA Facility Listing
list of facilities associated with the various CUPA programs in Livermore-Pleasanton

Date of Government Version: 08/28/2018
Date Data Arrived at EDR: 08/30/2018
Date Made Active in Reports: 11/01/2018
Number of Days to Update: 63
Source: Livermore-Pleasanton Fire Department
Telephone: 925-454-2361
Last EDR Contact: 01/07/2019
Next Scheduled EDR Contact: 02/25/2019
Data Release Frequency: Varies

DRYCLEAN AVAQMD: Antelope Valley Air Quality Management District Drycleaner Listing
A listing of dry cleaners in the Antelope Valley Air Quality Management District.

Date of Government Version: 10/15/2018
Date Data Arrived at EDR: 10/16/2018
Date Made Active in Reports: 11/16/2018
Number of Days to Update: 31

Source: Antelope Valley Air Quality Management District
Telephone: 661-723-8070
Last EDR Contact: 11/29/2018
Next Scheduled EDR Contact: 03/18/2019
Data Release Frequency: Varies

DRYCLEAN SOUTH COAST: South Coast Air Quality Management District Drycleaner Listing
A listing of dry cleaners in the South Coast Air Quality Management District

Date of Government Version: 10/04/2018
Date Data Arrived at EDR: 10/05/2018
Date Made Active in Reports: 11/01/2018
Number of Days to Update: 27

Source: South Coast Air Quality Management District
Telephone: 909-396-3211
Last EDR Contact: 11/26/2018
Next Scheduled EDR Contact: 03/11/2019
Data Release Frequency: Varies

DRYCLEANERS: Cleaner Facilities
A list of drycleaner related facilities that have EPA ID numbers. These are facilities with certain SIC codes: power laundries, family and commercial; garment pressing and cleaner's agents; linen supply; coin-operated laundries and cleaning; drycleaning plants, except rugs; carpet and upholster cleaning; industrial launderers; laundry and garment services.

Date of Government Version: 08/30/2018
Date Data Arrived at EDR: 09/27/2018
Date Made Active in Reports: 11/01/2018
Number of Days to Update: 35

Source: Department of Toxic Substance Control
Telephone: 916-327-4498
Last EDR Contact: 11/29/2018
Next Scheduled EDR Contact: 03/18/2019
Data Release Frequency: Annually

EMI: Emissions Inventory Data
Toxics and criteria pollutant emissions data collected by the ARB and local air pollution agencies.

Date of Government Version: 12/31/2017
Date Data Arrived at EDR: 06/20/2018
Date Made Active in Reports: 08/06/2018
Number of Days to Update: 47

Source: California Air Resources Board
Telephone: 916-322-2990
Last EDR Contact: 12/21/2018
Next Scheduled EDR Contact: 04/01/2019
Data Release Frequency: Varies

ENF: Enforcement Action Listing
A listing of Water Board Enforcement Actions. Formal is everything except Oral/Verbal Communication, Notice of Violation, Expedited Payment Letter, and Staff Enforcement Letter.

Date of Government Version: 11/01/2018
Date Data Arrived at EDR: 11/02/2018
Date Made Active in Reports: 12/13/2018
Number of Days to Update: 41

Source: State Water Resoruces Control Board
Telephone: 916-445-9379
Last EDR Contact: 11/01/2018
Next Scheduled EDR Contact: 02/04/2019
Data Release Frequency: Varies

Financial Assurance 1: Financial Assurance Information Listing
Financial Assurance information

Date of Government Version: 10/19/2018
Date Data Arrived at EDR: 10/23/2018
Date Made Active in Reports: 11/30/2018
Number of Days to Update: 38

Source: Department of Toxic Substances Control
Telephone: 916-255-3628
Last EDR Contact: 10/22/2018
Next Scheduled EDR Contact: 02/04/2019
Data Release Frequency: Varies

Financial Assurance 2: Financial Assurance Information Listing
A listing of financial assurance information for solid waste facilities. Financial assurance is intended to ensure that resources are available to pay for the cost of closure, post-closure care, and corrective measures if the owner or operator of a regulated facility is unable or unwilling to pay.

Date of Government Version: 08/14/2018
Date Data Arrived at EDR: 08/16/2018
Date Made Active in Reports: 09/10/2018
Number of Days to Update: 25

Source: California Integrated Waste Management Board
Telephone: 916-341-6066
Last EDR Contact: 11/07/2018
Next Scheduled EDR Contact: 02/25/2019
Data Release Frequency: Varies

HAZNET: Facility and Manifest Data

Facility and Manifest Data. The data is extracted from the copies of hazardous waste manifests received each year by the DTSC. The annual volume of manifests is typically 700,000 - 1,000,000 annually, representing approximately 350,000 - 500,000 shipments. Data are from the manifests submitted without correction, and therefore many contain some invalid values for data elements such as generator ID, TSD ID, waste category, and disposal method. This database begins with calendar year 1993.

Date of Government Version: 12/31/2017
Date Data Arrived at EDR: 10/10/2018
Date Made Active in Reports: 11/16/2018
Number of Days to Update: 37

Source: California Environmental Protection Agency
Telephone: 916-255-1136
Last EDR Contact: 01/07/2019
Next Scheduled EDR Contact: 04/22/2019
Data Release Frequency: Annually

ICE: ICE

Contains data pertaining to the Permitted Facilities with Inspections / Enforcements sites tracked in Envirostor.

Date of Government Version: 08/20/2018
Date Data Arrived at EDR: 08/21/2018
Date Made Active in Reports: 09/10/2018
Number of Days to Update: 20

Source: Department of Toxic Subsances Control
Telephone: 877-786-9427
Last EDR Contact: 11/19/2018
Next Scheduled EDR Contact: 03/04/2019
Data Release Frequency: Quarterly

HIST CORTESE: Hazardous Waste & Substance Site List

The sites for the list are designated by the State Water Resource Control Board [LUST], the Integrated Waste Board [SWF/LS], and the Department of Toxic Substances Control [CALSITES]. This listing is no longer updated by the state agency.

Date of Government Version: 04/01/2001
Date Data Arrived at EDR: 01/22/2009
Date Made Active in Reports: 04/08/2009
Number of Days to Update: 76

Source: Department of Toxic Substances Control
Telephone: 916-323-3400
Last EDR Contact: 01/22/2009
Next Scheduled EDR Contact: N/A
Data Release Frequency: No Update Planned

HWP: EnviroStor Permitted Facilities Listing

Detailed information on permitted hazardous waste facilities and corrective action ("cleanups") tracked in EnviroStor.

Date of Government Version: 08/20/2018
Date Data Arrived at EDR: 08/21/2018
Date Made Active in Reports: 09/10/2018
Number of Days to Update: 20

Source: Department of Toxic Substances Control
Telephone: 916-323-3400
Last EDR Contact: 11/19/2018
Next Scheduled EDR Contact: 03/04/2019
Data Release Frequency: Quarterly

HWT: Registered Hazardous Waste Transporter Database

A listing of hazardous waste transporters. In California, unless specifically exempted, it is unlawful for any person to transport hazardous wastes unless the person holds a valid registration issued by DTSC. A hazardous waste transporter registration is valid for one year and is assigned a unique registration number.

Date of Government Version: 10/09/2018
Date Data Arrived at EDR: 10/10/2018
Date Made Active in Reports: 11/16/2018
Number of Days to Update: 37

Source: Department of Toxic Substances Control
Telephone: 916-440-7145
Last EDR Contact: 01/08/2019
Next Scheduled EDR Contact: 04/22/2019
Data Release Frequency: Quarterly

MINES: Mines Site Location Listing
A listing of mine site locations from the Office of Mine Reclamation.

Date of Government Version: 09/10/2018
Date Data Arrived at EDR: 09/12/2018
Date Made Active in Reports: 10/09/2018
Number of Days to Update: 27
Source: Department of Conservation
Telephone: 916-322-1080
Last EDR Contact: 12/12/2018
Next Scheduled EDR Contact: 03/25/2019
Data Release Frequency: Quarterly

MWMP: Medical Waste Management Program Listing
The Medical Waste Management Program (MWMP) ensures the proper handling and disposal of medical waste by permitting and inspecting medical waste Offsite Treatment Facilities (PDF) and Transfer Stations (PDF) throughout the state. MWMP also oversees all Medical Waste Transporters.

Date of Government Version: 08/28/2018
Date Data Arrived at EDR: 09/05/2018
Date Made Active in Reports: 10/03/2018
Number of Days to Update: 28
Source: Department of Public Health
Telephone: 916-558-1784
Last EDR Contact: 12/05/2018
Next Scheduled EDR Contact: 03/18/2019
Data Release Frequency: Varies

NPDES: NPDES Permits Listing
A listing of NPDES permits, including stormwater.

Date of Government Version: 11/12/2018
Date Data Arrived at EDR: 11/14/2018
Date Made Active in Reports: 12/13/2018
Number of Days to Update: 29
Source: State Water Resources Control Board
Telephone: 916-445-9379
Last EDR Contact: 11/14/2018
Next Scheduled EDR Contact: 02/25/2019
Data Release Frequency: Quarterly

PEST LIC: Pesticide Regulation Licenses Listing
A listing of licenses and certificates issued by the Department of Pesticide Regulation. The DPR issues licenses and/or certificates to: Persons and businesses that apply or sell pesticides; Pest control dealers and brokers; Persons who advise on agricultural pesticide applications.

Date of Government Version: 09/04/2018
Date Data Arrived at EDR: 09/05/2018
Date Made Active in Reports: 10/03/2018
Number of Days to Update: 28
Source: Department of Pesticide Regulation
Telephone: 916-445-4038
Last EDR Contact: 12/05/2018
Next Scheduled EDR Contact: 03/18/2019
Data Release Frequency: Quarterly

PROC: Certified Processors Database
A listing of certified processors.

Date of Government Version: 09/10/2018
Date Data Arrived at EDR: 09/12/2018
Date Made Active in Reports: 10/15/2018
Number of Days to Update: 33
Source: Department of Conservation
Telephone: 916-323-3836
Last EDR Contact: 12/12/2018
Next Scheduled EDR Contact: 03/25/2019
Data Release Frequency: Quarterly

NOTIFY 65: Proposition 65 Records
Listings of all Proposition 65 incidents reported to counties by the State Water Resources Control Board and the Regional Water Quality Control Board. This database is no longer updated by the reporting agency.

Date of Government Version: 09/19/2018
Date Data Arrived at EDR: 09/20/2018
Date Made Active in Reports: 10/19/2018
Number of Days to Update: 29
Source: State Water Resources Control Board
Telephone: 916-445-3846
Last EDR Contact: 12/12/2018
Next Scheduled EDR Contact: 04/01/2019
Data Release Frequency: No Update Planned

GOVERNMENT RECORDS SEARCHED / DATA CURRENCY TRACKING

UIC: UIC Listing
A listing of wells identified as underground injection wells, in the California Oil and Gas Wells database.

Date of Government Version: 04/27/2018
Date Data Arrived at EDR: 06/13/2018
Date Made Active in Reports: 07/17/2018
Number of Days to Update: 34
Source: Deaprtment of Conservation
Telephone: 916-445-2408
Last EDR Contact: 12/14/2018
Next Scheduled EDR Contact: 03/25/2019
Data Release Frequency: Varies

WASTEWATER PITS: Oil Wastewater Pits Listing
Water officials discovered that oil producers have been dumping chemical-laden wastewater into hundreds of unlined pits that are operating without proper permits. Inspections completed by the Central Valley Regional Water Quality Control Board revealed the existence of previously unidentified waste sites. The water boards review found that more than one-third of the region's active disposal pits are operating without permission.

Date of Government Version: 05/08/2018
Date Data Arrived at EDR: 07/11/2018
Date Made Active in Reports: 09/13/2018
Number of Days to Update: 64
Source: RWQCB, Central Valley Region
Telephone: 559-445-5577
Last EDR Contact: 10/12/2018
Next Scheduled EDR Contact: 01/21/2019
Data Release Frequency: Varies

WDS: Waste Discharge System
Sites which have been issued waste discharge requirements.

Date of Government Version: 06/19/2007
Date Data Arrived at EDR: 06/20/2007
Date Made Active in Reports: 06/29/2007
Number of Days to Update: 9
Source: State Water Resources Control Board
Telephone: 916-341-5227
Last EDR Contact: 11/14/2018
Next Scheduled EDR Contact: 03/04/2019
Data Release Frequency: Quarterly

CERS: CalEPA Regulated Site Portal Data
The CalEPA Regulated Site Portal database combines data about environmentally regulated sites and facilities in California into a single database. It combines data from a variety of state and federal databases, and provides an overview of regulated activities across the spectrum of environmental programs for any given location in California. These activities include hazardous materials and waste, state and federal cleanups, impacted ground and surface waters, and toxic materials

Date of Government Version: 10/22/2018
Date Data Arrived at EDR: 10/23/2018
Date Made Active in Reports: 11/30/2018
Number of Days to Update: 38
Source: California Environmental Protection Agency
Telephone: 916-323-2514
Last EDR Contact: 10/23/2018
Next Scheduled EDR Contact: 02/04/2019
Data Release Frequency: Varies

WIP: Well Investigation Program Case List
Well Investigation Program case in the San Gabriel and San Fernando Valley area.

Date of Government Version: 07/03/2009
Date Data Arrived at EDR: 07/21/2009
Date Made Active in Reports: 08/03/2009
Number of Days to Update: 13
Source: Los Angeles Water Quality Control Board
Telephone: 213-576-6726
Last EDR Contact: 12/19/2018
Next Scheduled EDR Contact: 04/08/2019
Data Release Frequency: Varies

UIC GEO: Underground Injection Control Sites (GEOTRACKER)
Underground control injection sites

Date of Government Version: 09/10/2018
Date Data Arrived at EDR: 09/12/2018
Date Made Active in Reports: 10/09/2018
Number of Days to Update: 27
Source: State Water Resource Control Board
Telephone: 866-480-1028
Last EDR Contact: 12/12/2018
Next Scheduled EDR Contact: 03/25/2019
Data Release Frequency: Varies

OTHER OIL GAS: Other Oil & Gas Projects Sites (GEOTRACKER)
Other Oil & Gas Projects sites

Date of Government Version: 09/10/2018
Date Data Arrived at EDR: 09/12/2018
Date Made Active in Reports: 10/09/2018
Number of Days to Update: 27
Source: State Water Resources Control Board
Telephone: 866-480-1028
Last EDR Contact: 12/12/2018
Next Scheduled EDR Contact: 03/25/2019
Data Release Frequency: Varies

CIWQS: California Integrated Water Quality System
The California Integrated Water Quality System (CIWQS) is a computer system used by the State and Regional Water Quality Control Boards to track information about places of environmental interest, manage permits and other orders, track inspections, and manage violations and enforcement activities.

Date of Government Version: 09/04/2018
Date Data Arrived at EDR: 09/05/2018
Date Made Active in Reports: 10/02/2018
Number of Days to Update: 27
Source: State Water Resources Control Board
Telephone: 866-794-4977
Last EDR Contact: 12/04/2018
Next Scheduled EDR Contact: 03/18/2019
Data Release Frequency: Varies

WDR: Waste Discharge Requirements Listing
In general, the Waste Discharge Requirements (WDRs) Program (sometimes also referred to as the "Non Chapter 15 (Non 15) Program") regulates point discharges that are exempt pursuant to Subsection 20090 of Title 27 and not subject to the Federal Water Pollution Control Act. Exemptions from Title 27 may be granted for nine categories of discharges (e.g., sewage, wastewater, etc.) that meet, and continue to meet, the preconditions listed for each specific exemption. The scope of the WDRs Program also includes the discharge of wastes classified as inert, pursuant to section 20230 of Title 27.

Date of Government Version: 09/10/2018
Date Data Arrived at EDR: 09/12/2018
Date Made Active in Reports: 10/09/2018
Number of Days to Update: 27
Source: State Water Resources Control Board
Telephone: 916-341-5810
Last EDR Contact: 12/12/2018
Next Scheduled EDR Contact: 03/25/2019
Data Release Frequency: Quarterly

WELL STIM PROJ: Well Stimulation Project (GEOTRACKER)
Includes areas of groundwater monitoring plans, a depiction of the monitoring network, and the facilities, boundaries, and subsurface characteristics of the oilfield and the features (oil and gas wells, produced water ponds, UIC wells, water supply wells, etc?) being monitored

Date of Government Version: 09/10/2018
Date Data Arrived at EDR: 09/12/2018
Date Made Active in Reports: 10/09/2018
Number of Days to Update: 27
Source: State Water Resources Control Board
Telephone: 866-480-1028
Last EDR Contact: 12/12/2018
Next Scheduled EDR Contact: 03/25/2019
Data Release Frequency: Varies

PROJECT: Project Sites (GEOTRACKER)
Projects sites

Date of Government Version: 09/10/2018
Date Data Arrived at EDR: 09/12/2018
Date Made Active in Reports: 10/09/2018
Number of Days to Update: 27
Source: State Water Resources Control Board
Telephone: 866-480-1028
Last EDR Contact: 12/12/2018
Next Scheduled EDR Contact: 03/25/2019
Data Release Frequency: Varies

SAMPLING POINT: Sampling Point ? Public Sites (GEOTRACKER)
Sampling point - public sites

Date of Government Version: 09/10/2018
Date Data Arrived at EDR: 09/12/2018
Date Made Active in Reports: 10/09/2018
Number of Days to Update: 27
Source: State Water Resources Control Board
Telephone: 866-480-1028
Last EDR Contact: 12/12/2018
Next Scheduled EDR Contact: 03/25/2019
Data Release Frequency: Varies

NON-CASE INFO: Non-Case Information Sites (GEOTRACKER)
Non-Case Information sites

Date of Government Version: 09/10/2018
Date Data Arrived at EDR: 09/12/2018
Date Made Active in Reports: 10/09/2018
Number of Days to Update: 27

Source: State Water Resources Control Board
Telephone: 866-480-1028
Last EDR Contact: 12/12/2018
Next Scheduled EDR Contact: 03/25/2019
Data Release Frequency: Varies

MILITARY PRIV SITES: Military Privatized Sites (GEOTRACKER)
Military privatized sites

Date of Government Version: 09/10/2018
Date Data Arrived at EDR: 09/12/2018
Date Made Active in Reports: 10/09/2018
Number of Days to Update: 27

Source: State Water Resources Control Board
Telephone: 866-480-1028
Last EDR Contact: 12/12/2018
Next Scheduled EDR Contact: 03/25/2019
Data Release Frequency: Varies

PROD WATER PONDS: Produced Water Ponds Sites (GEOTRACKER)
Produced water ponds sites

Date of Government Version: 09/10/2018
Date Data Arrived at EDR: 09/12/2018
Date Made Active in Reports: 10/09/2018
Number of Days to Update: 27

Source: State Water Resources Control Board
Telephone: 866-480-1028
Last EDR Contact: 12/12/2018
Next Scheduled EDR Contact: 03/25/2019
Data Release Frequency: Varies

EDR HIGH RISK HISTORICAL RECORDS

EDR Exclusive Records

EDR MGP: EDR Proprietary Manufactured Gas Plants
The EDR Proprietary Manufactured Gas Plant Database includes records of coal gas plants (manufactured gas plants) compiled by EDR's researchers. Manufactured gas sites were used in the United States from the 1800's to 1950's to produce a gas that could be distributed and used as fuel. These plants used whale oil, rosin, coal, or a mixture of coal, oil, and water that also produced a significant amount of waste. Many of the byproducts of the gas production, such as coal tar (oily waste containing volatile and non-volatile chemicals), sludges, oils and other compounds are potentially hazardous to human health and the environment. The byproduct from this process was frequently disposed of directly at the plant site and can remain or spread slowly, serving as a continuous source of soil and groundwater contamination.

Date of Government Version: N/A
Date Data Arrived at EDR: N/A
Date Made Active in Reports: N/A
Number of Days to Update: N/A

Source: EDR, Inc.
Telephone: N/A
Last EDR Contact: N/A
Next Scheduled EDR Contact: N/A
Data Release Frequency: No Update Planned

EDR Hist Auto: EDR Exclusive Historical Auto Stations
EDR has searched selected national collections of business directories and has collected listings of potential gas station/filling station/service station sites that were available to EDR researchers. EDR's review was limited to those categories of sources that might, in EDR's opinion, include gas station/filling station/service station establishments. The categories reviewed included, but were not limited to gas, gas station, gasoline station, filling station, auto, automobile repair, auto service station, service station, etc. This database falls within a category of information EDR classifies as "High Risk Historical Records", or HRHR. EDR's HRHR effort presents unique and sometimes proprietary data about past sites and operations that typically create environmental concerns, but may not show up in current government records searches.

Date of Government Version: N/A
Date Data Arrived at EDR: N/A
Date Made Active in Reports: N/A
Number of Days to Update: N/A

Source: EDR, Inc.
Telephone: N/A
Last EDR Contact: N/A
Next Scheduled EDR Contact: N/A
Data Release Frequency: Varies

EDR Hist Cleaner: EDR Exclusive Historical Cleaners

EDR has searched selected national collections of business directories and has collected listings of potential dry cleaner sites that were available to EDR researchers. EDR's review was limited to those categories of sources that might, in EDR's opinion, include dry cleaning establishments. The categories reviewed included, but were not limited to dry cleaners, cleaners, laundry, laundromat, cleaning/laundry, wash & dry etc. This database falls within a category of information EDR classifies as "High Risk Historical Records", or HRHR. EDR's HRHR effort presents unique and sometimes proprietary data about past sites and operations that typically create environmental concerns, but may not show up in current government records searches.

Date of Government Version: N/A
Date Data Arrived at EDR: N/A
Date Made Active in Reports: N/A
Number of Days to Update: N/A

Source: EDR, Inc.
Telephone: N/A
Last EDR Contact: N/A
Next Scheduled EDR Contact: N/A
Data Release Frequency: Varies

EDR RECOVERED GOVERNMENT ARCHIVES

Exclusive Recovered Govt. Archives

RGA LF: Recovered Government Archive Solid Waste Facilities List

The EDR Recovered Government Archive Landfill database provides a list of landfills derived from historical databases and includes many records that no longer appear in current government lists. Compiled from Records formerly available from the Department of Resources Recycling and Recovery in California.

Date of Government Version: N/A
Date Data Arrived at EDR: 07/01/2013
Date Made Active in Reports: 01/13/2014
Number of Days to Update: 196

Source: Department of Resources Recycling and Recovery
Telephone: N/A
Last EDR Contact: 06/01/2012
Next Scheduled EDR Contact: N/A
Data Release Frequency: Varies

RGA LUST: Recovered Government Archive Leaking Underground Storage Tank

The EDR Recovered Government Archive Leaking Underground Storage Tank database provides a list of LUST incidents derived from historical databases and includes many records that no longer appear in current government lists. Compiled from Records formerly available from the State Water Resources Control Board in California.

Date of Government Version: N/A
Date Data Arrived at EDR: 07/01/2013
Date Made Active in Reports: 12/30/2013
Number of Days to Update: 182

Source: State Water Resources Control Board
Telephone: N/A
Last EDR Contact: 06/01/2012
Next Scheduled EDR Contact: N/A
Data Release Frequency: Varies

COUNTY RECORDS

ALAMEDA COUNTY:

CS ALAMEDA: Contaminated Sites

A listing of contaminated sites overseen by the Toxic Release Program (oil and groundwater contamination from chemical releases and spills) and the Leaking Underground Storage Tank Program (soil and ground water contamination from leaking petroleum USTs).

Date of Government Version: 10/05/2018
Date Data Arrived at EDR: 10/10/2018
Date Made Active in Reports: 11/01/2018
Number of Days to Update: 22

Source: Alameda County Environmental Health Services
Telephone: 510-567-6700
Last EDR Contact: 01/07/2019
Next Scheduled EDR Contact: 04/22/2019
Data Release Frequency: Semi-Annually

UST ALAMEDA: Underground Tanks

Underground storage tank sites located in Alameda county.

Date of Government Version: 10/05/2018
Date Data Arrived at EDR: 10/10/2018
Date Made Active in Reports: 11/02/2018
Number of Days to Update: 23

Source: Alameda County Environmental Health Services
Telephone: 510-567-6700
Last EDR Contact: 01/07/2019
Next Scheduled EDR Contact: 04/24/2047
Data Release Frequency: Semi-Annually

AMADOR COUNTY:

CUPA AMADOR: CUPA Facility List
Cupa Facility List

Date of Government Version: 07/01/2018
Date Data Arrived at EDR: 07/24/2018
Date Made Active in Reports: 08/20/2018
Number of Days to Update: 27

Source: Amador County Environmental Health
Telephone: 209-223-6439
Last EDR Contact: 01/04/2019
Next Scheduled EDR Contact: 03/18/2019
Data Release Frequency: Varies

BUTTE COUNTY:

CUPA BUTTE: CUPA Facility Listing
Cupa facility list.

Date of Government Version: 04/21/2017
Date Data Arrived at EDR: 04/25/2017
Date Made Active in Reports: 08/09/2017
Number of Days to Update: 106

Source: Public Health Department
Telephone: 530-538-7149
Last EDR Contact: 01/07/2019
Next Scheduled EDR Contact: 04/22/2019
Data Release Frequency: No Update Planned

CALVERAS COUNTY:

CUPA CALVERAS: CUPA Facility Listing
Cupa Facility Listing

Date of Government Version: 10/31/2018
Date Data Arrived at EDR: 12/04/2018
Date Made Active in Reports: 12/12/2018
Number of Days to Update: 8

Source: Calveras County Environmental Health
Telephone: 209-754-6399
Last EDR Contact: 12/21/2018
Next Scheduled EDR Contact: 04/08/2019
Data Release Frequency: Quarterly

COLUSA COUNTY:

CUPA COLUSA: CUPA Facility List
Cupa facility list.

Date of Government Version: 05/23/2018
Date Data Arrived at EDR: 05/24/2018
Date Made Active in Reports: 07/13/2018
Number of Days to Update: 50

Source: Health & Human Services
Telephone: 530-458-0396
Last EDR Contact: 11/14/2018
Next Scheduled EDR Contact: 02/18/2019
Data Release Frequency: Semi-Annually

CONTRA COSTA COUNTY:

SL CONTRA COSTA: Site List
List includes sites from the underground tank, hazardous waste generator and business plan/2185 programs.

Date of Government Version: 08/20/2018
Date Data Arrived at EDR: 08/21/2018
Date Made Active in Reports: 09/11/2018
Number of Days to Update: 21

Source: Contra Costa Health Services Department
Telephone: 925-646-2286
Last EDR Contact: 10/29/2018
Next Scheduled EDR Contact: 02/11/2019
Data Release Frequency: Semi-Annually

DEL NORTE COUNTY:

CUPA DEL NORTE: CUPA Facility List
Cupa Facility list

Date of Government Version: 08/16/2018
Date Data Arrived at EDR: 11/06/2018
Date Made Active in Reports: 11/14/2018
Number of Days to Update: 8

Source: Del Norte County Environmental Health Division
Telephone: 707-465-0426
Last EDR Contact: 10/25/2018
Next Scheduled EDR Contact: 02/11/2019
Data Release Frequency: Varies

EL DORADO COUNTY:

CUPA EL DORADO: CUPA Facility List
CUPA facility list.

Date of Government Version: 09/04/2018
Date Data Arrived at EDR: 09/05/2018
Date Made Active in Reports: 09/18/2018
Number of Days to Update: 13

Source: El Dorado County Environmental Management Department
Telephone: 530-621-6623
Last EDR Contact: 11/16/2018
Next Scheduled EDR Contact: 02/11/2019
Data Release Frequency: Varies

FRESNO COUNTY:

CUPA FRESNO: CUPA Resources List
Certified Unified Program Agency. CUPA's are responsible for implementing a unified hazardous materials and hazardous waste management regulatory program. The agency provides oversight of businesses that deal with hazardous materials, operate underground storage tanks or aboveground storage tanks.

Date of Government Version: 10/16/2018
Date Data Arrived at EDR: 10/18/2018
Date Made Active in Reports: 11/14/2018
Number of Days to Update: 27

Source: Dept. of Community Health
Telephone: 559-445-3271
Last EDR Contact: 12/26/2018
Next Scheduled EDR Contact: 04/15/2019
Data Release Frequency: Semi-Annually

GLENN COUNTY:

CUPA GLENN: CUPA Facility List
Cupa facility list

Date of Government Version: 01/22/2018
Date Data Arrived at EDR: 01/24/2018
Date Made Active in Reports: 03/14/2018
Number of Days to Update: 49

Source: Glenn County Air Pollution Control District
Telephone: 830-934-6500
Last EDR Contact: 10/22/2018
Next Scheduled EDR Contact: 02/04/2019
Data Release Frequency: Varies

HUMBOLDT COUNTY:

CUPA HUMBOLDT: CUPA Facility List
CUPA facility list.

Date of Government Version: 07/11/2018
Date Data Arrived at EDR: 07/13/2018
Date Made Active in Reports: 08/22/2018
Number of Days to Update: 40

Source: Humboldt County Environmental Health
Telephone: N/A
Last EDR Contact: 11/19/2018
Next Scheduled EDR Contact: 03/04/2019
Data Release Frequency: Semi-Annually

IMPERIAL COUNTY:

CUPA IMPERIAL: CUPA Facility List
Cupa facility list.

Date of Government Version: 10/22/2018
Date Data Arrived at EDR: 10/25/2018
Date Made Active in Reports: 11/14/2018
Number of Days to Update: 20

Source: San Diego Border Field Office
Telephone: 760-339-2777
Last EDR Contact: 10/22/2018
Next Scheduled EDR Contact: 02/04/2019
Data Release Frequency: Varies

INYO COUNTY:

CUPA INYO: CUPA Facility List
Cupa facility list.

Date of Government Version: 04/02/2018
Date Data Arrived at EDR: 04/03/2018
Date Made Active in Reports: 06/14/2018
Number of Days to Update: 72

Source: Inyo County Environmental Health Services
Telephone: 760-878-0238
Last EDR Contact: 11/14/2018
Next Scheduled EDR Contact: 03/04/2019
Data Release Frequency: Varies

KERN COUNTY:

UST KERN: Underground Storage Tank Sites & Tank Listing
Kern County Sites and Tanks Listing.

Date of Government Version: 11/02/2018
Date Data Arrived at EDR: 11/07/2018
Date Made Active in Reports: 12/14/2018
Number of Days to Update: 37

Source: Kern County Environment Health Services Department
Telephone: 661-862-8700
Last EDR Contact: 11/01/2018
Next Scheduled EDR Contact: 02/18/2019
Data Release Frequency: Quarterly

KINGS COUNTY:

CUPA KINGS: CUPA Facility List
A listing of sites included in the county's Certified Unified Program Agency database. California's Secretary for Environmental Protection established the unified hazardous materials and hazardous waste regulatory program as required by chapter 6.11 of the California Health and Safety Code. The Unified Program consolidates the administration, permits, inspections, and enforcement activities.

Date of Government Version: 11/21/2018
Date Data Arrived at EDR: 11/27/2018
Date Made Active in Reports: 12/12/2018
Number of Days to Update: 15

Source: Kings County Department of Public Health
Telephone: 559-584-1411
Last EDR Contact: 11/14/2018
Next Scheduled EDR Contact: 03/04/2019
Data Release Frequency: Varies

LAKE COUNTY:

CUPA LAKE: CUPA Facility List
Cupa facility list

Date of Government Version: 11/07/2018
Date Data Arrived at EDR: 11/08/2018
Date Made Active in Reports: 11/14/2018
Number of Days to Update: 6

Source: Lake County Environmental Health
Telephone: 707-263-1164
Last EDR Contact: 10/15/2018
Next Scheduled EDR Contact: 01/28/2019
Data Release Frequency: Varies

LASSEN COUNTY:

CUPA LASSEN: CUPA Facility List
Cupa facility list

Date of Government Version: 10/15/2018
Date Data Arrived at EDR: 10/23/2018
Date Made Active in Reports: 11/14/2018
Number of Days to Update: 22

Source: Lassen County Environmental Health
Telephone: 530-251-8528
Last EDR Contact: 10/22/2018
Next Scheduled EDR Contact: 02/04/2019
Data Release Frequency: Varies

LOS ANGELES COUNTY:

AOCONCERN: Key Areas of Concerns in Los Angeles County
San Gabriel Valley areas where VOC contamination is at or above the MCL as designated by region 9 EPA office. Date of Government Version: 3/30/2009 Exide Site area is a cleanup plan of lead-impacted soil surrounding the former Exide Facility as designated by the DTSC. Date of Government Version: 7/17/2017

Date of Government Version: 03/30/2009
Date Data Arrived at EDR: 03/31/2009
Date Made Active in Reports: 10/23/2009
Number of Days to Update: 206

Source: N/A
Telephone: N/A
Last EDR Contact: 12/12/2018
Next Scheduled EDR Contact: 04/01/2019
Data Release Frequency: No Update Planned

HMS LOS ANGELES: HMS: Street Number List
Industrial Waste and Underground Storage Tank Sites.

Date of Government Version: 09/20/2018
Date Data Arrived at EDR: 10/12/2018
Date Made Active in Reports: 11/16/2018
Number of Days to Update: 35

Source: Department of Public Works
Telephone: 626-458-3517
Last EDR Contact: 01/07/2019
Next Scheduled EDR Contact: 04/22/2019
Data Release Frequency: Semi-Annually

LF LOS ANGELES: List of Solid Waste Facilities
Solid Waste Facilities in Los Angeles County.

Date of Government Version: 10/15/2018
Date Data Arrived at EDR: 10/16/2018
Date Made Active in Reports: 11/16/2018
Number of Days to Update: 31

Source: La County Department of Public Works
Telephone: 818-458-5185
Last EDR Contact: 10/16/2018
Next Scheduled EDR Contact: 01/28/2019
Data Release Frequency: Varies

LF LOS ANGELES CITY: City of Los Angeles Landfills
Landfills owned and maintained by the City of Los Angeles.

Date of Government Version: 01/01/2018
Date Data Arrived at EDR: 05/01/2018
Date Made Active in Reports: 05/14/2018
Number of Days to Update: 13

Source: Engineering & Construction Division
Telephone: 213-473-7869
Last EDR Contact: 10/15/2018
Next Scheduled EDR Contact: 01/28/2019
Data Release Frequency: Varies

SITE MIT LOS ANGELES: Site Mitigation List
Industrial sites that have had some sort of spill or complaint.

Date of Government Version: 07/01/2018
Date Data Arrived at EDR: 10/16/2018
Date Made Active in Reports: 11/16/2018
Number of Days to Update: 31

Source: Community Health Services
Telephone: 323-890-7806
Last EDR Contact: 10/16/2018
Next Scheduled EDR Contact: 01/28/2019
Data Release Frequency: Annually

UST EL SEGUNDO: City of El Segundo Underground Storage Tank
Underground storage tank sites located in El Segundo city.

Date of Government Version: 01/21/2017
Date Data Arrived at EDR: 04/19/2017
Date Made Active in Reports: 05/10/2017
Number of Days to Update: 21

Source: City of El Segundo Fire Department
Telephone: 310-524-2236
Last EDR Contact: 10/15/2018
Next Scheduled EDR Contact: 01/28/2019
Data Release Frequency: Semi-Annually

UST LONG BEACH: City of Long Beach Underground Storage Tank
Underground storage tank sites located in the city of Long Beach.

Date of Government Version: 03/09/2017
Date Data Arrived at EDR: 03/10/2017
Date Made Active in Reports: 05/03/2017
Number of Days to Update: 54

Source: City of Long Beach Fire Department
Telephone: 562-570-2563
Last EDR Contact: 10/22/2018
Next Scheduled EDR Contact: 02/04/2019
Data Release Frequency: Annually

UST TORRANCE: City of Torrance Underground Storage Tank
Underground storage tank sites located in the city of Torrance.

Date of Government Version: 10/02/2018
Date Data Arrived at EDR: 10/05/2018
Date Made Active in Reports: 11/02/2018
Number of Days to Update: 28

Source: City of Torrance Fire Department
Telephone: 310-618-2973
Last EDR Contact: 01/07/2019
Next Scheduled EDR Contact: 04/22/2019
Data Release Frequency: Semi-Annually

MADERA COUNTY:

CUPA MADERA: CUPA Facility List
A listing of sites included in the county's Certified Unified Program Agency database. California's Secretary for Environmental Protection established the unified hazardous materials and hazardous waste regulatory program as required by chapter 6.11 of the California Health and Safety Code. The Unified Program consolidates the administration, permits, inspections, and enforcement activities.

Date of Government Version: 11/26/2018
Date Data Arrived at EDR: 11/27/2018
Date Made Active in Reports: 12/12/2018
Number of Days to Update: 15

Source: Madera County Environmental Health
Telephone: 559-675-7823
Last EDR Contact: 11/14/2018
Next Scheduled EDR Contact: 03/04/2019
Data Release Frequency: Varies

MARIN COUNTY:

UST MARIN: Underground Storage Tank Sites
Currently permitted USTs in Marin County.

Date of Government Version: 09/26/2018
Date Data Arrived at EDR: 10/04/2018
Date Made Active in Reports: 11/02/2018
Number of Days to Update: 29

Source: Public Works Department Waste Management
Telephone: 415-473-6647
Last EDR Contact: 12/27/2018
Next Scheduled EDR Contact: 04/15/2019
Data Release Frequency: Semi-Annually

MERCED COUNTY:

CUPA MERCED: CUPA Facility List
CUPA facility list.

Date of Government Version: 08/29/2018
Date Data Arrived at EDR: 08/31/2018
Date Made Active in Reports: 09/19/2018
Number of Days to Update: 19

Source: Merced County Environmental Health
Telephone: 209-381-1094
Last EDR Contact: 11/14/2018
Next Scheduled EDR Contact: 03/04/2019
Data Release Frequency: Varies

MONO COUNTY:

CUPA MONO: CUPA Facility List
CUPA Facility List

Date of Government Version: 07/18/2018
Date Data Arrived at EDR: 09/04/2018
Date Made Active in Reports: 09/19/2018
Number of Days to Update: 15

Source: Mono County Health Department
Telephone: 760-932-5580
Last EDR Contact: 12/06/2018
Next Scheduled EDR Contact: 03/11/2019
Data Release Frequency: Varies

MONTEREY COUNTY:

CUPA MONTEREY: CUPA Facility Listing
CUPA Program listing from the Environmental Health Division.

Date of Government Version: 10/29/2018
Date Data Arrived at EDR: 11/01/2018
Date Made Active in Reports: 11/16/2018
Number of Days to Update: 15

Source: Monterey County Health Department
Telephone: 831-796-1297
Last EDR Contact: 12/27/2018
Next Scheduled EDR Contact: 04/15/2019
Data Release Frequency: Varies

NAPA COUNTY:

LUST NAPA: Sites With Reported Contamination
A listing of leaking underground storage tank sites located in Napa county.

Date of Government Version: 01/09/2017
Date Data Arrived at EDR: 01/11/2017
Date Made Active in Reports: 03/02/2017
Number of Days to Update: 50

Source: Napa County Department of Environmental Management
Telephone: 707-253-4269
Last EDR Contact: 11/21/2018
Next Scheduled EDR Contact: 03/11/2019
Data Release Frequency: No Update Planned

UST NAPA: Closed and Operating Underground Storage Tank Sites
Underground storage tank sites located in Napa county.

Date of Government Version: 11/28/2018
Date Data Arrived at EDR: 11/30/2018
Date Made Active in Reports: 12/14/2018
Number of Days to Update: 14

Source: Napa County Department of Environmental Management
Telephone: 707-253-4269
Last EDR Contact: 11/26/2018
Next Scheduled EDR Contact: 03/11/2019
Data Release Frequency: No Update Planned

NEVADA COUNTY:

CUPA NEVADA: CUPA Facility List
CUPA facility list.

Date of Government Version: 11/06/2018
Date Data Arrived at EDR: 11/08/2018
Date Made Active in Reports: 11/14/2018
Number of Days to Update: 6

Source: Community Development Agency
Telephone: 530-265-1467
Last EDR Contact: 10/25/2018
Next Scheduled EDR Contact: 02/11/2019
Data Release Frequency: Varies

ORANGE COUNTY:

IND_SITE ORANGE: List of Industrial Site Cleanups
Petroleum and non-petroleum spills.

Date of Government Version: 10/04/2018
Date Data Arrived at EDR: 11/14/2018
Date Made Active in Reports: 12/13/2018
Number of Days to Update: 29

Source: Health Care Agency
Telephone: 714-834-3446
Last EDR Contact: 11/05/2018
Next Scheduled EDR Contact: 02/18/2019
Data Release Frequency: Annually

LUST ORANGE: List of Underground Storage Tank Cleanups
Orange County Underground Storage Tank Cleanups (LUST).

Date of Government Version: 10/04/2018
Date Data Arrived at EDR: 11/14/2018
Date Made Active in Reports: 12/13/2018
Number of Days to Update: 29

Source: Health Care Agency
Telephone: 714-834-3446
Last EDR Contact: 11/05/2018
Next Scheduled EDR Contact: 02/18/2019
Data Release Frequency: Quarterly

UST ORANGE: List of Underground Storage Tank Facilities
Orange County Underground Storage Tank Facilities (UST).

Date of Government Version: 10/04/2018
Date Data Arrived at EDR: 11/06/2018
Date Made Active in Reports: 12/14/2018
Number of Days to Update: 38

Source: Health Care Agency
Telephone: 714-834-3446
Last EDR Contact: 11/06/2018
Next Scheduled EDR Contact: 02/18/2019
Data Release Frequency: Quarterly

PLACER COUNTY:

MS PLACER: Master List of Facilities
List includes aboveground tanks, underground tanks and cleanup sites.

Date of Government Version: 09/04/2018
Date Data Arrived at EDR: 09/06/2018
Date Made Active in Reports: 10/03/2018
Number of Days to Update: 27

Source: Placer County Health and Human Services
Telephone: 530-745-2363
Last EDR Contact: 11/29/2018
Next Scheduled EDR Contact: 03/18/2019
Data Release Frequency: Semi-Annually

PLUMAS COUNTY:

CUPA PLUMAS: CUPA Facility List
Plumas County CUPA Program facilities.

Date of Government Version: 07/19/2018
Date Data Arrived at EDR: 07/25/2018
Date Made Active in Reports: 09/05/2018
Number of Days to Update: 42

Source: Plumas County Environmental Health
Telephone: 530-283-6355
Last EDR Contact: 10/22/2018
Next Scheduled EDR Contact: 02/04/2019
Data Release Frequency: Varies

RIVERSIDE COUNTY:

LUST RIVERSIDE: Listing of Underground Tank Cleanup Sites
Riverside County Underground Storage Tank Cleanup Sites (LUST).

Date of Government Version: 10/10/2018
Date Data Arrived at EDR: 10/12/2018
Date Made Active in Reports: 10/16/2018
Number of Days to Update: 4

Source: Department of Environmental Health
Telephone: 951-358-5055
Last EDR Contact: 12/17/2018
Next Scheduled EDR Contact: 04/01/2019
Data Release Frequency: Quarterly

UST RIVERSIDE: Underground Storage Tank Tank List
Underground storage tank sites located in Riverside county.

Date of Government Version: 10/10/2018
Date Data Arrived at EDR: 10/12/2018
Date Made Active in Reports: 11/05/2018
Number of Days to Update: 24

Source: Department of Environmental Health
Telephone: 951-358-5055
Last EDR Contact: 12/17/2018
Next Scheduled EDR Contact: 04/01/2019
Data Release Frequency: Quarterly

SACRAMENTO COUNTY:

CS SACRAMENTO: Toxic Site Clean-Up List
List of sites where unauthorized releases of potentially hazardous materials have occurred.

Date of Government Version: 08/03/2018
Date Data Arrived at EDR: 10/02/2018
Date Made Active in Reports: 11/01/2018
Number of Days to Update: 30

Source: Sacramento County Environmental Management
Telephone: 916-875-8406
Last EDR Contact: 01/04/2019
Next Scheduled EDR Contact: 04/15/2019
Data Release Frequency: Quarterly

ML SACRAMENTO: Master Hazardous Materials Facility List
Any business that has hazardous materials on site - hazardous material storage sites, underground storage tanks, waste generators.

Date of Government Version: 08/23/2018
Date Data Arrived at EDR: 10/02/2018
Date Made Active in Reports: 11/02/2018
Number of Days to Update: 31

Source: Sacramento County Environmental Management
Telephone: 916-875-8406
Last EDR Contact: 12/28/2018
Next Scheduled EDR Contact: 04/15/2019
Data Release Frequency: Quarterly

SAN BENITO COUNTY:

CUPA SAN BENITO: CUPA Facility List
Cupa facility list

Date of Government Version: 11/15/2018
Date Data Arrived at EDR: 11/16/2018
Date Made Active in Reports: 12/13/2018
Number of Days to Update: 27

Source: San Benito County Environmental Health
Telephone: N/A
Last EDR Contact: 11/14/2018
Next Scheduled EDR Contact: 02/18/2019
Data Release Frequency: Varies

SAN BERNARDINO COUNTY:

PERMITS SAN BERNARDINO: Hazardous Material Permits
This listing includes underground storage tanks, medical waste handlers/generators, hazardous materials handlers, hazardous waste generators, and waste oil generators/handlers.

Date of Government Version: 07/27/2018
Date Data Arrived at EDR: 07/31/2018
Date Made Active in Reports: 09/10/2018
Number of Days to Update: 41

Source: San Bernardino County Fire Department Hazardous Materials Division
Telephone: 909-387-3041
Last EDR Contact: 11/05/2018
Next Scheduled EDR Contact: 02/18/2019
Data Release Frequency: Quarterly

SAN DIEGO COUNTY:

HMMD SAN DIEGO: Hazardous Materials Management Division Database

The database includes: HE58 - This report contains the business name, site address, business phone number, establishment 'H' permit number, type of permit, and the business status. HE17 - In addition to providing the same information provided in the HE58 listing, HE17 provides inspection dates, violations received by the establishment, hazardous waste generated, the quantity, method of storage, treatment/disposal of waste and the hauler, and information on underground storage tanks. Unauthorized Release List - Includes a summary of environmental contamination cases in San Diego County (underground tank cases, non-tank cases, groundwater contamination, and soil contamination are included.)

Date of Government Version: 06/04/2018
Date Data Arrived at EDR: 06/06/2018
Date Made Active in Reports: 07/17/2018
Number of Days to Update: 41

Source: Hazardous Materials Management Division
Telephone: 619-338-2268
Last EDR Contact: 12/05/2018
Next Scheduled EDR Contact: 03/18/2019
Data Release Frequency: Quarterly

LF SAN DIEGO: Solid Waste Facilities

San Diego County Solid Waste Facilities.

Date of Government Version: 04/18/2018
Date Data Arrived at EDR: 04/24/2018
Date Made Active in Reports: 06/19/2018
Number of Days to Update: 56

Source: Department of Health Services
Telephone: 619-338-2209
Last EDR Contact: 10/22/2018
Next Scheduled EDR Contact: 02/04/2019
Data Release Frequency: Varies

SAN DIEGO CO LOP: Local Oversight Program Listing

A listing of all LOP release sites that are or were under the County of San Diego's jurisdiction. Included are closed or transferred cases, open cases, and cases that did not have a case type indicated. The cases without a case type are mostly complaints; however, some of them could be LOP cases.

Date of Government Version: 10/22/2018
Date Data Arrived at EDR: 10/23/2018
Date Made Active in Reports: 11/30/2018
Number of Days to Update: 38

Source: Department of Environmental Health
Telephone: 858-505-6874
Last EDR Contact: 10/22/2018
Next Scheduled EDR Contact: 02/04/2019
Data Release Frequency: Varies

SAN DIEGO CO. SAM: Environmental Case Listing

The listing contains all underground tank release cases and projects pertaining to properties contaminated with hazardous substances that are actively under review by the Site Assessment and Mitigation Program.

Date of Government Version: 03/23/2010
Date Data Arrived at EDR: 06/15/2010
Date Made Active in Reports: 07/09/2010
Number of Days to Update: 24

Source: San Diego County Department of Environmental Health
Telephone: 619-338-2371
Last EDR Contact: 11/29/2018
Next Scheduled EDR Contact: 03/18/2019
Data Release Frequency: No Update Planned

SAN FRANCISCO COUNTY:

LUST SAN FRANCISCO: Local Oversite Facilities

A listing of leaking underground storage tank sites located in San Francisco county.

Date of Government Version: 09/19/2008
Date Data Arrived at EDR: 09/19/2008
Date Made Active in Reports: 09/29/2008
Number of Days to Update: 10

Source: Department Of Public Health San Francisco County
Telephone: 415-252-3920
Last EDR Contact: 11/01/2018
Next Scheduled EDR Contact: 02/18/2019
Data Release Frequency: Quarterly

UST SAN FRANCISCO: Underground Storage Tank Information

Underground storage tank sites located in San Francisco county.

Date of Government Version: 11/05/2018
Date Data Arrived at EDR: 11/06/2018
Date Made Active in Reports: 12/14/2018
Number of Days to Update: 38

Source: Department of Public Health
Telephone: 415-252-3920
Last EDR Contact: 11/01/2018
Next Scheduled EDR Contact: 02/18/2019
Data Release Frequency: Quarterly

SAN JOAQUIN COUNTY:

UST SAN JOAQUIN: San Joaquin Co. UST
A listing of underground storage tank locations in San Joaquin county.

Date of Government Version: 06/22/2018
Date Data Arrived at EDR: 06/26/2018
Date Made Active in Reports: 07/11/2018
Number of Days to Update: 15

Source: Environmental Health Department
Telephone: N/A
Last EDR Contact: 12/12/2018
Next Scheduled EDR Contact: 04/01/2019
Data Release Frequency: Semi-Annually

SAN LUIS OBISPO COUNTY:

CUPA SAN LUIS OBISPO: CUPA Facility List
Cupa Facility List.

Date of Government Version: 11/14/2018
Date Data Arrived at EDR: 11/15/2018
Date Made Active in Reports: 12/13/2018
Number of Days to Update: 28

Source: San Luis Obispo County Public Health Department
Telephone: 805-781-5596
Last EDR Contact: 11/14/2018
Next Scheduled EDR Contact: 03/04/2019
Data Release Frequency: Varies

SAN MATEO COUNTY:

BI SAN MATEO: Business Inventory
List includes Hazardous Materials Business Plan, hazardous waste generators, and underground storage tanks.

Date of Government Version: 09/18/2018
Date Data Arrived at EDR: 09/20/2018
Date Made Active in Reports: 11/01/2018
Number of Days to Update: 42

Source: San Mateo County Environmental Health Services Division
Telephone: 650-363-1921
Last EDR Contact: 12/12/2018
Next Scheduled EDR Contact: 03/25/2019
Data Release Frequency: Annually

LUST SAN MATEO: Fuel Leak List
A listing of leaking underground storage tank sites located in San Mateo county.

Date of Government Version: 09/18/2018
Date Data Arrived at EDR: 09/20/2018
Date Made Active in Reports: 10/17/2018
Number of Days to Update: 27

Source: San Mateo County Environmental Health Services Division
Telephone: 650-363-1921
Last EDR Contact: 09/10/2018
Next Scheduled EDR Contact: 12/24/2018
Data Release Frequency: Semi-Annually

SANTA BARBARA COUNTY:

CUPA SANTA BARBARA: CUPA Facility Listing
CUPA Program Listing from the Environmental Health Services division.

Date of Government Version: 09/08/2011
Date Data Arrived at EDR: 09/09/2011
Date Made Active in Reports: 10/07/2011
Number of Days to Update: 28

Source: Santa Barbara County Public Health Department
Telephone: 805-686-8167
Last EDR Contact: 11/14/2018
Next Scheduled EDR Contact: 03/04/2019
Data Release Frequency: Varies

SANTA CLARA COUNTY:

CUPA SANTA CLARA: Cupa Facility List
Cupa facility list

Date of Government Version: 11/16/2018
Date Data Arrived at EDR: 11/16/2018
Date Made Active in Reports: 12/13/2018
Number of Days to Update: 27

Source: Department of Environmental Health
Telephone: 408-918-1973
Last EDR Contact: 11/14/2018
Next Scheduled EDR Contact: 03/04/2019
Data Release Frequency: Varies

HIST LUST SANTA CLARA: HIST LUST - Fuel Leak Site Activity Report
A listing of open and closed leaking underground storage tanks. This listing is no longer updated by the county. Leaking underground storage tanks are now handled by the Department of Environmental Health.

Date of Government Version: 03/29/2005
Date Data Arrived at EDR: 03/30/2005
Date Made Active in Reports: 04/21/2005
Number of Days to Update: 22

Source: Santa Clara Valley Water District
Telephone: 408-265-2600
Last EDR Contact: 03/23/2009
Next Scheduled EDR Contact: 06/22/2009
Data Release Frequency: No Update Planned

LUST SANTA CLARA: LOP Listing
A listing of leaking underground storage tanks located in Santa Clara county.

Date of Government Version: 03/03/2014
Date Data Arrived at EDR: 03/05/2014
Date Made Active in Reports: 03/18/2014
Number of Days to Update: 13

Source: Department of Environmental Health
Telephone: 408-918-3417
Last EDR Contact: 11/21/2018
Next Scheduled EDR Contact: 03/11/2019
Data Release Frequency: Annually

SAN JOSE HAZMAT: Hazardous Material Facilities
Hazardous material facilities, including underground storage tank sites.

Date of Government Version: 11/01/2018
Date Data Arrived at EDR: 11/06/2018
Date Made Active in Reports: 12/14/2018
Number of Days to Update: 38

Source: City of San Jose Fire Department
Telephone: 408-535-7694
Last EDR Contact: 11/01/2018
Next Scheduled EDR Contact: 02/18/2019
Data Release Frequency: Annually

SANTA CRUZ COUNTY:

CUPA SANTA CRUZ: CUPA Facility List
CUPA facility listing.

Date of Government Version: 01/21/2017
Date Data Arrived at EDR: 02/22/2017
Date Made Active in Reports: 05/23/2017
Number of Days to Update: 90

Source: Santa Cruz County Environmental Health
Telephone: 831-464-2761
Last EDR Contact: 11/14/2018
Next Scheduled EDR Contact: 03/04/2019
Data Release Frequency: Varies

SHASTA COUNTY:

CUPA SHASTA: CUPA Facility List
Cupa Facility List.

Date of Government Version: 06/15/2017
Date Data Arrived at EDR: 06/19/2017
Date Made Active in Reports: 08/09/2017
Number of Days to Update: 51

Source: Shasta County Department of Resource Management
Telephone: 530-225-5789
Last EDR Contact: 11/14/2018
Next Scheduled EDR Contact: 03/04/2019
Data Release Frequency: Varies

SOLANO COUNTY:

LUST SOLANO: Leaking Underground Storage Tanks
A listing of leaking underground storage tank sites located in Solano county.

Date of Government Version: 08/29/2018
Date Data Arrived at EDR: 09/04/2018
Date Made Active in Reports: 10/17/2018
Number of Days to Update: 43

Source: Solano County Department of Environmental Management
Telephone: 707-784-6770
Last EDR Contact: 11/29/2018
Next Scheduled EDR Contact: 03/18/2019
Data Release Frequency: Quarterly

UST SOLANO: Underground Storage Tanks
Underground storage tank sites located in Solano county.

Date of Government Version: 11/29/2018
Date Data Arrived at EDR: 12/04/2018
Date Made Active in Reports: 12/14/2018
Number of Days to Update: 10

Source: Solano County Department of Environmental Management
Telephone: 707-784-6770
Last EDR Contact: 11/29/2018
Next Scheduled EDR Contact: 03/18/2019
Data Release Frequency: Quarterly

SONOMA COUNTY:

CUPA SONOMA: Cupa Facility List
Cupa Facility list

Date of Government Version: 09/24/2018
Date Data Arrived at EDR: 09/25/2018
Date Made Active in Reports: 10/16/2018
Number of Days to Update: 21

Source: County of Sonoma Fire & Emergency Services Department
Telephone: 707-565-1174
Last EDR Contact: 12/19/2018
Next Scheduled EDR Contact: 04/08/2019
Data Release Frequency: Varies

LUST SONOMA: Leaking Underground Storage Tank Sites
A listing of leaking underground storage tank sites located in Sonoma county.

Date of Government Version: 10/02/2018
Date Data Arrived at EDR: 10/04/2018
Date Made Active in Reports: 10/25/2018
Number of Days to Update: 21

Source: Department of Health Services
Telephone: 707-565-6565
Last EDR Contact: 01/07/2019
Next Scheduled EDR Contact: 04/08/2019
Data Release Frequency: Quarterly

STANISLAUS COUNTY:

CUPA STANISLAUS: CUPA Facility List
Cupa facility list

Date of Government Version: 08/14/2018
Date Data Arrived at EDR: 08/16/2018
Date Made Active in Reports: 08/24/2018
Number of Days to Update: 8

Source: Stanislaus County Department of Ennvironmental Protection
Telephone: 209-525-6751
Last EDR Contact: 10/15/2018
Next Scheduled EDR Contact: 01/28/2019
Data Release Frequency: Varies

SUTTER COUNTY:

UST SUTTER: Underground Storage Tanks
Underground storage tank sites located in Sutter county.

Date of Government Version: 09/18/2018
Date Data Arrived at EDR: 09/20/2018
Date Made Active in Reports: 10/25/2018
Number of Days to Update: 35

Source: Sutter County Department of Agriculture
Telephone: 530-822-7500
Last EDR Contact: 11/29/2018
Next Scheduled EDR Contact: 03/18/2019
Data Release Frequency: Semi-Annually

TEHAMA COUNTY:

CUPA TEHAMA: CUPA Facility List
Cupa facilities

Date of Government Version: 07/17/2018
Date Data Arrived at EDR: 08/02/2018
Date Made Active in Reports: 09/07/2018
Number of Days to Update: 36

Source: Tehama County Department of Environmental Health
Telephone: 530-527-8020
Last EDR Contact: 12/12/2018
Next Scheduled EDR Contact: 02/18/2019
Data Release Frequency: Varies

TRINITY COUNTY:

CUPA TRINITY: CUPA Facility List
Cupa facility list

Date of Government Version: 10/22/2018
Date Data Arrived at EDR: 10/25/2018
Date Made Active in Reports: 11/14/2018
Number of Days to Update: 20

Source: Department of Toxic Substances Control
Telephone: 760-352-0381
Last EDR Contact: 10/22/2018
Next Scheduled EDR Contact: 02/04/2019
Data Release Frequency: Varies

TULARE COUNTY:

CUPA TULARE: CUPA Facility List
Cupa program facilities

Date of Government Version: 09/13/2018
Date Data Arrived at EDR: 09/14/2018
Date Made Active in Reports: 09/19/2018
Number of Days to Update: 5

Source: Tulare County Environmental Health Services Division
Telephone: 559-624-7400
Last EDR Contact: 11/29/2018
Next Scheduled EDR Contact: 02/18/2019
Data Release Frequency: Varies

TUOLUMNE COUNTY:

CUPA TUOLUMNE: CUPA Facility List
Cupa facility list

Date of Government Version: 04/23/2018
Date Data Arrived at EDR: 04/25/2018
Date Made Active in Reports: 06/25/2018
Number of Days to Update: 61

Source: Divison of Environmental Health
Telephone: 209-533-5633
Last EDR Contact: 10/22/2018
Next Scheduled EDR Contact: 02/04/2019
Data Release Frequency: Varies

VENTURA COUNTY:

BWT VENTURA: Business Plan, Hazardous Waste Producers, and Operating Underground Tanks
The BWT list indicates by site address whether the Environmental Health Division has Business Plan (B), Waste Producer (W), and/or Underground Tank (T) information.

Date of Government Version: 09/26/2018
Date Data Arrived at EDR: 10/25/2018
Date Made Active in Reports: 11/30/2018
Number of Days to Update: 36

Source: Ventura County Environmental Health Division
Telephone: 805-654-2813
Last EDR Contact: 10/22/2018
Next Scheduled EDR Contact: 02/04/2019
Data Release Frequency: Quarterly

LF VENTURA: Inventory of Illegal Abandoned and Inactive Sites
Ventura County Inventory of Closed, Illegal Abandoned, and Inactive Sites.

Date of Government Version: 12/01/2011
Date Data Arrived at EDR: 12/01/2011
Date Made Active in Reports: 01/19/2012
Number of Days to Update: 49
Source: Environmental Health Division
Telephone: 805-654-2813
Last EDR Contact: 12/26/2018
Next Scheduled EDR Contact: 04/15/2019
Data Release Frequency: Annually

LUST VENTURA: Listing of Underground Tank Cleanup Sites
Ventura County Underground Storage Tank Cleanup Sites (LUST).

Date of Government Version: 05/29/2008
Date Data Arrived at EDR: 06/24/2008
Date Made Active in Reports: 07/31/2008
Number of Days to Update: 37
Source: Environmental Health Division
Telephone: 805-654-2813
Last EDR Contact: 11/07/2018
Next Scheduled EDR Contact: 02/25/2019
Data Release Frequency: Quarterly

MED WASTE VENTURA: Medical Waste Program List
To protect public health and safety and the environment from potential exposure to disease causing agents, the Environmental Health Division Medical Waste Program regulates the generation, handling, storage, treatment and disposal of medical waste throughout the County.

Date of Government Version: 09/25/2018
Date Data Arrived at EDR: 10/25/2018
Date Made Active in Reports: 11/30/2018
Number of Days to Update: 36
Source: Ventura County Resource Management Agency
Telephone: 805-654-2813
Last EDR Contact: 10/22/2018
Next Scheduled EDR Contact: 02/04/2019
Data Release Frequency: Quarterly

UST VENTURA: Underground Tank Closed Sites List
Ventura County Operating Underground Storage Tank Sites (UST)/Underground Tank Closed Sites List.

Date of Government Version: 09/04/2018
Date Data Arrived at EDR: 09/12/2018
Date Made Active in Reports: 10/04/2018
Number of Days to Update: 22
Source: Environmental Health Division
Telephone: 805-654-2813
Last EDR Contact: 12/12/2018
Next Scheduled EDR Contact: 03/25/2019
Data Release Frequency: Quarterly

YOLO COUNTY:

UST YOLO: Underground Storage Tank Comprehensive Facility Report
Underground storage tank sites located in Yolo county.

Date of Government Version: 10/15/2018
Date Data Arrived at EDR: 10/19/2018
Date Made Active in Reports: 11/05/2018
Number of Days to Update: 17
Source: Yolo County Department of Health
Telephone: 530-666-8646
Last EDR Contact: 12/26/2018
Next Scheduled EDR Contact: 04/15/2019
Data Release Frequency: Annually

YUBA COUNTY:

CUPA YUBA: CUPA Facility List
CUPA facility listing for Yuba County.

Date of Government Version: 11/05/2018
Date Data Arrived at EDR: 11/07/2018
Date Made Active in Reports: 11/14/2018
Number of Days to Update: 7
Source: Yuba County Environmental Health Department
Telephone: 530-749-7523
Last EDR Contact: 10/25/2018
Next Scheduled EDR Contact: 02/11/2019
Data Release Frequency: Varies

OTHER DATABASE(S)

Depending on the geographic area covered by this report, the data provided in these specialty databases may or may not be complete. For example, the existence of wetlands information data in a specific report does not mean that all wetlands in the area covered by the report are included. Moreover, the absence of any reported wetlands information does not necessarily mean that wetlands do not exist in the area covered by the report.

CT MANIFEST: Hazardous Waste Manifest Data

Facility and manifest data. Manifest is a document that lists and tracks hazardous waste from the generator through transporters to a tsd facility.

Date of Government Version: 11/12/2018
Date Data Arrived at EDR: 11/14/2018
Date Made Active in Reports: 12/04/2018
Number of Days to Update: 20

Source: Department of Energy & Environmental Protection
Telephone: 860-424-3375
Last EDR Contact: 11/14/2018
Next Scheduled EDR Contact: 02/25/2019
Data Release Frequency: No Update Planned

NJ MANIFEST: Manifest Information

Hazardous waste manifest information.

Date of Government Version: 12/31/2017
Date Data Arrived at EDR: 07/13/2018
Date Made Active in Reports: 08/01/2018
Number of Days to Update: 19

Source: Department of Environmental Protection
Telephone: N/A
Last EDR Contact: 01/07/2019
Next Scheduled EDR Contact: 04/22/2019
Data Release Frequency: Annually

NY MANIFEST: Facility and Manifest Data

Manifest is a document that lists and tracks hazardous waste from the generator through transporters to a TSD facility.

Date of Government Version: 10/01/2018
Date Data Arrived at EDR: 10/31/2018
Date Made Active in Reports: 12/20/2018
Number of Days to Update: 50

Source: Department of Environmental Conservation
Telephone: 518-402-8651
Last EDR Contact: 10/31/2018
Next Scheduled EDR Contact: 02/11/2019
Data Release Frequency: Quarterly

PA MANIFEST: Manifest Information

Hazardous waste manifest information.

Date of Government Version: 12/31/2017
Date Data Arrived at EDR: 10/23/2018
Date Made Active in Reports: 11/27/2018
Number of Days to Update: 35

Source: Department of Environmental Protection
Telephone: 717-783-8990
Last EDR Contact: 10/15/2018
Next Scheduled EDR Contact: 01/28/2019
Data Release Frequency: Annually

RI MANIFEST: Manifest information

Hazardous waste manifest information

Date of Government Version: 12/31/2017
Date Data Arrived at EDR: 02/23/2018
Date Made Active in Reports: 04/09/2018
Number of Days to Update: 45

Source: Department of Environmental Management
Telephone: 401-222-2797
Last EDR Contact: 11/16/2018
Next Scheduled EDR Contact: 03/04/2019
Data Release Frequency: Annually

WI MANIFEST: Manifest Information

Hazardous waste manifest information.

Date of Government Version: 12/31/2017
Date Data Arrived at EDR: 06/15/2018
Date Made Active in Reports: 07/09/2018
Number of Days to Update: 24

Source: Department of Natural Resources
Telephone: N/A
Last EDR Contact: 12/07/2018
Next Scheduled EDR Contact: 03/25/2019
Data Release Frequency: Annually

Oil/Gas Pipelines
Source: PennWell Corporation
Petroleum Bundle (Crude Oil, Refined Products, Petrochemicals, Gas Liquids (LPG/NGL), and Specialty Gases (Miscellaneous)) N = Natural Gas Bundle (Natural Gas, Gas Liquids (LPG/NGL), and Specialty Gases (Miscellaneous)). This map includes information copyrighted by PennWell Corporation. This information is provided on a best effort basis and PennWell Corporation does not guarantee its accuracy nor warrant its fitness for any particular purpose. Such information has been reprinted with the permission of PennWell.

Electric Power Transmission Line Data
Source: PennWell Corporation
This map includes information copyrighted by PennWell Corporation. This information is provided on a best effort basis and PennWell Corporation does not guarantee its accuracy nor warrant its fitness for any particular purpose. Such information has been reprinted with the permission of PennWell.

Sensitive Receptors: There are individuals deemed sensitive receptors due to their fragile immune systems and special sensitivity to environmental discharges. These sensitive receptors typically include the elderly, the sick, and children. While the location of all sensitive receptors cannot be determined, EDR indicates those buildings and facilities - schools, daycares, hospitals, medical centers, and nursing homes - where individuals who are sensitive receptors are likely to be located.

AHA Hospitals:
Source: American Hospital Association, Inc.
Telephone: 312-280-5991
The database includes a listing of hospitals based on the American Hospital Association's annual survey of hospitals.

Medical Centers: Provider of Services Listing
Source: Centers for Medicare & Medicaid Services
Telephone: 410-786-3000
A listing of hospitals with Medicare provider number, produced by Centers of Medicare & Medicaid Services, a federal agency within the U.S. Department of Health and Human Services.

Nursing Homes
Source: National Institutes of Health
Telephone: 301-594-6248
Information on Medicare and Medicaid certified nursing homes in the United States.

Public Schools
Source: National Center for Education Statistics
Telephone: 202-502-7300
The National Center for Education Statistics' primary database on elementary and secondary public education in the United States. It is a comprehensive, annual, national statistical database of all public elementary and secondary schools and school districts, which contains data that are comparable across all states.

Private Schools
Source: National Center for Education Statistics
Telephone: 202-502-7300
The National Center for Education Statistics' primary database on private school locations in the United States.

Daycare Centers: Licensed Facilities
Source: Department of Social Services
Telephone: 916-657-4041

Flood Zone Data: This data was obtained from the Federal Emergency Management Agency (FEMA). It depicts 100-year and 500-year flood zones as defined by FEMA. It includes the National Flood Hazard Layer (NFHL) which incorporates Flood Insurance Rate Map (FIRM) data and Q3 data from FEMA in areas not covered by NFHL.
Source: FEMA
Telephone: 877-336-2627
Date of Government Version: 2003, 2015

NWI: National Wetlands Inventory. This data, available in select counties across the country, was obtained by EDR in 2002, 2005 and 2010 from the U.S. Fish and Wildlife Service.

State Wetlands Data: Wetland Inventory
Source: Department of Fish and Wildlife
Telephone: 916-445-0411

GOVERNMENT RECORDS SEARCHED / DATA CURRENCY TRACKING

Current USGS 7.5 Minute Topographic Map
Source: U.S. Geological Survey

STREET AND ADDRESS INFORMATION

© 2015 TomTom North America, Inc. All rights reserved. This material is proprietary and the subject of copyright protection and other intellectual property rights owned by or licensed to Tele Atlas North America, Inc. The use of this material is subject to the terms of a license agreement. You will be held liable for any unauthorized copying or disclosure of this material.

GEOCHECK ®- PHYSICAL SETTING SOURCE ADDENDUM

TARGET PROPERTY ADDRESS

SUNSET CAMPUS DESKTOP
1505 NORTH EDGEMONT STREET
LOS ANGELES, CA 90027

TARGET PROPERTY COORDINATES

Latitude (North):	34.098481 - 34° 5' 54.53''
Longitude (West):	118.296498 - 118° 17' 47.39''
Universal Tranverse Mercator:	Zone 11
UTM X (Meters):	380403.0
UTM Y (Meters):	3773639.2
Elevation:	381 ft. above sea level

USGS TOPOGRAPHIC MAP

Target Property Map:	5630741 HOLLYWOOD, CA
Version Date:	2012

EDR's GeoCheck Physical Setting Source Addendum is provided to assist the environmental professional in forming an opinion about the impact of potential contaminant migration.

Assessment of the impact of contaminant migration generally has two principle investigative components:

1. Groundwater flow direction, and
2. Groundwater flow velocity.

Groundwater flow direction may be impacted by surface topography, hydrology, hydrogeology, characteristics of the soil, and nearby wells. Groundwater flow velocity is generally impacted by the nature of the geologic strata.

GEOCHECK® - PHYSICAL SETTING SOURCE SUMMARY

GROUNDWATER FLOW DIRECTION INFORMATION

Groundwater flow direction for a particular site is best determined by a qualified environmental professional using site-specific well data. If such data is not reasonably ascertainable, it may be necessary to rely on other sources of information, such as surface topographic information, hydrologic information, hydrogeologic data collected on nearby properties, and regional groundwater flow information (from deep aquifers).


TOPOGRAPHIC INFORMATION

Surface topography may be indicative of the direction of surficial groundwater flow. This information can be used to assist the environmental professional in forming an opinion about the impact of nearby contaminated properties or, should contamination exist on the target property, what downgradient sites might be impacted.

TARGET PROPERTY TOPOGRAPHY

General Topographic Gradient: General SSW

SURROUNDING TOPOGRAPHY: ELEVATION PROFILES

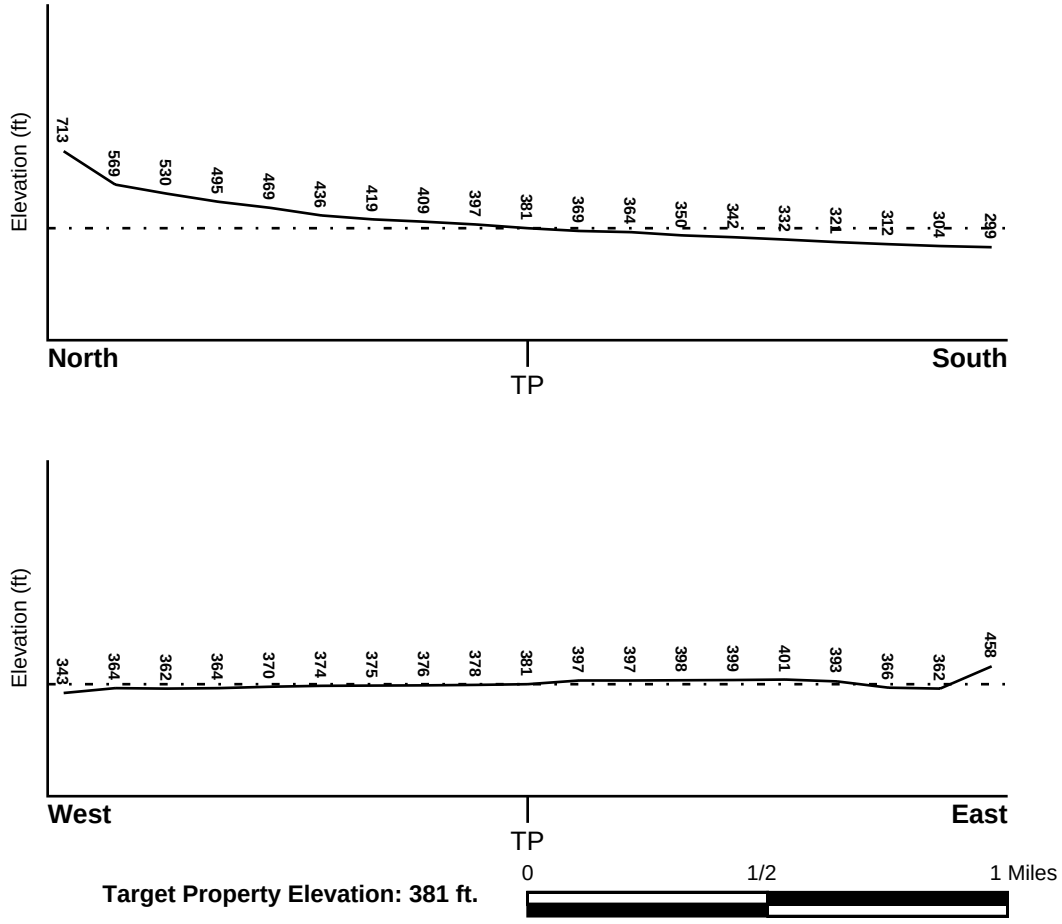

Source: Topography has been determined from the USGS 7.5' Digital Elevation Model and should be evaluated on a relative (not an absolute) basis. Relative elevation information between sites of close proximity should be field verified.

GEOCHECK® - PHYSICAL SETTING SOURCE SUMMARY

HYDROLOGIC INFORMATION

Surface water can act as a hydrologic barrier to groundwater flow. Such hydrologic information can be used to assist the environmental professional in forming an opinion about the impact of nearby contaminated properties or, should contamination exist on the target property, what downgradient sites might be impacted.

Refer to the Physical Setting Source Map following this summary for hydrologic information (major waterways and bodies of water).

FEMA FLOOD ZONE

Flood Plain Panel at Target Property	FEMA Source Type
06037C1610F	FEMA FIRM Flood data

Additional Panels in search area:	FEMA Source Type
06037C1605F	FEMA FIRM Flood data

NATIONAL WETLAND INVENTORY

NWI Quad at Target Property	NWI Electronic Data Coverage
HOLLYWOOD	YES - refer to the Overview Map and Detail Map

HYDROGEOLOGIC INFORMATION

Hydrogeologic information obtained by installation of wells on a specific site can often be an indicator of groundwater flow direction in the immediate area. Such hydrogeologic information can be used to assist the environmental professional in forming an opinion about the impact of nearby contaminated properties or, should contamination exist on the target property, what downgradient sites might be impacted.

Site-Specific Hydrogeological Data*:

Search Radius:	1.25 miles
Status:	Not found

AQUIFLOW®

Search Radius: 1.000 Mile.

EDR has developed the AQUIFLOW Information System to provide data on the general direction of groundwater flow at specific points. EDR has reviewed reports submitted by environmental professionals to regulatory authorities at select sites and has extracted the date of the report, groundwater flow direction as determined hydrogeologically, and the depth to water table.

MAP ID	LOCATION FROM TP	GENERAL DIRECTION GROUNDWATER FLOW
1	1/8 - 1/4 Mile West	S
1G	1/8 - 1/4 Mile West	S

For additional site information, refer to Physical Setting Source Map Findings.

* ©1996 Site−specific hydrogeological data gathered by CERCLIS Alerts, Inc., Bainbridge Island, WA. All rights reserved. All of the information and opinions presented are those of the cited EPA report(s), which were completed under a Comprehensive Environmental Response Compensation and Liability Information System (CERCLIS) investigation.

GEOCHECK® - PHYSICAL SETTING SOURCE SUMMARY

GROUNDWATER FLOW VELOCITY INFORMATION

Groundwater flow velocity information for a particular site is best determined by a qualified environmental professional using site specific geologic and soil strata data. If such data are not reasonably ascertainable, it may be necessary to rely on other sources of information, including geologic age identification, rock stratigraphic unit and soil characteristics data collected on nearby properties and regional soil information. In general, contaminant plumes move more quickly through sandy-gravelly types of soils than silty-clayey types of soils.

GEOLOGIC INFORMATION IN GENERAL AREA OF TARGET PROPERTY

Geologic information can be used by the environmental professional in forming an opinion about the relative speed at which contaminant migration may be occurring.

ROCK STRATIGRAPHIC UNIT

Era:	Cenozoic
System:	Tertiary
Series:	Miocene
Code:	Tm *(decoded above as Era, System & Series)*

GEOLOGIC AGE IDENTIFICATION

Category: Stratified Sequence

Geologic Age and Rock Stratigraphic Unit Source: P.G. Schruben, R.E. Arndt and W.J. Bawiec, Geology of the Conterminous U.S. at 1:2,500,000 Scale - a digital representation of the 1974 P.B. King and H.M. Beikman Map, USGS Digital Data Series DDS - 11 (1994).

DOMINANT SOIL COMPOSITION IN GENERAL AREA OF TARGET PROPERTY

The U.S. Department of Agriculture's (USDA) Soil Conservation Service (SCS) leads the National Cooperative Soil Survey (NCSS) and is responsible for collecting, storing, maintaining and distributing soil survey information for privately owned lands in the United States. A soil map in a soil survey is a representation of soil patterns in a landscape. Soil maps for STATSGO are compiled by generalizing more detailed (SSURGO) soil survey maps. The following information is based on Soil Conservation Service STATSGO data.

Soil Component Name: URBAN LAND

Soil Surface Texture: variable

Hydrologic Group: Not reported

Soil Drainage Class: Not reported

Hydric Status: Soil does not meet the requirements for a hydric soil.

Corrosion Potential - Uncoated Steel: Not Reported

Depth to Bedrock Min: > 10 inches

Depth to Bedrock Max: > 10 inches

GEOCHECK® - PHYSICAL SETTING SOURCE SUMMARY

Soil Layer Information							
	Boundary			Classification			
Layer	Upper	Lower	Soil Texture Class	AASHTO Group	Unified Soil	Permeability Rate (in/hr)	Soil Reaction (pH)
1	0 inches	6 inches	variable	Not reported	Not reported	Max: 0.00 Min: 0.00	Max: 0.00 Min: 0.00

OTHER SOIL TYPES IN AREA

Based on Soil Conservation Service STATSGO data, the following additional subordinant soil types may appear within the general area of target property.

Soil Surface Textures:
sandy loam
gravelly - sandy loam
silt loam
clay
fine sand
gravelly - sand
sand
fine sandy loam

Surficial Soil Types:
sandy loam
gravelly - sandy loam
silt loam
clay
fine sand
gravelly - sand
sand
fine sandy loam

Shallow Soil Types:
fine sandy loam
gravelly - loam
sandy clay
sandy clay loam
clay
silty clay
sand

Deeper Soil Types:
gravelly - sandy loam
sandy loam
very gravelly - sandy loam
stratified
very fine sandy loam
weathered bedrock
sand
gravelly - fine sandy loam
silty clay loam
clay loam

GEOCHECK® - PHYSICAL SETTING SOURCE SUMMARY

LOCAL / REGIONAL WATER AGENCY RECORDS

EDR Local/Regional Water Agency records provide water well information to assist the environmental professional in assessing sources that may impact ground water flow direction, and in forming an opinion about the impact of contaminant migration on nearby drinking water wells.

WELL SEARCH DISTANCE INFORMATION

DATABASE	SEARCH DISTANCE (miles)
Federal USGS	1.000
Federal FRDS PWS	Nearest PWS within 1 mile
State Database	1.000

FEDERAL USGS WELL INFORMATION

MAP ID	WELL ID	LOCATION FROM TP
No Wells Found		

FEDERAL FRDS PUBLIC WATER SUPPLY SYSTEM INFORMATION


MAP ID	WELL ID	LOCATION FROM TP
2	CA3900844	1/8 - 1/4 Mile ENE

Note: PWS System location is not always the same as well location.

STATE DATABASE WELL INFORMATION

MAP ID	WELL ID	LOCATION FROM TP
No Wells Found		

PHYSICAL SETTING SOURCE MAP - 5530448.2s

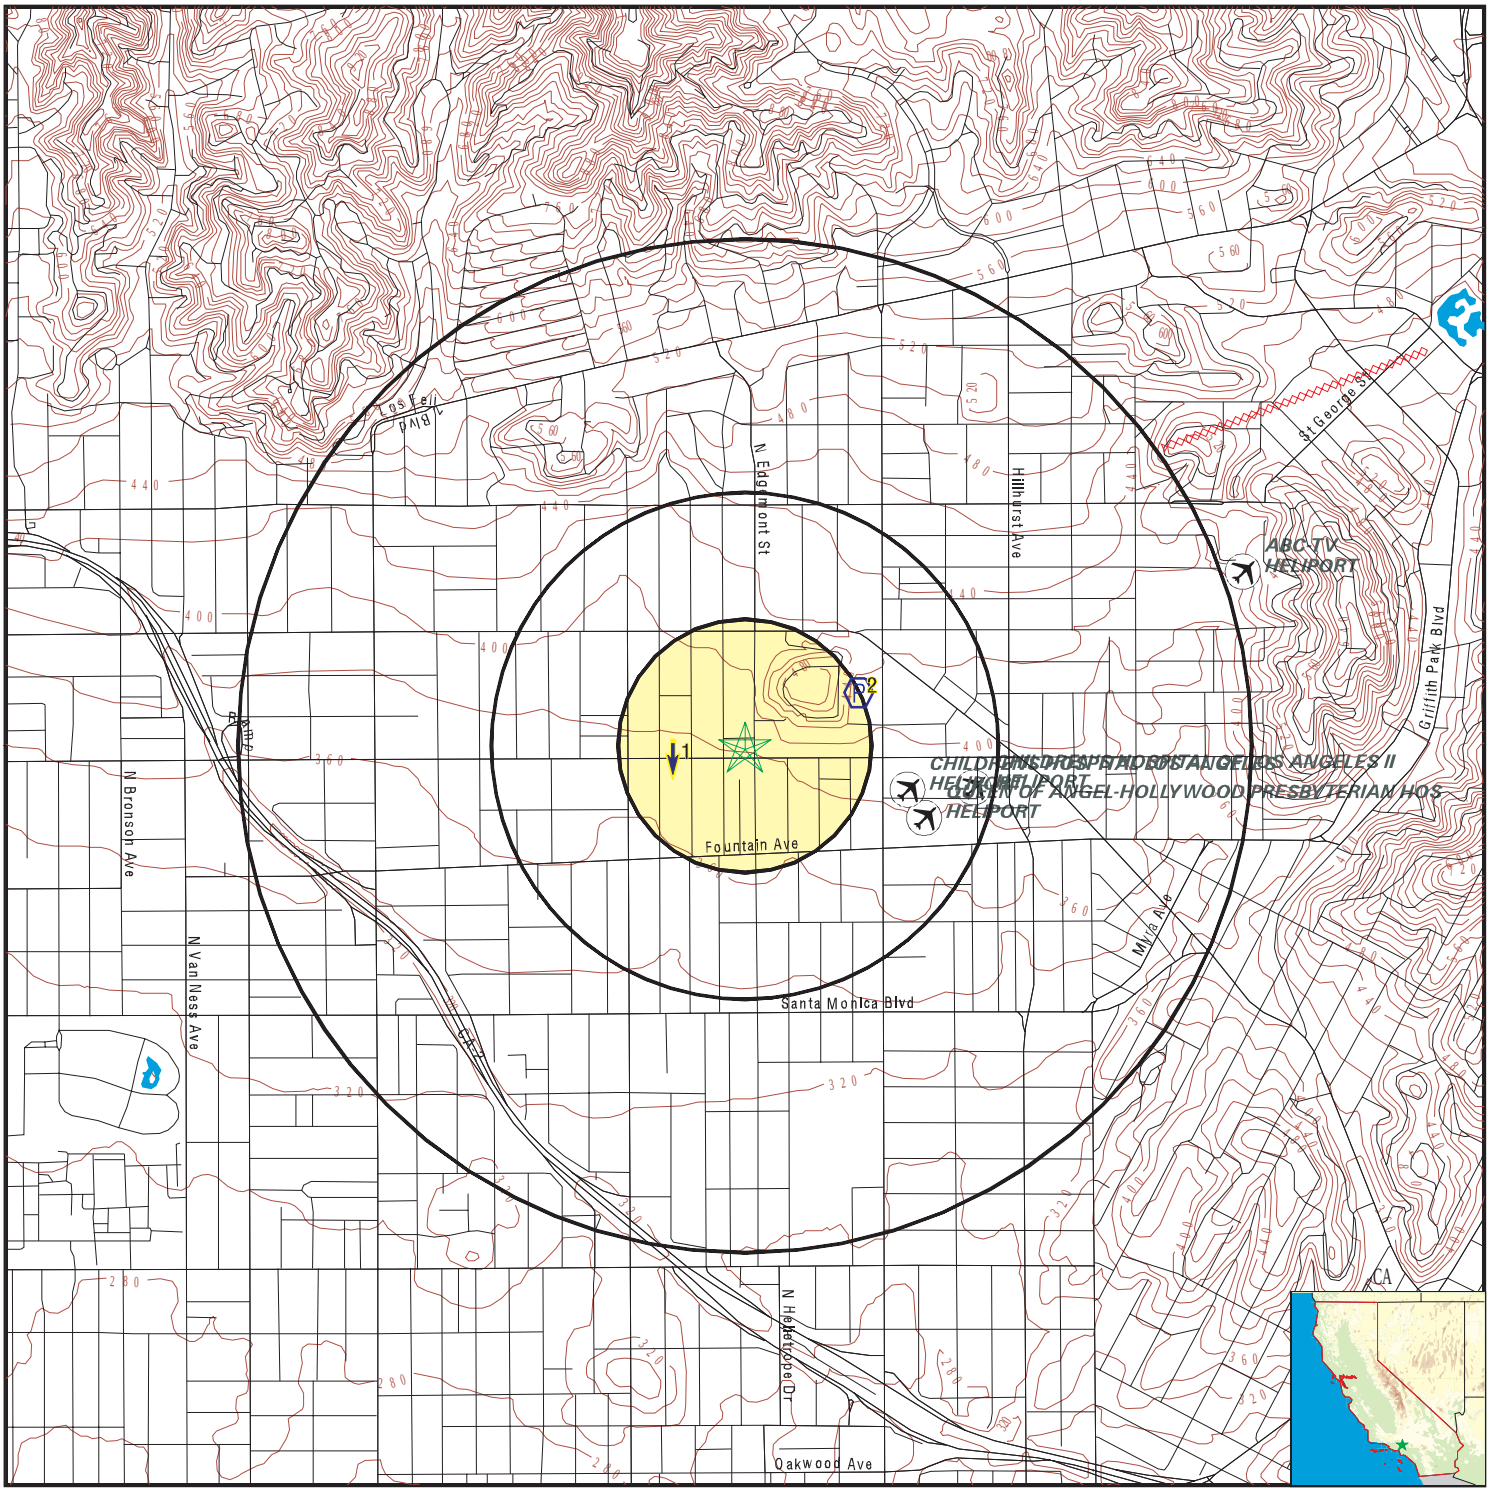

- County Boundary
- Major Roads
- Contour Lines
- Earthquake Fault Lines
- Airports
- Earthquake epicenter, Richter 5 or greater
- Water Wells
- Public Water Supply Wells
- Cluster of Multiple Icons
- Groundwater Flow Direction
- GI Indeterminate Groundwater Flow at Location
- GV Groundwater Flow Varies at Location
- HD Closest Hydrogeological Data
- Oil, gas or related wells

SITE NAME:	Sunset Campus Desktop	CLIENT:	Stantec
ADDRESS:	1505 North Edgemont Street Los Angeles CA 90027	CONTACT:	Laura Butler
LAT/LONG:	34.098481 / 118.296498	INQUIRY #:	5530448.2s
		DATE:	January 09, 2019 3:52 pm

Copyright © 2019 EDR, Inc. © 2015 TomTom Rel. 2015.

GEOCHECK® - PHYSICAL SETTING SOURCE MAP FINDINGS

Map ID
Direction
Distance
Elevation

			Database	EDR ID Number
1	Site ID:	900270061		
West	Groundwater Flow:	S	**AQUIFLOW**	**70467**
1/8 - 1/4 Mile	Shallow Water Depth:	Not Reported		
Lower	Deep Water Depth:	Not Reported		
	Average Water Depth:	18.6		
	Date:	06/28/1991		

2
ENE
1/8 - 1/4 Mile
Higher

FRDS PWS **CA3900844**

Epa region:	09	State:	CA
Pwsid:	CA3900844	Pwsname:	COUNTRY MANOR MHP
Cityserved:	Not Reported	Stateserved:	CA
Zipserved:	Not Reported	Fipscounty:	06077
Status:	Active	Retpopsrvd:	75
Pwssvcconn:	37	Psource longname:	Groundwater
Pwstype:	CWS	Owner:	Private
Contact:	HARVEY SEGAL	Contactorgname:	COUNTRY MANOR MHP
Contactphone:	2093683833	Contactaddress1:	100 N HOPE AVESTE #1
Contactaddress2:	Not Reported	Contactcity:	SANTA BARBARA
Contactstate:	CA	Contactzip:	93110
Pwsactivitycode:	A		

Pwsid:	CA3900844	Facid:	6
Facname:	AFTER FILTER	Factype:	Treatment_plant
Facactivitycode:	A	Trtobjective:	organics removal
Trtprocess:	activated carbon, granular		
Factypecode:	TP		

PWS ID:	CA3900844	PWS name:	COUNTRY MANOR MOBILE HOME PARK
Address:	Not Reported	Care of:	Not Reported
City:	LOS ANGELES	State:	CA
Zip:	90027	Owner:	COUNTRY MANOR MOBILE HOME PARK
Source code:	Ground water	Population:	75

PWS ID:	CA3900844	PWS type:	System Owner/Responsible Party
PWS name:	LEON SEGAL	PWS address:	Not Reported
PWS city:	LOS ANGELES	PWS state:	CA
PWS zip:	90027	PWS name:	COUNTRY MANOR MHP
PWS type code:	C	Retail population served:	75
Contact:	HARVEY SEGAL	Contact address:	100 N HOPE AVESTE #1
Contact address:	SANTA BARBARA	Contact city:	CA
Contact state:	93	Contact zip:	2093683833
Contact telephone:	Not Reported		

PWS ID:	CA3900844	Activity status:	Active
Date system activated:	7706	Date system deactivated:	Not Reported
Retail population:	00000075	System name:	COUNTRY MANOR MOBILE HOME PARK
System address:	LEON SEGAL	System address:	17251 TRETHEWAY
System city:	LOCKEFORD	System state:	CA
System zip:	95237		

Population served:	Under 101 Persons	Treatment:	Untreated

Latitude:	340600	Longitude:	1181730

Violation id:	0100003	Orig code:	S
State:	CA	Violation Year:	2001
Contamination code:	7000	Contamination Name:	Consumer Confidence Rule
Violation code:	71	Violation name:	CCR Complete Failure to Report
Rule code:	420	Rule name:	CCR
Violation measur:	Not Reported	Unit of measure:	Not Reported
State mcl:	Not Reported	Cmp bdt:	07/01/2001
Cmp edt:	Not Reported		

Violation id:	0200004	Orig code:	S
State:	CA	Violation Year:	2000
Contamination code:	5000	Contamination Name:	Lead and Copper Rule
Violation code:	51	Violation name:	Initial Tap Sampling for Pb and Cu
Rule code:	350	Rule name:	LCR
Violation measur:	Not Reported	Unit of measure:	Not Reported
State mcl:	Not Reported	Cmp bdt:	04/01/2000
Cmp edt:	Not Reported		

Violation id:	0200005	Orig code:	S
State:	CA	Violation Year:	2000
Contamination code:	5000	Contamination Name:	Lead and Copper Rule
Violation code:	51	Violation name:	Initial Tap Sampling for Pb and Cu
Rule code:	350	Rule name:	LCR
Violation measur:	Not Reported	Unit of measure:	Not Reported
State mcl:	Not Reported	Cmp bdt:	04/01/2000
Cmp edt:	Not Reported		

Violation id:	1000006	Orig code:	S
State:	CA	Violation Year:	2009
Contamination code:	7000	Contamination Name:	Consumer Confidence Rule
Violation code:	71	Violation name:	CCR Complete Failure to Report
Rule code:	420	Rule name:	CCR
Violation measur:	Not Reported	Unit of measure:	Not Reported
State mcl:	Not Reported	Cmp bdt:	07/01/2009
Cmp edt:	Not Reported		

Violation id:	95V0001	Orig code:	F
State:	CA	Violation Year:	1993
Contamination code:	5000	Contamination Name:	Lead and Copper Rule
Violation code:	51	Violation name:	Initial Tap Sampling for Pb and Cu
Rule code:	350	Rule name:	LCR
Violation measur:	0	Unit of measure:	Not Reported
State mcl:	0	Cmp bdt:	07/01/1993
Cmp edt:	04/04/2000		

System Name:	COUNTRY MANOR MHP	Violation Type:	71
Contaminant:	7000	Compliance Begin:	7/1/2001 0:00:00
Compliance End:	12/31/2025 0:00:00	Violation ID:	0100003
Enforcement Date:	No Enf Action as of	Enforcement Action:	10/17/2006 0:00:00

System Name:	COUNTRY MANOR MHP	Violation Type:	71
Contaminant:	7000	Compliance Begin:	7/1/2001 0:00:00
Compliance End:	12/31/2025 0:00:00	Violation ID:	0100003
Enforcement Date:	4/12/2007 0:00:00	Enforcement Action:	Not Reported

System Name:	COUNTRY MANOR MHP	Violation Type:	51
Contaminant:	5000	Compliance Begin:	04/01/00
Compliance End:	12/31/25	Violation ID:	0200004
Enforcement Date:	01/14/02	Enforcement Action:	SIE

System Name:	COUNTRY MANOR MHP	Violation Type:	51
Contaminant:	5000	Compliance Begin:	4/1/2000 0:00:00

Compliance End:	12/31/2025 0:00:00	Violation ID:	0200004
Enforcement Date:	1/14/2002 0:00:00	Enforcement Action:	SIE
System Name:	COUNTRY MANOR MHP	Violation Type:	51
Contaminant:	5000	Compliance Begin:	1993-07-01
Compliance End:	2000-04-04	Violation ID:	95V0001
Enforcement Date:	2000-04-04	Enforcement Action:	SOX
System Name:	COUNTRY MANOR MHP	Violation Type:	51
Contaminant:	5000	Compliance Begin:	1993-07-01
Compliance End:	2000-04-04	Violation ID:	95V0001
Enforcement Date:	2000-04-04	Enforcement Action:	SOX
System Name:	COUNTRY MANOR MHP	Violation Type:	51
Contaminant:	5000	Compliance Begin:	7/1/1993 0:00:00
Compliance End:	4/4/2000 0:00:00	Violation ID:	95V0001
Enforcement Date:	4/4/2000 0:00:00	Enforcement Action:	SOX
System Name:	COUNTRY MANOR MHP	Violation Type:	51
Contaminant:	5000	Compliance Begin:	07/01/93
Compliance End:	04/04/00	Violation ID:	95V0001
Enforcement Date:	04/04/00	Enforcement Action:	SOX
System Name:	COUNTRY MANOR MHP	Violation Type:	51
Contaminant:	5000	Compliance Begin:	1993-07-01
Compliance End:	2015-12-31	Violation ID:	95V0001
Enforcement Date:	Not Reported	Enforcement Action:	Not Reported
Violation ID:	0100003	Orig Code:	S
Enforcemnt FY:	2001	Enforcement Action:	07/01/2001
Enforcement Detail:	St Compliance achieved	Enforcement Category:	Resolving
Violation ID:	0200004	Orig Code:	S
Enforcemnt FY:	2002	Enforcement Action:	01/14/2002
Enforcement Detail:	St Violation/Reminder Notice		
Enforcement Category:	Informal		
Violation ID:	0200004	Orig Code:	S
Enforcemnt FY:	2002	Enforcement Action:	03/31/2002
Enforcement Detail:	St Compliance achieved	Enforcement Category:	Resolving
Violation ID:	0200005	Orig Code:	S
Enforcemnt FY:	2002	Enforcement Action:	03/31/2002
Enforcement Detail:	St Compliance achieved	Enforcement Category:	Resolving
Violation ID:	0200005	Orig Code:	S
Enforcemnt FY:	2002	Enforcement Action:	01/14/2002
Enforcement Detail:	St Violation/Reminder Notice		
Enforcement Category:	Informal		
Violation ID:	1000006	Orig Code:	S
Enforcemnt FY:	2010	Enforcement Action:	07/01/2010
Enforcement Detail:	St Violation/Reminder Notice		
Enforcement Category:	Informal		
Violation ID:	95V0001	Orig Code:	F
Enforcemnt FY:	2000	Enforcement Action:	04/04/2000
Enforcement Detail:	St Compliance achieved	Enforcement Category:	Resolving
PWS name:	COUNTRY MANOR MHP	Population served:	75
PWS type code:	C	Violation ID:	0100003
Contaminant:	7000	Violation type:	71

Compliance start date:	7/1/2001 0:00:00	Compliance end date:	12/31/2025 0:00:00
Enforcement date:	No Enf Action as of	Enforcement action:	7/8/2009 0:00:00
Violation measurement:	Not Reported		

PWS name:	COUNTRY MANOR MHP	Population served:	75
PWS type code:	C	Violation ID:	0200005
Contaminant:	LEAD & COPPER RULE	Violation type:	Initial Tap Sampling for Pb and Cu
Compliance start date:	4/1/2000 0:00:00	Compliance end date:	3/31/2002 0:00:00
Enforcement date:	1/14/2002 0:00:00	Enforcement action:	State Violation/Reminder Notice
Violation measurement:	Not Reported		

PWS name:	COUNTRY MANOR MHP	Population served:	75
PWS type code:	C	Violation ID:	0200005
Contaminant:	LEAD & COPPER RULE	Violation type:	Initial Tap Sampling for Pb and Cu
Compliance start date:	4/1/2000 0:00:00	Compliance end date:	3/31/2002 0:00:00
Enforcement date:	3/31/2002 0:00:00	Enforcement action:	State Compliance Achieved
Violation measurement:	Not Reported		

PWS name:	COUNTRY MANOR MHP	Population served:	75
PWS type code:	C	Violation ID:	95V0001
Contaminant:	LEAD & COPPER RULE	Violation type:	Initial Tap Sampling for Pb and Cu
Compliance start date:	7/1/1993 0:00:00	Compliance end date:	4/4/2000 0:00:00
Enforcement date:	4/4/2000 0:00:00	Enforcement action:	State Compliance Achieved
Violation measurement:	0		

1G
West
1/8 - 1/4 Mile
Lower

Site ID:	900270061
Groundwater Flow:	S
Shallow Water Depth:	Not Reported
Deep Water Depth:	Not Reported
Average Water Depth:	18.6
Date:	06/28/1991

AQUIFLOW **70467**

GEOCHECK® - PHYSICAL SETTING SOURCE MAP FINDINGS
RADON

AREA RADON INFORMATION

State Database: CA Radon

Radon Test Results

Zipcode	Num Tests	> 4 pCi/L
90027	57	9

Federal EPA Radon Zone for LOS ANGELES County: 2

Note: Zone 1 indoor average level > 4 pCi/L.
: Zone 2 indoor average level >= 2 pCi/L and <= 4 pCi/L.
: Zone 3 indoor average level < 2 pCi/L.

Federal Area Radon Information for LOS ANGELES COUNTY, CA

Number of sites tested: 63

Area	Average Activity	% <4 pCi/L	% 4-20 pCi/L	% >20 pCi/L
Living Area - 1st Floor	0.711 pCi/L	98%	2%	0%
Living Area - 2nd Floor	Not Reported	Not Reported	Not Reported	Not Reported
Basement	0.933 pCi/L	100%	0%	0%

PHYSICAL SETTING SOURCE RECORDS SEARCHED

TOPOGRAPHIC INFORMATION

USGS 7.5' Digital Elevation Model (DEM)
Source: United States Geologic Survey
EDR acquired the USGS 7.5' Digital Elevation Model in 2002 and updated it in 2006. The 7.5 minute DEM corresponds to the USGS 1:24,000- and 1:25,000-scale topographic quadrangle maps. The DEM provides elevation data with consistent elevation units and projection.

Current USGS 7.5 Minute Topographic Map
Source: U.S. Geological Survey

HYDROLOGIC INFORMATION

Flood Zone Data: This data was obtained from the Federal Emergency Management Agency (FEMA). It depicts 100-year and 500-year flood zones as defined by FEMA. It includes the National Flood Hazard Layer (NFHL) which incorporates Flood Insurance Rate Map (FIRM) data and Q3 data from FEMA in areas not covered by NFHL.
Source: FEMA
Telephone: 877-336-2627
Date of Government Version: 2003, 2015

NWI: National Wetlands Inventory. This data, available in select counties across the country, was obtained by EDR in 2002, 2005 and 2010 from the U.S. Fish and Wildlife Service.

State Wetlands Data: Wetland Inventory
Source: Department of Fish and Wildlife
Telephone: 916-445-0411

HYDROGEOLOGIC INFORMATION

AQUIFLOW^{R} Information System
Source: EDR proprietary database of groundwater flow information
EDR has developed the AQUIFLOW Information System (AIS) to provide data on the general direction of groundwater flow at specific points. EDR has reviewed reports submitted to regulatory authorities at select sites and has extracted the date of the report, hydrogeologically determined groundwater flow direction and depth to water table information.

GEOLOGIC INFORMATION

Geologic Age and Rock Stratigraphic Unit
Source: P.G. Schruben, R.E. Arndt and W.J. Bawiec, Geology of the Conterminous U.S. at 1:2,500,000 Scale - A digital representation of the 1974 P.B. King and H.M. Beikman Map, USGS Digital Data Series DDS - 11 (1994).

STATSGO: State Soil Geographic Database
Source: Department of Agriculture, Natural Resources Conservation Service (NRCS)
The U.S. Department of Agriculture's (USDA) Natural Resources Conservation Service (NRCS) leads the national Conservation Soil Survey (NCSS) and is responsible for collecting, storing, maintaining and distributing soil survey information for privately owned lands in the United States. A soil map in a soil survey is a representation of soil patterns in a landscape. Soil maps for STATSGO are compiled by generalizing more detailed (SSURGO) soil survey maps.

SSURGO: Soil Survey Geographic Database
Source: Department of Agriculture, Natural Resources Conservation Service (NRCS)
Telephone: 800-672-5559
SSURGO is the most detailed level of mapping done by the Natural Resources Conservation Service, mapping scales generally range from 1:12,000 to 1:63,360. Field mapping methods using national standards are used to construct the soil maps in the Soil Survey Geographic (SSURGO) database. SSURGO digitizing duplicates the original soil survey maps. This level of mapping is designed for use by landowners, townships and county natural resource planning and management.

PHYSICAL SETTING SOURCE RECORDS SEARCHED

LOCAL / REGIONAL WATER AGENCY RECORDS

FEDERAL WATER WELLS

PWS: Public Water Systems
Source: EPA/Office of Drinking Water
Telephone: 202-564-3750
Public Water System data from the Federal Reporting Data System. A PWS is any water system which provides water to at least 25 people for at least 60 days annually. PWSs provide water from wells, rivers and other sources.

PWS ENF: Public Water Systems Violation and Enforcement Data
Source: EPA/Office of Drinking Water
Telephone: 202-564-3750
Violation and Enforcement data for Public Water Systems from the Safe Drinking Water Information System (SDWIS) after August 1995. Prior to August 1995, the data came from the Federal Reporting Data System (FRDS).

USGS Water Wells: USGS National Water Inventory System (NWIS)
This database contains descriptive information on sites where the USGS collects or has collected data on surface water and/or groundwater. The groundwater data includes information on wells, springs, and other sources of groundwater.

STATE RECORDS

Water Well Database
Source: Department of Water Resources
Telephone: 916-651-9648

California Drinking Water Quality Database
Source: Department of Public Health
Telephone: 916-324-2319
The database includes all drinking water compliance and special studies monitoring for the state of California since 1984. It consists of over 3,200,000 individual analyses along with well and water system information.

OTHER STATE DATABASE INFORMATION

California Oil and Gas Well Locations
Source: Department of Conservation
Telephone: 916-323-1779
Oil and Gas well locations in the state.

California Earthquake Fault Lines
Source: California Division of Mines and Geology
The fault lines displayed on EDR's Topographic map are digitized quaternary fault lines prepared in 1975 by the United State Geological Survey. Additional information (also from 1975) regarding activity at specific fault lines comes from California's Preliminary Fault Activity Map prepared by the California Division of Mines and Geology.

RADON

State Database: CA Radon
Source: Department of Public Health
Telephone: 916-210-8558
Radon Database for California

Area Radon Information
Source: USGS
Telephone: 703-356-4020
The National Radon Database has been developed by the U.S. Environmental Protection Agency (USEPA) and is a compilation of the EPA/State Residential Radon Survey and the National Residential Radon Survey. The study covers the years 1986 - 1992. Where necessary data has been supplemented by information collected at private sources such as universities and research institutions.

PHYSICAL SETTING SOURCE RECORDS SEARCHED

EPA Radon Zones
Source: EPA
Telephone: 703-356-4020
Sections 307 & 309 of IRAA directed EPA to list and identify areas of U.S. with the potential for elevated indoor radon levels.

OTHER

Airport Landing Facilities: Private and public use landing facilities
Source: Federal Aviation Administration, 800-457-6656

Epicenters: World earthquake epicenters, Richter 5 or greater
Source: Department of Commerce, National Oceanic and Atmospheric Administration

California Earthquake Fault Lines: The fault lines displayed on EDR's Topographic map are digitized quaternary fault lines, prepared in 1975 by the United State Geological Survey. Additional information (also from 1975) regarding activity at specific fault lines comes from California's Preliminary Fault Activity Map prepared by the California Division of Mines and Geology.

STREET AND ADDRESS INFORMATION

© 2015 TomTom North America, Inc. All rights reserved. This material is proprietary and the subject of copyright protection and other intellectual property rights owned by or licensed to Tele Atlas North America, Inc. The use of this material is subject to the terms of a license agreement. You will be held liable for any unauthorized copying or disclosure of this material.

ATTACHMENT B

Sunset Campus Desktop

4867 Sunset Boulevard

Los Angeles, CA 90027

Inquiry Number: 5530502.8

January 10, 2019

The EDR Aerial Photo Decade Package

6 Armstrong Road, 4th floor
Shelton, CT 06484
Toll Free: 800.352.0050
www.edrnet.com

EDR Aerial Photo Decade Package

01/10/19

Site Name:

Sunset Campus Desktop
4867 Sunset Boulevard
Los Angeles, CA 90027
EDR Inquiry # 5530502.8

Client Name:

Stantec
290 Conejo Ridge Avenue
Thousand Oaks, CA 91361
Contact: Laura Butler

Environmental Data Resources, Inc. (EDR) Aerial Photo Decade Package is a screening tool designed to assist environmental professionals in evaluating potential liability on a target property resulting from past activities. EDR's professional researchers provide digitally reproduced historical aerial photographs, and when available, provide one photo per decade.

Search Results:

Year	Scale	Details	Source
2016	1"=500'	Flight Year: 2016	NAIP
2012	1"=500'	Flight Year: 2012	NAIP
2009	1"=500'	Flight Year: 2009	NAIP
2005	1"=500'	Flight Year: 2005	NAIP
2002	1"=500'	Flight Date: June 10, 2002	USDA
1994	1"=500'	Acquisition Date: May 31, 1994	USGS/DOQQ
1989	1"=500'	Flight Date: August 22, 1989	USDA
1985	1"=500'	Flight Date: January 01, 1985	USDA
1981	1"=500'	Flight Date: February 17, 1981	EDR Proprietary Brewster Pacific
1977	1"=500'	Flight Date: April 25, 1977	EDR Proprietary Brewster Pacific
1972	1"=500'	Flight Date: November 18, 1972	EDR Proprietary Brewster Pacific
1964	1"=500'	Flight Date: August 15, 1964	USGS
1954	1"=500'	Flight Date: October 27, 1954	USDA
1952	1"=500'	Flight Date: August 02, 1952	USGS
1948	1"=500'	Flight Date: July 10, 1948	USGS
1938	1"=500'	Flight Date: May 22, 1938	USDA
1928	1"=500'	Flight Date: January 01, 1928	Fairchild
1923	1"=500'	Flight Date: January 01, 1923	Fairchild

When delivered electronically by EDR, the aerial photo images included with this report are for ONE TIME USE ONLY. Further reproduction of these aerial photo images is prohibited without permission from EDR. For more information contact your EDR Account Executive.

Disclaimer - Copyright and Trademark Notice

This Report contains certain information obtained from a variety of public and other sources reasonably available to Environmental Data Resources, Inc. It cannot be concluded from this Report that coverage information for the target and surrounding properties does not exist from other sources. NO WARRANTY EXPRESSED OR IMPLIED, IS MADE WHATSOEVER IN CONNECTION WITH THIS REPORT. ENVIRONMENTAL DATA RESOURCES, INC. SPECIFICALLY DISCLAIMS THE MAKING OF ANY SUCH WARRANTIES, INCLUDING WITHOUT LIMITATION, MERCHANTABILITY OR FITNESS FOR A PARTICULAR USE OR PURPOSE. ALL RISK IS ASSUMED BY THE USER. IN NO EVENT SHALL ENVIRONMENTAL DATA RESOURCES, INC. BE LIABLE TO ANYONE, WHETHER ARISING OUT OF ERRORS OR OMISSIONS, NEGLIGENCE, ACCIDENT OR ANY OTHER CAUSE, FOR ANY LOSS OF DAMAGE, INCLUDING, WITHOUT LIMITATION, SPECIAL, INCIDENTAL, CONSEQUENTIAL, OR EXEMPLARY DAMAGES. ANY LIABILITY ON THE PART OF ENVIRONMENTAL DATA RESOURCES, INC. IS STRICTLY LIMITED TO A REFUND OF THE AMOUNT PAID FOR THIS REPORT. Purchaser accepts this Report "AS IS". Any analyses, estimates, ratings, environmental risk levels or risk codes provided in this Report are provided for illustrative purposes only, and are not intended to provide, nor should they be interpreted as providing any facts regarding, or prediction or forecast of, any environmental risk for any property. Only a Phase I Environmental Site Assessment performed by an environmental professional can provide information regarding the environmental risk for any property. Additionally, the information provided in this Report is not to be construed as legal advice.

Copyright 2019 by Environmental Data Resources, Inc. All rights reserved. Reproduction in any media or format, in whole or in part, of any report or map of Environmental Data Resources, Inc., or its affiliates, is prohibited without prior written permission.

EDR and its logos (including Sanborn and Sanborn Map) are trademarks of Environmental Data Resources, Inc. or its affiliates. All other trademarks used herein are the property of their respective owners.



INQUIRY #: 5530502.8

YEAR: 2016

= 500'

N

EDR

Subject boundary not shown because it exceeds image extent or image is not georeferenced.



INQUIRY #: 5530502.8

YEAR: 2012

= 500'

N

EDR

Subject boundary not shown because it exceeds image extent or image is not georeferenced.



INQUIRY #: 5530502.8

YEAR: 2009

= 500'

N

EDR

Subject boundary not shown because it exceeds image extent or image is not georeferenced.



INQUIRY #: 5530502.8

YEAR: 2005

= 500'

N

EDR

Subject boundary not shown because it exceeds image extent or image is not georeferenced.



INQUIRY #: 5530502.8

YEAR: 2002

= 500'

N

EDR

Subject boundary not shown because it exceeds image extent or image is not georeferenced.



INQUIRY #: 5530502.8

YEAR: 1994

= 500'

N

EDR

Subject boundary not shown because it exceeds image extent or image is not georeferenced.



INQUIRY #: 5530502.8

YEAR: 1989

= 500'

N

EDR

Subject boundary not shown because it exceeds image extent or image is not georeferenced.



INQUIRY #: 5530502.8


YEAR: 1985

= 500'

N

EDR

Subject boundary not shown because it exceeds image extent or image is not georeferenced.

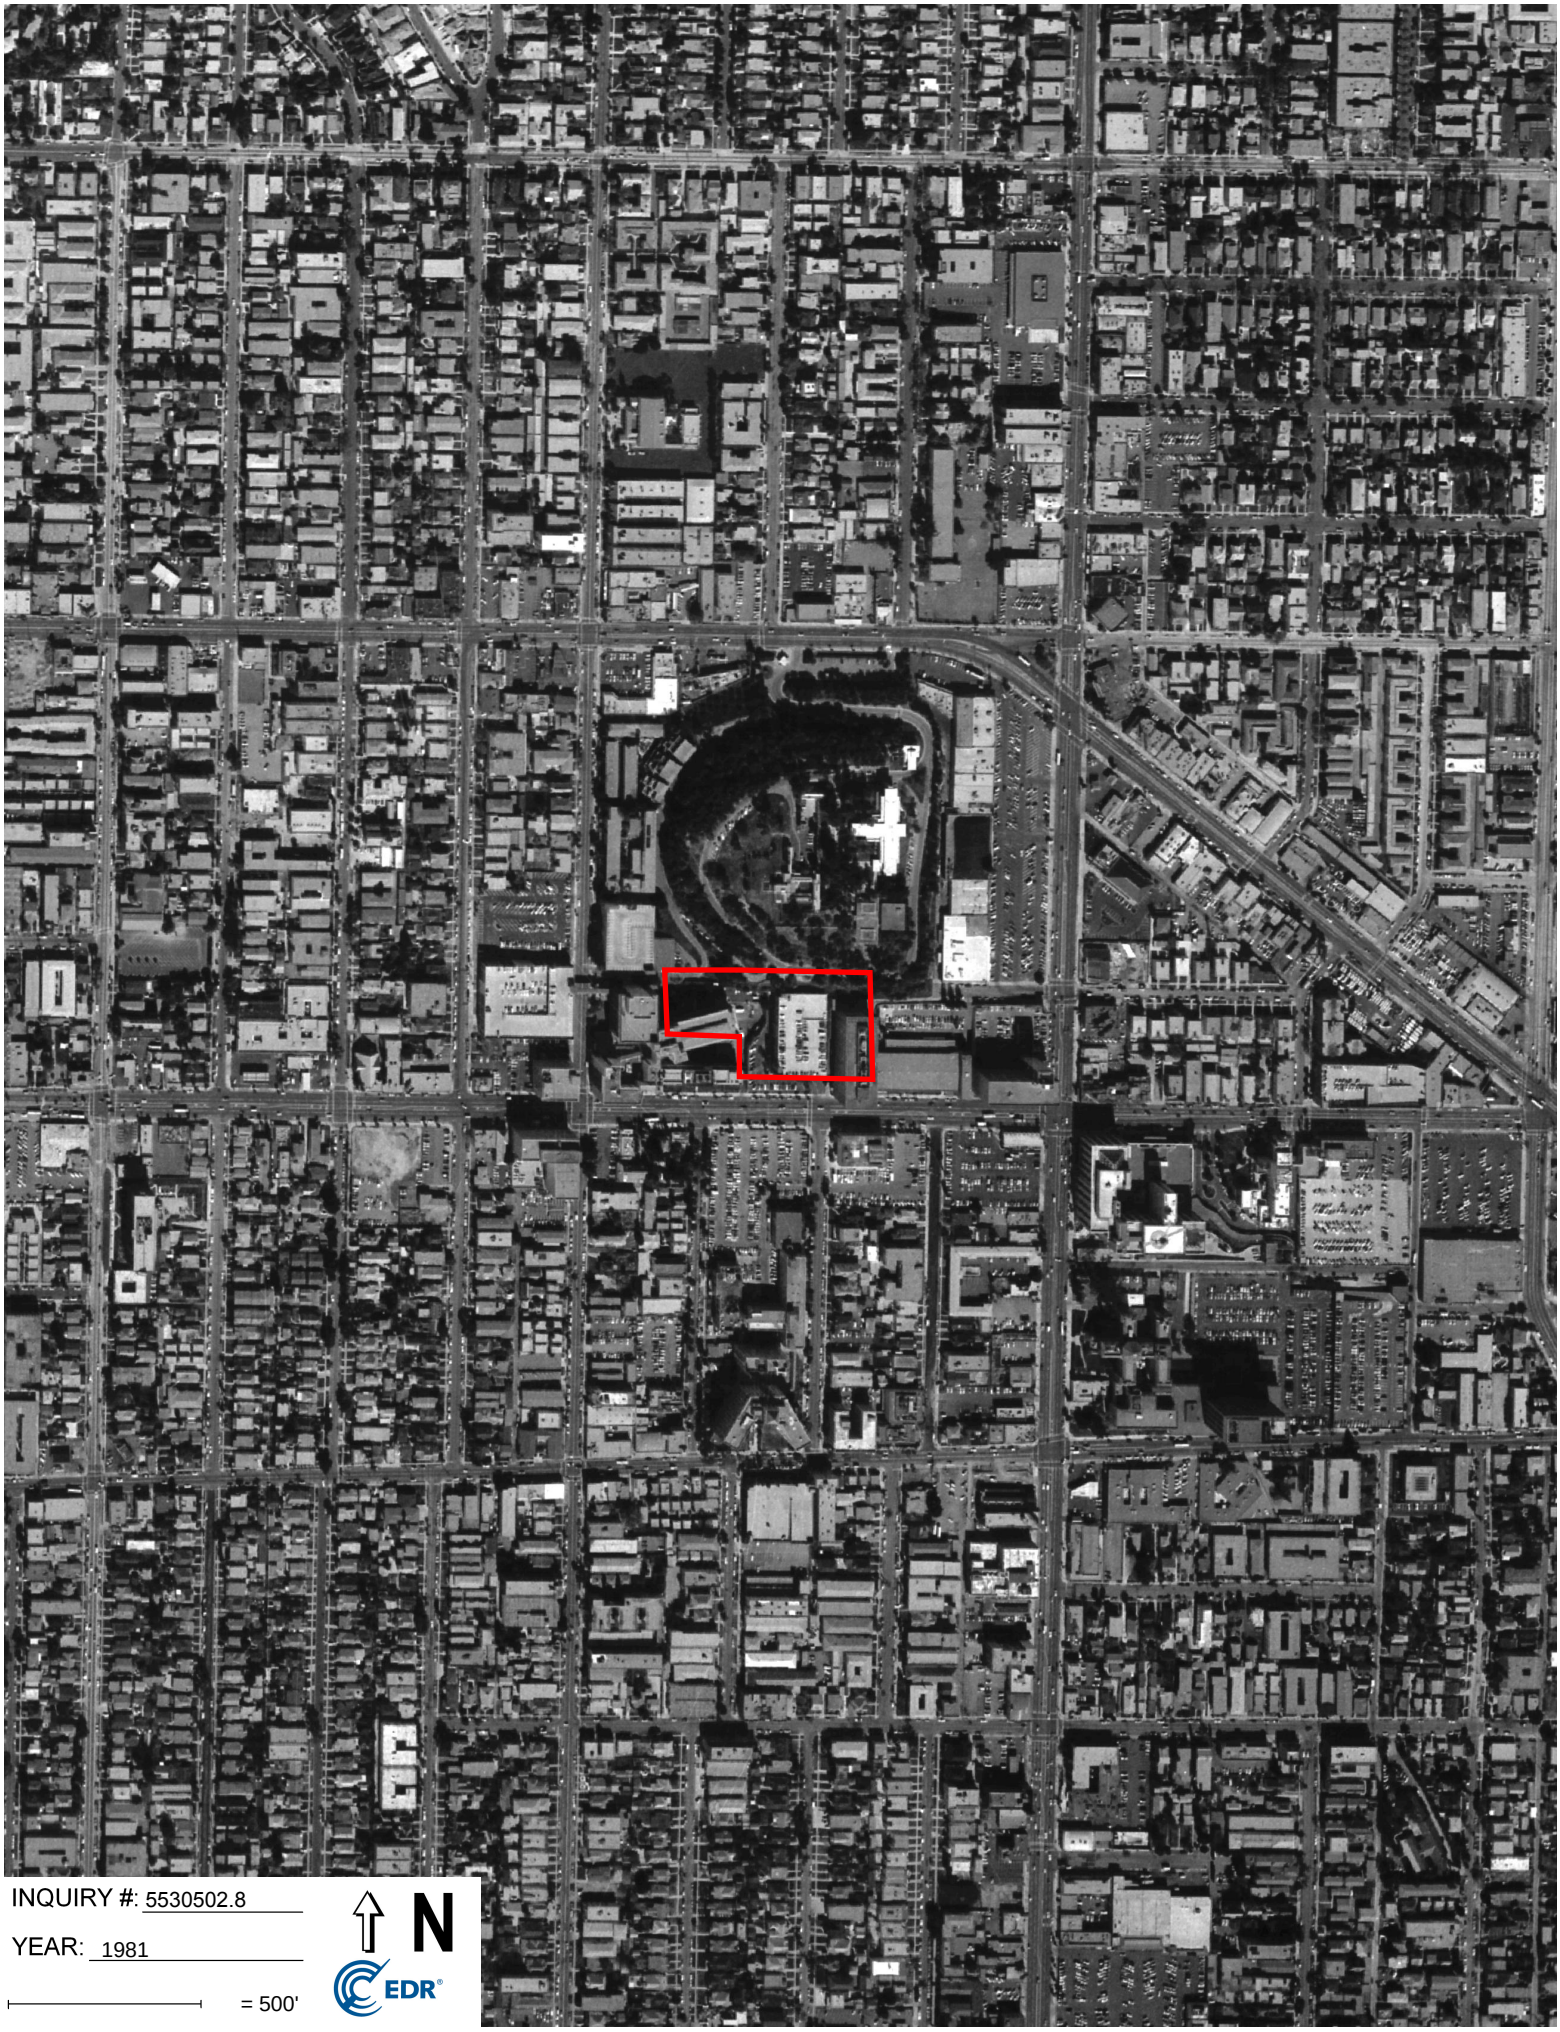
INQUIRY #: 5530502.8
YEAR: 1981
= 500'
N
EDR


INQUIRY #: 5530502.8
YEAR: 1977
= 500'
N
EDR



INQUIRY #: 5530502.8

YEAR: 1972

= 500'

N

EDR

Subject boundary not shown because it exceeds image extent or image is not georeferenced.



INQUIRY #: 5530502.8

YEAR: 1964

= 500'

N

EDR

Subject boundary not shown because it exceeds image extent or image is not georeferenced.


INQUIRY #: 5530502.8
YEAR: 1954
= 500'
N
EDR
Subject boundary not shown because it exceeds image extent or image is not georeferenced.



INQUIRY #: 5530502.8

YEAR: 1952

= 500'

N

EDR

Subject boundary not shown because it exceeds image extent or image is not georeferenced.



INQUIRY #: 5530502.8

YEAR: 1952

= 500'

N

EDR

Subject boundary not shown because it exceeds image extent or image is not georeferenced.



INQUIRY #: 5530502.8

YEAR: 1948

= 500'

N

EDR

Subject boundary not shown because it exceeds image extent or image is not georeferenced.



INQUIRY #: 5530502.8

YEAR: 1938

= 500'

N

EDR

Subject boundary not shown because it exceeds image extent or image is not georeferenced.



INQUIRY #: 5530502.8

YEAR: 1928

= 500'

N

EDR

Subject boundary not shown because it exceeds image extent or image is not georeferenced.



INQUIRY #: 5530502.8

YEAR: 1923

= 500'

N

EDR

Subject boundary not shown because it exceeds image extent or image is not georeferenced.

ATTACHMENT C

Sunset Campus Desktop
4867 Sunset Boulevard
Los Angeles, CA 90027

Inquiry Number: 5530502.3
January 10, 2019

Certified Sanborn® Map Report

6 Armstrong Road, 4th floor
Shelton, CT 06484
Toll Free: 800.352.0050
www.edrnet.com

Certified Sanborn® Map Report

01/10/19

Site Name:

Sunset Campus Desktop
4867 Sunset Boulevard
Los Angeles, CA 90027
EDR Inquiry # 5530502.3

Client Name:

Stantec
290 Conejo Ridge Avenue
Thousand Oaks, CA 91361
Contact: Laura Butler

The Sanborn Library has been searched by EDR and maps covering the target property location as provided by Stantec were identified for the years listed below. The Sanborn Library is the largest, most complete collection of fire insurance maps. The collection includes maps from Sanborn, Bromley, Perris & Browne, Hopkins, Barlow, and others. Only Environmental Data Resources Inc. (EDR) is authorized to grant rights for commercial reproduction of maps by the Sanborn Library LLC, the copyright holder for the collection. Results can be authenticated by visiting www.edrnet.com/sanborn.

The Sanborn Library is continually enhanced with newly identified map archives. This report accesses all maps in the collection as of the day this report was generated.

Certified Sanborn Results:

Certification # 490B-4710-A829

PO # 185899000

Project Sunset Desktop Study

Maps Provided:

1970	1955
1969	1950
1968	1919
1966	
1962	
1961	
1960	
1957	

Sanborn® Library search results

Certification #: 490B-4710-A829

The Sanborn Library includes more than 1.2 million fire insurance maps from Sanborn, Bromley, Perris & Browne, Hopkins, Barlow and others which track historical property usage in approximately 12,000 American cities and towns. Collections searched:

- ☑ Library of Congress
- ☑ University Publications of America
- ☑ EDR Private Collection

The Sanborn Library LLC Since 1866™

Limited Permission To Make Copies

Stantec (the client) is permitted to make up to FIVE photocopies of this Sanborn Map transmittal and each fire insurance map accompanying this report solely for the limited use of its customer. No one other than the client is authorized to make copies. Upon request made directly to an EDR Account Executive, the client may be permitted to make a limited number of additional photocopies. This permission is conditioned upon compliance by the client, its customer and their agents with EDR's copyright policy; a copy of which is available upon request.


This Report contains certain information obtained from a variety of public and other sources reasonably available to Environmental Data Resources, Inc. It cannot be concluded from this Report that coverage information for the target and surrounding properties does not exist from other sources. NO WARRANTY EXPRESSED OR IMPLIED, IS MADE WHATSOEVER IN CONNECTION WITH THIS REPORT. ENVIRONMENTAL DATA RESOURCES, INC. SPECIFICALLY DISCLAIMS THE MAKING OF ANY SUCH WARRANTIES, INCLUDING WITHOUT LIMITATION, MERCHANTABILITY OR FITNESS FOR A PARTICULAR USE OR PURPOSE. ALL RISK IS ASSUMED BY THE USER. IN NO EVENT SHALL ENVIRONMENTAL DATA RESOURCES, INC. BE LIABLE TO ANYONE, WHETHER ARISING OUT OF ERRORS OR OMISSIONS, NEGLIGENCE, ACCIDENT OR ANY OTHER CAUSE, FOR ANY LOSS OF DAMAGE, INCLUDING, WITHOUT LIMITATION, SPECIAL, INCIDENTAL, CONSEQUENTIAL, OR EXEMPLARY DAMAGES. ANY LIABILITY ON THE PART OF ENVIRONMENTAL DATA RESOURCES, INC. IS STRICTLY LIMITED TO A REFUND OF THE AMOUNT PAID FOR THIS REPORT. Purchaser accepts this Report "AS IS". Any analyses, estimates, ratings, environmental risk levels or risk codes provided in this Report are provided for illustrative purposes only, and are not intended to provide, nor should they be interpreted as providing any facts regarding, or prediction or forecast of, any environmental risk for any property. Only a Phase I Environmental Site Assessment performed by an environmental professional can provide information regarding the environmental risk for any property. Additionally, the information provided in this Report is not to be construed as legal advice.
Copyright 2019 by Environmental Data Resources, Inc. All rights reserved. Reproduction in any media or format, in whole or in part, of any report or map of Environmental Data Resources, Inc., or its affiliates, is prohibited without prior written permission.

EDR and its logos (including Sanborn and Sanborn Map) are trademarks of Environmental Data Resources, Inc. or its affiliates. All other trademarks used herein are the property of their respective owners.


Sanborn Sheet Key

This Certified Sanborn Map Report is based upon the following Sanborn Fire Insurance map sheets.

1970 Source Sheets

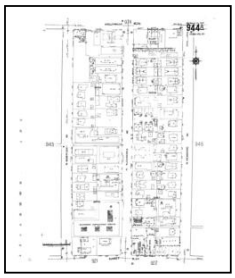

Volume 9A, Sheet 944a
1970

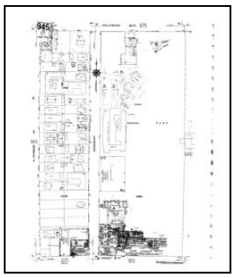


Volume 9A, Sheet 945a
1970



Volume 9A, Sheet 921a
1970



Volume 9A, Sheet 922a
1970

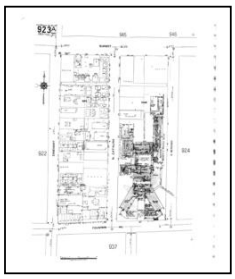

Volume 9A, Sheet 923a
1970




Volume 9A, Sheet 943a
1970

1969 Source Sheets




Volume 9A, Sheet 921a
1969

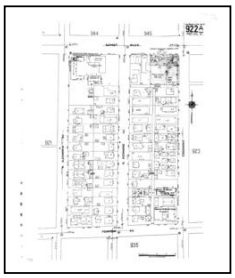


Volume 9A, Sheet 922a
1969



Volume 9A, Sheet 943a
1969

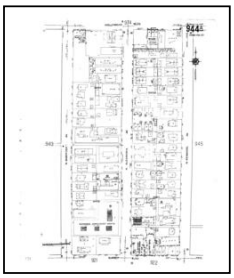

Volume 9A, Sheet 944a
1969

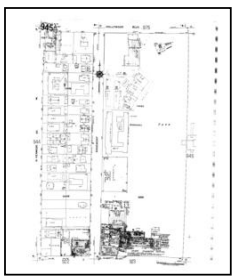

Volume 9A, Sheet 945a
1969

Sanborn Sheet Key

This Certified Sanborn Map Report is based upon the following Sanborn Fire Insurance map sheets.

1968 Source Sheets




Volume 9A, Sheet 921a
1968




Volume 9A, Sheet 922a
1968



Volume 9A, Sheet 943a
1968

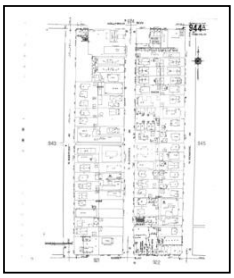


Volume 9A, Sheet 944a
1968

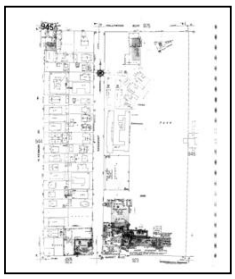


Volume 9A, Sheet 945a
1968

1966 Source Sheets

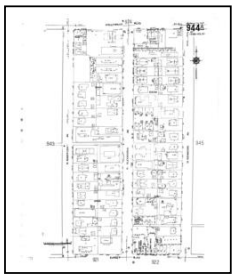

Volume 9A, Sheet 944a
1966

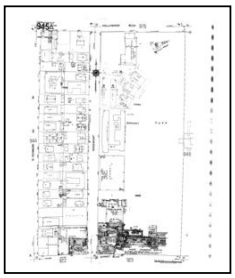

Volume 9A, Sheet 945a
1966



Volume 9A, Sheet 921a
1966



Volume 9A, Sheet 922a
1966



Volume 9A, Sheet 943a
1966

Sanborn Sheet Key

This Certified Sanborn Map Report is based upon the following Sanborn Fire Insurance map sheets.

1962 Source Sheets




Volume 9A, Sheet 921a
1962




Volume 9A, Sheet 922a
1962



Volume 9A, Sheet 943a
1962

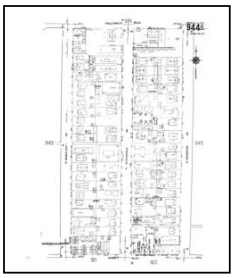


Volume 9A, Sheet 944a
1962

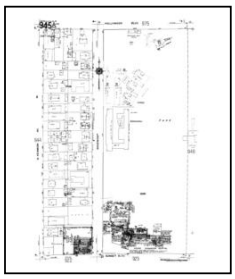

Volume 9A, Sheet 945a
1962

1961 Source Sheets

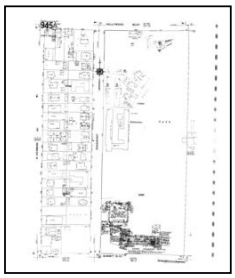


Volume 9A, Sheet 945a
1961




Volume 9A, Sheet 921a
1961



Volume 9A, Sheet 922a
1961

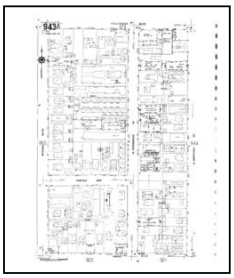

Volume 9A, Sheet 943a
1961

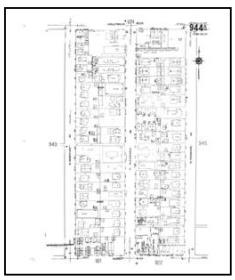

Volume 9A, Sheet 944a
1961

Sanborn Sheet Key

This Certified Sanborn Map Report is based upon the following Sanborn Fire Insurance map sheets.


1960 Source Sheets




Volume 9A, Sheet 921a
1960




Volume 9A, Sheet 922a
1960

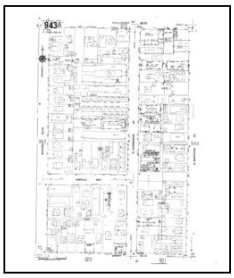

Volume 9A, Sheet 943a
1960

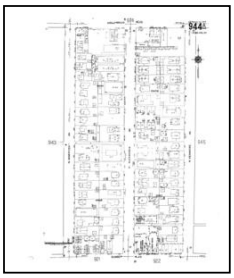

Volume 9A, Sheet 944a
1960

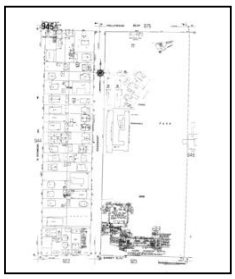

Volume 9A, Sheet 945a
1960


1957 Source Sheets




Volume 9A, Sheet 921a
1957




Volume 9A, Sheet 922a
1957

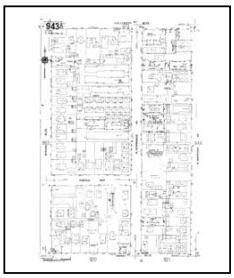

Volume 9A, Sheet 943a
1957

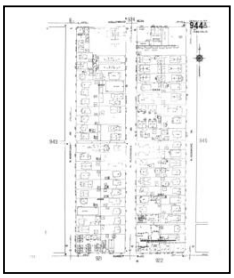

Volume 9A, Sheet 944a
1957

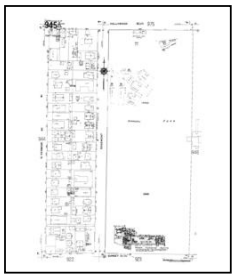

Volume 9A, Sheet 945a
1957


Sanborn Sheet Key

This Certified Sanborn Map Report is based upon the following Sanborn Fire Insurance map sheets.


1955 Source Sheets



Volume 9A, Sheet 921a
1955



Volume 9A, Sheet 922a
1955

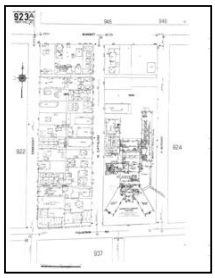

Volume 9A, Sheet 923a
1955



Volume 9A, Sheet 943a
1955

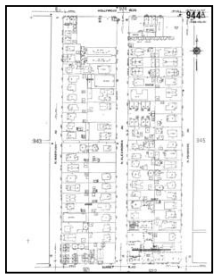
Volume 9A, Sheet 944a
1955

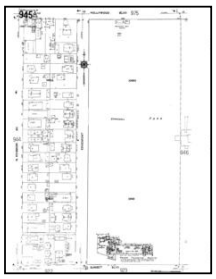
Volume 9A, Sheet 945a
1955

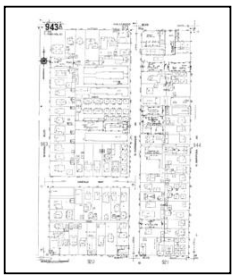
Volume 9A, Sheet 943a
1955

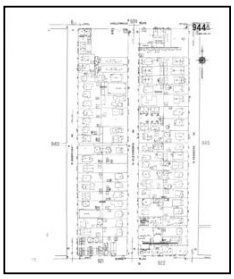
Volume 9A, Sheet 944a
1955

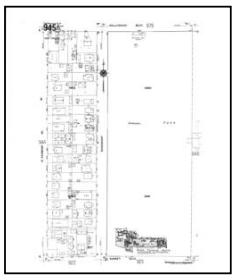
Volume 9A, Sheet 945a
1955



Volume 9A, Sheet 921a
1955



Volume 9A, Sheet 922a
1955



Volume 9A, Sheet 923a
1955

1950 Source Sheets


Volume 10, Sheet 1065
1950

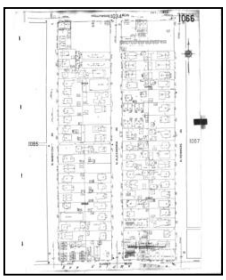
Volume 10, Sheet 1066
1950

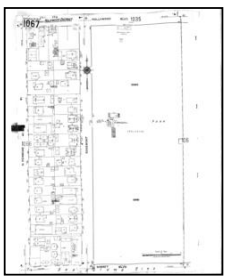
Volume 10, Sheet 1067
1950

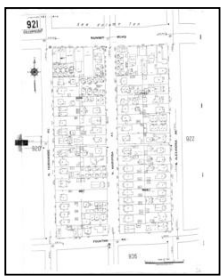
Volume 9, Sheet 921
1950

Sanborn Sheet Key


This Certified Sanborn Map Report is based upon the following Sanborn Fire Insurance map sheets.

1950 Source Sheets



Volume 9, Sheet 922
1950

1919 Source Sheets

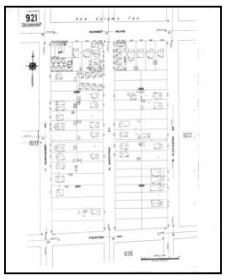


Volume 9, Sheet 921
1919




Volume 9, Sheet 922
1919



Volume 9, Sheet 923
1919

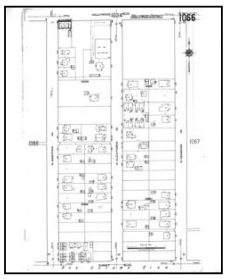

Volume 10, Sheet 1066
1919

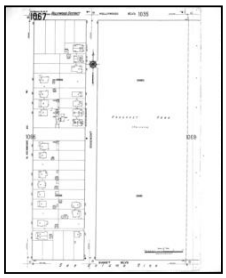

Volume 10, Sheet 1067
1919


Certified Sanborn® Map

1970

Site Name: Sunset Campus Desktop
Address: 4867 Sunset Boulevard
City, ST, ZIP: Los Angeles, CA 90027
Client: Stantec
EDR Inquiry: 5530502.3
Order Date: 01/10/2019
Certification #: 490B-4710-A829
Copyright 1970


The certified Sanborn Library search results in this report can be authenticated by visiting www.edrnet.com/sanborn and entering the certification number. Only Environmental Data Resources Inc. (EDR) is authorized to grant rights for commercial reproduction of maps by The Sanborn Library LLC, the copyright holder for the collection.


Certification # 490B-4710-A829

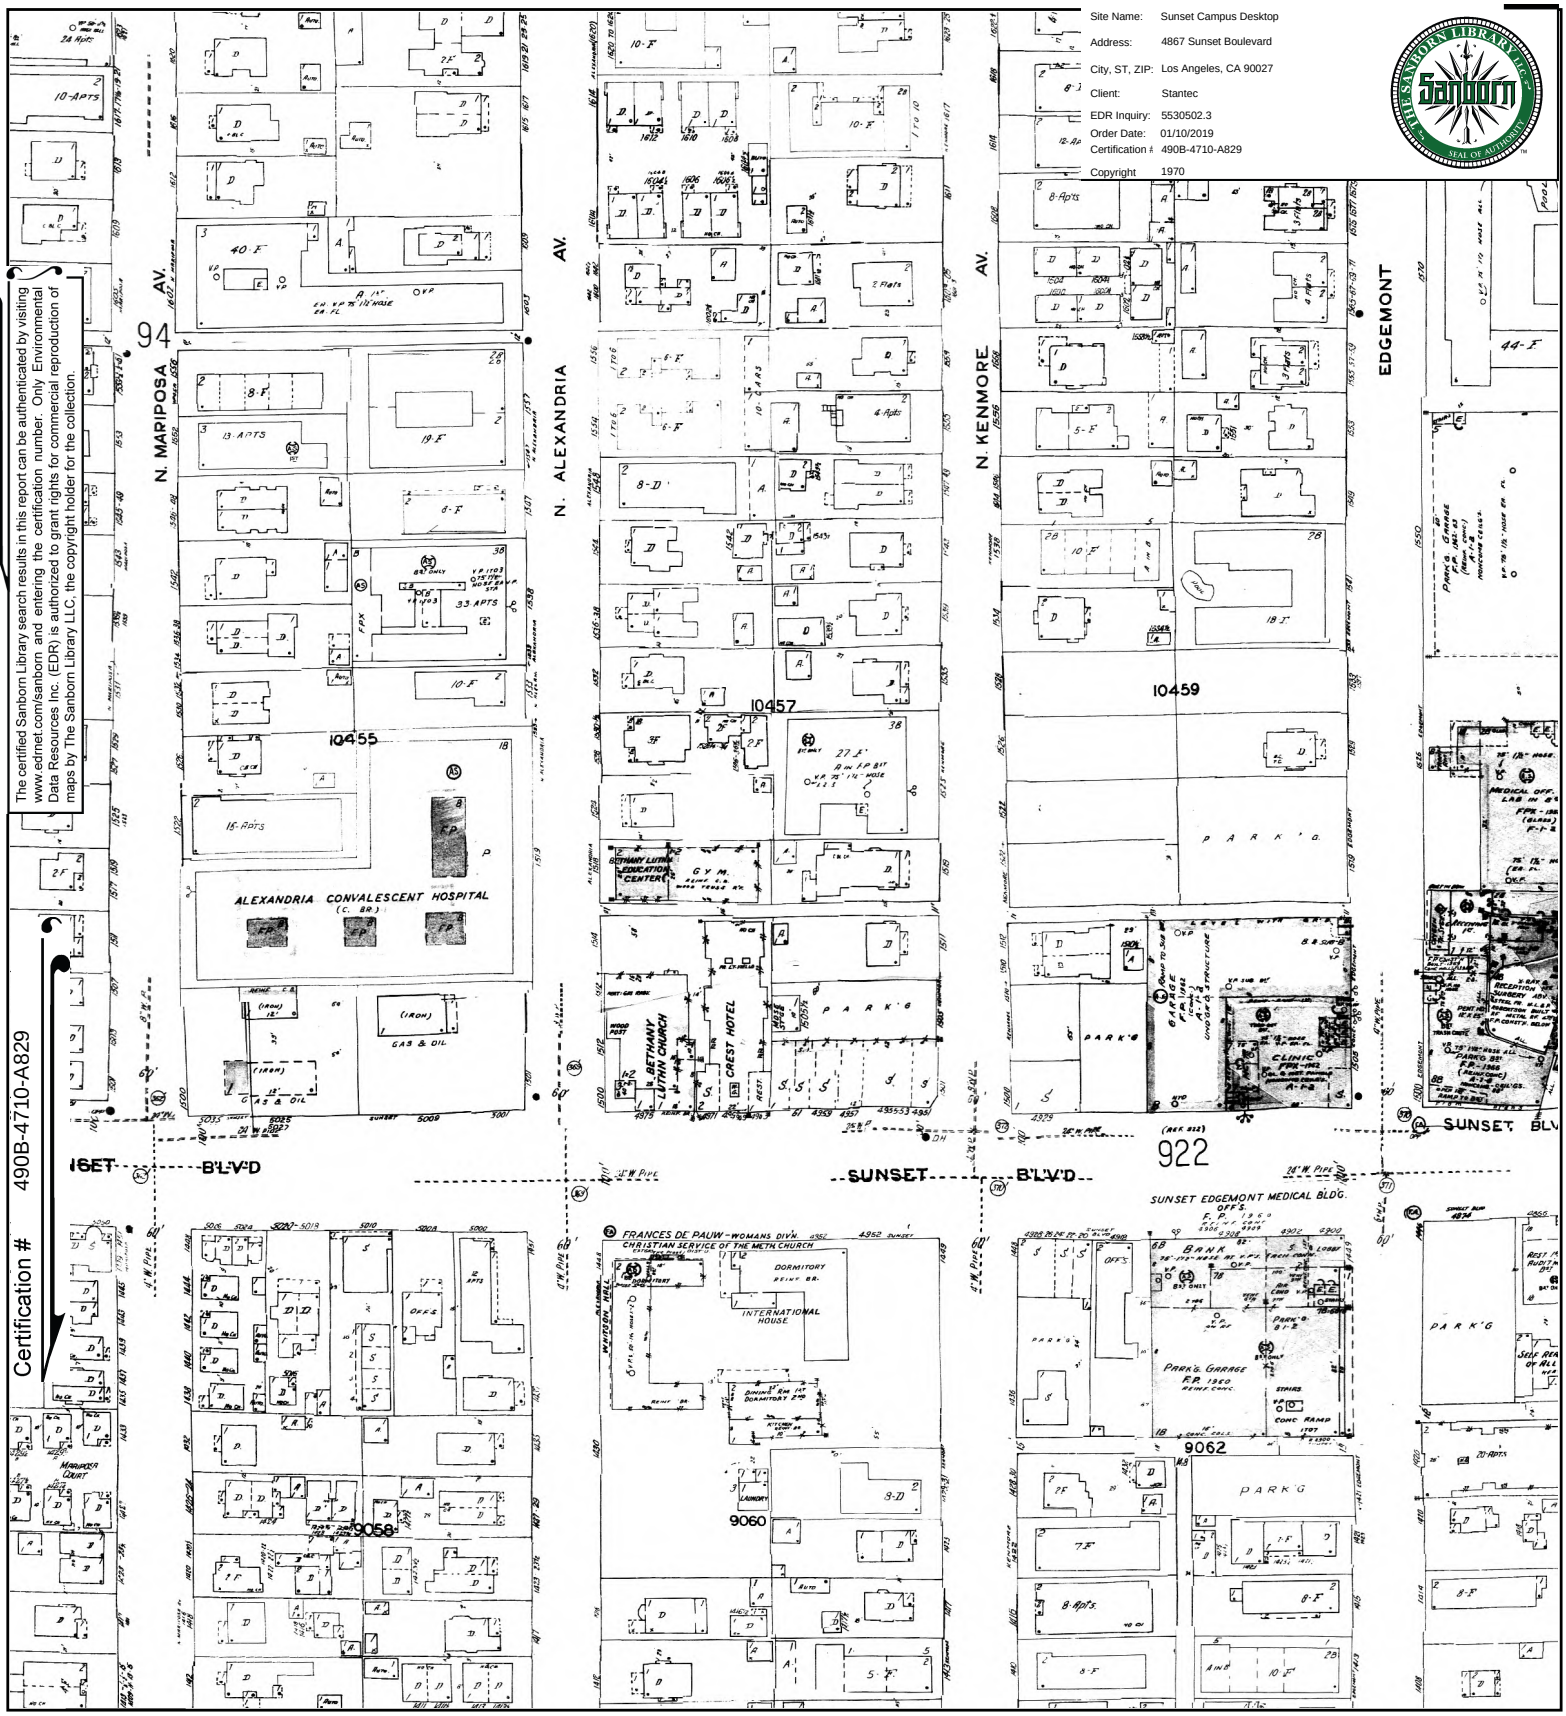

This Certified Sanborn Map combines the following sheets.
Outlined areas indicate map sheets within the collection.

0 Feet 150 300 600

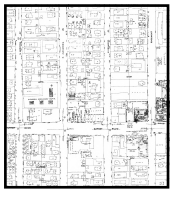

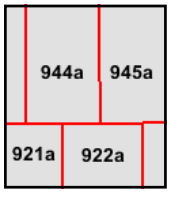

Volume 9A, Sheet 943a
Volume 9A, Sheet 923a
Volume 9A, Sheet 922a
Volume 9A, Sheet 921a
Volume 9A, Sheet 945a
Volume 9A, Sheet 944a

N


Certified Sanborn® Map

1969

Site Name: Sunset Campus Desktop
Address: 4867 Sunset Boulevard
City, ST, ZIP: Los Angeles, CA 90027
Client: Stantec
EDR Inquiry: 5530502.3
Order Date: 01/10/2019
Certification #: 490B-4710-A829
Copyright 1969


The certified Sanborn Library search results in this report can be authenticated by visiting www.edrnet.com/sanborn and entering the certification number. Only Environmental Data Resources Inc. (EDR) is authorized to grant rights for commercial reproduction of maps by The Sanborn Library LLC, the copyright holder for the collection.


Certification # 490B-4710-A829

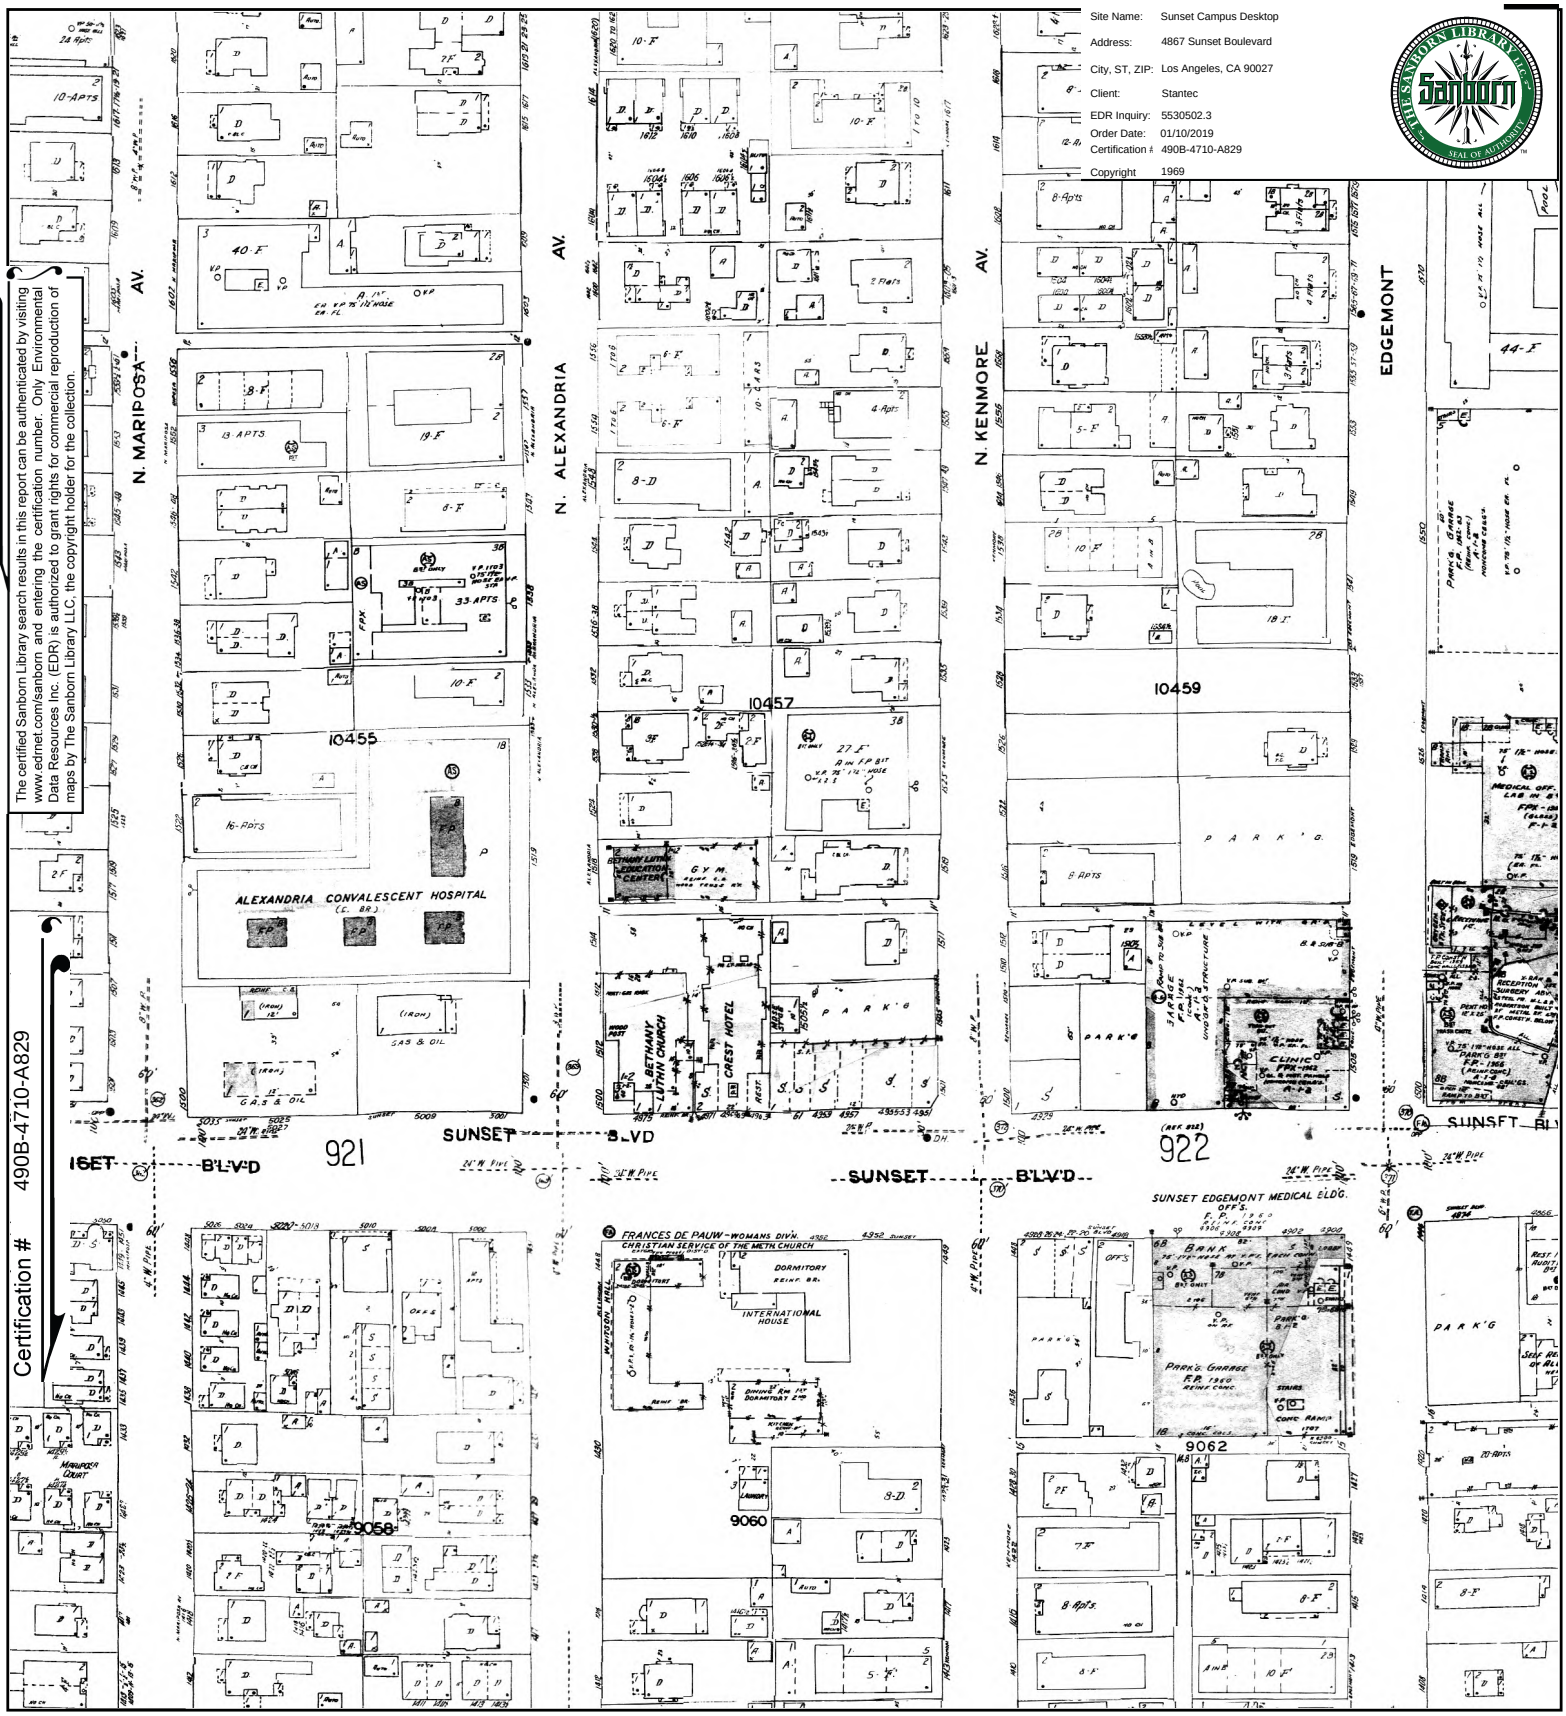

This Certified Sanborn Map combines the following sheets.
Outlined areas indicate map sheets within the collection.

0 Feet 150 300 600

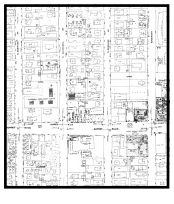

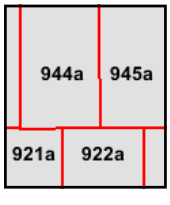

Volume 9A, Sheet 945a
Volume 9A, Sheet 944a
Volume 9A, Sheet 943a
Volume 9A, Sheet 922a
Volume 9A, Sheet 921a

N


Certified Sanborn® Map

1968

Site Name: Sunset Campus Desktop
Address: 4867 Sunset Boulevard
City, ST, ZIP: Los Angeles, CA 90027
Client: Stantec
EDR Inquiry: 5530502.3
Order Date: 01/10/2019
Certification #: 490B-4710-A829
Copyright 1968


The certified Sanborn Library search results in this report can be authenticated by visiting www.edrnet.com/sanborn and entering the certification number. Only Environmental Data Resources Inc. (EDR) is authorized to grant rights for commercial reproduction of maps by The Sanborn Library LLC, the copyright holder for the collection.


Certification # 490B-4710-A829

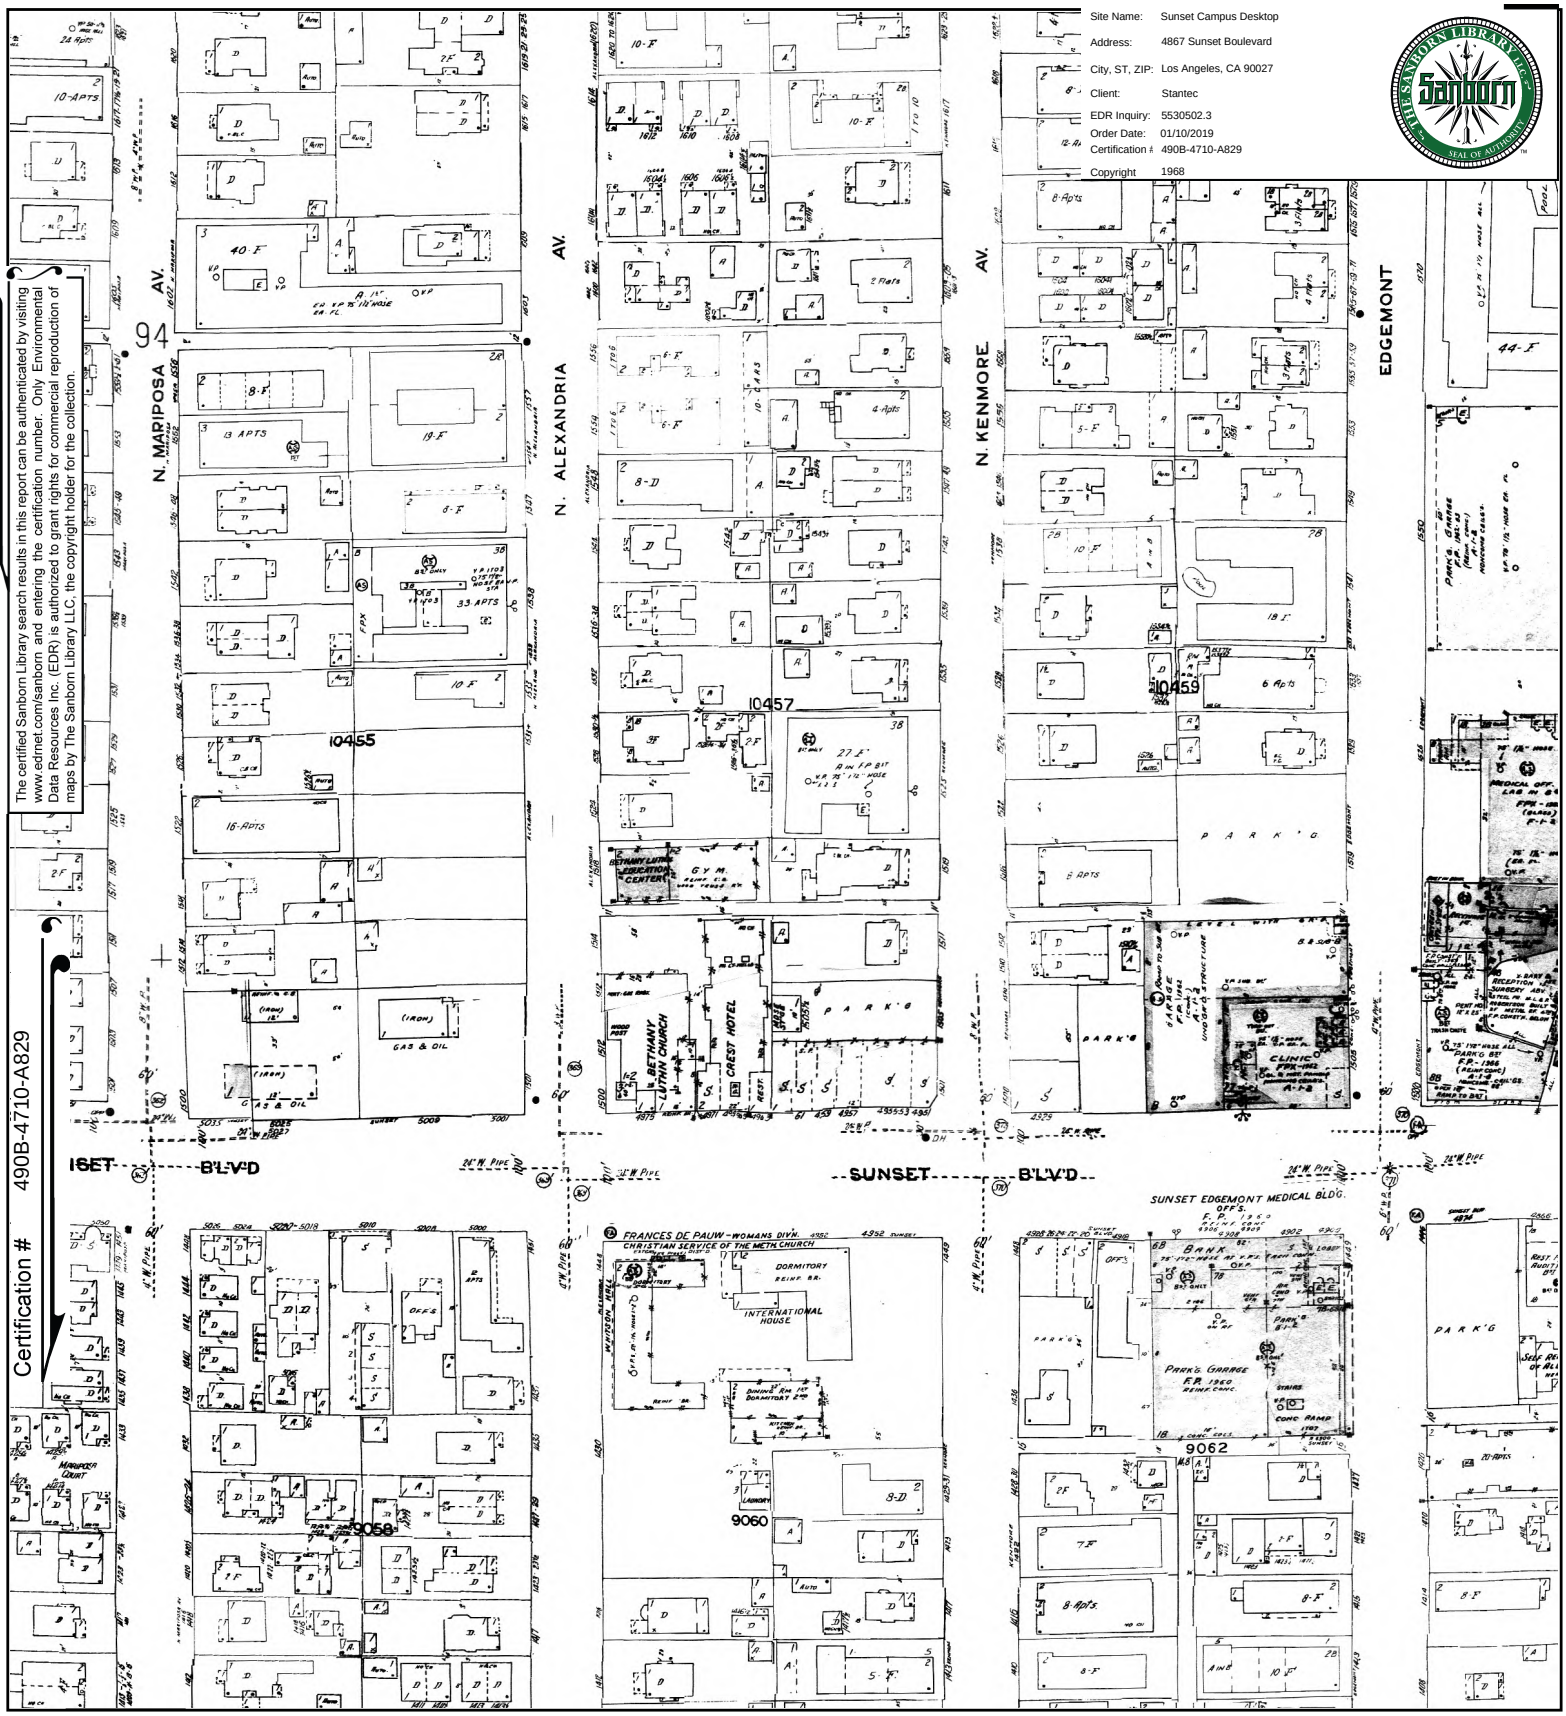

This Certified Sanborn Map combines the following sheets.
Outlined areas indicate map sheets within the collection.

0 Feet 150 300 600

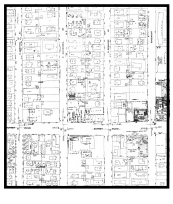

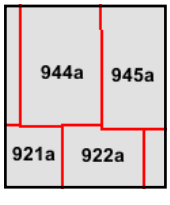

Volume 9A, Sheet 945a
Volume 9A, Sheet 944a
Volume 9A, Sheet 943a
Volume 9A, Sheet 922a
Volume 9A, Sheet 921a

N


Certified Sanborn® Map

1966

Site Name: Sunset Campus Desktop
Address: 4867 Sunset Boulevard
City, ST, ZIP: Los Angeles, CA 90027
Client: Stantec
EDR Inquiry: 5530502.3
Order Date: 01/10/2019
Certification #: 490B-4710-A829
Copyright 1966

The certified Sanborn Library search results in this report can be authenticated by visiting www.edrnet.com/sanborn and entering the certification number. Only Environmental Data Resources Inc. (EDR) is authorized to grant rights for commercial reproduction of maps by The Sanborn Library LLC, the copyright holder for the collection.


Certification # 490B-4710-A829

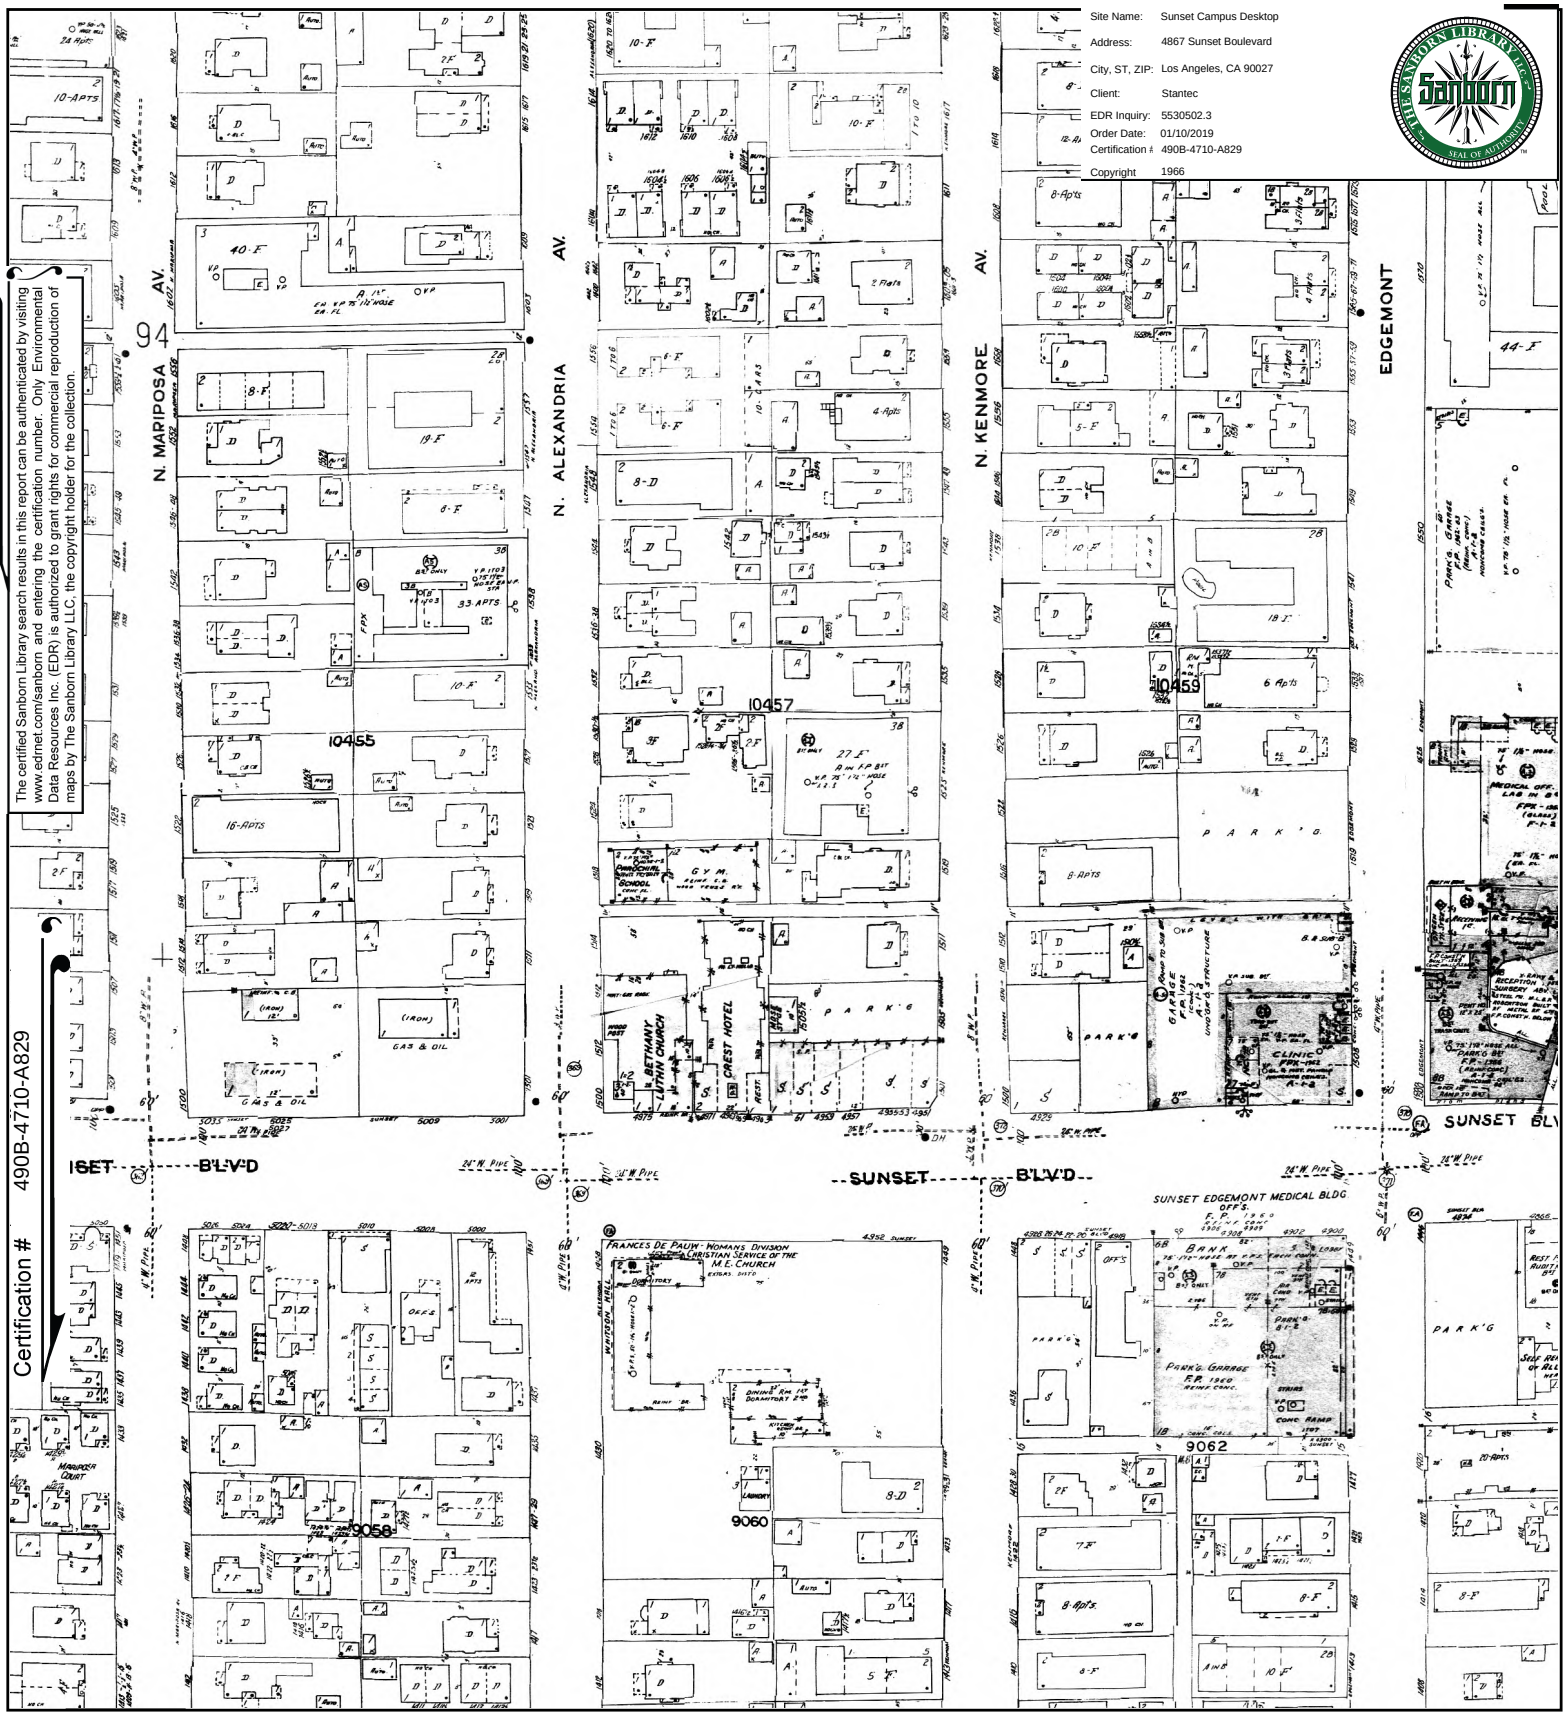

This Certified Sanborn Map combines the following sheets.
Outlined areas indicate map sheets within the collection.

0 Feet 150 300 600



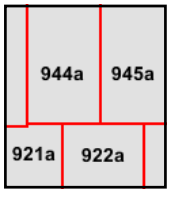

Volume 9A, Sheet 943a
Volume 9A, Sheet 922a
Volume 9A, Sheet 921a
Volume 9A, Sheet 945a
Volume 9A, Sheet 944a

N


Certified Sanborn® Map

1962

Site Name: Sunset Campus Desktop
Address: 4867 Sunset Boulevard
City, ST, ZIP: Los Angeles, CA 90027
Client: Stantec
EDR Inquiry: 5530502.3
Order Date: 01/10/2019
Certification #: 490B-4710-A829
Copyright 1962

The certified Sanborn Library search results in this report can be authenticated by visiting www.edrnet.com/sanborn and entering the certification number. Only Environmental Data Resources Inc. (EDR) is authorized to grant rights for commercial reproduction of maps by The Sanborn Library LLC, the copyright holder for the collection.


Certification # 490B-4710-A829

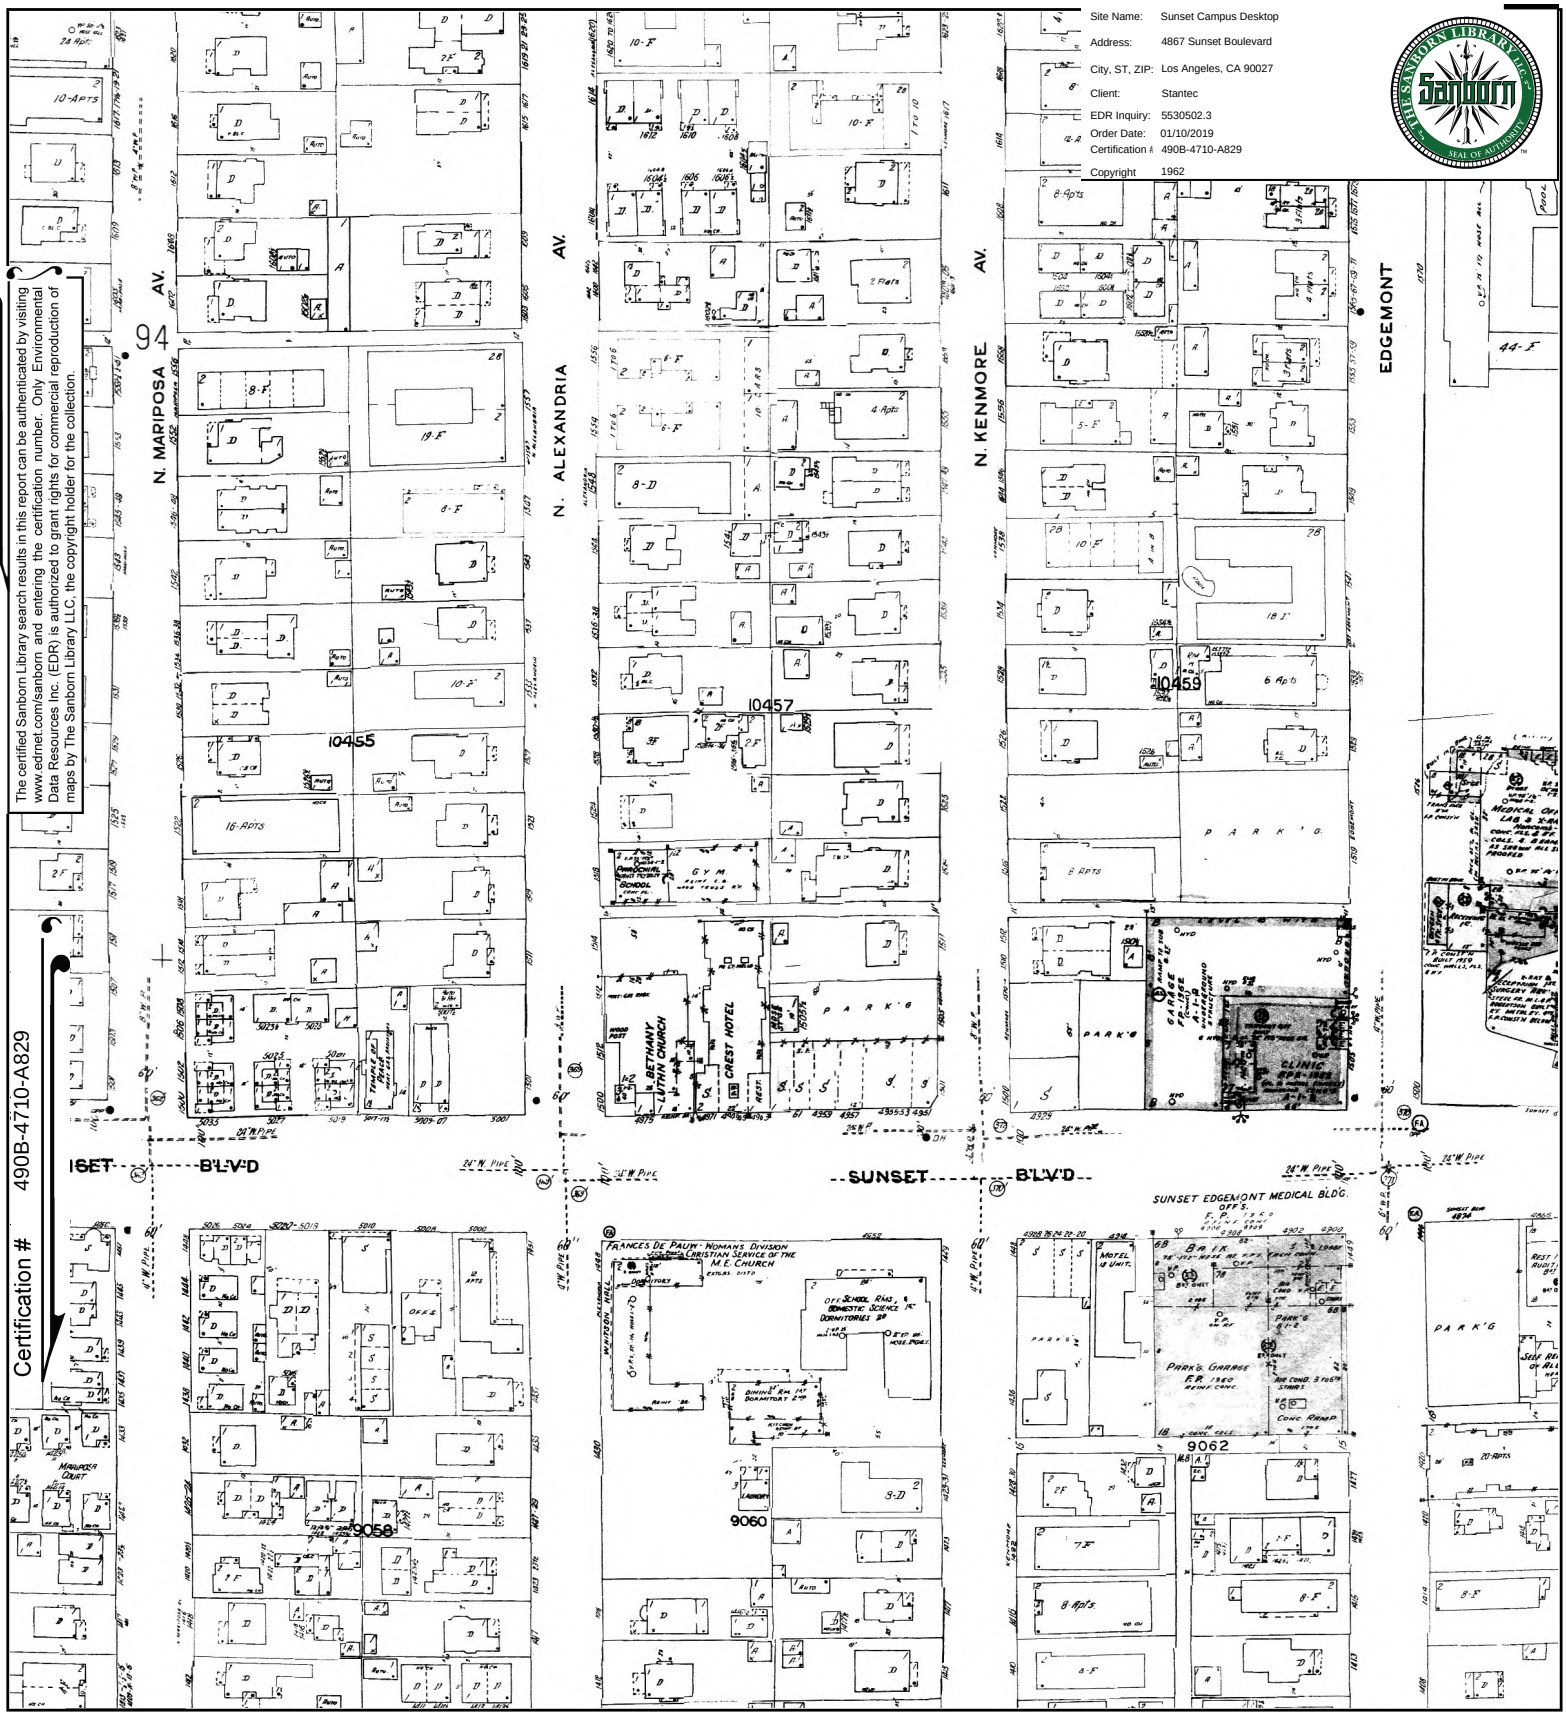

This Certified Sanborn Map combines the following sheets.
Outlined areas indicate map sheets within the collection.

0 Feet 150 300 600



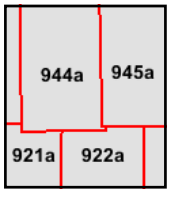

Volume 9A, Sheet 945a
Volume 9A, Sheet 944a
Volume 9A, Sheet 943a
Volume 9A, Sheet 922a
Volume 9A, Sheet 921a

N


Certified Sanborn® Map

1961

Site Name: Sunset Campus Desktop
Address: 4867 Sunset Boulevard
City, ST, ZIP: Los Angeles, CA 90027
Client: Stantec
EDR Inquiry: 5530502.3
Order Date: 01/10/2019
Certification #: 490B-4710-A829
Copyright 1961


The certified Sanborn Library search results in this report can be authenticated by visiting www.ednet.com/sanborn and entering the certification number. Only Environmental Data Resources Inc. (EDR) is authorized to grant rights for commercial reproduction of maps by The Sanborn Library LLC, the copyright holder for the collection.


Certification # 490B-4710-A829

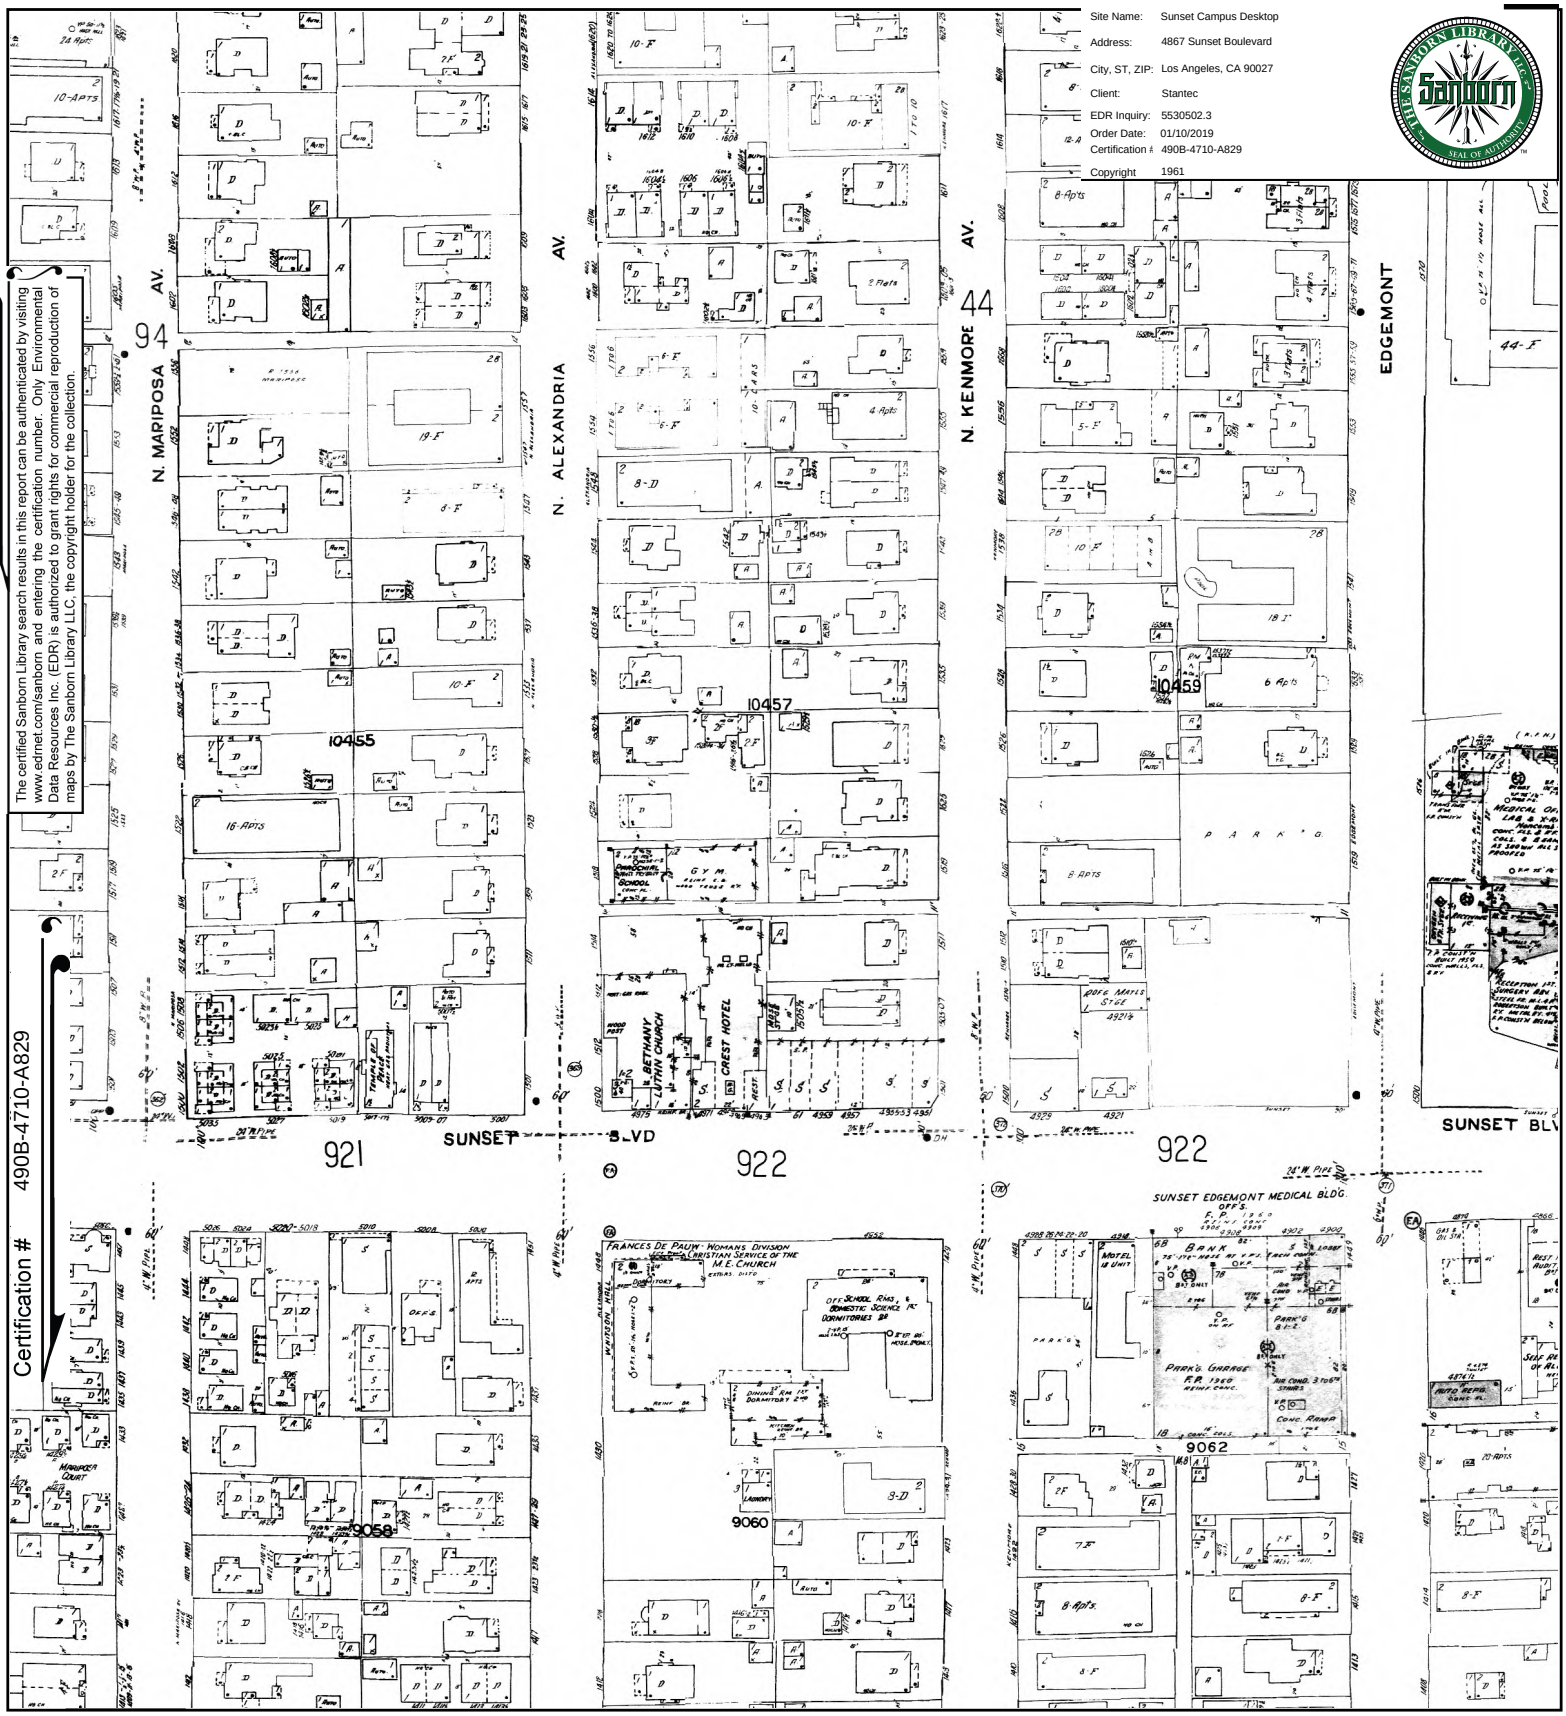

This Certified Sanborn Map combines the following sheets.
Outlined areas indicate map sheets within the collection.

0 Feet 150 300 600

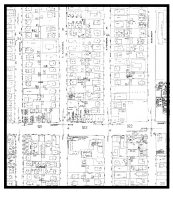

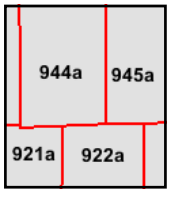

Volume 9A, Sheet 944a
Volume 9A, Sheet 943a
Volume 9A, Sheet 922a
Volume 9A, Sheet 921a
Volume 9A, Sheet 945a

N


Certified Sanborn® Map

1960

Site Name: Sunset Campus Desktop
Address: 4867 Sunset Boulevard
City, ST, ZIP: Los Angeles, CA 90027
Client: Stantec
EDR Inquiry: 5530502.3
Order Date: 01/10/2019
Certification #: 490B-4710-A829
Copyright 1960

The certified Sanborn Library search results in this report can be authenticated by visiting www.edrnet.com/sanborn and entering the certification number. Only Environmental Data Resources Inc. (EDR) is authorized to grant rights for commercial reproduction of maps by The Sanborn Library LLC, the copyright holder for the collection.


Certification # 490B-4710-A829

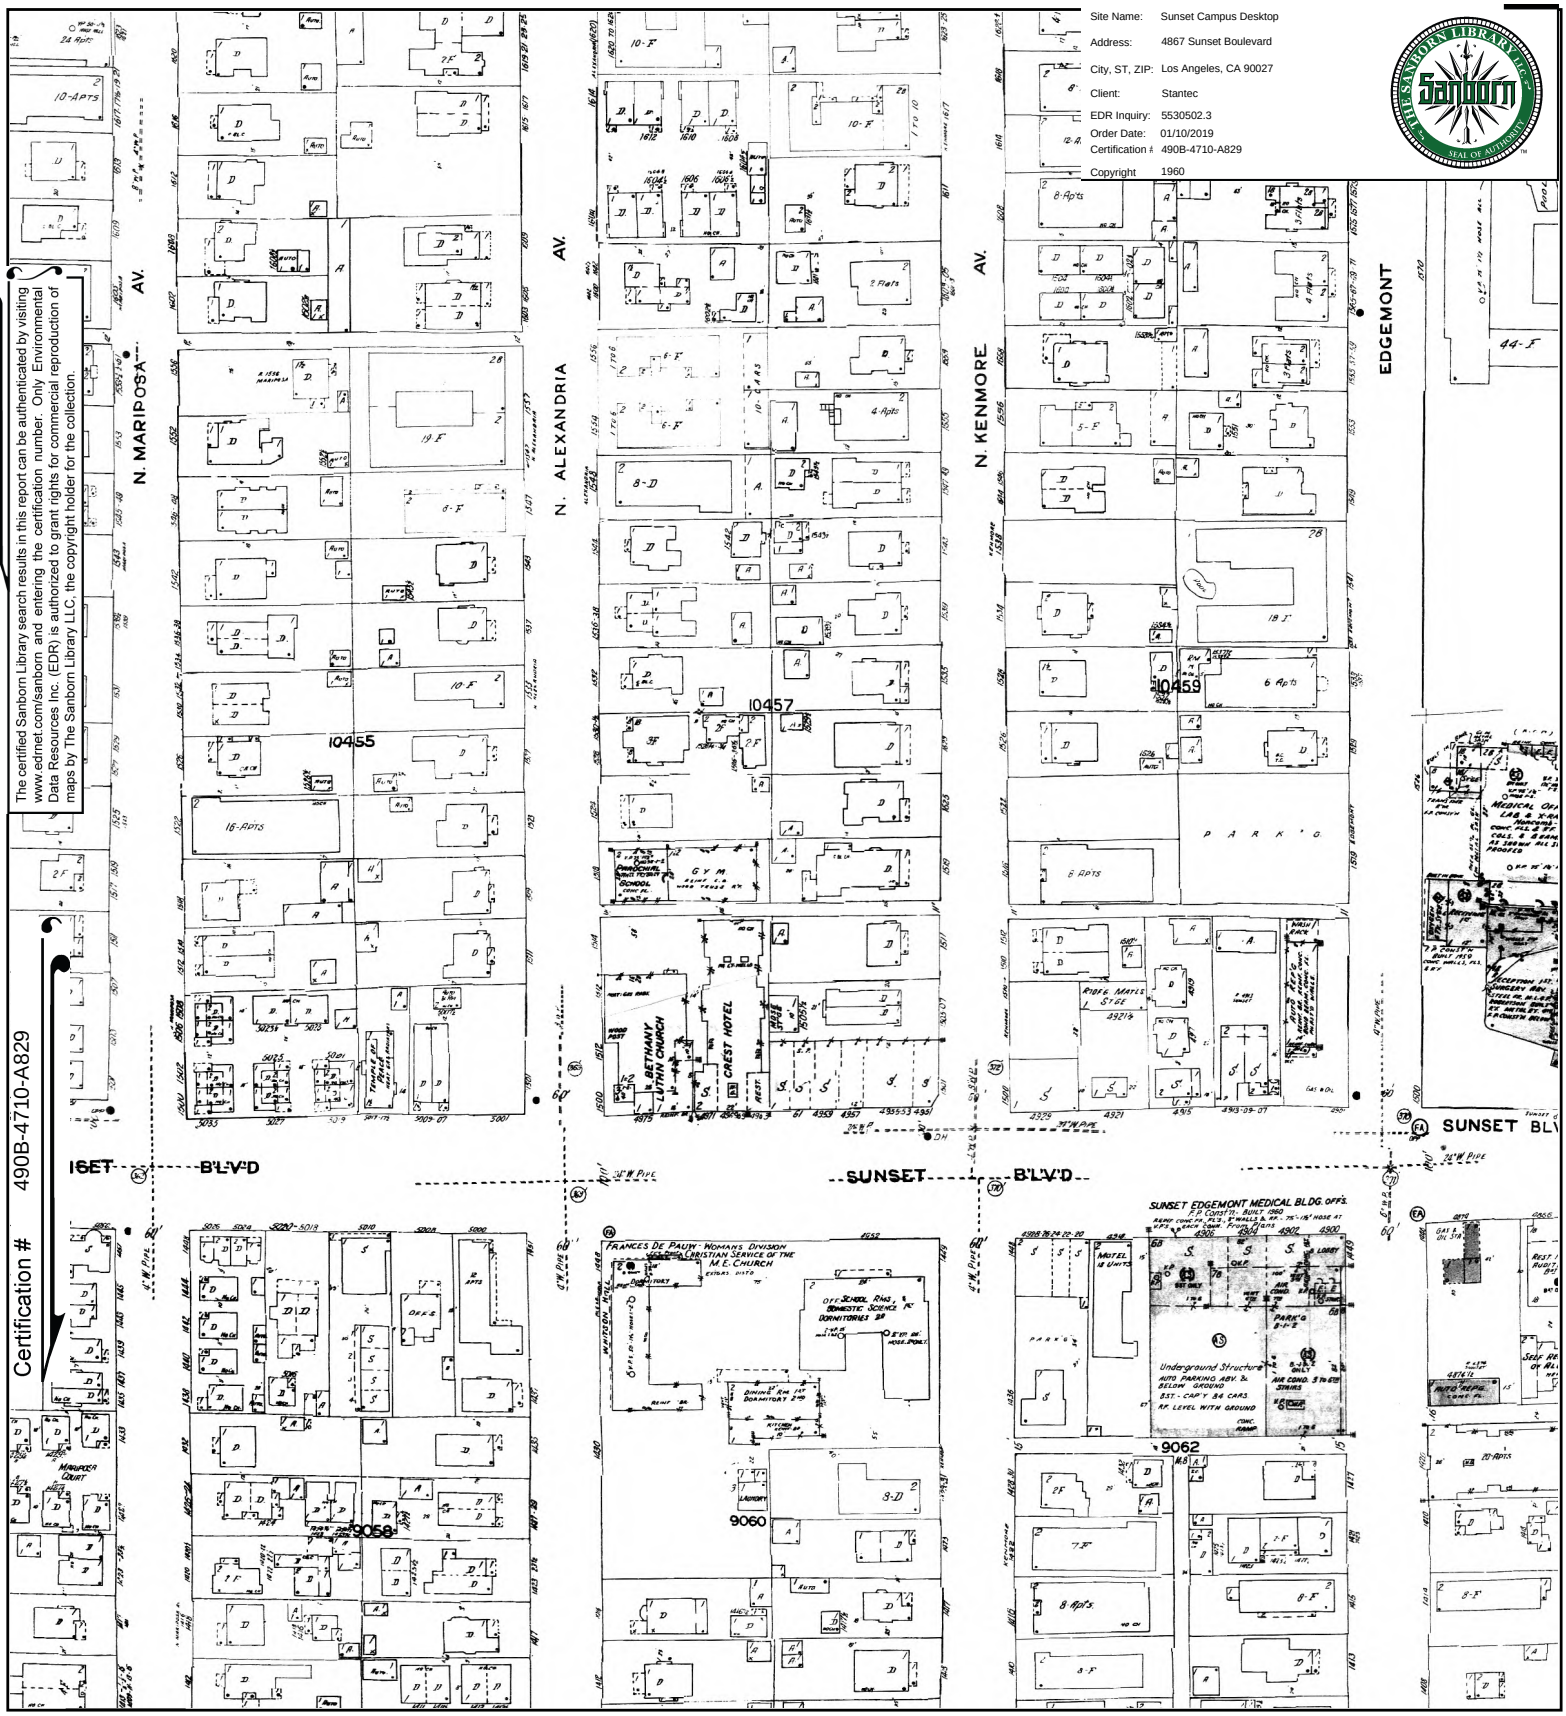

This Certified Sanborn Map combines the following sheets.
Outlined areas indicate map sheets within the collection.

0 Feet 150 300 600



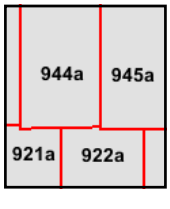


Volume 9A, Sheet 945a
Volume 9A, Sheet 944a
Volume 9A, Sheet 943a
Volume 9A, Sheet 922a
Volume 9A, Sheet 921a

N

Site Name: Sunset Campus Desktop
Address: 4867 Sunset Boulevard
City, ST, ZIP: Los Angeles, CA 90027
Client: Stantec
EDR Inquiry: 5530502.3
Order Date: 01/10/2019
Certification #: 490B-4710-A829
Copyright 1957


The certified Sanborn Library search results in this report can be authenticated by visiting www.edrnet.com/sanborn and entering the certification number. Only Environmental Data Resources Inc. (EDR) is authorized to grant rights for commercial reproduction of maps by The Sanborn Library LLC, the copyright holder for the collection.


Certification # 490B-4710-A829

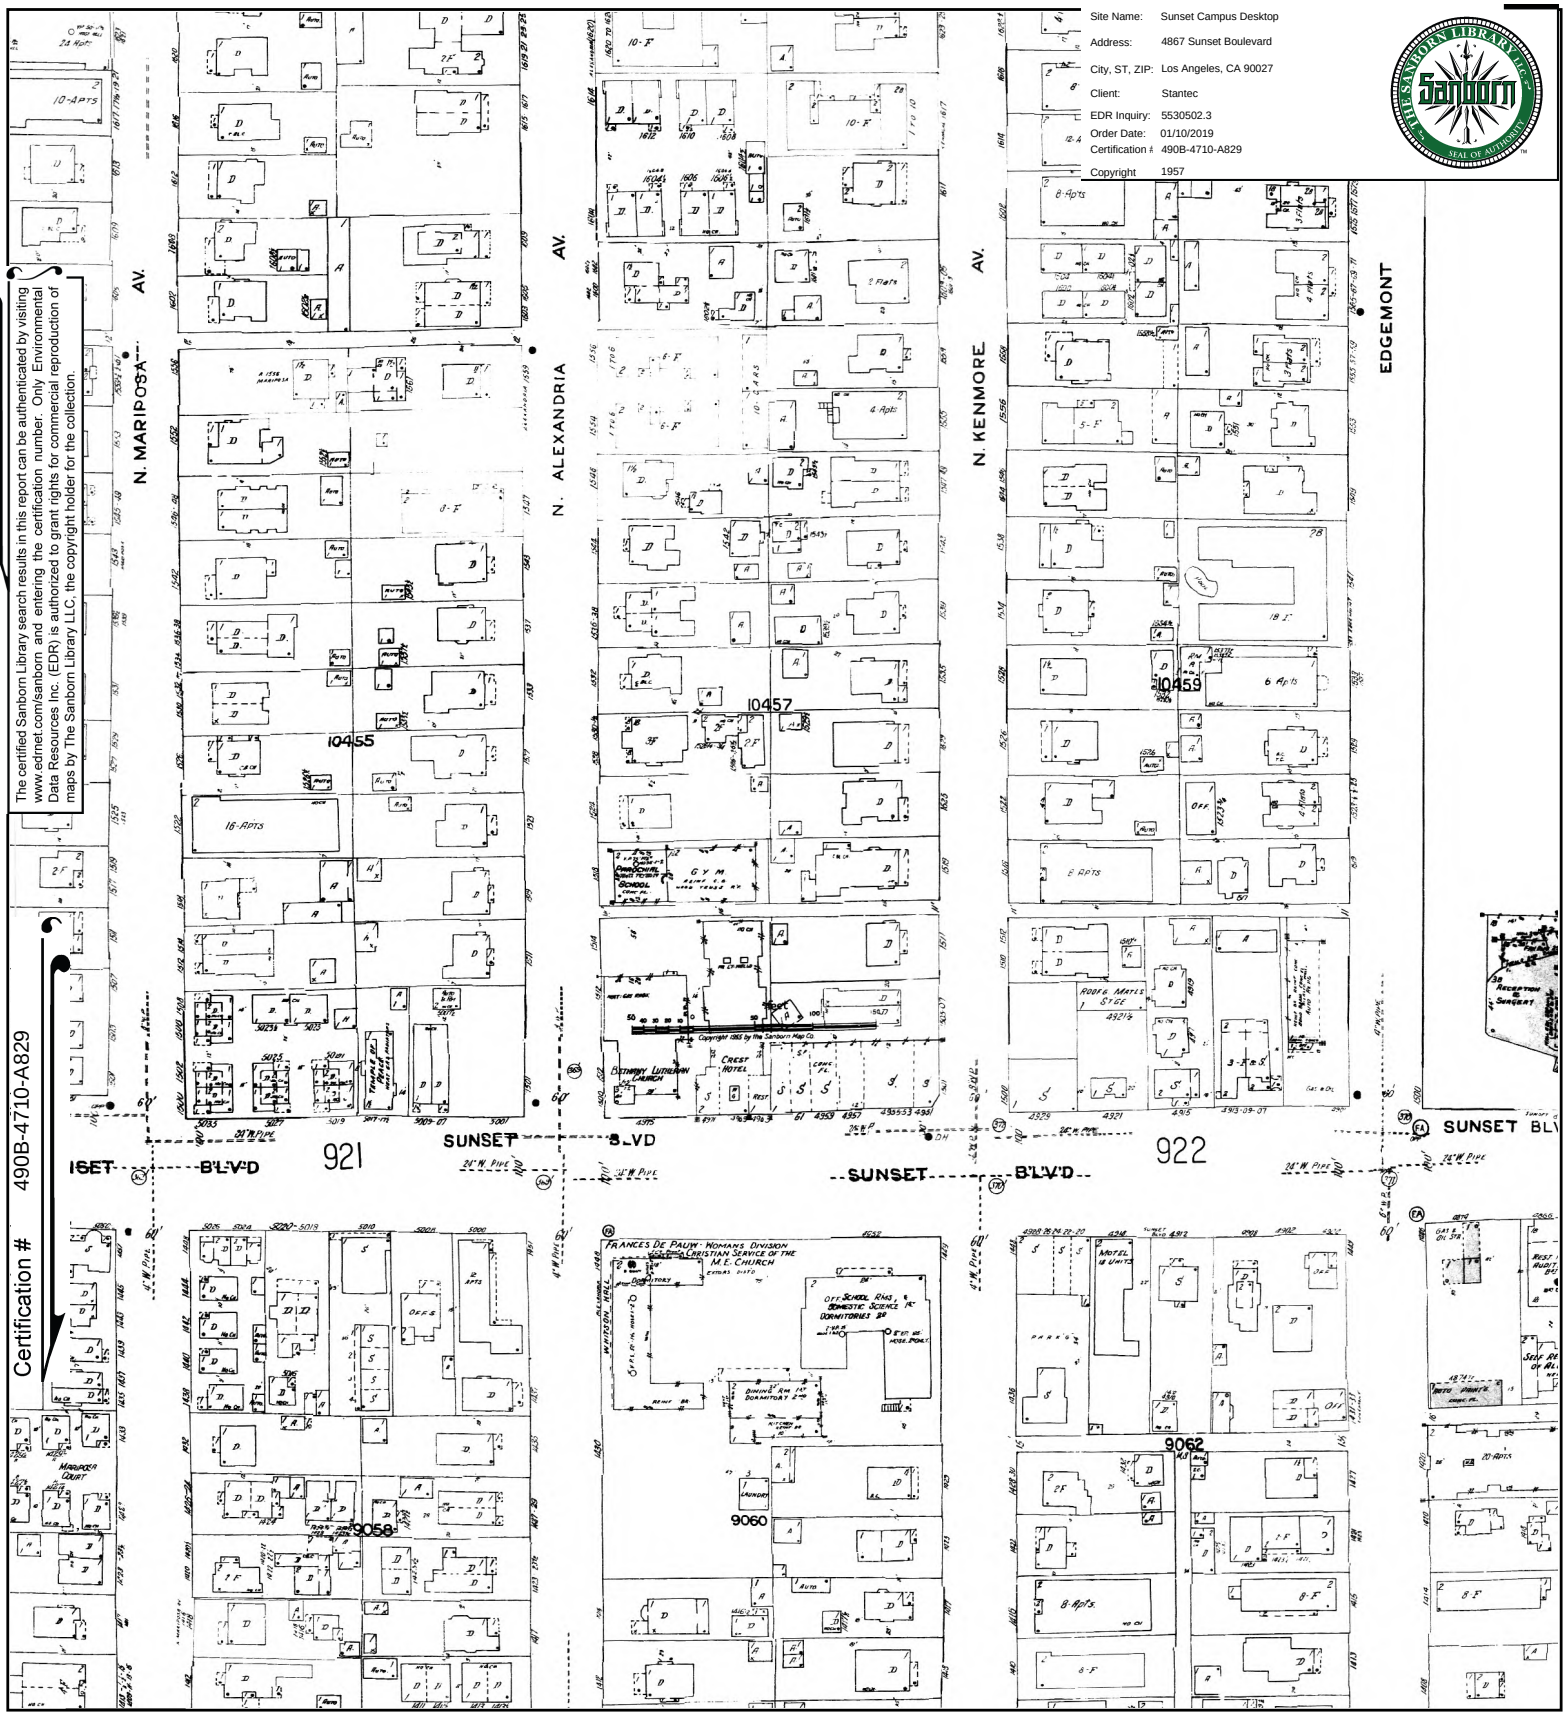

This Certified Sanborn Map combines the following sheets.
Outlined areas indicate map sheets within the collection.

0 Feet 150 300 600

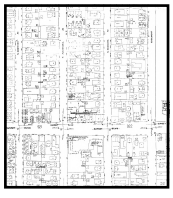

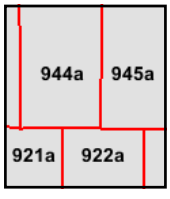


Volume 9A, Sheet 945a
Volume 9A, Sheet 944a
Volume 9A, Sheet 943a
Volume 9A, Sheet 922a
Volume 9A, Sheet 921a

N

Site Name: Sunset Campus Desktop
Address: 4867 Sunset Boulevard
City, ST, ZIP: Los Angeles, CA 90027
Client: Stantec
EDR Inquiry: 5530502.3
Order Date: 01/10/2019
Certification #: 490B-4710-A829
Copyright 1955


The certified Sanborn Library search results in this report can be authenticated by visiting www.ednet.com/sanborn and entering the certification number. Only Environmental Data Resources Inc. (EDR) is authorized to grant rights for commercial reproduction of maps by The Sanborn Library LLC, the copyright holder for the collection.


Certification # 490B-4710-A829

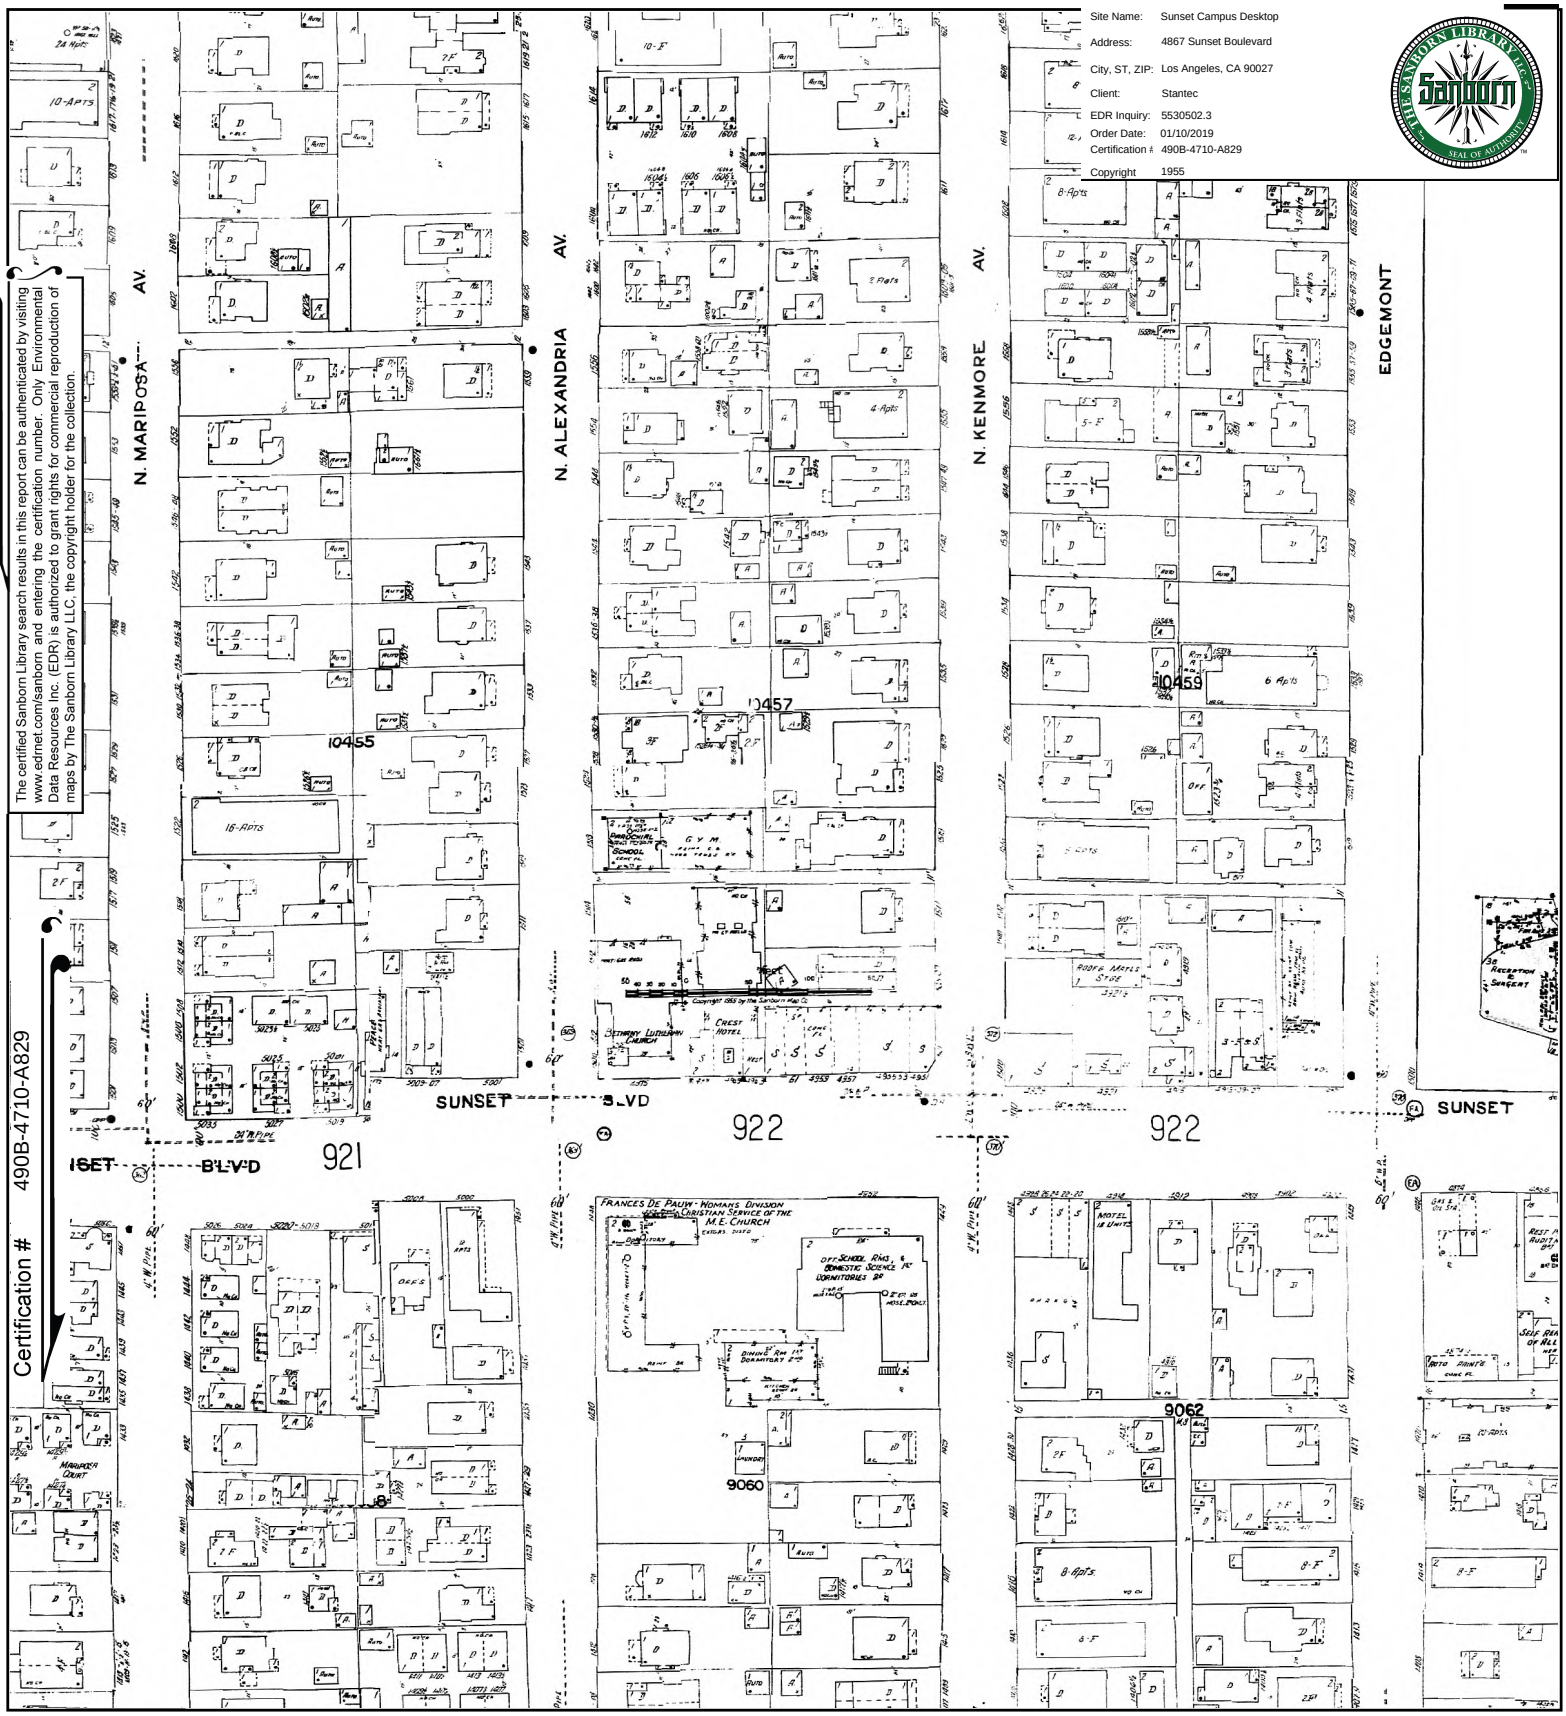

This Certified Sanborn Map combines the following sheets.
Outlined areas indicate map sheets within the collection.

0 Feet 150 300 600

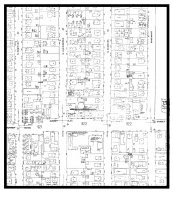

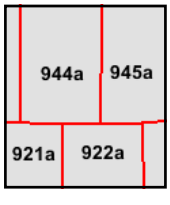


Volume 9A, Sheet 923a
Volume 9A, Sheet 922a
Volume 9A, Sheet 921a
Volume 9A, Sheet 945a
Volume 9A, Sheet 944a
Volume 9A, Sheet 943a
Volume 9A, Sheet 945a
Volume 9A, Sheet 944a
Volume 9A, Sheet 943a
Volume 9A, Sheet 923a

N

Site Name: Sunset Campus Desktop
Address: 4867 Sunset Boulevard
City, ST, ZIP: Los Angeles, CA 90027
Client: Stantec
EDR Inquiry: 5530502.3
Order Date: 01/10/2019
Certification #: 490B-4710-A829
Copyright 1950

The certified Sanborn Library search results in this report can be authenticated by visiting www.edrnet.com/sanborn and entering the certification number. Only Environmental Data Resources Inc. (EDR) is authorized to grant rights for commercial reproduction of maps by The Sanborn Library LLC, the copyright holder for the collection.


Certification # 490B-4710-A829

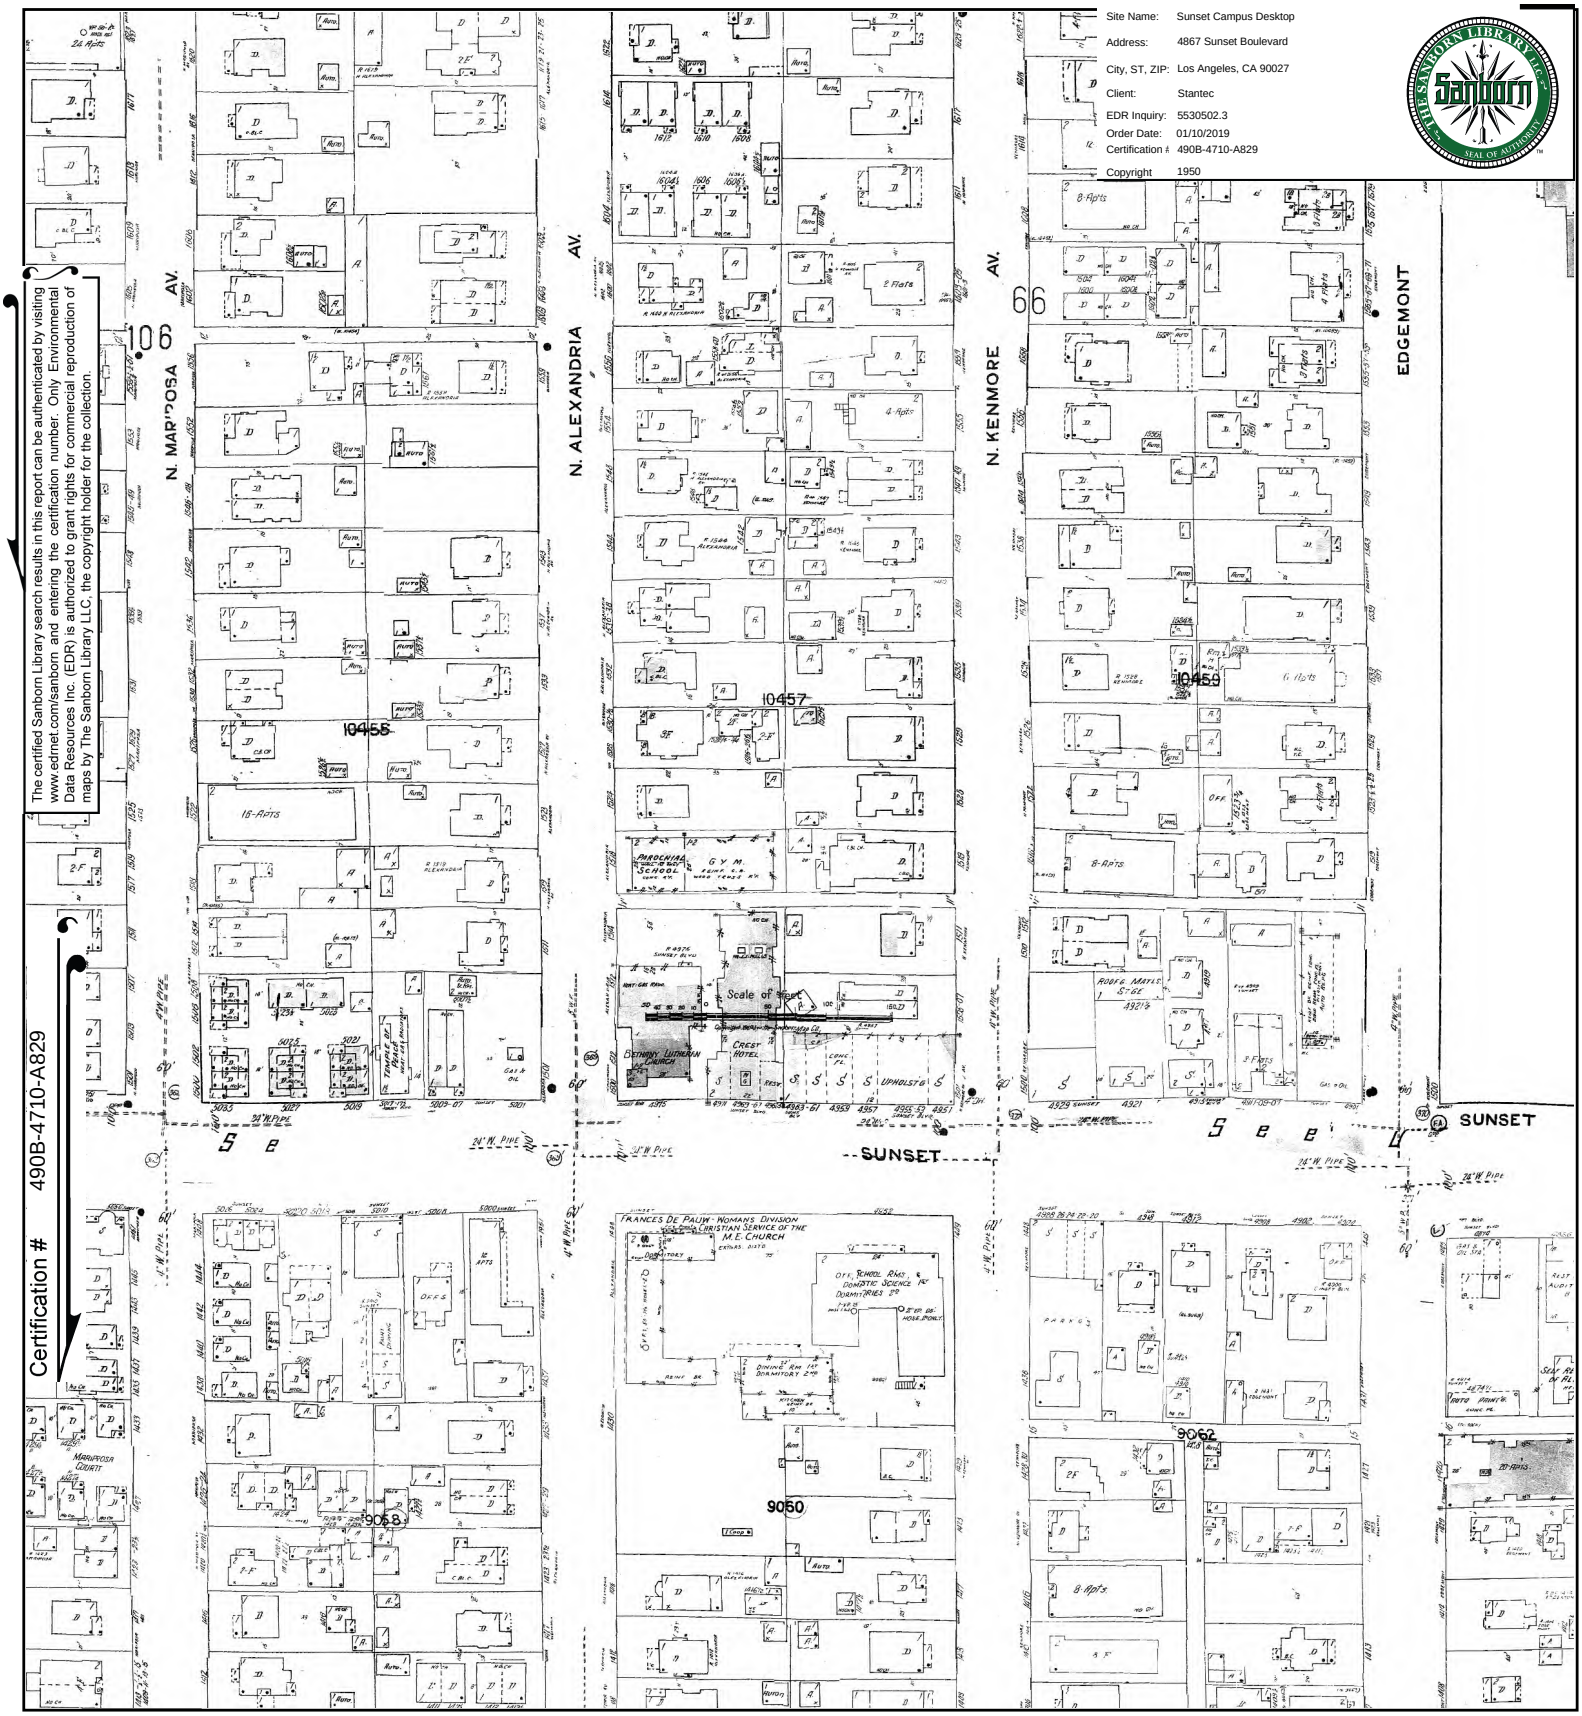

This Certified Sanborn Map combines the following sheets.
Outlined areas indicate map sheets within the collection.

0 Feet 150 300 600



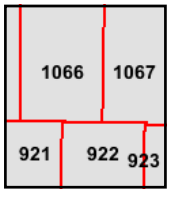


Volume 9, Sheet 922
Volume 9, Sheet 921
Volume 10, Sheet 1067
Volume 10, Sheet 1066
Volume 10, Sheet 1065

N

Site Name: Sunset Campus Desktop
Address: 4867 Sunset Boulevard
City, ST, ZIP: Los Angeles, CA 90027
Client: Stantec
EDR Inquiry: 5530502.3
Order Date: 01/10/2019
Certification #: 490B-4710-A829
Copyright 1919


The certified Sanborn Library search results in this report can be authenticated by visiting www.edrnet.com/sanborn and entering the certification number. Only Environmental Data Resources Inc. (EDR) is authorized to grant rights for commercial reproduction of maps by The Sanborn Library LLC, the copyright holder for the collection.


Certification # 490B-4710-A829

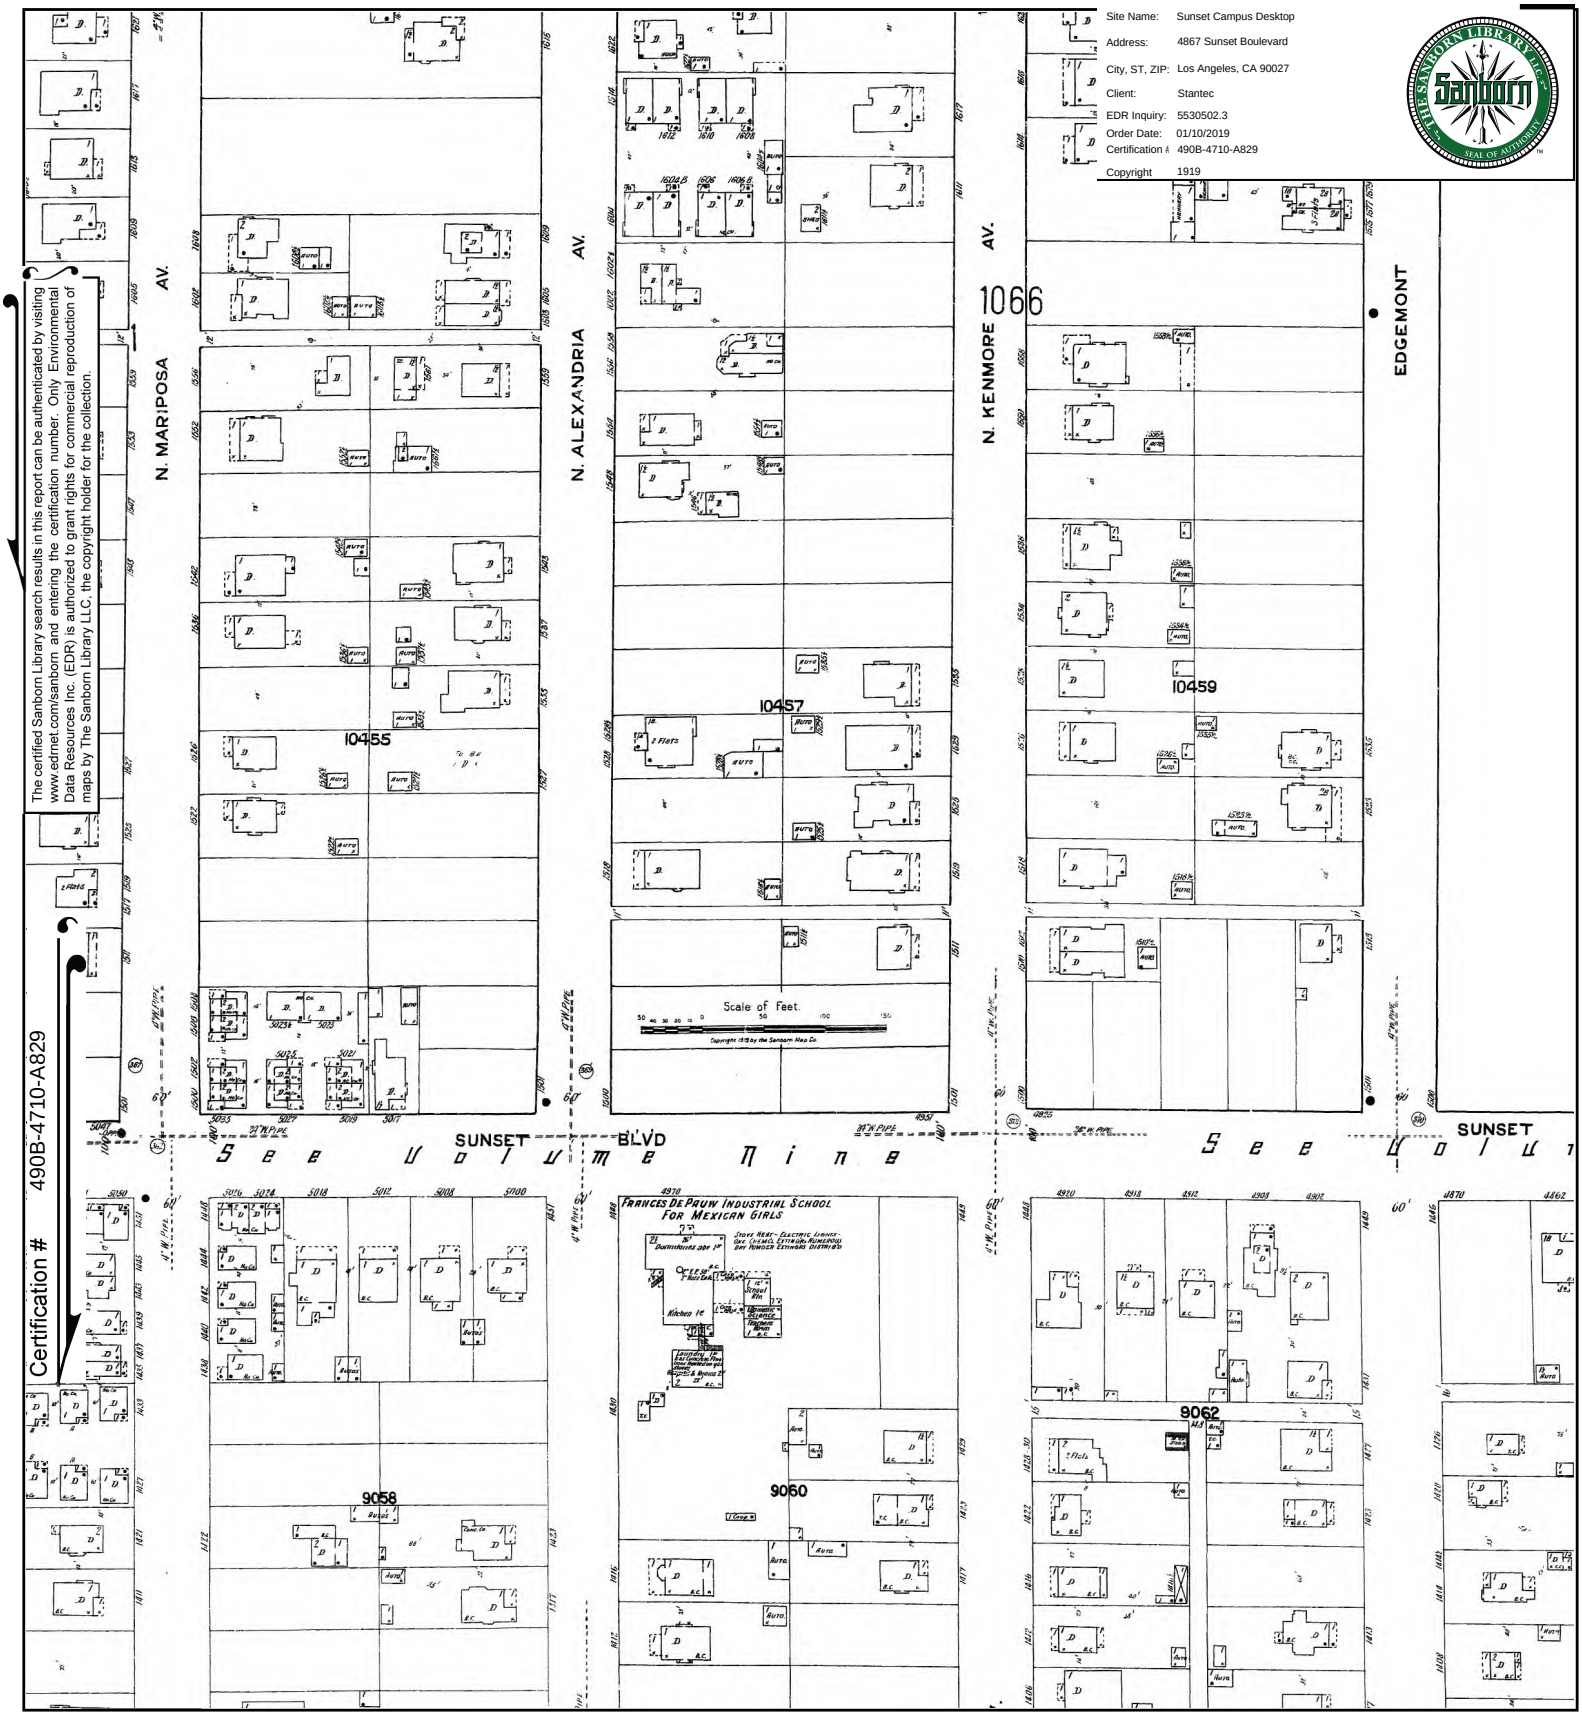

This Certified Sanborn Map combines the following sheets.
Outlined areas indicate map sheets within the collection.

0 Feet 150 300 600

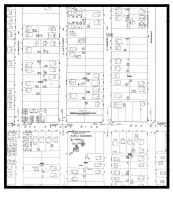

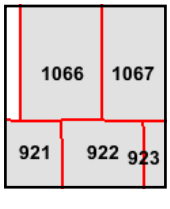

Volume 10, Sheet 1067
Volume 10, Sheet 1066
Volume 9, Sheet 923
Volume 9, Sheet 922
Volume 9, Sheet 921

N

Desktop Environmental Records Review

4867 Sunset Boulevard
Los Angeles, California



Prepared for:
Mr. Marc Hesse
Real Estate Manager
Kaiser Permanente
393 Walnut Street, 4th Floor
Pasadena, California 91188

Prepared by:
Stantec Consulting Services Inc.
290 Conejo Ridge Avenue
Thousand Oaks, CA 91361

Project No. 185804335

January 31, 2019

Sign-off Sheet

This document entitled Desktop Environmental Records Review was prepared by Stantec Consulting Services Inc. for the account of Kaiser Foundation Health Plan Inc. The material in it reflects Stantec's best judgment in light of the information available to it at the time of preparation. Any use which a third party makes of this report, or any reliance on or decisions made based on it, are the responsibilities of such third parties. Stantec accepts no responsibility for damages, if any, suffered by any third party as a result of decisions made or actions based on this report.

All information, conclusions, and recommendations provided by Stantec in this document have been prepared under the supervision of and reviewed by the professionals whose signatures appear below.

Author _____
(signature)

Steve Little, PG, C.HG.
Principal Geologist

Reviewed by _____
(signature)

Lewis D. Simons, PG
Principal Geologist

Reviewed by _____
(signature)

Steven C. Brady, C.E.G., C.HG.
Senior Principal

DESKTOP ENVIRONMENTAL RECORDS REVIEW

4867 Sunset Boulevard
Los Angeles, California
January 31, 2019

Table of Contents

EXECUTIVE SUMMARY 1.1

1.0 INTRODUCTION 1.1
1.1 PROPERTY LOCATION & FACILITY DESCRIPTION 1.1

2.0 DESKTOP RECORDS REVIEW 2.2
2.1 PHYSICAL SETTING 2.2
2.1.1 Property Topography and Surface Water Flow 2.2
2.1.2 Regional and Property Geology 2.2
2.1.3 Regional and Property Hydrogeology 2.3
2.2 FEDERAL, STATE AND TRIBAL ENVIRONMENTAL RECORDS 2.3
2.2.1 Listings for Property 2.4
2.2.2 Listings for Nearby Sites with Potential to Impact Property 2.4
2.3 LOCAL/REGIONAL ENVIRONMENTAL RECORDS 2.6
2.3.1 Local Environmental Agency Records 2.6
2.3.2 Regional Environmental Agency Records 2.9
2.4 HISTORICAL RECORDS REVIEW 2.10
2.4.1 Aerial Photographs 2.10
2.4.2 Historical City Address Directories 2.11
2.4.3 Historical Fire Insurance Maps 2.12
2.4.4 Historical Topographic Maps 2.13
2.5 ELECTRONIC DATABASES 2.14
2.5.1 State Water Resources Control Board - GeoTracker Database 2.15
2.5.2 EnviroStor 2.16

3.0 SITE RECONNAISSANCE 3.1
3.1 SITE RECONNAISSANCE METHODOLOGY 3.1
3.2 GENERAL DESCRIPTION AND OBSERVATIONS 3.1

4.0 INTERVIEWS 4.1
4.1 FINDINGS FROM INTERVIEW WITH PROPERTY REPRESENTATIVE 4.1

5.0 SUMMARY, CONCLUSIONS, AND RECOMENDATIONS 5.1
5.1 RECOMMENDATIONS 5.2

6.0 LIMITATIONS & CERTIFICATION 6.1

7.0 REFERENCES 7.1

LIST OF FIGURES

Figure 1 Site Location Map
Figure 2 Site Map

DESKTOP ENVIRONMENTAL RECORDS REVIEW

4867 Sunset Boulevard
Los Angeles, California
January 31, 2019

LIST OF ATTACHMENTS

Attachment A Environmental Database Radius Report
Attachment B Historical Aerial Photographs
Attachment C Historical Maps

DESKTOP ENVIRONMENTAL RECORDS REVIEW

4867 Sunset Boulevard
Los Angeles, California
January 31, 2019

Executive Summary

On behalf of Kaiser Permanente (Kaiser), Stantec Consulting Services Inc. (Stantec) has completed a desktop environmental records review for the property located at 4867 Sunset Boulevard, Los Angeles, California (the "Property"). The environmental review was completed to evaluate the possible presence of environmental impacts that may have sourced from current and historical site activities, and/or operations associated with surrounding properties and facilities. Stantec understands that the intended use of the Property is continued medical facilities and infrastructure.

Stantec obtained historical sources of information to ascertain the past use of the Property and surrounding area and evaluate if past uses may have had the potential to impact environmental media beneath the Property. Governmental, regulatory, and other public records were evaluated to identify potential contributors to possible adverse environmental conditions in connection with the Property. During the review of historical records, Stantec attempted to identify uses of the Property from first developed use of the Property and that of surrounding properties, to the present. The following are conclusions from the records review.

- Prior to the current development as a hospital/medical office buildings, the Property was a portion of the Barnsdall Park on Olive Hill and remained undeveloped until approximately 1954 when the Kaiser Foundation Hospital was developed on the southwest portion of the parcel. The original hospital consisted of a single long rectangular building. By 1966, the hospital had expanded to include an additional medical office building, lab, and wards. A parking garage building was also constructed to the north of the Property boundary. In subsequent years, the Property developed into the Los Angeles Medical Center, undergoing additional development in several phases. The most recent phase of redevelopment occurred in 2012-2103, resulting in the current configuration of improvements at the Property.

- Past land uses on nearby properties that could pose an environmental threat to the Property include gas stations and/or auto repair shops at 4850 Sunset Blvd., directly across Sunset from the Property and at 4901 Sunset (now 1505 Edgemont), directly across Edgemont from the Property. Additional nearby former gas stations and/or auto repair shops were located at 4700, 4720, and possibly onsite or adjoining the Property at 4747 Sunset Boulevard.

- The Property is on record as containing a 25,000-gallon diesel UST permitted by the Los Angeles City Fire Department (LAFD). However, the lead Kaiser engineer for the LAMC confirmed that there is no UST at the Property and that the referenced UST is located at the 1550 Edgemont facility.

- In July 1988, minor overfill contamination was found in soil and hydrocarbons were detected in groundwater during a Leak Detection Program for a 6,000-gallon UST. The LAFD referred the LUST case to the RWQCB, who directed Kaiser to install additional groundwater monitoring wells to confirm/delineate impacts to groundwater. In April 1997, a letter from the RWQCB to Kaiser confirmed the completion of investigation and remedial action activities and granted UST Case Closure for the LUST case.

- LAFD files reviewed contained a report of removal of a diesel UST in September 1992 at the Property. Soil containing hydrocarbons was over-excavated from the UST pit. An estimated 595 cubic yards of soil were removed and disposed offsite. No further action was recommended in the report. LAFD files also described the discovery during grading and removal of two previously abandoned USTs on the Property in October 2011 and January 2012, respectively. No contamination was found upon removal of the USTs and a No Further Action (NFA) letter was issued by the LAFD.

- The Property is identified in environmental databases as a generator of hazardous waste. No records of environmental non-compliance or violations were found pertaining to the Property.

- The Property is located within the City of Los Angeles with multiple nearby listings of hazardous waste generators and sites with current or historic releases of hydrocarbons to soil and/or groundwater. Nearly all the nearby Leaking Underground Storage Tank sites have received regulatory case closure. Numerous active USTs are present at facilities in the vicinity of the Property. Properly maintained and permitted USTs are not considered an imminent environmental threat to the Property.

Conclusions and Recommendations

Historical maps and directory listings identified nearby gas stations and/or auto repair shops located at 4700, 4720, 4747, 4850, and 4901 Sunset Boulevard as early as 1919-1924. These historical operations likely included handling of hazardous materials and petroleum products and generation of hazardous wastes, as well as possible underground leaks from UST systems. Currently, the locations of these former gas stations and/or auto repair shops are fully developed commercial properties.

During redevelopment of the Property, soil and soil vapor containing petroleum hydrocarbons, solvents, and other organic and inorganic contaminants could be encountered during grading, excavation of footings, underground utility installation, and other ground disturbing activities. Accordingly, Stantec recommends that a Soil Management Plan approach be implemented to address these environmental contingencies during ground disturbance and construction activities. The Soil Management Plan (SMP) would specify the roles, responsibilities, protocols, and procedures to be employed in the event that subsurface chemical impacts are indicated or encountered during redevelopment of the Property. Key functions of the SMP in the event of a discovery of subsurface impacts are to specify procedures for immediate notification to local

oversight agencies, provide health and safety protocols to protect workers, site occupants, and the public, and to isolate and contain suspected impacted materials while chemical analysis of preliminary samples is conducted.

For new facilities that include occupied space, a vapor barrier is recommended if potential vapor encroachment conditions (VEC) are indicated or suspected during construction, for protection of future occupants. Such conditions could include soil impacted with volatile organic compounds (VOC) being left in place beneath the depth of ground disturbance for new construction, the presence of shallow groundwater containing VOC beneath the Property, or soil vapor migration from adjacent or nearby sites impacted with VOC.

1.0 Introduction

At the request of Kaiser Permanente (Kaiser), Stantec Consulting Services Inc. (Stantec) is pleased to submit this report documenting the results of a desktop environmental records review conducted for the property located at 4867 Sunset Boulevard in Los Angeles, California (the "Property", **Figure 1**). This assessment was completed to evaluate the possible presence of environmental conditions and impacts that may have sourced from historical or current activities on the Properties, as well as the potential for environmental impacts that may have impacted the Properties from off-site third-party sources. Stantec understands that the intended use of the Property is continued medical facilities and infrastructure associated with the Kaiser Permanente Los Angeles Medical Center. All work was completed in accordance with the Work Authorization from Kaiser Permanente dated January 8, 2019.

1.1 PROPERTY LOCATION & FACILITY DESCRIPTION

The Property, identified by Los Angeles County Assessor Identification Numbers 5543-010-017 and 5543-011-010, is situated on the north side of Sunset Boulevard and east of North Edgemont Street in the City of Los Angeles. The Property encompasses approximately 4.7 acres and is developed with a large commercial medical building/hospital complex that comprises a portion of the Kaiser Permanente Los Angeles Medical Center.

The Property comprises a portion of the approximately 15.34-acre Kaiser Permanente Los Angeles Medical Center campus which is located along Sunset Boulevard between North Alexandria Avenue and North Vermont Avenue in the Hollywood Community Plan Area of the City of Los Angeles. The City of Los Angeles Planning Department considers the Unified Hospital Development Area to encompass the Kaiser Medical Center campus. The property is part of the Kaiser Permanente Los Angeles Medical Center redevelopment project which proposes to expand the existing medical center campus by replacing facilities and adding new buildings.

Land uses generally surrounding the Medical Center campus include open space, specifically Barnsdall Art Park to the northeast; and commercial uses to the north along Edgemont Street and to the east and west along Sunset; and residential farther to the north, south, and west. A Property location map is provided as **Figure 1** and a Property site map is provided as **Figure 2**.

2.0 DESKTOP RECORDS REVIEW

The objective of consulting historical sources of information was to develop the history of the Property and surrounding area, in order to evaluate if past uses could have impacted subsurface conditions at the Property. Physical setting records were evaluated to determine if the physical setting may have contributed to adverse environmental conditions in connection with the Property. During the review of historical records, Stantec attempted to identify uses of the Property from the present to the first developed use of the Property and surrounding properties. Stantec's research included the reasonably ascertainable and useful records described in this section.

2.1 PHYSICAL SETTING

A summary of the physical setting of the Property is provided in the table below with additional details in the following subsections

Topography:	The topographic gradient in the vicinity of the Property is generally to the south, away from Olive Hill, and the Property is located at approximately 410 feet above mean sea level (ft. amsl).
Soil/Bedrock Data:	The Property and surrounding area soils are classified as urban land. Unconsolidated alluvium consists of silt, clay, and silty sand. Bedrock consists of marine and non-marine sedimentary rocks of the Santa Monica Mountains.
Estimated Depth to Groundwater/ Estimated Direction of Gradient:	The depth to groundwater may vary from approximately 30 to 70 feet below ground surface (bgs), with gradient direction to the south.
Note: Site-specific groundwater direction and depth can only be determined by conducting site-specific testing, which Stantec has not conducted.	

2.1.1 Property Topography and Surface Water Flow

The Property is situated at an elevation approximately 410 ft. amsl. Olive Hill rises to 495 feet amsl to the north of Sunset Boulevard and the Medical Center campus. Based on the topography and existing surface conditions, general surface water flow direction is to the south.

2.1.2 Regional and Property Geology

The Property is situated near the southern edge of the Transverse Ranges Geomorphic Province of California, within the Los Angeles Basin. The Los Angeles Basin is a lowland coastal plain approximately 50 miles long by 20 miles wide that slopes gradually southward and westward toward the Pacific Ocean. The coastal plain overlies a structural trough filled with a thick

sequence of early Cenozoic through Holocene age marine and nonmarine sediments that were deposited as the basin subsided.

The Property is further located on the Hollywood Piedmont slope of the Coastal Plain of Los Angeles. The site area is underlain by Pleistocene alluvium of the Lakewood Formation which is underlain by the upper Miocene age Puente Formation. Alluvial deposits within this area are underlain by basement rocks of the nearby Santa Monica Mountains (DWR 1961). Based on a previous subsurface investigations at a nearby site, the shallow soils/alluvium beneath the site area is dominated by layers of silt, clay, and silty poorly-graded sand.

2.1.3 Regional and Property Hydrogeology

According the Department of Water Resources (DWR) Bulletin 118, the Property lies within the Hollywood Subbasin which occupies a 16 square mile area of the northeastern Coastal Plain. The Hollywood Subbasin is bounded on the north by Santa Monica Mountains and the Hollywood fault, on the east by the Elysian Hills, on the west by the Inglewood fault zone, and on the south by La Brea High, formed by an anticline that brings impermeable rocks close to the surface. Surface drainage from the site flows in a southerly direction towards Ballona Creek, where it then flows to the west and to the Pacific Ocean.

Groundwater in the Hollywood Subbasin is mainly produced from Pleistocene age alluvial sands and gravels. Unconfined groundwater conditions exist in the shallow aquifers in the northern and eastern portion of the subbasin. In the deeper aquifers and in the remainder of the subbasin, groundwater is confined, and clay members separate the aquifers over much of this subbasin. (DWR 1961).

Local depth to groundwater was evaluated through a review of the Regional Water Quality Control Board's (RWQCB's) Geotracker database. According to the most recent groundwater monitoring report for the site located at 1630 North Vermont Avenue (Shell/Tesoro Former Arco#5025), approximately 1,150 feet northeast of the Property, groundwater was gauged at depths ranging from 25 to 44 feet below ground surface (bgs) in May 2018 with a flow direction to the east/southeast. However, based on local topography, the average groundwater flow direction in the site area is inferred to be southerly.

2.2 FEDERAL, STATE AND TRIBAL ENVIRONMENTAL RECORDS

A regulatory agency database search report was obtained from Environmental Data Resources Inc. (EDR), a third-party environmental database search firm. Stantec evaluated the information listed within the database relative to potential impact to the Property, assessing the potential for impacts based in part on the physical setting. A complete copy of the database search report, including the date the report was prepared, the date the information was last updated, and the definition of databases searched, is provided in **Attachment A**.

2.2.1 Listings for Property

The Property was identified in the following databases searched by EDR:

- CA RGA LUST: The Property is listed as a Leaking Underground Storage Tank (LUST) site. No other pertinent information is included under this listing.

- CA HAZNET: The Property is listed as having generated and disposed of off-specification, aged, or surplus organic wastes, alkaline solutions, unspecified oil-containing waste, and paint sludge in 2007.

- CA UST, SWEEPS UST: The Property is listed as containing an active underground storage tank (UST) permitted by the City of Los Angeles Fire Department. The UST is listed as 1,000 gallons in capacity and contains diesel fuel. No other pertinent information is included under this listing.

- RCRA-LQG: The Property was listed as a Large Quantity Generator of various categories of hazardous waste with an active EPA ID number.

- CA HAZNET: The Property is listed under the name Rudolph & Sletten Inc. as having generated and disposed of laboratory waste chemicals including off-specification, aged, or surplus organic wastes in 2007.

- CA FINDS: The Property was listed for hazardous waste generation with an ID number, but no other pertinent information is included under this listing.

- CA LUST, HIST CORTESE, NPDES, CIWQS: The Property is listed as a LUST Cleanup Site with a status of Case Closed as of April 7, 1997. The UST release was reported in February 1989 and listed as diesel. The site was listed in the NPDES database for a Stormwater Permit for Construction activities that was terminated in February 2014 and for an earlier Stormwater Permit for Construction activities that was terminated in September 2010.

- CA HIST UST, CA EMI: The Property was listed as containing a historical 10,000-gallon diesel UST installed in 1976 and for air emissions (CA EMI) reported to the South Coast AQMD for 1987.

- CA HIST UST: The Property was listed as a Hospital containing two historical USTs. A 10,000-gallon diesel UST was installed in 1976 and a 1,500-gallon diesel UST was installed in 1983. The leak detection method for the USTs was listed as Visual.

2.2.2 Listings for Nearby Sites with Potential to Impact Property

Stantec assessed data presented in the environmental agency database search report to evaluate the potential for conditions associated with neighboring properties to impact the

Property. Based on this evaluation, the following individual facilities were identified as the most likely potential sources of releases that could possibly impact the Property.

Listed Facility Name/Address	Database Listing	Distance/Direction from Property
Texaco Inc. 4747 Sunset Boulevard Los Angeles, CA	Sweeps UST, CA FID UST	116 feet / 0.022 miles east/southeast (cross-gradient to the Property)
This site was listed in the UST databases but no pertinent information is included under this listing.		
Schmitt Gustav 4874 Sunset Boulevard Los Angeles, CA	EDR Hist Auto	199 feet / 0.038 miles southwest (down-gradient to the Property)
The site was reportedly a gasoline service station and automotive repair facility between 1924 and 1942. No further information was provided.		
Kovall CC 4720 Sunset Boulevard Los Angeles, CA	EDR Hist Auto	239 feet / 0.045 miles east/southeast (cross-gradient to the Property)
The site was reportedly a gasoline service station and automotive repair facility between 1929 and 1942. No further information was provided.		
COVEV J A 4901 Sunset Boulevard Los Angeles, CA	EDR Hist Auto	275 feet / 0.052 miles west/southwest (cross-gradient to the Property)
This site was listed as a gasoline and oil service station in 1937 but no pertinent information is included under this listing.		
McCall Payne Inc 4700 Sunset Boulevard Los Angeles, CA	EDR Hist Auto	436 feet / 0.083 miles east/southeast (cross-gradient to the Property)
The site was reportedly an automotive repair facility in 1924. No further information was provided.		
Abramson Morris 1528 N. Vermont Ave. Los Angeles, CA	EDR Hist Auto	643 feet / 0.122 miles east (cross-gradient to the Property)
The site was reportedly a gasoline service station and automotive repair facility between 1924 and 1942. No further information was provided.		
Hollywood Cleaners 4730 Hollywood Blvd. Los Angeles, CA	RCRA, CAL HAZNET	776 feet / 0.147 miles northeast (up-gradient to the Property)
The site was reported as a Small Quantity Generator but no violations were reported.		

2.3 LOCAL/REGIONAL ENVIRONMENTAL RECORDS

Stantec checked the following sources to obtain information pertaining to Property use and/or indications of releases that might impact the Property:

2.3.1 Local Environmental Agency Records

Agency Name Contact Information	Finding
Custodian of Records, Los Angeles County Public Health Investigation (PHI) Via Facsimile: (323) 728-0217 January 11, 2019	A written request subject to the FOIA was submitted to the Los Angeles County Public Health Investigation to review their files regarding the Property. The information requested included file information regarding any records that indicate environmental concern at the Property. A response had not been received at the time of this report. Pertinent information, if received, will be summarized in an addendum to the report.
City of Los Angeles Fire Department 200 N. Mail St., 17th Fl. Los Angeles, CA 90012 January 9, 2019	A written request subject to the FOIA was submitted to the Los Angeles City Fire Department to review their files regarding the Property. The information requested included active and inactive hazardous materials file information, active/inactive UST files, and any records that indicate environmental concern at the Property. A response was received on January 14, 2019 which included the following documents related to USTs: • Documents related to removal of an abandoned 1,000-gallon diesel UST in Oct. 2011. The UST was discovered during demolition activities at the Property. No contamination was found upon removal of the UST and a No Further Action (NFA) letter was issued by the LAFD in May 2012. • Records related to removal of an abandoned 8,200-gallon UST in Jan. 2012, uncovered during grading in Dec. 2011. No contamination was found upon removal of the UST and a NFA letter was issued by the LAFD in April 2012. • Report of Leak Detection Program for a 6,000-gallon UST dated July 1988. Minor overfill

Agency Name Contact Information	Finding
	contamination was found in soil and hydrocarbons were detected in groundwater. • Letter from the LAFD to Kaiser dated May 1988 referring the UST release case to the RWQCB for oversight. • Letter from Kaiser to the RWQCB dated April 1991 requesting no further action for the minor overfill release from a UST discovered in 1987 and low levels of groundwater impact. • Letter from the RWQCB to Kaiser dated July 1992 directing Kaiser to install additional groundwater monitoring wells to confirm/delineate impacts to groundwater. • Letter from the RWQCB to Kaiser dated April 1997 confirming completion of investigation and remedial action activities and granting UST Case Closure. • Report of removal of a diesel UST in Sept. 1992. Soil containing hydrocarbons was over-excavated from the UST pit. An estimated 595 cubic yards of soil were removed and disposed offsite. No further action was recommended. • Records regarding installation of a double-wall Plasteel 20,000-gallon UST in Oct. 1992. • A permit from LAFD dated July 2003 to install a 25,000-gallon double wall fiberglass UST for diesel storage. • Secondary Containment Testing report dated May 2014 for a 25,000-gallon fiberglass diesel UST system indicating failing results for a secondary pipe and piping sump. • Secondary Containment Testing report dated Sept. 2014 for a 25,000-gallon fiberglass diesel UST system indicating failing results for a secondary pipe. • A UST permit from LAFD dated Dec. 2014 to install a new vent box, sensor, and repair a secondary vent line on a 25,000-gallon double wall diesel UST. Soil sampling and secondary containment testing was performed following completion of UST modifications.

Agency Name Contact Information	Finding
	A response was received from the LAFD which included the following records related to hazardous materials and USTs: • Application for Division 5 Permit – Atmospheric Underground Tank, Permit type: UST System Modify, Plan Check and Inspection, 8-4-2016 • Data Entry Instruction Form, 4-4-2014 • 2 USTs- Diesel • 1 Belly Tank • All Addresses inspected • Inspection Referral Form, 4-2-2014 • Note: there is a UST at 1550 N Edgemont St and at 4730 Barnsdall Av- confirmed 4-4-2014. 4730 Barnsdall changed to 4733 E Barnsdall • Business info Note: Inactivated 3 USTs under 1526 Edgemont St • Hazardous Material System BP-8: Computer Listing of Inventory Submitter Inspection Responsibility: VIU • Total chemicals: 14 • Compressed Air • Freon • Liquid Oxygen • Oxygen • Formaldehyde • Hydrochloric Acid • Formalin • EG 5611 • EG 5610 • EG 5360 • Liquid Nitrogen • Liquid Nitrous Oxide • Diesel Fuel • Autep Developer • 1550 Barnsdall – UST Diesel Abandonment • Date of abandonment 1-17-2012 • 3 tanks not abandoned • Hazardous Materials Business Plan HMBP
City of Los Angeles Department of Building and Safety 201 N Figueroa St, Los Angeles, CA 90012	Stantec obtained and reviewed a list of building permits issued for the Property address. The records reviewed included approximately 30 building permits issued between February 1952 and August 1978 for the Kaiser Permanente Hospital at the Property. The project description on the permit applications ranged from minor

Agency Name Contact Information	Finding
	repairs, upgrades, and alterations to additions, remodeling, and renovations. No activities related to hazardous materials or potential environmental conditions were noted in the permit applications.

2.3.2 Regional Environmental Agency Records

Agency Name, Contact Information	Findings
Custodian of Records, Department of Toxic Substances Control Chatsworth Regional Office Via Facsimile: (818) 717-6526 January 9, 2019	A written request subject to the FOIA was submitted to the Department of Toxic Substances Control, Chatsworth Regional Office to review their files regarding the Property. The information requested included file information regarding permits, hazardous materials, waste, complaints, violations, underground or aboveground storage tanks, remedial action, and case closure documentation, or any records that indicate environmental concern at the Property. A response was received on January 10, 2019 indicating that after a thorough search, no records pursuant to the requests were identified.
Custodian of Records, Department of Toxic Substances Control Cypress Regional Office Via Facsimile: (714) 484-5318 January 9, 2019	A written request subject to the FOIA was submitted to the Department of Toxic Substances Control, Cypress Regional Office to review their files regarding the Property. The information requested included file information regarding permits, hazardous materials, waste, complaints, violations, underground or aboveground storage tanks, remedial action, and case closure documentation, or any records that indicate environmental concern at the Property. A response was received on January 10, 2019 indicating that after a thorough search, no records pursuant to the requests were identified.
Custodian of Records, Los Angeles Regional Water Quality Control Board	A written request subject to the FOIA was submitted to the Los Angeles Regional Water Quality Control Board to review their files regarding the Property. The information requested included file information regarding permits, hazardous materials, waste,

Agency Name, Contact Information	Findings
Via e-mail: rb4-publicrecords @waterboards.ca.gov January 9, 2019	complaints, violations, underground or aboveground storage tanks, remedial action, and case closure documentation, or any records that indicate environmental concern at the Property. Files were reviewed at the RWQCB Los Angeles office on January 29, 2018. Records reviewed pertained to the NPDES Stomwater Permit for Construction Activities and notices of procedural deficiencies related to the permits. An incident involving a spill/discharge of concrete slurry or wash water to the storm drain system was noted during an inspection in April 2003. No other activities related to hazardous materials or potential environmental conditions were found in the records reviewed.

2.4 HISTORICAL RECORDS REVIEW

2.4.1 Aerial Photographs

Stantec reviewed historical aerial photographs of the Property. The general type of activity on a property and land use changes can often be discerned from the type and layout of structures visible in the photographs. However, specific elements of a facility's operation usually cannot be discerned from aerial photographs alone. The following table summarizes Stantec's observations of the reviewed historical aerial photographs. The aerial photographs are provided in **Attachment B**.

Year	Scale	Observations, Property and Adjoining Properties
1923	1" = 500'	The Property appears to be a portion of Barnsdall Park with orchards visible. The historic Hollyhock House is situated northeast of the Property. Adjacent and nearby properties appear to be undeveloped or contain residences.
1928	1" = 500'	The Property appears to remain undeveloped and a portion of Barnsdall Park. Adjacent and nearby properties appear to be dominantly residential.
1938	1" = 500'	The Property appears to be undeveloped and primarily unchanged from the previous photograph.
1948	1" = 500'	The Property remains undeveloped and a portion of Barnsdall Park. Adjacent and nearby properties appear to be dominantly residential, with increasing commercial development along the major streets.
1954	1" = 500'	The Property has been developed with a commercial building, possibly a hospital or medical center, and parking areas near the

Year	Scale	Observations, Property and Adjoining Properties
		intersection of Sunset and Edgemont. Undeveloped portions of Barnsdall Park border the development. Increased commercial development is evident along Sunset Blvd.
1964	1" = 500'	The Property has been further developed as the Los Angeles Medical Center with additional buildings and a large parking lot to the east. Adjoining properties are now fully developed along the north side of Sunset Blvd.
1972	1" = 500'	The Property has undergone further development/redevelopment as the Los Angeles Medical Center with additional buildings and a nearby parking structure.
1985	1" = 500'	The Property and immediately surrounding land uses appear similar to the previous photograph.
1994	1" = 500'	The Property is fully developed with medical buildings and the nearby properties along Sunset and Edgemont are developed with large commercial buildings.
2005	1" = 500'	The layout of the buildings and improvements on the Property appears similar to the previous photograph.
2016	1" = 500'	The Property has been redeveloped since the 2005 photo and appears as it does currently with a landscaped driveway and parking area along Sunset Blvd. and large medical buildings on the remaining portions of the Property.

Aerial photograph source: The EDR Aerial Photo Decade Package

2.4.2 Historical City Address Directories

Stantec retained EDR to research available reverse city directories for the Property, in approximately five-year intervals, if available. EDR searched directories published by several sources between the years 1920 and 2014 for the subject Property addresses, and adjacent/adjoining addresses along Sunset Boulevard and the major cross streets. The following is a summary of Stantec's review of the address directory listings:

Street Address	Year	Property Listings
4867 Sunset (the Property)	1958 to 1986	The Property is variously listed as Kaiser Permanente Medical Center, Southern California Permanente Medical Group, and Kaiser Foundation Hospital during this period.
1505 Edgemont	1967 to 1990	Variously listed as Southern California Permanente Medical Group, Kaiser Permanente Medical Care, and individual doctor's names.
1517 Edgemont	1951	Kenneth Geis
1519 Edgemont	1951	W G Black
1525 Edgemont	1929-1958	Various residents

Street Address	Year	Property Listings
1526 Edgemont	1962- 2014	Southern California Permanente Medical Group Kaiser Permanente Medical Care Program Individual Doctor's names
1529 Edgemont	1951	Chas Hampton
1533 Edgemont	1951	Various residents
1539 Edgemont	1951	Norman Wright
1543 Edgemont	1951	Alva Leasure
4650 Sunset	1971 to 1986	Medical office building
4705 Sunset	1962 1976 1981	California Federal Savings and Loan
4725 Sunset	1981	Kaiser Permanente Medical Care Program
4733 Sunset	1981 1986	Kaiser Permanente Medical Care Program
4810 Sunset	1981 1986	Scientology Church of Dianetics Church of Scientology
4860 Sunset	1958 to 1990	Self Realization Church of All Religions Self Realization Fellowship Church
4900 Sunset	1962 to 1986	Kaiser Permanente Medical Care Program
4904 Sunset	1962 1981 1986	Kaiser Permanente Medical Care Program
4918 Sunset	1924 1929 1942 1962 1981 1986	Gustav Verrier Aldo Freppoli Ralph Koehler Ivy Motel Kaiser Permanente Medical Care Program Kaiser Permanente Medical Care Program
4950 Sunset	1986	Kaiser Permanente Medical Care Program

2.4.3 Historical Fire Insurance Maps

Fire insurance maps were developed for use by insurance companies to depict facilities, properties, and their uses for many locations throughout the United States. These maps provide information on the history of prior land use and are useful in assessing whether there may be potential environmental contamination on or near the Property. These maps, which have been periodically updated since the late 19th century, often provide valuable insight into historical Property uses. However, specific facility details on the maps can be difficult to interpret and labels and notes often contain abbreviations.

The following table summarizes Stantec's observations of the reviewed historical Sanborn maps. The historical maps are provided in **Attachment C.**

Year	Scale	Observations, Property and Adjoining Properties
1919	1" = 500'	The Property is shown to be undeveloped and a portion of the Prospect Park area. Nearby properties across Sunset Blvd. and Edgemont St. are mostly undeveloped or contain residences. An Auto Repairing shop is located at 4850 Sunset Blvd., directly across Sunset from the Property.
1950	1" = 500'	The Property remains undeveloped and is now a portion of Barnsdall Park. The Barnsdall residence and California Art Club are located north of the Property. The Auto Repairing shop located at 4850 Sunset Blvd. in 1919 is no longer shown. A gasoline and oil station is shown at the intersection of Sunset and Edgemont, directly south (across Sunset) from the Property. The property at 4901 Sunset, directly across Edgemont from the Property, is labeled as Auto Repairing and Gas & Oil.
1957	1" = 150'	The Property is developed with the Kaiser Foundation Hospital on the southwest portion of the parcel. The hospital consists of a single long rectangular building with a reception area on the west end. The property at 4901 Sunset, directly across Edgemont from the Property, is still labeled as Auto Repairing and Gas & Oil. The gasoline and oil station at the intersection of Sunset and Edgemont, directly south (across Sunset) from the Property is also still shown.
1966	1" = 150'	The Kaiser Foundation Hospital on the Property has expanded to include an additional medical office building, lab, and wards. A parking garage building has been constructed to the north of the Property boundary. The Blue Cross Office Building has been constructed to the east of the Property along Sunset Blvd.
1970	1" = 150'	The layout of the Kaiser Foundation Hospital on the Property appears similar to the 1966 map. Across Edgemont St. from the Property is a clinic and the Sunset Edgemont Medical Building is present diagonally across the intersection.

Map source: The EDR Certified Sanborn Map Report

2.4.4 Historical Topographic Maps

Stantec reviewed historical USGS 7.5-Minute Topographic Maps (scale 1:24,000 and 1:62,500) of the Hollywood, Quadrangle to help identify past Property usage and areas of potential environmental concern. Copies of the historical maps are provided in **Attachment C**. The following table summarizes the maps reviewed and observations.

Year	Scale	Observations, Property and Adjoining Properties
1894 1896 1898 1900 1902	1:62,500 1:62,500 1:62,500 1:62,500 1:62,500	The Property is situated within the Prospect Park area and Sunset Boulevard does not extend to the Property location. The Hollywood and Cahuenga Valley Railroad is visible to the west of the Property. No individual structures are visible on the Property. No features of environmental concern are noted on or near the Property location.
1921	1:24,000	Near the Property, Sunset Boulevard and other major streets have been developed. The Property still appears to be undeveloped on the south flank of Olive Hill, with an access road passing through the Property. No features of environmental concern are noted on or near the Property location.
1928	1:24,000	The 1928 map shows increased development in the site area, including the historic Hollyhock House on Olive Hill to the north. However, the Property still appears to be undeveloped, with no structures shown. No features of environmental concern are noted on or near the Property location.
1953	1:24,000	The property is within the Los Angeles corporate boundaries and individual structures, other than landmark buildings, are not shown. A rectangular building noted as a Hospital is shown on the southwestern portion of the Property. The larger Lebanon Hospital is shown to the south of the Property.
1966	1:24,000	The hospital on the Property has expanded and consists of an L-shaped building or complex. The Barnsdall House is shown to the northeast of the Property.
1981	1:24,000	The outline of the hospital complex on the Property appears similar as shown in the 1966 map. No features of environmental concern are noted on or near the Property location.
2012	1:24,000	No details regarding specific structures are provided on this map version. The Property is marked with the symbol of a hospital. No features of environmental concern are noted on or near the Property location.

Name of maps and source: EDR Historical Topo Map Report

2.5 ELECTRONIC DATABASES

Publicly accessible electronic databases were searched by Stantec to better understand subsurface conditions in the vicinity of the Property and identify potential sources of impacts to soil and groundwater.

2.5.1 State Water Resources Control Board - GeoTracker Database

GeoTracker is a publicly accessible database operated by the California Environmental Protection Agency State Water Resources Control Board (SWRCB). The searchable database is utilized by State and local oversight agencies to track and archive data related to releases of hazardous substances. Using GeoTracker, Stantec identified sites within approximately 1,750-foot radius (1/3 mile) of the Property having at least one reported release of a hazardous material. A summary of results is presented below.

Subject Property Permitted UST and Closed LUST Site
A flag is shown on the Property for an active UST permitted by the City of Los Angeles Fire Department. A closed LUST site is shown on the southern portion of the Property near Sunset Blvd. This case was granted closure on April 7, 1997. The contaminants of concern were reported as diesel.

Open Leaking Underground Storage Tank (LUST) / Cleanup Program Sites
The following provides a summary of open LUST/Cleanup Program sites identified within a 1/3-mile radius of the Site. Only one open case was located within the search area:

- An open LUST Cleanup Site identified as Shell/Tesoro (former ARCO #5025) is located at 1630 N. Vermont Avenue, approximately 1,150 feet northeast of the Property. The RWQCB approved a revised Remedial Action Plan in October 2018 to address fuel hydrocarbons in soil and groundwater at the site. Groundwater flow direction at the site is towards the east/southeast, placing the site hydraulically cross-gradient from the Property. The dissolved hydrocarbon plumes, including benzene and MTBE, extend eastward from the site, beneath Hollywood Blvd.

Closed LUST/Cleanup Program Sites
The following provides a summary of closed LUST/Cleanup Program sites identified within a 1/3-mile radius of the Site:

- A closed LUST case identified as Thrifty #183 is located at 5025 Sunset Boulevard, approximately 875 feet west of the Property. This case was granted closure on January 7, 2013. The contaminants of concern were listed as gasoline.

- A closed LUST case identified as Presbyterian Medical Center at 1300 N. Vermont Avenue is located approximately 1,325 feet southeast of the Property. This case was granted closure on May 7, 2013. The contaminants of concern were listed as diesel.

- A closed LUST case identified as Pacific Bell (G1-125) at 1255 N. Vermont Avenue is located approximately 1,575 feet southeast of the Property. This case was granted closure on July 27, 1998. The contaminants of concern were listed as "other solvent or non-petroleum hydrocarbons".

- A closed LUST case identified as 76 Products Station #3647 at 1270 N. Vermont Avenue is located approximately 1,000 feet south/southeast of the Property. This case was granted closure on April 20, 1998. The contaminants of concern were listed as gasoline.

- A closed LUST case identified as Hollywood Car Wash at 4810 Hollywood Blvd. is located approximately 950 feet north of the Property. This case was granted closure on January 22, 1997. The contaminants of concern were listed as gasoline.

- A closed LUST case identified as Edgemont Hospital at 4841 Hollywood Blvd. is located approximately 975 feet north of the Property. This case was granted closure on July 7, 1996. The contaminants of concern were listed as gasoline.

- A closed LUST case identified as Unocal #3837 at 4900 Hollywood Blvd. is located approximately 975 feet north of the Property. This case was granted closure on September 8, 1997. The contaminants of concern were listed as gasoline.

- A closed LUST case identified as Hollywood Gas at 4977 Hollywood Blvd. is located approximately 975 feet north of the Property. This case was granted closure on January 9, 1997. The contaminants of concern were listed as gasoline.

Permitted Underground Storage Tank

The following provides a summary of USTs permitted through the Los Angeles County Fire Department that have been identified within a 1/3-mile radius of the Site:

- Including the listing for the Property, eleven active USTs are located within the search radius. The nearest offsite permitted UST is located 500 feet south of the Property at the Church of Scientology at 1404 N. Catalina Street. Active USTs at the Children's Hospital at 4661 Sunset Boulevard, and the Kaiser Permanente building at 4760 Sunset Boulevard are located between 600 to 900 feet from the Property.

2.5.2 EnviroStor

EnviroStor is a publicly accessible database operated by the State of California Department of Toxic Substances Control (DTSC). The searchable database contains information related to sites with contamination and/or sites where the DTSC's environmental oversight has been requested or required. Stantec utilized EnviroStor to obtain information relating to identified DTSC sites located within 1,750-foot radius of the Property.

- The only site listed in EnviroStor within the search radius distance was the Children's Hospital at 4650 Sunset Boulevard. The site was listed for a tiered permit not related to contamination or site cleanup.

3.0 SITE RECONNAISSANCE

A visit to the Property and its vicinity was conducted by Laura Butler of Stantec on January 23, 2019. Stantec was accompanied by a Kaiser representative during the Property visit. Figure 2 provides information about the Property and adjoining properties and the location of potential areas of environmental concern.

3.1 SITE RECONNAISSANCE METHODOLOGY

The site reconnaissance focused on observation of current conditions and observable indications of past uses and conditions of the Property that may indicate the presence of environmental concerns. The reconnaissance of the Property was conducted by entering the building on the property, viewing representative interior areas, and by viewing exterior portions of the property including parking areas and storage/maintenance areas or structures. In general, Stantec utilized the following methodology to observe the Property:

- View the outer Property boundary as accessible by public thoroughfares.
- Visually observe accessible interior areas expected to be used by occupants or the public, maintenance and repair areas, utility areas, and a representative sample of occupied spaces, as applicable to the Property.
- View storage areas for bulk chemicals, hazardous materials, and compressed gases.

Weather conditions during the visit to the Property were clear and mostly sunny. There were no weather-related Property access restrictions encountered during the reconnaissance visit.

3.2 GENERAL DESCRIPTION AND OBSERVATIONS

Stantec primarily toured the ground floor level and the basement areas, as the upper floors are primarily used for offices and patient rooms. The ground floor houses the Clinical Laboratory, which contained two steel flammables cabinets for storage of hazardous waste. The Flow Cytometry Laboratory also contained steel flammables cabinets for storage of hazardous waste. The Interventional Radiology center is located on this level of the building. The ground floor also contains offices and patient examinations rooms.

The basement level houses more offices and patient examination rooms, the old (idle) kitchen facility, storage of hospital equipment, and electrical/utility rooms. The electrical rooms contain rows of steel electrical cabinets mounted on raised concrete pads with numerous overhead conduits. The basement level contains a tunnel that extends northwesterly from the hospital and connects to the 1550 N. Edgemont Building. The tunnel is reportedly used for patient transfer between the facilities in critical situations.

DESKTOP ENVIRONMENTAL RECORDS REVIEW

4867 Sunset Boulevard
Los Angeles, California
January 31, 2019

Adjoining and adjacent properties are characterized by the following uses:

North: Kaiser parking garage at 1550 Edgemont and Barnsdall Park.

South: Sunset Boulevard and the Church of Scientology and Kaiser medical office building at 4760 Sunset.

East: Kaiser medical center building at 4733 Sunset Boulevard.

West: N. Edgemont Street and Kaiser building at 1505 Edgemont.

4.0 INTERVIEWS

Stantec conducted interviews with the following individuals:

Name and Contact Information	**Relationship to Property**	**Key findings:**
Peter E. Zaragoza 323-783-7709	Kaiser Permanente General Superintendent - LAMC Capital Project Facilities Construction	During the site visit, Mr. Zaragoza stated that he was not aware of any past or current environmental conditions such as releases of hazardous materials or known contamination at the Property.
Daniel P. Weaver (323) 783-7734	Lead Engineer Kaiser Permanente LAMC	Mr. Weaver confirmed that there is no UST at the Property.

4.1 FINDINGS FROM INTERVIEW WITH PROPERTY REPRESENTATIVE

No indications of known environmental impairments or releases of hazardous materials or petroleum products at the Property were identified based on the information obtained.

5.0 SUMMARY, CONCLUSIONS, AND RECOMENDATIONS

On behalf of Kaiser Permanente (Kaiser), Stantec Consulting Services Inc. (Stantec) has completed a desktop environmental records review for the property located at 4867 Sunset Boulevard, Los Angeles, California (the "Property"). The environmental review was completed to evaluate the possible presence of environmental impacts that may have sourced from current and historical site activities, and/or operations associated with surrounding properties and facilities. Stantec understands that the intended use of the Property is continued medical facilities and infrastructure.

Stantec obtained historical sources of information to ascertain the past use of the Property and surrounding area and evaluate if past uses may have had the potential to impact environmental media beneath the Property. Governmental, regulatory, and other public records were evaluated to identify potential contributors to possible adverse environmental conditions in connection with the Property. During the review of historical records, Stantec attempted to identify uses of the Property from first developed use of the Property and that of surrounding properties, to the present. The following are conclusions from the records review.

- Prior to the current development as a hospital/medical office buildings, the Property was a portion of the Barnsdall Park on Olive Hill and remained undeveloped until approximately 1954 when the Kaiser Foundation Hospital was developed on the southwest portion of the parcel. The original hospital consisted of a single long rectangular building. By 1966, the hospital had expanded to include an additional medical office building, lab, and wards. A parking garage building was also constructed to the north of the Property boundary. In subsequent years, the Property developed into the Los Angeles Medical Center, undergoing additional development in several phases. The most recent phase of redevelopment occurred in 2012-2103, resulting in the current configuration of improvements at the Property.

- Past land uses on nearby properties that could pose an environmental threat to the Property include gas stations and/or auto repair shops at 4850 Sunset Blvd., directly across Sunset from the Property and at 4901 Sunset (now 1505 Edgemont), directly across Edgemont from the Property. Additional nearby former gas stations and/or auto repair shops were located at 4700, 4720, and possibly onsite or adjoining the Property at 4747 Sunset Boulevard.

- The Property currently is on record as containing a 25,000-gallon diesel UST permitted by the Los Angeles City Fire Department (LAFD). However, the lead Kaiser engineer for the LAMC confirmed that there is no UST at the Property and that the referenced UST is located at the 1550 Edgemont facility.

- In July 1988, minor overfill contamination was found in soil and hydrocarbons were detected in groundwater during a Leak Detection Program for a 6,000-gallon UST. The

LAFD referred the LUST case to the RWQCB, who directed Kaiser to install additional groundwater monitoring wells to confirm/delineate impacts to groundwater. In April 1997, a letter from the RWQCB to Kaiser confirmed the completion of investigation and remedial action activities and granted UST Case Closure for the LUST case.

- LAFD files reviewed contained a report of removal of a diesel UST in September 1992 at the Property. Soil containing hydrocarbons was over-excavated from the UST pit. An estimated 595 cubic yards of soil were removed and disposed offsite. No further action was recommended in the report. LAFD files also described the discovery during grading and removal of two previously abandoned USTs on the Property in October 2011 and January 2012, respectively. No contamination was found upon removal of the USTs and a No Further Action (NFA) letter was issued by the LAFD.

- The Property is identified in environmental databases as a generator of hazardous waste. No records of environmental non-compliance or violations were found pertaining to the Property.

- The Property is located within the City of Los Angeles with multiple nearby listings of hazardous waste generators and sites with current or historic releases of hydrocarbons to soil and/or groundwater. Nearly all the nearby Leaking Underground Storage Tank sites have received regulatory case closure. Numerous active USTs are present at facilities in the vicinity of the Property. Properly maintained and permitted USTs are not considered an imminent environmental threat to the Property.

5.1 RECOMMENDATIONS

Historical maps and directory listings identified nearby gas stations and/or auto repair shops located at 4700, 4720, 4747, 4850, and 4901 Sunset Boulevard as early as 1919-1924. These historical operations likely included handling of hazardous materials and petroleum products and generation of hazardous wastes, as well as possible underground leaks from UST systems. Currently, the locations of these former gas stations and/or auto repair shops are fully developed commercial properties.

During redevelopment of the Property, soil and soil vapor containing petroleum hydrocarbons, solvents, and other organic and inorganic contaminants could be encountered during grading, excavation of footings, underground utility installation, and other ground disturbing activities. Accordingly, Stantec recommends that a Soil Management Plan approach be implemented to address these environmental contingencies during ground disturbance and construction activities. The Soil Management Plan (SMP) would specify the roles, responsibilities, protocols, and procedures to be employed in the event that subsurface chemical impacts are indicated or encountered during redevelopment of the Property. Key functions of the SMP in the event of a discovery of subsurface impacts are to specify procedures for immediate notification to local oversight agencies, provide health and safety protocols to protect workers, site occupants, and

the public, and to isolate and contain suspected impacted materials while chemical analysis of preliminary samples is conducted.

For new facilities that include occupied space, a vapor barrier is recommended if potential vapor encroachment conditions (VEC) are indicated or suspected during construction, for protection of future occupants. Such conditions could include soil impacted with volatile organic compounds (VOC) being left in place beneath the depth of ground disturbance for new construction, the presence of shallow groundwater containing VOC beneath the Property, or soil vapor migration from adjacent or nearby sites impacted with VOC.

6.0 LIMITATIONS & CERTIFICATION

This report was prepared in accordance with the scope of work outlined in Stantec's contract and with generally accepted professional environmental consulting practices existing at the time this report was prepared and applicable to the location of the Property. It was prepared for the exclusive use of Kaiser, for the express purpose stated above. Any re-use of this report for a different purpose or by others not identified above shall be at the user's sole risk without liability to Stantec. To the extent that this report is based on information provided to Stantec by third parties, Stantec may have made efforts to verify this third party information, but Stantec cannot guarantee the completeness or accuracy of this information. No other warranties, expressed or implied are made by Stantec.

7.0 REFERENCES

California Department of Toxic Substances Control (DTSC) – Envirostor Database, 2019.

California Department of Water Resources (DWR) Bulletin 118, California's Groundwater, 2016.

California State Water Resources Control Board, Geotracker database, 2019.


Environmental Data Resources (EDR), 2019, EDR Radius Map Report, January 9, 2019.

Environmental Data Resources (EDR), 2019, EDR Historical Topo Map Report, January 9, 2019.

Environmental Data Resources (EDR), 2019, Certified Sanborn Map Report, January 9, 2019.

United States Geological Survey (USGS) 7.5-Minute Topographic Series Maps, Hollywood, California Quadrangle.

FIGURES

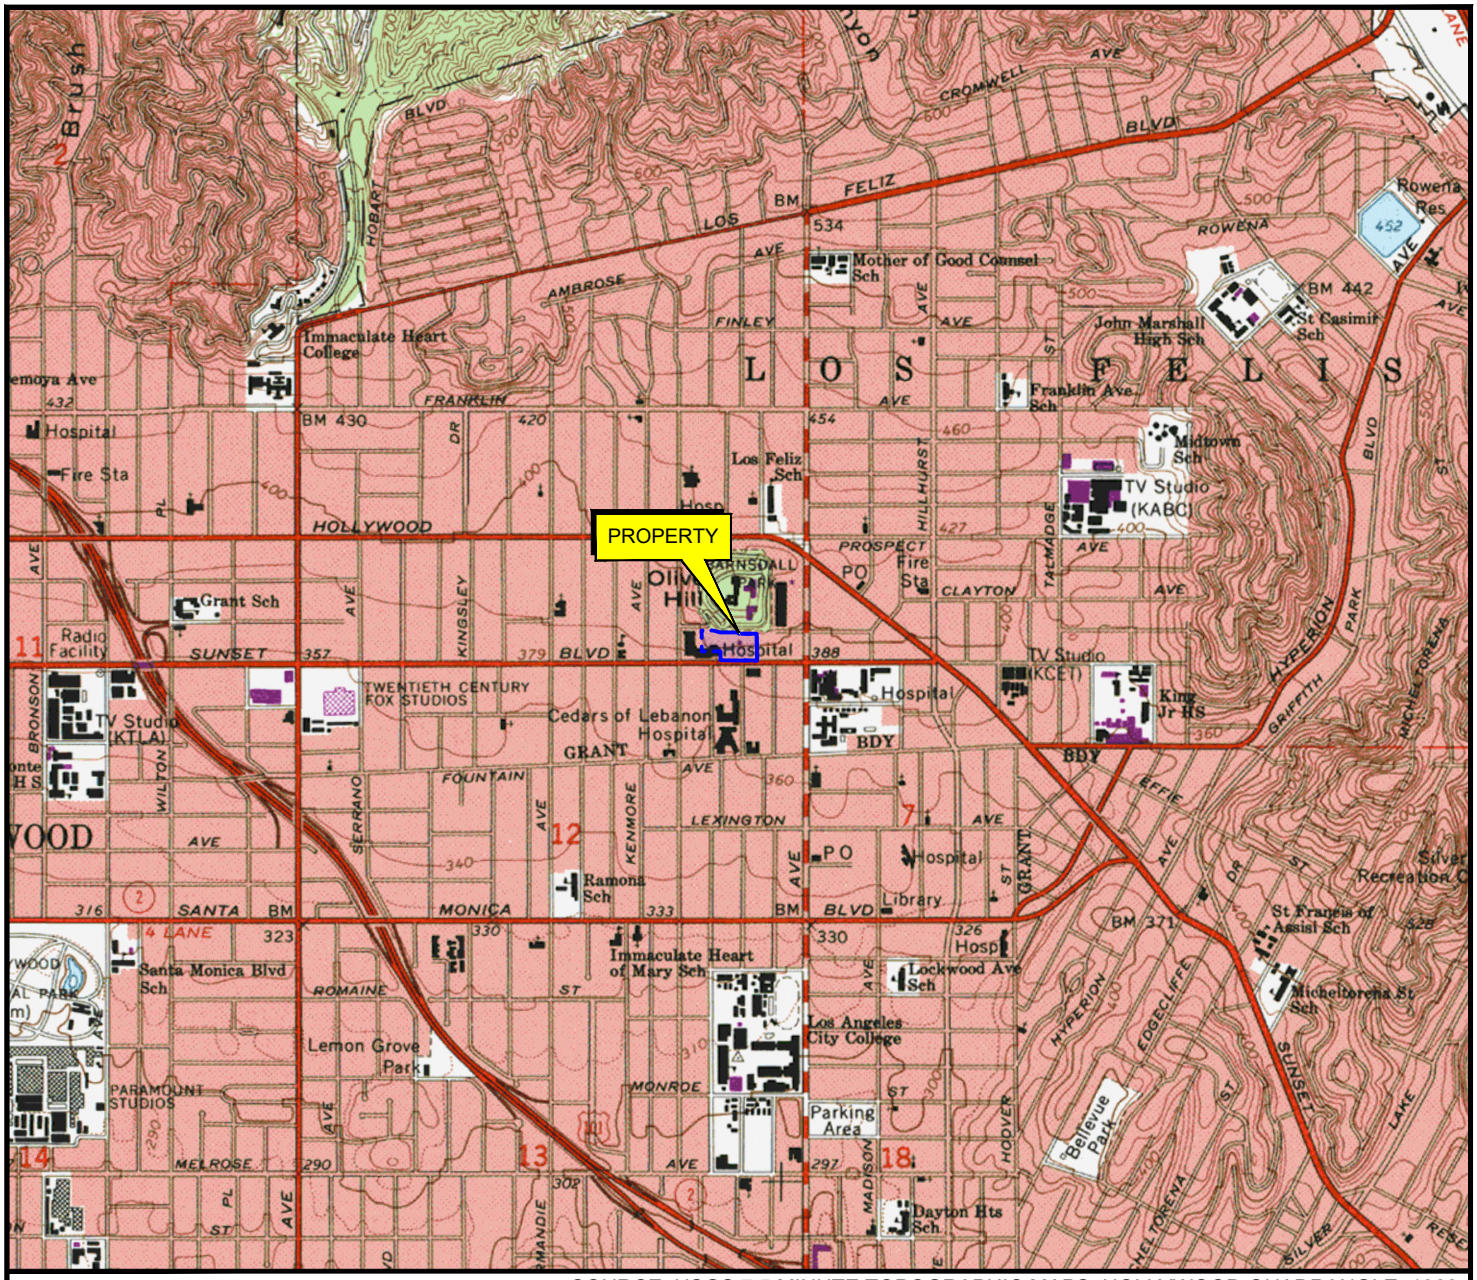

SOURCE: USGS 7.5 MINUTE TOPOGRAPHIC MAPS, HOLLYWOOD QUADRANGLE, 1966
PHOTOREVISED, 1994



N

0 2000 4000

APPROXIMATE SCALE (FEET)

Stantec
290 Conejo Ridge Avenue
Thousand Oaks, CA 91361
PHONE: (805) 230-1266 FAX: (805) 230-1277


FOR:
Kaiser Foundation Health Plan, Inc
LAMC Sunset Desktop Study
4867 Sunset Boulevard,
Los Angeles, CA 90027

Property Location Map

FIGURE: 1

JOB NUMBER:	DRAWN BY:	CHECKED BY:	APPROVED BY:	DATE:
185804335.200.0001	R. Roman	L. Butler	S. Little	01/28/19

FILEPATH:E:\1858\active\185804335\03_data\cad\20190128_dwg_185804335_lamc.dwg|TRoman|Jan 29, 2019 at 12:34|Layout: F1_USGS (4867)

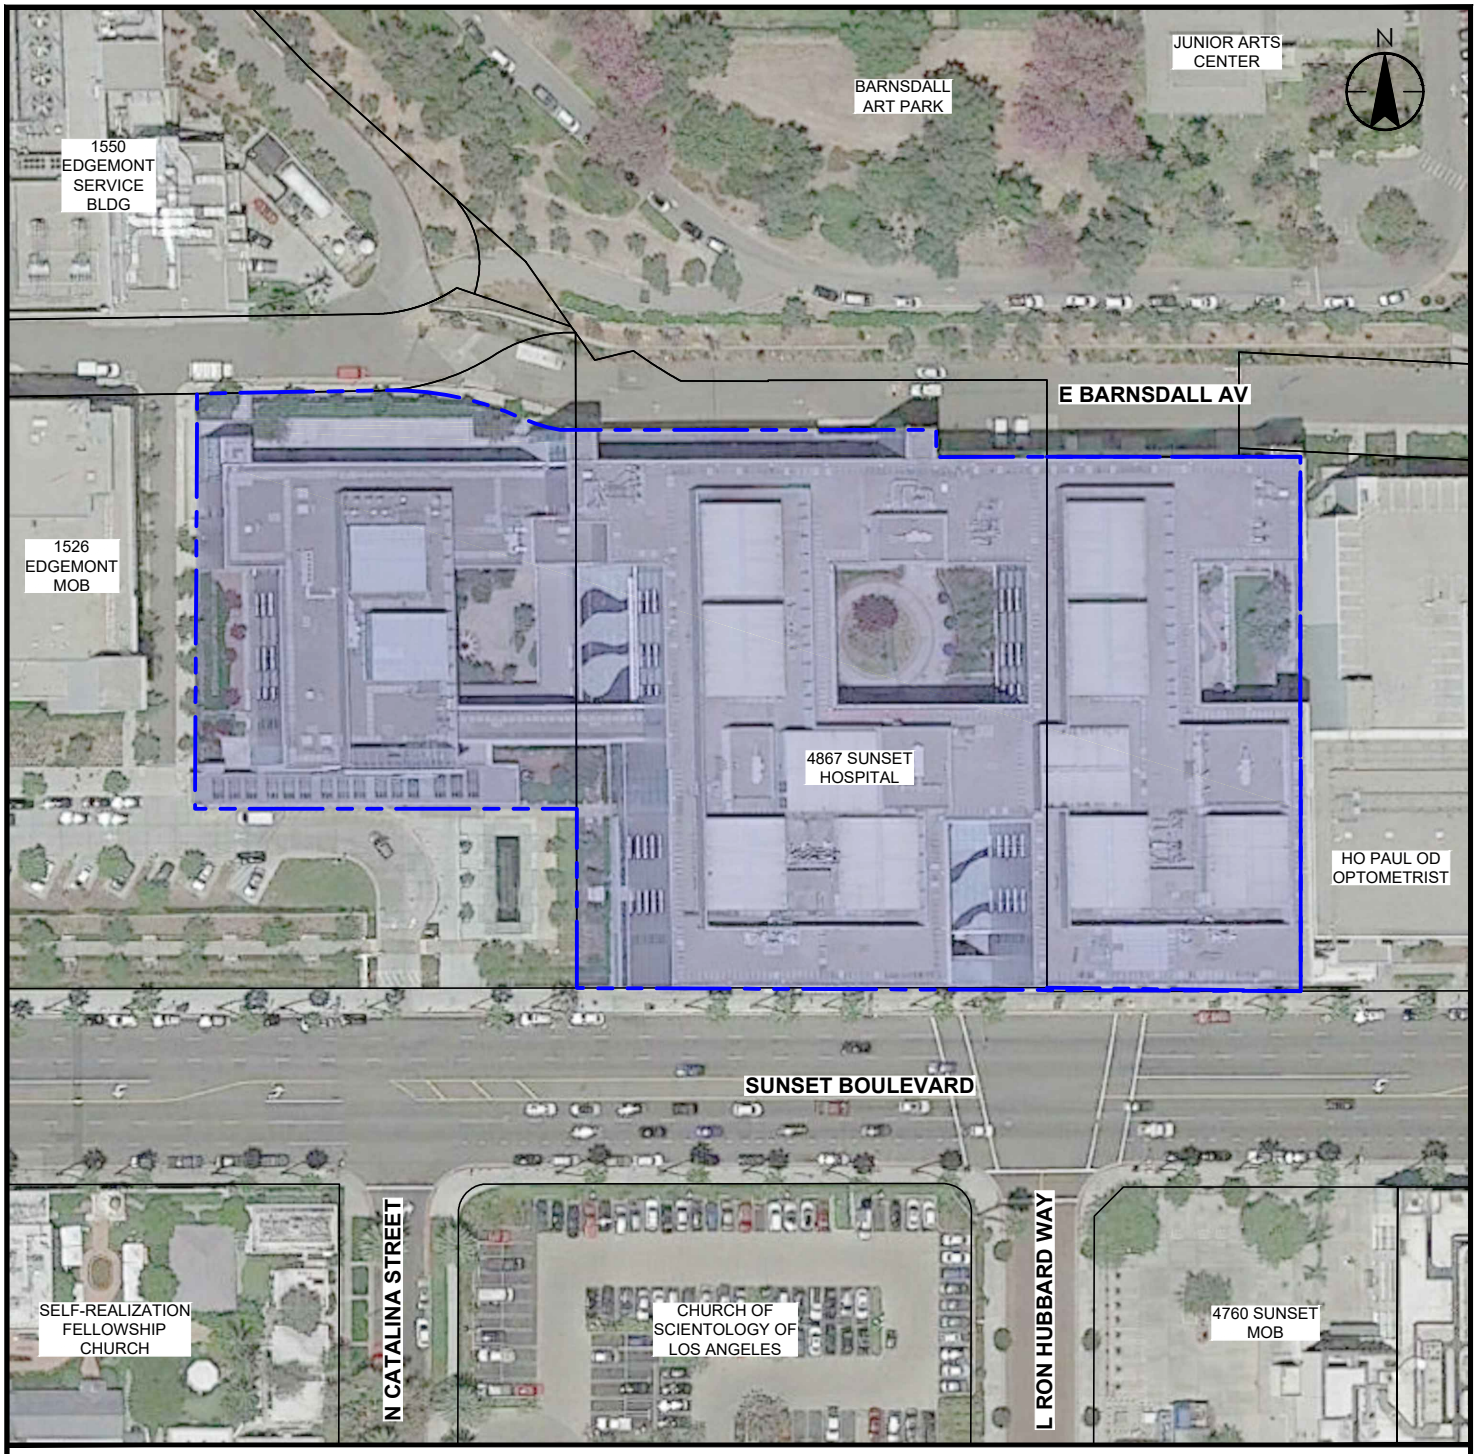

LEGEND

APPROXIMATE PROPERTY BOUNDARY

NOTES:

1. MAP REFERENCES; GOOGLE EARTH PRO AERIAL IMAGE, DATED JUNE 8, 2016.
2. COORDINATE SYSTEM; NAD 83 CALIFORNIA STATE PLANES, ZONE 5 (FT.). NOT A SURVEYED MAP, SITE FEATURES AND LOCATIONS ARE APPROXIMATE.

0 100 200

APPROXIMATE SCALE (FEET)

Stantec
290 Conejo Ridge Avenue
Thousand Oaks, CA 91361
PHONE: (805) 230-1266 FAX: (805) 230-1277

FOR:
Kaiser Foundation Health Plan, Inc
LAMC Sunset Desktop Study
4867 Sunset Boulevard,
Los Angeles, CA 90027

Property Vicinity Map

FIGURE: 2

JOB NUMBER:	DRAWN BY:	CHECKED BY:	APPROVED BY:	DATE:
185804335.200.0001	R. Roman	L. Butler	S. Little	01/28/19

FILEPATH:E:\1858\active\185804335\03_data\cad\20190128_dwg_185804335_lamc.dwg|TRoman|Jan 29, 2019 at 12:33|Layout: F2_PVM (4867)

ATTACHMENT A

Sunset Campus Desktop
4867 Sunset Boulevard
Los Angeles, CA 90027

Inquiry Number: 5530502.2s
January 09, 2019

The EDR Radius Map™ Report with GeoCheck®

6 Armstrong Road, 4th floor
Shelton, CT 06484
Toll Free: 800.352.0050
www.edrnet.com

TABLE OF CONTENTS

SECTION	PAGE
Executive Summary	ES1
Overview Map	2
Detail Map	3
Map Findings Summary	4
Map Findings	9
Orphan Summary	261
Government Records Searched/Data Currency Tracking	GR-1

GEOCHECK ADDENDUM

Physical Setting Source Addendum	A-1
Physical Setting Source Summary	A-2
Physical Setting Source Map	A-7
Physical Setting Source Map Findings	A-8
Physical Setting Source Records Searched	PSGR-1

Thank you for your business.
Please contact EDR at 1-800-352-0050
with any questions or comments.

Disclaimer - Copyright and Trademark Notice

This Report contains certain information obtained from a variety of public and other sources reasonably available to Environmental Data Resources, Inc. It cannot be concluded from this Report that coverage information for the target and surrounding properties does not exist from other sources. **NO WARRANTY EXPRESSED OR IMPLIED, IS MADE WHATSOEVER IN CONNECTION WITH THIS REPORT. ENVIRONMENTAL DATA RESOURCES, INC. SPECIFICALLY DISCLAIMS THE MAKING OF ANY SUCH WARRANTIES, INCLUDING WITHOUT LIMITATION, MERCHANTABILITY OR FITNESS FOR A PARTICULAR USE OR PURPOSE. ALL RISK IS ASSUMED BY THE USER. IN NO EVENT SHALL ENVIRONMENTAL DATA RESOURCES, INC. BE LIABLE TO ANYONE, WHETHER ARISING OUT OF ERRORS OR OMISSIONS, NEGLIGENCE, ACCIDENT OR ANY OTHER CAUSE, FOR ANY LOSS OF DAMAGE, INCLUDING, WITHOUT LIMITATION, SPECIAL, INCIDENTAL, CONSEQUENTIAL, OR EXEMPLARY DAMAGES. ANY LIABILITY ON THE PART OF ENVIRONMENTAL DATA RESOURCES, INC. IS STRICTLY LIMITED TO A REFUND OF THE AMOUNT PAID FOR THIS REPORT.** Purchaser accepts this Report "AS IS". Any analyses, estimates, ratings, environmental risk levels or risk codes provided in this Report are provided for illustrative purposes only, and are not intended to provide, nor should they be interpreted as providing any facts regarding, or prediction or forecast of, any environmental risk for any property. Only a Phase I Environmental Site Assessment performed by an environmental professional can provide information regarding the environmental risk for any property. Additionally, the information provided in this Report is not to be construed as legal advice.

Copyright 2018 by Environmental Data Resources, Inc. All rights reserved. Reproduction in any media or format, in whole or in part, of any report or map of Environmental Data Resources, Inc., or its affiliates, is prohibited without prior written permission.

EDR and its logos (including Sanborn and Sanborn Map) are trademarks of Environmental Data Resources, Inc. or its affiliates. All other trademarks used herein are the property of their respective owners.

EXECUTIVE SUMMARY

A search of available environmental records was conducted by Environmental Data Resources, Inc (EDR). The report was designed to assist parties seeking to meet the search requirements of EPA's Standards and Practices for All Appropriate Inquiries (40 CFR Part 312), the ASTM Standard Practice for Environmental Site Assessments (E 1527-13), the ASTM Standard Practice for Environmental Site Assessments for Forestland or Rural Property (E 2247-16), the ASTM Standard Practice for Limited Environmental Due Diligence: Transaction Screen Process (E 1528-14) or custom requirements developed for the evaluation of environmental risk associated with a parcel of real estate.

TARGET PROPERTY INFORMATION

ADDRESS

4867 SUNSET BOULEVARD
LOS ANGELES, CA 90027

COORDINATES

Latitude (North):	34.0987950 - 34° 5' 55.66''
Longitude (West):	118.2943410 - 118° 17' 39.62''
Universal Tranverse Mercator:	Zone 11
UTM X (Meters):	380602.5
UTM Y (Meters):	3773671.8
Elevation:	411 ft. above sea level

USGS TOPOGRAPHIC MAP ASSOCIATED WITH TARGET PROPERTY

Target Property Map:	5630741 HOLLYWOOD, CA
Version Date:	2012

AERIAL PHOTOGRAPHY IN THIS REPORT

Portions of Photo from:	20140515
Source:	USDA

MAPPED SITES SUMMARY

Target Property Address:
4867 SUNSET BOULEVARD
LOS ANGELES, CA 90027

Click on Map ID to see full detail.

MAP ID	SITE NAME	ADDRESS	DATABASE ACRONYMS	RELATIVE ELEVATION	DIST (ft. & mi.) DIRECTION
A1	KAISER PERMANENTE	4867 SUNSET BLVD	CA RGA LUST		TP
A2	KAISER LAMC	4867 W SUNSET BLVD	CA HAZNET		TP
A3	KAISER FOUNDATION HO	4867 W SUNSET BLVD	CA SWEEPS UST, CA FID UST		TP
A4	KAISER PERMANENTE	4867 W SUNSET BLVD	CA UST		TP
A5	KAISER PERMANENTE LO	4867 W. SUNSET BLVD.	RCRA-LQG		TP
A6	RUDOLPH & SLETTEN IN	4867 SUNSET BLVD	CA HAZNET		TP
A7	KAISER PERMANENTE LO	4867 SUNSET BLVD	FINDS, ECHO		TP
A8	KAISER PERMANENTE	4867 W SUNSET BLVD	CA HAZNET		TP
A9	KAISER LAMC STAGE 2	4867 SUNSET BOULEVAR	CA LUST, CA HIST CORTESE, CA NPDES, CA CIWQS		TP
A10	KAISER FOUNDATION HO	4867 SUNSET BLVD	CA HIST UST, CA EMI		TP
A11	REBUILT LAMC SUNSET	4867 W SUNSET BLVD	CA CIWQS		TP
A12	KAISER PERMANENTE	4867 SUNSET BLVD	CA RGA LUST		TP
A13	KAISER FOUNDATION HO	4867 W SUNSET BLVD	CA HIST UST		TP
B14	TEXACO INC	4747 W SUNSET BLVD	CA SWEEPS UST, CA FID UST	Lower	116, 0.022, ESE
B15	KAISER FOUNDATION HE	4733 W SUNSET BLVD	CA SWEEPS UST, CA FID UST	Lower	118, 0.022, ESE
B16	KAISER FOUNDATION HO	4760 W SUNSET BLVD	CA FID UST	Lower	119, 0.023, SE
B17	KAISER PERMANENTE	4760 W SUNSET BLVD	CA UST, CA SWEEPS UST	Lower	119, 0.023, SE
C18	SCHMITT GUSTAV	4874 S SUNSET BLVD	EDR Hist Auto	Lower	199, 0.038, SW
19	KAISER FOUNDATION HO	1550 N EDGEMONT ST	CA SWEEPS UST, CA FID UST, CA EMI	Lower	211, 0.040, WNW
C20	KAISER FOUNDATION HO	1526 N EDGEMONT ST	CA SWEEPS UST, CA FID UST	Lower	213, 0.040, WSW
B21	KOVALL C C	4720 S SUNSET BLVD	EDR Hist Auto	Lower	239, 0.045, ESE
C22	COVEV J A	4901 S SUNSET BLVD	EDR Hist Auto	Lower	275, 0.052, WSW
C23	KAISER PERMANENTE	4900 W SUNSET BLVD	CA SWEEPS UST, CA FID UST	Lower	299, 0.057, WSW
C24	4900 SUNSET	4900 SUNSET BLVD	RCRA-SQG	Lower	299, 0.057, WSW
D25	RITE AID NO 5435	1533 N VERMONT AVE	RCRA-SQG, FINDS, ECHO	Lower	342, 0.065, ENE
E26	KAISER MEDICAL CENTE	1515 N VERMONT AVE	CA SWEEPS UST, CA FID UST	Lower	377, 0.071, East
E27	KAISER PERMANENTE	1515 N. VERMONT AVEN	RCRA-LQG	Lower	377, 0.071, East
E28	KAISER PERMANENTE RE	1515 N VERMONT LEVEL	RCRA NonGen / NLR, FINDS, ECHO	Lower	377, 0.071, East
D29	KAISER FOUND HOSPITA	4730 BARNSDALE AVE	CA SWEEPS UST, CA FID UST	Lower	406, 0.077, East
D30	KAISER FOUNDATION HO	4730 BARNSDALL AVE	CA UST	Lower	406, 0.077, East
E31	MC CALL PAYNE INC	4700 S SUNSET BLVD	EDR Hist Auto	Lower	436, 0.083, ESE
D32	SPARKLING CLEANERS	1553 N VERMONT AVE	EDR Hist Cleaner	Lower	542, 0.103, ENE
D33	TIME O MAX ONE HOUR	1553 N VERMONT AVE	RCRA-SQG, FINDS, ECHO	Lower	542, 0.103, ENE
D34	TIME O MAX ONE HOUR	1553 N VERMONT AVE	RCRA-SQG	Lower	542, 0.103, ENE
F35	CHURCH OF SCIENTOLOG	4833 FOUNTAIN AVE	CA UST, CA SWEEPS UST	Lower	551, 0.104, South
F36	CHURCH OF SCIENTOLOG	4833 FOUNTAIN AVE	CA FID UST	Lower	551, 0.104, South
D37	LAUR METALS CO	1601 N VERMONT AVE	CA SWRCY	Higher	597, 0.113, ENE
G38	KLEMBERGER ISAAC	4957 S SUNSET BLVD	EDR Hist Cleaner	Lower	614, 0.116, WSW
39	KROLL IDA MRS	1428 N VERMONT AVE	EDR Hist Cleaner	Lower	619, 0.117, ESE

MAPPED SITES SUMMARY

Target Property Address:
4867 SUNSET BOULEVARD
LOS ANGELES, CA 90027

Click on Map ID to see full detail.

MAP ID	SITE NAME	ADDRESS	DATABASE ACRONYMS	RELATIVE ELEVATION	DIST (ft. & mi.) DIRECTION
E40	ABRAMSON MORRIS	1528 N VERMONT AVE	EDR Hist Auto	Lower	643, 0.122, East
H41	CHILDREN'S HOSPITAL	4661 W SUNSET BLVD	CA UST	Lower	754, 0.143, East
I42	YITZHAK HACHAMOFF	1630 N VERMONT AVE	CA HIST UST	Higher	757, 0.143, NE
I43	HOLLYWOOD CLEANERS	4730 HOLLYWOOD BLVD	RCRA-SQG, FINDS, ECHO, CA HAZNET	Higher	776, 0.147, NE
I44	RITE AID NO 5435	1637 N VERMONT AVE	RCRA-CESQG	Higher	786, 0.149, NE
I45	RITE AID #5435	1637 N VERMONT AVE	RCRA-LQG	Higher	786, 0.149, NE
G46	KAISER PERMANENTE	4950 W SUNSET BLVD	CA UST	Lower	808, 0.153, WSW
J47	CHURCH OF SCIENTOLOG	1404 N CATALINA ST	CA UST	Lower	830, 0.157, South
J48	UNK	1404 N CATALINA ST	CA SWEEPS UST, CA FID UST	Lower	830, 0.157, South
H49	CHILDREN'S HOSPITAL	4650 W SUNSET BLVD	CA UST, CA SWEEPS UST	Lower	835, 0.158, ESE
H50	CHILDREN'S HOSPITAL	4650 SUNSET BOULEVAR	RCRA-LQG, CA ENVIROSTOR, CA HIST UST, CA FID UST,...	Lower	835, 0.158, ESE
K51	BARNSDALL PARK	4800 HOLLYWOOD BLVD	RCRA-SQG, FINDS, ECHO	Higher	873, 0.165, North
I52	MINI MARKET/GAS STAT	1630 N VERMONT AVE	CA SWEEPS UST, CA HIST UST, CA FID UST	Higher	897, 0.170, NE
I53	ARCO #5025	1630 VERMONT	CA HIST CORTESE	Higher	897, 0.170, NE
I54	HOLLYWOOD SHELL	1630 N VERMONT AVE	CA UST	Higher	897, 0.170, NE
I55	SHELL/TESORO (FORMER	1630 VERMONT AVE N	CA LUST, CA HAZNET	Higher	897, 0.170, NE
I56	ARCO #5025	1630 VERMONT AVE N	CA LUST	Higher	897, 0.170, NE
I57	PRESTIGE STATIONS IN	1630 N VERMONT AVE	RCRA NonGen / NLR, FINDS, ECHO	Higher	897, 0.170, NE
K58	HOLLYWOOD CAR WASH	4810 HOLLYWOOD BLVD	CA LUST, CA HIST UST	Higher	936, 0.177, North
K59	HOLLYWOOD CAR WASH	4810 HOLLYWOOD BLVD	CA LUST, CA HIST UST, CA HIST CORTESE	Higher	936, 0.177, North
K60	EVI ENTERPRISES CORP	4810 HOLLYWOOD BLVD	CA SWEEPS UST, CA FID UST	Higher	936, 0.177, North
K61	MTA - BARNSDALL PARK	4800 HOLLYWOOD BLVD	CA CPS-SLIC, CA HAZNET	Higher	938, 0.178, North
L62	UNION OIL SERVICE ST	4900 HOLLYWOOD BLVD	CA HIST UST	Lower	940, 0.178, NNW
L63	SERVICE STATION 3837	4900 W HOLLYWOOD BLV	CA LUST, CA SWEEPS UST, CA HIST UST, CA FID UST,...	Lower	940, 0.178, NNW
L64	UNOCAL #3837 (FORMER	4900 HOLLYWOOD BLVD	CA LUST	Lower	940, 0.178, NNW
I65	HOLLYMONT CAR WASH	1666 N VERMONT AVE	CA HIST UST	Higher	944, 0.179, NE
I66	HOLLYWOOD ENTERPRISE	1666 N VERMONT AVE	CA SWEEPS UST, CA FID UST	Higher	944, 0.179, NE
M67	HOLLYWOOD CLEANERS	4730 HOLLYWOOD BLVD	CA DRYCLEANERS	Higher	958, 0.181, NNE
M68	HOLLYWOOD CLEANERS	4730 HOLLYWOOD BLVD	CA DRYCLEANERS	Higher	958, 0.181, NNE
N69	HOLLYWOOD PRESBYTERI	1300 N VERMONT AVE	CA UST	Lower	979, 0.185, SE
N70	QUEEN OF ANGELS HOLL	1300 N VERMONT AVE	RCRA-LQG, CA LUST, FINDS, ECHO, CA HAZNET, CA...	Lower	979, 0.185, SE
N71	HOLLYWOOD PRESBYTERI	1300 N VERMONT AVE	CA SWEEPS UST, CA FID UST, CA EMI	Lower	979, 0.185, SE
O72	ARA KESSEDJIAN	5007 W SUNSET BLVD	CA HIST UST	Lower	984, 0.186, West
O73	ARA SHEL SERVICE	5007 SUNSET BLVD	RCRA-SQG, CA UST, CA SWEEPS UST, CA FID UST,...	Lower	984, 0.186, West
O74	ADVANCED AUTO CLINIC	5007 SUNSET BLVD	CA HIST UST, CA HAZNET	Lower	984, 0.186, West
O75	SUNBOA INC.	5007 SUNSET BLVD.	CA UST	Lower	984, 0.186, West
J76	CEDARS CLEANERS	4849 FOUNTAIN AVE	CA DRYCLEANERS	Lower	1056, 0.200, SSW
L77	SHELL OIL CO (FORMER	4905 HOLLYWOOD BLVD	CA LUST, CA HIST CORTESE	Higher	1060, 0.201, NNW
P78	CHILDRENS HOSPITAL	4560 SUNSET BLVD W	CA LUST	Lower	1063, 0.201, ESE

MAPPED SITES SUMMARY

Target Property Address:
4867 SUNSET BOULEVARD
LOS ANGELES, CA 90027

Click on Map ID to see full detail.

MAP ID	SITE NAME	ADDRESS	DATABASE ACRONYMS	RELATIVE ELEVATION	DIST (ft. & mi.) DIRECTION
P79	CHILDRENS HOSPITAL	4560 SUNSET	CA HIST CORTESE	Lower	1063, 0.201, ESE
L80	EDGEMONT HOSPITAL	4841 HOLLYWOOD BLVD	CA LUST	Higher	1079, 0.204, NNW
L81	EDGEMONT HOSPITAL	4841 HOLLYWOOD	CA LUST, CA HIST CORTESE	Higher	1079, 0.204, NNW
L82	HEALTH INDUSTRIES OF	4841 HOLLYWOOD BLVD	CA SWEEPS UST, CA FID UST	Higher	1079, 0.204, NNW
O83	BP WEST COAST PRODUC	5025 W SUNSET BLVD	RCRA-SQG	Lower	1118, 0.212, West
O84	ARCO STN 183	5025 W SUNSET BLVD	CA HIST UST	Lower	1118, 0.212, West
O85	ARCO STATION #183 (T	5025 W SUNSET BLVD	CA UST	Lower	1118, 0.212, West
O86	ARCO STATION #183 (T	5025 W SUNSET BLVD	CA SWEEPS UST, CA FID UST	Lower	1118, 0.212, West
O87	THRIFTY #183	5025 SUNSET BLVD W	CA LUST, CA HIST CORTESE	Lower	1118, 0.212, West
Q88	CHURCH OF SCIENTOLOG	4734 FOUNTAIN AVE	CA DRYCLEANERS	Lower	1138, 0.216, SSE
R89	THRIFTY DRY CLEANERS	4970 HOLLYWOOD BLVD	CA DRYCLEANERS	Lower	1200, 0.227, NW
R90	THRIFTY CLEANERS	4970 HOLLYWOOD BLVD	RCRA-SQG, FINDS, ECHO, CA DRYCLEANERS, CA EMI, CA..	Lower	1200, 0.227, NW
S91	HOLLYWOOD HYUNDAI MA	4601 HOLLYWOOD BLVD	RCRA-SQG	Higher	1214, 0.230, ENE
S92	ALEX SATIN OLDS MAZD	4601 HOLLYWOOD BLVD	CA HIST UST	Higher	1214, 0.230, ENE
S93	HOLLYWOOD HYUNDAI MA	4601 HOLLYWOOD BLVD	CA SWEEPS UST, CA HIST UST, CA FID UST, RCRA...	Higher	1214, 0.230, ENE
T94	76 PRODUCTS STATION	1270 VERMONT AVE N	CA LUST, CA HIST CORTESE	Lower	1260, 0.239, SSE
T95	UNOCAL SERVICE STATI	1270 N VERMONT AVE	CA HIST UST, CA HAZNET	Lower	1260, 0.239, SSE
T96	SERVICE STATION 3647	1270 N VERMONT AVE	CA SWEEPS UST, CA HIST UST, CA FID UST	Lower	1260, 0.239, SSE
T97	K. NALBANDIAN SERVIC	1270 N VERMONT AVE	CA UST	Lower	1260, 0.239, SSE
T98	UNION OIL SERVICE ST	1270 N VERMONT AVE	CA HIST UST	Lower	1260, 0.239, SSE
R99	BARGAIN GAS	4977 HOLLYWOOD BLVD	CA HIST UST	Lower	1286, 0.244, NW
R100	HOLLYWOOD GAS (FORME	4977 HOLLYWOOD BLVD	CA LUST, CA SWEEPS UST, CA HIST CORTESE	Lower	1286, 0.244, NW
R101	RAFIK KAZARYAN C/O H	4977 HOLLYWOOD BLVD	CA FID UST	Lower	1286, 0.244, NW
102	L A U S D LOS FELIZ	1740 N NEW HAMPSHIRE	RCRA-SQG, FINDS, ECHO	Higher	1318, 0.250, NNE
Q103	PACIFIC BELL	1255 N VERMONT	RCRA-SQG, CA LUST, CA UST, CA SWEEPS UST, CA HIST...	Lower	1359, 0.257, SSE
U104	FIRE STATION #35	1601 HILLHURST AVE N	CA LUST	Higher	1838, 0.348, ENE
U105	LA FIRE STATION 35	1601 HILLHURST AVE	RCRA-SQG, FINDS, ECHO, CA HIST CORTESE	Higher	1838, 0.348, ENE
106	LESLIE'S SERVICE STA	5101 FOUNTAIN AVE.	CA LUST	Lower	2006, 0.380, WSW
107	MARSHALL NEW PRIMARY	LEXINGTON AVE/WESTMO	CA ENVIROSTOR, CA SCH	Lower	2448, 0.464, SE
108	RAMONA PRIMARY SITE	HOBART BOULEVARD/FOU	CA ENVIROSTOR, CA SCH	Lower	2835, 0.537, WSW
109	RAMONA NEW PC AKA BO	SANTA MONICA BOULEVA	CA ENVIROSTOR, CA SCH	Lower	3556, 0.673, SW
110	BELMONT/HOLLYWOOD NO	LA MIRADA AVENUE/SER	CA ENVIROSTOR, CA SCH	Lower	3620, 0.686, WSW
111	DELUXE LABORATORIES	1377 N. SERRANO AVEN	RCRA-LQG, CA ENVIROSTOR, CA CPS-SLIC, CA HIST UST,...	Lower	3668, 0.695, WSW
112	QUANTITY PHOTO'S, IN	5432 HOLLYWOOD BOULE	CA ENVIROSTOR	Lower	3983, 0.754, WNW
113	CENTRAL REGION MIDDL	FOUNTAIN AVENUE/SERR	CA ENVIROSTOR, CA SCH	Lower	4203, 0.796, WSW
V114	RAMONA PRIMARY SITE	KINGSLEY DRIVE/ROMAI	CA ENVIROSTOR, CA SCH	Lower	4253, 0.805, SSW
115	BELMONT/HOLLYWOOD NO	WILLOWBROOK AVE/HOOV	CA ENVIROSTOR, CA SCH	Lower	4341, 0.822, SE
V116	BELMONT/HOLLYWOOD NO	HARVARD BOULEVARD/RO	CA ENVIROSTOR, CA SCH	Lower	4377, 0.829, SW
117	BELMONT/HOLLYWOOD NO	LEMON GROVE AVENUE/K	CA ENVIROSTOR, CA SCH	Lower	4876, 0.923, SSW

MAPPED SITES SUMMARY

Target Property Address:
4867 SUNSET BOULEVARD
LOS ANGELES, CA 90027

Click on Map ID to see full detail.

MAP ID	SITE NAME	ADDRESS	DATABASE ACRONYMS	RELATIVE ELEVATION	DIST (ft. & mi.) DIRECTION
W118	RAMONA PRIMARY SITE	OXFORD AVENUE/ROMAIN	CA ENVIROSTOR, CA SCH	Lower	5080, 0.962, SW
W119	RAMONA PRIMARY SITE	OXFORD AVENUE/ROMAIN	CA ENVIROSTOR, CA SCH	Lower	5080, 0.962, SW
120	HOLLYWOOD NEW CONTIN	HARVARD BLVD/LEMON G	CA ENVIROSTOR, CA SCH	Lower	5111, 0.968, SSW

EXECUTIVE SUMMARY

TARGET PROPERTY SEARCH RESULTS

The target property was identified in the following records. For more information on this property see page 9 of the attached EDR Radius Map report:

Site	Database(s)	EPA ID
KAISER PERMANENTE 4867 SUNSET BLVD LOS ANGELES, CA	CA RGA LUST	N/A
KAISER LAMC 4867 W SUNSET BLVD LOS ANGELES, CA 90027	CA HAZNET GEPAID: CAL000293331	N/A
KAISER FOUNDATION HO 4867 W SUNSET BLVD LOS ANGELES, CA 90027	CA SWEEPS UST Status: A Tank Status: A Comp Number: 5411 CA FID UST Facility Id: 19001966 Status: A	N/A
KAISER PERMANENTE 4867 W SUNSET BLVD LOS ANGELES, CA 90027	CA UST Database: UST, Date of Government Version: 09/10/2018 Facility Id: 23706 Facility Id: FA0015222	N/A
KAISER PERMANENTE LO 4867 W. SUNSET BLVD. LOS ANGELES, CA 90027	RCRA-LQG EPA ID:: CAD981396591	CAD981396591
RUDOLPH & SLETTEN IN 4867 SUNSET BLVD LOS ANGELES, CA 90027	CA HAZNET GEPAID: CAC002620851	N/A
KAISER PERMANENTE LO 4867 SUNSET BLVD LOS ANGELES, CA 90027	FINDS Registry ID:: 110042037211 ECHO Registry ID: 110042037211	N/A
KAISER PERMANENTE 4867 W SUNSET BLVD LOS ANGELES, CA 90027	CA HAZNET GEPAID: CAD981396591	N/A

KAISER LAMC STAGE 2 4867 SUNSET BOULEVAR LOS ANGELES, CA 90027	CA LUST Database: LUST, Date of Government Version: 09/10/2018 Database: LUST REG 4, Date of Government Version: 09/07/2004 Status: Completed - Case Closed Facility Id: 900270034 Status: Case Closed Global Id: T0603700734 Global ID: T0603700734 CA HIST CORTESE Reg Id: 900270034 CA NPDES CA CIWQS	N/A
KAISER FOUNDATION HO 4867 SUNSET BLVD LOS ANGELES, CA 90027	CA HIST UST CA EMI Facility Id: 18257	N/A
REBUILT LAMC SUNSET 4867 W SUNSET BLVD LOS ANGELES, CA 90027	CA CIWQS	N/A
KAISER PERMANENTE 4867 SUNSET BLVD LOS FELIZ, CA	CA RGA LUST	N/A
KAISER FOUNDATION HO 4867 W SUNSET BLVD LOS ANGELES, CA 90027	CA HIST UST Facility Id: 00000029174	N/A

DATABASES WITH NO MAPPED SITES

No mapped sites were found in EDR's search of available ("reasonably ascertainable ") government records either on the target property or within the search radius around the target property for the following databases:

STANDARD ENVIRONMENTAL RECORDS

Federal NPL site list

NPL ---------- National Priority List
Proposed NPL ---------- Proposed National Priority List Sites
NPL LIENS ---------- Federal Superfund Liens

Federal Delisted NPL site list

Delisted NPL ---------- National Priority List Deletions

Federal CERCLIS list

FEDERAL FACILITY..... Federal Facility Site Information listing
SEMS..... Superfund Enterprise Management System

Federal CERCLIS NFRAP site list

SEMS-ARCHIVE..... Superfund Enterprise Management System Archive

Federal RCRA CORRACTS facilities list

CORRACTS..... Corrective Action Report

Federal RCRA non-CORRACTS TSD facilities list

RCRA-TSDF..... RCRA - Treatment, Storage and Disposal

Federal institutional controls / engineering controls registries

LUCIS..... Land Use Control Information System
US ENG CONTROLS..... Engineering Controls Sites List
US INST CONTROL..... Sites with Institutional Controls

Federal ERNS list

ERNS..... Emergency Response Notification System

State- and tribal - equivalent NPL

CA RESPONSE..... State Response Sites

State and tribal landfill and/or solid waste disposal site lists

CA SWF/LF..... Solid Waste Information System

State and tribal leaking storage tank lists

INDIAN LUST..... Leaking Underground Storage Tanks on Indian Land

State and tribal registered storage tank lists

FEMA UST..... Underground Storage Tank Listing
CA AST..... Aboveground Petroleum Storage Tank Facilities
INDIAN UST..... Underground Storage Tanks on Indian Land

State and tribal voluntary cleanup sites

CA VCP..... Voluntary Cleanup Program Properties
INDIAN VCP..... Voluntary Cleanup Priority Listing

State and tribal Brownfields sites

CA BROWNFIELDS..... Considered Brownfieds Sites Listing

ADDITIONAL ENVIRONMENTAL RECORDS

Local Brownfield lists

US BROWNFIELDS..... A Listing of Brownfields Sites

EXECUTIVE SUMMARY

Local Lists of Landfill / Solid Waste Disposal Sites

CA WMUDS/SWAT	Waste Management Unit Database
CA HAULERS	Registered Waste Tire Haulers Listing
INDIAN ODI	Report on the Status of Open Dumps on Indian Lands
DEBRIS REGION 9	Torres Martinez Reservation Illegal Dump Site Locations
ODI	Open Dump Inventory
IHS OPEN DUMPS	Open Dumps on Indian Land

Local Lists of Hazardous waste / Contaminated Sites

CA AOCONCERN	Key Areas of Concerns in Los Angeles County
US HIST CDL	Delisted National Clandestine Laboratory Register
CA HIST Cal-Sites	Historical Calsites Database
CA CDL	Clandestine Drug Labs
CA CERS HAZ WASTE	CERS HAZ WASTE
CA Toxic Pits	Toxic Pits Cleanup Act Sites
US CDL	National Clandestine Laboratory Register

Local Lists of Registered Storage Tanks

CA CERS TANKS	California Environmental Reporting System (CERS) Tanks

Local Land Records

CA LIENS	Environmental Liens Listing
LIENS 2	CERCLA Lien Information
CA DEED	Deed Restriction Listing

Records of Emergency Release Reports

HMIRS	Hazardous Materials Information Reporting System
CA CHMIRS	California Hazardous Material Incident Report System
CA LDS	Land Disposal Sites Listing
CA MCS	Military Cleanup Sites Listing
CA SPILLS 90	SPILLS 90 data from FirstSearch

Other Ascertainable Records

FUDS	Formerly Used Defense Sites
DOD	Department of Defense Sites
SCRD DRYCLEANERS	State Coalition for Remediation of Drycleaners Listing
US FIN ASSUR	Financial Assurance Information
EPA WATCH LIST	EPA WATCH LIST
2020 COR ACTION	2020 Corrective Action Program List
TSCA	Toxic Substances Control Act
TRIS	Toxic Chemical Release Inventory System
SSTS	Section 7 Tracking Systems
ROD	Records Of Decision
RMP	Risk Management Plans
RAATS	RCRA Administrative Action Tracking System
PRP	Potentially Responsible Parties
PADS	PCB Activity Database System
FTTS	FIFRA/ TSCA Tracking System - FIFRA (Federal Insecticide, Fungicide, & Rodenticide Act)/TSCA (Toxic Substances Control Act)

MLTS Material Licensing Tracking System
COAL ASH DOE Steam-Electric Plant Operation Data
COAL ASH EPA Coal Combustion Residues Surface Impoundments List
PCB TRANSFORMER PCB Transformer Registration Database
RADINFO Radiation Information Database
HIST FTTS FIFRA/TSCA Tracking System Administrative Case Listing
DOT OPS Incident and Accident Data
CONSENT Superfund (CERCLA) Consent Decrees
INDIAN RESERV Indian Reservations
FUSRAP Formerly Utilized Sites Remedial Action Program
UMTRA Uranium Mill Tailings Sites
LEAD SMELTERS Lead Smelter Sites
US AIRS Aerometric Information Retrieval System Facility Subsystem
US MINES Mines Master Index File
ABANDONED MINES Abandoned Mines
DOCKET HWC Hazardous Waste Compliance Docket Listing
UXO Unexploded Ordnance Sites
FUELS PROGRAM EPA Fuels Program Registered Listing
CA BOND EXP. PLAN Bond Expenditure Plan
CA Cortese "Cortese" Hazardous Waste & Substances Sites List
CA CUPA Listings CUPA Resources List
CA ENF Enforcement Action Listing
CA Financial Assurance Financial Assurance Information Listing
CA ICE ICE
CA LOS ANGELES CO. HMS HMS: Street Number List
CA HWP EnviroStor Permitted Facilities Listing
CA HWT Registered Hazardous Waste Transporter Database
CA MINES Mines Site Location Listing
CA MWMP Medical Waste Management Program Listing
CA PEST LIC Pesticide Regulation Licenses Listing
CA PROC Certified Processors Database
CA Notify 65 Proposition 65 Records
CA UIC UIC Listing
CA WASTEWATER PITS Oil Wastewater Pits Listing
CA WDS Waste Discharge System
CA CERS CERS
CA WIP Well Investigation Program Case List
CA NON-CASE INFO NON-CASE INFO (GEOTRACKER)
CA MILITARY PRIV SITES MILITARY PRIV SITES (GEOTRACKER)
CA WDR Waste Discharge Requirements Listing
CA PROD WATER PONDS PROD WATER PONDS (GEOTRACKER)
CA SAMPLING POINT SAMPLING POINT (GEOTRACKER)
CA OTHER OIL GAS OTHER OIL & GAS (GEOTRACKER)
CA PROJECT PROJECT (GEOTRACKER)
CA WELL STIM PROJ Well Stimulation Project (GEOTRACKER)
CA UIC GEO UIC GEO (GEOTRACKER)

EDR HIGH RISK HISTORICAL RECORDS

EDR Exclusive Records

EDR MGP EDR Proprietary Manufactured Gas Plants

EDR RECOVERED GOVERNMENT ARCHIVES

Exclusive Recovered Govt. Archives

CA RGA LF Recovered Government Archive Solid Waste Facilities List

EXECUTIVE SUMMARY

SURROUNDING SITES: SEARCH RESULTS

Surrounding sites were identified in the following databases.

Elevations have been determined from the USGS Digital Elevation Model and should be evaluated on a relative (not an absolute) basis. Relative elevation information between sites of close proximity should be field verified. Sites with an elevation equal to or higher than the target property have been differentiated below from sites with an elevation lower than the target property.
Page numbers and map identification numbers refer to the EDR Radius Map report where detailed data on individual sites can be reviewed.

Sites listed in ***bold italics*** are in multiple databases.

Unmappable (orphan) sites are not considered in the foregoing analysis.

STANDARD ENVIRONMENTAL RECORDS

Federal RCRA generators list

RCRA-LQG: RCRAInfo is EPA's comprehensive information system, providing access to data supporting the Resource Conservation and Recovery Act (RCRA) of 1976 and the Hazardous and Solid Waste Amendments (HSWA) of 1984. The database includes selective information on sites which generate, transport, store, treat and/or dispose of hazardous waste as defined by the Resource Conservation and Recovery Act (RCRA). Large quantity generators (LQGs) generate over 1,000 kilograms (kg) of hazardous waste, or over 1 kg of acutely hazardous waste per month.

A review of the RCRA-LQG list, as provided by EDR, and dated 03/01/2018 has revealed that there are 4 RCRA-LQG sites within approximately 0.25 miles of the target property.

Equal/Higher Elevation	Address	Direction / Distance	Map ID	Page
RITE AID #5435 EPA ID:: CAL000281021	1637 N VERMONT AVE	NE 1/8 - 1/4 (0.149 mi.)	I45	64

Lower Elevation	Address	Direction / Distance	Map ID	Page
KAISER PERMANENTE EPA ID:: CAD981396658	1515 N. VERMONT AVEN	E 0 - 1/8 (0.071 mi.)	E27	44
CHILDREN'S HOSPITAL EPA ID:: CAD981399900	***4650 SUNSET BOULEVAR***	***ESE 1/8 - 1/4 (0.158 mi.)***	***H50***	***69***
QUEEN OF ANGELS HOLL EPA ID:: CAD983617663	***1300 N VERMONT AVE***	***SE 1/8 - 1/4 (0.185 mi.)***	***N70***	***130***

RCRA-SQG: RCRAInfo is EPA's comprehensive information system, providing access to data supporting the Resource Conservation and Recovery Act (RCRA) of 1976 and the Hazardous and Solid Waste Amendments (HSWA) of 1984. The database includes selective information on sites which generate, transport, store, treat and/or dispose of hazardous waste as defined by the Resource Conservation and Recovery Act (RCRA). Small quantity generators (SQGs) generate between 100 kg and 1,000 kg of hazardous waste per month.

A review of the RCRA-SQG list, as provided by EDR, and dated 03/01/2018 has revealed that there are 11 RCRA-SQG sites within approximately 0.25 miles of the target property.

Equal/Higher Elevation	Address	Direction / Distance	Map ID	Page
HOLLYWOOD CLEANERS	***4730 HOLLYWOOD BLVD***	***NE 1/8 - 1/4 (0.147 mi.)***	***I43***	***57***

EPA ID:: CAD983647462				
BARNSDALL PARK EPA ID:: CAD981988033	***4800 HOLLYWOOD BLVD***	***N 1/8 - 1/4 (0.165 mi.)***	***K51***	***97***
HOLLYWOOD HYUNDAI MA EPA ID:: CAD982523508	4601 HOLLYWOOD BLVD	ENE 1/8 - 1/4 (0.230 mi.)	S91	174
L A U S D LOS FELIZ EPA ID:: CAD981625403	***1740 N NEW HAMPSHIRE***	***NNE 1/8 - 1/4 (0.250 mi.)***	***102***	***190***

Lower Elevation	Address	Direction / Distance	Map ID	Page
4900 SUNSET EPA ID:: CAD982008047	4900 SUNSET BLVD	WSW 0 - 1/8 (0.057 mi.)	C24	38
RITE AID NO 5435 EPA ID:: CA0000228510	***1533 N VERMONT AVE***	***ENE 0 - 1/8 (0.065 mi.)***	***D25***	***42***
TIME O MAX ONE HOUR EPA ID:: CAD982020414	***1553 N VERMONT AVE***	***ENE 0 - 1/8 (0.103 mi.)***	***D33***	***51***
TIME O MAX ONE HOUR EPA ID:: CAD981457674	1553 N VERMONT AVE	ENE 0 - 1/8 (0.103 mi.)	D34	53
ARA SHEL SERVICE EPA ID:: CAD982518037	***5007 SUNSET BLVD***	***W 1/8 - 1/4 (0.186 mi.)***	***O73***	***141***
BP WEST COAST PRODUC EPA ID:: CAR000224592	5025 W SUNSET BLVD	W 1/8 - 1/4 (0.212 mi.)	O83	154
THRIFTY CLEANERS EPA ID:: CAD982446650	***4970 HOLLYWOOD BLVD***	***NW 1/8 - 1/4 (0.227 mi.)***	***R90***	***170***

RCRA-CESQG: RCRAInfo is EPA's comprehensive information system, providing access to data supporting the Resource Conservation and Recovery Act (RCRA) of 1976 and the Hazardous and Solid Waste Amendments (HSWA) of 1984. The database includes selective information on sites which generate, transport, store, treat and/or dispose of hazardous waste as defined by the Resource Conservation and Recovery Act (RCRA). Conditionally exempt small quantity generators (CESQGs) generate less than 100 kg of hazardous waste, or less than 1 kg of acutely hazardous waste per month.

A review of the RCRA-CESQG list, as provided by EDR, and dated 03/01/2018 has revealed that there is 1 RCRA-CESQG site within approximately 0.25 miles of the target property.

Equal/Higher Elevation	Address	Direction / Distance	Map ID	Page
RITE AID NO 5435 EPA ID:: CAR000249441	1637 N VERMONT AVE	NE 1/8 - 1/4 (0.149 mi.)	I44	59

State- and tribal - equivalent CERCLIS

CA ENVIROSTOR: The Department of Toxic Substances Control's (DTSC's) Site Mitigation and Brownfields Reuse Program's (SMBRP's) EnviroStor database identifes sites that have known contamination or sites for which there may be reasons to investigate further. The database includes the following site types: Federal Superfund sites (National Priorities List (NPL)); State Response, including Military Facilities and State Superfund; Voluntary Cleanup; and School sites. EnviroStor provides similar information to the information

that was available in CalSites, and provides additional site information, including, but not limited to, identification of formerly-contaminated properties that have been released for reuse, properties where environmental deed restrictions have been recorded to prevent inappropriate land uses, and risk characterization information that is used to assess potential impacts to public health and the environment at contaminated sites.

A review of the CA ENVIROSTOR list, as provided by EDR, and dated 10/29/2018 has revealed that there are 15 CA ENVIROSTOR sites within approximately 1 mile of the target property.

Lower Elevation	Address	Direction / Distance	Map ID	Page
CHILDREN'S HOSPITAL Facility Id: 71002816 Status: Refer: Other Agency	***4650 SUNSET BOULEVAR***	***ESE 1/8 - 1/4 (0.158 mi.)***	***H50***	***69***
MARSHALL NEW PRIMARY Facility Id: 19650016 Status: No Further Action	***LEXINGTON AVE/WESTMO***	***SE 1/4 - 1/2 (0.464 mi.)***	***107***	***206***
RAMONA PRIMARY SITE Facility Id: 19820083 Status: Inactive - Withdrawn	***HOBART BOULEVARD/FOU***	***WSW 1/2 - 1 (0.537 mi.)***	***108***	***209***
RAMONA NEW PC AKA BO Facility Id: 19790003 Status: No Further Action	***SANTA MONICA BOULEVA***	***SW 1/2 - 1 (0.673 mi.)***	***109***	***211***
BELMONT/HOLLYWOOD NO Facility Id: 19880049 Status: Inactive - Needs Evaluation	***LA MIRADA AVENUE/SER***	***WSW 1/2 - 1 (0.686 mi.)***	***110***	***215***
DELUXE LABORATORIES Facility Id: 60001863 Status: Refer: 1248 Local Agency	***1377 N. SERRANO AVEN***	***WSW 1/2 - 1 (0.695 mi.)***	***111***	***218***
QUANTITY PHOTO'S, IN Facility Id: 71003286 Status: Refer: Other Agency	5432 HOLLYWOOD BOULE	WNW 1/2 - 1 (0.754 mi.)	112	237
CENTRAL REGION MIDDL Facility Id: 60000058 Status: Inactive - Action Required	***FOUNTAIN AVENUE/SERR***	***WSW 1/2 - 1 (0.796 mi.)***	***113***	***238***
RAMONA PRIMARY SITE Facility Id: 19880045 Status: Inactive - Withdrawn	***KINGSLEY DRIVE/ROMAI***	***SSW 1/2 - 1 (0.805 mi.)***	***V114***	***241***
BELMONT/HOLLYWOOD NO Facility Id: 19800042 Status: Inactive - Needs Evaluation	***WILLOWBROOK AVE/HOOV***	***SE 1/2 - 1 (0.822 mi.)***	***115***	***244***
BELMONT/HOLLYWOOD NO Facility Id: 19880048 Status: Inactive - Needs Evaluation	***HARVARD BOULEVARD/RO***	***SW 1/2 - 1 (0.829 mi.)***	***V116***	***247***
BELMONT/HOLLYWOOD NO Facility Id: 19880050 Status: Inactive - Needs Evaluation	***LEMON GROVE AVENUE/K***	***SSW 1/2 - 1 (0.923 mi.)***	***117***	***249***
RAMONA PRIMARY SITE Facility Id: 19880070 Status: Inactive - Withdrawn	***OXFORD AVENUE/ROMAIN***	***SW 1/2 - 1 (0.962 mi.)***	***W118***	***252***
RAMONA PRIMARY SITE	***OXFORD AVENUE/ROMAIN***	***SW 1/2 - 1 (0.962 mi.)***	***W119***	***255***

Facility Id: 19880046
Status: Inactive - Withdrawn

HOLLYWOOD NEW CONTIN ***HARVARD BLVD/LEMON G*** ***SSW 1/2 - 1 (0.968 mi.)*** ***120*** ***257***
Facility Id: 19880039
Status: Inactive - Withdrawn

State and tribal leaking storage tank lists

CA LUST: Leaking Underground Storage Tank (LUST) Sites included in GeoTracker. GeoTracker is the Water Boards data management system for sites that impact, or have the potential to impact, water quality in California, with emphasis on groundwater.

A review of the CA LUST list, as provided by EDR, has revealed that there are 17 CA LUST sites within approximately 0.5 miles of the target property.

Equal/Higher Elevation	Address	Direction / Distance	Map ID	Page
SHELL/TESORO (FORMER	***1630 VERMONT AVE N***	***NE 1/8 - 1/4 (0.170 mi.)***	***I55***	***101***
Database: LUST, Date of Government Version: 09/10/2018 Status: Open - Verification Monitoring Global Id: T0603700743				
ARCO #5025	1630 VERMONT AVE N	NE 1/8 - 1/4 (0.170 mi.)	I56	111
Database: LUST REG 4, Date of Government Version: 09/07/2004 Facility Id: 900270134 Status: Post remedial action monitoring Global ID: T0603700743				
HOLLYWOOD CAR WASH	***4810 HOLLYWOOD BLVD***	***N 1/8 - 1/4 (0.177 mi.)***	***K58***	***114***
Database: LUST REG 4, Date of Government Version: 09/07/2004 Facility Id: 900270052 Status: Case Closed Global ID: T0603700736				
HOLLYWOOD CAR WASH	***4810 HOLLYWOOD BLVD***	***N 1/8 - 1/4 (0.177 mi.)***	***K59***	***116***
Database: LUST, Date of Government Version: 09/10/2018 Status: Completed - Case Closed Global Id: T0603700736				
SHELL OIL CO (FORMER	***4905 HOLLYWOOD BLVD***	***NNW 1/8 - 1/4 (0.201 mi.)***	***L77***	***146***
Database: LUST, Date of Government Version: 09/10/2018 Database: LUST REG 4, Date of Government Version: 09/07/2004 Status: Completed - Case Closed Facility Id: 900270189 Status: Case Closed Global Id: T0603700747 Global ID: T0603700747				
EDGEMONT HOSPITAL	4841 HOLLYWOOD BLVD	NNW 1/8 - 1/4 (0.204 mi.)	L80	151
Database: LUST REG 4, Date of Government Version: 09/07/2004 Facility Id: 900270089 Status: Case Closed Global ID: T0603700738				
EDGEMONT HOSPITAL	***4841 HOLLYWOOD***	***NNW 1/8 - 1/4 (0.204 mi.)***	***L81***	***152***
Database: LUST, Date of Government Version: 09/10/2018				

Status: Completed - Case Closed
Global Id: T0603700738

FIRE STATION #35 | 1601 HILLHURST AVE N | ENE 1/4 - 1/2 (0.348 mi.) | U104 | 199
Database: LUST, Date of Government Version: 09/10/2018
Database: LUST REG 4, Date of Government Version: 09/07/2004
Status: Completed - Case Closed
Facility Id: 900270216
Status: Case Closed
Global Id: T0603700750
Global ID: T0603700750

Lower Elevation	Address	Direction / Distance	Map ID	Page
SERVICE STATION 3837	***4900 W HOLLYWOOD BLV***	***NNW 1/8 - 1/4 (0.178 mi.)***	***L63***	***122***
UNOCAL #3837 (FORMER	4900 HOLLYWOOD BLVD	NNW 1/8 - 1/4 (0.178 mi.)	L64	125
QUEEN OF ANGELS HOLL	***1300 N VERMONT AVE***	***SE 1/8 - 1/4 (0.185 mi.)***	***N70***	***130***
CHILDRENS HOSPITAL	4560 SUNSET BLVD W	ESE 1/8 - 1/4 (0.201 mi.)	P78	148
THRIFTY #183	***5025 SUNSET BLVD W***	***W 1/8 - 1/4 (0.212 mi.)***	***O87***	***159***
76 PRODUCTS STATION	***1270 VERMONT AVE N***	***SSE 1/8 - 1/4 (0.239 mi.)***	***T94***	***179***
HOLLYWOOD GAS (FORME	***4977 HOLLYWOOD BLVD***	***NW 1/8 - 1/4 (0.244 mi.)***	***R100***	***186***

SERVICE STATION 3837 | ***4900 W HOLLYWOOD BLV*** | ***NNW 1/8 - 1/4 (0.178 mi.)*** | ***L63*** | ***122***
Database: LUST REG 4, Date of Government Version: 09/07/2004
Facility Id: 900270025
Status: Case Closed
Global ID: T0603700733

UNOCAL #3837 (FORMER | 4900 HOLLYWOOD BLVD | NNW 1/8 - 1/4 (0.178 mi.) | L64 | 125
Database: LUST, Date of Government Version: 09/10/2018
Status: Completed - Case Closed
Global Id: T0603700733

QUEEN OF ANGELS HOLL | ***1300 N VERMONT AVE*** | ***SE 1/8 - 1/4 (0.185 mi.)*** | ***N70*** | ***130***
Database: LUST, Date of Government Version: 09/10/2018
Status: Completed - Case Closed
Global Id: T0603769055

CHILDRENS HOSPITAL | 4560 SUNSET BLVD W | ESE 1/8 - 1/4 (0.201 mi.) | P78 | 148
Database: LUST, Date of Government Version: 09/10/2018
Database: LUST REG 4, Date of Government Version: 09/07/2004
Status: Completed - Case Closed
Facility Id: 900270125
Status: Case Closed
Global Id: T0603700742
Global ID: T0603700742

THRIFTY #183 | ***5025 SUNSET BLVD W*** | ***W 1/8 - 1/4 (0.212 mi.)*** | ***O87*** | ***159***
Database: LUST, Date of Government Version: 09/10/2018
Database: LUST REG 4, Date of Government Version: 09/07/2004
Status: Completed - Case Closed
Facility Id: 900270061
Status: Remediation Plan
Global Id: T0603700737
Global ID: T0603700737

76 PRODUCTS STATION | ***1270 VERMONT AVE N*** | ***SSE 1/8 - 1/4 (0.239 mi.)*** | ***T94*** | ***179***
Database: LUST, Date of Government Version: 09/10/2018
Database: LUST REG 4, Date of Government Version: 09/07/2004
Status: Completed - Case Closed
Facility Id: 900290089
Status: Case Closed
Global Id: T0603700771
Global ID: T0603700771

HOLLYWOOD GAS (FORME | ***4977 HOLLYWOOD BLVD*** | ***NW 1/8 - 1/4 (0.244 mi.)*** | ***R100*** | ***186***
Database: LUST, Date of Government Version: 09/10/2018
Database: LUST REG 4, Date of Government Version: 09/07/2004

Status: Completed - Case Closed
Facility Id: 900270116
Status: Case Closed
Global Id: T0603700741
Global ID: T0603700741

PACIFIC BELL ***1255 N VERMONT*** ***SSE 1/4 - 1/2 (0.257 mi.)*** ***Q103*** ***192***
Database: LUST, Date of Government Version: 09/10/2018
Database: LUST REG 4, Date of Government Version: 09/07/2004
Status: Completed - Case Closed
Facility Id: 900290152
Status: Case Closed
Global Id: T0603700778
Global ID: T0603700778

LESLIE'S SERVICE STA 5101 FOUNTAIN AVE. WSW 1/4 - 1/2 (0.380 mi.) 106 203
Database: LUST, Date of Government Version: 09/10/2018
Status: Completed - Case Closed
Global Id: T0603708995

CA CPS-SLIC: Cleanup Program Sites (CPS; also known as Site Cleanups [SC] and formerly known as Spills, Leaks, Investigations, and Cleanups [SLIC] sites) included in GeoTracker. GeoTracker is the Water Boards data management system for sites that impact, or have the potential to impact, water quality in California, with emphasis on groundwater.

A review of the CA CPS-SLIC list, as provided by EDR, has revealed that there is 1 CA CPS-SLIC site within approximately 0.5 miles of the target property.

Equal/Higher Elevation	Address	Direction / Distance	Map ID	Page
MTA - BARNSDALL PARK	***4800 HOLLYWOOD BLVD***	***N 1/8 - 1/4 (0.178 mi.)***	***K61***	***119***

Database: SLIC REG 4, Date of Government Version: 11/17/2004
Database: CPS-SLIC, Date of Government Version: 09/10/2018
Facility Status: Completed - Case Closed
Facility Status: No further action required
Global Id: SL2049T1734

State and tribal registered storage tank lists

CA UST: The Underground Storage Tank database contains registered USTs. USTs are regulated under Subtitle I of the Resource Conservation and Recovery Act (RCRA). The data come from the State Water Resources Control Board's Hazardous Substance Storage Container Database.

A review of the CA UST list, as provided by EDR, has revealed that there are 13 CA UST sites within approximately 0.25 miles of the target property.

Equal/Higher Elevation	Address	Direction / Distance	Map ID	Page
HOLLYWOOD SHELL	1630 N VERMONT AVE	NE 1/8 - 1/4 (0.170 mi.)	I54	101

Database: UST, Date of Government Version: 09/10/2018
Facility Id: 24988

Lower Elevation	Address	Direction / Distance	Map ID	Page
KAISER PERMANENTE	***4760 W SUNSET BLVD***	***SE 0 - 1/8 (0.023 mi.)***	***B17***	***31***

Database: UST, Date of Government Version: 09/10/2018

Facility Id: FA-003-2259 Facility Id: 24064				
KAISER FOUNDATION HO Database: UST, Date of Government Version: 09/10/2018 Facility Id: 25222	4730 BARNSDALL AVE	E 0 - 1/8 (0.077 mi.)	D30	50
CHURCH OF SCIENTOLOG Database: UST, Date of Government Version: 09/10/2018 Facility Id: 25228	***4833 FOUNTAIN AVE***	***S 0 - 1/8 (0.104 mi.)***	***F35***	***54***
CHILDREN'S HOSPITAL Database: UST, Date of Government Version: 09/10/2018 Facility Id: 035119	4661 W SUNSET BLVD	E 1/8 - 1/4 (0.143 mi.)	H41	56
KAISER PERMANENTE Database: UST, Date of Government Version: 09/10/2018 Facility Id: FA0013421	4950 W SUNSET BLVD	WSW 1/8 - 1/4 (0.153 mi.)	G46	66
CHURCH OF SCIENTOLOG Database: UST, Date of Government Version: 09/10/2018 Facility Id: 24944	1404 N CATALINA ST	S 1/8 - 1/4 (0.157 mi.)	J47	66
CHILDREN'S HOSPITAL Database: UST, Date of Government Version: 09/10/2018 Facility Id: FA0002650 Facility Id: 25219	***4650 W SUNSET BLVD***	***ESE 1/8 - 1/4 (0.158 mi.)***	***H49***	***67***
HOLLYWOOD PRESBYTERI Database: UST, Date of Government Version: 09/10/2018 Facility Id: 24792 Facility Id: FA0031693	1300 N VERMONT AVE	SE 1/8 - 1/4 (0.185 mi.)	N69	130
ARA SHEL SERVICE Database: UST, Date of Government Version: 09/10/2018 Facility Id: 25233 Facility Id: FA0002439	***5007 SUNSET BLVD***	***W 1/8 - 1/4 (0.186 mi.)***	***O73***	***141***
SUNBOA INC. Database: UST, Date of Government Version: 09/10/2018 Facility Id: FA0002439	5007 SUNSET BLVD.	W 1/8 - 1/4 (0.186 mi.)	O75	145
ARCO STATION #183 (T Database: UST, Date of Government Version: 09/10/2018 Facility Id: 25235	5025 W SUNSET BLVD	W 1/8 - 1/4 (0.212 mi.)	O85	157
K. NALBANDIAN SERVIC Database: UST, Date of Government Version: 09/10/2018 Facility Id: 24184 Facility Id: FA0010381	1270 N VERMONT AVE	SSE 1/8 - 1/4 (0.239 mi.)	T97	184

ADDITIONAL ENVIRONMENTAL RECORDS

Local Lists of Landfill / Solid Waste Disposal Sites

CA SWRCY: A listing of recycling facilities in California.

A review of the CA SWRCY list, as provided by EDR, and dated 09/10/2018 has revealed that there is 1

CA SWRCY site within approximately 0.5 miles of the target property.

Equal/Higher Elevation	Address	Direction / Distance	Map ID	Page
LAUR METALS CO Cert Id: RC4139	1601 N VERMONT AVE	ENE 0 - 1/8 (0.113 mi.)	D37	55

Local Lists of Registered Storage Tanks

CA SWEEPS UST: Statewide Environmental Evaluation and Planning System. This underground storage tank listing was updated and maintained by a company contacted by the SWRCB in the early 1990's. The listing is no longer updated or maintained. The local agency is the contact for more information on a site on the SWEEPS list.

A review of the CA SWEEPS UST list, as provided by EDR, and dated 06/01/1994 has revealed that there are 22 CA SWEEPS UST sites within approximately 0.25 miles of the target property.

Equal/Higher Elevation	Address	Direction / Distance	Map ID	Page
MINI MARKET/GAS STAT Status: A Tank Status: A Comp Number: 1613	***1630 N VERMONT AVE***	***NE 1/8 - 1/4 (0.170 mi.)***	***I52***	***99***
EVI ENTERPRISES CORP Comp Number: 4023	***4810 HOLLYWOOD BLVD***	***N 1/8 - 1/4 (0.177 mi.)***	***K60***	***118***
HOLLYWOOD ENTERPRISE Comp Number: 289	***1666 N VERMONT AVE***	***NE 1/8 - 1/4 (0.179 mi.)***	***I66***	***127***
HEALTH INDUSTRIES OF Comp Number: 5665	***4841 HOLLYWOOD BLVD***	***NNW 1/8 - 1/4 (0.204 mi.)***	***L82***	***153***
HOLLYWOOD HYUNDAI MA Comp Number: 1719	***4601 HOLLYWOOD BLVD***	***ENE 1/8 - 1/4 (0.230 mi.)***	***S93***	***176***

Lower Elevation	Address	Direction / Distance	Map ID	Page
TEXACO INC Comp Number: 7081	***4747 W SUNSET BLVD***	***ESE 0 - 1/8 (0.022 mi.)***	***B14***	***29***
KAISER FOUNDATION HE Comp Number: 6069	***4733 W SUNSET BLVD***	***ESE 0 - 1/8 (0.022 mi.)***	***B15***	***30***
KAISER PERMANENTE Status: A Comp Number: 6089	***4760 W SUNSET BLVD***	***SE 0 - 1/8 (0.023 mi.)***	***B17***	***31***
KAISER FOUNDATION HO Comp Number: 6092	***1550 N EDGEMONT ST***	***WNW 0 - 1/8 (0.040 mi.)***	***19***	***32***
KAISER FOUNDATION HO Comp Number: 7444	***1526 N EDGEMONT ST***	***WSW 0 - 1/8 (0.040 mi.)***	***C20***	***36***
KAISER PERMANENTE Comp Number: 6637	***4900 W SUNSET BLVD***	***WSW 0 - 1/8 (0.057 mi.)***	***C23***	***37***
KAISER MEDICAL CENTE Comp Number: 6632	***1515 N VERMONT AVE***	***E 0 - 1/8 (0.071 mi.)***	***E26***	***43***
KAISER FOUND HOSPITA	***4730 BARNSDALE AVE***	***E 0 - 1/8 (0.077 mi.)***	***D29***	***49***

Status: A Comp Number: 7916				
CHURCH OF SCIENTOLOG Status: A Comp Number: 6514	***4833 FOUNTAIN AVE***	***S 0 - 1/8 (0.104 mi.)***	***F35***	***54***
UNK Status: A Comp Number: 7889	***1404 N CATALINA ST***	***S 1/8 - 1/4 (0.157 mi.)***	***J48***	***67***
CHILDREN'S HOSPITAL Status: A Tank Status: A Comp Number: 2166	***4650 W SUNSET BLVD***	***ESE 1/8 - 1/4 (0.158 mi.)***	***H49***	***67***
SERVICE STATION 3837 Comp Number: 1343	***4900 W HOLLYWOOD BLV***	***NNW 1/8 - 1/4 (0.178 mi.)***	***L63***	***122***
HOLLYWOOD PRESBYTERI Status: A Comp Number: 5142	***1300 N VERMONT AVE***	***SE 1/8 - 1/4 (0.185 mi.)***	***N71***	***137***
ARA SHEL SERVICE Status: A Tank Status: A Comp Number: 1940	***5007 SUNSET BLVD***	***W 1/8 - 1/4 (0.186 mi.)***	***O73***	***141***
ARCO STATION #183 (T Status: A Tank Status: A Comp Number: 58	***5025 W SUNSET BLVD***	***W 1/8 - 1/4 (0.212 mi.)***	***O86***	***157***
SERVICE STATION 3647 Status: A Tank Status: A Comp Number: 1396	***1270 N VERMONT AVE***	***SSE 1/8 - 1/4 (0.239 mi.)***	***T96***	***182***
HOLLYWOOD GAS (FORME Status: A Comp Number: 1805	***4977 HOLLYWOOD BLVD***	***NW 1/8 - 1/4 (0.244 mi.)***	***R100***	***186***

CA HIST UST: Historical UST Registered Database.

A review of the CA HIST UST list, as provided by EDR, and dated 10/15/1990 has revealed that there are 17 CA HIST UST sites within approximately 0.25 miles of the target property.

Equal/Higher Elevation	Address	Direction / Distance	Map ID	Page
YITZHAK HACHAMOFF Facility Id: 00000026763	1630 N VERMONT AVE	NE 1/8 - 1/4 (0.143 mi.)	I42	56
MINI MARKET/GAS STAT	***1630 N VERMONT AVE***	***NE 1/8 - 1/4 (0.170 mi.)***	***I52***	***99***
HOLLYWOOD CAR WASH	***4810 HOLLYWOOD BLVD***	***N 1/8 - 1/4 (0.177 mi.)***	***K58***	***114***
HOLLYWOOD CAR WASH Facility Id: 00000068373	***4810 HOLLYWOOD BLVD***	***N 1/8 - 1/4 (0.177 mi.)***	***K59***	***116***
HOLLYMONT CAR WASH Facility Id: 00000003846	1666 N VERMONT AVE	NE 1/8 - 1/4 (0.179 mi.)	I65	126
ALEX SATIN OLDS MAZD	4601 HOLLYWOOD BLVD	ENE 1/8 - 1/4 (0.230 mi.)	S92	175

Facility Id: 00000020974				
HOLLYWOOD HYUNDAI MA	***4601 HOLLYWOOD BLVD***	***ENE 1/8 - 1/4 (0.230 mi.)***	***S93***	***176***
Facility Id: 00000029253				

Lower Elevation	Address	Direction / Distance	Map ID	Page
CHILDREN'S HOSPITAL	***4650 SUNSET BOULEVAR***	***ESE 1/8 - 1/4 (0.158 mi.)***	***H50***	***69***
Facility Id: 00000041069				
Facility Id: 00000068663				
UNION OIL SERVICE ST	4900 HOLLYWOOD BLVD	NNW 1/8 - 1/4 (0.178 mi.)	L62	121
Facility Id: 00000056007				
SERVICE STATION 3837	***4900 W HOLLYWOOD BLV***	***NNW 1/8 - 1/4 (0.178 mi.)***	***L63***	***122***
Facility Id: 00000018969				
ARA KESSEDJIAN	5007 W SUNSET BLVD	W 1/8 - 1/4 (0.186 mi.)	O72	140
Facility Id: 00000034123				
ADVANCED AUTO CLINIC	***5007 SUNSET BLVD***	***W 1/8 - 1/4 (0.186 mi.)***	***O74***	***144***
ARCO STN 183	5025 W SUNSET BLVD	W 1/8 - 1/4 (0.212 mi.)	O84	155
Facility Id: 00000000545				
UNOCAL SERVICE STATI	***1270 N VERMONT AVE***	***SSE 1/8 - 1/4 (0.239 mi.)***	***T95***	***181***
SERVICE STATION 3647	***1270 N VERMONT AVE***	***SSE 1/8 - 1/4 (0.239 mi.)***	***T96***	***182***
Facility Id: 00000019110				
UNION OIL SERVICE ST	1270 N VERMONT AVE	SSE 1/8 - 1/4 (0.239 mi.)	T98	185
Facility Id: 00000055996				
BARGAIN GAS	4977 HOLLYWOOD BLVD	NW 1/8 - 1/4 (0.244 mi.)	R99	185
Facility Id: 00000029480				

CA FID UST: The Facility Inventory Database contains active and inactive underground storage tank locations. The source is the State Water Resource Control Board.

A review of the CA FID UST list, as provided by EDR, and dated 10/31/1994 has revealed that there are 22 CA FID UST sites within approximately 0.25 miles of the target property.

Equal/Higher Elevation	Address	Direction / Distance	Map ID	Page
MINI MARKET/GAS STAT	***1630 N VERMONT AVE***	***NE 1/8 - 1/4 (0.170 mi.)***	***I52***	***99***
Facility Id: 19009394				
Status: A				
EVI ENTERPRISES CORP	***4810 HOLLYWOOD BLVD***	***N 1/8 - 1/4 (0.177 mi.)***	***K60***	***118***
Facility Id: 19002726				
Status: I				
HOLLYWOOD ENTERPRISE	***1666 N VERMONT AVE***	***NE 1/8 - 1/4 (0.179 mi.)***	***I66***	***127***
Facility Id: 19013476				
Status: I				
HEALTH INDUSTRIES OF	***4841 HOLLYWOOD BLVD***	***NNW 1/8 - 1/4 (0.204 mi.)***	***L82***	***153***
Facility Id: 19003046				
Status: I				
HOLLYWOOD HYUNDAI MA	***4601 HOLLYWOOD BLVD***	***ENE 1/8 - 1/4 (0.230 mi.)***	***S93***	***176***
Facility Id: 19011135				
Status: I				

Lower Elevation	Address	Direction / Distance	Map ID	Page
TEXACO INC	***4747 W SUNSET BLVD***	***ESE 0 - 1/8 (0.022 mi.)***	***B14***	***29***

Facility Id: 19020449 Status: I				
KAISER FOUNDATION HE Facility Id: 19054480 Status: I	***4733 W SUNSET BLVD***	***ESE 0 - 1/8 (0.022 mi.)***	***B15***	***30***
KAISER FOUNDATION HO Facility Id: 19014615 Status: A	4760 W SUNSET BLVD	SE 0 - 1/8 (0.023 mi.)	B16	31
KAISER FOUNDATION HO Facility Id: 19054483 Status: I	***1550 N EDGEMONT ST***	***WNW 0 - 1/8 (0.040 mi.)***	***19***	***32***
KAISER FOUNDATION HO Facility Id: 19007367 Status: I	***1526 N EDGEMONT ST***	***WSW 0 - 1/8 (0.040 mi.)***	***C20***	***36***
KAISER PERMANENTE Facility Id: 19004448 Status: I	***4900 W SUNSET BLVD***	***WSW 0 - 1/8 (0.057 mi.)***	***C23***	***37***
KAISER MEDICAL CENTE Facility Id: 19017705 Status: I	***1515 N VERMONT AVE***	***E 0 - 1/8 (0.071 mi.)***	***E26***	***43***
KAISER FOUND HOSPITA Facility Id: 19054682 Status: I	***4730 BARNSDALE AVE***	***E 0 - 1/8 (0.077 mi.)***	***D29***	***49***
CHURCH OF SCIENTOLOG Facility Id: 19056260 Status: A	4833 FOUNTAIN AVE	S 0 - 1/8 (0.104 mi.)	F36	54
UNK Facility Id: 19026228 Status: A	***1404 N CATALINA ST***	***S 1/8 - 1/4 (0.157 mi.)***	***J48***	***67***
CHILDREN'S HOSPITAL Facility Id: 19000800 Status: A	***4650 SUNSET BOULEVAR***	***ESE 1/8 - 1/4 (0.158 mi.)***	***H50***	***69***
SERVICE STATION 3837 Facility Id: 19002130 Status: I	***4900 W HOLLYWOOD BLV***	***NNW 1/8 - 1/4 (0.178 mi.)***	***L63***	***122***
HOLLYWOOD PRESBYTERI Facility Id: 19006380 Status: A	***1300 N VERMONT AVE***	***SE 1/8 - 1/4 (0.185 mi.)***	***N71***	***137***
ARA SHEL SERVICE Facility Id: 19034305 Status: A	***5007 SUNSET BLVD***	***W 1/8 - 1/4 (0.186 mi.)***	***O73***	***141***
ARCO STATION #183 (T Facility Id: 19008529 Status: A	***5025 W SUNSET BLVD***	***W 1/8 - 1/4 (0.212 mi.)***	***O86***	***157***
SERVICE STATION 3647 Facility Id: 19001131 Status: A	***1270 N VERMONT AVE***	***SSE 1/8 - 1/4 (0.239 mi.)***	***T96***	***182***
RAFIK KAZARYAN C/O H Facility Id: 19016212	4977 HOLLYWOOD BLVD	NW 1/8 - 1/4 (0.244 mi.)	R101	190

Status: I

Other Ascertainable Records

RCRA NonGen / NLR: RCRAInfo is EPA's comprehensive information system, providing access to data supporting the Resource Conservation and Recovery Act (RCRA) of 1976 and the Hazardous and Solid Waste Amendments (HSWA) of 1984. The database includes selective information on sites which generate, transport, store, treat and/or dispose of hazardous waste as defined by the Resource Conservation and Recovery Act (RCRA). Non-Generators do not presently generate hazardous waste.

A review of the RCRA NonGen / NLR list, as provided by EDR, and dated 03/01/2018 has revealed that there are 3 RCRA NonGen / NLR sites within approximately 0.25 miles of the target property.

Equal/Higher Elevation	Address	Direction / Distance	Map ID	Page
PRESTIGE STATIONS IN EPA ID:: CAR000100156	***1630 N VERMONT AVE***	***NE 1/8 - 1/4 (0.170 mi.)***	***I57***	***112***
HOLLYWOOD HYUNDAI MA EPA ID:: CAD981440613	***4601 HOLLYWOOD BLVD***	***ENE 1/8 - 1/4 (0.230 mi.)***	***S93***	***176***

Lower Elevation	Address	Direction / Distance	Map ID	Page
KAISER PERMANENTE RE EPA ID:: CAD982025850	***1515 N VERMONT LEVEL***	***E 0 - 1/8 (0.071 mi.)***	***E28***	***48***

CA DRYCLEANERS: A list of drycleaner related facilities that have EPA ID numbers. These are facilities with certain SIC codes: power laundries, family and commercial; garment pressing and cleaners' agents; linen supply; coin-operated laundries and cleaning; drycleaning plants except rugs; carpet and upholster cleaning; industrial launderers; laundry and garment services.

A review of the CA DRYCLEANERS list, as provided by EDR, has revealed that there are 6 CA DRYCLEANERS sites within approximately 0.25 miles of the target property.

Equal/Higher Elevation	Address	Direction / Distance	Map ID	Page
HOLLYWOOD CLEANERS Database: DRYCLEAN SOUTH COAST, Date of Government Version: 10/04/2018	4730 HOLLYWOOD BLVD	NNE 1/8 - 1/4 (0.181 mi.)	M67	129
HOLLYWOOD CLEANERS Database: DRYCLEAN SOUTH COAST, Date of Government Version: 10/04/2018	4730 HOLLYWOOD BLVD	NNE 1/8 - 1/4 (0.181 mi.)	M68	129

Lower Elevation	Address	Direction / Distance	Map ID	Page
CEDARS CLEANERS Database: DRYCLEAN SOUTH COAST, Date of Government Version: 10/04/2018	4849 FOUNTAIN AVE	SSW 1/8 - 1/4 (0.200 mi.)	J76	145
CHURCH OF SCIENTOLOG Database: DRYCLEAN SOUTH COAST, Date of Government Version: 10/04/2018	4734 FOUNTAIN AVE	SSE 1/8 - 1/4 (0.216 mi.)	Q88	168
THRIFTY DRY CLEANERS Database: DRYCLEAN SOUTH COAST, Date of Government Version: 10/04/2018	4970 HOLLYWOOD BLVD	NW 1/8 - 1/4 (0.227 mi.)	R89	169
THRIFTY CLEANERS Database: DRYCLEANERS, Date of Government Version: 08/30/2018	***4970 HOLLYWOOD BLVD***	***NW 1/8 - 1/4 (0.227 mi.)***	***R90***	***170***

EPA Id: CAD982446650

CA HIST CORTESE: The sites for the list are designated by the State Water Resource Control Board [LUST], the Integrated Waste Board [SWF/LS], and the Department of Toxic Substances Control [CALSITES]. This listing is no longer updated by the state agency.

A review of the CA HIST CORTESE list, as provided by EDR, and dated 04/01/2001 has revealed that there are 11 CA HIST CORTESE sites within approximately 0.5 miles of the target property.

Equal/Higher Elevation	Address	Direction / Distance	Map ID	Page
ARCO #5025 Reg Id: 900270134	1630 VERMONT	NE 1/8 - 1/4 (0.170 mi.)	I53	101
HOLLYWOOD CAR WASH Reg Id: 900270052	***4810 HOLLYWOOD BLVD***	***N 1/8 - 1/4 (0.177 mi.)***	***K59***	***116***
SHELL OIL CO (FORMER Reg Id: 900270189	***4905 HOLLYWOOD BLVD***	***NNW 1/8 - 1/4 (0.201 mi.)***	***L77***	***146***
EDGEMONT HOSPITAL Reg Id: 900270089	***4841 HOLLYWOOD***	***NNW 1/8 - 1/4 (0.204 mi.)***	***L81***	***152***
LA FIRE STATION 35 Reg Id: 900270216	***1601 HILLHURST AVE***	***ENE 1/4 - 1/2 (0.348 mi.)***	***U105***	***201***

Lower Elevation	Address	Direction / Distance	Map ID	Page
SERVICE STATION 3837 Reg Id: 900270025	***4900 W HOLLYWOOD BLV***	***NNW 1/8 - 1/4 (0.178 mi.)***	***L63***	***122***
CHILDRENS HOSPITAL Reg Id: 900270125	4560 SUNSET	ESE 1/8 - 1/4 (0.201 mi.)	P79	150
THRIFTY #183 Reg Id: 900270061	***5025 SUNSET BLVD W***	***W 1/8 - 1/4 (0.212 mi.)***	***O87***	***159***
76 PRODUCTS STATION Reg Id: 900290089	***1270 VERMONT AVE N***	***SSE 1/8 - 1/4 (0.239 mi.)***	***T94***	***179***
HOLLYWOOD GAS (FORME Reg Id: 900270116	***4977 HOLLYWOOD BLVD***	***NW 1/8 - 1/4 (0.244 mi.)***	***R100***	***186***
PACIFIC BELL Reg Id: 900290152	***1255 N VERMONT***	***SSE 1/4 - 1/2 (0.257 mi.)***	***Q103***	***192***

NY MANIFEST: Manifest is a document that lists and tracks hazardous waste from the generator through transporters to a TSD facility.

A review of the NY MANIFEST list, as provided by EDR, and dated 10/01/2018 has revealed that there is 1 NY MANIFEST site within approximately 0.25 miles of the target property.

Lower Elevation	Address	Direction / Distance	Map ID	Page
CHILDREN'S HOSPITAL EPA ID: CAD981399900	***4650 SUNSET BOULEVAR***	***ESE 1/8 - 1/4 (0.158 mi.)***	***H50***	***69***

WI MANIFEST: Hazardous waste manifest information.

A review of the WI MANIFEST list, as provided by EDR, and dated 12/31/2017 has revealed that there is 1 WI MANIFEST site within approximately 0.25 miles of the target property.

Lower Elevation	Address	Direction / Distance	Map ID	Page
CHILDREN'S HOSPITAL	***4650 SUNSET BOULEVAR***	***ESE 1/8 - 1/4 (0.158 mi.)***	***H50***	***69***
ACT Status: A				
FID: 0				
EPA ID: CAD981399900				

EDR HIGH RISK HISTORICAL RECORDS

EDR Exclusive Records

EDR Hist Auto: EDR has searched selected national collections of business directories and has collected listings of potential gas station/filling station/service station sites that were available to EDR researchers. EDR's review was limited to those categories of sources that might, in EDR's opinion, include gas station/filling station/service station establishments. The categories reviewed included, but were not limited to gas, gas station, gasoline station, filling station, auto, automobile repair, auto service station, service station, etc. This database falls within a category of information EDR classifies as "High Risk Historical Records", or HRHR. EDR's HRHR effort presents unique and sometimes proprietary data about past sites and operations that typically create environmental concerns, but may not show up in current government records searches.

A review of the EDR Hist Auto list, as provided by EDR, has revealed that there are 5 EDR Hist Auto sites within approximately 0.125 miles of the target property.

Lower Elevation	Address	Direction / Distance	Map ID	Page
SCHMITT GUSTAV	4874 S SUNSET BLVD	SW 0 - 1/8 (0.038 mi.)	C18	32
KOVALL C C	4720 S SUNSET BLVD	ESE 0 - 1/8 (0.045 mi.)	B21	37
COVEV J A	4901 S SUNSET BLVD	WSW 0 - 1/8 (0.052 mi.)	C22	37
MC CALL PAYNE INC	4700 S SUNSET BLVD	ESE 0 - 1/8 (0.083 mi.)	E31	50
ABRAMSON MORRIS	1528 N VERMONT AVE	E 0 - 1/8 (0.122 mi.)	E40	56

EDR Hist Cleaner: EDR has searched selected national collections of business directories and has collected listings of potential dry cleaner sites that were available to EDR researchers. EDR's review was limited to those categories of sources that might, in EDR's opinion, include dry cleaning establishments. The categories reviewed included, but were not limited to dry cleaners, cleaners, laundry, laundromat, cleaning/laundry, wash & dry etc. This database falls within a category of information EDR classifies as "High Risk Historical Records", or HRHR. EDR's HRHR effort presents unique and sometimes proprietary data about past sites and operations that typically create environmental concerns, but may not show up in current government records searches.

A review of the EDR Hist Cleaner list, as provided by EDR, has revealed that there are 3 EDR Hist Cleaner sites within approximately 0.125 miles of the target property.


Lower Elevation	Address	Direction / Distance	Map ID	Page
SPARKLING CLEANERS	1553 N VERMONT AVE	ENE 0 - 1/8 (0.103 mi.)	D32	51
KLEMBERGER ISAAC	4957 S SUNSET BLVD	WSW 0 - 1/8 (0.116 mi.)	G38	55
KROLL IDA MRS	1428 N VERMONT AVE	ESE 0 - 1/8 (0.117 mi.)	39	56

EXECUTIVE SUMMARY

Due to poor or inadequate address information, the following sites were not mapped. Count: 1 records.

Site Name	Database(s)
SOUTHERN CALIFORNIA DISPOSAL	CA SWF/LF

OVERVIEW MAP - 5530502.2S

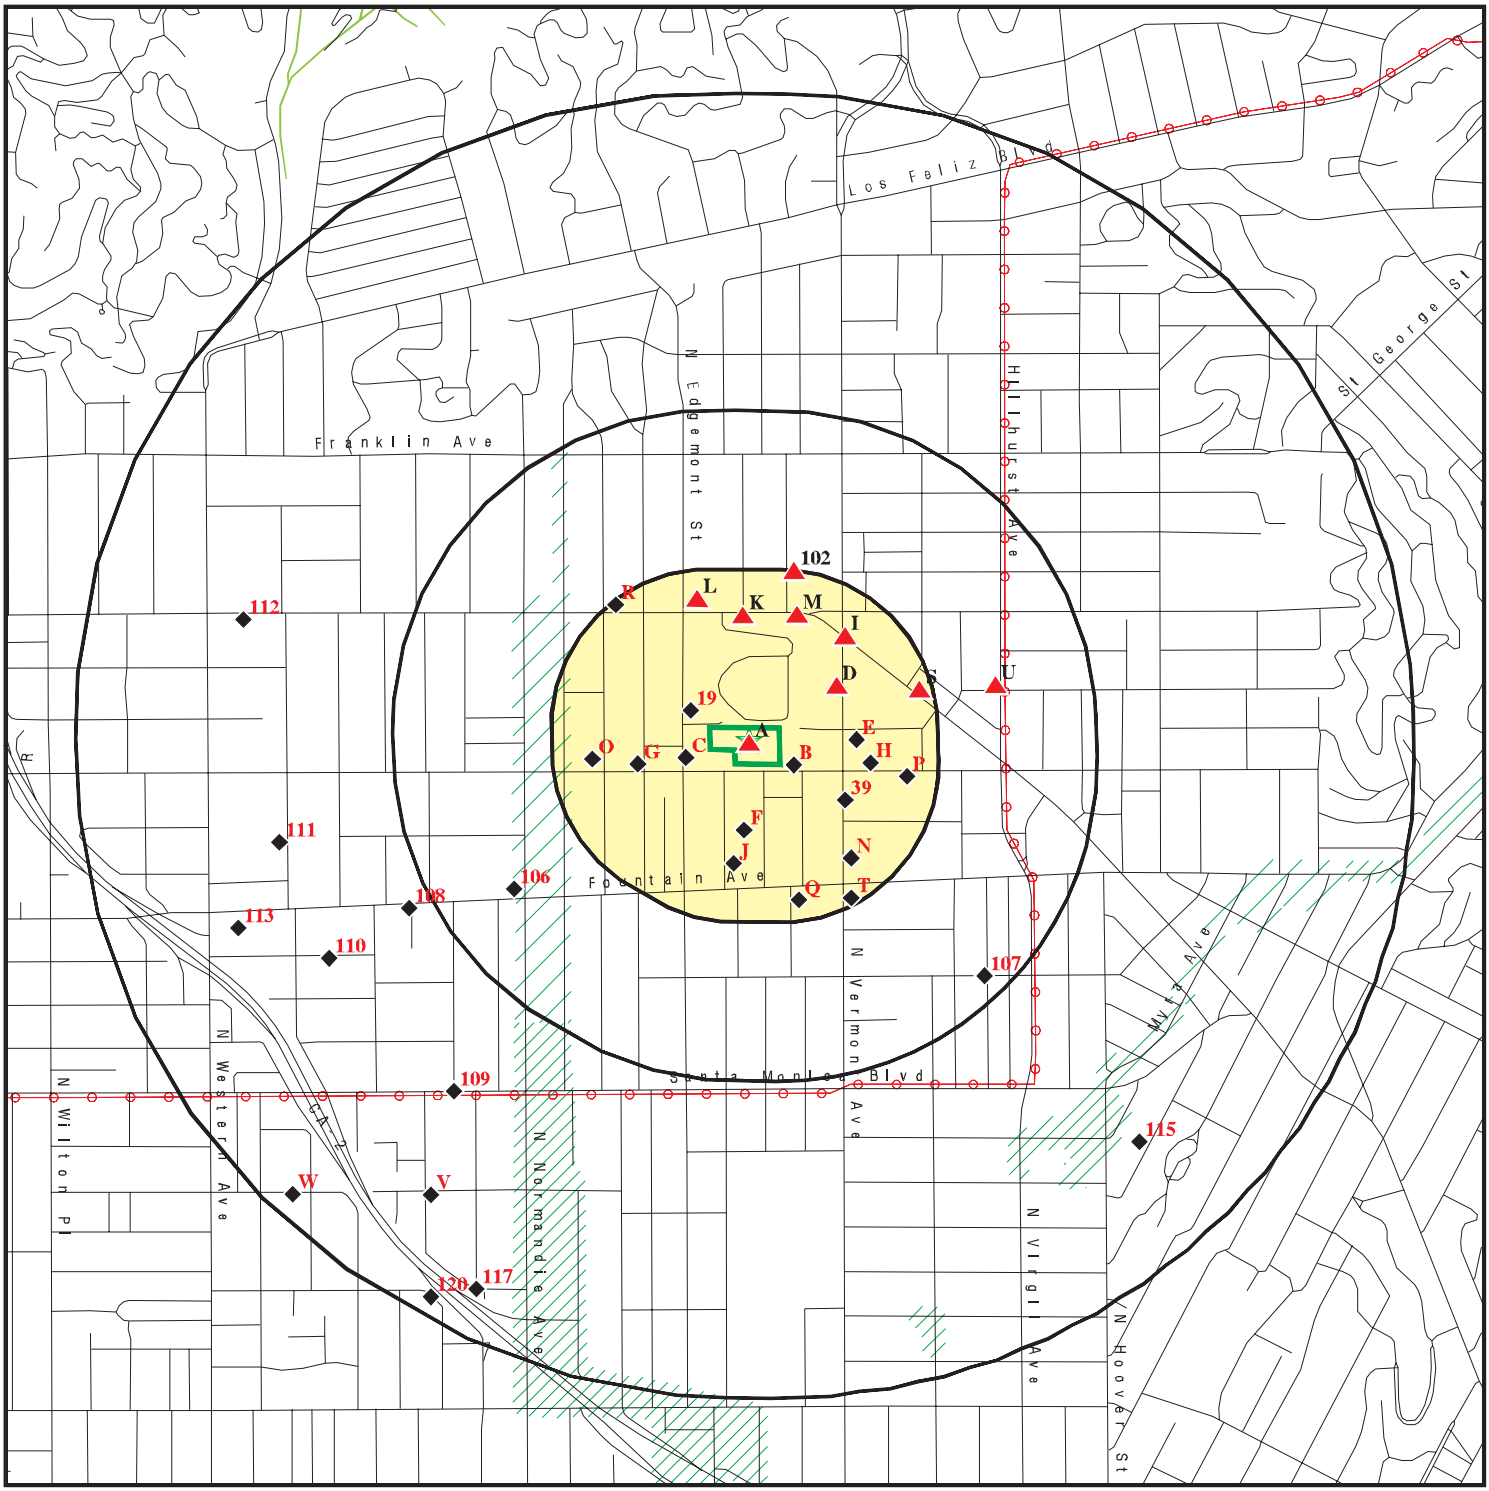

0 1/4 1/2 1 Miles


- Target Property
- Sites at elevations higher than or equal to the target property
- Sites at elevations lower than the target property
- Manufactured Gas Plants
- National Priority List Sites
- Dept. Defense Sites
- Indian Reservations BIA
- Power transmission lines
- 100-year flood zone
- 500-year flood zone
- National Wetland Inventory
- State Wetlands
- Areas of Concern

This report includes Interactive Map Layers to display and/or hide map information. The legend includes only those icons for the default map view.

SITE NAME: Sunset Campus Desktop ADDRESS: 4867 Sunset Boulevard Los Angeles CA 90027 LAT/LONG: 34.098795 / 118.294341	CLIENT: Stantec CONTACT: Laura Butler INQUIRY #: 5530502.2s DATE: January 09, 2019 4:58 pm

Copyright © 2019 EDR, Inc. © 2015 TomTom Rel. 2015.

DETAIL MAP - 5530502.2S

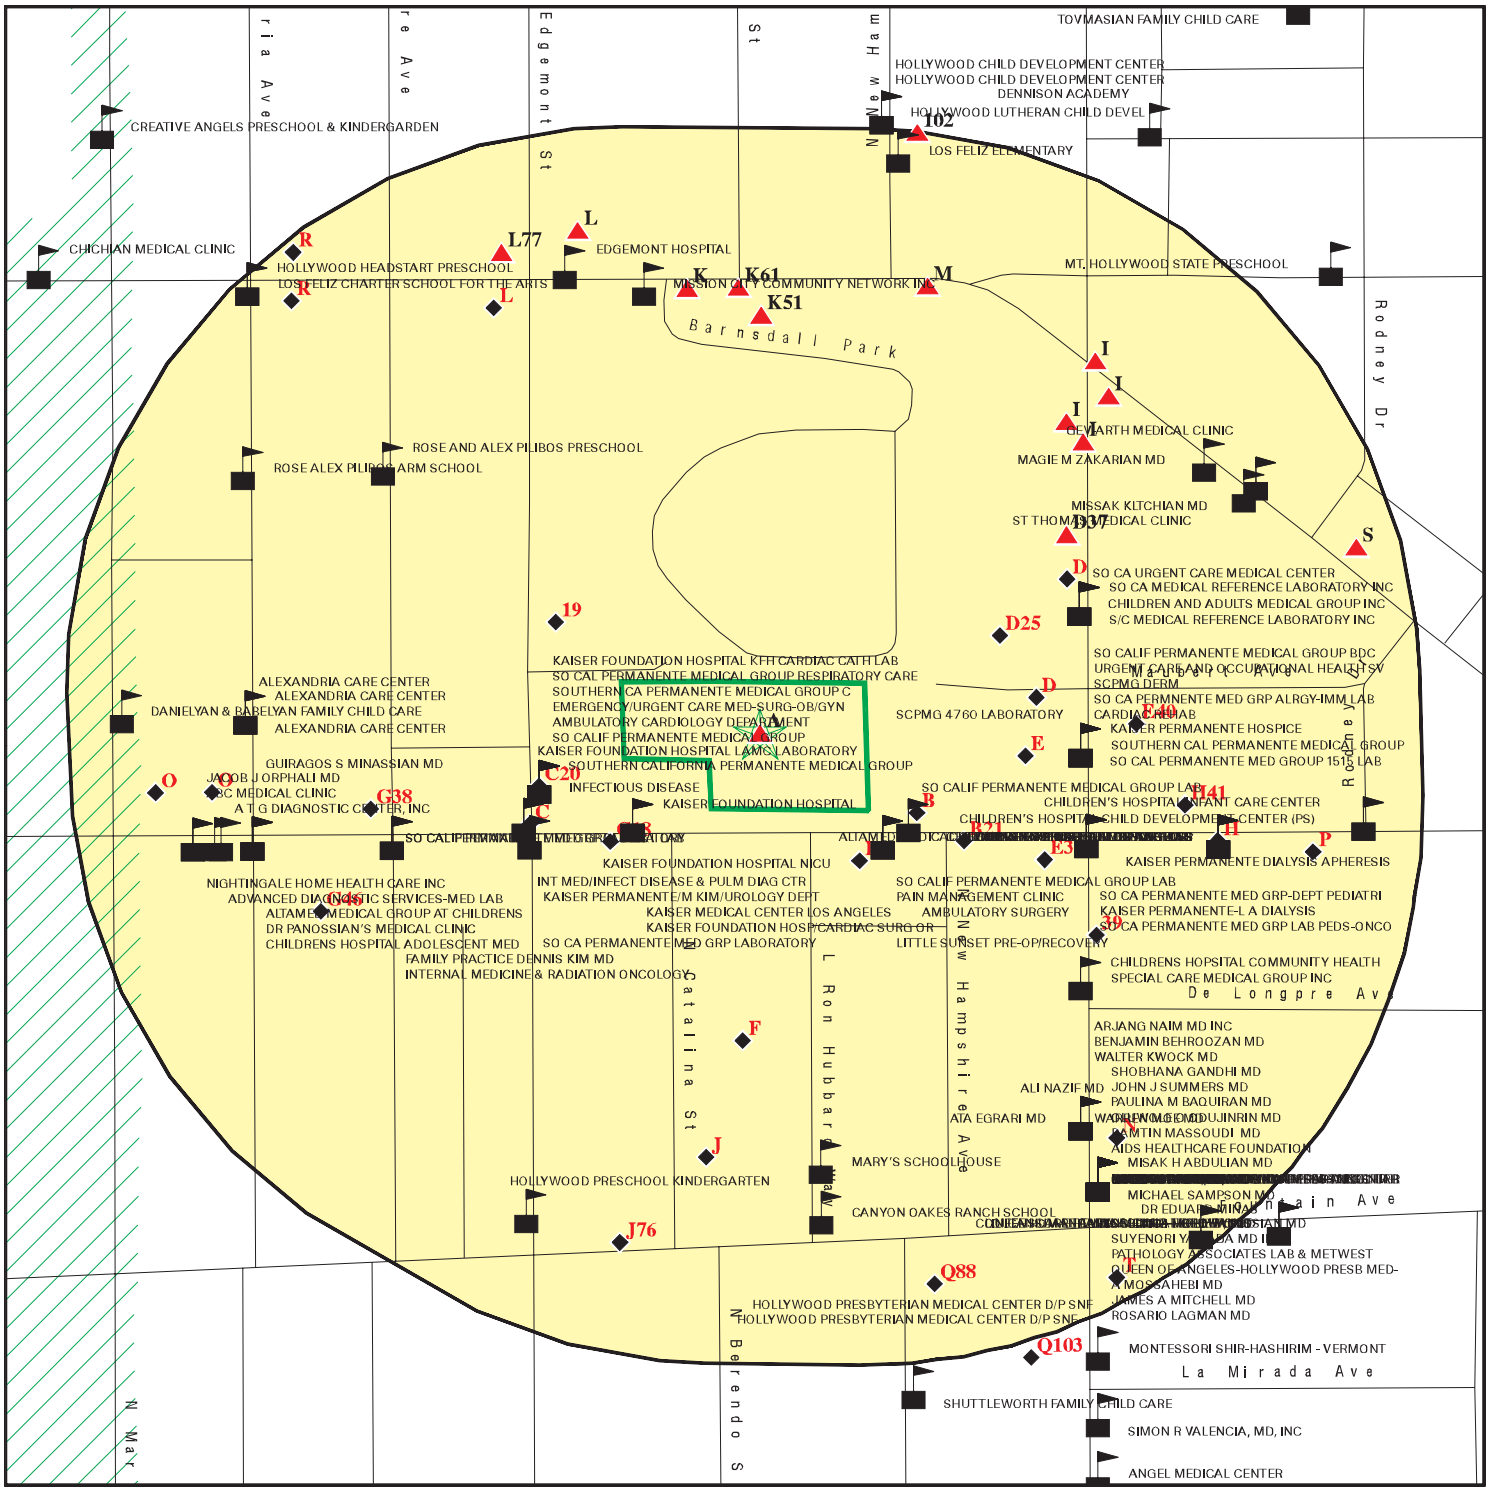

- Target Property
- Sites at elevations higher than or equal to the target property
- Sites at elevations lower than the target property
- Manufactured Gas Plants
- Sensitive Receptors
- National Priority List Sites
- Dept. Defense Sites

- Indian Reservations BIA
- 100-year flood zone
- 500-year flood zone

- Areas of Concern

This report includes Interactive Map Layers to display and/or hide map information. The legend includes only those icons for the default map view.

SITE NAME:	Sunset Campus Desktop	CLIENT:	Stantec
ADDRESS:	4867 Sunset Boulevard Los Angeles CA 90027	CONTACT:	Laura Butler
LAT/LONG:	34.098795 / 118.294341	INQUIRY #:	5530502.2s
		DATE:	January 09, 2019 5:03 pm

Copyright © 2019 EDR, Inc. © 2015 TomTom Rel. 2015.

MAP FINDINGS SUMMARY

Database	Search Distance (Miles)	Target Property	< 1/8	1/8 - 1/4	1/4 - 1/2	1/2 - 1	> 1	Total Plotted
STANDARD ENVIRONMENTAL RECORDS								
Federal NPL site list								
NPL	1.000		0	0	0	0	NR	0
Proposed NPL	1.000		0	0	0	0	NR	0
NPL LIENS	1.000		0	0	0	0	NR	0
Federal Delisted NPL site list								
Delisted NPL	1.000		0	0	0	0	NR	0
Federal CERCLIS list								
FEDERAL FACILITY	0.500		0	0	0	NR	NR	0
SEMS	0.500		0	0	0	NR	NR	0
Federal CERCLIS NFRAP site list								
SEMS-ARCHIVE	0.500		0	0	0	NR	NR	0
Federal RCRA CORRACTS facilities list								
CORRACTS	1.000		0	0	0	0	NR	0
Federal RCRA non-CORRACTS TSD facilities list								
RCRA-TSDF	0.500		0	0	0	NR	NR	0
Federal RCRA generators list								
RCRA-LQG	0.250	1	1	3	NR	NR	NR	5
RCRA-SQG	0.250		4	7	NR	NR	NR	11
RCRA-CESQG	0.250		0	1	NR	NR	NR	1
Federal institutional controls / engineering controls registries								
LUCIS	0.500		0	0	0	NR	NR	0
US ENG CONTROLS	0.500		0	0	0	NR	NR	0
US INST CONTROL	0.500		0	0	0	NR	NR	0
Federal ERNS list								
ERNS	TP		NR	NR	NR	NR	NR	0
State- and tribal - equivalent NPL								
CA RESPONSE	1.000		0	0	0	0	NR	0
State- and tribal - equivalent CERCLIS								
CA ENVIROSTOR	1.000		0	1	1	13	NR	15
State and tribal landfill and/or solid waste disposal site lists								
CA SWF/LF	0.500		0	0	0	NR	NR	0
State and tribal leaking storage tank lists								
CA LUST	0.500	1	0	14	3	NR	NR	18

MAP FINDINGS SUMMARY

Database	Search Distance (Miles)	Target Property	< 1/8	1/8 - 1/4	1/4 - 1/2	1/2 - 1	> 1	Total Plotted
INDIAN LUST	0.500		0	0	0	NR	NR	0
CA CPS-SLIC	0.500		0	1	0	NR	NR	1
State and tribal registered storage tank lists								
FEMA UST	0.250		0	0	NR	NR	NR	0
CA UST	0.250	1	3	10	NR	NR	NR	14
CA AST	0.250		0	0	NR	NR	NR	0
INDIAN UST	0.250		0	0	NR	NR	NR	0
State and tribal voluntary cleanup sites								
CA VCP	0.500		0	0	0	NR	NR	0
INDIAN VCP	0.500		0	0	0	NR	NR	0
State and tribal Brownfields sites								
CA BROWNFIELDS	0.500		0	0	0	NR	NR	0
ADDITIONAL ENVIRONMENTAL RECORDS								
Local Brownfield lists								
US BROWNFIELDS	0.500		0	0	0	NR	NR	0
Local Lists of Landfill / Solid Waste Disposal Sites								
CA WMUDS/SWAT	0.500		0	0	0	NR	NR	0
CA SWRCY	0.500		1	0	0	NR	NR	1
CA HAULERS	TP		NR	NR	NR	NR	NR	0
INDIAN ODI	0.500		0	0	0	NR	NR	0
DEBRIS REGION 9	0.500		0	0	0	NR	NR	0
ODI	0.500		0	0	0	NR	NR	0
IHS OPEN DUMPS	0.500		0	0	0	NR	NR	0
Local Lists of Hazardous waste / Contaminated Sites								
CA AOCONCERN	1.000		0	0	0	0	NR	0
US HIST CDL	TP		NR	NR	NR	NR	NR	0
CA HIST Cal-Sites	1.000		0	0	0	0	NR	0
CA SCH	0.250		0	0	NR	NR	NR	0
CA CDL	TP		NR	NR	NR	NR	NR	0
CA CERS HAZ WASTE	0.250		0	0	NR	NR	NR	0
CA Toxic Pits	1.000		0	0	0	0	NR	0
US CDL	TP		NR	NR	NR	NR	NR	0
Local Lists of Registered Storage Tanks								
CA SWEEPS UST	0.250	1	9	13	NR	NR	NR	23
CA HIST UST	0.250	2	0	17	NR	NR	NR	19
CA CERS TANKS	0.250		0	0	NR	NR	NR	0
CA FID UST	0.250	1	9	13	NR	NR	NR	23
Local Land Records								
CA LIENS	TP		NR	NR	NR	NR	NR	0

MAP FINDINGS SUMMARY

Database	Search Distance (Miles)	Target Property	< 1/8	1/8 - 1/4	1/4 - 1/2	1/2 - 1	> 1	Total Plotted
LIENS 2	TP		NR	NR	NR	NR	NR	0
CA DEED	0.500		0	0	0	NR	NR	0
Records of Emergency Release Reports								
HMIRS	TP		NR	NR	NR	NR	NR	0
CA CHMIRS	TP		NR	NR	NR	NR	NR	0
CA LDS	TP		NR	NR	NR	NR	NR	0
CA MCS	TP		NR	NR	NR	NR	NR	0
CA SPILLS 90	TP		NR	NR	NR	NR	NR	0
Other Ascertainable Records								
RCRA NonGen / NLR	0.250		1	2	NR	NR	NR	3
FUDS	1.000		0	0	0	0	NR	0
DOD	1.000		0	0	0	0	NR	0
SCRD DRYCLEANERS	0.500		0	0	0	NR	NR	0
US FIN ASSUR	TP		NR	NR	NR	NR	NR	0
EPA WATCH LIST	TP		NR	NR	NR	NR	NR	0
2020 COR ACTION	0.250		0	0	NR	NR	NR	0
TSCA	TP		NR	NR	NR	NR	NR	0
TRIS	TP		NR	NR	NR	NR	NR	0
SSTS	TP		NR	NR	NR	NR	NR	0
ROD	1.000		0	0	0	0	NR	0
RMP	TP		NR	NR	NR	NR	NR	0
RAATS	TP		NR	NR	NR	NR	NR	0
PRP	TP		NR	NR	NR	NR	NR	0
PADS	TP		NR	NR	NR	NR	NR	0
ICIS	TP		NR	NR	NR	NR	NR	0
FTTS	TP		NR	NR	NR	NR	NR	0
MLTS	TP		NR	NR	NR	NR	NR	0
COAL ASH DOE	TP		NR	NR	NR	NR	NR	0
COAL ASH EPA	0.500		0	0	0	NR	NR	0
PCB TRANSFORMER	TP		NR	NR	NR	NR	NR	0
RADINFO	TP		NR	NR	NR	NR	NR	0
HIST FTTS	TP		NR	NR	NR	NR	NR	0
DOT OPS	TP		NR	NR	NR	NR	NR	0
CONSENT	1.000		0	0	0	0	NR	0
INDIAN RESERV	1.000		0	0	0	0	NR	0
FUSRAP	1.000		0	0	0	0	NR	0
UMTRA	0.500		0	0	0	NR	NR	0
LEAD SMELTERS	TP		NR	NR	NR	NR	NR	0
US AIRS	TP		NR	NR	NR	NR	NR	0
US MINES	0.250		0	0	NR	NR	NR	0
ABANDONED MINES	0.250		0	0	NR	NR	NR	0
FINDS	TP	1	NR	NR	NR	NR	NR	1
DOCKET HWC	TP		NR	NR	NR	NR	NR	0
UXO	1.000		0	0	0	0	NR	0
ECHO	TP	1	NR	NR	NR	NR	NR	1
FUELS PROGRAM	0.250		0	0	NR	NR	NR	0
CA BOND EXP. PLAN	1.000		0	0	0	0	NR	0
CA Cortese	0.500		0	0	0	NR	NR	0
CA CUPA Listings	0.250		0	0	NR	NR	NR	0

MAP FINDINGS SUMMARY

Database	Search Distance (Miles)	Target Property	< 1/8	1/8 - 1/4	1/4 - 1/2	1/2 - 1	> 1	Total Plotted
CA DRYCLEANERS	0.250		0	6	NR	NR	NR	6
CA EMI	TP	1	NR	NR	NR	NR	NR	1
CA ENF	TP		NR	NR	NR	NR	NR	0
CA Financial Assurance	TP		NR	NR	NR	NR	NR	0
CA HAZNET	TP	3	NR	NR	NR	NR	NR	3
CA ICE	TP		NR	NR	NR	NR	NR	0
CA HIST CORTESE	0.500	1	0	9	2	NR	NR	12
CA LOS ANGELES CO. HMS	TP		NR	NR	NR	NR	NR	0
CA HWP	1.000		0	0	0	0	NR	0
CA HWT	0.250		0	0	NR	NR	NR	0
NY MANIFEST	0.250		0	1	NR	NR	NR	1
WI MANIFEST	0.250		0	1	NR	NR	NR	1
CA MINES	0.250		0	0	NR	NR	NR	0
CA MWMP	0.250		0	0	NR	NR	NR	0
CA NPDES	TP	1	NR	NR	NR	NR	NR	1
CA PEST LIC	TP		NR	NR	NR	NR	NR	0
CA PROC	0.500		0	0	0	NR	NR	0
CA Notify 65	1.000		0	0	0	0	NR	0
LA Co. Site Mitigation	TP		NR	NR	NR	NR	NR	0
CA UIC	TP		NR	NR	NR	NR	NR	0
CA WASTEWATER PITS	0.500		0	0	0	NR	NR	0
CA WDS	TP		NR	NR	NR	NR	NR	0
CA CERS	TP		NR	NR	NR	NR	NR	0
CA WIP	0.250		0	0	NR	NR	NR	0
CA NON-CASE INFO	TP		NR	NR	NR	NR	NR	0
CA MILITARY PRIV SITES	TP		NR	NR	NR	NR	NR	0
CA WDR	TP		NR	NR	NR	NR	NR	0
CA PROD WATER PONDS	TP		NR	NR	NR	NR	NR	0
CA CIWQS	TP	2	NR	NR	NR	NR	NR	2
CA SAMPLING POINT	TP		NR	NR	NR	NR	NR	0
CA OTHER OIL GAS	TP		NR	NR	NR	NR	NR	0
CA PROJECT	TP		NR	NR	NR	NR	NR	0
CA WELL STIM PROJ	TP		NR	NR	NR	NR	NR	0
CA UIC GEO	TP		NR	NR	NR	NR	NR	0
EDR HIGH RISK HISTORICAL RECORDS								
EDR Exclusive Records								
EDR MGP	1.000		0	0	0	0	NR	0
EDR Hist Auto	0.125		5	NR	NR	NR	NR	5
EDR Hist Cleaner	0.125		3	NR	NR	NR	NR	3
EDR RECOVERED GOVERNMENT ARCHIVES								
Exclusive Recovered Govt. Archives								
CA RGA LF	TP		NR	NR	NR	NR	NR	0
CA RGA LUST	TP	2	NR	NR	NR	NR	NR	2
- Totals --		19	36	99	6	13	0	173

MAP FINDINGS SUMMARY

Database	Search Distance (Miles)	Target Property	< 1/8	1/8 - 1/4	1/4 - 1/2	1/2 - 1	> 1	Total Plotted

NOTES:

TP = Target Property

NR = Not Requested at this Search Distance

Sites may be listed in more than one database

A1 **KAISER PERMANENTE** **CA RGA LUST** **S114638975**
Target **4867 SUNSET BLVD** **N/A**
Property **LOS ANGELES, CA**

Site 1 of 13 in cluster A

Actual: **411 ft.**

RGA LUST:

2004	KAISER PERMANENTE	4867 SUNSET BLVD
1995	KAISER PERMANENTE	4867 SUNSET BLVD
1994	KAISER PERMANENTE	4867 SUNSET BLVD
1993	KAISER PERMANENTE	4867 SUNSET BLVD

A2 **KAISER LAMC** **CA HAZNET** **S113136879**
Target **4867 W SUNSET BLVD** **N/A**
Property **LOS ANGELES, CA 90027**

Site 2 of 13 in cluster A

Actual: **411 ft.**

HAZNET:

envid:	S113136879
Year:	2007
GEPAID:	CAL000293331
Contact:	BRUCE ANDERSEN SUPERINTENDENT
Telephone:	3232027006
Mailing Name:	Not reported
Mailing Address:	1328 N EDGEMONT ST
Mailing City,St,Zip:	LOS ANGELES, CA 900270000
Gen County:	Not reported
TSD EPA ID:	AZD009015389
TSD County:	Not reported
Waste Category:	Off-specification, aged or surplus organics
Disposal Method:	Fuel Blending Prior To Energy Recovery At Another Site
Tons:	0.18
Cat Decode:	Not reported
Method Decode:	Not reported
Facility County:	Los Angeles

envid:	S113136879
Year:	2007
GEPAID:	CAL000293331
Contact:	BRUCE ANDERSEN SUPERINTENDENT
Telephone:	3232027006
Mailing Name:	Not reported
Mailing Address:	1328 N EDGEMONT ST
Mailing City,St,Zip:	LOS ANGELES, CA 900270000
Gen County:	Not reported
TSD EPA ID:	AZD009015389
TSD County:	Not reported
Waste Category:	Alkaline solution without metals pH >= 12.5
Disposal Method:	Storage, Bulking, And/Or Transfer Off Site--No Treatment/Reovery (H010-H129) Or (H131-H135)
Tons:	0.08
Cat Decode:	Not reported
Method Decode:	Not reported
Facility County:	Los Angeles

envid:	S113136879
Year:	2007
GEPAID:	CAL000293331
Contact:	BRUCE ANDERSEN SUPERINTENDENT

KAISER LAMC (Continued) **S113136879**

Telephone:	3232027006
Mailing Name:	Not reported
Mailing Address:	1328 N EDGEMONT ST
Mailing City,St,Zip:	LOS ANGELES, CA 900270000
Gen County:	Not reported
TSD EPA ID:	CAD982444481
TSD County:	Not reported
Waste Category:	Off-specification, aged or surplus organics
Disposal Method:	Storage, Bulking, And/Or Transfer Off Site--No Treatment/Reovery (H010-H129) Or (H131-H135)
Tons:	0.23
Cat Decode:	Not reported
Method Decode:	Not reported
Facility County:	Los Angeles

envid:	S113136879
Year:	2007
GEPAID:	CAL000293331
Contact:	BRUCE ANDERSEN SUPERINTENDENT
Telephone:	3232027006
Mailing Name:	Not reported
Mailing Address:	1328 N EDGEMONT ST
Mailing City,St,Zip:	LOS ANGELES, CA 900270000
Gen County:	Not reported
TSD EPA ID:	CAD982444481
TSD County:	Not reported
Waste Category:	Paint sludge
Disposal Method:	Other Treatment
Tons:	0.12
Cat Decode:	Not reported
Method Decode:	Not reported
Facility County:	Los Angeles

envid:	S113136879
Year:	2007
GEPAID:	CAL000293331
Contact:	BRUCE ANDERSEN SUPERINTENDENT
Telephone:	3232027006
Mailing Name:	Not reported
Mailing Address:	1328 N EDGEMONT ST
Mailing City,St,Zip:	LOS ANGELES, CA 900270000
Gen County:	Not reported
TSD EPA ID:	CAD982444481
TSD County:	Not reported
Waste Category:	Unspecified oil-containing waste
Disposal Method:	Storage, Bulking, And/Or Transfer Off Site--No Treatment/Reovery (H010-H129) Or (H131-H135)
Tons:	0.35
Cat Decode:	Not reported
Method Decode:	Not reported
Facility County:	Los Angeles

Click this hyperlink while viewing on your computer to access
4 additional CA_HAZNET: record(s) in the EDR Site Report.

A3 **KAISER FOUNDATION HOSPITALS /C** **CA SWEEPS UST** **S101582945**
Target **4867 W SUNSET BLVD** **CA FID UST** **N/A**
Property **LOS ANGELES, CA 90027**

Site 3 of 13 in cluster A

Actual:
411 ft.

SWEEPS UST:

Status:	Active
Comp Number:	5411
Number:	1
Board Of Equalization:	44-013220
Referral Date:	06-07-93
Action Date:	04-11-94
Created Date:	02-29-88
Owner Tank Id:	000005411
SWRCB Tank Id:	19-050-005411-000001
Tank Status:	A
Capacity:	1000
Active Date:	10-01-92
Tank Use:	M.V. FUEL
STG:	P
Content:	DIESEL
Number Of Tanks:	1

CA FID UST:

Facility ID:	19001966
Regulated By:	UTNKA
Regulated ID:	Not reported
Cortese Code:	Not reported
SIC Code:	Not reported
Facility Phone:	2136675933
Mail To:	Not reported
Mailing Address:	WALNUT CENTER
Mailing Address 2:	Not reported
Mailing City,St,Zip:	LOS ANGELES 900270000
Contact:	Not reported
Contact Phone:	Not reported
DUNs Number:	Not reported
NPDES Number:	Not reported
EPA ID:	Not reported
Comments:	Not reported
Status:	Active

A4 **KAISER PERMANENTE** **CA UST** **U003804773**
Target **4867 W SUNSET BLVD** **N/A**
Property **LOS ANGELES, CA 90027**

Site 4 of 13 in cluster A

Actual:
411 ft.

UST:

Facility ID:	23706
Permitting Agency:	LOS ANGELES, CITY OF
Latitude:	34.0997638
Longitude:	-118.2930087

Facility ID:	FA0015222
Permitting Agency:	Los Angeles City Fire Department
Latitude:	34.09872
Longitude:	-118.29536

A5
Target Property

KAISER PERMANENTE LOS ANGELES
4867 W. SUNSET BLVD.
LOS ANGELES, CA 90027

RCRA-LQG

1007199251
CAD981396591

Site 5 of 13 in cluster A

Actual:
411 ft.

RCRA-LQG:

Date form received by agency:	06/01/2012
Facility name:	KAISER PERMANENTE LOS ANGELES
Facility address:	4867 W. SUNSET BLVD. LOS ANGELES, CA 90027
EPA ID:	CAD981396591
Mailing address:	W. SUNSET BLVD. LOS ANGELES, CA 90027
Contact:	ROBERT D GLASER
Contact address:	W. SUNSET BLVD. LEVEL B LOS ANGELES, CA 90027
Contact country:	US
Contact telephone:	323-783-0595
Contact email:	ROBERT.D.GLASER@KP.ORG
EPA Region:	09
Classification:	Large Quantity Generator
Description:	Handler: generates 1,000 kg or more of hazardous waste during any calendar month; or generates more than 1 kg of acutely hazardous waste during any calendar month; or generates more than 100 kg of any residue or contaminated soil, waste or other debris resulting from the cleanup of a spill, into or on any land or water, of acutely hazardous waste during any calendar month; or generates 1 kg or less of acutely hazardous waste during any calendar month, and accumulates more than 1 kg of acutely hazardous waste at any time; or generates 100 kg or less of any residue or contaminated soil, waste or other debris resulting from the cleanup of a spill, into or on any land or water, of acutely hazardous waste during any calendar month, and accumulates more than 100 kg of that material at any time

Owner/Operator Summary:

Owner/operator name:	KAISER PERMANENTE
Owner/operator address:	1 KAISER PLAZA OAKLAND, CA 94612
Owner/operator country:	US
Owner/operator telephone:	Not reported
Owner/operator email:	Not reported
Owner/operator fax:	Not reported
Owner/operator extension:	Not reported
Legal status:	Private
Owner/Operator Type:	Owner
Owner/Op start date:	01/01/1951
Owner/Op end date:	Not reported

Owner/operator name:	KAISER PERMANENTE FOUNDATION HOSPITALS
Owner/operator address:	W. SUNSET BLVD. LOS ANGELES, CA 90027
Owner/operator country:	Not reported
Owner/operator telephone:	Not reported
Owner/operator email:	Not reported
Owner/operator fax:	Not reported
Owner/operator extension:	Not reported
Legal status:	Private
Owner/Operator Type:	Operator

KAISER PERMANENTE LOS ANGELES (Continued) **1007199251**

Owner/Op start date: 01/01/1953
Owner/Op end date: Not reported

Owner/operator name: CATHERINE VU
Owner/operator address: Not reported
Not reported
Owner/operator country: US
Owner/operator telephone: Not reported
Owner/operator email: Not reported
Owner/operator fax: Not reported
Owner/operator extension: Not reported
Legal status: Private
Owner/Operator Type: Operator
Owner/Op start date: 02/01/2005
Owner/Op end date: Not reported

Owner/operator name: KAISER PERMANENTE FOUNDATION HOSPITAL
Owner/operator address: 1800 HARRISON ST FLOOR 6
OAKLAND, CA 94612
Owner/operator country: US
Owner/operator telephone: 510-625-2499
Owner/operator email: Not reported
Owner/operator fax: Not reported
Owner/operator extension: Not reported
Legal status: Private
Owner/Operator Type: Owner
Owner/Op start date: 10/03/1977
Owner/Op end date: Not reported

Owner/operator name: KAISER PERMANENTE FOUNDATION HOSPITALS
Owner/operator address: HARRISON STREET
OAKLAND, CA 94612
Owner/operator country: Not reported
Owner/operator telephone: 510-625-2338
Owner/operator email: Not reported
Owner/operator fax: Not reported
Owner/operator extension: Not reported
Legal status: Private
Owner/Operator Type: Owner
Owner/Op start date: 02/01/1967
Owner/Op end date: Not reported

Owner/operator name: 393 E WALNUT
Owner/operator address: 393 E WALNUT ST
PASADENA, CA 91188
Owner/operator country: US
Owner/operator telephone: Not reported
Owner/operator email: Not reported
Owner/operator fax: Not reported
Owner/operator extension: Not reported
Legal status: Private
Owner/Operator Type: Operator
Owner/Op start date: 10/03/1977
Owner/Op end date: Not reported

Handler Activities Summary:
U.S. importer of hazardous waste: No

KAISER PERMANENTE LOS ANGELES (Continued) **1007199251**

Mixed waste (haz. and radioactive): No
Recycler of hazardous waste: No
Transporter of hazardous waste: No
Treater, storer or disposer of HW: No
Underground injection activity: No
On-site burner exemption: No
Furnace exemption: No
Used oil fuel burner: No
Used oil processor: No
User oil refiner: No
Used oil fuel marketer to burner: No
Used oil Specification marketer: No
Used oil transfer facility: No
Used oil transporter: No

. Waste code: D001
. Waste name: IGNITABLE HAZARDOUS WASTES ARE THOSE WASTES WHICH HAVE A FLASHPOINT OF LESS THAN 140 DEGREES FAHRENHEIT AS DETERMINED BY A PENSKY-MARTENS CLOSED CUP FLASH POINT TESTER. ANOTHER METHOD OF DETERMINING THE FLASH POINT OF A WASTE IS TO REVIEW THE MATERIAL SAFETY DATA SHEET, WHICH CAN BE OBTAINED FROM THE MANUFACTURER OR DISTRIBUTOR OF THE MATERIAL. LACQUER THINNER IS AN EXAMPLE OF A COMMONLY USED SOLVENT WHICH WOULD BE CONSIDERED AS IGNITABLE HAZARDOUS WASTE.

. Waste code: D002
. Waste name: A WASTE WHICH HAS A PH OF LESS THAN 2 OR GREATER THAN 12.5 IS CONSIDERED TO BE A CORROSIVE HAZARDOUS WASTE. SODIUM HYDROXIDE, A CAUSTIC SOLUTION WITH A HIGH PH, IS OFTEN USED BY INDUSTRIES TO CLEAN OR DEGREASE PARTS. HYDROCHLORIC ACID, A SOLUTION WITH A LOW PH, IS USED BY MANY INDUSTRIES TO CLEAN METAL PARTS PRIOR TO PAINTING. WHEN THESE CAUSTIC OR ACID SOLUTIONS BECOME CONTAMINATED AND MUST BE DISPOSED, THE WASTE WOULD BE A CORROSIVE HAZARDOUS WASTE.

. Waste code: D003
. Waste name: A MATERIAL IS CONSIDERED TO BE A REACTIVE HAZARDOUS WASTE IF IT IS NORMALLY UNSTABLE, REACTS VIOLENTLY WITH WATER, GENERATES TOXIC GASES WHEN EXPOSED TO WATER OR CORROSIVE MATERIALS, OR IF IT IS CAPABLE OF DETONATION OR EXPLOSION WHEN EXPOSED TO HEAT OR A FLAME. ONE EXAMPLE OF SUCH WASTE WOULD BY WASTE GUNPOWDER.

. Waste code: D004
. Waste name: ARSENIC

. Waste code: D005
. Waste name: BARIUM

. Waste code: D007
. Waste name: CHROMIUM

. Waste code: D011
. Waste name: SILVER

. Waste code: D013
. Waste name: LINDANE

. Waste code: D033
. Waste name: HEXACHLOROBUTADIENE

KAISER PERMANENTE LOS ANGELES (Continued) **1007199251**

. Waste code: F003
. Waste name: THE FOLLOWING SPENT NON-HALOGENATED SOLVENTS: XYLENE, ACETONE, ETHYL ACETATE, ETHYL BENZENE, ETHYL ETHER, METHYL ISOBUTYL KETONE, N-BUTYL ALCOHOL, CYCLOHEXANONE, AND METHANOL; ALL SPENT SOLVENT MIXTURES/BLENDS CONTAINING, BEFORE USE, ONLY THE ABOVE SPENT NON-HALOGENATED SOLVENTS; AND ALL SPENT SOLVENT MIXTURES/BLENDS CONTAINING, BEFORE USE, ONE OR MORE OF THE ABOVE NON-HALOGENATED SOLVENTS, AND, A TOTAL OF TEN PERCENT OR MORE (BY VOLUME) OF ONE OR MORE OF THOSE SOLVENTS LISTED IN F001, F002, F004, AND F005, AND STILL BOTTOMS FROM THE RECOVERY OF THESE SPENT SOLVENTS AND SPENT SOLVENT MIXTURES.

. Waste code: P001
. Waste name: 2H-1-BENZOPYRAN-2-ONE, 4-HYDROXY-3-(3-OXO-1-PHENYLBUTYL)-, & SALTS, WHEN PRESENT AT CONCENTRATIONS GREATER THAN 0.3%

. Waste code: P081
. Waste name: NITROGLYCERINE (R)

. Waste code: P105
. Waste name: SODIUM AZIDE

. Waste code: U002
. Waste name: ACETONE (I)

. Waste code: U010
. Waste name: AZIRINO[2',3':3,4]PYRROLO[1,2-A]INDOLE-4,7-DIONE, 6-AMINO-8-[[(AMINOCARBONYL)OXY]METHYL]-1,1A,2,8,8A,8B-HEXAHYDRO-8A-METHOXY-5-METHYL-, [1AS-(1AALPHA, 8BETA,8AALPHA,8BALPHA)]-

. Waste code: U035
. Waste name: BENZENEBUTANOIC ACID, 4-[BIS(2-CHLOROETHYL)AMINO]-

. Waste code: U044
. Waste name: CHLOROFORM

. Waste code: U048
. Waste name: O-CHLOROPHENOL

. Waste code: U089
. Waste name: DIETHYLSTILBESTEROL

. Waste code: U122
. Waste name: FORMALDEHYDE

. Waste code: U129
. Waste name: CYCLOHEXANE, 1,2,3,4,5,6-HEXACHLORO-, (1ALPHA,2ALPHA,3BETA,4ALPHA,5ALPHA,6BETA)-

. Waste code: U132
. Waste name: HEXACHLOROPHENE

. Waste code: U150
. Waste name: MELPHALAN

. Waste code: U188

KAISER PERMANENTE LOS ANGELES (Continued) **1007199251**

. Waste name: PHENOL

. Waste code: U200
. Waste name: RESERPINE

. Waste code: U237
. Waste name: 2,4-(1H,3H)-PYRIMIDINEDIONE, 5-[BIS(2-CHLOROETHYL)AMINO]-

. Waste code: U248
. Waste name: 2H-1-BENZOPYRAN-2-ONE, 4-HYDROXY-3-(3-OXO-1-PHENYL-BUTYL)-, & SALTS, WHEN PRESENT AT CONCENTRATIONS OF 0.3% OR LESS

Historical Generators:
Date form received by agency: 07/21/2010
Site name: 4867 SUNSET
Classification: Large Quantity Generator

. Waste code: 151
. Waste name: Asbestos-containing waste

. Waste code: 221
. Waste name: Waste oil and mixed oil

. Waste code: D001
. Waste name: IGNITABLE HAZARDOUS WASTES ARE THOSE WASTES WHICH HAVE A FLASHPOINT OF LESS THAN 140 DEGREES FAHRENHEIT AS DETERMINED BY A PENSKY-MARTENS CLOSED CUP FLASH POINT TESTER. ANOTHER METHOD OF DETERMINING THE FLASH POINT OF A WASTE IS TO REVIEW THE MATERIAL SAFETY DATA SHEET, WHICH CAN BE OBTAINED FROM THE MANUFACTURER OR DISTRIBUTOR OF THE MATERIAL. LACQUER THINNER IS AN EXAMPLE OF A COMMONLY USED SOLVENT WHICH WOULD BE CONSIDERED AS IGNITABLE HAZARDOUS WASTE.

. Waste code: D002
. Waste name: A WASTE WHICH HAS A PH OF LESS THAN 2 OR GREATER THAN 12.5 IS CONSIDERED TO BE A CORROSIVE HAZARDOUS WASTE. SODIUM HYDROXIDE, A CAUSTIC SOLUTION WITH A HIGH PH, IS OFTEN USED BY INDUSTRIES TO CLEAN OR DEGREASE PARTS. HYDROCHLORIC ACID, A SOLUTION WITH A LOW PH, IS USED BY MANY INDUSTRIES TO CLEAN METAL PARTS PRIOR TO PAINTING. WHEN THESE CAUSTIC OR ACID SOLUTIONS BECOME CONTAMINATED AND MUST BE DISPOSED, THE WASTE WOULD BE A CORROSIVE HAZARDOUS WASTE.

. Waste code: D010
. Waste name: SELENIUM

. Waste code: D011
. Waste name: SILVER

. Waste code: U188
. Waste name: PHENOL

Date form received by agency: 06/21/2006
Site name: KAISER PERMANENTE LOS ANGELES MED CENTER
Classification: Large Quantity Generator

. Waste code: D001
. Waste name: IGNITABLE HAZARDOUS WASTES ARE THOSE WASTES WHICH HAVE A FLASHPOINT OF LESS THAN 140 DEGREES FAHRENHEIT AS DETERMINED BY A PENSKY-MARTENS

KAISER PERMANENTE LOS ANGELES (Continued) **1007199251**

CLOSED CUP FLASH POINT TESTER. ANOTHER METHOD OF DETERMINING THE FLASH POINT OF A WASTE IS TO REVIEW THE MATERIAL SAFETY DATA SHEET, WHICH CAN BE OBTAINED FROM THE MANUFACTURER OR DISTRIBUTOR OF THE MATERIAL. LACQUER THINNER IS AN EXAMPLE OF A COMMONLY USED SOLVENT WHICH WOULD BE CONSIDERED AS IGNITABLE HAZARDOUS WASTE.

. Waste code: D002
. Waste name: A WASTE WHICH HAS A PH OF LESS THAN 2 OR GREATER THAN 12.5 IS CONSIDERED TO BE A CORROSIVE HAZARDOUS WASTE. SODIUM HYDROXIDE, A CAUSTIC SOLUTION WITH A HIGH PH, IS OFTEN USED BY INDUSTRIES TO CLEAN OR DEGREASE PARTS. HYDROCHLORIC ACID, A SOLUTION WITH A LOW PH, IS USED BY MANY INDUSTRIES TO CLEAN METAL PARTS PRIOR TO PAINTING. WHEN THESE CAUSTIC OR ACID SOLUTIONS BECOME CONTAMINATED AND MUST BE DISPOSED, THE WASTE WOULD BE A CORROSIVE HAZARDOUS WASTE.

. Waste code: D008
. Waste name: LEAD

. Waste code: D009
. Waste name: MERCURY

. Waste code: D018
. Waste name: BENZENE

. Waste code: F002
. Waste name: THE FOLLOWING SPENT HALOGENATED SOLVENTS: TETRACHLOROETHYLENE, METHYLENE CHLORIDE, TRICHLOROETHYLENE, 1,1,1-TRICHLOROETHANE, CHLOROBENZENE, 1,1,2-TRICHLORO-1,2,2-TRIFLUOROETHANE, ORTHO-DICHLOROBENZENE, TRICHLOROFLUOROMETHANE, AND 1,1,2-TRICHLOROETHANE; ALL SPENT SOLVENT MIXTURES/BLENDS CONTAINING, BEFORE USE, A TOTAL OF TEN PERCENT OR MORE (BY VOLUME) OF ONE OR MORE OF THE ABOVE HALOGENATED SOLVENTS OR THOSE LISTED IN F001, F004, OR F005, AND STILL BOTTOMS FROM THE RECOVERY OF THESE SPENT SOLVENTS AND SPENT SOLVENT MIXTURES.

. Waste code: F003
. Waste name: THE FOLLOWING SPENT NON-HALOGENATED SOLVENTS: XYLENE, ACETONE, ETHYL ACETATE, ETHYL BENZENE, ETHYL ETHER, METHYL ISOBUTYL KETONE, N-BUTYL ALCOHOL, CYCLOHEXANONE, AND METHANOL; ALL SPENT SOLVENT MIXTURES/BLENDS CONTAINING, BEFORE USE, ONLY THE ABOVE SPENT NON-HALOGENATED SOLVENTS; AND ALL SPENT SOLVENT MIXTURES/BLENDS CONTAINING, BEFORE USE, ONE OR MORE OF THE ABOVE NON-HALOGENATED SOLVENTS, AND, A TOTAL OF TEN PERCENT OR MORE (BY VOLUME) OF ONE OR MORE OF THOSE SOLVENTS LISTED IN F001, F002, F004, AND F005, AND STILL BOTTOMS FROM THE RECOVERY OF THESE SPENT SOLVENTS AND SPENT SOLVENT MIXTURES.

. Waste code: U010
. Waste name: AZIRINO[2',3':3,4]PYRROLO[1,2-A]INDOLE-4,7-DIONE, 6-AMINO-8-[[(AMINOCARBONYL)OXY]METHYL]-1,1A,2,8,8A,8B-HEXAHYDRO-8A-METHOXY-5-METHYL-, [1AS-(1AALPHA, 8BETA,8AALPHA,8BALPHA)]-

. Waste code: U058
. Waste name: CYCLOPHOSPHAMIDE

. Waste code: U059

KAISER PERMANENTE LOS ANGELES (Continued) **1007199251**

. Waste name: DAUNOMYCIN

. Waste code: U122
. Waste name: FORMALDEHYDE

. Waste code: U150
. Waste name: MELPHALAN

Date form received by agency: 06/21/2006
Site name: KAISER PERMANENTE LOS ANGELES MED CENTER
Classification: Small Quantity Generator

Date form received by agency: 06/20/1991
Site name: KAISER FOUND HLTH
Classification: Large Quantity Generator

Violation Status: No violations found

A6 **RUDOLPH & SLETTEN INC** **CA HAZNET** **S112964096**
Target **4867 SUNSET BLVD** **N/A**
Property **LOS ANGELES, CA 90027**

Site 6 of 13 in cluster A

Actual: **411 ft.**

HAZNET:
envid: S112964096
Year: 2007
GEPAID: CAC002620851
Contact: JORI HUDSON/H&S
Telephone: 3238648284
Mailing Name: Not reported
Mailing Address: 4867 SUNSET BLVD
Mailing City,St,Zip: LOS ANGELES, CA 90027
Gen County: Not reported
TSD EPA ID: CAD028409019
TSD County: Not reported
Waste Category: Laboratory waste chemicals
Disposal Method: Storage, Bulking, And/Or Transfer Off Site--No Treatment/Reovery (H010-H129) Or (H131-H135)
Tons: 0.06
Cat Decode: Not reported
Method Decode: Not reported
Facility County: Los Angeles

envid: S112964096
Year: 2007
GEPAID: CAC002620851
Contact: JORI HUDSON/H&S
Telephone: 3238648284
Mailing Name: Not reported
Mailing Address: 4867 SUNSET BLVD
Mailing City,St,Zip: LOS ANGELES, CA 90027
Gen County: Not reported
TSD EPA ID: CAD982444481
TSD County: Not reported
Waste Category: Off-specification, aged or surplus organics
Disposal Method: Storage, Bulking, And/Or Transfer Off Site--No Treatment/Reovery (H010-H129) Or (H131-H135)
Tons: 0.04

RUDOLPH & SLETTEN INC (Continued) **S112964096**

Cat Decode: Not reported
Method Decode: Not reported
Facility County: Los Angeles

envid: S112964096
Year: 2007
GEPAID: CAC002620851
Contact: JORI HUDSON/H&S
Telephone: 3238648284
Mailing Name: Not reported
Mailing Address: 4867 SUNSET BLVD
Mailing City,St,Zip: LOS ANGELES, CA 90027
Gen County: Not reported
TSD EPA ID: CAD982444481
TSD County: Not reported
Waste Category: Latex waste
Disposal Method: Storage, Bulking, And/Or Transfer Off Site--No Treatment/Reovery (H010-H129) Or (H131-H135)
Tons: 0.35
Cat Decode: Not reported
Method Decode: Not reported
Facility County: Los Angeles

envid: S112964096
Year: 2007
GEPAID: CAC002620851
Contact: JORI HUDSON/H&S
Telephone: 3238648284
Mailing Name: Not reported
Mailing Address: 4867 SUNSET BLVD
Mailing City,St,Zip: LOS ANGELES, CA 90027
Gen County: Not reported
TSD EPA ID: CAD028409019
TSD County: Not reported
Waste Category: Laboratory waste chemicals
Disposal Method: Fuel Blending Prior To Energy Recovery At Another Site
Tons: 0.12
Cat Decode: Not reported
Method Decode: Not reported
Facility County: Los Angeles

A7 **KAISER PERMANENTE LOS ANGELES** **FINDS 1014675169**
Target **4867 SUNSET BLVD** **ECHO N/A**
Property **LOS ANGELES, CA 90027**

Site 7 of 13 in cluster A

Actual:
411 ft.

FINDS:

Registry ID: 110042037211

Environmental Interest/Information System
RCRAInfo is a national information system that supports the Resource Conservation and Recovery Act (RCRA) program through the tracking of events and activities related to facilities that generate, transport, and treat, store, or dispose of hazardous waste. RCRAInfo allows RCRA program staff to track the notification, permit, compliance, and corrective action activities required under RCRA.

KAISER PERMANENTE LOS ANGELES (Continued) **1014675169**

STATE MASTER

HAZARDOUS WASTE BIENNIAL REPORTER

Click this hyperlink while viewing on your computer to access additional FINDS: detail in the EDR Site Report.

ECHO:

Envid:	1014675169
Registry ID:	110042037211
DFR URL:	http://echo.epa.gov/detailed-facility-report?fid=110042037211

A8 **KAISER PERMANENTE** **CA HAZNET** **S113004831**
Target **4867 W SUNSET BLVD** **N/A**
Property **LOS ANGELES, CA 90027**

Site 8 of 13 in cluster A

Actual:
411 ft.

HAZNET:

envid:	S113004831
Year:	2017
GEPAID:	CAD981396591
Contact:	MATTHEW J HURAY
Telephone:	3016257462
Mailing Name:	Not reported
Mailing Address:	1800 HARRISON ST
Mailing City,St,Zip:	OAKLAND, CA 946120000
Gen County:	Los Angeles
TSD EPA ID:	CAD044429835
TSD County:	Los Angeles
Waste Category:	Other inorganic solid waste
Disposal Method:	Storage, Bulking, And/Or Transfer Off Site--No Treatment/Reovery (H010-H129) Or (H131-H135)
Tons:	0.659
Cat Decode:	Other inorganic solid waste
Method Decode:	Storage, Bulking, And/Or Transfer Off Site--No Treatment/Reovery (H010-H129) Or (H131-H135)
Facility County:	Los Angeles

envid:	S113004831
Year:	2017
GEPAID:	CAD981396591
Contact:	MATTHEW J HURAY
Telephone:	3016257462
Mailing Name:	Not reported
Mailing Address:	1800 HARRISON ST
Mailing City,St,Zip:	OAKLAND, CA 946120000
Gen County:	Los Angeles
TSD EPA ID:	CAD044429835
TSD County:	Los Angeles
Waste Category:	Unspecified oil-containing waste
Disposal Method:	Storage, Bulking, And/Or Transfer Off Site--No Treatment/Reovery (H010-H129) Or (H131-H135)
Tons:	1.2
Cat Decode:	Unspecified oil-containing waste
Method Decode:	Storage, Bulking, And/Or Transfer Off Site--No Treatment/Reovery

KAISER PERMANENTE (Continued) **S113004831**

(H010-H129) Or (H131-H135)
Facility County: Los Angeles

envid: S113004831
Year: 2017
GEPAID: CAD981396591
Contact: MATTHEW J HURAY
Telephone: 3016257462
Mailing Name: Not reported
Mailing Address: 1800 HARRISON ST
Mailing City,St,Zip: OAKLAND, CA 946120000
Gen County: Los Angeles
TSD EPA ID: AZD049318009
TSD County: 99
Waste Category: Other inorganic solid waste
Disposal Method: Storage, Bulking, And/Or Transfer Off Site--No Treatment/Reovery (H010-H129) Or (H131-H135)
Tons: 0.041
Cat Decode: Other inorganic solid waste
Method Decode: Storage, Bulking, And/Or Transfer Off Site--No Treatment/Reovery (H010-H129) Or (H131-H135)
Facility County: Los Angeles

envid: S113004831
Year: 2017
GEPAID: CAD981396591
Contact: MATTHEW J HURAY
Telephone: 3016257462
Mailing Name: Not reported
Mailing Address: 1800 HARRISON ST
Mailing City,St,Zip: OAKLAND, CA 946120000
Gen County: Los Angeles
TSD EPA ID: CAD059494310
TSD County: Santa Clara
Waste Category: Unspecified organic liquid mixture
Disposal Method: Storage, Bulking, And/Or Transfer Off Site--No Treatment/Reovery (H010-H129) Or (H131-H135)
Tons: 1.2875
Cat Decode: Unspecified organic liquid mixture
Method Decode: Storage, Bulking, And/Or Transfer Off Site--No Treatment/Reovery (H010-H129) Or (H131-H135)
Facility County: Los Angeles

envid: S113004831
Year: 2017
GEPAID: CAD981396591
Contact: MATTHEW J HURAY
Telephone: 3016257462
Mailing Name: Not reported
Mailing Address: 1800 HARRISON ST
Mailing City,St,Zip: OAKLAND, CA 946120000
Gen County: Los Angeles
TSD EPA ID: UTD981552177
TSD County: 99
Waste Category: Pharmaceutical waste
Disposal Method: Incineration--Thermal Destruction Other Than Use As A Fuel
Tons: 0.1825

KAISER PERMANENTE (Continued) **S113004831**

Cat Decode: Pharmaceutical waste
Method Decode: Incineration--Thermal Destruction Other Than Use As A Fuel
Facility County: Los Angeles

Click this hyperlink while viewing on your computer to access
627 additional CA_HAZNET: record(s) in the EDR Site Report.

A9 **KAISER LAMC STAGE 2** **CA LUST** **S104406288**
Target **4867 SUNSET BOULEVARD** **CA HIST CORTESE** **N/A**
Property **LOS ANGELES, CA 90027** **CA NPDES**
CA CIWQS

Site 9 of 13 in cluster A

Actual: 411 ft.

LUST:
Lead Agency: LOS ANGELES RWQCB (REGION 4)
Case Type: LUST Cleanup Site
Geo Track: http://geotracker.waterboards.ca.gov/profile_report.asp?global_id=T0603700734
Global Id: T0603700734
Latitude: 34.0982135
Longitude: -118.2954031
Status: Completed - Case Closed
Status Date: 04/07/1997
Case Worker: YR
RB Case Number: 900270034
Local Agency: LOS ANGELES, CITY OF
File Location: Not reported
Local Case Number: Not reported
Potential Media Affect: Aquifer used for drinking water supply
Potential Contaminants of Concern: Diesel
Site History: Not reported

LUST:
Global Id: T0603700734
Contact Type: Local Agency Caseworker
Contact Name: ELOY LUNA
Organization Name: LOS ANGELES, CITY OF
Address: 200 North Main Street, Suite 1780
City: LOS ANGELES
Email: eloy.luna@lacity.org
Phone Number: Not reported

Global Id: T0603700734
Contact Type: Regional Board Caseworker
Contact Name: YUE RONG
Organization Name: LOS ANGELES RWQCB (REGION 4)
Address: 320 W. 4TH ST., SUITE 200
City: Los Angeles
Email: yrong@waterboards.ca.gov
Phone Number: Not reported

LUST:
Global Id: T0603700734
Action Type: Other
Date: 02/06/1989
Action: Leak Reported

LUST:

KAISER LAMC STAGE 2 (Continued) **S104406288**

Global Id: T0603700734
Status: Completed - Case Closed
Status Date: 04/07/1997

Global Id: T0603700734
Status: Open - Case Begin Date
Status Date: 02/06/1989

Global Id: T0603700734
Status: Open - Site Assessment
Status Date: 03/20/1989

Global Id: T0603700734
Status: Open - Verification Monitoring
Status Date: 12/28/1993

LUST REG 4:

Region:	4
Regional Board:	04
County:	Los Angeles
Facility Id:	900270034
Status:	Case Closed
Substance:	Diesel
Substance Quantity:	Not reported
Local Case No:	Not reported
Case Type:	Groundwater
Abatement Method Used at the Site:	Excavate and Dispose
Global ID:	T0603700734
W Global ID:	Not reported
Staff:	UNK
Local Agency:	19050
Cross Street:	Not reported
Enforcement Type:	Not reported
Date Leak Discovered:	Not reported
Date Leak First Reported:	2/6/1989
Date Leak Record Entered:	Not reported
Date Confirmation Began:	Not reported
Date Leak Stopped:	Not reported
Date Case Last Changed on Database:	10/21/1993
Date the Case was Closed:	4/7/1997
How Leak Discovered:	Not reported
How Leak Stopped:	Not reported
Cause of Leak:	Not reported
Leak Source:	Not reported
Operator:	Not reported
Water System:	Not reported
Well Name:	Not reported
Approx. Dist To Production Well (ft):	10657.520390791703178734923194
Source of Cleanup Funding:	Not reported
Preliminary Site Assessment Workplan Submitted:	Not reported
Preliminary Site Assessment Began:	Not reported
Pollution Characterization Began:	3/20/1989
Remediation Plan Submitted:	Not reported
Remedial Action Underway:	Not reported
Post Remedial Action Monitoring Began:	12/28/1993
Enforcement Action Date:	Not reported

KAISER LAMC STAGE 2 (Continued) **S104406288**

Historical Max MTBE Date: Not reported
Hist Max MTBE Conc in Groundwater: Not reported
Hist Max MTBE Conc in Soil: Not reported
Significant Interim Remedial Action Taken: Yes
GW Qualifier: Not reported
Soil Qualifier: Not reported
Organization: Not reported
Owner Contact: Not reported
Responsible Party: KAISER FOUNDATION HEALTH PLAN
RP Address: 3355 E. 26TH ST., LOS ANGELES CA 90023
Program: LUST
Lat/Long: 34.0982135 / -1
Local Agency Staff: PEJ
Beneficial Use: Not reported
Priority: Not reported
Cleanup Fund Id: Not reported
Suspended: Not reported
Assigned Name: Not reported
Summary: 02/20/91 - CASE ASSIGNED TO GN

HIST CORTESE:
Region: CORTESE
Facility County Code: 19
Reg By: LTNKA
Reg Id: 900270034

NPDES:
Facility Status: Not reported
NPDES Number: Not reported
Region: Not reported
Agency Number: Not reported
Regulatory Measure ID: Not reported
Place ID: Not reported
Order Number: Not reported
WDID: 4 19C360088
Regulatory Measure Type: Construction
Program Type: Not reported
Adoption Date Of Regulatory Measure: Not reported
Effective Date Of Regulatory Measure: Not reported
Termination Date Of Regulatory Measure: Not reported
Expiration Date Of Regulatory Measure: Not reported
Discharge Address: Not reported
Discharge Name: Not reported
Discharge City: Not reported
Discharge State: Not reported
Discharge Zip: Not reported
Status: Terminated
Status Date: 05/07/2014
Operator Name: Kaiser Permanente
Operator Address: 4621 Hollywood
Operator City: Los Angeles
Operator State: California
Operator Zip: 90027

NPDES as of 03/2018:
NPDES Number: Not reported
Status: Not reported

KAISER LAMC STAGE 2 (Continued) **S104406288**

Agency Number:	Not reported
Region:	4
Regulatory Measure ID:	410077
Order Number:	Not reported
Regulatory Measure Type:	Construction
Place ID:	Not reported
WDID:	4 19C360088
Program Type:	Not reported
Adoption Date Of Regulatory Measure:	Not reported
Effective Date Of Regulatory Measure:	Not reported
Expiration Date Of Regulatory Measure:	Not reported
Termination Date Of Regulatory Measure:	02/17/2014
Discharge Name:	Not reported
Discharge Address:	Not reported
Discharge City:	Not reported
Discharge State:	Not reported
Discharge Zip:	Not reported
Received Date:	12/13/2010
Processed Date:	12/21/2010
Status:	Terminated
Status Date:	05/07/2014
Place Size:	10.8
Place Size Unit:	Acres
Contact:	Ivan Caso
Contact Title:	Senior Project Manager
Contact Phone:	909-578-9060
Contact Phone Ext:	Not reported
Contact Email:	ivan.caso@kp.org
Operator Name:	Kaiser Permanente
Operator Address:	4621 Hollywood
Operator City:	Los Angeles
Operator State:	California
Operator Zip:	90027
Operator Contact:	Ivan Caso
Operator Contact Title:	Senior Project Manager
Operator Contact Phone:	323-783-8011
Operator Contact Phone Ext:	Not reported
Operator Contact Email:	ivan.caso@kp.org
Operator Type:	Private Business
Developer:	Whiting Turner
Developer Address:	3 Corporate Park
Developer City:	Irvine
Developer State:	California
Developer Zip:	92606
Developer Contact:	Rob Prather
Developer Contact Title:	Superindendent
Constype Linear Utility Ind:	N
Emergency Phone:	Not reported
Emergency Phone Ext:	Not reported
Constype Above Ground Ind:	Not reported
Constype Below Ground Ind:	Not reported
Constype Cable Line Ind:	Not reported
Constype Comm Line Ind:	Not reported
Constype Commertial Ind:	Not reported
Constype Electrical Line Ind:	Not reported
Constype Gas Line Ind:	Not reported
Constype Industrial Ind:	Not reported

KAISER LAMC STAGE 2 (Continued) **S104406288**

Constype Other Description:	Not reported
Constype Other Ind:	Not reported
Constype Recons Ind:	Y
Constype Residential Ind:	Not reported
Constype Transport Ind:	Not reported
Constype Utility Description:	Not reported
Constype Utility Ind:	Not reported
Constype Water Sewer Ind:	Not reported
Dir Discharge Uswater Ind:	N
Receiving Water Name:	Not reported
Certifier:	Ivan Caso
Certifier Title:	Not reported
Certification Date:	13-DEC-10
Primary Sic:	Not reported
Secondary Sic:	Not reported
Tertiary Sic:	Not reported

CIWQS:

Agency:	Kaiser Permanente
Agency Address:	4621 Hollywood, Los Angeles, CA 90027
Place/Project Type:	Construction - Reconstruction
SIC/NAICS:	Not reported
Region:	4
Program:	CONSTW
Regulatory Measure Status:	Terminated
Regulatory Measure Type:	Storm water construction
Order Number:	2009-0009-DWQ
WDID:	4 19C360088
NPDES Number:	CAS000002
Adoption Date:	Not reported
Effective Date:	12/21/2010
Termination Date:	02/17/2014
Expiration/Review Date:	Not reported
Design Flow:	Not reported
Major/Minor:	Not reported
Complexity:	Not reported
TTWQ:	Not reported
Enforcement Actions within 5 years:	0
Violations within 5 years:	0
Latitude:	34.09816
Longitude:	-118.29541

A10 **KAISER FOUNDATION HOSPITAL** **CA HIST UST** **S104916130**
Target **4867 SUNSET BLVD** **CA EMI** **N/A**
Property **LOS ANGELES, CA 90027**

Site 10 of 13 in cluster A

Actual:
411 ft.

HIST UST:

File Number:	00027298
URL:	http://geotracker.waterboards.ca.gov/ustpdfs/pdf/00027298.pdf
Region:	Not reported
Facility ID:	Not reported
Facility Type:	Not reported
Other Type:	Not reported
Contact Name:	Not reported

KAISER FOUNDATION HOSPITAL (Continued) **S104916130**

Telephone:	Not reported
Owner Name:	Not reported
Owner Address:	Not reported
Owner City,St,Zip:	Not reported
Total Tanks:	Not reported
Tank Num:	Not reported
Container Num:	Not reported
Year Installed:	Not reported
Tank Capacity:	Not reported
Tank Used for:	Not reported
Type of Fuel:	Not reported
Container Construction Thickness:	Not reported
Leak Detection:	Not reported

Click here for Geo Tracker PDF:

EMI:

Year:	1987
County Code:	19
Air Basin:	SC
Facility ID:	18257
Air District Name:	SC
SIC Code:	8062
Air District Name:	SOUTH COAST AQMD
Community Health Air Pollution Info System:	Not reported
Consolidated Emission Reporting Rule:	Not reported
Total Organic Hydrocarbon Gases Tons/Yr:	0
Reactive Organic Gases Tons/Yr:	0
Carbon Monoxide Emissions Tons/Yr:	0
NOX - Oxides of Nitrogen Tons/Yr:	8
SOX - Oxides of Sulphur Tons/Yr:	0
Particulate Matter Tons/Yr:	1
Part. Matter 10 Micrometers and Smllr Tons/Yr:	1

A11 **REBUILT LAMC SUNSET HOSPITAL** **CA CIWQS** **S121667039**
Target **4867 W SUNSET BLVD** **N/A**
Property **LOS ANGELES, CA 90027**

Site 11 of 13 in cluster A

Actual:
411 ft.

CIWQS:

Agency:	Kaiser Foundation Health Plan
Agency Address:	393 E Walnut St, Pasadena, CA 91188
Place/Project Type:	Construction
SIC/NAICS:	Not reported
Region:	4
Program:	CONSTW
Regulatory Measure Status:	Terminated
Regulatory Measure Type:	Storm water construction
Order Number:	2009-0009-DWQ
WDID:	4 19C316797
NPDES Number:	CAS000002
Adoption Date:	Not reported
Effective Date:	10/17/2001
Termination Date:	09/02/2010
Expiration/Review Date:	Not reported

REBUILT LAMC SUNSET HOSPITAL (Continued) **S121667039**

Design Flow:	Not reported
Major/Minor:	Not reported
Complexity:	Not reported
TTWQ:	Not reported
Enforcement Actions within 5 years:	0
Violations within 5 years:	0
Latitude:	34.09815
Longitude:	-118.295357

A12 **KAISER PERMANENTE** **CA RGA LUST** **S114638976**
Target **4867 SUNSET BLVD** **N/A**
Property **LOS FELIZ, CA**

Site 12 of 13 in cluster A

Actual: **411 ft.**

RGA LUST:

2012	KAISER PERMANENTE	4867 SUNSET BLVD
2011	KAISER PERMANENTE	4867 SUNSET BLVD
2010	KAISER PERMANENTE	4867 SUNSET BLVD
2009	KAISER PERMANENTE	4867 SUNSET BLVD
2008	KAISER PERMANENTE	4867 SUNSET BLVD
2007	KAISER PERMANENTE	4867 SUNSET BLVD
2006	KAISER PERMANENTE	4867 SUNSET BLVD
2005	KAISER PERMANENTE	4867 SUNSET BLVD
2003	KAISER PERMANENTE	4867 SUNSET BLVD
2002	KAISER PERMANENTE	4867 SUNSET BLVD
2001	KAISER PERMANENTE	4867 SUNSET BLVD
2000	KAISER PERMANENTE	4867 SUNSET BLVD
1998	KAISER PERMANENTE	4867 SUNSET BLVD
1997	KAISER PERMANENTE	4867 SUNSET BLVD
1996	KAISER PERMANENTE	4867 SUNSET BLVD

A13 **KAISER FOUNDATION HOSPITAL** **CA HIST UST** **1000380310**
Target **4867 W SUNSET BLVD** **N/A**
Property **LOS ANGELES, CA 90027**

Site 13 of 13 in cluster A

Actual: **411 ft.**

HIST UST:

File Number:	Not reported
URL:	Not reported
Region:	STATE
Facility ID:	00000029174
Facility Type:	Other
Other Type:	HOSPITAL
Contact Name:	Not reported
Telephone:	2136678444
Owner Name:	KAISER FOUNDATION HOSPITAL
Owner Address:	4867 SUNSET BLVD.
Owner City,St,Zip:	LOS ANGELES, CA 90027
Total Tanks:	0002
Tank Num:	001
Container Num:	1
Year Installed:	1976
Tank Capacity:	00010000

KAISER FOUNDATION HOSPITAL (Continued) **1000380310**

Tank Used for:	PRODUCT
Type of Fuel:	DIESEL
Container Construction Thickness:	Not reported
Leak Detection:	Visual
Tank Num:	002
Container Num:	2
Year Installed:	1983
Tank Capacity:	00001500
Tank Used for:	PRODUCT
Type of Fuel:	DIESEL
Container Construction Thickness:	Not reported
Leak Detection:	Visual, None
Tank Num:	003
Container Num:	2
Year Installed:	1983
Tank Capacity:	00001500
Tank Used for:	PRODUCT
Type of Fuel:	DIESEL
Container Construction Thickness:	Not reported
Leak Detection:	Visual
Tank Num:	004
Container Num:	1
Year Installed:	1976
Tank Capacity:	00010000
Tank Used for:	PRODUCT
Type of Fuel:	DIESEL
Container Construction Thickness:	Not reported
Leak Detection:	Visual

B14 **TEXACO INC** **CA SWEEPS UST S101585152**
ESE **4747 W SUNSET BLVD** **CA FID UST N/A**
< 1/8 **LOS ANGELES, CA 90027**
0.022 mi.
116 ft. **Site 1 of 5 in cluster B**

Relative: **Lower**

Actual: **395 ft.**

SWEEPS UST:

Status:	Not reported
Comp Number:	7081
Number:	Not reported
Board Of Equalization:	Not reported
Referral Date:	Not reported
Action Date:	Not reported
Created Date:	Not reported
Owner Tank Id:	Not reported
SWRCB Tank Id:	Not reported
Tank Status:	Not reported
Capacity:	Not reported
Active Date:	Not reported
Tank Use:	Not reported
STG:	Not reported
Content:	Not reported
Number Of Tanks:	0

CA FID UST:

TEXACO INC (Continued) **S101585152**

Facility ID:	19020449
Regulated By:	UTNKI
Regulated ID:	Not reported
Cortese Code:	Not reported
SIC Code:	Not reported
Facility Phone:	2130000000
Mail To:	Not reported
Mailing Address:	4747 W SUNSET BLVD
Mailing Address 2:	Not reported
Mailing City,St,Zip:	LOS ANGELES 900270000
Contact:	Not reported
Contact Phone:	Not reported
DUNs Number:	Not reported
NPDES Number:	Not reported
EPA ID:	Not reported
Comments:	Not reported
Status:	Inactive

B15 **KAISER FOUNDATION HEALTH PLAN** **CA SWEEPS UST** **S101586801**
ESE **4733 W SUNSET BLVD** **CA FID UST** **N/A**
< 1/8 **LOS ANGELES, CA 90057**
0.022 mi.
118 ft. **Site 2 of 5 in cluster B**

Relative:
Lower

Actual:
395 ft.

SWEEPS UST:

Status:	Not reported
Comp Number:	6069
Number:	Not reported
Board Of Equalization:	Not reported
Referral Date:	Not reported
Action Date:	Not reported
Created Date:	Not reported
Owner Tank Id:	Not reported
SWRCB Tank Id:	Not reported
Tank Status:	Not reported
Capacity:	Not reported
Active Date:	Not reported
Tank Use:	Not reported
STG:	Not reported
Content:	Not reported
Number Of Tanks:	0

CA FID UST:

Facility ID:	19054480
Regulated By:	UTNKI
Regulated ID:	Not reported
Cortese Code:	Not reported
SIC Code:	Not reported
Facility Phone:	2136678395
Mail To:	Not reported
Mailing Address:	4733 W SUNSET BLVD
Mailing Address 2:	Not reported
Mailing City,St,Zip:	LOS ANGELES 900570000
Contact:	Not reported
Contact Phone:	Not reported
DUNs Number:	Not reported
NPDES Number:	Not reported

KAISER FOUNDATION HEALTH PLAN (Continued) **S101586801**

EPA ID: Not reported
Comments: Not reported
Status: Inactive

B16 **KAISER FOUNDATION HOSPITALS IN** **CA FID UST** **S101584705**
SE **4760 W SUNSET BLVD** **N/A**
< 1/8 **LOS ANGELES, CA 90027**
0.023 mi.
119 ft. **Site 3 of 5 in cluster B**

Relative:
Lower

Actual:
390 ft.

CA FID UST:
Facility ID: 19014615
Regulated By: UTNKA
Regulated ID: Not reported
Cortese Code: Not reported
SIC Code: Not reported
Facility Phone: 2136674000
Mail To: Not reported
Mailing Address: 4760 W SUNSET BLVD
Mailing Address 2: Not reported
Mailing City,St,Zip: LOS ANGELES 900270000
Contact: Not reported
Contact Phone: Not reported
DUNs Number: Not reported
NPDES Number: Not reported
EPA ID: Not reported
Comments: Not reported
Status: Active

B17 **KAISER PERMANENTE** **CA UST** **U003780500**
SE **4760 W SUNSET BLVD** **CA SWEEPS UST** **N/A**
< 1/8 **LOS ANGELES, CA 90027**
0.023 mi.
119 ft. **Site 4 of 5 in cluster B**

Relative:
Lower

Actual:
390 ft.

UST:
Facility ID: 24064
Permitting Agency: LOS ANGELES, CITY OF
Latitude: 34.09813
Longitude: -118.29338

Facility ID: FA-003-2259
Permitting Agency: Los Angeles City Fire Department
Latitude: 34.09779
Longitude: -118.29308

SWEEPS UST:
Status: Active
Comp Number: 6089
Number: 1
Board Of Equalization: Not reported
Referral Date: 09-21-93
Action Date: 03-18-94
Created Date: 02-29-88
Owner Tank Id: Not reported
SWRCB Tank Id: Not reported

KAISER PERMANENTE (Continued) **U003780500**

Tank Status:	Not reported
Capacity:	Not reported
Active Date:	Not reported
Tank Use:	Not reported
STG:	Not reported
Content:	Not reported
Number Of Tanks:	Not reported

C18 **SCHMITT GUSTAV** **EDR Hist Auto** **1009076647**
SW **4874 S SUNSET BLVD** **N/A**
< 1/8 **LOS ANGELES, CA**
0.038 mi.
199 ft. **Site 1 of 5 in cluster C**

Relative: EDR Hist Auto
Lower

Actual:
380 ft.

Year:	Name:	Type:
1924	SIERRA REFINING CO	AUTOMOBILE SERVICE STATIONS
1929	COVEY J A	GASOLINE AND OIL SERVICE STATION
1933	COVEY J A	GASOLINE AND OIL SERVICE STATIONS
1933	JONES J H	AUTOMOBILE REPAIRING
1942	BEACON OIL CO	GASOLINE AND OIL SERVICE STATIONS
1942	SCHMITT GUSTAV	AUTOMOBILE REPAIRING

---

19 **KAISER FOUNDATION HOSPITALS,IN** **CA SWEEPS UST** **S101586804**
WNW **1550 N EDGEMONT ST** **CA FID UST** **N/A**
< 1/8 **LOS ANGELES, CA 90027** **CA EMI**
0.040 mi.
211 ft.

Relative: SWEEPS UST:
Lower

Actual:
403 ft.

Status:	Not reported
Comp Number:	6092
Number:	Not reported
Board Of Equalization:	Not reported
Referral Date:	Not reported
Action Date:	Not reported
Created Date:	Not reported
Owner Tank Id:	Not reported
SWRCB Tank Id:	Not reported
Tank Status:	Not reported
Capacity:	Not reported
Active Date:	Not reported
Tank Use:	Not reported
STG:	Not reported
Content:	Not reported
Number Of Tanks:	Not reported

CA FID UST:

Facility ID:	19054483
Regulated By:	UTNKI
Regulated ID:	Not reported
Cortese Code:	Not reported
SIC Code:	Not reported
Facility Phone:	2136674000
Mail To:	Not reported

KAISER FOUNDATION HOSPITALS,IN (Continued) **S101586804**

Mailing Address: 1550 N EDGEMONT ST
Mailing Address 2: Not reported
Mailing City,St,Zip: LOS ANGELES 900270000
Contact: Not reported
Contact Phone: Not reported
DUNs Number: Not reported
NPDES Number: Not reported
EPA ID: Not reported
Comments: Not reported
Status: Inactive

EMI:

Year:	2006
County Code:	19
Air Basin:	SC
Facility ID:	800429
Air District Name:	SC
SIC Code:	8062
Air District Name:	SOUTH COAST AQMD
Community Health Air Pollution Info System:	Not reported
Consolidated Emission Reporting Rule:	Not reported
Total Organic Hydrocarbon Gases Tons/Yr:	.9520586990543508122
Reactive Organic Gases Tons/Yr:	.49
Carbon Monoxide Emissions Tons/Yr:	4.821
NOX - Oxides of Nitrogen Tons/Yr:	2.899
SOX - Oxides of Sulphur Tons/Yr:	.058
Particulate Matter Tons/Yr:	.394
Part. Matter 10 Micrometers and Smllr Tons/Yr:	.393832

Year:	2007
County Code:	19
Air Basin:	SC
Facility ID:	800429
Air District Name:	SC
SIC Code:	8062
Air District Name:	SOUTH COAST AQMD
Community Health Air Pollution Info System:	Not reported
Consolidated Emission Reporting Rule:	Not reported
Total Organic Hydrocarbon Gases Tons/Yr:	.9520586990543508122
Reactive Organic Gases Tons/Yr:	.49
Carbon Monoxide Emissions Tons/Yr:	4.821
NOX - Oxides of Nitrogen Tons/Yr:	2.899
SOX - Oxides of Sulphur Tons/Yr:	.058
Particulate Matter Tons/Yr:	.394
Part. Matter 10 Micrometers and Smllr Tons/Yr:	.393832

Year:	2008
County Code:	19
Air Basin:	SC
Facility ID:	800429
Air District Name:	SC
SIC Code:	8062
Air District Name:	SOUTH COAST AQMD
Community Health Air Pollution Info System:	Not reported
Consolidated Emission Reporting Rule:	Not reported
Total Organic Hydrocarbon Gases Tons/Yr:	.9856967959930331004
Reactive Organic Gases Tons/Yr:	.429323651685393258

KAISER FOUNDATION HOSPITALS,IN (Continued) **S101586804**

Carbon Monoxide Emissions Tons/Yr:	6.53
NOX - Oxides of Nitrogen Tons/Yr:	3.48
SOX - Oxides of Sulphur Tons/Yr:	.1046665
Particulate Matter Tons/Yr:	.54
Part. Matter 10 Micrometers and Smllr Tons/Yr:	.53952

Year:	2009
County Code:	19
Air Basin:	SC
Facility ID:	800429
Air District Name:	SC
SIC Code:	8062
Air District Name:	SOUTH COAST AQMD
Community Health Air Pollution Info System:	Not reported
Consolidated Emission Reporting Rule:	Not reported
Total Organic Hydrocarbon Gases Tons/Yr:	1.0291604503101901
Reactive Organic Gases Tons/Yr:	0.46432400000000001
Carbon Monoxide Emissions Tons/Yr:	2.3284199999999999
NOX - Oxides of Nitrogen Tons/Yr:	2.77
SOX - Oxides of Sulphur Tons/Yr:	4.9224999999999998E-2
Particulate Matter Tons/Yr:	0.56860999999999995
Part. Matter 10 Micrometers and Smllr Tons/Yr:	0.56816312000000002

Year:	2010
County Code:	19
Air Basin:	SC
Facility ID:	800429
Air District Name:	SC
SIC Code:	8062
Air District Name:	SOUTH COAST AQMD
Community Health Air Pollution Info System:	Not reported
Consolidated Emission Reporting Rule:	Not reported
Total Organic Hydrocarbon Gases Tons/Yr:	1.04548932919204
Reactive Organic Gases Tons/Yr:	0.50436000000000003
Carbon Monoxide Emissions Tons/Yr:	2.44686
NOX - Oxides of Nitrogen Tons/Yr:	2.7237800000000001
SOX - Oxides of Sulphur Tons/Yr:	5.6210000000000003E-2
Particulate Matter Tons/Yr:	0.59428000000000003
Part. Matter 10 Micrometers and Smllr Tons/Yr:	0.59259304000000002

Year:	2011
County Code:	19
Air Basin:	SC
Facility ID:	800429
Air District Name:	SC
SIC Code:	8062
Air District Name:	SOUTH COAST AQMD
Community Health Air Pollution Info System:	Not reported
Consolidated Emission Reporting Rule:	Not reported
Total Organic Hydrocarbon Gases Tons/Yr:	0.92408424643
Reactive Organic Gases Tons/Yr:	0.41791
Carbon Monoxide Emissions Tons/Yr:	2.66269
NOX - Oxides of Nitrogen Tons/Yr:	1.34539
SOX - Oxides of Sulphur Tons/Yr:	0.04374
Particulate Matter Tons/Yr:	0.524
Part. Matter 10 Micrometers and Smllr Tons/Yr:	0.52356152

KAISER FOUNDATION HOSPITALS,IN (Continued) **S101586804**

Year:	2012
County Code:	19
Air Basin:	SC
Facility ID:	800429
Air District Name:	SC
SIC Code:	8062
Air District Name:	SOUTH COAST AQMD
Community Health Air Pollution Info System:	Not reported
Consolidated Emission Reporting Rule:	Not reported
Total Organic Hydrocarbon Gases Tons/Yr:	1.0672308618
Reactive Organic Gases Tons/Yr:	0.41214
Carbon Monoxide Emissions Tons/Yr:	1.3750901072
NOX - Oxides of Nitrogen Tons/Yr:	0.88686
SOX - Oxides of Sulphur Tons/Yr:	0.03992
Particulate Matter Tons/Yr:	0.50699
Part. Matter 10 Micrometers and Smllr Tons/Yr:	0.50698448

Year:	2013
County Code:	19
Air Basin:	SC
Facility ID:	800429
Air District Name:	SC
SIC Code:	8062
Air District Name:	SOUTH COAST AQMD
Community Health Air Pollution Info System:	Not reported
Consolidated Emission Reporting Rule:	Not reported
Total Organic Hydrocarbon Gases Tons/Yr:	1.0201444317
Reactive Organic Gases Tons/Yr:	0.48658
Carbon Monoxide Emissions Tons/Yr:	1.0437902622
NOX - Oxides of Nitrogen Tons/Yr:	1.39027
SOX - Oxides of Sulphur Tons/Yr:	0.04428749
Particulate Matter Tons/Yr:	0.60564
Part. Matter 10 Micrometers and Smllr Tons/Yr:	0.60449832

Year:	2015
County Code:	19
Air Basin:	SC
Facility ID:	800429
Air District Name:	SC
SIC Code:	8062
Air District Name:	SOUTH COAST AQMD
Community Health Air Pollution Info System:	Not reported
Consolidated Emission Reporting Rule:	Not reported
Total Organic Hydrocarbon Gases Tons/Yr:	0.8200137544
Reactive Organic Gases Tons/Yr:	0.5329578
Carbon Monoxide Emissions Tons/Yr:	3.57507563
NOX - Oxides of Nitrogen Tons/Yr:	4.92216022
SOX - Oxides of Sulphur Tons/Yr:	0.024279257
Particulate Matter Tons/Yr:	0.35223339
Part. Matter 10 Micrometers and Smllr Tons/Yr:	0.3511176792

Year:	2016
County Code:	19
Air Basin:	SC
Facility ID:	800429
Air District Name:	SC
SIC Code:	8062

KAISER FOUNDATION HOSPITALS,IN (Continued) **S101586804**

Air District Name:	SOUTH COAST AQMD
Community Health Air Pollution Info System:	Not reported
Consolidated Emission Reporting Rule:	Not reported
Total Organic Hydrocarbon Gases Tons/Yr:	0.52022229006
Reactive Organic Gases Tons/Yr:	0.2576971
Carbon Monoxide Emissions Tons/Yr:	3.56093
NOX - Oxides of Nitrogen Tons/Yr:	4.85169
SOX - Oxides of Sulphur Tons/Yr:	0.024836629
Particulate Matter Tons/Yr:	0.3368736
Part. Matter 10 Micrometers and Smllr Tons/Yr:	0.3355086336

C20 **KAISER FOUNDATION HOSPITAL** **CA SWEEPS UST** **S101583922**
WSW **1526 N EDGEMONT ST** **CA FID UST** **N/A**
< 1/8 **LOS ANGELES, CA 90026**
0.040 mi.
213 ft. **Site 2 of 5 in cluster C**

Relative: **Lower**
Actual: **382 ft.**

SWEEPS UST:

Status:	Not reported
Comp Number:	7444
Number:	Not reported
Board Of Equalization:	Not reported
Referral Date:	Not reported
Action Date:	Not reported
Created Date:	Not reported
Owner Tank Id:	Not reported
SWRCB Tank Id:	Not reported
Tank Status:	Not reported
Capacity:	Not reported
Active Date:	Not reported
Tank Use:	Not reported
STG:	Not reported
Content:	Not reported
Number Of Tanks:	Not reported

CA FID UST:

Facility ID:	19007367
Regulated By:	UTNKI
Regulated ID:	Not reported
Cortese Code:	Not reported
SIC Code:	Not reported
Facility Phone:	2130000000
Mail To:	Not reported
Mailing Address:	1526 N EDGEMONT ST
Mailing Address 2:	Not reported
Mailing City,St,Zip:	LOS ANGELES 900260000
Contact:	Not reported
Contact Phone:	Not reported
DUNs Number:	Not reported
NPDES Number:	Not reported
EPA ID:	Not reported
Comments:	Not reported
Status:	Inactive

B21
ESE
< 1/8
0.045 mi.
239 ft.

KOVALL C C — **EDR Hist Auto** — **1009080477**
4720 S SUNSET BLVD — **N/A**
LOS ANGELES, CA

Site 5 of 5 in cluster B

Relative:
Lower

Actual:
393 ft.

EDR Hist Auto

Year:	Name:	Type:
1929	BERG DOWNEN	AUTOMOBILE REPAIRING AND SERVICE STATIONS
1929	MC CALL PAYNE INC	GASOLINE AND OIL SERVICE STATION
1933	DOWNEN P W	AUTOMOBILE REPAIRING
1937	DOWNEN P W	AUTOMOBILE REPAIRING
1937	KOVALL C C	GASOLINE AND OIL SERVICE STATIONS
1942	COULTER DOUGLES	GASOLINE AND OIL SERVICE STATIONS
1942	DOWNEN P W	AUTOMOBILE REPAIRING

C22
WSW
< 1/8
0.052 mi.
275 ft.

COVEV J A — **EDR Hist Auto** — **1009083193**
4901 S SUNSET BLVD — **N/A**
LOS ANGELES, CA

Site 3 of 5 in cluster C

Relative:
Lower

Actual:
380 ft.

EDR Hist Auto

Year:	Name:	Type:
1937	COVEV J A	GASOLINE AND OIL SERVICE STATIONS

C23
WSW
< 1/8
0.057 mi.
299 ft.

KAISER PERMANENTE — **CA SWEEPS UST** — **S101583555**
4900 W SUNSET BLVD — **CA FID UST** — **N/A**
LOS ANGELES, CA 90027

Site 4 of 5 in cluster C

Relative:
Lower

Actual:
379 ft.

SWEEPS UST:

Status:	Not reported
Comp Number:	6637
Number:	Not reported
Board Of Equalization:	Not reported
Referral Date:	Not reported
Action Date:	Not reported
Created Date:	Not reported
Owner Tank Id:	Not reported
SWRCB Tank Id:	Not reported
Tank Status:	Not reported
Capacity:	Not reported
Active Date:	Not reported
Tank Use:	Not reported
STG:	Not reported
Content:	Not reported
Number Of Tanks:	0

CA FID UST:

Facility ID:	19004448
Regulated By:	UTNKI
Regulated ID:	Not reported
Cortese Code:	Not reported
SIC Code:	Not reported

KAISER PERMANENTE (Continued) **S101583555**

Facility Phone:	2130000000
Mail To:	Not reported
Mailing Address:	4900 W SUNSET BLVD
Mailing Address 2:	Not reported
Mailing City,St,Zip:	LOS ANGELES 900270000
Contact:	Not reported
Contact Phone:	Not reported
DUNs Number:	Not reported
NPDES Number:	Not reported
EPA ID:	Not reported
Comments:	Not reported
Status:	Inactive

C24 **4900 SUNSET** **RCRA-SQG** **1000380325**
WSW **4900 SUNSET BLVD** **CAD982008047**
< 1/8 **LOS ANGELES, CA 90027**
0.057 mi.
299 ft. **Site 5 of 5 in cluster C**

Relative:
Lower

Actual:
379 ft.

RCRA-SQG:

Date form received by agency:	07/21/2010
Facility name:	4900 SUNSET
Facility address:	4900 SUNSET BLVD LOS ANGELES, CA 90027
EPA ID:	CAD982008047
Mailing address:	4867 SUNSET BLVD LOS ANGELES, CA 90027
Contact:	ABRAHAM D VILLALOBOS
Contact address:	4867 SUNSET BLVD LOS ANGELES, CA 90027
Contact country:	US
Contact telephone:	323-783-7369
Contact email:	ABRAHAM.D.VILLALOBOS@KP.ORG
EPA Region:	09
Land type:	Private
Classification:	Small Small Quantity Generator
Description:	Handler: generates more than 100 and less than 1000 kg of hazardous waste during any calendar month and accumulates less than 6000 kg of hazardous waste at any time; or generates 100 kg or less of hazardous waste during any calendar month, and accumulates more than 1000 kg of hazardous waste at any time

Owner/Operator Summary:

Owner/operator name:	KAISER PERMANENTE FOUNDATION HOSPITAL
Owner/operator address:	1800 HARRISON FLOOR 6 OAKLAMD, CA 94612
Owner/operator country:	US
Owner/operator telephone:	510-625-2499
Owner/operator email:	Not reported
Owner/operator fax:	Not reported
Owner/operator extension:	Not reported
Legal status:	Private
Owner/Operator Type:	Owner
Owner/Op start date:	10/03/1977
Owner/Op end date:	Not reported

Owner/operator name:	393 E WALNUT

4900 SUNSET (Continued) **1000380325**

Owner/operator address: 393 E WALNUT ST
PASADENA, CA 91188
Owner/operator country: US
Owner/operator telephone: Not reported
Owner/operator email: Not reported
Owner/operator fax: Not reported
Owner/operator extension: Not reported
Legal status: Private
Owner/Operator Type: Operator
Owner/Op start date: 10/03/1977
Owner/Op end date: Not reported

Handler Activities Summary:
U.S. importer of hazardous waste: No
Mixed waste (haz. and radioactive): No
Recycler of hazardous waste: No
Transporter of hazardous waste: No
Treater, storer or disposer of HW: No
Underground injection activity: No
On-site burner exemption: No
Furnace exemption: No
Used oil fuel burner: No
Used oil processor: No
User oil refiner: No
Used oil fuel marketer to burner: No
Used oil Specification marketer: No
Used oil transfer facility: No
Used oil transporter: No

. Waste code: 151
. Waste name: Asbestos-containing waste

. Waste code: 221
. Waste name: Waste oil and mixed oil

. Waste code: D001
. Waste name: IGNITABLE HAZARDOUS WASTES ARE THOSE WASTES WHICH HAVE A FLASHPOINT OF LESS THAN 140 DEGREES FAHRENHEIT AS DETERMINED BY A PENSKY-MARTENS CLOSED CUP FLASH POINT TESTER. ANOTHER METHOD OF DETERMINING THE FLASH POINT OF A WASTE IS TO REVIEW THE MATERIAL SAFETY DATA SHEET, WHICH CAN BE OBTAINED FROM THE MANUFACTURER OR DISTRIBUTOR OF THE MATERIAL. LACQUER THINNER IS AN EXAMPLE OF A COMMONLY USED SOLVENT WHICH WOULD BE CONSIDERED AS IGNITABLE HAZARDOUS WASTE.

. Waste code: D002
. Waste name: A WASTE WHICH HAS A PH OF LESS THAN 2 OR GREATER THAN 12.5 IS CONSIDERED TO BE A CORROSIVE HAZARDOUS WASTE. SODIUM HYDROXIDE, A CAUSTIC SOLUTION WITH A HIGH PH, IS OFTEN USED BY INDUSTRIES TO CLEAN OR DEGREASE PARTS. HYDROCHLORIC ACID, A SOLUTION WITH A LOW PH, IS USED BY MANY INDUSTRIES TO CLEAN METAL PARTS PRIOR TO PAINTING. WHEN THESE CAUSTIC OR ACID SOLUTIONS BECOME CONTAMINATED AND MUST BE DISPOSED, THE WASTE WOULD BE A CORROSIVE HAZARDOUS WASTE.

. Waste code: D010
. Waste name: SELENIUM

. Waste code: D011

4900 SUNSET (Continued) **1000380325**

. Waste name: SILVER

. Waste code: U188
. Waste name: PHENOL

Historical Generators:
Date form received by agency: 06/23/1987
Site name: KAISER FOUND HLTH PLAN 4900
Classification: Small Quantity Generator

Facility Has Received Notices of Violations:
Regulation violated: Not reported
Area of violation: TSD - Tank System Standards
Date violation determined: 10/22/2002
Date achieved compliance: 03/10/2003
Violation lead agency: EPA
Enforcement action: Not reported
Enforcement action date: 02/10/2003
Enf. disposition status: Not reported
Enf. disp. status date: Not reported
Enforcement lead agency: EPA
Proposed penalty amount: Not reported
Final penalty amount: Not reported
Paid penalty amount: Not reported

Regulation violated: Not reported
Area of violation: Generators - Records/Reporting
Date violation determined: 10/22/2002
Date achieved compliance: 03/10/2003
Violation lead agency: EPA
Enforcement action: WRITTEN INFORMAL
Enforcement action date: 02/10/2003
Enf. disposition status: Not reported
Enf. disp. status date: Not reported
Enforcement lead agency: EPA
Proposed penalty amount: Not reported
Final penalty amount: Not reported
Paid penalty amount: Not reported

Regulation violated: Not reported
Area of violation: TSD - Tank System Standards
Date violation determined: 10/22/2002
Date achieved compliance: 03/10/2003
Violation lead agency: EPA
Enforcement action: WRITTEN INFORMAL
Enforcement action date: 02/10/2003
Enf. disposition status: Not reported
Enf. disp. status date: Not reported
Enforcement lead agency: EPA
Proposed penalty amount: Not reported
Final penalty amount: Not reported
Paid penalty amount: Not reported

Regulation violated: Not reported
Area of violation: Generators - Records/Reporting
Date violation determined: 10/22/2002

4900 SUNSET (Continued) **1000380325**

Date achieved compliance: 03/10/2003
Violation lead agency: EPA
Enforcement action: Not reported
Enforcement action date: 02/10/2003
Enf. disposition status: Not reported
Enf. disp. status date: Not reported
Enforcement lead agency: EPA
Proposed penalty amount: Not reported
Final penalty amount: Not reported
Paid penalty amount: Not reported

Regulation violated: Not reported
Area of violation: Generators - General
Date violation determined: 10/22/2002
Date achieved compliance: 03/10/2004
Violation lead agency: EPA
Enforcement action: WRITTEN INFORMAL
Enforcement action date: 02/10/2003
Enf. disposition status: Not reported
Enf. disp. status date: Not reported
Enforcement lead agency: EPA
Proposed penalty amount: Not reported
Final penalty amount: Not reported
Paid penalty amount: Not reported

Regulation violated: Not reported
Area of violation: Generators - General
Date violation determined: 10/22/2002
Date achieved compliance: 03/10/2004
Violation lead agency: EPA
Enforcement action: Not reported
Enforcement action date: 02/10/2003
Enf. disposition status: Not reported
Enf. disp. status date: Not reported
Enforcement lead agency: EPA
Proposed penalty amount: Not reported
Final penalty amount: Not reported
Paid penalty amount: Not reported

Evaluation Action Summary:
Evaluation date: 10/22/2002
Evaluation: COMPLIANCE EVALUATION INSPECTION ON-SITE
Area of violation: TSD - Tank System Standards
Date achieved compliance: 03/10/2003
Evaluation lead agency: EPA

Evaluation date: 10/22/2002
Evaluation: COMPLIANCE EVALUATION INSPECTION ON-SITE
Area of violation: Generators - Records/Reporting
Date achieved compliance: 03/10/2003
Evaluation lead agency: EPA

Evaluation date: 10/22/2002
Evaluation: COMPLIANCE EVALUATION INSPECTION ON-SITE
Area of violation: Generators - General
Date achieved compliance: 03/10/2004
Evaluation lead agency: EPA

D25 **RITE AID NO 5435** **RCRA-SQG** **1000904966**
ENE **1533 N VERMONT AVE** **FINDS** **CA0000228510**
< 1/8 **LOS ANGELES, CA 90027** **ECHO**
0.065 mi.
342 ft. **Site 1 of 7 in cluster D**

Relative:
Lower

Actual:
409 ft.

RCRA-SQG:

Date form received by agency:	07/25/1997
Facility name:	RITE AID NO 5435
Facility address:	1533 N VERMONT AVE LOS ANGELES, CA 90027
EPA ID:	CA0000228510
Contact:	GAIL RATAJCZAK
Contact address:	1533 N VERMONT AVE LOS ANGELES, CA 90027
Contact country:	US
Contact telephone:	800-769-6248
Contact email:	Not reported
EPA Region:	09
Classification:	Small Small Quantity Generator
Description:	Handler: generates more than 100 and less than 1000 kg of hazardous waste during any calendar month and accumulates less than 6000 kg of hazardous waste at any time; or generates 100 kg or less of hazardous waste during any calendar month, and accumulates more than 1000 kg of hazardous waste at any time

Owner/Operator Summary:

Owner/operator name:	RITE AID
Owner/operator address:	30 HUNTER LN CAMP HILL, PA 17011
Owner/operator country:	Not reported
Owner/operator telephone:	717-761-2633
Owner/operator email:	Not reported
Owner/operator fax:	Not reported
Owner/operator extension:	Not reported
Legal status:	Private
Owner/Operator Type:	Owner
Owner/Op start date:	Not reported
Owner/Op end date:	Not reported

Handler Activities Summary:

U.S. importer of hazardous waste:	No
Mixed waste (haz. and radioactive):	No
Recycler of hazardous waste:	No
Transporter of hazardous waste:	No
Treater, storer or disposer of HW:	No
Underground injection activity:	No
On-site burner exemption:	No
Furnace exemption:	No
Used oil fuel burner:	No
Used oil processor:	No
User oil refiner:	No
Used oil fuel marketer to burner:	No
Used oil Specification marketer:	No
Used oil transfer facility:	No
Used oil transporter:	No

Violation Status: No violations found

RITE AID NO 5435 (Continued) **1000904966**

FINDS:

Registry ID: 110002615714

Environmental Interest/Information System
RCRAInfo is a national information system that supports the Resource Conservation and Recovery Act (RCRA) program through the tracking of events and activities related to facilities that generate, transport, and treat, store, or dispose of hazardous waste. RCRAInfo allows RCRA program staff to track the notification, permit, compliance, and corrective action activities required under RCRA.

Click this hyperlink while viewing on your computer to access additional FINDS: detail in the EDR Site Report.

ECHO:

Envid:	1000904966
Registry ID:	110002615714
DFR URL:	http://echo.epa.gov/detailed-facility-report?fid=110002615714

E26 **KAISER MEDICAL CENTER** **CA SWEEPS UST** **S101584979**
East **1515 N VERMONT AVE** **CA FID UST** **N/A**
< 1/8 **LOS ANGELES, CA 90027**
0.071 mi.
377 ft. **Site 1 of 5 in cluster E**

Relative: **Lower**

Actual: **399 ft.**

SWEEPS UST:

Status:	Not reported
Comp Number:	6632
Number:	Not reported
Board Of Equalization:	Not reported
Referral Date:	Not reported
Action Date:	Not reported
Created Date:	Not reported
Owner Tank Id:	Not reported
SWRCB Tank Id:	Not reported
Tank Status:	Not reported
Capacity:	Not reported
Active Date:	Not reported
Tank Use:	Not reported
STG:	Not reported
Content:	Not reported
Number Of Tanks:	0

CA FID UST:

Facility ID:	19017705
Regulated By:	UTNKI
Regulated ID:	Not reported
Cortese Code:	Not reported
SIC Code:	Not reported
Facility Phone:	2130000000
Mail To:	Not reported
Mailing Address:	1515 N VERMONT AVE
Mailing Address 2:	Not reported
Mailing City,St,Zip:	LOS ANGELES 900270000

KAISER MEDICAL CENTER (Continued) **S101584979**

Contact: Not reported
Contact Phone: Not reported
DUNs Number: Not reported
NPDES Number: Not reported
EPA ID: Not reported
Comments: Not reported
Status: Inactive

E27 **KAISER PERMANENTE** **RCRA-LQG** **1019899295**
East **1515 N. VERMONT AVENUE** **CAD981396658**
< 1/8 **LOS ANGELES, CA 90027**
0.071 mi.
377 ft. **Site 2 of 5 in cluster E**

Relative:
Lower

Actual:
399 ft.

RCRA-LQG:
Date form received by agency: 06/09/2016
Facility name: KAISER PERMANENTE
Facility address: 1515 N. VERMONT AVENUE
LOS ANGELES, CA 90027
EPA ID: CAD981396658
Mailing address: SUNSET BLVD LEVEL 2 AREA 234
LOS ANGELES, CA 90027
Contact: JORGE L DIAZ
Contact address: N. VERMONT AVENUE
LOS ANGELES, CA 90027
Contact country: US
Contact telephone: 323-783-6986
Contact email: JORGE.L.DIAZ@KP.COM
EPA Region: 09
Classification: Large Quantity Generator
Description: Handler: generates 1,000 kg or more of hazardous waste during any calendar month; or generates more than 1 kg of acutely hazardous waste during any calendar month; or generates more than 100 kg of any residue or contaminated soil, waste or other debris resulting from the cleanup of a spill, into or on any land or water, of acutely hazardous waste during any calendar month; or generates 1 kg or less of acutely hazardous waste during any calendar month, and accumulates more than 1 kg of acutely hazardous waste at any time; or generates 100 kg or less of any residue or contaminated soil, waste or other debris resulting from the cleanup of a spill, into or on any land or water, of acutely hazardous waste during any calendar month, and accumulates more than 100 kg of that material at any time

Owner/Operator Summary:
Owner/operator name: KAISER FOUNDATION HOSPITAL
Owner/operator address: Not reported
Not reported
Owner/operator country: Not reported
Owner/operator telephone: Not reported
Owner/operator email: Not reported
Owner/operator fax: Not reported
Owner/operator extension: Not reported
Legal status: Private
Owner/Operator Type: Operator
Owner/Op start date: 01/01/1961
Owner/Op end date: Not reported

KAISER PERMANENTE (Continued) **1019899295**

Owner/operator name: KAISER FOUNDATION HOSPITAL
Owner/operator address: KAISER PLAZA
OAKLAND, CA 94612
Owner/operator country: US
Owner/operator telephone: 323-783-6986
Owner/operator email: Not reported
Owner/operator fax: Not reported
Owner/operator extension: Not reported
Legal status: Private
Owner/Operator Type: Owner
Owner/Op start date: 01/01/1961
Owner/Op end date: Not reported

Handler Activities Summary:
U.S. importer of hazardous waste: No
Mixed waste (haz. and radioactive): No
Recycler of hazardous waste: No
Transporter of hazardous waste: No
Treater, storer or disposer of HW: No
Underground injection activity: No
On-site burner exemption: No
Furnace exemption: No
Used oil fuel burner: No
Used oil processor: No
User oil refiner: No
Used oil fuel marketer to burner: No
Used oil Specification marketer: No
Used oil transfer facility: No
Used oil transporter: No

. Waste code: 311
. Waste name: Pharmaceutical waste

. Waste code: 343
. Waste name: Unspecified organic liquid mixture

. Waste code: D001
. Waste name: IGNITABLE HAZARDOUS WASTES ARE THOSE WASTES WHICH HAVE A FLASHPOINT OF LESS THAN 140 DEGREES FAHRENHEIT AS DETERMINED BY A PENSKY-MARTENS CLOSED CUP FLASH POINT TESTER. ANOTHER METHOD OF DETERMINING THE FLASH POINT OF A WASTE IS TO REVIEW THE MATERIAL SAFETY DATA SHEET, WHICH CAN BE OBTAINED FROM THE MANUFACTURER OR DISTRIBUTOR OF THE MATERIAL. LACQUER THINNER IS AN EXAMPLE OF A COMMONLY USED SOLVENT WHICH WOULD BE CONSIDERED AS IGNITABLE HAZARDOUS WASTE.

. Waste code: D004
. Waste name: ARSENIC

. Waste code: F003
. Waste name: THE FOLLOWING SPENT NON-HALOGENATED SOLVENTS: XYLENE, ACETONE, ETHYL ACETATE, ETHYL BENZENE, ETHYL ETHER, METHYL ISOBUTYL KETONE, N-BUTYL ALCOHOL, CYCLOHEXANONE, AND METHANOL; ALL SPENT SOLVENT MIXTURES/BLENDS CONTAINING, BEFORE USE, ONLY THE ABOVE SPENT NON-HALOGENATED SOLVENTS; AND ALL SPENT SOLVENT MIXTURES/BLENDS CONTAINING, BEFORE USE, ONE OR MORE OF THE ABOVE NON-HALOGENATED SOLVENTS, AND, A TOTAL OF TEN PERCENT OR MORE (BY VOLUME) OF ONE OR MORE OF THOSE SOLVENTS LISTED IN F001, F002, F004, AND F005, AND STILL

KAISER PERMANENTE (Continued) **1019899295**

BOTTOMS FROM THE RECOVERY OF THESE SPENT SOLVENTS AND SPENT SOLVENT MIXTURES.

. Waste code: P001
. Waste name: 2H-1-BENZOPYRAN-2-ONE, 4-HYDROXY-3-(3-OXO-1-PHENYLBUTYL)-, & SALTS, WHEN PRESENT AT CONCENTRATIONS GREATER THAN 0.3%

. Waste code: P012
. Waste name: ARSENIC OXIDE AS2O3

. Waste code: P075
. Waste name: NICOTINE, & SALTS

. Waste code: P081
. Waste name: NITROGLYCERINE (R)

. Waste code: U002
. Waste name: ACETONE (I)

. Waste code: U010
. Waste name: AZIRINO[2',3':3,4]PYRROLO[1,2-A]INDOLE-4,7-DIONE, 6-AMINO-8-[[(AMINOCARBONYL)OXY]METHYL]-1,1A,2,8,8A,8B-HEXAHYDRO-8A-METHOXY-5-METHYL-, [1AS-(1AALPHA, 8BETA,8AALPHA,8BALPHA)]-

. Waste code: U035
. Waste name: BENZENEBUTANOIC ACID, 4-[BIS(2-CHLOROETHYL)AMINO]-

. Waste code: U050
. Waste name: CHRYSENE

. Waste code: U058
. Waste name: CYCLOPHOSPHAMIDE

. Waste code: U059
. Waste name: DAUNOMYCIN

. Waste code: U150
. Waste name: MELPHALAN

Biennial Reports:

Last Biennial Reporting Year: 2017

Annual Waste Handled:
Waste code: D001
Waste name: IGNITABLE HAZARDOUS WASTES ARE THOSE WASTES WHICH HAVE A FLASHPOINT OF LESS THAN 140 DEGREES FAHRENHEIT AS DETERMINED BY A PENSKY-MARTENS CLOSED CUP FLASH POINT TESTER. ANOTHER METHOD OF DETERMINING THE FLASH POINT OF A WASTE IS TO REVIEW THE MATERIAL SAFETY DATA SHEET, WHICH CAN BE OBTAINED FROM THE MANUFACTURER OR DISTRIBUTOR OF THE MATERIAL. LACQUER THINNER IS AN EXAMPLE OF A COMMONLY USED SOLVENT WHICH WOULD BE CONSIDERED AS IGNITABLE HAZARDOUS WASTE.
Amount (Lbs): 80

Waste code: D004
Waste name: ARSENIC
Amount (Lbs): 95

KAISER PERMANENTE (Continued) **1019899295**

Waste code:	F003
Waste name:	THE FOLLOWING SPENT NON-HALOGENATED SOLVENTS: XYLENE, ACETONE, ETHYL ACETATE, ETHYL BENZENE, ETHYL ETHER, METHYL ISOBUTYL KETONE, N-BUTYL ALCOHOL, CYCLOHEXANONE, AND METHANOL; ALL SPENT SOLVENT MIXTURES/BLENDS CONTAINING, BEFORE USE, ONLY THE ABOVE SPENT NON-HALOGENATED SOLVENTS; AND ALL SPENT SOLVENT MIXTURES/BLENDS CONTAINING, BEFORE USE, ONE OR MORE OF THE ABOVE NON-HALOGENATED SOLVENTS, AND, A TOTAL OF TEN PERCENT OR MORE (BY VOLUME) OF ONE OR MORE OF THOSE SOLVENTS LISTED IN F001, F002, F004, AND F005, AND STILL BOTTOMS FROM THE RECOVERY OF THESE SPENT SOLVENTS AND SPENT SOLVENT MIXTURES.
Amount (Lbs):	80
Waste code:	P001
Waste name:	2H-1-BENZOPYRAN-2-ONE, 4-HYDROXY-3-(3-OXO-1-PHENYLBUTYL)-, & SALTS, WHEN PRESENT AT CONCENTRATIONS GREATER THAN 0.3%
Amount (Lbs):	51
Waste code:	P012
Waste name:	ARSENIC OXIDE AS2O3
Amount (Lbs):	95
Waste code:	P075
Waste name:	NICOTINE, & SALTS
Amount (Lbs):	51
Waste code:	P081
Waste name:	NITROGLYCERINE (R)
Amount (Lbs):	51
Waste code:	U002
Waste name:	ACETONE (I)
Amount (Lbs):	51
Waste code:	U010
Waste name:	AZIRINO[2',3':3,4]PYRROLO[1,2-A]INDOLE-4,7-DIONE, 6-AMINO-8-[[(AMINOCARBONYL)OXY]METHYL]-1,1A,2,8,8A,8B-HEXAHYDRO-8A-METHOXY-5-METHYL-, [1AS-(1AALPHA, 8BETA,8AALPHA,8BALPHA)]-
Amount (Lbs):	1129.7
Waste code:	U035
Waste name:	BENZENEBUTANOIC ACID, 4-[BIS(2-CHLOROETHYL)AMINO]-
Amount (Lbs):	1129.7
Waste code:	U058
Waste name:	CYCLOPHOSPHAMIDE
Amount (Lbs):	1078.7
Waste code:	U059
Waste name:	DAUNOMYCIN
Amount (Lbs):	1078.7
Waste code:	U150
Waste name:	MELPHALAN
Amount (Lbs):	1078.7

KAISER PERMANENTE (Continued) **1019899295**

Violation Status: No violations found

E28 **KAISER PERMANENTE RESEARCH LAB** **RCRA NonGen / NLR** **1000380327**
East **1515 N VERMONT LEVEL B** **FINDS** **CAD982025850**
< 1/8 **HOLLYWOOD, CA 90027** **ECHO**
0.071 mi.
377 ft. **Site 3 of 5 in cluster E**

Relative:
Lower

Actual:
399 ft.

RCRA NonGen / NLR:

Date form received by agency:	11/16/1998
Facility name:	KAISER PERMANENTE RESEARCH LAB
Facility address:	1515 N VERMONT LEVEL B HOLLYWOOD, CA 90027
EPA ID:	CAD982025850
Contact:	MICHAEL L URAC
Contact address:	4715 SUNSET BLVD LOS ANGELES, CA 90027
Contact country:	US
Contact telephone:	323-783-3794
Contact email:	Not reported
EPA Region:	09
Classification:	Non-Generator
Description:	Handler: Non-Generators do not presently generate hazardous waste

Owner/Operator Summary:

Owner/operator name:	KAISER PERMANENTE RESEARCH LAB
Owner/operator address:	NOT REQUIRED NOT REQUIRED, ME 99999
Owner/operator country:	Not reported
Owner/operator telephone:	415-555-1212
Owner/operator email:	Not reported
Owner/operator fax:	Not reported
Owner/operator extension:	Not reported
Legal status:	Private
Owner/Operator Type:	Owner
Owner/Op start date:	Not reported
Owner/Op end date:	Not reported

Owner/operator name:	NOT REQUIRED
Owner/operator address:	NOT REQUIRED NOT REQUIRED, ME 99999
Owner/operator country:	Not reported
Owner/operator telephone:	415-555-1212
Owner/operator email:	Not reported
Owner/operator fax:	Not reported
Owner/operator extension:	Not reported
Legal status:	Private
Owner/Operator Type:	Operator
Owner/Op start date:	Not reported
Owner/Op end date:	Not reported

Handler Activities Summary:

U.S. importer of hazardous waste:	No
Mixed waste (haz. and radioactive):	No
Recycler of hazardous waste:	No
Transporter of hazardous waste:	No
Treater, storer or disposer of HW:	No
Underground injection activity:	No

KAISER PERMANENTE RESEARCH LAB (Continued) **1000380327**

On-site burner exemption:	No
Furnace exemption:	No
Used oil fuel burner:	No
Used oil processor:	No
User oil refiner:	No
Used oil fuel marketer to burner:	No
Used oil Specification marketer:	No
Used oil transfer facility:	No
Used oil transporter:	No

Violation Status: No violations found

FINDS:

Registry ID: 110002781008

Environmental Interest/Information System

California Hazardous Waste Tracking System - Datamart (HWTS-DATAMART) provides California with information on hazardous waste shipments for generators, transporters, and treatment, storage, and disposal facilities.

RCRAInfo is a national information system that supports the Resource Conservation and Recovery Act (RCRA) program through the tracking of events and activities related to facilities that generate, transport, and treat, store, or dispose of hazardous waste. RCRAInfo allows RCRA program staff to track the notification, permit, compliance, and corrective action activities required under RCRA.

HAZARDOUS WASTE BIENNIAL REPORTER

Click this hyperlink while viewing on your computer to access additional FINDS: detail in the EDR Site Report.

ECHO:

Envid:	1000380327
Registry ID:	110002781008
DFR URL:	http://echo.epa.gov/detailed-facility-report?fid=110002781008

D29 **KAISER FOUND HOSPITALS** **CA SWEEPS UST** **S101586988**
East **4730 BARNSDALE AVE** **CA FID UST** **N/A**
< 1/8 **LOS ANGELES, CA 90027**
0.077 mi.
406 ft. **Site 2 of 7 in cluster D**

Relative: **Lower**

Actual: **401 ft.**

SWEEPS UST:

Status:	Active
Comp Number:	7916
Number:	9
Board Of Equalization:	Not reported
Referral Date:	03-04-93
Action Date:	02-16-94
Created Date:	02-29-88
Owner Tank Id:	Not reported
SWRCB Tank Id:	Not reported
Tank Status:	Not reported
Capacity:	Not reported

KAISER FOUND HOSPITALS (Continued) **S101586988**

Active Date: Not reported
Tank Use: Not reported
STG: Not reported
Content: Not reported
Number Of Tanks: Not reported

CA FID UST:
Facility ID: 19054682
Regulated By: UTNKI
Regulated ID: Not reported
Cortese Code: Not reported
SIC Code: Not reported
Facility Phone: 2130000000
Mail To: Not reported
Mailing Address: UNK
Mailing Address 2: Not reported
Mailing City,St,Zip: LOS ANGELES 900270000
Contact: Not reported
Contact Phone: Not reported
DUNs Number: Not reported
NPDES Number: Not reported
EPA ID: Not reported
Comments: Not reported
Status: Inactive

D30 **KAISER FOUNDATION HOSPITALS** **CA UST** **U003781502**
East **4730 BARNSDALL AVE** **N/A**
< 1/8 **LOS ANGELES, CA 90027**
0.077 mi.
406 ft. **Site 3 of 7 in cluster D**

Relative: UST:
Lower
Facility ID: 25222
Actual: Permitting Agency: LOS ANGELES, CITY OF
401 ft. Latitude: 34.09908
Longitude: -118.29218

E31 **MC CALL PAYNE INC** **EDR Hist Auto** **1009080907**
ESE **4700 S SUNSET BLVD** **N/A**
< 1/8 **LOS ANGELES, CA**
0.083 mi.
436 ft. **Site 4 of 5 in cluster E**

Relative: EDR Hist Auto
Lower

Actual: Year: Name: Type:
391 ft. 1924 MC CALL PAYNE INC AUTOMOBILE REPAIRING

D32 **SPARKLING CLEANERS** **EDR Hist Cleaner** **1018950982**
ENE **1553 N VERMONT AVE** **N/A**
< 1/8 **LOS ANGELES, CA 90027**
0.103 mi.
542 ft. **Site 4 of 7 in cluster D**

Relative: EDR Hist Cleaner
Lower

Actual: Year: Name: Type:
410 ft. 1980 SPARKLING CLEANERS Garment Pressing And Cleaners' Agents
1982 SPARKLING CLEANERS Garment Pressing And Cleaners' Agents

---

D33 **TIME O MAX ONE HOUR PHOTO** **RCRA-SQG** **1000197783**
ENE **1553 N VERMONT AVE** **FINDS** **CAD982020414**
< 1/8 **LOS ANGELES, CA 90027** **ECHO**
0.103 mi.
542 ft. **Site 5 of 7 in cluster D**

Relative: RCRA-SQG:
Lower
Actual: Date form received by agency: 08/03/1987
410 ft. Facility name: TIME O MAX
Facility address: 1553 N VERMONT AVE
LOS ANGELES, CA 90027
EPA ID: CAD982020414
Mailing address: N VERMONT AVE
LOS ANGELES, CA 90027
Contact: ENVIRONMENTAL MANAGER
Contact address: 1553 N VERMONT AVE
LOS ANGELES, CA 90027
Contact country: US
Contact telephone: 213-661-8049
Contact email: Not reported
EPA Region: 09
Classification: Small Small Quantity Generator
Description: Handler: generates more than 100 and less than 1000 kg of hazardous waste during any calendar month and accumulates less than 6000 kg of hazardous waste at any time; or generates 100 kg or less of hazardous waste during any calendar month, and accumulates more than 1000 kg of hazardous waste at any time

Owner/Operator Summary:
Owner/operator name: NOT REQUIRED
Owner/operator address: NOT REQUIRED
NOT REQUIRED, ME 99999
Owner/operator country: Not reported
Owner/operator telephone: 415-555-1212
Owner/operator email: Not reported
Owner/operator fax: Not reported
Owner/operator extension: Not reported
Legal status: Private
Owner/Operator Type: Operator
Owner/Op start date: Not reported
Owner/Op end date: Not reported

Owner/operator name: SHIN UN SIK
Owner/operator address: NOT REQUIRED
NOT REQUIRED, ME 99999
Owner/operator country: Not reported
Owner/operator telephone: 415-555-1212

TIME O MAX ONE HOUR PHOTO (Continued) **1000197783**

Owner/operator email: Not reported
Owner/operator fax: Not reported
Owner/operator extension: Not reported
Legal status: Private
Owner/Operator Type: Owner
Owner/Op start date: Not reported
Owner/Op end date: Not reported

Handler Activities Summary:
U.S. importer of hazardous waste: No
Mixed waste (haz. and radioactive): No
Recycler of hazardous waste: No
Transporter of hazardous waste: No
Treater, storer or disposer of HW: No
Underground injection activity: No
On-site burner exemption: No
Furnace exemption: No
Used oil fuel burner: No
Used oil processor: No
User oil refiner: No
Used oil fuel marketer to burner: No
Used oil Specification marketer: No
Used oil transfer facility: No
Used oil transporter: No

Violation Status: No violations found

FINDS:

Registry ID: 110002714091

Environmental Interest/Information System

California Hazardous Waste Tracking System - Datamart (HWTS-DATAMART) provides California with information on hazardous waste shipments for generators, transporters, and treatment, storage, and disposal facilities.

RCRAInfo is a national information system that supports the Resource Conservation and Recovery Act (RCRA) program through the tracking of events and activities related to facilities that generate, transport, and treat, store, or dispose of hazardous waste. RCRAInfo allows RCRA program staff to track the notification, permit, compliance, and corrective action activities required under RCRA.

Click this hyperlink while viewing on your computer to access additional FINDS: detail in the EDR Site Report.

ECHO:
Envid: 1000197783
Registry ID: 110002714091
DFR URL: http://echo.epa.gov/detailed-facility-report?fid=110002714091

D34 **TIME O MAX ONE HOUR PHOTO** **RCRA-SQG** **1000197781**
ENE **1553 N VERMONT AVE** **CAD981457674**
< 1/8 **LOS ANGELES, CA 90027**
0.103 mi.
542 ft. **Site 6 of 7 in cluster D**

Relative:
Lower

Actual:
410 ft.

RCRA-SQG:

Date form received by agency:	04/02/1986
Facility name:	TIME O MAX ONE HOUR PHOTO
Facility address:	1553 N VERMONT AVE LOS ANGELES, CA 90027
EPA ID:	CAD981457674
Contact:	ENVIRONMENTAL MANAGER
Contact address:	1553 N VERMONT AVE LOS ANGELES, CA 90027
Contact country:	US
Contact telephone:	213-661-8049
Contact email:	Not reported
EPA Region:	09
Classification:	Small Small Quantity Generator
Description:	Handler: generates more than 100 and less than 1000 kg of hazardous waste during any calendar month and accumulates less than 6000 kg of hazardous waste at any time; or generates 100 kg or less of hazardous waste during any calendar month, and accumulates more than 1000 kg of hazardous waste at any time

Owner/Operator Summary:

Owner/operator name:	NOT REQUIRED
Owner/operator address:	NOT REQUIRED NOT REQUIRED, ME 99999
Owner/operator country:	Not reported
Owner/operator telephone:	415-555-1212
Owner/operator email:	Not reported
Owner/operator fax:	Not reported
Owner/operator extension:	Not reported
Legal status:	Private
Owner/Operator Type:	Operator
Owner/Op start date:	Not reported
Owner/Op end date:	Not reported

Owner/operator name:	SHIN ED
Owner/operator address:	NOT REQUIRED NOT REQUIRED, ME 99999
Owner/operator country:	Not reported
Owner/operator telephone:	415-555-1212
Owner/operator email:	Not reported
Owner/operator fax:	Not reported
Owner/operator extension:	Not reported
Legal status:	Private
Owner/Operator Type:	Owner
Owner/Op start date:	Not reported
Owner/Op end date:	Not reported

Handler Activities Summary:

U.S. importer of hazardous waste:	No
Mixed waste (haz. and radioactive):	No
Recycler of hazardous waste:	No
Transporter of hazardous waste:	No

TIME O MAX ONE HOUR PHOTO (Continued) **1000197781**

Treater, storer or disposer of HW:	No
Underground injection activity:	No
On-site burner exemption:	No
Furnace exemption:	No
Used oil fuel burner:	No
Used oil processor:	No
User oil refiner:	No
Used oil fuel marketer to burner:	No
Used oil Specification marketer:	No
Used oil transfer facility:	No
Used oil transporter:	No

Violation Status: No violations found

F35 **CHURCH OF SCIENTOLOGY** **CA UST** **U003781507**
South **4833 FOUNTAIN AVE** **CA SWEEPS UST** **N/A**
< 1/8 **LOS ANGELES, CA 90029**
0.104 mi.
551 ft. **Site 1 of 2 in cluster F**

Relative: **Lower**
Actual: **372 ft.**

UST:

Facility ID:	25228
Permitting Agency:	LOS ANGELES, CITY OF
Latitude:	34.098132
Longitude:	-118.293127

SWEEPS UST:

Status:	Active
Comp Number:	6514
Number:	9
Board Of Equalization:	Not reported
Referral Date:	09-29-93
Action Date:	09-29-93
Created Date:	02-29-88
Owner Tank Id:	Not reported
SWRCB Tank Id:	Not reported
Tank Status:	Not reported
Capacity:	Not reported
Active Date:	Not reported
Tank Use:	Not reported
STG:	Not reported
Content:	Not reported
Number Of Tanks:	Not reported

F36 **CHURCH OF SCIENTOLOGY** **CA FID UST** **S101588028**
South **4833 FOUNTAIN AVE** **N/A**
< 1/8 **LOS ANGELES, CA 90029**
0.104 mi.
551 ft. **Site 2 of 2 in cluster F**

Relative: **Lower**
Actual: **372 ft.**

CA FID UST:

Facility ID:	19056260
Regulated By:	UTNKA
Regulated ID:	Not reported
Cortese Code:	Not reported
SIC Code:	Not reported
Facility Phone:	2130000000

CHURCH OF SCIENTOLOGY (Continued) **S101588028**

Mail To:	Not reported
Mailing Address:	4833 FOUNTAIN AVE
Mailing Address 2:	Not reported
Mailing City,St,Zip:	LOS ANGELES 900290000
Contact:	Not reported
Contact Phone:	Not reported
DUNs Number:	Not reported
NPDES Number:	Not reported
EPA ID:	Not reported
Comments:	Not reported
Status:	Active

D37 **LAUR METALS CO** **CA SWRCY** **S107137230**
ENE **1601 N VERMONT AVE** **N/A**
< 1/8 **LOS ANGELES, CA 90028**
0.113 mi.
597 ft. **Site 7 of 7 in cluster D**

Relative: **Higher**
Actual: **414 ft.**

SWRCY:

Reg Id:	27334
Cert Id:	RC4139
Mailing Address:	PO Box 226907
Mailing City:	Los Angeles
Mailing State:	CA
Mailing Zip Code:	90022
Website:	Not reported
Email:	joshlaor@hotmail.com
Phone Number:	(323) 269-8326
Rural:	N
Operation Begin Date:	05/20/1991
Aluminium:	Y
Glass:	Y
Plastic:	Y
Bimetal:	Y
Hours of Operation:	Mon - Tue 10:00 am - 4:00 pm; Wed Closed; Thr - Sun 10:00 am - 4:00 pm
Organization ID:	19291
Organization Name:	Laur Metals Co

G38 **KLEMBERGER ISAAC** **EDR Hist Cleaner** **1009185646**
WSW **4957 S SUNSET BLVD** **N/A**
< 1/8 **LOS ANGELES, CA**
0.116 mi.
614 ft. **Site 1 of 2 in cluster G**

Relative: **Lower**
Actual: **379 ft.**

EDR Hist Cleaner

Year:	Name:	Type:
1929	KLEMBERGER ISAAC	CLOTHES PRESSERS CLEANERS AND REPAIRERS

39
ESE
< 1/8
0.117 mi.
619 ft.

KROLL IDA MRS — **EDR Hist Cleaner** — **1009190352**
1428 N VERMONT AVE — **N/A**
LOS ANGELES, CA

Relative:
Lower

Actual:
388 ft.

EDR Hist Cleaner

Year:	Name:	Type:
1929	KROLL REUBEN	CLOTHES PRESSERS CLEANERS AND REPAIRERS
1933	KROLL IDA MRS	CLOTHES PRESSERS AND CLEANERS

E40
East
< 1/8
0.122 mi.
643 ft.

ABRAMSON MORRIS — **EDR Hist Auto** — **1009075824**
1528 N VERMONT AVE — **N/A**
LOS ANGELES, CA

Site 5 of 5 in cluster E

Relative:
Lower

Actual:
399 ft.

EDR Hist Auto

Year:	Name:	Type:
1924	ATON LOSKAMP UECKER	AUTOMOBILE REPAIRING
1929	MOLLEY N M	GASOLINE AND OIL SERVICE STATION
1933	CORKHILL J E	AUTOMOBILE REPAIRING
1933	ABRAMSON MORRIS	GASOLINE AND OIL SERVICE STATIONS
1937	ABRAMSON MORRIS	GASOLINE AND OIL SERVICE STATIONS
1937	CORKILL J E	AUTOMOBILE REPAIRING
1942	CORKHILL J B	AUTOMOBILE REPAIRING
1942	GEFFE MURRAY	GASOLINE AND OIL SERVICE STATIONS

H41
East
1/8-1/4
0.143 mi.
754 ft.

CHILDREN'S HOSPITAL LOS ANGELES — **CA UST** — **U004261336**
4661 W SUNSET BLVD — **N/A**
LOS ANGELES, CA 90027

Site 1 of 3 in cluster H

Relative:
Lower

Actual:
396 ft.

UST:

Facility ID:	035119
Permitting Agency:	Los Angeles City Fire Department
Latitude:	34.09835
Longitude:	-118.29138

I42
NE
1/8-1/4
0.143 mi.
757 ft.

YITZHAK HACHAMOFF — **CA HIST UST** — **U001561242**
1630 N VERMONT AVE — **N/A**
LOS ANGELES, CA 90028

Site 1 of 12 in cluster I

Relative:
Higher

Actual:
418 ft.

HIST UST:

File Number:	Not reported
URL:	Not reported
Region:	STATE
Facility ID:	00000026763
Facility Type:	Gas Station
Other Type:	Not reported
Contact Name:	Not reported
Telephone:	0000000000

YITZHAK HACHAMOFF (Continued) **U001561242**

Owner Name:	ARCO PETROLEUM PRODUCTS CO.
Owner Address:	515 SOUTH FLOWER STREET
Owner City,St,Zip:	LOS ANGELES, CA 90071
Total Tanks:	0003
Tank Num:	001
Container Num:	0000000001
Year Installed:	1971
Tank Capacity:	00008000
Tank Used for:	PRODUCT
Type of Fuel:	06
Container Construction Thickness:	0000240
Leak Detection:	Stock Inventor, 10
Tank Num:	002
Container Num:	0000000002
Year Installed:	1971
Tank Capacity:	00008000
Tank Used for:	PRODUCT
Type of Fuel:	06
Container Construction Thickness:	0000240
Leak Detection:	Stock Inventor, 10
Tank Num:	003
Container Num:	0000000003
Year Installed:	1971
Tank Capacity:	00006000
Tank Used for:	PRODUCT
Type of Fuel:	06
Container Construction Thickness:	0000240
Leak Detection:	Stock Inventor, 10

I43 **HOLLYWOOD CLEANERS** **RCRA-SQG** **1000818832**
NE **4730 HOLLYWOOD BLVD** **FINDS** **CAD983647462**
1/8-1/4 **HOLLYWOOD, CA 90027** **ECHO**
0.147 mi. **CA HAZNET**
776 ft. **Site 2 of 12 in cluster I**

Relative: **Higher**
Actual: **420 ft.**

RCRA-SQG:

Date form received by agency:	10/09/1992
Facility name:	HOLLYWOOD CLEANERS
Facility address:	4730 HOLLYWOOD BLVD HOLLYWOOD, CA 90027
EPA ID:	CAD983647462
Mailing address:	HOLLYWOOD BLVD HOLLYWOOD, CA 90027
Contact:	LEE JOON JA
Contact address:	4730 HOLLYWOOD BLVD HOLLYWOOD, CA 90027
Contact country:	US
Contact telephone:	213-663-0406
Contact email:	Not reported
EPA Region:	09
Classification:	Small Small Quantity Generator
Description:	Handler: generates more than 100 and less than 1000 kg of hazardous waste during any calendar month and accumulates less than 6000 kg of hazardous waste at any time; or generates 100 kg or less of hazardous waste during any calendar month, and accumulates more than 1000 kg of

HOLLYWOOD CLEANERS (Continued) **1000818832**

hazardous waste at any time

Owner/Operator Summary:
Owner/operator name: JOON JA LEE
Owner/operator address: 4730 HOLLYWOOD BLVD
HOLLYWOOD, CA 90027
Owner/operator country: Not reported
Owner/operator telephone: 213-663-0406
Owner/operator email: Not reported
Owner/operator fax: Not reported
Owner/operator extension: Not reported
Legal status: Private
Owner/Operator Type: Owner
Owner/Op start date: Not reported
Owner/Op end date: Not reported

Handler Activities Summary:
U.S. importer of hazardous waste: No
Mixed waste (haz. and radioactive): No
Recycler of hazardous waste: No
Transporter of hazardous waste: No
Treater, storer or disposer of HW: No
Underground injection activity: No
On-site burner exemption: No
Furnace exemption: No
Used oil fuel burner: No
Used oil processor: No
User oil refiner: No
Used oil fuel marketer to burner: No
Used oil Specification marketer: No
Used oil transfer facility: No
Used oil transporter: No

Violation Status: No violations found

FINDS:

Registry ID: 110002884022

Environmental Interest/Information System
RCRAInfo is a national information system that supports the Resource Conservation and Recovery Act (RCRA) program through the tracking of events and activities related to facilities that generate, transport, and treat, store, or dispose of hazardous waste. RCRAInfo allows RCRA program staff to track the notification, permit, compliance, and corrective action activities required under RCRA.

Click this hyperlink while viewing on your computer to access additional FINDS: detail in the EDR Site Report.

ECHO:
Envid: 1000818832
Registry ID: 110002884022
DFR URL: http://echo.epa.gov/detailed-facility-report?fid=110002884022

HOLLYWOOD CLEANERS (Continued) **1000818832**

HAZNET:

envid:	1000818832
Year:	1996
GEPAID:	CAD983647462
Contact:	JOON JA LEE
Telephone:	2136630406
Mailing Name:	Not reported
Mailing Address:	4730 HOLLYWOOD BLVD
Mailing City,St,Zip:	HOLLYWOOD, CA 900270000
Gen County:	Not reported
TSD EPA ID:	CAD981397417
TSD County:	Not reported
Waste Category:	Halogenated solvents (chloroforms, methyl chloride, perchloroethylene, etc)
Disposal Method:	Recycler
Tons:	.5840
Cat Decode:	Not reported
Method Decode:	Not reported
Facility County:	Los Angeles

I44 **RITE AID NO 5435** **RCRA-CESQG** **1016955199**
NE **1637 N VERMONT AVE** **CAR000249441**
1/8-1/4 **LOS ANGELES, CA 90027**
0.149 mi.
786 ft. **Site 3 of 12 in cluster I**

Relative:
Higher

Actual:
421 ft.

RCRA-CESQG:

Date form received by agency:	04/14/2017
Facility name:	RITE AID NO 5435
Facility address:	1637 N VERMONT AVE LOS ANGELES, CA 900275312
EPA ID:	CAR000249441
Mailing address:	HUNTER LN CAMP HILL, PA 17011
Contact:	DAVID W CROZIER
Contact address:	HUNTER LN CAMP HILL, PA 17011
Contact country:	US
Contact telephone:	(717) 975-8643
Contact email:	EHS@RITEAID.COM
EPA Region:	09
Classification:	Conditionally Exempt Small Quantity Generator
Description:	Handler: generates 100 kg or less of hazardous waste per calendar month, and accumulates 1000 kg or less of hazardous waste at any time; or generates 1 kg or less of acutely hazardous waste per calendar month, and accumulates at any time: 1 kg or less of acutely hazardous waste; or 100 kg or less of any residue or contaminated soil, waste or other debris resulting from the cleanup of a spill, into or on any land or water, of acutely hazardous waste; or generates 100 kg or less of any residue or contaminated soil, waste or other debris resulting from the cleanup of a spill, into or on any land or water, of acutely hazardous waste during any calendar month, and accumulates at any time: 1 kg or less of acutely hazardous waste; or 100 kg or less of any residue or contaminated soil, waste or other debris resulting from the cleanup of a spill, into or on any land or water, of acutely hazardous waste

RITE AID NO 5435 (Continued) **1016955199**

Owner/Operator Summary:

Owner/operator name:	THRIFTY PAYLESS INC
Owner/operator address:	Not reported
	Not reported
Owner/operator country:	Not reported
Owner/operator telephone:	Not reported
Owner/operator email:	Not reported
Owner/operator fax:	Not reported
Owner/operator extension:	Not reported
Legal status:	Private
Owner/Operator Type:	Operator
Owner/Op start date:	12/06/1998
Owner/Op end date:	Not reported

Owner/operator name:	DMDE PROPERTIES LP
Owner/operator address:	E ROUTE 66
	GLENDORA, CA 91740
Owner/operator country:	US
Owner/operator telephone:	(626) 650-8880
Owner/operator email:	Not reported
Owner/operator fax:	Not reported
Owner/operator extension:	Not reported
Legal status:	Private
Owner/Operator Type:	Owner
Owner/Op start date:	02/03/1998
Owner/Op end date:	Not reported

Owner/operator name:	DMDE PROPERTIES LP
Owner/operator address:	1118 E ROUTE 66
	GLENDORA, CA 91740
Owner/operator country:	US
Owner/operator telephone:	626-650-8880
Owner/operator email:	Not reported
Owner/operator fax:	Not reported
Owner/operator extension:	Not reported
Legal status:	Private
Owner/Operator Type:	Owner
Owner/Op start date:	02/03/1998
Owner/Op end date:	Not reported

Owner/operator name:	THRIFTY PAYLESS INC
Owner/operator address:	Not reported
	Not reported
Owner/operator country:	US
Owner/operator telephone:	Not reported
Owner/operator email:	Not reported
Owner/operator fax:	Not reported
Owner/operator extension:	Not reported
Legal status:	Private
Owner/Operator Type:	Operator
Owner/Op start date:	12/06/1998
Owner/Op end date:	Not reported

Handler Activities Summary:

U.S. importer of hazardous waste:	No
Mixed waste (haz. and radioactive):	No

RITE AID NO 5435 (Continued) **1016955199**

Recycler of hazardous waste:	No
Transporter of hazardous waste:	No
Treater, storer or disposer of HW:	No
Underground injection activity:	No
On-site burner exemption:	No
Furnace exemption:	No
Used oil fuel burner:	No
Used oil processor:	No
User oil refiner:	No
Used oil fuel marketer to burner:	No
Used oil Specification marketer:	No
Used oil transfer facility:	No
Used oil transporter:	No

. Waste code: 122
. Waste name: Alkaline solution without metals (pH > 12.5)

. Waste code: 131
. Waste name: Aqueous solution (2 < pH < 12.5) containing reactive anions (azide, bromate, chlorate, cyanide, fluoride, hypochlorite, nitrite, perchlorate, and sulfide anions)

. Waste code: 141
. Waste name: Off-specification, aged, or surplus inorganics

. Waste code: 214
. Waste name: Unspecified solvent mixture

. Waste code: 223
. Waste name: Unspecified oil-containing waste

. Waste code: 261
. Waste name: Polychlorinated biphenyls and material containing PCB's

. Waste code: 291
. Waste name: Latex waste

. Waste code: 311
. Waste name: Pharmaceutical waste

. Waste code: 331
. Waste name: Off-specification, aged, or surplus organics

. Waste code: 343
. Waste name: Unspecified organic liquid mixture

. Waste code: 352
. Waste name: Other organic solids

. Waste code: 541
. Waste name: Photochemicals / photo processing waste

. Waste code: 561
. Waste name: Detergent and soap

. Waste code: 791
. Waste name: Liquids with pH < 2

RITE AID NO 5435 (Continued) **1016955199**

. Waste code: D001
. Waste name: IGNITABLE HAZARDOUS WASTES ARE THOSE WASTES WHICH HAVE A FLASHPOINT OF LESS THAN 140 DEGREES FAHRENHEIT AS DETERMINED BY A PENSKY-MARTENS CLOSED CUP FLASH POINT TESTER. ANOTHER METHOD OF DETERMINING THE FLASH POINT OF A WASTE IS TO REVIEW THE MATERIAL SAFETY DATA SHEET, WHICH CAN BE OBTAINED FROM THE MANUFACTURER OR DISTRIBUTOR OF THE MATERIAL. LACQUER THINNER IS AN EXAMPLE OF A COMMONLY USED SOLVENT WHICH WOULD BE CONSIDERED AS IGNITABLE HAZARDOUS WASTE.

. Waste code: D002
. Waste name: A WASTE WHICH HAS A PH OF LESS THAN 2 OR GREATER THAN 12.5 IS CONSIDERED TO BE A CORROSIVE HAZARDOUS WASTE. SODIUM HYDROXIDE, A CAUSTIC SOLUTION WITH A HIGH PH, IS OFTEN USED BY INDUSTRIES TO CLEAN OR DEGREASE PARTS. HYDROCHLORIC ACID, A SOLUTION WITH A LOW PH, IS USED BY MANY INDUSTRIES TO CLEAN METAL PARTS PRIOR TO PAINTING. WHEN THESE CAUSTIC OR ACID SOLUTIONS BECOME CONTAMINATED AND MUST BE DISPOSED, THE WASTE WOULD BE A CORROSIVE HAZARDOUS WASTE.

. Waste code: D007
. Waste name: CHROMIUM

. Waste code: D009
. Waste name: MERCURY

. Waste code: D010
. Waste name: SELENIUM

. Waste code: D011
. Waste name: SILVER

. Waste code: D024
. Waste name: M-CRESOL

. Waste code: D026
. Waste name: CRESOL

. Waste code: P001
. Waste name: 2H-1-BENZOPYRAN-2-ONE, 4-HYDROXY-3-(3-OXO-1-PHENYLBUTYL)-, & SALTS, WHEN PRESENT AT CONCENTRATIONS GREATER THAN 0.3%

. Waste code: P075
. Waste name: NICOTINE, & SALTS

. Waste code: U165
. Waste name: NAPHTHALENE

. Waste code: U188
. Waste name: PHENOL

. Waste code: U279
. Waste name: CARBARYL (OR) 1-NAPHTHALENOL, METHYLCARBAMATE

Historical Generators:
Date form received by agency: 08/05/2014
Site name: RITE AID NO 5435
Classification: Large Quantity Generator

RITE AID NO 5435 (Continued) **1016955199**

. Waste code: 131
. Waste name: Aqueous solution (2 < pH < 12.5) containing reactive anions (azide, bromate, chlorate, cyanide, fluoride, hypochlorite, nitrite, perchlorate, and sulfide anions)

. Waste code: 141
. Waste name: Off-specification, aged, or surplus inorganics

. Waste code: 214
. Waste name: Unspecified solvent mixture

. Waste code: 232
. Waste name: Pesticides and other waste associated with pesticide production

. Waste code: 311
. Waste name: Pharmaceutical waste

. Waste code: 791
. Waste name: Liquids with pH < 2

. Waste code: D001
. Waste name: IGNITABLE HAZARDOUS WASTES ARE THOSE WASTES WHICH HAVE A FLASHPOINT OF LESS THAN 140 DEGREES FAHRENHEIT AS DETERMINED BY A PENSKY-MARTENS CLOSED CUP FLASH POINT TESTER. ANOTHER METHOD OF DETERMINING THE FLASH POINT OF A WASTE IS TO REVIEW THE MATERIAL SAFETY DATA SHEET, WHICH CAN BE OBTAINED FROM THE MANUFACTURER OR DISTRIBUTOR OF THE MATERIAL. LACQUER THINNER IS AN EXAMPLE OF A COMMONLY USED SOLVENT WHICH WOULD BE CONSIDERED AS IGNITABLE HAZARDOUS WASTE.

. Waste code: D002
. Waste name: A WASTE WHICH HAS A PH OF LESS THAN 2 OR GREATER THAN 12.5 IS CONSIDERED TO BE A CORROSIVE HAZARDOUS WASTE. SODIUM HYDROXIDE, A CAUSTIC SOLUTION WITH A HIGH PH, IS OFTEN USED BY INDUSTRIES TO CLEAN OR DEGREASE PARTS. HYDROCHLORIC ACID, A SOLUTION WITH A LOW PH, IS USED BY MANY INDUSTRIES TO CLEAN METAL PARTS PRIOR TO PAINTING. WHEN THESE CAUSTIC OR ACID SOLUTIONS BECOME CONTAMINATED AND MUST BE DISPOSED, THE WASTE WOULD BE A CORROSIVE HAZARDOUS WASTE.

. Waste code: D007
. Waste name: CHROMIUM

. Waste code: D009
. Waste name: MERCURY

. Waste code: D010
. Waste name: SELENIUM

. Waste code: D011
. Waste name: SILVER

. Waste code: D024
. Waste name: M-CRESOL

. Waste code: D026
. Waste name: CRESOL

. Waste code: P001

RITE AID NO 5435 (Continued) **1016955199**

. Waste name: 2H-1-BENZOPYRAN-2-ONE, 4-HYDROXY-3-(3-OXO-1-PHENYLBUTYL)-, & SALTS, WHEN PRESENT AT CONCENTRATIONS GREATER THAN 0.3%

. Waste code: P075
. Waste name: NICOTINE, & SALTS

Violation Status: No violations found

I45 **RITE AID #5435** **RCRA-LQG** **1016954146**
NE **1637 N VERMONT AVE** **CAL000281021**
1/8-1/4 **LOS ANGELES, CA 90027**
0.149 mi.
786 ft. **Site 4 of 12 in cluster I**

Relative:
Higher

Actual:
421 ft.

RCRA-LQG:
Date form received by agency: 03/01/2014
Facility name: RITE AID #5435
Facility address: 1637 N VERMONT AVE
LOS ANGELES, CA 90027
EPA ID: CAL000281021
Mailing address: HUNTER LN
CAMP HILL, CA 17011
Contact: STEPHANIE A CAIATI
Contact address: HUNTER LN
CAMP HILL, CA 17011
Contact country: Not reported
Contact telephone: 717-730-8225
Contact email: SSCAIATI@RITEAID.COM
EPA Region: 09
Classification: Large Quantity Generator
Description: Handler: generates 1,000 kg or more of hazardous waste during any calendar month; or generates more than 1 kg of acutely hazardous waste during any calendar month; or generates more than 100 kg of any residue or contaminated soil, waste or other debris resulting from the cleanup of a spill, into or on any land or water, of acutely hazardous waste during any calendar month; or generates 1 kg or less of acutely hazardous waste during any calendar month, and accumulates more than 1 kg of acutely hazardous waste at any time; or generates 100 kg or less of any residue or contaminated soil, waste or other debris resulting from the cleanup of a spill, into or on any land or water, of acutely hazardous waste during any calendar month, and accumulates more than 100 kg of that material at any time

Owner/Operator Summary:
Owner/operator name: RITE AID CORPORATION
Owner/operator address: HUNTER LN
CAMP HILL, CA 17011
Owner/operator country: Not reported
Owner/operator telephone: Not reported
Owner/operator email: Not reported
Owner/operator fax: Not reported
Owner/operator extension: Not reported
Legal status: Private
Owner/Operator Type: Operator
Owner/Op start date: 12/06/1998
Owner/Op end date: Not reported

Owner/operator name: THRIFTY PAYLESS

RITE AID #5435 (Continued) **1016954146**

Owner/operator address: HUNTER LN
CAMP HILL, CA 17011
Owner/operator country: Not reported
Owner/operator telephone: Not reported
Owner/operator email: Not reported
Owner/operator fax: Not reported
Owner/operator extension: Not reported
Legal status: Private
Owner/Operator Type: Owner
Owner/Op start date: 12/06/1998
Owner/Op end date: Not reported

Handler Activities Summary:
U.S. importer of hazardous waste: No
Mixed waste (haz. and radioactive): No
Recycler of hazardous waste: No
Transporter of hazardous waste: No
Treater, storer or disposer of HW: No
Underground injection activity: No
On-site burner exemption: No
Furnace exemption: No
Used oil fuel burner: No
Used oil processor: No
User oil refiner: No
Used oil fuel marketer to burner: No
Used oil Specification marketer: No
Used oil transfer facility: No
Used oil transporter: No

. Waste code: D001
. Waste name: IGNITABLE HAZARDOUS WASTES ARE THOSE WASTES WHICH HAVE A FLASHPOINT OF LESS THAN 140 DEGREES FAHRENHEIT AS DETERMINED BY A PENSKY-MARTENS CLOSED CUP FLASH POINT TESTER. ANOTHER METHOD OF DETERMINING THE FLASH POINT OF A WASTE IS TO REVIEW THE MATERIAL SAFETY DATA SHEET, WHICH CAN BE OBTAINED FROM THE MANUFACTURER OR DISTRIBUTOR OF THE MATERIAL. LACQUER THINNER IS AN EXAMPLE OF A COMMONLY USED SOLVENT WHICH WOULD BE CONSIDERED AS IGNITABLE HAZARDOUS WASTE.

. Waste code: D002
. Waste name: A WASTE WHICH HAS A PH OF LESS THAN 2 OR GREATER THAN 12.5 IS CONSIDERED TO BE A CORROSIVE HAZARDOUS WASTE. SODIUM HYDROXIDE, A CAUSTIC SOLUTION WITH A HIGH PH, IS OFTEN USED BY INDUSTRIES TO CLEAN OR DEGREASE PARTS. HYDROCHLORIC ACID, A SOLUTION WITH A LOW PH, IS USED BY MANY INDUSTRIES TO CLEAN METAL PARTS PRIOR TO PAINTING. WHEN THESE CAUSTIC OR ACID SOLUTIONS BECOME CONTAMINATED AND MUST BE DISPOSED, THE WASTE WOULD BE A CORROSIVE HAZARDOUS WASTE.

. Waste code: D007
. Waste name: CHROMIUM

. Waste code: D009
. Waste name: MERCURY

. Waste code: D010
. Waste name: SELENIUM

. Waste code: D011

RITE AID #5435 (Continued) **1016954146**

. Waste name: SILVER

. Waste code: D024
. Waste name: M-CRESOL

. Waste code: D026
. Waste name: CRESOL

. Waste code: P001
. Waste name: 2H-1-BENZOPYRAN-2-ONE, 4-HYDROXY-3-(3-OXO-1-PHENYLBUTYL)-, & SALTS, WHEN PRESENT AT CONCENTRATIONS GREATER THAN 0.3%

. Waste code: P075
. Waste name: NICOTINE, & SALTS

Violation Status: No violations found

G46 **KAISER PERMANENTE** **CA UST** **U004264141**
WSW **4950 W SUNSET BLVD** **N/A**
1/8-1/4 **LOS ANGELES, CA 90027**
0.153 mi.
808 ft. **Site 2 of 2 in cluster G**

Relative: UST:
Lower
Facility ID: FA0013421
Actual: Permitting Agency: Los Angeles City Fire Department
373 ft. Latitude: 34.09763
Longitude: -118.29779

J47 **CHURCH OF SCIENTOLOGY** **CA UST** **U003781268**
South **1404 N CATALINA ST** **N/A**
1/8-1/4 **LOS ANGELES, CA 90027**
0.157 mi.
830 ft. **Site 1 of 3 in cluster J**

Relative: UST:
Lower
Facility ID: Not reported
Actual: Permitting Agency: Los Angeles City Fire Department
364 ft. Latitude: 34.097
Longitude: -118.29499

Facility ID: 24944
Permitting Agency: LOS ANGELES, CITY OF
Latitude: 34.0974107
Longitude: -118.2933118

J48 **UNK** **CA SWEEPS UST** **S101585611**
South **1404 N CATALINA ST** **CA FID UST** **N/A**
1/8-1/4 **LOS ANGELES, CA 90027**
0.157 mi.
830 ft. **Site 2 of 3 in cluster J**

Relative: **Lower**

Actual: **364 ft.**

SWEEPS UST:

Status:	Active
Comp Number:	7889
Number:	1
Board Of Equalization:	Not reported
Referral Date:	03-11-93
Action Date:	02-17-94
Created Date:	02-29-88
Owner Tank Id:	Not reported
SWRCB Tank Id:	Not reported
Tank Status:	Not reported
Capacity:	Not reported
Active Date:	Not reported
Tank Use:	Not reported
STG:	Not reported
Content:	Not reported
Number Of Tanks:	Not reported

CA FID UST:

Facility ID:	19026228
Regulated By:	UTNKA
Regulated ID:	Not reported
Cortese Code:	Not reported
SIC Code:	Not reported
Facility Phone:	2130000000
Mail To:	Not reported
Mailing Address:	UNK
Mailing Address 2:	Not reported
Mailing City,St,Zip:	LOS ANGELES 900270000
Contact:	Not reported
Contact Phone:	Not reported
DUNs Number:	Not reported
NPDES Number:	Not reported
EPA ID:	Not reported
Comments:	Not reported
Status:	Active

H49 **CHILDREN'S HOSPITAL OF L.A.** **CA UST** **U003970947**
ESE **4650 W SUNSET BLVD** **CA SWEEPS UST** **N/A**
1/8-1/4 **LOS ANGELES, CA 90027**
0.158 mi.
835 ft. **Site 2 of 3 in cluster H**

Relative: **Lower**

Actual: **394 ft.**

UST:

Facility ID:	FA0002650
Permitting Agency:	Los Angeles City Fire Department
Latitude:	34.09811
Longitude:	-118.29061

Facility ID:	25219
Permitting Agency:	LOS ANGELES, CITY OF
Latitude:	34.0992929
Longitude:	-118.2895805

CHILDREN'S HOSPITAL OF L.A. (Continued) **U003970947**

SWEEPS UST:

Status:	Active
Comp Number:	2166
Number:	9
Board Of Equalization:	44-012153
Referral Date:	01-23-93
Action Date:	04-11-94
Created Date:	02-29-88
Owner Tank Id:	Not reported
SWRCB Tank Id:	19-050-002166-000001
Tank Status:	A
Capacity:	10000
Active Date:	04-20-88
Tank Use:	M.V. FUEL
STG:	P
Content:	DIESEL
Number Of Tanks:	3

Status:	Active
Comp Number:	2166
Number:	9
Board Of Equalization:	44-012153
Referral Date:	01-23-93
Action Date:	04-11-94
Created Date:	02-29-88
Owner Tank Id:	Not reported
SWRCB Tank Id:	19-050-002166-000002
Tank Status:	A
Capacity:	1500
Active Date:	04-20-88
Tank Use:	M.V. FUEL
STG:	P
Content:	DIESEL
Number Of Tanks:	Not reported

Status:	Active
Comp Number:	2166
Number:	9
Board Of Equalization:	44-012153
Referral Date:	01-23-93
Action Date:	04-11-94
Created Date:	02-29-88
Owner Tank Id:	Not reported
SWRCB Tank Id:	19-050-002166-000003
Tank Status:	A
Capacity:	48000
Active Date:	04-20-88
Tank Use:	M.V. FUEL
STG:	P
Content:	DIESEL
Number Of Tanks:	Not reported

H50 **CHILDREN'S HOSPITAL OF LOS ANGELES** **RCRA-LQG** **1000278867**
ESE **4650 SUNSET BOULEVARD** **CA ENVIROSTOR** **CAD981399900**
1/8-1/4 **LOS ANGELES, CA 90027** **CA HIST UST**
0.158 mi. **CA FID UST**
835 ft. **Site 3 of 3 in cluster H** **FINDS**
ECHO
Relative: **CA EMI**
Lower **WI MANIFEST**
NY MANIFEST
Actual: **LA Co. Site Mitigation**
394 ft.

RCRA-LQG:

Date form received by agency:	07/14/2010
Facility name:	CHILDREN HOSPITAL OF LOS ANGELES
Facility address:	4650 SUNSET BLVD LOS ANGELES, CA 90027
EPA ID:	CAD981399900
Mailing address:	SUNSET BLVD LOS ANGELES, CA 90027
Contact:	SANTIAGO CHAMBERS
Contact address:	SUNSET BLVD LOS ANGELES, CA 90027
Contact country:	US
Contact telephone:	323-361-2372
Contact email:	SCHAMBERS@CHLA.USC.EDU
EPA Region:	09
Classification:	Large Quantity Generator
Description:	Handler: generates 1,000 kg or more of hazardous waste during any calendar month; or generates more than 1 kg of acutely hazardous waste during any calendar month; or generates more than 100 kg of any residue or contaminated soil, waste or other debris resulting from the cleanup of a spill, into or on any land or water, of acutely hazardous waste during any calendar month; or generates 1 kg or less of acutely hazardous waste during any calendar month, and accumulates more than 1 kg of acutely hazardous waste at any time; or generates 100 kg or less of any residue or contaminated soil, waste or other debris resulting from the cleanup of a spill, into or on any land or water, of acutely hazardous waste during any calendar month, and accumulates more than 100 kg of that material at any time

Owner/Operator Summary:

Owner/operator name:	WALTER NOCE
Owner/operator address:	4650 SUNSET BLVD. MAILSTOP #42 LOS ANGELES, CA 90027
Owner/operator country:	US
Owner/operator telephone:	Not reported
Owner/operator email:	Not reported
Owner/operator fax:	Not reported
Owner/operator extension:	Not reported
Legal status:	Private
Owner/Operator Type:	Owner
Owner/Op start date:	05/01/1995
Owner/Op end date:	Not reported
Owner/operator name:	CHILDREN'S HOSP OF LA
Owner/operator address:	NOT REQUIRED NOT REQUIRED, ME 99999
Owner/operator country:	Not reported
Owner/operator telephone:	415-555-1212

CHILDREN'S HOSPITAL OF LOS ANGELES (Continued) **1000278867**

Owner/operator email: Not reported
Owner/operator fax: Not reported
Owner/operator extension: Not reported
Legal status: Private
Owner/Operator Type: Owner
Owner/Op start date: Not reported
Owner/Op end date: Not reported

Owner/operator name: CHILDREN HOSPITAL OF LOS ANGELES
Owner/operator address: SUNSET BLVD
LOS ANGELES, CA 90027
Owner/operator country: Not reported
Owner/operator telephone: Not reported
Owner/operator email: Not reported
Owner/operator fax: Not reported
Owner/operator extension: Not reported
Legal status: Private
Owner/Operator Type: Owner
Owner/Op start date: 01/01/1901
Owner/Op end date: Not reported

Owner/operator name: WALTER NOCE
Owner/operator address: Not reported
Not reported
Owner/operator country: US
Owner/operator telephone: Not reported
Owner/operator email: Not reported
Owner/operator fax: Not reported
Owner/operator extension: Not reported
Legal status: Private
Owner/Operator Type: Operator
Owner/Op start date: 05/01/1995
Owner/Op end date: Not reported

Owner/operator name: NOT REQUIRED
Owner/operator address: NOT REQUIRED
NOT REQUIRED, ME 99999
Owner/operator country: Not reported
Owner/operator telephone: 415-555-1212
Owner/operator email: Not reported
Owner/operator fax: Not reported
Owner/operator extension: Not reported
Legal status: Private
Owner/Operator Type: Operator
Owner/Op start date: Not reported
Owner/Op end date: Not reported

Owner/operator name: CHILDRENS HOSPITAL LOS ANGELES
Owner/operator address: Not reported
Not reported
Owner/operator country: US
Owner/operator telephone: Not reported
Owner/operator email: Not reported
Owner/operator fax: Not reported
Owner/operator extension: Not reported
Legal status: Private
Owner/Operator Type: Operator

CHILDREN'S HOSPITAL OF LOS ANGELES (Continued) **1000278867**

Owner/Op start date: 01/01/1929
Owner/Op end date: Not reported

Owner/operator name: WALTER NOCE
Owner/operator address: Not reported
Not reported
Owner/operator country: US
Owner/operator telephone: Not reported
Owner/operator email: Not reported
Owner/operator fax: Not reported
Owner/operator extension: Not reported
Legal status: Private
Owner/Operator Type: Owner
Owner/Op start date: 05/01/1995
Owner/Op end date: Not reported

Owner/operator name: CHILDREN HOSPITAL OF LOS ANGELES
Owner/operator address: Not reported
CA 90027
Owner/operator country: Not reported
Owner/operator telephone: Not reported
Owner/operator email: Not reported
Owner/operator fax: Not reported
Owner/operator extension: Not reported
Legal status: Private
Owner/Operator Type: Operator
Owner/Op start date: 01/01/1901
Owner/Op end date: Not reported

Handler Activities Summary:
U.S. importer of hazardous waste: No
Mixed waste (haz. and radioactive): Yes
Recycler of hazardous waste: No
Transporter of hazardous waste: No
Treater, storer or disposer of HW: No
Underground injection activity: No
On-site burner exemption: No
Furnace exemption: No
Used oil fuel burner: No
Used oil processor: No
User oil refiner: No
Used oil fuel marketer to burner: No
Used oil Specification marketer: No
Used oil transfer facility: No
Used oil transporter: No

. Waste code: 122
. Waste name: Alkaline solution without metals (pH > 12.5)

. Waste code: 133
. Waste name: Aqueous solution with 10% or more total organic residues

. Waste code: 214
. Waste name: Unspecified solvent mixture

. Waste code: 311
. Waste name: Pharmaceutical waste

CHILDREN'S HOSPITAL OF LOS ANGELES (Continued) **1000278867**

. Waste code: 331
. Waste name: Off-specification, aged, or surplus organics

. Waste code: 352
. Waste name: Other organic solids

. Waste code: 551
. Waste name: Laboratory waste chemicals

. Waste code: 725
. Waste name: Liquids with mercury > 20 mg/l

. Waste code: 791
. Waste name: Liquids with pH < 2

. Waste code: D001
. Waste name: IGNITABLE HAZARDOUS WASTES ARE THOSE WASTES WHICH HAVE A FLASHPOINT OF LESS THAN 140 DEGREES FAHRENHEIT AS DETERMINED BY A PENSKY-MARTENS CLOSED CUP FLASH POINT TESTER. ANOTHER METHOD OF DETERMINING THE FLASH POINT OF A WASTE IS TO REVIEW THE MATERIAL SAFETY DATA SHEET, WHICH CAN BE OBTAINED FROM THE MANUFACTURER OR DISTRIBUTOR OF THE MATERIAL. LACQUER THINNER IS AN EXAMPLE OF A COMMONLY USED SOLVENT WHICH WOULD BE CONSIDERED AS IGNITABLE HAZARDOUS WASTE.

. Waste code: D002
. Waste name: A WASTE WHICH HAS A PH OF LESS THAN 2 OR GREATER THAN 12.5 IS CONSIDERED TO BE A CORROSIVE HAZARDOUS WASTE. SODIUM HYDROXIDE, A CAUSTIC SOLUTION WITH A HIGH PH, IS OFTEN USED BY INDUSTRIES TO CLEAN OR DEGREASE PARTS. HYDROCHLORIC ACID, A SOLUTION WITH A LOW PH, IS USED BY MANY INDUSTRIES TO CLEAN METAL PARTS PRIOR TO PAINTING. WHEN THESE CAUSTIC OR ACID SOLUTIONS BECOME CONTAMINATED AND MUST BE DISPOSED, THE WASTE WOULD BE A CORROSIVE HAZARDOUS WASTE.

. Waste code: D007
. Waste name: CHROMIUM

. Waste code: D009
. Waste name: MERCURY

. Waste code: D022
. Waste name: CHLOROFORM

. Waste code: D036
. Waste name: NITROBENZENE

. Waste code: F002
. Waste name: THE FOLLOWING SPENT HALOGENATED SOLVENTS: TETRACHLOROETHYLENE, METHYLENE CHLORIDE, TRICHLOROETHYLENE, 1,1,1-TRICHLOROETHANE, CHLOROBENZENE, 1,1,2-TRICHLORO-1,2,2-TRIFLUOROETHANE, ORTHO-DICHLOROBENZENE, TRICHLOROFLUOROMETHANE, AND 1,1,2-TRICHLOROETHANE; ALL SPENT SOLVENT MIXTURES/BLENDS CONTAINING, BEFORE USE, A TOTAL OF TEN PERCENT OR MORE (BY VOLUME) OF ONE OR MORE OF THE ABOVE HALOGENATED SOLVENTS OR THOSE LISTED IN F001, F004, OR F005, AND STILL BOTTOMS FROM THE RECOVERY OF THESE SPENT SOLVENTS AND SPENT SOLVENT MIXTURES.

. Waste code: F003

CHILDREN'S HOSPITAL OF LOS ANGELES (Continued) **1000278867**

. Waste name: THE FOLLOWING SPENT NON-HALOGENATED SOLVENTS: XYLENE, ACETONE, ETHYL ACETATE, ETHYL BENZENE, ETHYL ETHER, METHYL ISOBUTYL KETONE, N-BUTYL ALCOHOL, CYCLOHEXANONE, AND METHANOL; ALL SPENT SOLVENT MIXTURES/BLENDS CONTAINING, BEFORE USE, ONLY THE ABOVE SPENT NON-HALOGENATED SOLVENTS; AND ALL SPENT SOLVENT MIXTURES/BLENDS CONTAINING, BEFORE USE, ONE OR MORE OF THE ABOVE NON-HALOGENATED SOLVENTS, AND, A TOTAL OF TEN PERCENT OR MORE (BY VOLUME) OF ONE OR MORE OF THOSE SOLVENTS LISTED IN F001, F002, F004, AND F005, AND STILL BOTTOMS FROM THE RECOVERY OF THESE SPENT SOLVENTS AND SPENT SOLVENT MIXTURES.

. Waste code: F005
. Waste name: THE FOLLOWING SPENT NON-HALOGENATED SOLVENTS: TOLUENE, METHYL ETHYL KETONE, CARBON DISULFIDE, ISOBUTANOL, PYRIDINE, BENZENE, 2-ETHOXYETHANOL, AND 2-NITROPROPANE; ALL SPENT SOLVENT MIXTURES/BLENDS CONTAINING, BEFORE USE, A TOTAL OF TEN PERCENT OR MORE (BY VOLUME) OF ONE OR MORE OF THE ABOVE NON-HALOGENATED SOLVENTS OR THOSE SOLVENTS LISTED IN F001, F002, OR F004; AND STILL BOTTOMS FROM THE RECOVERY OF THESE SPENT SOLVENTS AND SPENT SOLVENT MIXTURES.

. Waste code: P005
. Waste name: ALLYL ALCOHOL

. Waste code: U010
. Waste name: AZIRINO[2',3':3,4]PYRROLO[1,2-A]INDOLE-4,7-DIONE, 6-AMINO-8-[[(AMINOCARBONYL)OXY]METHYL]-1,1A,2,8,8A,8B-HEXAHYDRO-8A-METHOXY-5-METHYL-, [1AS-(1AALPHA, 8BETA,8AALPHA,8BALPHA)]-

. Waste code: U169
. Waste name: BENZENE, NITRO-

. Waste code: U188
. Waste name: PHENOL

Historical Generators:

Date form received by agency: 02/27/2006
Site name: CHILDRENS HOSPITAL LOS ANGELES
Classification: Small Quantity Generator

Date form received by agency: 02/27/2006
Site name: CHILDRENS HOSPITAL LOS ANGELES
Classification: Large Quantity Generator

. Waste code: 133
. Waste name: Aqueous solution with 10% or more total organic residues

. Waste code: 134
. Waste name: Aqueous solution with <10% total organic residues

. Waste code: 151
. Waste name: Asbestos-containing waste

. Waste code: 181
. Waste name: Other inorganic solid waste

. Waste code: 214

CHILDREN'S HOSPITAL OF LOS ANGELES (Continued) **1000278867**

. Waste name: Unspecified solvent mixture

. Waste code: 221
. Waste name: Waste oil and mixed oil

. Waste code: 311
. Waste name: Pharmaceutical waste

. Waste code: 331
. Waste name: Off-specification, aged, or surplus organics

. Waste code: 352
. Waste name: Other organic solids

. Waste code: 541
. Waste name: Photochemicals / photo processing waste

. Waste code: 551
. Waste name: Laboratory waste chemicals

. Waste code: 791
. Waste name: Liquids with pH < 2

. Waste code: D001
. Waste name: IGNITABLE HAZARDOUS WASTES ARE THOSE WASTES WHICH HAVE A FLASHPOINT OF LESS THAN 140 DEGREES FAHRENHEIT AS DETERMINED BY A PENSKY-MARTENS CLOSED CUP FLASH POINT TESTER. ANOTHER METHOD OF DETERMINING THE FLASH POINT OF A WASTE IS TO REVIEW THE MATERIAL SAFETY DATA SHEET, WHICH CAN BE OBTAINED FROM THE MANUFACTURER OR DISTRIBUTOR OF THE MATERIAL. LACQUER THINNER IS AN EXAMPLE OF A COMMONLY USED SOLVENT WHICH WOULD BE CONSIDERED AS IGNITABLE HAZARDOUS WASTE.

. Waste code: D002
. Waste name: A WASTE WHICH HAS A PH OF LESS THAN 2 OR GREATER THAN 12.5 IS CONSIDERED TO BE A CORROSIVE HAZARDOUS WASTE. SODIUM HYDROXIDE, A CAUSTIC SOLUTION WITH A HIGH PH, IS OFTEN USED BY INDUSTRIES TO CLEAN OR DEGREASE PARTS. HYDROCHLORIC ACID, A SOLUTION WITH A LOW PH, IS USED BY MANY INDUSTRIES TO CLEAN METAL PARTS PRIOR TO PAINTING. WHEN THESE CAUSTIC OR ACID SOLUTIONS BECOME CONTAMINATED AND MUST BE DISPOSED, THE WASTE WOULD BE A CORROSIVE HAZARDOUS WASTE.

. Waste code: D003
. Waste name: A MATERIAL IS CONSIDERED TO BE A REACTIVE HAZARDOUS WASTE IF IT IS NORMALLY UNSTABLE, REACTS VIOLENTLY WITH WATER, GENERATES TOXIC GASES WHEN EXPOSED TO WATER OR CORROSIVE MATERIALS, OR IF IT IS CAPABLE OF DETONATION OR EXPLOSION WHEN EXPOSED TO HEAT OR A FLAME. ONE EXAMPLE OF SUCH WASTE WOULD BY WASTE GUNPOWDER.

. Waste code: D004
. Waste name: ARSENIC

. Waste code: D006
. Waste name: CADMIUM

. Waste code: D007
. Waste name: CHROMIUM

CHILDREN'S HOSPITAL OF LOS ANGELES (Continued) **1000278867**

. Waste code: D008
. Waste name: LEAD

. Waste code: D009
. Waste name: MERCURY

. Waste code: D011
. Waste name: SILVER

. Waste code: D018
. Waste name: BENZENE

. Waste code: D022
. Waste name: CHLOROFORM

. Waste code: F002
. Waste name: THE FOLLOWING SPENT HALOGENATED SOLVENTS: TETRACHLOROETHYLENE, METHYLENE CHLORIDE, TRICHLOROETHYLENE, 1,1,1-TRICHLOROETHANE, CHLOROBENZENE, 1,1,2-TRICHLORO-1,2,2-TRIFLUOROETHANE, ORTHO-DICHLOROBENZENE, TRICHLOROFLUOROMETHANE, AND 1,1,2-TRICHLOROETHANE; ALL SPENT SOLVENT MIXTURES/BLENDS CONTAINING, BEFORE USE, A TOTAL OF TEN PERCENT OR MORE (BY VOLUME) OF ONE OR MORE OF THE ABOVE HALOGENATED SOLVENTS OR THOSE LISTED IN F001, F004, OR F005, AND STILL BOTTOMS FROM THE RECOVERY OF THESE SPENT SOLVENTS AND SPENT SOLVENT MIXTURES.

. Waste code: F003
. Waste name: THE FOLLOWING SPENT NON-HALOGENATED SOLVENTS: XYLENE, ACETONE, ETHYL ACETATE, ETHYL BENZENE, ETHYL ETHER, METHYL ISOBUTYL KETONE, N-BUTYL ALCOHOL, CYCLOHEXANONE, AND METHANOL; ALL SPENT SOLVENT MIXTURES/BLENDS CONTAINING, BEFORE USE, ONLY THE ABOVE SPENT NON-HALOGENATED SOLVENTS; AND ALL SPENT SOLVENT MIXTURES/BLENDS CONTAINING, BEFORE USE, ONE OR MORE OF THE ABOVE NON-HALOGENATED SOLVENTS, AND, A TOTAL OF TEN PERCENT OR MORE (BY VOLUME) OF ONE OR MORE OF THOSE SOLVENTS LISTED IN F001, F002, F004, AND F005, AND STILL BOTTOMS FROM THE RECOVERY OF THESE SPENT SOLVENTS AND SPENT SOLVENT MIXTURES.

. Waste code: F005
. Waste name: THE FOLLOWING SPENT NON-HALOGENATED SOLVENTS: TOLUENE, METHYL ETHYL KETONE, CARBON DISULFIDE, ISOBUTANOL, PYRIDINE, BENZENE, 2-ETHOXYETHANOL, AND 2-NITROPROPANE; ALL SPENT SOLVENT MIXTURES/BLENDS CONTAINING, BEFORE USE, A TOTAL OF TEN PERCENT OR MORE (BY VOLUME) OF ONE OR MORE OF THE ABOVE NON-HALOGENATED SOLVENTS OR THOSE SOLVENTS LISTED IN F001, F002, OR F004; AND STILL BOTTOMS FROM THE RECOVERY OF THESE SPENT SOLVENTS AND SPENT SOLVENT MIXTURES.

. Waste code: P105
. Waste name: SODIUM AZIDE

. Waste code: U007
. Waste name: ACRYLAMIDE

. Waste code: U010
. Waste name: AZIRINO[2',3':3,4]PYRROLO[1,2-A]INDOLE-4,7-DIONE, 6-AMINO-8-[[(AMINOCARBONYL)OXY]METHYL]-1,1A,2,8,8A,8B-HEXAHYDRO-8A-METHOXY-5-METHYL-, [1AS-(1AALPHA,

CHILDREN'S HOSPITAL OF LOS ANGELES (Continued) **1000278867**

8BETA,8AALPHA,8BALPHA)]-

. Waste code: U123
. Waste name: FORMIC ACID (C,T)

. Waste code: U188
. Waste name: PHENOL

. Waste code: U246
. Waste name: CYANOGEN BROMIDE (CN)BR

Date form received by agency: 03/20/2002
Site name: CHILDRENS HOSPITAL LOS ANGELES
Classification: Large Quantity Generator

. Waste code: 122
. Waste name: Alkaline solution without metals (pH > 12.5)

. Waste code: 133
. Waste name: Aqueous solution with 10% or more total organic residues

. Waste code: 134
. Waste name: Aqueous solution with <10% total organic residues

. Waste code: 151
. Waste name: Asbestos-containing waste

. Waste code: 171
. Waste name: Metal sludge (see 121)

. Waste code: 181
. Waste name: Other inorganic solid waste

. Waste code: 214
. Waste name: Unspecified solvent mixture

. Waste code: 221
. Waste name: Waste oil and mixed oil

. Waste code: 331
. Waste name: Off-specification, aged, or surplus organics

. Waste code: 352
. Waste name: Other organic solids

. Waste code: 513
. Waste name: Empty containers less than 30 gallons

. Waste code: 541
. Waste name: Photochemicals / photo processing waste

. Waste code: 551
. Waste name: Laboratory waste chemicals

. Waste code: 725
. Waste name: Liquids with mercury > 20 mg/l

CHILDREN'S HOSPITAL OF LOS ANGELES (Continued) **1000278867**

. Waste code: D001
. Waste name: IGNITABLE HAZARDOUS WASTES ARE THOSE WASTES WHICH HAVE A FLASHPOINT OF LESS THAN 140 DEGREES FAHRENHEIT AS DETERMINED BY A PENSKY-MARTENS CLOSED CUP FLASH POINT TESTER. ANOTHER METHOD OF DETERMINING THE FLASH POINT OF A WASTE IS TO REVIEW THE MATERIAL SAFETY DATA SHEET, WHICH CAN BE OBTAINED FROM THE MANUFACTURER OR DISTRIBUTOR OF THE MATERIAL. LACQUER THINNER IS AN EXAMPLE OF A COMMONLY USED SOLVENT WHICH WOULD BE CONSIDERED AS IGNITABLE HAZARDOUS WASTE.

. Waste code: D002
. Waste name: A WASTE WHICH HAS A PH OF LESS THAN 2 OR GREATER THAN 12.5 IS CONSIDERED TO BE A CORROSIVE HAZARDOUS WASTE. SODIUM HYDROXIDE, A CAUSTIC SOLUTION WITH A HIGH PH, IS OFTEN USED BY INDUSTRIES TO CLEAN OR DEGREASE PARTS. HYDROCHLORIC ACID, A SOLUTION WITH A LOW PH, IS USED BY MANY INDUSTRIES TO CLEAN METAL PARTS PRIOR TO PAINTING. WHEN THESE CAUSTIC OR ACID SOLUTIONS BECOME CONTAMINATED AND MUST BE DISPOSED, THE WASTE WOULD BE A CORROSIVE HAZARDOUS WASTE.

. Waste code: D005
. Waste name: BARIUM

. Waste code: D007
. Waste name: CHROMIUM

. Waste code: D008
. Waste name: LEAD

. Waste code: D009
. Waste name: MERCURY

. Waste code: D011
. Waste name: SILVER

. Waste code: D022
. Waste name: CHLOROFORM

. Waste code: D038
. Waste name: PYRIDINE

. Waste code: F002
. Waste name: THE FOLLOWING SPENT HALOGENATED SOLVENTS: TETRACHLOROETHYLENE, METHYLENE CHLORIDE, TRICHLOROETHYLENE, 1,1,1-TRICHLOROETHANE, CHLOROBENZENE, 1,1,2-TRICHLORO-1,2,2-TRIFLUOROETHANE, ORTHO-DICHLOROBENZENE, TRICHLOROFLUOROMETHANE, AND 1,1,2-TRICHLOROETHANE; ALL SPENT SOLVENT MIXTURES/BLENDS CONTAINING, BEFORE USE, A TOTAL OF TEN PERCENT OR MORE (BY VOLUME) OF ONE OR MORE OF THE ABOVE HALOGENATED SOLVENTS OR THOSE LISTED IN F001, F004, OR F005, AND STILL BOTTOMS FROM THE RECOVERY OF THESE SPENT SOLVENTS AND SPENT SOLVENT MIXTURES.

. Waste code: F003
. Waste name: THE FOLLOWING SPENT NON-HALOGENATED SOLVENTS: XYLENE, ACETONE, ETHYL ACETATE, ETHYL BENZENE, ETHYL ETHER, METHYL ISOBUTYL KETONE, N-BUTYL ALCOHOL, CYCLOHEXANONE, AND METHANOL; ALL SPENT SOLVENT MIXTURES/BLENDS CONTAINING, BEFORE USE, ONLY THE ABOVE SPENT NON-HALOGENATED SOLVENTS; AND ALL SPENT SOLVENT MIXTURES/BLENDS CONTAINING, BEFORE USE, ONE OR MORE OF THE ABOVE NON-HALOGENATED

CHILDREN'S HOSPITAL OF LOS ANGELES (Continued) **1000278867**

SOLVENTS, AND, A TOTAL OF TEN PERCENT OR MORE (BY VOLUME) OF ONE OR MORE OF THOSE SOLVENTS LISTED IN F001, F002, F004, AND F005, AND STILL BOTTOMS FROM THE RECOVERY OF THESE SPENT SOLVENTS AND SPENT SOLVENT MIXTURES.

. Waste code: F005
. Waste name: THE FOLLOWING SPENT NON-HALOGENATED SOLVENTS: TOLUENE, METHYL ETHYL KETONE, CARBON DISULFIDE, ISOBUTANOL, PYRIDINE, BENZENE, 2-ETHOXYETHANOL, AND 2-NITROPROPANE; ALL SPENT SOLVENT MIXTURES/BLENDS CONTAINING, BEFORE USE, A TOTAL OF TEN PERCENT OR MORE (BY VOLUME) OF ONE OR MORE OF THE ABOVE NON-HALOGENATED SOLVENTS OR THOSE SOLVENTS LISTED IN F001, F002, OR F004; AND STILL BOTTOMS FROM THE RECOVERY OF THESE SPENT SOLVENTS AND SPENT SOLVENT MIXTURES.

. Waste code: P003
. Waste name: ACROLEIN

. Waste code: P009
. Waste name: AMMONIUM PICRATE (R)

. Waste code: P030
. Waste name: CYANIDES (SOLUBLE CYANIDE SALTS), NOT OTHERWISE SPECIFIED

. Waste code: P085
. Waste name: DIPHOSPHORAMIDE, OCTAMETHYL-

. Waste code: P087
. Waste name: OSMIUM OXIDE OSO4, (T-4)-

. Waste code: P098
. Waste name: POTASSIUM CYANIDE

. Waste code: U044
. Waste name: CHLOROFORM

. Waste code: U117
. Waste name: ETHANE, 1,1'-OXYBIS-(I)

. Waste code: U123
. Waste name: FORMIC ACID (C,T)

. Waste code: U138
. Waste name: METHANE, IODO-

. Waste code: U188
. Waste name: PHENOL

Date form received by agency: 04/25/1986
Site name: CHILDREN'S HOSP OF LOS ANGELES
Classification: Small Quantity Generator

Violation Status: No violations found

ENVIROSTOR:
Facility ID: 71002816
Status: Refer: Other Agency
Status Date: Not reported
Site Code: Not reported

CHILDREN'S HOSPITAL OF LOS ANGELES (Continued) **1000278867**

Site Type: Tiered Permit
Site Type Detailed: Tiered Permit
Acres: Not reported
NPL: NO
Regulatory Agencies: NONE SPECIFIED
Lead Agency: NONE SPECIFIED
Program Manager: Not reported
Supervisor: Not reported
Division Branch: Cleanup Chatsworth
Assembly: 43
Senate: 24
Special Program: Not reported
Restricted Use: NO
Site Mgmt Req: NONE SPECIFIED
Funding: Not reported
Latitude: 34.09797
Longitude: -118.2904
APN: NONE SPECIFIED
Past Use: NONE SPECIFIED
Potential COC: NONE SPECIFIED
Confirmed COC: NONE SPECIFIED
Potential Description: NONE SPECIFIED
Alias Name: CAD981399900
Alias Type: EPA Identification Number
Alias Name: 110002694148
Alias Type: EPA (FRS #)
Alias Name: 71002816
Alias Type: Envirostor ID Number

Completed Info:
Completed Area Name: Not reported
Completed Sub Area Name: Not reported
Completed Document Type: Not reported
Completed Date: Not reported
Comments: Not reported

Future Area Name: Not reported
Future Sub Area Name: Not reported
Future Document Type: Not reported
Future Due Date: Not reported
Schedule Area Name: Not reported
Schedule Sub Area Name: Not reported
Schedule Document Type: Not reported
Schedule Due Date: Not reported
Schedule Revised Date: Not reported

HIST UST:
File Number: 00026F30
URL: http://geotracker.waterboards.ca.gov/ustpdfs/pdf/00026F30.pdf
Region: STATE
Facility ID: 00000068663
Facility Type: Other
Other Type: HOSPITAL
Contact Name: ROBERT HOLLOWELL
Telephone: 2136602450
Owner Name: CHILDRENS'S HOSPITAL OF LOS AN
Owner Address: 4650 SUNSET BOULEVARD

CHILDREN'S HOSPITAL OF LOS ANGELES (Continued) **1000278867**

Owner City,St,Zip: LOS ANGELES, CA 90027
Total Tanks: 0006

Tank Num: 001
Container Num: OPSBW-2
Year Installed: 1972
Tank Capacity: 00000405
Tank Used for: Not reported
Type of Fuel: 2
Container Construction Thickness: 2
Leak Detection: None

Tank Num: 001
Container Num: OPSBW-2
Year Installed: 1972
Tank Capacity: 00000405
Tank Used for: Not reported
Type of Fuel: 2
Container Construction Thickness: 2
Leak Detection: None

Tank Num: 001
Container Num: #1 (UTILIT
Year Installed: 1964
Tank Capacity: 00010000
Tank Used for: PRODUCT
Type of Fuel: DIESEL
Container Construction Thickness: 10
Leak Detection: Stock Inventor

Tank Num: 001
Container Num: #1 (UTILIT
Year Installed: 1964
Tank Capacity: 00010000
Tank Used for: PRODUCT
Type of Fuel: DIESEL
Container Construction Thickness: 10
Leak Detection: Stock Inventor

Tank Num: 002
Container Num: # MCALISTE
Year Installed: 1972
Tank Capacity: 00001500
Tank Used for: PRODUCT
Type of Fuel: DIESEL
Container Construction Thickness: 10
Leak Detection: Stock Inventor

Tank Num: 002
Container Num: # MCALISTE
Year Installed: 1972
Tank Capacity: 00001500
Tank Used for: PRODUCT
Type of Fuel: DIESEL
Container Construction Thickness: 10
Leak Detection: Stock Inventor

CHILDREN'S HOSPITAL OF LOS ANGELES (Continued) **1000278867**

Tank Num: 002
Container Num: MCCB PS-2
Year Installed: 1970
Tank Capacity: 00000320
Tank Used for: WASTE
Type of Fuel: Not reported
Container Construction Thickness: 4
Leak Detection: None

Tank Num: 002
Container Num: MCCB PS-2
Year Installed: 1970
Tank Capacity: 00000320
Tank Used for: WASTE
Type of Fuel: Not reported
Container Construction Thickness: 4
Leak Detection: None

Tank Num: 003
Container Num: #3 D-3 UTI
Year Installed: 1977
Tank Capacity: 00048000
Tank Used for: PRODUCT
Type of Fuel: DIESEL
Container Construction Thickness: 0.285
Leak Detection: Stock Inventor

Tank Num: 003
Container Num: #3 D-3 UTI
Year Installed: 1977
Tank Capacity: 00048000
Tank Used for: PRODUCT
Type of Fuel: DIESEL
Container Construction Thickness: 0.285
Leak Detection: Stock Inventor

Tank Num: 003
Container Num: OPSBE1
Year Installed: 1972
Tank Capacity: 00000673
Tank Used for: WASTE
Type of Fuel: Not reported
Container Construction Thickness: 6
Leak Detection: Not reported

Tank Num: 003
Container Num: OPSBE1
Year Installed: 1972
Tank Capacity: 00000673
Tank Used for: WASTE
Type of Fuel: Not reported
Container Construction Thickness: 6
Leak Detection: Not reported

Tank Num: 004
Container Num: UTB-1
Year Installed: 1964

CHILDREN'S HOSPITAL OF LOS ANGELES (Continued) **1000278867**

Tank Capacity: 00010538
Tank Used for: PRODUCT
Type of Fuel: Not reported
Container Construction Thickness: 8
Leak Detection: Visual

Tank Num: 004
Container Num: UTB-1
Year Installed: 1964
Tank Capacity: 00010538
Tank Used for: PRODUCT
Type of Fuel: Not reported
Container Construction Thickness: 8
Leak Detection: Visual

Tank Num: 005
Container Num: RCBT-1
Year Installed: Not reported
Tank Capacity: 00000598
Tank Used for: WASTE
Type of Fuel: 06
Container Construction Thickness: 6
Leak Detection: None

Tank Num: 005
Container Num: RCBT-1
Year Installed: Not reported
Tank Capacity: 00000598
Tank Used for: WASTE
Type of Fuel: 06
Container Construction Thickness: 6
Leak Detection: None

Tank Num: 006
Container Num: CLARIFIER
Year Installed: 1964
Tank Capacity: 00000383
Tank Used for: WASTE
Type of Fuel: 06
Container Construction Thickness: 6
Leak Detection: None

Tank Num: 006
Container Num: CLARIFIER
Year Installed: 1964
Tank Capacity: 00000383
Tank Used for: WASTE
Type of Fuel: 06
Container Construction Thickness: 6
Leak Detection: None

Click here for Geo Tracker PDF:

CA FID UST:
Facility ID: 19000800
Regulated By: UTNKA
Regulated ID: 00041069

CHILDREN'S HOSPITAL OF LOS ANGELES (Continued) **1000278867**

Cortese Code: Not reported
SIC Code: Not reported
Facility Phone: 2136692241
Mail To: Not reported
Mailing Address: 4650 W SUNSET BLVD
Mailing Address 2: Not reported
Mailing City,St,Zip: LOS ANGELES 900270000
Contact: Not reported
Contact Phone: Not reported
DUNs Number: Not reported
NPDES Number: Not reported
EPA ID: Not reported
Comments: Not reported
Status: Active

FINDS:

Registry ID: 110002694148

Environmental Interest/Information System

NCDB (National Compliance Data Base) supports implementation of the Federal Insecticide, Fungicide, and Rodenticide Act (FIFRA) and the Toxic Substances Control Act (TSCA). The system tracks inspections in regions and states with cooperative agreements, enforcement actions, and settlements.

California Hazardous Waste Tracking System - Datamart (HWTS-DATAMART) provides California with information on hazardous waste shipments for generators, transporters, and treatment, storage, and disposal facilities.

RCRAInfo is a national information system that supports the Resource Conservation and Recovery Act (RCRA) program through the tracking of events and activities related to facilities that generate, transport, and treat, store, or dispose of hazardous waste. RCRAInfo allows RCRA program staff to track the notification, permit, compliance, and corrective action activities required under RCRA.

HAZARDOUS AIR POLLUTANT MAJOR

STATE MASTER

HAZARDOUS WASTE BIENNIAL REPORTER

Click this hyperlink while viewing on your computer to access additional FINDS: detail in the EDR Site Report.

ECHO:

Envid: 1000278867
Registry ID: 110002694148
DFR URL: http://echo.epa.gov/detailed-facility-report?fid=110002694148

EMI:

Year: 1990
County Code: 19

CHILDREN'S HOSPITAL OF LOS ANGELES (Continued) **1000278867**

Air Basin:	SC
Facility ID:	18885
Air District Name:	SC
SIC Code:	8060
Air District Name:	SOUTH COAST AQMD
Community Health Air Pollution Info System:	Not reported
Consolidated Emission Reporting Rule:	Not reported
Total Organic Hydrocarbon Gases Tons/Yr:	7
Reactive Organic Gases Tons/Yr:	3
Carbon Monoxide Emissions Tons/Yr:	2
NOX - Oxides of Nitrogen Tons/Yr:	6
SOX - Oxides of Sulphur Tons/Yr:	0
Particulate Matter Tons/Yr:	0
Part. Matter 10 Micrometers and Smllr Tons/Yr:	0

Year:	1993
County Code:	19
Air Basin:	SC
Facility ID:	18885
Air District Name:	SC
SIC Code:	8062
Air District Name:	SOUTH COAST AQMD
Community Health Air Pollution Info System:	Not reported
Consolidated Emission Reporting Rule:	Not reported
Total Organic Hydrocarbon Gases Tons/Yr:	5
Reactive Organic Gases Tons/Yr:	4
Carbon Monoxide Emissions Tons/Yr:	2
NOX - Oxides of Nitrogen Tons/Yr:	3
SOX - Oxides of Sulphur Tons/Yr:	0
Particulate Matter Tons/Yr:	1
Part. Matter 10 Micrometers and Smllr Tons/Yr:	1

Year:	1995
County Code:	19
Air Basin:	SC
Facility ID:	18885
Air District Name:	SC
SIC Code:	8062
Air District Name:	SOUTH COAST AQMD
Community Health Air Pollution Info System:	Not reported
Consolidated Emission Reporting Rule:	Not reported
Total Organic Hydrocarbon Gases Tons/Yr:	5
Reactive Organic Gases Tons/Yr:	4
Carbon Monoxide Emissions Tons/Yr:	2
NOX - Oxides of Nitrogen Tons/Yr:	3
SOX - Oxides of Sulphur Tons/Yr:	0
Particulate Matter Tons/Yr:	1
Part. Matter 10 Micrometers and Smllr Tons/Yr:	1

Year:	1996
County Code:	19
Air Basin:	SC
Facility ID:	18885
Air District Name:	SC
SIC Code:	8062
Air District Name:	SOUTH COAST AQMD
Community Health Air Pollution Info System:	Not reported

CHILDREN'S HOSPITAL OF LOS ANGELES (Continued) **1000278867**

Consolidated Emission Reporting Rule:	Not reported
Total Organic Hydrocarbon Gases Tons/Yr:	3
Reactive Organic Gases Tons/Yr:	1
Carbon Monoxide Emissions Tons/Yr:	3
NOX - Oxides of Nitrogen Tons/Yr:	10
SOX - Oxides of Sulphur Tons/Yr:	0
Particulate Matter Tons/Yr:	1
Part. Matter 10 Micrometers and Smllr Tons/Yr:	1

Year:	1997
County Code:	19
Air Basin:	SC
Facility ID:	18885
Air District Name:	SC
SIC Code:	8062
Air District Name:	SOUTH COAST AQMD
Community Health Air Pollution Info System:	Not reported
Consolidated Emission Reporting Rule:	Not reported
Total Organic Hydrocarbon Gases Tons/Yr:	6
Reactive Organic Gases Tons/Yr:	4
Carbon Monoxide Emissions Tons/Yr:	2
NOX - Oxides of Nitrogen Tons/Yr:	9
SOX - Oxides of Sulphur Tons/Yr:	0
Particulate Matter Tons/Yr:	1
Part. Matter 10 Micrometers and Smllr Tons/Yr:	1

Year:	1998
County Code:	19
Air Basin:	SC
Facility ID:	18885
Air District Name:	SC
SIC Code:	8062
Air District Name:	SOUTH COAST AQMD
Community Health Air Pollution Info System:	Not reported
Consolidated Emission Reporting Rule:	Not reported
Total Organic Hydrocarbon Gases Tons/Yr:	5
Reactive Organic Gases Tons/Yr:	4
Carbon Monoxide Emissions Tons/Yr:	2
NOX - Oxides of Nitrogen Tons/Yr:	9
SOX - Oxides of Sulphur Tons/Yr:	0
Particulate Matter Tons/Yr:	1
Part. Matter 10 Micrometers and Smllr Tons/Yr:	1

Year:	1999
County Code:	19
Air Basin:	SC
Facility ID:	18885
Air District Name:	SC
SIC Code:	8062
Air District Name:	SOUTH COAST AQMD
Community Health Air Pollution Info System:	Not reported
Consolidated Emission Reporting Rule:	Not reported
Total Organic Hydrocarbon Gases Tons/Yr:	6
Reactive Organic Gases Tons/Yr:	4
Carbon Monoxide Emissions Tons/Yr:	2
NOX - Oxides of Nitrogen Tons/Yr:	9
SOX - Oxides of Sulphur Tons/Yr:	0

CHILDREN'S HOSPITAL OF LOS ANGELES (Continued) **1000278867**

Particulate Matter Tons/Yr:	1
Part. Matter 10 Micrometers and Smllr Tons/Yr:	1
Year:	2000
County Code:	19
Air Basin:	SC
Facility ID:	18885
Air District Name:	SC
SIC Code:	8062
Air District Name:	SOUTH COAST AQMD
Community Health Air Pollution Info System:	Not reported
Consolidated Emission Reporting Rule:	Not reported
Total Organic Hydrocarbon Gases Tons/Yr:	6
Reactive Organic Gases Tons/Yr:	4
Carbon Monoxide Emissions Tons/Yr:	2
NOX - Oxides of Nitrogen Tons/Yr:	9
SOX - Oxides of Sulphur Tons/Yr:	0
Particulate Matter Tons/Yr:	1
Part. Matter 10 Micrometers and Smllr Tons/Yr:	1
Year:	2001
County Code:	19
Air Basin:	SC
Facility ID:	18885
Air District Name:	SC
SIC Code:	8062
Air District Name:	SOUTH COAST AQMD
Community Health Air Pollution Info System:	Y
Consolidated Emission Reporting Rule:	Not reported
Total Organic Hydrocarbon Gases Tons/Yr:	4
Reactive Organic Gases Tons/Yr:	2
Carbon Monoxide Emissions Tons/Yr:	11
NOX - Oxides of Nitrogen Tons/Yr:	22
SOX - Oxides of Sulphur Tons/Yr:	0
Particulate Matter Tons/Yr:	2
Part. Matter 10 Micrometers and Smllr Tons/Yr:	2
Year:	2002
County Code:	19
Air Basin:	SC
Facility ID:	18885
Air District Name:	SC
SIC Code:	8069
Air District Name:	SOUTH COAST AQMD
Community Health Air Pollution Info System:	Not reported
Consolidated Emission Reporting Rule:	Not reported
Total Organic Hydrocarbon Gases Tons/Yr:	4
Reactive Organic Gases Tons/Yr:	4
Carbon Monoxide Emissions Tons/Yr:	5
NOX - Oxides of Nitrogen Tons/Yr:	3
SOX - Oxides of Sulphur Tons/Yr:	0
Particulate Matter Tons/Yr:	1
Part. Matter 10 Micrometers and Smllr Tons/Yr:	1
Year:	2003
County Code:	19
Air Basin:	SC

CHILDREN'S HOSPITAL OF LOS ANGELES (Continued) **1000278867**

Facility ID:	18885
Air District Name:	SC
SIC Code:	8069
Air District Name:	SOUTH COAST AQMD
Community Health Air Pollution Info System:	Not reported
Consolidated Emission Reporting Rule:	Not reported
Total Organic Hydrocarbon Gases Tons/Yr:	4
Reactive Organic Gases Tons/Yr:	4
Carbon Monoxide Emissions Tons/Yr:	5
NOX - Oxides of Nitrogen Tons/Yr:	3
SOX - Oxides of Sulphur Tons/Yr:	0
Particulate Matter Tons/Yr:	1
Part. Matter 10 Micrometers and Smllr Tons/Yr:	1

Year:	2004
County Code:	19
Air Basin:	SC
Facility ID:	18885
Air District Name:	SC
SIC Code:	8069
Air District Name:	SOUTH COAST AQMD
Community Health Air Pollution Info System:	Y
Consolidated Emission Reporting Rule:	Not reported
Total Organic Hydrocarbon Gases Tons/Yr:	4.484985
Reactive Organic Gases Tons/Yr:	3.7
Carbon Monoxide Emissions Tons/Yr:	4.6034
NOX - Oxides of Nitrogen Tons/Yr:	2.8226
SOX - Oxides of Sulphur Tons/Yr:	0.09527
Particulate Matter Tons/Yr:	0.88016
Part. Matter 10 Micrometers and Smllr Tons/Yr:	0.87

Year:	2005
County Code:	19
Air Basin:	SC
Facility ID:	18885
Air District Name:	SC
SIC Code:	8069
Air District Name:	SOUTH COAST AQMD
Community Health Air Pollution Info System:	Not reported
Consolidated Emission Reporting Rule:	Not reported
Total Organic Hydrocarbon Gases Tons/Yr:	3.571785
Reactive Organic Gases Tons/Yr:	3.1489509055
Carbon Monoxide Emissions Tons/Yr:	5.65225
NOX - Oxides of Nitrogen Tons/Yr:	2.078
SOX - Oxides of Sulphur Tons/Yr:	.09461
Particulate Matter Tons/Yr:	1.0316
Part. Matter 10 Micrometers and Smllr Tons/Yr:	1.0300016

Year:	2006
County Code:	19
Air Basin:	SC
Facility ID:	18885
Air District Name:	SC
SIC Code:	8069
Air District Name:	SOUTH COAST AQMD
Community Health Air Pollution Info System:	Not reported
Consolidated Emission Reporting Rule:	Not reported

CHILDREN'S HOSPITAL OF LOS ANGELES (Continued) **1000278867**

Total Organic Hydrocarbon Gases Tons/Yr:	4.443037070637737930
Reactive Organic Gases Tons/Yr:	3.56
Carbon Monoxide Emissions Tons/Yr:	5.101
NOX - Oxides of Nitrogen Tons/Yr:	1.992
SOX - Oxides of Sulphur Tons/Yr:	.083
Particulate Matter Tons/Yr:	3.855
Part. Matter 10 Micrometers and Smllr Tons/Yr:	2.979

Year:	2007
County Code:	19
Air Basin:	SC
Facility ID:	18885
Air District Name:	SC
SIC Code:	8069
Air District Name:	SOUTH COAST AQMD
Community Health Air Pollution Info System:	Not reported
Consolidated Emission Reporting Rule:	Not reported
Total Organic Hydrocarbon Gases Tons/Yr:	4.443037070637737930
Reactive Organic Gases Tons/Yr:	3.56
Carbon Monoxide Emissions Tons/Yr:	5.101
NOX - Oxides of Nitrogen Tons/Yr:	1.992
SOX - Oxides of Sulphur Tons/Yr:	.083
Particulate Matter Tons/Yr:	3.855
Part. Matter 10 Micrometers and Smllr Tons/Yr:	2.979

Year:	2008
County Code:	19
Air Basin:	SC
Facility ID:	18885
Air District Name:	SC
SIC Code:	8069
Air District Name:	SOUTH COAST AQMD
Community Health Air Pollution Info System:	Not reported
Consolidated Emission Reporting Rule:	Not reported
Total Organic Hydrocarbon Gases Tons/Yr:	1.529719858978989849
Reactive Organic Gases Tons/Yr:	.78345
Carbon Monoxide Emissions Tons/Yr:	4.42
NOX - Oxides of Nitrogen Tons/Yr:	2.08
SOX - Oxides of Sulphur Tons/Yr:	.06
Particulate Matter Tons/Yr:	.81
Part. Matter 10 Micrometers and Smllr Tons/Yr:	.81

Year:	2009
County Code:	19
Air Basin:	SC
Facility ID:	18885
Air District Name:	SC
SIC Code:	8069
Air District Name:	SOUTH COAST AQMD
Community Health Air Pollution Info System:	Not reported
Consolidated Emission Reporting Rule:	Not reported
Total Organic Hydrocarbon Gases Tons/Yr:	1.5071637311952999
Reactive Organic Gases Tons/Yr:	0.76344999999999996
Carbon Monoxide Emissions Tons/Yr:	4.3700000000000001
NOX - Oxides of Nitrogen Tons/Yr:	1.8400000000000001
SOX - Oxides of Sulphur Tons/Yr:	5.9999999999999998E-2
Particulate Matter Tons/Yr:	0.79000000000000004

CHILDREN'S HOSPITAL OF LOS ANGELES (Continued) **1000278867**

Part. Matter 10 Micrometers and Smllr Tons/Yr:0.78856000000000004

Year:	2010
County Code:	19
Air Basin:	SC
Facility ID:	18885
Air District Name:	SC
SIC Code:	8069
Air District Name:	SOUTH COAST AQMD
Community Health Air Pollution Info System:	Not reported
Consolidated Emission Reporting Rule:	Not reported
Total Organic Hydrocarbon Gases Tons/Yr:	1.95662371107913
Reactive Organic Gases Tons/Yr:	0.9556
Carbon Monoxide Emissions Tons/Yr:	5.7538099999999996
NOX - Oxides of Nitrogen Tons/Yr:	1.7939400000000001
SOX - Oxides of Sulphur Tons/Yr:	0.79522999999999999
Particulate Matter Tons/Yr:	1.03915
Part. Matter 10 Micrometers and Smllr Tons/Yr:	1.0381047999999999

Year:	2011
County Code:	19
Air Basin:	SC
Facility ID:	18885
Air District Name:	SC
SIC Code:	8069
Air District Name:	SOUTH COAST AQMD
Community Health Air Pollution Info System:	Not reported
Consolidated Emission Reporting Rule:	Not reported
Total Organic Hydrocarbon Gases Tons/Yr:	2.3659471053
Reactive Organic Gases Tons/Yr:	1.2053
Carbon Monoxide Emissions Tons/Yr:	6.80264
NOX - Oxides of Nitrogen Tons/Yr:	3.13368
SOX - Oxides of Sulphur Tons/Yr:	0.92398
Particulate Matter Tons/Yr:	1.2635
Part. Matter 10 Micrometers and Smllr Tons/Yr:	1.2604448

Year:	2012
County Code:	19
Air Basin:	SC
Facility ID:	18885
Air District Name:	SC
SIC Code:	8069
Air District Name:	SOUTH COAST AQMD
Community Health Air Pollution Info System:	Not reported
Consolidated Emission Reporting Rule:	Not reported
Total Organic Hydrocarbon Gases Tons/Yr:	2.3179103981
Reactive Organic Gases Tons/Yr:	1.07552
Carbon Monoxide Emissions Tons/Yr:	7.13196
NOX - Oxides of Nitrogen Tons/Yr:	2.29461
SOX - Oxides of Sulphur Tons/Yr:	0.09757
Particulate Matter Tons/Yr:	1.29049
Part. Matter 10 Micrometers and Smllr Tons/Yr:	1.28906704

Year:	2013
County Code:	19
Air Basin:	SC
Facility ID:	18885

CHILDREN'S HOSPITAL OF LOS ANGELES (Continued) **1000278867**

Air District Name:	SC
SIC Code:	8062
Air District Name:	SOUTH COAST AQMD
Community Health Air Pollution Info System:	Not reported
Consolidated Emission Reporting Rule:	Not reported
Total Organic Hydrocarbon Gases Tons/Yr:	2.664611187
Reactive Organic Gases Tons/Yr:	1.47705
Carbon Monoxide Emissions Tons/Yr:	6.68545
NOX - Oxides of Nitrogen Tons/Yr:	2.31242
SOX - Oxides of Sulphur Tons/Yr:	0.09102
Particulate Matter Tons/Yr:	1.21527
Part. Matter 10 Micrometers and Smllr Tons/Yr:	1.21364592

Year:	2014
County Code:	19
Air Basin:	SC
Facility ID:	18885
Air District Name:	SC
SIC Code:	8062
Air District Name:	SOUTH COAST AQMD
Community Health Air Pollution Info System:	Not reported
Consolidated Emission Reporting Rule:	Not reported
Total Organic Hydrocarbon Gases Tons/Yr:	1.6907901828
Reactive Organic Gases Tons/Yr:	0.7874
Carbon Monoxide Emissions Tons/Yr:	10.92384
NOX - Oxides of Nitrogen Tons/Yr:	2.49414
SOX - Oxides of Sulphur Tons/Yr:	0.07676
Particulate Matter Tons/Yr:	1.09252
Part. Matter 10 Micrometers and Smllr Tons/Yr:	1.07608072

Year:	2016
County Code:	19
Air Basin:	SC
Facility ID:	18885
Air District Name:	SC
SIC Code:	8062
Air District Name:	SOUTH COAST AQMD
Community Health Air Pollution Info System:	Not reported
Consolidated Emission Reporting Rule:	Not reported
Total Organic Hydrocarbon Gases Tons/Yr:	2.2037163601
Reactive Organic Gases Tons/Yr:	1.030915
Carbon Monoxide Emissions Tons/Yr:	14.56
NOX - Oxides of Nitrogen Tons/Yr:	3.34
SOX - Oxides of Sulphur Tons/Yr:	0.09084
Particulate Matter Tons/Yr:	4.04
Part. Matter 10 Micrometers and Smllr Tons/Yr:	3.23912

WI MANIFEST:

Year:	2012
EPA ID:	CAD981399900
FID:	Not reported
ACT Code:	201
ACT Status:	A
ACT Code 1:	201
ACT Name:	HW Generator - Large
Contact Title:	Not reported
Contact Name:	Not reported

CHILDREN'S HOSPITAL OF LOS ANGELES (Continued) **1000278867**

Contact Address: Not reported
Contact City/State/Zip: Not reported
Contact Telephone: Not reported
Contact EMail Address: Not reported

Shipped:
Year: 2012
Manifest Doc Id: 001454923GBF
Copy Type: TSDCOPY
Gen EPA ID: CAD981399900
Gen Date: 01/18/2012
GEN Copy Revd Date: Not reported
TSD Date: 02/01/2012
TSD EPA ID: AZ0000337360
TSD Copy Revd Date: 03/05/2012

Year: 2011
EPA ID: CAD981399900
FID: Not reported
ACT Code: 201
ACT Status: A
ACT Code 1: 201
ACT Name: HW Generator - Large
Contact Title: Not reported
Contact Name: Not reported
Contact Address: Not reported
Contact City/State/Zip: Not reported
Contact Telephone: Not reported
Contact EMail Address: Not reported

Shipped:
Year: 2011
Manifest Doc Id: 000435167GBF
Copy Type: TSDCOPY
Gen EPA ID: CAD981399900
Gen Date: 03/09/2011
GEN Copy Revd Date: Not reported
TSD Date: 04/06/2011
TSD EPA ID: WID988566543
TSD Copy Revd Date: 05/11/2011

Year: 2010
EPA ID: CAD981399900
FID: Not reported
ACT Code: 201
ACT Status: A
ACT Code 1: 201
ACT Name: HW Generator - Large
Contact Title: Not reported
Contact Name: Not reported
Contact Address: Not reported
Contact City/State/Zip: Not reported
Contact Telephone: Not reported
Contact EMail Address: Not reported

CHILDREN'S HOSPITAL OF LOS ANGELES (Continued) **1000278867**

Shipped:

Year:	2010
Manifest Doc Id:	000429318GBF
Copy Type:	TSDCOPY
Gen EPA ID:	CAD981399900
Gen Date:	02/03/2010
GEN Copy Revd Date:	Not reported
TSD Date:	02/26/2010
TSD EPA ID:	WID988566543
TSD Copy Revd Date:	03/04/2010

Year:	2010
Manifest Doc Id:	000435164GBF
Copy Type:	TSDCOPY
Gen EPA ID:	CAD981399900
Gen Date:	07/21/2010
GEN Copy Revd Date:	Not reported
TSD Date:	08/11/2010
TSD EPA ID:	WID988566543
TSD Copy Revd Date:	09/08/2010

Year:	2010
Manifest Doc Id:	000435165GBF
Copy Type:	TSDCOPY
Gen EPA ID:	CAD981399900
Gen Date:	03/31/2010
GEN Copy Revd Date:	Not reported
TSD Date:	04/22/2010
TSD EPA ID:	WID988566543
TSD Copy Revd Date:	05/04/2010

Year:	2010
Manifest Doc Id:	000435166GBF
Copy Type:	TSDCOPY
Gen EPA ID:	CAD981399900
Gen Date:	10/20/2010
GEN Copy Revd Date:	Not reported
TSD Date:	11/08/2010
TSD EPA ID:	WID988566543
TSD Copy Revd Date:	12/07/2010

Year:	2009
EPA ID:	CAD981399900
FID:	Not reported
ACT Code:	201
ACT Status:	A
ACT Code 1:	201
ACT Name:	HW Generator - Large
Contact Title:	Not reported
Contact Name:	Not reported
Contact Address:	Not reported
Contact City/State/Zip:	Not reported
Contact Telephone:	Not reported
Contact EMail Address:	Not reported

CHILDREN'S HOSPITAL OF LOS ANGELES (Continued) **1000278867**

Shipped:

Year:	2009
Manifest Doc Id:	000494939JJK
Copy Type:	TSDCOPY
Gen EPA ID:	CAD981399900
Gen Date:	06/10/2009
GEN Copy Revd Date:	Not reported
TSD Date:	06/25/2009
TSD EPA ID:	WID988566543
TSD Copy Revd Date:	08/26/2009

Year:	2009
Manifest Doc Id:	000430504GBF
Copy Type:	TSDCOPY
Gen EPA ID:	CAD981399900
Gen Date:	01/07/2009
GEN Copy Revd Date:	Not reported
TSD Date:	01/29/2009
TSD EPA ID:	WID988566543
TSD Copy Revd Date:	07/15/2009

Year:	2009
Manifest Doc Id:	000435022GBF
Copy Type:	TSDCOPY
Gen EPA ID:	CAD981399900
Gen Date:	05/20/2009
GEN Copy Revd Date:	Not reported
TSD Date:	06/11/2009
TSD EPA ID:	WID988566543
TSD Copy Revd Date:	08/12/2009

Year:	2009
Manifest Doc Id:	000435163GBF
Copy Type:	TSDCOPY
Gen EPA ID:	CAD981399900
Gen Date:	08/05/2009
GEN Copy Revd Date:	Not reported
TSD Date:	08/24/2009
TSD EPA ID:	WID988566543
TSD Copy Revd Date:	10/13/2009

Year:	2008
EPA ID:	CAD981399900
FID:	Not reported
ACT Code:	201
ACT Status:	A
ACT Code 1:	201
ACT Name:	HW Generator - Large
Contact Title:	Not reported
Contact Name:	Not reported
Contact Address:	Not reported
Contact City/State/Zip:	Not reported
Contact Telephone:	Not reported
Contact EMail Address:	Not reported

CHILDREN'S HOSPITAL OF LOS ANGELES (Continued) **1000278867**

Year:	2007
EPA ID:	CAD981399900
FID:	0
ACT Code:	201
ACT Status:	A
ACT Code 1:	201
ACT Name:	HW Generator - Large
Contact Title:	Not reported
Contact Name:	Not reported
Contact Address:	Not reported
Contact City/State/Zip:	0
Contact Telephone:	0
Contact EMail Address:	Not reported

Year:	2005
EPA ID:	CAD981399900
FID:	0
ACT Code:	201
ACT Status:	A
ACT Code 1:	201
ACT Name:	HW Generator - Large
Contact Title:	Not reported
Contact Name:	Not reported
Contact Address:	Not reported
Contact City/State/Zip:	0
Contact Telephone:	0
Contact EMail Address:	Not reported

NY MANIFEST:

Country:	USA
EPA ID:	CAD981399900
Facility Status:	Not reported
Location Address 1:	4650 SUNSET BLVD
Code:	BP
Location Address 2:	Not reported
Total Tanks:	Not reported
Location City:	LOS ANGELES
Location State:	CA
Location Zip:	90054
Location Zip 4:	Not reported

NY MANIFEST:

EPAID:	CAD981399900
Mailing Name:	CHILDREN'S HOSPITAL
Mailing Contact:	ED GUY
Mailing Address 1:	PO BOX 54700-4650 SUNSET BLVD
Mailing Address 2:	Not reported
Mailing City:	LOS ANGELES
Mailing State:	CA
Mailing Zip:	90054
Mailing Zip 4:	Not reported
Mailing Country:	USA
Mailing Phone:	2136692372

CHILDREN'S HOSPITAL OF LOS ANGELES (Continued) **1000278867**

NY MANIFEST:

Document ID:	NYA5460975
Manifest Status:	K
seq:	Not reported
Year:	1987
Trans1 State ID:	NY-X17593
Trans2 State ID:	Not reported
Generator Ship Date:	07/23/1987
Trans1 Recv Date:	07/23/1987
Trans2 Recv Date:	/ /
TSD Site Recv Date:	08/03/1987
Part A Recv Date:	08/11/1987
Part B Recv Date:	08/25/1987
Generator EPA ID:	CAD981399900
Trans1 EPA ID:	NYD980769947
Trans2 EPA ID:	Not reported
TSDF ID 1:	NYD000632372
TSDF ID 2:	Not reported
Manifest Tracking Number:	Not reported
Import Indicator:	Not reported
Export Indicator:	Not reported
Discr Quantity Indicator:	Not reported
Discr Type Indicator:	Not reported
Discr Residue Indicator:	Not reported
Discr Partial Reject Indicator:	Not reported
Discr Full Reject Indicator:	Not reported
Manifest Ref Number:	Not reported
Alt Facility RCRA ID:	Not reported
Alt Facility Sign Date:	Not reported
MGMT Method Type Code:	Not reported
Waste Code:	D001 - NON-LISTED IGNITABLE WASTES
Waste Code:	Not reported
Waste Code:	Not reported
Waste Code:	Not reported
Waste Code:	Not reported
Waste Code:	Not reported
Quantity:	00020
Units:	P - Pounds
Number of Containers:	001
Container Type:	DM - Metal drums, barrels
Handling Method:	T Chemical, physical, or biological treatment.
Specific Gravity:	100
Waste Code:	D003 - NON-LISTED REACTIVE WASTES
Waste Code:	Not reported
Waste Code:	Not reported
Waste Code:	Not reported
Waste Code:	Not reported
Quantity:	00020
Units:	P - Pounds
Number of Containers:	001
Container Type:	DM - Metal drums, barrels
Handling Method:	T Chemical, physical, or biological treatment.
Specific Gravity:	100
Waste Code:	D001 - NON-LISTED IGNITABLE WASTES
Waste Code:	Not reported
Waste Code:	Not reported
Waste Code:	Not reported

CHILDREN'S HOSPITAL OF LOS ANGELES (Continued) **1000278867**

Waste Code:	Not reported
Quantity:	00020
Units:	P - Pounds
Number of Containers:	001
Container Type:	DM - Metal drums, barrels
Handling Method:	T Chemical, physical, or biological treatment.
Specific Gravity:	100
Waste Code:	D002 - NON-LISTED CORROSIVE WASTES
Waste Code:	Not reported
Waste Code:	Not reported
Waste Code:	Not reported
Waste Code:	Not reported
Quantity:	00020
Units:	P - Pounds
Number of Containers:	001
Container Type:	DM - Metal drums, barrels
Handling Method:	T Chemical, physical, or biological treatment.
Specific Gravity:	100
Waste Code:	D001 - NON-LISTED IGNITABLE WASTES
Quantity:	00020
Units:	P - Pounds
Number of Containers:	001
Container Type:	DM - Metal drums, barrels
Handling Method:	T Chemical, physical, or biological treatment.
Specific Gravity:	100
Waste Code:	D001 - NON-LISTED IGNITABLE WASTES
Quantity:	00020
Units:	P - Pounds
Number of Containers:	001
Container Type:	DM - Metal drums, barrels
Handling Method:	T Chemical, physical, or biological treatment.
Specific Gravity:	100

Click this hyperlink while viewing on your computer to access
-1 additional NY MANIFEST: record(s) in the EDR Site Report.

LA Co. Site Mitigation:

Facility ID:	FA0025823
Status:	Not reported
Site ID:	SD0010439
Jurisdiction:	County
Case ID:	RO0010439
Abated:	Yes
Assigned To:	Kim Clark
Entered Date:	05/11/2004
Abated Date:	05/01/1992

K51 **BARNSDALL PARK** **RCRA-SQG** **1000243399**
North **4800 HOLLYWOOD BLVD** **FINDS** **CAD981988033**
1/8-1/4 **LOS ANGELES, CA 90012** **ECHO**
0.165 mi.
873 ft. **Site 1 of 5 in cluster K**

Relative:
Higher

Actual:
419 ft.

RCRA-SQG:

Date form received by agency:	11/13/2001
Facility name:	BARNSDALL PARK
Facility address:	4800 HOLLYWOOD BLVD LOS ANGELES, CA 90012
EPA ID:	CAD981988033
Mailing address:	200 N MAIN ST NO 709 LOS ANGELES, CA 90012
Contact:	DAVID ATTAWAY
Contact address:	200 N MAIN ST NO 709 LOS ANGELES, CA 90012
Contact country:	US
Contact telephone:	213-485-6178
Contact email:	Not reported
EPA Region:	09
Classification:	Small Small Quantity Generator
Description:	Handler: generates more than 100 and less than 1000 kg of hazardous waste during any calendar month and accumulates less than 6000 kg of hazardous waste at any time; or generates 100 kg or less of hazardous waste during any calendar month, and accumulates more than 1000 kg of hazardous waste at any time

Owner/Operator Summary:

Owner/operator name:	L A DEPT OF REC AND PARKS
Owner/operator address:	200 N MAIN ST RM 1330 C H E LOS ANGELES, CA 90012
Owner/operator country:	Not reported
Owner/operator telephone:	213-473-6833
Owner/operator email:	Not reported
Owner/operator fax:	Not reported
Owner/operator extension:	Not reported
Legal status:	Municipal
Owner/Operator Type:	Owner
Owner/Op start date:	Not reported
Owner/Op end date:	Not reported

Owner/operator name:	NOT REQUIRED
Owner/operator address:	NOT REQUIRED NOT REQUIRED, ME 99999
Owner/operator country:	Not reported
Owner/operator telephone:	415-555-1212
Owner/operator email:	Not reported
Owner/operator fax:	Not reported
Owner/operator extension:	Not reported
Legal status:	Municipal
Owner/Operator Type:	Operator
Owner/Op start date:	Not reported
Owner/Op end date:	Not reported

Handler Activities Summary:

U.S. importer of hazardous waste:	No
Mixed waste (haz. and radioactive):	No

BARNSDALL PARK (Continued) **1000243399**

Recycler of hazardous waste:	No
Transporter of hazardous waste:	No
Treater, storer or disposer of HW:	No
Underground injection activity:	No
On-site burner exemption:	No
Furnace exemption:	No
Used oil fuel burner:	No
Used oil processor:	No
User oil refiner:	No
Used oil fuel marketer to burner:	No
Used oil Specification marketer:	No
Used oil transfer facility:	No
Used oil transporter:	No

. Waste code: D001
. Waste name: IGNITABLE HAZARDOUS WASTES ARE THOSE WASTES WHICH HAVE A FLASHPOINT OF LESS THAN 140 DEGREES FAHRENHEIT AS DETERMINED BY A PENSKY-MARTENS CLOSED CUP FLASH POINT TESTER. ANOTHER METHOD OF DETERMINING THE FLASH POINT OF A WASTE IS TO REVIEW THE MATERIAL SAFETY DATA SHEET, WHICH CAN BE OBTAINED FROM THE MANUFACTURER OR DISTRIBUTOR OF THE MATERIAL. LACQUER THINNER IS AN EXAMPLE OF A COMMONLY USED SOLVENT WHICH WOULD BE CONSIDERED AS IGNITABLE HAZARDOUS WASTE.

. Waste code: D002
. Waste name: A WASTE WHICH HAS A PH OF LESS THAN 2 OR GREATER THAN 12.5 IS CONSIDERED TO BE A CORROSIVE HAZARDOUS WASTE. SODIUM HYDROXIDE, A CAUSTIC SOLUTION WITH A HIGH PH, IS OFTEN USED BY INDUSTRIES TO CLEAN OR DEGREASE PARTS. HYDROCHLORIC ACID, A SOLUTION WITH A LOW PH, IS USED BY MANY INDUSTRIES TO CLEAN METAL PARTS PRIOR TO PAINTING. WHEN THESE CAUSTIC OR ACID SOLUTIONS BECOME CONTAMINATED AND MUST BE DISPOSED, THE WASTE WOULD BE A CORROSIVE HAZARDOUS WASTE.

. Waste code: D003
. Waste name: A MATERIAL IS CONSIDERED TO BE A REACTIVE HAZARDOUS WASTE IF IT IS NORMALLY UNSTABLE, REACTS VIOLENTLY WITH WATER, GENERATES TOXIC GASES WHEN EXPOSED TO WATER OR CORROSIVE MATERIALS, OR IF IT IS CAPABLE OF DETONATION OR EXPLOSION WHEN EXPOSED TO HEAT OR A FLAME. ONE EXAMPLE OF SUCH WASTE WOULD BY WASTE GUNPOWDER.

. Waste code: D004
. Waste name: ARSENIC

. Waste code: D008
. Waste name: LEAD

Violation Status: No violations found

FINDS:

Registry ID: 110002767097

Environmental Interest/Information System

RCRAInfo is a national information system that supports the Resource Conservation and Recovery Act (RCRA) program through the tracking of events and activities related to facilities that generate, transport, and treat, store, or dispose of hazardous waste. RCRAInfo allows RCRA program staff to track the notification, permit, compliance, and corrective action activities required under RCRA.

BARNSDALL PARK (Continued) **1000243399**

Click this hyperlink while viewing on your computer to access additional FINDS: detail in the EDR Site Report.

ECHO:
Envid: 1000243399
Registry ID: 110002767097
DFR URL: http://echo.epa.gov/detailed-facility-report?fid=110002767097

I52 **MINI MARKET/GAS STATION** **CA SWEEPS UST** **S101584197**
NE **1630 N VERMONT AVE** **CA HIST UST** **N/A**
1/8-1/4 **LOS ANGELES, CA 90028** **CA FID UST**
0.170 mi.
897 ft. **Site 5 of 12 in cluster I**

Relative:
Higher

Actual:
419 ft.

SWEEPS UST:
Status: Active
Comp Number: 1613
Number: 1
Board Of Equalization: 44-011882
Referral Date: 08-24-92
Action Date: 03-17-94
Created Date: 02-29-88
Owner Tank Id: Not reported
SWRCB Tank Id: 19-050-001613-000001
Tank Status: A
Capacity: 8000
Active Date: 04-20-88
Tank Use: M.V. FUEL
STG: P
Content: REG UNLEADED
Number Of Tanks: 3

Status: Active
Comp Number: 1613
Number: 1
Board Of Equalization: 44-011882
Referral Date: 08-24-92
Action Date: 03-17-94
Created Date: 02-29-88
Owner Tank Id: Not reported
SWRCB Tank Id: 19-050-001613-000002
Tank Status: A
Capacity: 8000
Active Date: 04-20-88
Tank Use: M.V. FUEL
STG: P
Content: REG UNLEADED
Number Of Tanks: Not reported

Status: Active
Comp Number: 1613
Number: 1
Board Of Equalization: 44-011882
Referral Date: 08-24-92
Action Date: 03-17-94
Created Date: 02-29-88

MINI MARKET/GAS STATION (Continued) **S101584197**

Owner Tank Id: Not reported
SWRCB Tank Id: 19-050-001613-000003
Tank Status: A
Capacity: 6000
Active Date: 04-20-88
Tank Use: M.V. FUEL
STG: P
Content: REG UNLEADED
Number Of Tanks: Not reported

HIST UST:
File Number: 000264B3
URL: http://geotracker.waterboards.ca.gov/ustpdfs/pdf/000264B3.pdf
Region: Not reported
Facility ID: Not reported
Facility Type: Not reported
Other Type: Not reported
Contact Name: Not reported
Telephone: Not reported
Owner Name: Not reported
Owner Address: Not reported
Owner City,St,Zip: Not reported
Total Tanks: Not reported

Tank Num: Not reported
Container Num: Not reported
Year Installed: Not reported
Tank Capacity: Not reported
Tank Used for: Not reported
Type of Fuel: Not reported
Container Construction Thickness: Not reported
Leak Detection: Not reported

Click here for Geo Tracker PDF:

CA FID UST:
Facility ID: 19009394
Regulated By: UTNKA
Regulated ID: 00026763
Cortese Code: Not reported
SIC Code: Not reported
Facility Phone: 2130000000
Mail To: Not reported
Mailing Address: 17315 STUDEBAKER RD
Mailing Address 2: Not reported
Mailing City,St,Zip: LOS ANGELES 900280000
Contact: Not reported
Contact Phone: Not reported
DUNs Number: Not reported
NPDES Number: Not reported
EPA ID: Not reported
Comments: Not reported
Status: Active

I53 **ARCO #5025** **CA HIST CORTESE** **S101307374**
NE **1630 VERMONT** **N/A**
1/8-1/4 **LOS ANGELES, CA**
0.170 mi.
897 ft. **Site 6 of 12 in cluster I**

Relative:
Higher

Actual:
419 ft.

HIST CORTESE:

Region:	CORTESE
Facility County Code:	19
Reg By:	LTNKA
Reg Id:	900270134

I54 **HOLLYWOOD SHELL** **CA UST** **U003937996**
NE **1630 N VERMONT AVE** **N/A**
1/8-1/4 **LOS ANGELES, CA 90027**
0.170 mi.
897 ft. **Site 7 of 12 in cluster I**

Relative:
Higher

Actual:
419 ft.

UST:

Facility ID:	24988
Permitting Agency:	LOS ANGELES, CITY OF
Latitude:	34.1019931
Longitude:	-118.2902095

Facility ID:	Not reported
Permitting Agency:	Los Angeles City Fire Department
Latitude:	34.10085
Longitude:	-118.29172

I55 **SHELL/TESORO (FORMER ARCO #5025)** **CA LUST** **S113031218**
NE **1630 VERMONT AVE N** **CA HAZNET** **N/A**
1/8-1/4 **LOS ANGELES, CA 90027**
0.170 mi.
897 ft. **Site 8 of 12 in cluster I**

Relative:
Higher

Actual:
419 ft.

LUST:

Lead Agency:	LOS ANGELES RWQCB (REGION 4)
Case Type:	LUST Cleanup Site
Geo Track:	http://geotracker.waterboards.ca.gov/profile_report.asp?global_id=T0603700743
Global Id:	T0603700743
Latitude:	34.1009444
Longitude:	-118.291615
Status:	Open - Verification Monitoring
Status Date:	06/14/2017
Case Worker:	DMB
RB Case Number:	900270134
Local Agency:	LOS ANGELES, CITY OF
File Location:	Regional Board
Local Case Number:	Not reported
Potential Media Affect:	Aquifer used for drinking water supply
Potential Contaminants of Concern:	Gasoline
Site History:	Not reported

LUST:

Global Id:	T0603700743
Contact Type:	Regional Board Caseworker
Contact Name:	DAVID M. BJOSTAD
Organization Name:	LOS ANGELES RWQCB (REGION 4)
Address:	320 W. 4th Street, Suite 200

SHELL/TESORO (FORMER ARCO #5025) (Continued) **S113031218**

City: Los Angeles
Email: dave.bjostad@waterboards.ca.gov
Phone Number: Not reported

Global Id: T0603700743
Contact Type: Local Agency Caseworker
Contact Name: ELOY LUNA
Organization Name: LOS ANGELES, CITY OF
Address: 200 North Main Street, Suite 1780
City: LOS ANGELES
Email: eloy.luna@lacity.org
Phone Number: Not reported

LUST:
Global Id: T0603700743
Action Type: RESPONSE
Date: 04/15/2011
Action: Monitoring Report - Semi-Annually

Global Id: T0603700743
Action Type: RESPONSE
Date: 06/27/2011
Action: Soil and Water Investigation Workplan

Global Id: T0603700743
Action Type: ENFORCEMENT
Date: 08/17/2018
Action: Health and Safety Code Section 25296.10(c)

Global Id: T0603700743
Action Type: RESPONSE
Date: 07/15/2012
Action: Monitoring Report - Semi-Annually

Global Id: T0603700743
Action Type: REMEDIATION
Date: 12/22/1999
Action: Soil Vapor Extraction (SVE)

Global Id: T0603700743
Action Type: RESPONSE
Date: 07/15/2010
Action: Monitoring Report - Semi-Annually

Global Id: T0603700743
Action Type: RESPONSE
Date: 10/15/2005
Action: Monitoring Report - Quarterly

Global Id: T0603700743
Action Type: RESPONSE
Date: 01/15/2008
Action: Monitoring Report - Quarterly

Global Id: T0603700743
Action Type: RESPONSE
Date: 01/15/2018

SHELL/TESORO (FORMER ARCO #5025) (Continued) **S113031218**

Action: Monitoring Report - Semi-Annually

Global Id: T0603700743
Action Type: RESPONSE
Date: 01/15/2010
Action: Monitoring Report - Semi-Annually

Global Id: T0603700743
Action Type: RESPONSE
Date: 07/15/2008
Action: Monitoring Report - Quarterly

Global Id: T0603700743
Action Type: RESPONSE
Date: 04/15/2003
Action: Monitoring Report - Quarterly

Global Id: T0603700743
Action Type: RESPONSE
Date: 07/07/2016
Action: Request for Closure - Regulator Responded

Global Id: T0603700743
Action Type: ENFORCEMENT
Date: 07/02/2003
Action: Staff Letter

Global Id: T0603700743
Action Type: RESPONSE
Date: 07/15/2016
Action: Monitoring Report - Semi-Annually

Global Id: T0603700743
Action Type: RESPONSE
Date: 01/15/2017
Action: Other Report / Document

Global Id: T0603700743
Action Type: RESPONSE
Date: 01/15/2012
Action: Monitoring Report - Semi-Annually

Global Id: T0603700743
Action Type: RESPONSE
Date: 04/15/2007
Action: Monitoring Report - Quarterly

Global Id: T0603700743
Action Type: RESPONSE
Date: 07/15/2007
Action: Monitoring Report - Quarterly

Global Id: T0603700743
Action Type: RESPONSE
Date: 07/15/2017
Action: Monitoring Report - Semi-Annually

SHELL/TESORO (FORMER ARCO #5025) (Continued) **S113031218**

Global Id: T0603700743
Action Type: RESPONSE
Date: 01/15/2013
Action: Monitoring Report - Semi-Annually

Global Id: T0603700743
Action Type: ENFORCEMENT
Date: 06/15/2009
Action: Staff Letter

Global Id: T0603700743
Action Type: RESPONSE
Date: 07/15/2006
Action: Monitoring Report - Quarterly

Global Id: T0603700743
Action Type: ENFORCEMENT
Date: 06/27/2002
Action: Staff Letter

Global Id: T0603700743
Action Type: ENFORCEMENT
Date: 06/18/2018
Action: Health and Safety Code Section 25296.10(c)

Global Id: T0603700743
Action Type: RESPONSE
Date: 01/15/2003
Action: Monitoring Report - Quarterly

Global Id: T0603700743
Action Type: RESPONSE
Date: 04/15/2006
Action: Monitoring Report - Quarterly

Global Id: T0603700743
Action Type: REMEDIATION
Date: 03/14/2011
Action: Soil Vapor Extraction (SVE)

Global Id: T0603700743
Action Type: Other
Date: 08/03/1989
Action: Leak Reported

Global Id: T0603700743
Action Type: RESPONSE
Date: 07/15/2018
Action: Monitoring Report - Semi-Annually

Global Id: T0603700743
Action Type: RESPONSE
Date: 01/15/2007
Action: Monitoring Report - Quarterly

Global Id: T0603700743
Action Type: RESPONSE

SHELL/TESORO (FORMER ARCO #5025) (Continued) **S113031218**

Date: 07/15/2015
Action: Monitoring Report - Semi-Annually

Global Id: T0603700743
Action Type: RESPONSE
Date: 04/15/2009
Action: Monitoring Report - Quarterly

Global Id: T0603700743
Action Type: RESPONSE
Date: 01/15/2004
Action: Monitoring Report - Quarterly

Global Id: T0603700743
Action Type: RESPONSE
Date: 09/15/2014
Action: Other Report / Document

Global Id: T0603700743
Action Type: RESPONSE
Date: 10/15/2008
Action: Monitoring Report - Quarterly

Global Id: T0603700743
Action Type: RESPONSE
Date: 09/20/2018
Action: Corrective Action Plan / Remedial Action Plan - Addendum

Global Id: T0603700743
Action Type: RESPONSE
Date: 04/15/2002
Action: Monitoring Report - Quarterly

Global Id: T0603700743
Action Type: RESPONSE
Date: 07/15/2002
Action: Monitoring Report - Quarterly

Global Id: T0603700743
Action Type: RESPONSE
Date: 07/31/2002
Action: Other Report / Document

Global Id: T0603700743
Action Type: RESPONSE
Date: 07/15/2004
Action: Monitoring Report - Quarterly

Global Id: T0603700743
Action Type: RESPONSE
Date: 01/11/2018
Action: Monitoring Report - Semi-Annually

Global Id: T0603700743
Action Type: RESPONSE
Date: 10/15/2006
Action: Monitoring Report - Quarterly

SHELL/TESORO (FORMER ARCO #5025) (Continued) **S113031218**

Global Id: T0603700743
Action Type: RESPONSE
Date: 01/15/2006
Action: Monitoring Report - Quarterly

Global Id: T0603700743
Action Type: RESPONSE
Date: 01/15/2009
Action: Monitoring Report - Quarterly

Global Id: T0603700743
Action Type: RESPONSE
Date: 10/15/2007
Action: Monitoring Report - Quarterly

Global Id: T0603700743
Action Type: RESPONSE
Date: 07/30/2018
Action: Electronic Reporting Submittal Due

Global Id: T0603700743
Action Type: RESPONSE
Date: 07/15/2009
Action: Monitoring Report - Semi-Annually

Global Id: T0603700743
Action Type: RESPONSE
Date: 02/08/2010
Action: Interim Remedial Action Plan

Global Id: T0603700743
Action Type: RESPONSE
Date: 07/15/2013
Action: Monitoring Report - Semi-Annually

Global Id: T0603700743
Action Type: RESPONSE
Date: 01/15/2014
Action: Monitoring Report - Semi-Annually

Global Id: T0603700743
Action Type: ENFORCEMENT
Date: 09/13/2016
Action: Health and Safety Code Section 25296.10(c)

Global Id: T0603700743
Action Type: RESPONSE
Date: 09/15/2014
Action: Well Installation Workplan - Regulator Responded

Global Id: T0603700743
Action Type: ENFORCEMENT
Date: 03/31/2000
Action: Staff Letter

Global Id: T0603700743
Action Type: RESPONSE

SHELL/TESORO (FORMER ARCO #5025) (Continued) **S113031218**

Date: 01/15/2011
Action: Monitoring Report - Semi-Annually

Global Id: T0603700743
Action Type: ENFORCEMENT
Date: 05/12/2016
Action: Site Visit / Inspection / Sampling

Global Id: T0603700743
Action Type: REMEDIATION
Date: 01/01/1990
Action: Free Product Removal

Global Id: T0603700743
Action Type: REMEDIATION
Date: 01/04/2001
Action: Excavation

Global Id: T0603700743
Action Type: REMEDIATION
Date: 07/01/1989
Action: Excavation

Global Id: T0603700743
Action Type: RESPONSE
Date: 10/15/2003
Action: Monitoring Report - Quarterly

Global Id: T0603700743
Action Type: ENFORCEMENT
Date: 11/24/2004
Action: Staff Letter

Global Id: T0603700743
Action Type: ENFORCEMENT
Date: 01/30/2015
Action: Health and Safety Code Section 25296.10(c)

Global Id: T0603700743
Action Type: ENFORCEMENT
Date: 06/27/2014
Action: Site Visit / Inspection / Sampling

Global Id: T0603700743
Action Type: RESPONSE
Date: 07/30/2018
Action: Corrective Action Plan / Remedial Action Plan - Regulator Responded

Global Id: T0603700743
Action Type: RESPONSE
Date: 04/15/2004
Action: Monitoring Report - Quarterly

Global Id: T0603700743
Action Type: RESPONSE
Date: 10/15/2004
Action: Monitoring Report - Quarterly

SHELL/TESORO (FORMER ARCO #5025) (Continued) **S113031218**

Global Id: T0603700743
Action Type: RESPONSE
Date: 01/15/2017
Action: Monitoring Report - Semi-Annually

Global Id: T0603700743
Action Type: RESPONSE
Date: 01/15/2005
Action: Monitoring Report - Quarterly

Global Id: T0603700743
Action Type: RESPONSE
Date: 04/15/2005
Action: Monitoring Report - Quarterly

Global Id: T0603700743
Action Type: RESPONSE
Date: 10/15/2002
Action: Monitoring Report - Quarterly

Global Id: T0603700743
Action Type: RESPONSE
Date: 01/15/2016
Action: Monitoring Report - Semi-Annually

Global Id: T0603700743
Action Type: RESPONSE
Date: 10/15/2003
Action: CAP/RAP - Feasibility Study Report

Global Id: T0603700743
Action Type: RESPONSE
Date: 07/15/2003
Action: Monitoring Report - Quarterly

Global Id: T0603700743
Action Type: ENFORCEMENT
Date: 08/06/2014
Action: Health and Safety Code Section 25296.10(c)

Global Id: T0603700743
Action Type: RESPONSE
Date: 07/15/2005
Action: Monitoring Report - Quarterly

Global Id: T0603700743
Action Type: ENFORCEMENT
Date: 11/10/2015
Action: Access Agreement

Global Id: T0603700743
Action Type: RESPONSE
Date: 04/15/2008
Action: Monitoring Report - Quarterly

Global Id: T0603700743
Action Type: RESPONSE

SHELL/TESORO (FORMER ARCO #5025) (Continued) **S113031218**

Date: 01/15/2015
Action: Monitoring Report - Semi-Annually

Global Id: T0603700743
Action Type: RESPONSE
Date: 07/15/2014
Action: Monitoring Report - Semi-Annually

Global Id: T0603700743
Action Type: RESPONSE
Date: 01/06/2017
Action: Clean Up Fund - 5-Year Review Summary

Global Id: T0603700743
Action Type: RESPONSE
Date: 05/28/2014
Action: Request for Closure - Regulator Responded

LUST:
Global Id: T0603700743
Status: Open - Case Begin Date
Status Date: 08/03/1989

Global Id: T0603700743
Status: Open - Remediation
Status Date: 12/22/1999

Global Id: T0603700743
Status: Open - Remediation
Status Date: 03/14/2011

Global Id: T0603700743
Status: Open - Site Assessment
Status Date: 12/31/1991

Global Id: T0603700743
Status: Open - Site Assessment
Status Date: 05/27/1997

Global Id: T0603700743
Status: Open - Verification Monitoring
Status Date: 01/28/1998

Global Id: T0603700743
Status: Open - Verification Monitoring
Status Date: 02/11/2009

Global Id: T0603700743
Status: Open - Verification Monitoring
Status Date: 07/15/2016

Global Id: T0603700743
Status: Open - Verification Monitoring
Status Date: 06/14/2017

SHELL/TESORO (FORMER ARCO #5025) (Continued) **S113031218**

HAZNET:

envid:	S113031218
Year:	2001
GEPAID:	CAL000026436
Contact:	CARLOS RODRIGUEZ/ENV COMPL ADM
Telephone:	7146705402
Mailing Name:	Not reported
Mailing Address:	PO BOX 6038
Mailing City,St,Zip:	ARTESIA, CA 907026038
Gen County:	Not reported
TSD EPA ID:	CAT080013352
TSD County:	Not reported
Waste Category:	Aqueous solution with total organic residues less than 10 percent
Disposal Method:	Recycler
Tons:	38.96
Cat Decode:	Not reported
Method Decode:	Not reported
Facility County:	Los Angeles

envid:	S113031218
Year:	2000
GEPAID:	CAL000026436
Contact:	CARLOS RODRIGUEZ/ENV COMPL ADM
Telephone:	7146705402
Mailing Name:	Not reported
Mailing Address:	PO BOX 6038
Mailing City,St,Zip:	ARTESIA, CA 907026038
Gen County:	Not reported
TSD EPA ID:	CAT080013352
TSD County:	Not reported
Waste Category:	Aqueous solution with total organic residues less than 10 percent
Disposal Method:	Recycler
Tons:	34.41
Cat Decode:	Not reported
Method Decode:	Not reported
Facility County:	Los Angeles

envid:	S113031218
Year:	1999
GEPAID:	CAL000026436
Contact:	ATLANTIC RICHFIELD COMPANY
Telephone:	2134860494
Mailing Name:	Not reported
Mailing Address:	PO BOX 6038
Mailing City,St,Zip:	ARTESIA, CA 907026038
Gen County:	Not reported
TSD EPA ID:	CAT080013352
TSD County:	Not reported
Waste Category:	Aqueous solution with total organic residues less than 10 percent
Disposal Method:	Recycler
Tons:	6.8428
Cat Decode:	Not reported
Method Decode:	Not reported
Facility County:	Los Angeles

envid:	S113031218
Year:	1998

SHELL/TESORO (FORMER ARCO #5025) (Continued) **S113031218**

GEPAID:	CAL000026436
Contact:	ATLANTIC RICHFIELD COMPANY
Telephone:	2134860494
Mailing Name:	Not reported
Mailing Address:	PO BOX 6038
Mailing City,St,Zip:	ARTESIA, CA 907026038
Gen County:	Not reported
TSD EPA ID:	CAT080013352
TSD County:	Not reported
Waste Category:	Aqueous solution with total organic residues less than 10 percent
Disposal Method:	Recycler
Tons:	5.3167
Cat Decode:	Not reported
Method Decode:	Not reported
Facility County:	Los Angeles

envid:	S113031218
Year:	1997
GEPAID:	CAL000026436
Contact:	ATLANTIC RICHFIELD COMPANY
Telephone:	2134860494
Mailing Name:	Not reported
Mailing Address:	PO BOX 6038
Mailing City,St,Zip:	ARTESIA, CA 907026038
Gen County:	Not reported
TSD EPA ID:	CAT080013352
TSD County:	Not reported
Waste Category:	Aqueous solution with total organic residues less than 10 percent
Disposal Method:	Recycler
Tons:	4.3074
Cat Decode:	Not reported
Method Decode:	Not reported
Facility County:	Los Angeles

Click this hyperlink while viewing on your computer to access
7 additional CA_HAZNET: record(s) in the EDR Site Report.

I56 **ARCO #5025** **CA LUST** **S105051432**
NE **1630 VERMONT AVE N** **N/A**
1/8-1/4 **LOS FELIZ, CA 90027**
0.170 mi.
897 ft. **Site 9 of 12 in cluster I**

Relative:
Higher

Actual:
419 ft.

LUST REG 4:

Region:	4
Regional Board:	04
County:	Los Angeles
Facility Id:	900270134
Status:	Post remedial action monitoring
Substance:	Gasoline
Substance Quantity:	Not reported
Local Case No:	Not reported
Case Type:	Groundwater
Abatement Method Used at the Site:	Not reported
Global ID:	T0603700743
W Global ID:	W0603700547
Staff:	TCS
Local Agency:	19050

ARCO #5025 (Continued) **S105051432**

Cross Street:	Not reported	
Enforcement Type:	SEL	
Date Leak Discovered:	Not reported	
Date Leak First Reported:		8/3/1989
Date Leak Record Entered:	1/11/1991	
Date Confirmation Began:	Not reported	
Date Leak Stopped:	Not reported	
Date Case Last Changed on Database:		7/15/2002
Date the Case was Closed:		Not reported
How Leak Discovered:	Not reported	
How Leak Stopped:	Not reported	
Cause of Leak:	UNK	
Leak Source:	UNK	
Operator:	Not reported	
Water System:	FIRSTONE SCOUT RESRVTN (BOY SCOUT COUN)	
Well Name:	Not reported	
Approx. Dist To Production Well (ft):		11560.822845350184096775920145
Source of Cleanup Funding:		UNK
Preliminary Site Assessment Workplan Submitted:		Not reported
Preliminary Site Assessment Began:		12/31/1991
Pollution Characterization Began:		5/27/1997
Remediation Plan Submitted:		Not reported
Remedial Action Underway:		Not reported
Post Remedial Action Monitoring Began:		1/28/1998
Enforcement Action Date:		Not reported
Historical Max MTBE Date:		1/1/1965
Hist Max MTBE Conc in Groundwater:		300000
Hist Max MTBE Conc in Soil:		Not reported
Significant Interim Remedial Action Taken:		Not reported
GW Qualifier:	Not reported	
Soil Qualifier:	Not reported	
Organization:	Not reported	
Owner Contact:	Not reported	
Responsible Party:	RAYMOND VOSE	
RP Address:	P.O. BOX 5077	
Program:	LUST	
Lat/Long:	34.1009444 / -1	
Local Agency Staff:	PEJ	
Beneficial Use:	Not reported	
Priority:	Not reported	
Cleanup Fund Id:	Not reported	
Suspended:	Not reported	
Assigned Name:	1900547-001GEN	
Summary:	(FREE PRODUCT SITE); 5/8/00 OFF-SITE ASSESSMENT UPDATE; 8/15/00 OFF-SITE ASSESSMENT UPDATE II; 9/25/00 3RD QTR GW MON RPT 2000; 1/18/01 4TH QTR GW MON RPT 2000; 2/6/01 GW MON WELL INSTALLATION RPT	

I57 **PRESTIGE STATIONS INC NO 6261** **RCRA NonGen / NLR** **1004677663**
NE **1630 N VERMONT AVE** **FINDS** **CAR000100156**
1/8-1/4 **LOS ANGELES, CA 90027** **ECHO**
0.170 mi.
897 ft. **Site 10 of 12 in cluster I**

Relative: RCRA NonGen / NLR:
Higher
Date form received by agency: 07/24/2002
Actual: Facility name: PRESTIGE STATIONS INC NO 6261
419 ft. Facility address: 1630 N VERMONT AVE
LOS ANGELES, CA 90027

PRESTIGE STATIONS INC NO 6261 (Continued) **1004677663**

EPA ID: CAR000100156
Mailing address: P O BOX 6038
ARTESIA, CA 90702-6038
Contact: SHARON ZUNIGA
Contact address: 25422 TRABUCO RD NO 105
LAKE FOREST, CA 92630-2797
Contact country: US
Contact telephone: 949-450-1010
Contact email: Not reported
EPA Region: 09
Classification: Non-Generator
Description: Handler: Non-Generators do not presently generate hazardous waste

Owner/Operator Summary:
Owner/operator name: ARCO PRODUCTS CO
Owner/operator address: P O BOX 6038
ARTESIA, CA 90702
Owner/operator country: Not reported
Owner/operator telephone: 714-670-5402
Owner/operator email: Not reported
Owner/operator fax: Not reported
Owner/operator extension: Not reported
Legal status: Private
Owner/Operator Type: Owner
Owner/Op start date: Not reported
Owner/Op end date: Not reported

Handler Activities Summary:
U.S. importer of hazardous waste: No
Mixed waste (haz. and radioactive): No
Recycler of hazardous waste: No
Transporter of hazardous waste: No
Treater, storer or disposer of HW: No
Underground injection activity: No
On-site burner exemption: No
Furnace exemption: No
Used oil fuel burner: No
Used oil processor: No
User oil refiner: No
Used oil fuel marketer to burner: No
Used oil Specification marketer: No
Used oil transfer facility: No
Used oil transporter: No

. Waste code: D000
. Waste name: Not Defined

. Waste code: D018
. Waste name: BENZENE

Violation Status: No violations found

FINDS:

Registry ID: 110012238578

Environmental Interest/Information System

PRESTIGE STATIONS INC NO 6261 (Continued) **1004677663**

RCRAInfo is a national information system that supports the Resource Conservation and Recovery Act (RCRA) program through the tracking of events and activities related to facilities that generate, transport, and treat, store, or dispose of hazardous waste. RCRAInfo allows RCRA program staff to track the notification, permit, compliance, and corrective action activities required under RCRA.

Click this hyperlink while viewing on your computer to access additional FINDS: detail in the EDR Site Report.

ECHO:

Envid:	1004677663
Registry ID:	110012238578
DFR URL:	http://echo.epa.gov/detailed-facility-report?fid=110012238578

K58 **HOLLYWOOD CAR WASH** **CA LUST** **S104793639**
North **4810 HOLLYWOOD BLVD** **CA HIST UST** **N/A**
1/8-1/4 **HOLLYWOOD, CA 90027**
0.177 mi.
936 ft. **Site 2 of 5 in cluster K**

Relative: **Higher**

Actual: **417 ft.**

LUST REG 4:

Region:	4	
Regional Board:	04	
County:	Los Angeles	
Facility Id:	900270052	
Status:	Case Closed	
Substance:	Gasoline	
Substance Quantity:	Not reported	
Local Case No:	Not reported	
Case Type:	Groundwater	
Abatement Method Used at the Site:		Not reported
Global ID:	T0603700736	
W Global ID:	W0603700547	
Staff:	UNK	
Local Agency:	19050	
Cross Street:	Not reported	
Enforcement Type:	Not reported	
Date Leak Discovered:	Not reported	
Date Leak First Reported:		7/19/1990
Date Leak Record Entered:	10/15/1990	
Date Confirmation Began:	8/1/1990	
Date Leak Stopped:	Not reported	
Date Case Last Changed on Database:		7/24/1997
Date the Case was Closed:		1/22/1997
How Leak Discovered:	Not reported	
How Leak Stopped:	Not reported	
Cause of Leak:	Not reported	
Leak Source:	Not reported	
Operator:	Not reported	
Water System:	FIRSTONE SCOUT RESRVTN (BOY SCOUT COUN)	
Well Name:	Not reported	
Approx. Dist To Production Well (ft):		12393.139648753374679369746858
Source of Cleanup Funding:		Not reported
Preliminary Site Assessment Workplan Submitted:		Not reported
Preliminary Site Assessment Began:		1/23/1991

HOLLYWOOD CAR WASH (Continued) **S104793639**

Pollution Characterization Began:	Not reported
Remediation Plan Submitted:	Not reported
Remedial Action Underway:	Not reported
Post Remedial Action Monitoring Began:	Not reported
Enforcement Action Date:	Not reported
Historical Max MTBE Date:	Not reported
Hist Max MTBE Conc in Groundwater:	Not reported
Hist Max MTBE Conc in Soil:	Not reported
Significant Interim Remedial Action Taken:	Not reported
GW Qualifier:	Not reported
Soil Qualifier:	Not reported
Organization:	Not reported
Owner Contact:	Not reported
Responsible Party:	BLANK RP
RP Address:	2821 VIA SOLA BLVD, PALOS VERDES ESTATE, CA 90274
Program:	LUST
Lat/Long:	34.1017093 / -1
Local Agency Staff:	PEJ
Beneficial Use:	Not reported
Priority:	Not reported
Cleanup Fund Id:	Not reported
Suspended:	Not reported
Assigned Name:	1900547-001GEN
Summary:	07/24/97 - REC'D. LOC LETTER

HIST UST:

File Number:	0002652E
URL:	http://geotracker.waterboards.ca.gov/ustpdfs/pdf/0002652E.pdf
Region:	Not reported
Facility ID:	Not reported
Facility Type:	Not reported
Other Type:	Not reported
Contact Name:	Not reported
Telephone:	Not reported
Owner Name:	Not reported
Owner Address:	Not reported
Owner City,St,Zip:	Not reported
Total Tanks:	Not reported
Tank Num:	Not reported
Container Num:	Not reported
Year Installed:	Not reported
Tank Capacity:	Not reported
Tank Used for:	Not reported
Type of Fuel:	Not reported
Container Construction Thickness:	Not reported
Leak Detection:	Not reported

Click here for Geo Tracker PDF:

K59 **HOLLYWOOD CAR WASH** **CA LUST** **U001561187**
North **4810 HOLLYWOOD BLVD** **CA HIST UST** **N/A**
1/8-1/4 **LOS ANGELES, CA 90027** **CA HIST CORTESE**
0.177 mi.
936 ft. **Site 3 of 5 in cluster K**

Relative:
Higher

Actual:
417 ft.

LUST:

Lead Agency:	LOS ANGELES RWQCB (REGION 4)
Case Type:	LUST Cleanup Site
Geo Track:	http://geotracker.waterboards.ca.gov/profile_report.asp?global_id=T0603700736
Global Id:	T0603700736
Latitude:	34.1017093
Longitude:	-118.2946761
Status:	Completed - Case Closed
Status Date:	01/22/1997
Case Worker:	YR
RB Case Number:	900270052
Local Agency:	LOS ANGELES, CITY OF
File Location:	Not reported
Local Case Number:	Not reported
Potential Media Affect:	Aquifer used for drinking water supply
Potential Contaminants of Concern:	Gasoline
Site History:	Not reported

LUST:

Global Id:	T0603700736
Contact Type:	Local Agency Caseworker
Contact Name:	ELOY LUNA
Organization Name:	LOS ANGELES, CITY OF
Address:	200 North Main Street, Suite 1780
City:	LOS ANGELES
Email:	eloy.luna@lacity.org
Phone Number:	Not reported

Global Id:	T0603700736
Contact Type:	Regional Board Caseworker
Contact Name:	YUE RONG
Organization Name:	LOS ANGELES RWQCB (REGION 4)
Address:	320 W. 4TH ST., SUITE 200
City:	Los Angeles
Email:	yrong@waterboards.ca.gov
Phone Number:	Not reported

LUST:

Global Id:	T0603700736
Action Type:	Other
Date:	07/19/1990
Action:	Leak Reported

LUST:

Global Id:	T0603700736
Status:	Completed - Case Closed
Status Date:	01/22/1997

Global Id:	T0603700736
Status:	Open - Case Begin Date
Status Date:	07/19/1990

Global Id:	T0603700736

HOLLYWOOD CAR WASH (Continued) **U001561187**

Status: Open - Site Assessment
Status Date: 08/01/1990

Global Id: T0603700736
Status: Open - Site Assessment
Status Date: 01/23/1991

HIST UST:
File Number: Not reported
URL: Not reported
Region: STATE
Facility ID: 00000068373
Facility Type: Other
Other Type: CAR WASH
Contact Name: EDWARD JIMENEZ
Telephone: 2136642948
Owner Name: EVI ENTERPRISES CORPORATION
Owner Address: 4810 HOLLYWOOD BLVD.
Owner City,St,Zip: HOLLYWOOD, CA 90027
Total Tanks: 0008

Tank Num: 001
Container Num: 13
Year Installed: Not reported
Tank Capacity: 00010000
Tank Used for: WASTE
Type of Fuel: 3
Container Construction Thickness: X
Leak Detection: Visual, Stock Inventor, 10

Tank Num: 002
Container Num: 11
Year Installed: Not reported
Tank Capacity: 00010000
Tank Used for: PRODUCT
Type of Fuel: UNLEADED
Container Construction Thickness: Not reported
Leak Detection: Visual, Stock Inventor, 10

Tank Num: 003
Container Num: 12
Year Installed: Not reported
Tank Capacity: 00010000
Tank Used for: PRODUCT
Type of Fuel: REGULAR
Container Construction Thickness: Not reported
Leak Detection: Visual, Stock Inventor, 10

Tank Num: 004
Container Num: 14
Year Installed: Not reported
Tank Capacity: 00010000
Tank Used for: PRODUCT
Type of Fuel: DIESEL
Container Construction Thickness: Not reported
Leak Detection: Visual, Stock Inventor, 10

HOLLYWOOD CAR WASH (Continued) **U001561187**

Tank Num:	005
Container Num:	15
Year Installed:	Not reported
Tank Capacity:	00010000
Tank Used for:	PRODUCT
Type of Fuel:	DIESEL
Container Construction Thickness:	Not reported
Leak Detection:	Visual, Stock Inventor, 10

Tank Num:	006
Container Num:	UNKNOWN
Year Installed:	Not reported
Tank Capacity:	00010000
Tank Used for:	PRODUCT
Type of Fuel:	DIESEL
Container Construction Thickness:	Not reported
Leak Detection:	Visual, Stock Inventor, 10

Tank Num:	007
Container Num:	17
Year Installed:	Not reported
Tank Capacity:	00010000
Tank Used for:	PRODUCT
Type of Fuel:	DIESEL
Container Construction Thickness:	Not reported
Leak Detection:	Visual, Stock Inventor, 10

Tank Num:	008
Container Num:	18
Year Installed:	Not reported
Tank Capacity:	00010000
Tank Used for:	PRODUCT
Type of Fuel:	DIESEL
Container Construction Thickness:	Not reported
Leak Detection:	Visual, Stock Inventor, 10

HIST CORTESE:

Region:	CORTESE
Facility County Code:	19
Reg By:	LTNKA
Reg Id:	900270052

K60 **EVI ENTERPRISES CORPORATION** **CA SWEEPS UST S101583124**
North **4810 HOLLYWOOD BLVD** **CA FID UST N/A**
1/8-1/4 **LOS ANGELES, CA 90027**
0.177 mi.
936 ft. **Site 4 of 5 in cluster K**

Relative:
Higher

Actual:
417 ft.

SWEEPS UST:

Status:	Not reported
Comp Number:	4023
Number:	Not reported
Board Of Equalization:	Not reported
Referral Date:	Not reported
Action Date:	Not reported
Created Date:	Not reported
Owner Tank Id:	Not reported

EVI ENTERPRISES CORPORATION (Continued) **S101583124**

SWRCB Tank Id: Not reported
Tank Status: Not reported
Capacity: Not reported
Active Date: Not reported
Tank Use: Not reported
STG: Not reported
Content: Not reported
Number Of Tanks: 0

CA FID UST:
Facility ID: 19002726
Regulated By: UTNKI
Regulated ID: Not reported
Cortese Code: Not reported
SIC Code: Not reported
Facility Phone: 2130000000
Mail To: Not reported
Mailing Address: 4810 HOLLYWOOD BLVD
Mailing Address 2: Not reported
Mailing City,St,Zip: LOS ANGELES 900270000
Contact: Not reported
Contact Phone: Not reported
DUNs Number: Not reported
NPDES Number: Not reported
EPA ID: Not reported
Comments: Not reported
Status: Inactive

K61 **MTA - BARNSDALL PARK** **CA CPS-SLIC S104404843**
North **4800 HOLLYWOOD BLVD** **CA HAZNET N/A**
1/8-1/4 **LOS ANGELES, CA 90027**
0.178 mi.
938 ft. **Site 5 of 5 in cluster K**

Relative:
Higher

Actual:
418 ft.

CPS-SLIC:
Region: STATE
Facility Status: **Completed - Case Closed**
Status Date: 09/26/2003
Global Id: SL2049T1734
Lead Agency: LOS ANGELES RWQCB (REGION 4)
Lead Agency Case Number: Not reported
Latitude: 34.101876
Longitude: -118.364669
Case Type: Cleanup Program Site
Case Worker: Not reported
Local Agency: Not reported
RB Case Number: 0913
File Location: Not reported
Potential Media Affected: Aquifer used for drinking water supply
Potential Contaminants of Concern: Not reported
Site History: Not reported

Click here to access the California GeoTracker records for this facility:

SLIC REG 4:
Region: 4
Facility Status: No further action required

MTA - BARNSDALL PARK (Continued) **S104404843**

SLIC: 0913
Substance: TPH
Staff: Jenny Au

HAZNET:
envid: S104404843
Year: 2017
GEPAID: CAD981988033
Contact: EMMANUEL AMESI
Telephone: 2139783798
Mailing Name: Not reported
Mailing Address: 111 E FIRST ST RM 600
Mailing City,St,Zip: LOS ANGELES, CA 900120000
Gen County: Los Angeles
TSD EPA ID: CAD028409019
TSD County: Los Angeles
Waste Category: Other inorganic solid waste
Disposal Method: Storage, Bulking, And/Or Transfer Off Site--No Treatment/Reovery (H010-H129) Or (H131-H135)
Tons: 0.025
Cat Decode: Other inorganic solid waste
Method Decode: Storage, Bulking, And/Or Transfer Off Site--No Treatment/Reovery (H010-H129) Or (H131-H135)
Facility County: Los Angeles

envid: S104404843
Year: 2009
GEPAID: CAD981988033
Contact: H.E. MAXWELL, MGMT. ANALYST
Telephone: 2139783791
Mailing Name: Not reported
Mailing Address: 111 E 1ST ST ROOM 600
Mailing City,St,Zip: LOS ANGELES, CA 900120000
Gen County: Not reported
TSD EPA ID: CAD009007626
TSD County: Not reported
Waste Category: Asbestos containing waste
Disposal Method: Landfill Or Surface Impoundment That Will Be Closed As Landfill(To Include On-Site Treatment And/Or Stabilization)
Tons: 2
Cat Decode: Not reported
Method Decode: Not reported
Facility County: Los Angeles

envid: S104404843
Year: 2008
GEPAID: CAD981988033
Contact: H.E. MAXWELL, MGMT. ANALYST
Telephone: 2139783791
Mailing Name: Not reported
Mailing Address: 111 E 1ST ST ROOM 600
Mailing City,St,Zip: LOS ANGELES, CA 900120000
Gen County: Not reported
TSD EPA ID: AZC950823111
TSD County: Not reported
Waste Category: Asbestos containing waste
Disposal Method: Landfill Or Surface Impoundment That Will Be Closed As Landfill(To

MTA - BARNSDALL PARK (Continued) **S104404843**

Include On-Site Treatment And/Or Stabilization)
Tons: 1.6
Cat Decode: Not reported
Method Decode: Not reported
Facility County: Los Angeles

envid: S104404843
Year: 2004
GEPAID: CAD981988033
Contact: LEE MOORE, MGMT. ANALYST II
Telephone: 2139783798
Mailing Name: Not reported
Mailing Address: 111 E 1ST ST ROOM 600
Mailing City,St,Zip: LOS ANGELES, CA 900120000
Gen County: Not reported
TSD EPA ID: CAD009007626
TSD County: Not reported
Waste Category: Asbestos containing waste
Disposal Method: Disposal, Land Fill
Tons: 5.3
Cat Decode: Not reported
Method Decode: Not reported
Facility County: Los Angeles

envid: S104404843
Year: 2001
GEPAID: CAD981988033
Contact: LEE MOORE, MGMT. ANALYST II
Telephone: 2139783798
Mailing Name: Not reported
Mailing Address: 111 E 1ST ST ROOM 600
Mailing City,St,Zip: LOS ANGELES, CA 900120000
Gen County: Not reported
TSD EPA ID: CAD050806850
TSD County: Not reported
Waste Category: Unspecified aqueous solution
Disposal Method: Transfer Station
Tons: 0
Cat Decode: Not reported
Method Decode: Not reported
Facility County: Los Angeles

Click this hyperlink while viewing on your computer to access
3 additional CA_HAZNET: record(s) in the EDR Site Report.

L62 **UNION OIL SERVICE STATION 3837** **CA HIST UST** **U001561195**
NNW **4900 HOLLYWOOD BLVD** **N/A**
1/8-1/4 **LOS ANGELES, CA 90027**
0.178 mi.
940 ft. **Site 1 of 7 in cluster L**

Relative: HIST UST:
Lower
File Number: 00028304
Actual: URL: http://geotracker.waterboards.ca.gov/ustpdfs/pdf/00028304.pdf
408 ft. Region: STATE
Facility ID: 00000056007
Facility Type: Gas Station
Other Type: Not reported

UNION OIL SERVICE STATION 3837 (Continued) **U001561195**

Contact Name:	VAHE ARTIN BERBERIAN
Telephone:	2136637230
Owner Name:	UNION OIL COMPANY OF CALIFORNI
Owner Address:	3701 WILSHIRE BOULEVARD-SUITE
Owner City,St,Zip:	LOS ANGELES, CA 90010
Total Tanks:	0001
Tank Num:	001
Container Num:	3837-00
Year Installed:	Not reported
Tank Capacity:	00000180
Tank Used for:	WASTE
Type of Fuel:	06
Container Construction Thickness:	Not reported
Leak Detection:	None

Click here for Geo Tracker PDF:

L63 **SERVICE STATION 3837** **CA LUST** **1000166588**
NNW **4900 W HOLLYWOOD BLVD** **CA SWEEPS UST** **N/A**
1/8-1/4 **LOS ANGELES, CA 90027** **CA HIST UST**
0.178 mi. **CA FID UST**
940 ft. **Site 2 of 7 in cluster L** **CA HIST CORTESE**

Relative: **Lower**
Actual: **408 ft.**

LUST REG 4:

Region:	4	
Regional Board:	04	
County:	Los Angeles	
Facility Id:	900270025	
Status:	Case Closed	
Substance:	Gasoline	
Substance Quantity:	Not reported	
Local Case No:	Not reported	
Case Type:	Groundwater	
Abatement Method Used at the Site:		Remove Free Product
Global ID:	T0603700733	
W Global ID:	W0603700547	
Staff:	MSH	
Local Agency:	19050	
Cross Street:	EDGEMONT ST	
Enforcement Type:	Not reported	
Date Leak Discovered:	Not reported	
Date Leak First Reported:		8/1/1989
Date Leak Record Entered:	10/13/1989	
Date Confirmation Began:	Not reported	
Date Leak Stopped:	Not reported	
Date Case Last Changed on Database:		10/23/1997
Date the Case was Closed:		9/8/1997
How Leak Discovered:	Not reported	
How Leak Stopped:	Not reported	
Cause of Leak:	Not reported	
Leak Source:	UNK	
Operator:	Not reported	
Water System:	FIRSTONE SCOUT RESRVTN (BOY SCOUT COUN)	
Well Name:	Not reported	
Approx. Dist To Production Well (ft):		12704.259857396884094970944146
Source of Cleanup Funding:		UNK
Preliminary Site Assessment Workplan Submitted:		Not reported

SERVICE STATION 3837 (Continued) **1000166588**

Preliminary Site Assessment Began: Not reported
Pollution Characterization Began: Not reported
Remediation Plan Submitted: 11/2/1990
Remedial Action Underway: 5/16/1994
Post Remedial Action Monitoring Began: 1/24/1997
Enforcement Action Date: Not reported
Historical Max MTBE Date: Not reported
Hist Max MTBE Conc in Groundwater: Not reported
Hist Max MTBE Conc in Soil: Not reported
Significant Interim Remedial Action Taken: Yes
GW Qualifier: Not reported
Soil Qualifier: Not reported
Organization: Not reported
Owner Contact: Not reported
Responsible Party: UNOCAL CORPORATION
RP Address: 376 S. VALENCIA AVE., BREA, CA 92823
Program: LUST
Lat/Long: 34.1016723 / -1
Local Agency Staff: PEJ
Beneficial Use: Not reported
Priority: Not reported
Cleanup Fund Id: Not reported
Suspended: Not reported
Assigned Name: 1900547-001GEN
Summary: 01/16/97 - 4TH QTR/VE SYSTEM O&M RPT 03/06/97 - 1ST QTR 1997 VE SYSTEM O&M RPT 07/15/97 - 2ND QTR 1997 VE SYSTEM O&M RPT 10/23/97 - WELL ABANDONMENT RPT

SWEEPS UST:
Status: Not reported
Comp Number: 1343
Number: Not reported
Board Of Equalization: 44-000051
Referral Date: Not reported
Action Date: Not reported
Created Date: Not reported
Owner Tank Id: Not reported
SWRCB Tank Id: 19-050-001343-000001
Tank Status: Not reported
Capacity: 11763
Active Date: Not reported
Tank Use: M.V. FUEL
STG: PRODUCT
Content: REG UNLEADED
Number Of Tanks: 3

Status: Not reported
Comp Number: 1343
Number: Not reported
Board Of Equalization: 44-000051
Referral Date: Not reported
Action Date: Not reported
Created Date: Not reported
Owner Tank Id: Not reported
SWRCB Tank Id: 19-050-001343-000002
Tank Status: Not reported

SERVICE STATION 3837 (Continued) **1000166588**

Capacity: 11763
Active Date: Not reported
Tank Use: M.V. FUEL
STG: PRODUCT
Content: REG UNLEADED
Number Of Tanks: Not reported

Status: Not reported
Comp Number: 1343
Number: Not reported
Board Of Equalization: 44-000051
Referral Date: Not reported
Action Date: Not reported
Created Date: Not reported
Owner Tank Id: Not reported
SWRCB Tank Id: 19-050-001343-000003
Tank Status: Not reported
Capacity: 280
Active Date: Not reported
Tank Use: OIL
STG: WASTE
Content: WASTE OIL
Number Of Tanks: Not reported

HIST UST:
File Number: 000291EE
URL: http://geotracker.waterboards.ca.gov/ustpdfs/pdf/000291EE.pdf
Region: STATE
Facility ID: 00000018969
Facility Type: Gas Station
Other Type: Not reported
Contact Name: VAHE ARTIN BERBERIAN
Telephone: 2136637230
Owner Name: UNION OIL COMPANY OF CALIFORNI
Owner Address: 3701 WILSHIRE BLVD STE 830
Owner City,St,Zip: LOS ANGELES, CA 90010
Total Tanks: 0003

Tank Num: 001
Container Num: 3837-1
Year Installed: 1982
Tank Capacity: 00011763
Tank Used for: PRODUCT
Type of Fuel: UNLEADED
Container Construction Thickness: Not reported
Leak Detection: Stock Inventor, Pressure Test, 10

Tank Num: 002
Container Num: 383702
Year Installed: 1982
Tank Capacity: 00011763
Tank Used for: PRODUCT
Type of Fuel: PREMIUM
Container Construction Thickness: Not reported
Leak Detection: Stock Inventor, Pressure Test, 10

Tank Num: 003

SERVICE STATION 3837 (Continued) **1000166588**

Container Num:	3837-4
Year Installed:	1954
Tank Capacity:	00000280
Tank Used for:	WASTE
Type of Fuel:	WASTE OIL
Container Construction Thickness:	Not reported
Leak Detection:	Stock Inventor, Pressure Test, 10

Click here for Geo Tracker PDF:

CA FID UST:

Facility ID:	19002130
Regulated By:	UTNKI
Regulated ID:	00018969
Cortese Code:	Not reported
SIC Code:	Not reported
Facility Phone:	2136637230
Mail To:	Not reported
Mailing Address:	3701 WILSHIRE BLVD-SUITE
Mailing Address 2:	Not reported
Mailing City,St,Zip:	LOS ANGELES 900270000
Contact:	Not reported
Contact Phone:	Not reported
DUNs Number:	Not reported
NPDES Number:	Not reported
EPA ID:	Not reported
Comments:	Not reported
Status:	Inactive

HIST CORTESE:

Region:	CORTESE
Facility County Code:	19
Reg By:	LTNKA
Reg Id:	900270025

L64 **UNOCAL #3837 (FORMER)** **CA LUST** **S110654446**
NNW **4900 HOLLYWOOD BLVD W** **N/A**
1/8-1/4 **LOS FELIZ, CA 90027**
0.178 mi.
940 ft. **Site 3 of 7 in cluster L**

Relative: LUST:
Lower

Actual: Lead Agency:	LOS ANGELES RWQCB (REGION 4)
408 ft. Case Type:	LUST Cleanup Site
Geo Track:	http://geotracker.waterboards.ca.gov/profile_report.asp?global_id=T0603700733
Global Id:	T0603700733
Latitude:	34.1016723
Longitude:	-118.2961862
Status:	Completed - Case Closed
Status Date:	09/08/1997
Case Worker:	Not reported
RB Case Number:	900270025
Local Agency:	LOS ANGELES, CITY OF
File Location:	Not reported
Local Case Number:	Not reported
Potential Media Affect:	Aquifer used for drinking water supply
Potential Contaminants of Concern:	Gasoline

UNOCAL #3837 (FORMER) (Continued) **S110654446**

Site History: Not reported

LUST:
Global Id: T0603700733
Contact Type: Local Agency Caseworker
Contact Name: ELOY LUNA
Organization Name: LOS ANGELES, CITY OF
Address: 200 North Main Street, Suite 1780
City: LOS ANGELES
Email: eloy.luna@lacity.org
Phone Number: Not reported

LUST:
Global Id: T0603700733
Action Type: Other
Date: 08/01/1989
Action: Leak Reported

LUST:
Global Id: T0603700733
Status: Completed - Case Closed
Status Date: 09/08/1997

Global Id: T0603700733
Status: Open - Case Begin Date
Status Date: 08/01/1989

Global Id: T0603700733
Status: Open - Remediation
Status Date: 11/02/1990

Global Id: T0603700733
Status: Open - Remediation
Status Date: 05/16/1994

Global Id: T0603700733
Status: Open - Verification Monitoring
Status Date: 01/24/1997

I65 **HOLLYMONT CAR WASH** **CA HIST UST** **U001561186**
NE **1666 N VERMONT AVE** **N/A**
1/8-1/4 **LOS ANGELES, CA 90027**
0.179 mi.
944 ft. **Site 11 of 12 in cluster I**

Relative:
Higher

Actual:
420 ft.

HIST UST:
File Number: 000266FB
URL: http://geotracker.waterboards.ca.gov/ustpdfs/pdf/000266FB.pdf
Region: STATE
Facility ID: 00000003846
Facility Type: Gas Station
Other Type: CAR WASH
Contact Name: BENJAMIN BONG JO PARK
Telephone: 2136628123
Owner Name: BENJAMIN BONG JO PARK
Owner Address: 1666 N. VERMONT AVE

HOLLYMONT CAR WASH (Continued) **U001561186**

Owner City,St,Zip:	LOS ANGELES, CA 90027
Total Tanks:	0004
Tank Num:	001
Container Num:	1
Year Installed:	1966
Tank Capacity:	00009000
Tank Used for:	PRODUCT
Type of Fuel:	UNLEADED
Container Construction Thickness:	Not reported
Leak Detection:	Stock Inventor
Tank Num:	002
Container Num:	2
Year Installed:	1966
Tank Capacity:	00009000
Tank Used for:	PRODUCT
Type of Fuel:	UNLEADED
Container Construction Thickness:	Not reported
Leak Detection:	Stock Inventor
Tank Num:	003
Container Num:	3
Year Installed:	1966
Tank Capacity:	00009000
Tank Used for:	PRODUCT
Type of Fuel:	PREMIUM
Container Construction Thickness:	Not reported
Leak Detection:	Stock Inventor
Tank Num:	004
Container Num:	4
Year Installed:	1966
Tank Capacity:	00009000
Tank Used for:	PRODUCT
Type of Fuel:	REGULAR
Container Construction Thickness:	Not reported
Leak Detection:	Stock Inventor

Click here for Geo Tracker PDF:

I66 **HOLLYWOOD ENTERPRISE INC** **CA SWEEPS UST S101584618**
NE **1666 N VERMONT AVE** **CA FID UST N/A**
1/8-1/4 **LOS ANGELES, CA 90027**
0.179 mi.
944 ft. **Site 12 of 12 in cluster I**

Relative: **Higher**
Actual: **420 ft.**

SWEEPS UST:

Status:	Not reported
Comp Number:	289
Number:	Not reported
Board Of Equalization:	44-011096
Referral Date:	Not reported
Action Date:	Not reported
Created Date:	Not reported
Owner Tank Id:	Not reported
SWRCB Tank Id:	19-050-000289-000001
Tank Status:	Not reported

HOLLYWOOD ENTERPRISE INC (Continued) **S101584618**

Capacity:	9000
Active Date:	Not reported
Tank Use:	M.V. FUEL
STG:	PRODUCT
Content:	REG UNLEADED
Number Of Tanks:	4
Status:	Not reported
Comp Number:	289
Number:	Not reported
Board Of Equalization:	44-011096
Referral Date:	Not reported
Action Date:	Not reported
Created Date:	Not reported
Owner Tank Id:	Not reported
SWRCB Tank Id:	19-050-000289-000002
Tank Status:	Not reported
Capacity:	9000
Active Date:	Not reported
Tank Use:	M.V. FUEL
STG:	PRODUCT
Content:	REG UNLEADED
Number Of Tanks:	Not reported
Status:	Not reported
Comp Number:	289
Number:	Not reported
Board Of Equalization:	44-011096
Referral Date:	Not reported
Action Date:	Not reported
Created Date:	Not reported
Owner Tank Id:	Not reported
SWRCB Tank Id:	19-050-000289-000003
Tank Status:	Not reported
Capacity:	9000
Active Date:	Not reported
Tank Use:	M.V. FUEL
STG:	PRODUCT
Content:	REG UNLEADED
Number Of Tanks:	Not reported
Status:	Not reported
Comp Number:	289
Number:	Not reported
Board Of Equalization:	44-011096
Referral Date:	Not reported
Action Date:	Not reported
Created Date:	Not reported
Owner Tank Id:	Not reported
SWRCB Tank Id:	19-050-000289-000004
Tank Status:	Not reported
Capacity:	9000
Active Date:	Not reported
Tank Use:	M.V. FUEL
STG:	PRODUCT
Content:	REG UNLEADED
Number Of Tanks:	Not reported

HOLLYWOOD ENTERPRISE INC (Continued) **S101584618**

CA FID UST:
Facility ID: 19013476
Regulated By: UTNKI
Regulated ID: 00003846
Cortese Code: Not reported
SIC Code: Not reported
Facility Phone: 2136628123
Mail To: Not reported
Mailing Address: 1666 N VERMONT AVE
Mailing Address 2: Not reported
Mailing City,St,Zip: LOS ANGELES 900270000
Contact: Not reported
Contact Phone: Not reported
DUNs Number: Not reported
NPDES Number: Not reported
EPA ID: Not reported
Comments: Not reported
Status: Inactive

M67 **HOLLYWOOD CLEANERS** **CA DRYCLEANERS** **S121700253**
NNE **4730 HOLLYWOOD BLVD** **N/A**
1/8-1/4 **LOS ANGELES, CA 90027**
0.181 mi.
958 ft. **Site 1 of 2 in cluster M**

Relative:
Higher

Actual:
420 ft.

DRYCLEAN SOUTH COAST:
Facility ID: 91045
Application Number: 264863
Permit Number: D50638
Status: S
Representative Name: JOONG JA LEE
Representative Telephone: 213 6630406
Permit Status: INACTIVE
BCAT Number: 000234
BCAT Description: DRY CLEANING EQUIP PERCHLOROETHYLENE
CCAT Number: 04
CCAT Description: VAPOR RECOVERY UNIT COMPRESS & CONDENSE
UTM East: 0
UTM North: 0

M68 **HOLLYWOOD CLEANERS** **CA DRYCLEANERS** **S121693819**
NNE **4730 HOLLYWOOD BLVD** **N/A**
1/8-1/4 **LOS ANGELES, CA 90027**
0.181 mi.
958 ft. **Site 2 of 2 in cluster M**

Relative:
Higher

Actual:
420 ft.

DRYCLEAN SOUTH COAST:
Facility ID: 109980
Application Number: 319744
Permit Number: F12257
Status: O
Representative Name: CHONG HWA KIM
Representative Telephone: 213 6630406
Permit Status: INACTIVE
BCAT Number: 000601
BCAT Description: DRY CLEANING, DRY-TO-DRY NON-VENT, PERC

HOLLYWOOD CLEANERS (Continued) **S121693819**

CCAT Number: 04
CCAT Description: VAPOR RECOVERY UNIT COMPRESS & CONDENSE
UTM East: 380.98999023
UTM North: 3773.7900391

N69 **HOLLYWOOD PRESBYTERIAN MED. CENTER** **CA UST** **U003781150**
SE **1300 N VERMONT AVE** **N/A**
1/8-1/4 **LOS ANGELES, CA 90027**
0.185 mi.
979 ft. **Site 1 of 3 in cluster N**

Relative:
Lower

Actual:
375 ft.

UST:
Facility ID: 24792
Permitting Agency: LOS ANGELES, CITY OF
Latitude: 34.0972621
Longitude: -118.2899002

Facility ID: FA0031693
Permitting Agency: Los Angeles City Fire Department
Latitude: 34.09631
Longitude: -118.2907

N70 **QUEEN OF ANGELS HOLLYWOOD PRES** **RCRA-LQG** **1000597740**
SE **1300 N VERMONT AVE** **CA LUST** **CAD983617663**
1/8-1/4 **LOS ANGELES, CA 90027** **FINDS**
0.185 mi. **ECHO**
979 ft. **Site 2 of 3 in cluster N** **CA HAZNET**
CA NPDES
Relative: **CA CIWQS**
Lower

Actual:
375 ft.

RCRA-LQG:
Date form received by agency: 02/22/2006
Facility name: HOLLYWOOD PRESBYTERIAN MEDICAL CENTER
Facility address: 1300 N VERMONT AVE
LOS ANGELES, CA 90027
EPA ID: CAD983617663
Contact: MARK KING
Contact address: 1300 N VERMONT AVE
LOS ANGELES, CA 90027
Contact country: US
Contact telephone: 213-413-3000
Telephone ext.: 6382
Contact email: MARK.KING@HPMEDCENTER.COM
EPA Region: 09
Classification: Large Quantity Generator
Description: Handler: generates 1,000 kg or more of hazardous waste during any calendar month; or generates more than 1 kg of acutely hazardous waste during any calendar month; or generates more than 100 kg of any residue or contaminated soil, waste or other debris resulting from the cleanup of a spill, into or on any land or water, of acutely hazardous waste during any calendar month; or generates 1 kg or less of acutely hazardous waste during any calendar month, and accumulates more than 1 kg of acutely hazardous waste at any time; or generates 100 kg or less of any residue or contaminated soil, waste or other debris resulting from the cleanup of a spill, into or on any land or water, of acutely hazardous waste during any calendar month, and accumulates more than

QUEEN OF ANGELS HOLLYWOOD PRES (Continued) **1000597740**

100 kg of that material at any time

Owner/Operator Summary:

Owner/operator name:	CHA HOLLYWOOD MEDICAL CENTER LP
Owner/operator address:	Not reported
	Not reported
Owner/operator country:	US
Owner/operator telephone:	Not reported
Owner/operator email:	Not reported
Owner/operator fax:	Not reported
Owner/operator extension:	Not reported
Legal status:	Private
Owner/Operator Type:	Operator
Owner/Op start date:	11/11/2005
Owner/Op end date:	Not reported

Owner/operator name:	CHA HOLLYWOOD MEDICAL CENTER LP
Owner/operator address:	1300 N VERMONT AVE
	LOS ANGELES, CA 90027
Owner/operator country:	US
Owner/operator telephone:	Not reported
Owner/operator email:	Not reported
Owner/operator fax:	Not reported
Owner/operator extension:	Not reported
Legal status:	Private
Owner/Operator Type:	Owner
Owner/Op start date:	11/11/2005
Owner/Op end date:	Not reported

Handler Activities Summary:

U.S. importer of hazardous waste:	No
Mixed waste (haz. and radioactive):	No
Recycler of hazardous waste:	No
Transporter of hazardous waste:	No
Treater, storer or disposer of HW:	No
Underground injection activity:	No
On-site burner exemption:	No
Furnace exemption:	No
Used oil fuel burner:	No
Used oil processor:	No
User oil refiner:	No
Used oil fuel marketer to burner:	No
Used oil Specification marketer:	No
Used oil transfer facility:	No
Used oil transporter:	No

Universal Waste Summary:

Waste type:	Batteries
Accumulated waste on-site:	Yes
Generated waste on-site:	Yes

Waste type:	Lamps
Accumulated waste on-site:	Yes
Generated waste on-site:	Yes

Waste type:	Thermostats

QUEEN OF ANGELS HOLLYWOOD PRES (Continued) **1000597740**

Accumulated waste on-site: Yes
Generated waste on-site: Yes

. Waste code: D011
. Waste name: SILVER

Historical Generators:
Date form received by agency: 01/31/1992
Site name: QUEEN OF ANGELES HPMC
Classification: Small Quantity Generator

Violation Status: No violations found

LUST:
Lead Agency: LOS ANGELES, CITY OF
Case Type: LUST Cleanup Site
Geo Track: http://geotracker.waterboards.ca.gov/profile_report.asp?global_id=T0603769055
Global Id: T0603769055
Latitude: 34.096196
Longitude: -118.291034
Status: Completed - Case Closed
Status Date: 05/07/2013
Case Worker: EL
RB Case Number: Not reported
Local Agency: LOS ANGELES, CITY OF
File Location: Not reported
Local Case Number: XS0001682
Potential Media Affect: Soil
Potential Contaminants of Concern: Diesel
Site History: Not reported

LUST:
Global Id: T0603769055
Contact Type: Local Agency Caseworker
Contact Name: ELOY LUNA
Organization Name: LOS ANGELES, CITY OF
Address: 200 North Main Street, Suite 1780
City: LOS ANGELES
Email: eloy.luna@lacity.org
Phone Number: Not reported

Global Id: T0603769055
Contact Type: Regional Board Caseworker
Contact Name: YUE RONG
Organization Name: LOS ANGELES RWQCB (REGION 4)
Address: 320 W. 4TH ST., SUITE 200
City: Los Angeles
Email: yrong@waterboards.ca.gov
Phone Number: Not reported

LUST:
Global Id: T0603769055
Action Type: ENFORCEMENT
Date: 05/07/2013
Action: Closure/No Further Action Letter

Global Id: T0603769055

QUEEN OF ANGELS HOLLYWOOD PRES (Continued) **1000597740**

Action Type: Other
Date: 07/31/1999
Action: Leak Discovery

Global Id: T0603769055
Action Type: Other
Date: 10/12/1999
Action: Leak Reported

LUST:
Global Id: T0603769055
Status: Completed - Case Closed
Status Date: 05/07/2013

Global Id: T0603769055
Status: Open - Case Begin Date
Status Date: 07/31/1999

Global Id: T0603769055
Status: Open - Site Assessment
Status Date: 11/07/2006

FINDS:

Registry ID: 110002867979

Environmental Interest/Information System
AIR EMISSIONS CLASSIFICATION UNKNOWN

California Hazardous Waste Tracking System - Datamart (HWTS-DATAMART) provides California with information on hazardous waste shipments for generators, transporters, and treatment, storage, and disposal facilities.

RCRAInfo is a national information system that supports the Resource Conservation and Recovery Act (RCRA) program through the tracking of events and activities related to facilities that generate, transport, and treat, store, or dispose of hazardous waste. RCRAInfo allows RCRA program staff to track the notification, permit, compliance, and corrective action activities required under RCRA.

Click this hyperlink while viewing on your computer to access additional FINDS: detail in the EDR Site Report.

ECHO:
Envid: 1000597740
Registry ID: 110002867979
DFR URL: http://echo.epa.gov/detailed-facility-report?fid=110002867979

HAZNET:
envid: 1000597740
Year: 2017
GEPAID: CAD983617663

QUEEN OF ANGELS HOLLYWOOD PRES (Continued) **1000597740**

Contact:	HEATHER BAILEY
Telephone:	3239134372
Mailing Name:	Not reported
Mailing Address:	1300 NORTH VERMONT AVENUE
Mailing City,St,Zip:	LOS ANGELES, CA 900270000
Gen County:	Los Angeles
TSD EPA ID:	UTD981552177
TSD County:	99
Waste Category:	Laboratory waste chemicals
Disposal Method:	Incineration--Thermal Destruction Other Than Use As A Fuel
Tons:	0.3275
Cat Decode:	Laboratory waste chemicals
Method Decode:	Incineration--Thermal Destruction Other Than Use As A Fuel
Facility County:	Los Angeles

envid:	1000597740
Year:	2017
GEPAID:	CAD983617663
Contact:	HEATHER BAILEY
Telephone:	3239134372
Mailing Name:	Not reported
Mailing Address:	1300 NORTH VERMONT AVENUE
Mailing City,St,Zip:	LOS ANGELES, CA 900270000
Gen County:	Los Angeles
TSD EPA ID:	UTD981552177
TSD County:	99
Waste Category:	Laboratory waste chemicals
Disposal Method:	Incineration--Thermal Destruction Other Than Use As A Fuel
Tons:	0.3275
Cat Decode:	Laboratory waste chemicals
Method Decode:	Incineration--Thermal Destruction Other Than Use As A Fuel
Facility County:	Los Angeles

envid:	1000597740
Year:	2017
GEPAID:	CAD983617663
Contact:	HEATHER BAILEY
Telephone:	3239134372
Mailing Name:	Not reported
Mailing Address:	1300 NORTH VERMONT AVENUE
Mailing City,St,Zip:	LOS ANGELES, CA 900270000
Gen County:	Los Angeles
TSD EPA ID:	CAD028409019
TSD County:	Los Angeles
Waste Category:	Other inorganic solid waste
Disposal Method:	Storage, Bulking, And/Or Transfer Off Site--No Treatment/Reovery (H010-H129) Or (H131-H135)
Tons:	0.45
Cat Decode:	Other inorganic solid waste
Method Decode:	Storage, Bulking, And/Or Transfer Off Site--No Treatment/Reovery (H010-H129) Or (H131-H135)
Facility County:	Los Angeles

envid:	1000597740
Year:	2017
GEPAID:	CAD983617663
Contact:	HEATHER BAILEY

QUEEN OF ANGELS HOLLYWOOD PRES (Continued) **1000597740**

Telephone:	3239134372
Mailing Name:	Not reported
Mailing Address:	1300 NORTH VERMONT AVENUE
Mailing City,St,Zip:	LOS ANGELES, CA 900270000
Gen County:	Los Angeles
TSD EPA ID:	CAD028409019
TSD County:	Los Angeles
Waste Category:	Other inorganic solid waste
Disposal Method:	Storage, Bulking, And/Or Transfer Off Site--No Treatment/Reovery (H010-H129) Or (H131-H135)
Tons:	0.45
Cat Decode:	Other inorganic solid waste
Method Decode:	Storage, Bulking, And/Or Transfer Off Site--No Treatment/Reovery (H010-H129) Or (H131-H135)
Facility County:	Los Angeles

envid:	1000597740
Year:	2017
GEPAID:	CAD983617663
Contact:	HEATHER BAILEY
Telephone:	3239134372
Mailing Name:	Not reported
Mailing Address:	1300 NORTH VERMONT AVENUE
Mailing City,St,Zip:	LOS ANGELES, CA 900270000
Gen County:	Los Angeles
TSD EPA ID:	CAD009007626
TSD County:	Los Angeles
Waste Category:	Asbestos containing waste
Disposal Method:	Landfill Or Surface Impoundment That Will Be Closed As Landfill(To Include On-Site Treatment And/Or Stabilization)
Tons:	36.8
Cat Decode:	Asbestos containing waste
Method Decode:	Landfill Or Surface Impoundment That Will Be Closed As Landfill(To Include On-Site Treatment And/Or Stabilization)
Facility County:	Los Angeles

Click this hyperlink while viewing on your computer to access
475 additional CA_HAZNET: record(s) in the EDR Site Report.

NPDES:

Facility Status:	Not reported
NPDES Number:	Not reported
Region:	Not reported
Agency Number:	Not reported
Regulatory Measure ID:	Not reported
Place ID:	Not reported
Order Number:	Not reported
WDID:	4 19C384370
Regulatory Measure Type:	Construction
Program Type:	Not reported
Adoption Date Of Regulatory Measure:	Not reported
Effective Date Of Regulatory Measure:	Not reported
Termination Date Of Regulatory Measure:	Not reported
Expiration Date Of Regulatory Measure:	Not reported
Discharge Address:	Not reported
Discharge Name:	Not reported
Discharge City:	Not reported

QUEEN OF ANGELS HOLLYWOOD PRES (Continued) **1000597740**

Discharge State:	Not reported
Discharge Zip:	Not reported
Status:	Active
Status Date:	08/22/2018
Operator Name:	CHA Hollywood Medical Center
Operator Address:	1300 N Vermont Ave
Operator City:	Los Angeles
Operator State:	California
Operator Zip:	90027
Facility Status:	Active
NPDES Number:	CAS000002
Region:	4
Agency Number:	0
Regulatory Measure ID:	495644
Place ID:	Not reported
Order Number:	2009-0009-DWQ
WDID:	4 19C384370
Regulatory Measure Type:	Enrollee
Program Type:	Construction
Adoption Date Of Regulatory Measure:	Not reported
Effective Date Of Regulatory Measure:	08/22/2018
Termination Date Of Regulatory Measure:	Not reported
Expiration Date Of Regulatory Measure:	Not reported
Discharge Address:	1300 N Vermont Ave
Discharge Name:	CHA Hollywood Medical Center
Discharge City:	Los Angeles
Discharge State:	California
Discharge Zip:	90027
Status:	Not reported
Status Date:	Not reported
Operator Name:	Not reported
Operator Address:	Not reported
Operator City:	Not reported
Operator State:	Not reported
Operator Zip:	Not reported

CIWQS:

Agency:	CHA Hollywood Medical Center
Agency Address:	1300 N Vermont Ave, Los Angeles, CA 90027
Place/Project Type:	Construction - Below Ground, Water/Sewer Line, Electrical, Communication Line, Commercial
SIC/NAICS:	Not reported
Region:	4
Program:	CONSTW
Regulatory Measure Status:	Active
Regulatory Measure Type:	Storm water construction
Order Number:	2009-0009-DWQ
WDID:	4 19C384370
NPDES Number:	CAS000002
Adoption Date:	Not reported
Effective Date:	08/22/2018
Termination Date:	Not reported
Expiration/Review Date:	Not reported
Design Flow:	Not reported
Major/Minor:	Not reported
Complexity:	Not reported

QUEEN OF ANGELS HOLLYWOOD PRES (Continued) **1000597740**

TTWQ:	Not reported
Enforcement Actions within 5 years:	0
Violations within 5 years:	0
Latitude:	34.096222
Longitude:	-118.290611

N71 **HOLLYWOOD PRESBYTERIAN HOSPITA** **CA SWEEPS UST** **S101583802**
SE **1300 N VERMONT AVE** **CA FID UST** **N/A**
1/8-1/4 **LOS ANGELES, CA 90027** **CA EMI**
0.185 mi.
979 ft. **Site 3 of 3 in cluster N**

Relative:
Lower

Actual:
375 ft.

SWEEPS UST:

Status:	Active
Comp Number:	5142
Number:	9
Board Of Equalization:	Not reported
Referral Date:	03-02-93
Action Date:	03-02-93
Created Date:	02-29-88
Owner Tank Id:	Not reported
SWRCB Tank Id:	Not reported
Tank Status:	Not reported
Capacity:	Not reported
Active Date:	Not reported
Tank Use:	Not reported
STG:	Not reported
Content:	Not reported
Number Of Tanks:	Not reported

CA FID UST:

Facility ID:	19006380
Regulated By:	UTNKA
Regulated ID:	Not reported
Cortese Code:	Not reported
SIC Code:	Not reported
Facility Phone:	2136603530
Mail To:	Not reported
Mailing Address:	1300 N VERMONT AVE
Mailing Address 2:	Not reported
Mailing City,St,Zip:	LOS ANGELES 900270000
Contact:	Not reported
Contact Phone:	Not reported
DUNs Number:	Not reported
NPDES Number:	Not reported
EPA ID:	Not reported
Comments:	Not reported
Status:	Active

EMI:

Year:	1990
County Code:	19
Air Basin:	SC
Facility ID:	19839
Air District Name:	SC
SIC Code:	8062
Air District Name:	SOUTH COAST AQMD

HOLLYWOOD PRESBYTERIAN HOSPITA (Continued) **S101583802**

Community Health Air Pollution Info System:	Not reported
Consolidated Emission Reporting Rule:	Not reported
Total Organic Hydrocarbon Gases Tons/Yr:	3
Reactive Organic Gases Tons/Yr:	1
Carbon Monoxide Emissions Tons/Yr:	1
NOX - Oxides of Nitrogen Tons/Yr:	4
SOX - Oxides of Sulphur Tons/Yr:	0
Particulate Matter Tons/Yr:	0
Part. Matter 10 Micrometers and Smllr Tons/Yr:	0

Year:	1995
County Code:	19
Air Basin:	SC
Facility ID:	19839
Air District Name:	SC
SIC Code:	8062
Air District Name:	SOUTH COAST AQMD
Community Health Air Pollution Info System:	Not reported
Consolidated Emission Reporting Rule:	Not reported
Total Organic Hydrocarbon Gases Tons/Yr:	4
Reactive Organic Gases Tons/Yr:	2
Carbon Monoxide Emissions Tons/Yr:	1
NOX - Oxides of Nitrogen Tons/Yr:	4
SOX - Oxides of Sulphur Tons/Yr:	0
Particulate Matter Tons/Yr:	0
Part. Matter 10 Micrometers and Smllr Tons/Yr:	0

Year:	1996
County Code:	19
Air Basin:	SC
Facility ID:	19839
Air District Name:	SC
SIC Code:	8062
Air District Name:	SOUTH COAST AQMD
Community Health Air Pollution Info System:	Not reported
Consolidated Emission Reporting Rule:	Not reported
Total Organic Hydrocarbon Gases Tons/Yr:	4
Reactive Organic Gases Tons/Yr:	2
Carbon Monoxide Emissions Tons/Yr:	1
NOX - Oxides of Nitrogen Tons/Yr:	3
SOX - Oxides of Sulphur Tons/Yr:	0
Particulate Matter Tons/Yr:	0
Part. Matter 10 Micrometers and Smllr Tons/Yr:	0

Year:	1997
County Code:	19
Air Basin:	SC
Facility ID:	19839
Air District Name:	SC
SIC Code:	8062
Air District Name:	SOUTH COAST AQMD
Community Health Air Pollution Info System:	Not reported
Consolidated Emission Reporting Rule:	Not reported
Total Organic Hydrocarbon Gases Tons/Yr:	2
Reactive Organic Gases Tons/Yr:	1
Carbon Monoxide Emissions Tons/Yr:	1
NOX - Oxides of Nitrogen Tons/Yr:	4

HOLLYWOOD PRESBYTERIAN HOSPITA (Continued) **S101583802**

SOX - Oxides of Sulphur Tons/Yr:	0
Particulate Matter Tons/Yr:	0
Part. Matter 10 Micrometers and Smllr Tons/Yr:	0

Year:	1998
County Code:	19
Air Basin:	SC
Facility ID:	19839
Air District Name:	SC
SIC Code:	8062
Air District Name:	SOUTH COAST AQMD
Community Health Air Pollution Info System:	Not reported
Consolidated Emission Reporting Rule:	Not reported
Total Organic Hydrocarbon Gases Tons/Yr:	2
Reactive Organic Gases Tons/Yr:	1
Carbon Monoxide Emissions Tons/Yr:	1
NOX - Oxides of Nitrogen Tons/Yr:	4
SOX - Oxides of Sulphur Tons/Yr:	0
Particulate Matter Tons/Yr:	0
Part. Matter 10 Micrometers and Smllr Tons/Yr:	0

Year:	1999
County Code:	19
Air Basin:	SC
Facility ID:	19839
Air District Name:	SC
SIC Code:	8062
Air District Name:	SOUTH COAST AQMD
Community Health Air Pollution Info System:	Not reported
Consolidated Emission Reporting Rule:	Not reported
Total Organic Hydrocarbon Gases Tons/Yr:	2
Reactive Organic Gases Tons/Yr:	1
Carbon Monoxide Emissions Tons/Yr:	1
NOX - Oxides of Nitrogen Tons/Yr:	4
SOX - Oxides of Sulphur Tons/Yr:	0
Particulate Matter Tons/Yr:	0
Part. Matter 10 Micrometers and Smllr Tons/Yr:	0

Year:	2000
County Code:	19
Air Basin:	SC
Facility ID:	19839
Air District Name:	SC
SIC Code:	8062
Air District Name:	SOUTH COAST AQMD
Community Health Air Pollution Info System:	Not reported
Consolidated Emission Reporting Rule:	Not reported
Total Organic Hydrocarbon Gases Tons/Yr:	2
Reactive Organic Gases Tons/Yr:	1
Carbon Monoxide Emissions Tons/Yr:	1
NOX - Oxides of Nitrogen Tons/Yr:	4
SOX - Oxides of Sulphur Tons/Yr:	0
Particulate Matter Tons/Yr:	0
Part. Matter 10 Micrometers and Smllr Tons/Yr:	0

Year:	2001
County Code:	19

HOLLYWOOD PRESBYTERIAN HOSPITA (Continued) **S101583802**

Air Basin:	SC
Facility ID:	19839
Air District Name:	SC
SIC Code:	8062
Air District Name:	SOUTH COAST AQMD
Community Health Air Pollution Info System:	Not reported
Consolidated Emission Reporting Rule:	Not reported
Total Organic Hydrocarbon Gases Tons/Yr:	2
Reactive Organic Gases Tons/Yr:	1
Carbon Monoxide Emissions Tons/Yr:	1
NOX - Oxides of Nitrogen Tons/Yr:	4
SOX - Oxides of Sulphur Tons/Yr:	0
Particulate Matter Tons/Yr:	0
Part. Matter 10 Micrometers and Smllr Tons/Yr:	0

O72 **ARA KESSEDJIAN** **CA HIST UST** **U001561177**
West **5007 W SUNSET BLVD** **N/A**
1/8-1/4 **LOS ANGELES, CA 90027**
0.186 mi.
984 ft. **Site 1 of 9 in cluster O**

Relative: **Lower**

Actual: **377 ft.**

HIST UST:

File Number:	Not reported
URL:	Not reported
Region:	STATE
Facility ID:	00000034123
Facility Type:	Gas Station
Other Type:	Not reported
Contact Name:	Not reported
Telephone:	2136668700
Owner Name:	SHELL OIL COMPANY
Owner Address:	P.O. BOX 4848
Owner City,St,Zip:	ANAHEIM, CA 92803
Total Tanks:	0003
Tank Num:	001
Container Num:	1
Year Installed:	Not reported
Tank Capacity:	00008000
Tank Used for:	PRODUCT
Type of Fuel:	UNLEADED
Container Construction Thickness:	1/4
Leak Detection:	Stock Inventor, 10
Tank Num:	002
Container Num:	2
Year Installed:	Not reported
Tank Capacity:	00008000
Tank Used for:	PRODUCT
Type of Fuel:	REGULAR
Container Construction Thickness:	1/4
Leak Detection:	Stock Inventor, 10
Tank Num:	003
Container Num:	3
Year Installed:	Not reported
Tank Capacity:	00008000
Tank Used for:	PRODUCT

ARA KESSEDJIAN (Continued) **U001561177**

Type of Fuel: REGULAR
Container Construction Thickness: 1/4
Leak Detection: Stock Inventor, 10

O73 **ARA SHEL SERVICE** **RCRA-SQG** **1000131773**
West **5007 SUNSET BLVD** **CA UST** **CAD982518037**
1/8-1/4 **LOS ANGELES, CA 90027** **CA SWEEPS UST**
0.186 mi. **CA FID UST**
984 ft. **Site 2 of 9 in cluster O** **FINDS**
ECHO

Relative:
Lower

Actual:
377 ft.

RCRA-SQG:
Date form received by agency: 09/01/1996
Facility name: ARA SHEL SERVICE
Facility address: 5007 SUNSET BLVD
LOS ANGELES, CA 90027
EPA ID: CAD982518037
Mailing address: SUNSET BLVD
LOS ANGELES, CA 90027
Contact: Not reported
Contact address: Not reported
Not reported
Contact country: US
Contact telephone: Not reported
Contact email: Not reported
EPA Region: 09
Classification: Small Small Quantity Generator
Description: Handler: generates more than 100 and less than 1000 kg of hazardous waste during any calendar month and accumulates less than 6000 kg of hazardous waste at any time; or generates 100 kg or less of hazardous waste during any calendar month, and accumulates more than 1000 kg of hazardous waste at any time

Owner/Operator Summary:
Owner/operator name: ARA KESSADIJIAN
Owner/operator address: NOT REQUIRED
NOT REQUIRED, ME 99999
Owner/operator country: Not reported
Owner/operator telephone: 415-555-1212
Owner/operator email: Not reported
Owner/operator fax: Not reported
Owner/operator extension: Not reported
Legal status: Private
Owner/Operator Type: Owner
Owner/Op start date: Not reported
Owner/Op end date: Not reported

Owner/operator name: NOT REQUIRED
Owner/operator address: NOT REQUIRED
NOT REQUIRED, ME 99999
Owner/operator country: Not reported
Owner/operator telephone: 415-555-1212
Owner/operator email: Not reported
Owner/operator fax: Not reported
Owner/operator extension: Not reported
Legal status: Private
Owner/Operator Type: Operator

ARA SHEL SERVICE (Continued) **1000131773**

Owner/Op start date: Not reported
Owner/Op end date: Not reported

Handler Activities Summary:
U.S. importer of hazardous waste: No
Mixed waste (haz. and radioactive): No
Recycler of hazardous waste: No
Transporter of hazardous waste: No
Treater, storer or disposer of HW: No
Underground injection activity: No
On-site burner exemption: No
Furnace exemption: No
Used oil fuel burner: No
Used oil processor: No
User oil refiner: No
Used oil fuel marketer to burner: No
Used oil Specification marketer: No
Used oil transfer facility: No
Used oil transporter: No

Violation Status: No violations found

UST:
Facility ID: FA0002439
Permitting Agency: Los Angeles City Fire Department
Latitude: 34.09841
Longitude: -118.29865

Facility ID: 25233
Permitting Agency: LOS ANGELES, CITY OF
Latitude: 34.099755
Longitude: -118.297301

Facility ID: FA0002439
Permitting Agency: Los Angeles City Fire Department
Latitude: 34.09841
Longitude: -118.29865

SWEEPS UST:
Status: Active
Comp Number: 1940
Number: 9
Board Of Equalization: 44-012088
Referral Date: 04-20-88
Action Date: 04-11-94
Created Date: 02-29-88
Owner Tank Id: Not reported
SWRCB Tank Id: 19-050-001940-000001
Tank Status: A
Capacity: 8000
Active Date: 04-20-88
Tank Use: M.V. FUEL
STG: P
Content: REG UNLEADED
Number Of Tanks: 4

Status: Active

ARA SHEL SERVICE (Continued) **1000131773**

Comp Number: 1940
Number: 9
Board Of Equalization: 44-012088
Referral Date: 04-20-88
Action Date: 04-11-94
Created Date: 02-29-88
Owner Tank Id: Not reported
SWRCB Tank Id: 19-050-001940-000002
Tank Status: A
Capacity: 5000
Active Date: 04-20-88
Tank Use: M.V. FUEL
STG: P
Content: REG UNLEADED
Number Of Tanks: Not reported

Status: Active
Comp Number: 1940
Number: 9
Board Of Equalization: 44-012088
Referral Date: 04-20-88
Action Date: 04-11-94
Created Date: 02-29-88
Owner Tank Id: Not reported
SWRCB Tank Id: 19-050-001940-000003
Tank Status: A
Capacity: 5000
Active Date: 04-20-88
Tank Use: M.V. FUEL
STG: P
Content: REG UNLEADED
Number Of Tanks: Not reported

Status: Active
Comp Number: 1940
Number: 9
Board Of Equalization: 44-012088
Referral Date: 04-20-88
Action Date: 04-11-94
Created Date: 02-29-88
Owner Tank Id: Not reported
SWRCB Tank Id: 19-050-001940-000004
Tank Status: A
Capacity: 1000
Active Date: 04-11-94
Tank Use: UNKNOWN
STG: P
Content: Not reported
Number Of Tanks: Not reported

CA FID UST:
Facility ID: 19034305
Regulated By: UTNKA
Regulated ID: 00034123
Cortese Code: Not reported
SIC Code: Not reported
Facility Phone: 2136668700

ARA SHEL SERVICE (Continued) **1000131773**

Mail To: Not reported
Mailing Address: 5007 SUNSET BLVD
Mailing Address 2: Not reported
Mailing City,St,Zip: LOS ANGELES 900270000
Contact: Not reported
Contact Phone: Not reported
DUNs Number: Not reported
NPDES Number: Not reported
EPA ID: Not reported
Comments: Not reported
Status: Active

FINDS:

Registry ID: 110002839590

Environmental Interest/Information System
RCRAInfo is a national information system that supports the Resource Conservation and Recovery Act (RCRA) program through the tracking of events and activities related to facilities that generate, transport, and treat, store, or dispose of hazardous waste. RCRAInfo allows RCRA program staff to track the notification, permit, compliance, and corrective action activities required under RCRA.

Click this hyperlink while viewing on your computer to access additional FINDS: detail in the EDR Site Report.

ECHO:
Envid: 1000131773
Registry ID: 110002839590
DFR URL: http://echo.epa.gov/detailed-facility-report?fid=110002839590

O74 **ADVANCED AUTO CLINIC INC/SAM'S SUNSET** **CA HIST UST** **S113126495**
West **5007 SUNSET BLVD** **CA HAZNET** **N/A**
1/8-1/4 **LOS ANGELES, CA 90027**
0.186 mi.
984 ft. **Site 3 of 9 in cluster O**

Relative:
Lower

Actual:
377 ft.

HIST UST:
File Number: 0002859C
URL: http://geotracker.waterboards.ca.gov/ustpdfs/pdf/0002859C.pdf
Region: Not reported
Facility ID: Not reported
Facility Type: Not reported
Other Type: Not reported
Contact Name: Not reported
Telephone: Not reported
Owner Name: Not reported
Owner Address: Not reported
Owner City,St,Zip: Not reported
Total Tanks: Not reported

Tank Num: Not reported
Container Num: Not reported
Year Installed: Not reported
Tank Capacity: Not reported

ADVANCED AUTO CLINIC INC/SAM'S SUNSET (Continued) **S113126495**

Tank Used for: Not reported
Type of Fuel: Not reported
Container Construction Thickness: Not reported
Leak Detection: Not reported

Click here for Geo Tracker PDF:

HAZNET:
envid: S113126495
Year: 2009
GEPAID: CAL000270434
Contact: SAMSON MANGASARIAN
Telephone: 3236661560
Mailing Name: Not reported
Mailing Address: 1309 N LA BREA AVE
Mailing City,St,Zip: HOLLYWOOD, CA 900280000
Gen County: Not reported
TSD EPA ID: CAD099452708
TSD County: Not reported
Waste Category: Waste oil and mixed oil
Disposal Method: Other Recovery Of Reclamation For Reuse Including Acid Regeneration, Organics Recovery Ect
Tons: 1.9
Cat Decode: Not reported
Method Decode: Not reported
Facility County: Los Angeles

O75 **SUNBOA INC.** **CA UST** **U004263669**
West **5007 SUNSET BLVD.** **N/A**
1/8-1/4 **LOS ANGELES, CA 90027**
0.186 mi.
984 ft. **Site 4 of 9 in cluster O**

Relative: UST:
Lower
Facility ID: FA0002439
Actual: Permitting Agency: Los Angeles City Fire Department
377 ft. Latitude: 34.0984
Longitude: -118.29865

J76 **CEDARS CLEANERS** **CA DRYCLEANERS** **S121699165**
SSW **4849 FOUNTAIN AVE** **N/A**
1/8-1/4 **LOS ANGELES, CA 90027**
0.200 mi.
1056 ft. **Site 3 of 3 in cluster J**

Relative: DRYCLEAN SOUTH COAST:
Lower
Facility ID: 6903
Actual: Application Number: C29393
362 ft. Permit Number: M14154
Status: O
Representative Name: Not reported
Representative Telephone: Not reported
Permit Status: INACTIVE
BCAT Number: 000234
BCAT Description: DRY CLEANING EQUIP PERCHLOROETHYLENE
CCAT Number: Not reported

CEDARS CLEANERS (Continued) **S121699165**

CCAT Description: Not reported
UTM East: 380.5
UTM North: 3773.3000488

Facility ID: 6903
Application Number: C29394
Permit Number: M14153
Status: O
Representative Name: Not reported
Representative Telephone: Not reported
Permit Status: INACTIVE
BCAT Number: 000234
BCAT Description: DRY CLEANING EQUIP PERCHLOROETHYLENE
CCAT Number: Not reported
CCAT Description: Not reported
UTM East: 380.5
UTM North: 3773.3000488

L77 **SHELL OIL CO (FORMER)** **CA LUST** **S102590752**
NNW **4905 HOLLYWOOD BLVD** **CA HIST CORTESE** **N/A**
1/8-1/4 **LOS ANGELES, CA 90027**
0.201 mi.
1060 ft. **Site 4 of 7 in cluster L**

Relative:
Higher

Actual:
411 ft.

LUST:
Lead Agency: LOS ANGELES, CITY OF
Case Type: LUST Cleanup Site
Geo Track: http://geotracker.waterboards.ca.gov/profile_report.asp?global_id=T0603700747
Global Id: T0603700747
Latitude: 34.102094
Longitude: -118.296372
Status: Completed - Case Closed
Status Date: 04/11/1997
Case Worker: EL
RB Case Number: 900270189
Local Agency: LOS ANGELES, CITY OF
File Location: Not reported
Local Case Number: Not reported
Potential Media Affect: Soil
Potential Contaminants of Concern: Gasoline
Site History: Not reported

LUST:
Global Id: T0603700747
Contact Type: Local Agency Caseworker
Contact Name: ELOY LUNA
Organization Name: LOS ANGELES, CITY OF
Address: 200 North Main Street, Suite 1780
City: LOS ANGELES
Email: eloy.luna@lacity.org
Phone Number: Not reported

Global Id: T0603700747
Contact Type: Regional Board Caseworker
Contact Name: YUE RONG
Organization Name: LOS ANGELES RWQCB (REGION 4)
Address: 320 W. 4TH ST., SUITE 200
City: Los Angeles

SHELL OIL CO (FORMER) (Continued) **S102590752**

Email: yrong@waterboards.ca.gov
Phone Number: Not reported

LUST:
Global Id: T0603700747
Action Type: Other
Date: 12/17/1997
Action: Leak Reported

LUST:
Global Id: T0603700747
Status: Completed - Case Closed
Status Date: 04/11/1997

Global Id: T0603700747
Status: Open - Case Begin Date
Status Date: 02/17/1997

Global Id: T0603700747
Status: Open - Site Assessment
Status Date: 02/17/1997

LUST REG 4:
Region: 4
Regional Board: 04
County: Los Angeles
Facility Id: 900270189
Status: Case Closed
Substance: Gasoline
Substance Quantity: Not reported
Local Case No: Not reported
Case Type: Soil
Abatement Method Used at the Site: Not reported
Global ID: T0603700747
W Global ID: W0603700547
Staff: UNK
Local Agency: 19050
Cross Street: KENMORE AVE
Enforcement Type: Not reported
Date Leak Discovered: Not reported
Date Leak First Reported: 12/17/1997
Date Leak Record Entered: 7/2/1997
Date Confirmation Began: Not reported
Date Leak Stopped: Not reported
Date Case Last Changed on Database: 4/11/1997
Date the Case was Closed: 4/11/1997
How Leak Discovered: Not reported
How Leak Stopped: Not reported
Cause of Leak: Not reported
Leak Source: Not reported
Operator: Not reported
Water System: FIRSTONE SCOUT RESRVTN (BOY SCOUT COUN)
Well Name: Not reported
Approx. Dist To Production Well (ft): 12780.078047870718262597905916
Source of Cleanup Funding: Not reported

SHELL OIL CO (FORMER) (Continued) **S102590752**

Preliminary Site Assessment Workplan Submitted: Not reported
Preliminary Site Assessment Began: 2/17/1997
Pollution Characterization Began: Not reported
Remediation Plan Submitted: Not reported
Remedial Action Underway: Not reported
Post Remedial Action Monitoring Began: Not reported
Enforcement Action Date: Not reported
Historical Max MTBE Date: Not reported
Hist Max MTBE Conc in Groundwater: Not reported
Hist Max MTBE Conc in Soil: Not reported
Significant Interim Remedial Action Taken: Not reported
GW Qualifier: Not reported
Soil Qualifier: Not reported
Organization: Not reported
Owner Contact: Not reported
Responsible Party: BANK OF AMERICA, NT & SA
RP Address: P.O. BOX 60249, LOS ANGELES, CA 90060
Program: LUST
Lat/Long: 34.1018913 / -1
Local Agency Staff: PEJ
Beneficial Use: Not reported
Priority: Not reported
Cleanup Fund Id: Not reported
Suspended: Not reported
Assigned Name: 1900547-001GEN
Summary: Not reported

HIST CORTESE:
Region: CORTESE
Facility County Code: 19
Reg By: LTNKA
Reg Id: 900270189

P78 **CHILDRENS HOSPITAL** **CA LUST** **S101297269**
ESE **4560 SUNSET BLVD W** **N/A**
1/8-1/4 **LOS FELIZ, CA 90027**
0.201 mi.
1063 ft. **Site 1 of 2 in cluster P**

Relative: **Lower**
Actual: **394 ft.**

LUST:
Lead Agency: LOS ANGELES RWQCB (REGION 4)
Case Type: LUST Cleanup Site
Geo Track: http://geotracker.waterboards.ca.gov/profile_report.asp?global_id=T0603700742
Global Id: T0603700742
Latitude: 34.0981766
Longitude: -118.2870618
Status: Completed - Case Closed
Status Date: 07/26/1996
Case Worker: YR
RB Case Number: 900270125
Local Agency: LOS ANGELES, CITY OF
File Location: Not reported
Local Case Number: Not reported
Potential Media Affect: Aquifer used for drinking water supply
Potential Contaminants of Concern: Other Solvent or Non-Petroleum Hydrocarbon
Site History: Not reported

CHILDRENS HOSPITAL (Continued) **S101297269**

LUST:
Global Id: T0603700742
Contact Type: Local Agency Caseworker
Contact Name: ELOY LUNA
Organization Name: LOS ANGELES, CITY OF
Address: 200 North Main Street, Suite 1780
City: LOS ANGELES
Email: eloy.luna@lacity.org
Phone Number: Not reported

Global Id: T0603700742
Contact Type: Regional Board Caseworker
Contact Name: YUE RONG
Organization Name: LOS ANGELES RWQCB (REGION 4)
Address: 320 W. 4TH ST., SUITE 200
City: Los Angeles
Email: yrong@waterboards.ca.gov
Phone Number: Not reported

LUST:
Global Id: T0603700742
Action Type: Other
Date: 08/26/1992
Action: Leak Reported

LUST:
Global Id: T0603700742
Status: Completed - Case Closed
Status Date: 07/26/1996

Global Id: T0603700742
Status: Open - Case Begin Date
Status Date: 05/26/1992

Global Id: T0603700742
Status: Open - Site Assessment
Status Date: 05/26/1992

LUST REG 4:
Region: 4
Regional Board: 04
County: Los Angeles
Facility Id: 900270125
Status: Case Closed
Substance: Hydrocarbons
Substance Quantity: Not reported
Local Case No: Not reported
Case Type: Groundwater
Abatement Method Used at the Site: Not reported
Global ID: T0603700742
W Global ID: W0603700547
Staff: UNK
Local Agency: 19050
Cross Street: Not reported

CHILDRENS HOSPITAL (Continued) **S101297269**

Enforcement Type:	Not reported	
Date Leak Discovered:	Not reported	
Date Leak First Reported:		8/26/1992
Date Leak Record Entered:	8/31/1992	
Date Confirmation Began:	Not reported	
Date Leak Stopped:	Not reported	
Date Case Last Changed on Database:		8/22/1996
Date the Case was Closed:		7/26/1996
How Leak Discovered:	Not reported	
How Leak Stopped:	Not reported	
Cause of Leak:	UNK	
Leak Source:	UNK	
Operator:	OLD#092292-06	
Water System:	FIRSTONE SCOUT RESRVTN (BOY SCOUT COUN)	
Well Name:	Not reported	
Approx. Dist To Production Well (ft):		9900.4401494212298855198327 28
Source of Cleanup Funding:		UNK
Preliminary Site Assessment Workplan Submitted:		Not reported
Preliminary Site Assessment Began:		Not reported
Pollution Characterization Began:		5/26/1992
Remediation Plan Submitted:		Not reported
Remedial Action Underway:		Not reported
Post Remedial Action Monitoring Began:		Not reported
Enforcement Action Date:		Not reported
Historical Max MTBE Date:		Not reported
Hist Max MTBE Conc in Groundwater:		Not reported
Hist Max MTBE Conc in Soil:		Not reported
Significant Interim Remedial Action Taken:		Not reported
GW Qualifier:	Not reported	
Soil Qualifier:	Not reported	
Organization:	Not reported	
Owner Contact:	Not reported	
Responsible Party:	CHILDRENS HOSPITAL OF LA	
RP Address:	4560 SUNSET BLVD, LOS ANGELES CA 90027	
Program:	LUST	
Lat/Long:	34.0981766 / -1	
Local Agency Staff:	PEJ	
Beneficial Use:	Not reported	
Priority:	Not reported	
Cleanup Fund Id:	Not reported	
Suspended:	Not reported	
Assigned Name:	1900547-001GEN	
Summary:	08/22/96 WELL ABANDONMENT REPORT	

P79 **CHILDRENS HOSPITAL** **CA HIST CORTESE** **S105024696**
ESE **4560 SUNSET** **N/A**
1/8-1/4 **LOS ANGELES, CA 90027**
0.201 mi.
1063 ft. **Site 2 of 2 in cluster P**

Relative: HIST CORTESE:
Lower

Region:	CORTESE
Facility County Code:	19
Reg By:	LTNKA
Reg Id:	900270125

Actual:
394 ft.

L80 **EDGEMONT HOSPITAL** **CA LUST** **S105051381**
NNW **4841 HOLLYWOOD BLVD** **N/A**
1/8-1/4 **LOS FELIZ, CA 90027**
0.204 mi.
1079 ft. **Site 5 of 7 in cluster L**

Relative: **Higher**

Actual: **417 ft.**

LUST REG 4:

Region:	4	
Regional Board:	04	
County:	Los Angeles	
Facility Id:	900270089	
Status:	Case Closed	
Substance:	Gasoline	
Substance Quantity:	Not reported	
Local Case No:	Not reported	
Case Type:	Groundwater	
Abatement Method Used at the Site:		Not reported
Global ID:	T0603700738	
W Global ID:	W0603700547	
Staff:	UNK	
Local Agency:	19050	
Cross Street:	EDGEMONT AVE	
Enforcement Type:	Not reported	
Date Leak Discovered:	5/26/1988	
Date Leak First Reported:		3/21/1991
Date Leak Record Entered:	3/15/1991	
Date Confirmation Began:	Not reported	
Date Leak Stopped:	Not reported	
Date Case Last Changed on Database:		1/10/1995
Date the Case was Closed:		7/30/1996
How Leak Discovered:	Not reported	
How Leak Stopped:	Not reported	
Cause of Leak:	UNK	
Leak Source:	UNK	
Operator:	Not reported	
Water System:	FIRSTONE SCOUT RESRVTN (BOY SCOUT COUN)	
Well Name:	Not reported	
Approx. Dist To Production Well (ft):		12551.738322364562467791417538
Source of Cleanup Funding:		UNK
Preliminary Site Assessment Workplan Submitted:		11/15/1994
Preliminary Site Assessment Began:		1/10/1995
Pollution Characterization Began:		Not reported
Remediation Plan Submitted:		Not reported
Remedial Action Underway:		Not reported
Post Remedial Action Monitoring Began:		Not reported
Enforcement Action Date:		Not reported
Historical Max MTBE Date:		Not reported
Hist Max MTBE Conc in Groundwater:		Not reported
Hist Max MTBE Conc in Soil:		Not reported
Significant Interim Remedial Action Taken:		Not reported
GW Qualifier:	Not reported	
Soil Qualifier:	Not reported	
Organization:	Not reported	
Owner Contact:	Not reported	
Responsible Party:	EDGEMONT HOSPITAL	
RP Address:	4841 HOLLYWOOD BLVD, LOS ANGELES CA 90027	
Program:	LUST	
Lat/Long:	34.1019173 / -1	
Local Agency Staff:	PEJ	

EDGEMONT HOSPITAL (Continued) **S105051381**

Beneficial Use: Not reported
Priority: Not reported
Cleanup Fund Id: Not reported
Suspended: Not reported
Assigned Name: 1900547-001GEN
Summary: Not reported

L81 **EDGEMONT HOSPITAL** **CA LUST S100273140**
NNW **4841 HOLLYWOOD** **CA HIST CORTESE N/A**
1/8-1/4 **LOS ANGELES, CA 90027**
0.204 mi.
1079 ft. **Site 6 of 7 in cluster L**

Relative:
Higher

Actual:
417 ft.

LUST:
Lead Agency: LOS ANGELES RWQCB (REGION 4)
Case Type: LUST Cleanup Site
Geo Track: http://geotracker.waterboards.ca.gov/profile_report.asp?global_id=T0603700738
Global Id: T0603700738
Latitude: 34.1019173
Longitude: -118.2951721
Status: Completed - Case Closed
Status Date: 07/30/1996
Case Worker: YR
RB Case Number: 900270089
Local Agency: LOS ANGELES, CITY OF
File Location: Not reported
Local Case Number: Not reported
Potential Media Affect: Aquifer used for drinking water supply
Potential Contaminants of Concern: Gasoline
Site History: Not reported

LUST:
Global Id: T0603700738
Contact Type: Local Agency Caseworker
Contact Name: ELOY LUNA
Organization Name: LOS ANGELES, CITY OF
Address: 200 North Main Street, Suite 1780
City: LOS ANGELES
Email: eloy.luna@lacity.org
Phone Number: Not reported

Global Id: T0603700738
Contact Type: Regional Board Caseworker
Contact Name: YUE RONG
Organization Name: LOS ANGELES RWQCB (REGION 4)
Address: 320 W. 4TH ST., SUITE 200
City: Los Angeles
Email: yrong@waterboards.ca.gov
Phone Number: Not reported

LUST:
Global Id: T0603700738
Action Type: Other
Date: 05/26/1988
Action: Leak Discovery

Global Id: T0603700738
Action Type: Other

EDGEMONT HOSPITAL (Continued) **S100273140**

Date: 03/21/1991
Action: Leak Reported

LUST:
Global Id: T0603700738
Status: Completed - Case Closed
Status Date: 07/30/1996

Global Id: T0603700738
Status: Open - Case Begin Date
Status Date: 05/26/1988

Global Id: T0603700738
Status: Open - Site Assessment
Status Date: 11/15/1994

Global Id: T0603700738
Status: Open - Site Assessment
Status Date: 01/10/1995

HIST CORTESE:
Region: CORTESE
Facility County Code: 19
Reg By: LTNKA
Reg Id: 900270089

L82 **HEALTH INDUSTRIES OF AMERICA** **CA SWEEPS UST** **S101583203**
NNW **4841 HOLLYWOOD BLVD** **CA FID UST** **N/A**
1/8-1/4 **LA, CA 90027**
0.204 mi.
1079 ft. **Site 7 of 7 in cluster L**

Relative:
Higher

Actual:
417 ft.

SWEEPS UST:
Status: Not reported
Comp Number: 5665
Number: Not reported
Board Of Equalization: Not reported
Referral Date: Not reported
Action Date: Not reported
Created Date: Not reported
Owner Tank Id: Not reported
SWRCB Tank Id: Not reported
Tank Status: Not reported
Capacity: Not reported
Active Date: Not reported
Tank Use: Not reported
STG: Not reported
Content: Not reported
Number Of Tanks: Not reported

CA FID UST:
Facility ID: 19003046
Regulated By: UTNKI
Regulated ID: Not reported
Cortese Code: Not reported

HEALTH INDUSTRIES OF AMERICA (Continued) **S101583203**

SIC Code:	Not reported
Facility Phone:	2130000000
Mail To:	Not reported
Mailing Address:	4841 HOLLYWOOD BLVD
Mailing Address 2:	Not reported
Mailing City,St,Zip:	LA 900270000
Contact:	Not reported
Contact Phone:	Not reported
DUNs Number:	Not reported
NPDES Number:	Not reported
EPA ID:	Not reported
Comments:	Not reported
Status:	Inactive

O83 **BP WEST COAST PRODUCTS NO 09605** **RCRA-SQG** **1014950519**
West **5025 W SUNSET BLVD** **CAR000224592**
1/8-1/4 **LOS ANGELES, CA 90027**
0.212 mi.
1118 ft. **Site 5 of 9 in cluster O**

Relative: RCRA-SQG:
Lower

Actual: Date form received by agency: 04/09/2012
377 ft.

Facility name:	BP WEST COAST PRODUCTS NO 09605
Facility address:	5025 W SUNSET BLVD LOS ANGELES, CA 90027
EPA ID:	CAR000224592
Mailing address:	PO BOX 80249 RANCHO SANTA MARGARITA, CA 92688
Contact:	VERONIQUE N LEE
Contact address:	PO BOX 6038 ARTESIA, CA 90702
Contact country:	US
Contact telephone:	714-670-3928
Contact email:	NIKKI.LEE@BP.COM
EPA Region:	09
Classification:	Small Small Quantity Generator
Description:	Handler: generates more than 100 and less than 1000 kg of hazardous waste during any calendar month and accumulates less than 6000 kg of hazardous waste at any time; or generates 100 kg or less of hazardous waste during any calendar month, and accumulates more than 1000 kg of hazardous waste at any time

Owner/Operator Summary:

Owner/operator name:	BP WEST COAST PRODUCTS
Owner/operator address:	PO BOX 6038 ARTESIA, CA 90702
Owner/operator country:	US
Owner/operator telephone:	Not reported
Owner/operator email:	Not reported
Owner/operator fax:	Not reported
Owner/operator extension:	Not reported
Legal status:	Private
Owner/Operator Type:	Owner
Owner/Op start date:	11/13/1970
Owner/Op end date:	Not reported

Owner/operator name:	BP WEST COAST PRODUCTS LLC

BP WEST COAST PRODUCTS NO 09605 (Continued) **1014950519**

Owner/operator address: Not reported
Not reported
Owner/operator country: US
Owner/operator telephone: Not reported
Owner/operator email: Not reported
Owner/operator fax: Not reported
Owner/operator extension: Not reported
Legal status: Private
Owner/Operator Type: Operator
Owner/Op start date: 11/13/1970
Owner/Op end date: Not reported

Handler Activities Summary:
U.S. importer of hazardous waste: No
Mixed waste (haz. and radioactive): No
Recycler of hazardous waste: No
Transporter of hazardous waste: No
Treater, storer or disposer of HW: No
Underground injection activity: No
On-site burner exemption: No
Furnace exemption: No
Used oil fuel burner: No
Used oil processor: No
User oil refiner: No
Used oil fuel marketer to burner: No
Used oil Specification marketer: No
Used oil transfer facility: No
Used oil transporter: No

. Waste code: D001
. Waste name: IGNITABLE HAZARDOUS WASTES ARE THOSE WASTES WHICH HAVE A FLASHPOINT OF LESS THAN 140 DEGREES FAHRENHEIT AS DETERMINED BY A PENSKY-MARTENS CLOSED CUP FLASH POINT TESTER. ANOTHER METHOD OF DETERMINING THE FLASH POINT OF A WASTE IS TO REVIEW THE MATERIAL SAFETY DATA SHEET, WHICH CAN BE OBTAINED FROM THE MANUFACTURER OR DISTRIBUTOR OF THE MATERIAL. LACQUER THINNER IS AN EXAMPLE OF A COMMONLY USED SOLVENT WHICH WOULD BE CONSIDERED AS IGNITABLE HAZARDOUS WASTE.

. Waste code: D018
. Waste name: BENZENE

Violation Status: No violations found

O84 **ARCO STN 183** **CA HIST UST** **U001561178**
West **5025 W SUNSET BLVD** **N/A**
1/8-1/4 **LOS ANGELES, CA 90027**
0.212 mi.
1118 ft. **Site 6 of 9 in cluster O**

Relative: HIST UST:
Lower
Actual: File Number: 00026DA0
377 ft. URL: http://geotracker.waterboards.ca.gov/ustpdfs/pdf/00026DA0.pdf
Region: STATE
Facility ID: 00000000545
Facility Type: Gas Station
Other Type: Not reported
Contact Name: Not reported
Telephone: 2139239876

ARCO STN 183 (Continued) **U001561178**

Owner Name:	HEDY ORDEN
Owner Address:	10000 LAKEWOOD BLVD.
Owner City,St,Zip:	DOWNEY, CA 90240
Total Tanks:	0005
Tank Num:	001
Container Num:	1831
Year Installed:	Not reported
Tank Capacity:	00008000
Tank Used for:	PRODUCT
Type of Fuel:	REGULAR
Container Construction Thickness:	1/4
Leak Detection:	Stock Inventor
Tank Num:	002
Container Num:	1832
Year Installed:	1978
Tank Capacity:	00012000
Tank Used for:	PRODUCT
Type of Fuel:	UNLEADED
Container Construction Thickness:	1/4
Leak Detection:	Stock Inventor
Tank Num:	003
Container Num:	183-5
Year Installed:	Not reported
Tank Capacity:	00010000
Tank Used for:	PRODUCT
Type of Fuel:	UNLEADED
Container Construction Thickness:	1/4
Leak Detection:	Stock Inventor
Tank Num:	004
Container Num:	183-6
Year Installed:	Not reported
Tank Capacity:	00006000
Tank Used for:	PRODUCT
Type of Fuel:	REGULAR
Container Construction Thickness:	1/4
Leak Detection:	Stock Inventor
Tank Num:	005
Container Num:	183-10
Year Installed:	Not reported
Tank Capacity:	00000550
Tank Used for:	WASTE
Type of Fuel:	WASTE OIL
Container Construction Thickness:	12
Leak Detection:	Stock Inventor

Click here for Geo Tracker PDF:

O85 **ARCO STATION #183 (THRIFTY)--9605** **CA UST** **U003982140**
West **5025 W SUNSET BLVD** **N/A**
1/8-1/4 **LOS ANGELES, CA 90027**
0.212 mi.
1118 ft. **Site 7 of 9 in cluster O**

Relative: UST:
Lower

Facility ID:	Not reported
Permitting Agency:	Los Angeles City Fire Department
Latitude:	34.0984
Longitude:	-118.2991

Actual:
377 ft.

Facility ID:	25235
Permitting Agency:	LOS ANGELES, CITY OF
Latitude:	34.09815
Longitude:	-118.29887

O86 **ARCO STATION #183 (THRIFTY)** **CA SWEEPS UST** **S101584101**
West **5025 W SUNSET BLVD** **CA FID UST** **N/A**
1/8-1/4 **LOS ANGELES, CA 90027**
0.212 mi.
1118 ft. **Site 8 of 9 in cluster O**

Relative: SWEEPS UST:
Lower

Status:	Active
Comp Number:	58
Number:	9
Board Of Equalization:	44-010930
Referral Date:	01-14-93
Action Date:	03-10-94
Created Date:	02-29-88
Owner Tank Id:	Not reported
SWRCB Tank Id:	19-050-000058-000001
Tank Status:	A
Capacity:	8000
Active Date:	04-20-88
Tank Use:	M.V. FUEL
STG:	P
Content:	REG UNLEADED
Number Of Tanks:	5

Actual:
377 ft.

Status:	Active
Comp Number:	58
Number:	9
Board Of Equalization:	44-010930
Referral Date:	01-14-93
Action Date:	03-10-94
Created Date:	02-29-88
Owner Tank Id:	Not reported
SWRCB Tank Id:	19-050-000058-000002
Tank Status:	A
Capacity:	12000
Active Date:	04-20-88
Tank Use:	M.V. FUEL
STG:	P
Content:	REG UNLEADED
Number Of Tanks:	Not reported

Status:	Active
Comp Number:	58

ARCO STATION #183 (THRIFTY) (Continued) **S101584101**

Number: 9
Board Of Equalization: 44-010930
Referral Date: 01-14-93
Action Date: 03-10-94
Created Date: 02-29-88
Owner Tank Id: Not reported
SWRCB Tank Id: 19-050-000058-000003
Tank Status: A
Capacity: 10000
Active Date: 04-20-88
Tank Use: M.V. FUEL
STG: P
Content: REG UNLEADED
Number Of Tanks: Not reported

Status: Active
Comp Number: 58
Number: 9
Board Of Equalization: 44-010930
Referral Date: 01-14-93
Action Date: 03-10-94
Created Date: 02-29-88
Owner Tank Id: Not reported
SWRCB Tank Id: 19-050-000058-000004
Tank Status: A
Capacity: 6000
Active Date: 04-20-88
Tank Use: M.V. FUEL
STG: P
Content: REG UNLEADED
Number Of Tanks: Not reported

Status: Active
Comp Number: 58
Number: 9
Board Of Equalization: 44-010930
Referral Date: 01-14-93
Action Date: 03-10-94
Created Date: 02-29-88
Owner Tank Id: Not reported
SWRCB Tank Id: 19-050-000058-000005
Tank Status: A
Capacity: 550
Active Date: 04-20-88
Tank Use: OIL
STG: W
Content: WASTE OIL
Number Of Tanks: Not reported

CA FID UST:
Facility ID: 19008529
Regulated By: UTNKA
Regulated ID: 00000545
Cortese Code: Not reported
SIC Code: Not reported
Facility Phone: 2139239876
Mail To: Not reported

ARCO STATION #183 (THRIFTY) (Continued) **S101584101**

Mailing Address: 10000 LAKEWOOD BLVD
Mailing Address 2: Not reported
Mailing City,St,Zip: LOS ANGELES 900270000
Contact: Not reported
Contact Phone: Not reported
DUNs Number: Not reported
NPDES Number: Not reported
EPA ID: Not reported
Comments: Not reported
Status: Active

O87 **THRIFTY #183** **CA LUST S103065994**
West **5025 SUNSET BLVD W** **CA HIST CORTESE N/A**
1/8-1/4 **LOS FELIZ, CA 90027**
0.212 mi.
1118 ft. **Site 9 of 9 in cluster O**

Relative: **Lower**
Actual: **377 ft.**

LUST:
Lead Agency: LOS ANGELES RWQCB (REGION 4)
Case Type: LUST Cleanup Site
Geo Track: http://geotracker.waterboards.ca.gov/profile_report.asp?global_id=T0603700737
Global Id: T0603700737
Latitude: 34.0982094
Longitude: -118.2988642
Status: Completed - Case Closed
Status Date: 01/07/2013
Case Worker: CET
RB Case Number: 900270061
Local Agency: LOS ANGELES, CITY OF
File Location: Regional Board
Local Case Number: Not reported
Potential Media Affect: Aquifer used for drinking water supply
Potential Contaminants of Concern: Gasoline
Site History: Not reported

LUST:
Global Id: T0603700737
Contact Type: Regional Board Caseworker
Contact Name: CHANDRA TYLER
Organization Name: LOS ANGELES RWQCB (REGION 4)
Address: Not reported
City: R4 UNKNOWN
Email: cetyler@waterboards.ca.gov
Phone Number: Not reported

Global Id: T0603700737
Contact Type: Local Agency Caseworker
Contact Name: TBD
Organization Name: LOS ANGELES, CITY OF
Address: 200 N. MAIN ST. RM. 970
City: LOS ANGELES
Email: Not reported
Phone Number: 2134826528

LUST:
Global Id: T0603700737
Action Type: RESPONSE
Date: 01/15/2011

THRIFTY #183 (Continued) **S103065994**

Action: Monitoring Report - Semi-Annually

Global Id: T0603700737
Action Type: RESPONSE
Date: 05/11/2011
Action: Interim Remedial Action Plan

Global Id: T0603700737
Action Type: RESPONSE
Date: 07/15/2006
Action: Monitoring Report - Quarterly

Global Id: T0603700737
Action Type: ENFORCEMENT
Date: 05/06/2004
Action: Staff Letter

Global Id: T0603700737
Action Type: ENFORCEMENT
Date: 04/16/2009
Action: Staff Letter

Global Id: T0603700737
Action Type: ENFORCEMENT
Date: 12/05/2003
Action: Staff Letter

Global Id: T0603700737
Action Type: RESPONSE
Date: 01/15/2012
Action: Other Report / Document

Global Id: T0603700737
Action Type: RESPONSE
Date: 07/15/2012
Action: Monitoring Report - Semi-Annually

Global Id: T0603700737
Action Type: RESPONSE
Date: 05/31/2009
Action: Other Report / Document

Global Id: T0603700737
Action Type: ENFORCEMENT
Date: 05/15/1998
Action: Staff Letter

Global Id: T0603700737
Action Type: RESPONSE
Date: 04/15/2003
Action: Monitoring Report - Quarterly

Global Id: T0603700737
Action Type: RESPONSE
Date: 01/15/2003
Action: Monitoring Report - Quarterly

THRIFTY #183 (Continued) **S103065994**

Global Id: T0603700737
Action Type: RESPONSE
Date: 04/15/2003
Action: Monitoring Report - Quarterly

Global Id: T0603700737
Action Type: RESPONSE
Date: 04/15/2007
Action: Monitoring Report - Quarterly

Global Id: T0603700737
Action Type: RESPONSE
Date: 10/15/2002
Action: Monitoring Report - Quarterly

Global Id: T0603700737
Action Type: ENFORCEMENT
Date: 01/07/2013
Action: Closure/No Further Action Letter

Global Id: T0603700737
Action Type: RESPONSE
Date: 02/17/2004
Action: Interim Remedial Action Plan

Global Id: T0603700737
Action Type: RESPONSE
Date: 04/15/2013
Action: Well Destruction Report

Global Id: T0603700737
Action Type: RESPONSE
Date: 12/23/2003
Action: Other Report / Document

Global Id: T0603700737
Action Type: ENFORCEMENT
Date: 01/18/2002
Action: Staff Letter

Global Id: T0603700737
Action Type: ENFORCEMENT
Date: 04/09/2002
Action: Site Visit / Inspection / Sampling

Global Id: T0603700737
Action Type: RESPONSE
Date: 04/15/2008
Action: Monitoring Report - Quarterly

Global Id: T0603700737
Action Type: RESPONSE
Date: 05/22/2012
Action: Clean Up Fund - 5-Year Review Summary

Global Id: T0603700737
Action Type: RESPONSE

THRIFTY #183 (Continued) **S103065994**

Date: 07/15/2009
Action: Monitoring Report - Semi-Annually

Global Id: T0603700737
Action Type: ENFORCEMENT
Date: 01/09/2009
Action: Staff Letter

Global Id: T0603700737
Action Type: ENFORCEMENT
Date: 06/15/2009
Action: Staff Letter

Global Id: T0603700737
Action Type: ENFORCEMENT
Date: 06/15/2012
Action: Staff Letter

Global Id: T0603700737
Action Type: REMEDIATION
Date: 11/13/2007
Action: In Situ Physical/Chemical Treatment (other than SVE)

Global Id: T0603700737
Action Type: Other
Date: 07/08/1991
Action: Leak Reported

Global Id: T0603700737
Action Type: RESPONSE
Date: 07/15/2012
Action: Well Installation Workplan

Global Id: T0603700737
Action Type: RESPONSE
Date: 08/29/2012
Action: Soil and Water Investigation Report

Global Id: T0603700737
Action Type: RESPONSE
Date: 10/15/2008
Action: Monitoring Report - Quarterly

Global Id: T0603700737
Action Type: ENFORCEMENT
Date: 11/16/2011
Action: Staff Letter

Global Id: T0603700737
Action Type: RESPONSE
Date: 10/15/2005
Action: Monitoring Report - Quarterly

Global Id: T0603700737
Action Type: RESPONSE
Date: 07/15/2007
Action: Monitoring Report - Quarterly

THRIFTY #183 (Continued) **S103065994**

Global Id: T0603700737
Action Type: RESPONSE
Date: 04/15/2009
Action: Monitoring Report - Quarterly

Global Id: T0603700737
Action Type: RESPONSE
Date: 01/15/2008
Action: Monitoring Report - Quarterly

Global Id: T0603700737
Action Type: RESPONSE
Date: 07/15/2004
Action: Monitoring Report - Quarterly

Global Id: T0603700737
Action Type: RESPONSE
Date: 07/15/2002
Action: Monitoring Report - Quarterly

Global Id: T0603700737
Action Type: RESPONSE
Date: 01/15/2004
Action: Monitoring Report - Quarterly

Global Id: T0603700737
Action Type: RESPONSE
Date: 07/15/2003
Action: Monitoring Report - Quarterly

Global Id: T0603700737
Action Type: RESPONSE
Date: 10/15/2004
Action: Monitoring Report - Quarterly

Global Id: T0603700737
Action Type: RESPONSE
Date: 07/15/2008
Action: Monitoring Report - Quarterly

Global Id: T0603700737
Action Type: RESPONSE
Date: 04/15/2009
Action: Remedial Progress Report

Global Id: T0603700737
Action Type: RESPONSE
Date: 01/15/2009
Action: Monitoring Report - Quarterly

Global Id: T0603700737
Action Type: RESPONSE
Date: 04/15/2006
Action: Monitoring Report - Quarterly

Global Id: T0603700737
Action Type: RESPONSE

THRIFTY #183 (Continued) **S103065994**

Date: 07/15/2010
Action: Monitoring Report - Semi-Annually

Global Id: T0603700737
Action Type: RESPONSE
Date: 03/22/2010
Action: Corrective Action Plan / Remedial Action Plan

Global Id: T0603700737
Action Type: RESPONSE
Date: 09/13/2011
Action: Request for Closure

Global Id: T0603700737
Action Type: RESPONSE
Date: 07/15/2011
Action: Monitoring Report - Semi-Annually

Global Id: T0603700737
Action Type: ENFORCEMENT
Date: 11/01/2012
Action: Notification - Preclosure

Global Id: T0603700737
Action Type: ENFORCEMENT
Date: 05/24/2012
Action: Staff Letter

Global Id: T0603700737
Action Type: RESPONSE
Date: 10/15/2006
Action: Monitoring Report - Quarterly

Global Id: T0603700737
Action Type: RESPONSE
Date: 01/15/2005
Action: Monitoring Report - Quarterly

Global Id: T0603700737
Action Type: REMEDIATION
Date: 04/09/2002
Action: In Situ Physical/Chemical Treatment (other than SVE)

Global Id: T0603700737
Action Type: REMEDIATION
Date: 11/13/2007
Action: Ex Situ Physical/Chemical Treatment (other than P&T, SVE, or Excavation)

Global Id: T0603700737
Action Type: REMEDIATION
Date: 08/06/2009
Action: Other (Use Description Field)

Global Id: T0603700737
Action Type: REMEDIATION
Date: 04/09/2002
Action: In Situ Physical/Chemical Treatment (other than SVE)

THRIFTY #183 (Continued) **S103065994**

Global Id: T0603700737
Action Type: REMEDIATION
Date: 04/09/2002
Action: Soil Vapor Extraction (SVE)

Global Id: T0603700737
Action Type: REMEDIATION
Date: 01/18/2001
Action: Excavation

Global Id: T0603700737
Action Type: RESPONSE
Date: 04/15/2004
Action: Monitoring Report - Quarterly

Global Id: T0603700737
Action Type: RESPONSE
Date: 02/14/2008
Action: Interim Remedial Action Report

Global Id: T0603700737
Action Type: RESPONSE
Date: 10/15/2007
Action: Monitoring Report - Quarterly

Global Id: T0603700737
Action Type: RESPONSE
Date: 10/15/2010
Action: Monitoring Report - Semi-Annually

Global Id: T0603700737
Action Type: RESPONSE
Date: 07/15/2005
Action: Monitoring Report - Quarterly

Global Id: T0603700737
Action Type: ENFORCEMENT
Date: 10/31/2007
Action: Staff Letter

Global Id: T0603700737
Action Type: RESPONSE
Date: 01/15/2006
Action: Monitoring Report - Quarterly

Global Id: T0603700737
Action Type: RESPONSE
Date: 09/22/2008
Action: Interim Remedial Action Plan

Global Id: T0603700737
Action Type: RESPONSE
Date: 04/15/2002
Action: Monitoring Report - Quarterly

Global Id: T0603700737
Action Type: RESPONSE

THRIFTY #183 (Continued) **S103065994**

Date: 05/31/2002
Action: Other Report / Document

Global Id: T0603700737
Action Type: RESPONSE
Date: 07/15/2003
Action: Interim Remedial Action Plan

Global Id: T0603700737
Action Type: RESPONSE
Date: 10/15/2003
Action: Monitoring Report - Quarterly

Global Id: T0603700737
Action Type: RESPONSE
Date: 04/15/2005
Action: Monitoring Report - Quarterly

Global Id: T0603700737
Action Type: RESPONSE
Date: 10/15/2007
Action: Interim Remedial Action Plan

Global Id: T0603700737
Action Type: RESPONSE
Date: 01/15/2007
Action: Monitoring Report - Quarterly

LUST:
Global Id: T0603700737
Status: Completed - Case Closed
Status Date: 01/07/2013

Global Id: T0603700737
Status: Open - Case Begin Date
Status Date: 07/08/1991

Global Id: T0603700737
Status: Open - Remediation
Status Date: 12/05/2003

Global Id: T0603700737
Status: Open - Remediation
Status Date: 05/06/2004

Global Id: T0603700737
Status: Open - Remediation
Status Date: 10/13/2007

Global Id: T0603700737
Status: Open - Site Assessment
Status Date: 07/08/1991

Global Id: T0603700737
Status: Open - Site Assessment
Status Date: 06/10/1992

THRIFTY #183 (Continued) **S103065994**

Global Id: T0603700737
Status: Open - Site Assessment
Status Date: 07/27/1998

LUST REG 4:

Region:	4	
Regional Board:	04	
County:	Los Angeles	
Facility Id:	900270061	
Status:	Remediation Plan	
Substance:	Gasoline	
Substance Quantity:	Not reported	
Local Case No:	Not reported	
Case Type:	Groundwater	
Abatement Method Used at the Site:		Not reported
Global ID:	T0603700737	
W Global ID:	Not reported	
Staff:	MSH	
Local Agency:	19050	
Cross Street:	MARIPOSA AVE	
Enforcement Type:	SEL	
Date Leak Discovered:	Not reported	
Date Leak First Reported:		7/8/1991
Date Leak Record Entered:	6/10/1992	
Date Confirmation Began:	Not reported	
Date Leak Stopped:	Not reported	
Date Case Last Changed on Database:		9/30/2002
Date the Case was Closed:		Not reported
How Leak Discovered:	Not reported	
How Leak Stopped:	Not reported	
Cause of Leak:	UNK	
Leak Source:	UNK	
Operator:	ALSO ADDRESS 5021 W SUNSET	
Water System:	Not reported	
Well Name:	Not reported	
Approx. Dist To Production Well (ft):		10395.428319701648802594913842
Source of Cleanup Funding:		UNK
Preliminary Site Assessment Workplan Submitted:		7/8/1991
Preliminary Site Assessment Began:		6/10/1992
Pollution Characterization Began:		7/27/1998
Remediation Plan Submitted:		12/5/2003
Remedial Action Underway:		Not reported
Post Remedial Action Monitoring Began:		7/8/1991
Enforcement Action Date:		5/15/1998
Historical Max MTBE Date:		4/19/2000
Hist Max MTBE Conc in Groundwater:		133000
Hist Max MTBE Conc in Soil:		Not reported
Significant Interim Remedial Action Taken:		Not reported
GW Qualifier:	Not reported	
Soil Qualifier:	Not reported	
Organization:	Not reported	
Owner Contact:	Not reported	
Responsible Party:	CHRIS PENAITESCU	
RP Address:	P.O. BOX 2128	
Program:	LUST	
Lat/Long:	34.0982094 / -1	

THRIFTY #183 (Continued) **S103065994**

Local Agency Staff: PEJ
Beneficial Use: Not reported
Priority: Not reported
Cleanup Fund Id: Not reported
Suspended: Not reported
Assigned Name: Not reported
Summary: OFFSITE WELLS INSTALLED 7/19 - 7/20/2000.; 10/9/00 3RD QTR GW MON RPT 2000; 1/16/01 4TH QTR GW MON RPT 2000; 4/11/01 1ST QTR GW MON RPT 2001

HIST CORTESE:
Region: CORTESE
Facility County Code: 19
Reg By: LTNKA
Reg Id: 900270061

Q88 **CHURCH OF SCIENTOLOGY WESTERN UNITED STA** **CA DRYCLEANERS** **S121696550**
SSE **4734 FOUNTAIN AVE** **N/A**
1/8-1/4 **LOS ANGELES, CA 90029**
0.216 mi.
1138 ft. **Site 1 of 2 in cluster Q**

Relative: **Lower**
Actual: **365 ft.**

DRYCLEAN SOUTH COAST:
Facility ID: 167694
Application Number: 522306
Permit Number: G14544
Status: A
Representative Name: REBECCA CHRISTENSEN
Representative Telephone: 323 9533340
Permit Status: INACT_NR
BCAT Number: 000233
BCAT Description: DRY CLEANING EQUIP PETROLEUM SOLVENT
CCAT Number: Not reported
CCAT Description: Not reported
UTM East: 380.73001099
UTM North: 3773.3100586

Facility ID: 167694
Application Number: 522307
Permit Number: G14430
Status: A
Representative Name: REBECCA CHRISTENSEN
Representative Telephone: 323 9533340
Permit Status: INACT_NR
BCAT Number: 000233
BCAT Description: DRY CLEANING EQUIP PETROLEUM SOLVENT
CCAT Number: Not reported
CCAT Description: Not reported
UTM East: 380.73001099
UTM North: 3773.3100586

R89
NW
1/8-1/4
0.227 mi.
1200 ft.

THRIFTY DRY CLEANERS
4970 HOLLYWOOD BLVD
LOS ANGELES, CA 90027

Site 1 of 5 in cluster R

CA DRYCLEANERS

S121697247
N/A

Relative:
Lower

Actual:
403 ft.

DRYCLEAN SOUTH COAST:

Facility ID:	35650
Application Number:	468609
Permit Number:	F90825
Status:	A
Representative Name:	KEVORK SISLIAN
Representative Telephone:	323 6665242
Permit Status:	ACTIVE
BCAT Number:	000603
BCAT Description:	DRY CLEANING,DRY-TO-DRY NV,W/ SIC,PERC
CCAT Number:	04
CCAT Description:	VAPOR RECOVERY UNIT COMPRESS & CONDENSE
UTM East:	380.27398682
UTM North:	3774.0029297

Facility ID:	35650
Application Number:	100617
Permit Number:	M28426
Status:	A
Representative Name:	KEVORK SISLIAN
Representative Telephone:	323 6665242
Permit Status:	INACTIVE
BCAT Number:	000234
BCAT Description:	DRY CLEANING EQUIP PERCHLOROETHYLENE
CCAT Number:	04
CCAT Description:	VAPOR RECOVERY UNIT COMPRESS & CONDENSE
UTM East:	380.27398682
UTM North:	3774.0029297

Facility ID:	35650
Application Number:	188987
Permit Number:	D08344
Status:	A
Representative Name:	KEVORK SISLIAN
Representative Telephone:	323 6665242
Permit Status:	INACTIVE
BCAT Number:	000234
BCAT Description:	DRY CLEANING EQUIP PERCHLOROETHYLENE
CCAT Number:	04
CCAT Description:	VAPOR RECOVERY UNIT COMPRESS & CONDENSE
UTM East:	380.27398682
UTM North:	3774.0029297

Facility ID:	35650
Application Number:	438966
Permit Number:	F75831
Status:	A
Representative Name:	KEVORK SISLIAN
Representative Telephone:	323 6665242
Permit Status:	INACTIVE
BCAT Number:	000603
BCAT Description:	DRY CLEANING,DRY-TO-DRY NV,W/ SIC,PERC
CCAT Number:	04

THRIFTY DRY CLEANERS (Continued) **S121697247**

CCAT Description: VAPOR RECOVERY UNIT COMPRESS & CONDENSE
UTM East: 380.27398682
UTM North: 3774.0029297

R90 **THRIFTY CLEANERS** **RCRA-SQG** **1000593519**
NW **4970 HOLLYWOOD BLVD** **FINDS** **CAD982446650**
1/8-1/4 **LOS ANGELES, CA 90027** **ECHO**
0.227 mi. **CA DRYCLEANERS**
1200 ft. **Site 2 of 5 in cluster R** **CA EMI**
CA HAZNET

Relative:
Lower

Actual:
403 ft.

RCRA-SQG:
Date form received by agency: 02/04/1992
Facility name: THRIFTY CLEANERS
Facility address: 4970 HOLLYWOOD BLVD
LOS ANGELES, CA 90027
EPA ID: CAD982446650
Contact: GEORGE SISLIAN
Contact address: 4970 HOLLYWOOD BLVD
LOS ANGELES, CA 90027
Contact country: US
Contact telephone: 213-666-5242
Contact email: Not reported
EPA Region: 09
Classification: Small Small Quantity Generator
Description: Handler: generates more than 100 and less than 1000 kg of hazardous waste during any calendar month and accumulates less than 6000 kg of hazardous waste at any time; or generates 100 kg or less of hazardous waste during any calendar month, and accumulates more than 1000 kg of hazardous waste at any time

Owner/Operator Summary:
Owner/operator name: GEORGE SISLIAN
Owner/operator address: 4970 HOLLYWOOD BLVD
LOS ANGELES, CA 90027
Owner/operator country: Not reported
Owner/operator telephone: 213-666-5242
Owner/operator email: Not reported
Owner/operator fax: Not reported
Owner/operator extension: Not reported
Legal status: Private
Owner/Operator Type: Owner
Owner/Op start date: Not reported
Owner/Op end date: Not reported

Owner/operator name: NOT REQUIRED
Owner/operator address: NOT REQUIRED
NOT REQUIRED, ME 99999
Owner/operator country: Not reported
Owner/operator telephone: 415-555-1212
Owner/operator email: Not reported
Owner/operator fax: Not reported
Owner/operator extension: Not reported
Legal status: Private
Owner/Operator Type: Operator
Owner/Op start date: Not reported
Owner/Op end date: Not reported

THRIFTY CLEANERS (Continued) **1000593519**

Handler Activities Summary:
U.S. importer of hazardous waste: No
Mixed waste (haz. and radioactive): No
Recycler of hazardous waste: No
Transporter of hazardous waste: No
Treater, storer or disposer of HW: No
Underground injection activity: No
On-site burner exemption: No
Furnace exemption: No
Used oil fuel burner: No
Used oil processor: No
User oil refiner: No
Used oil fuel marketer to burner: No
Used oil Specification marketer: No
Used oil transfer facility: No
Used oil transporter: No

Violation Status: No violations found

FINDS:

Registry ID: 110002815017

Environmental Interest/Information System
RCRAInfo is a national information system that supports the Resource Conservation and Recovery Act (RCRA) program through the tracking of events and activities related to facilities that generate, transport, and treat, store, or dispose of hazardous waste. RCRAInfo allows RCRA program staff to track the notification, permit, compliance, and corrective action activities required under RCRA.

STATE MASTER

Click this hyperlink while viewing on your computer to access additional FINDS: detail in the EDR Site Report.

ECHO:
Envid: 1000593519
Registry ID: 110002815017
DFR URL: http://echo.epa.gov/detailed-facility-report?fid=110002815017

DRYCLEANERS:
EPA Id: CAD982446650
NAICS Code: 81232
NAICS Description: Drycleaning and Laundry Services (except Coin-Operated)
SIC Code: 7211
SIC Description: Power Laundries, Family and Commercial
Create Date: 04/05/1991
Facility Active: Yes
Inactive Date: Not reported
Facility Addr2: Not reported
Owner Name: KEVORK SISLIAN
Owner Address: 5107 HAROLD WAY
Owner Address 2: Not reported
Owner Telephone: 3234935000

THRIFTY CLEANERS (Continued) **1000593519**

Contact Name:	K. GEORGE SISLIAN OWNER
Contact Address:	4970 HOLLYWOOD BLVD
Contact Address 2:	Not reported
Contact Telephone:	3236665242
Mailing Name:	Not reported
Mailing Address 1:	4970 HOLLYWOOD BLVD
Mailing Address 2:	Not reported
Mailing City:	LOS ANGELES
Mailing State:	CA
Mailing Zip:	900276108
Owner Fax:	Not reported
Region Code:	4

EMI:

Year:	1987
County Code:	19
Air Basin:	SC
Facility ID:	35650
Air District Name:	SC
SIC Code:	7216
Air District Name:	SOUTH COAST AQMD
Community Health Air Pollution Info System:	Not reported
Consolidated Emission Reporting Rule:	Not reported
Total Organic Hydrocarbon Gases Tons/Yr:	0
Reactive Organic Gases Tons/Yr:	0
Carbon Monoxide Emissions Tons/Yr:	0
NOX - Oxides of Nitrogen Tons/Yr:	0
SOX - Oxides of Sulphur Tons/Yr:	0
Particulate Matter Tons/Yr:	0
Part. Matter 10 Micrometers and Smllr Tons/Yr:	0

Year:	1990
County Code:	19
Air Basin:	SC
Facility ID:	35650
Air District Name:	SC
SIC Code:	7216
Air District Name:	SOUTH COAST AQMD
Community Health Air Pollution Info System:	Not reported
Consolidated Emission Reporting Rule:	Not reported
Total Organic Hydrocarbon Gases Tons/Yr:	2
Reactive Organic Gases Tons/Yr:	0
Carbon Monoxide Emissions Tons/Yr:	0
NOX - Oxides of Nitrogen Tons/Yr:	0
SOX - Oxides of Sulphur Tons/Yr:	0
Particulate Matter Tons/Yr:	0
Part. Matter 10 Micrometers and Smllr Tons/Yr:	0

HAZNET:

envid:	1000593519
Year:	2007
GEPAID:	CAD982446650
Contact:	K. GEORGE SISLIAN OWNER
Telephone:	3236665242
Mailing Name:	Not reported
Mailing Address:	4970 HOLLYWOOD BLVD

THRIFTY CLEANERS (Continued) **1000593519**

Mailing City,St,Zip:	LOS ANGELES, CA 900276108
Gen County:	Not reported
TSD EPA ID:	NVR000076158
TSD County:	Not reported
Waste Category:	Hydrocarbon solvents (benzene, hexane, Stoddard, Etc.)
Disposal Method:	Solvents Recovery
Tons:	Not reported
Cat Decode:	Not reported
Method Decode:	Not reported
Facility County:	Los Angeles

envid:	1000593519
Year:	2007
GEPAID:	CAD982446650
Contact:	K. GEORGE SISLIAN OWNER
Telephone:	3236665242
Mailing Name:	Not reported
Mailing Address:	4970 HOLLYWOOD BLVD
Mailing City,St,Zip:	LOS ANGELES, CA 900276108
Gen County:	Not reported
TSD EPA ID:	NVR000076158
TSD County:	Not reported
Waste Category:	Halogenated solvents (chloroforms, methyl chloride, perchloroethylene, etc)
Disposal Method:	Solvents Recovery
Tons:	0.22
Cat Decode:	Not reported
Method Decode:	Not reported
Facility County:	Los Angeles

envid:	1000593519
Year:	2007
GEPAID:	CAD982446650
Contact:	K. GEORGE SISLIAN OWNER
Telephone:	3236665242
Mailing Name:	Not reported
Mailing Address:	4970 HOLLYWOOD BLVD
Mailing City,St,Zip:	LOS ANGELES, CA 900276108
Gen County:	Not reported
TSD EPA ID:	NVR000076158
TSD County:	Not reported
Waste Category:	Aqueous solution with total organic residues less than 10 percent
Disposal Method:	Solvents Recovery
Tons:	Not reported
Cat Decode:	Not reported
Method Decode:	Not reported
Facility County:	Los Angeles

envid:	1000593519
Year:	2004
GEPAID:	CAD982446650
Contact:	K. GEORGE SISLIAN OWNER
Telephone:	3236665242
Mailing Name:	Not reported
Mailing Address:	4970 HOLLYWOOD BLVD
Mailing City,St,Zip:	LOS ANGELES, CA 900276108
Gen County:	Not reported

THRIFTY CLEANERS (Continued) **1000593519**

TSD EPA ID:	NVR000076158
TSD County:	Not reported
Waste Category:	Halogenated solvents (chloroforms, methyl chloride, perchloroethylene, etc)
Disposal Method:	Not reported
Tons:	0.22
Cat Decode:	Not reported
Method Decode:	Not reported
Facility County:	Los Angeles

envid:	1000593519
Year:	2004
GEPAID:	CAD982446650
Contact:	K. GEORGE SISLIAN OWNER
Telephone:	3236665242
Mailing Name:	Not reported
Mailing Address:	4970 HOLLYWOOD BLVD
Mailing City,St,Zip:	LOS ANGELES, CA 900276108
Gen County:	Not reported
TSD EPA ID:	NVR000076158
TSD County:	Not reported
Waste Category:	Not reported
Disposal Method:	Not reported
Tons:	Not reported
Cat Decode:	Not reported
Method Decode:	Not reported
Facility County:	Los Angeles

Click this hyperlink while viewing on your computer to access
13 additional CA_HAZNET: record(s) in the EDR Site Report.

S91 **HOLLYWOOD HYUNDAI MAZDA** **RCRA-SQG** **1000327774**
ENE **4601 HOLLYWOOD BLVD** **CAD982523508**
1/8-1/4 **HOLLYWOOD, CA 90027**
0.230 mi.
1214 ft. **Site 1 of 3 in cluster S**

Relative:
Higher

Actual:
413 ft.

RCRA-SQG:

Date form received by agency:	04/15/1996
Facility name:	HOLLYWOOD HYUNDAI MAZDA
Facility address:	4601 HOLLYWOOD BLVD HOLLYWOOD, CA 90027
EPA ID:	CAD982523508
Contact:	ROSS HOSTETLER
Contact address:	4601 HOLLYWOOD BLVD HOLLYWOOD, CA 90027
Contact country:	US
Contact telephone:	213-669-8000
Contact email:	Not reported
EPA Region:	09
Classification:	Small Small Quantity Generator
Description:	Handler: generates more than 100 and less than 1000 kg of hazardous waste during any calendar month and accumulates less than 6000 kg of hazardous waste at any time; or generates 100 kg or less of hazardous waste during any calendar month, and accumulates more than 1000 kg of hazardous waste at any time

HOLLYWOOD HYUNDAI MAZDA (Continued) **1000327774**

Owner/Operator Summary:

Owner/operator name:	NOT REQUIRED
Owner/operator address:	NOT REQUIRED NOT REQUIRED, ME 99999
Owner/operator country:	Not reported
Owner/operator telephone:	415-555-1212
Owner/operator email:	Not reported
Owner/operator fax:	Not reported
Owner/operator extension:	Not reported
Legal status:	Private
Owner/Operator Type:	Operator
Owner/Op start date:	Not reported
Owner/Op end date:	Not reported

Owner/operator name:	YUN SUNG KIM
Owner/operator address:	4601 HOLLYWOOD BLVD HOLLYWOOD, CA 90027
Owner/operator country:	Not reported
Owner/operator telephone:	213-669-8000
Owner/operator email:	Not reported
Owner/operator fax:	Not reported
Owner/operator extension:	Not reported
Legal status:	Private
Owner/Operator Type:	Owner
Owner/Op start date:	Not reported
Owner/Op end date:	Not reported

Handler Activities Summary:

U.S. importer of hazardous waste:	No
Mixed waste (haz. and radioactive):	No
Recycler of hazardous waste:	No
Transporter of hazardous waste:	No
Treater, storer or disposer of HW:	No
Underground injection activity:	No
On-site burner exemption:	No
Furnace exemption:	No
Used oil fuel burner:	No
Used oil processor:	No
User oil refiner:	No
Used oil fuel marketer to burner:	No
Used oil Specification marketer:	No
Used oil transfer facility:	No
Used oil transporter:	No

Violation Status: No violations found

S92 **ALEX SATIN OLDS MAZDA** **CA HIST UST** **U001561176**
ENE **4601 HOLLYWOOD BLVD** **N/A**
1/8-1/4 **LOS ANGELES, CA 90027**
0.230 mi.
1214 ft. **Site 2 of 3 in cluster S**

Relative:
Higher

Actual:
413 ft.

HIST UST:

File Number:	00026281
URL:	http://geotracker.waterboards.ca.gov/ustpdfs/pdf/00026281.pdf
Region:	STATE
Facility ID:	00000020974
Facility Type:	Other

ALEX SATIN OLDS MAZDA (Continued) **U001561176**

Other Type:	NEW CAR DEALER
Contact Name:	JOHN LIMA
Telephone:	2136667676
Owner Name:	ALEX SATIN OLDS MAZDA
Owner Address:	4601 HOLLYWOOD BLVD.
Owner City,St,Zip:	LOS ANGELES, CA 90027
Total Tanks:	0002
Tank Num:	001
Container Num:	1
Year Installed:	Not reported
Tank Capacity:	00000200
Tank Used for:	WASTE
Type of Fuel:	WASTE OIL
Container Construction Thickness:	Not reported
Leak Detection:	None
Tank Num:	002
Container Num:	2
Year Installed:	Not reported
Tank Capacity:	00000300
Tank Used for:	WASTE
Type of Fuel:	WASTE OIL
Container Construction Thickness:	Not reported
Leak Detection:	None

Click here for Geo Tracker PDF:

S93 **HOLLYWOOD HYUNDAI MAZDA** **CA SWEEPS UST** **1000439022**
ENE **4601 HOLLYWOOD BLVD** **CA HIST UST** **CAD981440613**
1/8-1/4 **LOS ANGELES, CA 90027** **CA FID UST**
0.230 mi. **RCRA NonGen / NLR**
1214 ft. **Site 3 of 3 in cluster S** **FINDS**
ECHO

Relative:
Higher

Actual:
413 ft.

SWEEPS UST:

Status:	Not reported
Comp Number:	1719
Number:	Not reported
Board Of Equalization:	44-011939
Referral Date:	Not reported
Action Date:	Not reported
Created Date:	Not reported
Owner Tank Id:	Not reported
SWRCB Tank Id:	19-050-001719-000001
Tank Status:	Not reported
Capacity:	3000
Active Date:	Not reported
Tank Use:	M.V. FUEL
STG:	PRODUCT
Content:	REG UNLEADED
Number Of Tanks:	1

HIST UST:

File Number:	00026283
URL:	http://geotracker.waterboards.ca.gov/ustpdfs/pdf/00026283.pdf
Region:	STATE

HOLLYWOOD HYUNDAI MAZDA (Continued) **1000439022**

Facility ID:	00000029253
Facility Type:	Other
Other Type:	SELLING CARS & SERVI
Contact Name:	Not reported
Telephone:	6667676
Owner Name:	ALEX SATIN OLDSMOBILE-MAZDA
Owner Address:	4601 HOLLYWOOD BLD.
Owner City,St,Zip:	LOS ANGELES, CA 90027
Total Tanks:	0001
Tank Num:	001
Container Num:	1
Year Installed:	1978
Tank Capacity:	00003000
Tank Used for:	PRODUCT
Type of Fuel:	UNLEADED
Container Construction Thickness:	Not reported
Leak Detection:	Stock Inventor

Click here for Geo Tracker PDF:

CA FID UST:

Facility ID:	19011135
Regulated By:	UTNKI
Regulated ID:	00029253
Cortese Code:	Not reported
SIC Code:	Not reported
Facility Phone:	2136667676
Mail To:	Not reported
Mailing Address:	4333 WOODMAN AVE
Mailing Address 2:	Not reported
Mailing City,St,Zip:	LOS ANGELES 900270000
Contact:	Not reported
Contact Phone:	Not reported
DUNs Number:	Not reported
NPDES Number:	Not reported
EPA ID:	Not reported
Comments:	Not reported
Status:	Inactive

RCRA NonGen / NLR:

Date form received by agency:	04/15/1996
Facility name:	HOLLYWOOD HYUNDAI MAZDA
Facility address:	4601 HOLLYWOOD BLVD LOS ANGELES, CA 90027
EPA ID:	CAD981440613
Contact:	ROSS HOSTETLER
Contact address:	4601 HOLLYWOOD BLVD LOS ANGELES, CA 90027
Contact country:	US
Contact telephone:	213-669-8000
Contact email:	Not reported
EPA Region:	09
Classification:	Non-Generator
Description:	Handler: Non-Generators do not presently generate hazardous waste

HOLLYWOOD HYUNDAI MAZDA (Continued) **1000439022**

Owner/Operator Summary:

Owner/operator name:	Y K MOTORS INC
Owner/operator address:	4601 HOLLYOOD BLVD
	LOS ANGELES, CA 90027
Owner/operator country:	Not reported
Owner/operator telephone:	213-669-8000
Owner/operator email:	Not reported
Owner/operator fax:	Not reported
Owner/operator extension:	Not reported
Legal status:	Private
Owner/Operator Type:	Owner
Owner/Op start date:	Not reported
Owner/Op end date:	Not reported

Owner/operator name:	NOT REQUIRED
Owner/operator address:	NOT REQUIRED
	NOT REQUIRED, ME 99999
Owner/operator country:	Not reported
Owner/operator telephone:	415-555-1212
Owner/operator email:	Not reported
Owner/operator fax:	Not reported
Owner/operator extension:	Not reported
Legal status:	Private
Owner/Operator Type:	Operator
Owner/Op start date:	Not reported
Owner/Op end date:	Not reported

Handler Activities Summary:

U.S. importer of hazardous waste:	No
Mixed waste (haz. and radioactive):	No
Recycler of hazardous waste:	No
Transporter of hazardous waste:	No
Treater, storer or disposer of HW:	No
Underground injection activity:	No
On-site burner exemption:	No
Furnace exemption:	No
Used oil fuel burner:	No
Used oil processor:	No
User oil refiner:	No
Used oil fuel marketer to burner:	No
Used oil Specification marketer:	No
Used oil transfer facility:	No
Used oil transporter:	No

Violation Status: No violations found

FINDS:

Registry ID: 110002705957

Environmental Interest/Information System

RCRAInfo is a national information system that supports the Resource Conservation and Recovery Act (RCRA) program through the tracking of events and activities related to facilities that generate, transport, and treat, store, or dispose of hazardous waste. RCRAInfo allows RCRA program staff to track the notification, permit, compliance, and corrective action activities required under RCRA.

HOLLYWOOD HYUNDAI MAZDA (Continued) **1000439022**

Click this hyperlink while viewing on your computer to access additional FINDS: detail in the EDR Site Report.

ECHO:

Envid:	1000439022
Registry ID:	110002705957
DFR URL:	http://echo.epa.gov/detailed-facility-report?fid=110002705957

T94 **76 PRODUCTS STATION #3647** **CA LUST** **S102590728**
SSE **1270 VERMONT AVE N** **CA HIST CORTESE** **N/A**
1/8-1/4 **LOS ANGELES, CA 90029**
0.239 mi.
1260 ft. **Site 1 of 5 in cluster T**

Relative:
Lower

Actual:
368 ft.

LUST:

Lead Agency:	LOS ANGELES RWQCB (REGION 4)
Case Type:	LUST Cleanup Site
Geo Track:	http://geotracker.waterboards.ca.gov/profile_report.asp?global_id=T0603700771
Global Id:	T0603700771
Latitude:	34.095232
Longitude:	-118.291418
Status:	Completed - Case Closed
Status Date:	04/20/1998
Case Worker:	AS
RB Case Number:	900290089
Local Agency:	LOS ANGELES, CITY OF
File Location:	Not reported
Local Case Number:	Not reported
Potential Media Affect:	Aquifer used for drinking water supply
Potential Contaminants of Concern:	Gasoline
Site History:	Not reported

LUST:

Global Id:	T0603700771
Contact Type:	Regional Board Caseworker
Contact Name:	ADNAN SIDDIQUI
Organization Name:	LOS ANGELES RWQCB (REGION 4)
Address:	320 W. 4TH ST., SUITE 200
City:	LOS ANGELES
Email:	asiddiqui@waterboards.ca.gov
Phone Number:	Not reported

Global Id:	T0603700771
Contact Type:	Local Agency Caseworker
Contact Name:	ELOY LUNA
Organization Name:	LOS ANGELES, CITY OF
Address:	200 North Main Street, Suite 1780
City:	LOS ANGELES
Email:	eloy.luna@lacity.org
Phone Number:	Not reported

LUST:

Global Id:	T0603700771
Action Type:	Other
Date:	08/15/1985
Action:	Leak Reported

76 PRODUCTS STATION #3647 (Continued) **S102590728**

LUST:

Global Id:	T0603700771
Status:	Completed - Case Closed
Status Date:	04/20/1998
Global Id:	T0603700771
Status:	Open - Case Begin Date
Status Date:	08/15/1985
Global Id:	T0603700771
Status:	Open - Remediation
Status Date:	12/28/1993
Global Id:	T0603700771
Status:	Open - Site Assessment
Status Date:	01/20/1989

LUST REG 4:

Region:	4	
Regional Board:	04	
County:	Los Angeles	
Facility Id:	900290089	
Status:	Case Closed	
Substance:	Gasoline	
Substance Quantity:	Not reported	
Local Case No:	Not reported	
Case Type:	Groundwater	
Abatement Method Used at the Site:		VE
Global ID:	T0603700771	
W Global ID:	Not reported	
Staff:	AS	
Local Agency:	19050	
Cross Street:	FOUNTAIN AVE	
Enforcement Type:	Not reported	
Date Leak Discovered:	Not reported	
Date Leak First Reported:		8/15/1985
Date Leak Record Entered:	12/31/1986	
Date Confirmation Began:	Not reported	
Date Leak Stopped:	Not reported	
Date Case Last Changed on Database:		4/15/1999
Date the Case was Closed:		4/20/1998
How Leak Discovered:	Not reported	
How Leak Stopped:	Not reported	
Cause of Leak:	UNK	
Leak Source:	UNK	
Operator:	Not reported	
Water System:	Not reported	
Well Name:	Not reported	
Approx. Dist To Production Well (ft):		9950.650864122022252700224171
Source of Cleanup Funding:		UNK
Preliminary Site Assessment Workplan Submitted:		Not reported
Preliminary Site Assessment Began:		Not reported
Pollution Characterization Began:		1/20/1989
Remediation Plan Submitted:		Not reported
Remedial Action Underway:		12/28/1993

76 PRODUCTS STATION #3647 (Continued) **S102590728**

Post Remedial Action Monitoring Began: Not reported
Enforcement Action Date: Not reported
Historical Max MTBE Date: 1/1/1965
Hist Max MTBE Conc in Groundwater: 810
Hist Max MTBE Conc in Soil: Not reported
Significant Interim Remedial Action Taken: Yes
GW Qualifier: Not reported
Soil Qualifier: Not reported
Organization: Not reported
Owner Contact: Not reported
Responsible Party: TOSCO MARKETING COMPANY
RP Address: P.O. BOX 25376, SANTA ANA, CA 92799-5376
Program: LUST
Lat/Long: 34.0949057 / -1
Local Agency Staff: PEJ
Beneficial Use: Not reported
Priority: Not reported
Cleanup Fund Id: Not reported
Suspended: Not reported
Assigned Name: Not reported
Summary: 12/31/97 4TH QTR 97 FLUID LEVEL MON & GW 03/31/98 1ST QTR 98 FLUID LEVEL MON & GW 06/30/98 2ND QTR 98 FLUID LEVEL MON & GW 09/30/98 3RD QTR 98 FLUID LEVEL MON & GW

HIST CORTESE:
Region: CORTESE
Facility County Code: 19
Reg By: LTNKA
Reg Id: 900290089

T95 **UNOCAL SERVICE STATION #3647** **CA HIST UST** **S113009118**
SSE **1270 N VERMONT AVE** **CA HAZNET** **N/A**
1/8-1/4 **LOS ANGELES, CA 90029**
0.239 mi.
1260 ft. **Site 2 of 5 in cluster T**

Relative: **Lower**
Actual: **368 ft.**

HIST UST:
File Number: 000282EE
URL: http://geotracker.waterboards.ca.gov/ustpdfs/pdf/000282EE.pdf
Region: Not reported
Facility ID: Not reported
Facility Type: Not reported
Other Type: Not reported
Contact Name: Not reported
Telephone: Not reported
Owner Name: Not reported
Owner Address: Not reported
Owner City,St,Zip: Not reported
Total Tanks: Not reported

Tank Num: Not reported
Container Num: Not reported
Year Installed: Not reported
Tank Capacity: Not reported
Tank Used for: Not reported
Type of Fuel: Not reported

UNOCAL SERVICE STATION #3647 (Continued) **S113009118**

Container Construction Thickness: Not reported
Leak Detection: Not reported

Click here for Geo Tracker PDF:

HAZNET:
envid: S113009118
Year: 1993
GEPAID: CAD981649585
Contact: UNION OIL COMPANY OF CALIFORNI
Telephone: 7144286560
Mailing Name: Not reported
Mailing Address: PO BOX 25376
Mailing City,St,Zip: SANTA ANA, CA 927995376
Gen County: Not reported
TSD EPA ID: CAD028409019
TSD County: Not reported
Waste Category: Aqueous solution with total organic residues less than 10 percent
Disposal Method: Treatment, Tank
Tons: 0.97989999999
Cat Decode: Not reported
Method Decode: Not reported
Facility County: Los Angeles

T96 **SERVICE STATION 3647** **CA SWEEPS UST** **1000166932**
SSE **1270 N VERMONT AVE** **CA HIST UST** **N/A**
1/8-1/4 **LOS ANGELES, CA 90029** **CA FID UST**
0.239 mi.
1260 ft. **Site 3 of 5 in cluster T**

Relative: **Lower**
Actual: **368 ft.**

SWEEPS UST:
Status: Active
Comp Number: 1396
Number: 9
Board Of Equalization: 44-011761
Referral Date: 01-22-93
Action Date: 03-16-94
Created Date: 02-29-88
Owner Tank Id: Not reported
SWRCB Tank Id: 19-050-001396-000001
Tank Status: A
Capacity: 6000
Active Date: 04-20-88
Tank Use: CHEMICAL
STG: P
Content: UNKNOWN
Number Of Tanks: 3

Status: Active
Comp Number: 1396
Number: 9
Board Of Equalization: 44-011761
Referral Date: 01-22-93
Action Date: 03-16-94
Created Date: 02-29-88
Owner Tank Id: Not reported
SWRCB Tank Id: 19-050-001396-000002

SERVICE STATION 3647 (Continued) **1000166932**

Tank Status: A
Capacity: 6000
Active Date: 04-20-88
Tank Use: M.V. FUEL
STG: P
Content: REG UNLEADED
Number Of Tanks: Not reported

Status: Active
Comp Number: 1396
Number: 9
Board Of Equalization: 44-011761
Referral Date: 01-22-93
Action Date: 03-16-94
Created Date: 02-29-88
Owner Tank Id: Not reported
SWRCB Tank Id: 19-050-001396-000003
Tank Status: A
Capacity: 280
Active Date: 04-20-88
Tank Use: OIL
STG: W
Content: WASTE OIL
Number Of Tanks: Not reported

HIST UST:
File Number: 0002924B
URL: http://geotracker.waterboards.ca.gov/ustpdfs/pdf/0002924B.pdf
Region: STATE
Facility ID: 00000019110
Facility Type: Gas Station
Other Type: Not reported
Contact Name: KHATCHADOUR NALBANDIAN
Telephone: 2136610578
Owner Name: UNION OIL COMPANY OF CALIFORNI
Owner Address: 3701 WILSHIRE BOULEVARD STE830
Owner City,St,Zip: LOS ANGELES, CA 90010
Total Tanks: 0003

Tank Num: 001
Container Num: 3647-1
Year Installed: 1953
Tank Capacity: 00006000
Tank Used for: PRODUCT
Type of Fuel: Not reported
Container Construction Thickness: Not reported
Leak Detection: Stock Inventor, Pressure Test, 10

Tank Num: 002
Container Num: 3647-2
Year Installed: 1953
Tank Capacity: 00006000
Tank Used for: PRODUCT
Type of Fuel: PREMIUM
Container Construction Thickness: Not reported
Leak Detection: Stock Inventor, Pressure Test, 10

SERVICE STATION 3647 (Continued) **1000166932**

Tank Num:	003
Container Num:	3647-4
Year Installed:	1953
Tank Capacity:	00000280
Tank Used for:	WASTE
Type of Fuel:	WASTE OIL
Container Construction Thickness:	Not reported
Leak Detection:	Stock Inventor, Pressure Test, 10

Click here for Geo Tracker PDF:

CA FID UST:

Facility ID:	19001131
Regulated By:	UTNKA
Regulated ID:	00019110
Cortese Code:	Not reported
SIC Code:	Not reported
Facility Phone:	2136610578
Mail To:	Not reported
Mailing Address:	3701 WILSHIRE BLVD-SUITE
Mailing Address 2:	Not reported
Mailing City,St,Zip:	LOS ANGELES 900290000
Contact:	Not reported
Contact Phone:	Not reported
DUNs Number:	Not reported
NPDES Number:	Not reported
EPA ID:	Not reported
Comments:	Not reported
Status:	Active

T97 **K. NALBANDIAN SERVICE CENTER INC** **CA UST** **U003942228**
SSE **1270 N VERMONT AVE** **N/A**
1/8-1/4 **LOS ANGELES, CA 90029**
0.239 mi.
1260 ft. **Site 4 of 5 in cluster T**

Relative:
Lower

Actual:
368 ft.

UST:

Facility ID:	24184
Permitting Agency:	LOS ANGELES, CITY OF
Latitude:	34.096513
Longitude:	-118.2901035

Facility ID:	FA0010381
Permitting Agency:	Los Angeles City Fire Department
Latitude:	34.09523
Longitude:	-118.29142

T98 **UNION OIL SERVICE STATION 3647** **CA HIST UST** **U001561262**
SSE **1270 N VERMONT AVE** **N/A**
1/8-1/4 **LOS ANGELES, CA 90029**
0.239 mi.
1260 ft. **Site 5 of 5 in cluster T**

Relative: HIST UST:
Lower

Actual:
368 ft.

File Number:	Not reported
URL:	Not reported
Region:	STATE
Facility ID:	00000055996
Facility Type:	Gas Station
Other Type:	Not reported
Contact Name:	KHATCHADOUR NALBANDIAN
Telephone:	2136610578
Owner Name:	UNION OIL COMPANY OF CALIFORNI
Owner Address:	3701 WILSHIRE BOULEVARD-SUITE
Owner City,St,Zip:	LOS ANGELES, CA 90010
Total Tanks:	0001
Tank Num:	001
Container Num:	3647-00
Year Installed:	Not reported
Tank Capacity:	00000180
Tank Used for:	WASTE
Type of Fuel:	06
Container Construction Thickness:	Not reported
Leak Detection:	None

R99 **BARGAIN GAS** **CA HIST UST** **U001561210**
NW **4977 HOLLYWOOD BLVD** **N/A**
1/8-1/4 **LOS ANGELES, CA 90028**
0.244 mi.
1286 ft. **Site 3 of 5 in cluster R**

Relative: HIST UST:
Lower

Actual:
405 ft.

File Number:	00026517
URL:	http://geotracker.waterboards.ca.gov/ustpdfs/pdf/00026517.pdf
Region:	STATE
Facility ID:	00000029480
Facility Type:	Gas Station
Other Type:	Not reported
Contact Name:	M. NADJARIAN
Telephone:	2136657869
Owner Name:	AREVAT NADJARIAN
Owner Address:	4977 HOLLYWOOD BLVD.
Owner City,St,Zip:	LOS ANGELES, CA 90028
Total Tanks:	0003
Tank Num:	001
Container Num:	1
Year Installed:	Not reported
Tank Capacity:	00000000
Tank Used for:	PRODUCT
Type of Fuel:	UNLEADED
Container Construction Thickness:	40
Leak Detection:	Pressure Test, None
Tank Num:	002
Container Num:	3

BARGAIN GAS (Continued) **U001561210**

Year Installed:	Not reported
Tank Capacity:	00000000
Tank Used for:	PRODUCT
Type of Fuel:	PREMIUM
Container Construction Thickness:	40
Leak Detection:	None

Tank Num:	003
Container Num:	2
Year Installed:	Not reported
Tank Capacity:	00000000
Tank Used for:	PRODUCT
Type of Fuel:	REGULAR
Container Construction Thickness:	40
Leak Detection:	Pressure Test

Click here for Geo Tracker PDF:

R100 **HOLLYWOOD GAS (FORMER)** **CA LUST** **S102431444**
NW **4977 HOLLYWOOD BLVD** **CA SWEEPS UST** **N/A**
1/8-1/4 **LOS ANGELES, CA 90027** **CA HIST CORTESE**
0.244 mi.
1286 ft. **Site 4 of 5 in cluster R**

Relative:
Lower

Actual:
405 ft.

LUST:

Lead Agency:	LOS ANGELES RWQCB (REGION 4)
Case Type:	LUST Cleanup Site
Geo Track:	http://geotracker.waterboards.ca.gov/profile_report.asp?global_id=T0603700741
Global Id:	T0603700741
Latitude:	34.102007
Longitude:	-118.298013
Status:	Completed - Case Closed
Status Date:	01/09/1997
Case Worker:	YR
RB Case Number:	900270116
Local Agency:	LOS ANGELES, CITY OF
File Location:	Not reported
Local Case Number:	Not reported
Potential Media Affect:	Aquifer used for drinking water supply
Potential Contaminants of Concern:	Gasoline
Site History:	Not reported

LUST:

Global Id:	T0603700741
Contact Type:	Local Agency Caseworker
Contact Name:	ELOY LUNA
Organization Name:	LOS ANGELES, CITY OF
Address:	200 North Main Street, Suite 1780
City:	LOS ANGELES
Email:	eloy.luna@lacity.org
Phone Number:	Not reported

Global Id:	T0603700741
Contact Type:	Regional Board Caseworker
Contact Name:	YUE RONG
Organization Name:	LOS ANGELES RWQCB (REGION 4)
Address:	320 W. 4TH ST., SUITE 200
City:	Los Angeles

HOLLYWOOD GAS (FORMER) (Continued) **S102431444**

Email: yrong@waterboards.ca.gov
Phone Number: Not reported

LUST:
Global Id: T0603700741
Action Type: Other
Date: 04/25/1994
Action: Leak Reported

LUST:
Global Id: T0603700741
Status: Completed - Case Closed
Status Date: 01/09/1997

Global Id: T0603700741
Status: Open - Case Begin Date
Status Date: 03/09/1994

Global Id: T0603700741
Status: Open - Site Assessment
Status Date: 03/09/1994

Global Id: T0603700741
Status: Open - Verification Monitoring
Status Date: 11/14/1996

LUST REG 4:
Region: 4
Regional Board: 04
County: Los Angeles
Facility Id: 900270116
Status: Case Closed
Substance: Gasoline
Substance Quantity: Not reported
Local Case No: Not reported
Case Type: Groundwater
Abatement Method Used at the Site: Not reported
Global ID: T0603700741
W Global ID: Not reported
Staff: UNK
Local Agency: 19050
Cross Street: Not reported
Enforcement Type: Not reported
Date Leak Discovered: Not reported
Date Leak First Reported: 4/25/1994
Date Leak Record Entered: 9/23/1994
Date Confirmation Began: Not reported
Date Leak Stopped: Not reported
Date Case Last Changed on Database: 1/29/1997
Date the Case was Closed: 1/9/1997
How Leak Discovered: Not reported
How Leak Stopped: Not reported
Cause of Leak: UNK
Leak Source: UNK
Operator: OLD#121594-11

HOLLYWOOD GAS (FORMER) (Continued) **S102431444**

Water System: Not reported
Well Name: Not reported
Approx. Dist To Production Well (ft): 11768.063847663478629674084422
Source of Cleanup Funding: UNK
Preliminary Site Assessment Workplan Submitted: Not reported
Preliminary Site Assessment Began: Not reported
Pollution Characterization Began: 3/9/1994
Remediation Plan Submitted: Not reported
Remedial Action Underway: Not reported
Post Remedial Action Monitoring Began: 11/14/1996
Enforcement Action Date: Not reported
Historical Max MTBE Date: 1/1/1965
Hist Max MTBE Conc in Groundwater: 21
Hist Max MTBE Conc in Soil: Not reported
Significant Interim Remedial Action Taken: Not reported
GW Qualifier: Not reported
Soil Qualifier: Not reported
Organization: Not reported
Owner Contact: Not reported
Responsible Party: BLANK RP
RP Address: 879 W MOUNTAIN ST, GLENDALE CA 91202
Program: LUST
Lat/Long: 34.1018823 / -1
Local Agency Staff: PEJ
Beneficial Use: Not reported
Priority: Not reported
Cleanup Fund Id: Not reported
Suspended: Not reported
Assigned Name: Not reported
Summary: 01/29/97 - WELL ABANDONMENT

SWEEPS UST:
Status: Not reported
Comp Number: 1805
Number: Not reported
Board Of Equalization: 44-011978
Referral Date: Not reported
Action Date: Not reported
Created Date: Not reported
Owner Tank Id: Not reported
SWRCB Tank Id: 19-050-001805-000001
Tank Status: Not reported
Capacity: Not reported
Active Date: Not reported
Tank Use: M.V. FUEL
STG: PRODUCT
Content: REG UNLEADED
Number Of Tanks: 3

Status: Not reported
Comp Number: 1805
Number: Not reported
Board Of Equalization: 44-011978
Referral Date: Not reported
Action Date: Not reported
Created Date: Not reported
Owner Tank Id: Not reported

HOLLYWOOD GAS (FORMER) (Continued) **S102431444**

SWRCB Tank Id: 19-050-001805-000002
Tank Status: Not reported
Capacity: Not reported
Active Date: Not reported
Tank Use: M.V. FUEL
STG: PRODUCT
Content: REG UNLEADED
Number Of Tanks: Not reported

Status: Not reported
Comp Number: 1805
Number: Not reported
Board Of Equalization: 44-011978
Referral Date: Not reported
Action Date: Not reported
Created Date: Not reported
Owner Tank Id: Not reported
SWRCB Tank Id: 19-050-001805-000003
Tank Status: Not reported
Capacity: Not reported
Active Date: Not reported
Tank Use: M.V. FUEL
STG: PRODUCT
Content: REG UNLEADED
Number Of Tanks: Not reported

Status: Active
Comp Number: 1805
Number: 9
Board Of Equalization: 44-011978
Referral Date: 01-22-93
Action Date: 04-25-94
Created Date: 02-29-88
Owner Tank Id: Not reported
SWRCB Tank Id: Not reported
Tank Status: Not reported
Capacity: Not reported
Active Date: Not reported
Tank Use: Not reported
STG: Not reported
Content: Not reported
Number Of Tanks: Not reported

HIST CORTESE:
Region: CORTESE
Facility County Code: 19
Reg By: LTNKA
Reg Id: 900270116

R101
NW
1/8-1/4
0.244 mi.
1286 ft.

RAFIK KAZARYAN C/O HLWD.GAS
4977 HOLLYWOOD BLVD
LOS ANGELES, CA 90027

Site 5 of 5 in cluster R

CA FID UST **S101584844**
N/A

Relative:
Lower

Actual:
405 ft.

CA FID UST:

Facility ID:	19016212
Regulated By:	UTNKI
Regulated ID:	00029480
Cortese Code:	Not reported
SIC Code:	Not reported
Facility Phone:	2136630926
Mail To:	Not reported
Mailing Address:	4977 HOLLYWOOD BLVD
Mailing Address 2:	Not reported
Mailing City,St,Zip:	LOS ANGELES 900270000
Contact:	Not reported
Contact Phone:	Not reported
DUNs Number:	Not reported
NPDES Number:	Not reported
EPA ID:	Not reported
Comments:	Not reported
Status:	Inactive

102
NNE
1/8-1/4
0.250 mi.
1318 ft.

L A U S D LOS FELIZ EL
1740 N NEW HAMPSHIRE AVE
LOS ANGELES, CA 90027

RCRA-SQG **1000427624**
FINDS **CAD981625403**
ECHO

Relative:
Higher

Actual:
427 ft.

RCRA-SQG:

Date form received by agency:	09/25/2002
Facility name:	L A U S D LOS FELIZ EL
Facility address:	1740 N NEW HAMPSHIRE AVE LOS ANGELES, CA 90027
EPA ID:	CAD981625403
Mailing address:	1449 S SAN PEDRO ST LOS ANGELES, CA 90015
Contact:	SOE AUNG
Contact address:	1449 S SAN PEDRO ST LOS ANGELES, CA 90015
Contact country:	US
Contact telephone:	213-743-5086
Contact email:	Not reported
EPA Region:	09
Classification:	Small Small Quantity Generator
Description:	Handler: generates more than 100 and less than 1000 kg of hazardous waste during any calendar month and accumulates less than 6000 kg of hazardous waste at any time; or generates 100 kg or less of hazardous waste during any calendar month, and accumulates more than 1000 kg of hazardous waste at any time

Owner/Operator Summary:

Owner/operator name:	L A UNIFIED SCHOOL DISTRICT
Owner/operator address:	1449 S SAN PEDRO ST LOS ANGELES, CA 90015
Owner/operator country:	Not reported
Owner/operator telephone:	213-743-5086

L A U S D LOS FELIZ EL (Continued) **1000427624**

Owner/operator email: Not reported
Owner/operator fax: Not reported
Owner/operator extension: Not reported
Legal status: District
Owner/Operator Type: Owner
Owner/Op start date: Not reported
Owner/Op end date: Not reported

Owner/operator name: NOT REQUIRED
Owner/operator address: NOT REQUIRED
NOT REQUIRED, ME 99999
Owner/operator country: Not reported
Owner/operator telephone: 415-555-1212
Owner/operator email: Not reported
Owner/operator fax: Not reported
Owner/operator extension: Not reported
Legal status: District
Owner/Operator Type: Operator
Owner/Op start date: Not reported
Owner/Op end date: Not reported

Handler Activities Summary:
U.S. importer of hazardous waste: No
Mixed waste (haz. and radioactive): No
Recycler of hazardous waste: No
Transporter of hazardous waste: No
Treater, storer or disposer of HW: No
Underground injection activity: No
On-site burner exemption: No
Furnace exemption: No
Used oil fuel burner: No
Used oil processor: No
User oil refiner: No
Used oil fuel marketer to burner: No
Used oil Specification marketer: No
Used oil transfer facility: No
Used oil transporter: No

. Waste code: D000
. Waste name: Not Defined

. Waste code: D008
. Waste name: LEAD

Historical Generators:
Date form received by agency: 09/25/2002
Site name: L A U S D LOS FELIZ EL
Classification: Small Quantity Generator

Violation Status: No violations found

FINDS:

Registry ID: 110002728790

Environmental Interest/Information System
California Hazardous Waste Tracking System - Datamart (HWTS-DATAMART)

L A U S D LOS FELIZ EL (Continued) **1000427624**

provides California with information on hazardous waste shipments for generators, transporters, and treatment, storage, and disposal facilities.

RCRAInfo is a national information system that supports the Resource Conservation and Recovery Act (RCRA) program through the tracking of events and activities related to facilities that generate, transport, and treat, store, or dispose of hazardous waste. RCRAInfo allows RCRA program staff to track the notification, permit, compliance, and corrective action activities required under RCRA.

Click this hyperlink while viewing on your computer to access additional FINDS: detail in the EDR Site Report.

ECHO:
Envid: 1000427624
Registry ID: 110002728790
DFR URL: http://echo.epa.gov/detailed-facility-report?fid=110002728790

Q103 **PACIFIC BELL** **RCRA-SQG** **1000250325**
SSE **1255 N VERMONT** **CA LUST** **CAT080022668**
1/4-1/2 **LOS ANGELES, CA 90029** **CA UST**
0.257 mi. **CA SWEEPS UST**
1359 ft. **Site 2 of 2 in cluster Q** **CA HIST UST**
CA FID UST
Relative: Lower **FINDS**
ECHO
Actual: 362 ft. **CA HAZNET**
CA HIST CORTESE

RCRA-SQG:
Date form received by agency: 09/01/1996
Facility name: PACIFIC BELL
Facility address: 1255 N VERMONT
LOS ANGELES, CA 90029
EPA ID: CAT080022668
Mailing address: 170 N FAIR OAKS RM 104
PASADENA, CA 91103
Contact: Not reported
Contact address: Not reported
Not reported
Contact country: US
Contact telephone: Not reported
Contact email: Not reported
EPA Region: 09
Classification: Small Small Quantity Generator
Description: Handler: generates more than 100 and less than 1000 kg of hazardous waste during any calendar month and accumulates less than 6000 kg of hazardous waste at any time; or generates 100 kg or less of hazardous waste during any calendar month, and accumulates more than 1000 kg of hazardous waste at any time

Owner/Operator Summary:
Owner/operator name: NOT REQUIRED
Owner/operator address: NOT REQUIRED
NOT REQUIRED, ME 99999

PACIFIC BELL (Continued) **1000250325**

Owner/operator country: Not reported
Owner/operator telephone: 415-555-1212
Owner/operator email: Not reported
Owner/operator fax: Not reported
Owner/operator extension: Not reported
Legal status: Private
Owner/Operator Type: Owner
Owner/Op start date: Not reported
Owner/Op end date: Not reported

Owner/operator name: NOT REQUIRED
Owner/operator address: NOT REQUIRED
NOT REQUIRED, ME 99999
Owner/operator country: Not reported
Owner/operator telephone: 415-555-1212
Owner/operator email: Not reported
Owner/operator fax: Not reported
Owner/operator extension: Not reported
Legal status: Private
Owner/Operator Type: Operator
Owner/Op start date: Not reported
Owner/Op end date: Not reported

Handler Activities Summary:
U.S. importer of hazardous waste: No
Mixed waste (haz. and radioactive): No
Recycler of hazardous waste: No
Transporter of hazardous waste: No
Treater, storer or disposer of HW: No
Underground injection activity: No
On-site burner exemption: No
Furnace exemption: No
Used oil fuel burner: No
Used oil processor: No
User oil refiner: No
Used oil fuel marketer to burner: No
Used oil Specification marketer: No
Used oil transfer facility: No
Used oil transporter: No

Historical Generators:
Date form received by agency: 04/09/1990
Site name: PACIFIC BELL-LOS ANGELES
Classification: Large Quantity Generator

Date form received by agency: 01/19/1981
Site name: PACIFIC BELL
Classification: Large Quantity Generator

Violation Status: No violations found

LUST:
Lead Agency: LOS ANGELES RWQCB (REGION 4)
Case Type: LUST Cleanup Site
Geo Track: http://geotracker.waterboards.ca.gov/profile_report.asp?global_id=T0603700778
Global Id: T0603700778
Latitude: 34.0946547

PACIFIC BELL (Continued) **1000250325**

Longitude: -118.291872
Status: Completed - Case Closed
Status Date: 07/27/1998
Case Worker: Not reported
RB Case Number: 900290152
Local Agency: LOS ANGELES, CITY OF
File Location: Not reported
Local Case Number: Not reported
Potential Media Affect: Soil
Potential Contaminants of Concern: Other Solvent or Non-Petroleum Hydrocarbon
Site History: Not reported

LUST:
Global Id: T0603700778
Contact Type: Local Agency Caseworker
Contact Name: ELOY LUNA
Organization Name: LOS ANGELES, CITY OF
Address: 200 North Main Street, Suite 1780
City: LOS ANGELES
Email: eloy.luna@lacity.org
Phone Number: Not reported

LUST:
Global Id: T0603700778
Action Type: Other
Date: 06/27/1990
Action: Leak Reported

LUST:
Global Id: T0603700778
Status: Completed - Case Closed
Status Date: 07/27/1998

Global Id: T0603700778
Status: Open - Case Begin Date
Status Date: 01/31/1989

Global Id: T0603700778
Status: Open - Site Assessment
Status Date: 01/31/1989

LUST REG 4:
Region: 4
Regional Board: 04
County: Los Angeles
Facility Id: 900290152
Status: Case Closed
Substance: Hydrocarbons
Substance Quantity: Not reported
Local Case No: Not reported
Case Type: Soil
Abatement Method Used at the Site: Not reported
Global ID: T0603700778
W Global ID: Not reported
Staff: MSH

PACIFIC BELL (Continued) **1000250325**

Local Agency:	19050	
Cross Street:	SANTA MONICA	
Enforcement Type:	Not reported	
Date Leak Discovered:	Not reported	
Date Leak First Reported:		6/27/1990
Date Leak Record Entered:	8/25/1990	
Date Confirmation Began:	Not reported	
Date Leak Stopped:	Not reported	
Date Case Last Changed on Database:		6/2/1998
Date the Case was Closed:		7/27/1998
How Leak Discovered:	Not reported	
How Leak Stopped:	Not reported	
Cause of Leak:	UNK	
Leak Source:	UNK	
Operator:	OLD CASE #082490-06	
Water System:	Not reported	
Well Name:	Not reported	
Approx. Dist To Production Well (ft):		9833.646229888173832230742783
Source of Cleanup Funding:		UNK
Preliminary Site Assessment Workplan Submitted:		1/31/1989
Preliminary Site Assessment Began:		Not reported
Pollution Characterization Began:		Not reported
Remediation Plan Submitted:		Not reported
Remedial Action Underway:		Not reported
Post Remedial Action Monitoring Began:		Not reported
Enforcement Action Date:		Not reported
Historical Max MTBE Date:		Not reported
Hist Max MTBE Conc in Groundwater:		Not reported
Hist Max MTBE Conc in Soil:		Not reported
Significant Interim Remedial Action Taken:		Not reported
GW Qualifier:	Not reported	
Soil Qualifier:	Not reported	
Organization:	Not reported	
Owner Contact:	Not reported	
Responsible Party:	PACIFIC BELL ENVIRONMENTAL	
RP Address:	2600 CAMINO RAMON, RM 1N200, SAN RAMON, CA 94583	
Program:	LUST	
Lat/Long:	34.0946547 / -1	
Local Agency Staff:	PEJ	
Beneficial Use:	Not reported	
Priority:	LOP/LOW - LOW POTENTIAL HEALTH/SAFTY/ENVIRONMENTAL IMPACT	
Cleanup Fund Id:	Not reported	
Suspended:	Not reported	
Assigned Name:	Not reported	
Summary:	3/19/97 - INFORMATION LETTER SENT & FOLLOW-UP. 6/09/97 - INFORMATION LETTER SENT & FOLLOW-UP.	

UST:

Facility ID:	24785
Permitting Agency:	LOS ANGELES, CITY OF
Latitude:	34.096041
Longitude:	-118.2905674

Facility ID:	FA0001779
Permitting Agency:	Los Angeles City Fire Department
Latitude:	34.09476
Longitude:	-118.29181

PACIFIC BELL (Continued) **1000250325**

SWEEPS UST:

Status:	Not reported
Comp Number:	3390
Number:	Not reported
Board Of Equalization:	44-001027
Referral Date:	Not reported
Action Date:	Not reported
Created Date:	Not reported
Owner Tank Id:	Not reported
SWRCB Tank Id:	19-050-003390-000001
Tank Status:	Not reported
Capacity:	10000
Active Date:	Not reported
Tank Use:	M.V. FUEL
STG:	PRODUCT
Content:	DIESEL
Number Of Tanks:	1

HIST UST:

File Number:	00027B16
URL:	http://geotracker.waterboards.ca.gov/ustpdfs/pdf/00027B16.pdf
Region:	STATE
Facility ID:	00000061254
Facility Type:	Other
Other Type:	SIC 4800
Contact Name:	E.J. KOEHLER
Telephone:	4155426758
Owner Name:	PACIFIC BELL
Owner Address:	370 THIRD STREET
Owner City,St,Zip:	SAN FRANCISCO, CA 94107
Total Tanks:	0001
Tank Num:	001
Container Num:	1
Year Installed:	1974
Tank Capacity:	00010000
Tank Used for:	PRODUCT
Type of Fuel:	DIESEL
Container Construction Thickness:	Not reported
Leak Detection:	None

Click here for Geo Tracker PDF:

CA FID UST:

Facility ID:	19002681
Regulated By:	UTNKI
Regulated ID:	00061254
Cortese Code:	Not reported
SIC Code:	Not reported
Facility Phone:	8185784181
Mail To:	Not reported
Mailing Address:	370 3RD ST
Mailing Address 2:	Not reported
Mailing City,St,Zip:	LOS ANGELES 900290000
Contact:	Not reported
Contact Phone:	Not reported

PACIFIC BELL (Continued) **1000250325**

DUNs Number: Not reported
NPDES Number: Not reported
EPA ID: Not reported
Comments: Not reported
Status: Inactive

FINDS:

Registry ID: 110002950842

Environmental Interest/Information System
California Hazardous Waste Tracking System - Datamart (HWTS-DATAMART) provides California with information on hazardous waste shipments for generators, transporters, and treatment, storage, and disposal facilities.

RCRAInfo is a national information system that supports the Resource Conservation and Recovery Act (RCRA) program through the tracking of events and activities related to facilities that generate, transport, and treat, store, or dispose of hazardous waste. RCRAInfo allows RCRA program staff to track the notification, permit, compliance, and corrective action activities required under RCRA.

STATE MASTER

Click this hyperlink while viewing on your computer to access additional FINDS: detail in the EDR Site Report.

ECHO:
Envid: 1000250325
Registry ID: 110002950842
DFR URL: http://echo.epa.gov/detailed-facility-report?fid=110002950842

HAZNET:
envid: 1000250325
Year: 2017
GEPAID: CAT080022668
Contact: DERONICA LAMB
Telephone: 2147410464
Mailing Name: Not reported
Mailing Address: 308 S. AKARD ST.
Mailing City,St,Zip: DALLAS, TX 752020000
Gen County: Los Angeles
TSD EPA ID: CAD008302903
TSD County: Los Angeles
Waste Category: Off-specification, aged or surplus organics
Disposal Method: Storage, Bulking, And/Or Transfer Off Site--No Treatment/Reovery (H010-H129) Or (H131-H135)
Tons: 0.12
Cat Decode: Off-specification, aged or surplus organics
Method Decode: Storage, Bulking, And/Or Transfer Off Site--No Treatment/Reovery (H010-H129) Or (H131-H135)
Facility County: Los Angeles

envid: 1000250325

PACIFIC BELL (Continued) **1000250325**

Year:	2017
GEPAID:	CAT080022668
Contact:	DERONICA LAMB
Telephone:	2147410464
Mailing Name:	Not reported
Mailing Address:	308 S. AKARD ST.
Mailing City,St,Zip:	DALLAS, TX 752020000
Gen County:	Los Angeles
TSD EPA ID:	CAD008302903
TSD County:	Los Angeles
Waste Category:	Liquids with pH <= 2
Disposal Method:	Storage, Bulking, And/Or Transfer Off Site--No Treatment/Reovery (H010-H129) Or (H131-H135)
Tons:	0.2
Cat Decode:	Liquids with pH <= 2
Method Decode:	Storage, Bulking, And/Or Transfer Off Site--No Treatment/Reovery (H010-H129) Or (H131-H135)
Facility County:	Los Angeles

envid:	1000250325
Year:	2017
GEPAID:	CAT080022668
Contact:	DERONICA LAMB
Telephone:	2147410464
Mailing Name:	Not reported
Mailing Address:	308 S. AKARD ST.
Mailing City,St,Zip:	DALLAS, TX 752020000
Gen County:	Los Angeles
TSD EPA ID:	CAD008302903
TSD County:	Los Angeles
Waste Category:	Liquids with pH <= 2
Disposal Method:	Storage, Bulking, And/Or Transfer Off Site--No Treatment/Reovery (H010-H129) Or (H131-H135)
Tons:	0.2
Cat Decode:	Liquids with pH <= 2
Method Decode:	Storage, Bulking, And/Or Transfer Off Site--No Treatment/Reovery (H010-H129) Or (H131-H135)
Facility County:	Los Angeles

envid:	1000250325
Year:	2017
GEPAID:	CAT080022668
Contact:	DERONICA LAMB
Telephone:	2147410464
Mailing Name:	Not reported
Mailing Address:	308 S. AKARD ST.
Mailing City,St,Zip:	DALLAS, TX 752020000
Gen County:	Los Angeles
TSD EPA ID:	CAD008302903
TSD County:	Los Angeles
Waste Category:	Off-specification, aged or surplus organics
Disposal Method:	Storage, Bulking, And/Or Transfer Off Site--No Treatment/Reovery (H010-H129) Or (H131-H135)
Tons:	0.12
Cat Decode:	Off-specification, aged or surplus organics
Method Decode:	Storage, Bulking, And/Or Transfer Off Site--No Treatment/Reovery (H010-H129) Or (H131-H135)

PACIFIC BELL (Continued) **1000250325**

Facility County: Los Angeles

envid: 1000250325
Year: 2016
GEPAID: CAT080022668
Contact: SEAN MCFARLANE
Telephone: 9252776725
Mailing Name: Not reported
Mailing Address: 1 AT&T WAY ROOM 1A111C
Mailing City,St,Zip: BEDMINSTER, NJ 079212693
Gen County: Los Angeles
TSD EPA ID: CAD044429835
TSD County: Los Angeles
Waste Category: Liquids with pH <= 2
Disposal Method: Storage, Bulking, And/Or Transfer Off Site--No Treatment/Reovery (H010-H129) Or (H131-H135)
Tons: 0.07506
Cat Decode: Not reported
Method Decode: Not reported
Facility County: Los Angeles

Click this hyperlink while viewing on your computer to access
69 additional CA_HAZNET: record(s) in the EDR Site Report.

HIST CORTESE:
Region: CORTESE
Facility County Code: 19
Reg By: LTNKA
Reg Id: 900290152

U104 **FIRE STATION #35** **CA LUST** **S103281998**
ENE **1601 HILLHURST AVE N** **N/A**
1/4-1/2 **LOS ANGELES, CA 90027**
0.348 mi.
1838 ft. **Site 1 of 2 in cluster U**

Relative:
Higher

Actual:
413 ft.

LUST:
Lead Agency: LOS ANGELES RWQCB (REGION 4)
Case Type: LUST Cleanup Site
Geo Track: http://geotracker.waterboards.ca.gov/profile_report.asp?global_id=T0603700750
Global Id: T0603700750
Latitude: 34.0999915
Longitude: -118.2874989
Status: Completed - Case Closed
Status Date: 04/27/1998
Case Worker: Not reported
RB Case Number: 900270216
Local Agency: LOS ANGELES, CITY OF
File Location: Not reported
Local Case Number: Not reported
Potential Media Affect: Aquifer used for drinking water supply
Potential Contaminants of Concern: Diesel
Site History: Not reported

LUST:
Global Id: T0603700750
Contact Type: Local Agency Caseworker
Contact Name: ELOY LUNA

FIRE STATION #35 (Continued) **S103281998**

Organization Name: LOS ANGELES, CITY OF
Address: 200 North Main Street, Suite 1780
City: LOS ANGELES
Email: eloy.luna@lacity.org
Phone Number: Not reported

LUST:
Global Id: T0603700750
Action Type: Other
Date: 12/19/1995
Action: Leak Discovery

Global Id: T0603700750
Action Type: Other
Date: 12/19/1995
Action: Leak Reported

LUST:
Global Id: T0603700750
Status: Completed - Case Closed
Status Date: 04/27/1998

Global Id: T0603700750
Status: Open - Case Begin Date
Status Date: 12/19/1995

Global Id: T0603700750
Status: Open - Site Assessment
Status Date: 07/30/1997

LUST REG 4:
Region: 4
Regional Board: 04
County: Los Angeles
Facility Id: 900270216
Status: Case Closed
Substance: Diesel
Substance Quantity: Not reported
Local Case No: Not reported
Case Type: Groundwater
Abatement Method Used at the Site: Excavate and Dispose
Global ID: T0603700750
W Global ID: W0603700547
Staff: MSH
Local Agency: 19050
Cross Street: Not reported
Enforcement Type: Not reported
Date Leak Discovered: 12/19/1995
Date Leak First Reported: 12/19/1995
Date Leak Record Entered: 3/3/1998
Date Confirmation Began: Not reported
Date Leak Stopped: Not reported
Date Case Last Changed on Database: 6/10/1998
Date the Case was Closed: 4/27/1998
How Leak Discovered: Subsurface Monitoring

FIRE STATION #35 (Continued) **S103281998**

How Leak Stopped:	Not reported
Cause of Leak:	Not reported
Leak Source:	Not reported
Operator:	Not reported
Water System:	FIRSTONE SCOUT RESRVTN (BOY SCOUT COUN)
Well Name:	Not reported
Approx. Dist To Production Well (ft):	10499.369916342759510397204361
Source of Cleanup Funding:	Not reported
Preliminary Site Assessment Workplan Submitted:	Not reported
Preliminary Site Assessment Began:	Not reported
Pollution Characterization Began:	7/30/1997
Remediation Plan Submitted:	Not reported
Remedial Action Underway:	Not reported
Post Remedial Action Monitoring Began:	Not reported
Enforcement Action Date:	Not reported
Historical Max MTBE Date:	1/1/1965
Hist Max MTBE Conc in Groundwater:	34.3
Hist Max MTBE Conc in Soil:	.5
Significant Interim Remedial Action Taken:	Not reported
GW Qualifier:	Not reported
Soil Qualifier:	<
Organization:	Not reported
Owner Contact:	Not reported
Responsible Party:	CITY OF LA, BUREAU OF ENGINEER
RP Address:	650 S. SPRING ST., SUITE #600, LOS ANGELES, CA 90014
Program:	LUST
Lat/Long:	34.0999915 / -1
Local Agency Staff:	PEJ
Beneficial Use:	Not reported
Priority:	Not reported
Cleanup Fund Id:	Not reported
Suspended:	Not reported
Assigned Name:	1900547-001GEN
Summary:	REQUEST FOR CLOSURE 02/13/98 QRTLY GW MON RPT OCT TO DEC 1997 06/10/98 - GW MON WELL, VADOSE MON WELL & VAPOR MON PROBE RP

U105 **LA FIRE STATION 35** **RCRA-SQG** **1000229428**
ENE **1601 HILLHURST AVE** **FINDS** **CAD981962160**
1/4-1/2 **LOS ANGELES, CA 90027** **ECHO**
0.348 mi. **CA HIST CORTESE**
1838 ft. **Site 2 of 2 in cluster U**

Relative: **Higher**

Actual: **413 ft.**

RCRA-SQG:

Date form received by agency:	03/09/1987
Facility name:	LA FIRE STATION 35
Facility address:	1601 HILLHURST AVE LOS ANGELES, CA 90012
EPA ID:	CAD981962160
Mailing address:	200 N MAIN RM EIGHTH HUNDRED C LOS ANGELES, CA 90012
Contact:	ENVIRONMENTAL MANAGER
Contact address:	1601 HILLHURST AVE LOS ANGELES, CA 90012
Contact country:	US
Contact telephone:	213-485-7527
Contact email:	Not reported
EPA Region:	09

LA FIRE STATION 35 (Continued) **1000229428**

Classification: Small Small Quantity Generator
Description: Handler: generates more than 100 and less than 1000 kg of hazardous waste during any calendar month and accumulates less than 6000 kg of hazardous waste at any time; or generates 100 kg or less of hazardous waste during any calendar month, and accumulates more than 1000 kg of hazardous waste at any time

Owner/Operator Summary:
Owner/operator name: NOT REQUIRED
Owner/operator address: NOT REQUIRED
NOT REQUIRED, ME 99999
Owner/operator country: Not reported
Owner/operator telephone: 415-555-1212
Owner/operator email: Not reported
Owner/operator fax: Not reported
Owner/operator extension: Not reported
Legal status: Municipal
Owner/Operator Type: Operator
Owner/Op start date: Not reported
Owner/Op end date: Not reported

Owner/operator name: CITY OF LA
Owner/operator address: NOT REQUIRED
NOT REQUIRED, ME 99999
Owner/operator country: Not reported
Owner/operator telephone: 415-555-1212
Owner/operator email: Not reported
Owner/operator fax: Not reported
Owner/operator extension: Not reported
Legal status: Municipal
Owner/Operator Type: Owner
Owner/Op start date: Not reported
Owner/Op end date: Not reported

Handler Activities Summary:
U.S. importer of hazardous waste: No
Mixed waste (haz. and radioactive): No
Recycler of hazardous waste: No
Transporter of hazardous waste: No
Treater, storer or disposer of HW: No
Underground injection activity: No
On-site burner exemption: No
Furnace exemption: No
Used oil fuel burner: No
Used oil processor: No
User oil refiner: No
Used oil fuel marketer to burner: No
Used oil Specification marketer: No
Used oil transfer facility: No
Used oil transporter: No

Violation Status: No violations found

FINDS:

Registry ID: 110002756385

LA FIRE STATION 35 (Continued) **1000229428**

Environmental Interest/Information System

California Hazardous Waste Tracking System - Datamart (HWTS-DATAMART) provides California with information on hazardous waste shipments for generators, transporters, and treatment, storage, and disposal facilities.

RCRAInfo is a national information system that supports the Resource Conservation and Recovery Act (RCRA) program through the tracking of events and activities related to facilities that generate, transport, and treat, store, or dispose of hazardous waste. RCRAInfo allows RCRA program staff to track the notification, permit, compliance, and corrective action activities required under RCRA.

STATE MASTER

Click this hyperlink while viewing on your computer to access additional FINDS: detail in the EDR Site Report.

ECHO:

Envid:	1000229428
Registry ID:	110002756385
DFR URL:	http://echo.epa.gov/detailed-facility-report?fid=110002756385

HIST CORTESE:

Region:	CORTESE
Facility County Code:	19
Reg By:	LTNKA
Reg Id:	900270216

106
WSW
1/4-1/2
0.380 mi.
2006 ft.

LESLIE'S SERVICE STATION **CA LUST** **S104566096**
5101 FOUNTAIN AVE. **N/A**
LOS ANGELES, CA 90029

Relative:
Lower

Actual:
357 ft.

LUST:

Lead Agency:	LOS ANGELES RWQCB (REGION 4)
Case Type:	LUST Cleanup Site
Geo Track:	http://geotracker.waterboards.ca.gov/profile_report.asp?global_id=T0603708995
Global Id:	T0603708995
Latitude:	34.095429
Longitude:	-118.300824
Status:	Completed - Case Closed
Status Date:	07/15/2016
Case Worker:	DPP
RB Case Number:	900290225
Local Agency:	LOS ANGELES, CITY OF
File Location:	Regional Board
Local Case Number:	31674
Potential Media Affect:	Soil
Potential Contaminants of Concern:	Gasoline
Site History:	Not reported

LUST:

Global Id:	T0603708995
Contact Type:	Regional Board Caseworker

LESLIE'S SERVICE STATION (Continued) **S104566096**

Contact Name: DANIEL PIROTTON
Organization Name: LOS ANGELES RWQCB (REGION 4)
Address: Not reported
City: R4 UNKNOWN
Email: dpirotton@waterboards.ca.gov
Phone Number: 2135766714

Global Id: T0603708995
Contact Type: Local Agency Caseworker
Contact Name: ELOY LUNA
Organization Name: LOS ANGELES, CITY OF
Address: 200 North Main Street, Suite 1780
City: LOS ANGELES
Email: eloy.luna@lacity.org
Phone Number: Not reported

LUST:
Global Id: T0603708995
Action Type: RESPONSE
Date: 10/29/2015
Action: Request for Closure - Regulator Responded

Global Id: T0603708995
Action Type: ENFORCEMENT
Date: 09/16/2008
Action: Notice to Comply

Global Id: T0603708995
Action Type: Other
Date: 03/11/1999
Action: Leak Discovery

Global Id: T0603708995
Action Type: ENFORCEMENT
Date: 03/02/2016
Action: Notification - Preclosure

Global Id: T0603708995
Action Type: RESPONSE
Date: 05/02/2016
Action: Other Report / Document

Global Id: T0603708995
Action Type: Other
Date: 03/23/1999
Action: Leak Reported

Global Id: T0603708995
Action Type: RESPONSE
Date: 11/16/2015
Action: Soil and Water Investigation Report

Global Id: T0603708995
Action Type: ENFORCEMENT
Date: 02/04/2008
Action: Staff Letter

LESLIE'S SERVICE STATION (Continued) **S104566096**

Global Id: T0603708995
Action Type: ENFORCEMENT
Date: 08/17/2015
Action: Staff Letter

Global Id: T0603708995
Action Type: ENFORCEMENT
Date: 06/15/2015
Action: Staff Letter

Global Id: T0603708995
Action Type: ENFORCEMENT
Date: 05/19/2015
Action: Staff Letter

Global Id: T0603708995
Action Type: ENFORCEMENT
Date: 07/15/2016
Action: Closure/No Further Action Letter

Global Id: T0603708995
Action Type: RESPONSE
Date: 07/15/2015
Action: Soil and Water Investigation Workplan - Regulator Responded

LUST:
Global Id: T0603708995
Status: Completed - Case Closed
Status Date: 07/15/2016

Global Id: T0603708995
Status: Open - Case Begin Date
Status Date: 03/11/1999

Global Id: T0603708995
Status: Open - Eligible for Closure
Status Date: 11/06/2013

Global Id: T0603708995
Status: Open - Eligible for Closure
Status Date: 03/02/2016

Global Id: T0603708995
Status: Open - Site Assessment
Status Date: 05/03/2000

Global Id: T0603708995
Status: Open - Site Assessment
Status Date: 06/15/2015

107 SE 1/4-1/2 0.464 mi. 2448 ft. **MARSHALL NEW PRIMARY CENTER NO. 1**
LEXINGTON AVE/WESTMORELAND AVE/LYMAN PLACE
LOS ANGELES, CA 90029

CA ENVIROSTOR S112057176
CA SCH N/A

Relative: Lower

Actual: 342 ft.

ENVIROSTOR:

Facility ID:	19650016
Status:	No Further Action
Status Date:	11/25/2002
Site Code:	304294
Site Type:	School Investigation
Site Type Detailed:	School
Acres:	2.05
NPL:	NO
Regulatory Agencies:	SMBRP
Lead Agency:	SMBRP
Program Manager:	Not reported
Supervisor:	Shahir Haddad
Division Branch:	Southern California Schools & Brownfields Outreach
Assembly:	53
Senate:	30
Special Program:	Not reported
Restricted Use:	NO
Site Mgmt Req:	NONE SPECIFIED
Funding:	School District
Latitude:	34.05227
Longitude:	-118.2527
APN:	NONE SPECIFIED
Past Use:	RESIDENTIAL AREA
Potential COC:	NONE SPECIFIED No Contaminants found
Confirmed COC:	NONE SPECIFIED
Potential Description:	NMA
Alias Name:	LAUSD-MARSHAL NEW PC#1
Alias Type:	Alternate Name
Alias Name:	LOS ANGELES UNIFIED SCHOOL DISTRICT
Alias Type:	Alternate Name
Alias Name:	MARSHALL NEW PRIMARY CENTER #1
Alias Type:	Alternate Name
Alias Name:	304294
Alias Type:	Project Code (Site Code)
Alias Name:	19650016
Alias Type:	Envirostor ID Number

Completed Info:

Completed Area Name:	PROJECT WIDE
Completed Sub Area Name:	Not reported
Completed Document Type:	Environmental Oversight Agreement
Completed Date:	02/10/2000
Comments:	Not reported
Completed Area Name:	PROJECT WIDE
Completed Sub Area Name:	Not reported
Completed Document Type:	Phase 1
Completed Date:	06/18/2001
Comments:	Not reported
Completed Area Name:	PROJECT WIDE
Completed Sub Area Name:	Not reported
Completed Document Type:	Phase 1

MARSHALL NEW PRIMARY CENTER NO. 1 (Continued) **S112057176**

Completed Date:	11/25/2002
Comments:	Not reported
Completed Area Name:	PROJECT WIDE
Completed Sub Area Name:	Not reported
Completed Document Type:	Cost Recovery Closeout Memo
Completed Date:	01/29/2003
Comments:	Not reported
Completed Area Name:	PROJECT WIDE
Completed Sub Area Name:	Not reported
Completed Document Type:	Site Inspections/Visit (Non LUR)
Completed Date:	06/18/2001
Comments:	Not reported
Future Area Name:	Not reported
Future Sub Area Name:	Not reported
Future Document Type:	Not reported
Future Due Date:	Not reported
Schedule Area Name:	Not reported
Schedule Sub Area Name:	Not reported
Schedule Document Type:	Not reported
Schedule Due Date:	Not reported
Schedule Revised Date:	Not reported

SCH:

Facility ID:	19650016
Site Type:	School Investigation
Site Type Detail:	School
Site Mgmt. Req.:	NONE SPECIFIED
Acres:	2.05
National Priorities List:	NO
Cleanup Oversight Agencies:	SMBRP
Lead Agency:	SMBRP
Lead Agency Description:	DTSC - Site Cleanup Program
Project Manager:	Not reported
Supervisor:	Shahir Haddad
Division Branch:	Southern California Schools & Brownfields Outreach
Site Code:	304294
Assembly:	53
Senate:	30
Special Program Status:	Not reported
Status:	No Further Action
Status Date:	11/25/2002
Restricted Use:	NO
Funding:	School District
Latitude:	34.05227
Longitude:	-118.2527
APN:	NONE SPECIFIED
Past Use:	RESIDENTIAL AREA
Potential COC:	NONE SPECIFIED, No Contaminants found
Confirmed COC:	NONE SPECIFIED
Potential Description:	NMA
Alias Name:	LAUSD-MARSHAL NEW PC#1
Alias Type:	Alternate Name
Alias Name:	LOS ANGELES UNIFIED SCHOOL DISTRICT

MARSHALL NEW PRIMARY CENTER NO. 1 (Continued) **S112057176**

Alias Type: Alternate Name
Alias Name: MARSHALL NEW PRIMARY CENTER #1
Alias Type: Alternate Name
Alias Name: 304294
Alias Type: Project Code (Site Code)
Alias Name: 19650016
Alias Type: Envirostor ID Number

Completed Info:
Completed Area Name: PROJECT WIDE
Completed Sub Area Name: Not reported
Completed Document Type: Environmental Oversight Agreement
Completed Date: 02/10/2000
Comments: Not reported

Completed Area Name: PROJECT WIDE
Completed Sub Area Name: Not reported
Completed Document Type: Phase 1
Completed Date: 06/18/2001
Comments: Not reported

Completed Area Name: PROJECT WIDE
Completed Sub Area Name: Not reported
Completed Document Type: Phase 1
Completed Date: 11/25/2002
Comments: Not reported

Completed Area Name: PROJECT WIDE
Completed Sub Area Name: Not reported
Completed Document Type: Cost Recovery Closeout Memo
Completed Date: 01/29/2003
Comments: Not reported

Completed Area Name: PROJECT WIDE
Completed Sub Area Name: Not reported
Completed Document Type: Site Inspections/Visit (Non LUR)
Completed Date: 06/18/2001
Comments: Not reported

Future Area Name: Not reported
Future Sub Area Name: Not reported
Future Document Type: Not reported
Future Due Date: Not reported
Schedule Area Name: Not reported
Schedule Sub Area Name: Not reported
Schedule Document Type: Not reported
Schedule Due Date: Not reported
Schedule Revised Date: Not reported

108
WSW
1/2-1
0.537 mi.
2835 ft.

RAMONA PRIMARY SITE NO. 1
HOBART BOULEVARD/FOUNTAIN AVENUE/HARVARD BLVD.
LOS ANGELES, CA 90029

CA ENVIROSTOR **S107737125**
CA SCH **N/A**

Relative:
Lower

Actual:
359 ft.

ENVIROSTOR:

Facility ID:	19820083
Status:	Inactive - Withdrawn
Status Date:	02/10/2000
Site Code:	404039
Site Type:	School Investigation
Site Type Detailed:	School
Acres:	1.9
NPL:	NO
Regulatory Agencies:	SMBRP
Lead Agency:	SMBRP
Program Manager:	Not reported
Supervisor:	Mark Malinowski
Division Branch:	Southern California Schools & Brownfields Outreach
Assembly:	43
Senate:	24
Special Program:	Not reported
Restricted Use:	NO
Site Mgmt Req:	NONE SPECIFIED
Funding:	School District
Latitude:	34.09500
Longitude:	-118.3037
APN:	NONE SPECIFIED
Past Use:	* EDUCATIONAL SERVICES
Potential COC:	NONE SPECIFIED
Confirmed COC:	NONE SPECIFIED
Potential Description:	NONE SPECIFIED
Alias Name:	LA USD-RAMONA PRIMARY SITE #1/VCA
Alias Type:	Alternate Name
Alias Name:	LAUSD
Alias Type:	Alternate Name
Alias Name:	LAUSD-RAMONA PRIMARY SITE #1/CDE
Alias Type:	Alternate Name
Alias Name:	RAMONA PRIMARY SITE #1
Alias Type:	Alternate Name
Alias Name:	RAMONA PRIMARY SITE#1
Alias Type:	Alternate Name
Alias Name:	304098
Alias Type:	Project Code (Site Code)
Alias Name:	404039
Alias Type:	Project Code (Site Code)
Alias Name:	19820083
Alias Type:	Envirostor ID Number

Completed Info:

Completed Area Name:	PROJECT WIDE
Completed Sub Area Name:	Not reported
Completed Document Type:	Phase 1
Completed Date:	02/11/2000
Comments:	Not reported
Completed Area Name:	PROJECT WIDE
Completed Sub Area Name:	Not reported
Completed Document Type:	Environmental Oversight Agreement

RAMONA PRIMARY SITE NO. 1 (Continued) **S107737125**

Completed Date:	02/10/2000
Comments:	Not reported
Completed Area Name:	PROJECT WIDE
Completed Sub Area Name:	Not reported
Completed Document Type:	Cost Recovery Closeout Memo
Completed Date:	01/13/2015
Comments:	Not reported
Future Area Name:	Not reported
Future Sub Area Name:	Not reported
Future Document Type:	Not reported
Future Due Date:	Not reported
Schedule Area Name:	Not reported
Schedule Sub Area Name:	Not reported
Schedule Document Type:	Not reported
Schedule Due Date:	Not reported
Schedule Revised Date:	Not reported

SCH:

Facility ID:	19820083
Site Type:	School Investigation
Site Type Detail:	School
Site Mgmt. Req.:	NONE SPECIFIED
Acres:	1.9
National Priorities List:	NO
Cleanup Oversight Agencies:	SMBRP
Lead Agency:	SMBRP
Lead Agency Description:	DTSC - Site Cleanup Program
Project Manager:	Not reported
Supervisor:	Mark Malinowski
Division Branch:	Southern California Schools & Brownfields Outreach
Site Code:	404039
Assembly:	43
Senate:	24
Special Program Status:	Not reported
Status:	Inactive - Withdrawn
Status Date:	02/10/2000
Restricted Use:	NO
Funding:	School District
Latitude:	34.09500
Longitude:	-118.3037
APN:	NONE SPECIFIED
Past Use:	* EDUCATIONAL SERVICES
Potential COC:	NONE SPECIFIED
Confirmed COC:	NONE SPECIFIED
Potential Description:	NONE SPECIFIED
Alias Name:	LA USD-RAMONA PRIMARY SITE #1/VCA
Alias Type:	Alternate Name
Alias Name:	LAUSD
Alias Type:	Alternate Name
Alias Name:	LAUSD-RAMONA PRIMARY SITE #1/CDE
Alias Type:	Alternate Name
Alias Name:	RAMONA PRIMARY SITE #1
Alias Type:	Alternate Name
Alias Name:	RAMONA PRIMARY SITE#1

RAMONA PRIMARY SITE NO. 1 (Continued) **S107737125**

Alias Type:	Alternate Name
Alias Name:	304098
Alias Type:	Project Code (Site Code)
Alias Name:	404039
Alias Type:	Project Code (Site Code)
Alias Name:	19820083
Alias Type:	Envirostor ID Number

Completed Info:

Completed Area Name:	PROJECT WIDE
Completed Sub Area Name:	Not reported
Completed Document Type:	Phase 1
Completed Date:	02/11/2000
Comments:	Not reported
Completed Area Name:	PROJECT WIDE
Completed Sub Area Name:	Not reported
Completed Document Type:	Environmental Oversight Agreement
Completed Date:	02/10/2000
Comments:	Not reported
Completed Area Name:	PROJECT WIDE
Completed Sub Area Name:	Not reported
Completed Document Type:	Cost Recovery Closeout Memo
Completed Date:	01/13/2015
Comments:	Not reported
Future Area Name:	Not reported
Future Sub Area Name:	Not reported
Future Document Type:	Not reported
Future Due Date:	Not reported
Schedule Area Name:	Not reported
Schedule Sub Area Name:	Not reported
Schedule Document Type:	Not reported
Schedule Due Date:	Not reported
Schedule Revised Date:	Not reported

109
SW
1/2-1
0.673 mi.
3556 ft.

RAMONA NEW PC AKA BOWLING ALLEY **CA ENVIROSTOR** **S105628556**
SANTA MONICA BOULEVARD/KINGSLEY DRIVE **CA SCH** **N/A**
LOS ANGELES, CA 90029

Relative:
Lower

Actual:
332 ft.

ENVIROSTOR:

Facility ID:	19790003
Status:	No Further Action
Status Date:	05/17/2002
Site Code:	304005
Site Type:	School Cleanup
Site Type Detailed:	School
Acres:	3
NPL:	NO
Regulatory Agencies:	SMBRP
Lead Agency:	SMBRP
Program Manager:	Not reported
Supervisor:	Javier Hinojosa
Division Branch:	Southern California Schools & Brownfields Outreach
Assembly:	53

RAMONA NEW PC AKA BOWLING ALLEY (Continued) **S105628556**

Senate: 24
Special Program: Not reported
Restricted Use: NO
Site Mgmt Req: NONE SPECIFIED
Funding: School District
Latitude: 34.09078
Longitude: -118.3032
APN: NONE SPECIFIED
Past Use: RECREATION SERVICES
Potential COC: Cobalt Chloroform Dichlorodifluoromethane Tetrachloroethylene (PCE * Methylphenol 1,2,4-Trimethylbenzene Ethylbenzene Xylenes Toluene 1,3,5-Trimethylbenzene Chloromethane (methyl chloride Molybdenum Benzene
Confirmed COC: NONE SPECIFIED
Potential Description: SOIL
Alias Name: LOS ANGELES UNIFIED SCHOOL DISTRICT
Alias Type: Alternate Name
Alias Name: RAMONA NEW PC AKA BOWLING ALLEY
Alias Type: Alternate Name
Alias Name: RAMONA PRIMARY CENTER AKA LAUSD BELMONT
Alias Type: Alternate Name
Alias Name: 110033612776
Alias Type: EPA (FRS #)
Alias Name: 304005
Alias Type: Project Code (Site Code)
Alias Name: 19790003
Alias Type: Envirostor ID Number

Completed Info:
Completed Area Name: PROJECT WIDE
Completed Sub Area Name: Not reported
Completed Document Type: Preliminary Endangerment Assessment Report
Completed Date: 10/18/2001
Comments: Not reported

Completed Area Name: PROJECT WIDE
Completed Sub Area Name: Not reported
Completed Document Type: Preliminary Endangerment Assessment Workplan
Completed Date: 10/18/2000
Comments: Not reported

Completed Area Name: PROJECT WIDE
Completed Sub Area Name: Not reported
Completed Document Type: Community Profile
Completed Date: 08/22/2001
Comments: Public participation.

Completed Area Name: PROJECT WIDE
Completed Sub Area Name: Not reported
Completed Document Type: Other Report
Completed Date: 08/09/2001
Comments: Initial Study Report Only

Completed Area Name: PROJECT WIDE
Completed Sub Area Name: Not reported
Completed Document Type: Other Report
Completed Date: 04/29/2003
Comments: Tech Memo - Lead Assessment Report

RAMONA NEW PC AKA BOWLING ALLEY (Continued) **S105628556**

Completed Area Name:	PROJECT WIDE
Completed Sub Area Name:	Not reported
Completed Document Type:	Environmental Oversight Agreement
Completed Date:	02/10/2000
Comments:	Not reported

Completed Area Name:	PROJECT WIDE
Completed Sub Area Name:	Not reported
Completed Document Type:	Cost Recovery Closeout Memo
Completed Date:	05/17/2002
Comments:	Not reported

Future Area Name:	Not reported
Future Sub Area Name:	Not reported
Future Document Type:	Not reported
Future Due Date:	Not reported
Schedule Area Name:	Not reported
Schedule Sub Area Name:	Not reported
Schedule Document Type:	Not reported
Schedule Due Date:	Not reported
Schedule Revised Date:	Not reported

SCH:

Facility ID:	19790003
Site Type:	School Cleanup
Site Type Detail:	School
Site Mgmt. Req.:	NONE SPECIFIED
Acres:	3
National Priorities List:	NO
Cleanup Oversight Agencies:	SMBRP
Lead Agency:	SMBRP
Lead Agency Description:	DTSC - Site Cleanup Program
Project Manager:	Not reported
Supervisor:	Javier Hinojosa
Division Branch:	Southern California Schools & Brownfields Outreach
Site Code:	304005
Assembly:	53
Senate:	24
Special Program Status:	Not reported
Status:	No Further Action
Status Date:	05/17/2002
Restricted Use:	NO
Funding:	School District
Latitude:	34.09078
Longitude:	-118.3032
APN:	NONE SPECIFIED
Past Use:	RECREATION SERVICES
Potential COC:	Cobalt, Cobalt, Chloroform, Dichlorodifluoromethane, Tetrachloroethylene (PCE, * Methylphenol, 1,2,4-Trimethylbenzene, Ethylbenzene, Xylenes, Toluene, 1,3,5-Trimethylbenzene, Chloromethane (methyl chloride, Molybdenum, Benzene
Confirmed COC:	NONE SPECIFIED
Potential Description:	SOIL
Alias Name:	LOS ANGELES UNIFIED SCHOOL DISTRICT
Alias Type:	Alternate Name
Alias Name:	RAMONA NEW PC AKA BOWLING ALLEY

RAMONA NEW PC AKA BOWLING ALLEY (Continued) **S105628556**

Alias Type: Alternate Name
Alias Name: RAMONA PRIMARY CENTER AKA LAUSD BELMONT
Alias Type: Alternate Name
Alias Name: 110033612776
Alias Type: EPA (FRS #)
Alias Name: 304005
Alias Type: Project Code (Site Code)
Alias Name: 19790003
Alias Type: Envirostor ID Number

Completed Info:
Completed Area Name: PROJECT WIDE
Completed Sub Area Name: Not reported
Completed Document Type: Preliminary Endangerment Assessment Report
Completed Date: 10/18/2001
Comments: Not reported

Completed Area Name: PROJECT WIDE
Completed Sub Area Name: Not reported
Completed Document Type: Preliminary Endangerment Assessment Workplan
Completed Date: 10/18/2000
Comments: Not reported

Completed Area Name: PROJECT WIDE
Completed Sub Area Name: Not reported
Completed Document Type: Community Profile
Completed Date: 08/22/2001
Comments: Public participation.

Completed Area Name: PROJECT WIDE
Completed Sub Area Name: Not reported
Completed Document Type: Other Report
Completed Date: 08/09/2001
Comments: Initial Study Report Only

Completed Area Name: PROJECT WIDE
Completed Sub Area Name: Not reported
Completed Document Type: Other Report
Completed Date: 04/29/2003
Comments: Tech Memo - Lead Assessment Report

Completed Area Name: PROJECT WIDE
Completed Sub Area Name: Not reported
Completed Document Type: Environmental Oversight Agreement
Completed Date: 02/10/2000
Comments: Not reported

Completed Area Name: PROJECT WIDE
Completed Sub Area Name: Not reported
Completed Document Type: Cost Recovery Closeout Memo
Completed Date: 05/17/2002
Comments: Not reported

Future Area Name: Not reported
Future Sub Area Name: Not reported
Future Document Type: Not reported
Future Due Date: Not reported
Schedule Area Name: Not reported

RAMONA NEW PC AKA BOWLING ALLEY (Continued) **S105628556**

Schedule Sub Area Name: Not reported
Schedule Document Type: Not reported
Schedule Due Date: Not reported
Schedule Revised Date: Not reported

110
WSW
1/2-1
0.686 mi.
3620 ft.

BELMONT/HOLLYWOOD NO. 3 **CA ENVIROSTOR S107735908**
LA MIRADA AVENUE/SERRANO AVENUE **CA SCH N/A**
LOS ANGELES, CA 90029

Relative:
Lower

Actual:
349 ft.

ENVIROSTOR:
Facility ID: 19880049
Status: Inactive - Needs Evaluation
Status Date: 02/11/2000
Site Code: 304135
Site Type: School Investigation
Site Type Detailed: School
Acres: 1.3
NPL: NO
Regulatory Agencies: SMBRP
Lead Agency: SMBRP
Program Manager: Not reported
Supervisor: Shahir Haddad
Division Branch: Southern California Schools & Brownfields Outreach
Assembly: 43
Senate: 24
Special Program: Not reported
Restricted Use: NO
Site Mgmt Req: NONE SPECIFIED
Funding: School District
Latitude: 34.09385
Longitude: -118.3059
APN: NONE SPECIFIED
Past Use: RESIDENTIAL AREA
Potential COC: NONE SPECIFIED
Confirmed COC: NONE SPECIFIED
Potential Description: NONE SPECIFIED
Alias Name: BELMONT/HOLLYWOOD #3
Alias Type: Alternate Name
Alias Name: LAUSD
Alias Type: Alternate Name
Alias Name: LAUSD-BELMONT/HOLLYWOOD #3/CDE
Alias Type: Alternate Name
Alias Name: LAUSD-BELMONT/HOLLYWOOD #3/VCA
Alias Type: Alternate Name
Alias Name: 304046
Alias Type: Project Code (Site Code)
Alias Name: 304135
Alias Type: Project Code (Site Code)
Alias Name: 19880049
Alias Type: Envirostor ID Number

Completed Info:
Completed Area Name: PROJECT WIDE
Completed Sub Area Name: Not reported
Completed Document Type: Environmental Oversight Agreement
Completed Date: 02/10/2000

BELMONT/HOLLYWOOD NO. 3 (Continued) **S107735908**

Comments: Not reported

Completed Area Name: PROJECT WIDE
Completed Sub Area Name: Not reported
Completed Document Type: Cost Recovery Closeout Memo
Completed Date: 08/20/2002
Comments: Not reported

Completed Area Name: PROJECT WIDE
Completed Sub Area Name: Not reported
Completed Document Type: Cost Recovery Closeout Memo
Completed Date: 04/22/2003
Comments: Not reported

Completed Area Name: PROJECT WIDE
Completed Sub Area Name: Not reported
Completed Document Type: Phase 1
Completed Date: 02/11/2000
Comments: Not reported

Future Area Name: Not reported
Future Sub Area Name: Not reported
Future Document Type: Not reported
Future Due Date: Not reported
Schedule Area Name: Not reported
Schedule Sub Area Name: Not reported
Schedule Document Type: Not reported
Schedule Due Date: Not reported
Schedule Revised Date: Not reported

SCH:

Facility ID: 19880049
Site Type: School Investigation
Site Type Detail: School
Site Mgmt. Req.: NONE SPECIFIED
Acres: 1.3
National Priorities List: NO
Cleanup Oversight Agencies: SMBRP
Lead Agency: SMBRP
Lead Agency Description: DTSC - Site Cleanup Program
Project Manager: Not reported
Supervisor: Shahir Haddad
Division Branch: Southern California Schools & Brownfields Outreach
Site Code: 304135
Assembly: 43
Senate: 24
Special Program Status: Not reported
Status: Inactive - Needs Evaluation
Status Date: 02/11/2000
Restricted Use: NO
Funding: School District
Latitude: 34.09385
Longitude: -118.3059
APN: NONE SPECIFIED
Past Use: RESIDENTIAL AREA
Potential COC: NONE SPECIFIED

BELMONT/HOLLYWOOD NO. 3 (Continued) **S107735908**

Confirmed COC: NONE SPECIFIED
Potential Description: NONE SPECIFIED
Alias Name: BELMONT/HOLLYWOOD #3
Alias Type: Alternate Name
Alias Name: LAUSD
Alias Type: Alternate Name
Alias Name: LAUSD-BELMONT/HOLLYWOOD #3/CDE
Alias Type: Alternate Name
Alias Name: LAUSD-BELMONT/HOLLYWOOD #3/VCA
Alias Type: Alternate Name
Alias Name: 304046
Alias Type: Project Code (Site Code)
Alias Name: 304135
Alias Type: Project Code (Site Code)
Alias Name: 19880049
Alias Type: Envirostor ID Number

Completed Info:
Completed Area Name: PROJECT WIDE
Completed Sub Area Name: Not reported
Completed Document Type: Environmental Oversight Agreement
Completed Date: 02/10/2000
Comments: Not reported

Completed Area Name: PROJECT WIDE
Completed Sub Area Name: Not reported
Completed Document Type: Cost Recovery Closeout Memo
Completed Date: 08/20/2002
Comments: Not reported

Completed Area Name: PROJECT WIDE
Completed Sub Area Name: Not reported
Completed Document Type: Cost Recovery Closeout Memo
Completed Date: 04/22/2003
Comments: Not reported

Completed Area Name: PROJECT WIDE
Completed Sub Area Name: Not reported
Completed Document Type: Phase 1
Completed Date: 02/11/2000
Comments: Not reported

Future Area Name: Not reported
Future Sub Area Name: Not reported
Future Document Type: Not reported
Future Due Date: Not reported
Schedule Area Name: Not reported
Schedule Sub Area Name: Not reported
Schedule Document Type: Not reported
Schedule Due Date: Not reported
Schedule Revised Date: Not reported

111
WSW
1/2-1
0.695 mi.
3668 ft.

Relative:
Lower

Actual:
358 ft.

DELUXE LABORATORIES INC
1377 N. SERRANO AVENUE
HOLLYWOOD, CA 90027

Database(s): RCRA-LQG, CA ENVIROSTOR, CA CPS-SLIC, CA HIST UST, ICIS, FINDS, ECHO, CA EMI, CA HAZNET, CA HIST CORTESE, LA Co. Site Mitigation

EDR ID Number: 1000428979
EPA ID Number: CAD981450281

RCRA-LQG:

Date form received by agency:	02/22/2008
Facility name:	DELUXE LABORATORIES INC
Facility address:	1377 N. SERRANO AVENUE HOLLYWOOD, CA 90027
EPA ID:	CAD981450281
Contact:	LUKE CHEN
Contact address:	Not reported Not reported
Contact country:	US
Contact telephone:	323-960-8613
Contact email:	LUKE.CHEN@BYDELUXE.COM
EPA Region:	09
Land type:	Private
Classification:	Large Quantity Generator
Description:	Handler: generates 1,000 kg or more of hazardous waste during any calendar month; or generates more than 1 kg of acutely hazardous waste during any calendar month; or generates more than 100 kg of any residue or contaminated soil, waste or other debris resulting from the cleanup of a spill, into or on any land or water, of acutely hazardous waste during any calendar month; or generates 1 kg or less of acutely hazardous waste during any calendar month, and accumulates more than 1 kg of acutely hazardous waste at any time; or generates 100 kg or less of any residue or contaminated soil, waste or other debris resulting from the cleanup of a spill, into or on any land or water, of acutely hazardous waste during any calendar month, and accumulates more than 100 kg of that material at any time

Owner/Operator Summary:

Owner/operator name:	DELUXE LABORATORIES
Owner/operator address:	Not reported Not reported
Owner/operator country:	US
Owner/operator telephone:	Not reported
Owner/operator email:	Not reported
Owner/operator fax:	Not reported
Owner/operator extension:	Not reported
Legal status:	Private
Owner/Operator Type:	Operator
Owner/Op start date:	12/17/1990
Owner/Op end date:	Not reported

Owner/operator name:	DELUXE LABORATORIES
Owner/operator address:	1377 N. SERRANO AVENUE HOLLYWOOD, CA 90027
Owner/operator country:	US
Owner/operator telephone:	Not reported

DELUXE LABORATORIES INC (Continued) **1000428979**

Owner/operator email: Not reported
Owner/operator fax: Not reported
Owner/operator extension: Not reported
Legal status: Private
Owner/Operator Type: Owner
Owner/Op start date: 12/17/1990
Owner/Op end date: Not reported

Handler Activities Summary:
U.S. importer of hazardous waste: No
Mixed waste (haz. and radioactive): No
Recycler of hazardous waste: No
Transporter of hazardous waste: No
Treater, storer or disposer of HW: No
Underground injection activity: No
On-site burner exemption: No
Furnace exemption: No
Used oil fuel burner: No
Used oil processor: No
User oil refiner: No
Used oil fuel marketer to burner: No
Used oil Specification marketer: No
Used oil transfer facility: No
Used oil transporter: No

. Waste code: D039
. Waste name: TETRACHLOROETHYLENE

Historical Generators:
Date form received by agency: 02/16/2006
Site name: DELUXE LABORATORIES
Classification: Large Quantity Generator

. Waste code: 214
. Waste name: Unspecified solvent mixture

. Waste code: 541
. Waste name: Photochemicals / photo processing waste

. Waste code: D001
. Waste name: IGNITABLE HAZARDOUS WASTES ARE THOSE WASTES WHICH HAVE A FLASHPOINT OF LESS THAN 140 DEGREES FAHRENHEIT AS DETERMINED BY A PENSKY-MARTENS CLOSED CUP FLASH POINT TESTER. ANOTHER METHOD OF DETERMINING THE FLASH POINT OF A WASTE IS TO REVIEW THE MATERIAL SAFETY DATA SHEET, WHICH CAN BE OBTAINED FROM THE MANUFACTURER OR DISTRIBUTOR OF THE MATERIAL. LACQUER THINNER IS AN EXAMPLE OF A COMMONLY USED SOLVENT WHICH WOULD BE CONSIDERED AS IGNITABLE HAZARDOUS WASTE.

. Waste code: D011
. Waste name: SILVER

. Waste code: D039
. Waste name: TETRACHLOROETHYLENE

. Waste code: F001
. Waste name: THE FOLLOWING SPENT HALOGENATED SOLVENTS USED IN DEGREASING:

DELUXE LABORATORIES INC (Continued) **1000428979**

TETRACHLOROETHYLENE, TRICHLOROETHYLENE, METHYLENE CHLORIDE, 1,1,1-TRICHLOROETHANE, CARBON TETRACHLORIDE, AND CHLORINATED FLUOROCARBONS; ALL SPENT SOLVENT MIXTURES/BLENDS USED IN DEGREASING CONTAINING, BEFORE USE, A TOTAL OF TEN PERCENT OR MORE (BY VOLUME) OF ONE OR MORE OF THE ABOVE HALOGENATED SOLVENTS OR THOSE SOLVENTS LISTED IN F002, F004, AND F005, AND STILL BOTTOMS FROM THE RECOVERY OF THESE SPENT SOLVENTS AND SPENT SOLVENT MIXTURES.

. Waste code: F002
. Waste name: THE FOLLOWING SPENT HALOGENATED SOLVENTS: TETRACHLOROETHYLENE, METHYLENE CHLORIDE, TRICHLOROETHYLENE, 1,1,1-TRICHLOROETHANE, CHLOROBENZENE, 1,1,2-TRICHLORO-1,2,2-TRIFLUOROETHANE, ORTHO-DICHLOROBENZENE, TRICHLOROFLUOROMETHANE, AND 1,1,2-TRICHLOROETHANE; ALL SPENT SOLVENT MIXTURES/BLENDS CONTAINING, BEFORE USE, A TOTAL OF TEN PERCENT OR MORE (BY VOLUME) OF ONE OR MORE OF THE ABOVE HALOGENATED SOLVENTS OR THOSE LISTED IN F001, F004, OR F005, AND STILL BOTTOMS FROM THE RECOVERY OF THESE SPENT SOLVENTS AND SPENT SOLVENT MIXTURES.

. Waste code: F005
. Waste name: THE FOLLOWING SPENT NON-HALOGENATED SOLVENTS: TOLUENE, METHYL ETHYL KETONE, CARBON DISULFIDE, ISOBUTANOL, PYRIDINE, BENZENE, 2-ETHOXYETHANOL, AND 2-NITROPROPANE; ALL SPENT SOLVENT MIXTURES/BLENDS CONTAINING, BEFORE USE, A TOTAL OF TEN PERCENT OR MORE (BY VOLUME) OF ONE OR MORE OF THE ABOVE NON-HALOGENATED SOLVENTS OR THOSE SOLVENTS LISTED IN F001, F002, OR F004; AND STILL BOTTOMS FROM THE RECOVERY OF THESE SPENT SOLVENTS AND SPENT SOLVENT MIXTURES.

Date form received by agency: 02/18/2004
Site name: DELUXE LABORATORIES, INC.
Classification: Large Quantity Generator

. Waste code: D001
. Waste name: IGNITABLE HAZARDOUS WASTES ARE THOSE WASTES WHICH HAVE A FLASHPOINT OF LESS THAN 140 DEGREES FAHRENHEIT AS DETERMINED BY A PENSKY-MARTENS CLOSED CUP FLASH POINT TESTER. ANOTHER METHOD OF DETERMINING THE FLASH POINT OF A WASTE IS TO REVIEW THE MATERIAL SAFETY DATA SHEET, WHICH CAN BE OBTAINED FROM THE MANUFACTURER OR DISTRIBUTOR OF THE MATERIAL. LACQUER THINNER IS AN EXAMPLE OF A COMMONLY USED SOLVENT WHICH WOULD BE CONSIDERED AS IGNITABLE HAZARDOUS WASTE.

. Waste code: D002
. Waste name: A WASTE WHICH HAS A PH OF LESS THAN 2 OR GREATER THAN 12.5 IS CONSIDERED TO BE A CORROSIVE HAZARDOUS WASTE. SODIUM HYDROXIDE, A CAUSTIC SOLUTION WITH A HIGH PH, IS OFTEN USED BY INDUSTRIES TO CLEAN OR DEGREASE PARTS. HYDROCHLORIC ACID, A SOLUTION WITH A LOW PH, IS USED BY MANY INDUSTRIES TO CLEAN METAL PARTS PRIOR TO PAINTING. WHEN THESE CAUSTIC OR ACID SOLUTIONS BECOME CONTAMINATED AND MUST BE DISPOSED, THE WASTE WOULD BE A CORROSIVE HAZARDOUS WASTE.

. Waste code: D011
. Waste name: SILVER

. Waste code: D039
. Waste name: TETRACHLOROETHYLENE

. Waste code: F002

DELUXE LABORATORIES INC (Continued) **1000428979**

. Waste name: THE FOLLOWING SPENT HALOGENATED SOLVENTS: TETRACHLOROETHYLENE, METHYLENE CHLORIDE, TRICHLOROETHYLENE, 1,1,1-TRICHLOROETHANE, CHLOROBENZENE, 1,1,2-TRICHLORO-1,2,2-TRIFLUOROETHANE, ORTHO-DICHLOROBENZENE, TRICHLOROFLUOROMETHANE, AND 1,1,2-TRICHLOROETHANE; ALL SPENT SOLVENT MIXTURES/BLENDS CONTAINING, BEFORE USE, A TOTAL OF TEN PERCENT OR MORE (BY VOLUME) OF ONE OR MORE OF THE ABOVE HALOGENATED SOLVENTS OR THOSE LISTED IN F001, F004, OR F005, AND STILL BOTTOMS FROM THE RECOVERY OF THESE SPENT SOLVENTS AND SPENT SOLVENT MIXTURES.

. Waste code: F005
. Waste name: THE FOLLOWING SPENT NON-HALOGENATED SOLVENTS: TOLUENE, METHYL ETHYL KETONE, CARBON DISULFIDE, ISOBUTANOL, PYRIDINE, BENZENE, 2-ETHOXYETHANOL, AND 2-NITROPROPANE; ALL SPENT SOLVENT MIXTURES/BLENDS CONTAINING, BEFORE USE, A TOTAL OF TEN PERCENT OR MORE (BY VOLUME) OF ONE OR MORE OF THE ABOVE NON-HALOGENATED SOLVENTS OR THOSE SOLVENTS LISTED IN F001, F002, OR F004; AND STILL BOTTOMS FROM THE RECOVERY OF THESE SPENT SOLVENTS AND SPENT SOLVENT MIXTURES.

Date form received by agency: 02/27/2002
Site name: DELUXE LABORATORIES, INC.
Classification: Large Quantity Generator

. Waste code: 141
. Waste name: Off-specification, aged, or surplus inorganics

. Waste code: 211
. Waste name: Halogenated solvents (chloroform, methyl chloride, perchloroethylene, etc.)

. Waste code: 214
. Waste name: Unspecified solvent mixture

. Waste code: 352
. Waste name: Other organic solids

. Waste code: 541
. Waste name: Photochemicals / photo processing waste

. Waste code: 791
. Waste name: Liquids with pH < 2

. Waste code: D001
. Waste name: IGNITABLE HAZARDOUS WASTES ARE THOSE WASTES WHICH HAVE A FLASHPOINT OF LESS THAN 140 DEGREES FAHRENHEIT AS DETERMINED BY A PENSKY-MARTENS CLOSED CUP FLASH POINT TESTER. ANOTHER METHOD OF DETERMINING THE FLASH POINT OF A WASTE IS TO REVIEW THE MATERIAL SAFETY DATA SHEET, WHICH CAN BE OBTAINED FROM THE MANUFACTURER OR DISTRIBUTOR OF THE MATERIAL. LACQUER THINNER IS AN EXAMPLE OF A COMMONLY USED SOLVENT WHICH WOULD BE CONSIDERED AS IGNITABLE HAZARDOUS WASTE.

. Waste code: D002
. Waste name: A WASTE WHICH HAS A PH OF LESS THAN 2 OR GREATER THAN 12.5 IS CONSIDERED TO BE A CORROSIVE HAZARDOUS WASTE. SODIUM HYDROXIDE, A CAUSTIC SOLUTION WITH A HIGH PH, IS OFTEN USED BY INDUSTRIES TO CLEAN OR DEGREASE PARTS. HYDROCHLORIC ACID, A SOLUTION WITH A LOW PH, IS USED BY MANY INDUSTRIES TO CLEAN METAL PARTS PRIOR TO PAINTING. WHEN

DELUXE LABORATORIES INC (Continued) **1000428979**

THESE CAUSTIC OR ACID SOLUTIONS BECOME CONTAMINATED AND MUST BE DISPOSED, THE WASTE WOULD BE A CORROSIVE HAZARDOUS WASTE.

. Waste code: D011
. Waste name: SILVER

. Waste code: D039
. Waste name: TETRACHLOROETHYLENE

. Waste code: F001
. Waste name: THE FOLLOWING SPENT HALOGENATED SOLVENTS USED IN DEGREASING: TETRACHLOROETHYLENE, TRICHLOROETHYLENE, METHYLENE CHLORIDE, 1,1,1-TRICHLOROETHANE, CARBON TETRACHLORIDE, AND CHLORINATED FLUOROCARBONS; ALL SPENT SOLVENT MIXTURES/BLENDS USED IN DEGREASING CONTAINING, BEFORE USE, A TOTAL OF TEN PERCENT OR MORE (BY VOLUME) OF ONE OR MORE OF THE ABOVE HALOGENATED SOLVENTS OR THOSE SOLVENTS LISTED IN F002, F004, AND F005, AND STILL BOTTOMS FROM THE RECOVERY OF THESE SPENT SOLVENTS AND SPENT SOLVENT MIXTURES.

. Waste code: F002
. Waste name: THE FOLLOWING SPENT HALOGENATED SOLVENTS: TETRACHLOROETHYLENE, METHYLENE CHLORIDE, TRICHLOROETHYLENE, 1,1,1-TRICHLOROETHANE, CHLOROBENZENE, 1,1,2-TRICHLORO-1,2,2-TRIFLUOROETHANE, ORTHO-DICHLOROBENZENE, TRICHLOROFLUOROMETHANE, AND 1,1,2-TRICHLOROETHANE; ALL SPENT SOLVENT MIXTURES/BLENDS CONTAINING, BEFORE USE, A TOTAL OF TEN PERCENT OR MORE (BY VOLUME) OF ONE OR MORE OF THE ABOVE HALOGENATED SOLVENTS OR THOSE LISTED IN F001, F004, OR F005, AND STILL BOTTOMS FROM THE RECOVERY OF THESE SPENT SOLVENTS AND SPENT SOLVENT MIXTURES.

. Waste code: F005
. Waste name: THE FOLLOWING SPENT NON-HALOGENATED SOLVENTS: TOLUENE, METHYL ETHYL KETONE, CARBON DISULFIDE, ISOBUTANOL, PYRIDINE, BENZENE, 2-ETHOXYETHANOL, AND 2-NITROPROPANE; ALL SPENT SOLVENT MIXTURES/BLENDS CONTAINING, BEFORE USE, A TOTAL OF TEN PERCENT OR MORE (BY VOLUME) OF ONE OR MORE OF THE ABOVE NON-HALOGENATED SOLVENTS OR THOSE SOLVENTS LISTED IN F001, F002, OR F004; AND STILL BOTTOMS FROM THE RECOVERY OF THESE SPENT SOLVENTS AND SPENT SOLVENT MIXTURES.

. Waste code: P012
. Waste name: ARSENIC OXIDE AS2O3

Date form received by agency: 10/12/2000
Site name: DELUXE LABORATORIES, INC.
Classification: Large Quantity Generator

Date form received by agency: 03/16/1999
Site name: DELUXE LABORATORIES
Classification: Large Quantity Generator

Date form received by agency: 09/01/1996
Site name: DELUXE LABORATORIES, INC
Classification: Large Quantity Generator

Date form received by agency: 12/29/1995
Site name: DELUXE LABRATORIES
Classification: Large Quantity Generator

DELUXE LABORATORIES INC (Continued) **1000428979**

Date form received by agency: 03/14/1994
Site name: DELUXE LABORATORIES
Classification: Large Quantity Generator

Date form received by agency: 01/31/1992
Site name: DELUXE LABORATORIES, INC
Classification: Large Quantity Generator

Date form received by agency: 04/10/1990
Site name: DELUXE LAB
Classification: Large Quantity Generator

Date form received by agency: 03/10/1986
Site name: DELUXE LABORATORIES, INC
Classification: Large Quantity Generator

Facility Has Received Notices of Violations:
Regulation violated: Not reported
Area of violation: Generators - General
Date violation determined: 02/05/2009
Date achieved compliance: 02/05/2009
Violation lead agency: State
Enforcement action: WRITTEN INFORMAL
Enforcement action date: 02/05/2009
Enf. disposition status: Not reported
Enf. disp. status date: Not reported
Enforcement lead agency: State
Proposed penalty amount: Not reported
Final penalty amount: Not reported
Paid penalty amount: Not reported

Evaluation Action Summary:
Evaluation date: 06/26/2015
Evaluation: COMPLIANCE EVALUATION INSPECTION ON-SITE
Area of violation: Not reported
Date achieved compliance: Not reported
Evaluation lead agency: State

Evaluation date: 02/05/2009
Evaluation: COMPLIANCE EVALUATION INSPECTION ON-SITE
Area of violation: Generators - General
Date achieved compliance: 02/05/2009
Evaluation lead agency: State

ENVIROSTOR:
Facility ID: 60001863
Status: Refer: 1248 Local Agency
Status Date: 05/09/2014
Site Code: 301604
Site Type: Evaluation
Site Type Detailed: Evaluation
Acres: 5
NPL: NO
Regulatory Agencies: SMBRP, LOS ANGELES COUNTY
Lead Agency: LOS ANGELES COUNTY
Program Manager: Manjul Bose
Supervisor: Javier Hinojosa

DELUXE LABORATORIES INC (Continued) **1000428979**

Division Branch: Cleanup Chatsworth
Assembly: 43
Senate: 24
Special Program: Not reported
Restricted Use: NO
Site Mgmt Req: NONE SPECIFIED
Funding: EPA Grant
Latitude: 34.09578
Longitude: -118.3087
APN: 5544-032-013, 5544-032-016, 5544032013, 5544032016
Past Use: PHOTOGRAPHIC PROCESSING
Potential COC: Under Investigation Tetrachloroethylene (PCE
Confirmed COC: NONE SPECIFIED
Potential Description: AQUI, IA, SOIL, SV, UE, WELL
Alias Name: 5544-032-013
Alias Type: APN
Alias Name: 5544-032-016
Alias Type: APN
Alias Name: 5544032013
Alias Type: APN
Alias Name: 5544032016
Alias Type: APN
Alias Name: CAN000909568
Alias Type: CERCLIS ID
Alias Name: SLT43206204
Alias Type: GeoTracker Global ID
Alias Name: 301604
Alias Type: Project Code (Site Code)
Alias Name: 60001863
Alias Type: Envirostor ID Number

Completed Info:
Completed Area Name: PROJECT WIDE
Completed Sub Area Name: Not reported
Completed Document Type: PA/SI Site Screening
Completed Date: 09/12/2013
Comments: Not reported

Completed Area Name: PROJECT WIDE
Completed Sub Area Name: Not reported
Completed Document Type: Correspondence
Completed Date: 04/01/2014
Comments: Correspondence Received.

Completed Area Name: PROJECT WIDE
Completed Sub Area Name: Not reported
Completed Document Type: Correspondence
Completed Date: 05/08/2014
Comments: SB 1248

Completed Area Name: PROJECT WIDE
Completed Sub Area Name: Not reported
Completed Document Type: Correspondence
Completed Date: 05/08/2014
Comments: Transfer of site to LACOFD

Future Area Name: Not reported
Future Sub Area Name: Not reported

DELUXE LABORATORIES INC (Continued) **1000428979**

Future Document Type: Not reported
Future Due Date: Not reported
Schedule Area Name: Not reported
Schedule Sub Area Name: Not reported
Schedule Document Type: Not reported
Schedule Due Date: Not reported
Schedule Revised Date: Not reported

CPS-SLIC:
Region: STATE
Facility Status: **Open - Inactive**
Status Date: 01/01/1965
Global Id: SLT43206204
Lead Agency: LA CNTY FIRE DEPT. (BILLING AND UST)
Lead Agency Case Number: Not reported
Latitude: 34.09553
Longitude: -118.308012
Case Type: Cleanup Program Site
Case Worker: Not reported
Local Agency: Not reported
RB Case Number: Not reported
File Location: Not reported
Potential Media Affected: Not reported
Potential Contaminants of Concern: Not reported
Site History: Not reported

Click here to access the California GeoTracker records for this facility:

HIST UST:
File Number: 00028E07
URL: http://geotracker.waterboards.ca.gov/ustpdfs/pdf/00028E07.pdf
Region: STATE
Facility ID: 00000067647
Facility Type: Other
Other Type: MOTION PICTURE PROCE
Contact Name: RICHARD GRENIER
Telephone: 2134626171
Owner Name: TWENTIETH CENTURY FOX FILM COR
Owner Address: 10201 W. PICO BLVD.
Owner City,St,Zip: LOS ANGELES, CA 90035
Total Tanks: 0001

Tank Num: 001
Container Num: ONE
Year Installed: 1973
Tank Capacity: 00020000
Tank Used for: WASTE
Type of Fuel: 4
Container Construction Thickness: /16 2
Leak Detection: Stock Inventor

Click here for Geo Tracker PDF:

ICIS:
Enforcement Action ID: CASCAA0000060370094000095
FRS ID: 110000784009

DELUXE LABORATORIES INC (Continued) **1000428979**

Action Name:	DELUXE LABORATORIES INC 060370094000095
Facility Name:	DELUXE LABORATORIES INC
Facility Address:	1377 N SERRANO AVE HOLLYWOOD, CA 90027
Enforcement Action Type:	Administrative Order
Facility County:	LOS ANGELES
Program System Acronym:	AIR
Enforcement Action Forum Desc:	Administrative - Formal
EA Type Code:	SCAAAO
Facility SIC Code:	7819
Federal Facility ID:	Not reported
Latitude in Decimal Degrees:	34.0965
Longitude in Decimal Degrees:	-118.30703
Permit Type Desc:	Not reported
Program System Acronym:	CASCA0000603700940
Facility NAICS Code:	512199
Tribal Land Code:	Not reported

Enforcement Action ID:	CASCAA00000603700940000094
FRS ID:	110000784009
Action Name:	DELUXE LABORATORIES INC 060370094000094
Facility Name:	DELUXE LABORATORIES INC
Facility Address:	1377 N SERRANO AVE HOLLYWOOD, CA 90027
Enforcement Action Type:	Notice of Violation
Facility County:	LOS ANGELES
Program System Acronym:	AIR
Enforcement Action Forum Desc:	Administrative - Informal
EA Type Code:	NOV
Facility SIC Code:	7819
Federal Facility ID:	Not reported
Latitude in Decimal Degrees:	34.0965
Longitude in Decimal Degrees:	-118.30703
Permit Type Desc:	Not reported
Program System Acronym:	CASCA0000603700940
Facility NAICS Code:	512199
Tribal Land Code:	Not reported

Enforcement Action ID:	CASCAA00000603700940000075
FRS ID:	110000784009
Action Name:	DELUXE LABORATORIES INC 060370094000075
Facility Name:	DELUXE LABORATORIES INC
Facility Address:	1377 N SERRANO AVE HOLLYWOOD, CA 90027
Enforcement Action Type:	Administrative Order
Facility County:	LOS ANGELES
Program System Acronym:	AIR
Enforcement Action Forum Desc:	Administrative - Formal
EA Type Code:	SCAAAO
Facility SIC Code:	7819
Federal Facility ID:	Not reported
Latitude in Decimal Degrees:	34.0965
Longitude in Decimal Degrees:	-118.30703
Permit Type Desc:	Not reported
Program System Acronym:	CASCA0000603700940
Facility NAICS Code:	512199
Tribal Land Code:	Not reported

DELUXE LABORATORIES INC (Continued) **1000428979**

Enforcement Action ID: CASCAA0000060370094000074
FRS ID: 110000784009
Action Name: DELUXE LABORATORIES INC 060370094000074
Facility Name: DELUXE LABORATORIES INC
Facility Address: 1377 N SERRANO AVE
HOLLYWOOD, CA 90027
Enforcement Action Type: Notice of Violation
Facility County: LOS ANGELES
Program System Acronym: AIR
Enforcement Action Forum Desc: Administrative - Informal
EA Type Code: NOV
Facility SIC Code: 7819
Federal Facility ID: Not reported
Latitude in Decimal Degrees: 34.0965
Longitude in Decimal Degrees: -118.30703
Permit Type Desc: Not reported
Program System Acronym: CASCA0000603700940
Facility NAICS Code: 512199
Tribal Land Code: Not reported

Enforcement Action ID: CASCAA0000060370094000065
FRS ID: 110000784009
Action Name: DELUXE LABORATORIES INC 060370094000065
Facility Name: DELUXE LABORATORIES INC
Facility Address: 1377 N SERRANO AVE
HOLLYWOOD, CA 90027
Enforcement Action Type: Administrative Order
Facility County: LOS ANGELES
Program System Acronym: AIR
Enforcement Action Forum Desc: Administrative - Formal
EA Type Code: SCAAAO
Facility SIC Code: 7819
Federal Facility ID: Not reported
Latitude in Decimal Degrees: 34.0965
Longitude in Decimal Degrees: -118.30703
Permit Type Desc: Not reported
Program System Acronym: CASCA0000603700940
Facility NAICS Code: 512199
Tribal Land Code: Not reported

Enforcement Action ID: CASCAA0000060370094000064
FRS ID: 110000784009
Action Name: DELUXE LABORATORIES INC 060370094000064
Facility Name: DELUXE LABORATORIES INC
Facility Address: 1377 N SERRANO AVE
HOLLYWOOD, CA 90027
Enforcement Action Type: Notice of Violation
Facility County: LOS ANGELES
Program System Acronym: AIR
Enforcement Action Forum Desc: Administrative - Informal
EA Type Code: NOV
Facility SIC Code: 7819
Federal Facility ID: Not reported
Latitude in Decimal Degrees: 34.0965
Longitude in Decimal Degrees: -118.30703
Permit Type Desc: Not reported
Program System Acronym: CASCA0000603700940

DELUXE LABORATORIES INC (Continued) **1000428979**

Facility NAICS Code: 512199
Tribal Land Code: Not reported

Enforcement Action ID: CASCAA0000060370094000058
FRS ID: 110000784009
Action Name: DELUXE LABORATORIES INC 060370094000058
Facility Name: DELUXE LABORATORIES INC
Facility Address: 1377 N SERRANO AVE
HOLLYWOOD, CA 90027
Enforcement Action Type: Administrative Order
Facility County: LOS ANGELES
Program System Acronym: AIR
Enforcement Action Forum Desc: Administrative - Formal
EA Type Code: SCAAAO
Facility SIC Code: 7819
Federal Facility ID: Not reported
Latitude in Decimal Degrees: 34.0965
Longitude in Decimal Degrees: -118.30703
Permit Type Desc: Not reported
Program System Acronym: CASCA0000603700940
Facility NAICS Code: 512199
Tribal Land Code: Not reported

Enforcement Action ID: CASCAA0000060370094000057
FRS ID: 110000784009
Action Name: DELUXE LABORATORIES INC 060370094000057
Facility Name: DELUXE LABORATORIES INC
Facility Address: 1377 N SERRANO AVE
HOLLYWOOD, CA 90027
Enforcement Action Type: Notice of Violation
Facility County: LOS ANGELES
Program System Acronym: AIR
Enforcement Action Forum Desc: Administrative - Informal
EA Type Code: NOV
Facility SIC Code: 7819
Federal Facility ID: Not reported
Latitude in Decimal Degrees: 34.0965
Longitude in Decimal Degrees: -118.30703
Permit Type Desc: Not reported
Program System Acronym: CASCA0000603700940
Facility NAICS Code: 512199
Tribal Land Code: Not reported

Enforcement Action ID: CASCAA0000060370094000036
FRS ID: 110000784009
Action Name: DELUXE LABORATORIES INC 060370094000036
Facility Name: DELUXE LABORATORIES INC
Facility Address: 1377 N SERRANO AVE
HOLLYWOOD, CA 90027
Enforcement Action Type: Administrative Order
Facility County: LOS ANGELES
Program System Acronym: AIR
Enforcement Action Forum Desc: Administrative - Formal
EA Type Code: SCAAAO
Facility SIC Code: 7819
Federal Facility ID: Not reported
Latitude in Decimal Degrees: 34.0965

DELUXE LABORATORIES INC (Continued) **1000428979**

Longitude in Decimal Degrees:	-118.30703
Permit Type Desc:	Not reported
Program System Acronym:	CASCA0000603700940
Facility NAICS Code:	512199
Tribal Land Code:	Not reported
Enforcement Action ID:	CASCAA0000060370094000035
FRS ID:	110000784009
Action Name:	DELUXE LABORATORIES INC 060370094000035
Facility Name:	DELUXE LABORATORIES INC
Facility Address:	1377 N SERRANO AVE HOLLYWOOD, CA 90027
Enforcement Action Type:	Notice of Violation
Facility County:	LOS ANGELES
Program System Acronym:	AIR
Enforcement Action Forum Desc:	Administrative - Informal
EA Type Code:	NOV
Facility SIC Code:	7819
Federal Facility ID:	Not reported
Latitude in Decimal Degrees:	34.0965
Longitude in Decimal Degrees:	-118.30703
Permit Type Desc:	Not reported
Program System Acronym:	CASCA0000603700940
Facility NAICS Code:	512199
Tribal Land Code:	Not reported

FINDS:

Registry ID: 110000784009

Environmental Interest/Information System

AFS (Aerometric Information Retrieval System (AIRS) Facility Subsystem) replaces the former Compliance Data System (CDS), the National Emission Data System (NEDS), and the Storage and Retrieval of Aerometric Data (SAROAD). AIRS is the national repository for information concerning airborne pollution in the United States. AFS is used to track emissions and compliance data from industrial plants. AFS data are utilized by states to prepare State Implementation Plans to comply with regulatory programs and by EPA as an input for the estimation of total national emissions. AFS is undergoing a major redesign to support facility operating permits required under Title V of the Clean Air Act.

California Hazardous Waste Tracking System - Datamart (HWTS-DATAMART) provides California with information on hazardous waste shipments for generators, transporters, and treatment, storage, and disposal facilities.

RCRAInfo is a national information system that supports the Resource Conservation and Recovery Act (RCRA) program through the tracking of events and activities related to facilities that generate, transport, and treat, store, or dispose of hazardous waste. RCRAInfo allows RCRA program staff to track the notification, permit, compliance, and corrective action activities required under RCRA.

HAZARDOUS AIR POLLUTANT MAJOR

DELUXE LABORATORIES INC (Continued) **1000428979**

HAZARDOUS WASTE BIENNIAL REPORTER

STATE MASTER

AIR MINOR

Click this hyperlink while viewing on your computer to access additional FINDS: detail in the EDR Site Report.

ECHO:

Envid:	1000428979
Registry ID:	110000784009
DFR URL:	http://echo.epa.gov/detailed-facility-report?fid=110000784009

EMI:

Year:	1987
County Code:	19
Air Basin:	SC
Facility ID:	9668
Air District Name:	SC
SIC Code:	7819
Air District Name:	SOUTH COAST AQMD
Community Health Air Pollution Info System:	Not reported
Consolidated Emission Reporting Rule:	Not reported
Total Organic Hydrocarbon Gases Tons/Yr:	154
Reactive Organic Gases Tons/Yr:	4
Carbon Monoxide Emissions Tons/Yr:	1
NOX - Oxides of Nitrogen Tons/Yr:	2
SOX - Oxides of Sulphur Tons/Yr:	0
Particulate Matter Tons/Yr:	0
Part. Matter 10 Micrometers and Smllr Tons/Yr:	0

Year:	1990
County Code:	19
Air Basin:	SC
Facility ID:	9668
Air District Name:	SC
SIC Code:	7819
Air District Name:	SOUTH COAST AQMD
Community Health Air Pollution Info System:	Not reported
Consolidated Emission Reporting Rule:	Not reported
Total Organic Hydrocarbon Gases Tons/Yr:	211
Reactive Organic Gases Tons/Yr:	2
Carbon Monoxide Emissions Tons/Yr:	1
NOX - Oxides of Nitrogen Tons/Yr:	3
SOX - Oxides of Sulphur Tons/Yr:	0
Particulate Matter Tons/Yr:	0
Part. Matter 10 Micrometers and Smllr Tons/Yr:	0

Year:	1993
County Code:	19
Air Basin:	SC
Facility ID:	9668
Air District Name:	SC
SIC Code:	7819

DELUXE LABORATORIES INC (Continued) **1000428979**

Air District Name:	SOUTH COAST AQMD
Community Health Air Pollution Info System:	Not reported
Consolidated Emission Reporting Rule:	Not reported
Total Organic Hydrocarbon Gases Tons/Yr:	182
Reactive Organic Gases Tons/Yr:	2
Carbon Monoxide Emissions Tons/Yr:	1
NOX - Oxides of Nitrogen Tons/Yr:	2
SOX - Oxides of Sulphur Tons/Yr:	0
Particulate Matter Tons/Yr:	0
Part. Matter 10 Micrometers and Smllr Tons/Yr:	0

Year:	1995
County Code:	19
Air Basin:	SC
Facility ID:	9668
Air District Name:	SC
SIC Code:	7819
Air District Name:	SOUTH COAST AQMD
Community Health Air Pollution Info System:	Not reported
Consolidated Emission Reporting Rule:	Not reported
Total Organic Hydrocarbon Gases Tons/Yr:	182
Reactive Organic Gases Tons/Yr:	2
Carbon Monoxide Emissions Tons/Yr:	1
NOX - Oxides of Nitrogen Tons/Yr:	2
SOX - Oxides of Sulphur Tons/Yr:	0
Particulate Matter Tons/Yr:	0
Part. Matter 10 Micrometers and Smllr Tons/Yr:	0

Year:	1996
County Code:	19
Air Basin:	SC
Facility ID:	9668
Air District Name:	SC
SIC Code:	7819
Air District Name:	SOUTH COAST AQMD
Community Health Air Pollution Info System:	Not reported
Consolidated Emission Reporting Rule:	Not reported
Total Organic Hydrocarbon Gases Tons/Yr:	95
Reactive Organic Gases Tons/Yr:	8
Carbon Monoxide Emissions Tons/Yr:	1
NOX - Oxides of Nitrogen Tons/Yr:	4
SOX - Oxides of Sulphur Tons/Yr:	0
Particulate Matter Tons/Yr:	0
Part. Matter 10 Micrometers and Smllr Tons/Yr:	0

Year:	1997
County Code:	19
Air Basin:	SC
Facility ID:	9668
Air District Name:	SC
SIC Code:	7819
Air District Name:	SOUTH COAST AQMD
Community Health Air Pollution Info System:	Not reported
Consolidated Emission Reporting Rule:	Not reported
Total Organic Hydrocarbon Gases Tons/Yr:	63
Reactive Organic Gases Tons/Yr:	9
Carbon Monoxide Emissions Tons/Yr:	1

DELUXE LABORATORIES INC (Continued) **1000428979**

NOX - Oxides of Nitrogen Tons/Yr:	2
SOX - Oxides of Sulphur Tons/Yr:	0
Particulate Matter Tons/Yr:	0
Part. Matter 10 Micrometers and Smllr Tons/Yr:	0

Year:	1998
County Code:	19
Air Basin:	SC
Facility ID:	9668
Air District Name:	SC
SIC Code:	7819
Air District Name:	SOUTH COAST AQMD
Community Health Air Pollution Info System:	Not reported
Consolidated Emission Reporting Rule:	Not reported
Total Organic Hydrocarbon Gases Tons/Yr:	62
Reactive Organic Gases Tons/Yr:	8
Carbon Monoxide Emissions Tons/Yr:	1
NOX - Oxides of Nitrogen Tons/Yr:	2
SOX - Oxides of Sulphur Tons/Yr:	0
Particulate Matter Tons/Yr:	0
Part. Matter 10 Micrometers and Smllr Tons/Yr:	0

Year:	1999
County Code:	19
Air Basin:	SC
Facility ID:	9668
Air District Name:	SC
SIC Code:	7819
Air District Name:	SOUTH COAST AQMD
Community Health Air Pollution Info System:	Not reported
Consolidated Emission Reporting Rule:	Not reported
Total Organic Hydrocarbon Gases Tons/Yr:	63
Reactive Organic Gases Tons/Yr:	9
Carbon Monoxide Emissions Tons/Yr:	1
NOX - Oxides of Nitrogen Tons/Yr:	2
SOX - Oxides of Sulphur Tons/Yr:	0
Particulate Matter Tons/Yr:	0
Part. Matter 10 Micrometers and Smllr Tons/Yr:	0

Year:	2000
County Code:	19
Air Basin:	SC
Facility ID:	9668
Air District Name:	SC
SIC Code:	7819
Air District Name:	SOUTH COAST AQMD
Community Health Air Pollution Info System:	Not reported
Consolidated Emission Reporting Rule:	Not reported
Total Organic Hydrocarbon Gases Tons/Yr:	63
Reactive Organic Gases Tons/Yr:	9
Carbon Monoxide Emissions Tons/Yr:	1
NOX - Oxides of Nitrogen Tons/Yr:	2
SOX - Oxides of Sulphur Tons/Yr:	0
Particulate Matter Tons/Yr:	0
Part. Matter 10 Micrometers and Smllr Tons/Yr:	0

Year:	2001

DELUXE LABORATORIES INC (Continued) **1000428979**

County Code:	19
Air Basin:	SC
Facility ID:	9668
Air District Name:	SC
SIC Code:	7819
Air District Name:	SOUTH COAST AQMD
Community Health Air Pollution Info System:	Y
Consolidated Emission Reporting Rule:	Not reported
Total Organic Hydrocarbon Gases Tons/Yr:	9
Reactive Organic Gases Tons/Yr:	6
Carbon Monoxide Emissions Tons/Yr:	2
NOX - Oxides of Nitrogen Tons/Yr:	2
SOX - Oxides of Sulphur Tons/Yr:	0
Particulate Matter Tons/Yr:	0
Part. Matter 10 Micrometers and Smllr Tons/Yr:	0

Year:	2002
County Code:	19
Air Basin:	SC
Facility ID:	9668
Air District Name:	SC
SIC Code:	7819
Air District Name:	SOUTH COAST AQMD
Community Health Air Pollution Info System:	Not reported
Consolidated Emission Reporting Rule:	Not reported
Total Organic Hydrocarbon Gases Tons/Yr:	21
Reactive Organic Gases Tons/Yr:	8
Carbon Monoxide Emissions Tons/Yr:	2
NOX - Oxides of Nitrogen Tons/Yr:	2
SOX - Oxides of Sulphur Tons/Yr:	0
Particulate Matter Tons/Yr:	0
Part. Matter 10 Micrometers and Smllr Tons/Yr:	0

Year:	2003
County Code:	19
Air Basin:	SC
Facility ID:	9668
Air District Name:	SC
SIC Code:	7819
Air District Name:	SOUTH COAST AQMD
Community Health Air Pollution Info System:	Not reported
Consolidated Emission Reporting Rule:	Not reported
Total Organic Hydrocarbon Gases Tons/Yr:	21
Reactive Organic Gases Tons/Yr:	8
Carbon Monoxide Emissions Tons/Yr:	2
NOX - Oxides of Nitrogen Tons/Yr:	2
SOX - Oxides of Sulphur Tons/Yr:	0
Particulate Matter Tons/Yr:	0
Part. Matter 10 Micrometers and Smllr Tons/Yr:	0

Year:	2004
County Code:	19
Air Basin:	SC
Facility ID:	9668
Air District Name:	SC
SIC Code:	7819
Air District Name:	SOUTH COAST AQMD

DELUXE LABORATORIES INC (Continued) **1000428979**

Community Health Air Pollution Info System:	Y
Consolidated Emission Reporting Rule:	Not reported
Total Organic Hydrocarbon Gases Tons/Yr:	20.6291689
Reactive Organic Gases Tons/Yr:	8.26
Carbon Monoxide Emissions Tons/Yr:	1.67056
NOX - Oxides of Nitrogen Tons/Yr:	1.99224
SOX - Oxides of Sulphur Tons/Yr:	0.012705
Particulate Matter Tons/Yr:	0.151049
Part. Matter 10 Micrometers and Smllr Tons/Yr:	0.15

Year:	2005
County Code:	19
Air Basin:	SC
Facility ID:	9668
Air District Name:	SC
SIC Code:	7819
Air District Name:	SOUTH COAST AQMD
Community Health Air Pollution Info System:	Not reported
Consolidated Emission Reporting Rule:	Not reported
Total Organic Hydrocarbon Gases Tons/Yr:	12.80892
Reactive Organic Gases Tons/Yr:	5.148081802
Carbon Monoxide Emissions Tons/Yr:	1.73027
NOX - Oxides of Nitrogen Tons/Yr:	2.06108
SOX - Oxides of Sulphur Tons/Yr:	.01269
Particulate Matter Tons/Yr:	.15602
Part. Matter 10 Micrometers and Smllr Tons/Yr:	.15602

Year:	2006
County Code:	19
Air Basin:	SC
Facility ID:	9668
Air District Name:	SC
SIC Code:	7819
Air District Name:	SOUTH COAST AQMD
Community Health Air Pollution Info System:	Not reported
Consolidated Emission Reporting Rule:	Not reported
Total Organic Hydrocarbon Gases Tons/Yr:	31.93056721482485848
Reactive Organic Gases Tons/Yr:	13.978
Carbon Monoxide Emissions Tons/Yr:	1.862
NOX - Oxides of Nitrogen Tons/Yr:	2.217
SOX - Oxides of Sulphur Tons/Yr:	.013
Particulate Matter Tons/Yr:	.168
Part. Matter 10 Micrometers and Smllr Tons/Yr:	.168

Year:	2007
County Code:	19
Air Basin:	SC
Facility ID:	9668
Air District Name:	SC
SIC Code:	7819
Air District Name:	SOUTH COAST AQMD
Community Health Air Pollution Info System:	Not reported
Consolidated Emission Reporting Rule:	Not reported
Total Organic Hydrocarbon Gases Tons/Yr:	31.93056721482485848
Reactive Organic Gases Tons/Yr:	13.978
Carbon Monoxide Emissions Tons/Yr:	1.862
NOX - Oxides of Nitrogen Tons/Yr:	2.217

DELUXE LABORATORIES INC (Continued) **1000428979**

SOX - Oxides of Sulphur Tons/Yr:	.013
Particulate Matter Tons/Yr:	.168
Part. Matter 10 Micrometers and Smllr Tons/Yr:	.168

Year:	2008
County Code:	19
Air Basin:	SC
Facility ID:	9668
Air District Name:	SC
SIC Code:	7819
Air District Name:	SOUTH COAST AQMD
Community Health Air Pollution Info System:	Not reported
Consolidated Emission Reporting Rule:	Not reported
Total Organic Hydrocarbon Gases Tons/Yr:	11.81395764097906600
Reactive Organic Gases Tons/Yr:	4.73189286217087794 2
Carbon Monoxide Emissions Tons/Yr:	1.9
NOX - Oxides of Nitrogen Tons/Yr:	2.26
SOX - Oxides of Sulphur Tons/Yr:	.01
Particulate Matter Tons/Yr:	2.65
Part. Matter 10 Micrometers and Smllr Tons/Yr:	1.906

Year:	2009
County Code:	19
Air Basin:	SC
Facility ID:	9668
Air District Name:	SC
SIC Code:	7819
Air District Name:	SOUTH COAST AQMD
Community Health Air Pollution Info System:	Not reported
Consolidated Emission Reporting Rule:	Not reported
Total Organic Hydrocarbon Gases Tons/Yr:	2.0032785037725098
Reactive Organic Gases Tons/Yr:	0.80355200000000004
Carbon Monoxide Emissions Tons/Yr:	1.76
NOX - Oxides of Nitrogen Tons/Yr:	2.1299999999999999
SOX - Oxides of Sulphur Tons/Yr:	1.0212000000000001E-2
Particulate Matter Tons/Yr:	3.0526499999999999
Part. Matter 10 Micrometers and Smllr Tons/Yr:	2.1826500000000002

Year:	2010
County Code:	19
Air Basin:	SC
Facility ID:	9668
Air District Name:	SC
SIC Code:	7819
Air District Name:	SOUTH COAST AQMD
Community Health Air Pollution Info System:	Not reported
Consolidated Emission Reporting Rule:	Not reported
Total Organic Hydrocarbon Gases Tons/Yr:	1.8579135618271101
Reactive Organic Gases Tons/Yr:	0.74402999999999997
Carbon Monoxide Emissions Tons/Yr:	1.7987500000000001
NOX - Oxides of Nitrogen Tons/Yr:	2.1877499999999999
SOX - Oxides of Sulphur Tons/Yr:	0.01302
Particulate Matter Tons/Yr:	2.9736799999999999
Part. Matter 10 Micrometers and Smllr Tons/Yr:	2.1310790000000002

Year:	2011
County Code:	19

DELUXE LABORATORIES INC (Continued) **1000428979**

Air Basin:	SC
Facility ID:	9668
Air District Name:	SC
SIC Code:	7819
Air District Name:	SOUTH COAST AQMD
Community Health Air Pollution Info System:	Not reported
Consolidated Emission Reporting Rule:	Not reported
Total Organic Hydrocarbon Gases Tons/Yr:	0.94681702984
Reactive Organic Gases Tons/Yr:	0.3848
Carbon Monoxide Emissions Tons/Yr:	1.764
NOX - Oxides of Nitrogen Tons/Yr:	2.1
SOX - Oxides of Sulphur Tons/Yr:	0.0126
Particulate Matter Tons/Yr:	4.52864
Part. Matter 10 Micrometers and Smllr Tons/Yr:	3.217928

Year:	2012
County Code:	19
Air Basin:	SC
Facility ID:	9668
Air District Name:	SC
SIC Code:	7819
Air District Name:	SOUTH COAST AQMD
Community Health Air Pollution Info System:	Not reported
Consolidated Emission Reporting Rule:	Not reported
Total Organic Hydrocarbon Gases Tons/Yr:	1.1746819162
Reactive Organic Gases Tons/Yr:	0.47723
Carbon Monoxide Emissions Tons/Yr:	2.13696
NOX - Oxides of Nitrogen Tons/Yr:	2.544
SOX - Oxides of Sulphur Tons/Yr:	0.01526
Particulate Matter Tons/Yr:	4.56238
Part. Matter 10 Micrometers and Smllr Tons/Yr:	3.251668

Year:	2013
County Code:	19
Air Basin:	SC
Facility ID:	9668
Air District Name:	SC
SIC Code:	7819
Air District Name:	SOUTH COAST AQMD
Community Health Air Pollution Info System:	Not reported
Consolidated Emission Reporting Rule:	Not reported
Total Organic Hydrocarbon Gases Tons/Yr:	0.57130619375
Reactive Organic Gases Tons/Yr:	0.23391
Carbon Monoxide Emissions Tons/Yr:	1.56492
NOX - Oxides of Nitrogen Tons/Yr:	1.863
SOX - Oxides of Sulphur Tons/Yr:	0.01117
Particulate Matter Tons/Yr:	4.51062
Part. Matter 10 Micrometers and Smllr Tons/Yr:	3.199908

Year:	2014
County Code:	19
Air Basin:	SC
Facility ID:	9668
Air District Name:	SC
SIC Code:	7819
Air District Name:	SOUTH COAST AQMD
Community Health Air Pollution Info System:	Not reported

DELUXE LABORATORIES INC (Continued) **1000428979**

Consolidated Emission Reporting Rule:	Not reported
Total Organic Hydrocarbon Gases Tons/Yr:	0.058181818182
Reactive Organic Gases Tons/Yr:	0.0256
Carbon Monoxide Emissions Tons/Yr:	0.39102
NOX - Oxides of Nitrogen Tons/Yr:	0.4655
SOX - Oxides of Sulphur Tons/Yr:	0.00279
Particulate Matter Tons/Yr:	1.82858
Part. Matter 10 Micrometers and Smllr Tons/Yr:	1.29062

HAZNET:

envid:	1000428979
Year:	2015
GEPAID:	CAC002801303
Contact:	RICHARD BROWN
Telephone:	3239608492
Mailing Name:	Not reported
Mailing Address:	2400 W EMPIRE AVE
Mailing City,St,Zip:	BURBANK, CA 915043331
Gen County:	Los Angeles
TSD EPA ID:	CAT080013352
TSD County:	Los Angeles
Waste Category:	Unspecified aqueous solution
Disposal Method:	Other Recovery Of Reclamation For Reuse Including Acid Regeneration, Organics Recovery Ect
Tons:	2.1
Cat Decode:	Not reported
Method Decode:	Not reported
Facility County:	Los Angeles

HIST CORTESE:

Region:	CORTESE
Facility County Code:	19
Reg By:	LTNKA
Reg Id:	3121

LA Co. Site Mitigation:

Facility ID:	Not reported
Status:	Not reported
Site ID:	SD0000568
Jurisdiction:	Not reported
Case ID:	RO0001566
Abated:	Yes
Assigned To:	Michael Bravo
Entered Date:	Not reported
Abated Date:	09/08/2015

112
WNW
1/2-1
0.754 mi.
3983 ft.

QUANTITY PHOTO'S, INC. **CA ENVIROSTOR** **S105722738**
5432 HOLLYWOOD BOULEVARD **N/A**
HOLLYWOOD, CA 90027

Relative:
Lower

Actual:
394 ft.

ENVIROSTOR:

Facility ID:	71003286
Status:	Refer: Other Agency
Status Date:	Not reported

QUANTITY PHOTO'S, INC. (Continued) **S105722738**

Site Code: Not reported
Site Type: Tiered Permit
Site Type Detailed: Tiered Permit
Acres: Not reported
NPL: NO
Regulatory Agencies: NONE SPECIFIED
Lead Agency: NONE SPECIFIED
Program Manager: Not reported
Supervisor: Not reported
Division Branch: Cleanup Chatsworth
Assembly: 43
Senate: 24
Special Program: Not reported
Restricted Use: NO
Site Mgmt Req: NONE SPECIFIED
Funding: Not reported
Latitude: 34.10172
Longitude: -118.3082
APN: NONE SPECIFIED
Past Use: NONE SPECIFIED
Potential COC: NONE SPECIFIED
Confirmed COC: NONE SPECIFIED
Potential Description: NONE SPECIFIED
Alias Name: CAL000077190
Alias Type: EPA Identification Number
Alias Name: 71003286
Alias Type: Envirostor ID Number

Completed Info:
Completed Area Name: Not reported
Completed Sub Area Name: Not reported
Completed Document Type: Not reported
Completed Date: Not reported
Comments: Not reported

Future Area Name: Not reported
Future Sub Area Name: Not reported
Future Document Type: Not reported
Future Due Date: Not reported
Schedule Area Name: Not reported
Schedule Sub Area Name: Not reported
Schedule Document Type: Not reported
Schedule Due Date: Not reported
Schedule Revised Date: Not reported

113
WSW
1/2-1
0.796 mi.
4203 ft.

CENTRAL REGION MIDDLE SCHOOL #5
FOUNTAIN AVENUE/SERRANO AVENUE
LOS ANGELES, CA 90029

CA ENVIROSTOR **S107736109**
CA SCH **N/A**

Relative:
Lower

Actual:
346 ft.

ENVIROSTOR:
Facility ID: 60000058
Status: Inactive - Action Required
Status Date: 01/18/2006
Site Code: 304488
Site Type: School Cleanup
Site Type Detailed: School

CENTRAL REGION MIDDLE SCHOOL #5 (Continued) **S107736109**

Acres:	4.64
NPL:	NO
Regulatory Agencies:	SMBRP
Lead Agency:	SMBRP
Program Manager:	Not reported
Supervisor:	Javier Hinojosa
Division Branch:	Southern California Schools & Brownfields Outreach
Assembly:	43
Senate:	24
Special Program:	Not reported
Restricted Use:	NO
Site Mgmt Req:	NONE SPECIFIED
Funding:	School District
Latitude:	34.09454
Longitude:	-118.3084
APN:	5537-002-005, 5537-002-015-022, 5537-002-025-026, 5537-005-00, 5537-005-001-002, 5537002005
Past Use:	RESIDENTIAL AREA
Potential COC:	Benzene Lead Methyl tertbutyl ether (MTBE Polychlorinated biphenyls (PCBs Tetrachloroethylene (PCE
Confirmed COC:	NONE SPECIFIED
Potential Description:	IA, SOIL, SV
Alias Name:	LAUSD-PRPSD CENTRAL REGION MID SCL #5
Alias Type:	Alternate Name
Alias Name:	5537-002-005
Alias Type:	APN
Alias Name:	5537-002-015-022
Alias Type:	APN
Alias Name:	5537-002-025-026
Alias Type:	APN
Alias Name:	5537-005-00
Alias Type:	APN
Alias Name:	5537-005-001-002
Alias Type:	APN
Alias Name:	5537002005
Alias Type:	APN
Alias Name:	110033619421
Alias Type:	EPA (FRS #)
Alias Name:	304488
Alias Type:	Project Code (Site Code)
Alias Name:	60000058
Alias Type:	Envirostor ID Number

Completed Info:

Completed Area Name:	PROJECT WIDE
Completed Sub Area Name:	Not reported
Completed Document Type:	Environmental Oversight Agreement
Completed Date:	02/10/2000
Comments:	Not reported
Completed Area Name:	PROJECT WIDE
Completed Sub Area Name:	Not reported
Completed Document Type:	Preliminary Endangerment Assessment Report
Completed Date:	01/18/2006
Comments:	DTSC issued Further Action determination for a Supplemental Site Investigation to address soil gas from off-site migration and lead from Lead-Based Paint. District considering dropping project.

CENTRAL REGION MIDDLE SCHOOL #5 (Continued) **S107736109**

Completed Area Name:	PROJECT WIDE
Completed Sub Area Name:	Not reported
Completed Document Type:	Preliminary Endangerment Assessment Workplan
Completed Date:	03/15/2005
Comments:	Concurrence with SOW.
Future Area Name:	Not reported
Future Sub Area Name:	Not reported
Future Document Type:	Not reported
Future Due Date:	Not reported
Schedule Area Name:	Not reported
Schedule Sub Area Name:	Not reported
Schedule Document Type:	Not reported
Schedule Due Date:	Not reported
Schedule Revised Date:	Not reported

SCH:

Facility ID:	60000058
Site Type:	School Cleanup
Site Type Detail:	School
Site Mgmt. Req.:	NONE SPECIFIED
Acres:	4.64
National Priorities List:	NO
Cleanup Oversight Agencies:	SMBRP
Lead Agency:	SMBRP
Lead Agency Description:	DTSC - Site Cleanup Program
Project Manager:	Not reported
Supervisor:	Javier Hinojosa
Division Branch:	Southern California Schools & Brownfields Outreach
Site Code:	304488
Assembly:	43
Senate:	24
Special Program Status:	Not reported
Status:	Inactive - Action Required
Status Date:	01/18/2006
Restricted Use:	NO
Funding:	School District
Latitude:	34.09454
Longitude:	-118.3084
APN:	5537-002-005, 5537-002-015-022, 5537-002-025-026, 5537-005-00, 5537-005-001-002, 5537002005
Past Use:	RESIDENTIAL AREA
Potential COC:	Benzene, Lead, Methyl tertbutyl ether (MTBE, Polychlorinated biphenyls (PCBs, Tetrachloroethylene (PCE
Confirmed COC:	NONE SPECIFIED
Potential Description:	IA, SOIL, SV
Alias Name:	LAUSD-PRPSD CENTRAL REGION MID SCL #5
Alias Type:	Alternate Name
Alias Name:	5537-002-005
Alias Type:	APN
Alias Name:	5537-002-015-022
Alias Type:	APN
Alias Name:	5537-002-025-026
Alias Type:	APN
Alias Name:	5537-005-00
Alias Type:	APN

CENTRAL REGION MIDDLE SCHOOL #5 (Continued) **S107736109**

Alias Name: 5537-005-001-002
Alias Type: APN
Alias Name: 5537002005
Alias Type: APN
Alias Name: 110033619421
Alias Type: EPA (FRS #)
Alias Name: 304488
Alias Type: Project Code (Site Code)
Alias Name: 60000058
Alias Type: Envirostor ID Number

Completed Info:
Completed Area Name: PROJECT WIDE
Completed Sub Area Name: Not reported
Completed Document Type: Environmental Oversight Agreement
Completed Date: 02/10/2000
Comments: Not reported

Completed Area Name: PROJECT WIDE
Completed Sub Area Name: Not reported
Completed Document Type: Preliminary Endangerment Assessment Report
Completed Date: 01/18/2006
Comments: DTSC issued Further Action determination for a Supplemental Site Investigation to address soil gas from off-site migration and lead from Lead-Based Paint. District considering dropping project.

Completed Area Name: PROJECT WIDE
Completed Sub Area Name: Not reported
Completed Document Type: Preliminary Endangerment Assessment Workplan
Completed Date: 03/15/2005
Comments: Concurrence with SOW.

Future Area Name: Not reported
Future Sub Area Name: Not reported
Future Document Type: Not reported
Future Due Date: Not reported
Schedule Area Name: Not reported
Schedule Sub Area Name: Not reported
Schedule Document Type: Not reported
Schedule Due Date: Not reported
Schedule Revised Date: Not reported

V114 **RAMONA PRIMARY SITE NO. 2** **CA ENVIROSTOR** **S107737126**
SSW **KINGSLEY DRIVE/ROMAINE AVENUE/ARDMORE AVE** **CA SCH** **N/A**
1/2-1 **LOS ANGELES, CA 90029**
0.805 mi.
4253 ft. **Site 1 of 2 in cluster V**

Relative:
Lower

Actual:
322 ft.

ENVIROSTOR:
Facility ID: 19880045
Status: Inactive - Withdrawn
Status Date: 02/10/2000
Site Code: 404040
Site Type: School Investigation
Site Type Detailed: School
Acres: 1.5
NPL: NO
Regulatory Agencies: SMBRP

RAMONA PRIMARY SITE NO. 2 (Continued) **S107737126**

Lead Agency: SMBRP
Program Manager: Not reported
Supervisor: Mark Malinowski
Division Branch: Southern California Schools & Brownfields Outreach
Assembly: 43
Senate: 24
Special Program: Not reported
Restricted Use: NO
Site Mgmt Req: NONE SPECIFIED
Funding: School District
Latitude: 34.08844
Longitude: -118.3023
APN: NONE SPECIFIED
Past Use: RESIDENTIAL AREA
Potential COC: NONE SPECIFIED
Confirmed COC: NONE SPECIFIED
Potential Description: NONE SPECIFIED
Alias Name: LA USD-RAMONA PRIMARY SITE #2/VCA
Alias Type: Alternate Name
Alias Name: LAUSD
Alias Type: Alternate Name
Alias Name: LAUSD-RAMONA PRIMARY SITE #2/CDE
Alias Type: Alternate Name
Alias Name: RAMONA PRIMARY SITE #2
Alias Type: Alternate Name
Alias Name: 304099
Alias Type: Project Code (Site Code)
Alias Name: 404040
Alias Type: Project Code (Site Code)
Alias Name: 19880045
Alias Type: Envirostor ID Number

Completed Info:
Completed Area Name: PROJECT WIDE
Completed Sub Area Name: Not reported
Completed Document Type: Environmental Oversight Agreement
Completed Date: 02/10/2000
Comments: Not reported

Completed Area Name: PROJECT WIDE
Completed Sub Area Name: Not reported
Completed Document Type: Phase 1
Completed Date: 02/11/2000
Comments: Not reported

Future Area Name: Not reported
Future Sub Area Name: Not reported
Future Document Type: Not reported
Future Due Date: Not reported
Schedule Area Name: Not reported
Schedule Sub Area Name: Not reported
Schedule Document Type: Not reported
Schedule Due Date: Not reported
Schedule Revised Date: Not reported

SCH:

RAMONA PRIMARY SITE NO. 2 (Continued) **S107737126**

Facility ID:	19880045
Site Type:	School Investigation
Site Type Detail:	School
Site Mgmt. Req.:	NONE SPECIFIED
Acres:	1.5
National Priorities List:	NO
Cleanup Oversight Agencies:	SMBRP
Lead Agency:	SMBRP
Lead Agency Description:	DTSC - Site Cleanup Program
Project Manager:	Not reported
Supervisor:	Mark Malinowski
Division Branch:	Southern California Schools & Brownfields Outreach
Site Code:	404040
Assembly:	43
Senate:	24
Special Program Status:	Not reported
Status:	Inactive - Withdrawn
Status Date:	02/10/2000
Restricted Use:	NO
Funding:	School District
Latitude:	34.08844
Longitude:	-118.3023
APN:	NONE SPECIFIED
Past Use:	RESIDENTIAL AREA
Potential COC:	NONE SPECIFIED
Confirmed COC:	NONE SPECIFIED
Potential Description:	NONE SPECIFIED
Alias Name:	LA USD-RAMONA PRIMARY SITE #2/VCA
Alias Type:	Alternate Name
Alias Name:	LAUSD
Alias Type:	Alternate Name
Alias Name:	LAUSD-RAMONA PRIMARY SITE #2/CDE
Alias Type:	Alternate Name
Alias Name:	RAMONA PRIMARY SITE #2
Alias Type:	Alternate Name
Alias Name:	304099
Alias Type:	Project Code (Site Code)
Alias Name:	404040
Alias Type:	Project Code (Site Code)
Alias Name:	19880045
Alias Type:	Envirostor ID Number

Completed Info:

Completed Area Name:	PROJECT WIDE
Completed Sub Area Name:	Not reported
Completed Document Type:	Environmental Oversight Agreement
Completed Date:	02/10/2000
Comments:	Not reported
Completed Area Name:	PROJECT WIDE
Completed Sub Area Name:	Not reported
Completed Document Type:	Phase 1
Completed Date:	02/11/2000
Comments:	Not reported
Future Area Name:	Not reported
Future Sub Area Name:	Not reported
Future Document Type:	Not reported

RAMONA PRIMARY SITE NO. 2 (Continued) **S107737126**

Future Due Date: Not reported
Schedule Area Name: Not reported
Schedule Sub Area Name: Not reported
Schedule Document Type: Not reported
Schedule Due Date: Not reported
Schedule Revised Date: Not reported

115
SE
1/2-1
0.822 mi.
4341 ft.

BELMONT/HOLLYWOOD NO. 4 **CA ENVIROSTOR S107735909**
WILLOWBROOK AVE/HOOVER ST/SANTA MONICA BLVD **CA SCH N/A**
LOS ANGELES, CA 90029

Relative:
Lower

Actual:
375 ft.

ENVIROSTOR:
Facility ID: 19800042
Status: Inactive - Needs Evaluation
Status Date: 08/20/2002
Site Code: 304136
Site Type: School Investigation
Site Type Detailed: School
Acres: 1.6
NPL: NO
Regulatory Agencies: SMBRP
Lead Agency: SMBRP
Program Manager: Not reported
Supervisor: Shahir Haddad
Division Branch: Southern California Schools & Brownfields Outreach
Assembly: 51
Senate: 24
Special Program: Not reported
Restricted Use: NO
Site Mgmt Req: NONE SPECIFIED
Funding: School District
Latitude: 34.08965
Longitude: -118.2836
APN: NONE SPECIFIED
Past Use: HOSPITAL
Potential COC: NONE SPECIFIED
Confirmed COC: NONE SPECIFIED
Potential Description: NONE SPECIFIED
Alias Name: BELMONT/HOLLYWOOD #4
Alias Type: Alternate Name
Alias Name: LAUSD
Alias Type: Alternate Name
Alias Name: LAUSD-BELMONT/HOLLYWOOD #4/CDE
Alias Type: Alternate Name
Alias Name: LAUSD-BELMONT/HOLLYWOOD #4/VCA
Alias Type: Alternate Name
Alias Name: 304047
Alias Type: Project Code (Site Code)
Alias Name: 304136
Alias Type: Project Code (Site Code)
Alias Name: 19800042
Alias Type: Envirostor ID Number

Completed Info:
Completed Area Name: PROJECT WIDE
Completed Sub Area Name: Not reported

BELMONT/HOLLYWOOD NO. 4 (Continued) **S107735909**

Completed Document Type: Phase 1
Completed Date: 02/11/2000
Comments: Not reported

Completed Area Name: PROJECT WIDE
Completed Sub Area Name: Not reported
Completed Document Type: Environmental Oversight Agreement
Completed Date: 02/10/2000
Comments: Not reported

Completed Area Name: PROJECT WIDE
Completed Sub Area Name: Not reported
Completed Document Type: Cost Recovery Closeout Memo
Completed Date: 08/20/2002
Comments: Not reported

Completed Area Name: PROJECT WIDE
Completed Sub Area Name: Not reported
Completed Document Type: Cost Recovery Closeout Memo
Completed Date: 04/22/2003
Comments: Not reported

Future Area Name: Not reported
Future Sub Area Name: Not reported
Future Document Type: Not reported
Future Due Date: Not reported
Schedule Area Name: Not reported
Schedule Sub Area Name: Not reported
Schedule Document Type: Not reported
Schedule Due Date: Not reported
Schedule Revised Date: Not reported

SCH:

Facility ID: 19800042
Site Type: School Investigation
Site Type Detail: School
Site Mgmt. Req.: NONE SPECIFIED
Acres: 1.6
National Priorities List: NO
Cleanup Oversight Agencies: SMBRP
Lead Agency: SMBRP
Lead Agency Description: DTSC - Site Cleanup Program
Project Manager: Not reported
Supervisor: Shahir Haddad
Division Branch: Southern California Schools & Brownfields Outreach
Site Code: 304136
Assembly: 51
Senate: 24
Special Program Status: Not reported
Status: Inactive - Needs Evaluation
Status Date: 08/20/2002
Restricted Use: NO
Funding: School District
Latitude: 34.08965
Longitude: -118.2836
APN: NONE SPECIFIED

BELMONT/HOLLYWOOD NO. 4 (Continued) **S107735909**

Past Use:	HOSPITAL
Potential COC:	NONE SPECIFIED
Confirmed COC:	NONE SPECIFIED
Potential Description:	NONE SPECIFIED
Alias Name:	BELMONT/HOLLYWOOD #4
Alias Type:	Alternate Name
Alias Name:	LAUSD
Alias Type:	Alternate Name
Alias Name:	LAUSD-BELMONT/HOLLYWOOD #4/CDE
Alias Type:	Alternate Name
Alias Name:	LAUSD-BELMONT/HOLLYWOOD #4/VCA
Alias Type:	Alternate Name
Alias Name:	304047
Alias Type:	Project Code (Site Code)
Alias Name:	304136
Alias Type:	Project Code (Site Code)
Alias Name:	19800042
Alias Type:	Envirostor ID Number

Completed Info:

Completed Area Name:	PROJECT WIDE
Completed Sub Area Name:	Not reported
Completed Document Type:	Phase 1
Completed Date:	02/11/2000
Comments:	Not reported
Completed Area Name:	PROJECT WIDE
Completed Sub Area Name:	Not reported
Completed Document Type:	Environmental Oversight Agreement
Completed Date:	02/10/2000
Comments:	Not reported
Completed Area Name:	PROJECT WIDE
Completed Sub Area Name:	Not reported
Completed Document Type:	Cost Recovery Closeout Memo
Completed Date:	08/20/2002
Comments:	Not reported
Completed Area Name:	PROJECT WIDE
Completed Sub Area Name:	Not reported
Completed Document Type:	Cost Recovery Closeout Memo
Completed Date:	04/22/2003
Comments:	Not reported
Future Area Name:	Not reported
Future Sub Area Name:	Not reported
Future Document Type:	Not reported
Future Due Date:	Not reported
Schedule Area Name:	Not reported
Schedule Sub Area Name:	Not reported
Schedule Document Type:	Not reported
Schedule Due Date:	Not reported
Schedule Revised Date:	Not reported

V116 **BELMONT/HOLLYWOOD NO. 2** **CA ENVIROSTOR** **S107735907**
SW **HARVARD BOULEVARD/ROMAINE STREET/KINGSLEY DRIVE** **CA SCH** **N/A**
1/2-1 **LOS ANGELES, CA 90029**
0.829 mi.
4377 ft. **Site 2 of 2 in cluster V**

Relative:
Lower

Actual:
321 ft.

ENVIROSTOR:

Facility ID:	19880048
Status:	Inactive - Needs Evaluation
Status Date:	02/11/2000
Site Code:	304134
Site Type:	School Investigation
Site Type Detailed:	School
Acres:	1.6
NPL:	NO
Regulatory Agencies:	SMBRP
Lead Agency:	SMBRP
Program Manager:	Not reported
Supervisor:	Shahir Haddad
Division Branch:	Southern California Schools & Brownfields Outreach
Assembly:	43
Senate:	24
Special Program:	Not reported
Restricted Use:	NO
Site Mgmt Req:	NONE SPECIFIED
Funding:	School District
Latitude:	34.08844
Longitude:	-118.3031
APN:	NONE SPECIFIED
Past Use:	RESIDENTIAL AREA
Potential COC:	NONE SPECIFIED
Confirmed COC:	NONE SPECIFIED
Potential Description:	NONE SPECIFIED
Alias Name:	BELMONT/HOLLYWOOD #2
Alias Type:	Alternate Name
Alias Name:	LAUSD
Alias Type:	Alternate Name
Alias Name:	LAUSD-BELMONT/HOLLYWOOD #2/CDE
Alias Type:	Alternate Name
Alias Name:	LAUSD-BELMONT/HOLLYWOOD #2/VCA
Alias Type:	Alternate Name
Alias Name:	304045
Alias Type:	Project Code (Site Code)
Alias Name:	304134
Alias Type:	Project Code (Site Code)
Alias Name:	19880048
Alias Type:	Envirostor ID Number

Completed Info:

Completed Area Name:	PROJECT WIDE
Completed Sub Area Name:	Not reported
Completed Document Type:	Environmental Oversight Agreement
Completed Date:	02/10/2000
Comments:	Not reported
Completed Area Name:	PROJECT WIDE
Completed Sub Area Name:	Not reported
Completed Document Type:	Cost Recovery Closeout Memo
Completed Date:	08/20/2002
Comments:	Not reported

BELMONT/HOLLYWOOD NO. 2 (Continued) **S107735907**

Completed Area Name:	PROJECT WIDE
Completed Sub Area Name:	Not reported
Completed Document Type:	Cost Recovery Closeout Memo
Completed Date:	04/22/2003
Comments:	Not reported

Completed Area Name:	PROJECT WIDE
Completed Sub Area Name:	Not reported
Completed Document Type:	Phase 1
Completed Date:	02/11/2000
Comments:	Not reported

Future Area Name:	Not reported
Future Sub Area Name:	Not reported
Future Document Type:	Not reported
Future Due Date:	Not reported
Schedule Area Name:	Not reported
Schedule Sub Area Name:	Not reported
Schedule Document Type:	Not reported
Schedule Due Date:	Not reported
Schedule Revised Date:	Not reported

SCH:

Facility ID:	19880048
Site Type:	School Investigation
Site Type Detail:	School
Site Mgmt. Req.:	NONE SPECIFIED
Acres:	1.6
National Priorities List:	NO
Cleanup Oversight Agencies:	SMBRP
Lead Agency:	SMBRP
Lead Agency Description:	DTSC - Site Cleanup Program
Project Manager:	Not reported
Supervisor:	Shahir Haddad
Division Branch:	Southern California Schools & Brownfields Outreach
Site Code:	304134
Assembly:	43
Senate:	24
Special Program Status:	Not reported
Status:	Inactive - Needs Evaluation
Status Date:	02/11/2000
Restricted Use:	NO
Funding:	School District
Latitude:	34.08844
Longitude:	-118.3031
APN:	NONE SPECIFIED
Past Use:	RESIDENTIAL AREA
Potential COC:	NONE SPECIFIED
Confirmed COC:	NONE SPECIFIED
Potential Description:	NONE SPECIFIED
Alias Name:	BELMONT/HOLLYWOOD #2
Alias Type:	Alternate Name
Alias Name:	LAUSD
Alias Type:	Alternate Name
Alias Name:	LAUSD-BELMONT/HOLLYWOOD #2/CDE
Alias Type:	Alternate Name

BELMONT/HOLLYWOOD NO. 2 (Continued) **S107735907**

Alias Name: LAUSD-BELMONT/HOLLYWOOD #2/VCA
Alias Type: Alternate Name
Alias Name: 304045
Alias Type: Project Code (Site Code)
Alias Name: 304134
Alias Type: Project Code (Site Code)
Alias Name: 19880048
Alias Type: Envirostor ID Number

Completed Info:
Completed Area Name: PROJECT WIDE
Completed Sub Area Name: Not reported
Completed Document Type: Environmental Oversight Agreement
Completed Date: 02/10/2000
Comments: Not reported

Completed Area Name: PROJECT WIDE
Completed Sub Area Name: Not reported
Completed Document Type: Cost Recovery Closeout Memo
Completed Date: 08/20/2002
Comments: Not reported

Completed Area Name: PROJECT WIDE
Completed Sub Area Name: Not reported
Completed Document Type: Cost Recovery Closeout Memo
Completed Date: 04/22/2003
Comments: Not reported

Completed Area Name: PROJECT WIDE
Completed Sub Area Name: Not reported
Completed Document Type: Phase 1
Completed Date: 02/11/2000
Comments: Not reported

Future Area Name: Not reported
Future Sub Area Name: Not reported
Future Document Type: Not reported
Future Due Date: Not reported
Schedule Area Name: Not reported
Schedule Sub Area Name: Not reported
Schedule Document Type: Not reported
Schedule Due Date: Not reported
Schedule Revised Date: Not reported

117
SSW
1/2-1
0.923 mi.
4876 ft.

BELMONT/HOLLYWOOD NO. 5 **CA ENVIROSTOR S107735910**
LEMON GROVE AVENUE/KINGSLEY DRIVE **CA SCH N/A**
LOS ANGELES, CA 90029

Relative:
Lower

Actual:
317 ft.

ENVIROSTOR:
Facility ID: 19880050
Status: Inactive - Needs Evaluation
Status Date: 02/11/2000
Site Code: 304137
Site Type: School Investigation
Site Type Detailed: School
Acres: 0.8

BELMONT/HOLLYWOOD NO. 5 (Continued) **S107735910**

NPL: NO
Regulatory Agencies: SMBRP
Lead Agency: SMBRP
Program Manager: Not reported
Supervisor: Shahir Haddad
Division Branch: Southern California Schools & Brownfields Outreach
Assembly: 43
Senate: 24
Special Program: Not reported
Restricted Use: NO
Site Mgmt Req: NONE SPECIFIED
Funding: School District
Latitude: 34.08627
Longitude: -118.3016
APN: NONE SPECIFIED
Past Use: RESIDENTIAL AREA
Potential COC: NONE SPECIFIED
Confirmed COC: NONE SPECIFIED
Potential Description: NONE SPECIFIED
Alias Name: BELMONT/HOLLYWOOD #5
Alias Type: Alternate Name
Alias Name: LAUSD
Alias Type: Alternate Name
Alias Name: LAUSD-BELMONT/HOLLYWOOD #5/CDE
Alias Type: Alternate Name
Alias Name: LAUSD-BELMONT/HOLLYWOOD #5/VCA
Alias Type: Alternate Name
Alias Name: 304048
Alias Type: Project Code (Site Code)
Alias Name: 304137
Alias Type: Project Code (Site Code)
Alias Name: 19880050
Alias Type: Envirostor ID Number

Completed Info:
Completed Area Name: PROJECT WIDE
Completed Sub Area Name: Not reported
Completed Document Type: Cost Recovery Closeout Memo
Completed Date: 04/22/2003
Comments: Not reported

Completed Area Name: PROJECT WIDE
Completed Sub Area Name: Not reported
Completed Document Type: Cost Recovery Closeout Memo
Completed Date: 08/20/2002
Comments: Not reported

Completed Area Name: PROJECT WIDE
Completed Sub Area Name: Not reported
Completed Document Type: Phase 1
Completed Date: 02/11/2000
Comments: Not reported

Future Area Name: Not reported
Future Sub Area Name: Not reported
Future Document Type: Not reported
Future Due Date: Not reported
Schedule Area Name: Not reported

BELMONT/HOLLYWOOD NO. 5 (Continued) **S107735910**

Schedule Sub Area Name: Not reported
Schedule Document Type: Not reported
Schedule Due Date: Not reported
Schedule Revised Date: Not reported

SCH:

Facility ID: 19880050
Site Type: School Investigation
Site Type Detail: School
Site Mgmt. Req.: NONE SPECIFIED
Acres: 0.8
National Priorities List: NO
Cleanup Oversight Agencies: SMBRP
Lead Agency: SMBRP
Lead Agency Description: DTSC - Site Cleanup Program
Project Manager: Not reported
Supervisor: Shahir Haddad
Division Branch: Southern California Schools & Brownfields Outreach
Site Code: 304137
Assembly: 43
Senate: 24
Special Program Status: Not reported
Status: Inactive - Needs Evaluation
Status Date: 02/11/2000
Restricted Use: NO
Funding: School District
Latitude: 34.08627
Longitude: -118.3016
APN: NONE SPECIFIED
Past Use: RESIDENTIAL AREA
Potential COC: NONE SPECIFIED
Confirmed COC: NONE SPECIFIED
Potential Description: NONE SPECIFIED
Alias Name: BELMONT/HOLLYWOOD #5
Alias Type: Alternate Name
Alias Name: LAUSD
Alias Type: Alternate Name
Alias Name: LAUSD-BELMONT/HOLLYWOOD #5/CDE
Alias Type: Alternate Name
Alias Name: LAUSD-BELMONT/HOLLYWOOD #5/VCA
Alias Type: Alternate Name
Alias Name: 304048
Alias Type: Project Code (Site Code)
Alias Name: 304137
Alias Type: Project Code (Site Code)
Alias Name: 19880050
Alias Type: Envirostor ID Number

Completed Info:
Completed Area Name: PROJECT WIDE
Completed Sub Area Name: Not reported
Completed Document Type: Cost Recovery Closeout Memo
Completed Date: 04/22/2003
Comments: Not reported

Completed Area Name: PROJECT WIDE

BELMONT/HOLLYWOOD NO. 5 (Continued) **S107735910**

Completed Sub Area Name: Not reported
Completed Document Type: Cost Recovery Closeout Memo
Completed Date: 08/20/2002
Comments: Not reported

Completed Area Name: PROJECT WIDE
Completed Sub Area Name: Not reported
Completed Document Type: Phase 1
Completed Date: 02/11/2000
Comments: Not reported

Future Area Name: Not reported
Future Sub Area Name: Not reported
Future Document Type: Not reported
Future Due Date: Not reported
Schedule Area Name: Not reported
Schedule Sub Area Name: Not reported
Schedule Document Type: Not reported
Schedule Due Date: Not reported
Schedule Revised Date: Not reported

W118 **RAMONA PRIMARY SITE NO. 6** **CA ENVIROSTOR** **S107737128**
SW **OXFORD AVENUE/ROMAINE AVENUE/SERRANO AVE** **CA SCH** **N/A**
1/2-1 **LOS ANGELES, CA 90029**
0.962 mi.
5080 ft. **Site 1 of 2 in cluster W**

Relative:
Lower

Actual:
319 ft.

ENVIROSTOR:
Facility ID: 19880070
Status: Inactive - Withdrawn
Status Date: 02/20/2013
Site Code: 304119
Site Type: School Investigation
Site Type Detailed: School
Acres: 1.58
NPL: NO
Regulatory Agencies: SMBRP
Lead Agency: SMBRP
Program Manager: Not reported
Supervisor: Javier Hinojosa
Division Branch: Southern California Schools & Brownfields Outreach
Assembly: 53
Senate: 24
Special Program: Not reported
Restricted Use: NO
Site Mgmt Req: NONE SPECIFIED
Funding: School District
Latitude: 34.08845
Longitude: -118.3069
APN: NONE SPECIFIED
Past Use: RESIDENTIAL AREA
Potential COC: Under Investigation
Confirmed COC: NONE SPECIFIED
Potential Description: SOIL
Alias Name: LAUSD-RAMONA PRIMARY #6/CDE
Alias Type: Alternate Name
Alias Name: LAUSD-RAMONA PRIMARY #6/VCA
Alias Type: Alternate Name

RAMONA PRIMARY SITE NO. 6 (Continued) **S107737128**

Alias Name: LOS ANGELES UNIFIED SCHOOL DISTRICT
Alias Type: Alternate Name
Alias Name: RAMONA PRIMARY SITE #6
Alias Type: Alternate Name
Alias Name: 304069
Alias Type: Project Code (Site Code)
Alias Name: 304119
Alias Type: Project Code (Site Code)
Alias Name: 19880070
Alias Type: Envirostor ID Number

Completed Info:
Completed Area Name: PROJECT WIDE
Completed Sub Area Name: Not reported
Completed Document Type: Environmental Oversight Agreement
Completed Date: 02/10/2000
Comments: Not reported

Completed Area Name: PROJECT WIDE
Completed Sub Area Name: Not reported
Completed Document Type: Cost Recovery Closeout Memo
Completed Date: 08/20/2002
Comments: Confirmed with Los Angeles Unified School District the project was dropped.

Completed Area Name: PROJECT WIDE
Completed Sub Area Name: Not reported
Completed Document Type: Phase 1
Completed Date: 02/11/2000
Comments: Not reported

Future Area Name: Not reported
Future Sub Area Name: Not reported
Future Document Type: Not reported
Future Due Date: Not reported
Schedule Area Name: Not reported
Schedule Sub Area Name: Not reported
Schedule Document Type: Not reported
Schedule Due Date: Not reported
Schedule Revised Date: Not reported

SCH:

Facility ID: 19880070
Site Type: School Investigation
Site Type Detail: School
Site Mgmt. Req.: NONE SPECIFIED
Acres: 1.58
National Priorities List: NO
Cleanup Oversight Agencies: SMBRP
Lead Agency: SMBRP
Lead Agency Description: DTSC - Site Cleanup Program
Project Manager: Not reported
Supervisor: Javier Hinojosa
Division Branch: Southern California Schools & Brownfields Outreach
Site Code: 304119
Assembly: 53

RAMONA PRIMARY SITE NO. 6 (Continued) **S107737128**

Senate:	24
Special Program Status:	Not reported
Status:	Inactive - Withdrawn
Status Date:	02/20/2013
Restricted Use:	NO
Funding:	School District
Latitude:	34.08845
Longitude:	-118.3069
APN:	NONE SPECIFIED
Past Use:	RESIDENTIAL AREA
Potential COC:	Under Investigation
Confirmed COC:	NONE SPECIFIED
Potential Description:	SOIL
Alias Name:	LAUSD-RAMONA PRIMARY #6/CDE
Alias Type:	Alternate Name
Alias Name:	LAUSD-RAMONA PRIMARY #6/VCA
Alias Type:	Alternate Name
Alias Name:	LOS ANGELES UNIFIED SCHOOL DISTRICT
Alias Type:	Alternate Name
Alias Name:	RAMONA PRIMARY SITE #6
Alias Type:	Alternate Name
Alias Name:	304069
Alias Type:	Project Code (Site Code)
Alias Name:	304119
Alias Type:	Project Code (Site Code)
Alias Name:	19880070
Alias Type:	Envirostor ID Number

Completed Info:

Completed Area Name:	PROJECT WIDE
Completed Sub Area Name:	Not reported
Completed Document Type:	Environmental Oversight Agreement
Completed Date:	02/10/2000
Comments:	Not reported
Completed Area Name:	PROJECT WIDE
Completed Sub Area Name:	Not reported
Completed Document Type:	Cost Recovery Closeout Memo
Completed Date:	08/20/2002
Comments:	Confirmed with Los Angeles Unified School District the project was dropped.
Completed Area Name:	PROJECT WIDE
Completed Sub Area Name:	Not reported
Completed Document Type:	Phase 1
Completed Date:	02/11/2000
Comments:	Not reported
Future Area Name:	Not reported
Future Sub Area Name:	Not reported
Future Document Type:	Not reported
Future Due Date:	Not reported
Schedule Area Name:	Not reported
Schedule Sub Area Name:	Not reported
Schedule Document Type:	Not reported
Schedule Due Date:	Not reported
Schedule Revised Date:	Not reported

W119
SW
1/2-1
0.962 mi.
5080 ft.

RAMONA PRIMARY SITE NO. 3
OXFORD AVENUE/ROMAINE AVENUE/SERRANO AVE
LOS ANGELES, CA 90029

Site 2 of 2 in cluster W

CA ENVIROSTOR **S107737127**
CA SCH **N/A**

Relative:
Lower

Actual:
319 ft.

ENVIROSTOR:

Facility ID:	19880046
Status:	Inactive - Withdrawn
Status Date:	02/10/2000
Site Code:	404041
Site Type:	School Investigation
Site Type Detailed:	School
Acres:	1.5
NPL:	NO
Regulatory Agencies:	SMBRP
Lead Agency:	SMBRP
Program Manager:	Not reported
Supervisor:	Mark Malinowski
Division Branch:	Southern California Schools & Brownfields Outreach
Assembly:	53
Senate:	24
Special Program:	Not reported
Restricted Use:	NO
Site Mgmt Req:	NONE SPECIFIED
Funding:	School District
Latitude:	34.08845
Longitude:	-118.3069
APN:	NONE SPECIFIED
Past Use:	RESIDENTIAL AREA
Potential COC:	NONE SPECIFIED
Confirmed COC:	NONE SPECIFIED
Potential Description:	NONE SPECIFIED
Alias Name:	LA USD-RAMONA PRIMARY SITE #3/VCA
Alias Type:	Alternate Name
Alias Name:	LAUSD
Alias Type:	Alternate Name
Alias Name:	LAUSD-RAMONA PRIMARY SITE #3/CDE
Alias Type:	Alternate Name
Alias Name:	RAMONA PRIMARY SITE #3
Alias Type:	Alternate Name
Alias Name:	304100
Alias Type:	Project Code (Site Code)
Alias Name:	404041
Alias Type:	Project Code (Site Code)
Alias Name:	19880046
Alias Type:	Envirostor ID Number

Completed Info:

Completed Area Name:	PROJECT WIDE
Completed Sub Area Name:	Not reported
Completed Document Type:	Environmental Oversight Agreement
Completed Date:	02/10/2000
Comments:	Not reported
Completed Area Name:	PROJECT WIDE
Completed Sub Area Name:	Not reported
Completed Document Type:	Phase 1
Completed Date:	02/11/2000
Comments:	Not reported

RAMONA PRIMARY SITE NO. 3 (Continued) **S107737127**

Completed Area Name:	PROJECT WIDE
Completed Sub Area Name:	Not reported
Completed Document Type:	Cost Recovery Closeout Memo
Completed Date:	01/13/2015
Comments:	Not reported
Future Area Name:	Not reported
Future Sub Area Name:	Not reported
Future Document Type:	Not reported
Future Due Date:	Not reported
Schedule Area Name:	Not reported
Schedule Sub Area Name:	Not reported
Schedule Document Type:	Not reported
Schedule Due Date:	Not reported
Schedule Revised Date:	Not reported

SCH:

Facility ID:	19880046
Site Type:	School Investigation
Site Type Detail:	School
Site Mgmt. Req.:	NONE SPECIFIED
Acres:	1.5
National Priorities List:	NO
Cleanup Oversight Agencies:	SMBRP
Lead Agency:	SMBRP
Lead Agency Description:	DTSC - Site Cleanup Program
Project Manager:	Not reported
Supervisor:	Mark Malinowski
Division Branch:	Southern California Schools & Brownfields Outreach
Site Code:	404041
Assembly:	53
Senate:	24
Special Program Status:	Not reported
Status:	Inactive - Withdrawn
Status Date:	02/10/2000
Restricted Use:	NO
Funding:	School District
Latitude:	34.08845
Longitude:	-118.3069
APN:	NONE SPECIFIED
Past Use:	RESIDENTIAL AREA
Potential COC:	NONE SPECIFIED
Confirmed COC:	NONE SPECIFIED
Potential Description:	NONE SPECIFIED
Alias Name:	LA USD-RAMONA PRIMARY SITE #3/VCA
Alias Type:	Alternate Name
Alias Name:	LAUSD
Alias Type:	Alternate Name
Alias Name:	LAUSD-RAMONA PRIMARY SITE #3/CDE
Alias Type:	Alternate Name
Alias Name:	RAMONA PRIMARY SITE #3
Alias Type:	Alternate Name
Alias Name:	304100
Alias Type:	Project Code (Site Code)
Alias Name:	404041
Alias Type:	Project Code (Site Code)

RAMONA PRIMARY SITE NO. 3 (Continued) **S107737127**

Alias Name: 19880046
Alias Type: Envirostor ID Number

Completed Info:
Completed Area Name: PROJECT WIDE
Completed Sub Area Name: Not reported
Completed Document Type: Environmental Oversight Agreement
Completed Date: 02/10/2000
Comments: Not reported

Completed Area Name: PROJECT WIDE
Completed Sub Area Name: Not reported
Completed Document Type: Phase 1
Completed Date: 02/11/2000
Comments: Not reported

Completed Area Name: PROJECT WIDE
Completed Sub Area Name: Not reported
Completed Document Type: Cost Recovery Closeout Memo
Completed Date: 01/13/2015
Comments: Not reported

Future Area Name: Not reported
Future Sub Area Name: Not reported
Future Document Type: Not reported
Future Due Date: Not reported
Schedule Area Name: Not reported
Schedule Sub Area Name: Not reported
Schedule Document Type: Not reported
Schedule Due Date: Not reported
Schedule Revised Date: Not reported

---

120 SSW 1/2-1 0.968 mi. 5111 ft.

HOLLYWOOD NEW CONTINUATION HS NO. 1 **CA ENVIROSTOR S105628642**
HARVARD BLVD/LEMON GROVE AVE/KINGSLEY DRIVE **CA SCH N/A**
LOS ANGELES, CA 90029

Relative: Lower

Actual: 312 ft.

ENVIROSTOR:
Facility ID: 19880039
Status: Inactive - Withdrawn
Status Date: 02/10/2000
Site Code: 304155
Site Type: School Investigation
Site Type Detailed: School
Acres: 0.83
NPL: NO
Regulatory Agencies: SMBRP
Lead Agency: SMBRP
Program Manager: Not reported
Supervisor: Javier Hinojosa
Division Branch: Southern California Schools & Brownfields Outreach
Assembly: 53
Senate: 24
Special Program: Not reported
Restricted Use: NO
Site Mgmt Req: NONE SPECIFIED
Funding: School District

HOLLYWOOD NEW CONTINUATION HS NO. 1 (Continued) **S105628642**

Latitude: 34.08610
Longitude: -118.3031
APN: NONE SPECIFIED
Past Use: RESIDENTIAL AREA
Potential COC: NONE SPECIFIED
Confirmed COC: NONE SPECIFIED
Potential Description: NONE SPECIFIED
Alias Name: HOLLYWOOD NEW CONTINUATION HS #1
Alias Type: Alternate Name
Alias Name: LAUSD-HOLLYWOOD NEW CONT. HI SCH #1
Alias Type: Alternate Name
Alias Name: LAUSD-HOLLYWOOD NEW CONT. HI SCH #1/VCA
Alias Type: Alternate Name
Alias Name: LOS ANGELES UNIFIED SCHOOL DISTRICT
Alias Type: Alternate Name
Alias Name: 304035
Alias Type: Project Code (Site Code)
Alias Name: 304155
Alias Type: Project Code (Site Code)
Alias Name: 19880039
Alias Type: Envirostor ID Number

Completed Info:
Completed Area Name: PROJECT WIDE
Completed Sub Area Name: Not reported
Completed Document Type: Environmental Oversight Agreement
Completed Date: 02/10/2000
Comments: Not reported

Completed Area Name: PROJECT WIDE
Completed Sub Area Name: Not reported
Completed Document Type: Cost Recovery Closeout Memo
Completed Date: 08/22/2002
Comments: Not reported

Completed Area Name: PROJECT WIDE
Completed Sub Area Name: Not reported
Completed Document Type: Cost Recovery Closeout Memo
Completed Date: 08/22/2002
Comments: Not reported

Completed Area Name: PROJECT WIDE
Completed Sub Area Name: Not reported
Completed Document Type: Phase 1
Completed Date: 01/25/2001
Comments: Not reported

Future Area Name: Not reported
Future Sub Area Name: Not reported
Future Document Type: Not reported
Future Due Date: Not reported
Schedule Area Name: Not reported
Schedule Sub Area Name: Not reported
Schedule Document Type: Not reported
Schedule Due Date: Not reported
Schedule Revised Date: Not reported

HOLLYWOOD NEW CONTINUATION HS NO. 1 (Continued) **S105628642**

SCH:

Facility ID:	19880039
Site Type:	School Investigation
Site Type Detail:	School
Site Mgmt. Req.:	NONE SPECIFIED
Acres:	0.83
National Priorities List:	NO
Cleanup Oversight Agencies:	SMBRP
Lead Agency:	SMBRP
Lead Agency Description:	DTSC - Site Cleanup Program
Project Manager:	Not reported
Supervisor:	Javier Hinojosa
Division Branch:	Southern California Schools & Brownfields Outreach
Site Code:	304155
Assembly:	53
Senate:	24
Special Program Status:	Not reported
Status:	Inactive - Withdrawn
Status Date:	02/10/2000
Restricted Use:	NO
Funding:	School District
Latitude:	34.08610
Longitude:	-118.3031
APN:	NONE SPECIFIED
Past Use:	RESIDENTIAL AREA
Potential COC:	NONE SPECIFIED
Confirmed COC:	NONE SPECIFIED
Potential Description:	NONE SPECIFIED
Alias Name:	HOLLYWOOD NEW CONTINUATION HS #1
Alias Type:	Alternate Name
Alias Name:	LAUSD-HOLLYWOOD NEW CONT. HI SCH #1
Alias Type:	Alternate Name
Alias Name:	LAUSD-HOLLYWOOD NEW CONT. HI SCH #1/VCA
Alias Type:	Alternate Name
Alias Name:	LOS ANGELES UNIFIED SCHOOL DISTRICT
Alias Type:	Alternate Name
Alias Name:	304035
Alias Type:	Project Code (Site Code)
Alias Name:	304155
Alias Type:	Project Code (Site Code)
Alias Name:	19880039
Alias Type:	Envirostor ID Number

Completed Info:

Completed Area Name:	PROJECT WIDE
Completed Sub Area Name:	Not reported
Completed Document Type:	Environmental Oversight Agreement
Completed Date:	02/10/2000
Comments:	Not reported
Completed Area Name:	PROJECT WIDE
Completed Sub Area Name:	Not reported
Completed Document Type:	Cost Recovery Closeout Memo
Completed Date:	08/22/2002
Comments:	Not reported

HOLLYWOOD NEW CONTINUATION HS NO. 1 (Continued) **S105628642**

Completed Area Name:	PROJECT WIDE
Completed Sub Area Name:	Not reported
Completed Document Type:	Cost Recovery Closeout Memo
Completed Date:	08/22/2002
Comments:	Not reported

Completed Area Name:	PROJECT WIDE
Completed Sub Area Name:	Not reported
Completed Document Type:	Phase 1
Completed Date:	01/25/2001
Comments:	Not reported

Future Area Name:	Not reported
Future Sub Area Name:	Not reported
Future Document Type:	Not reported
Future Due Date:	Not reported
Schedule Area Name:	Not reported
Schedule Sub Area Name:	Not reported
Schedule Document Type:	Not reported
Schedule Due Date:	Not reported
Schedule Revised Date:	Not reported

Count: 1 records.

ORPHAN SUMMARY

City	EDR ID	Site Name	Site Address	Zip	Database(s)
LOS ANGELES	S109422338	SOUTHERN CALIFORNIA DISPOSAL	186TH STREET AND VERMONT AVENU		CA SWF/LF

GOVERNMENT RECORDS SEARCHED / DATA CURRENCY TRACKING

To maintain currency of the following federal and state databases, EDR contacts the appropriate governmental agency on a monthly or quarterly basis, as required.

Number of Days to Update: Provides confirmation that EDR is reporting records that have been updated within 90 days from the date the government agency made the information available to the public.

STANDARD ENVIRONMENTAL RECORDS

Federal NPL site list

NPL: National Priority List

National Priorities List (Superfund). The NPL is a subset of CERCLIS and identifies over 1,200 sites for priority cleanup under the Superfund Program. NPL sites may encompass relatively large areas. As such, EDR provides polygon coverage for over 1,000 NPL site boundaries produced by EPA's Environmental Photographic Interpretation Center (EPIC) and regional EPA offices.

Date of Government Version: 11/14/2018
Date Data Arrived at EDR: 11/27/2018
Date Made Active in Reports: 12/07/2018
Number of Days to Update: 10

Source: EPA
Telephone: N/A
Last EDR Contact: 12/28/2018
Next Scheduled EDR Contact: 04/15/2019
Data Release Frequency: Quarterly

NPL Site Boundaries

Sources:

EPA's Environmental Photographic Interpretation Center (EPIC)
Telephone: 202-564-7333

EPA Region 1
Telephone 617-918-1143

EPA Region 6
Telephone: 214-655-6659

EPA Region 3
Telephone 215-814-5418

EPA Region 7
Telephone: 913-551-7247

EPA Region 4
Telephone 404-562-8033

EPA Region 8
Telephone: 303-312-6774

EPA Region 5
Telephone 312-886-6686

EPA Region 9
Telephone: 415-947-4246

EPA Region 10
Telephone 206-553-8665

Proposed NPL: Proposed National Priority List Sites

A site that has been proposed for listing on the National Priorities List through the issuance of a proposed rule in the Federal Register. EPA then accepts public comments on the site, responds to the comments, and places on the NPL those sites that continue to meet the requirements for listing.

Date of Government Version: 11/14/2018
Date Data Arrived at EDR: 11/27/2018
Date Made Active in Reports: 12/07/2018
Number of Days to Update: 10

Source: EPA
Telephone: N/A
Last EDR Contact: 12/28/2018
Next Scheduled EDR Contact: 04/15/2019
Data Release Frequency: Quarterly

NPL LIENS: Federal Superfund Liens

Federal Superfund Liens. Under the authority granted the USEPA by CERCLA of 1980, the USEPA has the authority to file liens against real property in order to recover remedial action expenditures or when the property owner received notification of potential liability. USEPA compiles a listing of filed notices of Superfund Liens.

Date of Government Version: 10/15/1991
Date Data Arrived at EDR: 02/02/1994
Date Made Active in Reports: 03/30/1994
Number of Days to Update: 56

Source: EPA
Telephone: 202-564-4267
Last EDR Contact: 08/15/2011
Next Scheduled EDR Contact: 11/28/2011
Data Release Frequency: No Update Planned

Federal Delisted NPL site list

Delisted NPL: National Priority List Deletions

The National Oil and Hazardous Substances Pollution Contingency Plan (NCP) establishes the criteria that the EPA uses to delete sites from the NPL. In accordance with 40 CFR 300.425.(e), sites may be deleted from the NPL where no further response is appropriate.

Date of Government Version: 11/14/2018
Date Data Arrived at EDR: 11/27/2018
Date Made Active in Reports: 12/07/2018
Number of Days to Update: 10

Source: EPA
Telephone: N/A
Last EDR Contact: 12/28/2018
Next Scheduled EDR Contact: 04/15/2019
Data Release Frequency: Quarterly

Federal CERCLIS list

FEDERAL FACILITY: Federal Facility Site Information listing

A listing of National Priority List (NPL) and Base Realignment and Closure (BRAC) sites found in the Comprehensive Environmental Response, Compensation and Liability Information System (CERCLIS) Database where EPA Federal Facilities Restoration and Reuse Office is involved in cleanup activities.

Date of Government Version: 11/07/2016
Date Data Arrived at EDR: 01/05/2017
Date Made Active in Reports: 04/07/2017
Number of Days to Update: 92

Source: Environmental Protection Agency
Telephone: 703-603-8704
Last EDR Contact: 01/04/2019
Next Scheduled EDR Contact: 04/15/2019
Data Release Frequency: Varies

SEMS: Superfund Enterprise Management System

SEMS (Superfund Enterprise Management System) tracks hazardous waste sites, potentially hazardous waste sites, and remedial activities performed in support of EPA's Superfund Program across the United States. The list was formerly know as CERCLIS, renamed to SEMS by the EPA in 2015. The list contains data on potentially hazardous waste sites that have been reported to the USEPA by states, municipalities, private companies and private persons, pursuant to Section 103 of the Comprehensive Environmental Response, Compensation, and Liability Act (CERCLA). This dataset also contains sites which are either proposed to or on the National Priorities List (NPL) and the sites which are in the screening and assessment phase for possible inclusion on the NPL.

Date of Government Version: 11/14/2018
Date Data Arrived at EDR: 11/27/2018
Date Made Active in Reports: 12/07/2018
Number of Days to Update: 10

Source: EPA
Telephone: 800-424-9346
Last EDR Contact: 12/28/2018
Next Scheduled EDR Contact: 01/28/2019
Data Release Frequency: Quarterly

Federal CERCLIS NFRAP site list

SEMS-ARCHIVE: Superfund Enterprise Management System Archive

SEMS-ARCHIVE (Superfund Enterprise Management System Archive) tracks sites that have no further interest under the Federal Superfund Program based on available information. The list was formerly known as the CERCLIS-NFRAP, renamed to SEMS ARCHIVE by the EPA in 2015. EPA may perform a minimal level of assessment work at a site while it is archived if site conditions change and/or new information becomes available. Archived sites have been removed and archived from the inventory of SEMS sites. Archived status indicates that, to the best of EPA's knowledge, assessment at a site has been completed and that EPA has determined no further steps will be taken to list the site on the National Priorities List (NPL), unless information indicates this decision was not appropriate or other considerations require a recommendation for listing at a later time. The decision does not necessarily mean that there is no hazard associated with a given site; it only means that. based upon available information, the location is not judged to be potential NPL site.

Date of Government Version: 11/14/2018
Date Data Arrived at EDR: 11/28/2018
Date Made Active in Reports: 12/07/2018
Number of Days to Update: 9

Source: EPA
Telephone: 800-424-9346
Last EDR Contact: 12/28/2018
Next Scheduled EDR Contact: 01/28/2019
Data Release Frequency: Quarterly

Federal RCRA CORRACTS facilities list

CORRACTS: Corrective Action Report

CORRACTS identifies hazardous waste handlers with RCRA corrective action activity.

Date of Government Version: 03/01/2018
Date Data Arrived at EDR: 03/28/2018
Date Made Active in Reports: 06/22/2018
Number of Days to Update: 86

Source: EPA
Telephone: 800-424-9346
Last EDR Contact: 12/03/2018
Next Scheduled EDR Contact: 04/08/2019
Data Release Frequency: Quarterly

Federal RCRA non-CORRACTS TSD facilities list

RCRA-TSDF: RCRA - Treatment, Storage and Disposal

RCRAInfo is EPA's comprehensive information system, providing access to data supporting the Resource Conservation and Recovery Act (RCRA) of 1976 and the Hazardous and Solid Waste Amendments (HSWA) of 1984. The database includes selective information on sites which generate, transport, store, treat and/or dispose of hazardous waste as defined by the Resource Conservation and Recovery Act (RCRA). Transporters are individuals or entities that move hazardous waste from the generator offsite to a facility that can recycle, treat, store, or dispose of the waste. TSDFs treat, store, or dispose of the waste.

Date of Government Version: 03/01/2018
Date Data Arrived at EDR: 03/28/2018
Date Made Active in Reports: 06/22/2018
Number of Days to Update: 86

Source: Environmental Protection Agency
Telephone: (415) 495-8895
Last EDR Contact: 12/03/2018
Next Scheduled EDR Contact: 04/08/2019
Data Release Frequency: Quarterly

Federal RCRA generators list

RCRA-LQG: RCRA - Large Quantity Generators

RCRAInfo is EPA's comprehensive information system, providing access to data supporting the Resource Conservation and Recovery Act (RCRA) of 1976 and the Hazardous and Solid Waste Amendments (HSWA) of 1984. The database includes selective information on sites which generate, transport, store, treat and/or dispose of hazardous waste as defined by the Resource Conservation and Recovery Act (RCRA). Large quantity generators (LQGs) generate over 1,000 kilograms (kg) of hazardous waste, or over 1 kg of acutely hazardous waste per month.

Date of Government Version: 03/01/2018
Date Data Arrived at EDR: 03/28/2018
Date Made Active in Reports: 06/22/2018
Number of Days to Update: 86

Source: Environmental Protection Agency
Telephone: (415) 495-8895
Last EDR Contact: 12/03/2018
Next Scheduled EDR Contact: 04/08/2019
Data Release Frequency: Quarterly

RCRA-SQG: RCRA - Small Quantity Generators

RCRAInfo is EPA's comprehensive information system, providing access to data supporting the Resource Conservation and Recovery Act (RCRA) of 1976 and the Hazardous and Solid Waste Amendments (HSWA) of 1984. The database includes selective information on sites which generate, transport, store, treat and/or dispose of hazardous waste as defined by the Resource Conservation and Recovery Act (RCRA). Small quantity generators (SQGs) generate between 100 kg and 1,000 kg of hazardous waste per month.

Date of Government Version: 03/01/2018
Date Data Arrived at EDR: 03/28/2018
Date Made Active in Reports: 06/22/2018
Number of Days to Update: 86

Source: Environmental Protection Agency
Telephone: (415) 495-8895
Last EDR Contact: 12/03/2018
Next Scheduled EDR Contact: 04/08/2019
Data Release Frequency: Quarterly

RCRA-CESQG: RCRA - Conditionally Exempt Small Quantity Generators

RCRAInfo is EPA's comprehensive information system, providing access to data supporting the Resource Conservation and Recovery Act (RCRA) of 1976 and the Hazardous and Solid Waste Amendments (HSWA) of 1984. The database includes selective information on sites which generate, transport, store, treat and/or dispose of hazardous waste as defined by the Resource Conservation and Recovery Act (RCRA). Conditionally exempt small quantity generators (CESQGs) generate less than 100 kg of hazardous waste, or less than 1 kg of acutely hazardous waste per month.

Date of Government Version: 03/01/2018
Date Data Arrived at EDR: 03/28/2018
Date Made Active in Reports: 06/22/2018
Number of Days to Update: 86

Source: Environmental Protection Agency
Telephone: (415) 495-8895
Last EDR Contact: 12/03/2018
Next Scheduled EDR Contact: 04/08/2019
Data Release Frequency: Quarterly

Federal institutional controls / engineering controls registries

LUCIS: Land Use Control Information System

LUCIS contains records of land use control information pertaining to the former Navy Base Realignment and Closure properties.

Date of Government Version: 10/17/2018
Date Data Arrived at EDR: 10/25/2018
Date Made Active in Reports: 12/07/2018
Number of Days to Update: 43

Source: Department of the Navy
Telephone: 843-820-7326
Last EDR Contact: 10/15/2018
Next Scheduled EDR Contact: 02/25/2019
Data Release Frequency: Varies

US ENG CONTROLS: Engineering Controls Sites List

A listing of sites with engineering controls in place. Engineering controls include various forms of caps, building foundations, liners, and treatment methods to create pathway elimination for regulated substances to enter environmental media or effect human health.

Date of Government Version: 07/31/2018
Date Data Arrived at EDR: 08/28/2018
Date Made Active in Reports: 09/14/2018
Number of Days to Update: 17

Source: Environmental Protection Agency
Telephone: 703-603-0695
Last EDR Contact: 11/28/2018
Next Scheduled EDR Contact: 03/11/2019
Data Release Frequency: Varies

US INST CONTROL: Sites with Institutional Controls

A listing of sites with institutional controls in place. Institutional controls include administrative measures, such as groundwater use restrictions, construction restrictions, property use restrictions, and post remediation care requirements intended to prevent exposure to contaminants remaining on site. Deed restrictions are generally required as part of the institutional controls.

Date of Government Version: 07/31/2018
Date Data Arrived at EDR: 08/28/2018
Date Made Active in Reports: 09/14/2018
Number of Days to Update: 17

Source: Environmental Protection Agency
Telephone: 703-603-0695
Last EDR Contact: 11/28/2018
Next Scheduled EDR Contact: 03/11/2019
Data Release Frequency: Varies

Federal ERNS list

ERNS: Emergency Response Notification System

Emergency Response Notification System. ERNS records and stores information on reported releases of oil and hazardous substances.

Date of Government Version: 09/24/2018
Date Data Arrived at EDR: 09/25/2018
Date Made Active in Reports: 11/09/2018
Number of Days to Update: 45

Source: National Response Center, United States Coast Guard
Telephone: 202-267-2180
Last EDR Contact: 01/08/2019
Next Scheduled EDR Contact: 04/08/2019
Data Release Frequency: Quarterly

State- and tribal - equivalent NPL

RESPONSE: State Response Sites

Identifies confirmed release sites where DTSC is involved in remediation, either in a lead or oversight capacity. These confirmed release sites are generally high-priority and high potential risk.

Date of Government Version: 10/29/2018
Date Data Arrived at EDR: 10/30/2018
Date Made Active in Reports: 12/13/2018
Number of Days to Update: 44

Source: Department of Toxic Substances Control
Telephone: 916-323-3400
Last EDR Contact: 10/30/2018
Next Scheduled EDR Contact: 02/11/2019
Data Release Frequency: Quarterly

State- and tribal - equivalent CERCLIS

ENVIROSTOR: EnviroStor Database

The Department of Toxic Substances Control's (DTSC's) Site Mitigation and Brownfields Reuse Program's (SMBRP's) EnviroStor database identifes sites that have known contamination or sites for which there may be reasons to investigate further. The database includes the following site types: Federal Superfund sites (National Priorities List (NPL)); State Response, including Military Facilities and State Superfund; Voluntary Cleanup; and School sites. EnviroStor provides similar information to the information that was available in CalSites, and provides additional site information, including, but not limited to, identification of formerly-contaminated properties that have been released for reuse, properties where environmental deed restrictions have been recorded to prevent inappropriate land uses, and risk characterization information that is used to assess potential impacts to public health and the environment at contaminated sites.

Date of Government Version: 10/29/2018
Date Data Arrived at EDR: 10/30/2018
Date Made Active in Reports: 12/13/2018
Number of Days to Update: 44

Source: Department of Toxic Substances Control
Telephone: 916-323-3400
Last EDR Contact: 10/30/2018
Next Scheduled EDR Contact: 02/11/2019
Data Release Frequency: Quarterly

State and tribal landfill and/or solid waste disposal site lists

SWF/LF (SWIS): Solid Waste Information System

Active, Closed and Inactive Landfills. SWF/LF records typically contain an inve ntory of solid waste disposal facilities or landfills. These may be active or i nactive facilities or open dumps that failed to meet RCRA Section 4004 criteria for solid waste landfills or disposal sites.

Date of Government Version: 11/12/2018
Date Data Arrived at EDR: 11/14/2018
Date Made Active in Reports: 12/13/2018
Number of Days to Update: 29

Source: Department of Resources Recycling and Recovery
Telephone: 916-341-6320
Last EDR Contact: 11/14/2018
Next Scheduled EDR Contact: 02/25/2019
Data Release Frequency: Quarterly

State and tribal leaking storage tank lists

LUST REG 1: Active Toxic Site Investigation

Del Norte, Humboldt, Lake, Mendocino, Modoc, Siskiyou, Sonoma, Trinity counties. For more current information, please refer to the State Water Resources Control Board's LUST database.

Date of Government Version: 02/01/2001
Date Data Arrived at EDR: 02/28/2001
Date Made Active in Reports: 03/29/2001
Number of Days to Update: 29

Source: California Regional Water Quality Control Board North Coast (1)
Telephone: 707-570-3769
Last EDR Contact: 08/01/2011
Next Scheduled EDR Contact: 11/14/2011
Data Release Frequency: No Update Planned

LUST REG 7: Leaking Underground Storage Tank Case Listing

Leaking Underground Storage Tank locations. Imperial, Riverside, San Diego, Santa Barbara counties.

Date of Government Version: 02/26/2004
Date Data Arrived at EDR: 02/26/2004
Date Made Active in Reports: 03/24/2004
Number of Days to Update: 27

Source: California Regional Water Quality Control Board Colorado River Basin Region (7)
Telephone: 760-776-8943
Last EDR Contact: 08/01/2011
Next Scheduled EDR Contact: 11/14/2011
Data Release Frequency: No Update Planned

LUST: Leaking Underground Fuel Tank Report (GEOTRACKER)

Leaking Underground Storage Tank (LUST) Sites included in GeoTracker. GeoTracker is the Water Boards data management system for sites that impact, or have the potential to impact, water quality in California, with emphasis on groundwater.

Date of Government Version: 09/10/2018
Date Data Arrived at EDR: 09/12/2018
Date Made Active in Reports: 10/08/2018
Number of Days to Update: 26

Source: State Water Resources Control Board
Telephone: see region list
Last EDR Contact: 12/11/2018
Next Scheduled EDR Contact: 03/25/2019
Data Release Frequency: Quarterly

LUST REG 9: Leaking Underground Storage Tank Report

Orange, Riverside, San Diego counties. For more current information, please refer to the State Water Resources Control Board's LUST database.

Date of Government Version: 03/01/2001
Date Data Arrived at EDR: 04/23/2001
Date Made Active in Reports: 05/21/2001
Number of Days to Update: 28

Source: California Regional Water Quality Control Board San Diego Region (9)
Telephone: 858-637-5595
Last EDR Contact: 09/26/2011
Next Scheduled EDR Contact: 01/09/2012
Data Release Frequency: No Update Planned

LUST REG 6V: Leaking Underground Storage Tank Case Listing

Leaking Underground Storage Tank locations. Inyo, Kern, Los Angeles, Mono, San Bernardino counties.

Date of Government Version: 06/07/2005
Date Data Arrived at EDR: 06/07/2005
Date Made Active in Reports: 06/29/2005
Number of Days to Update: 22

Source: California Regional Water Quality Control Board Victorville Branch Office (6)
Telephone: 760-241-7365
Last EDR Contact: 09/12/2011
Next Scheduled EDR Contact: 12/26/2011
Data Release Frequency: No Update Planned

LUST REG 6L: Leaking Underground Storage Tank Case Listing

For more current information, please refer to the State Water Resources Control Board's LUST database.

Date of Government Version: 09/09/2003
Date Data Arrived at EDR: 09/10/2003
Date Made Active in Reports: 10/07/2003
Number of Days to Update: 27

Source: California Regional Water Quality Control Board Lahontan Region (6)
Telephone: 530-542-5572
Last EDR Contact: 09/12/2011
Next Scheduled EDR Contact: 12/26/2011
Data Release Frequency: No Update Planned

LUST REG 5: Leaking Underground Storage Tank Database

Leaking Underground Storage Tank locations. Alameda, Alpine, Amador, Butte, Colusa, Contra Costa, Calveras, El Dorado, Fresno, Glenn, Kern, Kings, Lake, Lassen, Madera, Mariposa, Merced, Modoc, Napa, Nevada, Placer, Plumas, Sacramento, San Joaquin, Shasta, Solano, Stanislaus, Sutter, Tehama, Tulare, Tuolumne, Yolo, Yuba counties.

Date of Government Version: 07/01/2008
Date Data Arrived at EDR: 07/22/2008
Date Made Active in Reports: 07/31/2008
Number of Days to Update: 9

Source: California Regional Water Quality Control Board Central Valley Region (5)
Telephone: 916-464-4834
Last EDR Contact: 07/01/2011
Next Scheduled EDR Contact: 10/17/2011
Data Release Frequency: No Update Planned

LUST REG 2: Fuel Leak List

Leaking Underground Storage Tank locations. Alameda, Contra Costa, Marin, Napa, San Francisco, San Mateo, Santa Clara, Solano, Sonoma counties.

Date of Government Version: 09/30/2004
Date Data Arrived at EDR: 10/20/2004
Date Made Active in Reports: 11/19/2004
Number of Days to Update: 30

Source: California Regional Water Quality Control Board San Francisco Bay Region (2)
Telephone: 510-622-2433
Last EDR Contact: 09/19/2011
Next Scheduled EDR Contact: 01/02/2012
Data Release Frequency: Quarterly

LUST REG 3: Leaking Underground Storage Tank Database

Leaking Underground Storage Tank locations. Monterey, San Benito, San Luis Obispo, Santa Barbara, Santa Cruz counties.

Date of Government Version: 05/19/2003
Date Data Arrived at EDR: 05/19/2003
Date Made Active in Reports: 06/02/2003
Number of Days to Update: 14

Source: California Regional Water Quality Control Board Central Coast Region (3)
Telephone: 805-542-4786
Last EDR Contact: 07/18/2011
Next Scheduled EDR Contact: 10/31/2011
Data Release Frequency: No Update Planned

LUST REG 4: Underground Storage Tank Leak List

Los Angeles, Ventura counties. For more current information, please refer to the State Water Resources Control Board's LUST database.

Date of Government Version: 09/07/2004
Date Data Arrived at EDR: 09/07/2004
Date Made Active in Reports: 10/12/2004
Number of Days to Update: 35

Source: California Regional Water Quality Control Board Los Angeles Region (4)
Telephone: 213-576-6710
Last EDR Contact: 09/06/2011
Next Scheduled EDR Contact: 12/19/2011
Data Release Frequency: No Update Planned

LUST REG 8: Leaking Underground Storage Tanks

California Regional Water Quality Control Board Santa Ana Region (8). For more current information, please refer to the State Water Resources Control Board's LUST database.

Date of Government Version: 02/14/2005
Date Data Arrived at EDR: 02/15/2005
Date Made Active in Reports: 03/28/2005
Number of Days to Update: 41

Source: California Regional Water Quality Control Board Santa Ana Region (8)
Telephone: 909-782-4496
Last EDR Contact: 08/15/2011
Next Scheduled EDR Contact: 11/28/2011
Data Release Frequency: Varies

INDIAN LUST R10: Leaking Underground Storage Tanks on Indian Land

LUSTs on Indian land in Alaska, Idaho, Oregon and Washington.

Date of Government Version: 04/12/2018
Date Data Arrived at EDR: 05/18/2018
Date Made Active in Reports: 07/20/2018
Number of Days to Update: 63

Source: EPA Region 10
Telephone: 206-553-2857
Last EDR Contact: 10/26/2018
Next Scheduled EDR Contact: 02/04/2019
Data Release Frequency: Varies

INDIAN LUST R9: Leaking Underground Storage Tanks on Indian Land

LUSTs on Indian land in Arizona, California, New Mexico and Nevada

Date of Government Version: 04/10/2018
Date Data Arrived at EDR: 05/18/2018
Date Made Active in Reports: 07/20/2018
Number of Days to Update: 63

Source: Environmental Protection Agency
Telephone: 415-972-3372
Last EDR Contact: 10/26/2018
Next Scheduled EDR Contact: 02/04/2019
Data Release Frequency: Varies

INDIAN LUST R8: Leaking Underground Storage Tanks on Indian Land
LUSTs on Indian land in Colorado, Montana, North Dakota, South Dakota, Utah and Wyoming.

Date of Government Version: 04/25/2018
Date Data Arrived at EDR: 05/18/2018
Date Made Active in Reports: 07/20/2018
Number of Days to Update: 63
Source: EPA Region 8
Telephone: 303-312-6271
Last EDR Contact: 10/26/2018
Next Scheduled EDR Contact: 02/04/2019
Data Release Frequency: Varies

INDIAN LUST R7: Leaking Underground Storage Tanks on Indian Land
LUSTs on Indian land in Iowa, Kansas, and Nebraska

Date of Government Version: 04/24/2018
Date Data Arrived at EDR: 05/18/2018
Date Made Active in Reports: 07/20/2018
Number of Days to Update: 63
Source: EPA Region 7
Telephone: 913-551-7003
Last EDR Contact: 10/26/2018
Next Scheduled EDR Contact: 02/04/2019
Data Release Frequency: Varies

INDIAN LUST R6: Leaking Underground Storage Tanks on Indian Land
LUSTs on Indian land in New Mexico and Oklahoma.

Date of Government Version: 04/01/2018
Date Data Arrived at EDR: 05/18/2018
Date Made Active in Reports: 07/20/2018
Number of Days to Update: 63
Source: EPA Region 6
Telephone: 214-665-6597
Last EDR Contact: 10/26/2018
Next Scheduled EDR Contact: 02/04/2019
Data Release Frequency: Varies

INDIAN LUST R4: Leaking Underground Storage Tanks on Indian Land
LUSTs on Indian land in Florida, Mississippi and North Carolina.

Date of Government Version: 05/08/2018
Date Data Arrived at EDR: 05/18/2018
Date Made Active in Reports: 07/20/2018
Number of Days to Update: 63
Source: EPA Region 4
Telephone: 404-562-8677
Last EDR Contact: 10/26/2018
Next Scheduled EDR Contact: 02/04/2019
Data Release Frequency: Varies

INDIAN LUST R1: Leaking Underground Storage Tanks on Indian Land
A listing of leaking underground storage tank locations on Indian Land.

Date of Government Version: 04/13/2018
Date Data Arrived at EDR: 05/18/2018
Date Made Active in Reports: 07/20/2018
Number of Days to Update: 63
Source: EPA Region 1
Telephone: 617-918-1313
Last EDR Contact: 10/26/2018
Next Scheduled EDR Contact: 02/04/2019
Data Release Frequency: Varies

INDIAN LUST R5: Leaking Underground Storage Tanks on Indian Land
Leaking underground storage tanks located on Indian Land in Michigan, Minnesota and Wisconsin.

Date of Government Version: 04/12/2018
Date Data Arrived at EDR: 05/18/2018
Date Made Active in Reports: 07/20/2018
Number of Days to Update: 63
Source: EPA, Region 5
Telephone: 312-886-7439
Last EDR Contact: 10/26/2018
Next Scheduled EDR Contact: 02/04/2019
Data Release Frequency: Varies

CPS-SLIC: Statewide SLIC Cases (GEOTRACKER)
Cleanup Program Sites (CPS; also known as Site Cleanups [SC] and formerly known as Spills, Leaks, Investigations, and Cleanups [SLIC] sites) included in GeoTracker. GeoTracker is the Water Boards data management system for sites that impact, or have the potential to impact, water quality in California, with emphasis on groundwater.

Date of Government Version: 09/10/2018
Date Data Arrived at EDR: 09/12/2018
Date Made Active in Reports: 10/09/2018
Number of Days to Update: 27
Source: State Water Resources Control Board
Telephone: 866-480-1028
Last EDR Contact: 12/12/2018
Next Scheduled EDR Contact: 03/25/2019
Data Release Frequency: Varies

SLIC REG 1: Active Toxic Site Investigations

The SLIC (Spills, Leaks, Investigations and Cleanup) program is designed to protect and restore water quality from spills, leaks, and similar discharges.

Date of Government Version: 04/03/2003
Date Data Arrived at EDR: 04/07/2003
Date Made Active in Reports: 04/25/2003
Number of Days to Update: 18

Source: California Regional Water Quality Control Board, North Coast Region (1)
Telephone: 707-576-2220
Last EDR Contact: 08/01/2011
Next Scheduled EDR Contact: 11/14/2011
Data Release Frequency: No Update Planned

SLIC REG 2: Spills, Leaks, Investigation & Cleanup Cost Recovery Listing

The SLIC (Spills, Leaks, Investigations and Cleanup) program is designed to protect and restore water quality from spills, leaks, and similar discharges.

Date of Government Version: 09/30/2004
Date Data Arrived at EDR: 10/20/2004
Date Made Active in Reports: 11/19/2004
Number of Days to Update: 30

Source: Regional Water Quality Control Board San Francisco Bay Region (2)
Telephone: 510-286-0457
Last EDR Contact: 09/19/2011
Next Scheduled EDR Contact: 01/02/2012
Data Release Frequency: Quarterly

SLIC REG 3: Spills, Leaks, Investigation & Cleanup Cost Recovery Listing

The SLIC (Spills, Leaks, Investigations and Cleanup) program is designed to protect and restore water quality from spills, leaks, and similar discharges.

Date of Government Version: 05/18/2006
Date Data Arrived at EDR: 05/18/2006
Date Made Active in Reports: 06/15/2006
Number of Days to Update: 28

Source: California Regional Water Quality Control Board Central Coast Region (3)
Telephone: 805-549-3147
Last EDR Contact: 07/18/2011
Next Scheduled EDR Contact: 10/31/2011
Data Release Frequency: Semi-Annually

SLIC REG 4: Spills, Leaks, Investigation & Cleanup Cost Recovery Listing

The SLIC (Spills, Leaks, Investigations and Cleanup) program is designed to protect and restore water quality from spills, leaks, and similar discharges.

Date of Government Version: 11/17/2004
Date Data Arrived at EDR: 11/18/2004
Date Made Active in Reports: 01/04/2005
Number of Days to Update: 47

Source: Region Water Quality Control Board Los Angeles Region (4)
Telephone: 213-576-6600
Last EDR Contact: 07/01/2011
Next Scheduled EDR Contact: 10/17/2011
Data Release Frequency: Varies

SLIC REG 5: Spills, Leaks, Investigation & Cleanup Cost Recovery Listing

The SLIC (Spills, Leaks, Investigations and Cleanup) program is designed to protect and restore water quality from spills, leaks, and similar discharges.

Date of Government Version: 04/01/2005
Date Data Arrived at EDR: 04/05/2005
Date Made Active in Reports: 04/21/2005
Number of Days to Update: 16

Source: Regional Water Quality Control Board Central Valley Region (5)
Telephone: 916-464-3291
Last EDR Contact: 09/12/2011
Next Scheduled EDR Contact: 12/26/2011
Data Release Frequency: Semi-Annually

SLIC REG 6V: Spills, Leaks, Investigation & Cleanup Cost Recovery Listing

The SLIC (Spills, Leaks, Investigations and Cleanup) program is designed to protect and restore water quality from spills, leaks, and similar discharges.

Date of Government Version: 05/24/2005
Date Data Arrived at EDR: 05/25/2005
Date Made Active in Reports: 06/16/2005
Number of Days to Update: 22

Source: Regional Water Quality Control Board, Victorville Branch
Telephone: 619-241-6583
Last EDR Contact: 08/15/2011
Next Scheduled EDR Contact: 11/28/2011
Data Release Frequency: Semi-Annually

SLIC REG 6L: SLIC Sites
The SLIC (Spills, Leaks, Investigations and Cleanup) program is designed to protect and restore water quality from spills, leaks, and similar discharges.

Date of Government Version: 09/07/2004
Date Data Arrived at EDR: 09/07/2004
Date Made Active in Reports: 10/12/2004
Number of Days to Update: 35
Source: California Regional Water Quality Control Board, Lahontan Region
Telephone: 530-542-5574
Last EDR Contact: 08/15/2011
Next Scheduled EDR Contact: 11/28/2011
Data Release Frequency: No Update Planned

SLIC REG 7: SLIC List
The SLIC (Spills, Leaks, Investigations and Cleanup) program is designed to protect and restore water quality from spills, leaks, and similar discharges.

Date of Government Version: 11/24/2004
Date Data Arrived at EDR: 11/29/2004
Date Made Active in Reports: 01/04/2005
Number of Days to Update: 36
Source: California Regional Quality Control Board, Colorado River Basin Region
Telephone: 760-346-7491
Last EDR Contact: 08/01/2011
Next Scheduled EDR Contact: 11/14/2011
Data Release Frequency: No Update Planned

SLIC REG 8: Spills, Leaks, Investigation & Cleanup Cost Recovery Listing
The SLIC (Spills, Leaks, Investigations and Cleanup) program is designed to protect and restore water quality from spills, leaks, and similar discharges.

Date of Government Version: 04/03/2008
Date Data Arrived at EDR: 04/03/2008
Date Made Active in Reports: 04/14/2008
Number of Days to Update: 11
Source: California Region Water Quality Control Board Santa Ana Region (8)
Telephone: 951-782-3298
Last EDR Contact: 09/12/2011
Next Scheduled EDR Contact: 12/26/2011
Data Release Frequency: Semi-Annually

SLIC REG 9: Spills, Leaks, Investigation & Cleanup Cost Recovery Listing
The SLIC (Spills, Leaks, Investigations and Cleanup) program is designed to protect and restore water quality from spills, leaks, and similar discharges.

Date of Government Version: 09/10/2007
Date Data Arrived at EDR: 09/11/2007
Date Made Active in Reports: 09/28/2007
Number of Days to Update: 17
Source: California Regional Water Quality Control Board San Diego Region (9)
Telephone: 858-467-2980
Last EDR Contact: 08/08/2011
Next Scheduled EDR Contact: 11/21/2011
Data Release Frequency: Annually

State and tribal registered storage tank lists

FEMA UST: Underground Storage Tank Listing
A listing of all FEMA owned underground storage tanks.

Date of Government Version: 05/15/2017
Date Data Arrived at EDR: 05/30/2017
Date Made Active in Reports: 10/13/2017
Number of Days to Update: 136
Source: FEMA
Telephone: 202-646-5797
Last EDR Contact: 01/08/2019
Next Scheduled EDR Contact: 04/22/2019
Data Release Frequency: Varies

UST: Active UST Facilities
Active UST facilities gathered from the local regulatory agencies

Date of Government Version: 09/10/2018
Date Data Arrived at EDR: 09/12/2018
Date Made Active in Reports: 10/03/2018
Number of Days to Update: 21
Source: SWRCB
Telephone: 916-341-5851
Last EDR Contact: 12/11/2018
Next Scheduled EDR Contact: 03/25/2019
Data Release Frequency: Semi-Annually

UST CLOSURE: Proposed Closure of Underground Storage Tank (UST) Cases

UST cases that are being considered for closure by either the State Water Resources Control Board or the Executive Director have been posted for a 60-day public comment period. UST Case Closures being proposed for consideration by the State Water Resources Control Board. These are primarily UST cases that meet closure criteria under the decisional framework in State Water Board Resolution No. 92-49 and other Board orders. UST Case Closures proposed for consideration by the Executive Director pursuant to State Water Board Resolution No. 2012-0061. These are cases that meet the criteria of the Low-Threat UST Case Closure Policy. UST Case Closure Review Denials and Approved Orders.

Date of Government Version: 09/10/2018
Date Data Arrived at EDR: 09/12/2018
Date Made Active in Reports: 10/03/2018
Number of Days to Update: 21

Source: State Water Resources Control Board
Telephone: 916-327-7844
Last EDR Contact: 12/12/2018
Next Scheduled EDR Contact: 03/25/2019
Data Release Frequency: Varies

MILITARY UST SITES: Military UST Sites (GEOTRACKER)

Military ust sites

Date of Government Version: 09/10/2018
Date Data Arrived at EDR: 09/12/2018
Date Made Active in Reports: 10/09/2018
Number of Days to Update: 27

Source: State Water Resources Control Board
Telephone: 866-480-1028
Last EDR Contact: 12/12/2018
Next Scheduled EDR Contact: 03/25/2019
Data Release Frequency: Varies

AST: Aboveground Petroleum Storage Tank Facilities

A listing of aboveground storage tank petroleum storage tank locations.

Date of Government Version: 07/06/2016
Date Data Arrived at EDR: 07/12/2016
Date Made Active in Reports: 09/19/2016
Number of Days to Update: 69

Source: California Environmental Protection Agency
Telephone: 916-327-5092
Last EDR Contact: 12/12/2018
Next Scheduled EDR Contact: 04/01/2019
Data Release Frequency: Quarterly

INDIAN UST R4: Underground Storage Tanks on Indian Land

The Indian Underground Storage Tank (UST) database provides information about underground storage tanks on Indian land in EPA Region 4 (Alabama, Florida, Georgia, Kentucky, Mississippi, North Carolina, South Carolina, Tennessee and Tribal Nations)

Date of Government Version: 05/08/2018
Date Data Arrived at EDR: 05/18/2018
Date Made Active in Reports: 07/20/2018
Number of Days to Update: 63

Source: EPA Region 4
Telephone: 404-562-9424
Last EDR Contact: 10/26/2018
Next Scheduled EDR Contact: 02/04/2019
Data Release Frequency: Varies

INDIAN UST R6: Underground Storage Tanks on Indian Land

The Indian Underground Storage Tank (UST) database provides information about underground storage tanks on Indian land in EPA Region 6 (Louisiana, Arkansas, Oklahoma, New Mexico, Texas and 65 Tribes).

Date of Government Version: 04/01/2018
Date Data Arrived at EDR: 05/18/2018
Date Made Active in Reports: 07/20/2018
Number of Days to Update: 63

Source: EPA Region 6
Telephone: 214-665-7591
Last EDR Contact: 10/26/2018
Next Scheduled EDR Contact: 02/04/2019
Data Release Frequency: Varies

INDIAN UST R1: Underground Storage Tanks on Indian Land

The Indian Underground Storage Tank (UST) database provides information about underground storage tanks on Indian land in EPA Region 1 (Connecticut, Maine, Massachusetts, New Hampshire, Rhode Island, Vermont and ten Tribal Nations).

Date of Government Version: 04/13/2018
Date Data Arrived at EDR: 05/18/2018
Date Made Active in Reports: 07/20/2018
Number of Days to Update: 63

Source: EPA, Region 1
Telephone: 617-918-1313
Last EDR Contact: 10/26/2018
Next Scheduled EDR Contact: 02/04/2019
Data Release Frequency: Varies

INDIAN UST R5: Underground Storage Tanks on Indian Land

The Indian Underground Storage Tank (UST) database provides information about underground storage tanks on Indian land in EPA Region 5 (Michigan, Minnesota and Wisconsin and Tribal Nations).

Date of Government Version: 04/12/2018
Date Data Arrived at EDR: 05/18/2018
Date Made Active in Reports: 07/20/2018
Number of Days to Update: 63

Source: EPA Region 5
Telephone: 312-886-6136
Last EDR Contact: 10/26/2018
Next Scheduled EDR Contact: 02/04/2019
Data Release Frequency: Varies

INDIAN UST R7: Underground Storage Tanks on Indian Land

The Indian Underground Storage Tank (UST) database provides information about underground storage tanks on Indian land in EPA Region 7 (Iowa, Kansas, Missouri, Nebraska, and 9 Tribal Nations).

Date of Government Version: 04/24/2018
Date Data Arrived at EDR: 05/18/2018
Date Made Active in Reports: 07/20/2018
Number of Days to Update: 63

Source: EPA Region 7
Telephone: 913-551-7003
Last EDR Contact: 10/26/2018
Next Scheduled EDR Contact: 02/04/2019
Data Release Frequency: Varies

INDIAN UST R10: Underground Storage Tanks on Indian Land

The Indian Underground Storage Tank (UST) database provides information about underground storage tanks on Indian land in EPA Region 10 (Alaska, Idaho, Oregon, Washington, and Tribal Nations).

Date of Government Version: 04/12/2018
Date Data Arrived at EDR: 05/18/2018
Date Made Active in Reports: 07/20/2018
Number of Days to Update: 63

Source: EPA Region 10
Telephone: 206-553-2857
Last EDR Contact: 10/26/2018
Next Scheduled EDR Contact: 02/04/2019
Data Release Frequency: Varies

INDIAN UST R8: Underground Storage Tanks on Indian Land

The Indian Underground Storage Tank (UST) database provides information about underground storage tanks on Indian land in EPA Region 8 (Colorado, Montana, North Dakota, South Dakota, Utah, Wyoming and 27 Tribal Nations).

Date of Government Version: 04/25/2018
Date Data Arrived at EDR: 05/18/2018
Date Made Active in Reports: 07/20/2018
Number of Days to Update: 63

Source: EPA Region 8
Telephone: 303-312-6137
Last EDR Contact: 10/26/2018
Next Scheduled EDR Contact: 02/04/2019
Data Release Frequency: Varies

INDIAN UST R9: Underground Storage Tanks on Indian Land

The Indian Underground Storage Tank (UST) database provides information about underground storage tanks on Indian land in EPA Region 9 (Arizona, California, Hawaii, Nevada, the Pacific Islands, and Tribal Nations).

Date of Government Version: 04/10/2018
Date Data Arrived at EDR: 05/18/2018
Date Made Active in Reports: 07/20/2018
Number of Days to Update: 63

Source: EPA Region 9
Telephone: 415-972-3368
Last EDR Contact: 10/26/2018
Next Scheduled EDR Contact: 02/04/2019
Data Release Frequency: Varies

State and tribal voluntary cleanup sites

INDIAN VCP R7: Voluntary Cleanup Priority Lisitng

A listing of voluntary cleanup priority sites located on Indian Land located in Region 7.

Date of Government Version: 03/20/2008
Date Data Arrived at EDR: 04/22/2008
Date Made Active in Reports: 05/19/2008
Number of Days to Update: 27

Source: EPA, Region 7
Telephone: 913-551-7365
Last EDR Contact: 04/20/2009
Next Scheduled EDR Contact: 07/20/2009
Data Release Frequency: Varies

VCP: Voluntary Cleanup Program Properties

Contains low threat level properties with either confirmed or unconfirmed releases and the project proponents have request that DTSC oversee investigation and/or cleanup activities and have agreed to provide coverage for DTSC's costs.

Date of Government Version: 10/29/2018
Date Data Arrived at EDR: 10/30/2018
Date Made Active in Reports: 12/13/2018
Number of Days to Update: 44

Source: Department of Toxic Substances Control
Telephone: 916-323-3400
Last EDR Contact: 10/30/2018
Next Scheduled EDR Contact: 02/11/2019
Data Release Frequency: Quarterly

INDIAN VCP R1: Voluntary Cleanup Priority Listing

A listing of voluntary cleanup priority sites located on Indian Land located in Region 1.

Date of Government Version: 07/27/2015
Date Data Arrived at EDR: 09/29/2015
Date Made Active in Reports: 02/18/2016
Number of Days to Update: 142

Source: EPA, Region 1
Telephone: 617-918-1102
Last EDR Contact: 12/19/2018
Next Scheduled EDR Contact: 04/08/2019
Data Release Frequency: Varies

State and tribal Brownfields sites

BROWNFIELDS: Considered Brownfieds Sites Listing

A listing of sites the SWRCB considers to be Brownfields since these are sites have come to them through the MOA Process.

Date of Government Version: 09/24/2018
Date Data Arrived at EDR: 09/25/2018
Date Made Active in Reports: 10/15/2018
Number of Days to Update: 20

Source: State Water Resources Control Board
Telephone: 916-323-7905
Last EDR Contact: 12/21/2018
Next Scheduled EDR Contact: 04/08/2019
Data Release Frequency: Quarterly

ADDITIONAL ENVIRONMENTAL RECORDS

Local Brownfield lists

US BROWNFIELDS: A Listing of Brownfields Sites

Brownfields are real property, the expansion, redevelopment, or reuse of which may be complicated by the presence or potential presence of a hazardous substance, pollutant, or contaminant. Cleaning up and reinvesting in these properties takes development pressures off of undeveloped, open land, and both improves and protects the environment. Assessment, Cleanup and Redevelopment Exchange System (ACRES) stores information reported by EPA Brownfields grant recipients on brownfields properties assessed or cleaned up with grant funding as well as information on Targeted Brownfields Assessments performed by EPA Regions. A listing of ACRES Brownfield sites is obtained from Cleanups in My Community. Cleanups in My Community provides information on Brownfields properties for which information is reported back to EPA, as well as areas served by Brownfields grant programs.

Date of Government Version: 09/18/2018
Date Data Arrived at EDR: 09/18/2018
Date Made Active in Reports: 11/09/2018
Number of Days to Update: 52

Source: Environmental Protection Agency
Telephone: 202-566-2777
Last EDR Contact: 12/18/2018
Next Scheduled EDR Contact: 04/01/2019
Data Release Frequency: Semi-Annually

Local Lists of Landfill / Solid Waste Disposal Sites

WMUDS/SWAT: Waste Management Unit Database

Waste Management Unit Database System. WMUDS is used by the State Water Resources Control Board staff and the Regional Water Quality Control Boards for program tracking and inventory of waste management units. WMUDS is composed of the following databases: Facility Information, Scheduled Inspections Information, Waste Management Unit Information, SWAT Program Information, SWAT Report Summary Information, SWAT Report Summary Data, Chapter 15 (formerly Subchapter 15) Information, Chapter 15 Monitoring Parameters, TPCA Program Information, RCRA Program Information, Closure Information, and Interested Parties Information.

Date of Government Version: 04/01/2000
Date Data Arrived at EDR: 04/10/2000
Date Made Active in Reports: 05/10/2000
Number of Days to Update: 30

Source: State Water Resources Control Board
Telephone: 916-227-4448
Last EDR Contact: 10/25/2018
Next Scheduled EDR Contact: 02/11/2019
Data Release Frequency: No Update Planned

SWRCY: Recycler Database

A listing of recycling facilities in California.

Date of Government Version: 09/10/2018
Date Data Arrived at EDR: 09/12/2018
Date Made Active in Reports: 10/15/2018
Number of Days to Update: 33

Source: Department of Conservation
Telephone: 916-323-3836
Last EDR Contact: 12/12/2018
Next Scheduled EDR Contact: 03/25/2019
Data Release Frequency: Quarterly

HAULERS: Registered Waste Tire Haulers Listing

A listing of registered waste tire haulers.

Date of Government Version: 09/26/2018
Date Data Arrived at EDR: 09/28/2018
Date Made Active in Reports: 11/01/2018
Number of Days to Update: 34

Source: Integrated Waste Management Board
Telephone: 916-341-6422
Last EDR Contact: 08/07/2018
Next Scheduled EDR Contact: 02/25/2019
Data Release Frequency: Varies

INDIAN ODI: Report on the Status of Open Dumps on Indian Lands

Location of open dumps on Indian land.

Date of Government Version: 12/31/1998
Date Data Arrived at EDR: 12/03/2007
Date Made Active in Reports: 01/24/2008
Number of Days to Update: 52

Source: Environmental Protection Agency
Telephone: 703-308-8245
Last EDR Contact: 10/25/2018
Next Scheduled EDR Contact: 02/11/2019
Data Release Frequency: Varies

DEBRIS REGION 9: Torres Martinez Reservation Illegal Dump Site Locations

A listing of illegal dump sites location on the Torres Martinez Indian Reservation located in eastern Riverside County and northern Imperial County, California.

Date of Government Version: 01/12/2009
Date Data Arrived at EDR: 05/07/2009
Date Made Active in Reports: 09/21/2009
Number of Days to Update: 137

Source: EPA, Region 9
Telephone: 415-947-4219
Last EDR Contact: 10/22/2018
Next Scheduled EDR Contact: 02/04/2019
Data Release Frequency: No Update Planned

ODI: Open Dump Inventory

An open dump is defined as a disposal facility that does not comply with one or more of the Part 257 or Part 258 Subtitle D Criteria.

Date of Government Version: 06/30/1985
Date Data Arrived at EDR: 08/09/2004
Date Made Active in Reports: 09/17/2004
Number of Days to Update: 39

Source: Environmental Protection Agency
Telephone: 800-424-9346
Last EDR Contact: 06/09/2004
Next Scheduled EDR Contact: N/A
Data Release Frequency: No Update Planned

IHS OPEN DUMPS: Open Dumps on Indian Land
A listing of all open dumps located on Indian Land in the United States.

Date of Government Version: 04/01/2014
Date Data Arrived at EDR: 08/06/2014
Date Made Active in Reports: 01/29/2015
Number of Days to Update: 176
Source: Department of Health & Human Serivces, Indian Health Service
Telephone: 301-443-1452
Last EDR Contact: 11/02/2018
Next Scheduled EDR Contact: 02/11/2019
Data Release Frequency: Varies

Local Lists of Hazardous waste / Contaminated Sites

US HIST CDL: National Clandestine Laboratory Register
A listing of clandestine drug lab locations that have been removed from the DEAs National Clandestine Laboratory Register.

Date of Government Version: 09/21/2018
Date Data Arrived at EDR: 09/21/2018
Date Made Active in Reports: 11/09/2018
Number of Days to Update: 49
Source: Drug Enforcement Administration
Telephone: 202-307-1000
Last EDR Contact: 11/26/2018
Next Scheduled EDR Contact: 03/11/2019
Data Release Frequency: No Update Planned

HIST CAL-SITES: Calsites Database
The Calsites database contains potential or confirmed hazardous substance release properties. In 1996, California EPA reevaluated and significantly reduced the number of sites in the Calsites database. No longer updated by the state agency. It has been replaced by ENVIROSTOR.

Date of Government Version: 08/08/2005
Date Data Arrived at EDR: 08/03/2006
Date Made Active in Reports: 08/24/2006
Number of Days to Update: 21
Source: Department of Toxic Substance Control
Telephone: 916-323-3400
Last EDR Contact: 02/23/2009
Next Scheduled EDR Contact: 05/25/2009
Data Release Frequency: No Update Planned

SCH: School Property Evaluation Program
This category contains proposed and existing school sites that are being evaluated by DTSC for possible hazardous materials contamination. In some cases, these properties may be listed in the CalSites category depending on the level of threat to public health and safety or the environment they pose.

Date of Government Version: 10/29/2018
Date Data Arrived at EDR: 10/30/2018
Date Made Active in Reports: 12/13/2018
Number of Days to Update: 44
Source: Department of Toxic Substances Control
Telephone: 916-323-3400
Last EDR Contact: 10/30/2018
Next Scheduled EDR Contact: 02/11/2019
Data Release Frequency: Quarterly

CDL: Clandestine Drug Labs
A listing of drug lab locations. Listing of a location in this database does not indicate that any illegal drug lab materials were or were not present there, and does not constitute a determination that the location either requires or does not require additional cleanup work.

Date of Government Version: 12/31/2017
Date Data Arrived at EDR: 06/12/2018
Date Made Active in Reports: 08/06/2018
Number of Days to Update: 55
Source: Department of Toxic Substances Control
Telephone: 916-255-6504
Last EDR Contact: 01/07/2019
Next Scheduled EDR Contact: 04/22/2019
Data Release Frequency: Varies

TOXIC PITS: Toxic Pits Cleanup Act Sites
Toxic PITS Cleanup Act Sites. TOXIC PITS identifies sites suspected of containing hazardous substances where cleanup has not yet been completed.

Date of Government Version: 07/01/1995
Date Data Arrived at EDR: 08/30/1995
Date Made Active in Reports: 09/26/1995
Number of Days to Update: 27
Source: State Water Resources Control Board
Telephone: 916-227-4364
Last EDR Contact: 01/26/2009
Next Scheduled EDR Contact: 04/27/2009
Data Release Frequency: No Update Planned

CERS HAZ WASTE: CERS HAZ WASTE

List of sites in the California Environmental Protection Agency (CalEPA) Regulated Site Portal which fall under the Hazardous Chemical Management, Hazardous Waste Onsite Treatment, Household Hazardous Waste Collection, Hazardous Waste Generator, and RCRA LQ HW Generator programs.

Date of Government Version: 10/22/2018
Date Data Arrived at EDR: 10/23/2018
Date Made Active in Reports: 11/30/2018
Number of Days to Update: 38

Source: CalEPA
Telephone: 916-323-2514
Last EDR Contact: 10/23/2018
Next Scheduled EDR Contact: 02/04/2019
Data Release Frequency: Quarterly

US CDL: Clandestine Drug Labs

A listing of clandestine drug lab locations. The U.S. Department of Justice ("the Department") provides this web site as a public service. It contains addresses of some locations where law enforcement agencies reported they found chemicals or other items that indicated the presence of either clandestine drug laboratories or dumpsites. In most cases, the source of the entries is not the Department, and the Department has not verified the entry and does not guarantee its accuracy. Members of the public must verify the accuracy of all entries by, for example, contacting local law enforcement and local health departments.

Date of Government Version: 09/21/2018
Date Data Arrived at EDR: 09/21/2018
Date Made Active in Reports: 11/09/2018
Number of Days to Update: 49

Source: Drug Enforcement Administration
Telephone: 202-307-1000
Last EDR Contact: 11/26/2018
Next Scheduled EDR Contact: 03/11/2019
Data Release Frequency: Quarterly

Local Lists of Registered Storage Tanks

SWEEPS UST: SWEEPS UST Listing

Statewide Environmental Evaluation and Planning System. This underground storage tank listing was updated and maintained by a company contacted by the SWRCB in the early 1990's. The listing is no longer updated or maintained. The local agency is the contact for more information on a site on the SWEEPS list.

Date of Government Version: 06/01/1994
Date Data Arrived at EDR: 07/07/2005
Date Made Active in Reports: 08/11/2005
Number of Days to Update: 35

Source: State Water Resources Control Board
Telephone: N/A
Last EDR Contact: 06/03/2005
Next Scheduled EDR Contact: N/A
Data Release Frequency: No Update Planned

UST MENDOCINO: Mendocino County UST Database

A listing of underground storage tank locations in Mendocino County.

Date of Government Version: 12/04/2018
Date Data Arrived at EDR: 12/06/2018
Date Made Active in Reports: 12/14/2018
Number of Days to Update: 8

Source: Department of Public Health
Telephone: 707-463-4466
Last EDR Contact: 11/26/2018
Next Scheduled EDR Contact: 03/11/2019
Data Release Frequency: Annually

HIST UST: Hazardous Substance Storage Container Database

The Hazardous Substance Storage Container Database is a historical listing of UST sites. Refer to local/county source for current data.

Date of Government Version: 10/15/1990
Date Data Arrived at EDR: 01/25/1991
Date Made Active in Reports: 02/12/1991
Number of Days to Update: 18

Source: State Water Resources Control Board
Telephone: 916-341-5851
Last EDR Contact: 07/26/2001
Next Scheduled EDR Contact: N/A
Data Release Frequency: No Update Planned

SAN FRANCISCO AST: Aboveground Storage Tank Site Listing

Aboveground storage tank sites

Date of Government Version: 09/11/2018
Date Data Arrived at EDR: 09/12/2018
Date Made Active in Reports: 10/11/2018
Number of Days to Update: 29

Source: San Francisco County Department of Public Health
Telephone: 415-252-3896
Last EDR Contact: 11/01/2018
Next Scheduled EDR Contact: 02/18/2019
Data Release Frequency: Varies

CERS TANKS: California Environmental Reporting System (CERS) Tanks

List of sites in the California Environmental Protection Agency (CalEPA) Regulated Site Portal which fall under the Aboveground Petroleum Storage and Underground Storage Tank regulatory programs.

Date of Government Version: 10/22/2018
Date Data Arrived at EDR: 10/23/2018
Date Made Active in Reports: 11/30/2018
Number of Days to Update: 38

Source: California Environmental Protection Agency
Telephone: 916-323-2514
Last EDR Contact: 10/23/2018
Next Scheduled EDR Contact: 02/04/2019
Data Release Frequency: Quarterly

CA FID UST: Facility Inventory Database

The Facility Inventory Database (FID) contains a historical listing of active and inactive underground storage tank locations from the State Water Resource Control Board. Refer to local/county source for current data.

Date of Government Version: 10/31/1994
Date Data Arrived at EDR: 09/05/1995
Date Made Active in Reports: 09/29/1995
Number of Days to Update: 24

Source: California Environmental Protection Agency
Telephone: 916-341-5851
Last EDR Contact: 12/28/1998
Next Scheduled EDR Contact: N/A
Data Release Frequency: No Update Planned

Local Land Records

LIENS: Environmental Liens Listing

A listing of property locations with environmental liens for California where DTSC is a lien holder.

Date of Government Version: 08/29/2018
Date Data Arrived at EDR: 08/30/2018
Date Made Active in Reports: 10/01/2018
Number of Days to Update: 32

Source: Department of Toxic Substances Control
Telephone: 916-323-3400
Last EDR Contact: 11/29/2018
Next Scheduled EDR Contact: 03/18/2019
Data Release Frequency: Varies

LIENS 2: CERCLA Lien Information

A Federal CERCLA ('Superfund') lien can exist by operation of law at any site or property at which EPA has spent Superfund monies. These monies are spent to investigate and address releases and threatened releases of contamination. CERCLIS provides information as to the identity of these sites and properties.

Date of Government Version: 08/13/2018
Date Data Arrived at EDR: 10/04/2018
Date Made Active in Reports: 11/16/2018
Number of Days to Update: 43

Source: Environmental Protection Agency
Telephone: 202-564-6023
Last EDR Contact: 12/28/2018
Next Scheduled EDR Contact: 02/04/2019
Data Release Frequency: Semi-Annually

DEED: Deed Restriction Listing

Site Mitigation and Brownfields Reuse Program Facility Sites with Deed Restrictions & Hazardous Waste Management Program Facility Sites with Deed / Land Use Restriction. The DTSC Site Mitigation and Brownfields Reuse Program (SMBRP) list includes sites cleaned up under the program's oversight and generally does not include current or former hazardous waste facilities that required a hazardous waste facility permit. The list represents deed restrictions that are active. Some sites have multiple deed restrictions. The DTSC Hazardous Waste Management Program (HWMP) has developed a list of current or former hazardous waste facilities that have a recorded land use restriction at the local county recorder's office. The land use restrictions on this list were required by the DTSC HWMP as a result of the presence of hazardous substances that remain on site after the facility (or part of the facility) has been closed or cleaned up. The types of land use restriction include deed notice, deed restriction, or a land use restriction that binds current and future owners.

Date of Government Version: 09/04/2018
Date Data Arrived at EDR: 09/05/2018
Date Made Active in Reports: 10/02/2018
Number of Days to Update: 27

Source: DTSC and SWRCB
Telephone: 916-323-3400
Last EDR Contact: 12/05/2018
Next Scheduled EDR Contact: 03/18/2019
Data Release Frequency: Semi-Annually

Records of Emergency Release Reports

HMIRS: Hazardous Materials Information Reporting System

Hazardous Materials Incident Report System. HMIRS contains hazardous material spill incidents reported to DOT.

Date of Government Version: 03/26/2018
Date Data Arrived at EDR: 03/27/2018
Date Made Active in Reports: 06/08/2018
Number of Days to Update: 73

Source: U.S. Department of Transportation
Telephone: 202-366-4555
Last EDR Contact: 01/08/2019
Next Scheduled EDR Contact: 04/08/2019
Data Release Frequency: Quarterly

CHMIRS: California Hazardous Material Incident Report System

California Hazardous Material Incident Reporting System. CHMIRS contains information on reported hazardous material incidents (accidental releases or spills).

Date of Government Version: 04/06/2018
Date Data Arrived at EDR: 04/24/2018
Date Made Active in Reports: 06/14/2018
Number of Days to Update: 51

Source: Office of Emergency Services
Telephone: 916-845-8400
Last EDR Contact: 07/27/2018
Next Scheduled EDR Contact: 11/05/2018
Data Release Frequency: Semi-Annually

LDS: Land Disposal Sites Listing (GEOTRACKER)

Land Disposal sites (Landfills) included in GeoTracker. GeoTracker is the Water Boards data management system for sites that impact, or have the potential to impact, water quality in California, with emphasis on groundwater.

Date of Government Version: 09/10/2018
Date Data Arrived at EDR: 09/12/2018
Date Made Active in Reports: 10/08/2018
Number of Days to Update: 26

Source: State Water Qualilty Control Board
Telephone: 866-480-1028
Last EDR Contact: 12/12/2018
Next Scheduled EDR Contact: 03/25/2019
Data Release Frequency: Quarterly

MCS: Military Cleanup Sites Listing (GEOTRACKER)

Military sites (consisting of: Military UST sites; Military Privatized sites; and Military Cleanup sites [formerly known as DoD non UST]) included in GeoTracker. GeoTracker is the Water Boards data management system for sites that impact, or have the potential to impact, water quality in California, with emphasis on groundwater.

Date of Government Version: 09/10/2018
Date Data Arrived at EDR: 09/12/2018
Date Made Active in Reports: 10/09/2018
Number of Days to Update: 27

Source: State Water Resources Control Board
Telephone: 866-480-1028
Last EDR Contact: 12/12/2018
Next Scheduled EDR Contact: 03/25/2019
Data Release Frequency: Quarterly

SPILLS 90: SPILLS90 data from FirstSearch

Spills 90 includes those spill and release records available exclusively from FirstSearch databases. Typically, they may include chemical, oil and/or hazardous substance spills recorded after 1990. Duplicate records that are already included in EDR incident and release records are not included in Spills 90.

Date of Government Version: 06/06/2012
Date Data Arrived at EDR: 01/03/2013
Date Made Active in Reports: 02/22/2013
Number of Days to Update: 50

Source: FirstSearch
Telephone: N/A
Last EDR Contact: 01/03/2013
Next Scheduled EDR Contact: N/A
Data Release Frequency: No Update Planned

Other Ascertainable Records

RCRA NonGen / NLR: RCRA - Non Generators / No Longer Regulated

RCRAInfo is EPA's comprehensive information system, providing access to data supporting the Resource Conservation and Recovery Act (RCRA) of 1976 and the Hazardous and Solid Waste Amendments (HSWA) of 1984. The database includes selective information on sites which generate, transport, store, treat and/or dispose of hazardous waste as defined by the Resource Conservation and Recovery Act (RCRA). Non-Generators do not presently generate hazardous waste.

Date of Government Version: 03/01/2018
Date Data Arrived at EDR: 03/28/2018
Date Made Active in Reports: 06/22/2018
Number of Days to Update: 86

Source: Environmental Protection Agency
Telephone: (415) 495-8895
Last EDR Contact: 12/03/2018
Next Scheduled EDR Contact: 04/08/2019
Data Release Frequency: Quarterly

FUDS: Formerly Used Defense Sites

The listing includes locations of Formerly Used Defense Sites properties where the US Army Corps of Engineers is actively working or will take necessary cleanup actions.

Date of Government Version: 01/31/2015
Date Data Arrived at EDR: 07/08/2015
Date Made Active in Reports: 10/13/2015
Number of Days to Update: 97

Source: U.S. Army Corps of Engineers
Telephone: 202-528-4285
Last EDR Contact: 11/19/2018
Next Scheduled EDR Contact: 03/04/2019
Data Release Frequency: Varies

DOD: Department of Defense Sites

This data set consists of federally owned or administered lands, administered by the Department of Defense, that have any area equal to or greater than 640 acres of the United States, Puerto Rico, and the U.S. Virgin Islands.

Date of Government Version: 12/31/2005
Date Data Arrived at EDR: 11/10/2006
Date Made Active in Reports: 01/11/2007
Number of Days to Update: 62

Source: USGS
Telephone: 888-275-8747
Last EDR Contact: 10/12/2018
Next Scheduled EDR Contact: 01/21/2019
Data Release Frequency: Semi-Annually

FEDLAND: Federal and Indian Lands

Federally and Indian administrated lands of the United States. Lands included are administrated by: Army Corps of Engineers, Bureau of Reclamation, National Wild and Scenic River, National Wildlife Refuge, Public Domain Land, Wilderness, Wilderness Study Area, Wildlife Management Area, Bureau of Indian Affairs, Bureau of Land Management, Department of Justice, Forest Service, Fish and Wildlife Service, National Park Service.

Date of Government Version: 12/31/2005
Date Data Arrived at EDR: 02/06/2006
Date Made Active in Reports: 01/11/2007
Number of Days to Update: 339

Source: U.S. Geological Survey
Telephone: 888-275-8747
Last EDR Contact: 10/12/2018
Next Scheduled EDR Contact: 01/21/2019
Data Release Frequency: N/A

SCRD DRYCLEANERS: State Coalition for Remediation of Drycleaners Listing

The State Coalition for Remediation of Drycleaners was established in 1998, with support from the U.S. EPA Office of Superfund Remediation and Technology Innovation. It is comprised of representatives of states with established drycleaner remediation programs. Currently the member states are Alabama, Connecticut, Florida, Illinois, Kansas, Minnesota, Missouri, North Carolina, Oregon, South Carolina, Tennessee, Texas, and Wisconsin.

Date of Government Version: 01/01/2017
Date Data Arrived at EDR: 02/03/2017
Date Made Active in Reports: 04/07/2017
Number of Days to Update: 63
Source: Environmental Protection Agency
Telephone: 615-532-8599
Last EDR Contact: 11/16/2018
Next Scheduled EDR Contact: 02/25/2019
Data Release Frequency: Varies

US FIN ASSUR: Financial Assurance Information

All owners and operators of facilities that treat, store, or dispose of hazardous waste are required to provide proof that they will have sufficient funds to pay for the clean up, closure, and post-closure care of their facilities.

Date of Government Version: 08/31/2018
Date Data Arrived at EDR: 09/25/2018
Date Made Active in Reports: 11/09/2018
Number of Days to Update: 45
Source: Environmental Protection Agency
Telephone: 202-566-1917
Last EDR Contact: 12/21/2018
Next Scheduled EDR Contact: 04/08/2019
Data Release Frequency: Quarterly

EPA WATCH LIST: EPA WATCH LIST

EPA maintains a "Watch List" to facilitate dialogue between EPA, state and local environmental agencies on enforcement matters relating to facilities with alleged violations identified as either significant or high priority. Being on the Watch List does not mean that the facility has actually violated the law only that an investigation by EPA or a state or local environmental agency has led those organizations to allege that an unproven violation has in fact occurred. Being on the Watch List does not represent a higher level of concern regarding the alleged violations that were detected, but instead indicates cases requiring additional dialogue between EPA, state and local agencies - primarily because of the length of time the alleged violation has gone unaddressed or unresolved.

Date of Government Version: 08/30/2013
Date Data Arrived at EDR: 03/21/2014
Date Made Active in Reports: 06/17/2014
Number of Days to Update: 88
Source: Environmental Protection Agency
Telephone: 617-520-3000
Last EDR Contact: 11/05/2018
Next Scheduled EDR Contact: 02/18/2019
Data Release Frequency: Quarterly

2020 COR ACTION: 2020 Corrective Action Program List

The EPA has set ambitious goals for the RCRA Corrective Action program by creating the 2020 Corrective Action Universe. This RCRA cleanup baseline includes facilities expected to need corrective action. The 2020 universe contains a wide variety of sites. Some properties are heavily contaminated while others were contaminated but have since been cleaned up. Still others have not been fully investigated yet, and may require little or no remediation. Inclusion in the 2020 Universe does not necessarily imply failure on the part of a facility to meet its RCRA obligations.

Date of Government Version: 09/30/2017
Date Data Arrived at EDR: 05/08/2018
Date Made Active in Reports: 07/20/2018
Number of Days to Update: 73
Source: Environmental Protection Agency
Telephone: 703-308-4044
Last EDR Contact: 11/09/2018
Next Scheduled EDR Contact: 02/18/2019
Data Release Frequency: Varies

TSCA: Toxic Substances Control Act

Toxic Substances Control Act. TSCA identifies manufacturers and importers of chemical substances included on the TSCA Chemical Substance Inventory list. It includes data on the production volume of these substances by plant site.

Date of Government Version: 12/31/2016
Date Data Arrived at EDR: 06/21/2017
Date Made Active in Reports: 01/05/2018
Number of Days to Update: 198
Source: EPA
Telephone: 202-260-5521
Last EDR Contact: 12/21/2018
Next Scheduled EDR Contact: 04/01/2019
Data Release Frequency: Every 4 Years

TRIS: Toxic Chemical Release Inventory System

Toxic Release Inventory System. TRIS identifies facilities which release toxic chemicals to the air, water and land in reportable quantities under SARA Title III Section 313.

Date of Government Version: 12/31/2016
Date Data Arrived at EDR: 01/10/2018
Date Made Active in Reports: 01/12/2018
Number of Days to Update: 2

Source: EPA
Telephone: 202-566-0250
Last EDR Contact: 11/16/2018
Next Scheduled EDR Contact: 03/04/2019
Data Release Frequency: Annually

SSTS: Section 7 Tracking Systems

Section 7 of the Federal Insecticide, Fungicide and Rodenticide Act, as amended (92 Stat. 829) requires all registered pesticide-producing establishments to submit a report to the Environmental Protection Agency by March 1st each year. Each establishment must report the types and amounts of pesticides, active ingredients and devices being produced, and those having been produced and sold or distributed in the past year.

Date of Government Version: 12/31/2009
Date Data Arrived at EDR: 12/10/2010
Date Made Active in Reports: 02/25/2011
Number of Days to Update: 77

Source: EPA
Telephone: 202-564-4203
Last EDR Contact: 10/24/2018
Next Scheduled EDR Contact: 02/04/2019
Data Release Frequency: Annually

ROD: Records Of Decision

Record of Decision. ROD documents mandate a permanent remedy at an NPL (Superfund) site containing technical and health information to aid in the cleanup.

Date of Government Version: 08/13/2018
Date Data Arrived at EDR: 10/04/2018
Date Made Active in Reports: 11/16/2018
Number of Days to Update: 43

Source: EPA
Telephone: 703-416-0223
Last EDR Contact: 12/28/2018
Next Scheduled EDR Contact: 03/18/2019
Data Release Frequency: Annually

RMP: Risk Management Plans

When Congress passed the Clean Air Act Amendments of 1990, it required EPA to publish regulations and guidance for chemical accident prevention at facilities using extremely hazardous substances. The Risk Management Program Rule (RMP Rule) was written to implement Section 112(r) of these amendments. The rule, which built upon existing industry codes and standards, requires companies of all sizes that use certain flammable and toxic substances to develop a Risk Management Program, which includes a(n): Hazard assessment that details the potential effects of an accidental release, an accident history of the last five years, and an evaluation of worst-case and alternative accidental releases; Prevention program that includes safety precautions and maintenance, monitoring, and employee training measures; and Emergency response program that spells out emergency health care, employee training measures and procedures for informing the public and response agencies (e.g the fire department) should an accident occur.

Date of Government Version: 08/01/2018
Date Data Arrived at EDR: 08/22/2018
Date Made Active in Reports: 10/05/2018
Number of Days to Update: 44

Source: Environmental Protection Agency
Telephone: 202-564-8600
Last EDR Contact: 10/23/2018
Next Scheduled EDR Contact: 02/04/2019
Data Release Frequency: Varies

RAATS: RCRA Administrative Action Tracking System

RCRA Administration Action Tracking System. RAATS contains records based on enforcement actions issued under RCRA pertaining to major violators and includes administrative and civil actions brought by the EPA. For administration actions after September 30, 1995, data entry in the RAATS database was discontinued. EPA will retain a copy of the database for historical records. It was necessary to terminate RAATS because a decrease in agency resources made it impossible to continue to update the information contained in the database.

Date of Government Version: 04/17/1995
Date Data Arrived at EDR: 07/03/1995
Date Made Active in Reports: 08/07/1995
Number of Days to Update: 35

Source: EPA
Telephone: 202-564-4104
Last EDR Contact: 06/02/2008
Next Scheduled EDR Contact: 09/01/2008
Data Release Frequency: No Update Planned

PRP: Potentially Responsible Parties
A listing of verified Potentially Responsible Parties

Date of Government Version: 08/13/2018
Date Data Arrived at EDR: 10/04/2018
Date Made Active in Reports: 11/09/2018
Number of Days to Update: 36
Source: EPA
Telephone: 202-564-6023
Last EDR Contact: 12/28/2018
Next Scheduled EDR Contact: 02/18/2019
Data Release Frequency: Quarterly

PADS: PCB Activity Database System
PCB Activity Database. PADS Identifies generators, transporters, commercial storers and/or brokers and disposers of PCB's who are required to notify the EPA of such activities.

Date of Government Version: 09/14/2018
Date Data Arrived at EDR: 10/11/2018
Date Made Active in Reports: 12/07/2018
Number of Days to Update: 57
Source: EPA
Telephone: 202-566-0500
Last EDR Contact: 10/11/2018
Next Scheduled EDR Contact: 01/21/2019
Data Release Frequency: Annually

ICIS: Integrated Compliance Information System
The Integrated Compliance Information System (ICIS) supports the information needs of the national enforcement and compliance program as well as the unique needs of the National Pollutant Discharge Elimination System (NPDES) program.

Date of Government Version: 11/18/2016
Date Data Arrived at EDR: 11/23/2016
Date Made Active in Reports: 02/10/2017
Number of Days to Update: 79
Source: Environmental Protection Agency
Telephone: 202-564-2501
Last EDR Contact: 01/07/2019
Next Scheduled EDR Contact: 04/22/2019
Data Release Frequency: Quarterly

FTTS: FIFRA/ TSCA Tracking System - FIFRA (Federal Insecticide, Fungicide, & Rodenticide Act)/TSCA (Toxic Substances Control Act)
FTTS tracks administrative cases and pesticide enforcement actions and compliance activities related to FIFRA, TSCA and EPCRA (Emergency Planning and Community Right-to-Know Act). To maintain currency, EDR contacts the Agency on a quarterly basis.

Date of Government Version: 04/09/2009
Date Data Arrived at EDR: 04/16/2009
Date Made Active in Reports: 05/11/2009
Number of Days to Update: 25
Source: EPA/Office of Prevention, Pesticides and Toxic Substances
Telephone: 202-566-1667
Last EDR Contact: 08/18/2017
Next Scheduled EDR Contact: 12/04/2017
Data Release Frequency: Quarterly

FTTS INSP: FIFRA/ TSCA Tracking System - FIFRA (Federal Insecticide, Fungicide, & Rodenticide Act)/TSCA (Toxic Substances Control Act)
A listing of FIFRA/TSCA Tracking System (FTTS) inspections and enforcements.

Date of Government Version: 04/09/2009
Date Data Arrived at EDR: 04/16/2009
Date Made Active in Reports: 05/11/2009
Number of Days to Update: 25
Source: EPA
Telephone: 202-566-1667
Last EDR Contact: 08/18/2017
Next Scheduled EDR Contact: 12/04/2017
Data Release Frequency: Quarterly

MLTS: Material Licensing Tracking System
MLTS is maintained by the Nuclear Regulatory Commission and contains a list of approximately 8,100 sites which possess or use radioactive materials and which are subject to NRC licensing requirements. To maintain currency, EDR contacts the Agency on a quarterly basis.

Date of Government Version: 08/30/2016
Date Data Arrived at EDR: 09/08/2016
Date Made Active in Reports: 10/21/2016
Number of Days to Update: 43
Source: Nuclear Regulatory Commission
Telephone: 301-415-7169
Last EDR Contact: 10/11/2018
Next Scheduled EDR Contact: 02/04/2019
Data Release Frequency: Quarterly

COAL ASH DOE: Steam-Electric Plant Operation Data
A listing of power plants that store ash in surface ponds.

Date of Government Version: 12/31/2005
Date Data Arrived at EDR: 08/07/2009
Date Made Active in Reports: 10/22/2009
Number of Days to Update: 76
Source: Department of Energy
Telephone: 202-586-8719
Last EDR Contact: 12/05/2018
Next Scheduled EDR Contact: 03/18/2019
Data Release Frequency: Varies

COAL ASH EPA: Coal Combustion Residues Surface Impoundments List
A listing of coal combustion residues surface impoundments with high hazard potential ratings.

Date of Government Version: 07/01/2014
Date Data Arrived at EDR: 09/10/2014
Date Made Active in Reports: 10/20/2014
Number of Days to Update: 40
Source: Environmental Protection Agency
Telephone: N/A
Last EDR Contact: 12/03/2018
Next Scheduled EDR Contact: 03/18/2019
Data Release Frequency: Varies

PCB TRANSFORMER: PCB Transformer Registration Database
The database of PCB transformer registrations that includes all PCB registration submittals.

Date of Government Version: 05/24/2017
Date Data Arrived at EDR: 11/30/2017
Date Made Active in Reports: 12/15/2017
Number of Days to Update: 15
Source: Environmental Protection Agency
Telephone: 202-566-0517
Last EDR Contact: 10/26/2018
Next Scheduled EDR Contact: 02/04/2019
Data Release Frequency: Varies

RADINFO: Radiation Information Database
The Radiation Information Database (RADINFO) contains information about facilities that are regulated by U.S. Environmental Protection Agency (EPA) regulations for radiation and radioactivity.

Date of Government Version: 10/02/2018
Date Data Arrived at EDR: 10/03/2018
Date Made Active in Reports: 11/09/2018
Number of Days to Update: 37
Source: Environmental Protection Agency
Telephone: 202-343-9775
Last EDR Contact: 01/03/2019
Next Scheduled EDR Contact: 04/15/2019
Data Release Frequency: Quarterly

HIST FTTS: FIFRA/TSCA Tracking System Administrative Case Listing
A complete administrative case listing from the FIFRA/TSCA Tracking System (FTTS) for all ten EPA regions. The information was obtained from the National Compliance Database (NCDB). NCDB supports the implementation of FIFRA (Federal Insecticide, Fungicide, and Rodenticide Act) and TSCA (Toxic Substances Control Act). Some EPA regions are now closing out records. Because of that, and the fact that some EPA regions are not providing EPA Headquarters with updated records, it was decided to create a HIST FTTS database. It included records that may not be included in the newer FTTS database updates. This database is no longer updated.

Date of Government Version: 10/19/2006
Date Data Arrived at EDR: 03/01/2007
Date Made Active in Reports: 04/10/2007
Number of Days to Update: 40
Source: Environmental Protection Agency
Telephone: 202-564-2501
Last EDR Contact: 12/17/2007
Next Scheduled EDR Contact: 03/17/2008
Data Release Frequency: No Update Planned

HIST FTTS INSP: FIFRA/TSCA Tracking System Inspection & Enforcement Case Listing
A complete inspection and enforcement case listing from the FIFRA/TSCA Tracking System (FTTS) for all ten EPA regions. The information was obtained from the National Compliance Database (NCDB). NCDB supports the implementation of FIFRA (Federal Insecticide, Fungicide, and Rodenticide Act) and TSCA (Toxic Substances Control Act). Some EPA regions are now closing out records. Because of that, and the fact that some EPA regions are not providing EPA Headquarters with updated records, it was decided to create a HIST FTTS database. It included records that may not be included in the newer FTTS database updates. This database is no longer updated.

Date of Government Version: 10/19/2006
Date Data Arrived at EDR: 03/01/2007
Date Made Active in Reports: 04/10/2007
Number of Days to Update: 40

Source: Environmental Protection Agency
Telephone: 202-564-2501
Last EDR Contact: 12/17/2008
Next Scheduled EDR Contact: 03/17/2008
Data Release Frequency: No Update Planned

DOT OPS: Incident and Accident Data

Department of Transporation, Office of Pipeline Safety Incident and Accident data.

Date of Government Version: 07/31/2012
Date Data Arrived at EDR: 08/07/2012
Date Made Active in Reports: 09/18/2012
Number of Days to Update: 42

Source: Department of Transporation, Office of Pipeline Safety
Telephone: 202-366-4595
Last EDR Contact: 10/30/2018
Next Scheduled EDR Contact: 02/11/2019
Data Release Frequency: Varies

CONSENT: Superfund (CERCLA) Consent Decrees

Major legal settlements that establish responsibility and standards for cleanup at NPL (Superfund) sites. Released periodically by United States District Courts after settlement by parties to litigation matters.

Date of Government Version: 09/30/2018
Date Data Arrived at EDR: 10/12/2018
Date Made Active in Reports: 12/07/2018
Number of Days to Update: 56

Source: Department of Justice, Consent Decree Library
Telephone: Varies
Last EDR Contact: 01/07/2019
Next Scheduled EDR Contact: 04/22/2019
Data Release Frequency: Varies

BRS: Biennial Reporting System

The Biennial Reporting System is a national system administered by the EPA that collects data on the generation and management of hazardous waste. BRS captures detailed data from two groups: Large Quantity Generators (LQG) and Treatment, Storage, and Disposal Facilities.

Date of Government Version: 12/31/2015
Date Data Arrived at EDR: 02/22/2017
Date Made Active in Reports: 09/28/2017
Number of Days to Update: 218

Source: EPA/NTIS
Telephone: 800-424-9346
Last EDR Contact: 11/21/2018
Next Scheduled EDR Contact: 03/04/2019
Data Release Frequency: Biennially

INDIAN RESERV: Indian Reservations

This map layer portrays Indian administered lands of the United States that have any area equal to or greater than 640 acres.

Date of Government Version: 12/31/2014
Date Data Arrived at EDR: 07/14/2015
Date Made Active in Reports: 01/10/2017
Number of Days to Update: 546

Source: USGS
Telephone: 202-208-3710
Last EDR Contact: 01/07/2019
Next Scheduled EDR Contact: 04/22/2019
Data Release Frequency: Semi-Annually

FUSRAP: Formerly Utilized Sites Remedial Action Program

DOE established the Formerly Utilized Sites Remedial Action Program (FUSRAP) in 1974 to remediate sites where radioactive contamination remained from Manhattan Project and early U.S. Atomic Energy Commission (AEC) operations.

Date of Government Version: 08/08/2017
Date Data Arrived at EDR: 09/11/2018
Date Made Active in Reports: 09/14/2018
Number of Days to Update: 3

Source: Department of Energy
Telephone: 202-586-3559
Last EDR Contact: 11/01/2018
Next Scheduled EDR Contact: 02/18/2019
Data Release Frequency: Varies

UMTRA: Uranium Mill Tailings Sites

Uranium ore was mined by private companies for federal government use in national defense programs. When the mills shut down, large piles of the sand-like material (mill tailings) remain after uranium has been extracted from the ore. Levels of human exposure to radioactive materials from the piles are low; however, in some cases tailings were used as construction materials before the potential health hazards of the tailings were recognized.

Date of Government Version: 06/23/2017
Date Data Arrived at EDR: 10/11/2017
Date Made Active in Reports: 11/03/2017
Number of Days to Update: 23

Source: Department of Energy
Telephone: 505-845-0011
Last EDR Contact: 12/14/2018
Next Scheduled EDR Contact: 03/04/2019
Data Release Frequency: Varies

LEAD SMELTER 1: Lead Smelter Sites

A listing of former lead smelter site locations.

Date of Government Version: 08/13/2018
Date Data Arrived at EDR: 10/04/2018
Date Made Active in Reports: 11/16/2018
Number of Days to Update: 43

Source: Environmental Protection Agency
Telephone: 703-603-8787
Last EDR Contact: 12/28/2018
Next Scheduled EDR Contact: 04/15/2019
Data Release Frequency: Varies

LEAD SMELTER 2: Lead Smelter Sites

A list of several hundred sites in the U.S. where secondary lead smelting was done from 1931and 1964. These sites may pose a threat to public health through ingestion or inhalation of contaminated soil or dust

Date of Government Version: 04/05/2001
Date Data Arrived at EDR: 10/27/2010
Date Made Active in Reports: 12/02/2010
Number of Days to Update: 36

Source: American Journal of Public Health
Telephone: 703-305-6451
Last EDR Contact: 12/02/2009
Next Scheduled EDR Contact: N/A
Data Release Frequency: No Update Planned

US AIRS (AFS): Aerometric Information Retrieval System Facility Subsystem (AFS)

The database is a sub-system of Aerometric Information Retrieval System (AIRS). AFS contains compliance data on air pollution point sources regulated by the U.S. EPA and/or state and local air regulatory agencies. This information comes from source reports by various stationary sources of air pollution, such as electric power plants, steel mills, factories, and universities, and provides information about the air pollutants they produce. Action, air program, air program pollutant, and general level plant data. It is used to track emissions and compliance data from industrial plants.

Date of Government Version: 10/12/2016
Date Data Arrived at EDR: 10/26/2016
Date Made Active in Reports: 02/03/2017
Number of Days to Update: 100

Source: EPA
Telephone: 202-564-2496
Last EDR Contact: 09/26/2017
Next Scheduled EDR Contact: 01/08/2018
Data Release Frequency: Annually

US AIRS MINOR: Air Facility System Data

A listing of minor source facilities.

Date of Government Version: 10/12/2016
Date Data Arrived at EDR: 10/26/2016
Date Made Active in Reports: 02/03/2017
Number of Days to Update: 100

Source: EPA
Telephone: 202-564-2496
Last EDR Contact: 09/26/2017
Next Scheduled EDR Contact: 01/08/2018
Data Release Frequency: Annually

US MINES: Mines Master Index File

Contains all mine identification numbers issued for mines active or opened since 1971. The data also includes violation information.

Date of Government Version: 08/01/2018
Date Data Arrived at EDR: 08/29/2018
Date Made Active in Reports: 10/05/2018
Number of Days to Update: 37

Source: Department of Labor, Mine Safety and Health Administration
Telephone: 303-231-5959
Last EDR Contact: 11/30/2018
Next Scheduled EDR Contact: 03/11/2019
Data Release Frequency: Semi-Annually

US MINES 2: Ferrous and Nonferrous Metal Mines Database Listing

This map layer includes ferrous (ferrous metal mines are facilities that extract ferrous metals, such as iron ore or molybdenum) and nonferrous (Nonferrous metal mines are facilities that extract nonferrous metals, such as gold, silver, copper, zinc, and lead) metal mines in the United States.

Date of Government Version: 12/05/2005
Date Data Arrived at EDR: 02/29/2008
Date Made Active in Reports: 04/18/2008
Number of Days to Update: 49

Source: USGS
Telephone: 703-648-7709
Last EDR Contact: 11/30/2018
Next Scheduled EDR Contact: 03/11/2019
Data Release Frequency: Varies

US MINES 3: Active Mines & Mineral Plants Database Listing

Active Mines and Mineral Processing Plant operations for commodities monitored by the Minerals Information Team of the USGS.

Date of Government Version: 04/14/2011
Date Data Arrived at EDR: 06/08/2011
Date Made Active in Reports: 09/13/2011
Number of Days to Update: 97

Source: USGS
Telephone: 703-648-7709
Last EDR Contact: 11/30/2018
Next Scheduled EDR Contact: 03/11/2019
Data Release Frequency: Varies

ABANDONED MINES: Abandoned Mines

An inventory of land and water impacted by past mining (primarily coal mining) is maintained by OSMRE to provide information needed to implement the Surface Mining Control and Reclamation Act of 1977 (SMCRA). The inventory contains information on the location, type, and extent of AML impacts, as well as, information on the cost associated with the reclamation of those problems. The inventory is based upon field surveys by State, Tribal, and OSMRE program officials. It is dynamic to the extent that it is modified as new problems are identified and existing problems are reclaimed.

Date of Government Version: 09/10/2018
Date Data Arrived at EDR: 09/11/2018
Date Made Active in Reports: 09/14/2018
Number of Days to Update: 3

Source: Department of Interior
Telephone: 202-208-2609
Last EDR Contact: 12/19/2018
Next Scheduled EDR Contact: 03/25/2019
Data Release Frequency: Quarterly

FINDS: Facility Index System/Facility Registry System

Facility Index System. FINDS contains both facility information and 'pointers' to other sources that contain more detail. EDR includes the following FINDS databases in this report: PCS (Permit Compliance System), AIRS (Aerometric Information Retrieval System), DOCKET (Enforcement Docket used to manage and track information on civil judicial enforcement cases for all environmental statutes), FURS (Federal Underground Injection Control), C-DOCKET (Criminal Docket System used to track criminal enforcement actions for all environmental statutes), FFIS (Federal Facilities Information System), STATE (State Environmental Laws and Statutes), and PADS (PCB Activity Data System).

Date of Government Version: 08/07/2018
Date Data Arrived at EDR: 09/05/2018
Date Made Active in Reports: 10/05/2018
Number of Days to Update: 30

Source: EPA
Telephone: (415) 947-8000
Last EDR Contact: 01/08/2019
Next Scheduled EDR Contact: 03/18/2019
Data Release Frequency: Quarterly

ECHO: Enforcement & Compliance History Information

ECHO provides integrated compliance and enforcement information for about 800,000 regulated facilities nationwide.

Date of Government Version: 09/02/2018
Date Data Arrived at EDR: 09/05/2018
Date Made Active in Reports: 09/14/2018
Number of Days to Update: 9

Source: Environmental Protection Agency
Telephone: 202-564-2280
Last EDR Contact: 01/07/2019
Next Scheduled EDR Contact: 03/18/2019
Data Release Frequency: Quarterly

DOCKET HWC: Hazardous Waste Compliance Docket Listing

A complete list of the Federal Agency Hazardous Waste Compliance Docket Facilities.

Date of Government Version: 05/31/2018
Date Data Arrived at EDR: 07/26/2018
Date Made Active in Reports: 10/05/2018
Number of Days to Update: 71

Source: Environmental Protection Agency
Telephone: 202-564-0527
Last EDR Contact: 11/30/2018
Next Scheduled EDR Contact: 03/11/2019
Data Release Frequency: Varies

UXO: Unexploded Ordnance Sites
A listing of unexploded ordnance site locations

Date of Government Version: 09/30/2017
Date Data Arrived at EDR: 06/19/2018
Date Made Active in Reports: 09/14/2018
Number of Days to Update: 87
Source: Department of Defense
Telephone: 703-704-1564
Last EDR Contact: 10/15/2018
Next Scheduled EDR Contact: 01/28/2019
Data Release Frequency: Varies

FUELS PROGRAM: EPA Fuels Program Registered Listing
This listing includes facilities that are registered under the Part 80 (Code of Federal Regulations) EPA Fuels Programs. All companies now are required to submit new and updated registrations.

Date of Government Version: 08/22/2018
Date Data Arrived at EDR: 08/22/2018
Date Made Active in Reports: 10/05/2018
Number of Days to Update: 44
Source: EPA
Telephone: 800-385-6164
Last EDR Contact: 11/19/2018
Next Scheduled EDR Contact: 03/04/2019
Data Release Frequency: Quarterly

CA BOND EXP. PLAN: Bond Expenditure Plan
Department of Health Services developed a site-specific expenditure plan as the basis for an appropriation of Hazardous Substance Cleanup Bond Act funds. It is not updated.

Date of Government Version: 01/01/1989
Date Data Arrived at EDR: 07/27/1994
Date Made Active in Reports: 08/02/1994
Number of Days to Update: 6
Source: Department of Health Services
Telephone: 916-255-2118
Last EDR Contact: 05/31/1994
Next Scheduled EDR Contact: N/A
Data Release Frequency: No Update Planned

CORTESE: "Cortese" Hazardous Waste & Substances Sites List
The sites for the list are designated by the State Water Resource Control Board (LUST), the Integrated Waste Board (SWF/LS), and the Department of Toxic Substances Control (Cal-Sites).

Date of Government Version: 09/24/2018
Date Data Arrived at EDR: 09/25/2018
Date Made Active in Reports: 10/16/2018
Number of Days to Update: 21
Source: CAL EPA/Office of Emergency Information
Telephone: 916-323-3400
Last EDR Contact: 12/21/2018
Next Scheduled EDR Contact: 04/08/2019
Data Release Frequency: Quarterly

CUPA SAN FRANCISCO CO: CUPA Facility Listing
Cupa facilities

Date of Government Version: 09/11/2018
Date Data Arrived at EDR: 09/12/2018
Date Made Active in Reports: 09/19/2018
Number of Days to Update: 7
Source: San Francisco County Department of Environmental Health
Telephone: 415-252-3896
Last EDR Contact: 11/01/2018
Next Scheduled EDR Contact: 02/18/2019
Data Release Frequency: Varies

CUPA LIVERMORE-PLEASANTON: CUPA Facility Listing
list of facilities associated with the various CUPA programs in Livermore-Pleasanton

Date of Government Version: 08/28/2018
Date Data Arrived at EDR: 08/30/2018
Date Made Active in Reports: 11/01/2018
Number of Days to Update: 63
Source: Livermore-Pleasanton Fire Department
Telephone: 925-454-2361
Last EDR Contact: 01/07/2019
Next Scheduled EDR Contact: 02/25/2019
Data Release Frequency: Varies

DRYCLEAN AVAQMD: Antelope Valley Air Quality Management District Drycleaner Listing
A listing of dry cleaners in the Antelope Valley Air Quality Management District.

Date of Government Version: 10/15/2018
Date Data Arrived at EDR: 10/16/2018
Date Made Active in Reports: 11/16/2018
Number of Days to Update: 31

Source: Antelope Valley Air Quality Management District
Telephone: 661-723-8070
Last EDR Contact: 11/29/2018
Next Scheduled EDR Contact: 03/18/2019
Data Release Frequency: Varies

DRYCLEAN SOUTH COAST: South Coast Air Quality Management District Drycleaner Listing
A listing of dry cleaners in the South Coast Air Quality Management District

Date of Government Version: 10/04/2018
Date Data Arrived at EDR: 10/05/2018
Date Made Active in Reports: 11/01/2018
Number of Days to Update: 27

Source: South Coast Air Quality Management District
Telephone: 909-396-3211
Last EDR Contact: 11/26/2018
Next Scheduled EDR Contact: 03/11/2019
Data Release Frequency: Varies

DRYCLEANERS: Cleaner Facilities
A list of drycleaner related facilities that have EPA ID numbers. These are facilities with certain SIC codes: power laundries, family and commercial; garment pressing and cleaner's agents; linen supply; coin-operated laundries and cleaning; drycleaning plants, except rugs; carpet and upholster cleaning; industrial launderers; laundry and garment services.

Date of Government Version: 08/30/2018
Date Data Arrived at EDR: 09/27/2018
Date Made Active in Reports: 11/01/2018
Number of Days to Update: 35

Source: Department of Toxic Substance Control
Telephone: 916-327-4498
Last EDR Contact: 11/29/2018
Next Scheduled EDR Contact: 03/18/2019
Data Release Frequency: Annually

EMI: Emissions Inventory Data
Toxics and criteria pollutant emissions data collected by the ARB and local air pollution agencies.

Date of Government Version: 12/31/2017
Date Data Arrived at EDR: 06/20/2018
Date Made Active in Reports: 08/06/2018
Number of Days to Update: 47

Source: California Air Resources Board
Telephone: 916-322-2990
Last EDR Contact: 12/21/2018
Next Scheduled EDR Contact: 04/01/2019
Data Release Frequency: Varies

ENF: Enforcement Action Listing
A listing of Water Board Enforcement Actions. Formal is everything except Oral/Verbal Communication, Notice of Violation, Expedited Payment Letter, and Staff Enforcement Letter.

Date of Government Version: 11/01/2018
Date Data Arrived at EDR: 11/02/2018
Date Made Active in Reports: 12/13/2018
Number of Days to Update: 41

Source: State Water Resoruces Control Board
Telephone: 916-445-9379
Last EDR Contact: 11/01/2018
Next Scheduled EDR Contact: 02/04/2019
Data Release Frequency: Varies

Financial Assurance 1: Financial Assurance Information Listing
Financial Assurance information

Date of Government Version: 10/19/2018
Date Data Arrived at EDR: 10/23/2018
Date Made Active in Reports: 11/30/2018
Number of Days to Update: 38

Source: Department of Toxic Substances Control
Telephone: 916-255-3628
Last EDR Contact: 10/22/2018
Next Scheduled EDR Contact: 02/04/2019
Data Release Frequency: Varies

Financial Assurance 2: Financial Assurance Information Listing
A listing of financial assurance information for solid waste facilities. Financial assurance is intended to ensure that resources are available to pay for the cost of closure, post-closure care, and corrective measures if the owner or operator of a regulated facility is unable or unwilling to pay.

Date of Government Version: 08/14/2018
Date Data Arrived at EDR: 08/16/2018
Date Made Active in Reports: 09/10/2018
Number of Days to Update: 25

Source: California Integrated Waste Management Board
Telephone: 916-341-6066
Last EDR Contact: 11/07/2018
Next Scheduled EDR Contact: 02/25/2019
Data Release Frequency: Varies

HAZNET: Facility and Manifest Data

Facility and Manifest Data. The data is extracted from the copies of hazardous waste manifests received each year by the DTSC. The annual volume of manifests is typically 700,000 - 1,000,000 annually, representing approximately 350,000 - 500,000 shipments. Data are from the manifests submitted without correction, and therefore many contain some invalid values for data elements such as generator ID, TSD ID, waste category, and disposal method. This database begins with calendar year 1993.

Date of Government Version: 12/31/2017
Date Data Arrived at EDR: 10/10/2018
Date Made Active in Reports: 11/16/2018
Number of Days to Update: 37

Source: California Environmental Protection Agency
Telephone: 916-255-1136
Last EDR Contact: 01/07/2019
Next Scheduled EDR Contact: 04/22/2019
Data Release Frequency: Annually

ICE: ICE

Contains data pertaining to the Permitted Facilities with Inspections / Enforcements sites tracked in Envirostor.

Date of Government Version: 08/20/2018
Date Data Arrived at EDR: 08/21/2018
Date Made Active in Reports: 09/10/2018
Number of Days to Update: 20

Source: Department of Toxic Subsances Control
Telephone: 877-786-9427
Last EDR Contact: 11/19/2018
Next Scheduled EDR Contact: 03/04/2019
Data Release Frequency: Quarterly

HIST CORTESE: Hazardous Waste & Substance Site List

The sites for the list are designated by the State Water Resource Control Board [LUST], the Integrated Waste Board [SWF/LS], and the Department of Toxic Substances Control [CALSITES]. This listing is no longer updated by the state agency.

Date of Government Version: 04/01/2001
Date Data Arrived at EDR: 01/22/2009
Date Made Active in Reports: 04/08/2009
Number of Days to Update: 76

Source: Department of Toxic Substances Control
Telephone: 916-323-3400
Last EDR Contact: 01/22/2009
Next Scheduled EDR Contact: N/A
Data Release Frequency: No Update Planned

HWP: EnviroStor Permitted Facilities Listing

Detailed information on permitted hazardous waste facilities and corrective action ("cleanups") tracked in EnviroStor.

Date of Government Version: 08/20/2018
Date Data Arrived at EDR: 08/21/2018
Date Made Active in Reports: 09/10/2018
Number of Days to Update: 20

Source: Department of Toxic Substances Control
Telephone: 916-323-3400
Last EDR Contact: 11/19/2018
Next Scheduled EDR Contact: 03/04/2019
Data Release Frequency: Quarterly

HWT: Registered Hazardous Waste Transporter Database

A listing of hazardous waste transporters. In California, unless specifically exempted, it is unlawful for any person to transport hazardous wastes unless the person holds a valid registration issued by DTSC. A hazardous waste transporter registration is valid for one year and is assigned a unique registration number.

Date of Government Version: 10/09/2018
Date Data Arrived at EDR: 10/10/2018
Date Made Active in Reports: 11/16/2018
Number of Days to Update: 37

Source: Department of Toxic Substances Control
Telephone: 916-440-7145
Last EDR Contact: 01/08/2019
Next Scheduled EDR Contact: 04/22/2019
Data Release Frequency: Quarterly

MINES: Mines Site Location Listing
A listing of mine site locations from the Office of Mine Reclamation.

Date of Government Version: 09/10/2018
Date Data Arrived at EDR: 09/12/2018
Date Made Active in Reports: 10/09/2018
Number of Days to Update: 27
Source: Department of Conservation
Telephone: 916-322-1080
Last EDR Contact: 12/12/2018
Next Scheduled EDR Contact: 03/25/2019
Data Release Frequency: Quarterly

MWMP: Medical Waste Management Program Listing
The Medical Waste Management Program (MWMP) ensures the proper handling and disposal of medical waste by permitting and inspecting medical waste Offsite Treatment Facilities (PDF) and Transfer Stations (PDF) throughout the state. MWMP also oversees all Medical Waste Transporters.

Date of Government Version: 08/28/2018
Date Data Arrived at EDR: 09/05/2018
Date Made Active in Reports: 10/03/2018
Number of Days to Update: 28
Source: Department of Public Health
Telephone: 916-558-1784
Last EDR Contact: 12/05/2018
Next Scheduled EDR Contact: 03/18/2019
Data Release Frequency: Varies

NPDES: NPDES Permits Listing
A listing of NPDES permits, including stormwater.

Date of Government Version: 11/12/2018
Date Data Arrived at EDR: 11/14/2018
Date Made Active in Reports: 12/13/2018
Number of Days to Update: 29
Source: State Water Resources Control Board
Telephone: 916-445-9379
Last EDR Contact: 11/14/2018
Next Scheduled EDR Contact: 02/25/2019
Data Release Frequency: Quarterly

PEST LIC: Pesticide Regulation Licenses Listing
A listing of licenses and certificates issued by the Department of Pesticide Regulation. The DPR issues licenses and/or certificates to: Persons and businesses that apply or sell pesticides; Pest control dealers and brokers; Persons who advise on agricultural pesticide applications.

Date of Government Version: 09/04/2018
Date Data Arrived at EDR: 09/05/2018
Date Made Active in Reports: 10/03/2018
Number of Days to Update: 28
Source: Department of Pesticide Regulation
Telephone: 916-445-4038
Last EDR Contact: 12/05/2018
Next Scheduled EDR Contact: 03/18/2019
Data Release Frequency: Quarterly

PROC: Certified Processors Database
A listing of certified processors.

Date of Government Version: 09/10/2018
Date Data Arrived at EDR: 09/12/2018
Date Made Active in Reports: 10/15/2018
Number of Days to Update: 33
Source: Department of Conservation
Telephone: 916-323-3836
Last EDR Contact: 12/12/2018
Next Scheduled EDR Contact: 03/25/2019
Data Release Frequency: Quarterly

NOTIFY 65: Proposition 65 Records
Listings of all Proposition 65 incidents reported to counties by the State Water Resources Control Board and the Regional Water Quality Control Board. This database is no longer updated by the reporting agency.

Date of Government Version: 09/19/2018
Date Data Arrived at EDR: 09/20/2018
Date Made Active in Reports: 10/19/2018
Number of Days to Update: 29
Source: State Water Resources Control Board
Telephone: 916-445-3846
Last EDR Contact: 12/12/2018
Next Scheduled EDR Contact: 04/01/2019
Data Release Frequency: No Update Planned

UIC: UIC Listing
A listing of wells identified as underground injection wells, in the California Oil and Gas Wells database.

Date of Government Version: 04/27/2018
Date Data Arrived at EDR: 06/13/2018
Date Made Active in Reports: 07/17/2018
Number of Days to Update: 34
Source: Deaprtment of Conservation
Telephone: 916-445-2408
Last EDR Contact: 12/14/2018
Next Scheduled EDR Contact: 03/25/2019
Data Release Frequency: Varies

WASTEWATER PITS: Oil Wastewater Pits Listing
Water officials discovered that oil producers have been dumping chemical-laden wastewater into hundreds of unlined pits that are operating without proper permits. Inspections completed by the Central Valley Regional Water Quality Control Board revealed the existence of previously unidentified waste sites. The water boards review found that more than one-third of the region's active disposal pits are operating without permission.

Date of Government Version: 05/08/2018
Date Data Arrived at EDR: 07/11/2018
Date Made Active in Reports: 09/13/2018
Number of Days to Update: 64
Source: RWQCB, Central Valley Region
Telephone: 559-445-5577
Last EDR Contact: 10/12/2018
Next Scheduled EDR Contact: 01/21/2019
Data Release Frequency: Varies

WDS: Waste Discharge System
Sites which have been issued waste discharge requirements.

Date of Government Version: 06/19/2007
Date Data Arrived at EDR: 06/20/2007
Date Made Active in Reports: 06/29/2007
Number of Days to Update: 9
Source: State Water Resources Control Board
Telephone: 916-341-5227
Last EDR Contact: 11/14/2018
Next Scheduled EDR Contact: 03/04/2019
Data Release Frequency: Quarterly

CERS: CalEPA Regulated Site Portal Data
The CalEPA Regulated Site Portal database combines data about environmentally regulated sites and facilities in California into a single database. It combines data from a variety of state and federal databases, and provides an overview of regulated activities across the spectrum of environmental programs for any given location in California. These activities include hazardous materials and waste, state and federal cleanups, impacted ground and surface waters, and toxic materials

Date of Government Version: 10/22/2018
Date Data Arrived at EDR: 10/23/2018
Date Made Active in Reports: 11/30/2018
Number of Days to Update: 38
Source: California Environmental Protection Agency
Telephone: 916-323-2514
Last EDR Contact: 10/23/2018
Next Scheduled EDR Contact: 02/04/2019
Data Release Frequency: Varies

WIP: Well Investigation Program Case List
Well Investigation Program case in the San Gabriel and San Fernando Valley area.

Date of Government Version: 07/03/2009
Date Data Arrived at EDR: 07/21/2009
Date Made Active in Reports: 08/03/2009
Number of Days to Update: 13
Source: Los Angeles Water Quality Control Board
Telephone: 213-576-6726
Last EDR Contact: 12/19/2018
Next Scheduled EDR Contact: 04/08/2019
Data Release Frequency: Varies

UIC GEO: Underground Injection Control Sites (GEOTRACKER)
Underground control injection sites

Date of Government Version: 09/10/2018
Date Data Arrived at EDR: 09/12/2018
Date Made Active in Reports: 10/09/2018
Number of Days to Update: 27
Source: State Water Resource Control Board
Telephone: 866-480-1028
Last EDR Contact: 12/12/2018
Next Scheduled EDR Contact: 03/25/2019
Data Release Frequency: Varies

OTHER OIL GAS: Other Oil & Gas Projects Sites (GEOTRACKER)
Other Oil & Gas Projects sites

Date of Government Version: 09/10/2018
Date Data Arrived at EDR: 09/12/2018
Date Made Active in Reports: 10/09/2018
Number of Days to Update: 27
Source: State Water Resources Control Board
Telephone: 866-480-1028
Last EDR Contact: 12/12/2018
Next Scheduled EDR Contact: 03/25/2019
Data Release Frequency: Varies

CIWQS: California Integrated Water Quality System
The California Integrated Water Quality System (CIWQS) is a computer system used by the State and Regional Water Quality Control Boards to track information about places of environmental interest, manage permits and other orders, track inspections, and manage violations and enforcement activities.

Date of Government Version: 09/04/2018
Date Data Arrived at EDR: 09/05/2018
Date Made Active in Reports: 10/02/2018
Number of Days to Update: 27
Source: State Water Resources Control Board
Telephone: 866-794-4977
Last EDR Contact: 12/04/2018
Next Scheduled EDR Contact: 03/18/2019
Data Release Frequency: Varies

WDR: Waste Discharge Requirements Listing
In general, the Waste Discharge Requirements (WDRs) Program (sometimes also referred to as the "Non Chapter 15 (Non 15) Program") regulates point discharges that are exempt pursuant to Subsection 20090 of Title 27 and not subject to the Federal Water Pollution Control Act. Exemptions from Title 27 may be granted for nine categories of discharges (e.g., sewage, wastewater, etc.) that meet, and continue to meet, the preconditions listed for each specific exemption. The scope of the WDRs Program also includes the discharge of wastes classified as inert, pursuant to section 20230 of Title 27.

Date of Government Version: 09/10/2018
Date Data Arrived at EDR: 09/12/2018
Date Made Active in Reports: 10/09/2018
Number of Days to Update: 27
Source: State Water Resources Control Board
Telephone: 916-341-5810
Last EDR Contact: 12/12/2018
Next Scheduled EDR Contact: 03/25/2019
Data Release Frequency: Quarterly

WELL STIM PROJ: Well Stimulation Project (GEOTRACKER)
Includes areas of groundwater monitoring plans, a depiction of the monitoring network, and the facilities, boundaries, and subsurface characteristics of the oilfield and the features (oil and gas wells, produced water ponds, UIC wells, water supply wells, etc?) being monitored

Date of Government Version: 09/10/2018
Date Data Arrived at EDR: 09/12/2018
Date Made Active in Reports: 10/09/2018
Number of Days to Update: 27
Source: State Water Resources Control Board
Telephone: 866-480-1028
Last EDR Contact: 12/12/2018
Next Scheduled EDR Contact: 03/25/2019
Data Release Frequency: Varies

PROJECT: Project Sites (GEOTRACKER)
Projects sites

Date of Government Version: 09/10/2018
Date Data Arrived at EDR: 09/12/2018
Date Made Active in Reports: 10/09/2018
Number of Days to Update: 27
Source: State Water Resources Control Board
Telephone: 866-480-1028
Last EDR Contact: 12/12/2018
Next Scheduled EDR Contact: 03/25/2019
Data Release Frequency: Varies

SAMPLING POINT: Sampling Point ? Public Sites (GEOTRACKER)
Sampling point - public sites

Date of Government Version: 09/10/2018
Date Data Arrived at EDR: 09/12/2018
Date Made Active in Reports: 10/09/2018
Number of Days to Update: 27
Source: State Water Resources Control Board
Telephone: 866-480-1028
Last EDR Contact: 12/12/2018
Next Scheduled EDR Contact: 03/25/2019
Data Release Frequency: Varies

NON-CASE INFO: Non-Case Information Sites (GEOTRACKER)
Non-Case Information sites

Date of Government Version: 09/10/2018
Date Data Arrived at EDR: 09/12/2018
Date Made Active in Reports: 10/09/2018
Number of Days to Update: 27

Source: State Water Resources Control Board
Telephone: 866-480-1028
Last EDR Contact: 12/12/2018
Next Scheduled EDR Contact: 03/25/2019
Data Release Frequency: Varies

MILITARY PRIV SITES: Military Privatized Sites (GEOTRACKER)
Military privatized sites

Date of Government Version: 09/10/2018
Date Data Arrived at EDR: 09/12/2018
Date Made Active in Reports: 10/09/2018
Number of Days to Update: 27

Source: State Water Resources Control Board
Telephone: 866-480-1028
Last EDR Contact: 12/12/2018
Next Scheduled EDR Contact: 03/25/2019
Data Release Frequency: Varies

PROD WATER PONDS: Produced Water Ponds Sites (GEOTRACKER)
Produced water ponds sites

Date of Government Version: 09/10/2018
Date Data Arrived at EDR: 09/12/2018
Date Made Active in Reports: 10/09/2018
Number of Days to Update: 27

Source: State Water Resources Control Board
Telephone: 866-480-1028
Last EDR Contact: 12/12/2018
Next Scheduled EDR Contact: 03/25/2019
Data Release Frequency: Varies

EDR HIGH RISK HISTORICAL RECORDS

EDR Exclusive Records

EDR MGP: EDR Proprietary Manufactured Gas Plants
The EDR Proprietary Manufactured Gas Plant Database includes records of coal gas plants (manufactured gas plants) compiled by EDR's researchers. Manufactured gas sites were used in the United States from the 1800's to 1950's to produce a gas that could be distributed and used as fuel. These plants used whale oil, rosin, coal, or a mixture of coal, oil, and water that also produced a significant amount of waste. Many of the byproducts of the gas production, such as coal tar (oily waste containing volatile and non-volatile chemicals), sludges, oils and other compounds are potentially hazardous to human health and the environment. The byproduct from this process was frequently disposed of directly at the plant site and can remain or spread slowly, serving as a continuous source of soil and groundwater contamination.

Date of Government Version: N/A
Date Data Arrived at EDR: N/A
Date Made Active in Reports: N/A
Number of Days to Update: N/A

Source: EDR, Inc.
Telephone: N/A
Last EDR Contact: N/A
Next Scheduled EDR Contact: N/A
Data Release Frequency: No Update Planned

EDR Hist Auto: EDR Exclusive Historical Auto Stations
EDR has searched selected national collections of business directories and has collected listings of potential gas station/filling station/service station sites that were available to EDR researchers. EDR's review was limited to those categories of sources that might, in EDR's opinion, include gas station/filling station/service station establishments. The categories reviewed included, but were not limited to gas, gas station, gasoline station, filling station, auto, automobile repair, auto service station, service station, etc. This database falls within a category of information EDR classifies as "High Risk Historical Records", or HRHR. EDR's HRHR effort presents unique and sometimes proprietary data about past sites and operations that typically create environmental concerns, but may not show up in current government records searches.

Date of Government Version: N/A
Date Data Arrived at EDR: N/A
Date Made Active in Reports: N/A
Number of Days to Update: N/A

Source: EDR, Inc.
Telephone: N/A
Last EDR Contact: N/A
Next Scheduled EDR Contact: N/A
Data Release Frequency: Varies

EDR Hist Cleaner: EDR Exclusive Historical Cleaners

EDR has searched selected national collections of business directories and has collected listings of potential dry cleaner sites that were available to EDR researchers. EDR's review was limited to those categories of sources that might, in EDR's opinion, include dry cleaning establishments. The categories reviewed included, but were not limited to dry cleaners, cleaners, laundry, laundromat, cleaning/laundry, wash & dry etc. This database falls within a category of information EDR classifies as "High Risk Historical Records", or HRHR. EDR's HRHR effort presents unique and sometimes proprietary data about past sites and operations that typically create environmental concerns, but may not show up in current government records searches.

Date of Government Version: N/A
Date Data Arrived at EDR: N/A
Date Made Active in Reports: N/A
Number of Days to Update: N/A

Source: EDR, Inc.
Telephone: N/A
Last EDR Contact: N/A
Next Scheduled EDR Contact: N/A
Data Release Frequency: Varies

EDR RECOVERED GOVERNMENT ARCHIVES

Exclusive Recovered Govt. Archives

RGA LF: Recovered Government Archive Solid Waste Facilities List

The EDR Recovered Government Archive Landfill database provides a list of landfills derived from historical databases and includes many records that no longer appear in current government lists. Compiled from Records formerly available from the Department of Resources Recycling and Recovery in California.

Date of Government Version: N/A
Date Data Arrived at EDR: 07/01/2013
Date Made Active in Reports: 01/13/2014
Number of Days to Update: 196

Source: Department of Resources Recycling and Recovery
Telephone: N/A
Last EDR Contact: 06/01/2012
Next Scheduled EDR Contact: N/A
Data Release Frequency: Varies

RGA LUST: Recovered Government Archive Leaking Underground Storage Tank

The EDR Recovered Government Archive Leaking Underground Storage Tank database provides a list of LUST incidents derived from historical databases and includes many records that no longer appear in current government lists. Compiled from Records formerly available from the State Water Resources Control Board in California.

Date of Government Version: N/A
Date Data Arrived at EDR: 07/01/2013
Date Made Active in Reports: 12/30/2013
Number of Days to Update: 182

Source: State Water Resources Control Board
Telephone: N/A
Last EDR Contact: 06/01/2012
Next Scheduled EDR Contact: N/A
Data Release Frequency: Varies

COUNTY RECORDS

ALAMEDA COUNTY:

CS ALAMEDA: Contaminated Sites

A listing of contaminated sites overseen by the Toxic Release Program (oil and groundwater contamination from chemical releases and spills) and the Leaking Underground Storage Tank Program (soil and ground water contamination from leaking petroleum USTs).

Date of Government Version: 10/05/2018
Date Data Arrived at EDR: 10/10/2018
Date Made Active in Reports: 11/01/2018
Number of Days to Update: 22

Source: Alameda County Environmental Health Services
Telephone: 510-567-6700
Last EDR Contact: 01/07/2019
Next Scheduled EDR Contact: 04/22/2019
Data Release Frequency: Semi-Annually

UST ALAMEDA: Underground Tanks

Underground storage tank sites located in Alameda county.

Date of Government Version: 10/05/2018
Date Data Arrived at EDR: 10/10/2018
Date Made Active in Reports: 11/02/2018
Number of Days to Update: 23

Source: Alameda County Environmental Health Services
Telephone: 510-567-6700
Last EDR Contact: 01/07/2019
Next Scheduled EDR Contact: 04/24/2047
Data Release Frequency: Semi-Annually

AMADOR COUNTY:

CUPA AMADOR: CUPA Facility List
Cupa Facility List

Date of Government Version: 07/01/2018
Date Data Arrived at EDR: 07/24/2018
Date Made Active in Reports: 08/20/2018
Number of Days to Update: 27

Source: Amador County Environmental Health
Telephone: 209-223-6439
Last EDR Contact: 01/04/2019
Next Scheduled EDR Contact: 03/18/2019
Data Release Frequency: Varies

BUTTE COUNTY:

CUPA BUTTE: CUPA Facility Listing
Cupa facility list.

Date of Government Version: 04/21/2017
Date Data Arrived at EDR: 04/25/2017
Date Made Active in Reports: 08/09/2017
Number of Days to Update: 106

Source: Public Health Department
Telephone: 530-538-7149
Last EDR Contact: 01/07/2019
Next Scheduled EDR Contact: 04/22/2019
Data Release Frequency: No Update Planned

CALVERAS COUNTY:

CUPA CALVERAS: CUPA Facility Listing
Cupa Facility Listing

Date of Government Version: 10/31/2018
Date Data Arrived at EDR: 12/04/2018
Date Made Active in Reports: 12/12/2018
Number of Days to Update: 8

Source: Calveras County Environmental Health
Telephone: 209-754-6399
Last EDR Contact: 12/21/2018
Next Scheduled EDR Contact: 04/08/2019
Data Release Frequency: Quarterly

COLUSA COUNTY:

CUPA COLUSA: CUPA Facility List
Cupa facility list.

Date of Government Version: 05/23/2018
Date Data Arrived at EDR: 05/24/2018
Date Made Active in Reports: 07/13/2018
Number of Days to Update: 50

Source: Health & Human Services
Telephone: 530-458-0396
Last EDR Contact: 11/14/2018
Next Scheduled EDR Contact: 02/18/2019
Data Release Frequency: Semi-Annually

CONTRA COSTA COUNTY:

SL CONTRA COSTA: Site List
List includes sites from the underground tank, hazardous waste generator and business plan/2185 programs.

Date of Government Version: 08/20/2018
Date Data Arrived at EDR: 08/21/2018
Date Made Active in Reports: 09/11/2018
Number of Days to Update: 21

Source: Contra Costa Health Services Department
Telephone: 925-646-2286
Last EDR Contact: 10/29/2018
Next Scheduled EDR Contact: 02/11/2019
Data Release Frequency: Semi-Annually

DEL NORTE COUNTY:

CUPA DEL NORTE: CUPA Facility List
Cupa Facility list

Date of Government Version: 08/16/2018
Date Data Arrived at EDR: 11/06/2018
Date Made Active in Reports: 11/14/2018
Number of Days to Update: 8

Source: Del Norte County Environmental Health Division
Telephone: 707-465-0426
Last EDR Contact: 10/25/2018
Next Scheduled EDR Contact: 02/11/2019
Data Release Frequency: Varies

EL DORADO COUNTY:

CUPA EL DORADO: CUPA Facility List
CUPA facility list.

Date of Government Version: 09/04/2018
Date Data Arrived at EDR: 09/05/2018
Date Made Active in Reports: 09/18/2018
Number of Days to Update: 13

Source: El Dorado County Environmental Management Department
Telephone: 530-621-6623
Last EDR Contact: 11/16/2018
Next Scheduled EDR Contact: 02/11/2019
Data Release Frequency: Varies

FRESNO COUNTY:

CUPA FRESNO: CUPA Resources List
Certified Unified Program Agency. CUPA's are responsible for implementing a unified hazardous materials and hazardous waste management regulatory program. The agency provides oversight of businesses that deal with hazardous materials, operate underground storage tanks or aboveground storage tanks.

Date of Government Version: 10/16/2018
Date Data Arrived at EDR: 10/18/2018
Date Made Active in Reports: 11/14/2018
Number of Days to Update: 27

Source: Dept. of Community Health
Telephone: 559-445-3271
Last EDR Contact: 12/26/2018
Next Scheduled EDR Contact: 04/15/2019
Data Release Frequency: Semi-Annually

GLENN COUNTY:

CUPA GLENN: CUPA Facility List
Cupa facility list

Date of Government Version: 01/22/2018
Date Data Arrived at EDR: 01/24/2018
Date Made Active in Reports: 03/14/2018
Number of Days to Update: 49

Source: Glenn County Air Pollution Control District
Telephone: 830-934-6500
Last EDR Contact: 10/22/2018
Next Scheduled EDR Contact: 02/04/2019
Data Release Frequency: Varies

HUMBOLDT COUNTY:

CUPA HUMBOLDT: CUPA Facility List
CUPA facility list.

Date of Government Version: 07/11/2018
Date Data Arrived at EDR: 07/13/2018
Date Made Active in Reports: 08/22/2018
Number of Days to Update: 40

Source: Humboldt County Environmental Health
Telephone: N/A
Last EDR Contact: 11/19/2018
Next Scheduled EDR Contact: 03/04/2019
Data Release Frequency: Semi-Annually

IMPERIAL COUNTY:

CUPA IMPERIAL: CUPA Facility List
Cupa facility list.

Date of Government Version: 10/22/2018
Date Data Arrived at EDR: 10/25/2018
Date Made Active in Reports: 11/14/2018
Number of Days to Update: 20

Source: San Diego Border Field Office
Telephone: 760-339-2777
Last EDR Contact: 10/22/2018
Next Scheduled EDR Contact: 02/04/2019
Data Release Frequency: Varies

INYO COUNTY:

CUPA INYO: CUPA Facility List
Cupa facility list.

Date of Government Version: 04/02/2018
Date Data Arrived at EDR: 04/03/2018
Date Made Active in Reports: 06/14/2018
Number of Days to Update: 72

Source: Inyo County Environmental Health Services
Telephone: 760-878-0238
Last EDR Contact: 11/14/2018
Next Scheduled EDR Contact: 03/04/2019
Data Release Frequency: Varies

KERN COUNTY:

UST KERN: Underground Storage Tank Sites & Tank Listing
Kern County Sites and Tanks Listing.

Date of Government Version: 11/02/2018
Date Data Arrived at EDR: 11/07/2018
Date Made Active in Reports: 12/14/2018
Number of Days to Update: 37

Source: Kern County Environment Health Services Department
Telephone: 661-862-8700
Last EDR Contact: 11/01/2018
Next Scheduled EDR Contact: 02/18/2019
Data Release Frequency: Quarterly

KINGS COUNTY:

CUPA KINGS: CUPA Facility List
A listing of sites included in the county's Certified Unified Program Agency database. California's Secretary for Environmental Protection established the unified hazardous materials and hazardous waste regulatory program as required by chapter 6.11 of the California Health and Safety Code. The Unified Program consolidates the administration, permits, inspections, and enforcement activities.

Date of Government Version: 11/21/2018
Date Data Arrived at EDR: 11/27/2018
Date Made Active in Reports: 12/12/2018
Number of Days to Update: 15

Source: Kings County Department of Public Health
Telephone: 559-584-1411
Last EDR Contact: 11/14/2018
Next Scheduled EDR Contact: 03/04/2019
Data Release Frequency: Varies

LAKE COUNTY:

CUPA LAKE: CUPA Facility List
Cupa facility list

Date of Government Version: 11/07/2018
Date Data Arrived at EDR: 11/08/2018
Date Made Active in Reports: 11/14/2018
Number of Days to Update: 6

Source: Lake County Environmental Health
Telephone: 707-263-1164
Last EDR Contact: 10/15/2018
Next Scheduled EDR Contact: 01/28/2019
Data Release Frequency: Varies

LASSEN COUNTY:

CUPA LASSEN: CUPA Facility List
Cupa facility list

Date of Government Version: 10/15/2018
Date Data Arrived at EDR: 10/23/2018
Date Made Active in Reports: 11/14/2018
Number of Days to Update: 22

Source: Lassen County Environmental Health
Telephone: 530-251-8528
Last EDR Contact: 10/22/2018
Next Scheduled EDR Contact: 02/04/2019
Data Release Frequency: Varies

LOS ANGELES COUNTY:

AOCONCERN: Key Areas of Concerns in Los Angeles County
San Gabriel Valley areas where VOC contamination is at or above the MCL as designated by region 9 EPA office. Date of Government Version: 3/30/2009 Exide Site area is a cleanup plan of lead-impacted soil surrounding the former Exide Facility as designated by the DTSC. Date of Government Version: 7/17/2017

Date of Government Version: 03/30/2009
Date Data Arrived at EDR: 03/31/2009
Date Made Active in Reports: 10/23/2009
Number of Days to Update: 206

Source: N/A
Telephone: N/A
Last EDR Contact: 12/12/2018
Next Scheduled EDR Contact: 04/01/2019
Data Release Frequency: No Update Planned

HMS LOS ANGELES: HMS: Street Number List
Industrial Waste and Underground Storage Tank Sites.

Date of Government Version: 09/20/2018
Date Data Arrived at EDR: 10/12/2018
Date Made Active in Reports: 11/16/2018
Number of Days to Update: 35

Source: Department of Public Works
Telephone: 626-458-3517
Last EDR Contact: 01/07/2019
Next Scheduled EDR Contact: 04/22/2019
Data Release Frequency: Semi-Annually

LF LOS ANGELES: List of Solid Waste Facilities
Solid Waste Facilities in Los Angeles County.

Date of Government Version: 10/15/2018
Date Data Arrived at EDR: 10/16/2018
Date Made Active in Reports: 11/16/2018
Number of Days to Update: 31

Source: La County Department of Public Works
Telephone: 818-458-5185
Last EDR Contact: 10/16/2018
Next Scheduled EDR Contact: 01/28/2019
Data Release Frequency: Varies

LF LOS ANGELES CITY: City of Los Angeles Landfills
Landfills owned and maintained by the City of Los Angeles.

Date of Government Version: 01/01/2018
Date Data Arrived at EDR: 05/01/2018
Date Made Active in Reports: 05/14/2018
Number of Days to Update: 13

Source: Engineering & Construction Division
Telephone: 213-473-7869
Last EDR Contact: 10/15/2018
Next Scheduled EDR Contact: 01/28/2019
Data Release Frequency: Varies

SITE MIT LOS ANGELES: Site Mitigation List
Industrial sites that have had some sort of spill or complaint.

Date of Government Version: 07/01/2018
Date Data Arrived at EDR: 10/16/2018
Date Made Active in Reports: 11/16/2018
Number of Days to Update: 31

Source: Community Health Services
Telephone: 323-890-7806
Last EDR Contact: 10/16/2018
Next Scheduled EDR Contact: 01/28/2019
Data Release Frequency: Annually

UST EL SEGUNDO: City of El Segundo Underground Storage Tank
Underground storage tank sites located in El Segundo city.

Date of Government Version: 01/21/2017
Date Data Arrived at EDR: 04/19/2017
Date Made Active in Reports: 05/10/2017
Number of Days to Update: 21

Source: City of El Segundo Fire Department
Telephone: 310-524-2236
Last EDR Contact: 10/15/2018
Next Scheduled EDR Contact: 01/28/2019
Data Release Frequency: Semi-Annually

UST LONG BEACH: City of Long Beach Underground Storage Tank
Underground storage tank sites located in the city of Long Beach.

Date of Government Version: 03/09/2017
Date Data Arrived at EDR: 03/10/2017
Date Made Active in Reports: 05/03/2017
Number of Days to Update: 54

Source: City of Long Beach Fire Department
Telephone: 562-570-2563
Last EDR Contact: 10/22/2018
Next Scheduled EDR Contact: 02/04/2019
Data Release Frequency: Annually

UST TORRANCE: City of Torrance Underground Storage Tank
Underground storage tank sites located in the city of Torrance.

Date of Government Version: 10/02/2018
Date Data Arrived at EDR: 10/05/2018
Date Made Active in Reports: 11/02/2018
Number of Days to Update: 28

Source: City of Torrance Fire Department
Telephone: 310-618-2973
Last EDR Contact: 01/07/2019
Next Scheduled EDR Contact: 04/22/2019
Data Release Frequency: Semi-Annually

MADERA COUNTY:

CUPA MADERA: CUPA Facility List
A listing of sites included in the county's Certified Unified Program Agency database. California's Secretary for Environmental Protection established the unified hazardous materials and hazardous waste regulatory program as required by chapter 6.11 of the California Health and Safety Code. The Unified Program consolidates the administration, permits, inspections, and enforcement activities.

Date of Government Version: 11/26/2018
Date Data Arrived at EDR: 11/27/2018
Date Made Active in Reports: 12/12/2018
Number of Days to Update: 15

Source: Madera County Environmental Health
Telephone: 559-675-7823
Last EDR Contact: 11/14/2018
Next Scheduled EDR Contact: 03/04/2019
Data Release Frequency: Varies

MARIN COUNTY:

UST MARIN: Underground Storage Tank Sites
Currently permitted USTs in Marin County.

Date of Government Version: 09/26/2018
Date Data Arrived at EDR: 10/04/2018
Date Made Active in Reports: 11/02/2018
Number of Days to Update: 29

Source: Public Works Department Waste Management
Telephone: 415-473-6647
Last EDR Contact: 12/27/2018
Next Scheduled EDR Contact: 04/15/2019
Data Release Frequency: Semi-Annually

MERCED COUNTY:

CUPA MERCED: CUPA Facility List
CUPA facility list.

Date of Government Version: 08/29/2018
Date Data Arrived at EDR: 08/31/2018
Date Made Active in Reports: 09/19/2018
Number of Days to Update: 19

Source: Merced County Environmental Health
Telephone: 209-381-1094
Last EDR Contact: 11/14/2018
Next Scheduled EDR Contact: 03/04/2019
Data Release Frequency: Varies

MONO COUNTY:

CUPA MONO: CUPA Facility List
CUPA Facility List

Date of Government Version: 07/18/2018
Date Data Arrived at EDR: 09/04/2018
Date Made Active in Reports: 09/19/2018
Number of Days to Update: 15

Source: Mono County Health Department
Telephone: 760-932-5580
Last EDR Contact: 12/06/2018
Next Scheduled EDR Contact: 03/11/2019
Data Release Frequency: Varies

MONTEREY COUNTY:

CUPA MONTEREY: CUPA Facility Listing
CUPA Program listing from the Environmental Health Division.

Date of Government Version: 10/29/2018
Date Data Arrived at EDR: 11/01/2018
Date Made Active in Reports: 11/16/2018
Number of Days to Update: 15

Source: Monterey County Health Department
Telephone: 831-796-1297
Last EDR Contact: 12/27/2018
Next Scheduled EDR Contact: 04/15/2019
Data Release Frequency: Varies

NAPA COUNTY:

LUST NAPA: Sites With Reported Contamination
A listing of leaking underground storage tank sites located in Napa county.

Date of Government Version: 01/09/2017
Date Data Arrived at EDR: 01/11/2017
Date Made Active in Reports: 03/02/2017
Number of Days to Update: 50

Source: Napa County Department of Environmental Management
Telephone: 707-253-4269
Last EDR Contact: 11/21/2018
Next Scheduled EDR Contact: 03/11/2019
Data Release Frequency: No Update Planned

UST NAPA: Closed and Operating Underground Storage Tank Sites
Underground storage tank sites located in Napa county.

Date of Government Version: 11/28/2018
Date Data Arrived at EDR: 11/30/2018
Date Made Active in Reports: 12/14/2018
Number of Days to Update: 14

Source: Napa County Department of Environmental Management
Telephone: 707-253-4269
Last EDR Contact: 11/26/2018
Next Scheduled EDR Contact: 03/11/2019
Data Release Frequency: No Update Planned

NEVADA COUNTY:

CUPA NEVADA: CUPA Facility List
CUPA facility list.

Date of Government Version: 11/06/2018
Date Data Arrived at EDR: 11/08/2018
Date Made Active in Reports: 11/14/2018
Number of Days to Update: 6

Source: Community Development Agency
Telephone: 530-265-1467
Last EDR Contact: 10/25/2018
Next Scheduled EDR Contact: 02/11/2019
Data Release Frequency: Varies

ORANGE COUNTY:

IND_SITE ORANGE: List of Industrial Site Cleanups
Petroleum and non-petroleum spills.

Date of Government Version: 10/04/2018
Date Data Arrived at EDR: 11/14/2018
Date Made Active in Reports: 12/13/2018
Number of Days to Update: 29

Source: Health Care Agency
Telephone: 714-834-3446
Last EDR Contact: 11/05/2018
Next Scheduled EDR Contact: 02/18/2019
Data Release Frequency: Annually

LUST ORANGE: List of Underground Storage Tank Cleanups
Orange County Underground Storage Tank Cleanups (LUST).

Date of Government Version: 10/04/2018
Date Data Arrived at EDR: 11/14/2018
Date Made Active in Reports: 12/13/2018
Number of Days to Update: 29

Source: Health Care Agency
Telephone: 714-834-3446
Last EDR Contact: 11/05/2018
Next Scheduled EDR Contact: 02/18/2019
Data Release Frequency: Quarterly

UST ORANGE: List of Underground Storage Tank Facilities
Orange County Underground Storage Tank Facilities (UST).

Date of Government Version: 10/04/2018
Date Data Arrived at EDR: 11/06/2018
Date Made Active in Reports: 12/14/2018
Number of Days to Update: 38

Source: Health Care Agency
Telephone: 714-834-3446
Last EDR Contact: 11/06/2018
Next Scheduled EDR Contact: 02/18/2019
Data Release Frequency: Quarterly

PLACER COUNTY:

MS PLACER: Master List of Facilities
List includes aboveground tanks, underground tanks and cleanup sites.

Date of Government Version: 09/04/2018
Date Data Arrived at EDR: 09/06/2018
Date Made Active in Reports: 10/03/2018
Number of Days to Update: 27

Source: Placer County Health and Human Services
Telephone: 530-745-2363
Last EDR Contact: 11/29/2018
Next Scheduled EDR Contact: 03/18/2019
Data Release Frequency: Semi-Annually

PLUMAS COUNTY:

CUPA PLUMAS: CUPA Facility List
Plumas County CUPA Program facilities.

Date of Government Version: 07/19/2018
Date Data Arrived at EDR: 07/25/2018
Date Made Active in Reports: 09/05/2018
Number of Days to Update: 42

Source: Plumas County Environmental Health
Telephone: 530-283-6355
Last EDR Contact: 10/22/2018
Next Scheduled EDR Contact: 02/04/2019
Data Release Frequency: Varies

RIVERSIDE COUNTY:

LUST RIVERSIDE: Listing of Underground Tank Cleanup Sites
Riverside County Underground Storage Tank Cleanup Sites (LUST).

Date of Government Version: 10/10/2018
Date Data Arrived at EDR: 10/12/2018
Date Made Active in Reports: 10/16/2018
Number of Days to Update: 4

Source: Department of Environmental Health
Telephone: 951-358-5055
Last EDR Contact: 12/17/2018
Next Scheduled EDR Contact: 04/01/2019
Data Release Frequency: Quarterly

UST RIVERSIDE: Underground Storage Tank Tank List
Underground storage tank sites located in Riverside county.

Date of Government Version: 10/10/2018
Date Data Arrived at EDR: 10/12/2018
Date Made Active in Reports: 11/05/2018
Number of Days to Update: 24
Source: Department of Environmental Health
Telephone: 951-358-5055
Last EDR Contact: 12/17/2018
Next Scheduled EDR Contact: 04/01/2019
Data Release Frequency: Quarterly

SACRAMENTO COUNTY:

CS SACRAMENTO: Toxic Site Clean-Up List
List of sites where unauthorized releases of potentially hazardous materials have occurred.

Date of Government Version: 08/03/2018
Date Data Arrived at EDR: 10/02/2018
Date Made Active in Reports: 11/01/2018
Number of Days to Update: 30
Source: Sacramento County Environmental Management
Telephone: 916-875-8406
Last EDR Contact: 01/04/2019
Next Scheduled EDR Contact: 04/15/2019
Data Release Frequency: Quarterly

ML SACRAMENTO: Master Hazardous Materials Facility List
Any business that has hazardous materials on site - hazardous material storage sites, underground storage tanks, waste generators.

Date of Government Version: 08/23/2018
Date Data Arrived at EDR: 10/02/2018
Date Made Active in Reports: 11/02/2018
Number of Days to Update: 31
Source: Sacramento County Environmental Management
Telephone: 916-875-8406
Last EDR Contact: 12/28/2018
Next Scheduled EDR Contact: 04/15/2019
Data Release Frequency: Quarterly

SAN BENITO COUNTY:

CUPA SAN BENITO: CUPA Facility List
Cupa facility list

Date of Government Version: 11/15/2018
Date Data Arrived at EDR: 11/16/2018
Date Made Active in Reports: 12/13/2018
Number of Days to Update: 27
Source: San Benito County Environmental Health
Telephone: N/A
Last EDR Contact: 11/14/2018
Next Scheduled EDR Contact: 02/18/2019
Data Release Frequency: Varies

SAN BERNARDINO COUNTY:

PERMITS SAN BERNARDINO: Hazardous Material Permits
This listing includes underground storage tanks, medical waste handlers/generators, hazardous materials handlers, hazardous waste generators, and waste oil generators/handlers.

Date of Government Version: 07/27/2018
Date Data Arrived at EDR: 07/31/2018
Date Made Active in Reports: 09/10/2018
Number of Days to Update: 41
Source: San Bernardino County Fire Department Hazardous Materials Division
Telephone: 909-387-3041
Last EDR Contact: 11/05/2018
Next Scheduled EDR Contact: 02/18/2019
Data Release Frequency: Quarterly

SAN DIEGO COUNTY:

HMMD SAN DIEGO: Hazardous Materials Management Division Database

The database includes: HE58 - This report contains the business name, site address, business phone number, establishment 'H' permit number, type of permit, and the business status. HE17 - In addition to providing the same information provided in the HE58 listing, HE17 provides inspection dates, violations received by the establishment, hazardous waste generated, the quantity, method of storage, treatment/disposal of waste and the hauler, and information on underground storage tanks. Unauthorized Release List - Includes a summary of environmental contamination cases in San Diego County (underground tank cases, non-tank cases, groundwater contamination, and soil contamination are included.)

Date of Government Version: 06/04/2018
Date Data Arrived at EDR: 06/06/2018
Date Made Active in Reports: 07/17/2018
Number of Days to Update: 41

Source: Hazardous Materials Management Division
Telephone: 619-338-2268
Last EDR Contact: 12/05/2018
Next Scheduled EDR Contact: 03/18/2019
Data Release Frequency: Quarterly

LF SAN DIEGO: Solid Waste Facilities

San Diego County Solid Waste Facilities.

Date of Government Version: 04/18/2018
Date Data Arrived at EDR: 04/24/2018
Date Made Active in Reports: 06/19/2018
Number of Days to Update: 56

Source: Department of Health Services
Telephone: 619-338-2209
Last EDR Contact: 10/22/2018
Next Scheduled EDR Contact: 02/04/2019
Data Release Frequency: Varies

SAN DIEGO CO LOP: Local Oversight Program Listing

A listing of all LOP release sites that are or were under the County of San Diego's jurisdiction. Included are closed or transferred cases, open cases, and cases that did not have a case type indicated. The cases without a case type are mostly complaints; however, some of them could be LOP cases.

Date of Government Version: 10/22/2018
Date Data Arrived at EDR: 10/23/2018
Date Made Active in Reports: 11/30/2018
Number of Days to Update: 38

Source: Department of Environmental Health
Telephone: 858-505-6874
Last EDR Contact: 10/22/2018
Next Scheduled EDR Contact: 02/04/2019
Data Release Frequency: Varies

SAN DIEGO CO. SAM: Environmental Case Listing

The listing contains all underground tank release cases and projects pertaining to properties contaminated with hazardous substances that are actively under review by the Site Assessment and Mitigation Program.

Date of Government Version: 03/23/2010
Date Data Arrived at EDR: 06/15/2010
Date Made Active in Reports: 07/09/2010
Number of Days to Update: 24

Source: San Diego County Department of Environmental Health
Telephone: 619-338-2371
Last EDR Contact: 11/29/2018
Next Scheduled EDR Contact: 03/18/2019
Data Release Frequency: No Update Planned

SAN FRANCISCO COUNTY:

LUST SAN FRANCISCO: Local Oversite Facilities

A listing of leaking underground storage tank sites located in San Francisco county.

Date of Government Version: 09/19/2008
Date Data Arrived at EDR: 09/19/2008
Date Made Active in Reports: 09/29/2008
Number of Days to Update: 10

Source: Department Of Public Health San Francisco County
Telephone: 415-252-3920
Last EDR Contact: 11/01/2018
Next Scheduled EDR Contact: 02/18/2019
Data Release Frequency: Quarterly

UST SAN FRANCISCO: Underground Storage Tank Information

Underground storage tank sites located in San Francisco county.

Date of Government Version: 11/05/2018
Date Data Arrived at EDR: 11/06/2018
Date Made Active in Reports: 12/14/2018
Number of Days to Update: 38

Source: Department of Public Health
Telephone: 415-252-3920
Last EDR Contact: 11/01/2018
Next Scheduled EDR Contact: 02/18/2019
Data Release Frequency: Quarterly

SAN JOAQUIN COUNTY:

UST SAN JOAQUIN: San Joaquin Co. UST
A listing of underground storage tank locations in San Joaquin county.

Date of Government Version: 06/22/2018
Date Data Arrived at EDR: 06/26/2018
Date Made Active in Reports: 07/11/2018
Number of Days to Update: 15

Source: Environmental Health Department
Telephone: N/A
Last EDR Contact: 12/12/2018
Next Scheduled EDR Contact: 04/01/2019
Data Release Frequency: Semi-Annually

SAN LUIS OBISPO COUNTY:

CUPA SAN LUIS OBISPO: CUPA Facility List
Cupa Facility List.

Date of Government Version: 11/14/2018
Date Data Arrived at EDR: 11/15/2018
Date Made Active in Reports: 12/13/2018
Number of Days to Update: 28

Source: San Luis Obispo County Public Health Department
Telephone: 805-781-5596
Last EDR Contact: 11/14/2018
Next Scheduled EDR Contact: 03/04/2019
Data Release Frequency: Varies

SAN MATEO COUNTY:

BI SAN MATEO: Business Inventory
List includes Hazardous Materials Business Plan, hazardous waste generators, and underground storage tanks.

Date of Government Version: 09/18/2018
Date Data Arrived at EDR: 09/20/2018
Date Made Active in Reports: 11/01/2018
Number of Days to Update: 42

Source: San Mateo County Environmental Health Services Division
Telephone: 650-363-1921
Last EDR Contact: 12/12/2018
Next Scheduled EDR Contact: 03/25/2019
Data Release Frequency: Annually

LUST SAN MATEO: Fuel Leak List
A listing of leaking underground storage tank sites located in San Mateo county.

Date of Government Version: 09/18/2018
Date Data Arrived at EDR: 09/20/2018
Date Made Active in Reports: 10/17/2018
Number of Days to Update: 27

Source: San Mateo County Environmental Health Services Division
Telephone: 650-363-1921
Last EDR Contact: 09/10/2018
Next Scheduled EDR Contact: 12/24/2018
Data Release Frequency: Semi-Annually

SANTA BARBARA COUNTY:

CUPA SANTA BARBARA: CUPA Facility Listing
CUPA Program Listing from the Environmental Health Services division.

Date of Government Version: 09/08/2011
Date Data Arrived at EDR: 09/09/2011
Date Made Active in Reports: 10/07/2011
Number of Days to Update: 28

Source: Santa Barbara County Public Health Department
Telephone: 805-686-8167
Last EDR Contact: 11/14/2018
Next Scheduled EDR Contact: 03/04/2019
Data Release Frequency: Varies

SANTA CLARA COUNTY:

CUPA SANTA CLARA: Cupa Facility List
Cupa facility list

Date of Government Version: 11/16/2018
Date Data Arrived at EDR: 11/16/2018
Date Made Active in Reports: 12/13/2018
Number of Days to Update: 27

Source: Department of Environmental Health
Telephone: 408-918-1973
Last EDR Contact: 11/14/2018
Next Scheduled EDR Contact: 03/04/2019
Data Release Frequency: Varies

HIST LUST SANTA CLARA: HIST LUST - Fuel Leak Site Activity Report
A listing of open and closed leaking underground storage tanks. This listing is no longer updated by the county. Leaking underground storage tanks are now handled by the Department of Environmental Health.

Date of Government Version: 03/29/2005
Date Data Arrived at EDR: 03/30/2005
Date Made Active in Reports: 04/21/2005
Number of Days to Update: 22

Source: Santa Clara Valley Water District
Telephone: 408-265-2600
Last EDR Contact: 03/23/2009
Next Scheduled EDR Contact: 06/22/2009
Data Release Frequency: No Update Planned

LUST SANTA CLARA: LOP Listing
A listing of leaking underground storage tanks located in Santa Clara county.

Date of Government Version: 03/03/2014
Date Data Arrived at EDR: 03/05/2014
Date Made Active in Reports: 03/18/2014
Number of Days to Update: 13

Source: Department of Environmental Health
Telephone: 408-918-3417
Last EDR Contact: 11/21/2018
Next Scheduled EDR Contact: 03/11/2019
Data Release Frequency: Annually

SAN JOSE HAZMAT: Hazardous Material Facilities
Hazardous material facilities, including underground storage tank sites.

Date of Government Version: 11/01/2018
Date Data Arrived at EDR: 11/06/2018
Date Made Active in Reports: 12/14/2018
Number of Days to Update: 38

Source: City of San Jose Fire Department
Telephone: 408-535-7694
Last EDR Contact: 11/01/2018
Next Scheduled EDR Contact: 02/18/2019
Data Release Frequency: Annually

SANTA CRUZ COUNTY:

CUPA SANTA CRUZ: CUPA Facility List
CUPA facility listing.

Date of Government Version: 01/21/2017
Date Data Arrived at EDR: 02/22/2017
Date Made Active in Reports: 05/23/2017
Number of Days to Update: 90

Source: Santa Cruz County Environmental Health
Telephone: 831-464-2761
Last EDR Contact: 11/14/2018
Next Scheduled EDR Contact: 03/04/2019
Data Release Frequency: Varies

SHASTA COUNTY:

CUPA SHASTA: CUPA Facility List
Cupa Facility List.

Date of Government Version: 06/15/2017
Date Data Arrived at EDR: 06/19/2017
Date Made Active in Reports: 08/09/2017
Number of Days to Update: 51

Source: Shasta County Department of Resource Management
Telephone: 530-225-5789
Last EDR Contact: 11/14/2018
Next Scheduled EDR Contact: 03/04/2019
Data Release Frequency: Varies

SOLANO COUNTY:

LUST SOLANO: Leaking Underground Storage Tanks
A listing of leaking underground storage tank sites located in Solano county.

Date of Government Version: 08/29/2018
Date Data Arrived at EDR: 09/04/2018
Date Made Active in Reports: 10/17/2018
Number of Days to Update: 43

Source: Solano County Department of Environmental Management
Telephone: 707-784-6770
Last EDR Contact: 11/29/2018
Next Scheduled EDR Contact: 03/18/2019
Data Release Frequency: Quarterly

UST SOLANO: Underground Storage Tanks
Underground storage tank sites located in Solano county.

Date of Government Version: 11/29/2018
Date Data Arrived at EDR: 12/04/2018
Date Made Active in Reports: 12/14/2018
Number of Days to Update: 10

Source: Solano County Department of Environmental Management
Telephone: 707-784-6770
Last EDR Contact: 11/29/2018
Next Scheduled EDR Contact: 03/18/2019
Data Release Frequency: Quarterly

SONOMA COUNTY:

CUPA SONOMA: Cupa Facility List
Cupa Facility list

Date of Government Version: 09/24/2018
Date Data Arrived at EDR: 09/25/2018
Date Made Active in Reports: 10/16/2018
Number of Days to Update: 21

Source: County of Sonoma Fire & Emergency Services Department
Telephone: 707-565-1174
Last EDR Contact: 12/19/2018
Next Scheduled EDR Contact: 04/08/2019
Data Release Frequency: Varies

LUST SONOMA: Leaking Underground Storage Tank Sites
A listing of leaking underground storage tank sites located in Sonoma county.

Date of Government Version: 10/02/2018
Date Data Arrived at EDR: 10/04/2018
Date Made Active in Reports: 10/25/2018
Number of Days to Update: 21

Source: Department of Health Services
Telephone: 707-565-6565
Last EDR Contact: 01/07/2019
Next Scheduled EDR Contact: 04/08/2019
Data Release Frequency: Quarterly

STANISLAUS COUNTY:

CUPA STANISLAUS: CUPA Facility List
Cupa facility list

Date of Government Version: 08/14/2018
Date Data Arrived at EDR: 08/16/2018
Date Made Active in Reports: 08/24/2018
Number of Days to Update: 8

Source: Stanislaus County Department of Ennvironmental Protection
Telephone: 209-525-6751
Last EDR Contact: 10/15/2018
Next Scheduled EDR Contact: 01/28/2019
Data Release Frequency: Varies

SUTTER COUNTY:

UST SUTTER: Underground Storage Tanks
Underground storage tank sites located in Sutter county.

Date of Government Version: 09/18/2018
Date Data Arrived at EDR: 09/20/2018
Date Made Active in Reports: 10/25/2018
Number of Days to Update: 35

Source: Sutter County Department of Agriculture
Telephone: 530-822-7500
Last EDR Contact: 11/29/2018
Next Scheduled EDR Contact: 03/18/2019
Data Release Frequency: Semi-Annually

TEHAMA COUNTY:

CUPA TEHAMA: CUPA Facility List
Cupa facilities

Date of Government Version: 07/17/2018
Date Data Arrived at EDR: 08/02/2018
Date Made Active in Reports: 09/07/2018
Number of Days to Update: 36

Source: Tehama County Department of Environmental Health
Telephone: 530-527-8020
Last EDR Contact: 12/12/2018
Next Scheduled EDR Contact: 02/18/2019
Data Release Frequency: Varies

TRINITY COUNTY:

CUPA TRINITY: CUPA Facility List
Cupa facility list

Date of Government Version: 10/22/2018
Date Data Arrived at EDR: 10/25/2018
Date Made Active in Reports: 11/14/2018
Number of Days to Update: 20

Source: Department of Toxic Substances Control
Telephone: 760-352-0381
Last EDR Contact: 10/22/2018
Next Scheduled EDR Contact: 02/04/2019
Data Release Frequency: Varies

TULARE COUNTY:

CUPA TULARE: CUPA Facility List
Cupa program facilities

Date of Government Version: 09/13/2018
Date Data Arrived at EDR: 09/14/2018
Date Made Active in Reports: 09/19/2018
Number of Days to Update: 5

Source: Tulare County Environmental Health Services Division
Telephone: 559-624-7400
Last EDR Contact: 11/29/2018
Next Scheduled EDR Contact: 02/18/2019
Data Release Frequency: Varies

TUOLUMNE COUNTY:

CUPA TUOLUMNE: CUPA Facility List
Cupa facility list

Date of Government Version: 04/23/2018
Date Data Arrived at EDR: 04/25/2018
Date Made Active in Reports: 06/25/2018
Number of Days to Update: 61

Source: Divison of Environmental Health
Telephone: 209-533-5633
Last EDR Contact: 10/22/2018
Next Scheduled EDR Contact: 02/04/2019
Data Release Frequency: Varies

VENTURA COUNTY:

BWT VENTURA: Business Plan, Hazardous Waste Producers, and Operating Underground Tanks
The BWT list indicates by site address whether the Environmental Health Division has Business Plan (B), Waste Producer (W), and/or Underground Tank (T) information.

Date of Government Version: 09/26/2018
Date Data Arrived at EDR: 10/25/2018
Date Made Active in Reports: 11/30/2018
Number of Days to Update: 36

Source: Ventura County Environmental Health Division
Telephone: 805-654-2813
Last EDR Contact: 10/22/2018
Next Scheduled EDR Contact: 02/04/2019
Data Release Frequency: Quarterly

LF VENTURA: Inventory of Illegal Abandoned and Inactive Sites
Ventura County Inventory of Closed, Illegal Abandoned, and Inactive Sites.

Date of Government Version: 12/01/2011
Date Data Arrived at EDR: 12/01/2011
Date Made Active in Reports: 01/19/2012
Number of Days to Update: 49
Source: Environmental Health Division
Telephone: 805-654-2813
Last EDR Contact: 12/26/2018
Next Scheduled EDR Contact: 04/15/2019
Data Release Frequency: Annually

LUST VENTURA: Listing of Underground Tank Cleanup Sites
Ventura County Underground Storage Tank Cleanup Sites (LUST).

Date of Government Version: 05/29/2008
Date Data Arrived at EDR: 06/24/2008
Date Made Active in Reports: 07/31/2008
Number of Days to Update: 37
Source: Environmental Health Division
Telephone: 805-654-2813
Last EDR Contact: 11/07/2018
Next Scheduled EDR Contact: 02/25/2019
Data Release Frequency: Quarterly

MED WASTE VENTURA: Medical Waste Program List
To protect public health and safety and the environment from potential exposure to disease causing agents, the Environmental Health Division Medical Waste Program regulates the generation, handling, storage, treatment and disposal of medical waste throughout the County.

Date of Government Version: 09/25/2018
Date Data Arrived at EDR: 10/25/2018
Date Made Active in Reports: 11/30/2018
Number of Days to Update: 36
Source: Ventura County Resource Management Agency
Telephone: 805-654-2813
Last EDR Contact: 10/22/2018
Next Scheduled EDR Contact: 02/04/2019
Data Release Frequency: Quarterly

UST VENTURA: Underground Tank Closed Sites List
Ventura County Operating Underground Storage Tank Sites (UST)/Underground Tank Closed Sites List.

Date of Government Version: 09/04/2018
Date Data Arrived at EDR: 09/12/2018
Date Made Active in Reports: 10/04/2018
Number of Days to Update: 22
Source: Environmental Health Division
Telephone: 805-654-2813
Last EDR Contact: 12/12/2018
Next Scheduled EDR Contact: 03/25/2019
Data Release Frequency: Quarterly

YOLO COUNTY:

UST YOLO: Underground Storage Tank Comprehensive Facility Report
Underground storage tank sites located in Yolo county.

Date of Government Version: 10/15/2018
Date Data Arrived at EDR: 10/19/2018
Date Made Active in Reports: 11/05/2018
Number of Days to Update: 17
Source: Yolo County Department of Health
Telephone: 530-666-8646
Last EDR Contact: 12/26/2018
Next Scheduled EDR Contact: 04/15/2019
Data Release Frequency: Annually

YUBA COUNTY:

CUPA YUBA: CUPA Facility List
CUPA facility listing for Yuba County.

Date of Government Version: 11/05/2018
Date Data Arrived at EDR: 11/07/2018
Date Made Active in Reports: 11/14/2018
Number of Days to Update: 7
Source: Yuba County Environmental Health Department
Telephone: 530-749-7523
Last EDR Contact: 10/25/2018
Next Scheduled EDR Contact: 02/11/2019
Data Release Frequency: Varies

OTHER DATABASE(S)

Depending on the geographic area covered by this report, the data provided in these specialty databases may or may not be complete. For example, the existence of wetlands information data in a specific report does not mean that all wetlands in the area covered by the report are included. Moreover, the absence of any reported wetlands information does not necessarily mean that wetlands do not exist in the area covered by the report.

CT MANIFEST: Hazardous Waste Manifest Data

Facility and manifest data. Manifest is a document that lists and tracks hazardous waste from the generator through transporters to a tsd facility.

Date of Government Version: 11/12/2018
Date Data Arrived at EDR: 11/14/2018
Date Made Active in Reports: 12/04/2018
Number of Days to Update: 20

Source: Department of Energy & Environmental Protection
Telephone: 860-424-3375
Last EDR Contact: 11/14/2018
Next Scheduled EDR Contact: 02/25/2019
Data Release Frequency: No Update Planned

NJ MANIFEST: Manifest Information

Hazardous waste manifest information.

Date of Government Version: 12/31/2017
Date Data Arrived at EDR: 07/13/2018
Date Made Active in Reports: 08/01/2018
Number of Days to Update: 19

Source: Department of Environmental Protection
Telephone: N/A
Last EDR Contact: 01/07/2019
Next Scheduled EDR Contact: 04/22/2019
Data Release Frequency: Annually

NY MANIFEST: Facility and Manifest Data

Manifest is a document that lists and tracks hazardous waste from the generator through transporters to a TSD facility.

Date of Government Version: 10/01/2018
Date Data Arrived at EDR: 10/31/2018
Date Made Active in Reports: 12/20/2018
Number of Days to Update: 50

Source: Department of Environmental Conservation
Telephone: 518-402-8651
Last EDR Contact: 10/31/2018
Next Scheduled EDR Contact: 02/11/2019
Data Release Frequency: Quarterly

PA MANIFEST: Manifest Information

Hazardous waste manifest information.

Date of Government Version: 12/31/2017
Date Data Arrived at EDR: 10/23/2018
Date Made Active in Reports: 11/27/2018
Number of Days to Update: 35

Source: Department of Environmental Protection
Telephone: 717-783-8990
Last EDR Contact: 10/15/2018
Next Scheduled EDR Contact: 01/28/2019
Data Release Frequency: Annually

RI MANIFEST: Manifest information

Hazardous waste manifest information

Date of Government Version: 12/31/2017
Date Data Arrived at EDR: 02/23/2018
Date Made Active in Reports: 04/09/2018
Number of Days to Update: 45

Source: Department of Environmental Management
Telephone: 401-222-2797
Last EDR Contact: 11/16/2018
Next Scheduled EDR Contact: 03/04/2019
Data Release Frequency: Annually

WI MANIFEST: Manifest Information

Hazardous waste manifest information.

Date of Government Version: 12/31/2017
Date Data Arrived at EDR: 06/15/2018
Date Made Active in Reports: 07/09/2018
Number of Days to Update: 24

Source: Department of Natural Resources
Telephone: N/A
Last EDR Contact: 12/07/2018
Next Scheduled EDR Contact: 03/25/2019
Data Release Frequency: Annually

Oil/Gas Pipelines
Source: PennWell Corporation
Petroleum Bundle (Crude Oil, Refined Products, Petrochemicals, Gas Liquids (LPG/NGL), and Specialty Gases (Miscellaneous)) N = Natural Gas Bundle (Natural Gas, Gas Liquids (LPG/NGL), and Specialty Gases (Miscellaneous)). This map includes information copyrighted by PennWell Corporation. This information is provided on a best effort basis and PennWell Corporation does not guarantee its accuracy nor warrant its fitness for any particular purpose. Such information has been reprinted with the permission of PennWell.

Electric Power Transmission Line Data
Source: PennWell Corporation
This map includes information copyrighted by PennWell Corporation. This information is provided on a best effort basis and PennWell Corporation does not guarantee its accuracy nor warrant its fitness for any particular purpose. Such information has been reprinted with the permission of PennWell.

Sensitive Receptors: There are individuals deemed sensitive receptors due to their fragile immune systems and special sensitivity to environmental discharges. These sensitive receptors typically include the elderly, the sick, and children. While the location of all sensitive receptors cannot be determined, EDR indicates those buildings and facilities - schools, daycares, hospitals, medical centers, and nursing homes - where individuals who are sensitive receptors are likely to be located.

AHA Hospitals:
Source: American Hospital Association, Inc.
Telephone: 312-280-5991
The database includes a listing of hospitals based on the American Hospital Association's annual survey of hospitals.

Medical Centers: Provider of Services Listing
Source: Centers for Medicare & Medicaid Services
Telephone: 410-786-3000
A listing of hospitals with Medicare provider number, produced by Centers of Medicare & Medicaid Services, a federal agency within the U.S. Department of Health and Human Services.

Nursing Homes
Source: National Institutes of Health
Telephone: 301-594-6248
Information on Medicare and Medicaid certified nursing homes in the United States.

Public Schools
Source: National Center for Education Statistics
Telephone: 202-502-7300
The National Center for Education Statistics' primary database on elementary and secondary public education in the United States. It is a comprehensive, annual, national statistical database of all public elementary and secondary schools and school districts, which contains data that are comparable across all states.

Private Schools
Source: National Center for Education Statistics
Telephone: 202-502-7300
The National Center for Education Statistics' primary database on private school locations in the United States.

Daycare Centers: Licensed Facilities
Source: Department of Social Services
Telephone: 916-657-4041

Flood Zone Data: This data was obtained from the Federal Emergency Management Agency (FEMA). It depicts 100-year and 500-year flood zones as defined by FEMA. It includes the National Flood Hazard Layer (NFHL) which incorporates Flood Insurance Rate Map (FIRM) data and Q3 data from FEMA in areas not covered by NFHL.
Source: FEMA
Telephone: 877-336-2627
Date of Government Version: 2003, 2015

NWI: National Wetlands Inventory. This data, available in select counties across the country, was obtained by EDR in 2002, 2005 and 2010 from the U.S. Fish and Wildlife Service.

State Wetlands Data: Wetland Inventory
Source: Department of Fish and Wildlife
Telephone: 916-445-0411

GOVERNMENT RECORDS SEARCHED / DATA CURRENCY TRACKING

Current USGS 7.5 Minute Topographic Map
Source: U.S. Geological Survey

STREET AND ADDRESS INFORMATION

© 2015 TomTom North America, Inc. All rights reserved. This material is proprietary and the subject of copyright protection and other intellectual property rights owned by or licensed to Tele Atlas North America, Inc. The use of this material is subject to the terms of a license agreement. You will be held liable for any unauthorized copying or disclosure of this material.

GEOCHECK ®- PHYSICAL SETTING SOURCE ADDENDUM

TARGET PROPERTY ADDRESS

SUNSET CAMPUS DESKTOP
4867 SUNSET BOULEVARD
LOS ANGELES, CA 90027

TARGET PROPERTY COORDINATES

Latitude (North):	34.098795 - 34° 5' 55.66''
Longitude (West):	118.294341 - 118° 17' 39.63''
Universal Tranverse Mercator:	Zone 11
UTM X (Meters):	380602.5
UTM Y (Meters):	3773671.8
Elevation:	411 ft. above sea level

USGS TOPOGRAPHIC MAP

Target Property Map:	5630741 HOLLYWOOD, CA
Version Date:	2012

EDR's GeoCheck Physical Setting Source Addendum is provided to assist the environmental professional in forming an opinion about the impact of potential contaminant migration.

Assessment of the impact of contaminant migration generally has two principle investigative components:

1. Groundwater flow direction, and
2. Groundwater flow velocity.

Groundwater flow direction may be impacted by surface topography, hydrology, hydrogeology, characteristics of the soil, and nearby wells. Groundwater flow velocity is generally impacted by the nature of the geologic strata.

GEOCHECK® - PHYSICAL SETTING SOURCE SUMMARY

GROUNDWATER FLOW DIRECTION INFORMATION

Groundwater flow direction for a particular site is best determined by a qualified environmental professional using site-specific well data. If such data is not reasonably ascertainable, it may be necessary to rely on other sources of information, such as surface topographic information, hydrologic information, hydrogeologic data collected on nearby properties, and regional groundwater flow information (from deep aquifers).


TOPOGRAPHIC INFORMATION

Surface topography may be indicative of the direction of surficial groundwater flow. This information can be used to assist the environmental professional in forming an opinion about the impact of nearby contaminated properties or, should contamination exist on the target property, what downgradient sites might be impacted.

TARGET PROPERTY TOPOGRAPHY

General Topographic Gradient: General SSW

SURROUNDING TOPOGRAPHY: ELEVATION PROFILES

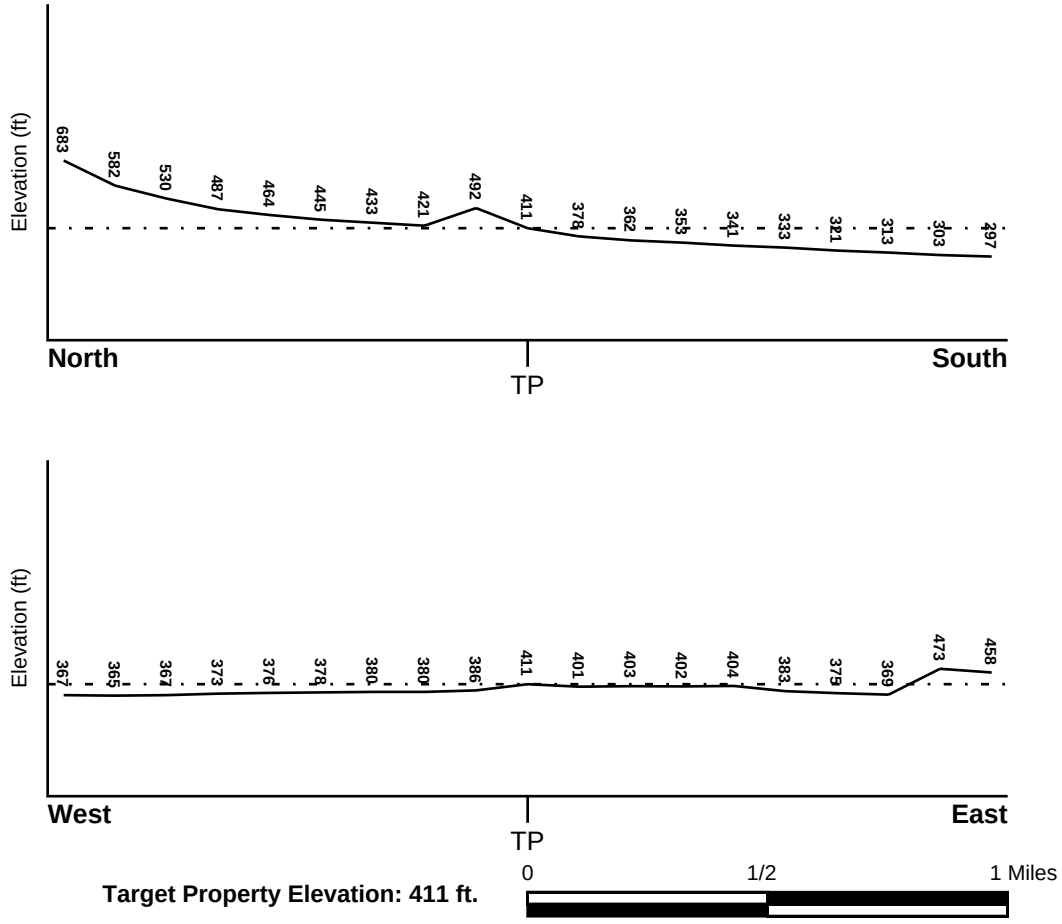

Source: Topography has been determined from the USGS 7.5' Digital Elevation Model and should be evaluated on a relative (not an absolute) basis. Relative elevation information between sites of close proximity should be field verified.

GEOCHECK® - PHYSICAL SETTING SOURCE SUMMARY

HYDROLOGIC INFORMATION

Surface water can act as a hydrologic barrier to groundwater flow. Such hydrologic information can be used to assist the environmental professional in forming an opinion about the impact of nearby contaminated properties or, should contamination exist on the target property, what downgradient sites might be impacted.

Refer to the Physical Setting Source Map following this summary for hydrologic information (major waterways and bodies of water).

FEMA FLOOD ZONE

Flood Plain Panel at Target Property	FEMA Source Type
06037C1610F	FEMA FIRM Flood data

Additional Panels in search area:	FEMA Source Type
Not Reported	

NATIONAL WETLAND INVENTORY

NWI Quad at Target Property	NWI Electronic Data Coverage
HOLLYWOOD	YES - refer to the Overview Map and Detail Map

HYDROGEOLOGIC INFORMATION

Hydrogeologic information obtained by installation of wells on a specific site can often be an indicator of groundwater flow direction in the immediate area. Such hydrogeologic information can be used to assist the environmental professional in forming an opinion about the impact of nearby contaminated properties or, should contamination exist on the target property, what downgradient sites might be impacted.

Site-Specific Hydrogeological Data*:

Search Radius:	1.25 miles
Status:	Not found

AQUIFLOW®

Search Radius: 1.000 Mile.

EDR has developed the AQUIFLOW Information System to provide data on the general direction of groundwater flow at specific points. EDR has reviewed reports submitted by environmental professionals to regulatory authorities at select sites and has extracted the date of the report, groundwater flow direction as determined hydrogeologically, and the depth to water table.

MAP ID	LOCATION FROM TP	GENERAL DIRECTION GROUNDWATER FLOW
2	1/4 - 1/2 Mile West	S
1G	1/4 - 1/2 Mile West	S

For additional site information, refer to Physical Setting Source Map Findings.

* ©1996 Site−specific hydrogeological data gathered by CERCLIS Alerts, Inc., Bainbridge Island, WA. All rights reserved. All of the information and opinions presented are those of the cited EPA report(s), which were completed under a Comprehensive Environmental Response Compensation and Liability Information System (CERCLIS) investigation.

GEOCHECK® - PHYSICAL SETTING SOURCE SUMMARY

GROUNDWATER FLOW VELOCITY INFORMATION

Groundwater flow velocity information for a particular site is best determined by a qualified environmental professional using site specific geologic and soil strata data. If such data are not reasonably ascertainable, it may be necessary to rely on other sources of information, including geologic age identification, rock stratigraphic unit and soil characteristics data collected on nearby properties and regional soil information. In general, contaminant plumes move more quickly through sandy-gravelly types of soils than silty-clayey types of soils.

GEOLOGIC INFORMATION IN GENERAL AREA OF TARGET PROPERTY

Geologic information can be used by the environmental professional in forming an opinion about the relative speed at which contaminant migration may be occurring.

ROCK STRATIGRAPHIC UNIT

Era:	Cenozoic
System:	Tertiary
Series:	Miocene
Code:	Tm *(decoded above as Era, System & Series)*

GEOLOGIC AGE IDENTIFICATION

Category: Stratified Sequence

Geologic Age and Rock Stratigraphic Unit Source: P.G. Schruben, R.E. Arndt and W.J. Bawiec, Geology of the Conterminous U.S. at 1:2,500,000 Scale - a digital representation of the 1974 P.B. King and H.M. Beikman Map, USGS Digital Data Series DDS - 11 (1994).

DOMINANT SOIL COMPOSITION IN GENERAL AREA OF TARGET PROPERTY

The U.S. Department of Agriculture's (USDA) Soil Conservation Service (SCS) leads the National Cooperative Soil Survey (NCSS) and is responsible for collecting, storing, maintaining and distributing soil survey information for privately owned lands in the United States. A soil map in a soil survey is a representation of soil patterns in a landscape. Soil maps for STATSGO are compiled by generalizing more detailed (SSURGO) soil survey maps. The following information is based on Soil Conservation Service STATSGO data.

Soil Component Name: URBAN LAND

Soil Surface Texture: variable

Hydrologic Group: Not reported

Soil Drainage Class: Not reported

Hydric Status: Soil does not meet the requirements for a hydric soil.

Corrosion Potential - Uncoated Steel: Not Reported

Depth to Bedrock Min: > 10 inches

Depth to Bedrock Max: > 10 inches

GEOCHECK® - PHYSICAL SETTING SOURCE SUMMARY

Soil Layer Information							
	Boundary			Classification			
Layer	Upper	Lower	Soil Texture Class	AASHTO Group	Unified Soil	Permeability Rate (in/hr)	Soil Reaction (pH)
1	0 inches	6 inches	variable	Not reported	Not reported	Max: 0.00 Min: 0.00	Max: 0.00 Min: 0.00

OTHER SOIL TYPES IN AREA

Based on Soil Conservation Service STATSGO data, the following additional subordinant soil types may appear within the general area of target property.

Soil Surface Textures:
sandy loam
gravelly - sandy loam
silt loam
clay
fine sand
gravelly - sand
sand
fine sandy loam

Surficial Soil Types:
sandy loam
gravelly - sandy loam
silt loam
clay
fine sand
gravelly - sand
sand
fine sandy loam

Shallow Soil Types:
fine sandy loam
gravelly - loam
sandy clay
sandy clay loam
clay
silty clay
sand

Deeper Soil Types:
gravelly - sandy loam
sandy loam
very gravelly - sandy loam
stratified
very fine sandy loam
weathered bedrock
sand
gravelly - fine sandy loam
silty clay loam
clay loam

GEOCHECK® - PHYSICAL SETTING SOURCE SUMMARY

LOCAL / REGIONAL WATER AGENCY RECORDS

EDR Local/Regional Water Agency records provide water well information to assist the environmental professional in assessing sources that may impact ground water flow direction, and in forming an opinion about the impact of contaminant migration on nearby drinking water wells.

WELL SEARCH DISTANCE INFORMATION

DATABASE	SEARCH DISTANCE (miles)
Federal USGS	1.000
Federal FRDS PWS	Nearest PWS within 1 mile
State Database	1.000

FEDERAL USGS WELL INFORMATION

MAP ID	WELL ID	LOCATION FROM TP
No Wells Found		

FEDERAL FRDS PUBLIC WATER SUPPLY SYSTEM INFORMATION


MAP ID	WELL ID	LOCATION FROM TP
1	CA3900844	1/8 - 1/4 Mile NE

Note: PWS System location is not always the same as well location.

STATE DATABASE WELL INFORMATION

MAP ID	WELL ID	LOCATION FROM TP
No Wells Found		

PHYSICAL SETTING SOURCE MAP - 5530502.2s

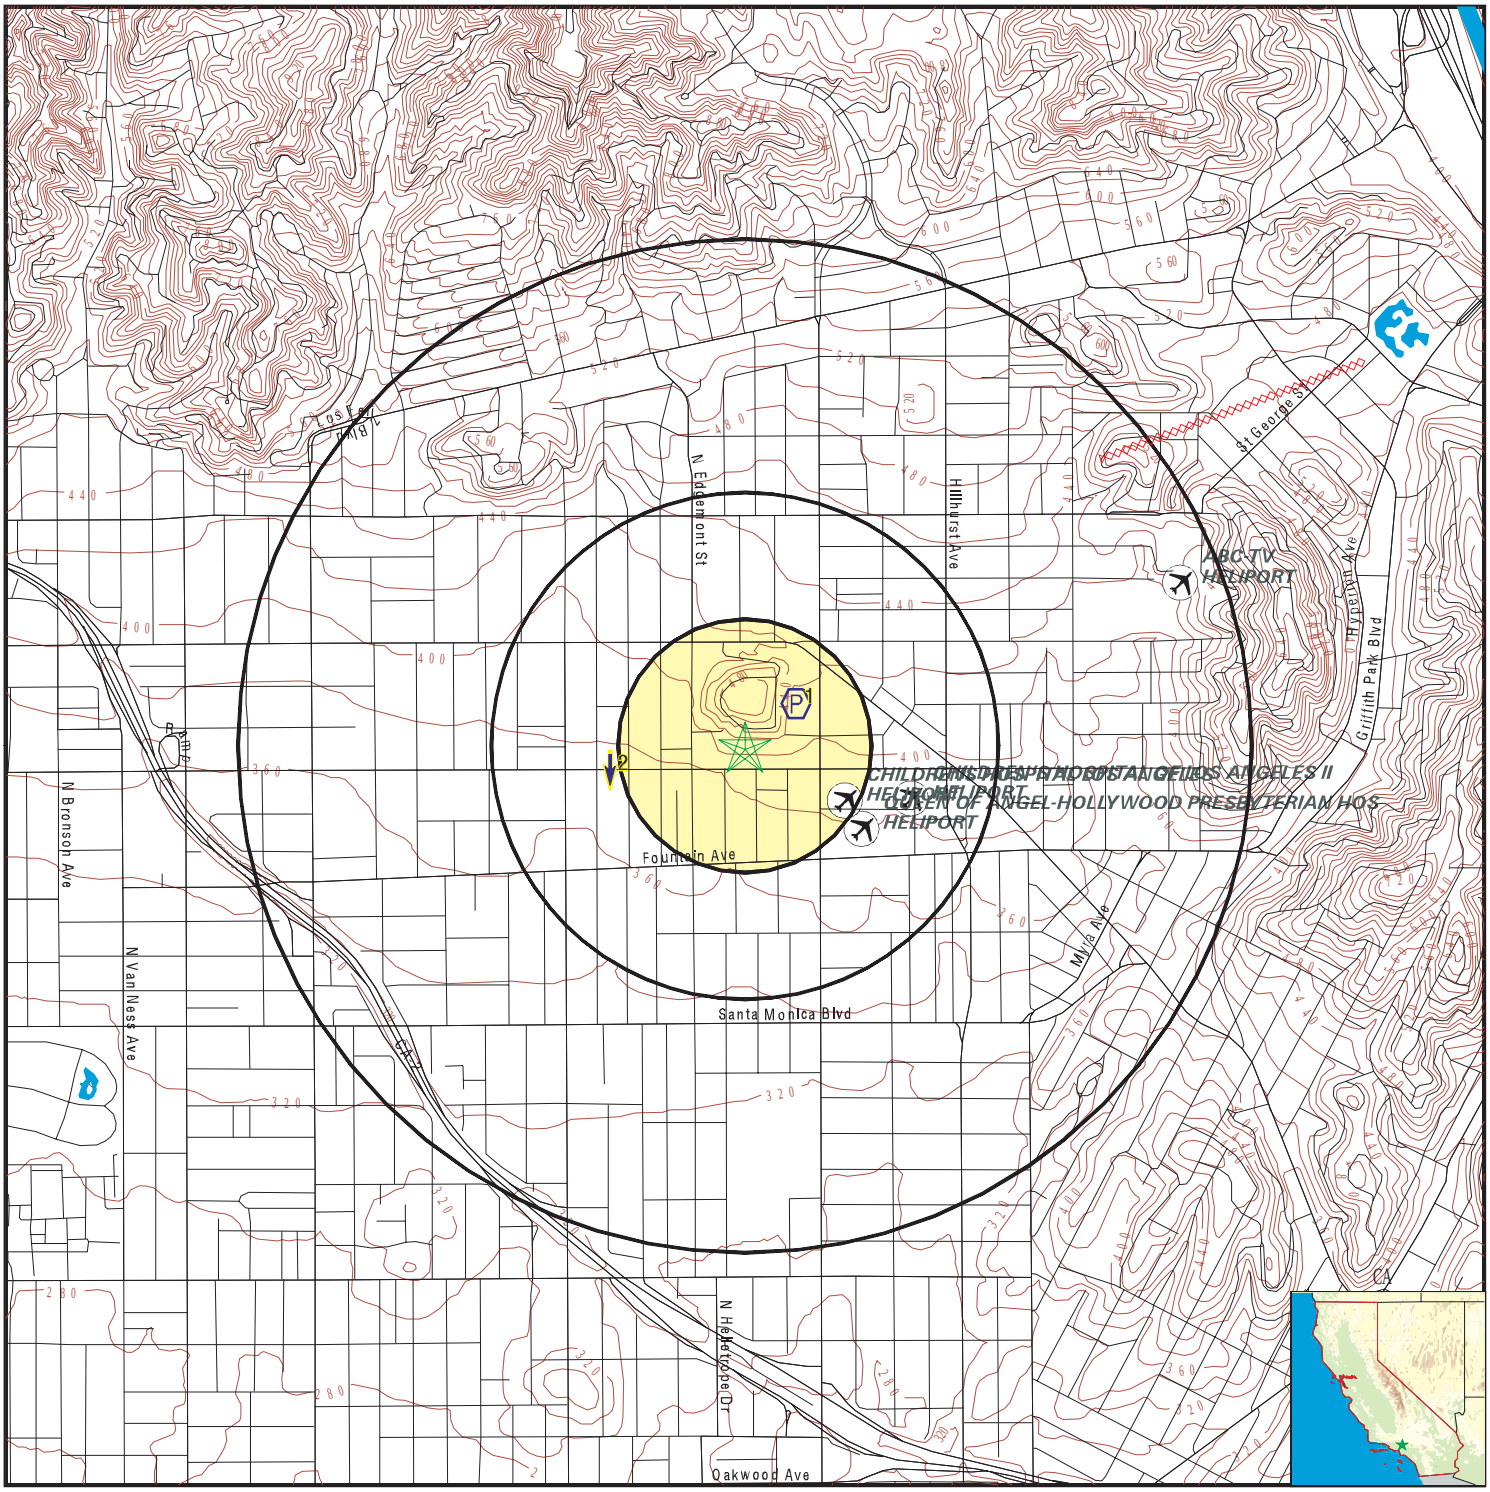

- County Boundary
- Major Roads
- Contour Lines
- Earthquake Fault Lines
- Airports
- Earthquake epicenter, Richter 5 or greater
- Water Wells
- Public Water Supply Wells
- Cluster of Multiple Icons
- Groundwater Flow Direction
- GI Indeterminate Groundwater Flow at Location
- GV Groundwater Flow Varies at Location
- HD Closest Hydrogeological Data
- Oil, gas or related wells

SITE NAME:	Sunset Campus Desktop	CLIENT:	Stantec
ADDRESS:	4867 Sunset Boulevard Los Angeles CA 90027	CONTACT:	Laura Butler
LAT/LONG:	34.098795 / 118.294341	INQUIRY #:	5530502.2s
		DATE:	January 09, 2019 5:04 pm

Copyright © 2019 EDR, Inc. © 2015 TomTom Rel. 2015.

GEOCHECK® - PHYSICAL SETTING SOURCE MAP FINDINGS

Map ID
Direction
Distance
Elevation | Database | EDR ID Number

1
NE **FRDS PWS** **CA3900844**
1/8 - 1/4 Mile
Higher

Epa region:	09	State:	CA
Pwsid:	CA3900844	Pwsname:	COUNTRY MANOR MHP
Cityserved:	Not Reported	Stateserved:	CA
Zipserved:	Not Reported	Fipscounty:	06077
Status:	Active	Retpopsrvd:	75
Pwssvcconn:	37	Psource longname:	Groundwater
Pwstype:	CWS	Owner:	Private
Contact:	HARVEY SEGAL	Contactorgname:	COUNTRY MANOR MHP
Contactphone:	2093683833	Contactaddress1:	100 N HOPE AVESTE #1
Contactaddress2:	Not Reported	Contactcity:	SANTA BARBARA
Contactstate:	CA	Contactzip:	93110
Pwsactivitycode:	A		

Pwsid:	CA3900844	Facid:	6
Facname:	AFTER FILTER	Factype:	Treatment_plant
Facactivitycode:	A	Trtobjective:	organics removal
Trtprocess:	activated carbon, granular		
Factypecode:	TP		

PWS ID:	CA3900844	PWS name:	COUNTRY MANOR MOBILE HOME PARK
Address:	Not Reported	Care of:	Not Reported
City:	LOS ANGELES	State:	CA
Zip:	90027	Owner:	COUNTRY MANOR MOBILE HOME PARK
Source code:	Ground water	Population:	75

PWS ID:	CA3900844	PWS type:	System Owner/Responsible Party
PWS name:	LEON SEGAL	PWS address:	Not Reported
PWS city:	LOS ANGELES	PWS state:	CA
PWS zip:	90027	PWS name:	COUNTRY MANOR MHP
PWS type code:	C	Retail population served:	75
Contact:	HARVEY SEGAL	Contact address:	100 N HOPE AVESTE #1
Contact address:	SANTA BARBARA	Contact city:	CA
Contact state:	93	Contact zip:	2093683833
Contact telephone:	Not Reported		

PWS ID:	CA3900844	Activity status:	Active
Date system activated:	7706	Date system deactivated:	Not Reported
Retail population:	00000075	System name:	COUNTRY MANOR MOBILE HOME PARK
System address:	LEON SEGAL	System address:	17251 TRETHEWAY
System city:	LOCKEFORD	System state:	CA
System zip:	95237		

Population served:	Under 101 Persons	Treatment:	Untreated

Latitude:	340600	Longitude:	1181730

Violation id:	0100003	Orig code:	S
State:	CA	Violation Year:	2001
Contamination code:	7000	Contamination Name:	Consumer Confidence Rule
Violation code:	71	Violation name:	CCR Complete Failure to Report
Rule code:	420	Rule name:	CCR
Violation measur:	Not Reported	Unit of measure:	Not Reported
State mcl:	Not Reported	Cmp bdt:	07/01/2001
Cmp edt:	Not Reported		

Violation id:	0200004	Orig code:	S
State:	CA	Violation Year:	2000
Contamination code:	5000	Contamination Name:	Lead and Copper Rule
Violation code:	51	Violation name:	Initial Tap Sampling for Pb and Cu
Rule code:	350	Rule name:	LCR
Violation measur:	Not Reported	Unit of measure:	Not Reported
State mcl:	Not Reported	Cmp bdt:	04/01/2000
Cmp edt:	Not Reported		

Violation id:	0200005	Orig code:	S
State:	CA	Violation Year:	2000
Contamination code:	5000	Contamination Name:	Lead and Copper Rule
Violation code:	51	Violation name:	Initial Tap Sampling for Pb and Cu
Rule code:	350	Rule name:	LCR
Violation measur:	Not Reported	Unit of measure:	Not Reported
State mcl:	Not Reported	Cmp bdt:	04/01/2000
Cmp edt:	Not Reported		

Violation id:	1000006	Orig code:	S
State:	CA	Violation Year:	2009
Contamination code:	7000	Contamination Name:	Consumer Confidence Rule
Violation code:	71	Violation name:	CCR Complete Failure to Report
Rule code:	420	Rule name:	CCR
Violation measur:	Not Reported	Unit of measure:	Not Reported
State mcl:	Not Reported	Cmp bdt:	07/01/2009
Cmp edt:	Not Reported		

Violation id:	95V0001	Orig code:	F
State:	CA	Violation Year:	1993
Contamination code:	5000	Contamination Name:	Lead and Copper Rule
Violation code:	51	Violation name:	Initial Tap Sampling for Pb and Cu
Rule code:	350	Rule name:	LCR
Violation measur:	0	Unit of measure:	Not Reported
State mcl:	0	Cmp bdt:	07/01/1993
Cmp edt:	04/04/2000		

System Name:	COUNTRY MANOR MHP	Violation Type:	71
Contaminant:	7000	Compliance Begin:	7/1/2001 0:00:00
Compliance End:	12/31/2025 0:00:00	Violation ID:	0100003
Enforcement Date:	No Enf Action as of	Enforcement Action:	10/17/2006 0:00:00

System Name:	COUNTRY MANOR MHP	Violation Type:	71
Contaminant:	7000	Compliance Begin:	7/1/2001 0:00:00
Compliance End:	12/31/2025 0:00:00	Violation ID:	0100003
Enforcement Date:	4/12/2007 0:00:00	Enforcement Action:	Not Reported

System Name:	COUNTRY MANOR MHP	Violation Type:	51
Contaminant:	5000	Compliance Begin:	04/01/00
Compliance End:	12/31/25	Violation ID:	0200004
Enforcement Date:	01/14/02	Enforcement Action:	SIE

System Name:	COUNTRY MANOR MHP	Violation Type:	51
Contaminant:	5000	Compliance Begin:	4/1/2000 0:00:00
Compliance End:	12/31/2025 0:00:00	Violation ID:	0200004
Enforcement Date:	1/14/2002 0:00:00	Enforcement Action:	SIE

System Name:	COUNTRY MANOR MHP	Violation Type:	51
Contaminant:	5000	Compliance Begin:	1993-07-01
Compliance End:	2000-04-04	Violation ID:	95V0001
Enforcement Date:	2000-04-04	Enforcement Action:	SOX

System Name:	COUNTRY MANOR MHP	Violation Type:	51

Contaminant:	5000	Compliance Begin:	1993-07-01
Compliance End:	2000-04-04	Violation ID:	95V0001
Enforcement Date:	2000-04-04	Enforcement Action:	SOX
System Name:	COUNTRY MANOR MHP	Violation Type:	51
Contaminant:	5000	Compliance Begin:	7/1/1993 0:00:00
Compliance End:	4/4/2000 0:00:00	Violation ID:	95V0001
Enforcement Date:	4/4/2000 0:00:00	Enforcement Action:	SOX
System Name:	COUNTRY MANOR MHP	Violation Type:	51
Contaminant:	5000	Compliance Begin:	07/01/93
Compliance End:	04/04/00	Violation ID:	95V0001
Enforcement Date:	04/04/00	Enforcement Action:	SOX
System Name:	COUNTRY MANOR MHP	Violation Type:	51
Contaminant:	5000	Compliance Begin:	1993-07-01
Compliance End:	2015-12-31	Violation ID:	95V0001
Enforcement Date:	Not Reported	Enforcement Action:	Not Reported
Violation ID:	0100003	Orig Code:	S
Enforcemnt FY:	2001	Enforcement Action:	07/01/2001
Enforcement Detail:	St Compliance achieved	Enforcement Category:	Resolving
Violation ID:	0200004	Orig Code:	S
Enforcemnt FY:	2002	Enforcement Action:	01/14/2002
Enforcement Detail:	St Violation/Reminder Notice		
Enforcement Category:	Informal		
Violation ID:	0200004	Orig Code:	S
Enforcemnt FY:	2002	Enforcement Action:	03/31/2002
Enforcement Detail:	St Compliance achieved	Enforcement Category:	Resolving
Violation ID:	0200005	Orig Code:	S
Enforcemnt FY:	2002	Enforcement Action:	03/31/2002
Enforcement Detail:	St Compliance achieved	Enforcement Category:	Resolving
Violation ID:	0200005	Orig Code:	S
Enforcemnt FY:	2002	Enforcement Action:	01/14/2002
Enforcement Detail:	St Violation/Reminder Notice		
Enforcement Category:	Informal		
Violation ID:	1000006	Orig Code:	S
Enforcemnt FY:	2010	Enforcement Action:	07/01/2010
Enforcement Detail:	St Violation/Reminder Notice		
Enforcement Category:	Informal		
Violation ID:	95V0001	Orig Code:	F
Enforcemnt FY:	2000	Enforcement Action:	04/04/2000
Enforcement Detail:	St Compliance achieved	Enforcement Category:	Resolving
PWS name:	COUNTRY MANOR MHP	Population served:	75
PWS type code:	C	Violation ID:	0100003
Contaminant:	7000	Violation type:	71
Compliance start date:	7/1/2001 0:00:00	Compliance end date:	12/31/2025 0:00:00
Enforcement date:	No Enf Action as of	Enforcement action:	7/8/2009 0:00:00
Violation measurement:	Not Reported		
PWS name:	COUNTRY MANOR MHP	Population served:	75
PWS type code:	C	Violation ID:	0200005
Contaminant:	LEAD & COPPER RULE	Violation type:	Initial Tap Sampling for Pb and Cu
Compliance start date:	4/1/2000 0:00:00	Compliance end date:	3/31/2002 0:00:00
Enforcement date:	1/14/2002 0:00:00	Enforcement action:	State Violation/Reminder Notice

Violation measurement:	Not Reported		
PWS name:	COUNTRY MANOR MHP	Population served:	75
PWS type code:	C	Violation ID:	0200005
Contaminant:	LEAD & COPPER RULE	Violation type:	Initial Tap Sampling for Pb and Cu
Compliance start date:	4/1/2000 0:00:00	Compliance end date:	3/31/2002 0:00:00
Enforcement date:	3/31/2002 0:00:00	Enforcement action:	State Compliance Achieved
Violation measurement:	Not Reported		
PWS name:	COUNTRY MANOR MHP	Population served:	75
PWS type code:	C	Violation ID:	95V0001
Contaminant:	LEAD & COPPER RULE	Violation type:	Initial Tap Sampling for Pb and Cu
Compliance start date:	7/1/1993 0:00:00	Compliance end date:	4/4/2000 0:00:00
Enforcement date:	4/4/2000 0:00:00	Enforcement action:	State Compliance Achieved
Violation measurement:	0		

2
West
1/4 - 1/2 Mile
Lower

Site ID:	900270061
Groundwater Flow:	S
Shallow Water Depth:	Not Reported
Deep Water Depth:	Not Reported
Average Water Depth:	18.6
Date:	06/28/1991

AQUIFLOW **70467**

1G
West
1/4 - 1/2 Mile
Lower

Site ID:	900270061
Groundwater Flow:	S
Shallow Water Depth:	Not Reported
Deep Water Depth:	Not Reported
Average Water Depth:	18.6
Date:	06/28/1991

AQUIFLOW **70467**

GEOCHECK® - PHYSICAL SETTING SOURCE MAP FINDINGS
RADON

AREA RADON INFORMATION

State Database: CA Radon

Radon Test Results

Zipcode	Num Tests	> 4 pCi/L
90027	57	9

Federal EPA Radon Zone for LOS ANGELES County: 2

Note: Zone 1 indoor average level > 4 pCi/L.
: Zone 2 indoor average level >= 2 pCi/L and <= 4 pCi/L.
: Zone 3 indoor average level < 2 pCi/L.

Federal Area Radon Information for LOS ANGELES COUNTY, CA

Number of sites tested: 63

Area	Average Activity	% <4 pCi/L	% 4-20 pCi/L	% >20 pCi/L
Living Area - 1st Floor	0.711 pCi/L	98%	2%	0%
Living Area - 2nd Floor	Not Reported	Not Reported	Not Reported	Not Reported
Basement	0.933 pCi/L	100%	0%	0%

PHYSICAL SETTING SOURCE RECORDS SEARCHED

TOPOGRAPHIC INFORMATION

USGS 7.5' Digital Elevation Model (DEM)
Source: United States Geologic Survey
EDR acquired the USGS 7.5' Digital Elevation Model in 2002 and updated it in 2006. The 7.5 minute DEM corresponds to the USGS 1:24,000- and 1:25,000-scale topographic quadrangle maps. The DEM provides elevation data with consistent elevation units and projection.

Current USGS 7.5 Minute Topographic Map
Source: U.S. Geological Survey

HYDROLOGIC INFORMATION

Flood Zone Data: This data was obtained from the Federal Emergency Management Agency (FEMA). It depicts 100-year and 500-year flood zones as defined by FEMA. It includes the National Flood Hazard Layer (NFHL) which incorporates Flood Insurance Rate Map (FIRM) data and Q3 data from FEMA in areas not covered by NFHL.
Source: FEMA
Telephone: 877-336-2627
Date of Government Version: 2003, 2015

NWI: National Wetlands Inventory. This data, available in select counties across the country, was obtained by EDR in 2002, 2005 and 2010 from the U.S. Fish and Wildlife Service.

State Wetlands Data: Wetland Inventory
Source: Department of Fish and Wildlife
Telephone: 916-445-0411

HYDROGEOLOGIC INFORMATION

AQUIFLOW^{R} Information System
Source: EDR proprietary database of groundwater flow information
EDR has developed the AQUIFLOW Information System (AIS) to provide data on the general direction of groundwater flow at specific points. EDR has reviewed reports submitted to regulatory authorities at select sites and has extracted the date of the report, hydrogeologically determined groundwater flow direction and depth to water table information.

GEOLOGIC INFORMATION

Geologic Age and Rock Stratigraphic Unit
Source: P.G. Schruben, R.E. Arndt and W.J. Bawiec, Geology of the Conterminous U.S. at 1:2,500,000 Scale - A digital representation of the 1974 P.B. King and H.M. Beikman Map, USGS Digital Data Series DDS - 11 (1994).

STATSGO: State Soil Geographic Database
Source: Department of Agriculture, Natural Resources Conservation Service (NRCS)
The U.S. Department of Agriculture's (USDA) Natural Resources Conservation Service (NRCS) leads the national Conservation Soil Survey (NCSS) and is responsible for collecting, storing, maintaining and distributing soil survey information for privately owned lands in the United States. A soil map in a soil survey is a representation of soil patterns in a landscape. Soil maps for STATSGO are compiled by generalizing more detailed (SSURGO) soil survey maps.

SSURGO: Soil Survey Geographic Database
Source: Department of Agriculture, Natural Resources Conservation Service (NRCS)
Telephone: 800-672-5559
SSURGO is the most detailed level of mapping done by the Natural Resources Conservation Service, mapping scales generally range from 1:12,000 to 1:63,360. Field mapping methods using national standards are used to construct the soil maps in the Soil Survey Geographic (SSURGO) database. SSURGO digitizing duplicates the original soil survey maps. This level of mapping is designed for use by landowners, townships and county natural resource planning and management.

PHYSICAL SETTING SOURCE RECORDS SEARCHED

LOCAL / REGIONAL WATER AGENCY RECORDS

FEDERAL WATER WELLS

PWS: Public Water Systems
Source: EPA/Office of Drinking Water
Telephone: 202-564-3750
Public Water System data from the Federal Reporting Data System. A PWS is any water system which provides water to at least 25 people for at least 60 days annually. PWSs provide water from wells, rivers and other sources.

PWS ENF: Public Water Systems Violation and Enforcement Data
Source: EPA/Office of Drinking Water
Telephone: 202-564-3750
Violation and Enforcement data for Public Water Systems from the Safe Drinking Water Information System (SDWIS) after August 1995. Prior to August 1995, the data came from the Federal Reporting Data System (FRDS).

USGS Water Wells: USGS National Water Inventory System (NWIS)
This database contains descriptive information on sites where the USGS collects or has collected data on surface water and/or groundwater. The groundwater data includes information on wells, springs, and other sources of groundwater.

STATE RECORDS

Water Well Database
Source: Department of Water Resources
Telephone: 916-651-9648

California Drinking Water Quality Database
Source: Department of Public Health
Telephone: 916-324-2319
The database includes all drinking water compliance and special studies monitoring for the state of California since 1984. It consists of over 3,200,000 individual analyses along with well and water system information.

OTHER STATE DATABASE INFORMATION

California Oil and Gas Well Locations
Source: Department of Conservation
Telephone: 916-323-1779
Oil and Gas well locations in the state.

California Earthquake Fault Lines
Source: California Division of Mines and Geology
The fault lines displayed on EDR's Topographic map are digitized quaternary fault lines prepared in 1975 by the United State Geological Survey. Additional information (also from 1975) regarding activity at specific fault lines comes from California's Preliminary Fault Activity Map prepared by the California Division of Mines and Geology.

RADON

State Database: CA Radon
Source: Department of Public Health
Telephone: 916-210-8558
Radon Database for California

Area Radon Information
Source: USGS
Telephone: 703-356-4020
The National Radon Database has been developed by the U.S. Environmental Protection Agency (USEPA) and is a compilation of the EPA/State Residential Radon Survey and the National Residential Radon Survey. The study covers the years 1986 - 1992. Where necessary data has been supplemented by information collected at private sources such as universities and research institutions.

PHYSICAL SETTING SOURCE RECORDS SEARCHED

EPA Radon Zones
Source: EPA
Telephone: 703-356-4020
Sections 307 & 309 of IRAA directed EPA to list and identify areas of U.S. with the potential for elevated indoor radon levels.

OTHER

Airport Landing Facilities: Private and public use landing facilities
Source: Federal Aviation Administration, 800-457-6656

Epicenters: World earthquake epicenters, Richter 5 or greater
Source: Department of Commerce, National Oceanic and Atmospheric Administration

California Earthquake Fault Lines: The fault lines displayed on EDR's Topographic map are digitized quaternary fault lines, prepared in 1975 by the United State Geological Survey. Additional information (also from 1975) regarding activity at specific fault lines comes from California's Preliminary Fault Activity Map prepared by the California Division of Mines and Geology.

STREET AND ADDRESS INFORMATION

© 2015 TomTom North America, Inc. All rights reserved. This material is proprietary and the subject of copyright protection and other intellectual property rights owned by or licensed to Tele Atlas North America, Inc. The use of this material is subject to the terms of a license agreement. You will be held liable for any unauthorized copying or disclosure of this material.

ATTACHMENT B

Sunset Campus Desktop

4867 Sunset Boulevard

Los Angeles, CA 90027

Inquiry Number: 5530502.8

January 10, 2019

The EDR Aerial Photo Decade Package

6 Armstrong Road, 4th floor
Shelton, CT 06484
Toll Free: 800.352.0050
www.edrnet.com

EDR Aerial Photo Decade Package

01/10/19

Site Name:

Sunset Campus Desktop
4867 Sunset Boulevard
Los Angeles, CA 90027
EDR Inquiry # 5530502.8

Client Name:

Stantec
290 Conejo Ridge Avenue
Thousand Oaks, CA 91361
Contact: Laura Butler

Environmental Data Resources, Inc. (EDR) Aerial Photo Decade Package is a screening tool designed to assist environmental professionals in evaluating potential liability on a target property resulting from past activities. EDR's professional researchers provide digitally reproduced historical aerial photographs, and when available, provide one photo per decade.

Search Results:

Year	Scale	Details	Source
2016	1"=500'	Flight Year: 2016	NAIP
2012	1"=500'	Flight Year: 2012	NAIP
2009	1"=500'	Flight Year: 2009	NAIP
2005	1"=500'	Flight Year: 2005	NAIP
2002	1"=500'	Flight Date: June 10, 2002	USDA
1994	1"=500'	Acquisition Date: May 31, 1994	USGS/DOQQ
1989	1"=500'	Flight Date: August 22, 1989	USDA
1985	1"=500'	Flight Date: January 01, 1985	USDA
1981	1"=500'	Flight Date: February 17, 1981	EDR Proprietary Brewster Pacific
1977	1"=500'	Flight Date: April 25, 1977	EDR Proprietary Brewster Pacific
1972	1"=500'	Flight Date: November 18, 1972	EDR Proprietary Brewster Pacific
1964	1"=500'	Flight Date: August 15, 1964	USGS
1954	1"=500'	Flight Date: October 27, 1954	USDA
1952	1"=500'	Flight Date: August 02, 1952	USGS
1948	1"=500'	Flight Date: July 10, 1948	USGS
1938	1"=500'	Flight Date: May 22, 1938	USDA
1928	1"=500'	Flight Date: January 01, 1928	Fairchild
1923	1"=500'	Flight Date: January 01, 1923	Fairchild

When delivered electronically by EDR, the aerial photo images included with this report are for ONE TIME USE ONLY. Further reproduction of these aerial photo images is prohibited without permission from EDR. For more information contact your EDR Account Executive.

Disclaimer - Copyright and Trademark Notice

This Report contains certain information obtained from a variety of public and other sources reasonably available to Environmental Data Resources, Inc. It cannot be concluded from this Report that coverage information for the target and surrounding properties does not exist from other sources. NO WARRANTY EXPRESSED OR IMPLIED, IS MADE WHATSOEVER IN CONNECTION WITH THIS REPORT. ENVIRONMENTAL DATA RESOURCES, INC. SPECIFICALLY DISCLAIMS THE MAKING OF ANY SUCH WARRANTIES, INCLUDING WITHOUT LIMITATION, MERCHANTABILITY OR FITNESS FOR A PARTICULAR USE OR PURPOSE. ALL RISK IS ASSUMED BY THE USER. IN NO EVENT SHALL ENVIRONMENTAL DATA RESOURCES, INC. BE LIABLE TO ANYONE, WHETHER ARISING OUT OF ERRORS OR OMISSIONS, NEGLIGENCE, ACCIDENT OR ANY OTHER CAUSE, FOR ANY LOSS OF DAMAGE, INCLUDING, WITHOUT LIMITATION, SPECIAL, INCIDENTAL, CONSEQUENTIAL, OR EXEMPLARY DAMAGES. ANY LIABILITY ON THE PART OF ENVIRONMENTAL DATA RESOURCES, INC. IS STRICTLY LIMITED TO A REFUND OF THE AMOUNT PAID FOR THIS REPORT. Purchaser accepts this Report "AS IS". Any analyses, estimates, ratings, environmental risk levels or risk codes provided in this Report are provided for illustrative purposes only, and are not intended to provide, nor should they be interpreted as providing any facts regarding, or prediction or forecast of, any environmental risk for any property. Only a Phase I Environmental Site Assessment performed by an environmental professional can provide information regarding the environmental risk for any property. Additionally, the information provided in this Report is not to be construed as legal advice.

Copyright 2019 by Environmental Data Resources, Inc. All rights reserved. Reproduction in any media or format, in whole or in part, of any report or map of Environmental Data Resources, Inc., or its affiliates, is prohibited without prior written permission.

EDR and its logos (including Sanborn and Sanborn Map) are trademarks of Environmental Data Resources, Inc. or its affiliates. All other trademarks used herein are the property of their respective owners.



INQUIRY #: 5530502.8

YEAR: 2016

= 500'

N

EDR

Subject boundary not shown because it exceeds image extent or image is not georeferenced.



INQUIRY #: 5530502.8

YEAR: 2012

= 500'

N

EDR

Subject boundary not shown because it exceeds image extent or image is not georeferenced.



INQUIRY #: 5530502.8

YEAR: 2009

= 500'

N

EDR

Subject boundary not shown because it exceeds image extent or image is not georeferenced.



INQUIRY #: 5530502.8

YEAR: 2005

= 500'

N

EDR

Subject boundary not shown because it exceeds image extent or image is not georeferenced.



INQUIRY #: 5530502.8

YEAR: 2002

= 500'

N

EDR

Subject boundary not shown because it exceeds image extent or image is not georeferenced.



INQUIRY #: 5530502.8

YEAR: 1994

= 500'

N

EDR

Subject boundary not shown because it exceeds image extent or image is not georeferenced.



INQUIRY #: 5530502.8

YEAR: 1989

= 500'

N

EDR

Subject boundary not shown because it exceeds image extent or image is not georeferenced.



INQUIRY #: 5530502.8


YEAR: 1985

= 500'

N

EDR

Subject boundary not shown because it exceeds image extent or image is not georeferenced.

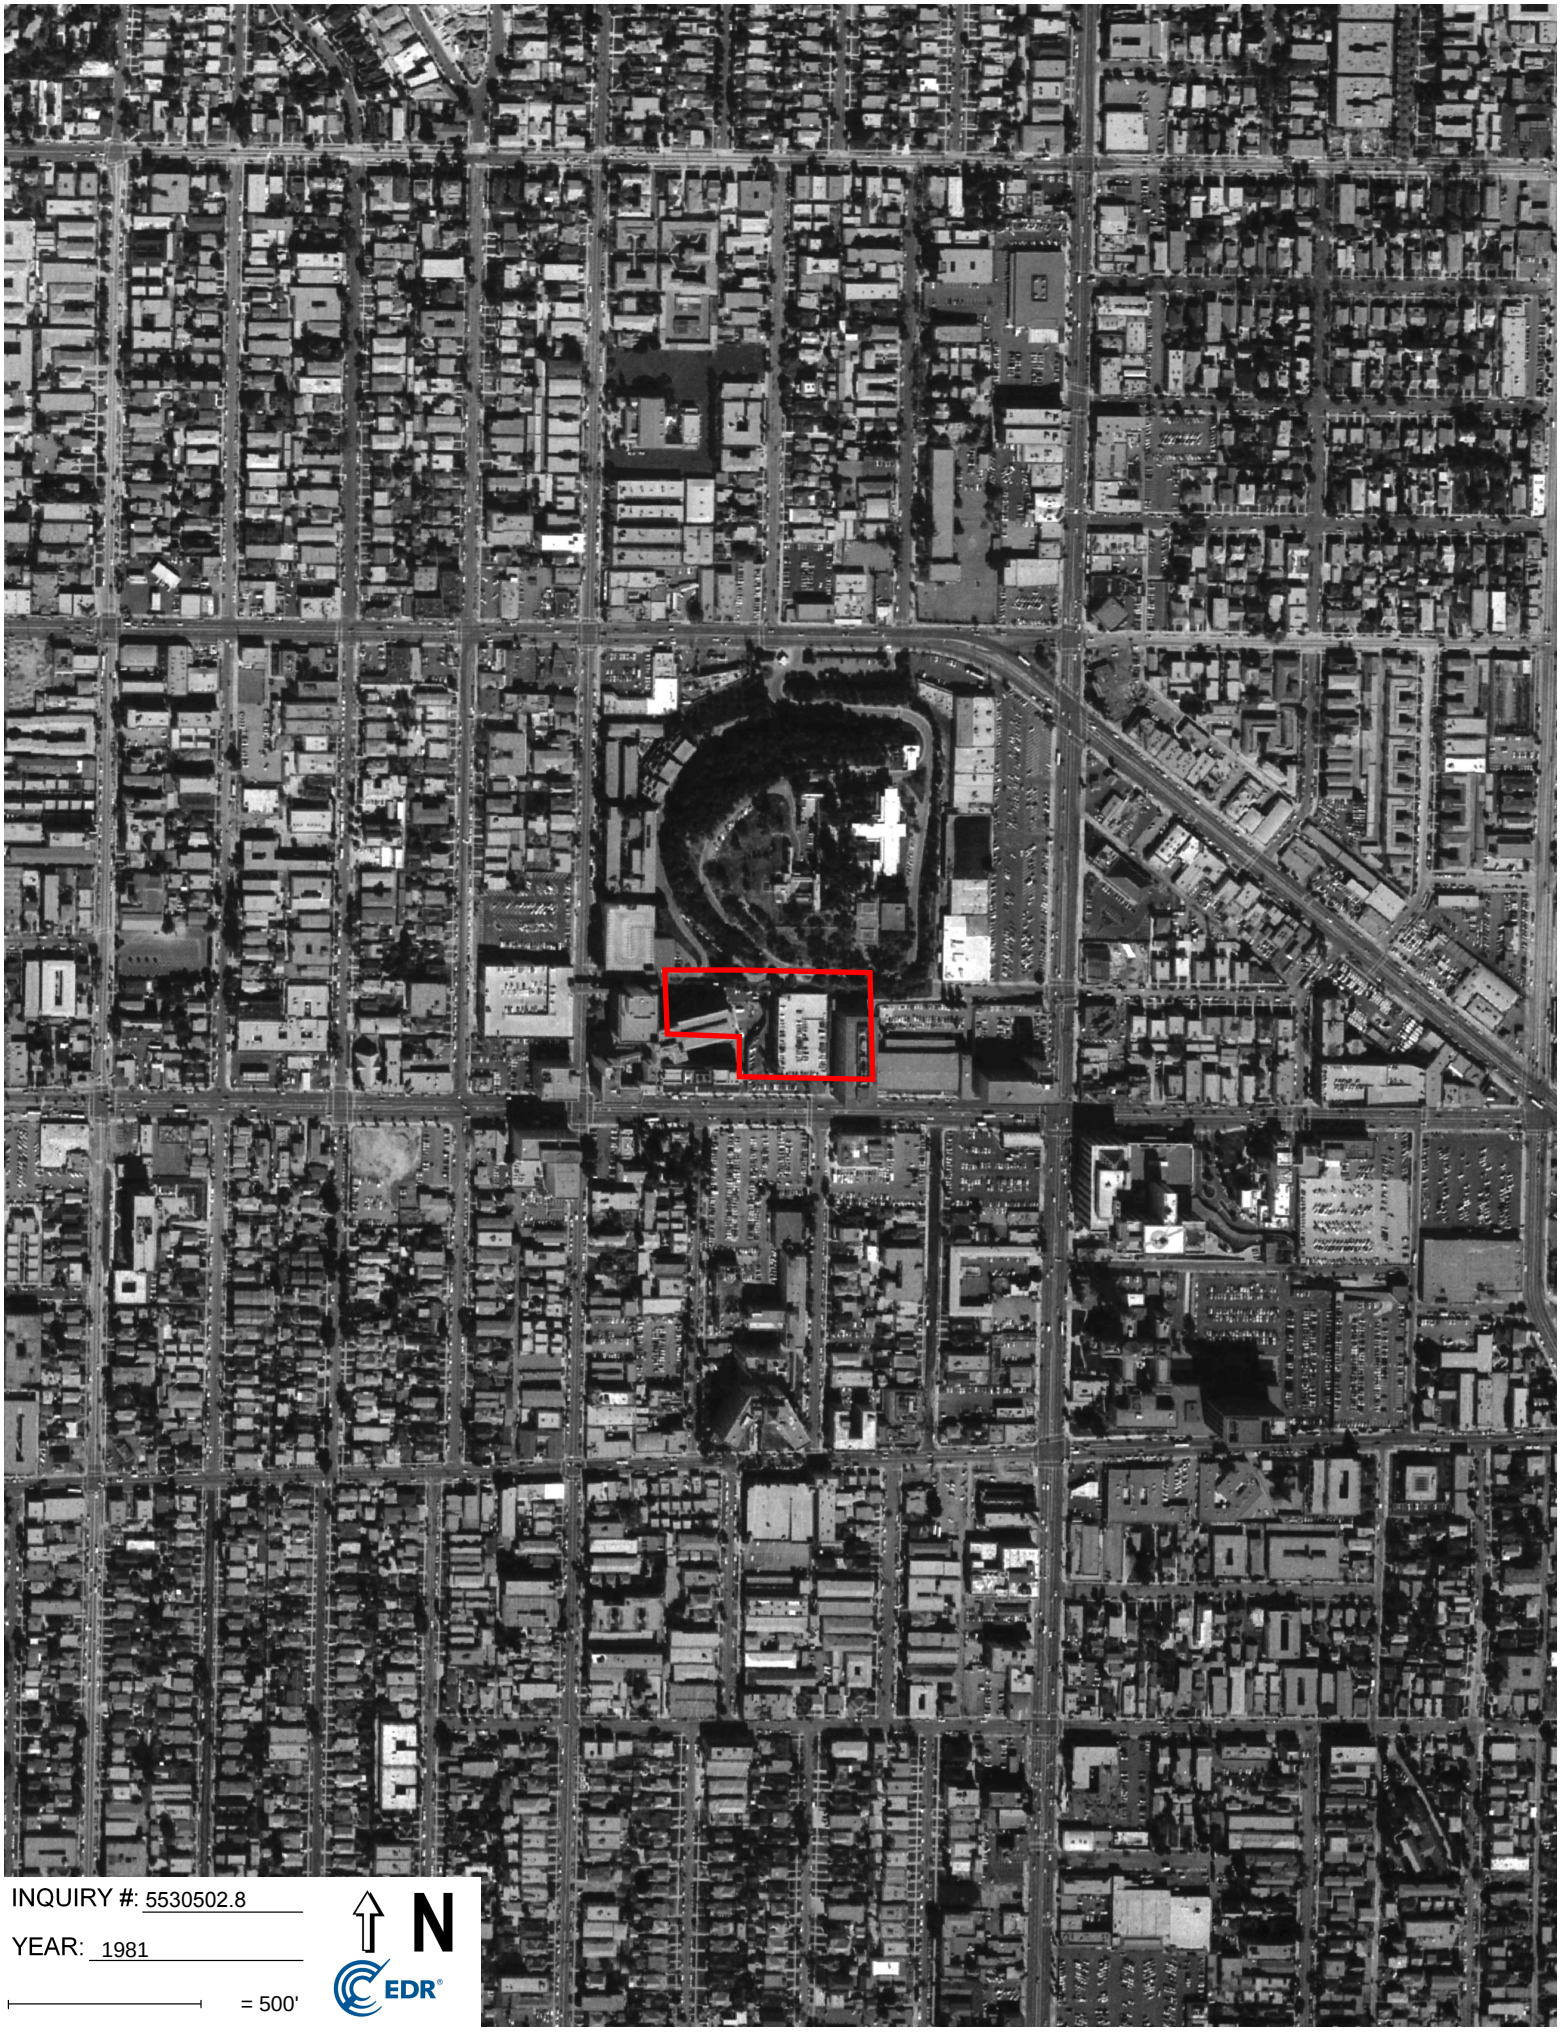
INQUIRY #: 5530502.8
YEAR: 1981
= 500'
N
EDR


INQUIRY #: 5530502.8
YEAR: 1977
= 500'
N
EDR



INQUIRY #: 5530502.8

YEAR: 1972

= 500'

N

EDR

Subject boundary not shown because it exceeds image extent or image is not georeferenced.



INQUIRY #: 5530502.8

YEAR: 1964

= 500'

N

EDR

Subject boundary not shown because it exceeds image extent or image is not georeferenced.


INQUIRY #: 5530502.8
YEAR: 1954
= 500'
N
EDR
Subject boundary not shown because it exceeds image extent or image is not georeferenced.



INQUIRY #: 5530502.8

YEAR: 1952

= 500'

N

EDR

Subject boundary not shown because it exceeds image extent or image is not georeferenced.



INQUIRY #: 5530502.8

YEAR: 1952

= 500'

N

EDR

Subject boundary not shown because it exceeds image extent or image is not georeferenced.



INQUIRY #: 5530502.8

YEAR: 1948

= 500'

N

EDR

Subject boundary not shown because it exceeds image extent or image is not georeferenced.



INQUIRY #: 5530502.8

YEAR: 1938

= 500'

N

EDR

Subject boundary not shown because it exceeds image extent or image is not georeferenced.



INQUIRY #: 5530502.8

YEAR: 1928

= 500'

N

EDR

Subject boundary not shown because it exceeds image extent or image is not georeferenced.



INQUIRY #: 5530502.8

YEAR: 1923

= 500'

N

EDR

Subject boundary not shown because it exceeds image extent or image is not georeferenced.

ATTACHMENT C

Sunset Campus Desktop
4867 Sunset Boulevard
Los Angeles, CA 90027

Inquiry Number: 5530502.3
January 10, 2019

Certified Sanborn® Map Report

6 Armstrong Road, 4th floor
Shelton, CT 06484
Toll Free: 800.352.0050
www.edrnet.com

Certified Sanborn® Map Report

01/10/19

Site Name:

Sunset Campus Desktop
4867 Sunset Boulevard
Los Angeles, CA 90027
EDR Inquiry # 5530502.3

Client Name:

Stantec
290 Conejo Ridge Avenue
Thousand Oaks, CA 91361
Contact: Laura Butler

The Sanborn Library has been searched by EDR and maps covering the target property location as provided by Stantec were identified for the years listed below. The Sanborn Library is the largest, most complete collection of fire insurance maps. The collection includes maps from Sanborn, Bromley, Perris & Browne, Hopkins, Barlow, and others. Only Environmental Data Resources Inc. (EDR) is authorized to grant rights for commercial reproduction of maps by the Sanborn Library LLC, the copyright holder for the collection. Results can be authenticated by visiting www.edrnet.com/sanborn.

The Sanborn Library is continually enhanced with newly identified map archives. This report accesses all maps in the collection as of the day this report was generated.

Certified Sanborn Results:

Certification # 490B-4710-A829

PO # 185899000

Project Sunset Desktop Study

Maps Provided:

1970	1955
1969	1950
1968	1919
1966	
1962	
1961	
1960	
1957	

Sanborn® Library search results

Certification #: 490B-4710-A829

The Sanborn Library includes more than 1.2 million fire insurance maps from Sanborn, Bromley, Perris & Browne, Hopkins, Barlow and others which track historical property usage in approximately 12,000 American cities and towns. Collections searched:

- ☑ Library of Congress
- ☑ University Publications of America
- ☑ EDR Private Collection

The Sanborn Library LLC Since 1866™

Limited Permission To Make Copies

Stantec (the client) is permitted to make up to FIVE photocopies of this Sanborn Map transmittal and each fire insurance map accompanying this report solely for the limited use of its customer. No one other than the client is authorized to make copies. Upon request made directly to an EDR Account Executive, the client may be permitted to make a limited number of additional photocopies. This permission is conditioned upon compliance by the client, its customer and their agents with EDR's copyright policy; a copy of which is available upon request.


This Report contains certain information obtained from a variety of public and other sources reasonably available to Environmental Data Resources, Inc. It cannot be concluded from this Report that coverage information for the target and surrounding properties does not exist from other sources. NO WARRANTY EXPRESSED OR IMPLIED, IS MADE WHATSOEVER IN CONNECTION WITH THIS REPORT. ENVIRONMENTAL DATA RESOURCES, INC. SPECIFICALLY DISCLAIMS THE MAKING OF ANY SUCH WARRANTIES, INCLUDING WITHOUT LIMITATION, MERCHANTABILITY OR FITNESS FOR A PARTICULAR USE OR PURPOSE. ALL RISK IS ASSUMED BY THE USER. IN NO EVENT SHALL ENVIRONMENTAL DATA RESOURCES, INC. BE LIABLE TO ANYONE, WHETHER ARISING OUT OF ERRORS OR OMISSIONS, NEGLIGENCE, ACCIDENT OR ANY OTHER CAUSE, FOR ANY LOSS OF DAMAGE, INCLUDING, WITHOUT LIMITATION, SPECIAL, INCIDENTAL, CONSEQUENTIAL, OR EXEMPLARY DAMAGES. ANY LIABILITY ON THE PART OF ENVIRONMENTAL DATA RESOURCES, INC. IS STRICTLY LIMITED TO A REFUND OF THE AMOUNT PAID FOR THIS REPORT. Purchaser accepts this Report "AS IS". Any analyses, estimates, ratings, environmental risk levels or risk codes provided in this Report are provided for illustrative purposes only, and are not intended to provide, nor should they be interpreted as providing any facts regarding, or prediction or forecast of, any environmental risk for any property. Only a Phase I Environmental Site Assessment performed by an environmental professional can provide information regarding the environmental risk for any property. Additionally, the information provided in this Report is not to be construed as legal advice.
Copyright 2019 by Environmental Data Resources, Inc. All rights reserved. Reproduction in any media or format, in whole or in part, of any report or map of Environmental Data Resources, Inc., or its affiliates, is prohibited without prior written permission.


EDR and its logos (including Sanborn and Sanborn Map) are trademarks of Environmental Data Resources, Inc. or its affiliates. All other trademarks used herein are the property of their respective owners.


Sanborn Sheet Key


This Certified Sanborn Map Report is based upon the following Sanborn Fire Insurance map sheets.

1970 Source Sheets

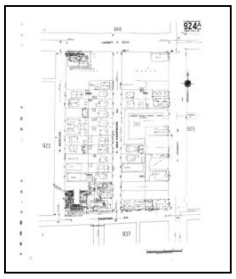

Volume 9A, Sheet 924a
1970

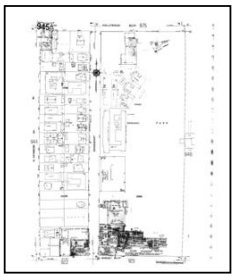

Volume 9A, Sheet 945a
1970

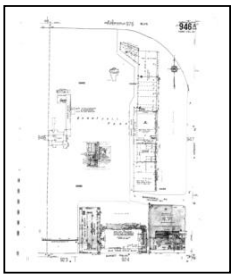

Volume 9A, Sheet 946a
1970

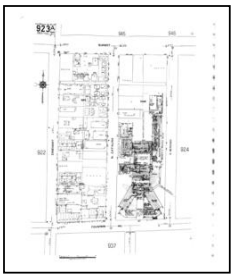

Volume 9A, Sheet 923a
1970

1969 Source Sheets

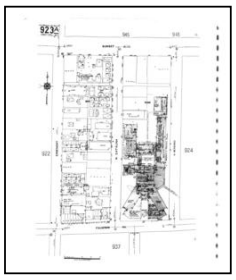

Volume 9A, Sheet 923a
1969

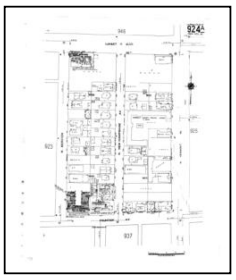
Volume 9A, Sheet 924a
1969

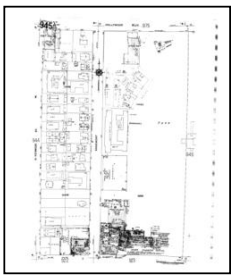

Volume 9A, Sheet 945a
1969

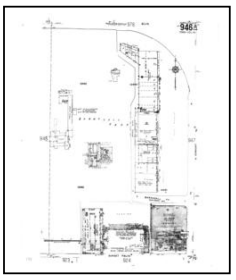

Volume 9A, Sheet 946a
1969

1968 Source Sheets

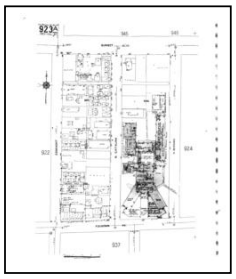
Volume 9A, Sheet 923a
1968



Volume 9A, Sheet 924a
1968

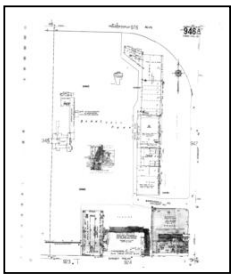

Volume 9A, Sheet 946a
1968

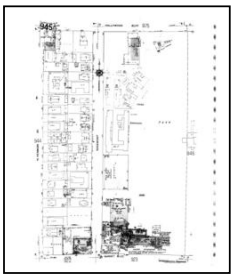

Volume 9A, Sheet 945a
1968

1966 Source Sheets


Volume 9A, Sheet 924a
1966

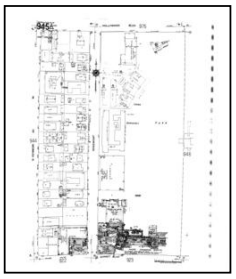
Volume 9A, Sheet 945a
1966

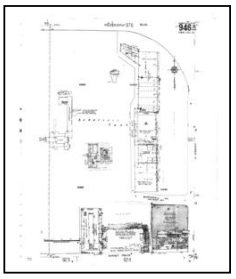

Volume 9A, Sheet 946a
1966

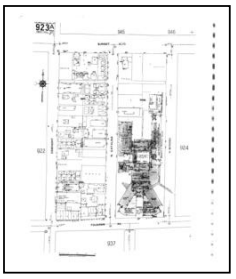
Volume 9A, Sheet 923a
1966


Sanborn Sheet Key


This Certified Sanborn Map Report is based upon the following Sanborn Fire Insurance map sheets.

1962 Source Sheets

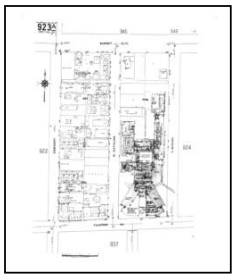

Volume 9A, Sheet 923a
1962



Volume 9A, Sheet 924a
1962

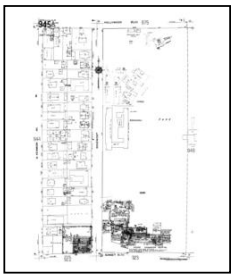

Volume 9A, Sheet 945a
1962

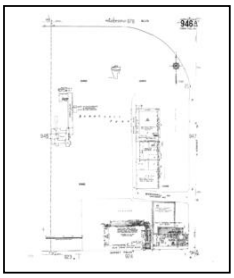

Volume 9A, Sheet 946a
1962

1961 Source Sheets

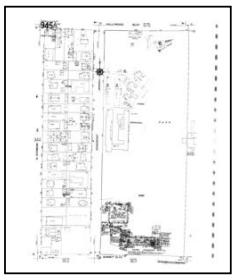

Volume 9A, Sheet 945a
1961

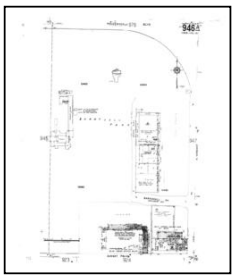

Volume 9A, Sheet 946a
1961

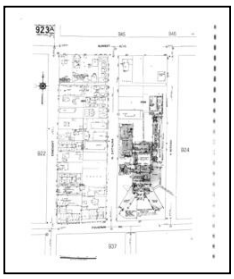

Volume 9A, Sheet 923a
1961

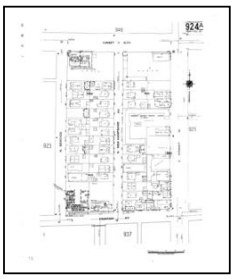

Volume 9A, Sheet 924a
1961

1960 Source Sheets

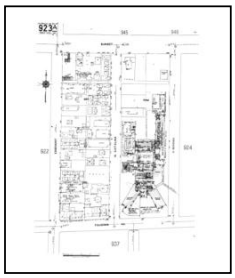

Volume 9A, Sheet 923a
1960

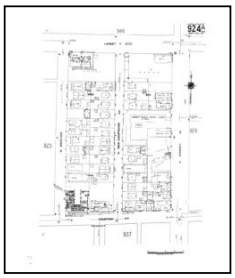

Volume 9A, Sheet 924a
1960

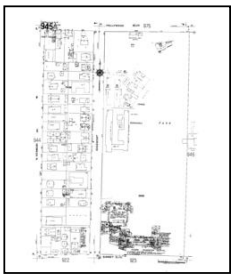

Volume 9A, Sheet 945a
1960

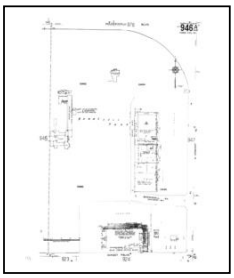

Volume 9A, Sheet 946a
1960

1957 Source Sheets

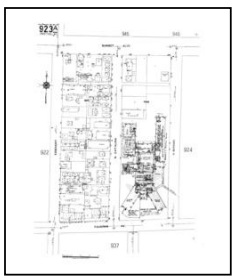
Volume 9A, Sheet 923a
1957

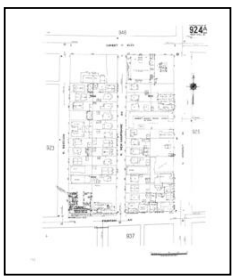
Volume 9A, Sheet 924a
1957

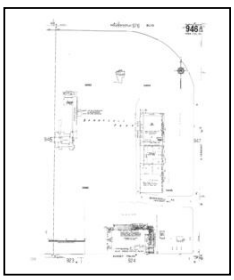

Volume 9A, Sheet 946a
1957

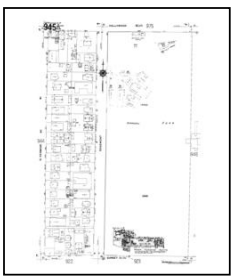
Volume 9A, Sheet 945a
1957


Sanborn Sheet Key


This Certified Sanborn Map Report is based upon the following Sanborn Fire Insurance map sheets.


1955 Source Sheets

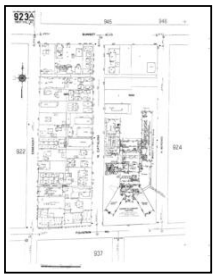

Volume 9A, Sheet 923a
1955



Volume 9A, Sheet 924a
1955

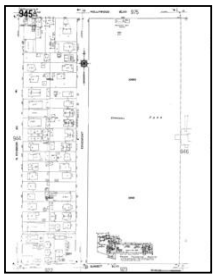

Volume 9A, Sheet 945a
1955

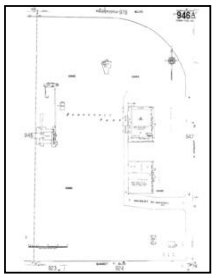
Volume 9A, Sheet 946a
1955

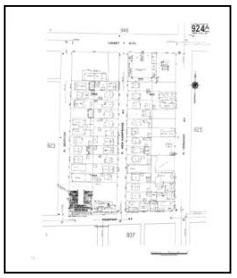

Volume 9A, Sheet 924a
1955

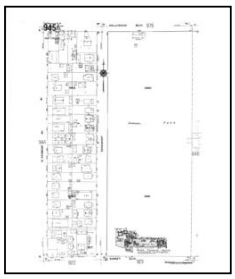

Volume 9A, Sheet 945a
1955

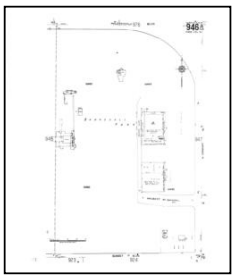

Volume 9A, Sheet 946a
1955

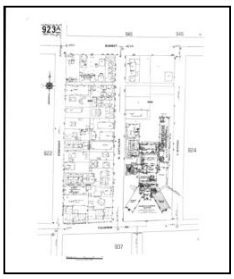
Volume 9A, Sheet 923a
1955

1950 Source Sheets

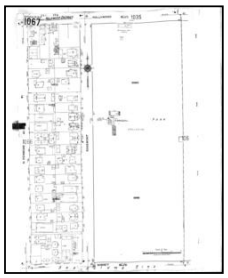

Volume 10, Sheet 1067
1950

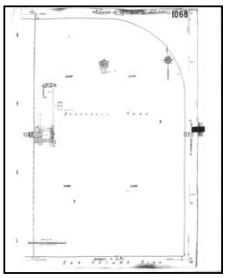

Volume 10, Sheet 1068
1950

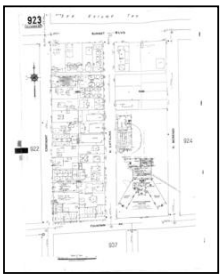
Volume 9, Sheet 923
1950



Volume 9, Sheet 924
1950

1919 Source Sheets

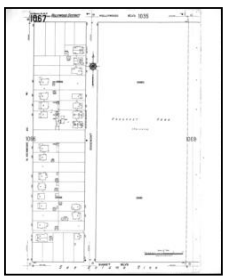
Volume 10, Sheet 1067
1919

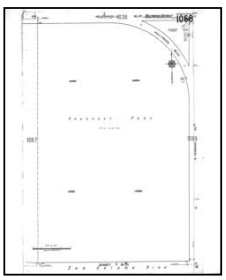

Volume 10, Sheet 1068
1919


Volume 9, Sheet 923
1919

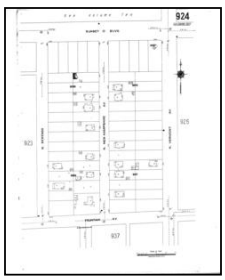
Volume 9, Sheet 924
1919

Certified Sanborn® Map

1970

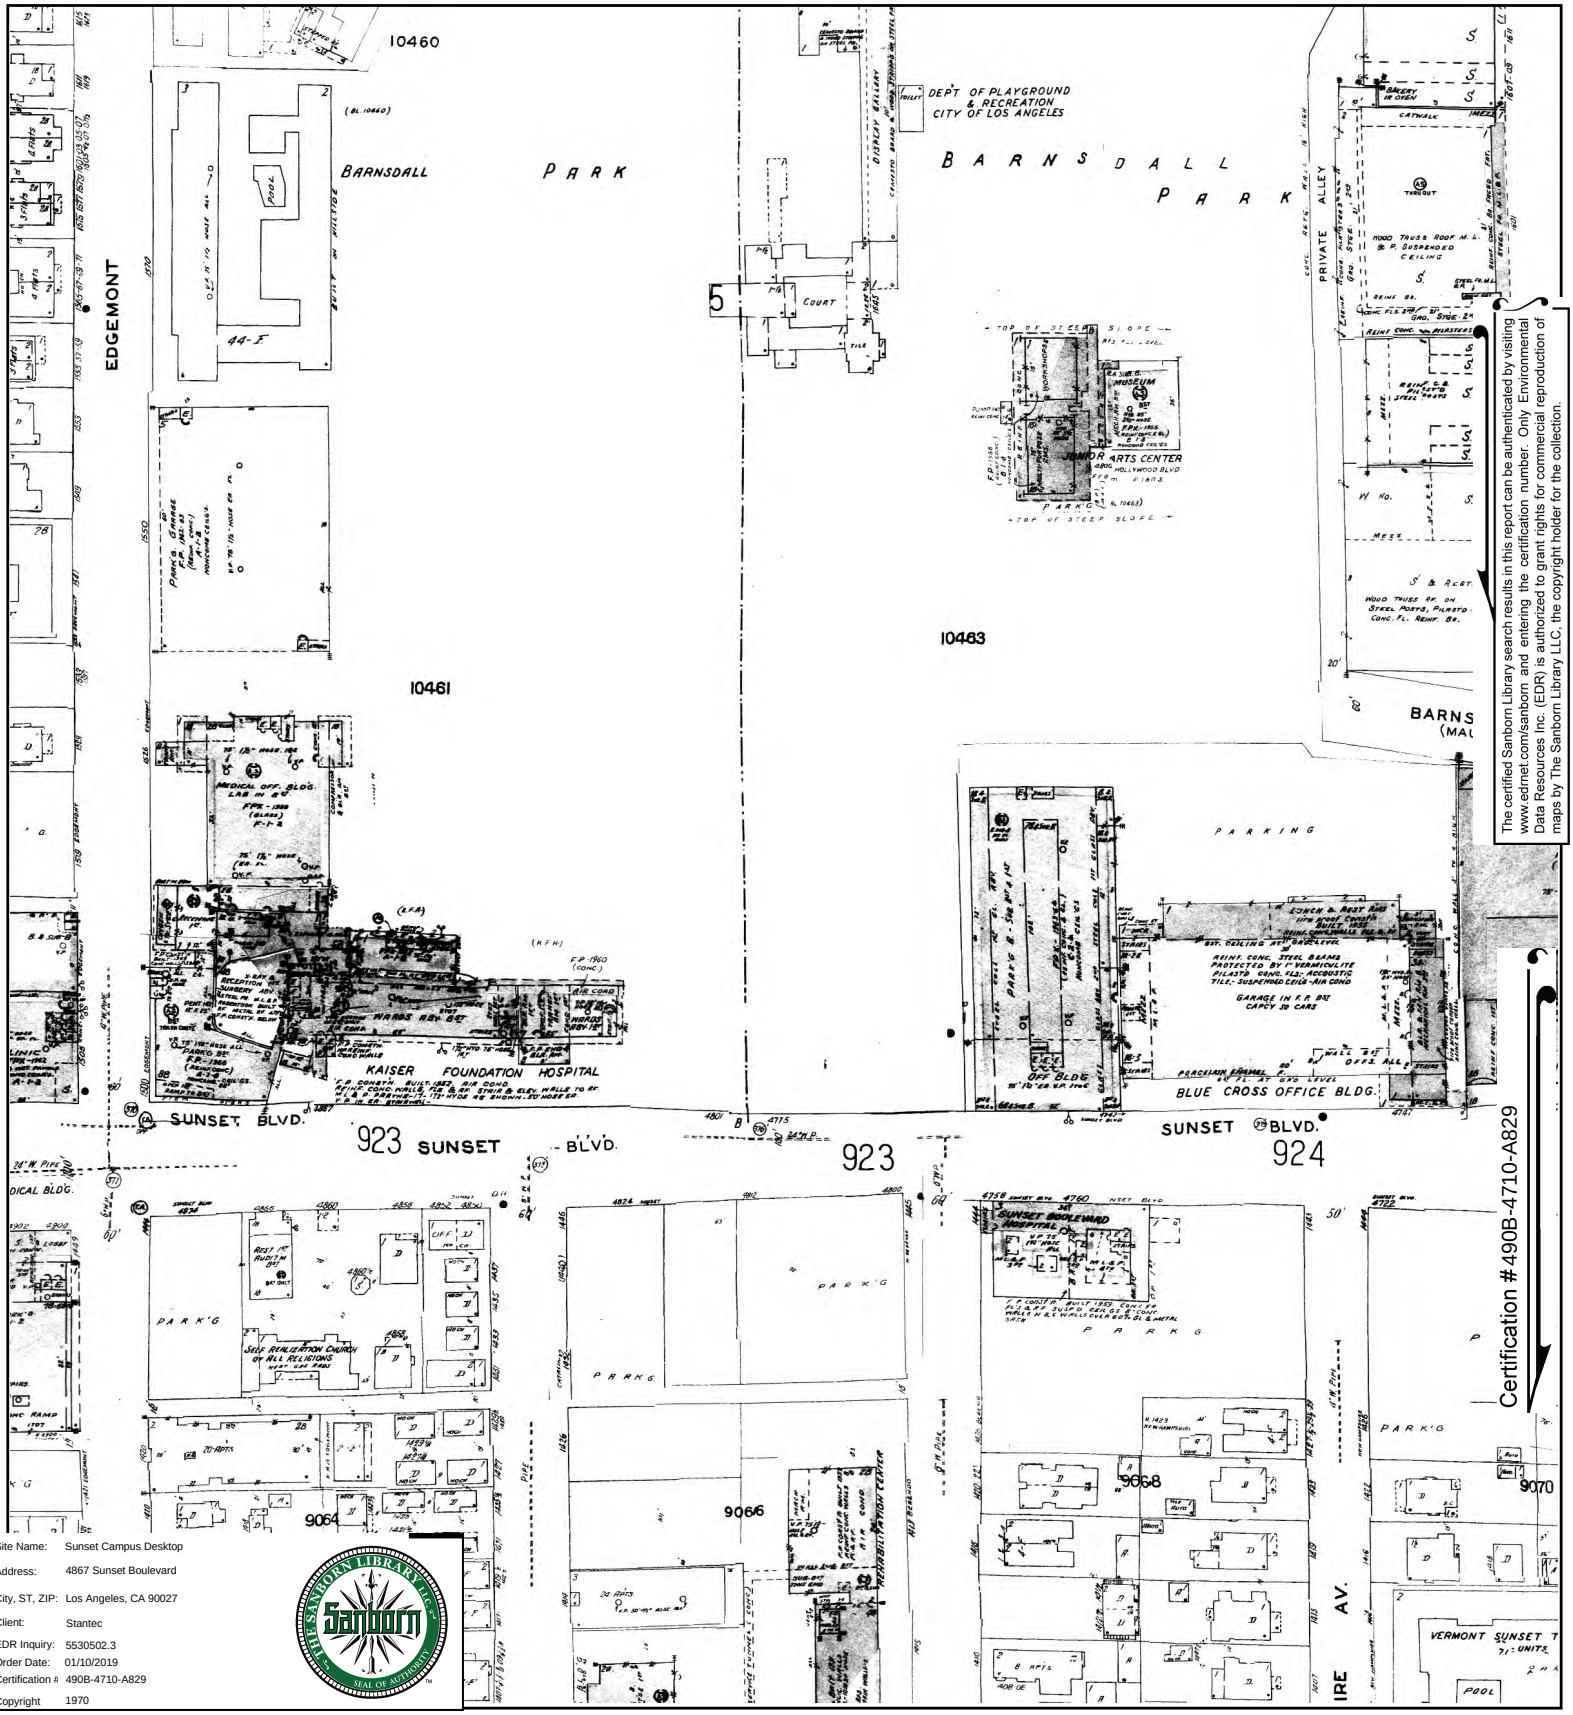



Certification #490B-4710-A829

The certified Sanborn Library search results in this report can be authenticated by visiting www.edrnet.com/sanborn and entering the certification number. Only Environmental Data Resources Inc. (EDR) is authorized to grant rights for commercial reproduction of maps by The Sanborn Library LLC, the copyright holder for the collection.

Site Name:	Sunset Campus Desktop
Address:	4867 Sunset Boulevard
City, ST, ZIP:	Los Angeles, CA 90027
Client:	Stantec
EDR Inquiry:	5530502.3
Order Date:	01/10/2019
Certification #:	490B-4710-A829
Copyright	1970

This Certified Sanborn Map combines the following sheets. Outlined areas indicate map sheets within the collection.

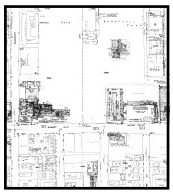

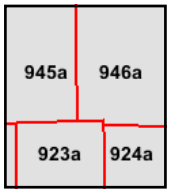


Volume 9A, Sheet 923a
Volume 9A, Sheet 946a
Volume 9A, Sheet 945a
Volume 9A, Sheet 924a

0 Feet 150 300 600

N

Certified Sanborn® Map

1969

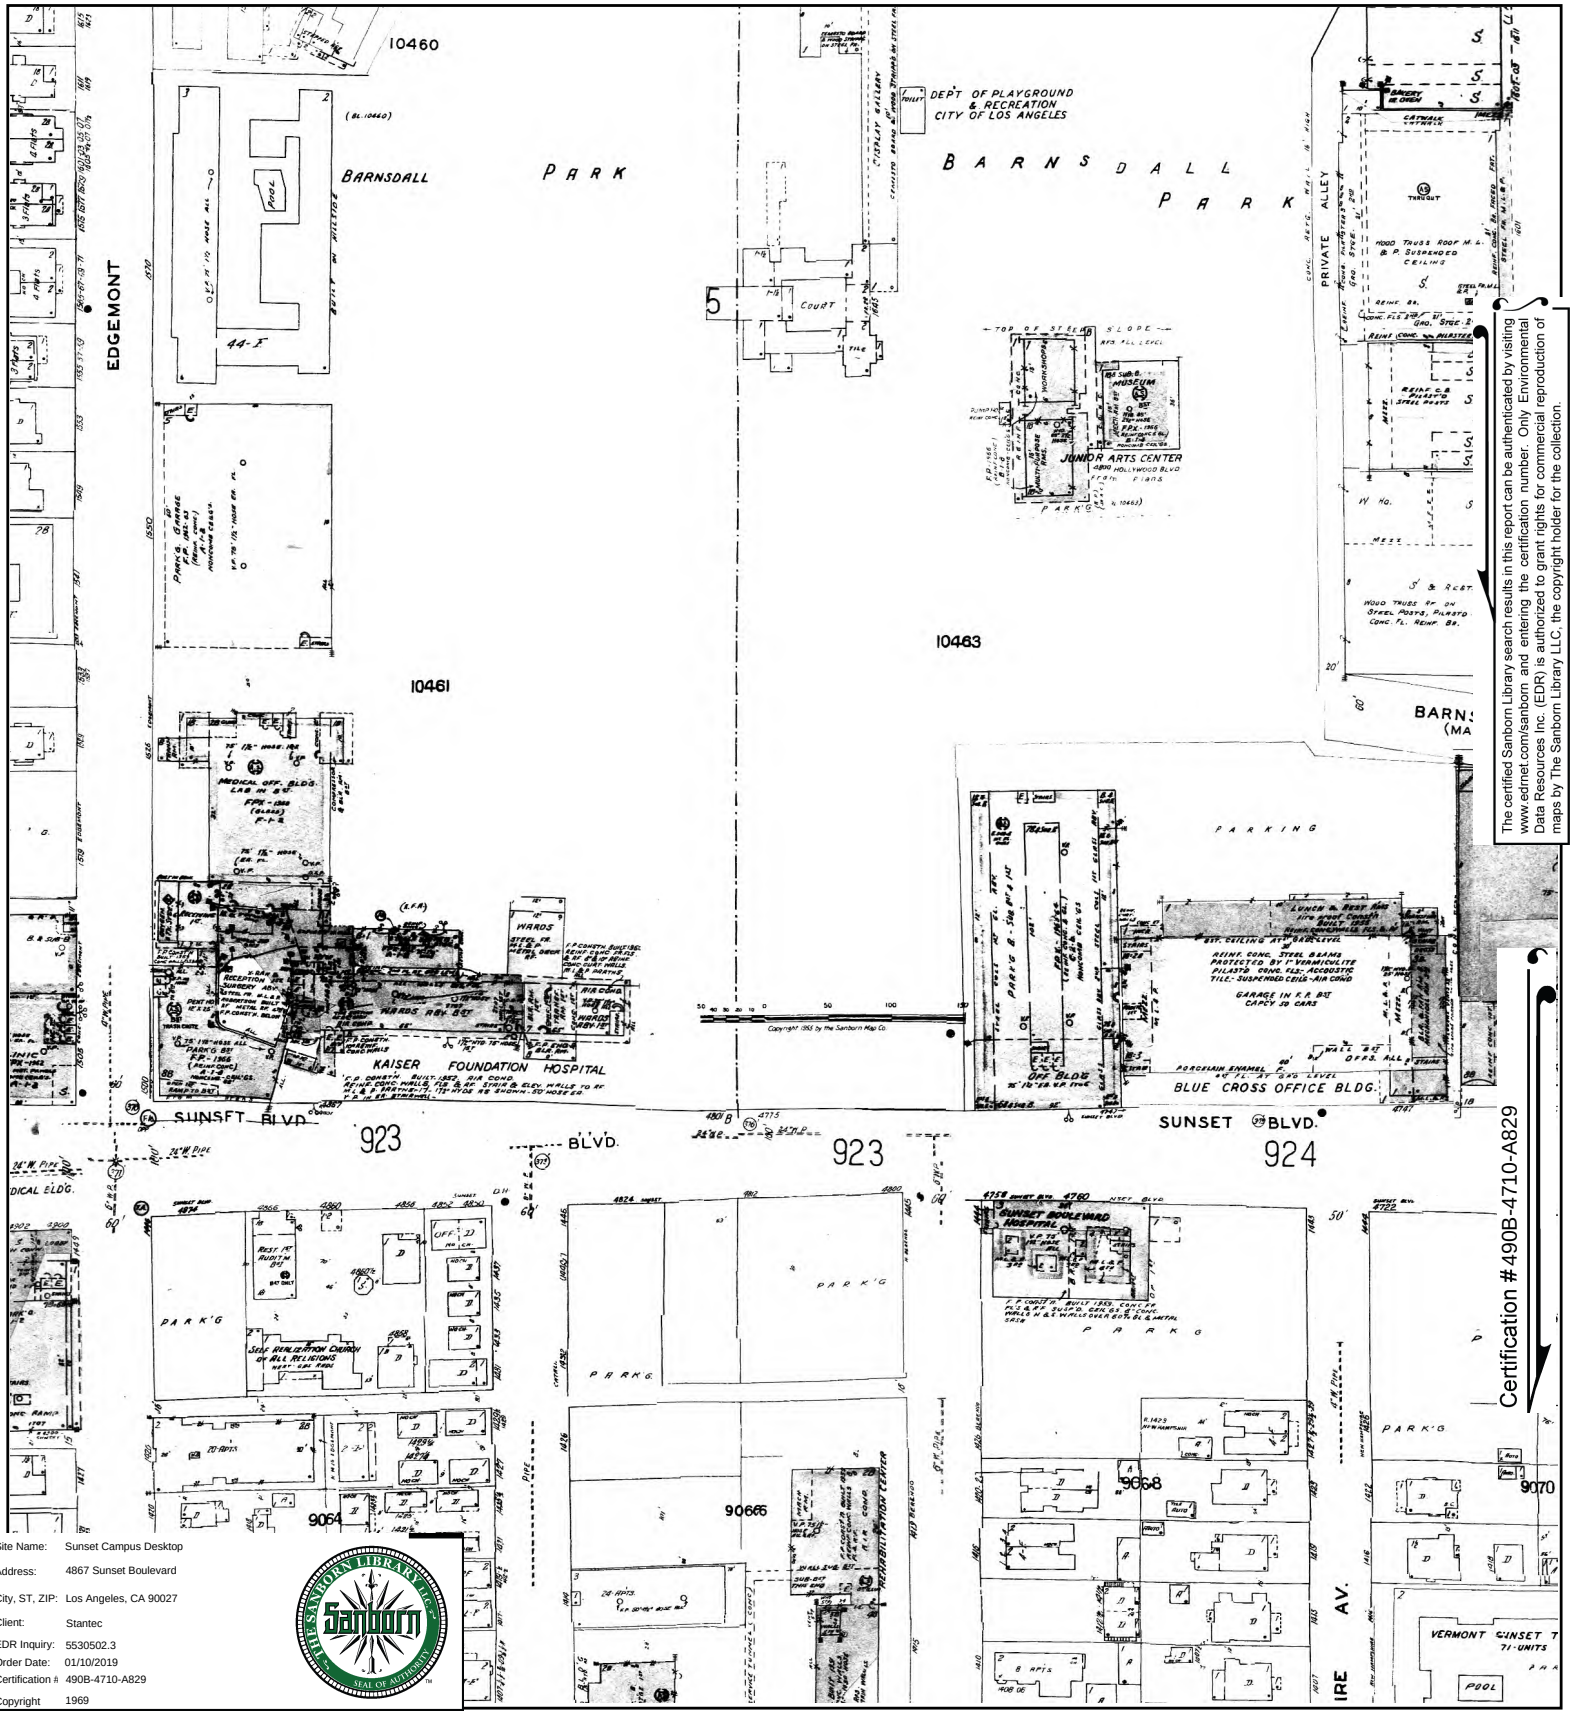


Certification #490B-4710-A829


The certified Sanborn Library search results in this report can be authenticated by visiting www.edrnet.com/sanborn and entering the certification number. Only Environmental Data Resources Inc. (EDR) is authorized to grant rights for commercial reproduction of maps by The Sanborn Library LLC, the copyright holder for the collection.

Site Name:	Sunset Campus Desktop
Address:	4867 Sunset Boulevard
City, ST, ZIP:	Los Angeles, CA 90027
Client:	Stantec
EDR Inquiry:	5530502.3
Order Date:	01/10/2019
Certification #:	490B-4710-A829
Copyright	1969

This Certified Sanborn Map combines the following sheets.
Outlined areas indicate map sheets within the collection.


0 Feet 150 300 600

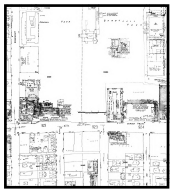

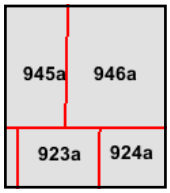

Volume 9A, Sheet 946a
Volume 9A, Sheet 945a
Volume 9A, Sheet 924a
Volume 9A, Sheet 923a

N

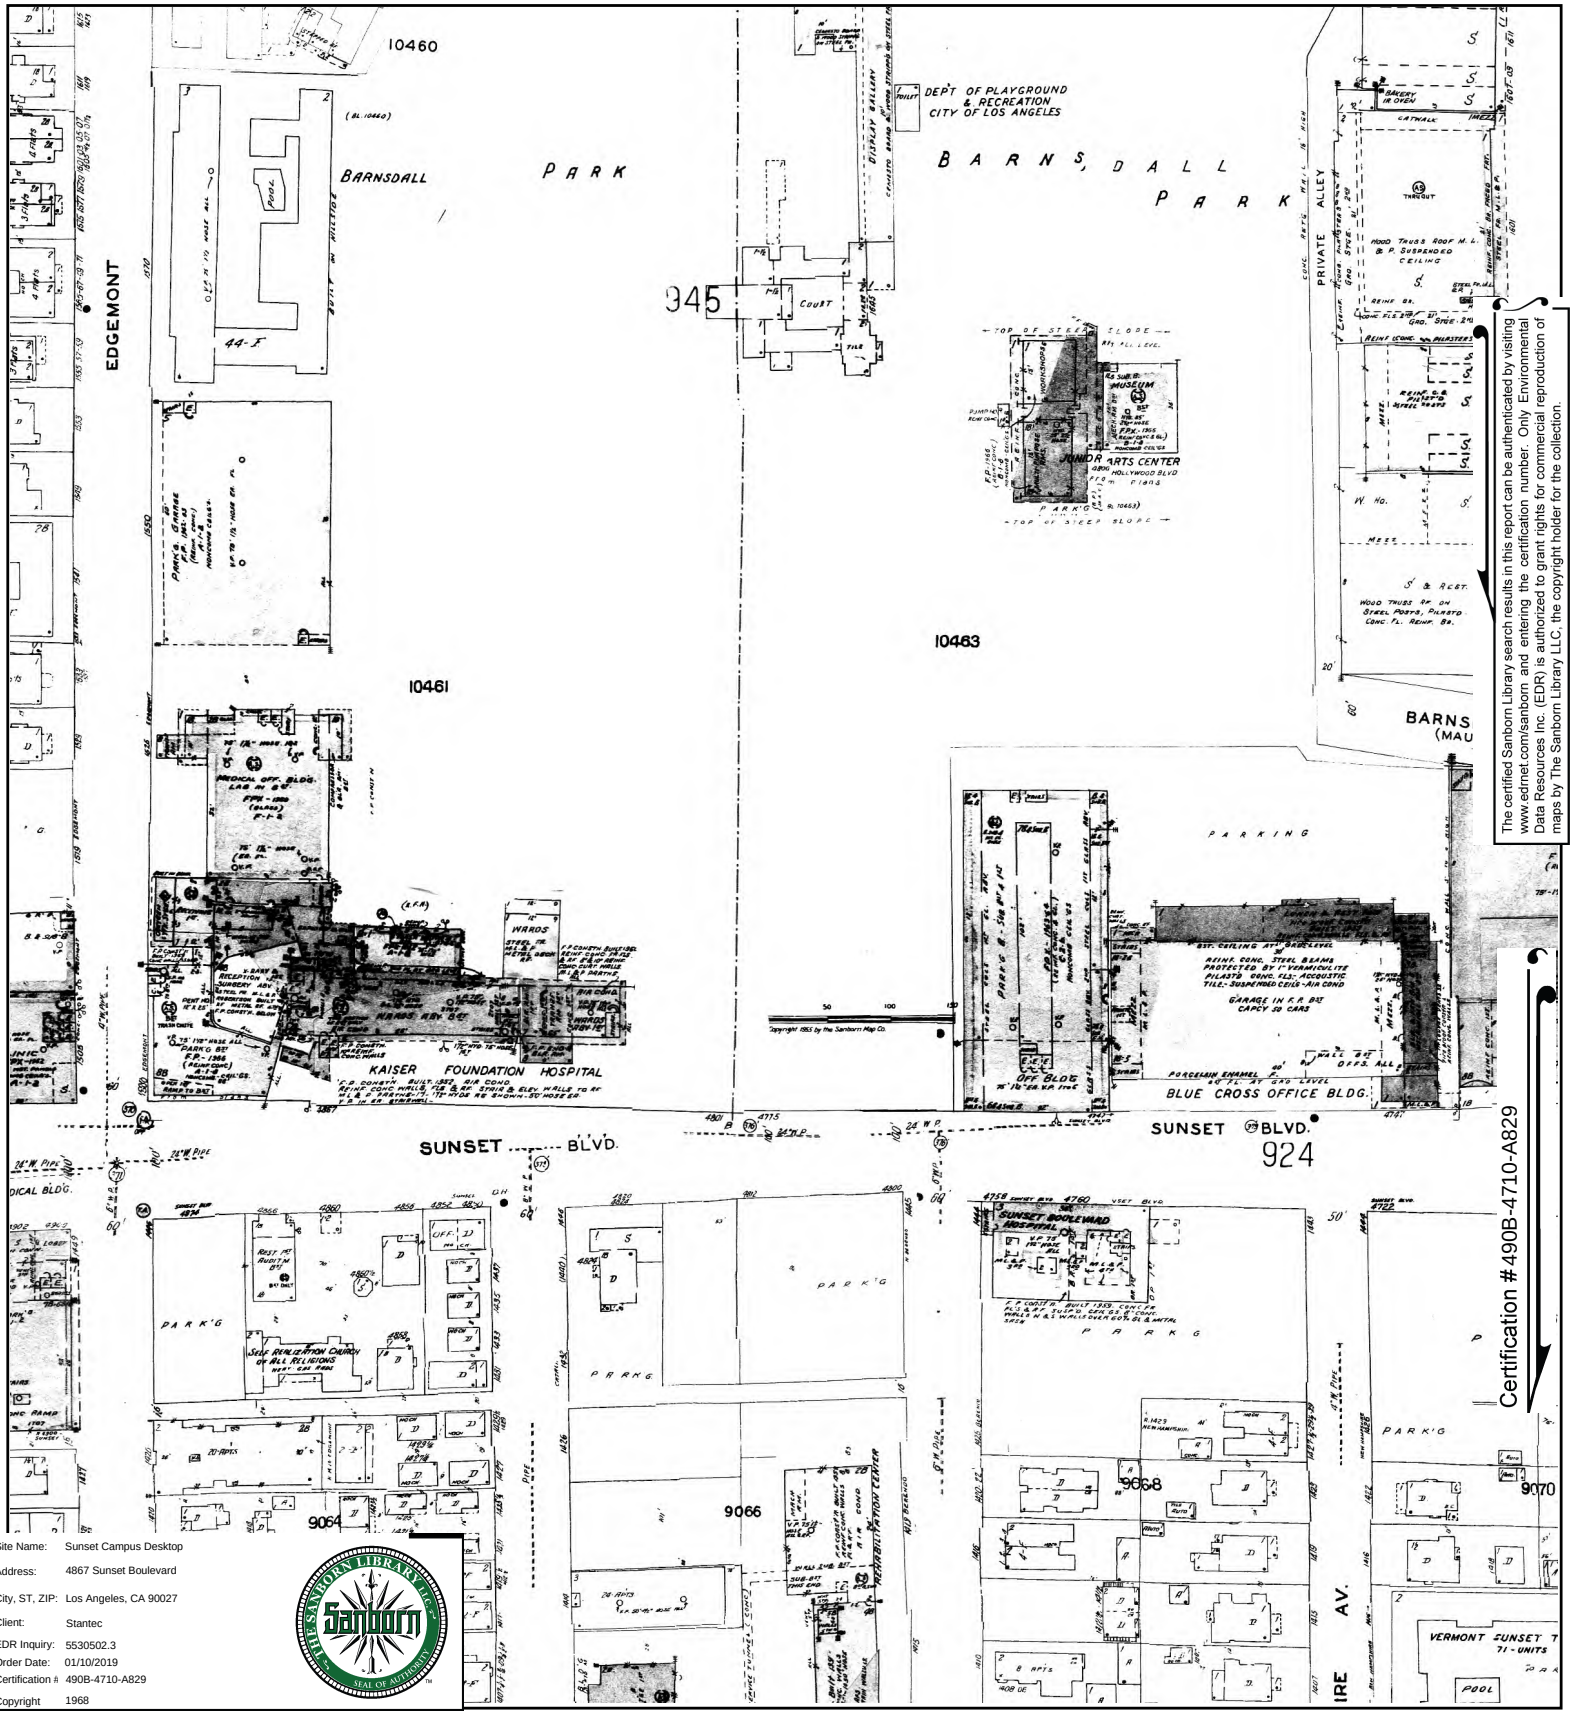



The certified Sanborn Library search results in this report can be authenticated by visiting www.edrnet.com/sanborn and entering the certification number. Only Environmental Data Resources Inc. (EDR) is authorized to grant rights for commercial reproduction of maps by The Sanborn Library LLC, the copyright holder for the collection.

Site Name:	Sunset Campus Desktop
Address:	4867 Sunset Boulevard
City, ST, ZIP:	Los Angeles, CA 90027
Client:	Stantec
EDR Inquiry:	5530502.3
Order Date:	01/10/2019
Certification #	490B-4710-A829
Copyright	1968

This Certified Sanborn Map combines the following sheets. Outlined areas indicate map sheets within the collection.

0 Feet 150 300 600

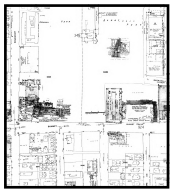

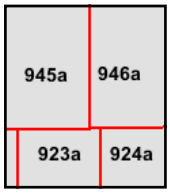


Volume 9A, Sheet 945a
Volume 9A, Sheet 946a
Volume 9A, Sheet 924a
Volume 9A, Sheet 923a

N

Certified Sanborn® Map

1966

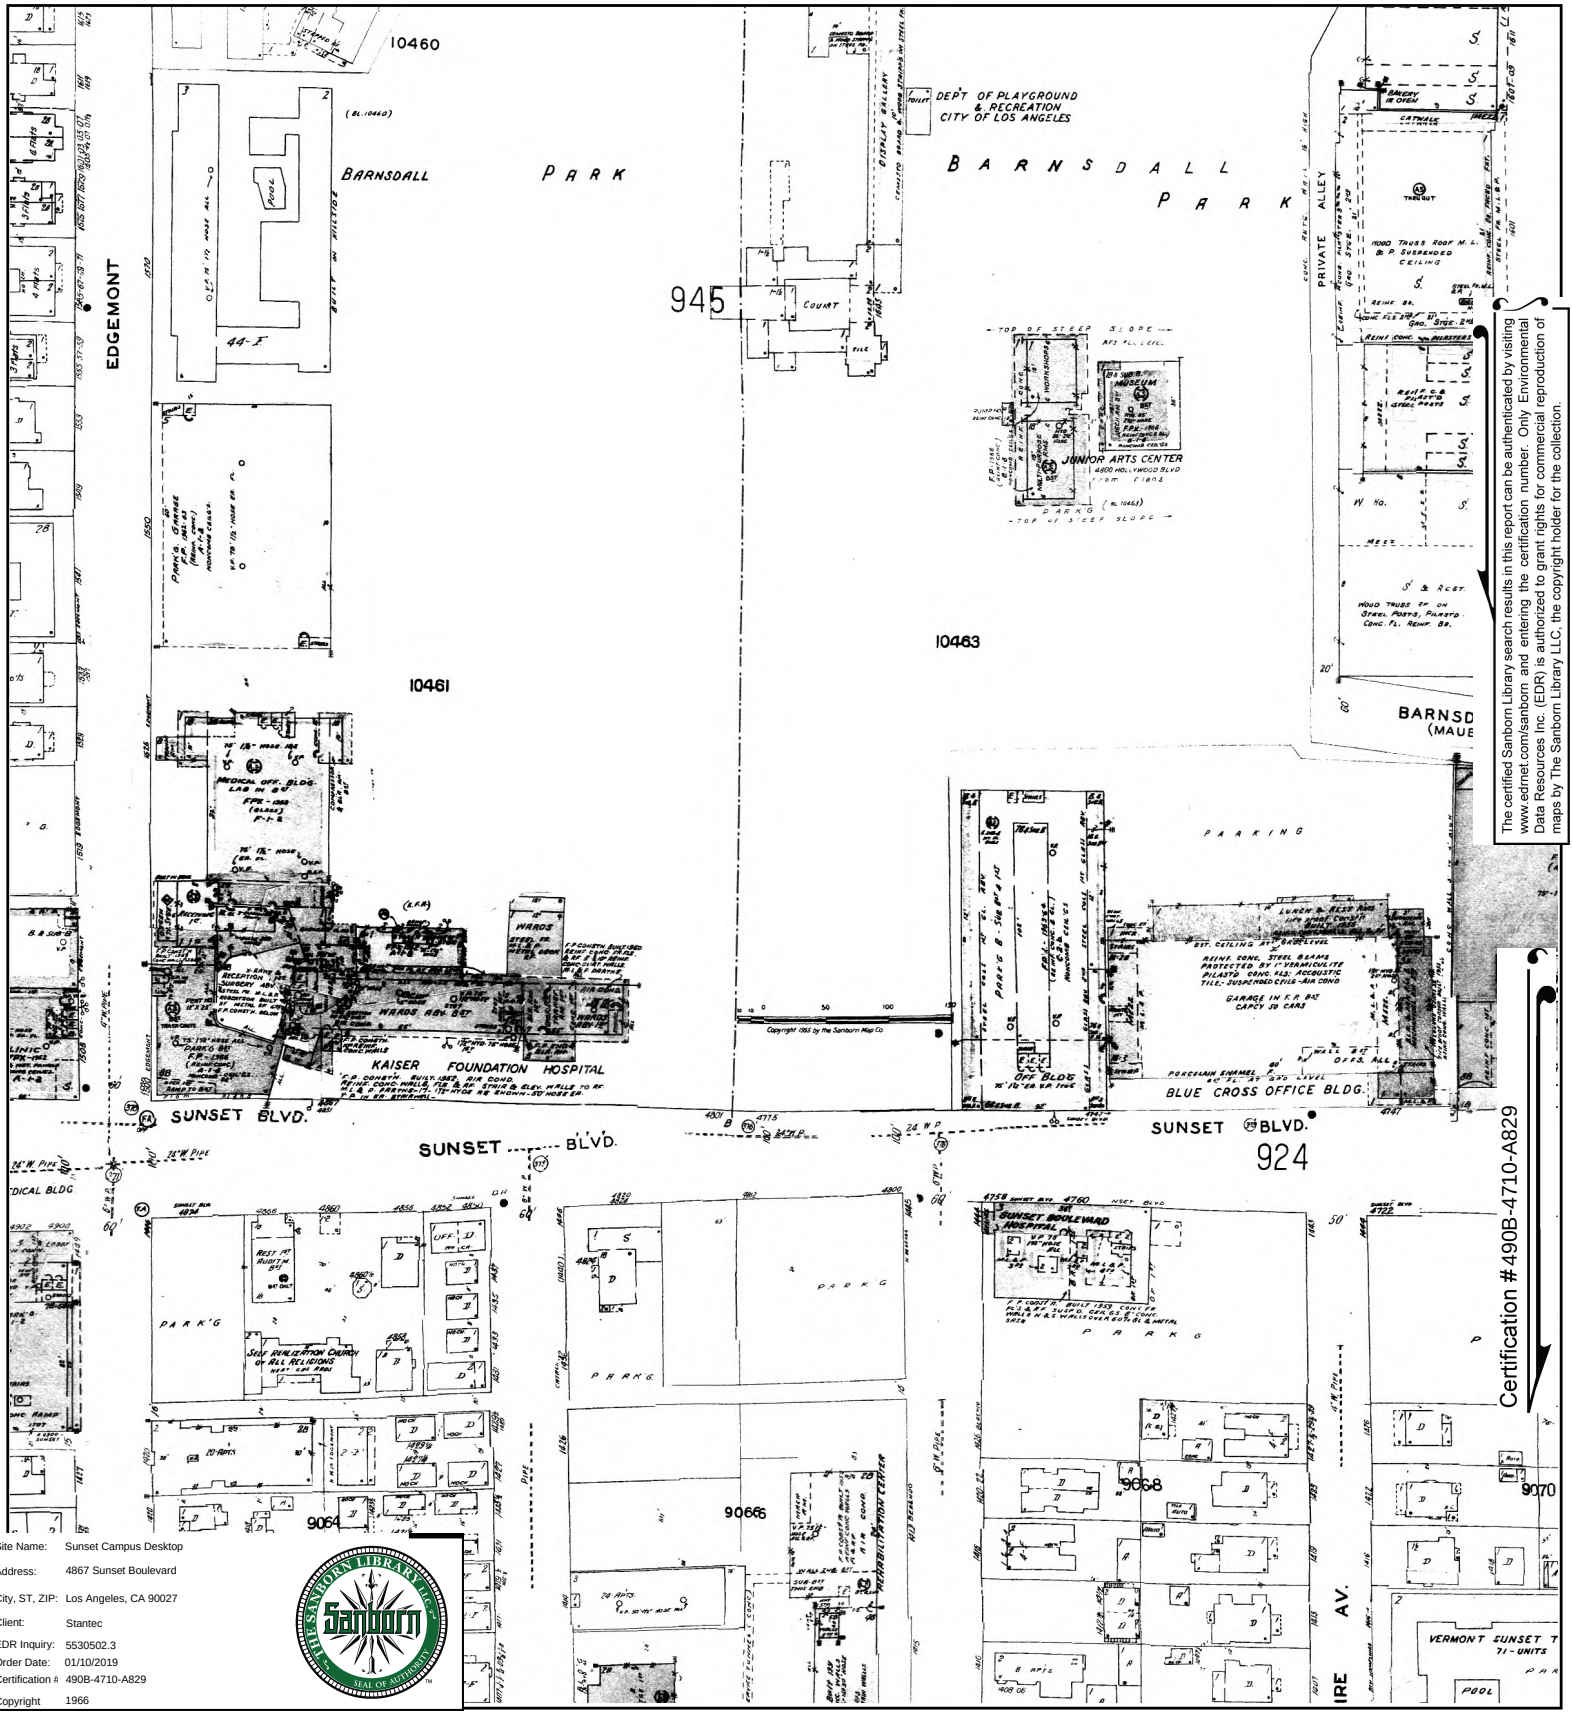


The certified Sanborn Library search results in this report can be authenticated by visiting www.edrnet.com/sanborn and entering the certification number. Only Environmental Data Resources Inc. (EDR) is authorized to grant rights for commercial reproduction of maps by The Sanborn Library LLC, the copyright holder for the collection.


Certification #490B-4710-A829

Site Name:	Sunset Campus Desktop
Address:	4867 Sunset Boulevard
City, ST, ZIP:	Los Angeles, CA 90027
Client:	Stantec
EDR Inquiry:	5530502.3
Order Date:	01/10/2019
Certification #:	490B-4710-A829
Copyright	1966

This Certified Sanborn Map combines the following sheets.
Outlined areas indicate map sheets within the collection.


0 Feet 150 300 600

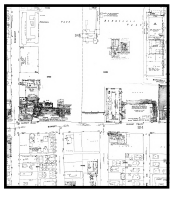

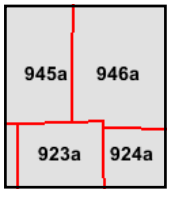

Volume 9A, Sheet 923a
Volume 9A, Sheet 946a
Volume 9A, Sheet 945a
Volume 9A, Sheet 924a

N

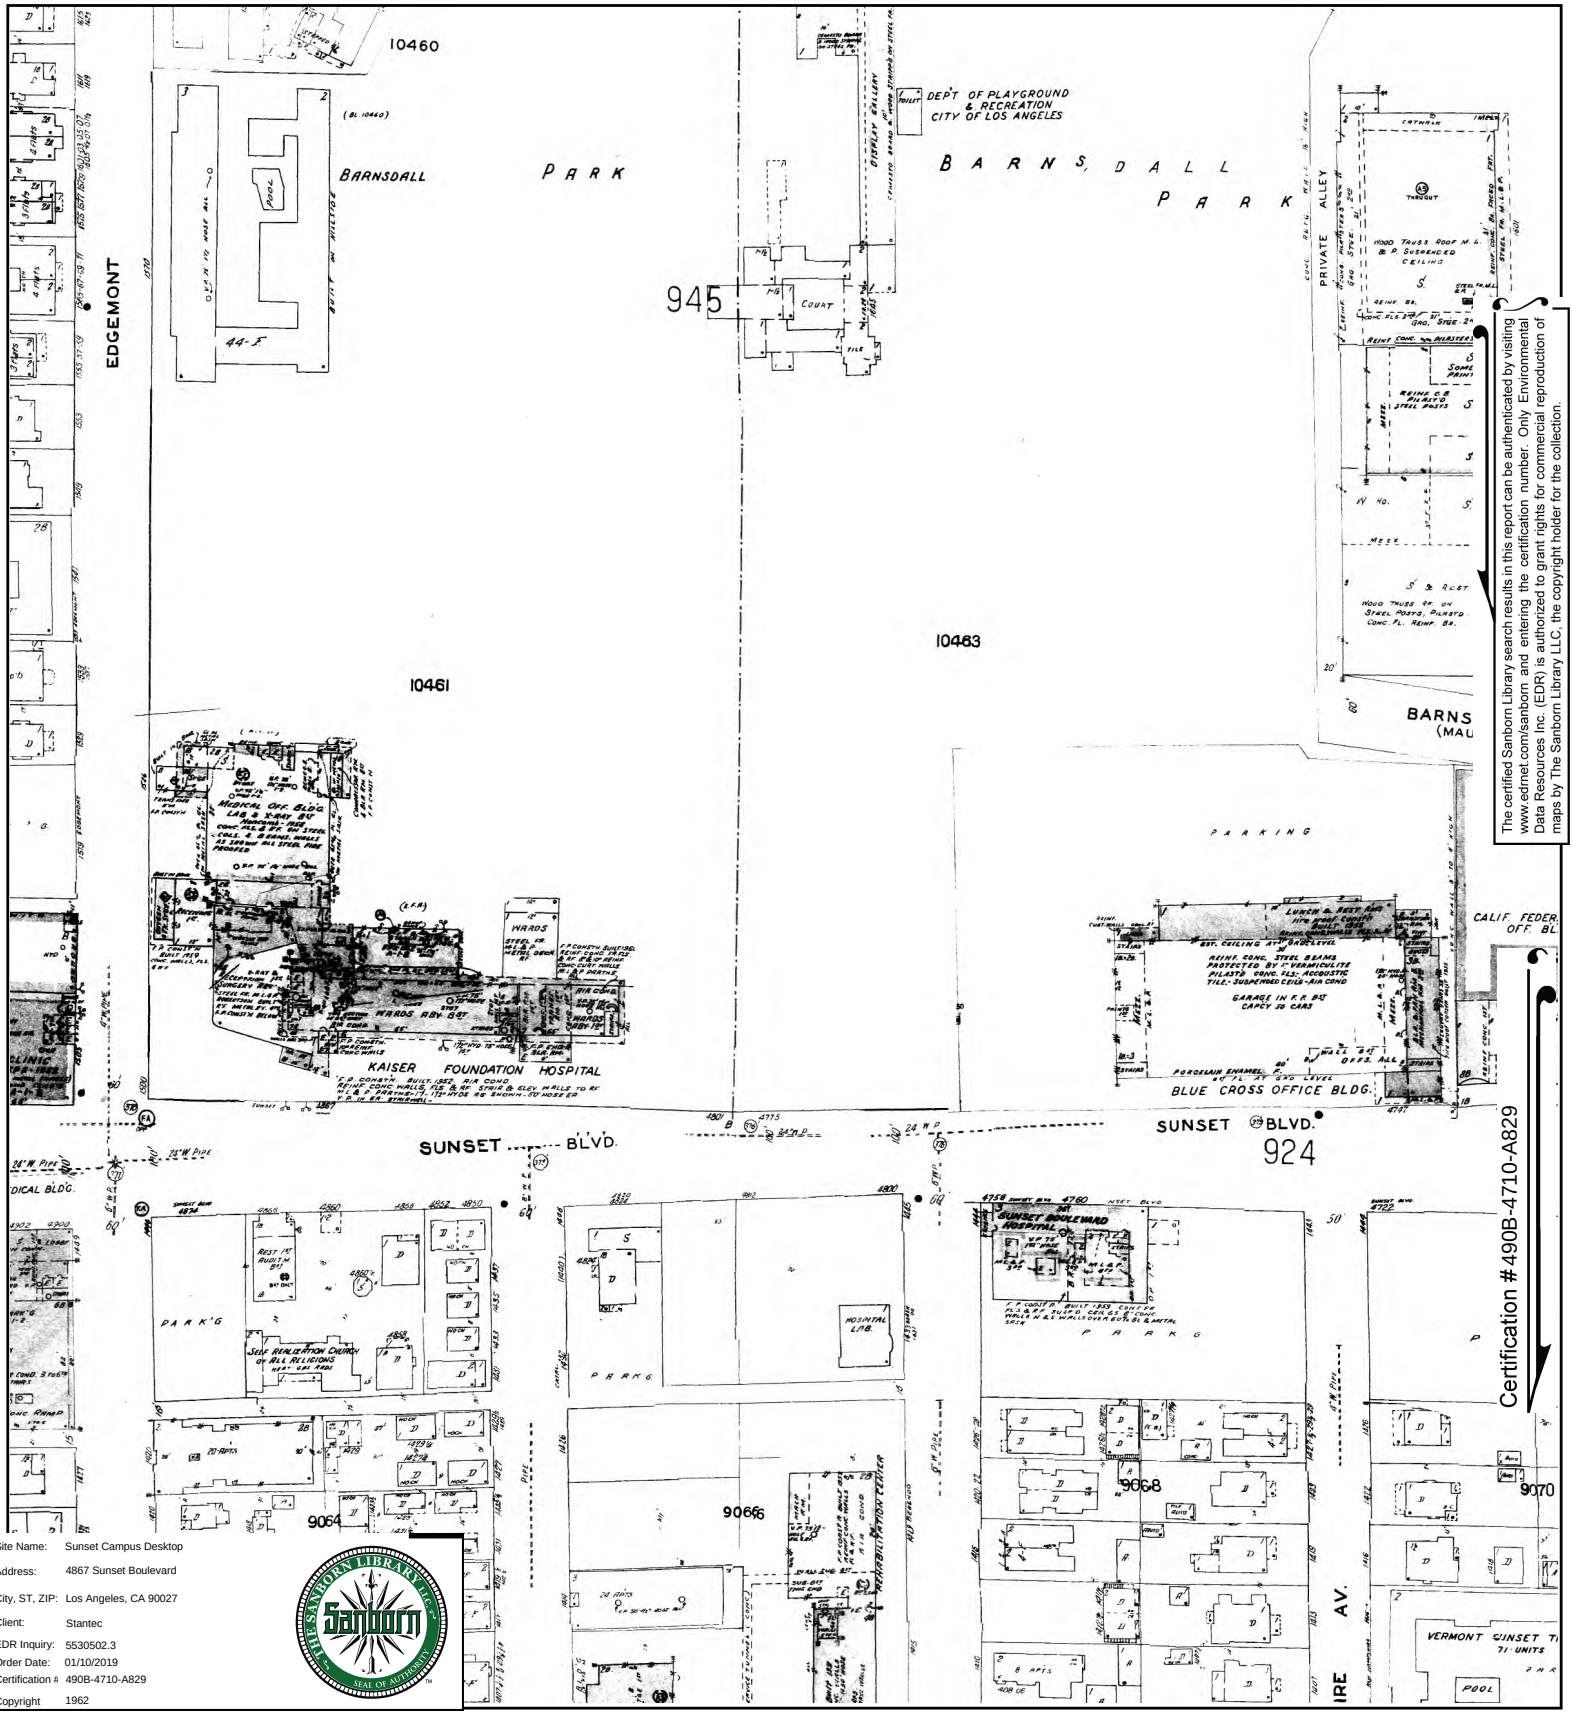



The certified Sanborn Library search results in this report can be authenticated by visiting www.edrnet.com/sanborn and entering the certification number. Only Environmental Data Resources Inc. (EDR) is authorized to grant rights for commercial reproduction of maps by The Sanborn Library LLC, the copyright holder for the collection.

Certification #490B-4710-A829

Site Name:	Sunset Campus Desktop
Address:	4867 Sunset Boulevard
City, ST, ZIP:	Los Angeles, CA 90027
Client:	Stantec
EDR Inquiry:	5530502.3
Order Date:	01/10/2019
Certification #:	490B-4710-A829
Copyright	1962

This Certified Sanborn Map combines the following sheets.
Outlined areas indicate map sheets within the collection.

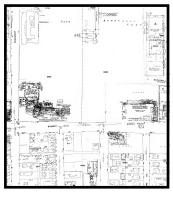


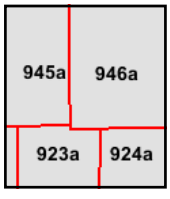

Volume 9A, Sheet 946a
Volume 9A, Sheet 945a
Volume 9A, Sheet 924a
Volume 9A, Sheet 923a

0 Feet 150 300 600

N

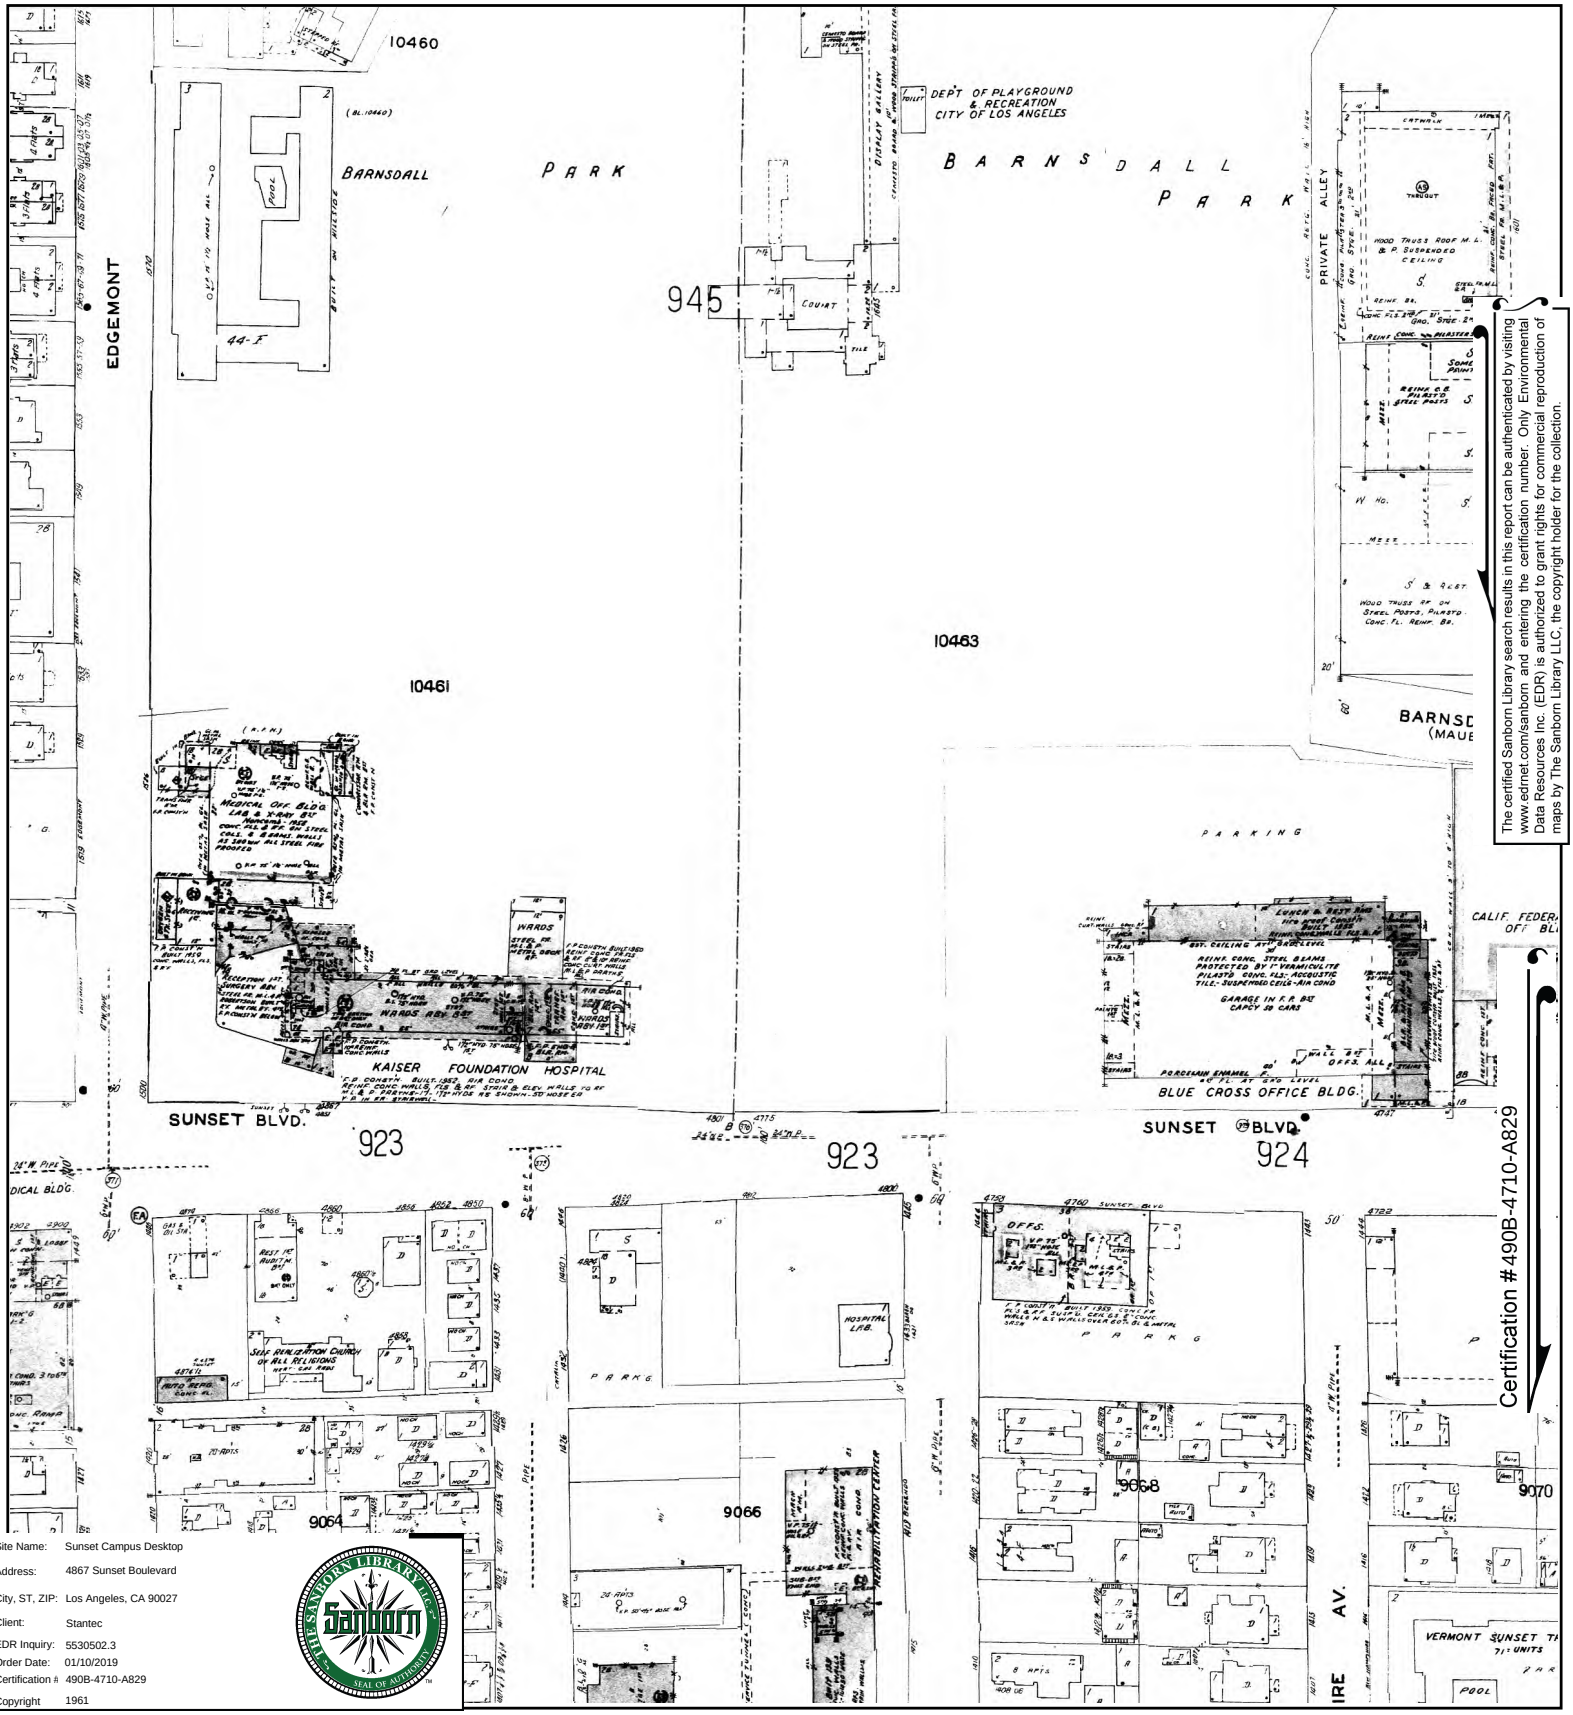


The certified Sanborn Library search results in this report can be authenticated by visiting www.edrnet.com/sanborn and entering the certification number. Only Environmental Data Resources Inc. (EDR) is authorized to grant rights for commercial reproduction of maps by The Sanborn Library LLC, the copyright holder for the collection.


Certification #490B-4710-A829

Site Name:	Sunset Campus Desktop
Address:	4867 Sunset Boulevard
City, ST, ZIP:	Los Angeles, CA 90027
Client:	Stantec
EDR Inquiry:	5530502.3
Order Date:	01/10/2019
Certification #:	490B-4710-A829
Copyright	1961

This Certified Sanborn Map combines the following sheets. Outlined areas indicate map sheets within the collection.


0 Feet 150 300 600

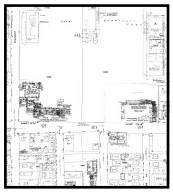

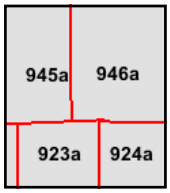

Volume 9A, Sheet 924a
Volume 9A, Sheet 923a
Volume 9A, Sheet 946a
Volume 9A, Sheet 945a

N

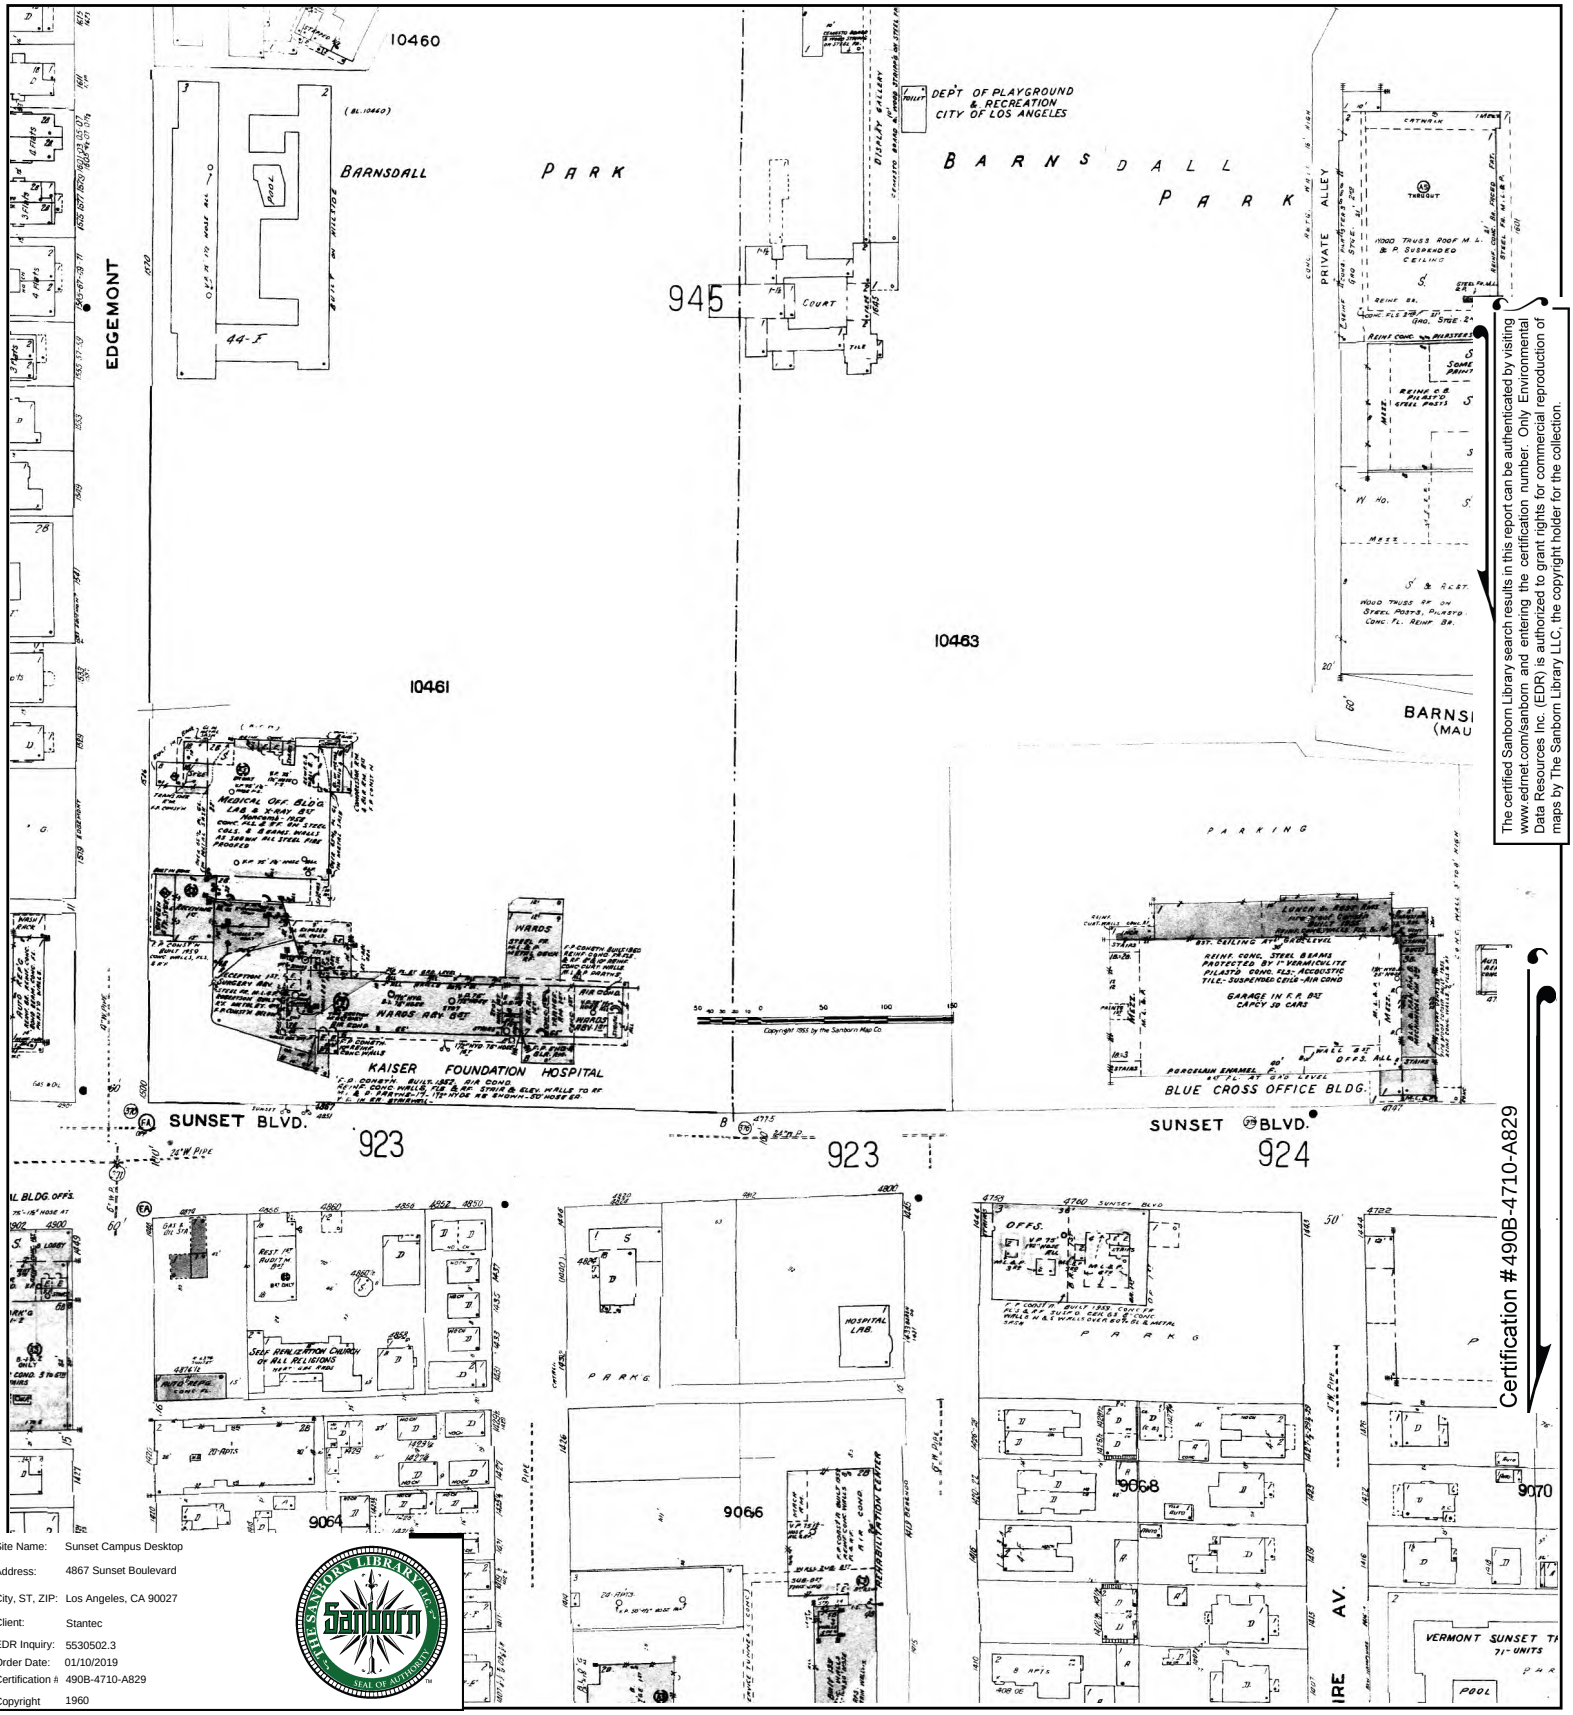



The certified Sanborn Library search results in this report can be authenticated by visiting www.edrnet.com/sanborn and entering the certification number. Only Environmental Data Resources Inc. (EDR) is authorized to grant rights for commercial reproduction of maps by The Sanborn Library LLC, the copyright holder for the collection.

Certification #490B-4710-A829

Site Name:	Sunset Campus Desktop
Address:	4867 Sunset Boulevard
City, ST, ZIP:	Los Angeles, CA 90027
Client:	Stantec
EDR Inquiry:	5530502.3
Order Date:	01/10/2019
Certification #:	490B-4710-A829
Copyright	1960

This Certified Sanborn Map combines the following sheets.
Outlined areas indicate map sheets within the collection.

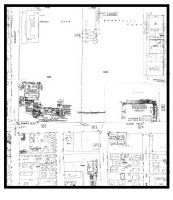


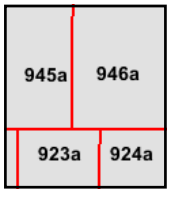

Volume 9A, Sheet 946a
Volume 9A, Sheet 945a
Volume 9A, Sheet 924a
Volume 9A, Sheet 923a

0 Feet 150 300 600

N

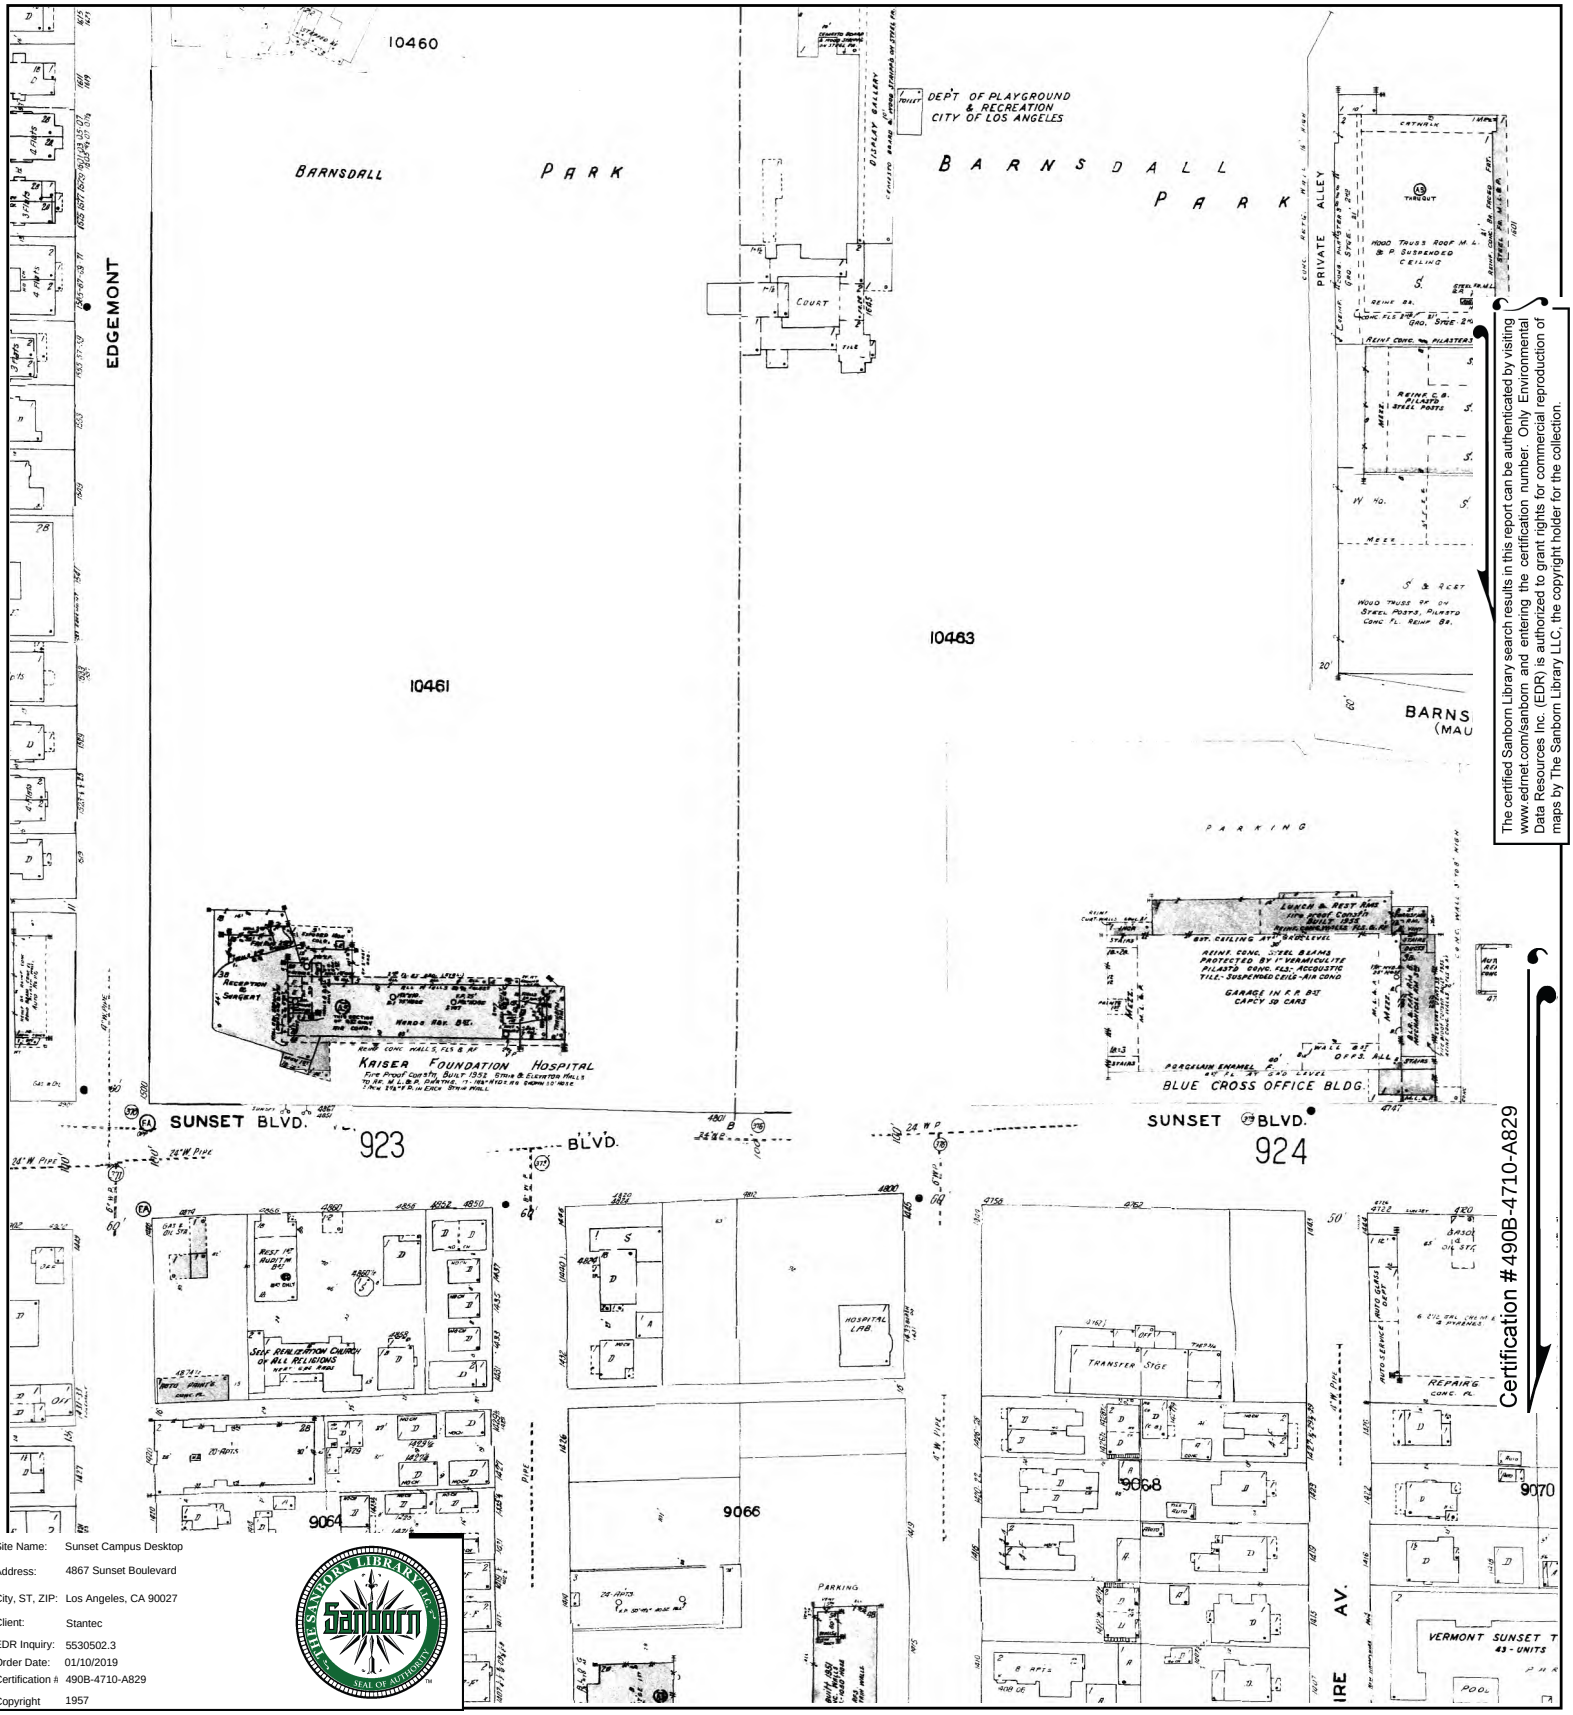



The certified Sanborn Library search results in this report can be authenticated by visiting www.edrnet.com/sanborn and entering the certification number. Only Environmental Data Resources Inc. (EDR) is authorized to grant rights for commercial reproduction of maps by The Sanborn Library LLC, the copyright holder for the collection.

Certification #490B-4710-A829

Site Name:	Sunset Campus Desktop
Address:	4867 Sunset Boulevard
City, ST, ZIP:	Los Angeles, CA 90027
Client:	Stantec
EDR Inquiry:	5530502.3
Order Date:	01/10/2019
Certification #:	490B-4710-A829
Copyright	1957

This Certified Sanborn Map combines the following sheets.
Outlined areas indicate map sheets within the collection.

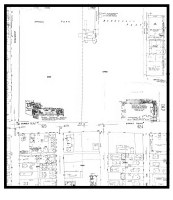


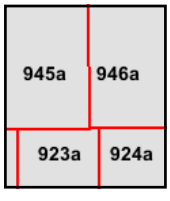

Volume 9A, Sheet 945a
Volume 9A, Sheet 946a
Volume 9A, Sheet 924a
Volume 9A, Sheet 923a

0 Feet 150 300 600

N

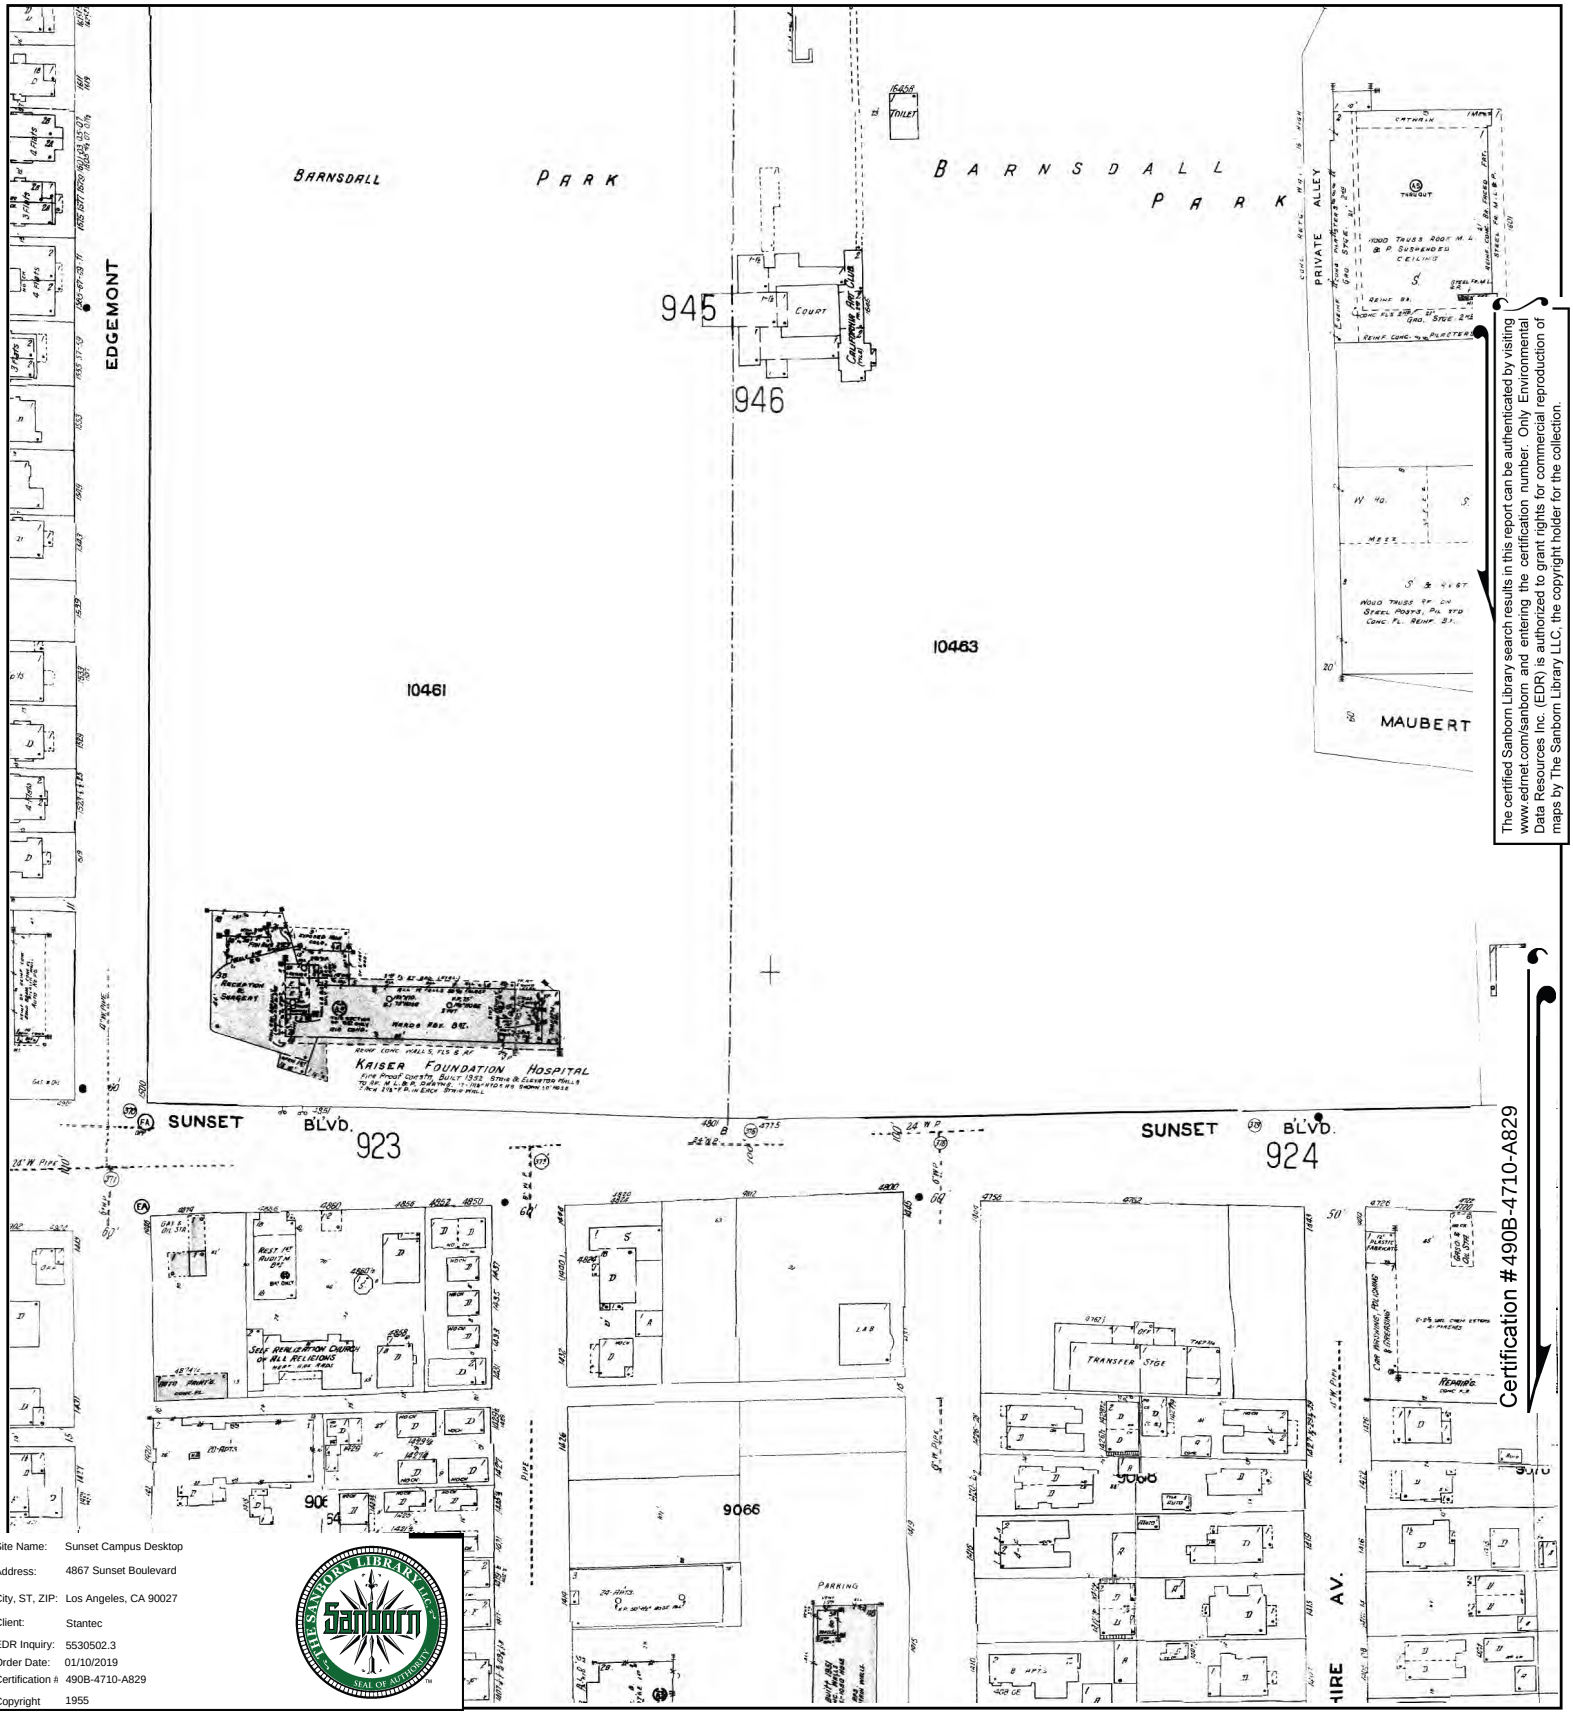



The certified Sanborn Library search results in this report can be authenticated by visiting www.edrnet.com/sanborn and entering the certification number. Only Environmental Data Resources Inc. (EDR) is authorized to grant rights for commercial reproduction of maps by The Sanborn Library LLC, the copyright holder for the collection.

Certification #490B-4710-A829

Site Name:	Sunset Campus Desktop
Address:	4867 Sunset Boulevard
City, ST, ZIP:	Los Angeles, CA 90027
Client:	Stantec
EDR Inquiry:	5530502.3
Order Date:	01/10/2019
Certification #:	490B-4710-A829
Copyright	1955

This Certified Sanborn Map combines the following sheets.
Outlined areas indicate map sheets within the collection.

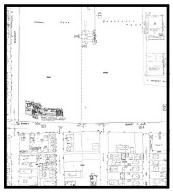


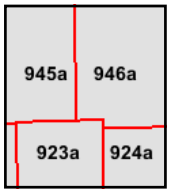

Volume 9A, Sheet 923a
Volume 9A, Sheet 946a
Volume 9A, Sheet 945a
Volume 9A, Sheet 924a
Volume 9A, Sheet 946a
Volume 9A, Sheet 945a
Volume 9A, Sheet 924a
Volume 9A, Sheet 923a

0 Feet 150 300 600

N

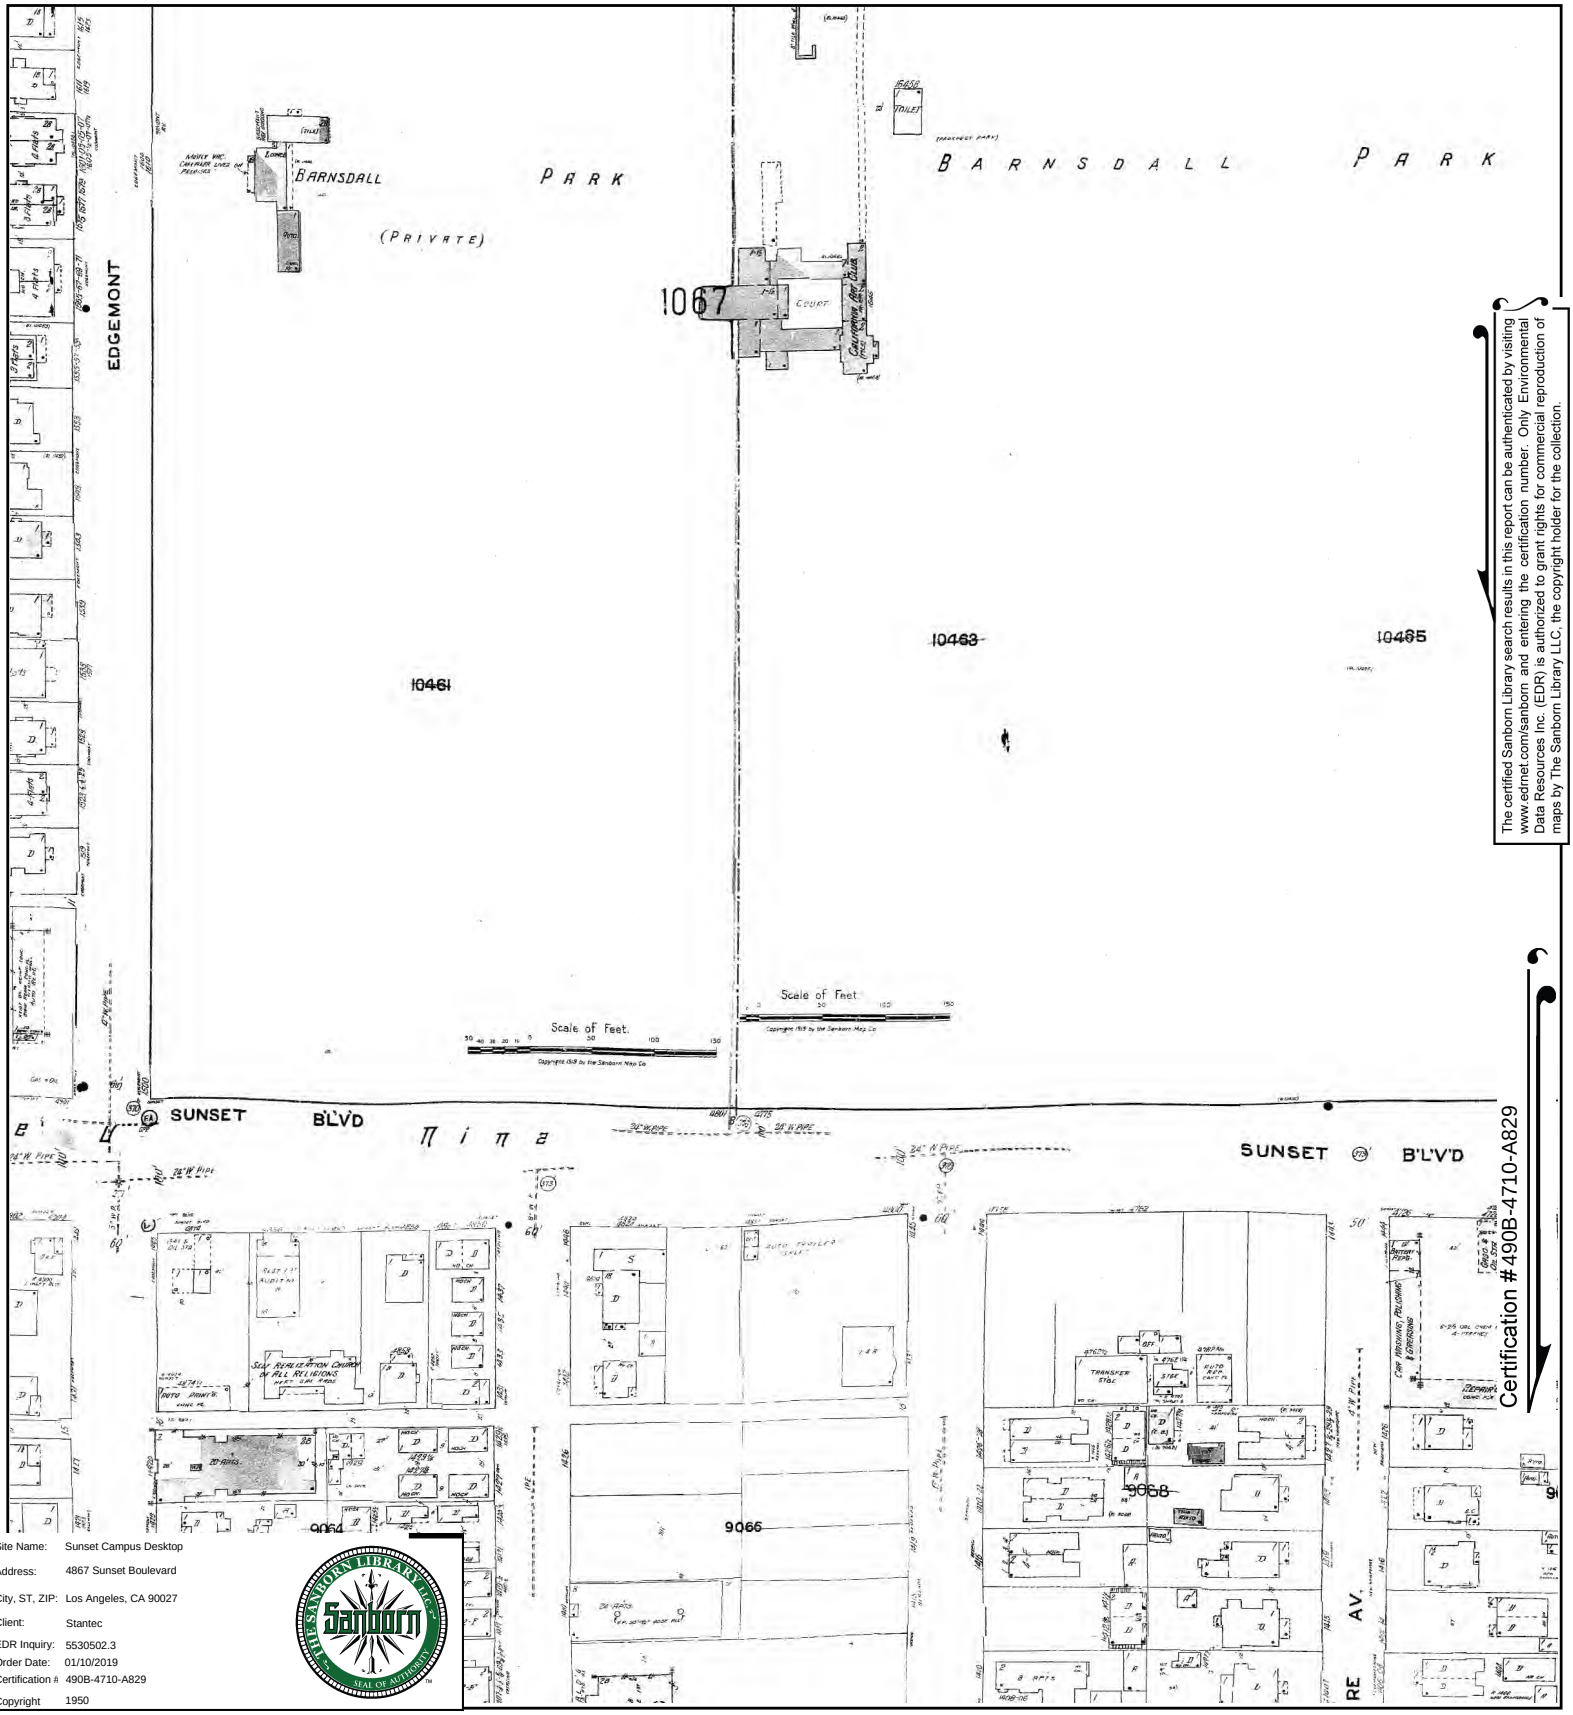



The certified Sanborn Library search results in this report can be authenticated by visiting www.edrnet.com/sanborn and entering the certification number. Only Environmental Data Resources Inc. (EDR) is authorized to grant rights for commercial reproduction of maps by The Sanborn Library LLC, the copyright holder for the collection.

Certification #490B-4710-A829

Site Name:	Sunset Campus Desktop
Address:	4867 Sunset Boulevard
City, ST, ZIP:	Los Angeles, CA 90027
Client:	Stantec
EDR Inquiry:	5530502.3
Order Date:	01/10/2019
Certification #:	490B-4710-A829
Copyright	1950

This Certified Sanborn Map combines the following sheets.
Outlined areas indicate map sheets within the collection.

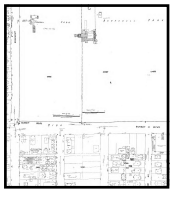


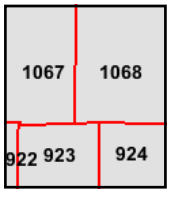

Volume 9, Sheet 924
Volume 9, Sheet 923
Volume 10, Sheet 1068
Volume 10, Sheet 1067

0 Feet 150 300 600

N

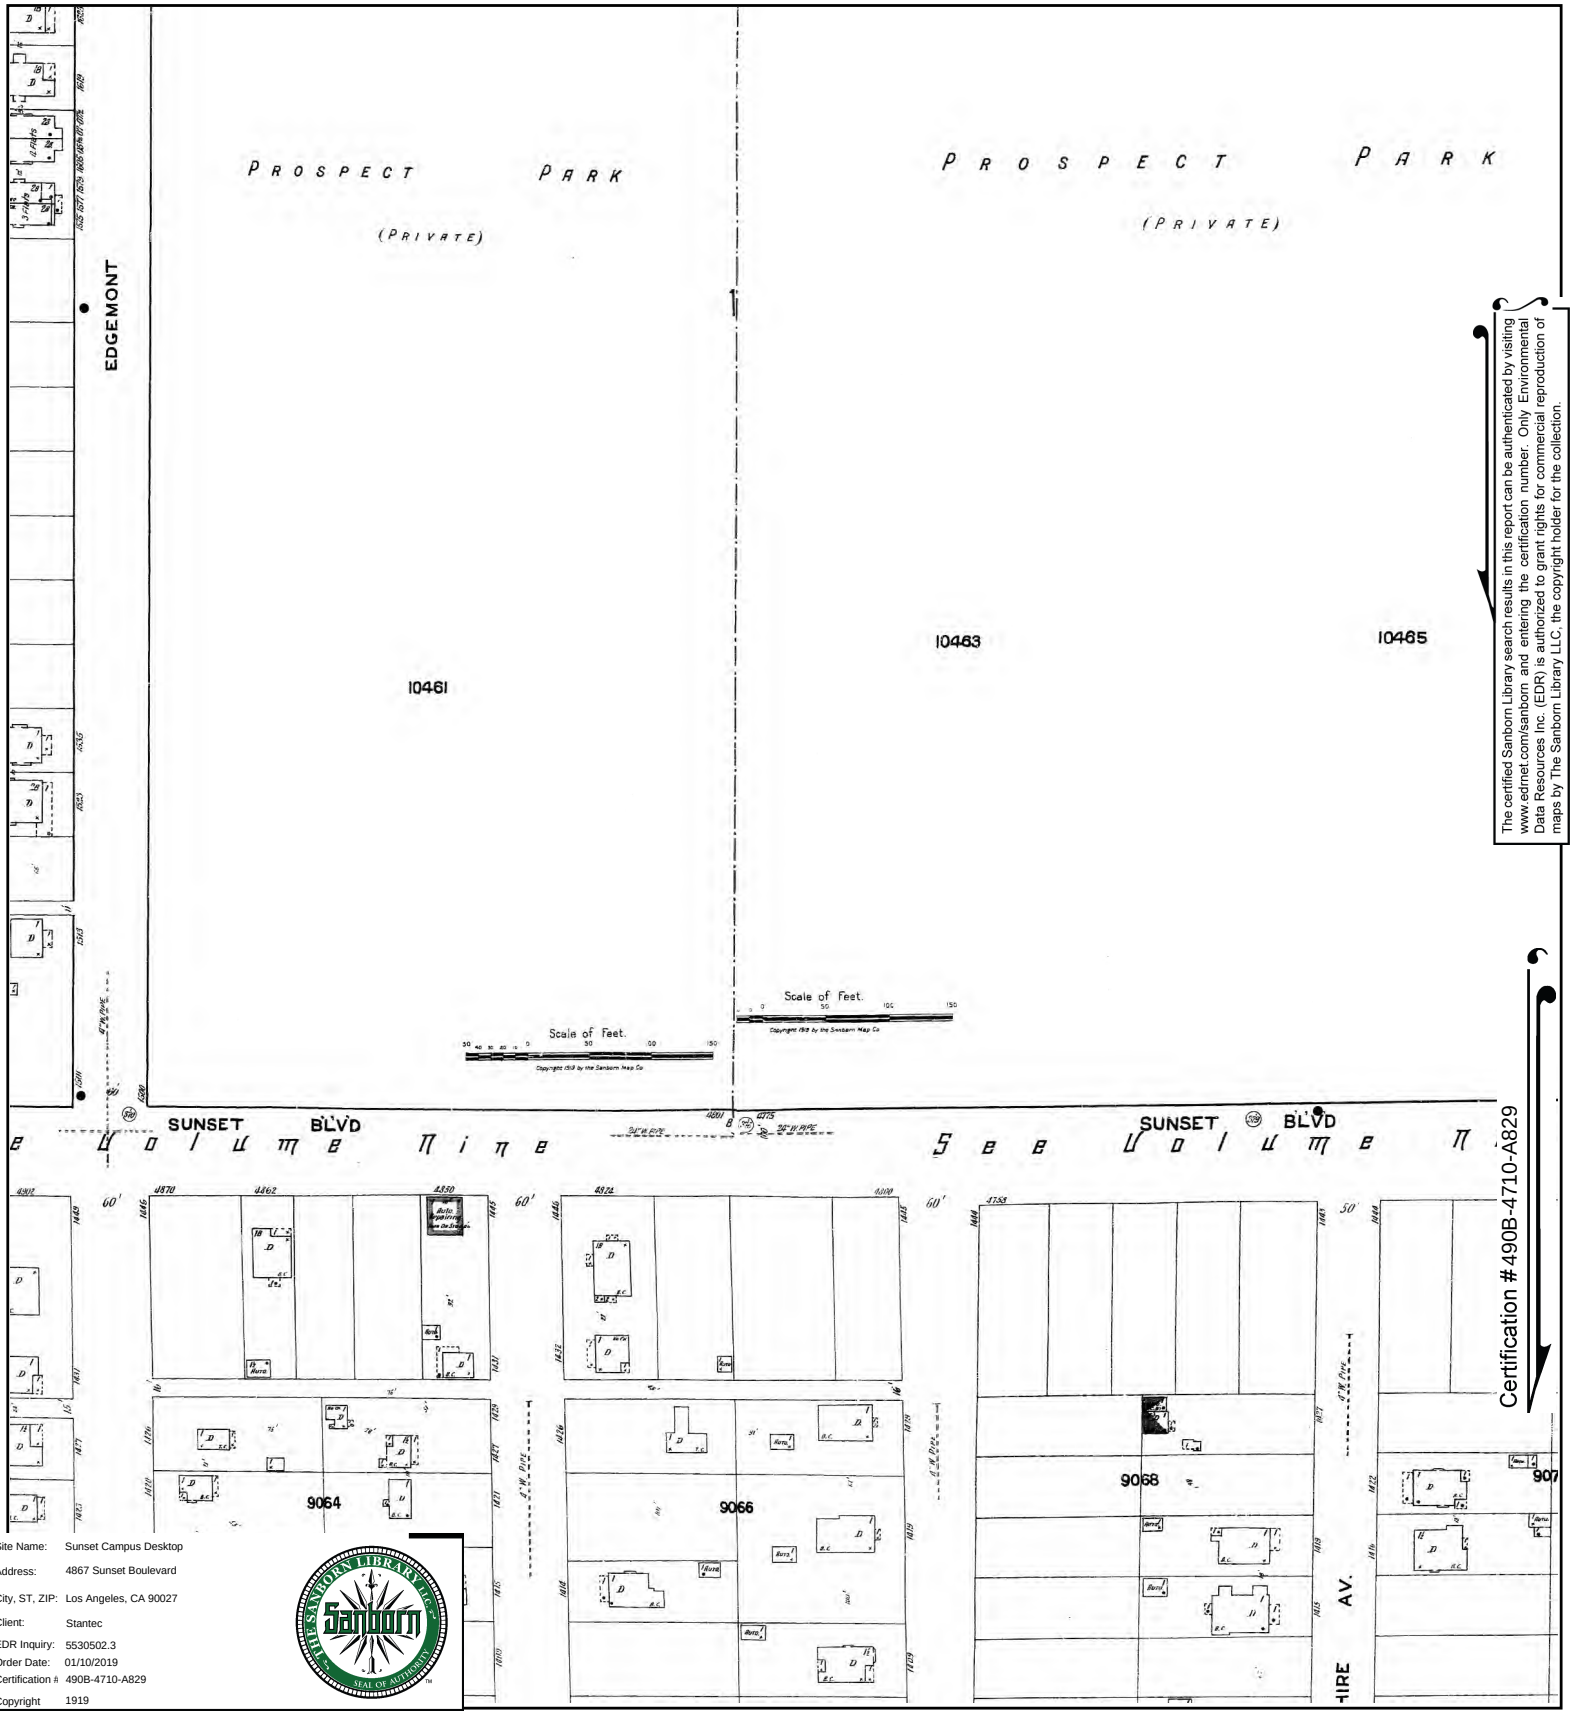


The certified Sanborn Library search results in this report can be authenticated by visiting www.edrnet.com/sanborn and entering the certification number. Only Environmental Data Resources Inc. (EDR) is authorized to grant rights for commercial reproduction of maps by The Sanborn Library LLC, the copyright holder for the collection.


Certification #490B-4710-A829

Site Name:	Sunset Campus Desktop
Address:	4867 Sunset Boulevard
City, ST, ZIP:	Los Angeles, CA 90027
Client:	Stantec
EDR Inquiry:	5530502.3
Order Date:	01/10/2019
Certification #:	490B-4710-A829
Copyright	1919

THE SANBORN LIBRARY LLC
Sanborn
SEAL OF AUTHENTICITY

This Certified Sanborn Map combines the following sheets.
Outlined areas indicate map sheets within the collection.

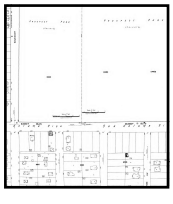

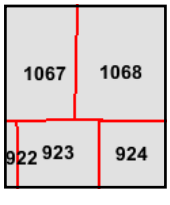

Volume 9, Sheet 924
Volume 9, Sheet 923
Volume 10, Sheet 1068
Volume 10, Sheet 1067

0 Feet 150 300 600

N

Desktop Environmental Records Review

1526 North Edgemont Street
Los Angeles, California



Prepared for:
Mr. Marc Hesse
Real Estate Manager
Kaiser Permanente
393 Walnut Street, 4th Floor
Pasadena, California 91188

Prepared by:
Stantec Consulting Services Inc.
290 Conejo Ridge Avenue
Thousand Oaks, CA 91361

Project No. 185804335

February 8, 2019

Sign-off Sheet

This document entitled Desktop Environmental Records Review was prepared by Stantec Consulting Services Inc. for the account of Kaiser Foundation Health Plan Inc. The material in it reflects Stantec's best judgment in light of the information available to it at the time of preparation. Any use which a third party makes of this report, or any reliance on or decisions made based on it, are the responsibilities of such third parties. Stantec accepts no responsibility for damages, if any, suffered by any third party as a result of decisions made or actions based on this report.


All information, conclusions, and recommendations provided by Stantec in this document have been prepared under the supervision of and reviewed by the professionals whose signatures appear below.

Author  _____
(signature)

Steve Little, PG, C.HG.
Principal Geologist

Reviewed by  _____
(signature)

Lewis D. Simons, PG
Principal Geologist

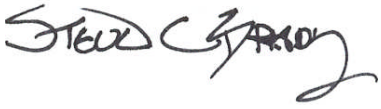Reviewed by  _____
(signature)

Steven C. Brady, C.E.G., C.HG.
Senior Principal

DESKTOP ENVIRONMENTAL RECORDS REVIEW

1526 North Edgemont Street
Los Angeles, California
February 8, 2019

Table of Contents

EXECUTIVE SUMMARY 1.1

1.0 INTRODUCTION 1.3
1.1 PROPERTY LOCATION & FACILITY DESCRIPTION 1.3

2.0 DESKTOP RECORDS REVIEW 2.4
2.1 PHYSICAL SETTING 2.4
2.1.1 Property Topography and Surface Water Flow 2.4
2.1.2 Regional and Property Geology 2.4
2.1.3 Regional and Property Hydrogeology 2.5
2.2 FEDERAL, STATE AND TRIBAL ENVIRONMENTAL RECORDS 2.5
2.2.1 Listings for Property 2.6
2.2.2 Listings for Nearby Sites with Potential to Impact Property 2.6
2.3 LOCAL/REGIONAL ENVIRONMENTAL RECORDS 2.7
2.3.1 Local Environmental Records 2.7
2.3.2 Regional Environmental Department Records 2.8
2.4 HISTORICAL RECORDS REVIEW 2.9
2.4.1 Aerial Photographs 2.9
2.4.2 Historical City Address Directories 2.10
2.4.3 Historical Fire Insurance Maps 2.11
2.4.4 Historical Topographic Maps 2.13
2.5 ELECTRONIC DATABASES 2.14
2.5.1 State Water Resources Control Board - GeoTracker Database 2.14
2.5.2 EnviroStor 2.15

3.0 SITE RECONNAISSANCE 3.1
3.1 SITE RECONNAISSANCE METHODOLOGY 3.1
3.2 GENERAL DESCRIPTION AND OBSERVATIONS 3.1

4.0 INTERVIEWS 4.1
4.1 FINDINGS FROM INTERVIEW WITH PROPERTY REPRESENTATIVE 4.1

5.0 SUMMARY, CONCLUSIONS, AND RECOMENDATIONS 5.1
5.1 RECOMMENDATIONS 5.2

6.0 LIMITATIONS & CERTIFICATION 6.1

7.0 REFERENCES 7.1

LIST OF FIGURES

Figure 1 Site Location Map
Figure 2 Site Map

DESKTOP ENVIRONMENTAL RECORDS REVIEW

1526 North Edgemont Street
Los Angeles, California
February 8, 2019

LIST OF ATTACHMENTS

Attachment A Environmental Database Radius Reports
Attachment B Historical Aerial Photographs
Attachment C Historical Maps

DESKTOP ENVIRONMENTAL RECORDS REVIEW

1526 North Edgemont Street
Los Angeles, California
February 8, 2019

Executive Summary

On behalf of Kaiser Permanente (Kaiser), Stantec Consulting Services Inc. (Stantec) has completed a desktop environmental records review for the property located at 1526 N. Edgemont Street, Los Angeles, California (the "Property"). The environmental review was completed to evaluate the possible presence of environmental impacts that may have sourced from current and historical site activities, and/or operations associated with surrounding properties and facilities. Stantec understands that the intended use of the Property is continued medical facilities and infrastructure.

Stantec obtained historical sources of information to ascertain the past use of the Property and surrounding area and evaluate if past uses may have had the potential to impact environmental media beneath the Property. Governmental, regulatory, and other public records were evaluated to identify potential contributors to possible adverse environmental conditions in connection with the Property. During the review of historical records, Stantec attempted to identify uses of the Property from first developed use of the Property and that of surrounding properties, to the present. The following are conclusions from the records review.

- Prior to the current development as a medical office building, the Property was a portion of the Barnsdall Park on Olive Hill and remained undeveloped until approximately 1954 when the Kaiser Foundation Hospital was developed on the southern portion of the parcel which includes the Property. The location of the current 1526 Edgemont building appeared to be a parking lot in 1954. By 1966, the Kaiser Foundation Hospital on the parcel has expanded to include an additional medical office building and lab in the location of the current 1526 Edgemont medical building on the Property. Building permits issued between 1962 and 2013 to Kaiser Foundations Hospitals were found for the Property.

- Past land uses on nearby properties that could pose an environmental threat to the Property include gas stations and/or auto repair shops at 4850 Sunset Blvd., across Sunset to the south the Property and at 4901 Sunset (now 1505 Edgemont), southwest across Edgemont from the Property. Additional nearby former gas stations and/or auto repair shops were located at 4720, 4747, and 4874 Sunset Boulevard.

- The Property is listed in database sources as containing a permitted UST. The LAFD issued a permit for UST abandonment in August 1989 and a site map showed a previously abandoned 4,000-gallon diesel UST located on the Property. The lead Kaiser engineer for the LAMC confirmed that there is no active UST at the Property. The Property was identified as a past generator of hazardous waste. No records of environmental non-compliance or violations were found pertaining to the Property.

- The Property is located within the City of Los Angeles with multiple nearby listings of hazardous waste generators and sites with current or historic releases of hydrocarbons to

soil and/or groundwater. Nearly all the nearby Leaking Underground Storage Tank sites have received regulatory case closure. Numerous active USTs are present at facilities in the vicinity of the Property. Properly maintained and permitted USTs are not considered an imminent environmental threat to the Property.

Conclusions and Recommendations

Historical maps and directory listings identified nearby gas stations and/or auto repair shops located at 4850, 4874, 4901, 5000, and 5001 Sunset Boulevard were depicted as early as 1919-1923. These historical operations likely included handling of hazardous materials and petroleum products and generation of hazardous wastes, as well as possible underground leaks from UST systems.

Based on the results of the environmental records review, the potential exists for soil containing petroleum hydrocarbons, solvents, and other organic contaminants to be encountered during grading and ground disturbing activities associated with redevelopment of the Property. Stantec recommends that a Soil Management Plan approach be implemented to address these environmental contingencies. The Soil Management Plan (SMP) would specify the roles, responsibilities, protocols, and procedures to be employed in the event that subsurface chemical impacts are encountered. Key functions of the SMP in the event of a discovery of subsurface impacts are to specify procedures for immediate notification to local oversight agencies, provide health and safety protocols to protect workers, site occupants, and the public, and to isolate and contain suspected impacted materials while chemical analysis of preliminary samples is conducted.

For new facilities that include occupied space for Kaiser personnel and patients, Stantec recommends that a vapor barrier be incorporated into the designs for new proposed buildings, for protection of future occupants. Given the results of the environmental records review and proposed construction of a new medical office building or hospital addition at the Property, incorporation of a vapor barrier into the new building design is considered to be appropriate.

1.0 Introduction

At the request of Kaiser Permanente (Kaiser), Stantec Consulting Services Inc. (Stantec) is pleased to submit this report documenting the results of a desktop environmental records review conducted for the property located at 1505 North Edgemont Street in Los Angeles, California (the "Property", Figure 1). This assessment was completed to evaluate the possible presence of environmental conditions or impacts that may have sourced from historical or current activities on the Property, as well as the potential for environmental conditions that may have impacted the Property from off-site third-party sources. Stantec understands that the intended use of the Property is continued medical facilities and infrastructure associated with the Kaiser Permanente Los Angeles Medical Center. All work was completed in accordance with the Work Authorization from Kaiser Permanente dated January 8, 2019.

1.1 PROPERTY LOCATION & FACILITY DESCRIPTION

The Property, identified by Los Angeles County Assessor Identification Number 5543-010-017, is situated on the north side of Sunset Boulevard and east side of North Edgemont Street in the City of Los Angeles. The Property encompasses approximately 2.86 acres and is developed with an approximately commercial medical building that comprises a portion of the Kaiser Permanente Los Angeles Medical Center. The medical building, reportedly constructed in 1962, is approximately eight stories high and is situated on the western portion of the parcel, fronting on North Edgemont Street. An enclosed overhead walkway connects the building to the parking structure located across North Edgemont Street.

The Property comprises a portion of the approximately 15.34-acre Kaiser Permanente Los Angeles Medical Center campus which is located along Sunset Boulevard between North Alexandria Avenue and North Vermont Avenue in the Hollywood Community Plan Area of the City of Los Angeles. The City of Los Angeles Planning Department considers the Unified Hospital Development Area to encompass the Kaiser Medical Center campus. The Property is part of the Kaiser Permanente Los Angeles Medical Center redevelopment project which proposes to expand the existing medical center campus by replacing facilities and adding new buildings. The current plan for the Property is to demolish the existing medical office building, to be replaced with a new medical office building or by an addition to the existing hospital at 4867 Sunset Boulevard, during the second phase of the redevelopment project.

Land uses generally surrounding the Medical Center campus include open space, specifically Barnsdall Art Park to the northeast; and commercial uses to the north along Edgemont Street and to the east and west along Sunset Boulevard; and residential farther to the north, south, and west. A Property location map is provided as **Figure 1** and a Property site map is provided as **Figure 2**.

2.0 DESKTOP RECORDS REVIEW

The objective of consulting historical sources of information was to develop the history of the Property and surrounding area, in order to evaluate if past uses could have impacted subsurface conditions at the Property. Physical setting records were evaluated to determine if the physical setting may have contributed to adverse environmental conditions in connection with the Property. During the review of historical records, Stantec attempted to identify uses of the Property from the present to the first developed use of the Property and surrounding properties. Stantec's research included the reasonably ascertainable and useful records described in this section.

2.1 PHYSICAL SETTING

A summary of the physical setting of the Property is provided in the table below with additional details in the following subsections

Topography:	The topographic gradient in the vicinity of the Property is to the general south, away from nearby Olive Hill, and the Property is located at approximately 395 feet above mean sea level (ft. amsl).
Soil/Bedrock Data:	The Property and surrounding area soils are classified as urban land. Unconsolidated alluvium consists of silt, clay, and silty sand. Bedrock consists of marine and non-marine sedimentary rocks of the Santa Monica Mountains.
Estimated Depth to Groundwater/ Estimated Direction of Gradient:	The depth to groundwater may vary from approximately 30 to 70 feet below ground surface (bgs), with gradient direction to the south.
Note: Site-specific groundwater direction and depth can only be determined by conducting site-specific testing, which Stantec has not conducted.	

2.1.1 Property Topography and Surface Water Flow

The Property is situated at an elevation approximately 395 ft. amsl. Olive Hill rises to 495 feet amsl to the north of Sunset Boulevard and the Medical Center campus. Based on the topography and existing surface conditions, general surface water flow direction is to the south.

2.1.2 Regional and Property Geology

The Property is situated near the southern edge of the Transverse Ranges Geomorphic Province of California, within the Los Angeles Basin. The Los Angeles Basin is a lowland coastal plain approximately 50 miles long by 20 miles wide that slopes gradually southward and westward toward the Pacific Ocean. The coastal plain overlies a structural trough filled with a thick

sequence of early Cenozoic through Holocene age marine and nonmarine sediments that were deposited as the basin subsided.

The Property is further located on the Hollywood Piedmont slope of the Coastal Plain of Los Angeles. The site area is underlain by Pleistocene alluvium of the Lakewood Formation which is underlain by the upper Miocene age Puente Formation. Alluvial deposits within this area are underlain by basement rocks of the nearby Santa Monica Mountains (DWR 1961). Based on a previous subsurface investigations at a nearby site, the shallow soils/alluvium beneath the site area is dominated by layers of silt, clay, and silty poorly-graded sand.

2.1.3 Regional and Property Hydrogeology

According the Department of Water Resources (DWR) Bulletin 118, the Property lies within the Hollywood Subbasin which occupies a 16 square mile area of the northeastern Coastal Plain. The Hollywood Subbasin is bounded on the north by Santa Monica Mountains and the Hollywood fault, on the east by the Elysian Hills, on the west by the Inglewood fault zone, and on the south by La Brea High, formed by an anticline that brings impermeable rocks close to the surface. Surface drainage from the site flows in a southerly direction towards Ballona Creek, where it then flows to the west and to the Pacific Ocean.

Groundwater in the Hollywood Subbasin is mainly produced from Pleistocene age alluvial sands and gravels. Unconfined groundwater conditions exist in the shallow aquifers in the northern and eastern portion of the subbasin. In the deeper aquifers and in the remainder of the subbasin, groundwater is confined, and clay members separate the aquifers over much of this subbasin. (DWR 1961).

Local depth to groundwater was evaluated through a review of the Regional Water Quality Control Board's (RWQCB's) Geotracker database. According to the most recent groundwater monitoring report for the site located at 1630 North Vermont Avenue (Shell/Tesoro Former Arco#5025), approximately 1,000 feet northeast of the Property, groundwater was gauged at depths ranging from 25 to 44 feet below ground surface (bgs) in May 2018 with a flow direction to the east/southeast. However, based on local topography, the average groundwater flow direction in the site area is inferred to be southerly.

2.2 FEDERAL, STATE AND TRIBAL ENVIRONMENTAL RECORDS

A regulatory agency database search report was obtained from Environmental Data Resources Inc. (EDR), a third-party environmental database search firm. Stantec evaluated the information listed within the database relative to potential impact to the Property, assessing the potential for impacts based in part on the physical setting. A complete copy of the database search report, including the date the report was prepared, the date the information was last updated, and the definition of databases searched, is provided in **Attachment A**.

2.2.1 Listings for Property

The Property was identified in the following databases searched by EDR:

- CA UST, SWEEPS UST: The Property is listed as containing an active underground storage tank (UST) permitted by the City of Los Angeles Fire Department. No other pertinent information is included under this listing.

- CA HAZNET: The Property is listed as having generated and disposed of off-specification, aged, or surplus organic wastes and alkaline solutions in 2013-2017. The Property was also listed as generating asbestos-containing waste in 2002.

2.2.2 Listings for Nearby Sites with Potential to Impact Property

Stantec assessed data presented in the environmental agency database search report to evaluate the potential for conditions associated with neighboring properties to impact the Property. Based on this evaluation, the following individual facilities were identified as the most likely potential sources of releases that could possibly impact the Property.

Listed Facility Name/Address	Database Listing	Distance/Direction from Property
COVEV J A 4901 Sunset Boulevard Los Angeles, CA	EDR Hist Auto	126 feet / 0.024 miles southeast
This site was listed as a gasoline and oil service station in 1937 but no pertinent information is included under this listing.		
Kaiser Foundation Hospital 4867 Sunset Boulevard Los Angeles, CA	CA HIST UST, CA LUST	93 feet / 0.018 miles east/southeast (cross-gradient to the Property)
The site was reportedly as having two diesel USTs installed in 1976 and 1983, respectively with a total combined capacity of 11,150 gallons. A leak was reported in February 1989 and the LUST case was closed in April 1997. No further information was provided within the EDR report or Geotracker database.		
Schmitt Gustav 4874 Sunset Boulevard Los Angeles, CA	EDR Hist Auto	160 feet / 0.030 miles south/southeast (cross-gradient to the Property)
The site was reportedly a gasoline service station and automotive repair facility between 1924 and 1942. No further information was provided.		
Advanced Auto Clinic Inc ARA Shell Service Ara Kessedjian Sunboa Inc. 5007 Sunset Boulevard	CA Hist UST UST EDR Hist Auto	800 feet / 0.15 miles west/southwest (cross-gradient to the Property)

Listed Facility Name/Address	Database Listing	Distance/Direction from Property
Los Angeles, CA		
Currently an active ARCO gas station with four permitted USTs. The site was also listed as having a historical 8,000-gallon UST storing unleaded gasoline. The site was reportedly a gasoline service station and automotive repair facility from 1971 to the Present.		

2.3 LOCAL/REGIONAL ENVIRONMENTAL RECORDS

Stantec checked the following sources to obtain information pertaining to Property use and/or indications of releases that might impact the Property:

2.3.1 Local Environmental Records

Agency Name Contact Information	Finding
Custodian of Records, Los Angeles County Public Health Investigation (PHI) Via Facsimile: (323) 728-0217 January 11, 2019	A written request subject to the FOIA was submitted to the Los Angeles County Public Health Investigation to review their files regarding the Property. The information requested included file information regarding any records that indicate environmental concern at the Property. No agency records had been received at the time of this report. Pertinent information, if received, will be summarized in an addendum to the report.
City of Los Angeles Fire Department 200 N. Mail St., 17th Fl. Los Angeles, CA 90012 January 9, 2019	A written request subject to the FOIA was submitted to the Los Angeles City Fire Department to review their files regarding the Property. The information requested included active and inactive hazardous materials file information, active/inactive UST files, and any records that indicate environmental concern at the Property. A response was received on January 11, 2019 which included the following documents: • A permit for UST abandonment dated August 1989. A site map showed a previously abandoned 4,000-gallon UST located on the southwestern portion of the Property, to be removed. No other specific information was provided.
City of Los Angeles Department of Building and Safety	Stantec conducted a database search for building permits issued for the Property address. The records

201 N Figueroa St, Los Angeles, CA 90012	reviewed included nearly 200 building department records and permits issued between 1962 and 2013 to Kaiser Foundations Hospitals for the Property. The project descriptions on the permit applications ranged from minor repairs, upgrades, plumbing, and modifications to major remodeling and renovations. No activities related to hazardous materials or potential environmental conditions were noted in the permit applications reviewed.

2.3.2 Regional Environmental Department Records

Agency Name, Contact Information	Findings
Custodian of Records, Department of Toxic Substances Control Chatsworth Regional Office Via Facsimile: (818) 717-6526 January 9, 2019	A written request subject to the FOIA was submitted to the Department of Toxic Substances Control, Chatsworth Regional Office to review their files regarding the Property. The information requested included file information regarding permits, hazardous materials, waste, complaints, violations, underground or aboveground storage tanks, remedial action, and case closure documentation, or any records that indicate environmental concern at the Property. A response was received on January 10, 2019 indicating that after a thorough search, no records pursuant to the requests were identified.
Custodian of Records, Department of Toxic Substances Control Cypress Regional Office Via Facsimile: (714) 484-5318 January 9, 2019	A written request subject to the FOIA was submitted to the Department of Toxic Substances Control, Cypress Regional Office to review their files regarding the Property. The information requested included file information regarding permits, hazardous materials, waste, complaints, violations, underground or aboveground storage tanks, remedial action, and case closure documentation, or any records that indicate environmental concern at the Property. A response was received on January 10, 2019 indicating that after a thorough search, no records pursuant to the requests were identified.
Custodian of Records, Los Angeles Regional Water Quality Control Board	A written request subject to the FOIA was submitted to the Los Angeles Regional Water Quality Control Board to review their files regarding the Property. The information requested included file

Agency Name, Contact Information	Findings
Via e-mail: rb4-publicrecords @waterboards.ca.gov January 9, 2019	information regarding permits, hazardous materials, waste, complaints, violations, underground or aboveground storage tanks, remedial action, and case closure documentation, or any records that indicate environmental concern at the Property. A response was received on January 18, 2019 indicating that files were available for review. However, upon reviewing files at the Los Angeles RWQCB office on January 29, 2018, no records were found pertaining to the Property.

2.4 HISTORICAL RECORDS REVIEW

2.4.1 Aerial Photographs

Stantec reviewed historical aerial photographs of the Property. The general type of activity on a property and land use changes can often be discerned from the type and layout of structures visible in the photographs. However, specific elements of a facility's operation usually cannot be discerned from aerial photographs alone. The following table summarizes Stantec's observations of the reviewed historical aerial photographs. The aerial photographs are provided in **Attachment A**.

Year	Scale	Observations, Property and Adjoining Properties
1923	1" = 500'	The Property appears to be a portion of Barnsdall Park with orchards visible. The historic Hollyhock House is situated northeast of the Property. Adjacent and nearby properties appear to be undeveloped or contain residences.
1928	1" = 500'	The Property appears to remain undeveloped and a portion of Barnsdall Park. Adjacent and nearby properties appear to be dominantly residential.
1938	1" = 500'	The Property appears to be undeveloped and primarily unchanged from the previous photograph.
1948	1" = 500'	The Property remains undeveloped and a portion of Barnsdall Park. Adjacent and nearby properties appear to be dominantly residential, with increasing commercial development along the major streets.
1954	1" = 500'	The Property has been developed with a commercial building, possibly a hospital or medical center, and parking areas near the intersection of Sunset and Edgemont. The location of the current 1526 Edgemont building appears to be a parking lot in 1954. Undeveloped portions of Barnsdall Park border the development.

Year	Scale	Observations, Property and Adjoining Properties
		Increased commercial development is evident along Sunset Blvd. to the south.
1964	1" = 500'	The Property has been further developed as the Los Angeles Medical Center with additional buildings and a large parking lot to the east. What appears to be the current 1526 Edgemont medical building has been constructed. Adjoining properties are now fully developed along the north side of Sunset Blvd.
1972	1" = 500'	The Property has undergone further development/redevelopment as the Los Angeles Medical Center with additional buildings and a parking structure. The current 1526 Edgemont medical building is visible.
1985	1" = 500'	The Property and immediately surrounding land uses appear similar to the previous photograph.
1994	1" = 500'	The Property is fully developed with medical buildings and the nearby properties along Sunset and Edgemont are developed with large commercial buildings.
2005	1" = 500'	The layout of the buildings and improvements on the Property appears similar to the previous photograph.
2016	1" = 500'	The hospital complex has been redeveloped since the 2005 photo and appears as it does currently with a landscaped driveway and parking area along Sunset Blvd. and large medical buildings on the remaining portions of the Property. The current 1526 Edgemont medical building and overhead walkway to the parking structure appear as they do currently.

Aerial photograph source: The EDR Aerial Photo Decade Package

2.4.2 Historical City Address Directories

Stantec retained EDR to research available reverse city directories for the Property, in approximately five-year intervals, if available. EDR searched directories published by several sources between the years 1920 and 2014 for the subject Property addresses, and adjacent/adjoining addresses along Sunset Boulevard and the major cross streets. The following is a summary of Stantec's review of the address directory listings:

Street Address	Year	Property Listings
1526 Edgemont (the Property)	1962-2014	Southern California Permanente Medical Group Kaiser Permanente Medical Care Program Individual Doctor's names
1505 Edgemont	1967 to 1990	Variously listed as Southern California Permanente Medical Group, Kaiser Permanente Medical Care, and individual doctor's names.
1517 Edgemont	1951	Kenneth Geis

Street Address	Year	Property Listings
1519 Edgemont	1951	W G Black
1525 Edgemont	1929-1958	Various residents
1529 Edgemont	1951	Chas Hampton
1533 Edgemont	1951	Various residents
1539 Edgemont	1951	Norman Wright
1543 Edgemont	1951	Alva Leasure
4650 Sunset	1971 to 1986	Medical office building
4705 Sunset	1962 to 1981	California Federal Savings and Loan
4725 Sunset	1981	Kaiser Permanente Medical Care Program
4733 Sunset	1981 to 1986	Kaiser Permanente Medical Care Program
4810 Sunset	1981 1986	Scientology Church of Dianetics Church of Scientology
4860 Sunset	1958 to 1990	Self Realization Church of All Religions Self Realization Fellowship Church
4867 Sunset	1958 to 1986	The Property is variously listed as Kaiser Permanente Medical Center, Southern California Permanente Medical Group, and Kaiser Foundation Hospital during this period.
4900 Sunset	1962 to 1986	Kaiser Permanente Medical Care Program
4904 Sunset	1962 1981 1986	Kaiser Permanente Medical Care Program
4918 Sunset	1924 1929 1942 1962 1981 1986	Gustav Verrier Aldo Freppoli Ralph Koehler Ivy Motel Kaiser Permanente Medical Care Program Kaiser Permanente Medical Care Program
4950 Sunset	1986	Kaiser Permanente Medical Care Program

2.4.3 Historical Fire Insurance Maps

Fire insurance maps were developed for use by insurance companies to depict facilities, properties, and their uses for many locations throughout the United States. These maps provide information on the history of prior land use and are useful in assessing whether there may be potential environmental contamination on or near the Property. These maps, which have been

periodically updated since the late 19th century, often provide valuable insight into historical Property uses. However, specific facility details on the maps can be difficult to interpret and labels and notes often contain abbreviations.

The following table summarizes Stantec's observations of the reviewed historical Sanborn maps. The historical maps are provided in **Attachment C.**

Year	Scale	Observations, Property and Adjoining Properties
1919	1" = 500'	The Property is shown to be undeveloped and a portion of the Prospect Park area. Nearby properties across Sunset Blvd. and Edgemont St. are mostly undeveloped or contain residences. An Auto Repairing shop is located at 4850 Sunset Blvd., to the south across Sunset Blvd.
1950	1" = 500'	The Property remains undeveloped and is now a portion of Barnsdall Park. The Barnsdall residence and California Art Club are located north of the Property. The Auto Repairing shop located at 4850 Sunset Blvd. in 1919 is no longer shown. A gasoline and oil station is shown at the intersection of Sunset and Edgemont, south (across Sunset) from the Property. The property at 4901 Sunset, directly southwest across Edgemont from the Property, is labeled as Auto Repairing and Gas & Oil.
1957	1" = 150'	The Property is developed with the Kaiser Foundation Hospital on the southwest portion of the parcel. The hospital consists of a single long rectangular building with a reception area on the west end. The property at 4901 Sunset, directly across Edgemont from the hospital, is still labeled as Auto Repairing and Gas & Oil. The gasoline and oil station at the intersection of Sunset and Edgemont, south (across Sunset) from the Property is also still shown.
1966	1" = 150'	The Kaiser Foundation Hospital on the Property has expanded to include an additional medical office building and lab in the location of the current medical building on the Property. A parking garage building has been constructed to the north of the Property boundary. The Blue Cross Office Building has been constructed to the east of the Property along Sunset Blvd.
1970	1" = 150'	The layout of the Kaiser Foundation Hospital on the Property appears similar to the 1966 map. The medical office/lab building on the map looks similar in shape to the current 1526 Edgemont medical building.

Map source: The EDR Certified Sanborn Map Report

2.4.4 Historical Topographic Maps

Stantec reviewed historical USGS 7.5-Minute Topographic Maps (scale 1:24,000 and 1:62,500) of the Hollywood, Quadrangle to help identify past Property usage and areas of potential environmental concern. Copies of the historical maps are provided in **Attachment C**. The following table summarizes the maps reviewed and observations.

Year	Scale	Observations, Property and Adjoining Properties
1894 1896 1898 1900 1902	1:62,500 1:62,500 1:62,500 1:62,500 1:62,500	The Property is situated within the Prospect Park area and Sunset Boulevard does not extend to the Property location. The Hollywood and Cahuenga Valley Railroad is visible to the west of the Property. No individual structures are visible on the Property. No features of environmental concern are noted on or near the Property location.
1921	1:24,000	Near the Property, Sunset Boulevard and other major streets have been developed. The Property still appears to be undeveloped on the south flank of Olive Hill, with an access road passing through the Property. No features of environmental concern are noted on or near the Property location.
1928	1:24,000	The 1928 map shows increased development in the site area, including the historic Hollyhock House on Olive Hill to the north. However, the Property still appears to be undeveloped, with no structures shown. No features of environmental concern are noted on or near the Property location.
1953	1:24,000	The property is within the Los Angeles corporate boundaries and individual structures, other than landmark buildings, are not shown. A rectangular building noted as a Hospital is shown on the southwestern portion of the Property. The larger Lebanon Hospital is shown to the south of the Property.
1966	1:24,000	The hospital on the Property has expanded and consist of an L-shaped building or complex. The Barnsdall House is shown to the northeast of the Property.
1981	1:24,000	The outline of the hospital complex on the Property appears similar as shown in the 1966 map. No features of environmental concern are noted on or near the Property location.
2012	1:24,000	No details regarding specific structures are provided on this map version. The Property is marked with the symbol of a hospital. No features of environmental concern are noted on or near the Property location.

Name of maps and source: EDR Historical Topo Map Report

2.5 ELECTRONIC DATABASES

Publicly accessible electronic databases were searched by Stantec to better understand subsurface conditions in the vicinity of the Property and identify potential sources of impacts to soil and groundwater.

2.5.1 State Water Resources Control Board - GeoTracker Database

GeoTracker is a publicly accessible database operated by the California Environmental Protection Agency State Water Resources Control Board (SWRCB). The searchable database is utilized by State and local oversight agencies to track and archive data related to releases of hazardous substances. Using GeoTracker, Stantec identified sites within approximately 1,750-foot radius (1/3 mile) of the Property having at least one reported release of a hazardous material. A summary of results is presented below.

Subject Property Permitted UST
A flag is shown on the parcel that encompasses the Property for a UST permitted by the City of Los Angeles Fire Department, with the address listed as 4867 W. Sunset Blvd.

Open Leaking Underground Storage Tank (LUST) / Cleanup Program Sites
The following provides a summary of open LUST/Cleanup Program sites identified within a 1/3-mile radius of the Site. Only one open case was located within the search area:

- An open LUST Cleanup Site identified as Shell/Tesoro (former ARCO #5025) is located at 1630 N. Vermont Avenue, approximately 1,400 feet northeast of the Property. The RWQCB approved a revised Remedial Action Plan in October 2018 to address fuel hydrocarbons in soil and groundwater at the site. Groundwater flow direction at the site is towards the east/southeast, placing the site hydraulically cross-gradient from the Property. The dissolved hydrocarbon plumes, including benzene and MTBE, extend eastward from the site, beneath Hollywood Blvd.

Closed LUST/Cleanup Program Sites
The following provides a summary of closed LUST/Cleanup Program sites identified within a 1/3-mile radius of the Site:

- A closed LUST site is shown at the adjacent 4867 W. Sunset Blvd. address. This case was granted closure on April 7, 1997. The contaminants of concern were reported as diesel.

- A closed LUST case identified as Thrifty #183 is located at 5025 Sunset Boulevard, approximately 975 feet west of the Property. This case was granted closure on January 7, 2013. The contaminants of concern were listed as gasoline.

- A closed LUST case identified as Presbyterian Medical Center at 1300 N. Vermont Avenue is located approximately 1,400 feet southeast of the Property. This case was granted closure on May 7, 2013. The contaminants of concern were listed as diesel.

- A closed LUST case identified as Pacific Bell (G1-125) at 1255 N. Vermont Avenue is located approximately 1,650 feet southeast of the Property. This case was granted closure on July 27, 1998. The contaminants of concern were listed as "other solvent or non-petroleum hydrocarbons".

- A closed LUST case identified as 76 Products Station #3647 at 1270 N. Vermont Avenue is located approximately 1,050 feet south/southeast of the Property. This case was granted closure on April 20, 1998. The contaminants of concern were listed as gasoline.

- A closed LUST case identified as Hollywood Car Wash at 4810 Hollywood Blvd. is located approximately 1,000 feet north of the Property. This case was granted closure on January 22, 1997. The contaminants of concern were listed as gasoline.

- A closed LUST case identified as Edgemont Hospital at 4841 Hollywood Blvd. is located approximately 1,025 feet north of the Property. This case was granted closure on July 7, 1996. The contaminants of concern were listed as gasoline.

- A closed LUST case identified as Unocal #3837 at 4900 Hollywood Blvd. is located approximately 1,025 feet north of the Property. This case was granted closure on September 8, 1997. The contaminants of concern were listed as gasoline.

- A closed LUST case identified as Hollywood Gas at 4977 Hollywood Blvd. is located approximately 1,150 feet north of the Property. This case was granted closure on January 9, 1997. The contaminants of concern were listed as gasoline.

Permitted Underground Storage Tank
The following provides a summary of USTs permitted through the Los Angeles County Fire Department that have been identified within a 1/3-mile radius of the Site:

- Including the listing for the Property parcel, nine active USTs are located within the search radius. The nearest offsite permitted UST is located 600 feet south of the Property at the Church of Scientology at 1404 N. Catalina Street. Active USTs at the Children's Hospital at 4661 Sunset Boulevard, and the Kaiser Permanente building at 4760 Sunset Boulevard are located between 700 to 900 feet from the Property.

2.5.2 EnviroStor

EnviroStor is a publicly accessible database operated by the State of California Department of Toxic Substances Control (DTSC). The searchable database contains information related to sites with contamination and/or sites where the DTSC's environmental oversight has been requested or required. Stantec utilized EnviroStor to obtain information relating to identified DTSC sites located within 1,750-foot radius of the Property.

- The only site listed in EnviroStor within the search radius distance was the Children's Hospital at 4650 Sunset Boulevard. The site was listed for a tiered permit not related to contamination or site cleanup.

3.0 SITE RECONNAISSANCE

A visit to the Property and its vicinity was conducted by Laura Butler of Stantec on January 23, 2019. Stantec was accompanied by a Kaiser representative during the Property visit. Figure 2 provides information about the Property and adjoining properties and the location of potential areas of environmental concern.

3.1 SITE RECONNAISSANCE METHODOLOGY

The site reconnaissance focused on observation of current conditions and observable indications of past uses and conditions of the Property that may indicate the presence of environmental concerns. The reconnaissance of the Property was conducted by entering the building on the property, viewing representative interior areas, and by viewing exterior portions of the property including parking areas and storage/maintenance areas or structures. In general, Stantec utilized the following methodology to observe the Property:

- View the outer Property boundary as accessible by public thoroughfares.
- Visually observe accessible interior areas expected to be used by occupants or the public, maintenance and repair areas, utility areas, and a representative sample of occupied spaces, as applicable to the Property.
- View storage areas for bulk chemicals, hazardous materials, and compressed gases.

Weather conditions during the visit to the Property were clear and mostly sunny. There were no weather-related Property access restrictions encountered during the reconnaissance visit.

3.2 GENERAL DESCRIPTION AND OBSERVATIONS

The 1526 N. Edgemont medical office building has a total of eight levels with various medical departments/functions on each level. The ground floor of the building was formerly used as the Urgent Care facility, which has since moved to 4700 Sunset Boulevard. Departments for Radiology, Ultrasound, MRI, and CAT scanning are located on the Basement level. Among the numerous services provided, the Cardiology Department and Physical Medicine are on Level 2 and Cardiovascular Surgery is located on Level 3. Physical & Occupational Therapy/Speech is located on Level 4. The Gastroenterology Department is located on Levels 6 and 7. Solid Organ Transplant is located on Level 7.

Street level access to the building is from Edgemont Street and an overhead enclosed walkway spanning Edgemont Street connect the building to the parking structure at 1549 Edgemont Street.

Adjoining and adjacent properties are characterized by the following uses:

DESKTOP ENVIRONMENTAL RECORDS REVIEW

1526 North Edgemont Street
Los Angeles, California
February 8, 2019

North: Kaiser Permanente facilities and Central Plant.

South: Kaiser Permanente hospital facilities at 4867 Sunset Blvd.

East: Kaiser Permanente hospital facilities at 4867 Sunset Blvd.

West: Edgemont Street and Kaiser Permanente parking structure.

4.0 INTERVIEWS

Stantec conducted interviews with the following individuals.

Name and Contact Information	**Relationship to Property**	**Key findings:**
Peter E. Zaragoza 323-783-7709	Kaiser Permanente General Superintendent - LAMC Capital Project Facilities Construction	During the site visit, Mr. Zaragoza stated that he was not aware of any past or current environmental conditions such as releases of hazardous materials or known contamination at the Property.
Daniel P. Weaver (323) 783-7734	Lead Engineer Kaiser Permanente LAMC	Mr. Weaver confirmed that there is no active UST at the Property.

4.1 FINDINGS FROM INTERVIEW WITH PROPERTY REPRESENTATIVE

No indications of known environmental impairments or releases of hazardous materials or petroleum products at the Property were identified based on the information obtained.

5.0 SUMMARY, CONCLUSIONS, AND RECOMENDATIONS

On behalf of Kaiser Permanente (Kaiser), Stantec Consulting Services Inc. (Stantec) has completed a desktop environmental records review for the property located at 1526 N. Edgemont Street, Los Angeles, California (the "Property"). The environmental review was completed to evaluate the possible presence of environmental impacts that may have sourced from current and historical site activities, and/or operations associated with surrounding properties and facilities. Stantec understands that the intended use of the Property is continued medical facilities and infrastructure.

Stantec obtained historical sources of information to ascertain the past use of the Property and surrounding area and evaluate if past uses may have had the potential to impact environmental media beneath the Property. Governmental, regulatory, and other public records were evaluated to identify potential contributors to possible adverse environmental conditions in connection with the Property. During the review of historical records, Stantec attempted to identify uses of the Property from first developed use of the Property and that of surrounding properties, to the present. The following are conclusions from the records review.

- Prior to the current development as a medical office building, the Property was a portion of the Barnsdall Park on Olive Hill and remained undeveloped until approximately 1954 when the Kaiser Foundation Hospital was developed on the southern portion of the parcel which includes the Property. The location of the current 1526 Edgemont building appeared to be a parking lot in 1954. By 1966, the Kaiser Foundation Hospital on the parcel has expanded to include an additional medical office building and lab in the location of the current 1526 Edgemont medical building on the Property. Building permits issued between 1962 and 2013 to Kaiser Foundations Hospitals were found for the Property.

- Past land uses on nearby properties that could pose an environmental threat to the Property include gas stations and/or auto repair shops at 4850 Sunset Blvd., across Sunset to the south the Property and at 4901 Sunset (now 1505 Edgemont), southwest across Edgemont from the Property. Additional nearby former gas stations and/or auto repair shops were located at 4720, 4747, and 4874 Sunset Boulevard.

- The Property is listed in database sources as containing a permitted UST. The LAFD issued a permit for UST abandonment in August 1989 and a site map showed a previously abandoned 4,000-gallon diesel UST located on the Property. The lead Kaiser engineer for the LAMC confirmed that there is no active UST at the Property. The Property was identified as a past generator of hazardous waste. No records of environmental non-compliance or violations were found pertaining to the Property.

- The Property is located within the City of Los Angeles with multiple nearby listings of hazardous waste generators and sites with current or historic releases of hydrocarbons to

soil and/or groundwater. Nearly all the nearby Leaking Underground Storage Tank sites have received regulatory case closure. Numerous active USTs are present at facilities in the vicinity of the Property. Properly maintained and permitted USTs are not considered an imminent environmental threat to the Property.

5.1 RECOMMENDATIONS

Historical maps and directory listings identified nearby gas stations and/or auto repair shops located at 4850, 4874, 4901, 5000, and 5001 Sunset Boulevard were depicted as early as 1919-1923. These historical operations likely included handling of hazardous materials and petroleum products and generation of hazardous wastes, as well as possible underground leaks from UST systems.

Based on the results of the environmental records review, the potential exists for soil containing petroleum hydrocarbons, solvents, and other organic contaminants to be encountered during grading and ground disturbing activities associated with redevelopment of the Property. Stantec recommends that a Soil Management Plan approach be implemented to address these environmental contingencies. The Soil Management Plan (SMP) would specify the roles, responsibilities, protocols, and procedures to be employed in the event that subsurface chemical impacts are encountered. Key functions of the SMP in the event of a discovery of subsurface impacts are to specify procedures for immediate notification to local oversight agencies, provide health and safety protocols to protect workers, site occupants, and the public, and to isolate and contain suspected impacted materials while chemical analysis of preliminary samples is conducted.

For new facilities that include occupied space for Kaiser personnel and patients, Stantec recommends that a vapor barrier be incorporated into the designs for new proposed buildings, for protection of future occupants. Given the results of the environmental records review and proposed construction of a new medical office building or hospital addition at the Property, incorporation of a vapor barrier into the new building design is considered to be appropriate.

6.0 LIMITATIONS & CERTIFICATION

This report was prepared in accordance with the scope of work outlined in Stantec's contract and with generally accepted professional environmental consulting practices existing at the time this report was prepared and applicable to the location of the Property. It was prepared for the exclusive use of Kaiser, for the express purpose stated above. Any re-use of this report for a different purpose or by others not identified above shall be at the user's sole risk without liability to Stantec. To the extent that this report is based on information provided to Stantec by third parties, Stantec may have made efforts to verify this third party information, but Stantec cannot guarantee the completeness or accuracy of this information. No other warranties, expressed or implied are made by Stantec.

7.0 REFERENCES

California Department of Toxic Substances Control (DTSC) – Envirostor Database, 2019.

California Department of Water Resources (DWR) Bulletin 118, California's Groundwater, 2016.

California State Water Resources Control Board, Geotracker database, 2019.


Environmental Data Resources (EDR), 2019, EDR Radius Map Report, January 9, 2019.

Environmental Data Resources (EDR), 2019, EDR Historical Topo Map Report, January 9, 2019.

Environmental Data Resources (EDR), 2019, Certified Sanborn Map Report, January 9, 2019.

United States Geological Survey (USGS) 7.5-Minute Topographic Series Maps, Hollywood, California Quadrangle.

FIGURES

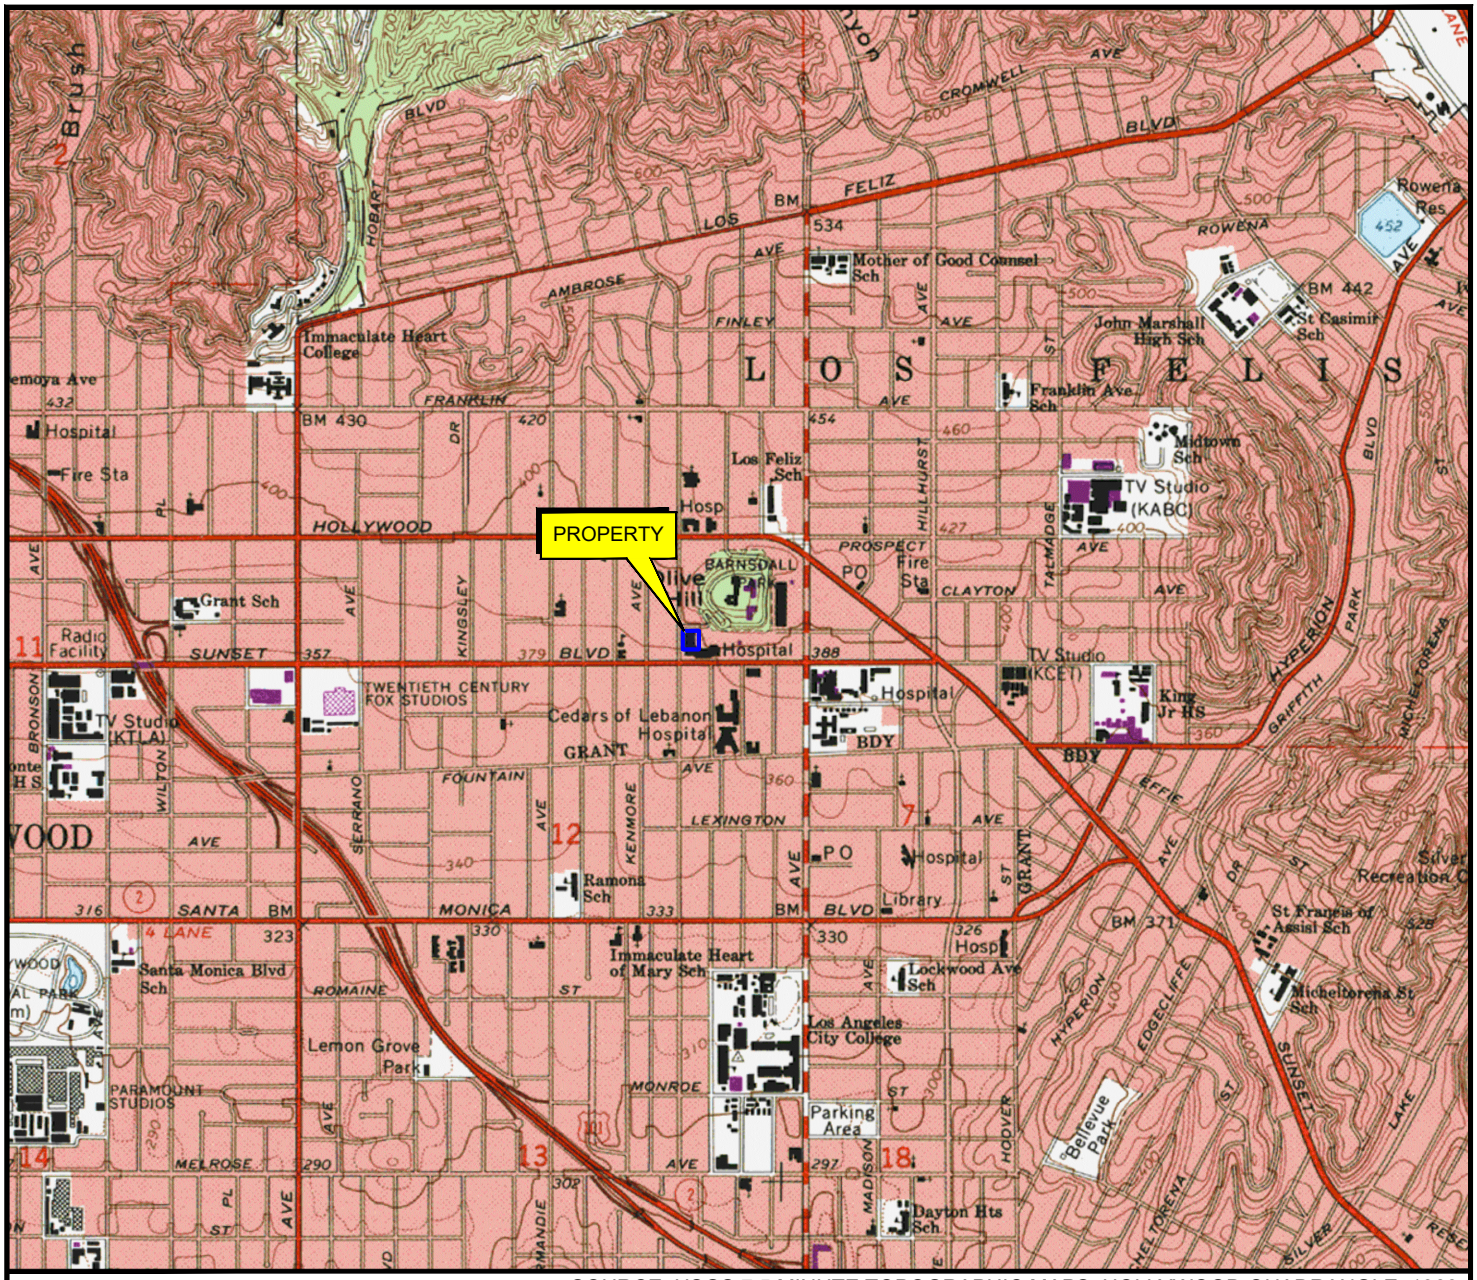

SOURCE: USGS 7.5 MINUTE TOPOGRAPHIC MAPS, HOLLYWOOD QUADRANGLE, 1966
PHOTOREVISED, 1994



APPROXIMATE SCALE (FEET)

Stantec
290 Conejo Ridge Avenue
Thousand Oaks, CA 91361
PHONE: (805) 230-1266 FAX: (805) 230-1277


FOR:
Kaiser Foundation Health Plan, Inc
LAMC Sunset Desktop Study
1526 North Edgemont Street,
Los Angeles, CA 90027

Property Location Map

FIGURE: 1

JOB NUMBER:	DRAWN BY:	CHECKED BY:	APPROVED BY:	DATE:
185804335.200.0001	R. Roman	L. Butler	S. Little	01/29/19

FILEPATH:E:\1858\active\185804335\03_data\cad\20190128_dwg_185804335_lamc.dwg|TRoman|Jan 30, 2019 at 8:01|Layout: F1_USGS (1526)

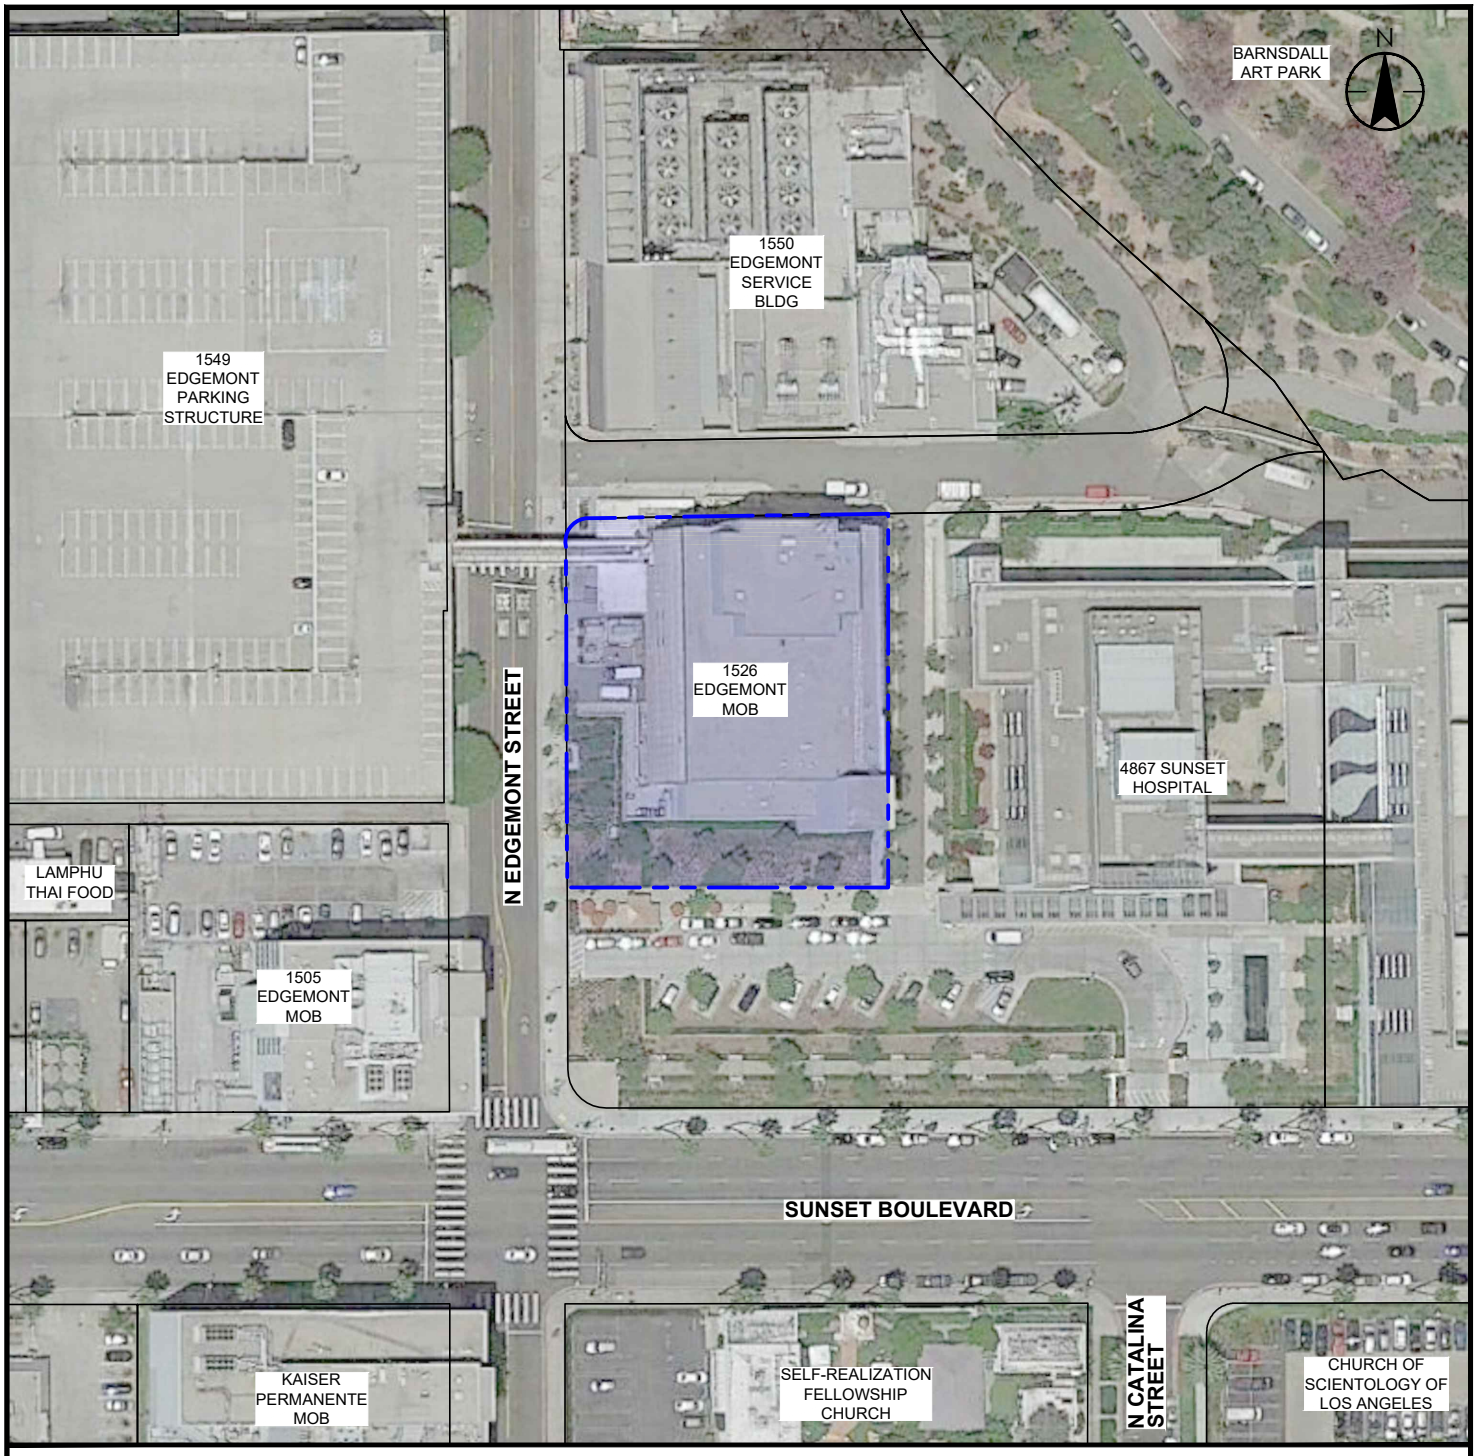

LEGEND

APPROXIMATE PROPERTY BOUNDARY

NOTES:

1. MAP REFERENCES; GOOGLE EARTH PRO AERIAL IMAGE, DATED JUNE 8, 2016.
2. COORDINATE SYSTEM; NAD 83 CALIFORNIA STATE PLANES, ZONE 5 (FT.). NOT A SURVEYED MAP, SITE FEATURES AND LOCATIONS ARE APPROXIMATE.

0 100 200

APPROXIMATE SCALE (FEET)

Stantec
290 Conejo Ridge Avenue
Thousand Oaks, CA 91361
PHONE: (805) 230-1266 FAX: (805) 230-1277

FOR: Kaiser Foundation Health Plan, Inc
LAMC Sunset Desktop Study
1526 North Edgemont Street,
Los Angeles, CA 90027

Property Vicinity Map

FIGURE: 2

JOB NUMBER:	DRAWN BY:	CHECKED BY:	APPROVED BY:	DATE:
185804335.200.0001	R. Roman	L. Butler	S. Little	01/29/19

FILEPATH:E:\1858\active\185804335\03_data\cad\20190128_dwg_185804335_lamc.dwg|TRoman|Jan 30, 2019 at 8:23|Layout: F2_PVM (1526)

ATTACHMENT A

Sunset Campus Desktop
1526 North Edgemont Street
Los Angeles, CA 90027

Inquiry Number: 5530454.2s
January 09, 2019

The EDR Radius Map™ Report with GeoCheck®

6 Armstrong Road, 4th floor
Shelton, CT 06484
Toll Free: 800.352.0050
www.edrnet.com

TABLE OF CONTENTS

SECTION	PAGE
Executive Summary	ES1
Overview Map	2
Detail Map	3
Map Findings Summary	4
Map Findings	9
Orphan Summary	233
Government Records Searched/Data Currency Tracking	GR-1

GEOCHECK ADDENDUM

Physical Setting Source Addendum	A-1
Physical Setting Source Summary	A-2
Physical Setting Source Map	A-7
Physical Setting Source Map Findings	A-8
Physical Setting Source Records Searched	PSGR-1

Thank you for your business.
Please contact EDR at 1-800-352-0050
with any questions or comments.

Disclaimer - Copyright and Trademark Notice

This Report contains certain information obtained from a variety of public and other sources reasonably available to Environmental Data Resources, Inc. It cannot be concluded from this Report that coverage information for the target and surrounding properties does not exist from other sources. **NO WARRANTY EXPRESSED OR IMPLIED, IS MADE WHATSOEVER IN CONNECTION WITH THIS REPORT. ENVIRONMENTAL DATA RESOURCES, INC. SPECIFICALLY DISCLAIMS THE MAKING OF ANY SUCH WARRANTIES, INCLUDING WITHOUT LIMITATION, MERCHANTABILITY OR FITNESS FOR A PARTICULAR USE OR PURPOSE. ALL RISK IS ASSUMED BY THE USER. IN NO EVENT SHALL ENVIRONMENTAL DATA RESOURCES, INC. BE LIABLE TO ANYONE, WHETHER ARISING OUT OF ERRORS OR OMISSIONS, NEGLIGENCE, ACCIDENT OR ANY OTHER CAUSE, FOR ANY LOSS OF DAMAGE, INCLUDING, WITHOUT LIMITATION, SPECIAL, INCIDENTAL, CONSEQUENTIAL, OR EXEMPLARY DAMAGES. ANY LIABILITY ON THE PART OF ENVIRONMENTAL DATA RESOURCES, INC. IS STRICTLY LIMITED TO A REFUND OF THE AMOUNT PAID FOR THIS REPORT.** Purchaser accepts this Report "AS IS". Any analyses, estimates, ratings, environmental risk levels or risk codes provided in this Report are provided for illustrative purposes only, and are not intended to provide, nor should they be interpreted as providing any facts regarding, or prediction or forecast of, any environmental risk for any property. Only a Phase I Environmental Site Assessment performed by an environmental professional can provide information regarding the environmental risk for any property. Additionally, the information provided in this Report is not to be construed as legal advice.

Copyright 2018 by Environmental Data Resources, Inc. All rights reserved. Reproduction in any media or format, in whole or in part, of any report or map of Environmental Data Resources, Inc., or its affiliates, is prohibited without prior written permission.

EDR and its logos (including Sanborn and Sanborn Map) are trademarks of Environmental Data Resources, Inc. or its affiliates. All other trademarks used herein are the property of their respective owners.

EXECUTIVE SUMMARY

A search of available environmental records was conducted by Environmental Data Resources, Inc (EDR). The report was designed to assist parties seeking to meet the search requirements of EPA's Standards and Practices for All Appropriate Inquiries (40 CFR Part 312), the ASTM Standard Practice for Environmental Site Assessments (E 1527-13), the ASTM Standard Practice for Environmental Site Assessments for Forestland or Rural Property (E 2247-16), the ASTM Standard Practice for Limited Environmental Due Diligence: Transaction Screen Process (E 1528-14) or custom requirements developed for the evaluation of environmental risk associated with a parcel of real estate.

TARGET PROPERTY INFORMATION

ADDRESS

1526 NORTH EDGEMONT STREET
LOS ANGELES, CA 90027

COORDINATES

Latitude (North):	34.0989050 - 34° 5' 56.05''
Longitude (West):	118.2957360 - 118° 17' 44.64''
Universal Tranverse Mercator:	Zone 11
UTM X (Meters):	380473.9
UTM Y (Meters):	3773685.5
Elevation:	394 ft. above sea level

USGS TOPOGRAPHIC MAP ASSOCIATED WITH TARGET PROPERTY

Target Property Map:	5630741 HOLLYWOOD, CA
Version Date:	2012

AERIAL PHOTOGRAPHY IN THIS REPORT

Portions of Photo from:	20140515
Source:	USDA

MAPPED SITES SUMMARY

Target Property Address:
1526 NORTH EDGEMONT STREET
LOS ANGELES, CA 90027

Click on Map ID to see full detail.

MAP ID	SITE NAME	ADDRESS	DATABASE ACRONYMS	RELATIVE ELEVATION	DIST (ft. & mi.) DIRECTION
A1	KAISER FOUNDATION HO	1526 N EDGEMONT ST	CA SWEEPS UST, CA FID UST		TP
A2	KAISER PERMANENTE	1526 N EDGEMONT ST	CA HAZNET		TP
A3	KAISER FOUNDATION HE	1526 N EDGEMONT ST	CA HAZNET		TP
A4	KAISER LAMC STAGE 2	4867 SUNSET BOULEVAR	CA LUST, CA HIST CORTESE, CA NPDES, CA CIWQS	Lower	93, 0.018, SE
A5	KAISER FOUNDATION HO	4867 SUNSET BLVD	CA HIST UST, CA EMI	Lower	93, 0.018, SE
A6	KAISER PERMANENTE	4867 W SUNSET BLVD	CA UST	Lower	93, 0.018, SE
A7	KAISER PERMANENTE LO	4867 W. SUNSET BLVD.	RCRA-LQG	Lower	93, 0.018, SE
A8	KAISER FOUNDATION HO	4867 W SUNSET BLVD	CA SWEEPS UST, CA FID UST	Lower	93, 0.018, SE
A9	KAISER FOUNDATION HO	4867 W SUNSET BLVD	CA HIST UST	Lower	93, 0.018, SE
A10	KAISER FOUNDATION HO	1550 N EDGEMONT ST	CA SWEEPS UST, CA FID UST, CA EMI	Higher	125, 0.024, NNW
A11	COVEV J A	4901 S SUNSET BLVD	EDR Hist Auto	Lower	126, 0.024, SSW
B12	SCHMITT GUSTAV	4874 S SUNSET BLVD	EDR Hist Auto	Lower	160, 0.030, SSE
B13	4900 SUNSET	4900 SUNSET BLVD	RCRA-SQG	Lower	165, 0.031, SSW
B14	KAISER PERMANENTE	4900 W SUNSET BLVD	CA SWEEPS UST, CA FID UST	Lower	165, 0.031, SSW
C15	KLEMBERGER ISAAC	4957 S SUNSET BLVD	EDR Hist Cleaner	Lower	423, 0.080, WSW
D16	KAISER FOUNDATION HO	4760 W SUNSET BLVD	CA FID UST	Lower	604, 0.114, ESE
D17	KAISER PERMANENTE	4760 W SUNSET BLVD	CA UST, CA SWEEPS UST	Lower	604, 0.114, ESE
C18	KAISER PERMANENTE	4950 W SUNSET BLVD	CA UST	Lower	626, 0.119, SW
E19	CHURCH OF SCIENTOLOG	4833 FOUNTAIN AVE	CA UST, CA SWEEPS UST	Lower	698, 0.132, SSE
E20	CHURCH OF SCIENTOLOG	4833 FOUNTAIN AVE	CA FID UST	Lower	698, 0.132, SSE
D21	TEXACO INC	4747 W SUNSET BLVD	CA SWEEPS UST, CA FID UST	Higher	710, 0.134, ESE
D22	KAISER FOUNDATION HE	4733 W SUNSET BLVD	CA SWEEPS UST, CA FID UST	Higher	712, 0.135, ESE
F23	SUNBOA INC.	5007 SUNSET BLVD.	CA UST	Lower	794, 0.150, WSW
F24	ADVANCED AUTO CLINIC	5007 SUNSET BLVD	CA HIST UST, CA HAZNET	Lower	794, 0.150, WSW
F25	ARA KESSEDJIAN	5007 W SUNSET BLVD	CA HIST UST	Lower	794, 0.150, WSW
F26	ARA SHEL SERVICE	5007 SUNSET BLVD	RCRA-SQG, CA UST, CA SWEEPS UST, CA FID UST,...	Lower	794, 0.150, WSW
G27	UNOCAL #3837 (FORMER	4900 HOLLYWOOD BLVD	CA LUST	Higher	882, 0.167, NNW
G28	SERVICE STATION 3837	4900 W HOLLYWOOD BLV	CA LUST, CA SWEEPS UST, CA HIST UST, CA FID UST,...	Higher	882, 0.167, NNW
G29	UNION OIL SERVICE ST	4900 HOLLYWOOD BLVD	CA HIST UST	Higher	882, 0.167, NNW
H30	RITE AID NO 5435	1533 N VERMONT AVE	RCRA-SQG, FINDS, ECHO	Higher	910, 0.172, East
I31	BARNSDALL PARK	4800 HOLLYWOOD BLVD	RCRA-SQG, FINDS, ECHO	Higher	920, 0.174, NNE
F32	BP WEST COAST PRODUC	5025 W SUNSET BLVD	RCRA-SQG	Lower	928, 0.176, West
F33	ARCO STN 183	5025 W SUNSET BLVD	CA HIST UST	Lower	928, 0.176, West
F34	ARCO STATION #183 (T	5025 W SUNSET BLVD	CA UST	Lower	928, 0.176, West
F35	ARCO STATION #183 (T	5025 W SUNSET BLVD	CA SWEEPS UST, CA FID UST	Lower	928, 0.176, West
F36	THRIFTY #183	5025 SUNSET BLVD W	CA LUST, CA HIST CORTESE	Lower	928, 0.176, West
I37	HOLLYWOOD CAR WASH	4810 HOLLYWOOD BLVD	CA LUST, CA HIST UST, CA HIST CORTESE	Higher	934, 0.177, NNE
I38	EVI ENTERPRISES CORP	4810 HOLLYWOOD BLVD	CA SWEEPS UST, CA FID UST	Higher	934, 0.177, NNE
I39	HOLLYWOOD CAR WASH	4810 HOLLYWOOD BLVD	CA LUST, CA HIST UST	Higher	934, 0.177, NNE

MAPPED SITES SUMMARY

Target Property Address:
1526 NORTH EDGEMONT STREET
LOS ANGELES, CA 90027

Click on Map ID to see full detail.

MAP ID	SITE NAME	ADDRESS	DATABASE ACRONYMS	RELATIVE ELEVATION	DIST (ft. & mi.) DIRECTION
J40	CHURCH OF SCIENTOLOG	1404 N CATALINA ST	CA UST	Lower	934, 0.177, SSE
J41	UNK	1404 N CATALINA ST	CA SWEEPS UST, CA FID UST	Lower	934, 0.177, SSE
K42	KAISER MEDICAL CENTE	1515 N VERMONT AVE	CA SWEEPS UST, CA FID UST	Higher	963, 0.182, East
K43	KAISER PERMANENTE	1515 N. VERMONT AVEN	RCRA-LQG	Higher	963, 0.182, East
K44	KAISER PERMANENTE RE	1515 N VERMONT LEVEL	RCRA NonGen / NLR, FINDS, ECHO	Higher	963, 0.182, East
I45	MTA - BARNSDALL PARK	4800 HOLLYWOOD BLVD	CA CPS-SLIC, CA HAZNET	Higher	965, 0.183, NNE
H46	KAISER FOUNDATION HO	4730 BARNSDALL AVE	CA UST	Higher	990, 0.188, East
H47	KAISER FOUND HOSPITA	4730 BARNSDALE AVE	CA SWEEPS UST, CA FID UST	Higher	990, 0.188, East
G48	SHELL OIL CO (FORMER	4905 HOLLYWOOD BLVD	CA LUST, CA HIST CORTESE	Higher	1010, 0.191, North
G49	EDGEMONT HOSPITAL	4841 HOLLYWOOD BLVD	CA LUST	Higher	1058, 0.200, North
G50	EDGEMONT HOSPITAL	4841 HOLLYWOOD	CA LUST, CA HIST CORTESE	Higher	1058, 0.200, North
G51	HEALTH INDUSTRIES OF	4841 HOLLYWOOD BLVD	CA SWEEPS UST, CA FID UST	Higher	1058, 0.200, North
L52	THRIFTY CLEANERS	4970 HOLLYWOOD BLVD	RCRA-SQG, FINDS, ECHO, CA DRYCLEANERS, CA EMI, CA...	Higher	1076, 0.204, NW
L53	THRIFTY DRY CLEANERS	4970 HOLLYWOOD BLVD	CA DRYCLEANERS	Higher	1076, 0.204, NW
H54	TIME O MAX ONE HOUR	1553 N VERMONT AVE	RCRA-SQG	Higher	1089, 0.206, ENE
H55	TIME O MAX ONE HOUR	1553 N VERMONT AVE	RCRA-SQG, FINDS, ECHO	Higher	1089, 0.206, ENE
J56	CEDARS CLEANERS	4849 FOUNTAIN AVE	CA DRYCLEANERS	Lower	1115, 0.211, South
H57	LAUR METALS CO	1601 N VERMONT AVE	CA SWRCY	Higher	1116, 0.211, ENE
L58	RAFIK KAZARYAN C/O H	4977 HOLLYWOOD BLVD	CA FID UST	Higher	1171, 0.222, NNW
L59	HOLLYWOOD GAS (FORME	4977 HOLLYWOOD BLVD	CA LUST, CA SWEEPS UST, CA HIST CORTESE	Higher	1171, 0.222, NNW
L60	BARGAIN GAS	4977 HOLLYWOOD BLVD	CA HIST UST	Higher	1171, 0.222, NNW
M61	HOLLYWOOD CLEANERS	4730 HOLLYWOOD BLVD	CA DRYCLEANERS	Higher	1181, 0.224, NE
M62	HOLLYWOOD CLEANERS	4730 HOLLYWOOD BLVD	CA DRYCLEANERS	Higher	1181, 0.224, NE
N63	RITE AID NO 5435	1637 N VERMONT AVE	RCRA-CESQG	Higher	1222, 0.231, ENE
N64	RITE AID #5435	1637 N VERMONT AVE	RCRA-LQG	Higher	1222, 0.231, ENE
N65	HOLLYWOOD CLEANERS	4730 HOLLYWOOD BLVD	RCRA-SQG, FINDS, ECHO, CA HAZNET	Higher	1236, 0.234, ENE
N66	YITZHAK HACHAMOFF	1630 N VERMONT AVE	CA HIST UST	Higher	1239, 0.235, ENE
N67	ARCO #5025	1630 VERMONT	CA HIST CORTESE	Higher	1340, 0.254, ENE
N68	ARCO #5025	1630 VERMONT AVE N	CA LUST	Higher	1340, 0.254, ENE
N69	SHELL/TESORO (FORMER	1630 VERMONT AVE N	CA LUST, CA HAZNET	Higher	1340, 0.254, ENE
O70	CHILDREN'S HOSPITAL	4650 SUNSET BOULEVAR	RCRA-LQG, CA ENVIROSTOR, CA HIST UST, CA FID UST,...	Higher	1429, 0.271, ESE
71	QUEEN OF ANGELS HOLL	1300 N VERMONT AVE	RCRA-LQG, CA LUST, FINDS, ECHO, CA HAZNET, CA...	Lower	1465, 0.277, SE
O72	CHILDRENS HOSPITAL	4560 SUNSET BLVD W	CA LUST	Higher	1658, 0.314, East
O73	CHILDRENS HOSPITAL	4560 SUNSET	CA HIST CORTESE	Higher	1658, 0.314, East
P74	76 PRODUCTS STATION	1270 VERMONT AVE N	CA LUST, CA HIST CORTESE	Lower	1683, 0.319, SE
P75	PACIFIC BELL	1255 N VERMONT	RCRA-SQG, CA LUST, CA UST, CA SWEEPS UST, CA HIST...	Lower	1699, 0.322, SE
76	LESLIE'S SERVICE STA	5101 FOUNTAIN AVE.	CA LUST	Lower	1834, 0.347, SW
Q77	LA FIRE STATION 35	1601 HILLHURST AVE	RCRA-SQG, FINDS, ECHO, CA HIST CORTESE	Higher	2410, 0.456, East
Q78	FIRE STATION #35	1601 HILLHURST AVE N	CA LUST	Higher	2410, 0.456, East

MAPPED SITES SUMMARY

Target Property Address:
1526 NORTH EDGEMONT STREET
LOS ANGELES, CA 90027

Click on Map ID to see full detail.

MAP ID	SITE NAME	ADDRESS	DATABASE ACRONYMS	RELATIVE ELEVATION	DIST (ft. & mi.) DIRECTION
79	RAMONA PRIMARY SITE	HOBART BOULEVARD/FOU	CA ENVIROSTOR, CA SCH	Lower	2652, 0.502, WSW
80	MARSHALL NEW PRIMARY	LEXINGTON AVE/WESTMO	CA ENVIROSTOR, CA SCH	Lower	2942, 0.557, SE
81	RAMONA NEW PC AKA BO	SANTA MONICA BOULEVA	CA ENVIROSTOR, CA SCH	Lower	3417, 0.647, SW
82	BELMONT/HOLLYWOOD NO	LA MIRADA AVENUE/SER	CA ENVIROSTOR, CA SCH	Lower	3438, 0.651, WSW
83	DELUXE LABORATORIES	1377 N. SERRANO AVEN	RCRA-LQG, CA ENVIROSTOR, CA CPS-SLIC, CA HIST UST,...	Lower	3477, 0.659, WSW
84	QUANTITY PHOTO'S, IN	5432 HOLLYWOOD BOULE	CA ENVIROSTOR	Higher	3802, 0.720, WNW
85	CENTRAL REGION MIDDL	FOUNTAIN AVENUE/SERR	CA ENVIROSTOR, CA SCH	Lower	4015, 0.760, WSW
R86	RAMONA PRIMARY SITE	KINGSLEY DRIVE/ROMAI	CA ENVIROSTOR, CA SCH	Lower	4132, 0.783, SSW
R87	BELMONT/HOLLYWOOD NO	HARVARD BOULEVARD/RO	CA ENVIROSTOR, CA SCH	Lower	4248, 0.805, SSW
88	BELMONT/HOLLYWOOD NO	LEMON GROVE AVENUE/K	CA ENVIROSTOR, CA SCH	Lower	4791, 0.907, SSW
89	BELMONT/HOLLYWOOD NO	WILLOWBROOK AVE/HOOV	CA ENVIROSTOR, CA SCH	Lower	4823, 0.913, SE
S90	RAMONA PRIMARY SITE	OXFORD AVENUE/ROMAIN	CA ENVIROSTOR, CA SCH	Lower	4926, 0.933, SW
S91	RAMONA PRIMARY SITE	OXFORD AVENUE/ROMAIN	CA ENVIROSTOR, CA SCH	Lower	4926, 0.933, SW
92	HOLLYWOOD NEW CONTIN	HARVARD BLVD/LEMON G	CA ENVIROSTOR, CA SCH	Lower	5002, 0.947, SSW

EXECUTIVE SUMMARY

TARGET PROPERTY SEARCH RESULTS

The target property was identified in the following records. For more information on this property see page 9 of the attached EDR Radius Map report:

Site	Database(s)	EPA ID
KAISER FOUNDATION HO 1526 N EDGEMONT ST LOS ANGELES, CA 90026	CA SWEEPS UST Comp Number: 7444 CA FID UST Facility Id: 19007367 Status: I	N/A
KAISER PERMANENTE 1526 N EDGEMONT ST LOS ANGELES, CA 90027	CA HAZNET GEPAID: CAL000084738	N/A
KAISER FOUNDATION HE 1526 N EDGEMONT ST LOS ANGELES, CA 90023	CA HAZNET GEPAID: CAC002559844	N/A

DATABASES WITH NO MAPPED SITES

No mapped sites were found in EDR's search of available ("reasonably ascertainable ") government records either on the target property or within the search radius around the target property for the following databases:

STANDARD ENVIRONMENTAL RECORDS

Federal NPL site list

NPL ---------- National Priority List
Proposed NPL ---------- Proposed National Priority List Sites
NPL LIENS ---------- Federal Superfund Liens

Federal Delisted NPL site list

Delisted NPL ---------- National Priority List Deletions

Federal CERCLIS list

FEDERAL FACILITY ---------- Federal Facility Site Information listing
SEMS ---------- Superfund Enterprise Management System

Federal CERCLIS NFRAP site list

SEMS-ARCHIVE ---------- Superfund Enterprise Management System Archive

EXECUTIVE SUMMARY

Federal RCRA CORRACTS facilities list

CORRACTS---------- Corrective Action Report

Federal RCRA non-CORRACTS TSD facilities list

RCRA-TSDF---------- RCRA - Treatment, Storage and Disposal

Federal institutional controls / engineering controls registries

LUCIS---------- Land Use Control Information System
US ENG CONTROLS---------- Engineering Controls Sites List
US INST CONTROL---------- Sites with Institutional Controls

Federal ERNS list

ERNS---------- Emergency Response Notification System

State- and tribal - equivalent NPL

CA RESPONSE---------- State Response Sites

State and tribal landfill and/or solid waste disposal site lists

CA SWF/LF---------- Solid Waste Information System

State and tribal leaking storage tank lists

INDIAN LUST---------- Leaking Underground Storage Tanks on Indian Land

State and tribal registered storage tank lists

FEMA UST---------- Underground Storage Tank Listing
CA AST---------- Aboveground Petroleum Storage Tank Facilities
INDIAN UST---------- Underground Storage Tanks on Indian Land

State and tribal voluntary cleanup sites

CA VCP---------- Voluntary Cleanup Program Properties
INDIAN VCP---------- Voluntary Cleanup Priority Listing

State and tribal Brownfields sites

CA BROWNFIELDS---------- Considered Brownfieds Sites Listing

ADDITIONAL ENVIRONMENTAL RECORDS

Local Brownfield lists

US BROWNFIELDS---------- A Listing of Brownfields Sites

Local Lists of Landfill / Solid Waste Disposal Sites

CA WMUDS/SWAT---------- Waste Management Unit Database

CA HAULERS ---- Registered Waste Tire Haulers Listing
INDIAN ODI ---- Report on the Status of Open Dumps on Indian Lands
DEBRIS REGION 9 ---- Torres Martinez Reservation Illegal Dump Site Locations
ODI ---- Open Dump Inventory
IHS OPEN DUMPS ---- Open Dumps on Indian Land

Local Lists of Hazardous waste / Contaminated Sites

CA AOCONCERN ---- Key Areas of Concerns in Los Angeles County
US HIST CDL ---- Delisted National Clandestine Laboratory Register
CA HIST Cal-Sites ---- Historical Calsites Database
CA CDL ---- Clandestine Drug Labs
CA CERS HAZ WASTE ---- CERS HAZ WASTE
CA Toxic Pits ---- Toxic Pits Cleanup Act Sites
US CDL ---- National Clandestine Laboratory Register

Local Lists of Registered Storage Tanks

CA CERS TANKS ---- California Environmental Reporting System (CERS) Tanks

Local Land Records

CA LIENS ---- Environmental Liens Listing
LIENS 2 ---- CERCLA Lien Information
CA DEED ---- Deed Restriction Listing

Records of Emergency Release Reports

HMIRS ---- Hazardous Materials Information Reporting System
CA CHMIRS ---- California Hazardous Material Incident Report System
CA LDS ---- Land Disposal Sites Listing
CA MCS ---- Military Cleanup Sites Listing
CA SPILLS 90 ---- SPILLS 90 data from FirstSearch

Other Ascertainable Records

FUDS ---- Formerly Used Defense Sites
DOD ---- Department of Defense Sites
SCRD DRYCLEANERS ---- State Coalition for Remediation of Drycleaners Listing
US FIN ASSUR ---- Financial Assurance Information
EPA WATCH LIST ---- EPA WATCH LIST
2020 COR ACTION ---- 2020 Corrective Action Program List
TSCA ---- Toxic Substances Control Act
TRIS ---- Toxic Chemical Release Inventory System
SSTS ---- Section 7 Tracking Systems
ROD ---- Records Of Decision
RMP ---- Risk Management Plans
RAATS ---- RCRA Administrative Action Tracking System
PRP ---- Potentially Responsible Parties
PADS ---- PCB Activity Database System
FTTS ---- FIFRA/ TSCA Tracking System - FIFRA (Federal Insecticide, Fungicide, & Rodenticide Act)/TSCA (Toxic Substances Control Act)
MLTS ---- Material Licensing Tracking System
COAL ASH DOE ---- Steam-Electric Plant Operation Data
COAL ASH EPA ---- Coal Combustion Residues Surface Impoundments List

PCB TRANSFORMER PCB Transformer Registration Database
RADINFO Radiation Information Database
HIST FTTS FIFRA/TSCA Tracking System Administrative Case Listing
DOT OPS Incident and Accident Data
CONSENT Superfund (CERCLA) Consent Decrees
INDIAN RESERV Indian Reservations
FUSRAP Formerly Utilized Sites Remedial Action Program
UMTRA Uranium Mill Tailings Sites
LEAD SMELTERS Lead Smelter Sites
US AIRS Aerometric Information Retrieval System Facility Subsystem
US MINES Mines Master Index File
ABANDONED MINES Abandoned Mines
DOCKET HWC Hazardous Waste Compliance Docket Listing
UXO Unexploded Ordnance Sites
FUELS PROGRAM EPA Fuels Program Registered Listing
CA BOND EXP. PLAN Bond Expenditure Plan
CA Cortese "Cortese" Hazardous Waste & Substances Sites List
CA CUPA Listings CUPA Resources List
CA ENF Enforcement Action Listing
CA Financial Assurance Financial Assurance Information Listing
CA ICE ICE
CA LOS ANGELES CO. HMS HMS: Street Number List
CA HWP EnviroStor Permitted Facilities Listing
CA HWT Registered Hazardous Waste Transporter Database
CA MINES Mines Site Location Listing
CA MWMP Medical Waste Management Program Listing
CA PEST LIC Pesticide Regulation Licenses Listing
CA PROC Certified Processors Database
CA Notify 65 Proposition 65 Records
CA UIC UIC Listing
CA WASTEWATER PITS Oil Wastewater Pits Listing
CA WDS Waste Discharge System
CA CERS CERS
CA WIP Well Investigation Program Case List
CA NON-CASE INFO NON-CASE INFO (GEOTRACKER)
CA MILITARY PRIV SITES MILITARY PRIV SITES (GEOTRACKER)
CA WDR Waste Discharge Requirements Listing
CA PROD WATER PONDS PROD WATER PONDS (GEOTRACKER)
CA SAMPLING POINT SAMPLING POINT (GEOTRACKER)
CA OTHER OIL GAS OTHER OIL & GAS (GEOTRACKER)
CA PROJECT PROJECT (GEOTRACKER)
CA WELL STIM PROJ Well Stimulation Project (GEOTRACKER)
CA UIC GEO UIC GEO (GEOTRACKER)

EDR HIGH RISK HISTORICAL RECORDS

EDR Exclusive Records

EDR MGP EDR Proprietary Manufactured Gas Plants

EDR RECOVERED GOVERNMENT ARCHIVES

Exclusive Recovered Govt. Archives

CA RGA LF Recovered Government Archive Solid Waste Facilities List

EXECUTIVE SUMMARY

CA RGA LUST---------- Recovered Government Archive Leaking Underground Storage Tank

SURROUNDING SITES: SEARCH RESULTS

Surrounding sites were identified in the following databases.

Elevations have been determined from the USGS Digital Elevation Model and should be evaluated on a relative (not an absolute) basis. Relative elevation information between sites of close proximity should be field verified. Sites with an elevation equal to or higher than the target property have been differentiated below from sites with an elevation lower than the target property.
Page numbers and map identification numbers refer to the EDR Radius Map report where detailed data on individual sites can be reviewed.

Sites listed in ***bold italics*** are in multiple databases.

Unmappable (orphan) sites are not considered in the foregoing analysis.

STANDARD ENVIRONMENTAL RECORDS

Federal RCRA generators list

RCRA-LQG: RCRAInfo is EPA's comprehensive information system, providing access to data supporting the Resource Conservation and Recovery Act (RCRA) of 1976 and the Hazardous and Solid Waste Amendments (HSWA) of 1984. The database includes selective information on sites which generate, transport, store, treat and/or dispose of hazardous waste as defined by the Resource Conservation and Recovery Act (RCRA). Large quantity generators (LQGs) generate over 1,000 kilograms (kg) of hazardous waste, or over 1 kg of acutely hazardous waste per month.

A review of the RCRA-LQG list, as provided by EDR, and dated 03/01/2018 has revealed that there are 3 RCRA-LQG sites within approximately 0.25 miles of the target property.

Equal/Higher Elevation	Address	Direction / Distance	Map ID	Page
KAISER PERMANENTE EPA ID:: CAD981396658	1515 N. VERMONT AVEN	E 1/8 - 1/4 (0.182 mi.)	K43	74
RITE AID #5435 EPA ID:: CAL000281021	1637 N VERMONT AVE	ENE 1/8 - 1/4 (0.231 mi.)	N64	108

Lower Elevation	Address	Direction / Distance	Map ID	Page
KAISER PERMANENTE LO EPA ID:: CAD981396591	4867 W. SUNSET BLVD.	SE 0 - 1/8 (0.018 mi.)	A7	17

RCRA-SQG: RCRAInfo is EPA's comprehensive information system, providing access to data supporting the Resource Conservation and Recovery Act (RCRA) of 1976 and the Hazardous and Solid Waste Amendments (HSWA) of 1984. The database includes selective information on sites which generate, transport, store, treat and/or dispose of hazardous waste as defined by the Resource Conservation and Recovery Act (RCRA). Small quantity generators (SQGs) generate between 100 kg and 1,000 kg of hazardous waste per month.

A review of the RCRA-SQG list, as provided by EDR, and dated 03/01/2018 has revealed that there are 9 RCRA-SQG sites within approximately 0.25 miles of the target property.

Equal/Higher Elevation	Address	Direction / Distance	Map ID	Page
RITE AID NO 5435	***1533 N VERMONT AVE***	***E 1/8 - 1/4 (0.172 mi.)***	***H30***	***49***

EPA ID:: CA0000228510				
BARNSDALL PARK EPA ID:: CAD981988033	***4800 HOLLYWOOD BLVD***	***NNE 1/8 - 1/4 (0.174 mi.)***	***I31***	***50***
THRIFTY CLEANERS EPA ID:: CAD982446650	***4970 HOLLYWOOD BLVD***	***NW 1/8 - 1/4 (0.204 mi.)***	***L52***	***88***
TIME O MAX ONE HOUR EPA ID:: CAD981457674	1553 N VERMONT AVE	ENE 1/8 - 1/4 (0.206 mi.)	H54	94
TIME O MAX ONE HOUR EPA ID:: CAD982020414	***1553 N VERMONT AVE***	***ENE 1/8 - 1/4 (0.206 mi.)***	***H55***	***95***
HOLLYWOOD CLEANERS EPA ID:: CAD983647462	***4730 HOLLYWOOD BLVD***	***ENE 1/8 - 1/4 (0.234 mi.)***	***N65***	***110***

Lower Elevation	Address	Direction / Distance	Map ID	Page
4900 SUNSET EPA ID:: CAD982008047	4900 SUNSET BLVD	SSW 0 - 1/8 (0.031 mi.)	B13	30
ARA SHEL SERVICE EPA ID:: CAD982518037	***5007 SUNSET BLVD***	***WSW 1/8 - 1/4 (0.150 mi.)***	***F26***	***40***
BP WEST COAST PRODUC EPA ID:: CAR000224592	5025 W SUNSET BLVD	W 1/8 - 1/4 (0.176 mi.)	F32	53

RCRA-CESQG: RCRAInfo is EPA's comprehensive information system, providing access to data supporting the Resource Conservation and Recovery Act (RCRA) of 1976 and the Hazardous and Solid Waste Amendments (HSWA) of 1984. The database includes selective information on sites which generate, transport, store, treat and/or dispose of hazardous waste as defined by the Resource Conservation and Recovery Act (RCRA). Conditionally exempt small quantity generators (CESQGs) generate less than 100 kg of hazardous waste, or less than 1 kg of acutely hazardous waste per month.

A review of the RCRA-CESQG list, as provided by EDR, and dated 03/01/2018 has revealed that there is 1 RCRA-CESQG site within approximately 0.25 miles of the target property.

Equal/Higher Elevation	Address	Direction / Distance	Map ID	Page
RITE AID NO 5435 EPA ID:: CAR000249441	1637 N VERMONT AVE	ENE 1/8 - 1/4 (0.231 mi.)	N63	103

State- and tribal - equivalent CERCLIS

CA ENVIROSTOR: The Department of Toxic Substances Control's (DTSC's) Site Mitigation and Brownfields Reuse Program's (SMBRP's) EnviroStor database identifes sites that have known contamination or sites for which there may be reasons to investigate further. The database includes the following site types: Federal Superfund sites (National Priorities List (NPL)); State Response, including Military Facilities and State Superfund; Voluntary Cleanup; and School sites. EnviroStor provides similar information to the information that was available in CalSites, and provides additional site information, including, but not limited to, identification of formerly-contaminated properties that have been released for reuse, properties where environmental deed restrictions have been recorded to prevent inappropriate land uses, and risk characterization information that is used to assess potential impacts to public health and the environment at contaminated sites.

A review of the CA ENVIROSTOR list, as provided by EDR, and dated 10/29/2018 has revealed that there

are 15 CA ENVIROSTOR sites within approximately 1 mile of the target property.

Equal/Higher Elevation	Address	Direction / Distance	Map ID	Page
CHILDREN'S HOSPITAL Facility Id: 71002816 Status: Refer: Other Agency	***4650 SUNSET BOULEVAR***	***ESE 1/4 - 1/2 (0.271 mi.)***	***O70***	***125***
QUANTITY PHOTO'S, IN Facility Id: 71003286 Status: Refer: Other Agency	5432 HOLLYWOOD BOULE	WNW 1/2 - 1 (0.720 mi.)	84	209

Lower Elevation	Address	Direction / Distance	Map ID	Page
RAMONA PRIMARY SITE Facility Id: 19820083 Status: Inactive - Withdrawn	***HOBART BOULEVARD/FOU***	***WSW 1/2 - 1 (0.502 mi.)***	***79***	***178***
MARSHALL NEW PRIMARY Facility Id: 19650016 Status: No Further Action	***LEXINGTON AVE/WESTMO***	***SE 1/2 - 1 (0.557 mi.)***	***80***	***180***
RAMONA NEW PC AKA BO Facility Id: 19790003 Status: No Further Action	***SANTA MONICA BOULEVA***	***SW 1/2 - 1 (0.647 mi.)***	***81***	***183***
BELMONT/HOLLYWOOD NO Facility Id: 19880049 Status: Inactive - Needs Evaluation	***LA MIRADA AVENUE/SER***	***WSW 1/2 - 1 (0.651 mi.)***	***82***	***187***
DELUXE LABORATORIES Facility Id: 60001863 Status: Refer: 1248 Local Agency	***1377 N. SERRANO AVEN***	***WSW 1/2 - 1 (0.659 mi.)***	***83***	***190***
CENTRAL REGION MIDDL Facility Id: 60000058 Status: Inactive - Action Required	***FOUNTAIN AVENUE/SERR***	***WSW 1/2 - 1 (0.760 mi.)***	***85***	***210***
RAMONA PRIMARY SITE Facility Id: 19880045 Status: Inactive - Withdrawn	***KINGSLEY DRIVE/ROMAI***	***SSW 1/2 - 1 (0.783 mi.)***	***R86***	***213***
BELMONT/HOLLYWOOD NO Facility Id: 19880048 Status: Inactive - Needs Evaluation	***HARVARD BOULEVARD/RO***	***SSW 1/2 - 1 (0.805 mi.)***	***R87***	***216***
BELMONT/HOLLYWOOD NO Facility Id: 19880050 Status: Inactive - Needs Evaluation	***LEMON GROVE AVENUE/K***	***SSW 1/2 - 1 (0.907 mi.)***	***88***	***219***
BELMONT/HOLLYWOOD NO Facility Id: 19800042 Status: Inactive - Needs Evaluation	***WILLOWBROOK AVE/HOOV***	***SE 1/2 - 1 (0.913 mi.)***	***89***	***221***
RAMONA PRIMARY SITE Facility Id: 19880046 Status: Inactive - Withdrawn	***OXFORD AVENUE/ROMAIN***	***SW 1/2 - 1 (0.933 mi.)***	***S90***	***224***
RAMONA PRIMARY SITE Facility Id: 19880070 Status: Inactive - Withdrawn	***OXFORD AVENUE/ROMAIN***	***SW 1/2 - 1 (0.933 mi.)***	***S91***	***227***
HOLLYWOOD NEW CONTIN Facility Id: 19880039	***HARVARD BLVD/LEMON G***	***SSW 1/2 - 1 (0.947 mi.)***	***92***	***229***

Status: Inactive - Withdrawn

State and tribal leaking storage tank lists

CA LUST: Leaking Underground Storage Tank (LUST) Sites included in GeoTracker. GeoTracker is the Water Boards data management system for sites that impact, or have the potential to impact, water quality in California, with emphasis on groundwater.

A review of the CA LUST list, as provided by EDR, has revealed that there are 18 CA LUST sites within approximately 0.5 miles of the target property.

Equal/Higher Elevation	Address	Direction / Distance	Map ID	Page
UNOCAL #3837 (FORMER Database: LUST, Date of Government Version: 09/10/2018 Status: Completed - Case Closed Global Id: T0603700733	4900 HOLLYWOOD BLVD	NNW 1/8 - 1/4 (0.167 mi.)	G27	44
SERVICE STATION 3837 Database: LUST REG 4, Date of Government Version: 09/07/2004 Facility Id: 900270025 Status: Case Closed Global ID: T0603700733	***4900 W HOLLYWOOD BLV***	***NNW 1/8 - 1/4 (0.167 mi.)***	***G28***	***45***
HOLLYWOOD CAR WASH Database: LUST, Date of Government Version: 09/10/2018 Status: Completed - Case Closed Global Id: T0603700736	***4810 HOLLYWOOD BLVD***	***NNE 1/8 - 1/4 (0.177 mi.)***	***I37***	***67***
HOLLYWOOD CAR WASH Database: LUST REG 4, Date of Government Version: 09/07/2004 Facility Id: 900270052 Status: Case Closed Global ID: T0603700736	***4810 HOLLYWOOD BLVD***	***NNE 1/8 - 1/4 (0.177 mi.)***	***I39***	***70***
SHELL OIL CO (FORMER Database: LUST, Date of Government Version: 09/10/2018 Database: LUST REG 4, Date of Government Version: 09/07/2004 Status: Completed - Case Closed Facility Id: 900270189 Status: Case Closed Global Id: T0603700747 Global ID: T0603700747	***4905 HOLLYWOOD BLVD***	***N 1/8 - 1/4 (0.191 mi.)***	***G48***	***83***
EDGEMONT HOSPITAL Database: LUST REG 4, Date of Government Version: 09/07/2004 Facility Id: 900270089 Status: Case Closed Global ID: T0603700738	4841 HOLLYWOOD BLVD	N 1/8 - 1/4 (0.200 mi.)	G49	85
EDGEMONT HOSPITAL Database: LUST, Date of Government Version: 09/10/2018 Status: Completed - Case Closed Global Id: T0603700738	***4841 HOLLYWOOD***	***N 1/8 - 1/4 (0.200 mi.)***	***G50***	***86***
HOLLYWOOD GAS (FORME Database: LUST, Date of Government Version: 09/10/2018 Database: LUST REG 4, Date of Government Version: 09/07/2004	***4977 HOLLYWOOD BLVD***	***NNW 1/8 - 1/4 (0.222 mi.)***	***L59***	***98***

Status: Completed - Case Closed
Facility Id: 900270116
Status: Case Closed
Global Id: T0603700741
Global ID: T0603700741

ARCO #5025 | 1630 VERMONT AVE N | ENE 1/4 - 1/2 (0.254 mi.) | N68 | 113
Database: LUST REG 4, Date of Government Version: 09/07/2004
Facility Id: 900270134
Status: Post remedial action monitoring
Global ID: T0603700743

SHELL/TESORO (FORMER | ***1630 VERMONT AVE N*** | ***ENE 1/4 - 1/2 (0.254 mi.)*** | ***N69*** | ***114***
Database: LUST, Date of Government Version: 09/10/2018
Status: Open - Verification Monitoring
Global Id: T0603700743

CHILDRENS HOSPITAL | 4560 SUNSET BLVD W | E 1/4 - 1/2 (0.314 mi.) | O72 | 159
Database: LUST, Date of Government Version: 09/10/2018
Database: LUST REG 4, Date of Government Version: 09/07/2004
Status: Completed - Case Closed
Facility Id: 900270125
Status: Case Closed
Global Id: T0603700742
Global ID: T0603700742

FIRE STATION #35 | 1601 HILLHURST AVE N | E 1/4 - 1/2 (0.456 mi.) | Q78 | 176
Database: LUST, Date of Government Version: 09/10/2018
Database: LUST REG 4, Date of Government Version: 09/07/2004
Status: Completed - Case Closed
Facility Id: 900270216
Status: Case Closed
Global Id: T0603700750
Global ID: T0603700750

Lower Elevation	Address	Direction / Distance	Map ID	Page

KAISER LAMC STAGE 2 | ***4867 SUNSET BOULEVAR*** | ***SE 0 - 1/8 (0.018 mi.)*** | ***A4*** | ***12***
Database: LUST, Date of Government Version: 09/10/2018
Database: LUST REG 4, Date of Government Version: 09/07/2004
Status: Completed - Case Closed
Facility Id: 900270034
Status: Case Closed
Global Id: T0603700734
Global ID: T0603700734

THRIFTY #183 | ***5025 SUNSET BLVD W*** | ***W 1/8 - 1/4 (0.176 mi.)*** | ***F36*** | ***58***
Database: LUST, Date of Government Version: 09/10/2018
Database: LUST REG 4, Date of Government Version: 09/07/2004
Status: Completed - Case Closed
Facility Id: 900270061
Status: Remediation Plan
Global Id: T0603700737
Global ID: T0603700737

QUEEN OF ANGELS HOLL | ***1300 N VERMONT AVE*** | ***SE 1/4 - 1/2 (0.277 mi.)*** | ***71*** | ***153***
Database: LUST, Date of Government Version: 09/10/2018
Status: Completed - Case Closed
Global Id: T0603769055

76 PRODUCTS STATION | ***1270 VERMONT AVE N*** | ***SE 1/4 - 1/2 (0.319 mi.)*** | ***P74*** | ***162***
Database: LUST, Date of Government Version: 09/10/2018
Database: LUST REG 4, Date of Government Version: 09/07/2004

Status: Completed - Case Closed
Facility Id: 900290089
Status: Case Closed
Global Id: T0603700771
Global ID: T0603700771

PACIFIC BELL	***1255 N VERMONT***	***SE 1/4 - 1/2 (0.322 mi.)***	***P75***	***164***

Database: LUST, Date of Government Version: 09/10/2018
Database: LUST REG 4, Date of Government Version: 09/07/2004
Status: Completed - Case Closed
Facility Id: 900290152
Status: Case Closed
Global Id: T0603700778
Global ID: T0603700778

LESLIE'S SERVICE STA	5101 FOUNTAIN AVE.	SW 1/4 - 1/2 (0.347 mi.)	76	171

Database: LUST, Date of Government Version: 09/10/2018
Status: Completed - Case Closed
Global Id: T0603708995

CA CPS-SLIC: Cleanup Program Sites (CPS; also known as Site Cleanups [SC] and formerly known as Spills, Leaks, Investigations, and Cleanups [SLIC] sites) included in GeoTracker. GeoTracker is the Water Boards data management system for sites that impact, or have the potential to impact, water quality in California, with emphasis on groundwater.

A review of the CA CPS-SLIC list, as provided by EDR, has revealed that there is 1 CA CPS-SLIC site within approximately 0.5 miles of the target property.

Equal/Higher Elevation	Address	Direction / Distance	Map ID	Page
MTA - BARNSDALL PARK	***4800 HOLLYWOOD BLVD***	***NNE 1/8 - 1/4 (0.183 mi.)***	***I45***	***79***

Database: SLIC REG 4, Date of Government Version: 11/17/2004
Database: CPS-SLIC, Date of Government Version: 09/10/2018
Facility Status: Completed - Case Closed
Facility Status: No further action required
Global Id: SL2049T1734

State and tribal registered storage tank lists

CA UST: The Underground Storage Tank database contains registered USTs. USTs are regulated under Subtitle I of the Resource Conservation and Recovery Act (RCRA). The data come from the State Water Resources Control Board's Hazardous Substance Storage Container Database.

A review of the CA UST list, as provided by EDR, has revealed that there are 9 CA UST sites within approximately 0.25 miles of the target property.

Equal/Higher Elevation	Address	Direction / Distance	Map ID	Page
KAISER FOUNDATION HO	4730 BARNSDALL AVE	E 1/8 - 1/4 (0.188 mi.)	H46	82

Database: UST, Date of Government Version: 09/10/2018
Facility Id: 25222

Lower Elevation	Address	Direction / Distance	Map ID	Page
KAISER PERMANENTE	4867 W SUNSET BLVD	SE 0 - 1/8 (0.018 mi.)	A6	17

Database: UST, Date of Government Version: 09/10/2018

Facility Id: 23706
Facility Id: FA0015222

KAISER PERMANENTE	***4760 W SUNSET BLVD***	***ESE 0 - 1/8 (0.114 mi.)***	***D17***	***35***
Database: UST, Date of Government Version: 09/10/2018 Facility Id: FA-003-2259 Facility Id: 24064				
KAISER PERMANENTE	4950 W SUNSET BLVD	SW 0 - 1/8 (0.119 mi.)	C18	36
Database: UST, Date of Government Version: 09/10/2018 Facility Id: FA0013421				
CHURCH OF SCIENTOLOG	***4833 FOUNTAIN AVE***	***SSE 1/8 - 1/4 (0.132 mi.)***	***E19***	***36***
Database: UST, Date of Government Version: 09/10/2018 Facility Id: 25228				
SUNBOA INC.	5007 SUNSET BLVD.	WSW 1/8 - 1/4 (0.150 mi.)	F23	38
Database: UST, Date of Government Version: 09/10/2018 Facility Id: FA0002439				
ARA SHEL SERVICE	***5007 SUNSET BLVD***	***WSW 1/8 - 1/4 (0.150 mi.)***	***F26***	***40***
Database: UST, Date of Government Version: 09/10/2018 Facility Id: 25233 Facility Id: FA0002439				
ARCO STATION #183 (T	5025 W SUNSET BLVD	W 1/8 - 1/4 (0.176 mi.)	F34	55
Database: UST, Date of Government Version: 09/10/2018 Facility Id: 25235				
CHURCH OF SCIENTOLOG	1404 N CATALINA ST	SSE 1/8 - 1/4 (0.177 mi.)	J40	72
Database: UST, Date of Government Version: 09/10/2018 Facility Id: 24944				

ADDITIONAL ENVIRONMENTAL RECORDS

Local Lists of Landfill / Solid Waste Disposal Sites

CA SWRCY: A listing of recycling facilities in California.

A review of the CA SWRCY list, as provided by EDR, and dated 09/10/2018 has revealed that there is 1 CA SWRCY site within approximately 0.5 miles of the target property.

Equal/Higher Elevation	Address	Direction / Distance	Map ID	Page
LAUR METALS CO Cert Id: RC4139	1601 N VERMONT AVE	ENE 1/8 - 1/4 (0.211 mi.)	H57	97

Local Lists of Registered Storage Tanks

CA SWEEPS UST: Statewide Environmental Evaluation and Planning System. This underground storage tank listing was updated and maintained by a company contacted by the SWRCB in the early 1990's. The listing is no longer updated or maintained. The local agency is the contact for more information on a site on the SWEEPS list.

A review of the CA SWEEPS UST list, as provided by EDR, and dated 06/01/1994 has revealed that there

are 16 CA SWEEPS UST sites within approximately 0.25 miles of the target property.

Equal/Higher Elevation	Address	Direction / Distance	Map ID	Page
KAISER FOUNDATION HO Comp Number: 6092	***1550 N EDGEMONT ST***	***NNW 0 - 1/8 (0.024 mi.)***	***A10***	***26***
TEXACO INC Comp Number: 7081	***4747 W SUNSET BLVD***	***ESE 1/8 - 1/4 (0.134 mi.)***	***D21***	***37***
KAISER FOUNDATION HE Comp Number: 6069	***4733 W SUNSET BLVD***	***ESE 1/8 - 1/4 (0.135 mi.)***	***D22***	***38***
SERVICE STATION 3837 Comp Number: 1343	***4900 W HOLLYWOOD BLV***	***NNW 1/8 - 1/4 (0.167 mi.)***	***G28***	***45***
EVI ENTERPRISES CORP Comp Number: 4023	***4810 HOLLYWOOD BLVD***	***NNE 1/8 - 1/4 (0.177 mi.)***	***I38***	***70***
KAISER MEDICAL CENTE Comp Number: 6632	***1515 N VERMONT AVE***	***E 1/8 - 1/4 (0.182 mi.)***	***K42***	***73***
KAISER FOUND HOSPITA Status: A Comp Number: 7916	***4730 BARNSDALE AVE***	***E 1/8 - 1/4 (0.188 mi.)***	***H47***	***82***
HEALTH INDUSTRIES OF Comp Number: 5665	***4841 HOLLYWOOD BLVD***	***N 1/8 - 1/4 (0.200 mi.)***	***G51***	***87***
HOLLYWOOD GAS (FORME Status: A Comp Number: 1805	***4977 HOLLYWOOD BLVD***	***NNW 1/8 - 1/4 (0.222 mi.)***	***L59***	***98***

Lower Elevation	Address	Direction / Distance	Map ID	Page
KAISER FOUNDATION HO Status: A Tank Status: A Comp Number: 5411	***4867 W SUNSET BLVD***	***SE 0 - 1/8 (0.018 mi.)***	***A8***	***24***
KAISER PERMANENTE Comp Number: 6637	***4900 W SUNSET BLVD***	***SSW 0 - 1/8 (0.031 mi.)***	***B14***	***34***
KAISER PERMANENTE Status: A Comp Number: 6089	***4760 W SUNSET BLVD***	***ESE 0 - 1/8 (0.114 mi.)***	***D17***	***35***
CHURCH OF SCIENTOLOG Status: A Comp Number: 6514	***4833 FOUNTAIN AVE***	***SSE 1/8 - 1/4 (0.132 mi.)***	***E19***	***36***
ARA SHEL SERVICE Status: A Tank Status: A Comp Number: 1940	***5007 SUNSET BLVD***	***WSW 1/8 - 1/4 (0.150 mi.)***	***F26***	***40***
ARCO STATION #183 (T Status: A Tank Status: A Comp Number: 58	***5025 W SUNSET BLVD***	***W 1/8 - 1/4 (0.176 mi.)***	***F35***	***56***
UNK Status: A Comp Number: 7889	***1404 N CATALINA ST***	***SSE 1/8 - 1/4 (0.177 mi.)***	***J41***	***72***

CA HIST UST: Historical UST Registered Database.

A review of the CA HIST UST list, as provided by EDR, and dated 10/15/1990 has revealed that there are 11 CA HIST UST sites within approximately 0.25 miles of the target property.

Equal/Higher Elevation	Address	Direction / Distance	Map ID	Page
SERVICE STATION 3837	***4900 W HOLLYWOOD BLV***	***NNW 1/8 - 1/4 (0.167 mi.)***	***G28***	***45***
Facility Id: 00000018969				
UNION OIL SERVICE ST	4900 HOLLYWOOD BLVD	NNW 1/8 - 1/4 (0.167 mi.)	G29	48
Facility Id: 00000056007				
HOLLYWOOD CAR WASH	***4810 HOLLYWOOD BLVD***	***NNE 1/8 - 1/4 (0.177 mi.)***	***I37***	***67***
Facility Id: 00000068373				
HOLLYWOOD CAR WASH	***4810 HOLLYWOOD BLVD***	***NNE 1/8 - 1/4 (0.177 mi.)***	***I39***	***70***
BARGAIN GAS	4977 HOLLYWOOD BLVD	NNW 1/8 - 1/4 (0.222 mi.)	L60	102
Facility Id: 00000029480				
YITZHAK HACHAMOFF	1630 N VERMONT AVE	ENE 1/8 - 1/4 (0.235 mi.)	N66	112
Facility Id: 00000026763				

Lower Elevation	Address	Direction / Distance	Map ID	Page
KAISER FOUNDATION HO	***4867 SUNSET BLVD***	***SE 0 - 1/8 (0.018 mi.)***	***A5***	***16***
KAISER FOUNDATION HO	4867 W SUNSET BLVD	SE 0 - 1/8 (0.018 mi.)	A9	25
Facility Id: 00000029174				
ADVANCED AUTO CLINIC	***5007 SUNSET BLVD***	***WSW 1/8 - 1/4 (0.150 mi.)***	***F24***	***39***
ARA KESSEDJIAN	5007 W SUNSET BLVD	WSW 1/8 - 1/4 (0.150 mi.)	F25	40
Facility Id: 00000034123				
ARCO STN 183	5025 W SUNSET BLVD	W 1/8 - 1/4 (0.176 mi.)	F33	54
Facility Id: 00000000545				

CA FID UST: The Facility Inventory Database contains active and inactive underground storage tank locations. The source is the State Water Resource Control Board.

A review of the CA FID UST list, as provided by EDR, and dated 10/31/1994 has revealed that there are 16 CA FID UST sites within approximately 0.25 miles of the target property.

Equal/Higher Elevation	Address	Direction / Distance	Map ID	Page
KAISER FOUNDATION HO	***1550 N EDGEMONT ST***	***NNW 0 - 1/8 (0.024 mi.)***	***A10***	***26***
Facility Id: 19054483				
Status: I				
TEXACO INC	***4747 W SUNSET BLVD***	***ESE 1/8 - 1/4 (0.134 mi.)***	***D21***	***37***
Facility Id: 19020449				
Status: I				
KAISER FOUNDATION HE	***4733 W SUNSET BLVD***	***ESE 1/8 - 1/4 (0.135 mi.)***	***D22***	***38***
Facility Id: 19054480				
Status: I				
SERVICE STATION 3837	***4900 W HOLLYWOOD BLV***	***NNW 1/8 - 1/4 (0.167 mi.)***	***G28***	***45***
Facility Id: 19002130				
Status: I				
EVI ENTERPRISES CORP	***4810 HOLLYWOOD BLVD***	***NNE 1/8 - 1/4 (0.177 mi.)***	***I38***	***70***

Facility Id: 19002726 Status: I				
KAISER MEDICAL CENTE Facility Id: 19017705 Status: I	***1515 N VERMONT AVE***	***E 1/8 - 1/4 (0.182 mi.)***	***K42***	***73***
KAISER FOUND HOSPITA Facility Id: 19054682 Status: I	***4730 BARNSDALE AVE***	***E 1/8 - 1/4 (0.188 mi.)***	***H47***	***82***
HEALTH INDUSTRIES OF Facility Id: 19003046 Status: I	***4841 HOLLYWOOD BLVD***	***N 1/8 - 1/4 (0.200 mi.)***	***G51***	***87***
RAFIK KAZARYAN C/O H Facility Id: 19016212 Status: I	4977 HOLLYWOOD BLVD	NNW 1/8 - 1/4 (0.222 mi.)	L58	98

Lower Elevation	Address	Direction / Distance	Map ID	Page
KAISER FOUNDATION HO Facility Id: 19001966 Status: A	***4867 W SUNSET BLVD***	***SE 0 - 1/8 (0.018 mi.)***	***A8***	***24***
KAISER PERMANENTE Facility Id: 19004448 Status: I	***4900 W SUNSET BLVD***	***SSW 0 - 1/8 (0.031 mi.)***	***B14***	***34***
KAISER FOUNDATION HO Facility Id: 19014615 Status: A	4760 W SUNSET BLVD	ESE 0 - 1/8 (0.114 mi.)	D16	35
CHURCH OF SCIENTOLOG Facility Id: 19056260 Status: A	4833 FOUNTAIN AVE	SSE 1/8 - 1/4 (0.132 mi.)	E20	36
ARA SHEL SERVICE Facility Id: 19034305 Status: A	***5007 SUNSET BLVD***	***WSW 1/8 - 1/4 (0.150 mi.)***	***F26***	***40***
ARCO STATION #183 (T Facility Id: 19008529 Status: A	***5025 W SUNSET BLVD***	***W 1/8 - 1/4 (0.176 mi.)***	***F35***	***56***
UNK Facility Id: 19026228 Status: A	***1404 N CATALINA ST***	***SSE 1/8 - 1/4 (0.177 mi.)***	***J41***	***72***

Other Ascertainable Records

RCRA NonGen / NLR: RCRAInfo is EPA's comprehensive information system, providing access to data supporting the Resource Conservation and Recovery Act (RCRA) of 1976 and the Hazardous and Solid Waste Amendments (HSWA) of 1984. The database includes selective information on sites which generate, transport, store, treat and/or dispose of hazardous waste as defined by the Resource Conservation and Recovery Act (RCRA). Non-Generators do not presently generate hazardous waste.

A review of the RCRA NonGen / NLR list, as provided by EDR, and dated 03/01/2018 has revealed that

there is 1 RCRA NonGen / NLR site within approximately 0.25 miles of the target property.

Equal/Higher Elevation	Address	Direction / Distance	Map ID	Page
KAISER PERMANENTE RE	***1515 N VERMONT LEVEL***	***E 1/8 - 1/4 (0.182 mi.)***	***K44***	***78***
EPA ID:: CAD982025850				

CA DRYCLEANERS: A list of drycleaner related facilities that have EPA ID numbers. These are facilities with certain SIC codes: power laundries, family and commercial; garment pressing and cleaners' agents; linen supply; coin-operated laundries and cleaning; drycleaning plants except rugs; carpet and upholster cleaning; industrial launderers; laundry and garment services.

A review of the CA DRYCLEANERS list, as provided by EDR, has revealed that there are 5 CA DRYCLEANERS sites within approximately 0.25 miles of the target property.

Equal/Higher Elevation	Address	Direction / Distance	Map ID	Page
THRIFTY CLEANERS	***4970 HOLLYWOOD BLVD***	***NW 1/8 - 1/4 (0.204 mi.)***	***L52***	***88***
Database: DRYCLEANERS, Date of Government Version: 08/30/2018 EPA Id: CAD982446650				
THRIFTY DRY CLEANERS	4970 HOLLYWOOD BLVD	NW 1/8 - 1/4 (0.204 mi.)	L53	93
Database: DRYCLEAN SOUTH COAST, Date of Government Version: 10/04/2018				
HOLLYWOOD CLEANERS	4730 HOLLYWOOD BLVD	NE 1/8 - 1/4 (0.224 mi.)	M61	103
Database: DRYCLEAN SOUTH COAST, Date of Government Version: 10/04/2018				
HOLLYWOOD CLEANERS	4730 HOLLYWOOD BLVD	NE 1/8 - 1/4 (0.224 mi.)	M62	103
Database: DRYCLEAN SOUTH COAST, Date of Government Version: 10/04/2018				

Lower Elevation	Address	Direction / Distance	Map ID	Page
CEDARS CLEANERS	4849 FOUNTAIN AVE	S 1/8 - 1/4 (0.211 mi.)	J56	97
Database: DRYCLEAN SOUTH COAST, Date of Government Version: 10/04/2018				

CA HIST CORTESE: The sites for the list are designated by the State Water Resource Control Board [LUST], the Integrated Waste Board [SWF/LS], and the Department of Toxic Substances Control [CALSITES]. This listing is no longer updated by the state agency.

A review of the CA HIST CORTESE list, as provided by EDR, and dated 04/01/2001 has revealed that there are 12 CA HIST CORTESE sites within approximately 0.5 miles of the target property.

Equal/Higher Elevation	Address	Direction / Distance	Map ID	Page
SERVICE STATION 3837	***4900 W HOLLYWOOD BLV***	***NNW 1/8 - 1/4 (0.167 mi.)***	***G28***	***45***
Reg Id: 900270025				
HOLLYWOOD CAR WASH	***4810 HOLLYWOOD BLVD***	***NNE 1/8 - 1/4 (0.177 mi.)***	***I37***	***67***
Reg Id: 900270052				
SHELL OIL CO (FORMER	***4905 HOLLYWOOD BLVD***	***N 1/8 - 1/4 (0.191 mi.)***	***G48***	***83***
Reg Id: 900270189				
EDGEMONT HOSPITAL	***4841 HOLLYWOOD***	***N 1/8 - 1/4 (0.200 mi.)***	***G50***	***86***
Reg Id: 900270089				
HOLLYWOOD GAS (FORME	***4977 HOLLYWOOD BLVD***	***NNW 1/8 - 1/4 (0.222 mi.)***	***L59***	***98***
Reg Id: 900270116				
ARCO #5025	1630 VERMONT	ENE 1/4 - 1/2 (0.254 mi.)	N67	113

Reg Id: 900270134				
CHILDRENS HOSPITAL Reg Id: 900270125	4560 SUNSET	E 1/4 - 1/2 (0.314 mi.)	O73	161
LA FIRE STATION 35 Reg Id: 900270216	***1601 HILLHURST AVE***	***E 1/4 - 1/2 (0.456 mi.)***	***Q77***	***174***

Lower Elevation	Address	Direction / Distance	Map ID	Page
KAISER LAMC STAGE 2 Reg Id: 900270034	***4867 SUNSET BOULEVAR***	***SE 0 - 1/8 (0.018 mi.)***	***A4***	***12***
THRIFTY #183 Reg Id: 900270061	***5025 SUNSET BLVD W***	***W 1/8 - 1/4 (0.176 mi.)***	***F36***	***58***
76 PRODUCTS STATION Reg Id: 900290089	***1270 VERMONT AVE N***	***SE 1/4 - 1/2 (0.319 mi.)***	***P74***	***162***
PACIFIC BELL Reg Id: 900290152	***1255 N VERMONT***	***SE 1/4 - 1/2 (0.322 mi.)***	***P75***	***164***

EDR HIGH RISK HISTORICAL RECORDS

EDR Exclusive Records

EDR Hist Auto: EDR has searched selected national collections of business directories and has collected listings of potential gas station/filling station/service station sites that were available to EDR researchers. EDR's review was limited to those categories of sources that might, in EDR's opinion, include gas station/filling station/service station establishments. The categories reviewed included, but were not limited to gas, gas station, gasoline station, filling station, auto, automobile repair, auto service station, service station, etc. This database falls within a category of information EDR classifies as "High Risk Historical Records", or HRHR. EDR's HRHR effort presents unique and sometimes proprietary data about past sites and operations that typically create environmental concerns, but may not show up in current government records searches.

A review of the EDR Hist Auto list, as provided by EDR, has revealed that there are 2 EDR Hist Auto sites within approximately 0.125 miles of the target property.

Lower Elevation	Address	Direction / Distance	Map ID	Page
COVEV J A	4901 S SUNSET BLVD	SSW 0 - 1/8 (0.024 mi.)	A11	29
SCHMITT GUSTAV	4874 S SUNSET BLVD	SSE 0 - 1/8 (0.030 mi.)	B12	30

EDR Hist Cleaner: EDR has searched selected national collections of business directories and has collected listings of potential dry cleaner sites that were available to EDR researchers. EDR's review was limited to those categories of sources that might, in EDR's opinion, include dry cleaning establishments. The categories reviewed included, but were not limited to dry cleaners, cleaners, laundry, laundromat, cleaning/laundry, wash & dry etc. This database falls within a category of information EDR classifies as "High Risk Historical Records", or HRHR. EDR's HRHR effort presents unique and sometimes proprietary data about past sites and operations that typically create environmental concerns, but may not show up in current government records searches.

A review of the EDR Hist Cleaner list, as provided by EDR, has revealed that there is 1 EDR Hist

EXECUTIVE SUMMARY

Cleaner site within approximately 0.125 miles of the target property.


Lower Elevation	Address	Direction / Distance	Map ID	Page
KLEMBERGER ISAAC	4957 S SUNSET BLVD	WSW 0 - 1/8 (0.080 mi.)	C15	34

EXECUTIVE SUMMARY

Due to poor or inadequate address information, the following sites were not mapped. Count: 1 records.

Site Name	Database(s)
SOUTHERN CALIFORNIA DISPOSAL	CA SWF/LF

OVERVIEW MAP - 5530454.2S

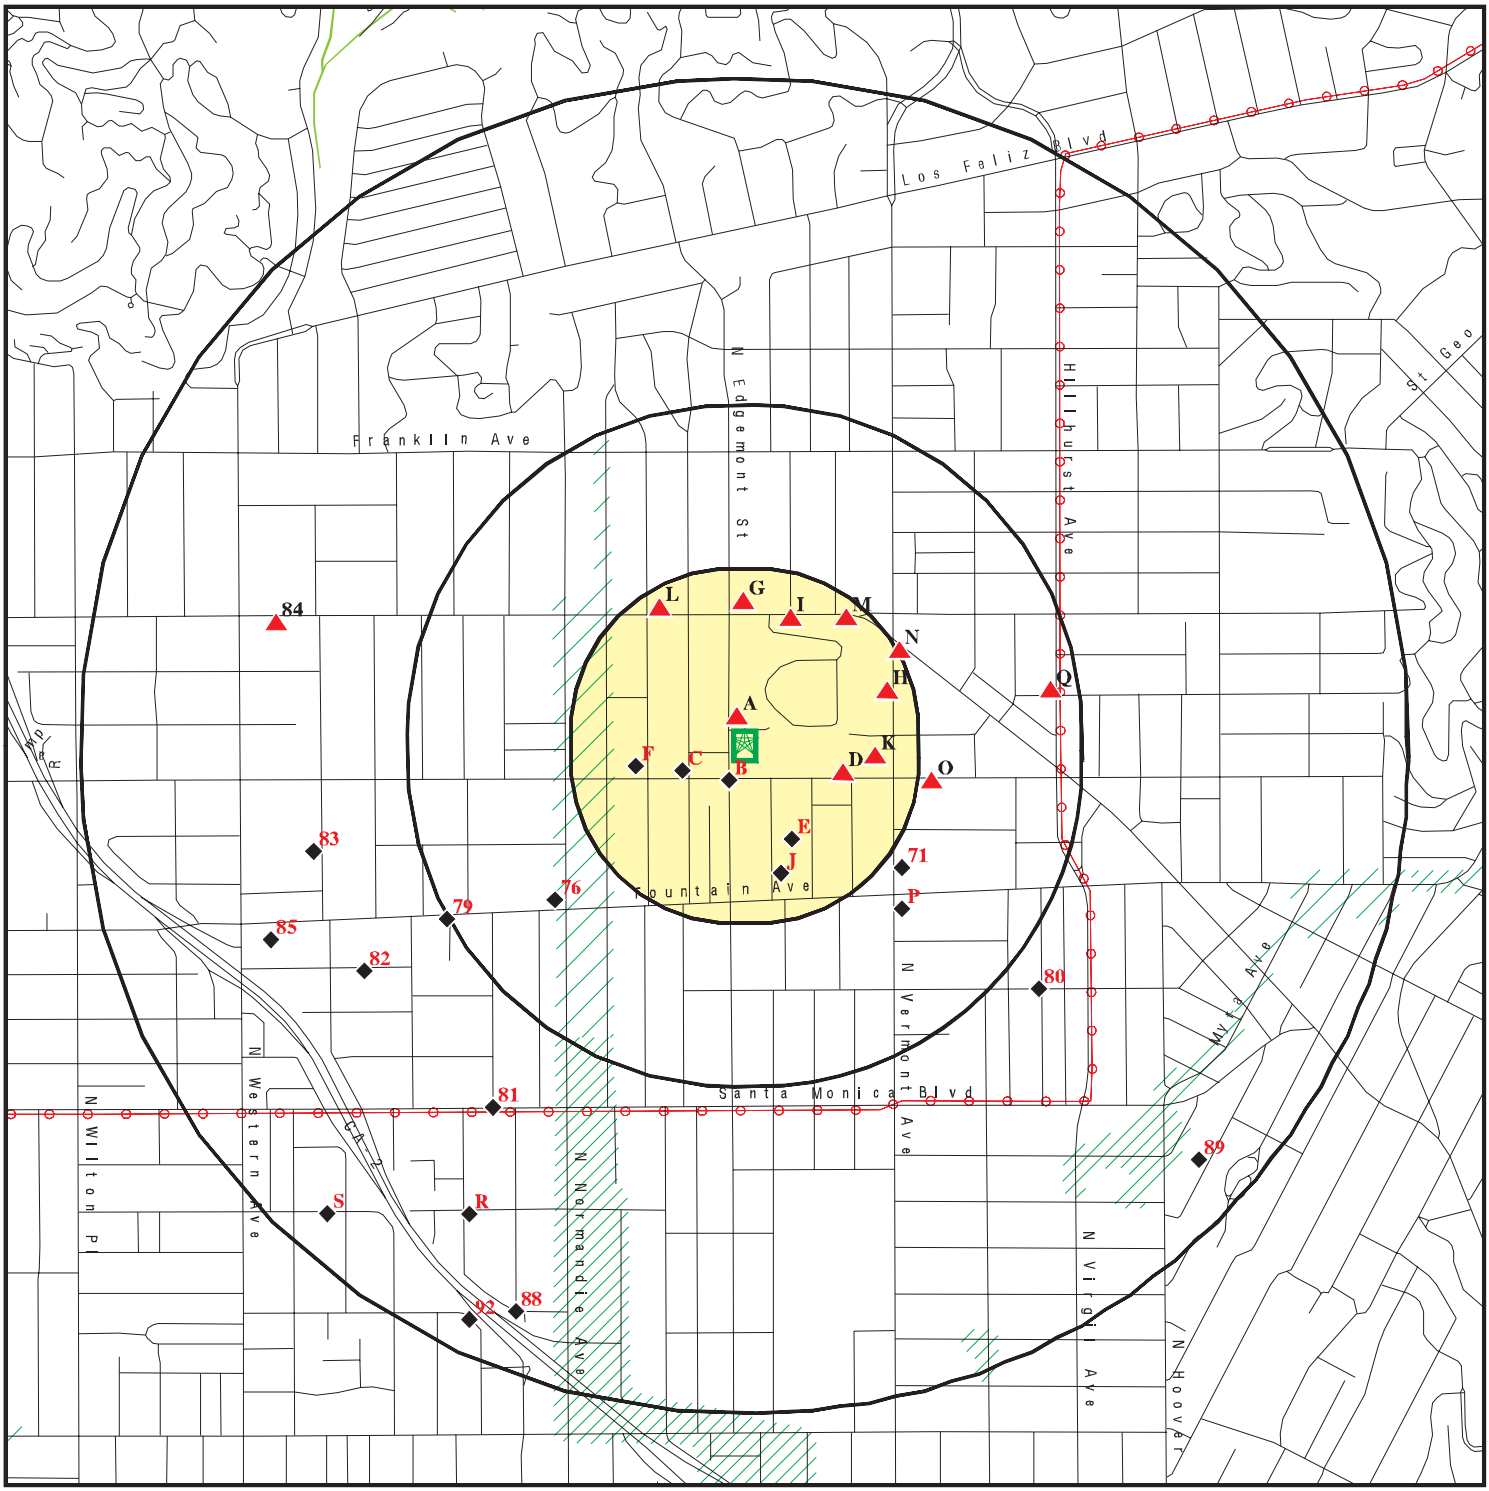


- Target Property
- Sites at elevations higher than or equal to the target property
- Sites at elevations lower than the target property
- Manufactured Gas Plants
- National Priority List Sites
- Dept. Defense Sites
- Indian Reservations BIA
- Power transmission lines
- 100-year flood zone
- 500-year flood zone
- National Wetland Inventory
- State Wetlands
- Areas of Concern

This report includes Interactive Map Layers to display and/or hide map information. The legend includes only those icons for the default map view.

SITE NAME: Sunset Campus Desktop ADDRESS: 1526 North Edgemont Street Los Angeles CA 90027 LAT/LONG: 34.098905 / 118.295736	CLIENT: Stantec CONTACT: Laura Butler INQUIRY #: 5530454.2s DATE: January 09, 2019 3:55 pm

Copyright © 2019 EDR, Inc. © 2015 TomTom Rel. 2015.

DETAIL MAP - 5530454.2S

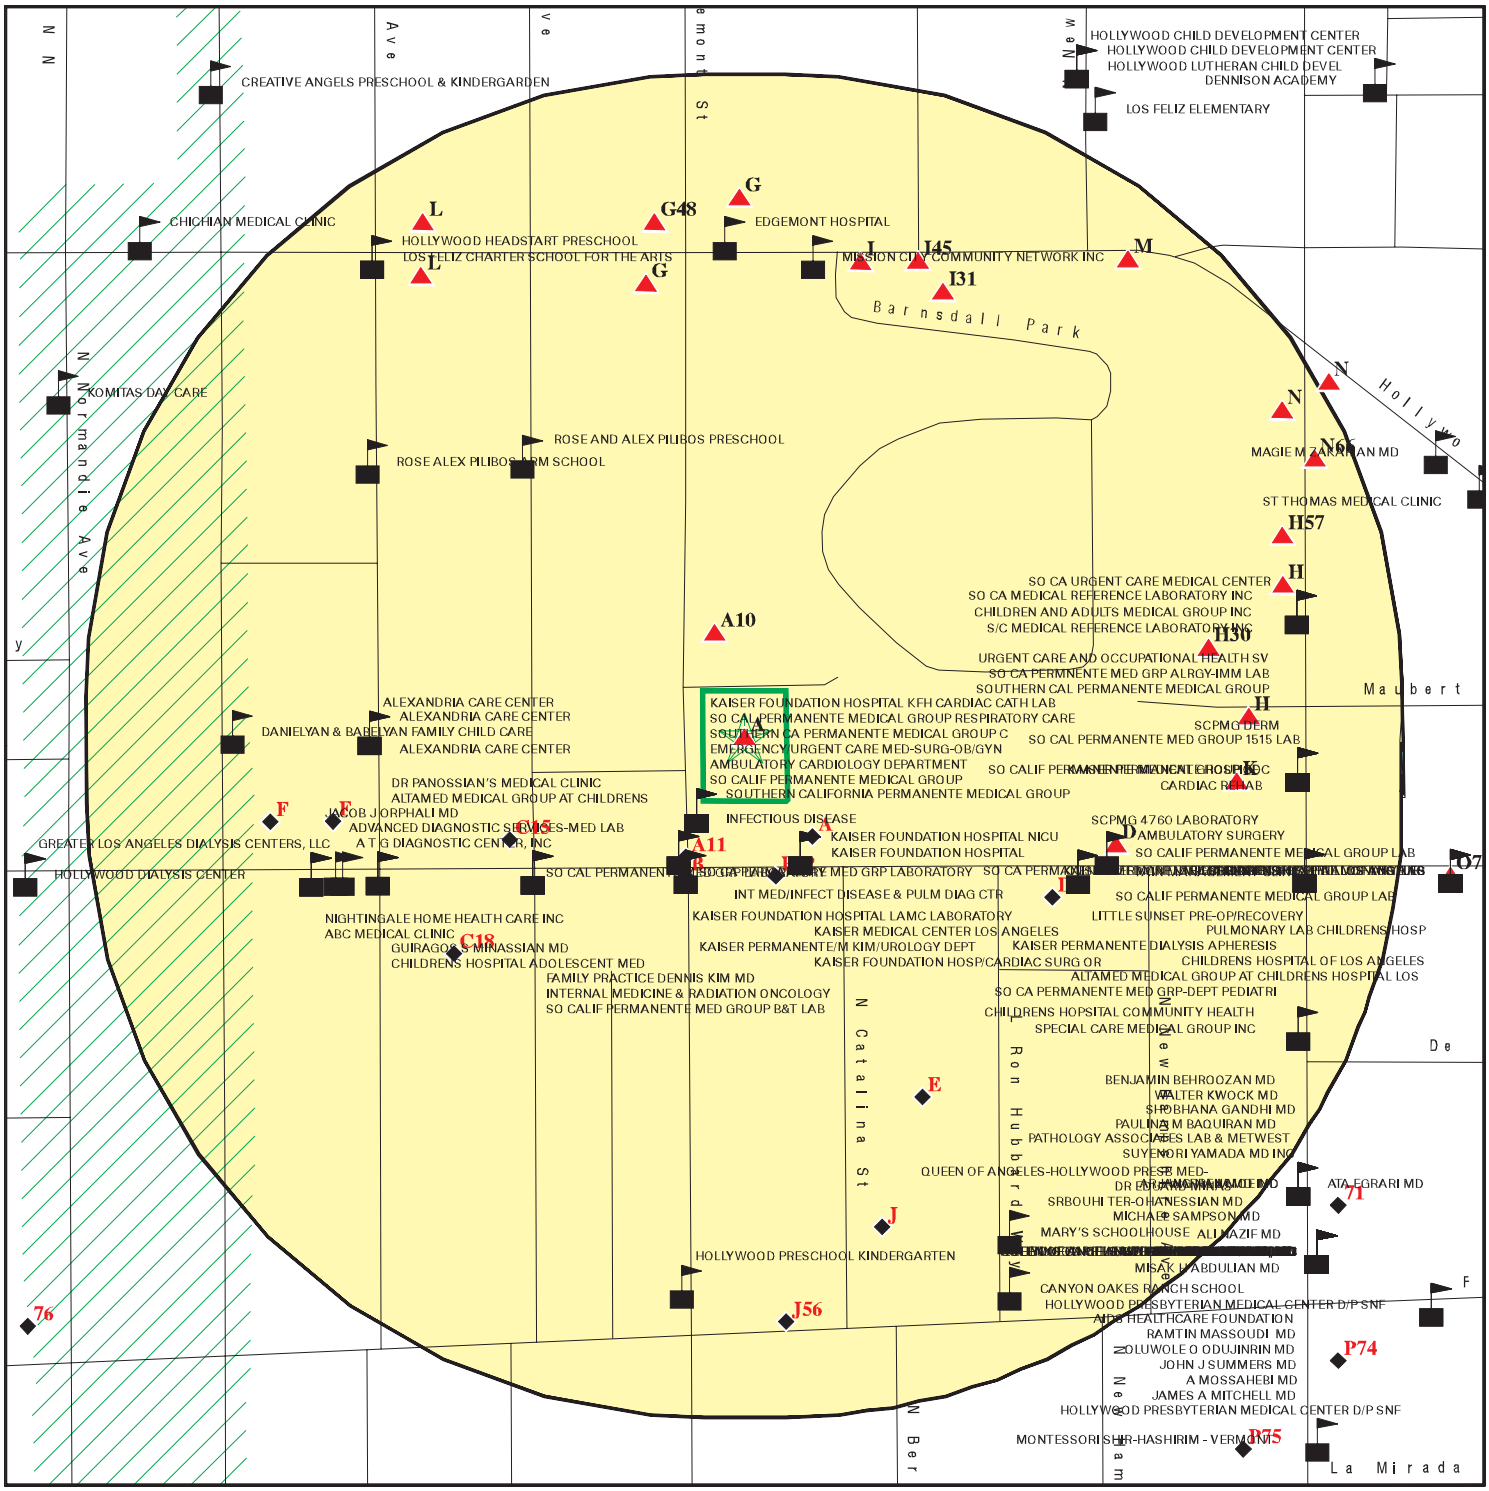

Target Property

Sites at elevations higher than or equal to the target property

Sites at elevations lower than the target property

Manufactured Gas Plants

Sensitive Receptors

National Priority List Sites

Dept. Defense Sites

Indian Reservations BIA

100-year flood zone

500-year flood zone

Areas of Concern

This report includes Interactive Map Layers to display and/or hide map information. The legend includes only those icons for the default map view.

SITE NAME:	Sunset Campus Desktop	CLIENT:	Stantec
ADDRESS:	1526 North Edgemont Street Los Angeles CA 90027	CONTACT:	Laura Butler
LAT/LONG:	34.098905 / 118.295736	INQUIRY #:	5530454.2s
		DATE:	January 09, 2019 3:59 pm

Copyright © 2019 EDR, Inc. © 2015 TomTom Rel. 2015.

MAP FINDINGS SUMMARY

Database	Search Distance (Miles)	Target Property	< 1/8	1/8 - 1/4	1/4 - 1/2	1/2 - 1	> 1	Total Plotted
STANDARD ENVIRONMENTAL RECORDS								
Federal NPL site list								
NPL	1.000		0	0	0	0	NR	0
Proposed NPL	1.000		0	0	0	0	NR	0
NPL LIENS	1.000		0	0	0	0	NR	0
Federal Delisted NPL site list								
Delisted NPL	1.000		0	0	0	0	NR	0
Federal CERCLIS list								
FEDERAL FACILITY	0.500		0	0	0	NR	NR	0
SEMS	0.500		0	0	0	NR	NR	0
Federal CERCLIS NFRAP site list								
SEMS-ARCHIVE	0.500		0	0	0	NR	NR	0
Federal RCRA CORRACTS facilities list								
CORRACTS	1.000		0	0	0	0	NR	0
Federal RCRA non-CORRACTS TSD facilities list								
RCRA-TSDF	0.500		0	0	0	NR	NR	0
Federal RCRA generators list								
RCRA-LQG	0.250		1	2	NR	NR	NR	3
RCRA-SQG	0.250		1	8	NR	NR	NR	9
RCRA-CESQG	0.250		0	1	NR	NR	NR	1
Federal institutional controls / engineering controls registries								
LUCIS	0.500		0	0	0	NR	NR	0
US ENG CONTROLS	0.500		0	0	0	NR	NR	0
US INST CONTROL	0.500		0	0	0	NR	NR	0
Federal ERNS list								
ERNS	TP		NR	NR	NR	NR	NR	0
State- and tribal - equivalent NPL								
CA RESPONSE	1.000		0	0	0	0	NR	0
State- and tribal - equivalent CERCLIS								
CA ENVIROSTOR	1.000		0	0	1	14	NR	15
State and tribal landfill and/or solid waste disposal site lists								
CA SWF/LF	0.500		0	0	0	NR	NR	0
State and tribal leaking storage tank lists								
CA LUST	0.500		1	9	8	NR	NR	18

MAP FINDINGS SUMMARY

Database	Search Distance (Miles)	Target Property	< 1/8	1/8 - 1/4	1/4 - 1/2	1/2 - 1	> 1	Total Plotted
INDIAN LUST	0.500		0	0	0	NR	NR	0
CA CPS-SLIC	0.500		0	1	0	NR	NR	1
State and tribal registered storage tank lists								
FEMA UST	0.250		0	0	NR	NR	NR	0
CA UST	0.250		3	6	NR	NR	NR	9
CA AST	0.250		0	0	NR	NR	NR	0
INDIAN UST	0.250		0	0	NR	NR	NR	0
State and tribal voluntary cleanup sites								
CA VCP	0.500		0	0	0	NR	NR	0
INDIAN VCP	0.500		0	0	0	NR	NR	0
State and tribal Brownfields sites								
CA BROWNFIELDS	0.500		0	0	0	NR	NR	0
ADDITIONAL ENVIRONMENTAL RECORDS								
Local Brownfield lists								
US BROWNFIELDS	0.500		0	0	0	NR	NR	0
Local Lists of Landfill / Solid Waste Disposal Sites								
CA WMUDS/SWAT	0.500		0	0	0	NR	NR	0
CA SWRCY	0.500		0	1	0	NR	NR	1
CA HAULERS	TP		NR	NR	NR	NR	NR	0
INDIAN ODI	0.500		0	0	0	NR	NR	0
DEBRIS REGION 9	0.500		0	0	0	NR	NR	0
ODI	0.500		0	0	0	NR	NR	0
IHS OPEN DUMPS	0.500		0	0	0	NR	NR	0
Local Lists of Hazardous waste / Contaminated Sites								
CA AOCONCERN	1.000		0	0	0	0	NR	0
US HIST CDL	TP		NR	NR	NR	NR	NR	0
CA HIST Cal-Sites	1.000		0	0	0	0	NR	0
CA SCH	0.250		0	0	NR	NR	NR	0
CA CDL	TP		NR	NR	NR	NR	NR	0
CA CERS HAZ WASTE	0.250		0	0	NR	NR	NR	0
CA Toxic Pits	1.000		0	0	0	0	NR	0
US CDL	TP		NR	NR	NR	NR	NR	0
Local Lists of Registered Storage Tanks								
CA SWEEPS UST	0.250	1	4	12	NR	NR	NR	17
CA HIST UST	0.250		2	9	NR	NR	NR	11
CA CERS TANKS	0.250		0	0	NR	NR	NR	0
CA FID UST	0.250	1	4	12	NR	NR	NR	17
Local Land Records								
CA LIENS	TP		NR	NR	NR	NR	NR	0

MAP FINDINGS SUMMARY

Database	Search Distance (Miles)	Target Property	< 1/8	1/8 - 1/4	1/4 - 1/2	1/2 - 1	> 1	Total Plotted
LIENS 2	TP		NR	NR	NR	NR	NR	0
CA DEED	0.500		0	0	0	NR	NR	0
Records of Emergency Release Reports								
HMIRS	TP		NR	NR	NR	NR	NR	0
CA CHMIRS	TP		NR	NR	NR	NR	NR	0
CA LDS	TP		NR	NR	NR	NR	NR	0
CA MCS	TP		NR	NR	NR	NR	NR	0
CA SPILLS 90	TP		NR	NR	NR	NR	NR	0
Other Ascertainable Records								
RCRA NonGen / NLR	0.250		0	1	NR	NR	NR	1
FUDS	1.000		0	0	0	0	NR	0
DOD	1.000		0	0	0	0	NR	0
SCRD DRYCLEANERS	0.500		0	0	0	NR	NR	0
US FIN ASSUR	TP		NR	NR	NR	NR	NR	0
EPA WATCH LIST	TP		NR	NR	NR	NR	NR	0
2020 COR ACTION	0.250		0	0	NR	NR	NR	0
TSCA	TP		NR	NR	NR	NR	NR	0
TRIS	TP		NR	NR	NR	NR	NR	0
SSTS	TP		NR	NR	NR	NR	NR	0
ROD	1.000		0	0	0	0	NR	0
RMP	TP		NR	NR	NR	NR	NR	0
RAATS	TP		NR	NR	NR	NR	NR	0
PRP	TP		NR	NR	NR	NR	NR	0
PADS	TP		NR	NR	NR	NR	NR	0
ICIS	TP		NR	NR	NR	NR	NR	0
FTTS	TP		NR	NR	NR	NR	NR	0
MLTS	TP		NR	NR	NR	NR	NR	0
COAL ASH DOE	TP		NR	NR	NR	NR	NR	0
COAL ASH EPA	0.500		0	0	0	NR	NR	0
PCB TRANSFORMER	TP		NR	NR	NR	NR	NR	0
RADINFO	TP		NR	NR	NR	NR	NR	0
HIST FTTS	TP		NR	NR	NR	NR	NR	0
DOT OPS	TP		NR	NR	NR	NR	NR	0
CONSENT	1.000		0	0	0	0	NR	0
INDIAN RESERV	1.000		0	0	0	0	NR	0
FUSRAP	1.000		0	0	0	0	NR	0
UMTRA	0.500		0	0	0	NR	NR	0
LEAD SMELTERS	TP		NR	NR	NR	NR	NR	0
US AIRS	TP		NR	NR	NR	NR	NR	0
US MINES	0.250		0	0	NR	NR	NR	0
ABANDONED MINES	0.250		0	0	NR	NR	NR	0
FINDS	TP		NR	NR	NR	NR	NR	0
DOCKET HWC	TP		NR	NR	NR	NR	NR	0
UXO	1.000		0	0	0	0	NR	0
ECHO	TP		NR	NR	NR	NR	NR	0
FUELS PROGRAM	0.250		0	0	NR	NR	NR	0
CA BOND EXP. PLAN	1.000		0	0	0	0	NR	0
CA Cortese	0.500		0	0	0	NR	NR	0
CA CUPA Listings	0.250		0	0	NR	NR	NR	0

MAP FINDINGS SUMMARY

Database	Search Distance (Miles)	Target Property	< 1/8	1/8 - 1/4	1/4 - 1/2	1/2 - 1	> 1	Total Plotted
CA DRYCLEANERS	0.250		0	5	NR	NR	NR	5
CA EMI	TP		NR	NR	NR	NR	NR	0
CA ENF	TP		NR	NR	NR	NR	NR	0
CA Financial Assurance	TP		NR	NR	NR	NR	NR	0
CA HAZNET	TP	2	NR	NR	NR	NR	NR	2
CA ICE	TP		NR	NR	NR	NR	NR	0
CA HIST CORTESE	0.500		1	6	5	NR	NR	12
CA LOS ANGELES CO. HMS	TP		NR	NR	NR	NR	NR	0
CA HWP	1.000		0	0	0	0	NR	0
CA HWT	0.250		0	0	NR	NR	NR	0
NY MANIFEST	0.250		0	0	NR	NR	NR	0
WI MANIFEST	0.250		0	0	NR	NR	NR	0
CA MINES	0.250		0	0	NR	NR	NR	0
CA MWMP	0.250		0	0	NR	NR	NR	0
CA NPDES	TP		NR	NR	NR	NR	NR	0
CA PEST LIC	TP		NR	NR	NR	NR	NR	0
CA PROC	0.500		0	0	0	NR	NR	0
CA Notify 65	1.000		0	0	0	0	NR	0
LA Co. Site Mitigation	TP		NR	NR	NR	NR	NR	0
CA UIC	TP		NR	NR	NR	NR	NR	0
CA WASTEWATER PITS	0.500		0	0	0	NR	NR	0
CA WDS	TP		NR	NR	NR	NR	NR	0
CA CERS	TP		NR	NR	NR	NR	NR	0
CA WIP	0.250		0	0	NR	NR	NR	0
CA NON-CASE INFO	TP		NR	NR	NR	NR	NR	0
CA MILITARY PRIV SITES	TP		NR	NR	NR	NR	NR	0
CA WDR	TP		NR	NR	NR	NR	NR	0
CA PROD WATER PONDS	TP		NR	NR	NR	NR	NR	0
CA CIWQS	TP		NR	NR	NR	NR	NR	0
CA SAMPLING POINT	TP		NR	NR	NR	NR	NR	0
CA OTHER OIL GAS	TP		NR	NR	NR	NR	NR	0
CA PROJECT	TP		NR	NR	NR	NR	NR	0
CA WELL STIM PROJ	TP		NR	NR	NR	NR	NR	0
CA UIC GEO	TP		NR	NR	NR	NR	NR	0
EDR HIGH RISK HISTORICAL RECORDS								
EDR Exclusive Records								
EDR MGP	1.000		0	0	0	0	NR	0
EDR Hist Auto	0.125		2	NR	NR	NR	NR	2
EDR Hist Cleaner	0.125		1	NR	NR	NR	NR	1
EDR RECOVERED GOVERNMENT ARCHIVES								
Exclusive Recovered Govt. Archives								
CA RGA LF	TP		NR	NR	NR	NR	NR	0
CA RGA LUST	TP		NR	NR	NR	NR	NR	0
- Totals --		4	20	73	14	14	0	125

MAP FINDINGS SUMMARY

Database	Search Distance (Miles)	Target Property	< 1/8	1/8 - 1/4	1/4 - 1/2	1/2 - 1	> 1	Total Plotted

NOTES:

TP = Target Property

NR = Not Requested at this Search Distance

Sites may be listed in more than one database

A1 **KAISER FOUNDATION HOSPITAL** **CA SWEEPS UST** **S101583922**
Target **1526 N EDGEMONT ST** **CA FID UST** **N/A**
Property **LOS ANGELES, CA 90026**

Site 1 of 11 in cluster A

Actual:
394 ft.

SWEEPS UST:

Status:	Not reported
Comp Number:	7444
Number:	Not reported
Board Of Equalization:	Not reported
Referral Date:	Not reported
Action Date:	Not reported
Created Date:	Not reported
Owner Tank Id:	Not reported
SWRCB Tank Id:	Not reported
Tank Status:	Not reported
Capacity:	Not reported
Active Date:	Not reported
Tank Use:	Not reported
STG:	Not reported
Content:	Not reported
Number Of Tanks:	Not reported

CA FID UST:

Facility ID:	19007367
Regulated By:	UTNKI
Regulated ID:	Not reported
Cortese Code:	Not reported
SIC Code:	Not reported
Facility Phone:	2130000000
Mail To:	Not reported
Mailing Address:	1526 N EDGEMONT ST
Mailing Address 2:	Not reported
Mailing City,St,Zip:	LOS ANGELES 900260000
Contact:	Not reported
Contact Phone:	Not reported
DUNs Number:	Not reported
NPDES Number:	Not reported
EPA ID:	Not reported
Comments:	Not reported
Status:	Inactive

A2 **KAISER PERMANENTE** **CA HAZNET** **S113054563**
Target **1526 N EDGEMONT ST** **N/A**
Property **LOS ANGELES, CA 90027**

Site 2 of 11 in cluster A

Actual:
394 ft.

HAZNET:

envid:	S113054563
Year:	2017
GEPAID:	CAL000084738
Contact:	MATTHEW J HURAY
Telephone:	3016257462
Mailing Name:	Not reported
Mailing Address:	1800 HARRISON ST
Mailing City,St,Zip:	OAKLAND, CA 946120000
Gen County:	Los Angeles

KAISER PERMANENTE (Continued) **S113054563**

TSD EPA ID: CAD044429835
TSD County: Los Angeles
Waste Category: Off-specification, aged or surplus organics
Disposal Method: Storage, Bulking, And/Or Transfer Off Site--No Treatment/Reovery (H010-H129) Or (H131-H135)
Tons: 0.001
Cat Decode: Off-specification, aged or surplus organics
Method Decode: Storage, Bulking, And/Or Transfer Off Site--No Treatment/Reovery (H010-H129) Or (H131-H135)
Facility County: Los Angeles

envid: S113054563
Year: 2016
GEPAID: CAL000084738
Contact: MATTHEW J HURAY
Telephone: 3016257462
Mailing Name: Not reported
Mailing Address: 1800 HARRISON ST
Mailing City,St,Zip: OAKLAND, CA 946120000
Gen County: Los Angeles
TSD EPA ID: CAD044429835
TSD County: Los Angeles
Waste Category: Off-specification, aged or surplus organics
Disposal Method: Storage, Bulking, And/Or Transfer Off Site--No Treatment/Reovery (H010-H129) Or (H131-H135)
Tons: 0.0015
Cat Decode: Not reported
Method Decode: Not reported
Facility County: Los Angeles

envid: S113054563
Year: 2015
GEPAID: CAL000084738
Contact: MATTHEW J HURAY
Telephone: 3018166254
Mailing Name: Not reported
Mailing Address: 1800 HARRISON ST
Mailing City,St,Zip: OAKLAND, CA 946120000
Gen County: Los Angeles
TSD EPA ID: CAD044429835
TSD County: Los Angeles
Waste Category: Off-specification, aged or surplus organics
Disposal Method: Storage, Bulking, And/Or Transfer Off Site--No Treatment/Reovery (H010-H129) Or (H131-H135)
Tons: 0.84
Cat Decode: Not reported
Method Decode: Not reported
Facility County: Los Angeles

envid: S113054563
Year: 2015
GEPAID: CAL000084738
Contact: MATTHEW J HURAY
Telephone: 3018166254
Mailing Name: Not reported
Mailing Address: 1800 HARRISON ST
Mailing City,St,Zip: OAKLAND, CA 946120000

KAISER PERMANENTE (Continued) **S113054563**

Gen County:	Los Angeles
TSD EPA ID:	CAD044429835
TSD County:	Los Angeles
Waste Category:	Alkaline solution without metals pH >= 12.5
Disposal Method:	Storage, Bulking, And/Or Transfer Off Site--No Treatment/Reovery (H010-H129) Or (H131-H135)
Tons:	0.006
Cat Decode:	Not reported
Method Decode:	Not reported
Facility County:	Los Angeles

envid:	S113054563
Year:	2013
GEPAID:	CAL000084738
Contact:	Matthew J Huray
Telephone:	3018166254
Mailing Name:	Not reported
Mailing Address:	1800 Harrison St
Mailing City,St,Zip:	Oakland, CA 946120000
Gen County:	Los Angeles
TSD EPA ID:	ARD069748192
TSD County:	99
Waste Category:	Not reported
Disposal Method:	Incineration--Thermal Destruction Other Than Use As A Fuel
Tons:	0.0005
Cat Decode:	Not reported
Method Decode:	Not reported
Facility County:	Not reported

Click this hyperlink while viewing on your computer to access
12 additional CA_HAZNET: record(s) in the EDR Site Report.

A3 **KAISER FOUNDATION HEALTH PLAN INC** **CA HAZNET** **S112926755**
Target **1526 N EDGEMONT ST** **N/A**
Property **LOS ANGELES, CA 90023**

Site 3 of 11 in cluster A

Actual: **394 ft.**

HAZNET:

envid:	S112926755
Year:	2002
GEPAID:	CAC002559844
Contact:	KATHY AZUSA
Telephone:	9094276803
Mailing Name:	Not reported
Mailing Address:	14520 HAWTHORNE AVE
Mailing City,St,Zip:	FONTANA, CA 92335
Gen County:	Not reported
TSD EPA ID:	CAD009007626
TSD County:	Not reported
Waste Category:	Asbestos containing waste
Disposal Method:	Disposal, Land Fill
Tons:	0.84
Cat Decode:	Not reported
Method Decode:	Not reported
Facility County:	Los Angeles

A4
SE
< 1/8
0.018 mi.
93 ft.

KAISER LAMC STAGE 2
4867 SUNSET BOULEVARD
LOS ANGELES, CA 90027

Site 4 of 11 in cluster A

CA LUST **S104406288**
CA HIST CORTESE **N/A**
CA NPDES
CA CIWQS

Relative:
Lower

Actual:
383 ft.

LUST:

Lead Agency:	LOS ANGELES RWQCB (REGION 4)
Case Type:	LUST Cleanup Site
Geo Track:	http://geotracker.waterboards.ca.gov/profile_report.asp?global_id=T0603700734
Global Id:	T0603700734
Latitude:	34.0982135
Longitude:	-118.2954031
Status:	Completed - Case Closed
Status Date:	04/07/1997
Case Worker:	YR
RB Case Number:	900270034
Local Agency:	LOS ANGELES, CITY OF
File Location:	Not reported
Local Case Number:	Not reported
Potential Media Affect:	Aquifer used for drinking water supply
Potential Contaminants of Concern:	Diesel
Site History:	Not reported

LUST:

Global Id:	T0603700734
Contact Type:	Local Agency Caseworker
Contact Name:	ELOY LUNA
Organization Name:	LOS ANGELES, CITY OF
Address:	200 North Main Street, Suite 1780
City:	LOS ANGELES
Email:	eloy.luna@lacity.org
Phone Number:	Not reported

Global Id:	T0603700734
Contact Type:	Regional Board Caseworker
Contact Name:	YUE RONG
Organization Name:	LOS ANGELES RWQCB (REGION 4)
Address:	320 W. 4TH ST., SUITE 200
City:	Los Angeles
Email:	yrong@waterboards.ca.gov
Phone Number:	Not reported

LUST:

Global Id:	T0603700734
Action Type:	Other
Date:	02/06/1989
Action:	Leak Reported

LUST:

Global Id:	T0603700734
Status:	Completed - Case Closed
Status Date:	04/07/1997

Global Id:	T0603700734
Status:	Open - Case Begin Date
Status Date:	02/06/1989

Global Id:	T0603700734

KAISER LAMC STAGE 2 (Continued) **S104406288**

Status: Open - Site Assessment
Status Date: 03/20/1989

Global Id: T0603700734
Status: Open - Verification Monitoring
Status Date: 12/28/1993

LUST REG 4:

Region:	4	
Regional Board:	04	
County:	Los Angeles	
Facility Id:	900270034	
Status:	Case Closed	
Substance:	Diesel	
Substance Quantity:	Not reported	
Local Case No:	Not reported	
Case Type:	Groundwater	
Abatement Method Used at the Site:		Excavate and Dispose
Global ID:	T0603700734	
W Global ID:	Not reported	
Staff:	UNK	
Local Agency:	19050	
Cross Street:	Not reported	
Enforcement Type:	Not reported	
Date Leak Discovered:	Not reported	
Date Leak First Reported:		2/6/1989
Date Leak Record Entered:	Not reported	
Date Confirmation Began:	Not reported	
Date Leak Stopped:	Not reported	
Date Case Last Changed on Database:		10/21/1993
Date the Case was Closed:		4/7/1997
How Leak Discovered:	Not reported	
How Leak Stopped:	Not reported	
Cause of Leak:	Not reported	
Leak Source:	Not reported	
Operator:	Not reported	
Water System:	Not reported	
Well Name:	Not reported	
Approx. Dist To Production Well (ft):		10657.520390791703178734923194
Source of Cleanup Funding:		Not reported
Preliminary Site Assessment Workplan Submitted:		Not reported
Preliminary Site Assessment Began:		Not reported
Pollution Characterization Began:		3/20/1989
Remediation Plan Submitted:		Not reported
Remedial Action Underway:		Not reported
Post Remedial Action Monitoring Began:		12/28/1993
Enforcement Action Date:		Not reported
Historical Max MTBE Date:		Not reported
Hist Max MTBE Conc in Groundwater:		Not reported
Hist Max MTBE Conc in Soil:		Not reported
Significant Interim Remedial Action Taken:		Yes
GW Qualifier:	Not reported	
Soil Qualifier:	Not reported	
Organization:	Not reported	
Owner Contact:	Not reported	
Responsible Party:	KAISER FOUNDATION HEALTH PLAN	

KAISER LAMC STAGE 2 (Continued) **S104406288**

RP Address: 3355 E. 26TH ST., LOS ANGELES CA 90023
Program: LUST
Lat/Long: 34.0982135 / -1
Local Agency Staff: PEJ
Beneficial Use: Not reported
Priority: Not reported
Cleanup Fund Id: Not reported
Suspended: Not reported
Assigned Name: Not reported
Summary: 02/20/91 - CASE ASSIGNED TO GN

HIST CORTESE:
Region: CORTESE
Facility County Code: 19
Reg By: LTNKA
Reg Id: 900270034

NPDES:
Facility Status: Not reported
NPDES Number: Not reported
Region: Not reported
Agency Number: Not reported
Regulatory Measure ID: Not reported
Place ID: Not reported
Order Number: Not reported
WDID: 4 19C360088
Regulatory Measure Type: Construction
Program Type: Not reported
Adoption Date Of Regulatory Measure: Not reported
Effective Date Of Regulatory Measure: Not reported
Termination Date Of Regulatory Measure: Not reported
Expiration Date Of Regulatory Measure: Not reported
Discharge Address: Not reported
Discharge Name: Not reported
Discharge City: Not reported
Discharge State: Not reported
Discharge Zip: Not reported
Status: Terminated
Status Date: 05/07/2014
Operator Name: Kaiser Permanente
Operator Address: 4621 Hollywood
Operator City: Los Angeles
Operator State: California
Operator Zip: 90027

NPDES as of 03/2018:
NPDES Number: Not reported
Status: Not reported
Agency Number: Not reported
Region: 4
Regulatory Measure ID: 410077
Order Number: Not reported
Regulatory Measure Type: Construction
Place ID: Not reported
WDID: 4 19C360088
Program Type: Not reported
Adoption Date Of Regulatory Measure: Not reported

KAISER LAMC STAGE 2 (Continued) **S104406288**

Effective Date Of Regulatory Measure:	Not reported
Expiration Date Of Regulatory Measure:	Not reported
Termination Date Of Regulatory Measure:	02/17/2014
Discharge Name:	Not reported
Discharge Address:	Not reported
Discharge City:	Not reported
Discharge State:	Not reported
Discharge Zip:	Not reported
Received Date:	12/13/2010
Processed Date:	12/21/2010
Status:	Terminated
Status Date:	05/07/2014
Place Size:	10.8
Place Size Unit:	Acres
Contact:	Ivan Caso
Contact Title:	Senior Project Manager
Contact Phone:	909-578-9060
Contact Phone Ext:	Not reported
Contact Email:	ivan.caso@kp.org
Operator Name:	Kaiser Permanente
Operator Address:	4621 Hollywood
Operator City:	Los Angeles
Operator State:	California
Operator Zip:	90027
Operator Contact:	Ivan Caso
Operator Contact Title:	Senior Project Manager
Operator Contact Phone:	323-783-8011
Operator Contact Phone Ext:	Not reported
Operator Contact Email:	ivan.caso@kp.org
Operator Type:	Private Business
Developer:	Whiting Turner
Developer Address:	3 Corporate Park
Developer City:	Irvine
Developer State:	California
Developer Zip:	92606
Developer Contact:	Rob Prather
Developer Contact Title:	Superindendent
Constype Linear Utility Ind:	N
Emergency Phone:	Not reported
Emergency Phone Ext:	Not reported
Constype Above Ground Ind:	Not reported
Constype Below Ground Ind:	Not reported
Constype Cable Line Ind:	Not reported
Constype Comm Line Ind:	Not reported
Constype Commertial Ind:	Not reported
Constype Electrical Line Ind:	Not reported
Constype Gas Line Ind:	Not reported
Constype Industrial Ind:	Not reported
Constype Other Description:	Not reported
Constype Other Ind:	Not reported
Constype Recons Ind:	Y
Constype Residential Ind:	Not reported
Constype Transport Ind:	Not reported
Constype Utility Description:	Not reported
Constype Utility Ind:	Not reported
Constype Water Sewer Ind:	Not reported
Dir Discharge Uswater Ind:	N

KAISER LAMC STAGE 2 (Continued) **S104406288**

Receiving Water Name:	Not reported
Certifier:	Ivan Caso
Certifier Title:	Not reported
Certification Date:	13-DEC-10
Primary Sic:	Not reported
Secondary Sic:	Not reported
Tertiary Sic:	Not reported

CIWQS:

Agency:	Kaiser Permanente
Agency Address:	4621 Hollywood, Los Angeles, CA 90027
Place/Project Type:	Construction - Reconstruction
SIC/NAICS:	Not reported
Region:	4
Program:	CONSTW
Regulatory Measure Status:	Terminated
Regulatory Measure Type:	Storm water construction
Order Number:	2009-0009-DWQ
WDID:	4 19C360088
NPDES Number:	CAS000002
Adoption Date:	Not reported
Effective Date:	12/21/2010
Termination Date:	02/17/2014
Expiration/Review Date:	Not reported
Design Flow:	Not reported
Major/Minor:	Not reported
Complexity:	Not reported
TTWQ:	Not reported
Enforcement Actions within 5 years:	0
Violations within 5 years:	0
Latitude:	34.09816
Longitude:	-118.29541

A5 **KAISER FOUNDATION HOSPITAL** **CA HIST UST** **S104916130**
SE **4867 SUNSET BLVD** **CA EMI** **N/A**
< 1/8 **LOS ANGELES, CA 90027**
0.018 mi.
93 ft. **Site 5 of 11 in cluster A**

Relative: **Lower**
Actual: **383 ft.**

HIST UST:

File Number:	00027298
URL:	http://geotracker.waterboards.ca.gov/ustpdfs/pdf/00027298.pdf
Region:	Not reported
Facility ID:	Not reported
Facility Type:	Not reported
Other Type:	Not reported
Contact Name:	Not reported
Telephone:	Not reported
Owner Name:	Not reported
Owner Address:	Not reported
Owner City,St,Zip:	Not reported
Total Tanks:	Not reported
Tank Num:	Not reported
Container Num:	Not reported
Year Installed:	Not reported

KAISER FOUNDATION HOSPITAL (Continued) **S104916130**

Tank Capacity:	Not reported
Tank Used for:	Not reported
Type of Fuel:	Not reported
Container Construction Thickness:	Not reported
Leak Detection:	Not reported

Click here for Geo Tracker PDF:

EMI:

Year:	1987
County Code:	19
Air Basin:	SC
Facility ID:	18257
Air District Name:	SC
SIC Code:	8062
Air District Name:	SOUTH COAST AQMD
Community Health Air Pollution Info System:	Not reported
Consolidated Emission Reporting Rule:	Not reported
Total Organic Hydrocarbon Gases Tons/Yr:	0
Reactive Organic Gases Tons/Yr:	0
Carbon Monoxide Emissions Tons/Yr:	0
NOX - Oxides of Nitrogen Tons/Yr:	8
SOX - Oxides of Sulphur Tons/Yr:	0
Particulate Matter Tons/Yr:	1
Part. Matter 10 Micrometers and Smllr Tons/Yr:	1

A6 **KAISER PERMANENTE** **CA UST** **U003804773**
SE **4867 W SUNSET BLVD** **N/A**
< 1/8 **LOS ANGELES, CA 90027**
0.018 mi.
93 ft. **Site 6 of 11 in cluster A**

Relative: UST:
Lower

Facility ID:	23706
Permitting Agency:	LOS ANGELES, CITY OF
Latitude:	34.0997638
Longitude:	-118.2930087

Actual:
383 ft.

Facility ID:	FA0015222
Permitting Agency:	Los Angeles City Fire Department
Latitude:	34.09872
Longitude:	-118.29536

A7 **KAISER PERMANENTE LOS ANGELES** **RCRA-LQG** **1007199251**
SE **4867 W. SUNSET BLVD.** **CAD981396591**
< 1/8 **LOS ANGELES, CA 90027**
0.018 mi.
93 ft. **Site 7 of 11 in cluster A**

Relative: RCRA-LQG:
Lower

Date form received by agency:	06/01/2012
Facility name:	KAISER PERMANENTE LOS ANGELES
Facility address:	4867 W. SUNSET BLVD. LOS ANGELES, CA 90027
EPA ID:	CAD981396591
Mailing address:	W. SUNSET BLVD.

Actual:
383 ft.

KAISER PERMANENTE LOS ANGELES (Continued) **1007199251**

LOS ANGELES, CA 90027
Contact: ROBERT D GLASER
Contact address: W. SUNSET BLVD. LEVEL B
LOS ANGELES, CA 90027
Contact country: US
Contact telephone: 323-783-0595
Contact email: ROBERT.D.GLASER@KP.ORG
EPA Region: 09
Classification: Large Quantity Generator
Description: Handler: generates 1,000 kg or more of hazardous waste during any calendar month; or generates more than 1 kg of acutely hazardous waste during any calendar month; or generates more than 100 kg of any residue or contaminated soil, waste or other debris resulting from the cleanup of a spill, into or on any land or water, of acutely hazardous waste during any calendar month; or generates 1 kg or less of acutely hazardous waste during any calendar month, and accumulates more than 1 kg of acutely hazardous waste at any time; or generates 100 kg or less of any residue or contaminated soil, waste or other debris resulting from the cleanup of a spill, into or on any land or water, of acutely hazardous waste during any calendar month, and accumulates more than 100 kg of that material at any time

Owner/Operator Summary:
Owner/operator name: KAISER PERMANENTE
Owner/operator address: 1 KAISER PLAZA
OAKLAND, CA 94612
Owner/operator country: US
Owner/operator telephone: Not reported
Owner/operator email: Not reported
Owner/operator fax: Not reported
Owner/operator extension: Not reported
Legal status: Private
Owner/Operator Type: Owner
Owner/Op start date: 01/01/1951
Owner/Op end date: Not reported

Owner/operator name: KAISER PERMANENTE FOUNDATION HOSPITALS
Owner/operator address: W. SUNSET BLVD.
LOS ANGELES, CA 90027
Owner/operator country: Not reported
Owner/operator telephone: Not reported
Owner/operator email: Not reported
Owner/operator fax: Not reported
Owner/operator extension: Not reported
Legal status: Private
Owner/Operator Type: Operator
Owner/Op start date: 01/01/1953
Owner/Op end date: Not reported

Owner/operator name: CATHERINE VU
Owner/operator address: Not reported
Not reported
Owner/operator country: US
Owner/operator telephone: Not reported
Owner/operator email: Not reported
Owner/operator fax: Not reported
Owner/operator extension: Not reported

KAISER PERMANENTE LOS ANGELES (Continued) **1007199251**

Legal status: Private
Owner/Operator Type: Operator
Owner/Op start date: 02/01/2005
Owner/Op end date: Not reported

Owner/operator name: KAISER PERMANENTE FOUNDATION HOSPITAL
Owner/operator address: 1800 HARRISON ST FLOOR 6
OAKLAND, CA 94612
Owner/operator country: US
Owner/operator telephone: 510-625-2499
Owner/operator email: Not reported
Owner/operator fax: Not reported
Owner/operator extension: Not reported
Legal status: Private
Owner/Operator Type: Owner
Owner/Op start date: 10/03/1977
Owner/Op end date: Not reported

Owner/operator name: KAISER PERMANENTE FOUNDATION HOSPITALS
Owner/operator address: HARRISON STREET
OAKLAND, CA 94612
Owner/operator country: Not reported
Owner/operator telephone: 510-625-2338
Owner/operator email: Not reported
Owner/operator fax: Not reported
Owner/operator extension: Not reported
Legal status: Private
Owner/Operator Type: Owner
Owner/Op start date: 02/01/1967
Owner/Op end date: Not reported

Owner/operator name: 393 E WALNUT
Owner/operator address: 393 E WALNUT ST
PASADENA, CA 91188
Owner/operator country: US
Owner/operator telephone: Not reported
Owner/operator email: Not reported
Owner/operator fax: Not reported
Owner/operator extension: Not reported
Legal status: Private
Owner/Operator Type: Operator
Owner/Op start date: 10/03/1977
Owner/Op end date: Not reported

Handler Activities Summary:
U.S. importer of hazardous waste: No
Mixed waste (haz. and radioactive): No
Recycler of hazardous waste: No
Transporter of hazardous waste: No
Treater, storer or disposer of HW: No
Underground injection activity: No
On-site burner exemption: No
Furnace exemption: No
Used oil fuel burner: No
Used oil processor: No
User oil refiner: No
Used oil fuel marketer to burner: No

KAISER PERMANENTE LOS ANGELES (Continued) **1007199251**

Used oil Specification marketer: No
Used oil transfer facility: No
Used oil transporter: No

. Waste code: D001
. Waste name: IGNITABLE HAZARDOUS WASTES ARE THOSE WASTES WHICH HAVE A FLASHPOINT OF LESS THAN 140 DEGREES FAHRENHEIT AS DETERMINED BY A PENSKY-MARTENS CLOSED CUP FLASH POINT TESTER. ANOTHER METHOD OF DETERMINING THE FLASH POINT OF A WASTE IS TO REVIEW THE MATERIAL SAFETY DATA SHEET, WHICH CAN BE OBTAINED FROM THE MANUFACTURER OR DISTRIBUTOR OF THE MATERIAL. LACQUER THINNER IS AN EXAMPLE OF A COMMONLY USED SOLVENT WHICH WOULD BE CONSIDERED AS IGNITABLE HAZARDOUS WASTE.

. Waste code: D002
. Waste name: A WASTE WHICH HAS A PH OF LESS THAN 2 OR GREATER THAN 12.5 IS CONSIDERED TO BE A CORROSIVE HAZARDOUS WASTE. SODIUM HYDROXIDE, A CAUSTIC SOLUTION WITH A HIGH PH, IS OFTEN USED BY INDUSTRIES TO CLEAN OR DEGREASE PARTS. HYDROCHLORIC ACID, A SOLUTION WITH A LOW PH, IS USED BY MANY INDUSTRIES TO CLEAN METAL PARTS PRIOR TO PAINTING. WHEN THESE CAUSTIC OR ACID SOLUTIONS BECOME CONTAMINATED AND MUST BE DISPOSED, THE WASTE WOULD BE A CORROSIVE HAZARDOUS WASTE.

. Waste code: D003
. Waste name: A MATERIAL IS CONSIDERED TO BE A REACTIVE HAZARDOUS WASTE IF IT IS NORMALLY UNSTABLE, REACTS VIOLENTLY WITH WATER, GENERATES TOXIC GASES WHEN EXPOSED TO WATER OR CORROSIVE MATERIALS, OR IF IT IS CAPABLE OF DETONATION OR EXPLOSION WHEN EXPOSED TO HEAT OR A FLAME. ONE EXAMPLE OF SUCH WASTE WOULD BY WASTE GUNPOWDER.

. Waste code: D004
. Waste name: ARSENIC

. Waste code: D005
. Waste name: BARIUM

. Waste code: D007
. Waste name: CHROMIUM

. Waste code: D011
. Waste name: SILVER

. Waste code: D013
. Waste name: LINDANE

. Waste code: D033
. Waste name: HEXACHLOROBUTADIENE

. Waste code: F003
. Waste name: THE FOLLOWING SPENT NON-HALOGENATED SOLVENTS: XYLENE, ACETONE, ETHYL ACETATE, ETHYL BENZENE, ETHYL ETHER, METHYL ISOBUTYL KETONE, N-BUTYL ALCOHOL, CYCLOHEXANONE, AND METHANOL; ALL SPENT SOLVENT MIXTURES/BLENDS CONTAINING, BEFORE USE, ONLY THE ABOVE SPENT NON-HALOGENATED SOLVENTS; AND ALL SPENT SOLVENT MIXTURES/BLENDS CONTAINING, BEFORE USE, ONE OR MORE OF THE ABOVE NON-HALOGENATED SOLVENTS, AND, A TOTAL OF TEN PERCENT OR MORE (BY VOLUME) OF ONE OR MORE OF THOSE SOLVENTS LISTED IN F001, F002, F004, AND F005, AND STILL BOTTOMS FROM THE RECOVERY OF THESE SPENT SOLVENTS AND SPENT SOLVENT

KAISER PERMANENTE LOS ANGELES (Continued) **1007199251**

MIXTURES.

. Waste code: P001
. Waste name: 2H-1-BENZOPYRAN-2-ONE, 4-HYDROXY-3-(3-OXO-1-PHENYLBUTYL)-, & SALTS, WHEN PRESENT AT CONCENTRATIONS GREATER THAN 0.3%

. Waste code: P081
. Waste name: NITROGLYCERINE (R)

. Waste code: P105
. Waste name: SODIUM AZIDE

. Waste code: U002
. Waste name: ACETONE (I)

. Waste code: U010
. Waste name: AZIRINO[2',3':3,4]PYRROLO[1,2-A]INDOLE-4,7-DIONE, 6-AMINO-8-[[(AMINOCARBONYL)OXY]METHYL]-1,1A,2,8,8A,8B-HEXAHYDRO-8A-METHOXY-5-METHYL-, [1AS-(1AALPHA, 8BETA,8AALPHA,8BALPHA)]-

. Waste code: U035
. Waste name: BENZENEBUTANOIC ACID, 4-[BIS(2-CHLOROETHYL)AMINO]-

. Waste code: U044
. Waste name: CHLOROFORM

. Waste code: U048
. Waste name: O-CHLOROPHENOL

. Waste code: U089
. Waste name: DIETHYLSTILBESTEROL

. Waste code: U122
. Waste name: FORMALDEHYDE

. Waste code: U129
. Waste name: CYCLOHEXANE, 1,2,3,4,5,6-HEXACHLORO-, (1ALPHA,2ALPHA,3BETA,4ALPHA,5ALPHA,6BETA)-

. Waste code: U132
. Waste name: HEXACHLOROPHENE

. Waste code: U150
. Waste name: MELPHALAN

. Waste code: U188
. Waste name: PHENOL

. Waste code: U200
. Waste name: RESERPINE

. Waste code: U237
. Waste name: 2,4-(1H,3H)-PYRIMIDINEDIONE, 5-[BIS(2-CHLOROETHYL)AMINO]-

. Waste code: U248
. Waste name: 2H-1-BENZOPYRAN-2-ONE, 4-HYDROXY-3-(3-OXO-1-PHENYL-BUTYL)-, & SALTS,

KAISER PERMANENTE LOS ANGELES (Continued) **1007199251**

WHEN PRESENT AT CONCENTRATIONS OF 0.3% OR LESS

Historical Generators:
Date form received by agency: 07/21/2010
Site name: 4867 SUNSET
Classification: Large Quantity Generator

. Waste code: 151
. Waste name: Asbestos-containing waste

. Waste code: 221
. Waste name: Waste oil and mixed oil

. Waste code: D001
. Waste name: IGNITABLE HAZARDOUS WASTES ARE THOSE WASTES WHICH HAVE A FLASHPOINT OF LESS THAN 140 DEGREES FAHRENHEIT AS DETERMINED BY A PENSKY-MARTENS CLOSED CUP FLASH POINT TESTER. ANOTHER METHOD OF DETERMINING THE FLASH POINT OF A WASTE IS TO REVIEW THE MATERIAL SAFETY DATA SHEET, WHICH CAN BE OBTAINED FROM THE MANUFACTURER OR DISTRIBUTOR OF THE MATERIAL. LACQUER THINNER IS AN EXAMPLE OF A COMMONLY USED SOLVENT WHICH WOULD BE CONSIDERED AS IGNITABLE HAZARDOUS WASTE.

. Waste code: D002
. Waste name: A WASTE WHICH HAS A PH OF LESS THAN 2 OR GREATER THAN 12.5 IS CONSIDERED TO BE A CORROSIVE HAZARDOUS WASTE. SODIUM HYDROXIDE, A CAUSTIC SOLUTION WITH A HIGH PH, IS OFTEN USED BY INDUSTRIES TO CLEAN OR DEGREASE PARTS. HYDROCHLORIC ACID, A SOLUTION WITH A LOW PH, IS USED BY MANY INDUSTRIES TO CLEAN METAL PARTS PRIOR TO PAINTING. WHEN THESE CAUSTIC OR ACID SOLUTIONS BECOME CONTAMINATED AND MUST BE DISPOSED, THE WASTE WOULD BE A CORROSIVE HAZARDOUS WASTE.

. Waste code: D010
. Waste name: SELENIUM

. Waste code: D011
. Waste name: SILVER

. Waste code: U188
. Waste name: PHENOL

Date form received by agency: 06/21/2006
Site name: KAISER PERMANENTE LOS ANGELES MED CENTER
Classification: Large Quantity Generator

. Waste code: D001
. Waste name: IGNITABLE HAZARDOUS WASTES ARE THOSE WASTES WHICH HAVE A FLASHPOINT OF LESS THAN 140 DEGREES FAHRENHEIT AS DETERMINED BY A PENSKY-MARTENS CLOSED CUP FLASH POINT TESTER. ANOTHER METHOD OF DETERMINING THE FLASH POINT OF A WASTE IS TO REVIEW THE MATERIAL SAFETY DATA SHEET, WHICH CAN BE OBTAINED FROM THE MANUFACTURER OR DISTRIBUTOR OF THE MATERIAL. LACQUER THINNER IS AN EXAMPLE OF A COMMONLY USED SOLVENT WHICH WOULD BE CONSIDERED AS IGNITABLE HAZARDOUS WASTE.

. Waste code: D002
. Waste name: A WASTE WHICH HAS A PH OF LESS THAN 2 OR GREATER THAN 12.5 IS CONSIDERED TO BE A CORROSIVE HAZARDOUS WASTE. SODIUM HYDROXIDE, A CAUSTIC SOLUTION WITH A HIGH PH, IS OFTEN USED BY INDUSTRIES TO CLEAN

KAISER PERMANENTE LOS ANGELES (Continued) **1007199251**

OR DEGREASE PARTS. HYDROCHLORIC ACID, A SOLUTION WITH A LOW PH, IS USED BY MANY INDUSTRIES TO CLEAN METAL PARTS PRIOR TO PAINTING. WHEN THESE CAUSTIC OR ACID SOLUTIONS BECOME CONTAMINATED AND MUST BE DISPOSED, THE WASTE WOULD BE A CORROSIVE HAZARDOUS WASTE.

. Waste code: D008
. Waste name: LEAD

. Waste code: D009
. Waste name: MERCURY

. Waste code: D018
. Waste name: BENZENE

. Waste code: F002
. Waste name: THE FOLLOWING SPENT HALOGENATED SOLVENTS: TETRACHLOROETHYLENE, METHYLENE CHLORIDE, TRICHLOROETHYLENE, 1,1,1-TRICHLOROETHANE, CHLOROBENZENE, 1,1,2-TRICHLORO-1,2,2-TRIFLUOROETHANE, ORTHO-DICHLOROBENZENE, TRICHLOROFLUOROMETHANE, AND 1,1,2-TRICHLOROETHANE; ALL SPENT SOLVENT MIXTURES/BLENDS CONTAINING, BEFORE USE, A TOTAL OF TEN PERCENT OR MORE (BY VOLUME) OF ONE OR MORE OF THE ABOVE HALOGENATED SOLVENTS OR THOSE LISTED IN F001, F004, OR F005, AND STILL BOTTOMS FROM THE RECOVERY OF THESE SPENT SOLVENTS AND SPENT SOLVENT MIXTURES.

. Waste code: F003
. Waste name: THE FOLLOWING SPENT NON-HALOGENATED SOLVENTS: XYLENE, ACETONE, ETHYL ACETATE, ETHYL BENZENE, ETHYL ETHER, METHYL ISOBUTYL KETONE, N-BUTYL ALCOHOL, CYCLOHEXANONE, AND METHANOL; ALL SPENT SOLVENT MIXTURES/BLENDS CONTAINING, BEFORE USE, ONLY THE ABOVE SPENT NON-HALOGENATED SOLVENTS; AND ALL SPENT SOLVENT MIXTURES/BLENDS CONTAINING, BEFORE USE, ONE OR MORE OF THE ABOVE NON-HALOGENATED SOLVENTS, AND, A TOTAL OF TEN PERCENT OR MORE (BY VOLUME) OF ONE OR MORE OF THOSE SOLVENTS LISTED IN F001, F002, F004, AND F005, AND STILL BOTTOMS FROM THE RECOVERY OF THESE SPENT SOLVENTS AND SPENT SOLVENT MIXTURES.

. Waste code: U010
. Waste name: AZIRINO[2',3':3,4]PYRROLO[1,2-A]INDOLE-4,7-DIONE, 6-AMINO-8-[[(AMINOCARBONYL)OXY]METHYL]-1,1A,2,8,8A,8B-HEXAHYDRO-8A-METHOXY-5-METHYL-, [1AS-(1AALPHA, 8BETA,8AALPHA,8BALPHA)]-

. Waste code: U058
. Waste name: CYCLOPHOSPHAMIDE

. Waste code: U059
. Waste name: DAUNOMYCIN

. Waste code: U122
. Waste name: FORMALDEHYDE

. Waste code: U150
. Waste name: MELPHALAN

Date form received by agency: 06/21/2006
Site name: KAISER PERMANENTE LOS ANGELES MED CENTER

KAISER PERMANENTE LOS ANGELES (Continued) **1007199251**

Classification: Small Quantity Generator

Date form received by agency: 06/20/1991
Site name: KAISER FOUND HLTH
Classification: Large Quantity Generator

Violation Status: No violations found

A8
SE
< 1/8
0.018 mi.
93 ft.

KAISER FOUNDATION HOSPITALS /C **CA SWEEPS UST** **S101582945**
4867 W SUNSET BLVD **CA FID UST** **N/A**
LOS ANGELES, CA 90027

Site 8 of 11 in cluster A

Relative:
Lower

Actual:
383 ft.

SWEEPS UST:
Status: Active
Comp Number: 5411
Number: 1
Board Of Equalization: 44-013220
Referral Date: 06-07-93
Action Date: 04-11-94
Created Date: 02-29-88
Owner Tank Id: 000005411
SWRCB Tank Id: 19-050-005411-000001
Tank Status: A
Capacity: 1000
Active Date: 10-01-92
Tank Use: M.V. FUEL
STG: P
Content: DIESEL
Number Of Tanks: 1

CA FID UST:
Facility ID: 19001966
Regulated By: UTNKA
Regulated ID: Not reported
Cortese Code: Not reported
SIC Code: Not reported
Facility Phone: 2136675933
Mail To: Not reported
Mailing Address: WALNUT CENTER
Mailing Address 2: Not reported
Mailing City,St,Zip: LOS ANGELES 900270000
Contact: Not reported
Contact Phone: Not reported
DUNs Number: Not reported
NPDES Number: Not reported
EPA ID: Not reported
Comments: Not reported
Status: Active

A9
SE
< 1/8
0.018 mi.
93 ft.

KAISER FOUNDATION HOSPITAL
4867 W SUNSET BLVD
LOS ANGELES, CA 90027

Site 9 of 11 in cluster A

CA HIST UST **1000380310**
N/A

Relative:
Lower

Actual:
383 ft.

HIST UST:

File Number:	Not reported
URL:	Not reported
Region:	STATE
Facility ID:	00000029174
Facility Type:	Other
Other Type:	HOSPITAL
Contact Name:	Not reported
Telephone:	2136678444
Owner Name:	KAISER FOUNDATION HOSPITAL
Owner Address:	4867 SUNSET BLVD.
Owner City,St,Zip:	LOS ANGELES, CA 90027
Total Tanks:	0002
Tank Num:	001
Container Num:	1
Year Installed:	1976
Tank Capacity:	00010000
Tank Used for:	PRODUCT
Type of Fuel:	DIESEL
Container Construction Thickness:	Not reported
Leak Detection:	Visual
Tank Num:	002
Container Num:	2
Year Installed:	1983
Tank Capacity:	00001500
Tank Used for:	PRODUCT
Type of Fuel:	DIESEL
Container Construction Thickness:	Not reported
Leak Detection:	Visual, None
Tank Num:	003
Container Num:	2
Year Installed:	1983
Tank Capacity:	00001500
Tank Used for:	PRODUCT
Type of Fuel:	DIESEL
Container Construction Thickness:	Not reported
Leak Detection:	Visual
Tank Num:	004
Container Num:	1
Year Installed:	1976
Tank Capacity:	00010000
Tank Used for:	PRODUCT
Type of Fuel:	DIESEL
Container Construction Thickness:	Not reported
Leak Detection:	Visual

A10 **KAISER FOUNDATION HOSPITALS,IN** **CA SWEEPS UST** **S101586804**
NNW **1550 N EDGEMONT ST** **CA FID UST** **N/A**
< 1/8 **LOS ANGELES, CA 90027** **CA EMI**
0.024 mi.
125 ft. **Site 10 of 11 in cluster A**

Relative:
Higher

Actual:
403 ft.

SWEEPS UST:

Status:	Not reported
Comp Number:	6092
Number:	Not reported
Board Of Equalization:	Not reported
Referral Date:	Not reported
Action Date:	Not reported
Created Date:	Not reported
Owner Tank Id:	Not reported
SWRCB Tank Id:	Not reported
Tank Status:	Not reported
Capacity:	Not reported
Active Date:	Not reported
Tank Use:	Not reported
STG:	Not reported
Content:	Not reported
Number Of Tanks:	Not reported

CA FID UST:

Facility ID:	19054483
Regulated By:	UTNKI
Regulated ID:	Not reported
Cortese Code:	Not reported
SIC Code:	Not reported
Facility Phone:	2136674000
Mail To:	Not reported
Mailing Address:	1550 N EDGEMONT ST
Mailing Address 2:	Not reported
Mailing City,St,Zip:	LOS ANGELES 900270000
Contact:	Not reported
Contact Phone:	Not reported
DUNs Number:	Not reported
NPDES Number:	Not reported
EPA ID:	Not reported
Comments:	Not reported
Status:	Inactive

EMI:

Year:	2006
County Code:	19
Air Basin:	SC
Facility ID:	800429
Air District Name:	SC
SIC Code:	8062
Air District Name:	SOUTH COAST AQMD
Community Health Air Pollution Info System:	Not reported
Consolidated Emission Reporting Rule:	Not reported
Total Organic Hydrocarbon Gases Tons/Yr:	.9520586990543508122
Reactive Organic Gases Tons/Yr:	.49
Carbon Monoxide Emissions Tons/Yr:	4.821
NOX - Oxides of Nitrogen Tons/Yr:	2.899
SOX - Oxides of Sulphur Tons/Yr:	.058

KAISER FOUNDATION HOSPITALS,IN (Continued) **S101586804**

Particulate Matter Tons/Yr:	.394
Part. Matter 10 Micrometers and Smllr Tons/Yr:	.393832
Year:	2007
County Code:	19
Air Basin:	SC
Facility ID:	800429
Air District Name:	SC
SIC Code:	8062
Air District Name:	SOUTH COAST AQMD
Community Health Air Pollution Info System:	Not reported
Consolidated Emission Reporting Rule:	Not reported
Total Organic Hydrocarbon Gases Tons/Yr:	.9520586990543508122
Reactive Organic Gases Tons/Yr:	.49
Carbon Monoxide Emissions Tons/Yr:	4.821
NOX - Oxides of Nitrogen Tons/Yr:	2.899
SOX - Oxides of Sulphur Tons/Yr:	.058
Particulate Matter Tons/Yr:	.394
Part. Matter 10 Micrometers and Smllr Tons/Yr:	.393832
Year:	2008
County Code:	19
Air Basin:	SC
Facility ID:	800429
Air District Name:	SC
SIC Code:	8062
Air District Name:	SOUTH COAST AQMD
Community Health Air Pollution Info System:	Not reported
Consolidated Emission Reporting Rule:	Not reported
Total Organic Hydrocarbon Gases Tons/Yr:	.9856967959930331004
Reactive Organic Gases Tons/Yr:	.429323651685393258
Carbon Monoxide Emissions Tons/Yr:	6.53
NOX - Oxides of Nitrogen Tons/Yr:	3.48
SOX - Oxides of Sulphur Tons/Yr:	.1046665
Particulate Matter Tons/Yr:	.54
Part. Matter 10 Micrometers and Smllr Tons/Yr:	.53952
Year:	2009
County Code:	19
Air Basin:	SC
Facility ID:	800429
Air District Name:	SC
SIC Code:	8062
Air District Name:	SOUTH COAST AQMD
Community Health Air Pollution Info System:	Not reported
Consolidated Emission Reporting Rule:	Not reported
Total Organic Hydrocarbon Gases Tons/Yr:	1.0291604503101901
Reactive Organic Gases Tons/Yr:	0.46432400000000001
Carbon Monoxide Emissions Tons/Yr:	2.3284199999999999
NOX - Oxides of Nitrogen Tons/Yr:	2.77
SOX - Oxides of Sulphur Tons/Yr:	4.9224999999999998E-2
Particulate Matter Tons/Yr:	0.56860999999999995
Part. Matter 10 Micrometers and Smllr Tons/Yr:	0.56816312000000002
Year:	2010
County Code:	19
Air Basin:	SC

KAISER FOUNDATION HOSPITALS,IN (Continued) **S101586804**

Facility ID:	800429
Air District Name:	SC
SIC Code:	8062
Air District Name:	SOUTH COAST AQMD
Community Health Air Pollution Info System:	Not reported
Consolidated Emission Reporting Rule:	Not reported
Total Organic Hydrocarbon Gases Tons/Yr:	1.04548932919204
Reactive Organic Gases Tons/Yr:	0.50436000000000003
Carbon Monoxide Emissions Tons/Yr:	2.44686
NOX - Oxides of Nitrogen Tons/Yr:	2.7237800000000001
SOX - Oxides of Sulphur Tons/Yr:	5.6210000000000003E-2
Particulate Matter Tons/Yr:	0.59428000000000003
Part. Matter 10 Micrometers and Smllr Tons/Yr:	0.59259304000000002

Year:	2011
County Code:	19
Air Basin:	SC
Facility ID:	800429
Air District Name:	SC
SIC Code:	8062
Air District Name:	SOUTH COAST AQMD
Community Health Air Pollution Info System:	Not reported
Consolidated Emission Reporting Rule:	Not reported
Total Organic Hydrocarbon Gases Tons/Yr:	0.92408424643
Reactive Organic Gases Tons/Yr:	0.41791
Carbon Monoxide Emissions Tons/Yr:	2.66269
NOX - Oxides of Nitrogen Tons/Yr:	1.34539
SOX - Oxides of Sulphur Tons/Yr:	0.04374
Particulate Matter Tons/Yr:	0.524
Part. Matter 10 Micrometers and Smllr Tons/Yr:	0.52356152

Year:	2012
County Code:	19
Air Basin:	SC
Facility ID:	800429
Air District Name:	SC
SIC Code:	8062
Air District Name:	SOUTH COAST AQMD
Community Health Air Pollution Info System:	Not reported
Consolidated Emission Reporting Rule:	Not reported
Total Organic Hydrocarbon Gases Tons/Yr:	1.0672308618
Reactive Organic Gases Tons/Yr:	0.41214
Carbon Monoxide Emissions Tons/Yr:	1.3750901072
NOX - Oxides of Nitrogen Tons/Yr:	0.88686
SOX - Oxides of Sulphur Tons/Yr:	0.03992
Particulate Matter Tons/Yr:	0.50699
Part. Matter 10 Micrometers and Smllr Tons/Yr:	0.50698448

Year:	2013
County Code:	19
Air Basin:	SC
Facility ID:	800429
Air District Name:	SC
SIC Code:	8062
Air District Name:	SOUTH COAST AQMD
Community Health Air Pollution Info System:	Not reported
Consolidated Emission Reporting Rule:	Not reported

KAISER FOUNDATION HOSPITALS,IN (Continued) **S101586804**

Total Organic Hydrocarbon Gases Tons/Yr:	1.0201444317
Reactive Organic Gases Tons/Yr:	0.48658
Carbon Monoxide Emissions Tons/Yr:	1.0437902622
NOX - Oxides of Nitrogen Tons/Yr:	1.39027
SOX - Oxides of Sulphur Tons/Yr:	0.04428749
Particulate Matter Tons/Yr:	0.60564
Part. Matter 10 Micrometers and Smllr Tons/Yr:	0.60449832

Year:	2015
County Code:	19
Air Basin:	SC
Facility ID:	800429
Air District Name:	SC
SIC Code:	8062
Air District Name:	SOUTH COAST AQMD
Community Health Air Pollution Info System:	Not reported
Consolidated Emission Reporting Rule:	Not reported
Total Organic Hydrocarbon Gases Tons/Yr:	0.8200137544
Reactive Organic Gases Tons/Yr:	0.5329578
Carbon Monoxide Emissions Tons/Yr:	3.57507563
NOX - Oxides of Nitrogen Tons/Yr:	4.92216022
SOX - Oxides of Sulphur Tons/Yr:	0.024279257
Particulate Matter Tons/Yr:	0.35223339
Part. Matter 10 Micrometers and Smllr Tons/Yr:	0.3511176792

Year:	2016
County Code:	19
Air Basin:	SC
Facility ID:	800429
Air District Name:	SC
SIC Code:	8062
Air District Name:	SOUTH COAST AQMD
Community Health Air Pollution Info System:	Not reported
Consolidated Emission Reporting Rule:	Not reported
Total Organic Hydrocarbon Gases Tons/Yr:	0.52022229006
Reactive Organic Gases Tons/Yr:	0.2576971
Carbon Monoxide Emissions Tons/Yr:	3.56093
NOX - Oxides of Nitrogen Tons/Yr:	4.85169
SOX - Oxides of Sulphur Tons/Yr:	0.024836629
Particulate Matter Tons/Yr:	0.3368736
Part. Matter 10 Micrometers and Smllr Tons/Yr:	0.3355086336

A11 **COVEV J A** **EDR Hist Auto** **1009083193**
SSW **4901 S SUNSET BLVD** **N/A**
< 1/8 **LOS ANGELES, CA**
0.024 mi.
126 ft. **Site 11 of 11 in cluster A**

Relative: EDR Hist Auto
Lower

Actual: Year: Name: Type:
380 ft. 1937 COVEV J A GASOLINE AND OIL SERVICE STATIONS

B12 **SCHMITT GUSTAV** **EDR Hist Auto** **1009076647**
SSE **4874 S SUNSET BLVD** **N/A**
< 1/8 **LOS ANGELES, CA**
0.030 mi.
160 ft. **Site 1 of 3 in cluster B**

Relative: EDR Hist Auto
Lower

Actual: **380 ft.**

Year:	Name:	Type:
1924	SIERRA REFINING CO	AUTOMOBILE SERVICE STATIONS
1929	COVEY J A	GASOLINE AND OIL SERVICE STATION
1933	COVEY J A	GASOLINE AND OIL SERVICE STATIONS
1933	JONES J H	AUTOMOBILE REPAIRING
1942	BEACON OIL CO	GASOLINE AND OIL SERVICE STATIONS
1942	SCHMITT GUSTAV	AUTOMOBILE REPAIRING

B13 **4900 SUNSET** **RCRA-SQG** **1000380325**
SSW **4900 SUNSET BLVD** **CAD982008047**
< 1/8 **LOS ANGELES, CA 90027**
0.031 mi.
165 ft. **Site 2 of 3 in cluster B**

Relative: RCRA-SQG:
Lower
Date form received by agency: 07/21/2010

Actual: **379 ft.**

Facility name:	4900 SUNSET
Facility address:	4900 SUNSET BLVD LOS ANGELES, CA 90027
EPA ID:	CAD982008047
Mailing address:	4867 SUNSET BLVD LOS ANGELES, CA 90027
Contact:	ABRAHAM D VILLALOBOS
Contact address:	4867 SUNSET BLVD LOS ANGELES, CA 90027
Contact country:	US
Contact telephone:	323-783-7369
Contact email:	ABRAHAM.D.VILLALOBOS@KP.ORG
EPA Region:	09
Land type:	Private
Classification:	Small Small Quantity Generator
Description:	Handler: generates more than 100 and less than 1000 kg of hazardous waste during any calendar month and accumulates less than 6000 kg of hazardous waste at any time; or generates 100 kg or less of hazardous waste during any calendar month, and accumulates more than 1000 kg of hazardous waste at any time

Owner/Operator Summary:

Owner/operator name:	KAISER PERMANENTE FOUNDATION HOSPITAL
Owner/operator address:	1800 HARRISON FLOOR 6 OAKLAMD, CA 94612
Owner/operator country:	US
Owner/operator telephone:	510-625-2499
Owner/operator email:	Not reported
Owner/operator fax:	Not reported
Owner/operator extension:	Not reported
Legal status:	Private
Owner/Operator Type:	Owner
Owner/Op start date:	10/03/1977
Owner/Op end date:	Not reported

4900 SUNSET (Continued) **1000380325**

Owner/operator name: 393 E WALNUT
Owner/operator address: 393 E WALNUT ST
PASADENA, CA 91188
Owner/operator country: US
Owner/operator telephone: Not reported
Owner/operator email: Not reported
Owner/operator fax: Not reported
Owner/operator extension: Not reported
Legal status: Private
Owner/Operator Type: Operator
Owner/Op start date: 10/03/1977
Owner/Op end date: Not reported

Handler Activities Summary:
U.S. importer of hazardous waste: No
Mixed waste (haz. and radioactive): No
Recycler of hazardous waste: No
Transporter of hazardous waste: No
Treater, storer or disposer of HW: No
Underground injection activity: No
On-site burner exemption: No
Furnace exemption: No
Used oil fuel burner: No
Used oil processor: No
User oil refiner: No
Used oil fuel marketer to burner: No
Used oil Specification marketer: No
Used oil transfer facility: No
Used oil transporter: No

. Waste code: 151
. Waste name: Asbestos-containing waste

. Waste code: 221
. Waste name: Waste oil and mixed oil

. Waste code: D001
. Waste name: IGNITABLE HAZARDOUS WASTES ARE THOSE WASTES WHICH HAVE A FLASHPOINT OF LESS THAN 140 DEGREES FAHRENHEIT AS DETERMINED BY A PENSKY-MARTENS CLOSED CUP FLASH POINT TESTER. ANOTHER METHOD OF DETERMINING THE FLASH POINT OF A WASTE IS TO REVIEW THE MATERIAL SAFETY DATA SHEET, WHICH CAN BE OBTAINED FROM THE MANUFACTURER OR DISTRIBUTOR OF THE MATERIAL. LACQUER THINNER IS AN EXAMPLE OF A COMMONLY USED SOLVENT WHICH WOULD BE CONSIDERED AS IGNITABLE HAZARDOUS WASTE.

. Waste code: D002
. Waste name: A WASTE WHICH HAS A PH OF LESS THAN 2 OR GREATER THAN 12.5 IS CONSIDERED TO BE A CORROSIVE HAZARDOUS WASTE. SODIUM HYDROXIDE, A CAUSTIC SOLUTION WITH A HIGH PH, IS OFTEN USED BY INDUSTRIES TO CLEAN OR DEGREASE PARTS. HYDROCHLORIC ACID, A SOLUTION WITH A LOW PH, IS USED BY MANY INDUSTRIES TO CLEAN METAL PARTS PRIOR TO PAINTING. WHEN THESE CAUSTIC OR ACID SOLUTIONS BECOME CONTAMINATED AND MUST BE DISPOSED, THE WASTE WOULD BE A CORROSIVE HAZARDOUS WASTE.

. Waste code: D010
. Waste name: SELENIUM

4900 SUNSET (Continued) **1000380325**

. Waste code: D011
. Waste name: SILVER

. Waste code: U188
. Waste name: PHENOL

Historical Generators:
Date form received by agency: 06/23/1987
Site name: KAISER FOUND HLTH PLAN 4900
Classification: Small Quantity Generator

Facility Has Received Notices of Violations:
Regulation violated: Not reported
Area of violation: TSD - Tank System Standards
Date violation determined: 10/22/2002
Date achieved compliance: 03/10/2003
Violation lead agency: EPA
Enforcement action: Not reported
Enforcement action date: 02/10/2003
Enf. disposition status: Not reported
Enf. disp. status date: Not reported
Enforcement lead agency: EPA
Proposed penalty amount: Not reported
Final penalty amount: Not reported
Paid penalty amount: Not reported

Regulation violated: Not reported
Area of violation: Generators - Records/Reporting
Date violation determined: 10/22/2002
Date achieved compliance: 03/10/2003
Violation lead agency: EPA
Enforcement action: WRITTEN INFORMAL
Enforcement action date: 02/10/2003
Enf. disposition status: Not reported
Enf. disp. status date: Not reported
Enforcement lead agency: EPA
Proposed penalty amount: Not reported
Final penalty amount: Not reported
Paid penalty amount: Not reported

Regulation violated: Not reported
Area of violation: TSD - Tank System Standards
Date violation determined: 10/22/2002
Date achieved compliance: 03/10/2003
Violation lead agency: EPA
Enforcement action: WRITTEN INFORMAL
Enforcement action date: 02/10/2003
Enf. disposition status: Not reported
Enf. disp. status date: Not reported
Enforcement lead agency: EPA
Proposed penalty amount: Not reported
Final penalty amount: Not reported
Paid penalty amount: Not reported

Regulation violated: Not reported
Area of violation: Generators - Records/Reporting

4900 SUNSET (Continued) **1000380325**

Date violation determined: 10/22/2002
Date achieved compliance: 03/10/2003
Violation lead agency: EPA
Enforcement action: Not reported
Enforcement action date: 02/10/2003
Enf. disposition status: Not reported
Enf. disp. status date: Not reported
Enforcement lead agency: EPA
Proposed penalty amount: Not reported
Final penalty amount: Not reported
Paid penalty amount: Not reported

Regulation violated: Not reported
Area of violation: Generators - General
Date violation determined: 10/22/2002
Date achieved compliance: 03/10/2004
Violation lead agency: EPA
Enforcement action: WRITTEN INFORMAL
Enforcement action date: 02/10/2003
Enf. disposition status: Not reported
Enf. disp. status date: Not reported
Enforcement lead agency: EPA
Proposed penalty amount: Not reported
Final penalty amount: Not reported
Paid penalty amount: Not reported

Regulation violated: Not reported
Area of violation: Generators - General
Date violation determined: 10/22/2002
Date achieved compliance: 03/10/2004
Violation lead agency: EPA
Enforcement action: Not reported
Enforcement action date: 02/10/2003
Enf. disposition status: Not reported
Enf. disp. status date: Not reported
Enforcement lead agency: EPA
Proposed penalty amount: Not reported
Final penalty amount: Not reported
Paid penalty amount: Not reported

Evaluation Action Summary:
Evaluation date: 10/22/2002
Evaluation: COMPLIANCE EVALUATION INSPECTION ON-SITE
Area of violation: TSD - Tank System Standards
Date achieved compliance: 03/10/2003
Evaluation lead agency: EPA

Evaluation date: 10/22/2002
Evaluation: COMPLIANCE EVALUATION INSPECTION ON-SITE
Area of violation: Generators - Records/Reporting
Date achieved compliance: 03/10/2003
Evaluation lead agency: EPA

Evaluation date: 10/22/2002
Evaluation: COMPLIANCE EVALUATION INSPECTION ON-SITE
Area of violation: Generators - General
Date achieved compliance: 03/10/2004

4900 SUNSET (Continued) **1000380325**

Evaluation lead agency: EPA

B14 **KAISER PERMANENTE** **CA SWEEPS UST** **S101583555**
SSW **4900 W SUNSET BLVD** **CA FID UST** **N/A**
< 1/8 **LOS ANGELES, CA 90027**
0.031 mi.
165 ft. **Site 3 of 3 in cluster B**

Relative: Lower
Actual: 379 ft.

SWEEPS UST:

Status:	Not reported
Comp Number:	6637
Number:	Not reported
Board Of Equalization:	Not reported
Referral Date:	Not reported
Action Date:	Not reported
Created Date:	Not reported
Owner Tank Id:	Not reported
SWRCB Tank Id:	Not reported
Tank Status:	Not reported
Capacity:	Not reported
Active Date:	Not reported
Tank Use:	Not reported
STG:	Not reported
Content:	Not reported
Number Of Tanks:	0

CA FID UST:

Facility ID:	19004448
Regulated By:	UTNKI
Regulated ID:	Not reported
Cortese Code:	Not reported
SIC Code:	Not reported
Facility Phone:	2130000000
Mail To:	Not reported
Mailing Address:	4900 W SUNSET BLVD
Mailing Address 2:	Not reported
Mailing City,St,Zip:	LOS ANGELES 900270000
Contact:	Not reported
Contact Phone:	Not reported
DUNs Number:	Not reported
NPDES Number:	Not reported
EPA ID:	Not reported
Comments:	Not reported
Status:	Inactive

C15 **KLEMBERGER ISAAC** **EDR Hist Cleaner** **1009185646**
WSW **4957 S SUNSET BLVD** **N/A**
< 1/8 **LOS ANGELES, CA**
0.080 mi.
423 ft. **Site 1 of 2 in cluster C**

Relative: Lower
Actual: 379 ft.

EDR Hist Cleaner

Year:	Name:	Type:
1929	KLEMBERGER ISAAC	CLOTHES PRESSERS CLEANERS AND REPAIRERS

D16 **KAISER FOUNDATION HOSPITALS IN** **CA FID UST** **S101584705**
ESE **4760 W SUNSET BLVD** **N/A**
< 1/8 **LOS ANGELES, CA 90027**
0.114 mi.
604 ft. **Site 1 of 4 in cluster D**

Relative:
Lower

Actual:
390 ft.

CA FID UST:

Facility ID:	19014615
Regulated By:	UTNKA
Regulated ID:	Not reported
Cortese Code:	Not reported
SIC Code:	Not reported
Facility Phone:	2136674000
Mail To:	Not reported
Mailing Address:	4760 W SUNSET BLVD
Mailing Address 2:	Not reported
Mailing City,St,Zip:	LOS ANGELES 900270000
Contact:	Not reported
Contact Phone:	Not reported
DUNs Number:	Not reported
NPDES Number:	Not reported
EPA ID:	Not reported
Comments:	Not reported
Status:	Active

D17 **KAISER PERMANENTE** **CA UST** **U003780500**
ESE **4760 W SUNSET BLVD** **CA SWEEPS UST** **N/A**
< 1/8 **LOS ANGELES, CA 90027**
0.114 mi.
604 ft. **Site 2 of 4 in cluster D**

Relative:
Lower

Actual:
390 ft.

UST:

Facility ID:	24064
Permitting Agency:	LOS ANGELES, CITY OF
Latitude:	34.09813
Longitude:	-118.29338

Facility ID:	FA-003-2259
Permitting Agency:	Los Angeles City Fire Department
Latitude:	34.09779
Longitude:	-118.29308

SWEEPS UST:

Status:	Active
Comp Number:	6089
Number:	1
Board Of Equalization:	Not reported
Referral Date:	09-21-93
Action Date:	03-18-94
Created Date:	02-29-88
Owner Tank Id:	Not reported
SWRCB Tank Id:	Not reported
Tank Status:	Not reported
Capacity:	Not reported
Active Date:	Not reported
Tank Use:	Not reported
STG:	Not reported
Content:	Not reported
Number Of Tanks:	Not reported

C18
SW
< 1/8
0.119 mi.
626 ft.

KAISER PERMANENTE
4950 W SUNSET BLVD
LOS ANGELES, CA 90027

Site 2 of 2 in cluster C

CA UST **U004264141**
N/A

Relative:
Lower

Actual:
373 ft.

UST:
Facility ID: FA0013421
Permitting Agency: Los Angeles City Fire Department
Latitude: 34.09763
Longitude: -118.29779

E19
SSE
1/8-1/4
0.132 mi.
698 ft.

CHURCH OF SCIENTOLOGY
4833 FOUNTAIN AVE
LOS ANGELES, CA 90029

Site 1 of 2 in cluster E

CA UST **U003781507**
CA SWEEPS UST **N/A**

Relative:
Lower

Actual:
372 ft.

UST:
Facility ID: 25228
Permitting Agency: LOS ANGELES, CITY OF
Latitude: 34.098132
Longitude: -118.293127

SWEEPS UST:
Status: Active
Comp Number: 6514
Number: 9
Board Of Equalization: Not reported
Referral Date: 09-29-93
Action Date: 09-29-93
Created Date: 02-29-88
Owner Tank Id: Not reported
SWRCB Tank Id: Not reported
Tank Status: Not reported
Capacity: Not reported
Active Date: Not reported
Tank Use: Not reported
STG: Not reported
Content: Not reported
Number Of Tanks: Not reported

E20
SSE
1/8-1/4
0.132 mi.
698 ft.

CHURCH OF SCIENTOLOGY
4833 FOUNTAIN AVE
LOS ANGELES, CA 90029

Site 2 of 2 in cluster E

CA FID UST **S101588028**
N/A

Relative:
Lower

Actual:
372 ft.

CA FID UST:
Facility ID: 19056260
Regulated By: UTNKA
Regulated ID: Not reported
Cortese Code: Not reported
SIC Code: Not reported
Facility Phone: 2130000000
Mail To: Not reported
Mailing Address: 4833 FOUNTAIN AVE
Mailing Address 2: Not reported

CHURCH OF SCIENTOLOGY (Continued) **S101588028**

Mailing City,St,Zip: LOS ANGELES 900290000
Contact: Not reported
Contact Phone: Not reported
DUNs Number: Not reported
NPDES Number: Not reported
EPA ID: Not reported
Comments: Not reported
Status: Active

D21 **TEXACO INC** **CA SWEEPS UST** **S101585152**
ESE **4747 W SUNSET BLVD** **CA FID UST** **N/A**
1/8-1/4 **LOS ANGELES, CA 90027**
0.134 mi.
710 ft. **Site 3 of 4 in cluster D**

Relative:
Higher

Actual:
395 ft.

SWEEPS UST:
Status: Not reported
Comp Number: 7081
Number: Not reported
Board Of Equalization: Not reported
Referral Date: Not reported
Action Date: Not reported
Created Date: Not reported
Owner Tank Id: Not reported
SWRCB Tank Id: Not reported
Tank Status: Not reported
Capacity: Not reported
Active Date: Not reported
Tank Use: Not reported
STG: Not reported
Content: Not reported
Number Of Tanks: 0

CA FID UST:
Facility ID: 19020449
Regulated By: UTNKI
Regulated ID: Not reported
Cortese Code: Not reported
SIC Code: Not reported
Facility Phone: 2130000000
Mail To: Not reported
Mailing Address: 4747 W SUNSET BLVD
Mailing Address 2: Not reported
Mailing City,St,Zip: LOS ANGELES 900270000
Contact: Not reported
Contact Phone: Not reported
DUNs Number: Not reported
NPDES Number: Not reported
EPA ID: Not reported
Comments: Not reported
Status: Inactive

D22 **KAISER FOUNDATION HEALTH PLAN** **CA SWEEPS UST** **S101586801**
ESE **4733 W SUNSET BLVD** **CA FID UST** **N/A**
1/8-1/4 **LOS ANGELES, CA 90057**
0.135 mi.
712 ft. **Site 4 of 4 in cluster D**

Relative:
Higher

Actual:
395 ft.

SWEEPS UST:

Status:	Not reported
Comp Number:	6069
Number:	Not reported
Board Of Equalization:	Not reported
Referral Date:	Not reported
Action Date:	Not reported
Created Date:	Not reported
Owner Tank Id:	Not reported
SWRCB Tank Id:	Not reported
Tank Status:	Not reported
Capacity:	Not reported
Active Date:	Not reported
Tank Use:	Not reported
STG:	Not reported
Content:	Not reported
Number Of Tanks:	0

CA FID UST:

Facility ID:	19054480
Regulated By:	UTNKI
Regulated ID:	Not reported
Cortese Code:	Not reported
SIC Code:	Not reported
Facility Phone:	2136678395
Mail To:	Not reported
Mailing Address:	4733 W SUNSET BLVD
Mailing Address 2:	Not reported
Mailing City,St,Zip:	LOS ANGELES 900570000
Contact:	Not reported
Contact Phone:	Not reported
DUNs Number:	Not reported
NPDES Number:	Not reported
EPA ID:	Not reported
Comments:	Not reported
Status:	Inactive

F23 **SUNBOA INC.** **CA UST** **U004263669**
WSW **5007 SUNSET BLVD.** **N/A**
1/8-1/4 **LOS ANGELES, CA 90027**
0.150 mi.
794 ft. **Site 1 of 9 in cluster F**

Relative:
Lower

Actual:
377 ft.

UST:

Facility ID:	FA0002439
Permitting Agency:	Los Angeles City Fire Department
Latitude:	34.0984
Longitude:	-118.29865

F24 **ADVANCED AUTO CLINIC INC/SAM'S SUNSET** **CA HIST UST** **S113126495**
WSW **5007 SUNSET BLVD** **CA HAZNET** **N/A**
1/8-1/4 **LOS ANGELES, CA 90027**
0.150 mi.
794 ft. **Site 2 of 9 in cluster F**

Relative:
Lower

Actual:
377 ft.

HIST UST:

File Number:	0002859C
URL:	http://geotracker.waterboards.ca.gov/ustpdfs/pdf/0002859C.pdf
Region:	Not reported
Facility ID:	Not reported
Facility Type:	Not reported
Other Type:	Not reported
Contact Name:	Not reported
Telephone:	Not reported
Owner Name:	Not reported
Owner Address:	Not reported
Owner City,St,Zip:	Not reported
Total Tanks:	Not reported
Tank Num:	Not reported
Container Num:	Not reported
Year Installed:	Not reported
Tank Capacity:	Not reported
Tank Used for:	Not reported
Type of Fuel:	Not reported
Container Construction Thickness:	Not reported
Leak Detection:	Not reported

Click here for Geo Tracker PDF:

HAZNET:

envid:	S113126495
Year:	2009
GEPAID:	CAL000270434
Contact:	SAMSON MANGASARIAN
Telephone:	3236661560
Mailing Name:	Not reported
Mailing Address:	1309 N LA BREA AVE
Mailing City,St,Zip:	HOLLYWOOD, CA 900280000
Gen County:	Not reported
TSD EPA ID:	CAD099452708
TSD County:	Not reported
Waste Category:	Waste oil and mixed oil
Disposal Method:	Other Recovery Of Reclamation For Reuse Including Acid Regeneration, Organics Recovery Ect
Tons:	1.9
Cat Decode:	Not reported
Method Decode:	Not reported
Facility County:	Los Angeles

F25 **ARA KESSEDJIAN** **CA HIST UST** **U001561177**
WSW **5007 W SUNSET BLVD** **N/A**
1/8-1/4 **LOS ANGELES, CA 90027**
0.150 mi.
794 ft. **Site 3 of 9 in cluster F**

Relative:
Lower

Actual:
377 ft.

HIST UST:

File Number:	Not reported
URL:	Not reported
Region:	STATE
Facility ID:	00000034123
Facility Type:	Gas Station
Other Type:	Not reported
Contact Name:	Not reported
Telephone:	2136668700
Owner Name:	SHELL OIL COMPANY
Owner Address:	P.O. BOX 4848
Owner City,St,Zip:	ANAHEIM, CA 92803
Total Tanks:	0003
Tank Num:	001
Container Num:	1
Year Installed:	Not reported
Tank Capacity:	00008000
Tank Used for:	PRODUCT
Type of Fuel:	UNLEADED
Container Construction Thickness:	1/4
Leak Detection:	Stock Inventor, 10
Tank Num:	002
Container Num:	2
Year Installed:	Not reported
Tank Capacity:	00008000
Tank Used for:	PRODUCT
Type of Fuel:	REGULAR
Container Construction Thickness:	1/4
Leak Detection:	Stock Inventor, 10
Tank Num:	003
Container Num:	3
Year Installed:	Not reported
Tank Capacity:	00008000
Tank Used for:	PRODUCT
Type of Fuel:	REGULAR
Container Construction Thickness:	1/4
Leak Detection:	Stock Inventor, 10

F26 **ARA SHEL SERVICE** **RCRA-SQG** **1000131773**
WSW **5007 SUNSET BLVD** **CA UST** **CAD982518037**
1/8-1/4 **LOS ANGELES, CA 90027** **CA SWEEPS UST**
0.150 mi. **CA FID UST**
794 ft. **Site 4 of 9 in cluster F** **FINDS**
ECHO

Relative:
Lower

Actual:
377 ft.

RCRA-SQG:

Date form received by agency:	09/01/1996
Facility name:	ARA SHEL SERVICE
Facility address:	5007 SUNSET BLVD LOS ANGELES, CA 90027
EPA ID:	CAD982518037

ARA SHEL SERVICE (Continued) **1000131773**

Mailing address:	SUNSET BLVD
	LOS ANGELES, CA 90027
Contact:	Not reported
Contact address:	Not reported
	Not reported
Contact country:	US
Contact telephone:	Not reported
Contact email:	Not reported
EPA Region:	09
Classification:	Small Small Quantity Generator
Description:	Handler: generates more than 100 and less than 1000 kg of hazardous waste during any calendar month and accumulates less than 6000 kg of hazardous waste at any time; or generates 100 kg or less of hazardous waste during any calendar month, and accumulates more than 1000 kg of hazardous waste at any time

Owner/Operator Summary:

Owner/operator name:	ARA KESSADIJIAN
Owner/operator address:	NOT REQUIRED
	NOT REQUIRED, ME 99999
Owner/operator country:	Not reported
Owner/operator telephone:	415-555-1212
Owner/operator email:	Not reported
Owner/operator fax:	Not reported
Owner/operator extension:	Not reported
Legal status:	Private
Owner/Operator Type:	Owner
Owner/Op start date:	Not reported
Owner/Op end date:	Not reported

Owner/operator name:	NOT REQUIRED
Owner/operator address:	NOT REQUIRED
	NOT REQUIRED, ME 99999
Owner/operator country:	Not reported
Owner/operator telephone:	415-555-1212
Owner/operator email:	Not reported
Owner/operator fax:	Not reported
Owner/operator extension:	Not reported
Legal status:	Private
Owner/Operator Type:	Operator
Owner/Op start date:	Not reported
Owner/Op end date:	Not reported

Handler Activities Summary:

U.S. importer of hazardous waste:	No
Mixed waste (haz. and radioactive):	No
Recycler of hazardous waste:	No
Transporter of hazardous waste:	No
Treater, storer or disposer of HW:	No
Underground injection activity:	No
On-site burner exemption:	No
Furnace exemption:	No
Used oil fuel burner:	No
Used oil processor:	No
User oil refiner:	No
Used oil fuel marketer to burner:	No

ARA SHEL SERVICE (Continued) **1000131773**

Used oil Specification marketer: No
Used oil transfer facility: No
Used oil transporter: No

Violation Status: No violations found

UST:
Facility ID: FA0002439
Permitting Agency: Los Angeles City Fire Department
Latitude: 34.09841
Longitude: -118.29865

Facility ID: 25233
Permitting Agency: LOS ANGELES, CITY OF
Latitude: 34.099755
Longitude: -118.297301

Facility ID: FA0002439
Permitting Agency: Los Angeles City Fire Department
Latitude: 34.09841
Longitude: -118.29865

SWEEPS UST:
Status: Active
Comp Number: 1940
Number: 9
Board Of Equalization: 44-012088
Referral Date: 04-20-88
Action Date: 04-11-94
Created Date: 02-29-88
Owner Tank Id: Not reported
SWRCB Tank Id: 19-050-001940-000001
Tank Status: A
Capacity: 8000
Active Date: 04-20-88
Tank Use: M.V. FUEL
STG: P
Content: REG UNLEADED
Number Of Tanks: 4

Status: Active
Comp Number: 1940
Number: 9
Board Of Equalization: 44-012088
Referral Date: 04-20-88
Action Date: 04-11-94
Created Date: 02-29-88
Owner Tank Id: Not reported
SWRCB Tank Id: 19-050-001940-000002
Tank Status: A
Capacity: 5000
Active Date: 04-20-88
Tank Use: M.V. FUEL
STG: P
Content: REG UNLEADED
Number Of Tanks: Not reported

ARA SHEL SERVICE (Continued) **1000131773**

Status: Active
Comp Number: 1940
Number: 9
Board Of Equalization: 44-012088
Referral Date: 04-20-88
Action Date: 04-11-94
Created Date: 02-29-88
Owner Tank Id: Not reported
SWRCB Tank Id: 19-050-001940-000003
Tank Status: A
Capacity: 5000
Active Date: 04-20-88
Tank Use: M.V. FUEL
STG: P
Content: REG UNLEADED
Number Of Tanks: Not reported

Status: Active
Comp Number: 1940
Number: 9
Board Of Equalization: 44-012088
Referral Date: 04-20-88
Action Date: 04-11-94
Created Date: 02-29-88
Owner Tank Id: Not reported
SWRCB Tank Id: 19-050-001940-000004
Tank Status: A
Capacity: 1000
Active Date: 04-11-94
Tank Use: UNKNOWN
STG: P
Content: Not reported
Number Of Tanks: Not reported

CA FID UST:
Facility ID: 19034305
Regulated By: UTNKA
Regulated ID: 00034123
Cortese Code: Not reported
SIC Code: Not reported
Facility Phone: 2136668700
Mail To: Not reported
Mailing Address: 5007 SUNSET BLVD
Mailing Address 2: Not reported
Mailing City,St,Zip: LOS ANGELES 900270000
Contact: Not reported
Contact Phone: Not reported
DUNs Number: Not reported
NPDES Number: Not reported
EPA ID: Not reported
Comments: Not reported
Status: Active

FINDS:

Registry ID: 110002839590

ARA SHEL SERVICE (Continued) **1000131773**

Environmental Interest/Information System
RCRAInfo is a national information system that supports the Resource Conservation and Recovery Act (RCRA) program through the tracking of events and activities related to facilities that generate, transport, and treat, store, or dispose of hazardous waste. RCRAInfo allows RCRA program staff to track the notification, permit, compliance, and corrective action activities required under RCRA.

Click this hyperlink while viewing on your computer to access additional FINDS: detail in the EDR Site Report.

ECHO:

Envid:	1000131773
Registry ID:	110002839590
DFR URL:	http://echo.epa.gov/detailed-facility-report?fid=110002839590

G27 **UNOCAL #3837 (FORMER)** **CA LUST** **S110654446**
NNW **4900 HOLLYWOOD BLVD W** **N/A**
1/8-1/4 **LOS FELIZ, CA 90027**
0.167 mi.
882 ft. **Site 1 of 7 in cluster G**

Relative:
Higher

Actual:
408 ft.

LUST:

Lead Agency:	LOS ANGELES RWQCB (REGION 4)
Case Type:	LUST Cleanup Site
Geo Track:	http://geotracker.waterboards.ca.gov/profile_report.asp?global_id=T0603700733
Global Id:	T0603700733
Latitude:	34.1016723
Longitude:	-118.2961862
Status:	Completed - Case Closed
Status Date:	09/08/1997
Case Worker:	Not reported
RB Case Number:	900270025
Local Agency:	LOS ANGELES, CITY OF
File Location:	Not reported
Local Case Number:	Not reported
Potential Media Affect:	Aquifer used for drinking water supply
Potential Contaminants of Concern:	Gasoline
Site History:	Not reported

LUST:

Global Id:	T0603700733
Contact Type:	Local Agency Caseworker
Contact Name:	ELOY LUNA
Organization Name:	LOS ANGELES, CITY OF
Address:	200 North Main Street, Suite 1780
City:	LOS ANGELES
Email:	eloy.luna@lacity.org
Phone Number:	Not reported

LUST:

Global Id:	T0603700733
Action Type:	Other
Date:	08/01/1989
Action:	Leak Reported

UNOCAL #3837 (FORMER) (Continued) **S110654446**

LUST:

Global Id:	T0603700733
Status:	Completed - Case Closed
Status Date:	09/08/1997
Global Id:	T0603700733
Status:	Open - Case Begin Date
Status Date:	08/01/1989
Global Id:	T0603700733
Status:	Open - Remediation
Status Date:	11/02/1990
Global Id:	T0603700733
Status:	Open - Remediation
Status Date:	05/16/1994
Global Id:	T0603700733
Status:	Open - Verification Monitoring
Status Date:	01/24/1997

G28 **SERVICE STATION 3837** **CA LUST** **1000166588**
NNW **4900 W HOLLYWOOD BLVD** **CA SWEEPS UST** **N/A**
1/8-1/4 **LOS ANGELES, CA 90027** **CA HIST UST**
0.167 mi. **CA FID UST**
882 ft. **Site 2 of 7 in cluster G** **CA HIST CORTESE**

Relative: Higher
Actual: 408 ft.

LUST REG 4:

Region:	4	
Regional Board:	04	
County:	Los Angeles	
Facility Id:	900270025	
Status:	Case Closed	
Substance:	Gasoline	
Substance Quantity:	Not reported	
Local Case No:	Not reported	
Case Type:	Groundwater	
Abatement Method Used at the Site:		Remove Free Product
Global ID:	T0603700733	
W Global ID:	W0603700547	
Staff:	MSH	
Local Agency:	19050	
Cross Street:	EDGEMONT ST	
Enforcement Type:	Not reported	
Date Leak Discovered:	Not reported	
Date Leak First Reported:		8/1/1989
Date Leak Record Entered:	10/13/1989	
Date Confirmation Began:	Not reported	
Date Leak Stopped:	Not reported	
Date Case Last Changed on Database:		10/23/1997
Date the Case was Closed:		9/8/1997
How Leak Discovered:	Not reported	
How Leak Stopped:	Not reported	
Cause of Leak:	Not reported	
Leak Source:	UNK	
Operator:	Not reported	

SERVICE STATION 3837 (Continued) **1000166588**

Water System: FIRSTONE SCOUT RESRVTN (BOY SCOUT COUN)
Well Name: Not reported
Approx. Dist To Production Well (ft): 12704.259857396884094970944146
Source of Cleanup Funding: UNK
Preliminary Site Assessment Workplan Submitted: Not reported
Preliminary Site Assessment Began: Not reported
Pollution Characterization Began: Not reported
Remediation Plan Submitted: 11/2/1990
Remedial Action Underway: 5/16/1994
Post Remedial Action Monitoring Began: 1/24/1997
Enforcement Action Date: Not reported
Historical Max MTBE Date: Not reported
Hist Max MTBE Conc in Groundwater: Not reported
Hist Max MTBE Conc in Soil: Not reported
Significant Interim Remedial Action Taken: Yes
GW Qualifier: Not reported
Soil Qualifier: Not reported
Organization: Not reported
Owner Contact: Not reported
Responsible Party: UNOCAL CORPORATION
RP Address: 376 S. VALENCIA AVE., BREA, CA 92823
Program: LUST
Lat/Long: 34.1016723 / -1
Local Agency Staff: PEJ
Beneficial Use: Not reported
Priority: Not reported
Cleanup Fund Id: Not reported
Suspended: Not reported
Assigned Name: 1900547-001GEN
Summary: 01/16/97 - 4TH QTR/VE SYSTEM O&M RPT 03/06/97 - 1ST QTR 1997 VE SYSTEM O&M RPT 07/15/97 - 2ND QTR 1997 VE SYSTEM O&M RPT 10/23/97 - WELL ABANDONMENT RPT

SWEEPS UST:
Status: Not reported
Comp Number: 1343
Number: Not reported
Board Of Equalization: 44-000051
Referral Date: Not reported
Action Date: Not reported
Created Date: Not reported
Owner Tank Id: Not reported
SWRCB Tank Id: 19-050-001343-000001
Tank Status: Not reported
Capacity: 11763
Active Date: Not reported
Tank Use: M.V. FUEL
STG: PRODUCT
Content: REG UNLEADED
Number Of Tanks: 3

Status: Not reported
Comp Number: 1343
Number: Not reported
Board Of Equalization: 44-000051
Referral Date: Not reported

SERVICE STATION 3837 (Continued) **1000166588**

Action Date: Not reported
Created Date: Not reported
Owner Tank Id: Not reported
SWRCB Tank Id: 19-050-001343-000002
Tank Status: Not reported
Capacity: 11763
Active Date: Not reported
Tank Use: M.V. FUEL
STG: PRODUCT
Content: REG UNLEADED
Number Of Tanks: Not reported

Status: Not reported
Comp Number: 1343
Number: Not reported
Board Of Equalization: 44-000051
Referral Date: Not reported
Action Date: Not reported
Created Date: Not reported
Owner Tank Id: Not reported
SWRCB Tank Id: 19-050-001343-000003
Tank Status: Not reported
Capacity: 280
Active Date: Not reported
Tank Use: OIL
STG: WASTE
Content: WASTE OIL
Number Of Tanks: Not reported

HIST UST:
File Number: 000291EE
URL: http://geotracker.waterboards.ca.gov/ustpdfs/pdf/000291EE.pdf
Region: STATE
Facility ID: 00000018969
Facility Type: Gas Station
Other Type: Not reported
Contact Name: VAHE ARTIN BERBERIAN
Telephone: 2136637230
Owner Name: UNION OIL COMPANY OF CALIFORNI
Owner Address: 3701 WILSHIRE BLVD STE 830
Owner City,St,Zip: LOS ANGELES, CA 90010
Total Tanks: 0003

Tank Num: 001
Container Num: 3837-1
Year Installed: 1982
Tank Capacity: 00011763
Tank Used for: PRODUCT
Type of Fuel: UNLEADED
Container Construction Thickness: Not reported
Leak Detection: Stock Inventor, Pressure Test, 10

Tank Num: 002
Container Num: 383702
Year Installed: 1982
Tank Capacity: 00011763
Tank Used for: PRODUCT

SERVICE STATION 3837 (Continued) **1000166588**

Type of Fuel: PREMIUM
Container Construction Thickness: Not reported
Leak Detection: Stock Inventor, Pressure Test, 10

Tank Num: 003
Container Num: 3837-4
Year Installed: 1954
Tank Capacity: 00000280
Tank Used for: WASTE
Type of Fuel: WASTE OIL
Container Construction Thickness: Not reported
Leak Detection: Stock Inventor, Pressure Test, 10

Click here for Geo Tracker PDF:

CA FID UST:
Facility ID: 19002130
Regulated By: UTNKI
Regulated ID: 00018969
Cortese Code: Not reported
SIC Code: Not reported
Facility Phone: 2136637230
Mail To: Not reported
Mailing Address: 3701 WILSHIRE BLVD-SUITE
Mailing Address 2: Not reported
Mailing City,St,Zip: LOS ANGELES 900270000
Contact: Not reported
Contact Phone: Not reported
DUNs Number: Not reported
NPDES Number: Not reported
EPA ID: Not reported
Comments: Not reported
Status: Inactive

HIST CORTESE:
Region: CORTESE
Facility County Code: 19
Reg By: LTNKA
Reg Id: 900270025

G29 **UNION OIL SERVICE STATION 3837** **CA HIST UST** **U001561195**
NNW **4900 HOLLYWOOD BLVD** **N/A**
1/8-1/4 **LOS ANGELES, CA 90027**
0.167 mi.
882 ft. **Site 3 of 7 in cluster G**

Relative: **Higher**
Actual: **408 ft.**

HIST UST:
File Number: 00028304
URL: http://geotracker.waterboards.ca.gov/ustpdfs/pdf/00028304.pdf
Region: STATE
Facility ID: 00000056007
Facility Type: Gas Station
Other Type: Not reported
Contact Name: VAHE ARTIN BERBERIAN
Telephone: 2136637230
Owner Name: UNION OIL COMPANY OF CALIFORNI
Owner Address: 3701 WILSHIRE BOULEVARD-SUITE

UNION OIL SERVICE STATION 3837 (Continued) **U001561195**

Owner City,St,Zip: LOS ANGELES, CA 90010
Total Tanks: 0001

Tank Num: 001
Container Num: 3837-00
Year Installed: Not reported
Tank Capacity: 00000180
Tank Used for: WASTE
Type of Fuel: 06
Container Construction Thickness: Not reported
Leak Detection: None

Click here for Geo Tracker PDF:

H30 **RITE AID NO 5435** **RCRA-SQG** **1000904966**
East **1533 N VERMONT AVE** **FINDS** **CA0000228510**
1/8-1/4 **LOS ANGELES, CA 90027** **ECHO**
0.172 mi.
910 ft. **Site 1 of 6 in cluster H**

Relative: **Higher**
Actual: **409 ft.**

RCRA-SQG:
Date form received by agency: 07/25/1997
Facility name: RITE AID NO 5435
Facility address: 1533 N VERMONT AVE
LOS ANGELES, CA 90027
EPA ID: CA0000228510
Contact: GAIL RATAJCZAK
Contact address: 1533 N VERMONT AVE
LOS ANGELES, CA 90027
Contact country: US
Contact telephone: 800-769-6248
Contact email: Not reported
EPA Region: 09
Classification: Small Small Quantity Generator
Description: Handler: generates more than 100 and less than 1000 kg of hazardous waste during any calendar month and accumulates less than 6000 kg of hazardous waste at any time; or generates 100 kg or less of hazardous waste during any calendar month, and accumulates more than 1000 kg of hazardous waste at any time

Owner/Operator Summary:
Owner/operator name: RITE AID
Owner/operator address: 30 HUNTER LN
CAMP HILL, PA 17011
Owner/operator country: Not reported
Owner/operator telephone: 717-761-2633
Owner/operator email: Not reported
Owner/operator fax: Not reported
Owner/operator extension: Not reported
Legal status: Private
Owner/Operator Type: Owner
Owner/Op start date: Not reported
Owner/Op end date: Not reported

Handler Activities Summary:
U.S. importer of hazardous waste: No
Mixed waste (haz. and radioactive): No

RITE AID NO 5435 (Continued) **1000904966**

Recycler of hazardous waste:	No
Transporter of hazardous waste:	No
Treater, storer or disposer of HW:	No
Underground injection activity:	No
On-site burner exemption:	No
Furnace exemption:	No
Used oil fuel burner:	No
Used oil processor:	No
User oil refiner:	No
Used oil fuel marketer to burner:	No
Used oil Specification marketer:	No
Used oil transfer facility:	No
Used oil transporter:	No

Violation Status: No violations found

FINDS:

Registry ID: 110002615714

Environmental Interest/Information System

RCRAInfo is a national information system that supports the Resource Conservation and Recovery Act (RCRA) program through the tracking of events and activities related to facilities that generate, transport, and treat, store, or dispose of hazardous waste. RCRAInfo allows RCRA program staff to track the notification, permit, compliance, and corrective action activities required under RCRA.

Click this hyperlink while viewing on your computer to access additional FINDS: detail in the EDR Site Report.

ECHO:

Envid:	1000904966
Registry ID:	110002615714
DFR URL:	http://echo.epa.gov/detailed-facility-report?fid=110002615714

I31 **BARNSDALL PARK** **RCRA-SQG** **1000243399**
NNE **4800 HOLLYWOOD BLVD** **FINDS** **CAD981988033**
1/8-1/4 **LOS ANGELES, CA 90012** **ECHO**
0.174 mi.
920 ft. **Site 1 of 5 in cluster I**

Relative:
Higher

Actual:
419 ft.

RCRA-SQG:

Date form received by agency:	11/13/2001
Facility name:	BARNSDALL PARK
Facility address:	4800 HOLLYWOOD BLVD LOS ANGELES, CA 90012
EPA ID:	CAD981988033
Mailing address:	200 N MAIN ST NO 709 LOS ANGELES, CA 90012
Contact:	DAVID ATTAWAY
Contact address:	200 N MAIN ST NO 709 LOS ANGELES, CA 90012
Contact country:	US
Contact telephone:	213-485-6178
Contact email:	Not reported
EPA Region:	09

BARNSDALL PARK (Continued) **1000243399**

Classification: Small Small Quantity Generator
Description: Handler: generates more than 100 and less than 1000 kg of hazardous waste during any calendar month and accumulates less than 6000 kg of hazardous waste at any time; or generates 100 kg or less of hazardous waste during any calendar month, and accumulates more than 1000 kg of hazardous waste at any time

Owner/Operator Summary:
Owner/operator name: L A DEPT OF REC AND PARKS
Owner/operator address: 200 N MAIN ST RM 1330 C H E
LOS ANGELES, CA 90012
Owner/operator country: Not reported
Owner/operator telephone: 213-473-6833
Owner/operator email: Not reported
Owner/operator fax: Not reported
Owner/operator extension: Not reported
Legal status: Municipal
Owner/Operator Type: Owner
Owner/Op start date: Not reported
Owner/Op end date: Not reported

Owner/operator name: NOT REQUIRED
Owner/operator address: NOT REQUIRED
NOT REQUIRED, ME 99999
Owner/operator country: Not reported
Owner/operator telephone: 415-555-1212
Owner/operator email: Not reported
Owner/operator fax: Not reported
Owner/operator extension: Not reported
Legal status: Municipal
Owner/Operator Type: Operator
Owner/Op start date: Not reported
Owner/Op end date: Not reported

Handler Activities Summary:
U.S. importer of hazardous waste: No
Mixed waste (haz. and radioactive): No
Recycler of hazardous waste: No
Transporter of hazardous waste: No
Treater, storer or disposer of HW: No
Underground injection activity: No
On-site burner exemption: No
Furnace exemption: No
Used oil fuel burner: No
Used oil processor: No
User oil refiner: No
Used oil fuel marketer to burner: No
Used oil Specification marketer: No
Used oil transfer facility: No
Used oil transporter: No

. Waste code: D001
. Waste name: IGNITABLE HAZARDOUS WASTES ARE THOSE WASTES WHICH HAVE A FLASHPOINT OF LESS THAN 140 DEGREES FAHRENHEIT AS DETERMINED BY A PENSKY-MARTENS CLOSED CUP FLASH POINT TESTER. ANOTHER METHOD OF DETERMINING THE FLASH POINT OF A WASTE IS TO REVIEW THE MATERIAL SAFETY DATA SHEET,

BARNSDALL PARK (Continued) **1000243399**

WHICH CAN BE OBTAINED FROM THE MANUFACTURER OR DISTRIBUTOR OF THE MATERIAL. LACQUER THINNER IS AN EXAMPLE OF A COMMONLY USED SOLVENT WHICH WOULD BE CONSIDERED AS IGNITABLE HAZARDOUS WASTE.

. Waste code: D002
. Waste name: A WASTE WHICH HAS A PH OF LESS THAN 2 OR GREATER THAN 12.5 IS CONSIDERED TO BE A CORROSIVE HAZARDOUS WASTE. SODIUM HYDROXIDE, A CAUSTIC SOLUTION WITH A HIGH PH, IS OFTEN USED BY INDUSTRIES TO CLEAN OR DEGREASE PARTS. HYDROCHLORIC ACID, A SOLUTION WITH A LOW PH, IS USED BY MANY INDUSTRIES TO CLEAN METAL PARTS PRIOR TO PAINTING. WHEN THESE CAUSTIC OR ACID SOLUTIONS BECOME CONTAMINATED AND MUST BE DISPOSED, THE WASTE WOULD BE A CORROSIVE HAZARDOUS WASTE.

. Waste code: D003
. Waste name: A MATERIAL IS CONSIDERED TO BE A REACTIVE HAZARDOUS WASTE IF IT IS NORMALLY UNSTABLE, REACTS VIOLENTLY WITH WATER, GENERATES TOXIC GASES WHEN EXPOSED TO WATER OR CORROSIVE MATERIALS, OR IF IT IS CAPABLE OF DETONATION OR EXPLOSION WHEN EXPOSED TO HEAT OR A FLAME. ONE EXAMPLE OF SUCH WASTE WOULD BY WASTE GUNPOWDER.

. Waste code: D004
. Waste name: ARSENIC

. Waste code: D008
. Waste name: LEAD

Violation Status: No violations found

FINDS:

Registry ID: 110002767097

Environmental Interest/Information System
RCRAInfo is a national information system that supports the Resource Conservation and Recovery Act (RCRA) program through the tracking of events and activities related to facilities that generate, transport, and treat, store, or dispose of hazardous waste. RCRAInfo allows RCRA program staff to track the notification, permit, compliance, and corrective action activities required under RCRA.

Click this hyperlink while viewing on your computer to access additional FINDS: detail in the EDR Site Report.

ECHO:
Envid: 1000243399
Registry ID: 110002767097
DFR URL: http://echo.epa.gov/detailed-facility-report?fid=110002767097

F32
West
1/8-1/4
0.176 mi.
928 ft.

BP WEST COAST PRODUCTS NO 09605
5025 W SUNSET BLVD
LOS ANGELES, CA 90027

Site 5 of 9 in cluster F

RCRA-SQG | **1014950519** | **CAR000224592**

Relative:
Lower

Actual:
377 ft.

RCRA-SQG:

Date form received by agency:	04/09/2012
Facility name:	BP WEST COAST PRODUCTS NO 09605
Facility address:	5025 W SUNSET BLVD LOS ANGELES, CA 90027
EPA ID:	CAR000224592
Mailing address:	PO BOX 80249 RANCHO SANTA MARGARITA, CA 92688
Contact:	VERONIQUE N LEE
Contact address:	PO BOX 6038 ARTESIA, CA 90702
Contact country:	US
Contact telephone:	714-670-3928
Contact email:	NIKKI.LEE@BP.COM
EPA Region:	09
Classification:	Small Small Quantity Generator
Description:	Handler: generates more than 100 and less than 1000 kg of hazardous waste during any calendar month and accumulates less than 6000 kg of hazardous waste at any time; or generates 100 kg or less of hazardous waste during any calendar month, and accumulates more than 1000 kg of hazardous waste at any time

Owner/Operator Summary:

Owner/operator name:	BP WEST COAST PRODUCTS
Owner/operator address:	PO BOX 6038 ARTESIA, CA 90702
Owner/operator country:	US
Owner/operator telephone:	Not reported
Owner/operator email:	Not reported
Owner/operator fax:	Not reported
Owner/operator extension:	Not reported
Legal status:	Private
Owner/Operator Type:	Owner
Owner/Op start date:	11/13/1970
Owner/Op end date:	Not reported

Owner/operator name:	BP WEST COAST PRODUCTS LLC
Owner/operator address:	Not reported Not reported
Owner/operator country:	US
Owner/operator telephone:	Not reported
Owner/operator email:	Not reported
Owner/operator fax:	Not reported
Owner/operator extension:	Not reported
Legal status:	Private
Owner/Operator Type:	Operator
Owner/Op start date:	11/13/1970
Owner/Op end date:	Not reported

Handler Activities Summary:

U.S. importer of hazardous waste:	No
Mixed waste (haz. and radioactive):	No

BP WEST COAST PRODUCTS NO 09605 (Continued) **1014950519**

Recycler of hazardous waste:	No
Transporter of hazardous waste:	No
Treater, storer or disposer of HW:	No
Underground injection activity:	No
On-site burner exemption:	No
Furnace exemption:	No
Used oil fuel burner:	No
Used oil processor:	No
User oil refiner:	No
Used oil fuel marketer to burner:	No
Used oil Specification marketer:	No
Used oil transfer facility:	No
Used oil transporter:	No

. Waste code: D001
. Waste name: IGNITABLE HAZARDOUS WASTES ARE THOSE WASTES WHICH HAVE A FLASHPOINT OF LESS THAN 140 DEGREES FAHRENHEIT AS DETERMINED BY A PENSKY-MARTENS CLOSED CUP FLASH POINT TESTER. ANOTHER METHOD OF DETERMINING THE FLASH POINT OF A WASTE IS TO REVIEW THE MATERIAL SAFETY DATA SHEET, WHICH CAN BE OBTAINED FROM THE MANUFACTURER OR DISTRIBUTOR OF THE MATERIAL. LACQUER THINNER IS AN EXAMPLE OF A COMMONLY USED SOLVENT WHICH WOULD BE CONSIDERED AS IGNITABLE HAZARDOUS WASTE.

. Waste code: D018
. Waste name: BENZENE

Violation Status: No violations found

F33 **ARCO STN 183** **CA HIST UST** **U001561178**
West **5025 W SUNSET BLVD** **N/A**
1/8-1/4 **LOS ANGELES, CA 90027**
0.176 mi.
928 ft. **Site 6 of 9 in cluster F**

Relative: HIST UST:
Lower

Actual: File Number:	00026DA0
377 ft. URL:	http://geotracker.waterboards.ca.gov/ustpdfs/pdf/00026DA0.pdf
Region:	STATE
Facility ID:	00000000545
Facility Type:	Gas Station
Other Type:	Not reported
Contact Name:	Not reported
Telephone:	2139239876
Owner Name:	HEDY ORDEN
Owner Address:	10000 LAKEWOOD BLVD.
Owner City,St,Zip:	DOWNEY, CA 90240
Total Tanks:	0005
Tank Num:	001
Container Num:	1831
Year Installed:	Not reported
Tank Capacity:	00008000
Tank Used for:	PRODUCT
Type of Fuel:	REGULAR
Container Construction Thickness:	1/4
Leak Detection:	Stock Inventor
Tank Num:	002
Container Num:	1832

ARCO STN 183 (Continued) **U001561178**

Year Installed:	1978
Tank Capacity:	00012000
Tank Used for:	PRODUCT
Type of Fuel:	UNLEADED
Container Construction Thickness:	1/4
Leak Detection:	Stock Inventor
Tank Num:	003
Container Num:	183-5
Year Installed:	Not reported
Tank Capacity:	00010000
Tank Used for:	PRODUCT
Type of Fuel:	UNLEADED
Container Construction Thickness:	1/4
Leak Detection:	Stock Inventor
Tank Num:	004
Container Num:	183-6
Year Installed:	Not reported
Tank Capacity:	00006000
Tank Used for:	PRODUCT
Type of Fuel:	REGULAR
Container Construction Thickness:	1/4
Leak Detection:	Stock Inventor
Tank Num:	005
Container Num:	183-10
Year Installed:	Not reported
Tank Capacity:	00000550
Tank Used for:	WASTE
Type of Fuel:	WASTE OIL
Container Construction Thickness:	12
Leak Detection:	Stock Inventor

Click here for Geo Tracker PDF:

F34 **ARCO STATION #183 (THRIFTY)--9605** **CA UST** **U003982140**
West **5025 W SUNSET BLVD** **N/A**
1/8-1/4 **LOS ANGELES, CA 90027**
0.176 mi.
928 ft. **Site 7 of 9 in cluster F**

Relative: UST:
Lower

Facility ID:	Not reported
Permitting Agency:	Los Angeles City Fire Department
Latitude:	34.0984
Longitude:	-118.2991
Facility ID:	25235
Permitting Agency:	LOS ANGELES, CITY OF
Latitude:	34.09815
Longitude:	-118.29887

Actual:
377 ft.

F35
West
1/8-1/4
0.176 mi.
928 ft.

ARCO STATION #183 (THRIFTY)
5025 W SUNSET BLVD
LOS ANGELES, CA 90027

Site 8 of 9 in cluster F

CA SWEEPS UST **S101584101**
CA FID UST **N/A**

Relative:
Lower

Actual:
377 ft.

SWEEPS UST:

Status:	Active
Comp Number:	58
Number:	9
Board Of Equalization:	44-010930
Referral Date:	01-14-93
Action Date:	03-10-94
Created Date:	02-29-88
Owner Tank Id:	Not reported
SWRCB Tank Id:	19-050-000058-000001
Tank Status:	A
Capacity:	8000
Active Date:	04-20-88
Tank Use:	M.V. FUEL
STG:	P
Content:	REG UNLEADED
Number Of Tanks:	5

Status:	Active
Comp Number:	58
Number:	9
Board Of Equalization:	44-010930
Referral Date:	01-14-93
Action Date:	03-10-94
Created Date:	02-29-88
Owner Tank Id:	Not reported
SWRCB Tank Id:	19-050-000058-000002
Tank Status:	A
Capacity:	12000
Active Date:	04-20-88
Tank Use:	M.V. FUEL
STG:	P
Content:	REG UNLEADED
Number Of Tanks:	Not reported

Status:	Active
Comp Number:	58
Number:	9
Board Of Equalization:	44-010930
Referral Date:	01-14-93
Action Date:	03-10-94
Created Date:	02-29-88
Owner Tank Id:	Not reported
SWRCB Tank Id:	19-050-000058-000003
Tank Status:	A
Capacity:	10000
Active Date:	04-20-88
Tank Use:	M.V. FUEL
STG:	P
Content:	REG UNLEADED
Number Of Tanks:	Not reported

Status: Active

ARCO STATION #183 (THRIFTY) (Continued) **S101584101**

Comp Number: 58
Number: 9
Board Of Equalization: 44-010930
Referral Date: 01-14-93
Action Date: 03-10-94
Created Date: 02-29-88
Owner Tank Id: Not reported
SWRCB Tank Id: 19-050-000058-000004
Tank Status: A
Capacity: 6000
Active Date: 04-20-88
Tank Use: M.V. FUEL
STG: P
Content: REG UNLEADED
Number Of Tanks: Not reported

Status: Active
Comp Number: 58
Number: 9
Board Of Equalization: 44-010930
Referral Date: 01-14-93
Action Date: 03-10-94
Created Date: 02-29-88
Owner Tank Id: Not reported
SWRCB Tank Id: 19-050-000058-000005
Tank Status: A
Capacity: 550
Active Date: 04-20-88
Tank Use: OIL
STG: W
Content: WASTE OIL
Number Of Tanks: Not reported

CA FID UST:
Facility ID: 19008529
Regulated By: UTNKA
Regulated ID: 00000545
Cortese Code: Not reported
SIC Code: Not reported
Facility Phone: 2139239876
Mail To: Not reported
Mailing Address: 10000 LAKEWOOD BLVD
Mailing Address 2: Not reported
Mailing City,St,Zip: LOS ANGELES 900270000
Contact: Not reported
Contact Phone: Not reported
DUNs Number: Not reported
NPDES Number: Not reported
EPA ID: Not reported
Comments: Not reported
Status: Active

F36 **THRIFTY #183** **CA LUST** **S103065994**
West **5025 SUNSET BLVD W** **CA HIST CORTESE** **N/A**
1/8-1/4 **LOS FELIZ, CA 90027**
0.176 mi.
928 ft. **Site 9 of 9 in cluster F**

Relative:
Lower

Actual:
377 ft.

LUST:

Lead Agency:	LOS ANGELES RWQCB (REGION 4)
Case Type:	LUST Cleanup Site
Geo Track:	http://geotracker.waterboards.ca.gov/profile_report.asp?global_id=T0603700737
Global Id:	T0603700737
Latitude:	34.0982094
Longitude:	-118.2988642
Status:	Completed - Case Closed
Status Date:	01/07/2013
Case Worker:	CET
RB Case Number:	900270061
Local Agency:	LOS ANGELES, CITY OF
File Location:	Regional Board
Local Case Number:	Not reported
Potential Media Affect:	Aquifer used for drinking water supply
Potential Contaminants of Concern:	Gasoline
Site History:	Not reported

LUST:

Global Id:	T0603700737
Contact Type:	Regional Board Caseworker
Contact Name:	CHANDRA TYLER
Organization Name:	LOS ANGELES RWQCB (REGION 4)
Address:	Not reported
City:	R4 UNKNOWN
Email:	cetyler@waterboards.ca.gov
Phone Number:	Not reported

Global Id:	T0603700737
Contact Type:	Local Agency Caseworker
Contact Name:	TBD
Organization Name:	LOS ANGELES, CITY OF
Address:	200 N. MAIN ST. RM. 970
City:	LOS ANGELES
Email:	Not reported
Phone Number:	2134826528

LUST:

Global Id:	T0603700737
Action Type:	RESPONSE
Date:	01/15/2011
Action:	Monitoring Report - Semi-Annually

Global Id:	T0603700737
Action Type:	RESPONSE
Date:	05/11/2011
Action:	Interim Remedial Action Plan

Global Id:	T0603700737
Action Type:	RESPONSE
Date:	07/15/2006
Action:	Monitoring Report - Quarterly

THRIFTY #183 (Continued) **S103065994**

Global Id: T0603700737
Action Type: ENFORCEMENT
Date: 05/06/2004
Action: Staff Letter

Global Id: T0603700737
Action Type: ENFORCEMENT
Date: 04/16/2009
Action: Staff Letter

Global Id: T0603700737
Action Type: ENFORCEMENT
Date: 12/05/2003
Action: Staff Letter

Global Id: T0603700737
Action Type: RESPONSE
Date: 01/15/2012
Action: Other Report / Document

Global Id: T0603700737
Action Type: RESPONSE
Date: 07/15/2012
Action: Monitoring Report - Semi-Annually

Global Id: T0603700737
Action Type: RESPONSE
Date: 05/31/2009
Action: Other Report / Document

Global Id: T0603700737
Action Type: ENFORCEMENT
Date: 05/15/1998
Action: Staff Letter

Global Id: T0603700737
Action Type: RESPONSE
Date: 04/15/2003
Action: Monitoring Report - Quarterly

Global Id: T0603700737
Action Type: RESPONSE
Date: 01/15/2003
Action: Monitoring Report - Quarterly

Global Id: T0603700737
Action Type: RESPONSE
Date: 04/15/2003
Action: Monitoring Report - Quarterly

Global Id: T0603700737
Action Type: RESPONSE
Date: 04/15/2007
Action: Monitoring Report - Quarterly

Global Id: T0603700737
Action Type: RESPONSE

THRIFTY #183 (Continued) **S103065994**

Date: 10/15/2002
Action: Monitoring Report - Quarterly

Global Id: T0603700737
Action Type: ENFORCEMENT
Date: 01/07/2013
Action: Closure/No Further Action Letter

Global Id: T0603700737
Action Type: RESPONSE
Date: 02/17/2004
Action: Interim Remedial Action Plan

Global Id: T0603700737
Action Type: RESPONSE
Date: 04/15/2013
Action: Well Destruction Report

Global Id: T0603700737
Action Type: RESPONSE
Date: 12/23/2003
Action: Other Report / Document

Global Id: T0603700737
Action Type: ENFORCEMENT
Date: 01/18/2002
Action: Staff Letter

Global Id: T0603700737
Action Type: ENFORCEMENT
Date: 04/09/2002
Action: Site Visit / Inspection / Sampling

Global Id: T0603700737
Action Type: RESPONSE
Date: 04/15/2008
Action: Monitoring Report - Quarterly

Global Id: T0603700737
Action Type: RESPONSE
Date: 05/22/2012
Action: Clean Up Fund - 5-Year Review Summary

Global Id: T0603700737
Action Type: RESPONSE
Date: 07/15/2009
Action: Monitoring Report - Semi-Annually

Global Id: T0603700737
Action Type: ENFORCEMENT
Date: 01/09/2009
Action: Staff Letter

Global Id: T0603700737
Action Type: ENFORCEMENT
Date: 06/15/2009
Action: Staff Letter

THRIFTY #183 (Continued) **S103065994**

Global Id: T0603700737
Action Type: ENFORCEMENT
Date: 06/15/2012
Action: Staff Letter

Global Id: T0603700737
Action Type: REMEDIATION
Date: 11/13/2007
Action: In Situ Physical/Chemical Treatment (other than SVE)

Global Id: T0603700737
Action Type: Other
Date: 07/08/1991
Action: Leak Reported

Global Id: T0603700737
Action Type: RESPONSE
Date: 07/15/2012
Action: Well Installation Workplan

Global Id: T0603700737
Action Type: RESPONSE
Date: 08/29/2012
Action: Soil and Water Investigation Report

Global Id: T0603700737
Action Type: RESPONSE
Date: 10/15/2008
Action: Monitoring Report - Quarterly

Global Id: T0603700737
Action Type: ENFORCEMENT
Date: 11/16/2011
Action: Staff Letter

Global Id: T0603700737
Action Type: RESPONSE
Date: 10/15/2005
Action: Monitoring Report - Quarterly

Global Id: T0603700737
Action Type: RESPONSE
Date: 07/15/2007
Action: Monitoring Report - Quarterly

Global Id: T0603700737
Action Type: RESPONSE
Date: 04/15/2009
Action: Monitoring Report - Quarterly

Global Id: T0603700737
Action Type: RESPONSE
Date: 01/15/2008
Action: Monitoring Report - Quarterly

Global Id: T0603700737
Action Type: RESPONSE

THRIFTY #183 (Continued) **S103065994**

Date: 07/15/2004
Action: Monitoring Report - Quarterly

Global Id: T0603700737
Action Type: RESPONSE
Date: 07/15/2002
Action: Monitoring Report - Quarterly

Global Id: T0603700737
Action Type: RESPONSE
Date: 01/15/2004
Action: Monitoring Report - Quarterly

Global Id: T0603700737
Action Type: RESPONSE
Date: 07/15/2003
Action: Monitoring Report - Quarterly

Global Id: T0603700737
Action Type: RESPONSE
Date: 10/15/2004
Action: Monitoring Report - Quarterly

Global Id: T0603700737
Action Type: RESPONSE
Date: 07/15/2008
Action: Monitoring Report - Quarterly

Global Id: T0603700737
Action Type: RESPONSE
Date: 04/15/2009
Action: Remedial Progress Report

Global Id: T0603700737
Action Type: RESPONSE
Date: 01/15/2009
Action: Monitoring Report - Quarterly

Global Id: T0603700737
Action Type: RESPONSE
Date: 04/15/2006
Action: Monitoring Report - Quarterly

Global Id: T0603700737
Action Type: RESPONSE
Date: 07/15/2010
Action: Monitoring Report - Semi-Annually

Global Id: T0603700737
Action Type: RESPONSE
Date: 03/22/2010
Action: Corrective Action Plan / Remedial Action Plan

Global Id: T0603700737
Action Type: RESPONSE
Date: 09/13/2011
Action: Request for Closure

THRIFTY #183 (Continued) **S103065994**

Global Id: T0603700737
Action Type: RESPONSE
Date: 07/15/2011
Action: Monitoring Report - Semi-Annually

Global Id: T0603700737
Action Type: ENFORCEMENT
Date: 11/01/2012
Action: Notification - Preclosure

Global Id: T0603700737
Action Type: ENFORCEMENT
Date: 05/24/2012
Action: Staff Letter

Global Id: T0603700737
Action Type: RESPONSE
Date: 10/15/2006
Action: Monitoring Report - Quarterly

Global Id: T0603700737
Action Type: RESPONSE
Date: 01/15/2005
Action: Monitoring Report - Quarterly

Global Id: T0603700737
Action Type: REMEDIATION
Date: 04/09/2002
Action: In Situ Physical/Chemical Treatment (other than SVE)

Global Id: T0603700737
Action Type: REMEDIATION
Date: 11/13/2007
Action: Ex Situ Physical/Chemical Treatment (other than P&T, SVE, or Excavation)

Global Id: T0603700737
Action Type: REMEDIATION
Date: 08/06/2009
Action: Other (Use Description Field)

Global Id: T0603700737
Action Type: REMEDIATION
Date: 04/09/2002
Action: In Situ Physical/Chemical Treatment (other than SVE)

Global Id: T0603700737
Action Type: REMEDIATION
Date: 04/09/2002
Action: Soil Vapor Extraction (SVE)

Global Id: T0603700737
Action Type: REMEDIATION
Date: 01/18/2001
Action: Excavation

Global Id: T0603700737
Action Type: RESPONSE

THRIFTY #183 (Continued) **S103065994**

Date: 04/15/2004
Action: Monitoring Report - Quarterly

Global Id: T0603700737
Action Type: RESPONSE
Date: 02/14/2008
Action: Interim Remedial Action Report

Global Id: T0603700737
Action Type: RESPONSE
Date: 10/15/2007
Action: Monitoring Report - Quarterly

Global Id: T0603700737
Action Type: RESPONSE
Date: 10/15/2010
Action: Monitoring Report - Semi-Annually

Global Id: T0603700737
Action Type: RESPONSE
Date: 07/15/2005
Action: Monitoring Report - Quarterly

Global Id: T0603700737
Action Type: ENFORCEMENT
Date: 10/31/2007
Action: Staff Letter

Global Id: T0603700737
Action Type: RESPONSE
Date: 01/15/2006
Action: Monitoring Report - Quarterly

Global Id: T0603700737
Action Type: RESPONSE
Date: 09/22/2008
Action: Interim Remedial Action Plan

Global Id: T0603700737
Action Type: RESPONSE
Date: 04/15/2002
Action: Monitoring Report - Quarterly

Global Id: T0603700737
Action Type: RESPONSE
Date: 05/31/2002
Action: Other Report / Document

Global Id: T0603700737
Action Type: RESPONSE
Date: 07/15/2003
Action: Interim Remedial Action Plan

Global Id: T0603700737
Action Type: RESPONSE
Date: 10/15/2003
Action: Monitoring Report - Quarterly

THRIFTY #183 (Continued) **S103065994**

Global Id: T0603700737
Action Type: RESPONSE
Date: 04/15/2005
Action: Monitoring Report - Quarterly

Global Id: T0603700737
Action Type: RESPONSE
Date: 10/15/2007
Action: Interim Remedial Action Plan

Global Id: T0603700737
Action Type: RESPONSE
Date: 01/15/2007
Action: Monitoring Report - Quarterly

LUST:
Global Id: T0603700737
Status: Completed - Case Closed
Status Date: 01/07/2013

Global Id: T0603700737
Status: Open - Case Begin Date
Status Date: 07/08/1991

Global Id: T0603700737
Status: Open - Remediation
Status Date: 12/05/2003

Global Id: T0603700737
Status: Open - Remediation
Status Date: 05/06/2004

Global Id: T0603700737
Status: Open - Remediation
Status Date: 10/13/2007

Global Id: T0603700737
Status: Open - Site Assessment
Status Date: 07/08/1991

Global Id: T0603700737
Status: Open - Site Assessment
Status Date: 06/10/1992

Global Id: T0603700737
Status: Open - Site Assessment
Status Date: 07/27/1998

LUST REG 4:
Region: 4
Regional Board: 04
County: Los Angeles
Facility Id: 900270061
Status: Remediation Plan
Substance: Gasoline

THRIFTY #183 (Continued) **S103065994**

Substance Quantity:	Not reported	
Local Case No:	Not reported	
Case Type:	Groundwater	
Abatement Method Used at the Site:		Not reported
Global ID:	T0603700737	
W Global ID:	Not reported	
Staff:	MSH	
Local Agency:	19050	
Cross Street:	MARIPOSA AVE	
Enforcement Type:	SEL	
Date Leak Discovered:	Not reported	
Date Leak First Reported:		7/8/1991
Date Leak Record Entered:	6/10/1992	
Date Confirmation Began:	Not reported	
Date Leak Stopped:	Not reported	
Date Case Last Changed on Database:		9/30/2002
Date the Case was Closed:		Not reported
How Leak Discovered:	Not reported	
How Leak Stopped:	Not reported	
Cause of Leak:	UNK	
Leak Source:	UNK	
Operator:	ALSO ADDRESS 5021 W SUNSET	
Water System:	Not reported	
Well Name:	Not reported	
Approx. Dist To Production Well (ft):		10395.428319701648802594913842
Source of Cleanup Funding:		UNK
Preliminary Site Assessment Workplan Submitted:		7/8/1991
Preliminary Site Assessment Began:		6/10/1992
Pollution Characterization Began:		7/27/1998
Remediation Plan Submitted:		12/5/2003
Remedial Action Underway:		Not reported
Post Remedial Action Monitoring Began:		7/8/1991
Enforcement Action Date:		5/15/1998
Historical Max MTBE Date:		4/19/2000
Hist Max MTBE Conc in Groundwater:		133000
Hist Max MTBE Conc in Soil:		Not reported
Significant Interim Remedial Action Taken:		Not reported
GW Qualifier:	Not reported	
Soil Qualifier:	Not reported	
Organization:	Not reported	
Owner Contact:	Not reported	
Responsible Party:	CHRIS PENAITESCU	
RP Address:	P.O. BOX 2128	
Program:	LUST	
Lat/Long:	34.0982094 / -1	
Local Agency Staff:	PEJ	
Beneficial Use:	Not reported	
Priority:	Not reported	
Cleanup Fund Id:	Not reported	
Suspended:	Not reported	
Assigned Name:	Not reported	
Summary:	OFFSITE WELLS INSTALLED 7/19 - 7/20/2000.; 10/9/00 3RD QTR GW MON RPT 2000; 1/16/01 4TH QTR GW MON RPT 2000; 4/11/01 1ST QTR GW MON RPT 2001	

HIST CORTESE:

Region:	CORTESE
Facility County Code:	19

THRIFTY #183 (Continued) **S103065994**

Reg By: LTNKA
Reg Id: 900270061

I37 **HOLLYWOOD CAR WASH** **CA LUST** **U001561187**
NNE **4810 HOLLYWOOD BLVD** **CA HIST UST** **N/A**
1/8-1/4 **LOS ANGELES, CA 90027** **CA HIST CORTESE**
0.177 mi.
934 ft. **Site 2 of 5 in cluster I**

Relative:
Higher

Actual:
417 ft.

LUST:
Lead Agency: LOS ANGELES RWQCB (REGION 4)
Case Type: LUST Cleanup Site
Geo Track: http://geotracker.waterboards.ca.gov/profile_report.asp?global_id=T0603700736
Global Id: T0603700736
Latitude: 34.1017093
Longitude: -118.2946761
Status: Completed - Case Closed
Status Date: 01/22/1997
Case Worker: YR
RB Case Number: 900270052
Local Agency: LOS ANGELES, CITY OF
File Location: Not reported
Local Case Number: Not reported
Potential Media Affect: Aquifer used for drinking water supply
Potential Contaminants of Concern: Gasoline
Site History: Not reported

LUST:
Global Id: T0603700736
Contact Type: Local Agency Caseworker
Contact Name: ELOY LUNA
Organization Name: LOS ANGELES, CITY OF
Address: 200 North Main Street, Suite 1780
City: LOS ANGELES
Email: eloy.luna@lacity.org
Phone Number: Not reported

Global Id: T0603700736
Contact Type: Regional Board Caseworker
Contact Name: YUE RONG
Organization Name: LOS ANGELES RWQCB (REGION 4)
Address: 320 W. 4TH ST., SUITE 200
City: Los Angeles
Email: yrong@waterboards.ca.gov
Phone Number: Not reported

LUST:
Global Id: T0603700736
Action Type: Other
Date: 07/19/1990
Action: Leak Reported

LUST:
Global Id: T0603700736
Status: Completed - Case Closed
Status Date: 01/22/1997

HOLLYWOOD CAR WASH (Continued) **U001561187**

Global Id: T0603700736
Status: Open - Case Begin Date
Status Date: 07/19/1990

Global Id: T0603700736
Status: Open - Site Assessment
Status Date: 08/01/1990

Global Id: T0603700736
Status: Open - Site Assessment
Status Date: 01/23/1991

HIST UST:
File Number: Not reported
URL: Not reported
Region: STATE
Facility ID: 00000068373
Facility Type: Other
Other Type: CAR WASH
Contact Name: EDWARD JIMENEZ
Telephone: 2136642948
Owner Name: EVI ENTERPRISES CORPORATION
Owner Address: 4810 HOLLYWOOD BLVD.
Owner City,St,Zip: HOLLYWOOD, CA 90027
Total Tanks: 0008

Tank Num: 001
Container Num: 13
Year Installed: Not reported
Tank Capacity: 00010000
Tank Used for: WASTE
Type of Fuel: 3
Container Construction Thickness: X
Leak Detection: Visual, Stock Inventor, 10

Tank Num: 002
Container Num: 11
Year Installed: Not reported
Tank Capacity: 00010000
Tank Used for: PRODUCT
Type of Fuel: UNLEADED
Container Construction Thickness: Not reported
Leak Detection: Visual, Stock Inventor, 10

Tank Num: 003
Container Num: 12
Year Installed: Not reported
Tank Capacity: 00010000
Tank Used for: PRODUCT
Type of Fuel: REGULAR
Container Construction Thickness: Not reported
Leak Detection: Visual, Stock Inventor, 10

Tank Num: 004
Container Num: 14
Year Installed: Not reported

HOLLYWOOD CAR WASH (Continued) **U001561187**

Tank Capacity: 00010000
Tank Used for: PRODUCT
Type of Fuel: DIESEL
Container Construction Thickness: Not reported
Leak Detection: Visual, Stock Inventor, 10

Tank Num: 005
Container Num: 15
Year Installed: Not reported
Tank Capacity: 00010000
Tank Used for: PRODUCT
Type of Fuel: DIESEL
Container Construction Thickness: Not reported
Leak Detection: Visual, Stock Inventor, 10

Tank Num: 006
Container Num: UNKNOWN
Year Installed: Not reported
Tank Capacity: 00010000
Tank Used for: PRODUCT
Type of Fuel: DIESEL
Container Construction Thickness: Not reported
Leak Detection: Visual, Stock Inventor, 10

Tank Num: 007
Container Num: 17
Year Installed: Not reported
Tank Capacity: 00010000
Tank Used for: PRODUCT
Type of Fuel: DIESEL
Container Construction Thickness: Not reported
Leak Detection: Visual, Stock Inventor, 10

Tank Num: 008
Container Num: 18
Year Installed: Not reported
Tank Capacity: 00010000
Tank Used for: PRODUCT
Type of Fuel: DIESEL
Container Construction Thickness: Not reported
Leak Detection: Visual, Stock Inventor, 10

HIST CORTESE:
Region: CORTESE
Facility County Code: 19
Reg By: LTNKA
Reg Id: 900270052

I38 **EVI ENTERPRISES CORPORATION** **CA SWEEPS UST** **S101583124**
NNE **4810 HOLLYWOOD BLVD** **CA FID UST** **N/A**
1/8-1/4 **LOS ANGELES, CA 90027**
0.177 mi.
934 ft. **Site 3 of 5 in cluster I**

Relative:
Higher

Actual:
417 ft.

SWEEPS UST:

Status:	Not reported
Comp Number:	4023
Number:	Not reported
Board Of Equalization:	Not reported
Referral Date:	Not reported
Action Date:	Not reported
Created Date:	Not reported
Owner Tank Id:	Not reported
SWRCB Tank Id:	Not reported
Tank Status:	Not reported
Capacity:	Not reported
Active Date:	Not reported
Tank Use:	Not reported
STG:	Not reported
Content:	Not reported
Number Of Tanks:	0

CA FID UST:

Facility ID:	19002726
Regulated By:	UTNKI
Regulated ID:	Not reported
Cortese Code:	Not reported
SIC Code:	Not reported
Facility Phone:	2130000000
Mail To:	Not reported
Mailing Address:	4810 HOLLYWOOD BLVD
Mailing Address 2:	Not reported
Mailing City,St,Zip:	LOS ANGELES 900270000
Contact:	Not reported
Contact Phone:	Not reported
DUNs Number:	Not reported
NPDES Number:	Not reported
EPA ID:	Not reported
Comments:	Not reported
Status:	Inactive

I39 **HOLLYWOOD CAR WASH** **CA LUST** **S104793639**
NNE **4810 HOLLYWOOD BLVD** **CA HIST UST** **N/A**
1/8-1/4 **HOLLYWOOD, CA 90027**
0.177 mi.
934 ft. **Site 4 of 5 in cluster I**

Relative:
Higher

Actual:
417 ft.

LUST REG 4:

Region:	4
Regional Board:	04
County:	Los Angeles
Facility Id:	900270052
Status:	Case Closed
Substance:	Gasoline
Substance Quantity:	Not reported
Local Case No:	Not reported
Case Type:	Groundwater

HOLLYWOOD CAR WASH (Continued) **S104793639**

Abatement Method Used at the Site:		Not reported
Global ID:	T0603700736	
W Global ID:	W0603700547	
Staff:	UNK	
Local Agency:	19050	
Cross Street:	Not reported	
Enforcement Type:	Not reported	
Date Leak Discovered:	Not reported	
Date Leak First Reported:		7/19/1990
Date Leak Record Entered:	10/15/1990	
Date Confirmation Began:	8/1/1990	
Date Leak Stopped:	Not reported	
Date Case Last Changed on Database:		7/24/1997
Date the Case was Closed:		1/22/1997
How Leak Discovered:	Not reported	
How Leak Stopped:	Not reported	
Cause of Leak:	Not reported	
Leak Source:	Not reported	
Operator:	Not reported	
Water System:	FIRSTONE SCOUT RESRVTN (BOY SCOUT COUN)	
Well Name:	Not reported	
Approx. Dist To Production Well (ft):		12393.139648753374679369746858
Source of Cleanup Funding:		Not reported
Preliminary Site Assessment Workplan Submitted:		Not reported
Preliminary Site Assessment Began:		1/23/1991
Pollution Characterization Began:		Not reported
Remediation Plan Submitted:		Not reported
Remedial Action Underway:		Not reported
Post Remedial Action Monitoring Began:		Not reported
Enforcement Action Date:		Not reported
Historical Max MTBE Date:		Not reported
Hist Max MTBE Conc in Groundwater:		Not reported
Hist Max MTBE Conc in Soil:		Not reported
Significant Interim Remedial Action Taken:		Not reported
GW Qualifier:	Not reported	
Soil Qualifier:	Not reported	
Organization:	Not reported	
Owner Contact:	Not reported	
Responsible Party:	BLANK RP	
RP Address:	2821 VIA SOLA BLVD, PALOS VERDES ESTATE, CA 90274	
Program:	LUST	
Lat/Long:	34.1017093 / -1	
Local Agency Staff:	PEJ	
Beneficial Use:	Not reported	
Priority:	Not reported	
Cleanup Fund Id:	Not reported	
Suspended:	Not reported	
Assigned Name:	1900547-001GEN	
Summary:	07/24/97 - REC'D. LOC LETTER	

HIST UST:

File Number:	0002652E
URL:	http://geotracker.waterboards.ca.gov/ustpdfs/pdf/0002652E.pdf
Region:	Not reported
Facility ID:	Not reported
Facility Type:	Not reported
Other Type:	Not reported

HOLLYWOOD CAR WASH (Continued) **S104793639**

Contact Name:	Not reported
Telephone:	Not reported
Owner Name:	Not reported
Owner Address:	Not reported
Owner City,St,Zip:	Not reported
Total Tanks:	Not reported
Tank Num:	Not reported
Container Num:	Not reported
Year Installed:	Not reported
Tank Capacity:	Not reported
Tank Used for:	Not reported
Type of Fuel:	Not reported
Container Construction Thickness:	Not reported
Leak Detection:	Not reported

Click here for Geo Tracker PDF:

J40 **CHURCH OF SCIENTOLOGY** **CA UST** **U003781268**
SSE **1404 N CATALINA ST** **N/A**
1/8-1/4 **LOS ANGELES, CA 90027**
0.177 mi.
934 ft. **Site 1 of 3 in cluster J**

Relative: UST:
Lower

Facility ID:	Not reported
Permitting Agency:	Los Angeles City Fire Department
Latitude:	34.097
Longitude:	-118.29499
Facility ID:	24944
Permitting Agency:	LOS ANGELES, CITY OF
Latitude:	34.0974107
Longitude:	-118.2933118

Actual:
364 ft.

J41 **UNK** **CA SWEEPS UST** **S101585611**
SSE **1404 N CATALINA ST** **CA FID UST** **N/A**
1/8-1/4 **LOS ANGELES, CA 90027**
0.177 mi.
934 ft. **Site 2 of 3 in cluster J**

Relative: SWEEPS UST:
Lower

Status:	Active
Comp Number:	7889
Number:	1
Board Of Equalization:	Not reported
Referral Date:	03-11-93
Action Date:	02-17-94
Created Date:	02-29-88
Owner Tank Id:	Not reported
SWRCB Tank Id:	Not reported
Tank Status:	Not reported
Capacity:	Not reported
Active Date:	Not reported
Tank Use:	Not reported
STG:	Not reported

Actual:
364 ft.

UNK (Continued) **S101585611**

Content: Not reported
Number Of Tanks: Not reported

CA FID UST:
Facility ID: 19026228
Regulated By: UTNKA
Regulated ID: Not reported
Cortese Code: Not reported
SIC Code: Not reported
Facility Phone: 2130000000
Mail To: Not reported
Mailing Address: UNK
Mailing Address 2: Not reported
Mailing City,St,Zip: LOS ANGELES 900270000
Contact: Not reported
Contact Phone: Not reported
DUNs Number: Not reported
NPDES Number: Not reported
EPA ID: Not reported
Comments: Not reported
Status: Active

K42 **KAISER MEDICAL CENTER** **CA SWEEPS UST** **S101584979**
East **1515 N VERMONT AVE** **CA FID UST** **N/A**
1/8-1/4 **LOS ANGELES, CA 90027**
0.182 mi.
963 ft. **Site 1 of 3 in cluster K**

Relative:
Higher

Actual:
399 ft.

SWEEPS UST:
Status: Not reported
Comp Number: 6632
Number: Not reported
Board Of Equalization: Not reported
Referral Date: Not reported
Action Date: Not reported
Created Date: Not reported
Owner Tank Id: Not reported
SWRCB Tank Id: Not reported
Tank Status: Not reported
Capacity: Not reported
Active Date: Not reported
Tank Use: Not reported
STG: Not reported
Content: Not reported
Number Of Tanks: 0

CA FID UST:
Facility ID: 19017705
Regulated By: UTNKI
Regulated ID: Not reported
Cortese Code: Not reported
SIC Code: Not reported
Facility Phone: 2130000000
Mail To: Not reported
Mailing Address: 1515 N VERMONT AVE
Mailing Address 2: Not reported
Mailing City,St,Zip: LOS ANGELES 900270000

KAISER MEDICAL CENTER (Continued) **S101584979**

Contact: Not reported
Contact Phone: Not reported
DUNs Number: Not reported
NPDES Number: Not reported
EPA ID: Not reported
Comments: Not reported
Status: Inactive

K43 **KAISER PERMANENTE** **RCRA-LQG** **1019899295**
East **1515 N. VERMONT AVENUE** **CAD981396658**
1/8-1/4 **LOS ANGELES, CA 90027**
0.182 mi.
963 ft. **Site 2 of 3 in cluster K**

Relative:
Higher

Actual:
399 ft.

RCRA-LQG:
Date form received by agency: 06/09/2016
Facility name: KAISER PERMANENTE
Facility address: 1515 N. VERMONT AVENUE
LOS ANGELES, CA 90027
EPA ID: CAD981396658
Mailing address: SUNSET BLVD LEVEL 2 AREA 234
LOS ANGELES, CA 90027
Contact: JORGE L DIAZ
Contact address: N. VERMONT AVENUE
LOS ANGELES, CA 90027
Contact country: US
Contact telephone: 323-783-6986
Contact email: JORGE.L.DIAZ@KP.COM
EPA Region: 09
Classification: Large Quantity Generator
Description: Handler: generates 1,000 kg or more of hazardous waste during any calendar month; or generates more than 1 kg of acutely hazardous waste during any calendar month; or generates more than 100 kg of any residue or contaminated soil, waste or other debris resulting from the cleanup of a spill, into or on any land or water, of acutely hazardous waste during any calendar month; or generates 1 kg or less of acutely hazardous waste during any calendar month, and accumulates more than 1 kg of acutely hazardous waste at any time; or generates 100 kg or less of any residue or contaminated soil, waste or other debris resulting from the cleanup of a spill, into or on any land or water, of acutely hazardous waste during any calendar month, and accumulates more than 100 kg of that material at any time

Owner/Operator Summary:
Owner/operator name: KAISER FOUNDATION HOSPITAL
Owner/operator address: Not reported
Not reported
Owner/operator country: Not reported
Owner/operator telephone: Not reported
Owner/operator email: Not reported
Owner/operator fax: Not reported
Owner/operator extension: Not reported
Legal status: Private
Owner/Operator Type: Operator
Owner/Op start date: 01/01/1961
Owner/Op end date: Not reported

KAISER PERMANENTE (Continued) **1019899295**

Owner/operator name: KAISER FOUNDATION HOSPITAL
Owner/operator address: KAISER PLAZA
OAKLAND, CA 94612
Owner/operator country: US
Owner/operator telephone: 323-783-6986
Owner/operator email: Not reported
Owner/operator fax: Not reported
Owner/operator extension: Not reported
Legal status: Private
Owner/Operator Type: Owner
Owner/Op start date: 01/01/1961
Owner/Op end date: Not reported

Handler Activities Summary:
U.S. importer of hazardous waste: No
Mixed waste (haz. and radioactive): No
Recycler of hazardous waste: No
Transporter of hazardous waste: No
Treater, storer or disposer of HW: No
Underground injection activity: No
On-site burner exemption: No
Furnace exemption: No
Used oil fuel burner: No
Used oil processor: No
User oil refiner: No
Used oil fuel marketer to burner: No
Used oil Specification marketer: No
Used oil transfer facility: No
Used oil transporter: No

. Waste code: 311
. Waste name: Pharmaceutical waste

. Waste code: 343
. Waste name: Unspecified organic liquid mixture

. Waste code: D001
. Waste name: IGNITABLE HAZARDOUS WASTES ARE THOSE WASTES WHICH HAVE A FLASHPOINT OF LESS THAN 140 DEGREES FAHRENHEIT AS DETERMINED BY A PENSKY-MARTENS CLOSED CUP FLASH POINT TESTER. ANOTHER METHOD OF DETERMINING THE FLASH POINT OF A WASTE IS TO REVIEW THE MATERIAL SAFETY DATA SHEET, WHICH CAN BE OBTAINED FROM THE MANUFACTURER OR DISTRIBUTOR OF THE MATERIAL. LACQUER THINNER IS AN EXAMPLE OF A COMMONLY USED SOLVENT WHICH WOULD BE CONSIDERED AS IGNITABLE HAZARDOUS WASTE.

. Waste code: D004
. Waste name: ARSENIC

. Waste code: F003
. Waste name: THE FOLLOWING SPENT NON-HALOGENATED SOLVENTS: XYLENE, ACETONE, ETHYL ACETATE, ETHYL BENZENE, ETHYL ETHER, METHYL ISOBUTYL KETONE, N-BUTYL ALCOHOL, CYCLOHEXANONE, AND METHANOL; ALL SPENT SOLVENT MIXTURES/BLENDS CONTAINING, BEFORE USE, ONLY THE ABOVE SPENT NON-HALOGENATED SOLVENTS; AND ALL SPENT SOLVENT MIXTURES/BLENDS CONTAINING, BEFORE USE, ONE OR MORE OF THE ABOVE NON-HALOGENATED SOLVENTS, AND, A TOTAL OF TEN PERCENT OR MORE (BY VOLUME) OF ONE OR MORE OF THOSE SOLVENTS LISTED IN F001, F002, F004, AND F005, AND STILL

KAISER PERMANENTE (Continued) **1019899295**

BOTTOMS FROM THE RECOVERY OF THESE SPENT SOLVENTS AND SPENT SOLVENT MIXTURES.

. Waste code: P001
. Waste name: 2H-1-BENZOPYRAN-2-ONE, 4-HYDROXY-3-(3-OXO-1-PHENYLBUTYL)-, & SALTS, WHEN PRESENT AT CONCENTRATIONS GREATER THAN 0.3%

. Waste code: P012
. Waste name: ARSENIC OXIDE AS2O3

. Waste code: P075
. Waste name: NICOTINE, & SALTS

. Waste code: P081
. Waste name: NITROGLYCERINE (R)

. Waste code: U002
. Waste name: ACETONE (I)

. Waste code: U010
. Waste name: AZIRINO[2',3':3,4]PYRROLO[1,2-A]INDOLE-4,7-DIONE, 6-AMINO-8-[[(AMINOCARBONYL)OXY]METHYL]-1,1A,2,8,8A,8B-HEXAHYDRO-8A-METHOXY-5-METHYL-, [1AS-(1AALPHA, 8BETA,8AALPHA,8BALPHA)]-

. Waste code: U035
. Waste name: BENZENEBUTANOIC ACID, 4-[BIS(2-CHLOROETHYL)AMINO]-

. Waste code: U050
. Waste name: CHRYSENE

. Waste code: U058
. Waste name: CYCLOPHOSPHAMIDE

. Waste code: U059
. Waste name: DAUNOMYCIN

. Waste code: U150
. Waste name: MELPHALAN

Biennial Reports:

Last Biennial Reporting Year: 2017

Annual Waste Handled:
Waste code: D001
Waste name: IGNITABLE HAZARDOUS WASTES ARE THOSE WASTES WHICH HAVE A FLASHPOINT OF LESS THAN 140 DEGREES FAHRENHEIT AS DETERMINED BY A PENSKY-MARTENS CLOSED CUP FLASH POINT TESTER. ANOTHER METHOD OF DETERMINING THE FLASH POINT OF A WASTE IS TO REVIEW THE MATERIAL SAFETY DATA SHEET, WHICH CAN BE OBTAINED FROM THE MANUFACTURER OR DISTRIBUTOR OF THE MATERIAL. LACQUER THINNER IS AN EXAMPLE OF A COMMONLY USED SOLVENT WHICH WOULD BE CONSIDERED AS IGNITABLE HAZARDOUS WASTE.
Amount (Lbs): 80

Waste code: D004
Waste name: ARSENIC
Amount (Lbs): 95

KAISER PERMANENTE (Continued) **1019899295**

Waste code:	F003
Waste name:	THE FOLLOWING SPENT NON-HALOGENATED SOLVENTS: XYLENE, ACETONE, ETHYL ACETATE, ETHYL BENZENE, ETHYL ETHER, METHYL ISOBUTYL KETONE, N-BUTYL ALCOHOL, CYCLOHEXANONE, AND METHANOL; ALL SPENT SOLVENT MIXTURES/BLENDS CONTAINING, BEFORE USE, ONLY THE ABOVE SPENT NON-HALOGENATED SOLVENTS; AND ALL SPENT SOLVENT MIXTURES/BLENDS CONTAINING, BEFORE USE, ONE OR MORE OF THE ABOVE NON-HALOGENATED SOLVENTS, AND, A TOTAL OF TEN PERCENT OR MORE (BY VOLUME) OF ONE OR MORE OF THOSE SOLVENTS LISTED IN F001, F002, F004, AND F005, AND STILL BOTTOMS FROM THE RECOVERY OF THESE SPENT SOLVENTS AND SPENT SOLVENT MIXTURES.
Amount (Lbs):	80
Waste code:	P001
Waste name:	2H-1-BENZOPYRAN-2-ONE, 4-HYDROXY-3-(3-OXO-1-PHENYLBUTYL)-, & SALTS, WHEN PRESENT AT CONCENTRATIONS GREATER THAN 0.3%
Amount (Lbs):	51
Waste code:	P012
Waste name:	ARSENIC OXIDE AS2O3
Amount (Lbs):	95
Waste code:	P075
Waste name:	NICOTINE, & SALTS
Amount (Lbs):	51
Waste code:	P081
Waste name:	NITROGLYCERINE (R)
Amount (Lbs):	51
Waste code:	U002
Waste name:	ACETONE (I)
Amount (Lbs):	51
Waste code:	U010
Waste name:	AZIRINO[2',3':3,4]PYRROLO[1,2-A]INDOLE-4,7-DIONE, 6-AMINO-8-[[(AMINOCARBONYL)OXY]METHYL]-1,1A,2,8,8A,8B-HEXAHYDRO-8A-METHOXY-5-METHYL-, [1AS-(1AALPHA, 8BETA,8AALPHA,8BALPHA)]-
Amount (Lbs):	1129.7
Waste code:	U035
Waste name:	BENZENEBUTANOIC ACID, 4-[BIS(2-CHLOROETHYL)AMINO]-
Amount (Lbs):	1129.7
Waste code:	U058
Waste name:	CYCLOPHOSPHAMIDE
Amount (Lbs):	1078.7
Waste code:	U059
Waste name:	DAUNOMYCIN
Amount (Lbs):	1078.7
Waste code:	U150
Waste name:	MELPHALAN
Amount (Lbs):	1078.7

KAISER PERMANENTE (Continued) **1019899295**

Violation Status: No violations found

K44 **KAISER PERMANENTE RESEARCH LAB** **RCRA NonGen / NLR** **1000380327**
East **1515 N VERMONT LEVEL B** **FINDS** **CAD982025850**
1/8-1/4 **HOLLYWOOD, CA 90027** **ECHO**
0.182 mi.
963 ft. **Site 3 of 3 in cluster K**

Relative:
Higher

Actual:
399 ft.

RCRA NonGen / NLR:

Date form received by agency:	11/16/1998
Facility name:	KAISER PERMANENTE RESEARCH LAB
Facility address:	1515 N VERMONT LEVEL B HOLLYWOOD, CA 90027
EPA ID:	CAD982025850
Contact:	MICHAEL L URAC
Contact address:	4715 SUNSET BLVD LOS ANGELES, CA 90027
Contact country:	US
Contact telephone:	323-783-3794
Contact email:	Not reported
EPA Region:	09
Classification:	Non-Generator
Description:	Handler: Non-Generators do not presently generate hazardous waste

Owner/Operator Summary:

Owner/operator name:	KAISER PERMANENTE RESEARCH LAB
Owner/operator address:	NOT REQUIRED NOT REQUIRED, ME 99999
Owner/operator country:	Not reported
Owner/operator telephone:	415-555-1212
Owner/operator email:	Not reported
Owner/operator fax:	Not reported
Owner/operator extension:	Not reported
Legal status:	Private
Owner/Operator Type:	Owner
Owner/Op start date:	Not reported
Owner/Op end date:	Not reported

Owner/operator name:	NOT REQUIRED
Owner/operator address:	NOT REQUIRED NOT REQUIRED, ME 99999
Owner/operator country:	Not reported
Owner/operator telephone:	415-555-1212
Owner/operator email:	Not reported
Owner/operator fax:	Not reported
Owner/operator extension:	Not reported
Legal status:	Private
Owner/Operator Type:	Operator
Owner/Op start date:	Not reported
Owner/Op end date:	Not reported

Handler Activities Summary:

U.S. importer of hazardous waste:	No
Mixed waste (haz. and radioactive):	No
Recycler of hazardous waste:	No
Transporter of hazardous waste:	No
Treater, storer or disposer of HW:	No
Underground injection activity:	No

KAISER PERMANENTE RESEARCH LAB (Continued) **1000380327**

On-site burner exemption: No
Furnace exemption: No
Used oil fuel burner: No
Used oil processor: No
User oil refiner: No
Used oil fuel marketer to burner: No
Used oil Specification marketer: No
Used oil transfer facility: No
Used oil transporter: No

Violation Status: No violations found

FINDS:

Registry ID: 110002781008

Environmental Interest/Information System

California Hazardous Waste Tracking System - Datamart (HWTS-DATAMART) provides California with information on hazardous waste shipments for generators, transporters, and treatment, storage, and disposal facilities.

RCRAInfo is a national information system that supports the Resource Conservation and Recovery Act (RCRA) program through the tracking of events and activities related to facilities that generate, transport, and treat, store, or dispose of hazardous waste. RCRAInfo allows RCRA program staff to track the notification, permit, compliance, and corrective action activities required under RCRA.

HAZARDOUS WASTE BIENNIAL REPORTER

Click this hyperlink while viewing on your computer to access additional FINDS: detail in the EDR Site Report.

ECHO:
Envid: 1000380327
Registry ID: 110002781008
DFR URL: http://echo.epa.gov/detailed-facility-report?fid=110002781008

I45 **MTA - BARNSDALL PARK** **CA CPS-SLIC S104404843**
NNE **4800 HOLLYWOOD BLVD** **CA HAZNET N/A**
1/8-1/4 **LOS ANGELES, CA 90027**
0.183 mi.
965 ft. **Site 5 of 5 in cluster I**

Relative:
Higher

Actual:
418 ft.

CPS-SLIC:
Region: STATE
Facility Status: **Completed - Case Closed**
Status Date: 09/26/2003
Global Id: SL2049T1734
Lead Agency: LOS ANGELES RWQCB (REGION 4)
Lead Agency Case Number: Not reported
Latitude: 34.101876
Longitude: -118.364669
Case Type: Cleanup Program Site
Case Worker: Not reported
Local Agency: Not reported

MTA - BARNSDALL PARK (Continued) **S104404843**

RB Case Number: 0913
File Location: Not reported
Potential Media Affected: Aquifer used for drinking water supply
Potential Contaminants of Concern: Not reported
Site History: Not reported

Click here to access the California GeoTracker records for this facility:

SLIC REG 4:
Region: 4
Facility Status: No further action required
SLIC: 0913
Substance: TPH
Staff: Jenny Au

HAZNET:
envid: S104404843
Year: 2017
GEPAID: CAD981988033
Contact: EMMANUEL AMESI
Telephone: 2139783798
Mailing Name: Not reported
Mailing Address: 111 E FIRST ST RM 600
Mailing City,St,Zip: LOS ANGELES, CA 900120000
Gen County: Los Angeles
TSD EPA ID: CAD028409019
TSD County: Los Angeles
Waste Category: Other inorganic solid waste
Disposal Method: Storage, Bulking, And/Or Transfer Off Site--No Treatment/Reovery (H010-H129) Or (H131-H135)
Tons: 0.025
Cat Decode: Other inorganic solid waste
Method Decode: Storage, Bulking, And/Or Transfer Off Site--No Treatment/Reovery (H010-H129) Or (H131-H135)
Facility County: Los Angeles

envid: S104404843
Year: 2009
GEPAID: CAD981988033
Contact: H.E. MAXWELL, MGMT. ANALYST
Telephone: 2139783791
Mailing Name: Not reported
Mailing Address: 111 E 1ST ST ROOM 600
Mailing City,St,Zip: LOS ANGELES, CA 900120000
Gen County: Not reported
TSD EPA ID: CAD009007626
TSD County: Not reported
Waste Category: Asbestos containing waste
Disposal Method: Landfill Or Surface Impoundment That Will Be Closed As Landfill(To Include On-Site Treatment And/Or Stabilization)
Tons: 2
Cat Decode: Not reported
Method Decode: Not reported
Facility County: Los Angeles

envid: S104404843

MTA - BARNSDALL PARK (Continued) **S104404843**

Year:	2008
GEPAID:	CAD981988033
Contact:	H.E. MAXWELL, MGMT. ANALYST
Telephone:	2139783791
Mailing Name:	Not reported
Mailing Address:	111 E 1ST ST ROOM 600
Mailing City,St,Zip:	LOS ANGELES, CA 900120000
Gen County:	Not reported
TSD EPA ID:	AZC950823111
TSD County:	Not reported
Waste Category:	Asbestos containing waste
Disposal Method:	Landfill Or Surface Impoundment That Will Be Closed As Landfill(To Include On-Site Treatment And/Or Stabilization)
Tons:	1.6
Cat Decode:	Not reported
Method Decode:	Not reported
Facility County:	Los Angeles

envid:	S104404843
Year:	2004
GEPAID:	CAD981988033
Contact:	LEE MOORE, MGMT. ANALYST II
Telephone:	2139783798
Mailing Name:	Not reported
Mailing Address:	111 E 1ST ST ROOM 600
Mailing City,St,Zip:	LOS ANGELES, CA 900120000
Gen County:	Not reported
TSD EPA ID:	CAD009007626
TSD County:	Not reported
Waste Category:	Asbestos containing waste
Disposal Method:	Disposal, Land Fill
Tons:	5.3
Cat Decode:	Not reported
Method Decode:	Not reported
Facility County:	Los Angeles

envid:	S104404843
Year:	2001
GEPAID:	CAD981988033
Contact:	LEE MOORE, MGMT. ANALYST II
Telephone:	2139783798
Mailing Name:	Not reported
Mailing Address:	111 E 1ST ST ROOM 600
Mailing City,St,Zip:	LOS ANGELES, CA 900120000
Gen County:	Not reported
TSD EPA ID:	CAD050806850
TSD County:	Not reported
Waste Category:	Unspecified aqueous solution
Disposal Method:	Transfer Station
Tons:	0
Cat Decode:	Not reported
Method Decode:	Not reported
Facility County:	Los Angeles

Click this hyperlink while viewing on your computer to access
3 additional CA_HAZNET: record(s) in the EDR Site Report.

H46 **KAISER FOUNDATION HOSPITALS** **CA UST** **U003781502**
East **4730 BARNSDALL AVE** **N/A**
1/8-1/4 **LOS ANGELES, CA 90027**
0.188 mi.
990 ft. **Site 2 of 6 in cluster H**

Relative:
Higher

Actual:
401 ft.

UST:

Facility ID:	25222
Permitting Agency:	LOS ANGELES, CITY OF
Latitude:	34.09908
Longitude:	-118.29218

H47 **KAISER FOUND HOSPITALS** **CA SWEEPS UST** **S101586988**
East **4730 BARNSDALE AVE** **CA FID UST** **N/A**
1/8-1/4 **LOS ANGELES, CA 90027**
0.188 mi.
990 ft. **Site 3 of 6 in cluster H**

Relative:
Higher

Actual:
401 ft.

SWEEPS UST:

Status:	Active
Comp Number:	7916
Number:	9
Board Of Equalization:	Not reported
Referral Date:	03-04-93
Action Date:	02-16-94
Created Date:	02-29-88
Owner Tank Id:	Not reported
SWRCB Tank Id:	Not reported
Tank Status:	Not reported
Capacity:	Not reported
Active Date:	Not reported
Tank Use:	Not reported
STG:	Not reported
Content:	Not reported
Number Of Tanks:	Not reported

CA FID UST:

Facility ID:	19054682
Regulated By:	UTNKI
Regulated ID:	Not reported
Cortese Code:	Not reported
SIC Code:	Not reported
Facility Phone:	2130000000
Mail To:	Not reported
Mailing Address:	UNK
Mailing Address 2:	Not reported
Mailing City,St,Zip:	LOS ANGELES 900270000
Contact:	Not reported
Contact Phone:	Not reported
DUNs Number:	Not reported
NPDES Number:	Not reported
EPA ID:	Not reported
Comments:	Not reported
Status:	Inactive

G48 **SHELL OIL CO (FORMER)** **CA LUST** **S102590752**
North **4905 HOLLYWOOD BLVD** **CA HIST CORTESE** **N/A**
1/8-1/4 **LOS ANGELES, CA 90027**
0.191 mi.
1010 ft. **Site 4 of 7 in cluster G**

Relative:
Higher

Actual:
411 ft.

LUST:

Lead Agency:	LOS ANGELES, CITY OF
Case Type:	LUST Cleanup Site
Geo Track:	http://geotracker.waterboards.ca.gov/profile_report.asp?global_id=T0603700747
Global Id:	T0603700747
Latitude:	34.102094
Longitude:	-118.296372
Status:	Completed - Case Closed
Status Date:	04/11/1997
Case Worker:	EL
RB Case Number:	900270189
Local Agency:	LOS ANGELES, CITY OF
File Location:	Not reported
Local Case Number:	Not reported
Potential Media Affect:	Soil
Potential Contaminants of Concern:	Gasoline
Site History:	Not reported

LUST:

Global Id:	T0603700747
Contact Type:	Local Agency Caseworker
Contact Name:	ELOY LUNA
Organization Name:	LOS ANGELES, CITY OF
Address:	200 North Main Street, Suite 1780
City:	LOS ANGELES
Email:	eloy.luna@lacity.org
Phone Number:	Not reported

Global Id:	T0603700747
Contact Type:	Regional Board Caseworker
Contact Name:	YUE RONG
Organization Name:	LOS ANGELES RWQCB (REGION 4)
Address:	320 W. 4TH ST., SUITE 200
City:	Los Angeles
Email:	yrong@waterboards.ca.gov
Phone Number:	Not reported

LUST:

Global Id:	T0603700747
Action Type:	Other
Date:	12/17/1997
Action:	Leak Reported

LUST:

Global Id:	T0603700747
Status:	Completed - Case Closed
Status Date:	04/11/1997

Global Id:	T0603700747
Status:	Open - Case Begin Date
Status Date:	02/17/1997

Global Id:	T0603700747

SHELL OIL CO (FORMER) (Continued) **S102590752**

Status: Open - Site Assessment
Status Date: 02/17/1997

LUST REG 4:

Region:	4	
Regional Board:	04	
County:	Los Angeles	
Facility Id:	900270189	
Status:	Case Closed	
Substance:	Gasoline	
Substance Quantity:	Not reported	
Local Case No:	Not reported	
Case Type:	Soil	
Abatement Method Used at the Site:		Not reported
Global ID:	T0603700747	
W Global ID:	W0603700547	
Staff:	UNK	
Local Agency:	19050	
Cross Street:	KENMORE AVE	
Enforcement Type:	Not reported	
Date Leak Discovered:	Not reported	
Date Leak First Reported:		12/17/1997
Date Leak Record Entered:	7/2/1997	
Date Confirmation Began:	Not reported	
Date Leak Stopped:	Not reported	
Date Case Last Changed on Database:		4/11/1997
Date the Case was Closed:		4/11/1997
How Leak Discovered:	Not reported	
How Leak Stopped:	Not reported	
Cause of Leak:	Not reported	
Leak Source:	Not reported	
Operator:	Not reported	
Water System:	FIRSTONE SCOUT RESRVTN (BOY SCOUT COUN)	
Well Name:	Not reported	
Approx. Dist To Production Well (ft):		12780.078047870718262597905916
Source of Cleanup Funding:		Not reported
Preliminary Site Assessment Workplan Submitted:		Not reported
Preliminary Site Assessment Began:		2/17/1997
Pollution Characterization Began:		Not reported
Remediation Plan Submitted:		Not reported
Remedial Action Underway:		Not reported
Post Remedial Action Monitoring Began:		Not reported
Enforcement Action Date:		Not reported
Historical Max MTBE Date:		Not reported
Hist Max MTBE Conc in Groundwater:		Not reported
Hist Max MTBE Conc in Soil:		Not reported
Significant Interim Remedial Action Taken:		Not reported
GW Qualifier:	Not reported	
Soil Qualifier:	Not reported	
Organization:	Not reported	
Owner Contact:	Not reported	
Responsible Party:	BANK OF AMERICA, NT & SA	
RP Address:	P.O. BOX 60249, LOS ANGELES, CA 90060	
Program:	LUST	
Lat/Long:	34.1018913 / -1	
Local Agency Staff:	PEJ	

SHELL OIL CO (FORMER) (Continued) **S102590752**

Beneficial Use: Not reported
Priority: Not reported
Cleanup Fund Id: Not reported
Suspended: Not reported
Assigned Name: 1900547-001GEN
Summary: Not reported

HIST CORTESE:
Region: CORTESE
Facility County Code: 19
Reg By: LTNKA
Reg Id: 900270189

G49 **EDGEMONT HOSPITAL** **CA LUST** **S105051381**
North **4841 HOLLYWOOD BLVD** **N/A**
1/8-1/4 **LOS FELIZ, CA 90027**
0.200 mi.
1058 ft. **Site 5 of 7 in cluster G**

Relative:
Higher

Actual:
417 ft.

LUST REG 4:
Region: 4
Regional Board: 04
County: Los Angeles
Facility Id: 900270089
Status: Case Closed
Substance: Gasoline
Substance Quantity: Not reported
Local Case No: Not reported
Case Type: Groundwater
Abatement Method Used at the Site: Not reported
Global ID: T0603700738
W Global ID: W0603700547
Staff: UNK
Local Agency: 19050
Cross Street: EDGEMONT AVE
Enforcement Type: Not reported
Date Leak Discovered: 5/26/1988
Date Leak First Reported: 3/21/1991
Date Leak Record Entered: 3/15/1991
Date Confirmation Began: Not reported
Date Leak Stopped: Not reported
Date Case Last Changed on Database: 1/10/1995
Date the Case was Closed: 7/30/1996
How Leak Discovered: Not reported
How Leak Stopped: Not reported
Cause of Leak: UNK
Leak Source: UNK
Operator: Not reported
Water System: FIRSTONE SCOUT RESRVTN (BOY SCOUT COUN)
Well Name: Not reported
Approx. Dist To Production Well (ft): 12551.738322364562467791417538
Source of Cleanup Funding: UNK
Preliminary Site Assessment Workplan Submitted: 11/15/1994
Preliminary Site Assessment Began: 1/10/1995
Pollution Characterization Began: Not reported
Remediation Plan Submitted: Not reported
Remedial Action Underway: Not reported

EDGEMONT HOSPITAL (Continued) **S105051381**

Post Remedial Action Monitoring Began:	Not reported
Enforcement Action Date:	Not reported
Historical Max MTBE Date:	Not reported
Hist Max MTBE Conc in Groundwater:	Not reported
Hist Max MTBE Conc in Soil:	Not reported
Significant Interim Remedial Action Taken:	Not reported
GW Qualifier:	Not reported
Soil Qualifier:	Not reported
Organization:	Not reported
Owner Contact:	Not reported
Responsible Party:	EDGEMONT HOSPITAL
RP Address:	4841 HOLLYWOOD BLVD, LOS ANGELES CA 90027
Program:	LUST
Lat/Long:	34.1019173 / -1
Local Agency Staff:	PEJ
Beneficial Use:	Not reported
Priority:	Not reported
Cleanup Fund Id:	Not reported
Suspended:	Not reported
Assigned Name:	1900547-001GEN
Summary:	Not reported

G50 **EDGEMONT HOSPITAL** **CA LUST** **S100273140**
North **4841 HOLLYWOOD** **CA HIST CORTESE** **N/A**
1/8-1/4 **LOS ANGELES, CA 90027**
0.200 mi.
1058 ft. **Site 6 of 7 in cluster G**

Relative:
Higher

Actual:
417 ft.

LUST:

Lead Agency:	LOS ANGELES RWQCB (REGION 4)
Case Type:	LUST Cleanup Site
Geo Track:	http://geotracker.waterboards.ca.gov/profile_report.asp?global_id=T0603700738
Global Id:	T0603700738
Latitude:	34.1019173
Longitude:	-118.2951721
Status:	Completed - Case Closed
Status Date:	07/30/1996
Case Worker:	YR
RB Case Number:	900270089
Local Agency:	LOS ANGELES, CITY OF
File Location:	Not reported
Local Case Number:	Not reported
Potential Media Affect:	Aquifer used for drinking water supply
Potential Contaminants of Concern:	Gasoline
Site History:	Not reported

LUST:

Global Id:	T0603700738
Contact Type:	Local Agency Caseworker
Contact Name:	ELOY LUNA
Organization Name:	LOS ANGELES, CITY OF
Address:	200 North Main Street, Suite 1780
City:	LOS ANGELES
Email:	eloy.luna@lacity.org
Phone Number:	Not reported
Global Id:	T0603700738
Contact Type:	Regional Board Caseworker

EDGEMONT HOSPITAL (Continued) **S100273140**

Contact Name: YUE RONG
Organization Name: LOS ANGELES RWQCB (REGION 4)
Address: 320 W. 4TH ST., SUITE 200
City: Los Angeles
Email: yrong@waterboards.ca.gov
Phone Number: Not reported

LUST:
Global Id: T0603700738
Action Type: Other
Date: 05/26/1988
Action: Leak Discovery

Global Id: T0603700738
Action Type: Other
Date: 03/21/1991
Action: Leak Reported

LUST:
Global Id: T0603700738
Status: Completed - Case Closed
Status Date: 07/30/1996

Global Id: T0603700738
Status: Open - Case Begin Date
Status Date: 05/26/1988

Global Id: T0603700738
Status: Open - Site Assessment
Status Date: 11/15/1994

Global Id: T0603700738
Status: Open - Site Assessment
Status Date: 01/10/1995

HIST CORTESE:
Region: CORTESE
Facility County Code: 19
Reg By: LTNKA
Reg Id: 900270089

G51 **HEALTH INDUSTRIES OF AMERICA** **CA SWEEPS UST** **S101583203**
North **4841 HOLLYWOOD BLVD** **CA FID UST** **N/A**
1/8-1/4 **LA, CA 90027**
0.200 mi.
1058 ft. **Site 7 of 7 in cluster G**

Relative: **Higher**
Actual: **417 ft.**

SWEEPS UST:
Status: Not reported
Comp Number: 5665
Number: Not reported
Board Of Equalization: Not reported
Referral Date: Not reported
Action Date: Not reported
Created Date: Not reported

HEALTH INDUSTRIES OF AMERICA (Continued) **S101583203**

Owner Tank Id:	Not reported
SWRCB Tank Id:	Not reported
Tank Status:	Not reported
Capacity:	Not reported
Active Date:	Not reported
Tank Use:	Not reported
STG:	Not reported
Content:	Not reported
Number Of Tanks:	Not reported

CA FID UST:

Facility ID:	19003046
Regulated By:	UTNKI
Regulated ID:	Not reported
Cortese Code:	Not reported
SIC Code:	Not reported
Facility Phone:	2130000000
Mail To:	Not reported
Mailing Address:	4841 HOLLYWOOD BLVD
Mailing Address 2:	Not reported
Mailing City,St,Zip:	LA 900270000
Contact:	Not reported
Contact Phone:	Not reported
DUNs Number:	Not reported
NPDES Number:	Not reported
EPA ID:	Not reported
Comments:	Not reported
Status:	Inactive

L52 **THRIFTY CLEANERS** **RCRA-SQG** **1000593519**
NW **4970 HOLLYWOOD BLVD** **FINDS** **CAD982446650**
1/8-1/4 **LOS ANGELES, CA 90027** **ECHO**
0.204 mi. **CA DRYCLEANERS**
1076 ft. **Site 1 of 5 in cluster L** **CA EMI**
CA HAZNET

Relative:
Higher

Actual:
403 ft.

RCRA-SQG:

Date form received by agency:	02/04/1992
Facility name:	THRIFTY CLEANERS
Facility address:	4970 HOLLYWOOD BLVD LOS ANGELES, CA 90027
EPA ID:	CAD982446650
Contact:	GEORGE SISLIAN
Contact address:	4970 HOLLYWOOD BLVD LOS ANGELES, CA 90027
Contact country:	US
Contact telephone:	213-666-5242
Contact email:	Not reported
EPA Region:	09
Classification:	Small Small Quantity Generator
Description:	Handler: generates more than 100 and less than 1000 kg of hazardous waste during any calendar month and accumulates less than 6000 kg of hazardous waste at any time; or generates 100 kg or less of hazardous waste during any calendar month, and accumulates more than 1000 kg of hazardous waste at any time

THRIFTY CLEANERS (Continued) **1000593519**

Owner/Operator Summary:

Owner/operator name:	GEORGE SISLIAN
Owner/operator address:	4970 HOLLYWOOD BLVD
	LOS ANGELES, CA 90027
Owner/operator country:	Not reported
Owner/operator telephone:	213-666-5242
Owner/operator email:	Not reported
Owner/operator fax:	Not reported
Owner/operator extension:	Not reported
Legal status:	Private
Owner/Operator Type:	Owner
Owner/Op start date:	Not reported
Owner/Op end date:	Not reported

Owner/operator name:	NOT REQUIRED
Owner/operator address:	NOT REQUIRED
	NOT REQUIRED, ME 99999
Owner/operator country:	Not reported
Owner/operator telephone:	415-555-1212
Owner/operator email:	Not reported
Owner/operator fax:	Not reported
Owner/operator extension:	Not reported
Legal status:	Private
Owner/Operator Type:	Operator
Owner/Op start date:	Not reported
Owner/Op end date:	Not reported

Handler Activities Summary:

U.S. importer of hazardous waste:	No
Mixed waste (haz. and radioactive):	No
Recycler of hazardous waste:	No
Transporter of hazardous waste:	No
Treater, storer or disposer of HW:	No
Underground injection activity:	No
On-site burner exemption:	No
Furnace exemption:	No
Used oil fuel burner:	No
Used oil processor:	No
User oil refiner:	No
Used oil fuel marketer to burner:	No
Used oil Specification marketer:	No
Used oil transfer facility:	No
Used oil transporter:	No

Violation Status: No violations found

FINDS:

Registry ID: 110002815017

Environmental Interest/Information System

RCRAInfo is a national information system that supports the Resource Conservation and Recovery Act (RCRA) program through the tracking of events and activities related to facilities that generate, transport, and treat, store, or dispose of hazardous waste. RCRAInfo allows RCRA program staff to track the notification, permit, compliance, and corrective action activities required under RCRA.

THRIFTY CLEANERS (Continued) **1000593519**

STATE MASTER

Click this hyperlink while viewing on your computer to access additional FINDS: detail in the EDR Site Report.

ECHO:

Envid:	1000593519
Registry ID:	110002815017
DFR URL:	http://echo.epa.gov/detailed-facility-report?fid=110002815017

DRYCLEANERS:

EPA Id:	CAD982446650
NAICS Code:	81232
NAICS Description:	Drycleaning and Laundry Services (except Coin-Operated)
SIC Code:	7211
SIC Description:	Power Laundries, Family and Commercial
Create Date:	04/05/1991
Facility Active:	Yes
Inactive Date:	Not reported
Facility Addr2:	Not reported
Owner Name:	KEVORK SISLIAN
Owner Address:	5107 HAROLD WAY
Owner Address 2:	Not reported
Owner Telephone:	3234935000
Contact Name:	K. GEORGE SISLIAN OWNER
Contact Address:	4970 HOLLYWOOD BLVD
Contact Address 2:	Not reported
Contact Telephone:	3236665242
Mailing Name:	Not reported
Mailing Address 1:	4970 HOLLYWOOD BLVD
Mailing Address 2:	Not reported
Mailing City:	LOS ANGELES
Mailing State:	CA
Mailing Zip:	900276108
Owner Fax:	Not reported
Region Code:	4

EMI:

Year:	1987
County Code:	19
Air Basin:	SC
Facility ID:	35650
Air District Name:	SC
SIC Code:	7216
Air District Name:	SOUTH COAST AQMD
Community Health Air Pollution Info System:	Not reported
Consolidated Emission Reporting Rule:	Not reported
Total Organic Hydrocarbon Gases Tons/Yr:	0
Reactive Organic Gases Tons/Yr:	0
Carbon Monoxide Emissions Tons/Yr:	0
NOX - Oxides of Nitrogen Tons/Yr:	0
SOX - Oxides of Sulphur Tons/Yr:	0
Particulate Matter Tons/Yr:	0
Part. Matter 10 Micrometers and Smllr Tons/Yr:	0

THRIFTY CLEANERS (Continued) **1000593519**

Year:	1990
County Code:	19
Air Basin:	SC
Facility ID:	35650
Air District Name:	SC
SIC Code:	7216
Air District Name:	SOUTH COAST AQMD
Community Health Air Pollution Info System:	Not reported
Consolidated Emission Reporting Rule:	Not reported
Total Organic Hydrocarbon Gases Tons/Yr:	2
Reactive Organic Gases Tons/Yr:	0
Carbon Monoxide Emissions Tons/Yr:	0
NOX - Oxides of Nitrogen Tons/Yr:	0
SOX - Oxides of Sulphur Tons/Yr:	0
Particulate Matter Tons/Yr:	0
Part. Matter 10 Micrometers and Smllr Tons/Yr:	0

HAZNET:

envid:	1000593519
Year:	2007
GEPAID:	CAD982446650
Contact:	K. GEORGE SISLIAN OWNER
Telephone:	3236665242
Mailing Name:	Not reported
Mailing Address:	4970 HOLLYWOOD BLVD
Mailing City,St,Zip:	LOS ANGELES, CA 900276108
Gen County:	Not reported
TSD EPA ID:	NVR000076158
TSD County:	Not reported
Waste Category:	Hydrocarbon solvents (benzene, hexane, Stoddard, Etc.)
Disposal Method:	Solvents Recovery
Tons:	Not reported
Cat Decode:	Not reported
Method Decode:	Not reported
Facility County:	Los Angeles

envid:	1000593519
Year:	2007
GEPAID:	CAD982446650
Contact:	K. GEORGE SISLIAN OWNER
Telephone:	3236665242
Mailing Name:	Not reported
Mailing Address:	4970 HOLLYWOOD BLVD
Mailing City,St,Zip:	LOS ANGELES, CA 900276108
Gen County:	Not reported
TSD EPA ID:	NVR000076158
TSD County:	Not reported
Waste Category:	Halogenated solvents (chloroforms, methyl chloride, perchloroethylene, etc)
Disposal Method:	Solvents Recovery
Tons:	0.22
Cat Decode:	Not reported
Method Decode:	Not reported
Facility County:	Los Angeles

envid:	1000593519
Year:	2007

THRIFTY CLEANERS (Continued) **1000593519**

GEPAID:	CAD982446650
Contact:	K. GEORGE SISLIAN OWNER
Telephone:	3236665242
Mailing Name:	Not reported
Mailing Address:	4970 HOLLYWOOD BLVD
Mailing City,St,Zip:	LOS ANGELES, CA 900276108
Gen County:	Not reported
TSD EPA ID:	NVR000076158
TSD County:	Not reported
Waste Category:	Aqueous solution with total organic residues less than 10 percent
Disposal Method:	Solvents Recovery
Tons:	Not reported
Cat Decode:	Not reported
Method Decode:	Not reported
Facility County:	Los Angeles

envid:	1000593519
Year:	2004
GEPAID:	CAD982446650
Contact:	K. GEORGE SISLIAN OWNER
Telephone:	3236665242
Mailing Name:	Not reported
Mailing Address:	4970 HOLLYWOOD BLVD
Mailing City,St,Zip:	LOS ANGELES, CA 900276108
Gen County:	Not reported
TSD EPA ID:	NVR000076158
TSD County:	Not reported
Waste Category:	Halogenated solvents (chloroforms, methyl chloride, perchloroethylene, etc)
Disposal Method:	Not reported
Tons:	0.22
Cat Decode:	Not reported
Method Decode:	Not reported
Facility County:	Los Angeles

envid:	1000593519
Year:	2004
GEPAID:	CAD982446650
Contact:	K. GEORGE SISLIAN OWNER
Telephone:	3236665242
Mailing Name:	Not reported
Mailing Address:	4970 HOLLYWOOD BLVD
Mailing City,St,Zip:	LOS ANGELES, CA 900276108
Gen County:	Not reported
TSD EPA ID:	NVR000076158
TSD County:	Not reported
Waste Category:	Not reported
Disposal Method:	Not reported
Tons:	Not reported
Cat Decode:	Not reported
Method Decode:	Not reported
Facility County:	Los Angeles

Click this hyperlink while viewing on your computer to access
13 additional CA_HAZNET: record(s) in the EDR Site Report.

L53
NW
1/8-1/4
0.204 mi.
1076 ft.

THRIFTY DRY CLEANERS
4970 HOLLYWOOD BLVD
LOS ANGELES, CA 90027

Site 2 of 5 in cluster L

CA DRYCLEANERS

S121697247
N/A

Relative:
Higher

Actual:
403 ft.

DRYCLEAN SOUTH COAST:

Facility ID:	35650
Application Number:	468609
Permit Number:	F90825
Status:	A
Representative Name:	KEVORK SISLIAN
Representative Telephone:	323 6665242
Permit Status:	ACTIVE
BCAT Number:	000603
BCAT Description:	DRY CLEANING,DRY-TO-DRY NV,W/ SIC,PERC
CCAT Number:	04
CCAT Description:	VAPOR RECOVERY UNIT COMPRESS & CONDENSE
UTM East:	380.27398682
UTM North:	3774.0029297

Facility ID:	35650
Application Number:	100617
Permit Number:	M28426
Status:	A
Representative Name:	KEVORK SISLIAN
Representative Telephone:	323 6665242
Permit Status:	INACTIVE
BCAT Number:	000234
BCAT Description:	DRY CLEANING EQUIP PERCHLOROETHYLENE
CCAT Number:	04
CCAT Description:	VAPOR RECOVERY UNIT COMPRESS & CONDENSE
UTM East:	380.27398682
UTM North:	3774.0029297

Facility ID:	35650
Application Number:	188987
Permit Number:	D08344
Status:	A
Representative Name:	KEVORK SISLIAN
Representative Telephone:	323 6665242
Permit Status:	INACTIVE
BCAT Number:	000234
BCAT Description:	DRY CLEANING EQUIP PERCHLOROETHYLENE
CCAT Number:	04
CCAT Description:	VAPOR RECOVERY UNIT COMPRESS & CONDENSE
UTM East:	380.27398682
UTM North:	3774.0029297

Facility ID:	35650
Application Number:	438966
Permit Number:	F75831
Status:	A
Representative Name:	KEVORK SISLIAN
Representative Telephone:	323 6665242
Permit Status:	INACTIVE
BCAT Number:	000603
BCAT Description:	DRY CLEANING,DRY-TO-DRY NV,W/ SIC,PERC
CCAT Number:	04

THRIFTY DRY CLEANERS (Continued) **S121697247**

CCAT Description: VAPOR RECOVERY UNIT COMPRESS & CONDENSE
UTM East: 380.27398682
UTM North: 3774.0029297

H54 **TIME O MAX ONE HOUR PHOTO** **RCRA-SQG** **1000197781**
ENE **1553 N VERMONT AVE** **CAD981457674**
1/8-1/4 **LOS ANGELES, CA 90027**
0.206 mi.
1089 ft. **Site 4 of 6 in cluster H**

Relative:
Higher

Actual:
410 ft.

RCRA-SQG:
Date form received by agency: 04/02/1986
Facility name: TIME O MAX ONE HOUR PHOTO
Facility address: 1553 N VERMONT AVE
LOS ANGELES, CA 90027
EPA ID: CAD981457674
Contact: ENVIRONMENTAL MANAGER
Contact address: 1553 N VERMONT AVE
LOS ANGELES, CA 90027
Contact country: US
Contact telephone: 213-661-8049
Contact email: Not reported
EPA Region: 09
Classification: Small Small Quantity Generator
Description: Handler: generates more than 100 and less than 1000 kg of hazardous waste during any calendar month and accumulates less than 6000 kg of hazardous waste at any time; or generates 100 kg or less of hazardous waste during any calendar month, and accumulates more than 1000 kg of hazardous waste at any time

Owner/Operator Summary:
Owner/operator name: NOT REQUIRED
Owner/operator address: NOT REQUIRED
NOT REQUIRED, ME 99999
Owner/operator country: Not reported
Owner/operator telephone: 415-555-1212
Owner/operator email: Not reported
Owner/operator fax: Not reported
Owner/operator extension: Not reported
Legal status: Private
Owner/Operator Type: Operator
Owner/Op start date: Not reported
Owner/Op end date: Not reported

Owner/operator name: SHIN ED
Owner/operator address: NOT REQUIRED
NOT REQUIRED, ME 99999
Owner/operator country: Not reported
Owner/operator telephone: 415-555-1212
Owner/operator email: Not reported
Owner/operator fax: Not reported
Owner/operator extension: Not reported
Legal status: Private
Owner/Operator Type: Owner
Owner/Op start date: Not reported
Owner/Op end date: Not reported

TIME O MAX ONE HOUR PHOTO (Continued) **1000197781**

Handler Activities Summary:

U.S. importer of hazardous waste:	No
Mixed waste (haz. and radioactive):	No
Recycler of hazardous waste:	No
Transporter of hazardous waste:	No
Treater, storer or disposer of HW:	No
Underground injection activity:	No
On-site burner exemption:	No
Furnace exemption:	No
Used oil fuel burner:	No
Used oil processor:	No
User oil refiner:	No
Used oil fuel marketer to burner:	No
Used oil Specification marketer:	No
Used oil transfer facility:	No
Used oil transporter:	No

Violation Status: No violations found

H55 **TIME O MAX ONE HOUR PHOTO** **RCRA-SQG** **1000197783**
ENE **1553 N VERMONT AVE** **FINDS** **CAD982020414**
1/8-1/4 **LOS ANGELES, CA 90027** **ECHO**
0.206 mi.
1089 ft. **Site 5 of 6 in cluster H**

Relative:
Higher

Actual:
410 ft.

RCRA-SQG:

Date form received by agency:	08/03/1987
Facility name:	TIME O MAX
Facility address:	1553 N VERMONT AVE LOS ANGELES, CA 90027
EPA ID:	CAD982020414
Mailing address:	N VERMONT AVE LOS ANGELES, CA 90027
Contact:	ENVIRONMENTAL MANAGER
Contact address:	1553 N VERMONT AVE LOS ANGELES, CA 90027
Contact country:	US
Contact telephone:	213-661-8049
Contact email:	Not reported
EPA Region:	09
Classification:	Small Small Quantity Generator
Description:	Handler: generates more than 100 and less than 1000 kg of hazardous waste during any calendar month and accumulates less than 6000 kg of hazardous waste at any time; or generates 100 kg or less of hazardous waste during any calendar month, and accumulates more than 1000 kg of hazardous waste at any time

Owner/Operator Summary:

Owner/operator name:	NOT REQUIRED
Owner/operator address:	NOT REQUIRED NOT REQUIRED, ME 99999
Owner/operator country:	Not reported
Owner/operator telephone:	415-555-1212
Owner/operator email:	Not reported
Owner/operator fax:	Not reported
Owner/operator extension:	Not reported
Legal status:	Private
Owner/Operator Type:	Operator

TIME O MAX ONE HOUR PHOTO (Continued) **1000197783**

Owner/Op start date: Not reported
Owner/Op end date: Not reported

Owner/operator name: SHIN UN SIK
Owner/operator address: NOT REQUIRED
NOT REQUIRED, ME 99999
Owner/operator country: Not reported
Owner/operator telephone: 415-555-1212
Owner/operator email: Not reported
Owner/operator fax: Not reported
Owner/operator extension: Not reported
Legal status: Private
Owner/Operator Type: Owner
Owner/Op start date: Not reported
Owner/Op end date: Not reported

Handler Activities Summary:
U.S. importer of hazardous waste: No
Mixed waste (haz. and radioactive): No
Recycler of hazardous waste: No
Transporter of hazardous waste: No
Treater, storer or disposer of HW: No
Underground injection activity: No
On-site burner exemption: No
Furnace exemption: No
Used oil fuel burner: No
Used oil processor: No
User oil refiner: No
Used oil fuel marketer to burner: No
Used oil Specification marketer: No
Used oil transfer facility: No
Used oil transporter: No

Violation Status: No violations found

FINDS:

Registry ID: 110002714091

Environmental Interest/Information System
California Hazardous Waste Tracking System - Datamart (HWTS-DATAMART) provides California with information on hazardous waste shipments for generators, transporters, and treatment, storage, and disposal facilities.

RCRAInfo is a national information system that supports the Resource Conservation and Recovery Act (RCRA) program through the tracking of events and activities related to facilities that generate, transport, and treat, store, or dispose of hazardous waste. RCRAInfo allows RCRA program staff to track the notification, permit, compliance, and corrective action activities required under RCRA.

Click this hyperlink while viewing on your computer to access additional FINDS: detail in the EDR Site Report.

TIME O MAX ONE HOUR PHOTO (Continued) **1000197783**

ECHO:
Envid: 1000197783
Registry ID: 110002714091
DFR URL: http://echo.epa.gov/detailed-facility-report?fid=110002714091

J56 **CEDARS CLEANERS** **CA DRYCLEANERS** **S121699165**
South **4849 FOUNTAIN AVE** **N/A**
1/8-1/4 **LOS ANGELES, CA 90027**
0.211 mi.
1115 ft. **Site 3 of 3 in cluster J**

Relative: **Lower**
Actual: **362 ft.**

DRYCLEAN SOUTH COAST:
Facility ID: 6903
Application Number: C29393
Permit Number: M14154
Status: O
Representative Name: Not reported
Representative Telephone: Not reported
Permit Status: INACTIVE
BCAT Number: 000234
BCAT Description: DRY CLEANING EQUIP PERCHLOROETHYLENE
CCAT Number: Not reported
CCAT Description: Not reported
UTM East: 380.5
UTM North: 3773.3000488

Facility ID: 6903
Application Number: C29394
Permit Number: M14153
Status: O
Representative Name: Not reported
Representative Telephone: Not reported
Permit Status: INACTIVE
BCAT Number: 000234
BCAT Description: DRY CLEANING EQUIP PERCHLOROETHYLENE
CCAT Number: Not reported
CCAT Description: Not reported
UTM East: 380.5
UTM North: 3773.3000488

H57 **LAUR METALS CO** **CA SWRCY** **S107137230**
ENE **1601 N VERMONT AVE** **N/A**
1/8-1/4 **LOS ANGELES, CA 90028**
0.211 mi.
1116 ft. **Site 6 of 6 in cluster H**

Relative: **Higher**
Actual: **414 ft.**

SWRCY:
Reg Id: 27334
Cert Id: RC4139
Mailing Address: PO Box 226907
Mailing City: Los Angeles
Mailing State: CA
Mailing Zip Code: 90022
Website: Not reported
Email: joshlaor@hotmail.com
Phone Number: (323) 269-8326

LAUR METALS CO (Continued) **S107137230**

Rural:	N
Operation Begin Date:	05/20/1991
Aluminium:	Y
Glass:	Y
Plastic:	Y
Bimetal:	Y
Hours of Operation:	Mon - Tue 10:00 am - 4:00 pm; Wed Closed; Thr - Sun 10:00 am - 4:00 pm
Organization ID:	19291
Organization Name:	Laur Metals Co

L58 **RAFIK KAZARYAN C/O HLWD.GAS** **CA FID UST** **S101584844**
NNW **4977 HOLLYWOOD BLVD** **N/A**
1/8-1/4 **LOS ANGELES, CA 90027**
0.222 mi.
1171 ft. **Site 3 of 5 in cluster L**

Relative: **Higher**
Actual: **405 ft.**

CA FID UST:

Facility ID:	19016212
Regulated By:	UTNKI
Regulated ID:	00029480
Cortese Code:	Not reported
SIC Code:	Not reported
Facility Phone:	2136630926
Mail To:	Not reported
Mailing Address:	4977 HOLLYWOOD BLVD
Mailing Address 2:	Not reported
Mailing City,St,Zip:	LOS ANGELES 900270000
Contact:	Not reported
Contact Phone:	Not reported
DUNs Number:	Not reported
NPDES Number:	Not reported
EPA ID:	Not reported
Comments:	Not reported
Status:	Inactive

L59 **HOLLYWOOD GAS (FORMER)** **CA LUST** **S102431444**
NNW **4977 HOLLYWOOD BLVD** **CA SWEEPS UST** **N/A**
1/8-1/4 **LOS ANGELES, CA 90027** **CA HIST CORTESE**
0.222 mi.
1171 ft. **Site 4 of 5 in cluster L**

Relative: **Higher**
Actual: **405 ft.**

LUST:

Lead Agency:	LOS ANGELES RWQCB (REGION 4)
Case Type:	LUST Cleanup Site
Geo Track:	http://geotracker.waterboards.ca.gov/profile_report.asp?global_id=T0603700741
Global Id:	T0603700741
Latitude:	34.102007
Longitude:	-118.298013
Status:	Completed - Case Closed
Status Date:	01/09/1997
Case Worker:	YR
RB Case Number:	900270116
Local Agency:	LOS ANGELES, CITY OF
File Location:	Not reported
Local Case Number:	Not reported
Potential Media Affect:	Aquifer used for drinking water supply

HOLLYWOOD GAS (FORMER) (Continued) **S102431444**

Potential Contaminants of Concern: Gasoline
Site History: Not reported

LUST:
Global Id: T0603700741
Contact Type: Local Agency Caseworker
Contact Name: ELOY LUNA
Organization Name: LOS ANGELES, CITY OF
Address: 200 North Main Street, Suite 1780
City: LOS ANGELES
Email: eloy.luna@lacity.org
Phone Number: Not reported

Global Id: T0603700741
Contact Type: Regional Board Caseworker
Contact Name: YUE RONG
Organization Name: LOS ANGELES RWQCB (REGION 4)
Address: 320 W. 4TH ST., SUITE 200
City: Los Angeles
Email: yrong@waterboards.ca.gov
Phone Number: Not reported

LUST:
Global Id: T0603700741
Action Type: Other
Date: 04/25/1994
Action: Leak Reported

LUST:
Global Id: T0603700741
Status: Completed - Case Closed
Status Date: 01/09/1997

Global Id: T0603700741
Status: Open - Case Begin Date
Status Date: 03/09/1994

Global Id: T0603700741
Status: Open - Site Assessment
Status Date: 03/09/1994

Global Id: T0603700741
Status: Open - Verification Monitoring
Status Date: 11/14/1996

LUST REG 4:
Region: 4
Regional Board: 04
County: Los Angeles
Facility Id: 900270116
Status: Case Closed
Substance: Gasoline
Substance Quantity: Not reported
Local Case No: Not reported
Case Type: Groundwater

HOLLYWOOD GAS (FORMER) (Continued) **S102431444**

Abatement Method Used at the Site:		Not reported
Global ID:	T0603700741	
W Global ID:	Not reported	
Staff:	UNK	
Local Agency:	19050	
Cross Street:	Not reported	
Enforcement Type:	Not reported	
Date Leak Discovered:	Not reported	
Date Leak First Reported:		4/25/1994
Date Leak Record Entered:	9/23/1994	
Date Confirmation Began:	Not reported	
Date Leak Stopped:	Not reported	
Date Case Last Changed on Database:		1/29/1997
Date the Case was Closed:		1/9/1997
How Leak Discovered:	Not reported	
How Leak Stopped:	Not reported	
Cause of Leak:	UNK	
Leak Source:	UNK	
Operator:	OLD#121594-11	
Water System:	Not reported	
Well Name:	Not reported	
Approx. Dist To Production Well (ft):		11768.063847663478629674084422
Source of Cleanup Funding:		UNK
Preliminary Site Assessment Workplan Submitted:		Not reported
Preliminary Site Assessment Began:		Not reported
Pollution Characterization Began:		3/9/1994
Remediation Plan Submitted:		Not reported
Remedial Action Underway:		Not reported
Post Remedial Action Monitoring Began:		11/14/1996
Enforcement Action Date:		Not reported
Historical Max MTBE Date:		1/1/1965
Hist Max MTBE Conc in Groundwater:		21
Hist Max MTBE Conc in Soil:		Not reported
Significant Interim Remedial Action Taken:		Not reported
GW Qualifier:	Not reported	
Soil Qualifier:	Not reported	
Organization:	Not reported	
Owner Contact:	Not reported	
Responsible Party:	BLANK RP	
RP Address:	879 W MOUNTAIN ST, GLENDALE CA 91202	
Program:	LUST	
Lat/Long:	34.1018823 / -1	
Local Agency Staff:	PEJ	
Beneficial Use:	Not reported	
Priority:	Not reported	
Cleanup Fund Id:	Not reported	
Suspended:	Not reported	
Assigned Name:	Not reported	
Summary:	01/29/97 - WELL ABANDONMENT	

SWEEPS UST:

Status:	Not reported
Comp Number:	1805
Number:	Not reported
Board Of Equalization:	44-011978
Referral Date:	Not reported
Action Date:	Not reported

HOLLYWOOD GAS (FORMER) (Continued) **S102431444**

Created Date:	Not reported
Owner Tank Id:	Not reported
SWRCB Tank Id:	19-050-001805-000001
Tank Status:	Not reported
Capacity:	Not reported
Active Date:	Not reported
Tank Use:	M.V. FUEL
STG:	PRODUCT
Content:	REG UNLEADED
Number Of Tanks:	3

Status:	Not reported
Comp Number:	1805
Number:	Not reported
Board Of Equalization:	44-011978
Referral Date:	Not reported
Action Date:	Not reported
Created Date:	Not reported
Owner Tank Id:	Not reported
SWRCB Tank Id:	19-050-001805-000002
Tank Status:	Not reported
Capacity:	Not reported
Active Date:	Not reported
Tank Use:	M.V. FUEL
STG:	PRODUCT
Content:	REG UNLEADED
Number Of Tanks:	Not reported

Status:	Not reported
Comp Number:	1805
Number:	Not reported
Board Of Equalization:	44-011978
Referral Date:	Not reported
Action Date:	Not reported
Created Date:	Not reported
Owner Tank Id:	Not reported
SWRCB Tank Id:	19-050-001805-000003
Tank Status:	Not reported
Capacity:	Not reported
Active Date:	Not reported
Tank Use:	M.V. FUEL
STG:	PRODUCT
Content:	REG UNLEADED
Number Of Tanks:	Not reported

Status:	Active
Comp Number:	1805
Number:	9
Board Of Equalization:	44-011978
Referral Date:	01-22-93
Action Date:	04-25-94
Created Date:	02-29-88
Owner Tank Id:	Not reported
SWRCB Tank Id:	Not reported
Tank Status:	Not reported
Capacity:	Not reported
Active Date:	Not reported

HOLLYWOOD GAS (FORMER) (Continued) **S102431444**

Tank Use: Not reported
STG: Not reported
Content: Not reported
Number Of Tanks: Not reported

HIST CORTESE:
Region: CORTESE
Facility County Code: 19
Reg By: LTNKA
Reg Id: 900270116

L60 **BARGAIN GAS** **CA HIST UST** **U001561210**
NNW **4977 HOLLYWOOD BLVD** **N/A**
1/8-1/4 **LOS ANGELES, CA 90028**
0.222 mi.
1171 ft. **Site 5 of 5 in cluster L**

Relative:
Higher

Actual:
405 ft.

HIST UST:
File Number: 00026517
URL: http://geotracker.waterboards.ca.gov/ustpdfs/pdf/00026517.pdf
Region: STATE
Facility ID: 00000029480
Facility Type: Gas Station
Other Type: Not reported
Contact Name: M. NADJARIAN
Telephone: 2136657869
Owner Name: AREVAT NADJARIAN
Owner Address: 4977 HOLLYWOOD BLVD.
Owner City,St,Zip: LOS ANGELES, CA 90028
Total Tanks: 0003

Tank Num: 001
Container Num: 1
Year Installed: Not reported
Tank Capacity: 00000000
Tank Used for: PRODUCT
Type of Fuel: UNLEADED
Container Construction Thickness: 40
Leak Detection: Pressure Test, None

Tank Num: 002
Container Num: 3
Year Installed: Not reported
Tank Capacity: 00000000
Tank Used for: PRODUCT
Type of Fuel: PREMIUM
Container Construction Thickness: 40
Leak Detection: None

Tank Num: 003
Container Num: 2
Year Installed: Not reported
Tank Capacity: 00000000
Tank Used for: PRODUCT
Type of Fuel: REGULAR
Container Construction Thickness: 40
Leak Detection: Pressure Test

BARGAIN GAS (Continued) **U001561210**

Click here for Geo Tracker PDF:

M61 **HOLLYWOOD CLEANERS** **CA DRYCLEANERS** **S121693819**
NE **4730 HOLLYWOOD BLVD** **N/A**
1/8-1/4 **LOS ANGELES, CA 90027**
0.224 mi.
1181 ft. **Site 1 of 2 in cluster M**

Relative: DRYCLEAN SOUTH COAST:
Higher

Facility ID:	109980
Application Number:	319744
Permit Number:	F12257
Status:	O
Representative Name:	CHONG HWA KIM
Representative Telephone:	213 6630406
Permit Status:	INACTIVE
BCAT Number:	000601
BCAT Description:	DRY CLEANING, DRY-TO-DRY NON-VENT, PERC
CCAT Number:	04
CCAT Description:	VAPOR RECOVERY UNIT COMPRESS & CONDENSE
UTM East:	380.98999023
UTM North:	3773.7900391

Actual:
420 ft.

M62 **HOLLYWOOD CLEANERS** **CA DRYCLEANERS** **S121700253**
NE **4730 HOLLYWOOD BLVD** **N/A**
1/8-1/4 **LOS ANGELES, CA 90027**
0.224 mi.
1181 ft. **Site 2 of 2 in cluster M**

Relative: DRYCLEAN SOUTH COAST:
Higher

Facility ID:	91045
Application Number:	264863
Permit Number:	D50638
Status:	S
Representative Name:	JOONG JA LEE
Representative Telephone:	213 6630406
Permit Status:	INACTIVE
BCAT Number:	000234
BCAT Description:	DRY CLEANING EQUIP PERCHLOROETHYLENE
CCAT Number:	04
CCAT Description:	VAPOR RECOVERY UNIT COMPRESS & CONDENSE
UTM East:	0
UTM North:	0

Actual:
420 ft.

N63 **RITE AID NO 5435** **RCRA-CESQG** **1016955199**
ENE **1637 N VERMONT AVE** **CAR000249441**
1/8-1/4 **LOS ANGELES, CA 90027**
0.231 mi.
1222 ft. **Site 1 of 7 in cluster N**

Relative: RCRA-CESQG:
Higher

Date form received by agency:	04/14/2017
Facility name:	RITE AID NO 5435
Facility address:	1637 N VERMONT AVE LOS ANGELES, CA 900275312

Actual:
421 ft.

RITE AID NO 5435 (Continued) **1016955199**

EPA ID: CAR000249441
Mailing address: HUNTER LN
CAMP HILL, PA 17011
Contact: DAVID W CROZIER
Contact address: HUNTER LN
CAMP HILL, PA 17011
Contact country: US
Contact telephone: (717) 975-8643
Contact email: EHS@RITEAID.COM
EPA Region: 09
Classification: Conditionally Exempt Small Quantity Generator
Description: Handler: generates 100 kg or less of hazardous waste per calendar month, and accumulates 1000 kg or less of hazardous waste at any time; or generates 1 kg or less of acutely hazardous waste per calendar month, and accumulates at any time: 1 kg or less of acutely hazardous waste; or 100 kg or less of any residue or contaminated soil, waste or other debris resulting from the cleanup of a spill, into or on any land or water, of acutely hazardous waste; or generates 100 kg or less of any residue or contaminated soil, waste or other debris resulting from the cleanup of a spill, into or on any land or water, of acutely hazardous waste during any calendar month, and accumulates at any time: 1 kg or less of acutely hazardous waste; or 100 kg or less of any residue or contaminated soil, waste or other debris resulting from the cleanup of a spill, into or on any land or water, of acutely hazardous waste

Owner/Operator Summary:
Owner/operator name: THRIFTY PAYLESS INC
Owner/operator address: Not reported
Not reported
Owner/operator country: Not reported
Owner/operator telephone: Not reported
Owner/operator email: Not reported
Owner/operator fax: Not reported
Owner/operator extension: Not reported
Legal status: Private
Owner/Operator Type: Operator
Owner/Op start date: 12/06/1998
Owner/Op end date: Not reported

Owner/operator name: DMDE PROPERTIES LP
Owner/operator address: E ROUTE 66
GLENDORA, CA 91740
Owner/operator country: US
Owner/operator telephone: (626) 650-8880
Owner/operator email: Not reported
Owner/operator fax: Not reported
Owner/operator extension: Not reported
Legal status: Private
Owner/Operator Type: Owner
Owner/Op start date: 02/03/1998
Owner/Op end date: Not reported

Owner/operator name: DMDE PROPERTIES LP
Owner/operator address: 1118 E ROUTE 66
GLENDORA, CA 91740
Owner/operator country: US

RITE AID NO 5435 (Continued) **1016955199**

Owner/operator telephone: 626-650-8880
Owner/operator email: Not reported
Owner/operator fax: Not reported
Owner/operator extension: Not reported
Legal status: Private
Owner/Operator Type: Owner
Owner/Op start date: 02/03/1998
Owner/Op end date: Not reported

Owner/operator name: THRIFTY PAYLESS INC
Owner/operator address: Not reported
Not reported
Owner/operator country: US
Owner/operator telephone: Not reported
Owner/operator email: Not reported
Owner/operator fax: Not reported
Owner/operator extension: Not reported
Legal status: Private
Owner/Operator Type: Operator
Owner/Op start date: 12/06/1998
Owner/Op end date: Not reported

Handler Activities Summary:
U.S. importer of hazardous waste: No
Mixed waste (haz. and radioactive): No
Recycler of hazardous waste: No
Transporter of hazardous waste: No
Treater, storer or disposer of HW: No
Underground injection activity: No
On-site burner exemption: No
Furnace exemption: No
Used oil fuel burner: No
Used oil processor: No
User oil refiner: No
Used oil fuel marketer to burner: No
Used oil Specification marketer: No
Used oil transfer facility: No
Used oil transporter: No

. Waste code: 122
. Waste name: Alkaline solution without metals (pH > 12.5)

. Waste code: 131
. Waste name: Aqueous solution (2 < pH < 12.5) containing reactive anions (azide, bromate, chlorate, cyanide, fluoride, hypochlorite, nitrite, perchlorate, and sulfide anions)

. Waste code: 141
. Waste name: Off-specification, aged, or surplus inorganics

. Waste code: 214
. Waste name: Unspecified solvent mixture

. Waste code: 223
. Waste name: Unspecified oil-containing waste

. Waste code: 261

RITE AID NO 5435 (Continued) **1016955199**

. Waste name: Polychlorinated biphenyls and material containing PCB's

. Waste code: 291
. Waste name: Latex waste

. Waste code: 311
. Waste name: Pharmaceutical waste

. Waste code: 331
. Waste name: Off-specification, aged, or surplus organics

. Waste code: 343
. Waste name: Unspecified organic liquid mixture

. Waste code: 352
. Waste name: Other organic solids

. Waste code: 541
. Waste name: Photochemicals / photo processing waste

. Waste code: 561
. Waste name: Detergent and soap

. Waste code: 791
. Waste name: Liquids with pH < 2

. Waste code: D001
. Waste name: IGNITABLE HAZARDOUS WASTES ARE THOSE WASTES WHICH HAVE A FLASHPOINT OF LESS THAN 140 DEGREES FAHRENHEIT AS DETERMINED BY A PENSKY-MARTENS CLOSED CUP FLASH POINT TESTER. ANOTHER METHOD OF DETERMINING THE FLASH POINT OF A WASTE IS TO REVIEW THE MATERIAL SAFETY DATA SHEET, WHICH CAN BE OBTAINED FROM THE MANUFACTURER OR DISTRIBUTOR OF THE MATERIAL. LACQUER THINNER IS AN EXAMPLE OF A COMMONLY USED SOLVENT WHICH WOULD BE CONSIDERED AS IGNITABLE HAZARDOUS WASTE.

. Waste code: D002
. Waste name: A WASTE WHICH HAS A PH OF LESS THAN 2 OR GREATER THAN 12.5 IS CONSIDERED TO BE A CORROSIVE HAZARDOUS WASTE. SODIUM HYDROXIDE, A CAUSTIC SOLUTION WITH A HIGH PH, IS OFTEN USED BY INDUSTRIES TO CLEAN OR DEGREASE PARTS. HYDROCHLORIC ACID, A SOLUTION WITH A LOW PH, IS USED BY MANY INDUSTRIES TO CLEAN METAL PARTS PRIOR TO PAINTING. WHEN THESE CAUSTIC OR ACID SOLUTIONS BECOME CONTAMINATED AND MUST BE DISPOSED, THE WASTE WOULD BE A CORROSIVE HAZARDOUS WASTE.

. Waste code: D007
. Waste name: CHROMIUM

. Waste code: D009
. Waste name: MERCURY

. Waste code: D010
. Waste name: SELENIUM

. Waste code: D011
. Waste name: SILVER

. Waste code: D024

RITE AID NO 5435 (Continued) **1016955199**

. Waste name: M-CRESOL

. Waste code: D026
. Waste name: CRESOL

. Waste code: P001
. Waste name: 2H-1-BENZOPYRAN-2-ONE, 4-HYDROXY-3-(3-OXO-1-PHENYLBUTYL)-, & SALTS, WHEN PRESENT AT CONCENTRATIONS GREATER THAN 0.3%

. Waste code: P075
. Waste name: NICOTINE, & SALTS

. Waste code: U165
. Waste name: NAPHTHALENE

. Waste code: U188
. Waste name: PHENOL

. Waste code: U279
. Waste name: CARBARYL (OR) 1-NAPHTHALENOL, METHYLCARBAMATE

Historical Generators:
Date form received by agency: 08/05/2014
Site name: RITE AID NO 5435
Classification: Large Quantity Generator

. Waste code: 131
. Waste name: Aqueous solution (2 < pH < 12.5) containing reactive anions (azide, bromate, chlorate, cyanide, fluoride, hypochlorite, nitrite, perchlorate, and sulfide anions)

. Waste code: 141
. Waste name: Off-specification, aged, or surplus inorganics

. Waste code: 214
. Waste name: Unspecified solvent mixture

. Waste code: 232
. Waste name: Pesticides and other waste associated with pesticide production

. Waste code: 311
. Waste name: Pharmaceutical waste

. Waste code: 791
. Waste name: Liquids with pH < 2

. Waste code: D001
. Waste name: IGNITABLE HAZARDOUS WASTES ARE THOSE WASTES WHICH HAVE A FLASHPOINT OF LESS THAN 140 DEGREES FAHRENHEIT AS DETERMINED BY A PENSKY-MARTENS CLOSED CUP FLASH POINT TESTER. ANOTHER METHOD OF DETERMINING THE FLASH POINT OF A WASTE IS TO REVIEW THE MATERIAL SAFETY DATA SHEET, WHICH CAN BE OBTAINED FROM THE MANUFACTURER OR DISTRIBUTOR OF THE MATERIAL. LACQUER THINNER IS AN EXAMPLE OF A COMMONLY USED SOLVENT WHICH WOULD BE CONSIDERED AS IGNITABLE HAZARDOUS WASTE.

. Waste code: D002
. Waste name: A WASTE WHICH HAS A PH OF LESS THAN 2 OR GREATER THAN 12.5 IS

RITE AID NO 5435 (Continued) **1016955199**

CONSIDERED TO BE A CORROSIVE HAZARDOUS WASTE. SODIUM HYDROXIDE, A CAUSTIC SOLUTION WITH A HIGH PH, IS OFTEN USED BY INDUSTRIES TO CLEAN OR DEGREASE PARTS. HYDROCHLORIC ACID, A SOLUTION WITH A LOW PH, IS USED BY MANY INDUSTRIES TO CLEAN METAL PARTS PRIOR TO PAINTING. WHEN THESE CAUSTIC OR ACID SOLUTIONS BECOME CONTAMINATED AND MUST BE DISPOSED, THE WASTE WOULD BE A CORROSIVE HAZARDOUS WASTE.

. Waste code: D007
. Waste name: CHROMIUM

. Waste code: D009
. Waste name: MERCURY

. Waste code: D010
. Waste name: SELENIUM

. Waste code: D011
. Waste name: SILVER

. Waste code: D024
. Waste name: M-CRESOL

. Waste code: D026
. Waste name: CRESOL

. Waste code: P001
. Waste name: 2H-1-BENZOPYRAN-2-ONE, 4-HYDROXY-3-(3-OXO-1-PHENYLBUTYL)-, & SALTS, WHEN PRESENT AT CONCENTRATIONS GREATER THAN 0.3%

. Waste code: P075
. Waste name: NICOTINE, & SALTS

Violation Status: No violations found

N64 **RITE AID #5435** **RCRA-LQG** **1016954146**
ENE **1637 N VERMONT AVE** **CAL000281021**
1/8-1/4 **LOS ANGELES, CA 90027**
0.231 mi.
1222 ft. **Site 2 of 7 in cluster N**

Relative: **Higher**

Actual: **421 ft.**

RCRA-LQG:

Date form received by agency:	03/01/2014
Facility name:	RITE AID #5435
Facility address:	1637 N VERMONT AVE LOS ANGELES, CA 90027
EPA ID:	CAL000281021
Mailing address:	HUNTER LN CAMP HILL, CA 17011
Contact:	STEPHANIE A CAIATI
Contact address:	HUNTER LN CAMP HILL, CA 17011
Contact country:	Not reported
Contact telephone:	717-730-8225
Contact email:	SSCAIATI@RITEAID.COM
EPA Region:	09
Classification:	Large Quantity Generator
Description:	Handler: generates 1,000 kg or more of hazardous waste during any calendar month; or generates more than 1 kg of acutely hazardous waste during any calendar month; or generates more than 100 kg of any

RITE AID #5435 (Continued) **1016954146**

residue or contaminated soil, waste or other debris resulting from the cleanup of a spill, into or on any land or water, of acutely hazardous waste during any calendar month; or generates 1 kg or less of acutely hazardous waste during any calendar month, and accumulates more than 1 kg of acutely hazardous waste at any time; or generates 100 kg or less of any residue or contaminated soil, waste or other debris resulting from the cleanup of a spill, into or on any land or water, of acutely hazardous waste during any calendar month, and accumulates more than 100 kg of that material at any time

Owner/Operator Summary:

Owner/operator name:	RITE AID CORPORATION
Owner/operator address:	HUNTER LN CAMP HILL, CA 17011
Owner/operator country:	Not reported
Owner/operator telephone:	Not reported
Owner/operator email:	Not reported
Owner/operator fax:	Not reported
Owner/operator extension:	Not reported
Legal status:	Private
Owner/Operator Type:	Operator
Owner/Op start date:	12/06/1998
Owner/Op end date:	Not reported

Owner/operator name:	THRIFTY PAYLESS
Owner/operator address:	HUNTER LN CAMP HILL, CA 17011
Owner/operator country:	Not reported
Owner/operator telephone:	Not reported
Owner/operator email:	Not reported
Owner/operator fax:	Not reported
Owner/operator extension:	Not reported
Legal status:	Private
Owner/Operator Type:	Owner
Owner/Op start date:	12/06/1998
Owner/Op end date:	Not reported

Handler Activities Summary:

U.S. importer of hazardous waste:	No
Mixed waste (haz. and radioactive):	No
Recycler of hazardous waste:	No
Transporter of hazardous waste:	No
Treater, storer or disposer of HW:	No
Underground injection activity:	No
On-site burner exemption:	No
Furnace exemption:	No
Used oil fuel burner:	No
Used oil processor:	No
User oil refiner:	No
Used oil fuel marketer to burner:	No
Used oil Specification marketer:	No
Used oil transfer facility:	No
Used oil transporter:	No

. Waste code:	D001
. Waste name:	IGNITABLE HAZARDOUS WASTES ARE THOSE WASTES WHICH HAVE A FLASHPOINT OF

RITE AID #5435 (Continued) **1016954146**

LESS THAN 140 DEGREES FAHRENHEIT AS DETERMINED BY A PENSKY-MARTENS CLOSED CUP FLASH POINT TESTER. ANOTHER METHOD OF DETERMINING THE FLASH POINT OF A WASTE IS TO REVIEW THE MATERIAL SAFETY DATA SHEET, WHICH CAN BE OBTAINED FROM THE MANUFACTURER OR DISTRIBUTOR OF THE MATERIAL. LACQUER THINNER IS AN EXAMPLE OF A COMMONLY USED SOLVENT WHICH WOULD BE CONSIDERED AS IGNITABLE HAZARDOUS WASTE.

. Waste code: D002
. Waste name: A WASTE WHICH HAS A PH OF LESS THAN 2 OR GREATER THAN 12.5 IS CONSIDERED TO BE A CORROSIVE HAZARDOUS WASTE. SODIUM HYDROXIDE, A CAUSTIC SOLUTION WITH A HIGH PH, IS OFTEN USED BY INDUSTRIES TO CLEAN OR DEGREASE PARTS. HYDROCHLORIC ACID, A SOLUTION WITH A LOW PH, IS USED BY MANY INDUSTRIES TO CLEAN METAL PARTS PRIOR TO PAINTING. WHEN THESE CAUSTIC OR ACID SOLUTIONS BECOME CONTAMINATED AND MUST BE DISPOSED, THE WASTE WOULD BE A CORROSIVE HAZARDOUS WASTE.

. Waste code: D007
. Waste name: CHROMIUM

. Waste code: D009
. Waste name: MERCURY

. Waste code: D010
. Waste name: SELENIUM

. Waste code: D011
. Waste name: SILVER

. Waste code: D024
. Waste name: M-CRESOL

. Waste code: D026
. Waste name: CRESOL

. Waste code: P001
. Waste name: 2H-1-BENZOPYRAN-2-ONE, 4-HYDROXY-3-(3-OXO-1-PHENYLBUTYL)-, & SALTS, WHEN PRESENT AT CONCENTRATIONS GREATER THAN 0.3%

. Waste code: P075
. Waste name: NICOTINE, & SALTS

Violation Status: No violations found

N65 **HOLLYWOOD CLEANERS** **RCRA-SQG** **1000818832**
ENE **4730 HOLLYWOOD BLVD** **FINDS** **CAD983647462**
1/8-1/4 **HOLLYWOOD, CA 90027** **ECHO**
0.234 mi. **CA HAZNET**
1236 ft. **Site 3 of 7 in cluster N**

Relative:
Higher

Actual:
420 ft.

RCRA-SQG:
Date form received by agency: 10/09/1992
Facility name: HOLLYWOOD CLEANERS
Facility address: 4730 HOLLYWOOD BLVD
HOLLYWOOD, CA 90027
EPA ID: CAD983647462
Mailing address: HOLLYWOOD BLVD
HOLLYWOOD, CA 90027
Contact: LEE JOON JA
Contact address: 4730 HOLLYWOOD BLVD

HOLLYWOOD CLEANERS (Continued) **1000818832**

HOLLYWOOD, CA 90027
Contact country: US
Contact telephone: 213-663-0406
Contact email: Not reported
EPA Region: 09
Classification: Small Small Quantity Generator
Description: Handler: generates more than 100 and less than 1000 kg of hazardous waste during any calendar month and accumulates less than 6000 kg of hazardous waste at any time; or generates 100 kg or less of hazardous waste during any calendar month, and accumulates more than 1000 kg of hazardous waste at any time

Owner/Operator Summary:
Owner/operator name: JOON JA LEE
Owner/operator address: 4730 HOLLYWOOD BLVD
HOLLYWOOD, CA 90027
Owner/operator country: Not reported
Owner/operator telephone: 213-663-0406
Owner/operator email: Not reported
Owner/operator fax: Not reported
Owner/operator extension: Not reported
Legal status: Private
Owner/Operator Type: Owner
Owner/Op start date: Not reported
Owner/Op end date: Not reported

Handler Activities Summary:
U.S. importer of hazardous waste: No
Mixed waste (haz. and radioactive): No
Recycler of hazardous waste: No
Transporter of hazardous waste: No
Treater, storer or disposer of HW: No
Underground injection activity: No
On-site burner exemption: No
Furnace exemption: No
Used oil fuel burner: No
Used oil processor: No
User oil refiner: No
Used oil fuel marketer to burner: No
Used oil Specification marketer: No
Used oil transfer facility: No
Used oil transporter: No

Violation Status: No violations found

FINDS:

Registry ID: 110002884022

Environmental Interest/Information System
RCRAInfo is a national information system that supports the Resource Conservation and Recovery Act (RCRA) program through the tracking of events and activities related to facilities that generate, transport, and treat, store, or dispose of hazardous waste. RCRAInfo allows RCRA program staff to track the notification, permit, compliance, and corrective action activities required under RCRA.

HOLLYWOOD CLEANERS (Continued) **1000818832**

Click this hyperlink while viewing on your computer to access additional FINDS: detail in the EDR Site Report.

ECHO:

Envid:	1000818832
Registry ID:	110002884022
DFR URL:	http://echo.epa.gov/detailed-facility-report?fid=110002884022

HAZNET:

envid:	1000818832
Year:	1996
GEPAID:	CAD983647462
Contact:	JOON JA LEE
Telephone:	2136630406
Mailing Name:	Not reported
Mailing Address:	4730 HOLLYWOOD BLVD
Mailing City,St,Zip:	HOLLYWOOD, CA 900270000
Gen County:	Not reported
TSD EPA ID:	CAD981397417
TSD County:	Not reported
Waste Category:	Halogenated solvents (chloroforms, methyl chloride, perchloroethylene, etc)
Disposal Method:	Recycler
Tons:	.5840
Cat Decode:	Not reported
Method Decode:	Not reported
Facility County:	Los Angeles

N66 **YITZHAK HACHAMOFF** **CA HIST UST** **U001561242**
ENE **1630 N VERMONT AVE** **N/A**
1/8-1/4 **LOS ANGELES, CA 90028**
0.235 mi.
1239 ft. **Site 4 of 7 in cluster N**

Relative:
Higher

Actual:
418 ft.

HIST UST:

File Number:	Not reported
URL:	Not reported
Region:	STATE
Facility ID:	00000026763
Facility Type:	Gas Station
Other Type:	Not reported
Contact Name:	Not reported
Telephone:	0000000000
Owner Name:	ARCO PETROLEUM PRODUCTS CO.
Owner Address:	515 SOUTH FLOWER STREET
Owner City,St,Zip:	LOS ANGELES, CA 90071
Total Tanks:	0003
Tank Num:	001
Container Num:	0000000001
Year Installed:	1971
Tank Capacity:	00008000
Tank Used for:	PRODUCT
Type of Fuel:	06
Container Construction Thickness:	0000240
Leak Detection:	Stock Inventor, 10

YITZHAK HACHAMOFF (Continued) **U001561242**

Tank Num:	002
Container Num:	0000000002
Year Installed:	1971
Tank Capacity:	00008000
Tank Used for:	PRODUCT
Type of Fuel:	06
Container Construction Thickness:	0000240
Leak Detection:	Stock Inventor, 10

Tank Num:	003
Container Num:	0000000003
Year Installed:	1971
Tank Capacity:	00006000
Tank Used for:	PRODUCT
Type of Fuel:	06
Container Construction Thickness:	0000240
Leak Detection:	Stock Inventor, 10

N67 **ARCO #5025** **CA HIST CORTESE** **S101307374**
ENE **1630 VERMONT** **N/A**
1/4-1/2 **LOS ANGELES, CA**
0.254 mi.
1340 ft. **Site 5 of 7 in cluster N**

Relative: **Higher**

Actual: **419 ft.**

HIST CORTESE:

Region:	CORTESE
Facility County Code:	19
Reg By:	LTNKA
Reg Id:	900270134

N68 **ARCO #5025** **CA LUST** **S105051432**
ENE **1630 VERMONT AVE N** **N/A**
1/4-1/2 **LOS FELIZ, CA 90027**
0.254 mi.
1340 ft. **Site 6 of 7 in cluster N**

Relative: **Higher**

Actual: **419 ft.**

LUST REG 4:

Region:	4	
Regional Board:	04	
County:	Los Angeles	
Facility Id:	900270134	
Status:	Post remedial action monitoring	
Substance:	Gasoline	
Substance Quantity:	Not reported	
Local Case No:	Not reported	
Case Type:	Groundwater	
Abatement Method Used at the Site:		Not reported
Global ID:	T0603700743	
W Global ID:	W0603700547	
Staff:	TCS	
Local Agency:	19050	
Cross Street:	Not reported	
Enforcement Type:	SEL	
Date Leak Discovered:	Not reported	
Date Leak First Reported:		8/3/1989
Date Leak Record Entered:	1/11/1991	

ARCO #5025 (Continued) **S105051432**

Date Confirmation Began:	Not reported	
Date Leak Stopped:	Not reported	
Date Case Last Changed on Database:		7/15/2002
Date the Case was Closed:		Not reported
How Leak Discovered:	Not reported	
How Leak Stopped:	Not reported	
Cause of Leak:	UNK	
Leak Source:	UNK	
Operator:	Not reported	
Water System:	FIRSTONE SCOUT RESRVTN (BOY SCOUT COUN)	
Well Name:	Not reported	
Approx. Dist To Production Well (ft):		11560.822845350184096775920145
Source of Cleanup Funding:		UNK
Preliminary Site Assessment Workplan Submitted:		Not reported
Preliminary Site Assessment Began:		12/31/1991
Pollution Characterization Began:		5/27/1997
Remediation Plan Submitted:		Not reported
Remedial Action Underway:		Not reported
Post Remedial Action Monitoring Began:		1/28/1998
Enforcement Action Date:		Not reported
Historical Max MTBE Date:		1/1/1965
Hist Max MTBE Conc in Groundwater:		300000
Hist Max MTBE Conc in Soil:		Not reported
Significant Interim Remedial Action Taken:		Not reported
GW Qualifier:	Not reported	
Soil Qualifier:	Not reported	
Organization:	Not reported	
Owner Contact:	Not reported	
Responsible Party:	RAYMOND VOSE	
RP Address:	P.O. BOX 5077	
Program:	LUST	
Lat/Long:	34.1009444 / -1	
Local Agency Staff:	PEJ	
Beneficial Use:	Not reported	
Priority:	Not reported	
Cleanup Fund Id:	Not reported	
Suspended:	Not reported	
Assigned Name:	1900547-001GEN	
Summary:	(FREE PRODUCT SITE); 5/8/00 OFF-SITE ASSESSMENT UPDATE; 8/15/00 OFF-SITE ASSESSMENT UPDATE II; 9/25/00 3RD QTR GW MON RPT 2000; 1/18/01 4TH QTR GW MON RPT 2000; 2/6/01 GW MON WELL INSTALLATION RPT	

N69 **SHELL/TESORO (FORMER ARCO #5025)** **CA LUST** **S113031218**
ENE **1630 VERMONT AVE N** **CA HAZNET** **N/A**
1/4-1/2 **LOS ANGELES, CA 90027**
0.254 mi.
1340 ft. **Site 7 of 7 in cluster N**

Relative: LUST:
Higher

Actual:
419 ft.

Lead Agency:	LOS ANGELES RWQCB (REGION 4)
Case Type:	LUST Cleanup Site
Geo Track:	http://geotracker.waterboards.ca.gov/profile_report.asp?global_id=T0603700743
Global Id:	T0603700743
Latitude:	34.1009444
Longitude:	-118.291615
Status:	Open - Verification Monitoring
Status Date:	06/14/2017
Case Worker:	DMB

SHELL/TESORO (FORMER ARCO #5025) (Continued) **S113031218**

RB Case Number: 900270134
Local Agency: LOS ANGELES, CITY OF
File Location: Regional Board
Local Case Number: Not reported
Potential Media Affect: Aquifer used for drinking water supply
Potential Contaminants of Concern: Gasoline
Site History: Not reported

LUST:
Global Id: T0603700743
Contact Type: Regional Board Caseworker
Contact Name: DAVID M. BJOSTAD
Organization Name: LOS ANGELES RWQCB (REGION 4)
Address: 320 W. 4th Street, Suite 200
City: Los Angeles
Email: dave.bjostad@waterboards.ca.gov
Phone Number: Not reported

Global Id: T0603700743
Contact Type: Local Agency Caseworker
Contact Name: ELOY LUNA
Organization Name: LOS ANGELES, CITY OF
Address: 200 North Main Street, Suite 1780
City: LOS ANGELES
Email: eloy.luna@lacity.org
Phone Number: Not reported

LUST:
Global Id: T0603700743
Action Type: RESPONSE
Date: 04/15/2011
Action: Monitoring Report - Semi-Annually

Global Id: T0603700743
Action Type: RESPONSE
Date: 06/27/2011
Action: Soil and Water Investigation Workplan

Global Id: T0603700743
Action Type: ENFORCEMENT
Date: 08/17/2018
Action: Health and Safety Code Section 25296.10(c)

Global Id: T0603700743
Action Type: RESPONSE
Date: 07/15/2012
Action: Monitoring Report - Semi-Annually

Global Id: T0603700743
Action Type: REMEDIATION
Date: 12/22/1999
Action: Soil Vapor Extraction (SVE)

Global Id: T0603700743
Action Type: RESPONSE
Date: 07/15/2010
Action: Monitoring Report - Semi-Annually

SHELL/TESORO (FORMER ARCO #5025) (Continued) **S113031218**

Global Id: T0603700743
Action Type: RESPONSE
Date: 10/15/2005
Action: Monitoring Report - Quarterly

Global Id: T0603700743
Action Type: RESPONSE
Date: 01/15/2008
Action: Monitoring Report - Quarterly

Global Id: T0603700743
Action Type: RESPONSE
Date: 01/15/2018
Action: Monitoring Report - Semi-Annually

Global Id: T0603700743
Action Type: RESPONSE
Date: 01/15/2010
Action: Monitoring Report - Semi-Annually

Global Id: T0603700743
Action Type: RESPONSE
Date: 07/15/2008
Action: Monitoring Report - Quarterly

Global Id: T0603700743
Action Type: RESPONSE
Date: 04/15/2003
Action: Monitoring Report - Quarterly

Global Id: T0603700743
Action Type: RESPONSE
Date: 07/07/2016
Action: Request for Closure - Regulator Responded

Global Id: T0603700743
Action Type: ENFORCEMENT
Date: 07/02/2003
Action: Staff Letter

Global Id: T0603700743
Action Type: RESPONSE
Date: 07/15/2016
Action: Monitoring Report - Semi-Annually

Global Id: T0603700743
Action Type: RESPONSE
Date: 01/15/2017
Action: Other Report / Document

Global Id: T0603700743
Action Type: RESPONSE
Date: 01/15/2012
Action: Monitoring Report - Semi-Annually

Global Id: T0603700743
Action Type: RESPONSE

SHELL/TESORO (FORMER ARCO #5025) (Continued) **S113031218**

Date: 04/15/2007
Action: Monitoring Report - Quarterly

Global Id: T0603700743
Action Type: RESPONSE
Date: 07/15/2007
Action: Monitoring Report - Quarterly

Global Id: T0603700743
Action Type: RESPONSE
Date: 07/15/2017
Action: Monitoring Report - Semi-Annually

Global Id: T0603700743
Action Type: RESPONSE
Date: 01/15/2013
Action: Monitoring Report - Semi-Annually

Global Id: T0603700743
Action Type: ENFORCEMENT
Date: 06/15/2009
Action: Staff Letter

Global Id: T0603700743
Action Type: RESPONSE
Date: 07/15/2006
Action: Monitoring Report - Quarterly

Global Id: T0603700743
Action Type: ENFORCEMENT
Date: 06/27/2002
Action: Staff Letter

Global Id: T0603700743
Action Type: ENFORCEMENT
Date: 06/18/2018
Action: Health and Safety Code Section 25296.10(c)

Global Id: T0603700743
Action Type: RESPONSE
Date: 01/15/2003
Action: Monitoring Report - Quarterly

Global Id: T0603700743
Action Type: RESPONSE
Date: 04/15/2006
Action: Monitoring Report - Quarterly

Global Id: T0603700743
Action Type: REMEDIATION
Date: 03/14/2011
Action: Soil Vapor Extraction (SVE)

Global Id: T0603700743
Action Type: Other
Date: 08/03/1989
Action: Leak Reported

SHELL/TESORO (FORMER ARCO #5025) (Continued) **S113031218**

Global Id: T0603700743
Action Type: RESPONSE
Date: 07/15/2018
Action: Monitoring Report - Semi-Annually

Global Id: T0603700743
Action Type: RESPONSE
Date: 01/15/2007
Action: Monitoring Report - Quarterly

Global Id: T0603700743
Action Type: RESPONSE
Date: 07/15/2015
Action: Monitoring Report - Semi-Annually

Global Id: T0603700743
Action Type: RESPONSE
Date: 04/15/2009
Action: Monitoring Report - Quarterly

Global Id: T0603700743
Action Type: RESPONSE
Date: 01/15/2004
Action: Monitoring Report - Quarterly

Global Id: T0603700743
Action Type: RESPONSE
Date: 09/15/2014
Action: Other Report / Document

Global Id: T0603700743
Action Type: RESPONSE
Date: 10/15/2008
Action: Monitoring Report - Quarterly

Global Id: T0603700743
Action Type: RESPONSE
Date: 09/20/2018
Action: Corrective Action Plan / Remedial Action Plan - Addendum

Global Id: T0603700743
Action Type: RESPONSE
Date: 04/15/2002
Action: Monitoring Report - Quarterly

Global Id: T0603700743
Action Type: RESPONSE
Date: 07/15/2002
Action: Monitoring Report - Quarterly

Global Id: T0603700743
Action Type: RESPONSE
Date: 07/31/2002
Action: Other Report / Document

Global Id: T0603700743
Action Type: RESPONSE

SHELL/TESORO (FORMER ARCO #5025) (Continued) **S113031218**

Date: 07/15/2004
Action: Monitoring Report - Quarterly

Global Id: T0603700743
Action Type: RESPONSE
Date: 01/11/2018
Action: Monitoring Report - Semi-Annually

Global Id: T0603700743
Action Type: RESPONSE
Date: 10/15/2006
Action: Monitoring Report - Quarterly

Global Id: T0603700743
Action Type: RESPONSE
Date: 01/15/2006
Action: Monitoring Report - Quarterly

Global Id: T0603700743
Action Type: RESPONSE
Date: 01/15/2009
Action: Monitoring Report - Quarterly

Global Id: T0603700743
Action Type: RESPONSE
Date: 10/15/2007
Action: Monitoring Report - Quarterly

Global Id: T0603700743
Action Type: RESPONSE
Date: 07/30/2018
Action: Electronic Reporting Submittal Due

Global Id: T0603700743
Action Type: RESPONSE
Date: 07/15/2009
Action: Monitoring Report - Semi-Annually

Global Id: T0603700743
Action Type: RESPONSE
Date: 02/08/2010
Action: Interim Remedial Action Plan

Global Id: T0603700743
Action Type: RESPONSE
Date: 07/15/2013
Action: Monitoring Report - Semi-Annually

Global Id: T0603700743
Action Type: RESPONSE
Date: 01/15/2014
Action: Monitoring Report - Semi-Annually

Global Id: T0603700743
Action Type: ENFORCEMENT
Date: 09/13/2016
Action: Health and Safety Code Section 25296.10(c)

SHELL/TESORO (FORMER ARCO #5025) (Continued) **S113031218**

Global Id: T0603700743
Action Type: RESPONSE
Date: 09/15/2014
Action: Well Installation Workplan - Regulator Responded

Global Id: T0603700743
Action Type: ENFORCEMENT
Date: 03/31/2000
Action: Staff Letter

Global Id: T0603700743
Action Type: RESPONSE
Date: 01/15/2011
Action: Monitoring Report - Semi-Annually

Global Id: T0603700743
Action Type: ENFORCEMENT
Date: 05/12/2016
Action: Site Visit / Inspection / Sampling

Global Id: T0603700743
Action Type: REMEDIATION
Date: 01/01/1990
Action: Free Product Removal

Global Id: T0603700743
Action Type: REMEDIATION
Date: 01/04/2001
Action: Excavation

Global Id: T0603700743
Action Type: REMEDIATION
Date: 07/01/1989
Action: Excavation

Global Id: T0603700743
Action Type: RESPONSE
Date: 10/15/2003
Action: Monitoring Report - Quarterly

Global Id: T0603700743
Action Type: ENFORCEMENT
Date: 11/24/2004
Action: Staff Letter

Global Id: T0603700743
Action Type: ENFORCEMENT
Date: 01/30/2015
Action: Health and Safety Code Section 25296.10(c)

Global Id: T0603700743
Action Type: ENFORCEMENT
Date: 06/27/2014
Action: Site Visit / Inspection / Sampling

Global Id: T0603700743
Action Type: RESPONSE

SHELL/TESORO (FORMER ARCO #5025) (Continued) **S113031218**

Date: 07/30/2018
Action: Corrective Action Plan / Remedial Action Plan - Regulator Responded

Global Id: T0603700743
Action Type: RESPONSE
Date: 04/15/2004
Action: Monitoring Report - Quarterly

Global Id: T0603700743
Action Type: RESPONSE
Date: 10/15/2004
Action: Monitoring Report - Quarterly

Global Id: T0603700743
Action Type: RESPONSE
Date: 01/15/2017
Action: Monitoring Report - Semi-Annually

Global Id: T0603700743
Action Type: RESPONSE
Date: 01/15/2005
Action: Monitoring Report - Quarterly

Global Id: T0603700743
Action Type: RESPONSE
Date: 04/15/2005
Action: Monitoring Report - Quarterly

Global Id: T0603700743
Action Type: RESPONSE
Date: 10/15/2002
Action: Monitoring Report - Quarterly

Global Id: T0603700743
Action Type: RESPONSE
Date: 01/15/2016
Action: Monitoring Report - Semi-Annually

Global Id: T0603700743
Action Type: RESPONSE
Date: 10/15/2003
Action: CAP/RAP - Feasibility Study Report

Global Id: T0603700743
Action Type: RESPONSE
Date: 07/15/2003
Action: Monitoring Report - Quarterly

Global Id: T0603700743
Action Type: ENFORCEMENT
Date: 08/06/2014
Action: Health and Safety Code Section 25296.10(c)

Global Id: T0603700743
Action Type: RESPONSE
Date: 07/15/2005
Action: Monitoring Report - Quarterly

SHELL/TESORO (FORMER ARCO #5025) (Continued) **S113031218**

Global Id: T0603700743
Action Type: ENFORCEMENT
Date: 11/10/2015
Action: Access Agreement

Global Id: T0603700743
Action Type: RESPONSE
Date: 04/15/2008
Action: Monitoring Report - Quarterly

Global Id: T0603700743
Action Type: RESPONSE
Date: 01/15/2015
Action: Monitoring Report - Semi-Annually

Global Id: T0603700743
Action Type: RESPONSE
Date: 07/15/2014
Action: Monitoring Report - Semi-Annually

Global Id: T0603700743
Action Type: RESPONSE
Date: 01/06/2017
Action: Clean Up Fund - 5-Year Review Summary

Global Id: T0603700743
Action Type: RESPONSE
Date: 05/28/2014
Action: Request for Closure - Regulator Responded

LUST:
Global Id: T0603700743
Status: Open - Case Begin Date
Status Date: 08/03/1989

Global Id: T0603700743
Status: Open - Remediation
Status Date: 12/22/1999

Global Id: T0603700743
Status: Open - Remediation
Status Date: 03/14/2011

Global Id: T0603700743
Status: Open - Site Assessment
Status Date: 12/31/1991

Global Id: T0603700743
Status: Open - Site Assessment
Status Date: 05/27/1997

Global Id: T0603700743
Status: Open - Verification Monitoring
Status Date: 01/28/1998

Global Id: T0603700743
Status: Open - Verification Monitoring

SHELL/TESORO (FORMER ARCO #5025) (Continued) **S113031218**

Status Date: 02/11/2009

Global Id: T0603700743
Status: Open - Verification Monitoring
Status Date: 07/15/2016

Global Id: T0603700743
Status: Open - Verification Monitoring
Status Date: 06/14/2017

HAZNET:
envid: S113031218
Year: 2001
GEPAID: CAL000026436
Contact: CARLOS RODRIGUEZ/ENV COMPL ADM
Telephone: 7146705402
Mailing Name: Not reported
Mailing Address: PO BOX 6038
Mailing City,St,Zip: ARTESIA, CA 907026038
Gen County: Not reported
TSD EPA ID: CAT080013352
TSD County: Not reported
Waste Category: Aqueous solution with total organic residues less than 10 percent
Disposal Method: Recycler
Tons: 38.96
Cat Decode: Not reported
Method Decode: Not reported
Facility County: Los Angeles

envid: S113031218
Year: 2000
GEPAID: CAL000026436
Contact: CARLOS RODRIGUEZ/ENV COMPL ADM
Telephone: 7146705402
Mailing Name: Not reported
Mailing Address: PO BOX 6038
Mailing City,St,Zip: ARTESIA, CA 907026038
Gen County: Not reported
TSD EPA ID: CAT080013352
TSD County: Not reported
Waste Category: Aqueous solution with total organic residues less than 10 percent
Disposal Method: Recycler
Tons: 34.41
Cat Decode: Not reported
Method Decode: Not reported
Facility County: Los Angeles

envid: S113031218
Year: 1999
GEPAID: CAL000026436
Contact: ATLANTIC RICHFIELD COMPANY
Telephone: 2134860494
Mailing Name: Not reported
Mailing Address: PO BOX 6038
Mailing City,St,Zip: ARTESIA, CA 907026038
Gen County: Not reported

SHELL/TESORO (FORMER ARCO #5025) (Continued) **S113031218**

TSD EPA ID: CAT080013352
TSD County: Not reported
Waste Category: Aqueous solution with total organic residues less than 10 percent
Disposal Method: Recycler
Tons: 6.8428
Cat Decode: Not reported
Method Decode: Not reported
Facility County: Los Angeles

envid: S113031218
Year: 1998
GEPAID: CAL000026436
Contact: ATLANTIC RICHFIELD COMPANY
Telephone: 2134860494
Mailing Name: Not reported
Mailing Address: PO BOX 6038
Mailing City,St,Zip: ARTESIA, CA 907026038
Gen County: Not reported
TSD EPA ID: CAT080013352
TSD County: Not reported
Waste Category: Aqueous solution with total organic residues less than 10 percent
Disposal Method: Recycler
Tons: 5.3167
Cat Decode: Not reported
Method Decode: Not reported
Facility County: Los Angeles

envid: S113031218
Year: 1997
GEPAID: CAL000026436
Contact: ATLANTIC RICHFIELD COMPANY
Telephone: 2134860494
Mailing Name: Not reported
Mailing Address: PO BOX 6038
Mailing City,St,Zip: ARTESIA, CA 907026038
Gen County: Not reported
TSD EPA ID: CAT080013352
TSD County: Not reported
Waste Category: Aqueous solution with total organic residues less than 10 percent
Disposal Method: Recycler
Tons: 4.3074
Cat Decode: Not reported
Method Decode: Not reported
Facility County: Los Angeles

Click this hyperlink while viewing on your computer to access
7 additional CA_HAZNET: record(s) in the EDR Site Report.

O70 **CHILDREN'S HOSPITAL OF LOS ANGELES** **RCRA-LQG** **1000278867**
ESE **4650 SUNSET BOULEVARD** **CA ENVIROSTOR** **CAD981399900**
1/4-1/2 **LOS ANGELES, CA 90027** **CA HIST UST**
0.271 mi. **CA FID UST**
1429 ft. **Site 1 of 3 in cluster O** **FINDS**
ECHO
Relative: Higher **CA EMI**
WI MANIFEST
Actual: 394 ft. **NY MANIFEST**
LA Co. Site Mitigation

RCRA-LQG:

Date form received by agency:	07/14/2010
Facility name:	CHILDREN HOSPITAL OF LOS ANGELES
Facility address:	4650 SUNSET BLVD LOS ANGELES, CA 90027
EPA ID:	CAD981399900
Mailing address:	SUNSET BLVD LOS ANGELES, CA 90027
Contact:	SANTIAGO CHAMBERS
Contact address:	SUNSET BLVD LOS ANGELES, CA 90027
Contact country:	US
Contact telephone:	323-361-2372
Contact email:	SCHAMBERS@CHLA.USC.EDU
EPA Region:	09
Classification:	Large Quantity Generator
Description:	Handler: generates 1,000 kg or more of hazardous waste during any calendar month; or generates more than 1 kg of acutely hazardous waste during any calendar month; or generates more than 100 kg of any residue or contaminated soil, waste or other debris resulting from the cleanup of a spill, into or on any land or water, of acutely hazardous waste during any calendar month; or generates 1 kg or less of acutely hazardous waste during any calendar month, and accumulates more than 1 kg of acutely hazardous waste at any time; or generates 100 kg or less of any residue or contaminated soil, waste or other debris resulting from the cleanup of a spill, into or on any land or water, of acutely hazardous waste during any calendar month, and accumulates more than 100 kg of that material at any time

Owner/Operator Summary:

Owner/operator name:	WALTER NOCE
Owner/operator address:	4650 SUNSET BLVD. MAILSTOP #42 LOS ANGELES, CA 90027
Owner/operator country:	US
Owner/operator telephone:	Not reported
Owner/operator email:	Not reported
Owner/operator fax:	Not reported
Owner/operator extension:	Not reported
Legal status:	Private
Owner/Operator Type:	Owner
Owner/Op start date:	05/01/1995
Owner/Op end date:	Not reported
Owner/operator name:	CHILDREN'S HOSP OF LA
Owner/operator address:	NOT REQUIRED NOT REQUIRED, ME 99999
Owner/operator country:	Not reported
Owner/operator telephone:	415-555-1212

CHILDREN'S HOSPITAL OF LOS ANGELES (Continued) **1000278867**

Owner/operator email: Not reported
Owner/operator fax: Not reported
Owner/operator extension: Not reported
Legal status: Private
Owner/Operator Type: Owner
Owner/Op start date: Not reported
Owner/Op end date: Not reported

Owner/operator name: CHILDREN HOSPITAL OF LOS ANGELES
Owner/operator address: SUNSET BLVD
LOS ANGELES, CA 90027
Owner/operator country: Not reported
Owner/operator telephone: Not reported
Owner/operator email: Not reported
Owner/operator fax: Not reported
Owner/operator extension: Not reported
Legal status: Private
Owner/Operator Type: Owner
Owner/Op start date: 01/01/1901
Owner/Op end date: Not reported

Owner/operator name: WALTER NOCE
Owner/operator address: Not reported
Not reported
Owner/operator country: US
Owner/operator telephone: Not reported
Owner/operator email: Not reported
Owner/operator fax: Not reported
Owner/operator extension: Not reported
Legal status: Private
Owner/Operator Type: Operator
Owner/Op start date: 05/01/1995
Owner/Op end date: Not reported

Owner/operator name: NOT REQUIRED
Owner/operator address: NOT REQUIRED
NOT REQUIRED, ME 99999
Owner/operator country: Not reported
Owner/operator telephone: 415-555-1212
Owner/operator email: Not reported
Owner/operator fax: Not reported
Owner/operator extension: Not reported
Legal status: Private
Owner/Operator Type: Operator
Owner/Op start date: Not reported
Owner/Op end date: Not reported

Owner/operator name: CHILDRENS HOSPITAL LOS ANGELES
Owner/operator address: Not reported
Not reported
Owner/operator country: US
Owner/operator telephone: Not reported
Owner/operator email: Not reported
Owner/operator fax: Not reported
Owner/operator extension: Not reported
Legal status: Private
Owner/Operator Type: Operator

CHILDREN'S HOSPITAL OF LOS ANGELES (Continued) **1000278867**

Owner/Op start date: 01/01/1929
Owner/Op end date: Not reported

Owner/operator name: WALTER NOCE
Owner/operator address: Not reported
Not reported
Owner/operator country: US
Owner/operator telephone: Not reported
Owner/operator email: Not reported
Owner/operator fax: Not reported
Owner/operator extension: Not reported
Legal status: Private
Owner/Operator Type: Owner
Owner/Op start date: 05/01/1995
Owner/Op end date: Not reported

Owner/operator name: CHILDREN HOSPITAL OF LOS ANGELES
Owner/operator address: Not reported
CA 90027
Owner/operator country: Not reported
Owner/operator telephone: Not reported
Owner/operator email: Not reported
Owner/operator fax: Not reported
Owner/operator extension: Not reported
Legal status: Private
Owner/Operator Type: Operator
Owner/Op start date: 01/01/1901
Owner/Op end date: Not reported

Handler Activities Summary:
U.S. importer of hazardous waste: No
Mixed waste (haz. and radioactive): Yes
Recycler of hazardous waste: No
Transporter of hazardous waste: No
Treater, storer or disposer of HW: No
Underground injection activity: No
On-site burner exemption: No
Furnace exemption: No
Used oil fuel burner: No
Used oil processor: No
User oil refiner: No
Used oil fuel marketer to burner: No
Used oil Specification marketer: No
Used oil transfer facility: No
Used oil transporter: No

. Waste code: 122
. Waste name: Alkaline solution without metals (pH > 12.5)

. Waste code: 133
. Waste name: Aqueous solution with 10% or more total organic residues

. Waste code: 214
. Waste name: Unspecified solvent mixture

. Waste code: 311
. Waste name: Pharmaceutical waste

CHILDREN'S HOSPITAL OF LOS ANGELES (Continued) **1000278867**

. Waste code: 331
. Waste name: Off-specification, aged, or surplus organics

. Waste code: 352
. Waste name: Other organic solids

. Waste code: 551
. Waste name: Laboratory waste chemicals

. Waste code: 725
. Waste name: Liquids with mercury > 20 mg/l

. Waste code: 791
. Waste name: Liquids with pH < 2

. Waste code: D001
. Waste name: IGNITABLE HAZARDOUS WASTES ARE THOSE WASTES WHICH HAVE A FLASHPOINT OF LESS THAN 140 DEGREES FAHRENHEIT AS DETERMINED BY A PENSKY-MARTENS CLOSED CUP FLASH POINT TESTER. ANOTHER METHOD OF DETERMINING THE FLASH POINT OF A WASTE IS TO REVIEW THE MATERIAL SAFETY DATA SHEET, WHICH CAN BE OBTAINED FROM THE MANUFACTURER OR DISTRIBUTOR OF THE MATERIAL. LACQUER THINNER IS AN EXAMPLE OF A COMMONLY USED SOLVENT WHICH WOULD BE CONSIDERED AS IGNITABLE HAZARDOUS WASTE.

. Waste code: D002
. Waste name: A WASTE WHICH HAS A PH OF LESS THAN 2 OR GREATER THAN 12.5 IS CONSIDERED TO BE A CORROSIVE HAZARDOUS WASTE. SODIUM HYDROXIDE, A CAUSTIC SOLUTION WITH A HIGH PH, IS OFTEN USED BY INDUSTRIES TO CLEAN OR DEGREASE PARTS. HYDROCHLORIC ACID, A SOLUTION WITH A LOW PH, IS USED BY MANY INDUSTRIES TO CLEAN METAL PARTS PRIOR TO PAINTING. WHEN THESE CAUSTIC OR ACID SOLUTIONS BECOME CONTAMINATED AND MUST BE DISPOSED, THE WASTE WOULD BE A CORROSIVE HAZARDOUS WASTE.

. Waste code: D007
. Waste name: CHROMIUM

. Waste code: D009
. Waste name: MERCURY

. Waste code: D022
. Waste name: CHLOROFORM

. Waste code: D036
. Waste name: NITROBENZENE

. Waste code: F002
. Waste name: THE FOLLOWING SPENT HALOGENATED SOLVENTS: TETRACHLOROETHYLENE, METHYLENE CHLORIDE, TRICHLOROETHYLENE, 1,1,1-TRICHLOROETHANE, CHLOROBENZENE, 1,1,2-TRICHLORO-1,2,2-TRIFLUOROETHANE, ORTHO-DICHLOROBENZENE, TRICHLOROFLUOROMETHANE, AND 1,1,2-TRICHLOROETHANE; ALL SPENT SOLVENT MIXTURES/BLENDS CONTAINING, BEFORE USE, A TOTAL OF TEN PERCENT OR MORE (BY VOLUME) OF ONE OR MORE OF THE ABOVE HALOGENATED SOLVENTS OR THOSE LISTED IN F001, F004, OR F005, AND STILL BOTTOMS FROM THE RECOVERY OF THESE SPENT SOLVENTS AND SPENT SOLVENT MIXTURES.

. Waste code: F003

CHILDREN'S HOSPITAL OF LOS ANGELES (Continued) **1000278867**

. Waste name: THE FOLLOWING SPENT NON-HALOGENATED SOLVENTS: XYLENE, ACETONE, ETHYL ACETATE, ETHYL BENZENE, ETHYL ETHER, METHYL ISOBUTYL KETONE, N-BUTYL ALCOHOL, CYCLOHEXANONE, AND METHANOL; ALL SPENT SOLVENT MIXTURES/BLENDS CONTAINING, BEFORE USE, ONLY THE ABOVE SPENT NON-HALOGENATED SOLVENTS; AND ALL SPENT SOLVENT MIXTURES/BLENDS CONTAINING, BEFORE USE, ONE OR MORE OF THE ABOVE NON-HALOGENATED SOLVENTS, AND, A TOTAL OF TEN PERCENT OR MORE (BY VOLUME) OF ONE OR MORE OF THOSE SOLVENTS LISTED IN F001, F002, F004, AND F005, AND STILL BOTTOMS FROM THE RECOVERY OF THESE SPENT SOLVENTS AND SPENT SOLVENT MIXTURES.

. Waste code: F005
. Waste name: THE FOLLOWING SPENT NON-HALOGENATED SOLVENTS: TOLUENE, METHYL ETHYL KETONE, CARBON DISULFIDE, ISOBUTANOL, PYRIDINE, BENZENE, 2-ETHOXYETHANOL, AND 2-NITROPROPANE; ALL SPENT SOLVENT MIXTURES/BLENDS CONTAINING, BEFORE USE, A TOTAL OF TEN PERCENT OR MORE (BY VOLUME) OF ONE OR MORE OF THE ABOVE NON-HALOGENATED SOLVENTS OR THOSE SOLVENTS LISTED IN F001, F002, OR F004; AND STILL BOTTOMS FROM THE RECOVERY OF THESE SPENT SOLVENTS AND SPENT SOLVENT MIXTURES.

. Waste code: P005
. Waste name: ALLYL ALCOHOL

. Waste code: U010
. Waste name: AZIRINO[2',3':3,4]PYRROLO[1,2-A]INDOLE-4,7-DIONE, 6-AMINO-8-[[(AMINOCARBONYL)OXY]METHYL]-1,1A,2,8,8A,8B-HEXAHYDRO-8A-METHOXY-5-METHYL-, [1AS-(1AALPHA, 8BETA,8AALPHA,8BALPHA)]-

. Waste code: U169
. Waste name: BENZENE, NITRO-

. Waste code: U188
. Waste name: PHENOL

Historical Generators:

Date form received by agency: 02/27/2006
Site name: CHILDRENS HOSPITAL LOS ANGELES
Classification: Small Quantity Generator

Date form received by agency: 02/27/2006
Site name: CHILDRENS HOSPITAL LOS ANGELES
Classification: Large Quantity Generator

. Waste code: 133
. Waste name: Aqueous solution with 10% or more total organic residues

. Waste code: 134
. Waste name: Aqueous solution with <10% total organic residues

. Waste code: 151
. Waste name: Asbestos-containing waste

. Waste code: 181
. Waste name: Other inorganic solid waste

. Waste code: 214

CHILDREN'S HOSPITAL OF LOS ANGELES (Continued) **1000278867**

. Waste name: Unspecified solvent mixture

. Waste code: 221
. Waste name: Waste oil and mixed oil

. Waste code: 311
. Waste name: Pharmaceutical waste

. Waste code: 331
. Waste name: Off-specification, aged, or surplus organics

. Waste code: 352
. Waste name: Other organic solids

. Waste code: 541
. Waste name: Photochemicals / photo processing waste

. Waste code: 551
. Waste name: Laboratory waste chemicals

. Waste code: 791
. Waste name: Liquids with pH < 2

. Waste code: D001
. Waste name: IGNITABLE HAZARDOUS WASTES ARE THOSE WASTES WHICH HAVE A FLASHPOINT OF LESS THAN 140 DEGREES FAHRENHEIT AS DETERMINED BY A PENSKY-MARTENS CLOSED CUP FLASH POINT TESTER. ANOTHER METHOD OF DETERMINING THE FLASH POINT OF A WASTE IS TO REVIEW THE MATERIAL SAFETY DATA SHEET, WHICH CAN BE OBTAINED FROM THE MANUFACTURER OR DISTRIBUTOR OF THE MATERIAL. LACQUER THINNER IS AN EXAMPLE OF A COMMONLY USED SOLVENT WHICH WOULD BE CONSIDERED AS IGNITABLE HAZARDOUS WASTE.

. Waste code: D002
. Waste name: A WASTE WHICH HAS A PH OF LESS THAN 2 OR GREATER THAN 12.5 IS CONSIDERED TO BE A CORROSIVE HAZARDOUS WASTE. SODIUM HYDROXIDE, A CAUSTIC SOLUTION WITH A HIGH PH, IS OFTEN USED BY INDUSTRIES TO CLEAN OR DEGREASE PARTS. HYDROCHLORIC ACID, A SOLUTION WITH A LOW PH, IS USED BY MANY INDUSTRIES TO CLEAN METAL PARTS PRIOR TO PAINTING. WHEN THESE CAUSTIC OR ACID SOLUTIONS BECOME CONTAMINATED AND MUST BE DISPOSED, THE WASTE WOULD BE A CORROSIVE HAZARDOUS WASTE.

. Waste code: D003
. Waste name: A MATERIAL IS CONSIDERED TO BE A REACTIVE HAZARDOUS WASTE IF IT IS NORMALLY UNSTABLE, REACTS VIOLENTLY WITH WATER, GENERATES TOXIC GASES WHEN EXPOSED TO WATER OR CORROSIVE MATERIALS, OR IF IT IS CAPABLE OF DETONATION OR EXPLOSION WHEN EXPOSED TO HEAT OR A FLAME. ONE EXAMPLE OF SUCH WASTE WOULD BY WASTE GUNPOWDER.

. Waste code: D004
. Waste name: ARSENIC

. Waste code: D006
. Waste name: CADMIUM

. Waste code: D007
. Waste name: CHROMIUM

CHILDREN'S HOSPITAL OF LOS ANGELES (Continued) **1000278867**

. Waste code: D008
. Waste name: LEAD

. Waste code: D009
. Waste name: MERCURY

. Waste code: D011
. Waste name: SILVER

. Waste code: D018
. Waste name: BENZENE

. Waste code: D022
. Waste name: CHLOROFORM

. Waste code: F002
. Waste name: THE FOLLOWING SPENT HALOGENATED SOLVENTS: TETRACHLOROETHYLENE, METHYLENE CHLORIDE, TRICHLOROETHYLENE, 1,1,1-TRICHLOROETHANE, CHLOROBENZENE, 1,1,2-TRICHLORO-1,2,2-TRIFLUOROETHANE, ORTHO-DICHLOROBENZENE, TRICHLOROFLUOROMETHANE, AND 1,1,2-TRICHLOROETHANE; ALL SPENT SOLVENT MIXTURES/BLENDS CONTAINING, BEFORE USE, A TOTAL OF TEN PERCENT OR MORE (BY VOLUME) OF ONE OR MORE OF THE ABOVE HALOGENATED SOLVENTS OR THOSE LISTED IN F001, F004, OR F005, AND STILL BOTTOMS FROM THE RECOVERY OF THESE SPENT SOLVENTS AND SPENT SOLVENT MIXTURES.

. Waste code: F003
. Waste name: THE FOLLOWING SPENT NON-HALOGENATED SOLVENTS: XYLENE, ACETONE, ETHYL ACETATE, ETHYL BENZENE, ETHYL ETHER, METHYL ISOBUTYL KETONE, N-BUTYL ALCOHOL, CYCLOHEXANONE, AND METHANOL; ALL SPENT SOLVENT MIXTURES/BLENDS CONTAINING, BEFORE USE, ONLY THE ABOVE SPENT NON-HALOGENATED SOLVENTS; AND ALL SPENT SOLVENT MIXTURES/BLENDS CONTAINING, BEFORE USE, ONE OR MORE OF THE ABOVE NON-HALOGENATED SOLVENTS, AND, A TOTAL OF TEN PERCENT OR MORE (BY VOLUME) OF ONE OR MORE OF THOSE SOLVENTS LISTED IN F001, F002, F004, AND F005, AND STILL BOTTOMS FROM THE RECOVERY OF THESE SPENT SOLVENTS AND SPENT SOLVENT MIXTURES.

. Waste code: F005
. Waste name: THE FOLLOWING SPENT NON-HALOGENATED SOLVENTS: TOLUENE, METHYL ETHYL KETONE, CARBON DISULFIDE, ISOBUTANOL, PYRIDINE, BENZENE, 2-ETHOXYETHANOL, AND 2-NITROPROPANE; ALL SPENT SOLVENT MIXTURES/BLENDS CONTAINING, BEFORE USE, A TOTAL OF TEN PERCENT OR MORE (BY VOLUME) OF ONE OR MORE OF THE ABOVE NON-HALOGENATED SOLVENTS OR THOSE SOLVENTS LISTED IN F001, F002, OR F004; AND STILL BOTTOMS FROM THE RECOVERY OF THESE SPENT SOLVENTS AND SPENT SOLVENT MIXTURES.

. Waste code: P105
. Waste name: SODIUM AZIDE

. Waste code: U007
. Waste name: ACRYLAMIDE

. Waste code: U010
. Waste name: AZIRINO[2',3':3,4]PYRROLO[1,2-A]INDOLE-4,7-DIONE, 6-AMINO-8-[[(AMINOCARBONYL)OXY]METHYL]-1,1A,2,8,8A,8B-HEXAHYDRO-8A-METHOXY-5-METHYL-, [1AS-(1AALPHA,

CHILDREN'S HOSPITAL OF LOS ANGELES (Continued) **1000278867**

8BETA,8AALPHA,8BALPHA)]-

. Waste code: U123
. Waste name: FORMIC ACID (C,T)

. Waste code: U188
. Waste name: PHENOL

. Waste code: U246
. Waste name: CYANOGEN BROMIDE (CN)BR

Date form received by agency: 03/20/2002
Site name: CHILDRENS HOSPITAL LOS ANGELES
Classification: Large Quantity Generator

. Waste code: 122
. Waste name: Alkaline solution without metals (pH > 12.5)

. Waste code: 133
. Waste name: Aqueous solution with 10% or more total organic residues

. Waste code: 134
. Waste name: Aqueous solution with <10% total organic residues

. Waste code: 151
. Waste name: Asbestos-containing waste

. Waste code: 171
. Waste name: Metal sludge (see 121)

. Waste code: 181
. Waste name: Other inorganic solid waste

. Waste code: 214
. Waste name: Unspecified solvent mixture

. Waste code: 221
. Waste name: Waste oil and mixed oil

. Waste code: 331
. Waste name: Off-specification, aged, or surplus organics

. Waste code: 352
. Waste name: Other organic solids

. Waste code: 513
. Waste name: Empty containers less than 30 gallons

. Waste code: 541
. Waste name: Photochemicals / photo processing waste

. Waste code: 551
. Waste name: Laboratory waste chemicals

. Waste code: 725
. Waste name: Liquids with mercury > 20 mg/l

CHILDREN'S HOSPITAL OF LOS ANGELES (Continued) **1000278867**

. Waste code: D001
. Waste name: IGNITABLE HAZARDOUS WASTES ARE THOSE WASTES WHICH HAVE A FLASHPOINT OF LESS THAN 140 DEGREES FAHRENHEIT AS DETERMINED BY A PENSKY-MARTENS CLOSED CUP FLASH POINT TESTER. ANOTHER METHOD OF DETERMINING THE FLASH POINT OF A WASTE IS TO REVIEW THE MATERIAL SAFETY DATA SHEET, WHICH CAN BE OBTAINED FROM THE MANUFACTURER OR DISTRIBUTOR OF THE MATERIAL. LACQUER THINNER IS AN EXAMPLE OF A COMMONLY USED SOLVENT WHICH WOULD BE CONSIDERED AS IGNITABLE HAZARDOUS WASTE.

. Waste code: D002
. Waste name: A WASTE WHICH HAS A PH OF LESS THAN 2 OR GREATER THAN 12.5 IS CONSIDERED TO BE A CORROSIVE HAZARDOUS WASTE. SODIUM HYDROXIDE, A CAUSTIC SOLUTION WITH A HIGH PH, IS OFTEN USED BY INDUSTRIES TO CLEAN OR DEGREASE PARTS. HYDROCHLORIC ACID, A SOLUTION WITH A LOW PH, IS USED BY MANY INDUSTRIES TO CLEAN METAL PARTS PRIOR TO PAINTING. WHEN THESE CAUSTIC OR ACID SOLUTIONS BECOME CONTAMINATED AND MUST BE DISPOSED, THE WASTE WOULD BE A CORROSIVE HAZARDOUS WASTE.

. Waste code: D005
. Waste name: BARIUM

. Waste code: D007
. Waste name: CHROMIUM

. Waste code: D008
. Waste name: LEAD

. Waste code: D009
. Waste name: MERCURY

. Waste code: D011
. Waste name: SILVER

. Waste code: D022
. Waste name: CHLOROFORM

. Waste code: D038
. Waste name: PYRIDINE

. Waste code: F002
. Waste name: THE FOLLOWING SPENT HALOGENATED SOLVENTS: TETRACHLOROETHYLENE, METHYLENE CHLORIDE, TRICHLOROETHYLENE, 1,1,1-TRICHLOROETHANE, CHLOROBENZENE, 1,1,2-TRICHLORO-1,2,2-TRIFLUOROETHANE, ORTHO-DICHLOROBENZENE, TRICHLOROFLUOROMETHANE, AND 1,1,2-TRICHLOROETHANE; ALL SPENT SOLVENT MIXTURES/BLENDS CONTAINING, BEFORE USE, A TOTAL OF TEN PERCENT OR MORE (BY VOLUME) OF ONE OR MORE OF THE ABOVE HALOGENATED SOLVENTS OR THOSE LISTED IN F001, F004, OR F005, AND STILL BOTTOMS FROM THE RECOVERY OF THESE SPENT SOLVENTS AND SPENT SOLVENT MIXTURES.

. Waste code: F003
. Waste name: THE FOLLOWING SPENT NON-HALOGENATED SOLVENTS: XYLENE, ACETONE, ETHYL ACETATE, ETHYL BENZENE, ETHYL ETHER, METHYL ISOBUTYL KETONE, N-BUTYL ALCOHOL, CYCLOHEXANONE, AND METHANOL; ALL SPENT SOLVENT MIXTURES/BLENDS CONTAINING, BEFORE USE, ONLY THE ABOVE SPENT NON-HALOGENATED SOLVENTS; AND ALL SPENT SOLVENT MIXTURES/BLENDS CONTAINING, BEFORE USE, ONE OR MORE OF THE ABOVE NON-HALOGENATED

CHILDREN'S HOSPITAL OF LOS ANGELES (Continued) **1000278867**

SOLVENTS, AND, A TOTAL OF TEN PERCENT OR MORE (BY VOLUME) OF ONE OR MORE OF THOSE SOLVENTS LISTED IN F001, F002, F004, AND F005, AND STILL BOTTOMS FROM THE RECOVERY OF THESE SPENT SOLVENTS AND SPENT SOLVENT MIXTURES.

. Waste code: F005
. Waste name: THE FOLLOWING SPENT NON-HALOGENATED SOLVENTS: TOLUENE, METHYL ETHYL KETONE, CARBON DISULFIDE, ISOBUTANOL, PYRIDINE, BENZENE, 2-ETHOXYETHANOL, AND 2-NITROPROPANE; ALL SPENT SOLVENT MIXTURES/BLENDS CONTAINING, BEFORE USE, A TOTAL OF TEN PERCENT OR MORE (BY VOLUME) OF ONE OR MORE OF THE ABOVE NON-HALOGENATED SOLVENTS OR THOSE SOLVENTS LISTED IN F001, F002, OR F004; AND STILL BOTTOMS FROM THE RECOVERY OF THESE SPENT SOLVENTS AND SPENT SOLVENT MIXTURES.

. Waste code: P003
. Waste name: ACROLEIN

. Waste code: P009
. Waste name: AMMONIUM PICRATE (R)

. Waste code: P030
. Waste name: CYANIDES (SOLUBLE CYANIDE SALTS), NOT OTHERWISE SPECIFIED

. Waste code: P085
. Waste name: DIPHOSPHORAMIDE, OCTAMETHYL-

. Waste code: P087
. Waste name: OSMIUM OXIDE OSO4, (T-4)-

. Waste code: P098
. Waste name: POTASSIUM CYANIDE

. Waste code: U044
. Waste name: CHLOROFORM

. Waste code: U117
. Waste name: ETHANE, 1,1'-OXYBIS-(I)

. Waste code: U123
. Waste name: FORMIC ACID (C,T)

. Waste code: U138
. Waste name: METHANE, IODO-

. Waste code: U188
. Waste name: PHENOL

Date form received by agency: 04/25/1986
Site name: CHILDREN'S HOSP OF LOS ANGELES
Classification: Small Quantity Generator

Violation Status: No violations found

ENVIROSTOR:
Facility ID: 71002816
Status: Refer: Other Agency
Status Date: Not reported
Site Code: Not reported

CHILDREN'S HOSPITAL OF LOS ANGELES (Continued) **1000278867**

Site Type: Tiered Permit
Site Type Detailed: Tiered Permit
Acres: Not reported
NPL: NO
Regulatory Agencies: NONE SPECIFIED
Lead Agency: NONE SPECIFIED
Program Manager: Not reported
Supervisor: Not reported
Division Branch: Cleanup Chatsworth
Assembly: 43
Senate: 24
Special Program: Not reported
Restricted Use: NO
Site Mgmt Req: NONE SPECIFIED
Funding: Not reported
Latitude: 34.09797
Longitude: -118.2904
APN: NONE SPECIFIED
Past Use: NONE SPECIFIED
Potential COC: NONE SPECIFIED
Confirmed COC: NONE SPECIFIED
Potential Description: NONE SPECIFIED
Alias Name: CAD981399900
Alias Type: EPA Identification Number
Alias Name: 110002694148
Alias Type: EPA (FRS #)
Alias Name: 71002816
Alias Type: Envirostor ID Number

Completed Info:
Completed Area Name: Not reported
Completed Sub Area Name: Not reported
Completed Document Type: Not reported
Completed Date: Not reported
Comments: Not reported

Future Area Name: Not reported
Future Sub Area Name: Not reported
Future Document Type: Not reported
Future Due Date: Not reported
Schedule Area Name: Not reported
Schedule Sub Area Name: Not reported
Schedule Document Type: Not reported
Schedule Due Date: Not reported
Schedule Revised Date: Not reported

HIST UST:
File Number: 00026F30
URL: http://geotracker.waterboards.ca.gov/ustpdfs/pdf/00026F30.pdf
Region: STATE
Facility ID: 00000068663
Facility Type: Other
Other Type: HOSPITAL
Contact Name: ROBERT HOLLOWELL
Telephone: 2136602450
Owner Name: CHILDRENS'S HOSPITAL OF LOS AN
Owner Address: 4650 SUNSET BOULEVARD

CHILDREN'S HOSPITAL OF LOS ANGELES (Continued) **1000278867**

Owner City,St,Zip: LOS ANGELES, CA 90027
Total Tanks: 0006

Tank Num: 001
Container Num: OPSBW-2
Year Installed: 1972
Tank Capacity: 00000405
Tank Used for: Not reported
Type of Fuel: 2
Container Construction Thickness: 2
Leak Detection: None

Tank Num: 001
Container Num: OPSBW-2
Year Installed: 1972
Tank Capacity: 00000405
Tank Used for: Not reported
Type of Fuel: 2
Container Construction Thickness: 2
Leak Detection: None

Tank Num: 001
Container Num: #1 (UTILIT
Year Installed: 1964
Tank Capacity: 00010000
Tank Used for: PRODUCT
Type of Fuel: DIESEL
Container Construction Thickness: 10
Leak Detection: Stock Inventor

Tank Num: 001
Container Num: #1 (UTILIT
Year Installed: 1964
Tank Capacity: 00010000
Tank Used for: PRODUCT
Type of Fuel: DIESEL
Container Construction Thickness: 10
Leak Detection: Stock Inventor

Tank Num: 002
Container Num: # MCALISTE
Year Installed: 1972
Tank Capacity: 00001500
Tank Used for: PRODUCT
Type of Fuel: DIESEL
Container Construction Thickness: 10
Leak Detection: Stock Inventor

Tank Num: 002
Container Num: # MCALISTE
Year Installed: 1972
Tank Capacity: 00001500
Tank Used for: PRODUCT
Type of Fuel: DIESEL
Container Construction Thickness: 10
Leak Detection: Stock Inventor

CHILDREN'S HOSPITAL OF LOS ANGELES (Continued) **1000278867**

Tank Num: 002
Container Num: MCCB PS-2
Year Installed: 1970
Tank Capacity: 00000320
Tank Used for: WASTE
Type of Fuel: Not reported
Container Construction Thickness: 4
Leak Detection: None

Tank Num: 002
Container Num: MCCB PS-2
Year Installed: 1970
Tank Capacity: 00000320
Tank Used for: WASTE
Type of Fuel: Not reported
Container Construction Thickness: 4
Leak Detection: None

Tank Num: 003
Container Num: #3 D-3 UTI
Year Installed: 1977
Tank Capacity: 00048000
Tank Used for: PRODUCT
Type of Fuel: DIESEL
Container Construction Thickness: 0.285
Leak Detection: Stock Inventor

Tank Num: 003
Container Num: #3 D-3 UTI
Year Installed: 1977
Tank Capacity: 00048000
Tank Used for: PRODUCT
Type of Fuel: DIESEL
Container Construction Thickness: 0.285
Leak Detection: Stock Inventor

Tank Num: 003
Container Num: OPSBE1
Year Installed: 1972
Tank Capacity: 00000673
Tank Used for: WASTE
Type of Fuel: Not reported
Container Construction Thickness: 6
Leak Detection: Not reported

Tank Num: 003
Container Num: OPSBE1
Year Installed: 1972
Tank Capacity: 00000673
Tank Used for: WASTE
Type of Fuel: Not reported
Container Construction Thickness: 6
Leak Detection: Not reported

Tank Num: 004
Container Num: UTB-1
Year Installed: 1964

CHILDREN'S HOSPITAL OF LOS ANGELES (Continued) **1000278867**

Tank Capacity: 00010538
Tank Used for: PRODUCT
Type of Fuel: Not reported
Container Construction Thickness: 8
Leak Detection: Visual

Tank Num: 004
Container Num: UTB-1
Year Installed: 1964
Tank Capacity: 00010538
Tank Used for: PRODUCT
Type of Fuel: Not reported
Container Construction Thickness: 8
Leak Detection: Visual

Tank Num: 005
Container Num: RCBT-1
Year Installed: Not reported
Tank Capacity: 00000598
Tank Used for: WASTE
Type of Fuel: 06
Container Construction Thickness: 6
Leak Detection: None

Tank Num: 005
Container Num: RCBT-1
Year Installed: Not reported
Tank Capacity: 00000598
Tank Used for: WASTE
Type of Fuel: 06
Container Construction Thickness: 6
Leak Detection: None

Tank Num: 006
Container Num: CLARIFIER
Year Installed: 1964
Tank Capacity: 00000383
Tank Used for: WASTE
Type of Fuel: 06
Container Construction Thickness: 6
Leak Detection: None

Tank Num: 006
Container Num: CLARIFIER
Year Installed: 1964
Tank Capacity: 00000383
Tank Used for: WASTE
Type of Fuel: 06
Container Construction Thickness: 6
Leak Detection: None

Click here for Geo Tracker PDF:

CA FID UST:
Facility ID: 19000800
Regulated By: UTNKA
Regulated ID: 00041069

CHILDREN'S HOSPITAL OF LOS ANGELES (Continued) **1000278867**

Cortese Code: Not reported
SIC Code: Not reported
Facility Phone: 2136692241
Mail To: Not reported
Mailing Address: 4650 W SUNSET BLVD
Mailing Address 2: Not reported
Mailing City,St,Zip: LOS ANGELES 900270000
Contact: Not reported
Contact Phone: Not reported
DUNs Number: Not reported
NPDES Number: Not reported
EPA ID: Not reported
Comments: Not reported
Status: Active

FINDS:

Registry ID: 110002694148

Environmental Interest/Information System

NCDB (National Compliance Data Base) supports implementation of the Federal Insecticide, Fungicide, and Rodenticide Act (FIFRA) and the Toxic Substances Control Act (TSCA). The system tracks inspections in regions and states with cooperative agreements, enforcement actions, and settlements.

California Hazardous Waste Tracking System - Datamart (HWTS-DATAMART) provides California with information on hazardous waste shipments for generators, transporters, and treatment, storage, and disposal facilities.

RCRAInfo is a national information system that supports the Resource Conservation and Recovery Act (RCRA) program through the tracking of events and activities related to facilities that generate, transport, and treat, store, or dispose of hazardous waste. RCRAInfo allows RCRA program staff to track the notification, permit, compliance, and corrective action activities required under RCRA.

HAZARDOUS AIR POLLUTANT MAJOR

STATE MASTER

HAZARDOUS WASTE BIENNIAL REPORTER

Click this hyperlink while viewing on your computer to access additional FINDS: detail in the EDR Site Report.

ECHO:

Envid: 1000278867
Registry ID: 110002694148
DFR URL: http://echo.epa.gov/detailed-facility-report?fid=110002694148

EMI:

Year: 1990
County Code: 19

CHILDREN'S HOSPITAL OF LOS ANGELES (Continued) **1000278867**

Air Basin:	SC
Facility ID:	18885
Air District Name:	SC
SIC Code:	8060
Air District Name:	SOUTH COAST AQMD
Community Health Air Pollution Info System:	Not reported
Consolidated Emission Reporting Rule:	Not reported
Total Organic Hydrocarbon Gases Tons/Yr:	7
Reactive Organic Gases Tons/Yr:	3
Carbon Monoxide Emissions Tons/Yr:	2
NOX - Oxides of Nitrogen Tons/Yr:	6
SOX - Oxides of Sulphur Tons/Yr:	0
Particulate Matter Tons/Yr:	0
Part. Matter 10 Micrometers and Smllr Tons/Yr:	0

Year:	1993
County Code:	19
Air Basin:	SC
Facility ID:	18885
Air District Name:	SC
SIC Code:	8062
Air District Name:	SOUTH COAST AQMD
Community Health Air Pollution Info System:	Not reported
Consolidated Emission Reporting Rule:	Not reported
Total Organic Hydrocarbon Gases Tons/Yr:	5
Reactive Organic Gases Tons/Yr:	4
Carbon Monoxide Emissions Tons/Yr:	2
NOX - Oxides of Nitrogen Tons/Yr:	3
SOX - Oxides of Sulphur Tons/Yr:	0
Particulate Matter Tons/Yr:	1
Part. Matter 10 Micrometers and Smllr Tons/Yr:	1

Year:	1995
County Code:	19
Air Basin:	SC
Facility ID:	18885
Air District Name:	SC
SIC Code:	8062
Air District Name:	SOUTH COAST AQMD
Community Health Air Pollution Info System:	Not reported
Consolidated Emission Reporting Rule:	Not reported
Total Organic Hydrocarbon Gases Tons/Yr:	5
Reactive Organic Gases Tons/Yr:	4
Carbon Monoxide Emissions Tons/Yr:	2
NOX - Oxides of Nitrogen Tons/Yr:	3
SOX - Oxides of Sulphur Tons/Yr:	0
Particulate Matter Tons/Yr:	1
Part. Matter 10 Micrometers and Smllr Tons/Yr:	1

Year:	1996
County Code:	19
Air Basin:	SC
Facility ID:	18885
Air District Name:	SC
SIC Code:	8062
Air District Name:	SOUTH COAST AQMD
Community Health Air Pollution Info System:	Not reported

CHILDREN'S HOSPITAL OF LOS ANGELES (Continued) **1000278867**

Consolidated Emission Reporting Rule:	Not reported
Total Organic Hydrocarbon Gases Tons/Yr:	3
Reactive Organic Gases Tons/Yr:	1
Carbon Monoxide Emissions Tons/Yr:	3
NOX - Oxides of Nitrogen Tons/Yr:	10
SOX - Oxides of Sulphur Tons/Yr:	0
Particulate Matter Tons/Yr:	1
Part. Matter 10 Micrometers and Smllr Tons/Yr:	1

Year:	1997
County Code:	19
Air Basin:	SC
Facility ID:	18885
Air District Name:	SC
SIC Code:	8062
Air District Name:	SOUTH COAST AQMD
Community Health Air Pollution Info System:	Not reported
Consolidated Emission Reporting Rule:	Not reported
Total Organic Hydrocarbon Gases Tons/Yr:	6
Reactive Organic Gases Tons/Yr:	4
Carbon Monoxide Emissions Tons/Yr:	2
NOX - Oxides of Nitrogen Tons/Yr:	9
SOX - Oxides of Sulphur Tons/Yr:	0
Particulate Matter Tons/Yr:	1
Part. Matter 10 Micrometers and Smllr Tons/Yr:	1

Year:	1998
County Code:	19
Air Basin:	SC
Facility ID:	18885
Air District Name:	SC
SIC Code:	8062
Air District Name:	SOUTH COAST AQMD
Community Health Air Pollution Info System:	Not reported
Consolidated Emission Reporting Rule:	Not reported
Total Organic Hydrocarbon Gases Tons/Yr:	5
Reactive Organic Gases Tons/Yr:	4
Carbon Monoxide Emissions Tons/Yr:	2
NOX - Oxides of Nitrogen Tons/Yr:	9
SOX - Oxides of Sulphur Tons/Yr:	0
Particulate Matter Tons/Yr:	1
Part. Matter 10 Micrometers and Smllr Tons/Yr:	1

Year:	1999
County Code:	19
Air Basin:	SC
Facility ID:	18885
Air District Name:	SC
SIC Code:	8062
Air District Name:	SOUTH COAST AQMD
Community Health Air Pollution Info System:	Not reported
Consolidated Emission Reporting Rule:	Not reported
Total Organic Hydrocarbon Gases Tons/Yr:	6
Reactive Organic Gases Tons/Yr:	4
Carbon Monoxide Emissions Tons/Yr:	2
NOX - Oxides of Nitrogen Tons/Yr:	9
SOX - Oxides of Sulphur Tons/Yr:	0

CHILDREN'S HOSPITAL OF LOS ANGELES (Continued) **1000278867**

Particulate Matter Tons/Yr:	1
Part. Matter 10 Micrometers and Smllr Tons/Yr:	1
Year:	2000
County Code:	19
Air Basin:	SC
Facility ID:	18885
Air District Name:	SC
SIC Code:	8062
Air District Name:	SOUTH COAST AQMD
Community Health Air Pollution Info System:	Not reported
Consolidated Emission Reporting Rule:	Not reported
Total Organic Hydrocarbon Gases Tons/Yr:	6
Reactive Organic Gases Tons/Yr:	4
Carbon Monoxide Emissions Tons/Yr:	2
NOX - Oxides of Nitrogen Tons/Yr:	9
SOX - Oxides of Sulphur Tons/Yr:	0
Particulate Matter Tons/Yr:	1
Part. Matter 10 Micrometers and Smllr Tons/Yr:	1
Year:	2001
County Code:	19
Air Basin:	SC
Facility ID:	18885
Air District Name:	SC
SIC Code:	8062
Air District Name:	SOUTH COAST AQMD
Community Health Air Pollution Info System:	Y
Consolidated Emission Reporting Rule:	Not reported
Total Organic Hydrocarbon Gases Tons/Yr:	4
Reactive Organic Gases Tons/Yr:	2
Carbon Monoxide Emissions Tons/Yr:	11
NOX - Oxides of Nitrogen Tons/Yr:	22
SOX - Oxides of Sulphur Tons/Yr:	0
Particulate Matter Tons/Yr:	2
Part. Matter 10 Micrometers and Smllr Tons/Yr:	2
Year:	2002
County Code:	19
Air Basin:	SC
Facility ID:	18885
Air District Name:	SC
SIC Code:	8069
Air District Name:	SOUTH COAST AQMD
Community Health Air Pollution Info System:	Not reported
Consolidated Emission Reporting Rule:	Not reported
Total Organic Hydrocarbon Gases Tons/Yr:	4
Reactive Organic Gases Tons/Yr:	4
Carbon Monoxide Emissions Tons/Yr:	5
NOX - Oxides of Nitrogen Tons/Yr:	3
SOX - Oxides of Sulphur Tons/Yr:	0
Particulate Matter Tons/Yr:	1
Part. Matter 10 Micrometers and Smllr Tons/Yr:	1
Year:	2003
County Code:	19
Air Basin:	SC

CHILDREN'S HOSPITAL OF LOS ANGELES (Continued) **1000278867**

Facility ID:	18885
Air District Name:	SC
SIC Code:	8069
Air District Name:	SOUTH COAST AQMD
Community Health Air Pollution Info System:	Not reported
Consolidated Emission Reporting Rule:	Not reported
Total Organic Hydrocarbon Gases Tons/Yr:	4
Reactive Organic Gases Tons/Yr:	4
Carbon Monoxide Emissions Tons/Yr:	5
NOX - Oxides of Nitrogen Tons/Yr:	3
SOX - Oxides of Sulphur Tons/Yr:	0
Particulate Matter Tons/Yr:	1
Part. Matter 10 Micrometers and Smllr Tons/Yr:	1

Year:	2004
County Code:	19
Air Basin:	SC
Facility ID:	18885
Air District Name:	SC
SIC Code:	8069
Air District Name:	SOUTH COAST AQMD
Community Health Air Pollution Info System:	Y
Consolidated Emission Reporting Rule:	Not reported
Total Organic Hydrocarbon Gases Tons/Yr:	4.484985
Reactive Organic Gases Tons/Yr:	3.7
Carbon Monoxide Emissions Tons/Yr:	4.6034
NOX - Oxides of Nitrogen Tons/Yr:	2.8226
SOX - Oxides of Sulphur Tons/Yr:	0.09527
Particulate Matter Tons/Yr:	0.88016
Part. Matter 10 Micrometers and Smllr Tons/Yr:	0.87

Year:	2005
County Code:	19
Air Basin:	SC
Facility ID:	18885
Air District Name:	SC
SIC Code:	8069
Air District Name:	SOUTH COAST AQMD
Community Health Air Pollution Info System:	Not reported
Consolidated Emission Reporting Rule:	Not reported
Total Organic Hydrocarbon Gases Tons/Yr:	3.571785
Reactive Organic Gases Tons/Yr:	3.1489509055
Carbon Monoxide Emissions Tons/Yr:	5.65225
NOX - Oxides of Nitrogen Tons/Yr:	2.078
SOX - Oxides of Sulphur Tons/Yr:	.09461
Particulate Matter Tons/Yr:	1.0316
Part. Matter 10 Micrometers and Smllr Tons/Yr:	1.0300016

Year:	2006
County Code:	19
Air Basin:	SC
Facility ID:	18885
Air District Name:	SC
SIC Code:	8069
Air District Name:	SOUTH COAST AQMD
Community Health Air Pollution Info System:	Not reported
Consolidated Emission Reporting Rule:	Not reported

CHILDREN'S HOSPITAL OF LOS ANGELES (Continued) **1000278867**

Total Organic Hydrocarbon Gases Tons/Yr:	4.443037070637737930
Reactive Organic Gases Tons/Yr:	3.56
Carbon Monoxide Emissions Tons/Yr:	5.101
NOX - Oxides of Nitrogen Tons/Yr:	1.992
SOX - Oxides of Sulphur Tons/Yr:	.083
Particulate Matter Tons/Yr:	3.855
Part. Matter 10 Micrometers and Smllr Tons/Yr:	2.979

Year:	2007
County Code:	19
Air Basin:	SC
Facility ID:	18885
Air District Name:	SC
SIC Code:	8069
Air District Name:	SOUTH COAST AQMD
Community Health Air Pollution Info System:	Not reported
Consolidated Emission Reporting Rule:	Not reported
Total Organic Hydrocarbon Gases Tons/Yr:	4.443037070637737930
Reactive Organic Gases Tons/Yr:	3.56
Carbon Monoxide Emissions Tons/Yr:	5.101
NOX - Oxides of Nitrogen Tons/Yr:	1.992
SOX - Oxides of Sulphur Tons/Yr:	.083
Particulate Matter Tons/Yr:	3.855
Part. Matter 10 Micrometers and Smllr Tons/Yr:	2.979

Year:	2008
County Code:	19
Air Basin:	SC
Facility ID:	18885
Air District Name:	SC
SIC Code:	8069
Air District Name:	SOUTH COAST AQMD
Community Health Air Pollution Info System:	Not reported
Consolidated Emission Reporting Rule:	Not reported
Total Organic Hydrocarbon Gases Tons/Yr:	1.529719858978989849
Reactive Organic Gases Tons/Yr:	.78345
Carbon Monoxide Emissions Tons/Yr:	4.42
NOX - Oxides of Nitrogen Tons/Yr:	2.08
SOX - Oxides of Sulphur Tons/Yr:	.06
Particulate Matter Tons/Yr:	.81
Part. Matter 10 Micrometers and Smllr Tons/Yr:	.81

Year:	2009
County Code:	19
Air Basin:	SC
Facility ID:	18885
Air District Name:	SC
SIC Code:	8069
Air District Name:	SOUTH COAST AQMD
Community Health Air Pollution Info System:	Not reported
Consolidated Emission Reporting Rule:	Not reported
Total Organic Hydrocarbon Gases Tons/Yr:	1.5071637311952999
Reactive Organic Gases Tons/Yr:	0.76344999999999996
Carbon Monoxide Emissions Tons/Yr:	4.3700000000000001
NOX - Oxides of Nitrogen Tons/Yr:	1.8400000000000001
SOX - Oxides of Sulphur Tons/Yr:	5.9999999999999998E-2
Particulate Matter Tons/Yr:	0.79000000000000004

CHILDREN'S HOSPITAL OF LOS ANGELES (Continued) **1000278867**

Part. Matter 10 Micrometers and Smllr Tons/Yr:0.78856000000000004

Year:	2010
County Code:	19
Air Basin:	SC
Facility ID:	18885
Air District Name:	SC
SIC Code:	8069
Air District Name:	SOUTH COAST AQMD
Community Health Air Pollution Info System:	Not reported
Consolidated Emission Reporting Rule:	Not reported
Total Organic Hydrocarbon Gases Tons/Yr:	1.95662371107913
Reactive Organic Gases Tons/Yr:	0.9556
Carbon Monoxide Emissions Tons/Yr:	5.7538099999999996
NOX - Oxides of Nitrogen Tons/Yr:	1.7939400000000001
SOX - Oxides of Sulphur Tons/Yr:	0.79522999999999999
Particulate Matter Tons/Yr:	1.03915
Part. Matter 10 Micrometers and Smllr Tons/Yr:	1.0381047999999999

Year:	2011
County Code:	19
Air Basin:	SC
Facility ID:	18885
Air District Name:	SC
SIC Code:	8069
Air District Name:	SOUTH COAST AQMD
Community Health Air Pollution Info System:	Not reported
Consolidated Emission Reporting Rule:	Not reported
Total Organic Hydrocarbon Gases Tons/Yr:	2.3659471053
Reactive Organic Gases Tons/Yr:	1.2053
Carbon Monoxide Emissions Tons/Yr:	6.80264
NOX - Oxides of Nitrogen Tons/Yr:	3.13368
SOX - Oxides of Sulphur Tons/Yr:	0.92398
Particulate Matter Tons/Yr:	1.2635
Part. Matter 10 Micrometers and Smllr Tons/Yr:	1.2604448

Year:	2012
County Code:	19
Air Basin:	SC
Facility ID:	18885
Air District Name:	SC
SIC Code:	8069
Air District Name:	SOUTH COAST AQMD
Community Health Air Pollution Info System:	Not reported
Consolidated Emission Reporting Rule:	Not reported
Total Organic Hydrocarbon Gases Tons/Yr:	2.3179103981
Reactive Organic Gases Tons/Yr:	1.07552
Carbon Monoxide Emissions Tons/Yr:	7.13196
NOX - Oxides of Nitrogen Tons/Yr:	2.29461
SOX - Oxides of Sulphur Tons/Yr:	0.09757
Particulate Matter Tons/Yr:	1.29049
Part. Matter 10 Micrometers and Smllr Tons/Yr:	1.28906704

Year:	2013
County Code:	19
Air Basin:	SC
Facility ID:	18885

CHILDREN'S HOSPITAL OF LOS ANGELES (Continued) **1000278867**

Air District Name:	SC
SIC Code:	8062
Air District Name:	SOUTH COAST AQMD
Community Health Air Pollution Info System:	Not reported
Consolidated Emission Reporting Rule:	Not reported
Total Organic Hydrocarbon Gases Tons/Yr:	2.664611187
Reactive Organic Gases Tons/Yr:	1.47705
Carbon Monoxide Emissions Tons/Yr:	6.68545
NOX - Oxides of Nitrogen Tons/Yr:	2.31242
SOX - Oxides of Sulphur Tons/Yr:	0.09102
Particulate Matter Tons/Yr:	1.21527
Part. Matter 10 Micrometers and Smllr Tons/Yr:	1.21364592

Year:	2014
County Code:	19
Air Basin:	SC
Facility ID:	18885
Air District Name:	SC
SIC Code:	8062
Air District Name:	SOUTH COAST AQMD
Community Health Air Pollution Info System:	Not reported
Consolidated Emission Reporting Rule:	Not reported
Total Organic Hydrocarbon Gases Tons/Yr:	1.6907901828
Reactive Organic Gases Tons/Yr:	0.7874
Carbon Monoxide Emissions Tons/Yr:	10.92384
NOX - Oxides of Nitrogen Tons/Yr:	2.49414
SOX - Oxides of Sulphur Tons/Yr:	0.07676
Particulate Matter Tons/Yr:	1.09252
Part. Matter 10 Micrometers and Smllr Tons/Yr:	1.07608072

Year:	2016
County Code:	19
Air Basin:	SC
Facility ID:	18885
Air District Name:	SC
SIC Code:	8062
Air District Name:	SOUTH COAST AQMD
Community Health Air Pollution Info System:	Not reported
Consolidated Emission Reporting Rule:	Not reported
Total Organic Hydrocarbon Gases Tons/Yr:	2.2037163601
Reactive Organic Gases Tons/Yr:	1.030915
Carbon Monoxide Emissions Tons/Yr:	14.56
NOX - Oxides of Nitrogen Tons/Yr:	3.34
SOX - Oxides of Sulphur Tons/Yr:	0.09084
Particulate Matter Tons/Yr:	4.04
Part. Matter 10 Micrometers and Smllr Tons/Yr:	3.23912

WI MANIFEST:

Year:	2012
EPA ID:	CAD981399900
FID:	Not reported
ACT Code:	201
ACT Status:	A
ACT Code 1:	201
ACT Name:	HW Generator - Large
Contact Title:	Not reported
Contact Name:	Not reported

CHILDREN'S HOSPITAL OF LOS ANGELES (Continued) **1000278867**

Contact Address: Not reported
Contact City/State/Zip: Not reported
Contact Telephone: Not reported
Contact EMail Address: Not reported

Shipped:
Year: 2012
Manifest Doc Id: 001454923GBF
Copy Type: TSDCOPY
Gen EPA ID: CAD981399900
Gen Date: 01/18/2012
GEN Copy Revd Date: Not reported
TSD Date: 02/01/2012
TSD EPA ID: AZ0000337360
TSD Copy Revd Date: 03/05/2012

Year: 2011
EPA ID: CAD981399900
FID: Not reported
ACT Code: 201
ACT Status: A
ACT Code 1: 201
ACT Name: HW Generator - Large
Contact Title: Not reported
Contact Name: Not reported
Contact Address: Not reported
Contact City/State/Zip: Not reported
Contact Telephone: Not reported
Contact EMail Address: Not reported

Shipped:
Year: 2011
Manifest Doc Id: 000435167GBF
Copy Type: TSDCOPY
Gen EPA ID: CAD981399900
Gen Date: 03/09/2011
GEN Copy Revd Date: Not reported
TSD Date: 04/06/2011
TSD EPA ID: WID988566543
TSD Copy Revd Date: 05/11/2011

Year: 2010
EPA ID: CAD981399900
FID: Not reported
ACT Code: 201
ACT Status: A
ACT Code 1: 201
ACT Name: HW Generator - Large
Contact Title: Not reported
Contact Name: Not reported
Contact Address: Not reported
Contact City/State/Zip: Not reported
Contact Telephone: Not reported
Contact EMail Address: Not reported

CHILDREN'S HOSPITAL OF LOS ANGELES (Continued) **1000278867**

Shipped:

Year:	2010
Manifest Doc Id:	000429318GBF
Copy Type:	TSDCOPY
Gen EPA ID:	CAD981399900
Gen Date:	02/03/2010
GEN Copy Revd Date:	Not reported
TSD Date:	02/26/2010
TSD EPA ID:	WID988566543
TSD Copy Revd Date:	03/04/2010

Year:	2010
Manifest Doc Id:	000435164GBF
Copy Type:	TSDCOPY
Gen EPA ID:	CAD981399900
Gen Date:	07/21/2010
GEN Copy Revd Date:	Not reported
TSD Date:	08/11/2010
TSD EPA ID:	WID988566543
TSD Copy Revd Date:	09/08/2010

Year:	2010
Manifest Doc Id:	000435165GBF
Copy Type:	TSDCOPY
Gen EPA ID:	CAD981399900
Gen Date:	03/31/2010
GEN Copy Revd Date:	Not reported
TSD Date:	04/22/2010
TSD EPA ID:	WID988566543
TSD Copy Revd Date:	05/04/2010

Year:	2010
Manifest Doc Id:	000435166GBF
Copy Type:	TSDCOPY
Gen EPA ID:	CAD981399900
Gen Date:	10/20/2010
GEN Copy Revd Date:	Not reported
TSD Date:	11/08/2010
TSD EPA ID:	WID988566543
TSD Copy Revd Date:	12/07/2010

Year:	2009
EPA ID:	CAD981399900
FID:	Not reported
ACT Code:	201
ACT Status:	A
ACT Code 1:	201
ACT Name:	HW Generator - Large
Contact Title:	Not reported
Contact Name:	Not reported
Contact Address:	Not reported
Contact City/State/Zip:	Not reported
Contact Telephone:	Not reported
Contact EMail Address:	Not reported

CHILDREN'S HOSPITAL OF LOS ANGELES (Continued) **1000278867**

Shipped:

Year:	2009
Manifest Doc Id:	000494939JJK
Copy Type:	TSDCOPY
Gen EPA ID:	CAD981399900
Gen Date:	06/10/2009
GEN Copy Revd Date:	Not reported
TSD Date:	06/25/2009
TSD EPA ID:	WID988566543
TSD Copy Revd Date:	08/26/2009

Year:	2009
Manifest Doc Id:	000430504GBF
Copy Type:	TSDCOPY
Gen EPA ID:	CAD981399900
Gen Date:	01/07/2009
GEN Copy Revd Date:	Not reported
TSD Date:	01/29/2009
TSD EPA ID:	WID988566543
TSD Copy Revd Date:	07/15/2009

Year:	2009
Manifest Doc Id:	000435022GBF
Copy Type:	TSDCOPY
Gen EPA ID:	CAD981399900
Gen Date:	05/20/2009
GEN Copy Revd Date:	Not reported
TSD Date:	06/11/2009
TSD EPA ID:	WID988566543
TSD Copy Revd Date:	08/12/2009

Year:	2009
Manifest Doc Id:	000435163GBF
Copy Type:	TSDCOPY
Gen EPA ID:	CAD981399900
Gen Date:	08/05/2009
GEN Copy Revd Date:	Not reported
TSD Date:	08/24/2009
TSD EPA ID:	WID988566543
TSD Copy Revd Date:	10/13/2009

Year:	2008
EPA ID:	CAD981399900
FID:	Not reported
ACT Code:	201
ACT Status:	A
ACT Code 1:	201
ACT Name:	HW Generator - Large
Contact Title:	Not reported
Contact Name:	Not reported
Contact Address:	Not reported
Contact City/State/Zip:	Not reported
Contact Telephone:	Not reported
Contact EMail Address:	Not reported

CHILDREN'S HOSPITAL OF LOS ANGELES (Continued) **1000278867**

Year:	2007
EPA ID:	CAD981399900
FID:	0
ACT Code:	201
ACT Status:	A
ACT Code 1:	201
ACT Name:	HW Generator - Large
Contact Title:	Not reported
Contact Name:	Not reported
Contact Address:	Not reported
Contact City/State/Zip:	0
Contact Telephone:	0
Contact EMail Address:	Not reported

Year:	2005
EPA ID:	CAD981399900
FID:	0
ACT Code:	201
ACT Status:	A
ACT Code 1:	201
ACT Name:	HW Generator - Large
Contact Title:	Not reported
Contact Name:	Not reported
Contact Address:	Not reported
Contact City/State/Zip:	0
Contact Telephone:	0
Contact EMail Address:	Not reported

NY MANIFEST:

Country:	USA
EPA ID:	CAD981399900
Facility Status:	Not reported
Location Address 1:	4650 SUNSET BLVD
Code:	BP
Location Address 2:	Not reported
Total Tanks:	Not reported
Location City:	LOS ANGELES
Location State:	CA
Location Zip:	90054
Location Zip 4:	Not reported

NY MANIFEST:

EPAID:	CAD981399900
Mailing Name:	CHILDREN'S HOSPITAL
Mailing Contact:	ED GUY
Mailing Address 1:	PO BOX 54700-4650 SUNSET BLVD
Mailing Address 2:	Not reported
Mailing City:	LOS ANGELES
Mailing State:	CA
Mailing Zip:	90054
Mailing Zip 4:	Not reported
Mailing Country:	USA
Mailing Phone:	2136692372

CHILDREN'S HOSPITAL OF LOS ANGELES (Continued) **1000278867**

NY MANIFEST:

Document ID:	NYA5460975
Manifest Status:	K
seq:	Not reported
Year:	1987
Trans1 State ID:	NY-X17593
Trans2 State ID:	Not reported
Generator Ship Date:	07/23/1987
Trans1 Recv Date:	07/23/1987
Trans2 Recv Date:	/ /
TSD Site Recv Date:	08/03/1987
Part A Recv Date:	08/11/1987
Part B Recv Date:	08/25/1987
Generator EPA ID:	CAD981399900
Trans1 EPA ID:	NYD980769947
Trans2 EPA ID:	Not reported
TSDF ID 1:	NYD000632372
TSDF ID 2:	Not reported
Manifest Tracking Number:	Not reported
Import Indicator:	Not reported
Export Indicator:	Not reported
Discr Quantity Indicator:	Not reported
Discr Type Indicator:	Not reported
Discr Residue Indicator:	Not reported
Discr Partial Reject Indicator:	Not reported
Discr Full Reject Indicator:	Not reported
Manifest Ref Number:	Not reported
Alt Facility RCRA ID:	Not reported
Alt Facility Sign Date:	Not reported
MGMT Method Type Code:	Not reported
Waste Code:	D001 - NON-LISTED IGNITABLE WASTES
Waste Code:	Not reported
Waste Code:	Not reported
Waste Code:	Not reported
Waste Code:	Not reported
Waste Code:	Not reported
Quantity:	00020
Units:	P - Pounds
Number of Containers:	001
Container Type:	DM - Metal drums, barrels
Handling Method:	T Chemical, physical, or biological treatment.
Specific Gravity:	100
Waste Code:	D003 - NON-LISTED REACTIVE WASTES
Waste Code:	Not reported
Waste Code:	Not reported
Waste Code:	Not reported
Waste Code:	Not reported
Quantity:	00020
Units:	P - Pounds
Number of Containers:	001
Container Type:	DM - Metal drums, barrels
Handling Method:	T Chemical, physical, or biological treatment.
Specific Gravity:	100
Waste Code:	D001 - NON-LISTED IGNITABLE WASTES
Waste Code:	Not reported
Waste Code:	Not reported
Waste Code:	Not reported

CHILDREN'S HOSPITAL OF LOS ANGELES (Continued) **1000278867**

Waste Code:	Not reported
Quantity:	00020
Units:	P - Pounds
Number of Containers:	001
Container Type:	DM - Metal drums, barrels
Handling Method:	T Chemical, physical, or biological treatment.
Specific Gravity:	100
Waste Code:	D002 - NON-LISTED CORROSIVE WASTES
Waste Code:	Not reported
Waste Code:	Not reported
Waste Code:	Not reported
Waste Code:	Not reported
Quantity:	00020
Units:	P - Pounds
Number of Containers:	001
Container Type:	DM - Metal drums, barrels
Handling Method:	T Chemical, physical, or biological treatment.
Specific Gravity:	100
Waste Code:	D001 - NON-LISTED IGNITABLE WASTES
Quantity:	00020
Units:	P - Pounds
Number of Containers:	001
Container Type:	DM - Metal drums, barrels
Handling Method:	T Chemical, physical, or biological treatment.
Specific Gravity:	100
Waste Code:	D001 - NON-LISTED IGNITABLE WASTES
Quantity:	00020
Units:	P - Pounds
Number of Containers:	001
Container Type:	DM - Metal drums, barrels
Handling Method:	T Chemical, physical, or biological treatment.
Specific Gravity:	100

Click this hyperlink while viewing on your computer to access
-1 additional NY MANIFEST: record(s) in the EDR Site Report.

LA Co. Site Mitigation:

Facility ID:	FA0025823
Status:	Not reported
Site ID:	SD0010439
Jurisdiction:	County
Case ID:	RO0010439
Abated:	Yes
Assigned To:	Kim Clark
Entered Date:	05/11/2004
Abated Date:	05/01/1992

71
SE
1/4-1/2
0.277 mi.
1465 ft.

Relative:
Lower

Actual:
375 ft.

QUEEN OF ANGELS HOLLYWOOD PRES
1300 N VERMONT AVE
LOS ANGELES, CA 90027

Database(s): RCRA-LQG, CA LUST, FINDS, ECHO, CA HAZNET, CA NPDES, CA CIWQS

EDR ID Number: 1000597740
EPA ID Number: CAD983617663

RCRA-LQG:

Date form received by agency:	02/22/2006
Facility name:	HOLLYWOOD PRESBYTERIAN MEDICAL CENTER
Facility address:	1300 N VERMONT AVE LOS ANGELES, CA 90027
EPA ID:	CAD983617663
Contact:	MARK KING
Contact address:	1300 N VERMONT AVE LOS ANGELES, CA 90027
Contact country:	US
Contact telephone:	213-413-3000
Telephone ext.:	6382
Contact email:	MARK.KING@HPMEDCENTER.COM
EPA Region:	09
Classification:	Large Quantity Generator
Description:	Handler: generates 1,000 kg or more of hazardous waste during any calendar month; or generates more than 1 kg of acutely hazardous waste during any calendar month; or generates more than 100 kg of any residue or contaminated soil, waste or other debris resulting from the cleanup of a spill, into or on any land or water, of acutely hazardous waste during any calendar month; or generates 1 kg or less of acutely hazardous waste during any calendar month, and accumulates more than 1 kg of acutely hazardous waste at any time; or generates 100 kg or less of any residue or contaminated soil, waste or other debris resulting from the cleanup of a spill, into or on any land or water, of acutely hazardous waste during any calendar month, and accumulates more than 100 kg of that material at any time

Owner/Operator Summary:

Owner/operator name:	CHA HOLLYWOOD MEDICAL CENTER LP
Owner/operator address:	Not reported Not reported
Owner/operator country:	US
Owner/operator telephone:	Not reported
Owner/operator email:	Not reported
Owner/operator fax:	Not reported
Owner/operator extension:	Not reported
Legal status:	Private
Owner/Operator Type:	Operator
Owner/Op start date:	11/11/2005
Owner/Op end date:	Not reported

Owner/operator name:	CHA HOLLYWOOD MEDICAL CENTER LP
Owner/operator address:	1300 N VERMONT AVE LOS ANGELES, CA 90027
Owner/operator country:	US
Owner/operator telephone:	Not reported
Owner/operator email:	Not reported
Owner/operator fax:	Not reported
Owner/operator extension:	Not reported
Legal status:	Private

QUEEN OF ANGELS HOLLYWOOD PRES (Continued) **1000597740**

Owner/Operator Type: Owner
Owner/Op start date: 11/11/2005
Owner/Op end date: Not reported

Handler Activities Summary:
U.S. importer of hazardous waste: No
Mixed waste (haz. and radioactive): No
Recycler of hazardous waste: No
Transporter of hazardous waste: No
Treater, storer or disposer of HW: No
Underground injection activity: No
On-site burner exemption: No
Furnace exemption: No
Used oil fuel burner: No
Used oil processor: No
User oil refiner: No
Used oil fuel marketer to burner: No
Used oil Specification marketer: No
Used oil transfer facility: No
Used oil transporter: No

Universal Waste Summary:
Waste type: Batteries
Accumulated waste on-site: Yes
Generated waste on-site: Yes

Waste type: Lamps
Accumulated waste on-site: Yes
Generated waste on-site: Yes

Waste type: Thermostats
Accumulated waste on-site: Yes
Generated waste on-site: Yes

. Waste code: D011
. Waste name: SILVER

Historical Generators:
Date form received by agency: 01/31/1992
Site name: QUEEN OF ANGELES HPMC
Classification: Small Quantity Generator

Violation Status: No violations found

LUST:
Lead Agency: LOS ANGELES, CITY OF
Case Type: LUST Cleanup Site
Geo Track: http://geotracker.waterboards.ca.gov/profile_report.asp?global_id=T0603769055
Global Id: T0603769055
Latitude: 34.096196
Longitude: -118.291034
Status: Completed - Case Closed
Status Date: 05/07/2013
Case Worker: EL
RB Case Number: Not reported
Local Agency: LOS ANGELES, CITY OF

QUEEN OF ANGELS HOLLYWOOD PRES (Continued) **1000597740**

File Location: Not reported
Local Case Number: XS0001682
Potential Media Affect: Soil
Potential Contaminants of Concern: Diesel
Site History: Not reported

LUST:
Global Id: T0603769055
Contact Type: Local Agency Caseworker
Contact Name: ELOY LUNA
Organization Name: LOS ANGELES, CITY OF
Address: 200 North Main Street, Suite 1780
City: LOS ANGELES
Email: eloy.luna@lacity.org
Phone Number: Not reported

Global Id: T0603769055
Contact Type: Regional Board Caseworker
Contact Name: YUE RONG
Organization Name: LOS ANGELES RWQCB (REGION 4)
Address: 320 W. 4TH ST., SUITE 200
City: Los Angeles
Email: yrong@waterboards.ca.gov
Phone Number: Not reported

LUST:
Global Id: T0603769055
Action Type: ENFORCEMENT
Date: 05/07/2013
Action: Closure/No Further Action Letter

Global Id: T0603769055
Action Type: Other
Date: 07/31/1999
Action: Leak Discovery

Global Id: T0603769055
Action Type: Other
Date: 10/12/1999
Action: Leak Reported

LUST:
Global Id: T0603769055
Status: Completed - Case Closed
Status Date: 05/07/2013

Global Id: T0603769055
Status: Open - Case Begin Date
Status Date: 07/31/1999

Global Id: T0603769055
Status: Open - Site Assessment
Status Date: 11/07/2006

FINDS:

QUEEN OF ANGELS HOLLYWOOD PRES (Continued) **1000597740**

Registry ID: 110002867979

Environmental Interest/Information System
AIR EMISSIONS CLASSIFICATION UNKNOWN

California Hazardous Waste Tracking System - Datamart (HWTS-DATAMART) provides California with information on hazardous waste shipments for generators, transporters, and treatment, storage, and disposal facilities.

RCRAInfo is a national information system that supports the Resource Conservation and Recovery Act (RCRA) program through the tracking of events and activities related to facilities that generate, transport, and treat, store, or dispose of hazardous waste. RCRAInfo allows RCRA program staff to track the notification, permit, compliance, and corrective action activities required under RCRA.

Click this hyperlink while viewing on your computer to access additional FINDS: detail in the EDR Site Report.

ECHO:

Envid:	1000597740
Registry ID:	110002867979
DFR URL:	http://echo.epa.gov/detailed-facility-report?fid=110002867979

HAZNET:

envid:	1000597740
Year:	2017
GEPAID:	CAD983617663
Contact:	HEATHER BAILEY
Telephone:	3239134372
Mailing Name:	Not reported
Mailing Address:	1300 NORTH VERMONT AVENUE
Mailing City,St,Zip:	LOS ANGELES, CA 900270000
Gen County:	Los Angeles
TSD EPA ID:	UTD981552177
TSD County:	99
Waste Category:	Laboratory waste chemicals
Disposal Method:	Incineration--Thermal Destruction Other Than Use As A Fuel
Tons:	0.3275
Cat Decode:	Laboratory waste chemicals
Method Decode:	Incineration--Thermal Destruction Other Than Use As A Fuel
Facility County:	Los Angeles

envid:	1000597740
Year:	2017
GEPAID:	CAD983617663
Contact:	HEATHER BAILEY
Telephone:	3239134372
Mailing Name:	Not reported
Mailing Address:	1300 NORTH VERMONT AVENUE
Mailing City,St,Zip:	LOS ANGELES, CA 900270000
Gen County:	Los Angeles
TSD EPA ID:	UTD981552177
TSD County:	99

QUEEN OF ANGELS HOLLYWOOD PRES (Continued) **1000597740**

Waste Category:	Laboratory waste chemicals
Disposal Method:	Incineration--Thermal Destruction Other Than Use As A Fuel
Tons:	0.3275
Cat Decode:	Laboratory waste chemicals
Method Decode:	Incineration--Thermal Destruction Other Than Use As A Fuel
Facility County:	Los Angeles
envid:	1000597740
Year:	2017
GEPAID:	CAD983617663
Contact:	HEATHER BAILEY
Telephone:	3239134372
Mailing Name:	Not reported
Mailing Address:	1300 NORTH VERMONT AVENUE
Mailing City,St,Zip:	LOS ANGELES, CA 900270000
Gen County:	Los Angeles
TSD EPA ID:	CAD028409019
TSD County:	Los Angeles
Waste Category:	Other inorganic solid waste
Disposal Method:	Storage, Bulking, And/Or Transfer Off Site--No Treatment/Reovery (H010-H129) Or (H131-H135)
Tons:	0.45
Cat Decode:	Other inorganic solid waste
Method Decode:	Storage, Bulking, And/Or Transfer Off Site--No Treatment/Reovery (H010-H129) Or (H131-H135)
Facility County:	Los Angeles
envid:	1000597740
Year:	2017
GEPAID:	CAD983617663
Contact:	HEATHER BAILEY
Telephone:	3239134372
Mailing Name:	Not reported
Mailing Address:	1300 NORTH VERMONT AVENUE
Mailing City,St,Zip:	LOS ANGELES, CA 900270000
Gen County:	Los Angeles
TSD EPA ID:	CAD028409019
TSD County:	Los Angeles
Waste Category:	Other inorganic solid waste
Disposal Method:	Storage, Bulking, And/Or Transfer Off Site--No Treatment/Reovery (H010-H129) Or (H131-H135)
Tons:	0.45
Cat Decode:	Other inorganic solid waste
Method Decode:	Storage, Bulking, And/Or Transfer Off Site--No Treatment/Reovery (H010-H129) Or (H131-H135)
Facility County:	Los Angeles
envid:	1000597740
Year:	2017
GEPAID:	CAD983617663
Contact:	HEATHER BAILEY
Telephone:	3239134372
Mailing Name:	Not reported
Mailing Address:	1300 NORTH VERMONT AVENUE
Mailing City,St,Zip:	LOS ANGELES, CA 900270000
Gen County:	Los Angeles
TSD EPA ID:	CAD009007626

QUEEN OF ANGELS HOLLYWOOD PRES (Continued) **1000597740**

TSD County: Los Angeles
Waste Category: Asbestos containing waste
Disposal Method: Landfill Or Surface Impoundment That Will Be Closed As Landfill(To Include On-Site Treatment And/Or Stabilization)
Tons: 36.8
Cat Decode: Asbestos containing waste
Method Decode: Landfill Or Surface Impoundment That Will Be Closed As Landfill(To Include On-Site Treatment And/Or Stabilization)
Facility County: Los Angeles

Click this hyperlink while viewing on your computer to access
475 additional CA_HAZNET: record(s) in the EDR Site Report.

NPDES:

Facility Status:	Not reported
NPDES Number:	Not reported
Region:	Not reported
Agency Number:	Not reported
Regulatory Measure ID:	Not reported
Place ID:	Not reported
Order Number:	Not reported
WDID:	4 19C384370
Regulatory Measure Type:	Construction
Program Type:	Not reported
Adoption Date Of Regulatory Measure:	Not reported
Effective Date Of Regulatory Measure:	Not reported
Termination Date Of Regulatory Measure:	Not reported
Expiration Date Of Regulatory Measure:	Not reported
Discharge Address:	Not reported
Discharge Name:	Not reported
Discharge City:	Not reported
Discharge State:	Not reported
Discharge Zip:	Not reported
Status:	Active
Status Date:	08/22/2018
Operator Name:	CHA Hollywood Medical Center
Operator Address:	1300 N Vermont Ave
Operator City:	Los Angeles
Operator State:	California
Operator Zip:	90027

Facility Status:	Active
NPDES Number:	CAS000002
Region:	4
Agency Number:	0
Regulatory Measure ID:	495644
Place ID:	Not reported
Order Number:	2009-0009-DWQ
WDID:	4 19C384370
Regulatory Measure Type:	Enrollee
Program Type:	Construction
Adoption Date Of Regulatory Measure:	Not reported
Effective Date Of Regulatory Measure:	08/22/2018
Termination Date Of Regulatory Measure:	Not reported
Expiration Date Of Regulatory Measure:	Not reported
Discharge Address:	1300 N Vermont Ave
Discharge Name:	CHA Hollywood Medical Center

QUEEN OF ANGELS HOLLYWOOD PRES (Continued) **1000597740**

Discharge City:	Los Angeles
Discharge State:	California
Discharge Zip:	90027
Status:	Not reported
Status Date:	Not reported
Operator Name:	Not reported
Operator Address:	Not reported
Operator City:	Not reported
Operator State:	Not reported
Operator Zip:	Not reported

CIWQS:

Agency:	CHA Hollywood Medical Center
Agency Address:	1300 N Vermont Ave, Los Angeles, CA 90027
Place/Project Type:	Construction - Below Ground, Water/Sewer Line, Electrical, Communication Line, Commercial
SIC/NAICS:	Not reported
Region:	4
Program:	CONSTW
Regulatory Measure Status:	Active
Regulatory Measure Type:	Storm water construction
Order Number:	2009-0009-DWQ
WDID:	4 19C384370
NPDES Number:	CAS000002
Adoption Date:	Not reported
Effective Date:	08/22/2018
Termination Date:	Not reported
Expiration/Review Date:	Not reported
Design Flow:	Not reported
Major/Minor:	Not reported
Complexity:	Not reported
TTWQ:	Not reported
Enforcement Actions within 5 years:	0
Violations within 5 years:	0
Latitude:	34.096222
Longitude:	-118.290611

O72 **CHILDRENS HOSPITAL** **CA LUST** **S101297269**
East **4560 SUNSET BLVD W** **N/A**
1/4-1/2 **LOS FELIZ, CA 90027**
0.314 mi.
1658 ft. **Site 2 of 3 in cluster O**

Relative: **Higher**

Actual: **394 ft.**

LUST:

Lead Agency:	LOS ANGELES RWQCB (REGION 4)
Case Type:	LUST Cleanup Site
Geo Track:	http://geotracker.waterboards.ca.gov/profile_report.asp?global_id=T0603700742
Global Id:	T0603700742
Latitude:	34.0981766
Longitude:	-118.2870618
Status:	Completed - Case Closed
Status Date:	07/26/1996
Case Worker:	YR
RB Case Number:	900270125
Local Agency:	LOS ANGELES, CITY OF
File Location:	Not reported
Local Case Number:	Not reported

CHILDRENS HOSPITAL (Continued) **S101297269**

Potential Media Affect: Aquifer used for drinking water supply
Potential Contaminants of Concern: Other Solvent or Non-Petroleum Hydrocarbon
Site History: Not reported

LUST:
Global Id: T0603700742
Contact Type: Local Agency Caseworker
Contact Name: ELOY LUNA
Organization Name: LOS ANGELES, CITY OF
Address: 200 North Main Street, Suite 1780
City: LOS ANGELES
Email: eloy.luna@lacity.org
Phone Number: Not reported

Global Id: T0603700742
Contact Type: Regional Board Caseworker
Contact Name: YUE RONG
Organization Name: LOS ANGELES RWQCB (REGION 4)
Address: 320 W. 4TH ST., SUITE 200
City: Los Angeles
Email: yrong@waterboards.ca.gov
Phone Number: Not reported

LUST:
Global Id: T0603700742
Action Type: Other
Date: 08/26/1992
Action: Leak Reported

LUST:
Global Id: T0603700742
Status: Completed - Case Closed
Status Date: 07/26/1996

Global Id: T0603700742
Status: Open - Case Begin Date
Status Date: 05/26/1992

Global Id: T0603700742
Status: Open - Site Assessment
Status Date: 05/26/1992

LUST REG 4:
Region: 4
Regional Board: 04
County: Los Angeles
Facility Id: 900270125
Status: Case Closed
Substance: Hydrocarbons
Substance Quantity: Not reported
Local Case No: Not reported
Case Type: Groundwater
Abatement Method Used at the Site: Not reported
Global ID: T0603700742
W Global ID: W0603700547

CHILDRENS HOSPITAL (Continued) **S101297269**

Staff:	UNK	
Local Agency:	19050	
Cross Street:	Not reported	
Enforcement Type:	Not reported	
Date Leak Discovered:	Not reported	
Date Leak First Reported:		8/26/1992
Date Leak Record Entered:	8/31/1992	
Date Confirmation Began:	Not reported	
Date Leak Stopped:	Not reported	
Date Case Last Changed on Database:		8/22/1996
Date the Case was Closed:		7/26/1996
How Leak Discovered:	Not reported	
How Leak Stopped:	Not reported	
Cause of Leak:	UNK	
Leak Source:	UNK	
Operator:	OLD#092292-06	
Water System:	FIRSTONE SCOUT RESRVTN (BOY SCOUT COUN)	
Well Name:	Not reported	
Approx. Dist To Production Well (ft):		9900.4401494212298855198327 28
Source of Cleanup Funding:		UNK
Preliminary Site Assessment Workplan Submitted:		Not reported
Preliminary Site Assessment Began:		Not reported
Pollution Characterization Began:		5/26/1992
Remediation Plan Submitted:		Not reported
Remedial Action Underway:		Not reported
Post Remedial Action Monitoring Began:		Not reported
Enforcement Action Date:		Not reported
Historical Max MTBE Date:		Not reported
Hist Max MTBE Conc in Groundwater:		Not reported
Hist Max MTBE Conc in Soil:		Not reported
Significant Interim Remedial Action Taken:		Not reported
GW Qualifier:	Not reported	
Soil Qualifier:	Not reported	
Organization:	Not reported	
Owner Contact:	Not reported	
Responsible Party:	CHILDRENS HOSPITAL OF LA	
RP Address:	4560 SUNSET BLVD, LOS ANGELES CA 90027	
Program:	LUST	
Lat/Long:	34.0981766 / -1	
Local Agency Staff:	PEJ	
Beneficial Use:	Not reported	
Priority:	Not reported	
Cleanup Fund Id:	Not reported	
Suspended:	Not reported	
Assigned Name:	1900547-001GEN	
Summary:	08/22/96 WELL ABANDONMENT REPORT	

O73 **CHILDRENS HOSPITAL** **CA HIST CORTESE** **S105024696**
East **4560 SUNSET** **N/A**
1/4-1/2 **LOS ANGELES, CA 90027**
0.314 mi.
1658 ft. **Site 3 of 3 in cluster O**

Relative: HIST CORTESE:
Higher

Region:	CORTESE
Facility County Code:	19
Reg By:	LTNKA
Reg Id:	900270125

Actual:
394 ft.

P74 **76 PRODUCTS STATION #3647** **CA LUST** **S102590728**
SE **1270 VERMONT AVE N** **CA HIST CORTESE** **N/A**
1/4-1/2 **LOS ANGELES, CA 90029**
0.319 mi.
1683 ft. **Site 1 of 2 in cluster P**

Relative:
Lower

Actual:
368 ft.

LUST:

Lead Agency:	LOS ANGELES RWQCB (REGION 4)
Case Type:	LUST Cleanup Site
Geo Track:	http://geotracker.waterboards.ca.gov/profile_report.asp?global_id=T0603700771
Global Id:	T0603700771
Latitude:	34.095232
Longitude:	-118.291418
Status:	Completed - Case Closed
Status Date:	04/20/1998
Case Worker:	AS
RB Case Number:	900290089
Local Agency:	LOS ANGELES, CITY OF
File Location:	Not reported
Local Case Number:	Not reported
Potential Media Affect:	Aquifer used for drinking water supply
Potential Contaminants of Concern:	Gasoline
Site History:	Not reported

LUST:

Global Id:	T0603700771
Contact Type:	Regional Board Caseworker
Contact Name:	ADNAN SIDDIQUI
Organization Name:	LOS ANGELES RWQCB (REGION 4)
Address:	320 W. 4TH ST., SUITE 200
City:	LOS ANGELES
Email:	asiddiqui@waterboards.ca.gov
Phone Number:	Not reported

Global Id:	T0603700771
Contact Type:	Local Agency Caseworker
Contact Name:	ELOY LUNA
Organization Name:	LOS ANGELES, CITY OF
Address:	200 North Main Street, Suite 1780
City:	LOS ANGELES
Email:	eloy.luna@lacity.org
Phone Number:	Not reported

LUST:

Global Id:	T0603700771
Action Type:	Other
Date:	08/15/1985
Action:	Leak Reported

LUST:

Global Id:	T0603700771
Status:	Completed - Case Closed
Status Date:	04/20/1998

Global Id:	T0603700771
Status:	Open - Case Begin Date
Status Date:	08/15/1985

Global Id:	T0603700771

76 PRODUCTS STATION #3647 (Continued) **S102590728**

Status: Open - Remediation
Status Date: 12/28/1993

Global Id: T0603700771
Status: Open - Site Assessment
Status Date: 01/20/1989

LUST REG 4:

Region:	4	
Regional Board:	04	
County:	Los Angeles	
Facility Id:	900290089	
Status:	Case Closed	
Substance:	Gasoline	
Substance Quantity:	Not reported	
Local Case No:	Not reported	
Case Type:	Groundwater	
Abatement Method Used at the Site:		VE
Global ID:	T0603700771	
W Global ID:	Not reported	
Staff:	AS	
Local Agency:	19050	
Cross Street:	FOUNTAIN AVE	
Enforcement Type:	Not reported	
Date Leak Discovered:	Not reported	
Date Leak First Reported:		8/15/1985
Date Leak Record Entered:	12/31/1986	
Date Confirmation Began:	Not reported	
Date Leak Stopped:	Not reported	
Date Case Last Changed on Database:		4/15/1999
Date the Case was Closed:		4/20/1998
How Leak Discovered:	Not reported	
How Leak Stopped:	Not reported	
Cause of Leak:	UNK	
Leak Source:	UNK	
Operator:	Not reported	
Water System:	Not reported	
Well Name:	Not reported	
Approx. Dist To Production Well (ft):		9950.650864122022252700224171
Source of Cleanup Funding:		UNK
Preliminary Site Assessment Workplan Submitted:		Not reported
Preliminary Site Assessment Began:		Not reported
Pollution Characterization Began:		1/20/1989
Remediation Plan Submitted:		Not reported
Remedial Action Underway:		12/28/1993
Post Remedial Action Monitoring Began:		Not reported
Enforcement Action Date:		Not reported
Historical Max MTBE Date:		1/1/1965
Hist Max MTBE Conc in Groundwater:		810
Hist Max MTBE Conc in Soil:		Not reported
Significant Interim Remedial Action Taken:		Yes
GW Qualifier:	Not reported	
Soil Qualifier:	Not reported	
Organization:	Not reported	
Owner Contact:	Not reported	
Responsible Party:	TOSCO MARKETING COMPANY	

76 PRODUCTS STATION #3647 (Continued) **S102590728**

RP Address: P.O. BOX 25376, SANTA ANA, CA 92799-5376
Program: LUST
Lat/Long: 34.0949057 / -1
Local Agency Staff: PEJ
Beneficial Use: Not reported
Priority: Not reported
Cleanup Fund Id: Not reported
Suspended: Not reported
Assigned Name: Not reported
Summary: 12/31/97 4TH QTR 97 FLUID LEVEL MON & GW 03/31/98 1ST QTR 98 FLUID LEVEL MON & GW 06/30/98 2ND QTR 98 FLUID LEVEL MON & GW 09/30/98 3RD QTR 98 FLUID LEVEL MON & GW

HIST CORTESE:
Region: CORTESE
Facility County Code: 19
Reg By: LTNKA
Reg Id: 900290089

P75
SE
1/4-1/2
0.322 mi.
1699 ft.

Relative:
Lower

Actual:
362 ft.

PACIFIC BELL
1255 N VERMONT
LOS ANGELES, CA 90029

Site 2 of 2 in cluster P

RCRA-SQG **1000250325**
CA LUST **CAT080022668**
CA UST
CA SWEEPS UST
CA HIST UST
CA FID UST
FINDS
ECHO
CA HAZNET
CA HIST CORTESE

RCRA-SQG:
Date form received by agency: 09/01/1996
Facility name: PACIFIC BELL
Facility address: 1255 N VERMONT
LOS ANGELES, CA 90029
EPA ID: CAT080022668
Mailing address: 170 N FAIR OAKS RM 104
PASADENA, CA 91103
Contact: Not reported
Contact address: Not reported
Not reported
Contact country: US
Contact telephone: Not reported
Contact email: Not reported
EPA Region: 09
Classification: Small Small Quantity Generator
Description: Handler: generates more than 100 and less than 1000 kg of hazardous waste during any calendar month and accumulates less than 6000 kg of hazardous waste at any time; or generates 100 kg or less of hazardous waste during any calendar month, and accumulates more than 1000 kg of hazardous waste at any time

Owner/Operator Summary:
Owner/operator name: NOT REQUIRED
Owner/operator address: NOT REQUIRED
NOT REQUIRED, ME 99999

PACIFIC BELL (Continued) **1000250325**

Owner/operator country: Not reported
Owner/operator telephone: 415-555-1212
Owner/operator email: Not reported
Owner/operator fax: Not reported
Owner/operator extension: Not reported
Legal status: Private
Owner/Operator Type: Owner
Owner/Op start date: Not reported
Owner/Op end date: Not reported

Owner/operator name: NOT REQUIRED
Owner/operator address: NOT REQUIRED
NOT REQUIRED, ME 99999
Owner/operator country: Not reported
Owner/operator telephone: 415-555-1212
Owner/operator email: Not reported
Owner/operator fax: Not reported
Owner/operator extension: Not reported
Legal status: Private
Owner/Operator Type: Operator
Owner/Op start date: Not reported
Owner/Op end date: Not reported

Handler Activities Summary:
U.S. importer of hazardous waste: No
Mixed waste (haz. and radioactive): No
Recycler of hazardous waste: No
Transporter of hazardous waste: No
Treater, storer or disposer of HW: No
Underground injection activity: No
On-site burner exemption: No
Furnace exemption: No
Used oil fuel burner: No
Used oil processor: No
User oil refiner: No
Used oil fuel marketer to burner: No
Used oil Specification marketer: No
Used oil transfer facility: No
Used oil transporter: No

Historical Generators:
Date form received by agency: 04/09/1990
Site name: PACIFIC BELL-LOS ANGELES
Classification: Large Quantity Generator

Date form received by agency: 01/19/1981
Site name: PACIFIC BELL
Classification: Large Quantity Generator

Violation Status: No violations found

LUST:
Lead Agency: LOS ANGELES RWQCB (REGION 4)
Case Type: LUST Cleanup Site
Geo Track: http://geotracker.waterboards.ca.gov/profile_report.asp?global_id=T0603700778
Global Id: T0603700778
Latitude: 34.0946547

PACIFIC BELL (Continued) **1000250325**

Longitude: -118.291872
Status: Completed - Case Closed
Status Date: 07/27/1998
Case Worker: Not reported
RB Case Number: 900290152
Local Agency: LOS ANGELES, CITY OF
File Location: Not reported
Local Case Number: Not reported
Potential Media Affect: Soil
Potential Contaminants of Concern: Other Solvent or Non-Petroleum Hydrocarbon
Site History: Not reported

LUST:
Global Id: T0603700778
Contact Type: Local Agency Caseworker
Contact Name: ELOY LUNA
Organization Name: LOS ANGELES, CITY OF
Address: 200 North Main Street, Suite 1780
City: LOS ANGELES
Email: eloy.luna@lacity.org
Phone Number: Not reported

LUST:
Global Id: T0603700778
Action Type: Other
Date: 06/27/1990
Action: Leak Reported

LUST:
Global Id: T0603700778
Status: Completed - Case Closed
Status Date: 07/27/1998

Global Id: T0603700778
Status: Open - Case Begin Date
Status Date: 01/31/1989

Global Id: T0603700778
Status: Open - Site Assessment
Status Date: 01/31/1989

LUST REG 4:
Region: 4
Regional Board: 04
County: Los Angeles
Facility Id: 900290152
Status: Case Closed
Substance: Hydrocarbons
Substance Quantity: Not reported
Local Case No: Not reported
Case Type: Soil
Abatement Method Used at the Site: Not reported
Global ID: T0603700778
W Global ID: Not reported
Staff: MSH

PACIFIC BELL (Continued) **1000250325**

Local Agency:	19050	
Cross Street:	SANTA MONICA	
Enforcement Type:	Not reported	
Date Leak Discovered:	Not reported	
Date Leak First Reported:		6/27/1990
Date Leak Record Entered:	8/25/1990	
Date Confirmation Began:	Not reported	
Date Leak Stopped:	Not reported	
Date Case Last Changed on Database:		6/2/1998
Date the Case was Closed:		7/27/1998
How Leak Discovered:	Not reported	
How Leak Stopped:	Not reported	
Cause of Leak:	UNK	
Leak Source:	UNK	
Operator:	OLD CASE #082490-06	
Water System:	Not reported	
Well Name:	Not reported	
Approx. Dist To Production Well (ft):		9833.646229888173832230742783
Source of Cleanup Funding:		UNK
Preliminary Site Assessment Workplan Submitted:		1/31/1989
Preliminary Site Assessment Began:		Not reported
Pollution Characterization Began:		Not reported
Remediation Plan Submitted:		Not reported
Remedial Action Underway:		Not reported
Post Remedial Action Monitoring Began:		Not reported
Enforcement Action Date:		Not reported
Historical Max MTBE Date:		Not reported
Hist Max MTBE Conc in Groundwater:		Not reported
Hist Max MTBE Conc in Soil:		Not reported
Significant Interim Remedial Action Taken:		Not reported
GW Qualifier:	Not reported	
Soil Qualifier:	Not reported	
Organization:	Not reported	
Owner Contact:	Not reported	
Responsible Party:	PACIFIC BELL ENVIRONMENTAL	
RP Address:	2600 CAMINO RAMON, RM 1N200, SAN RAMON, CA 94583	
Program:	LUST	
Lat/Long:	34.0946547 / -1	
Local Agency Staff:	PEJ	
Beneficial Use:	Not reported	
Priority:	LOP/LOW - LOW POTENTIAL HEALTH/SAFTY/ENVIRONMENTAL IMPACT	
Cleanup Fund Id:	Not reported	
Suspended:	Not reported	
Assigned Name:	Not reported	
Summary:	3/19/97 - INFORMATION LETTER SENT & FOLLOW-UP. 6/09/97 - INFORMATION LETTER SENT & FOLLOW-UP.	

UST:

Facility ID:	24785
Permitting Agency:	LOS ANGELES, CITY OF
Latitude:	34.096041
Longitude:	-118.2905674

Facility ID:	FA0001779
Permitting Agency:	Los Angeles City Fire Department
Latitude:	34.09476
Longitude:	-118.29181

PACIFIC BELL (Continued) **1000250325**

SWEEPS UST:
Status: Not reported
Comp Number: 3390
Number: Not reported
Board Of Equalization: 44-001027
Referral Date: Not reported
Action Date: Not reported
Created Date: Not reported
Owner Tank Id: Not reported
SWRCB Tank Id: 19-050-003390-000001
Tank Status: Not reported
Capacity: 10000
Active Date: Not reported
Tank Use: M.V. FUEL
STG: PRODUCT
Content: DIESEL
Number Of Tanks: 1

HIST UST:
File Number: 00027B16
URL: http://geotracker.waterboards.ca.gov/ustpdfs/pdf/00027B16.pdf
Region: STATE
Facility ID: 00000061254
Facility Type: Other
Other Type: SIC 4800
Contact Name: E.J. KOEHLER
Telephone: 4155426758
Owner Name: PACIFIC BELL
Owner Address: 370 THIRD STREET
Owner City,St,Zip: SAN FRANCISCO, CA 94107
Total Tanks: 0001

Tank Num: 001
Container Num: 1
Year Installed: 1974
Tank Capacity: 00010000
Tank Used for: PRODUCT
Type of Fuel: DIESEL
Container Construction Thickness: Not reported
Leak Detection: None

Click here for Geo Tracker PDF:

CA FID UST:
Facility ID: 19002681
Regulated By: UTNKI
Regulated ID: 00061254
Cortese Code: Not reported
SIC Code: Not reported
Facility Phone: 8185784181
Mail To: Not reported
Mailing Address: 370 3RD ST
Mailing Address 2: Not reported
Mailing City,St,Zip: LOS ANGELES 900290000
Contact: Not reported
Contact Phone: Not reported

PACIFIC BELL (Continued) **1000250325**

DUNs Number: Not reported
NPDES Number: Not reported
EPA ID: Not reported
Comments: Not reported
Status: Inactive

FINDS:

Registry ID: 110002950842

Environmental Interest/Information System
California Hazardous Waste Tracking System - Datamart (HWTS-DATAMART) provides California with information on hazardous waste shipments for generators, transporters, and treatment, storage, and disposal facilities.

RCRAInfo is a national information system that supports the Resource Conservation and Recovery Act (RCRA) program through the tracking of events and activities related to facilities that generate, transport, and treat, store, or dispose of hazardous waste. RCRAInfo allows RCRA program staff to track the notification, permit, compliance, and corrective action activities required under RCRA.

STATE MASTER

Click this hyperlink while viewing on your computer to access additional FINDS: detail in the EDR Site Report.

ECHO:
Envid: 1000250325
Registry ID: 110002950842
DFR URL: http://echo.epa.gov/detailed-facility-report?fid=110002950842

HAZNET:
envid: 1000250325
Year: 2017
GEPAID: CAT080022668
Contact: DERONICA LAMB
Telephone: 2147410464
Mailing Name: Not reported
Mailing Address: 308 S. AKARD ST.
Mailing City,St,Zip: DALLAS, TX 752020000
Gen County: Los Angeles
TSD EPA ID: CAD008302903
TSD County: Los Angeles
Waste Category: Off-specification, aged or surplus organics
Disposal Method: Storage, Bulking, And/Or Transfer Off Site--No Treatment/Reovery (H010-H129) Or (H131-H135)
Tons: 0.12
Cat Decode: Off-specification, aged or surplus organics
Method Decode: Storage, Bulking, And/Or Transfer Off Site--No Treatment/Reovery (H010-H129) Or (H131-H135)
Facility County: Los Angeles

envid: 1000250325

PACIFIC BELL (Continued) **1000250325**

Year:	2017
GEPAID:	CAT080022668
Contact:	DERONICA LAMB
Telephone:	2147410464
Mailing Name:	Not reported
Mailing Address:	308 S. AKARD ST.
Mailing City,St,Zip:	DALLAS, TX 752020000
Gen County:	Los Angeles
TSD EPA ID:	CAD008302903
TSD County:	Los Angeles
Waste Category:	Liquids with pH <= 2
Disposal Method:	Storage, Bulking, And/Or Transfer Off Site--No Treatment/Reovery (H010-H129) Or (H131-H135)
Tons:	0.2
Cat Decode:	Liquids with pH <= 2
Method Decode:	Storage, Bulking, And/Or Transfer Off Site--No Treatment/Reovery (H010-H129) Or (H131-H135)
Facility County:	Los Angeles

envid:	1000250325
Year:	2017
GEPAID:	CAT080022668
Contact:	DERONICA LAMB
Telephone:	2147410464
Mailing Name:	Not reported
Mailing Address:	308 S. AKARD ST.
Mailing City,St,Zip:	DALLAS, TX 752020000
Gen County:	Los Angeles
TSD EPA ID:	CAD008302903
TSD County:	Los Angeles
Waste Category:	Liquids with pH <= 2
Disposal Method:	Storage, Bulking, And/Or Transfer Off Site--No Treatment/Reovery (H010-H129) Or (H131-H135)
Tons:	0.2
Cat Decode:	Liquids with pH <= 2
Method Decode:	Storage, Bulking, And/Or Transfer Off Site--No Treatment/Reovery (H010-H129) Or (H131-H135)
Facility County:	Los Angeles

envid:	1000250325
Year:	2017
GEPAID:	CAT080022668
Contact:	DERONICA LAMB
Telephone:	2147410464
Mailing Name:	Not reported
Mailing Address:	308 S. AKARD ST.
Mailing City,St,Zip:	DALLAS, TX 752020000
Gen County:	Los Angeles
TSD EPA ID:	CAD008302903
TSD County:	Los Angeles
Waste Category:	Off-specification, aged or surplus organics
Disposal Method:	Storage, Bulking, And/Or Transfer Off Site--No Treatment/Reovery (H010-H129) Or (H131-H135)
Tons:	0.12
Cat Decode:	Off-specification, aged or surplus organics
Method Decode:	Storage, Bulking, And/Or Transfer Off Site--No Treatment/Reovery (H010-H129) Or (H131-H135)

PACIFIC BELL (Continued) **1000250325**

Facility County: Los Angeles

envid: 1000250325
Year: 2016
GEPAID: CAT080022668
Contact: SEAN MCFARLANE
Telephone: 9252776725
Mailing Name: Not reported
Mailing Address: 1 AT&T WAY ROOM 1A111C
Mailing City,St,Zip: BEDMINSTER, NJ 079212693
Gen County: Los Angeles
TSD EPA ID: CAD044429835
TSD County: Los Angeles
Waste Category: Liquids with pH <= 2
Disposal Method: Storage, Bulking, And/Or Transfer Off Site--No Treatment/Reovery (H010-H129) Or (H131-H135)
Tons: 0.07506
Cat Decode: Not reported
Method Decode: Not reported
Facility County: Los Angeles

Click this hyperlink while viewing on your computer to access
69 additional CA_HAZNET: record(s) in the EDR Site Report.

HIST CORTESE:
Region: CORTESE
Facility County Code: 19
Reg By: LTNKA
Reg Id: 900290152

76
SW
1/4-1/2
0.347 mi.
1834 ft.

LESLIE'S SERVICE STATION **CA LUST** **S104566096**
5101 FOUNTAIN AVE. **N/A**
LOS ANGELES, CA 90029

Relative:
Lower

Actual:
357 ft.

LUST:
Lead Agency: LOS ANGELES RWQCB (REGION 4)
Case Type: LUST Cleanup Site
Geo Track: http://geotracker.waterboards.ca.gov/profile_report.asp?global_id=T0603708995
Global Id: T0603708995
Latitude: 34.095429
Longitude: -118.300824
Status: Completed - Case Closed
Status Date: 07/15/2016
Case Worker: DPP
RB Case Number: 900290225
Local Agency: LOS ANGELES, CITY OF
File Location: Regional Board
Local Case Number: 31674
Potential Media Affect: Soil
Potential Contaminants of Concern: Gasoline
Site History: Not reported

LUST:
Global Id: T0603708995
Contact Type: Regional Board Caseworker
Contact Name: DANIEL PIROTTON

LESLIE'S SERVICE STATION (Continued) **S104566096**

Organization Name: LOS ANGELES RWQCB (REGION 4)
Address: Not reported
City: R4 UNKNOWN
Email: dpirotton@waterboards.ca.gov
Phone Number: 2135766714

Global Id: T0603708995
Contact Type: Local Agency Caseworker
Contact Name: ELOY LUNA
Organization Name: LOS ANGELES, CITY OF
Address: 200 North Main Street, Suite 1780
City: LOS ANGELES
Email: eloy.luna@lacity.org
Phone Number: Not reported

LUST:
Global Id: T0603708995
Action Type: RESPONSE
Date: 10/29/2015
Action: Request for Closure - Regulator Responded

Global Id: T0603708995
Action Type: ENFORCEMENT
Date: 09/16/2008
Action: Notice to Comply

Global Id: T0603708995
Action Type: Other
Date: 03/11/1999
Action: Leak Discovery

Global Id: T0603708995
Action Type: ENFORCEMENT
Date: 03/02/2016
Action: Notification - Preclosure

Global Id: T0603708995
Action Type: RESPONSE
Date: 05/02/2016
Action: Other Report / Document

Global Id: T0603708995
Action Type: Other
Date: 03/23/1999
Action: Leak Reported

Global Id: T0603708995
Action Type: RESPONSE
Date: 11/16/2015
Action: Soil and Water Investigation Report

Global Id: T0603708995
Action Type: ENFORCEMENT
Date: 02/04/2008
Action: Staff Letter

Global Id: T0603708995

LESLIE'S SERVICE STATION (Continued) **S104566096**

Action Type: ENFORCEMENT
Date: 08/17/2015
Action: Staff Letter

Global Id: T0603708995
Action Type: ENFORCEMENT
Date: 06/15/2015
Action: Staff Letter

Global Id: T0603708995
Action Type: ENFORCEMENT
Date: 05/19/2015
Action: Staff Letter

Global Id: T0603708995
Action Type: ENFORCEMENT
Date: 07/15/2016
Action: Closure/No Further Action Letter

Global Id: T0603708995
Action Type: RESPONSE
Date: 07/15/2015
Action: Soil and Water Investigation Workplan - Regulator Responded

LUST:
Global Id: T0603708995
Status: Completed - Case Closed
Status Date: 07/15/2016

Global Id: T0603708995
Status: Open - Case Begin Date
Status Date: 03/11/1999

Global Id: T0603708995
Status: Open - Eligible for Closure
Status Date: 11/06/2013

Global Id: T0603708995
Status: Open - Eligible for Closure
Status Date: 03/02/2016

Global Id: T0603708995
Status: Open - Site Assessment
Status Date: 05/03/2000

Global Id: T0603708995
Status: Open - Site Assessment
Status Date: 06/15/2015

Q77 **LA FIRE STATION 35** **RCRA-SQG** **1000229428**
East **1601 HILLHURST AVE** **FINDS** **CAD981962160**
1/4-1/2 **LOS ANGELES, CA 90027** **ECHO**
0.456 mi. **CA HIST CORTESE**
2410 ft. **Site 1 of 2 in cluster Q**

Relative:
Higher

Actual:
413 ft.

RCRA-SQG:

Date form received by agency:	03/09/1987
Facility name:	LA FIRE STATION 35
Facility address:	1601 HILLHURST AVE LOS ANGELES, CA 90012
EPA ID:	CAD981962160
Mailing address:	200 N MAIN RM EIGHTH HUNDRED C LOS ANGELES, CA 90012
Contact:	ENVIRONMENTAL MANAGER
Contact address:	1601 HILLHURST AVE LOS ANGELES, CA 90012
Contact country:	US
Contact telephone:	213-485-7527
Contact email:	Not reported
EPA Region:	09
Classification:	Small Small Quantity Generator
Description:	Handler: generates more than 100 and less than 1000 kg of hazardous waste during any calendar month and accumulates less than 6000 kg of hazardous waste at any time; or generates 100 kg or less of hazardous waste during any calendar month, and accumulates more than 1000 kg of hazardous waste at any time

Owner/Operator Summary:

Owner/operator name:	NOT REQUIRED
Owner/operator address:	NOT REQUIRED NOT REQUIRED, ME 99999
Owner/operator country:	Not reported
Owner/operator telephone:	415-555-1212
Owner/operator email:	Not reported
Owner/operator fax:	Not reported
Owner/operator extension:	Not reported
Legal status:	Municipal
Owner/Operator Type:	Operator
Owner/Op start date:	Not reported
Owner/Op end date:	Not reported

Owner/operator name:	CITY OF LA
Owner/operator address:	NOT REQUIRED NOT REQUIRED, ME 99999
Owner/operator country:	Not reported
Owner/operator telephone:	415-555-1212
Owner/operator email:	Not reported
Owner/operator fax:	Not reported
Owner/operator extension:	Not reported
Legal status:	Municipal
Owner/Operator Type:	Owner
Owner/Op start date:	Not reported
Owner/Op end date:	Not reported

Handler Activities Summary:

U.S. importer of hazardous waste:	No
Mixed waste (haz. and radioactive):	No

LA FIRE STATION 35 (Continued) **1000229428**

Recycler of hazardous waste:	No
Transporter of hazardous waste:	No
Treater, storer or disposer of HW:	No
Underground injection activity:	No
On-site burner exemption:	No
Furnace exemption:	No
Used oil fuel burner:	No
Used oil processor:	No
User oil refiner:	No
Used oil fuel marketer to burner:	No
Used oil Specification marketer:	No
Used oil transfer facility:	No
Used oil transporter:	No

Violation Status: No violations found

FINDS:

Registry ID: 110002756385

Environmental Interest/Information System

California Hazardous Waste Tracking System - Datamart (HWTS-DATAMART) provides California with information on hazardous waste shipments for generators, transporters, and treatment, storage, and disposal facilities.

RCRAInfo is a national information system that supports the Resource Conservation and Recovery Act (RCRA) program through the tracking of events and activities related to facilities that generate, transport, and treat, store, or dispose of hazardous waste. RCRAInfo allows RCRA program staff to track the notification, permit, compliance, and corrective action activities required under RCRA.

STATE MASTER

Click this hyperlink while viewing on your computer to access additional FINDS: detail in the EDR Site Report.

ECHO:

Envid:	1000229428
Registry ID:	110002756385
DFR URL:	http://echo.epa.gov/detailed-facility-report?fid=110002756385

HIST CORTESE:

Region:	CORTESE
Facility County Code:	19
Reg By:	LTNKA
Reg Id:	900270216

Q78 **FIRE STATION #35** **CA LUST** **S103281998**
East **1601 HILLHURST AVE N** **N/A**
1/4-1/2 **LOS ANGELES, CA 90027**
0.456 mi.
2410 ft. **Site 2 of 2 in cluster Q**

Relative:
Higher

Actual:
413 ft.

LUST:

Lead Agency:	LOS ANGELES RWQCB (REGION 4)
Case Type:	LUST Cleanup Site
Geo Track:	http://geotracker.waterboards.ca.gov/profile_report.asp?global_id=T0603700750
Global Id:	T0603700750
Latitude:	34.0999915
Longitude:	-118.2874989
Status:	Completed - Case Closed
Status Date:	04/27/1998
Case Worker:	Not reported
RB Case Number:	900270216
Local Agency:	LOS ANGELES, CITY OF
File Location:	Not reported
Local Case Number:	Not reported
Potential Media Affect:	Aquifer used for drinking water supply
Potential Contaminants of Concern:	Diesel
Site History:	Not reported

LUST:

Global Id:	T0603700750
Contact Type:	Local Agency Caseworker
Contact Name:	ELOY LUNA
Organization Name:	LOS ANGELES, CITY OF
Address:	200 North Main Street, Suite 1780
City:	LOS ANGELES
Email:	eloy.luna@lacity.org
Phone Number:	Not reported

LUST:

Global Id:	T0603700750
Action Type:	Other
Date:	12/19/1995
Action:	Leak Discovery

Global Id:	T0603700750
Action Type:	Other
Date:	12/19/1995
Action:	Leak Reported

LUST:

Global Id:	T0603700750
Status:	Completed - Case Closed
Status Date:	04/27/1998

Global Id:	T0603700750
Status:	Open - Case Begin Date
Status Date:	12/19/1995

Global Id:	T0603700750
Status:	Open - Site Assessment
Status Date:	07/30/1997

FIRE STATION #35 (Continued) **S103281998**

LUST REG 4:

Region:	4	
Regional Board:	04	
County:	Los Angeles	
Facility Id:	900270216	
Status:	Case Closed	
Substance:	Diesel	
Substance Quantity:	Not reported	
Local Case No:	Not reported	
Case Type:	Groundwater	
Abatement Method Used at the Site:		Excavate and Dispose
Global ID:	T0603700750	
W Global ID:	W0603700547	
Staff:	MSH	
Local Agency:	19050	
Cross Street:	Not reported	
Enforcement Type:	Not reported	
Date Leak Discovered:	12/19/1995	
Date Leak First Reported:		12/19/1995
Date Leak Record Entered:	3/3/1998	
Date Confirmation Began:	Not reported	
Date Leak Stopped:	Not reported	
Date Case Last Changed on Database:		6/10/1998
Date the Case was Closed:		4/27/1998
How Leak Discovered:	Subsurface Monitoring	
How Leak Stopped:	Not reported	
Cause of Leak:	Not reported	
Leak Source:	Not reported	
Operator:	Not reported	
Water System:	FIRSTONE SCOUT RESRVTN (BOY SCOUT COUN)	
Well Name:	Not reported	
Approx. Dist To Production Well (ft):		10499.369916342759510397204361
Source of Cleanup Funding:		Not reported
Preliminary Site Assessment Workplan Submitted:		Not reported
Preliminary Site Assessment Began:		Not reported
Pollution Characterization Began:		7/30/1997
Remediation Plan Submitted:		Not reported
Remedial Action Underway:		Not reported
Post Remedial Action Monitoring Began:		Not reported
Enforcement Action Date:		Not reported
Historical Max MTBE Date:		1/1/1965
Hist Max MTBE Conc in Groundwater:		34.3
Hist Max MTBE Conc in Soil:		.5
Significant Interim Remedial Action Taken:		Not reported
GW Qualifier:	Not reported	
Soil Qualifier:	<	
Organization:	Not reported	
Owner Contact:	Not reported	
Responsible Party:	CITY OF LA, BUREAU OF ENGINEER	
RP Address:	650 S. SPRING ST., SUITE #600, LOS ANGELES, CA 90014	
Program:	LUST	
Lat/Long:	34.0999915 / -1	
Local Agency Staff:	PEJ	
Beneficial Use:	Not reported	
Priority:	Not reported	
Cleanup Fund Id:	Not reported	
Suspended:	Not reported	

FIRE STATION #35 (Continued) **S103281998**

Assigned Name: 1900547-001GEN
Summary: REQUEST FOR CLOSURE 02/13/98
QRTLY GW MON RPT OCT TO DEC 1997 06/10/98 - GW MON WELL, VADOSE MON WELL & VAPOR MON PROBE RP

---

79 RAMONA PRIMARY SITE NO. 1 **CA ENVIROSTOR S107737125**
WSW HOBART BOULEVARD/FOUNTAIN AVENUE/HARVARD BLVD. **CA SCH N/A**
1/2-1 LOS ANGELES, CA 90029
0.502 mi.
2652 ft.

Relative:
Lower

Actual:
359 ft.

ENVIROSTOR:
Facility ID: 19820083
Status: Inactive - Withdrawn
Status Date: 02/10/2000
Site Code: 404039
Site Type: School Investigation
Site Type Detailed: School
Acres: 1.9
NPL: NO
Regulatory Agencies: SMBRP
Lead Agency: SMBRP
Program Manager: Not reported
Supervisor: Mark Malinowski
Division Branch: Southern California Schools & Brownfields Outreach
Assembly: 43
Senate: 24
Special Program: Not reported
Restricted Use: NO
Site Mgmt Req: NONE SPECIFIED
Funding: School District
Latitude: 34.09500
Longitude: -118.3037
APN: NONE SPECIFIED
Past Use: * EDUCATIONAL SERVICES
Potential COC: NONE SPECIFIED
Confirmed COC: NONE SPECIFIED
Potential Description: NONE SPECIFIED
Alias Name: LA USD-RAMONA PRIMARY SITE #1/VCA
Alias Type: Alternate Name
Alias Name: LAUSD
Alias Type: Alternate Name
Alias Name: LAUSD-RAMONA PRIMARY SITE #1/CDE
Alias Type: Alternate Name
Alias Name: RAMONA PRIMARY SITE #1
Alias Type: Alternate Name
Alias Name: RAMONA PRIMARY SITE#1
Alias Type: Alternate Name
Alias Name: 304098
Alias Type: Project Code (Site Code)
Alias Name: 404039
Alias Type: Project Code (Site Code)
Alias Name: 19820083
Alias Type: Envirostor ID Number

Completed Info:
Completed Area Name: PROJECT WIDE
Completed Sub Area Name: Not reported

RAMONA PRIMARY SITE NO. 1 (Continued) **S107737125**

Completed Document Type: Phase 1
Completed Date: 02/11/2000
Comments: Not reported

Completed Area Name: PROJECT WIDE
Completed Sub Area Name: Not reported
Completed Document Type: Environmental Oversight Agreement
Completed Date: 02/10/2000
Comments: Not reported

Completed Area Name: PROJECT WIDE
Completed Sub Area Name: Not reported
Completed Document Type: Cost Recovery Closeout Memo
Completed Date: 01/13/2015
Comments: Not reported

Future Area Name: Not reported
Future Sub Area Name: Not reported
Future Document Type: Not reported
Future Due Date: Not reported
Schedule Area Name: Not reported
Schedule Sub Area Name: Not reported
Schedule Document Type: Not reported
Schedule Due Date: Not reported
Schedule Revised Date: Not reported

SCH:

Facility ID: 19820083
Site Type: School Investigation
Site Type Detail: School
Site Mgmt. Req.: NONE SPECIFIED
Acres: 1.9
National Priorities List: NO
Cleanup Oversight Agencies: SMBRP
Lead Agency: SMBRP
Lead Agency Description: DTSC - Site Cleanup Program
Project Manager: Not reported
Supervisor: Mark Malinowski
Division Branch: Southern California Schools & Brownfields Outreach
Site Code: 404039
Assembly: 43
Senate: 24
Special Program Status: Not reported
Status: Inactive - Withdrawn
Status Date: 02/10/2000
Restricted Use: NO
Funding: School District
Latitude: 34.09500
Longitude: -118.3037
APN: NONE SPECIFIED
Past Use: * EDUCATIONAL SERVICES
Potential COC: NONE SPECIFIED
Confirmed COC: NONE SPECIFIED
Potential Description: NONE SPECIFIED
Alias Name: LA USD-RAMONA PRIMARY SITE #1/VCA
Alias Type: Alternate Name

RAMONA PRIMARY SITE NO. 1 (Continued) **S107737125**

Alias Name:	LAUSD
Alias Type:	Alternate Name
Alias Name:	LAUSD-RAMONA PRIMARY SITE #1/CDE
Alias Type:	Alternate Name
Alias Name:	RAMONA PRIMARY SITE #1
Alias Type:	Alternate Name
Alias Name:	RAMONA PRIMARY SITE#1
Alias Type:	Alternate Name
Alias Name:	304098
Alias Type:	Project Code (Site Code)
Alias Name:	404039
Alias Type:	Project Code (Site Code)
Alias Name:	19820083
Alias Type:	Envirostor ID Number

Completed Info:

Completed Area Name:	PROJECT WIDE
Completed Sub Area Name:	Not reported
Completed Document Type:	Phase 1
Completed Date:	02/11/2000
Comments:	Not reported
Completed Area Name:	PROJECT WIDE
Completed Sub Area Name:	Not reported
Completed Document Type:	Environmental Oversight Agreement
Completed Date:	02/10/2000
Comments:	Not reported
Completed Area Name:	PROJECT WIDE
Completed Sub Area Name:	Not reported
Completed Document Type:	Cost Recovery Closeout Memo
Completed Date:	01/13/2015
Comments:	Not reported
Future Area Name:	Not reported
Future Sub Area Name:	Not reported
Future Document Type:	Not reported
Future Due Date:	Not reported
Schedule Area Name:	Not reported
Schedule Sub Area Name:	Not reported
Schedule Document Type:	Not reported
Schedule Due Date:	Not reported
Schedule Revised Date:	Not reported

---

80 SE 1/2-1 0.557 mi. 2942 ft. **MARSHALL NEW PRIMARY CENTER NO. 1** **CA ENVIROSTOR S112057176**
LEXINGTON AVE/WESTMORELAND AVE/LYMAN PLACE **CA SCH N/A**
LOS ANGELES, CA 90029

Relative: Lower

Actual: 342 ft.

ENVIROSTOR:

Facility ID:	19650016
Status:	No Further Action
Status Date:	11/25/2002
Site Code:	304294
Site Type:	School Investigation
Site Type Detailed:	School
Acres:	2.05

MARSHALL NEW PRIMARY CENTER NO. 1 (Continued) **S112057176**

NPL: NO
Regulatory Agencies: SMBRP
Lead Agency: SMBRP
Program Manager: Not reported
Supervisor: Shahir Haddad
Division Branch: Southern California Schools & Brownfields Outreach
Assembly: 53
Senate: 30
Special Program: Not reported
Restricted Use: NO
Site Mgmt Req: NONE SPECIFIED
Funding: School District
Latitude: 34.05227
Longitude: -118.2527
APN: NONE SPECIFIED
Past Use: RESIDENTIAL AREA
Potential COC: NONE SPECIFIED No Contaminants found
Confirmed COC: NONE SPECIFIED
Potential Description: NMA
Alias Name: LAUSD-MARSHAL NEW PC#1
Alias Type: Alternate Name
Alias Name: LOS ANGELES UNIFIED SCHOOL DISTRICT
Alias Type: Alternate Name
Alias Name: MARSHALL NEW PRIMARY CENTER #1
Alias Type: Alternate Name
Alias Name: 304294
Alias Type: Project Code (Site Code)
Alias Name: 19650016
Alias Type: Envirostor ID Number

Completed Info:
Completed Area Name: PROJECT WIDE
Completed Sub Area Name: Not reported
Completed Document Type: Environmental Oversight Agreement
Completed Date: 02/10/2000
Comments: Not reported

Completed Area Name: PROJECT WIDE
Completed Sub Area Name: Not reported
Completed Document Type: Phase 1
Completed Date: 06/18/2001
Comments: Not reported

Completed Area Name: PROJECT WIDE
Completed Sub Area Name: Not reported
Completed Document Type: Phase 1
Completed Date: 11/25/2002
Comments: Not reported

Completed Area Name: PROJECT WIDE
Completed Sub Area Name: Not reported
Completed Document Type: Cost Recovery Closeout Memo
Completed Date: 01/29/2003
Comments: Not reported

Completed Area Name: PROJECT WIDE
Completed Sub Area Name: Not reported
Completed Document Type: Site Inspections/Visit (Non LUR)

MARSHALL NEW PRIMARY CENTER NO. 1 (Continued) **S112057176**

Completed Date: 06/18/2001
Comments: Not reported

Future Area Name: Not reported
Future Sub Area Name: Not reported
Future Document Type: Not reported
Future Due Date: Not reported
Schedule Area Name: Not reported
Schedule Sub Area Name: Not reported
Schedule Document Type: Not reported
Schedule Due Date: Not reported
Schedule Revised Date: Not reported

SCH:

Facility ID: 19650016
Site Type: School Investigation
Site Type Detail: School
Site Mgmt. Req.: NONE SPECIFIED
Acres: 2.05
National Priorities List: NO
Cleanup Oversight Agencies: SMBRP
Lead Agency: SMBRP
Lead Agency Description: DTSC - Site Cleanup Program
Project Manager: Not reported
Supervisor: Shahir Haddad
Division Branch: Southern California Schools & Brownfields Outreach
Site Code: 304294
Assembly: 53
Senate: 30
Special Program Status: Not reported
Status: No Further Action
Status Date: 11/25/2002
Restricted Use: NO
Funding: School District
Latitude: 34.05227
Longitude: -118.2527
APN: NONE SPECIFIED
Past Use: RESIDENTIAL AREA
Potential COC: NONE SPECIFIED, No Contaminants found
Confirmed COC: NONE SPECIFIED
Potential Description: NMA
Alias Name: LAUSD-MARSHAL NEW PC#1
Alias Type: Alternate Name
Alias Name: LOS ANGELES UNIFIED SCHOOL DISTRICT
Alias Type: Alternate Name
Alias Name: MARSHALL NEW PRIMARY CENTER #1
Alias Type: Alternate Name
Alias Name: 304294
Alias Type: Project Code (Site Code)
Alias Name: 19650016
Alias Type: Envirostor ID Number

Completed Info:
Completed Area Name: PROJECT WIDE
Completed Sub Area Name: Not reported
Completed Document Type: Environmental Oversight Agreement

MARSHALL NEW PRIMARY CENTER NO. 1 (Continued) **S112057176**

Completed Date: 02/10/2000
Comments: Not reported

Completed Area Name: PROJECT WIDE
Completed Sub Area Name: Not reported
Completed Document Type: Phase 1
Completed Date: 06/18/2001
Comments: Not reported

Completed Area Name: PROJECT WIDE
Completed Sub Area Name: Not reported
Completed Document Type: Phase 1
Completed Date: 11/25/2002
Comments: Not reported

Completed Area Name: PROJECT WIDE
Completed Sub Area Name: Not reported
Completed Document Type: Cost Recovery Closeout Memo
Completed Date: 01/29/2003
Comments: Not reported

Completed Area Name: PROJECT WIDE
Completed Sub Area Name: Not reported
Completed Document Type: Site Inspections/Visit (Non LUR)
Completed Date: 06/18/2001
Comments: Not reported

Future Area Name: Not reported
Future Sub Area Name: Not reported
Future Document Type: Not reported
Future Due Date: Not reported
Schedule Area Name: Not reported
Schedule Sub Area Name: Not reported
Schedule Document Type: Not reported
Schedule Due Date: Not reported
Schedule Revised Date: Not reported

81
SW
1/2-1
0.647 mi.
3417 ft.

RAMONA NEW PC AKA BOWLING ALLEY **CA ENVIROSTOR** **S105628556**
SANTA MONICA BOULEVARD/KINGSLEY DRIVE **CA SCH** **N/A**
LOS ANGELES, CA 90029

Relative:
Lower

Actual:
332 ft.

ENVIROSTOR:
Facility ID: 19790003
Status: No Further Action
Status Date: 05/17/2002
Site Code: 304005
Site Type: School Cleanup
Site Type Detailed: School
Acres: 3
NPL: NO
Regulatory Agencies: SMBRP
Lead Agency: SMBRP
Program Manager: Not reported
Supervisor: Javier Hinojosa
Division Branch: Southern California Schools & Brownfields Outreach
Assembly: 53

RAMONA NEW PC AKA BOWLING ALLEY (Continued) **S105628556**

Senate: 24
Special Program: Not reported
Restricted Use: NO
Site Mgmt Req: NONE SPECIFIED
Funding: School District
Latitude: 34.09078
Longitude: -118.3032
APN: NONE SPECIFIED
Past Use: RECREATION SERVICES
Potential COC: Cobalt Chloroform Dichlorodifluoromethane Tetrachloroethylene (PCE * Methylphenol 1,2,4-Trimethylbenzene Ethylbenzene Xylenes Toluene 1,3,5-Trimethylbenzene Chloromethane (methyl chloride Molybdenum Benzene
Confirmed COC: NONE SPECIFIED
Potential Description: SOIL
Alias Name: LOS ANGELES UNIFIED SCHOOL DISTRICT
Alias Type: Alternate Name
Alias Name: RAMONA NEW PC AKA BOWLING ALLEY
Alias Type: Alternate Name
Alias Name: RAMONA PRIMARY CENTER AKA LAUSD BELMONT
Alias Type: Alternate Name
Alias Name: 110033612776
Alias Type: EPA (FRS #)
Alias Name: 304005
Alias Type: Project Code (Site Code)
Alias Name: 19790003
Alias Type: Envirostor ID Number

Completed Info:
Completed Area Name: PROJECT WIDE
Completed Sub Area Name: Not reported
Completed Document Type: Preliminary Endangerment Assessment Report
Completed Date: 10/18/2001
Comments: Not reported

Completed Area Name: PROJECT WIDE
Completed Sub Area Name: Not reported
Completed Document Type: Preliminary Endangerment Assessment Workplan
Completed Date: 10/18/2000
Comments: Not reported

Completed Area Name: PROJECT WIDE
Completed Sub Area Name: Not reported
Completed Document Type: Community Profile
Completed Date: 08/22/2001
Comments: Public participation.

Completed Area Name: PROJECT WIDE
Completed Sub Area Name: Not reported
Completed Document Type: Other Report
Completed Date: 08/09/2001
Comments: Initial Study Report Only

Completed Area Name: PROJECT WIDE
Completed Sub Area Name: Not reported
Completed Document Type: Other Report
Completed Date: 04/29/2003
Comments: Tech Memo - Lead Assessment Report

RAMONA NEW PC AKA BOWLING ALLEY (Continued) **S105628556**

Completed Area Name:	PROJECT WIDE
Completed Sub Area Name:	Not reported
Completed Document Type:	Environmental Oversight Agreement
Completed Date:	02/10/2000
Comments:	Not reported

Completed Area Name:	PROJECT WIDE
Completed Sub Area Name:	Not reported
Completed Document Type:	Cost Recovery Closeout Memo
Completed Date:	05/17/2002
Comments:	Not reported

Future Area Name:	Not reported
Future Sub Area Name:	Not reported
Future Document Type:	Not reported
Future Due Date:	Not reported
Schedule Area Name:	Not reported
Schedule Sub Area Name:	Not reported
Schedule Document Type:	Not reported
Schedule Due Date:	Not reported
Schedule Revised Date:	Not reported

SCH:

Facility ID:	19790003
Site Type:	School Cleanup
Site Type Detail:	School
Site Mgmt. Req.:	NONE SPECIFIED
Acres:	3
National Priorities List:	NO
Cleanup Oversight Agencies:	SMBRP
Lead Agency:	SMBRP
Lead Agency Description:	DTSC - Site Cleanup Program
Project Manager:	Not reported
Supervisor:	Javier Hinojosa
Division Branch:	Southern California Schools & Brownfields Outreach
Site Code:	304005
Assembly:	53
Senate:	24
Special Program Status:	Not reported
Status:	No Further Action
Status Date:	05/17/2002
Restricted Use:	NO
Funding:	School District
Latitude:	34.09078
Longitude:	-118.3032
APN:	NONE SPECIFIED
Past Use:	RECREATION SERVICES
Potential COC:	Cobalt, Cobalt, Chloroform, Dichlorodifluoromethane, Tetrachloroethylene (PCE, * Methylphenol, 1,2,4-Trimethylbenzene, Ethylbenzene, Xylenes, Toluene, 1,3,5-Trimethylbenzene, Chloromethane (methyl chloride, Molybdenum, Benzene
Confirmed COC:	NONE SPECIFIED
Potential Description:	SOIL
Alias Name:	LOS ANGELES UNIFIED SCHOOL DISTRICT
Alias Type:	Alternate Name
Alias Name:	RAMONA NEW PC AKA BOWLING ALLEY

RAMONA NEW PC AKA BOWLING ALLEY (Continued) **S105628556**

Alias Type: Alternate Name
Alias Name: RAMONA PRIMARY CENTER AKA LAUSD BELMONT
Alias Type: Alternate Name
Alias Name: 110033612776
Alias Type: EPA (FRS #)
Alias Name: 304005
Alias Type: Project Code (Site Code)
Alias Name: 19790003
Alias Type: Envirostor ID Number

Completed Info:
Completed Area Name: PROJECT WIDE
Completed Sub Area Name: Not reported
Completed Document Type: Preliminary Endangerment Assessment Report
Completed Date: 10/18/2001
Comments: Not reported

Completed Area Name: PROJECT WIDE
Completed Sub Area Name: Not reported
Completed Document Type: Preliminary Endangerment Assessment Workplan
Completed Date: 10/18/2000
Comments: Not reported

Completed Area Name: PROJECT WIDE
Completed Sub Area Name: Not reported
Completed Document Type: Community Profile
Completed Date: 08/22/2001
Comments: Public participation.

Completed Area Name: PROJECT WIDE
Completed Sub Area Name: Not reported
Completed Document Type: Other Report
Completed Date: 08/09/2001
Comments: Initial Study Report Only

Completed Area Name: PROJECT WIDE
Completed Sub Area Name: Not reported
Completed Document Type: Other Report
Completed Date: 04/29/2003
Comments: Tech Memo - Lead Assessment Report

Completed Area Name: PROJECT WIDE
Completed Sub Area Name: Not reported
Completed Document Type: Environmental Oversight Agreement
Completed Date: 02/10/2000
Comments: Not reported

Completed Area Name: PROJECT WIDE
Completed Sub Area Name: Not reported
Completed Document Type: Cost Recovery Closeout Memo
Completed Date: 05/17/2002
Comments: Not reported

Future Area Name: Not reported
Future Sub Area Name: Not reported
Future Document Type: Not reported
Future Due Date: Not reported
Schedule Area Name: Not reported

RAMONA NEW PC AKA BOWLING ALLEY (Continued) **S105628556**

Schedule Sub Area Name: Not reported
Schedule Document Type: Not reported
Schedule Due Date: Not reported
Schedule Revised Date: Not reported

82
WSW
1/2-1
0.651 mi.
3438 ft.

BELMONT/HOLLYWOOD NO. 3 **CA ENVIROSTOR S107735908**
LA MIRADA AVENUE/SERRANO AVENUE **CA SCH N/A**
LOS ANGELES, CA 90029

Relative:
Lower

Actual:
349 ft.

ENVIROSTOR:
Facility ID: 19880049
Status: Inactive - Needs Evaluation
Status Date: 02/11/2000
Site Code: 304135
Site Type: School Investigation
Site Type Detailed: School
Acres: 1.3
NPL: NO
Regulatory Agencies: SMBRP
Lead Agency: SMBRP
Program Manager: Not reported
Supervisor: Shahir Haddad
Division Branch: Southern California Schools & Brownfields Outreach
Assembly: 43
Senate: 24
Special Program: Not reported
Restricted Use: NO
Site Mgmt Req: NONE SPECIFIED
Funding: School District
Latitude: 34.09385
Longitude: -118.3059
APN: NONE SPECIFIED
Past Use: RESIDENTIAL AREA
Potential COC: NONE SPECIFIED
Confirmed COC: NONE SPECIFIED
Potential Description: NONE SPECIFIED
Alias Name: BELMONT/HOLLYWOOD #3
Alias Type: Alternate Name
Alias Name: LAUSD
Alias Type: Alternate Name
Alias Name: LAUSD-BELMONT/HOLLYWOOD #3/CDE
Alias Type: Alternate Name
Alias Name: LAUSD-BELMONT/HOLLYWOOD #3/VCA
Alias Type: Alternate Name
Alias Name: 304046
Alias Type: Project Code (Site Code)
Alias Name: 304135
Alias Type: Project Code (Site Code)
Alias Name: 19880049
Alias Type: Envirostor ID Number

Completed Info:
Completed Area Name: PROJECT WIDE
Completed Sub Area Name: Not reported
Completed Document Type: Environmental Oversight Agreement
Completed Date: 02/10/2000

BELMONT/HOLLYWOOD NO. 3 (Continued) **S107735908**

Comments:	Not reported
Completed Area Name:	PROJECT WIDE
Completed Sub Area Name:	Not reported
Completed Document Type:	Cost Recovery Closeout Memo
Completed Date:	08/20/2002
Comments:	Not reported
Completed Area Name:	PROJECT WIDE
Completed Sub Area Name:	Not reported
Completed Document Type:	Cost Recovery Closeout Memo
Completed Date:	04/22/2003
Comments:	Not reported
Completed Area Name:	PROJECT WIDE
Completed Sub Area Name:	Not reported
Completed Document Type:	Phase 1
Completed Date:	02/11/2000
Comments:	Not reported
Future Area Name:	Not reported
Future Sub Area Name:	Not reported
Future Document Type:	Not reported
Future Due Date:	Not reported
Schedule Area Name:	Not reported
Schedule Sub Area Name:	Not reported
Schedule Document Type:	Not reported
Schedule Due Date:	Not reported
Schedule Revised Date:	Not reported

SCH:

Facility ID:	19880049
Site Type:	School Investigation
Site Type Detail:	School
Site Mgmt. Req.:	NONE SPECIFIED
Acres:	1.3
National Priorities List:	NO
Cleanup Oversight Agencies:	SMBRP
Lead Agency:	SMBRP
Lead Agency Description:	DTSC - Site Cleanup Program
Project Manager:	Not reported
Supervisor:	Shahir Haddad
Division Branch:	Southern California Schools & Brownfields Outreach
Site Code:	304135
Assembly:	43
Senate:	24
Special Program Status:	Not reported
Status:	Inactive - Needs Evaluation
Status Date:	02/11/2000
Restricted Use:	NO
Funding:	School District
Latitude:	34.09385
Longitude:	-118.3059
APN:	NONE SPECIFIED
Past Use:	RESIDENTIAL AREA
Potential COC:	NONE SPECIFIED

BELMONT/HOLLYWOOD NO. 3 (Continued) **S107735908**

Confirmed COC: NONE SPECIFIED
Potential Description: NONE SPECIFIED
Alias Name: BELMONT/HOLLYWOOD #3
Alias Type: Alternate Name
Alias Name: LAUSD
Alias Type: Alternate Name
Alias Name: LAUSD-BELMONT/HOLLYWOOD #3/CDE
Alias Type: Alternate Name
Alias Name: LAUSD-BELMONT/HOLLYWOOD #3/VCA
Alias Type: Alternate Name
Alias Name: 304046
Alias Type: Project Code (Site Code)
Alias Name: 304135
Alias Type: Project Code (Site Code)
Alias Name: 19880049
Alias Type: Envirostor ID Number

Completed Info:
Completed Area Name: PROJECT WIDE
Completed Sub Area Name: Not reported
Completed Document Type: Environmental Oversight Agreement
Completed Date: 02/10/2000
Comments: Not reported

Completed Area Name: PROJECT WIDE
Completed Sub Area Name: Not reported
Completed Document Type: Cost Recovery Closeout Memo
Completed Date: 08/20/2002
Comments: Not reported

Completed Area Name: PROJECT WIDE
Completed Sub Area Name: Not reported
Completed Document Type: Cost Recovery Closeout Memo
Completed Date: 04/22/2003
Comments: Not reported

Completed Area Name: PROJECT WIDE
Completed Sub Area Name: Not reported
Completed Document Type: Phase 1
Completed Date: 02/11/2000
Comments: Not reported

Future Area Name: Not reported
Future Sub Area Name: Not reported
Future Document Type: Not reported
Future Due Date: Not reported
Schedule Area Name: Not reported
Schedule Sub Area Name: Not reported
Schedule Document Type: Not reported
Schedule Due Date: Not reported
Schedule Revised Date: Not reported

83
WSW
1/2-1
0.659 mi.
3477 ft.

Relative:
Lower

Actual:
358 ft.

DELUXE LABORATORIES INC
1377 N. SERRANO AVENUE
HOLLYWOOD, CA 90027

Database(s): RCRA-LQG, CA ENVIROSTOR, CA CPS-SLIC, CA HIST UST, ICIS, FINDS, ECHO, CA EMI, CA HAZNET, CA HIST CORTESE, LA Co. Site Mitigation

EDR ID Number: 1000428979
EPA ID Number: CAD981450281

RCRA-LQG:

Date form received by agency:	02/22/2008
Facility name:	DELUXE LABORATORIES INC
Facility address:	1377 N. SERRANO AVENUE HOLLYWOOD, CA 90027
EPA ID:	CAD981450281
Contact:	LUKE CHEN
Contact address:	Not reported Not reported
Contact country:	US
Contact telephone:	323-960-8613
Contact email:	LUKE.CHEN@BYDELUXE.COM
EPA Region:	09
Land type:	Private
Classification:	Large Quantity Generator
Description:	Handler: generates 1,000 kg or more of hazardous waste during any calendar month; or generates more than 1 kg of acutely hazardous waste during any calendar month; or generates more than 100 kg of any residue or contaminated soil, waste or other debris resulting from the cleanup of a spill, into or on any land or water, of acutely hazardous waste during any calendar month; or generates 1 kg or less of acutely hazardous waste during any calendar month, and accumulates more than 1 kg of acutely hazardous waste at any time; or generates 100 kg or less of any residue or contaminated soil, waste or other debris resulting from the cleanup of a spill, into or on any land or water, of acutely hazardous waste during any calendar month, and accumulates more than 100 kg of that material at any time

Owner/Operator Summary:

Owner/operator name:	DELUXE LABORATORIES
Owner/operator address:	Not reported Not reported
Owner/operator country:	US
Owner/operator telephone:	Not reported
Owner/operator email:	Not reported
Owner/operator fax:	Not reported
Owner/operator extension:	Not reported
Legal status:	Private
Owner/Operator Type:	Operator
Owner/Op start date:	12/17/1990
Owner/Op end date:	Not reported

Owner/operator name:	DELUXE LABORATORIES
Owner/operator address:	1377 N. SERRANO AVENUE HOLLYWOOD, CA 90027
Owner/operator country:	US
Owner/operator telephone:	Not reported

DELUXE LABORATORIES INC (Continued) **1000428979**

Owner/operator email: Not reported
Owner/operator fax: Not reported
Owner/operator extension: Not reported
Legal status: Private
Owner/Operator Type: Owner
Owner/Op start date: 12/17/1990
Owner/Op end date: Not reported

Handler Activities Summary:
U.S. importer of hazardous waste: No
Mixed waste (haz. and radioactive): No
Recycler of hazardous waste: No
Transporter of hazardous waste: No
Treater, storer or disposer of HW: No
Underground injection activity: No
On-site burner exemption: No
Furnace exemption: No
Used oil fuel burner: No
Used oil processor: No
User oil refiner: No
Used oil fuel marketer to burner: No
Used oil Specification marketer: No
Used oil transfer facility: No
Used oil transporter: No

. Waste code: D039
. Waste name: TETRACHLOROETHYLENE

Historical Generators:
Date form received by agency: 02/16/2006
Site name: DELUXE LABORATORIES
Classification: Large Quantity Generator

. Waste code: 214
. Waste name: Unspecified solvent mixture

. Waste code: 541
. Waste name: Photochemicals / photo processing waste

. Waste code: D001
. Waste name: IGNITABLE HAZARDOUS WASTES ARE THOSE WASTES WHICH HAVE A FLASHPOINT OF LESS THAN 140 DEGREES FAHRENHEIT AS DETERMINED BY A PENSKY-MARTENS CLOSED CUP FLASH POINT TESTER. ANOTHER METHOD OF DETERMINING THE FLASH POINT OF A WASTE IS TO REVIEW THE MATERIAL SAFETY DATA SHEET, WHICH CAN BE OBTAINED FROM THE MANUFACTURER OR DISTRIBUTOR OF THE MATERIAL. LACQUER THINNER IS AN EXAMPLE OF A COMMONLY USED SOLVENT WHICH WOULD BE CONSIDERED AS IGNITABLE HAZARDOUS WASTE.

. Waste code: D011
. Waste name: SILVER

. Waste code: D039
. Waste name: TETRACHLOROETHYLENE

. Waste code: F001
. Waste name: THE FOLLOWING SPENT HALOGENATED SOLVENTS USED IN DEGREASING:

DELUXE LABORATORIES INC (Continued) **1000428979**

TETRACHLOROETHYLENE, TRICHLOROETHYLENE, METHYLENE CHLORIDE, 1,1,1-TRICHLOROETHANE, CARBON TETRACHLORIDE, AND CHLORINATED FLUOROCARBONS; ALL SPENT SOLVENT MIXTURES/BLENDS USED IN DEGREASING CONTAINING, BEFORE USE, A TOTAL OF TEN PERCENT OR MORE (BY VOLUME) OF ONE OR MORE OF THE ABOVE HALOGENATED SOLVENTS OR THOSE SOLVENTS LISTED IN F002, F004, AND F005, AND STILL BOTTOMS FROM THE RECOVERY OF THESE SPENT SOLVENTS AND SPENT SOLVENT MIXTURES.

. Waste code: F002
. Waste name: THE FOLLOWING SPENT HALOGENATED SOLVENTS: TETRACHLOROETHYLENE, METHYLENE CHLORIDE, TRICHLOROETHYLENE, 1,1,1-TRICHLOROETHANE, CHLOROBENZENE, 1,1,2-TRICHLORO-1,2,2-TRIFLUOROETHANE, ORTHO-DICHLOROBENZENE, TRICHLOROFLUOROMETHANE, AND 1,1,2-TRICHLOROETHANE; ALL SPENT SOLVENT MIXTURES/BLENDS CONTAINING, BEFORE USE, A TOTAL OF TEN PERCENT OR MORE (BY VOLUME) OF ONE OR MORE OF THE ABOVE HALOGENATED SOLVENTS OR THOSE LISTED IN F001, F004, OR F005, AND STILL BOTTOMS FROM THE RECOVERY OF THESE SPENT SOLVENTS AND SPENT SOLVENT MIXTURES.

. Waste code: F005
. Waste name: THE FOLLOWING SPENT NON-HALOGENATED SOLVENTS: TOLUENE, METHYL ETHYL KETONE, CARBON DISULFIDE, ISOBUTANOL, PYRIDINE, BENZENE, 2-ETHOXYETHANOL, AND 2-NITROPROPANE; ALL SPENT SOLVENT MIXTURES/BLENDS CONTAINING, BEFORE USE, A TOTAL OF TEN PERCENT OR MORE (BY VOLUME) OF ONE OR MORE OF THE ABOVE NON-HALOGENATED SOLVENTS OR THOSE SOLVENTS LISTED IN F001, F002, OR F004; AND STILL BOTTOMS FROM THE RECOVERY OF THESE SPENT SOLVENTS AND SPENT SOLVENT MIXTURES.

Date form received by agency: 02/18/2004
Site name: DELUXE LABORATORIES, INC.
Classification: Large Quantity Generator

. Waste code: D001
. Waste name: IGNITABLE HAZARDOUS WASTES ARE THOSE WASTES WHICH HAVE A FLASHPOINT OF LESS THAN 140 DEGREES FAHRENHEIT AS DETERMINED BY A PENSKY-MARTENS CLOSED CUP FLASH POINT TESTER. ANOTHER METHOD OF DETERMINING THE FLASH POINT OF A WASTE IS TO REVIEW THE MATERIAL SAFETY DATA SHEET, WHICH CAN BE OBTAINED FROM THE MANUFACTURER OR DISTRIBUTOR OF THE MATERIAL. LACQUER THINNER IS AN EXAMPLE OF A COMMONLY USED SOLVENT WHICH WOULD BE CONSIDERED AS IGNITABLE HAZARDOUS WASTE.

. Waste code: D002
. Waste name: A WASTE WHICH HAS A PH OF LESS THAN 2 OR GREATER THAN 12.5 IS CONSIDERED TO BE A CORROSIVE HAZARDOUS WASTE. SODIUM HYDROXIDE, A CAUSTIC SOLUTION WITH A HIGH PH, IS OFTEN USED BY INDUSTRIES TO CLEAN OR DEGREASE PARTS. HYDROCHLORIC ACID, A SOLUTION WITH A LOW PH, IS USED BY MANY INDUSTRIES TO CLEAN METAL PARTS PRIOR TO PAINTING. WHEN THESE CAUSTIC OR ACID SOLUTIONS BECOME CONTAMINATED AND MUST BE DISPOSED, THE WASTE WOULD BE A CORROSIVE HAZARDOUS WASTE.

. Waste code: D011
. Waste name: SILVER

. Waste code: D039
. Waste name: TETRACHLOROETHYLENE

. Waste code: F002

DELUXE LABORATORIES INC (Continued) **1000428979**

. Waste name: THE FOLLOWING SPENT HALOGENATED SOLVENTS: TETRACHLOROETHYLENE, METHYLENE CHLORIDE, TRICHLOROETHYLENE, 1,1,1-TRICHLOROETHANE, CHLOROBENZENE, 1,1,2-TRICHLORO-1,2,2-TRIFLUOROETHANE, ORTHO-DICHLOROBENZENE, TRICHLOROFLUOROMETHANE, AND 1,1,2-TRICHLOROETHANE; ALL SPENT SOLVENT MIXTURES/BLENDS CONTAINING, BEFORE USE, A TOTAL OF TEN PERCENT OR MORE (BY VOLUME) OF ONE OR MORE OF THE ABOVE HALOGENATED SOLVENTS OR THOSE LISTED IN F001, F004, OR F005, AND STILL BOTTOMS FROM THE RECOVERY OF THESE SPENT SOLVENTS AND SPENT SOLVENT MIXTURES.

. Waste code: F005
. Waste name: THE FOLLOWING SPENT NON-HALOGENATED SOLVENTS: TOLUENE, METHYL ETHYL KETONE, CARBON DISULFIDE, ISOBUTANOL, PYRIDINE, BENZENE, 2-ETHOXYETHANOL, AND 2-NITROPROPANE; ALL SPENT SOLVENT MIXTURES/BLENDS CONTAINING, BEFORE USE, A TOTAL OF TEN PERCENT OR MORE (BY VOLUME) OF ONE OR MORE OF THE ABOVE NON-HALOGENATED SOLVENTS OR THOSE SOLVENTS LISTED IN F001, F002, OR F004; AND STILL BOTTOMS FROM THE RECOVERY OF THESE SPENT SOLVENTS AND SPENT SOLVENT MIXTURES.

Date form received by agency: 02/27/2002
Site name: DELUXE LABORATORIES, INC.
Classification: Large Quantity Generator

. Waste code: 141
. Waste name: Off-specification, aged, or surplus inorganics

. Waste code: 211
. Waste name: Halogenated solvents (chloroform, methyl chloride, perchloroethylene, etc.)

. Waste code: 214
. Waste name: Unspecified solvent mixture

. Waste code: 352
. Waste name: Other organic solids

. Waste code: 541
. Waste name: Photochemicals / photo processing waste

. Waste code: 791
. Waste name: Liquids with pH < 2

. Waste code: D001
. Waste name: IGNITABLE HAZARDOUS WASTES ARE THOSE WASTES WHICH HAVE A FLASHPOINT OF LESS THAN 140 DEGREES FAHRENHEIT AS DETERMINED BY A PENSKY-MARTENS CLOSED CUP FLASH POINT TESTER. ANOTHER METHOD OF DETERMINING THE FLASH POINT OF A WASTE IS TO REVIEW THE MATERIAL SAFETY DATA SHEET, WHICH CAN BE OBTAINED FROM THE MANUFACTURER OR DISTRIBUTOR OF THE MATERIAL. LACQUER THINNER IS AN EXAMPLE OF A COMMONLY USED SOLVENT WHICH WOULD BE CONSIDERED AS IGNITABLE HAZARDOUS WASTE.

. Waste code: D002
. Waste name: A WASTE WHICH HAS A PH OF LESS THAN 2 OR GREATER THAN 12.5 IS CONSIDERED TO BE A CORROSIVE HAZARDOUS WASTE. SODIUM HYDROXIDE, A CAUSTIC SOLUTION WITH A HIGH PH, IS OFTEN USED BY INDUSTRIES TO CLEAN OR DEGREASE PARTS. HYDROCHLORIC ACID, A SOLUTION WITH A LOW PH, IS USED BY MANY INDUSTRIES TO CLEAN METAL PARTS PRIOR TO PAINTING. WHEN

DELUXE LABORATORIES INC (Continued) **1000428979**

THESE CAUSTIC OR ACID SOLUTIONS BECOME CONTAMINATED AND MUST BE DISPOSED, THE WASTE WOULD BE A CORROSIVE HAZARDOUS WASTE.

. Waste code: D011
. Waste name: SILVER

. Waste code: D039
. Waste name: TETRACHLOROETHYLENE

. Waste code: F001
. Waste name: THE FOLLOWING SPENT HALOGENATED SOLVENTS USED IN DEGREASING: TETRACHLOROETHYLENE, TRICHLOROETHYLENE, METHYLENE CHLORIDE, 1,1,1-TRICHLOROETHANE, CARBON TETRACHLORIDE, AND CHLORINATED FLUOROCARBONS; ALL SPENT SOLVENT MIXTURES/BLENDS USED IN DEGREASING CONTAINING, BEFORE USE, A TOTAL OF TEN PERCENT OR MORE (BY VOLUME) OF ONE OR MORE OF THE ABOVE HALOGENATED SOLVENTS OR THOSE SOLVENTS LISTED IN F002, F004, AND F005, AND STILL BOTTOMS FROM THE RECOVERY OF THESE SPENT SOLVENTS AND SPENT SOLVENT MIXTURES.

. Waste code: F002
. Waste name: THE FOLLOWING SPENT HALOGENATED SOLVENTS: TETRACHLOROETHYLENE, METHYLENE CHLORIDE, TRICHLOROETHYLENE, 1,1,1-TRICHLOROETHANE, CHLOROBENZENE, 1,1,2-TRICHLORO-1,2,2-TRIFLUOROETHANE, ORTHO-DICHLOROBENZENE, TRICHLOROFLUOROMETHANE, AND 1,1,2-TRICHLOROETHANE; ALL SPENT SOLVENT MIXTURES/BLENDS CONTAINING, BEFORE USE, A TOTAL OF TEN PERCENT OR MORE (BY VOLUME) OF ONE OR MORE OF THE ABOVE HALOGENATED SOLVENTS OR THOSE LISTED IN F001, F004, OR F005, AND STILL BOTTOMS FROM THE RECOVERY OF THESE SPENT SOLVENTS AND SPENT SOLVENT MIXTURES.

. Waste code: F005
. Waste name: THE FOLLOWING SPENT NON-HALOGENATED SOLVENTS: TOLUENE, METHYL ETHYL KETONE, CARBON DISULFIDE, ISOBUTANOL, PYRIDINE, BENZENE, 2-ETHOXYETHANOL, AND 2-NITROPROPANE; ALL SPENT SOLVENT MIXTURES/BLENDS CONTAINING, BEFORE USE, A TOTAL OF TEN PERCENT OR MORE (BY VOLUME) OF ONE OR MORE OF THE ABOVE NON-HALOGENATED SOLVENTS OR THOSE SOLVENTS LISTED IN F001, F002, OR F004; AND STILL BOTTOMS FROM THE RECOVERY OF THESE SPENT SOLVENTS AND SPENT SOLVENT MIXTURES.

. Waste code: P012
. Waste name: ARSENIC OXIDE AS2O3

Date form received by agency: 10/12/2000
Site name: DELUXE LABORATORIES, INC.
Classification: Large Quantity Generator

Date form received by agency: 03/16/1999
Site name: DELUXE LABORATORIES
Classification: Large Quantity Generator

Date form received by agency: 09/01/1996
Site name: DELUXE LABORATORIES, INC
Classification: Large Quantity Generator

Date form received by agency: 12/29/1995
Site name: DELUXE LABRATORIES
Classification: Large Quantity Generator

DELUXE LABORATORIES INC (Continued) **1000428979**

Date form received by agency: 03/14/1994
Site name: DELUXE LABORATORIES
Classification: Large Quantity Generator

Date form received by agency: 01/31/1992
Site name: DELUXE LABORATORIES, INC
Classification: Large Quantity Generator

Date form received by agency: 04/10/1990
Site name: DELUXE LAB
Classification: Large Quantity Generator

Date form received by agency: 03/10/1986
Site name: DELUXE LABORATORIES, INC
Classification: Large Quantity Generator

Facility Has Received Notices of Violations:
Regulation violated: Not reported
Area of violation: Generators - General
Date violation determined: 02/05/2009
Date achieved compliance: 02/05/2009
Violation lead agency: State
Enforcement action: WRITTEN INFORMAL
Enforcement action date: 02/05/2009
Enf. disposition status: Not reported
Enf. disp. status date: Not reported
Enforcement lead agency: State
Proposed penalty amount: Not reported
Final penalty amount: Not reported
Paid penalty amount: Not reported

Evaluation Action Summary:
Evaluation date: 06/26/2015
Evaluation: COMPLIANCE EVALUATION INSPECTION ON-SITE
Area of violation: Not reported
Date achieved compliance: Not reported
Evaluation lead agency: State

Evaluation date: 02/05/2009
Evaluation: COMPLIANCE EVALUATION INSPECTION ON-SITE
Area of violation: Generators - General
Date achieved compliance: 02/05/2009
Evaluation lead agency: State

ENVIROSTOR:
Facility ID: 60001863
Status: Refer: 1248 Local Agency
Status Date: 05/09/2014
Site Code: 301604
Site Type: Evaluation
Site Type Detailed: Evaluation
Acres: 5
NPL: NO
Regulatory Agencies: SMBRP, LOS ANGELES COUNTY
Lead Agency: LOS ANGELES COUNTY
Program Manager: Manjul Bose
Supervisor: Javier Hinojosa

DELUXE LABORATORIES INC (Continued) **1000428979**

Division Branch: Cleanup Chatsworth
Assembly: 43
Senate: 24
Special Program: Not reported
Restricted Use: NO
Site Mgmt Req: NONE SPECIFIED
Funding: EPA Grant
Latitude: 34.09578
Longitude: -118.3087
APN: 5544-032-013, 5544-032-016, 5544032013, 5544032016
Past Use: PHOTOGRAPHIC PROCESSING
Potential COC: Under Investigation Tetrachloroethylene (PCE
Confirmed COC: NONE SPECIFIED
Potential Description: AQUI, IA, SOIL, SV, UE, WELL
Alias Name: 5544-032-013
Alias Type: APN
Alias Name: 5544-032-016
Alias Type: APN
Alias Name: 5544032013
Alias Type: APN
Alias Name: 5544032016
Alias Type: APN
Alias Name: CAN000909568
Alias Type: CERCLIS ID
Alias Name: SLT43206204
Alias Type: GeoTracker Global ID
Alias Name: 301604
Alias Type: Project Code (Site Code)
Alias Name: 60001863
Alias Type: Envirostor ID Number

Completed Info:
Completed Area Name: PROJECT WIDE
Completed Sub Area Name: Not reported
Completed Document Type: PA/SI Site Screening
Completed Date: 09/12/2013
Comments: Not reported

Completed Area Name: PROJECT WIDE
Completed Sub Area Name: Not reported
Completed Document Type: Correspondence
Completed Date: 04/01/2014
Comments: Correspondence Received.

Completed Area Name: PROJECT WIDE
Completed Sub Area Name: Not reported
Completed Document Type: Correspondence
Completed Date: 05/08/2014
Comments: SB 1248

Completed Area Name: PROJECT WIDE
Completed Sub Area Name: Not reported
Completed Document Type: Correspondence
Completed Date: 05/08/2014
Comments: Transfer of site to LACOFD

Future Area Name: Not reported
Future Sub Area Name: Not reported

DELUXE LABORATORIES INC (Continued) **1000428979**

Future Document Type: Not reported
Future Due Date: Not reported
Schedule Area Name: Not reported
Schedule Sub Area Name: Not reported
Schedule Document Type: Not reported
Schedule Due Date: Not reported
Schedule Revised Date: Not reported

CPS-SLIC:
Region: STATE
Facility Status: **Open - Inactive**
Status Date: 01/01/1965
Global Id: SLT43206204
Lead Agency: LA CNTY FIRE DEPT. (BILLING AND UST)
Lead Agency Case Number: Not reported
Latitude: 34.09553
Longitude: -118.308012
Case Type: Cleanup Program Site
Case Worker: Not reported
Local Agency: Not reported
RB Case Number: Not reported
File Location: Not reported
Potential Media Affected: Not reported
Potential Contaminants of Concern: Not reported
Site History: Not reported

Click here to access the California GeoTracker records for this facility:

HIST UST:
File Number: 00028E07
URL: http://geotracker.waterboards.ca.gov/ustpdfs/pdf/00028E07.pdf
Region: STATE
Facility ID: 00000067647
Facility Type: Other
Other Type: MOTION PICTURE PROCE
Contact Name: RICHARD GRENIER
Telephone: 2134626171
Owner Name: TWENTIETH CENTURY FOX FILM COR
Owner Address: 10201 W. PICO BLVD.
Owner City,St,Zip: LOS ANGELES, CA 90035
Total Tanks: 0001

Tank Num: 001
Container Num: ONE
Year Installed: 1973
Tank Capacity: 00020000
Tank Used for: WASTE
Type of Fuel: 4
Container Construction Thickness: /16 2
Leak Detection: Stock Inventor

Click here for Geo Tracker PDF:

ICIS:
Enforcement Action ID: CASCAA0000060370094000095
FRS ID: 110000784009

DELUXE LABORATORIES INC (Continued) **1000428979**

Action Name:	DELUXE LABORATORIES INC 060370094000095
Facility Name:	DELUXE LABORATORIES INC
Facility Address:	1377 N SERRANO AVE HOLLYWOOD, CA 90027
Enforcement Action Type:	Administrative Order
Facility County:	LOS ANGELES
Program System Acronym:	AIR
Enforcement Action Forum Desc:	Administrative - Formal
EA Type Code:	SCAAAO
Facility SIC Code:	7819
Federal Facility ID:	Not reported
Latitude in Decimal Degrees:	34.0965
Longitude in Decimal Degrees:	-118.30703
Permit Type Desc:	Not reported
Program System Acronym:	CASCA0000603700940
Facility NAICS Code:	512199
Tribal Land Code:	Not reported

Enforcement Action ID:	CASCAA00000603700940000094
FRS ID:	110000784009
Action Name:	DELUXE LABORATORIES INC 060370094000094
Facility Name:	DELUXE LABORATORIES INC
Facility Address:	1377 N SERRANO AVE HOLLYWOOD, CA 90027
Enforcement Action Type:	Notice of Violation
Facility County:	LOS ANGELES
Program System Acronym:	AIR
Enforcement Action Forum Desc:	Administrative - Informal
EA Type Code:	NOV
Facility SIC Code:	7819
Federal Facility ID:	Not reported
Latitude in Decimal Degrees:	34.0965
Longitude in Decimal Degrees:	-118.30703
Permit Type Desc:	Not reported
Program System Acronym:	CASCA0000603700940
Facility NAICS Code:	512199
Tribal Land Code:	Not reported

Enforcement Action ID:	CASCAA00000603700940000075
FRS ID:	110000784009
Action Name:	DELUXE LABORATORIES INC 060370094000075
Facility Name:	DELUXE LABORATORIES INC
Facility Address:	1377 N SERRANO AVE HOLLYWOOD, CA 90027
Enforcement Action Type:	Administrative Order
Facility County:	LOS ANGELES
Program System Acronym:	AIR
Enforcement Action Forum Desc:	Administrative - Formal
EA Type Code:	SCAAAO
Facility SIC Code:	7819
Federal Facility ID:	Not reported
Latitude in Decimal Degrees:	34.0965
Longitude in Decimal Degrees:	-118.30703
Permit Type Desc:	Not reported
Program System Acronym:	CASCA0000603700940
Facility NAICS Code:	512199
Tribal Land Code:	Not reported

DELUXE LABORATORIES INC (Continued) **1000428979**

Enforcement Action ID: CASCAA0000060370094000074
FRS ID: 110000784009
Action Name: DELUXE LABORATORIES INC 060370094000074
Facility Name: DELUXE LABORATORIES INC
Facility Address: 1377 N SERRANO AVE
HOLLYWOOD, CA 90027
Enforcement Action Type: Notice of Violation
Facility County: LOS ANGELES
Program System Acronym: AIR
Enforcement Action Forum Desc: Administrative - Informal
EA Type Code: NOV
Facility SIC Code: 7819
Federal Facility ID: Not reported
Latitude in Decimal Degrees: 34.0965
Longitude in Decimal Degrees: -118.30703
Permit Type Desc: Not reported
Program System Acronym: CASCA0000603700940
Facility NAICS Code: 512199
Tribal Land Code: Not reported

Enforcement Action ID: CASCAA0000060370094000065
FRS ID: 110000784009
Action Name: DELUXE LABORATORIES INC 060370094000065
Facility Name: DELUXE LABORATORIES INC
Facility Address: 1377 N SERRANO AVE
HOLLYWOOD, CA 90027
Enforcement Action Type: Administrative Order
Facility County: LOS ANGELES
Program System Acronym: AIR
Enforcement Action Forum Desc: Administrative - Formal
EA Type Code: SCAAAO
Facility SIC Code: 7819
Federal Facility ID: Not reported
Latitude in Decimal Degrees: 34.0965
Longitude in Decimal Degrees: -118.30703
Permit Type Desc: Not reported
Program System Acronym: CASCA0000603700940
Facility NAICS Code: 512199
Tribal Land Code: Not reported

Enforcement Action ID: CASCAA0000060370094000064
FRS ID: 110000784009
Action Name: DELUXE LABORATORIES INC 060370094000064
Facility Name: DELUXE LABORATORIES INC
Facility Address: 1377 N SERRANO AVE
HOLLYWOOD, CA 90027
Enforcement Action Type: Notice of Violation
Facility County: LOS ANGELES
Program System Acronym: AIR
Enforcement Action Forum Desc: Administrative - Informal
EA Type Code: NOV
Facility SIC Code: 7819
Federal Facility ID: Not reported
Latitude in Decimal Degrees: 34.0965
Longitude in Decimal Degrees: -118.30703
Permit Type Desc: Not reported
Program System Acronym: CASCA0000603700940

DELUXE LABORATORIES INC (Continued) **1000428979**

Facility NAICS Code: 512199
Tribal Land Code: Not reported

Enforcement Action ID: CASCAA0000060370094000058
FRS ID: 110000784009
Action Name: DELUXE LABORATORIES INC 060370094000058
Facility Name: DELUXE LABORATORIES INC
Facility Address: 1377 N SERRANO AVE
HOLLYWOOD, CA 90027
Enforcement Action Type: Administrative Order
Facility County: LOS ANGELES
Program System Acronym: AIR
Enforcement Action Forum Desc: Administrative - Formal
EA Type Code: SCAAAO
Facility SIC Code: 7819
Federal Facility ID: Not reported
Latitude in Decimal Degrees: 34.0965
Longitude in Decimal Degrees: -118.30703
Permit Type Desc: Not reported
Program System Acronym: CASCA0000603700940
Facility NAICS Code: 512199
Tribal Land Code: Not reported

Enforcement Action ID: CASCAA0000060370094000057
FRS ID: 110000784009
Action Name: DELUXE LABORATORIES INC 060370094000057
Facility Name: DELUXE LABORATORIES INC
Facility Address: 1377 N SERRANO AVE
HOLLYWOOD, CA 90027
Enforcement Action Type: Notice of Violation
Facility County: LOS ANGELES
Program System Acronym: AIR
Enforcement Action Forum Desc: Administrative - Informal
EA Type Code: NOV
Facility SIC Code: 7819
Federal Facility ID: Not reported
Latitude in Decimal Degrees: 34.0965
Longitude in Decimal Degrees: -118.30703
Permit Type Desc: Not reported
Program System Acronym: CASCA0000603700940
Facility NAICS Code: 512199
Tribal Land Code: Not reported

Enforcement Action ID: CASCAA0000060370094000036
FRS ID: 110000784009
Action Name: DELUXE LABORATORIES INC 060370094000036
Facility Name: DELUXE LABORATORIES INC
Facility Address: 1377 N SERRANO AVE
HOLLYWOOD, CA 90027
Enforcement Action Type: Administrative Order
Facility County: LOS ANGELES
Program System Acronym: AIR
Enforcement Action Forum Desc: Administrative - Formal
EA Type Code: SCAAAO
Facility SIC Code: 7819
Federal Facility ID: Not reported
Latitude in Decimal Degrees: 34.0965

DELUXE LABORATORIES INC (Continued) **1000428979**

Longitude in Decimal Degrees:	-118.30703
Permit Type Desc:	Not reported
Program System Acronym:	CASCA0000603700940
Facility NAICS Code:	512199
Tribal Land Code:	Not reported
Enforcement Action ID:	CASCAA0000060370094000035
FRS ID:	110000784009
Action Name:	DELUXE LABORATORIES INC 060370094000035
Facility Name:	DELUXE LABORATORIES INC
Facility Address:	1377 N SERRANO AVE HOLLYWOOD, CA 90027
Enforcement Action Type:	Notice of Violation
Facility County:	LOS ANGELES
Program System Acronym:	AIR
Enforcement Action Forum Desc:	Administrative - Informal
EA Type Code:	NOV
Facility SIC Code:	7819
Federal Facility ID:	Not reported
Latitude in Decimal Degrees:	34.0965
Longitude in Decimal Degrees:	-118.30703
Permit Type Desc:	Not reported
Program System Acronym:	CASCA0000603700940
Facility NAICS Code:	512199
Tribal Land Code:	Not reported

FINDS:

Registry ID: 110000784009

Environmental Interest/Information System

AFS (Aerometric Information Retrieval System (AIRS) Facility Subsystem) replaces the former Compliance Data System (CDS), the National Emission Data System (NEDS), and the Storage and Retrieval of Aerometric Data (SAROAD). AIRS is the national repository for information concerning airborne pollution in the United States. AFS is used to track emissions and compliance data from industrial plants. AFS data are utilized by states to prepare State Implementation Plans to comply with regulatory programs and by EPA as an input for the estimation of total national emissions. AFS is undergoing a major redesign to support facility operating permits required under Title V of the Clean Air Act.

California Hazardous Waste Tracking System - Datamart (HWTS-DATAMART) provides California with information on hazardous waste shipments for generators, transporters, and treatment, storage, and disposal facilities.

RCRAInfo is a national information system that supports the Resource Conservation and Recovery Act (RCRA) program through the tracking of events and activities related to facilities that generate, transport, and treat, store, or dispose of hazardous waste. RCRAInfo allows RCRA program staff to track the notification, permit, compliance, and corrective action activities required under RCRA.

HAZARDOUS AIR POLLUTANT MAJOR

DELUXE LABORATORIES INC (Continued) **1000428979**

HAZARDOUS WASTE BIENNIAL REPORTER

STATE MASTER

AIR MINOR

Click this hyperlink while viewing on your computer to access additional FINDS: detail in the EDR Site Report.

ECHO:

Envid:	1000428979
Registry ID:	110000784009
DFR URL:	http://echo.epa.gov/detailed-facility-report?fid=110000784009

EMI:

Year:	1987
County Code:	19
Air Basin:	SC
Facility ID:	9668
Air District Name:	SC
SIC Code:	7819
Air District Name:	SOUTH COAST AQMD
Community Health Air Pollution Info System:	Not reported
Consolidated Emission Reporting Rule:	Not reported
Total Organic Hydrocarbon Gases Tons/Yr:	154
Reactive Organic Gases Tons/Yr:	4
Carbon Monoxide Emissions Tons/Yr:	1
NOX - Oxides of Nitrogen Tons/Yr:	2
SOX - Oxides of Sulphur Tons/Yr:	0
Particulate Matter Tons/Yr:	0
Part. Matter 10 Micrometers and Smllr Tons/Yr:	0

Year:	1990
County Code:	19
Air Basin:	SC
Facility ID:	9668
Air District Name:	SC
SIC Code:	7819
Air District Name:	SOUTH COAST AQMD
Community Health Air Pollution Info System:	Not reported
Consolidated Emission Reporting Rule:	Not reported
Total Organic Hydrocarbon Gases Tons/Yr:	211
Reactive Organic Gases Tons/Yr:	2
Carbon Monoxide Emissions Tons/Yr:	1
NOX - Oxides of Nitrogen Tons/Yr:	3
SOX - Oxides of Sulphur Tons/Yr:	0
Particulate Matter Tons/Yr:	0
Part. Matter 10 Micrometers and Smllr Tons/Yr:	0

Year:	1993
County Code:	19
Air Basin:	SC
Facility ID:	9668
Air District Name:	SC
SIC Code:	7819

DELUXE LABORATORIES INC (Continued) **1000428979**

Air District Name:	SOUTH COAST AQMD
Community Health Air Pollution Info System:	Not reported
Consolidated Emission Reporting Rule:	Not reported
Total Organic Hydrocarbon Gases Tons/Yr:	182
Reactive Organic Gases Tons/Yr:	2
Carbon Monoxide Emissions Tons/Yr:	1
NOX - Oxides of Nitrogen Tons/Yr:	2
SOX - Oxides of Sulphur Tons/Yr:	0
Particulate Matter Tons/Yr:	0
Part. Matter 10 Micrometers and Smllr Tons/Yr:	0

Year:	1995
County Code:	19
Air Basin:	SC
Facility ID:	9668
Air District Name:	SC
SIC Code:	7819
Air District Name:	SOUTH COAST AQMD
Community Health Air Pollution Info System:	Not reported
Consolidated Emission Reporting Rule:	Not reported
Total Organic Hydrocarbon Gases Tons/Yr:	182
Reactive Organic Gases Tons/Yr:	2
Carbon Monoxide Emissions Tons/Yr:	1
NOX - Oxides of Nitrogen Tons/Yr:	2
SOX - Oxides of Sulphur Tons/Yr:	0
Particulate Matter Tons/Yr:	0
Part. Matter 10 Micrometers and Smllr Tons/Yr:	0

Year:	1996
County Code:	19
Air Basin:	SC
Facility ID:	9668
Air District Name:	SC
SIC Code:	7819
Air District Name:	SOUTH COAST AQMD
Community Health Air Pollution Info System:	Not reported
Consolidated Emission Reporting Rule:	Not reported
Total Organic Hydrocarbon Gases Tons/Yr:	95
Reactive Organic Gases Tons/Yr:	8
Carbon Monoxide Emissions Tons/Yr:	1
NOX - Oxides of Nitrogen Tons/Yr:	4
SOX - Oxides of Sulphur Tons/Yr:	0
Particulate Matter Tons/Yr:	0
Part. Matter 10 Micrometers and Smllr Tons/Yr:	0

Year:	1997
County Code:	19
Air Basin:	SC
Facility ID:	9668
Air District Name:	SC
SIC Code:	7819
Air District Name:	SOUTH COAST AQMD
Community Health Air Pollution Info System:	Not reported
Consolidated Emission Reporting Rule:	Not reported
Total Organic Hydrocarbon Gases Tons/Yr:	63
Reactive Organic Gases Tons/Yr:	9
Carbon Monoxide Emissions Tons/Yr:	1

DELUXE LABORATORIES INC (Continued) **1000428979**

NOX - Oxides of Nitrogen Tons/Yr:	2
SOX - Oxides of Sulphur Tons/Yr:	0
Particulate Matter Tons/Yr:	0
Part. Matter 10 Micrometers and Smllr Tons/Yr:	0

Year:	1998
County Code:	19
Air Basin:	SC
Facility ID:	9668
Air District Name:	SC
SIC Code:	7819
Air District Name:	SOUTH COAST AQMD
Community Health Air Pollution Info System:	Not reported
Consolidated Emission Reporting Rule:	Not reported
Total Organic Hydrocarbon Gases Tons/Yr:	62
Reactive Organic Gases Tons/Yr:	8
Carbon Monoxide Emissions Tons/Yr:	1
NOX - Oxides of Nitrogen Tons/Yr:	2
SOX - Oxides of Sulphur Tons/Yr:	0
Particulate Matter Tons/Yr:	0
Part. Matter 10 Micrometers and Smllr Tons/Yr:	0

Year:	1999
County Code:	19
Air Basin:	SC
Facility ID:	9668
Air District Name:	SC
SIC Code:	7819
Air District Name:	SOUTH COAST AQMD
Community Health Air Pollution Info System:	Not reported
Consolidated Emission Reporting Rule:	Not reported
Total Organic Hydrocarbon Gases Tons/Yr:	63
Reactive Organic Gases Tons/Yr:	9
Carbon Monoxide Emissions Tons/Yr:	1
NOX - Oxides of Nitrogen Tons/Yr:	2
SOX - Oxides of Sulphur Tons/Yr:	0
Particulate Matter Tons/Yr:	0
Part. Matter 10 Micrometers and Smllr Tons/Yr:	0

Year:	2000
County Code:	19
Air Basin:	SC
Facility ID:	9668
Air District Name:	SC
SIC Code:	7819
Air District Name:	SOUTH COAST AQMD
Community Health Air Pollution Info System:	Not reported
Consolidated Emission Reporting Rule:	Not reported
Total Organic Hydrocarbon Gases Tons/Yr:	63
Reactive Organic Gases Tons/Yr:	9
Carbon Monoxide Emissions Tons/Yr:	1
NOX - Oxides of Nitrogen Tons/Yr:	2
SOX - Oxides of Sulphur Tons/Yr:	0
Particulate Matter Tons/Yr:	0
Part. Matter 10 Micrometers and Smllr Tons/Yr:	0

Year:	2001

DELUXE LABORATORIES INC (Continued) **1000428979**

County Code:	19
Air Basin:	SC
Facility ID:	9668
Air District Name:	SC
SIC Code:	7819
Air District Name:	SOUTH COAST AQMD
Community Health Air Pollution Info System:	Y
Consolidated Emission Reporting Rule:	Not reported
Total Organic Hydrocarbon Gases Tons/Yr:	9
Reactive Organic Gases Tons/Yr:	6
Carbon Monoxide Emissions Tons/Yr:	2
NOX - Oxides of Nitrogen Tons/Yr:	2
SOX - Oxides of Sulphur Tons/Yr:	0
Particulate Matter Tons/Yr:	0
Part. Matter 10 Micrometers and Smllr Tons/Yr:	0

Year:	2002
County Code:	19
Air Basin:	SC
Facility ID:	9668
Air District Name:	SC
SIC Code:	7819
Air District Name:	SOUTH COAST AQMD
Community Health Air Pollution Info System:	Not reported
Consolidated Emission Reporting Rule:	Not reported
Total Organic Hydrocarbon Gases Tons/Yr:	21
Reactive Organic Gases Tons/Yr:	8
Carbon Monoxide Emissions Tons/Yr:	2
NOX - Oxides of Nitrogen Tons/Yr:	2
SOX - Oxides of Sulphur Tons/Yr:	0
Particulate Matter Tons/Yr:	0
Part. Matter 10 Micrometers and Smllr Tons/Yr:	0

Year:	2003
County Code:	19
Air Basin:	SC
Facility ID:	9668
Air District Name:	SC
SIC Code:	7819
Air District Name:	SOUTH COAST AQMD
Community Health Air Pollution Info System:	Not reported
Consolidated Emission Reporting Rule:	Not reported
Total Organic Hydrocarbon Gases Tons/Yr:	21
Reactive Organic Gases Tons/Yr:	8
Carbon Monoxide Emissions Tons/Yr:	2
NOX - Oxides of Nitrogen Tons/Yr:	2
SOX - Oxides of Sulphur Tons/Yr:	0
Particulate Matter Tons/Yr:	0
Part. Matter 10 Micrometers and Smllr Tons/Yr:	0

Year:	2004
County Code:	19
Air Basin:	SC
Facility ID:	9668
Air District Name:	SC
SIC Code:	7819
Air District Name:	SOUTH COAST AQMD

DELUXE LABORATORIES INC (Continued) **1000428979**

Community Health Air Pollution Info System:	Y
Consolidated Emission Reporting Rule:	Not reported
Total Organic Hydrocarbon Gases Tons/Yr:	20.6291689
Reactive Organic Gases Tons/Yr:	8.26
Carbon Monoxide Emissions Tons/Yr:	1.67056
NOX - Oxides of Nitrogen Tons/Yr:	1.99224
SOX - Oxides of Sulphur Tons/Yr:	0.012705
Particulate Matter Tons/Yr:	0.151049
Part. Matter 10 Micrometers and Smllr Tons/Yr:	0.15

Year:	2005
County Code:	19
Air Basin:	SC
Facility ID:	9668
Air District Name:	SC
SIC Code:	7819
Air District Name:	SOUTH COAST AQMD
Community Health Air Pollution Info System:	Not reported
Consolidated Emission Reporting Rule:	Not reported
Total Organic Hydrocarbon Gases Tons/Yr:	12.80892
Reactive Organic Gases Tons/Yr:	5.148081802
Carbon Monoxide Emissions Tons/Yr:	1.73027
NOX - Oxides of Nitrogen Tons/Yr:	2.06108
SOX - Oxides of Sulphur Tons/Yr:	.01269
Particulate Matter Tons/Yr:	.15602
Part. Matter 10 Micrometers and Smllr Tons/Yr:	.15602

Year:	2006
County Code:	19
Air Basin:	SC
Facility ID:	9668
Air District Name:	SC
SIC Code:	7819
Air District Name:	SOUTH COAST AQMD
Community Health Air Pollution Info System:	Not reported
Consolidated Emission Reporting Rule:	Not reported
Total Organic Hydrocarbon Gases Tons/Yr:	31.93056721482485848
Reactive Organic Gases Tons/Yr:	13.978
Carbon Monoxide Emissions Tons/Yr:	1.862
NOX - Oxides of Nitrogen Tons/Yr:	2.217
SOX - Oxides of Sulphur Tons/Yr:	.013
Particulate Matter Tons/Yr:	.168
Part. Matter 10 Micrometers and Smllr Tons/Yr:	.168

Year:	2007
County Code:	19
Air Basin:	SC
Facility ID:	9668
Air District Name:	SC
SIC Code:	7819
Air District Name:	SOUTH COAST AQMD
Community Health Air Pollution Info System:	Not reported
Consolidated Emission Reporting Rule:	Not reported
Total Organic Hydrocarbon Gases Tons/Yr:	31.93056721482485848
Reactive Organic Gases Tons/Yr:	13.978
Carbon Monoxide Emissions Tons/Yr:	1.862
NOX - Oxides of Nitrogen Tons/Yr:	2.217

DELUXE LABORATORIES INC (Continued) **1000428979**

SOX - Oxides of Sulphur Tons/Yr:	.013
Particulate Matter Tons/Yr:	.168
Part. Matter 10 Micrometers and Smllr Tons/Yr:	.168

Year:	2008
County Code:	19
Air Basin:	SC
Facility ID:	9668
Air District Name:	SC
SIC Code:	7819
Air District Name:	SOUTH COAST AQMD
Community Health Air Pollution Info System:	Not reported
Consolidated Emission Reporting Rule:	Not reported
Total Organic Hydrocarbon Gases Tons/Yr:	11.81395764097906600
Reactive Organic Gases Tons/Yr:	4.73189286217087794 2
Carbon Monoxide Emissions Tons/Yr:	1.9
NOX - Oxides of Nitrogen Tons/Yr:	2.26
SOX - Oxides of Sulphur Tons/Yr:	.01
Particulate Matter Tons/Yr:	2.65
Part. Matter 10 Micrometers and Smllr Tons/Yr:	1.906

Year:	2009
County Code:	19
Air Basin:	SC
Facility ID:	9668
Air District Name:	SC
SIC Code:	7819
Air District Name:	SOUTH COAST AQMD
Community Health Air Pollution Info System:	Not reported
Consolidated Emission Reporting Rule:	Not reported
Total Organic Hydrocarbon Gases Tons/Yr:	2.0032785037725098
Reactive Organic Gases Tons/Yr:	0.80355200000000004
Carbon Monoxide Emissions Tons/Yr:	1.76
NOX - Oxides of Nitrogen Tons/Yr:	2.1299999999999999
SOX - Oxides of Sulphur Tons/Yr:	1.0212000000000001E-2
Particulate Matter Tons/Yr:	3.0526499999999999
Part. Matter 10 Micrometers and Smllr Tons/Yr:	2.1826500000000002

Year:	2010
County Code:	19
Air Basin:	SC
Facility ID:	9668
Air District Name:	SC
SIC Code:	7819
Air District Name:	SOUTH COAST AQMD
Community Health Air Pollution Info System:	Not reported
Consolidated Emission Reporting Rule:	Not reported
Total Organic Hydrocarbon Gases Tons/Yr:	1.8579135618271101
Reactive Organic Gases Tons/Yr:	0.74402999999999997
Carbon Monoxide Emissions Tons/Yr:	1.7987500000000001
NOX - Oxides of Nitrogen Tons/Yr:	2.1877499999999999
SOX - Oxides of Sulphur Tons/Yr:	0.01302
Particulate Matter Tons/Yr:	2.9736799999999999
Part. Matter 10 Micrometers and Smllr Tons/Yr:	2.1310790000000002

Year:	2011
County Code:	19

DELUXE LABORATORIES INC (Continued) **1000428979**

Air Basin:	SC
Facility ID:	9668
Air District Name:	SC
SIC Code:	7819
Air District Name:	SOUTH COAST AQMD
Community Health Air Pollution Info System:	Not reported
Consolidated Emission Reporting Rule:	Not reported
Total Organic Hydrocarbon Gases Tons/Yr:	0.94681702984
Reactive Organic Gases Tons/Yr:	0.3848
Carbon Monoxide Emissions Tons/Yr:	1.764
NOX - Oxides of Nitrogen Tons/Yr:	2.1
SOX - Oxides of Sulphur Tons/Yr:	0.0126
Particulate Matter Tons/Yr:	4.52864
Part. Matter 10 Micrometers and Smllr Tons/Yr:	3.217928

Year:	2012
County Code:	19
Air Basin:	SC
Facility ID:	9668
Air District Name:	SC
SIC Code:	7819
Air District Name:	SOUTH COAST AQMD
Community Health Air Pollution Info System:	Not reported
Consolidated Emission Reporting Rule:	Not reported
Total Organic Hydrocarbon Gases Tons/Yr:	1.1746819162
Reactive Organic Gases Tons/Yr:	0.47723
Carbon Monoxide Emissions Tons/Yr:	2.13696
NOX - Oxides of Nitrogen Tons/Yr:	2.544
SOX - Oxides of Sulphur Tons/Yr:	0.01526
Particulate Matter Tons/Yr:	4.56238
Part. Matter 10 Micrometers and Smllr Tons/Yr:	3.251668

Year:	2013
County Code:	19
Air Basin:	SC
Facility ID:	9668
Air District Name:	SC
SIC Code:	7819
Air District Name:	SOUTH COAST AQMD
Community Health Air Pollution Info System:	Not reported
Consolidated Emission Reporting Rule:	Not reported
Total Organic Hydrocarbon Gases Tons/Yr:	0.57130619375
Reactive Organic Gases Tons/Yr:	0.23391
Carbon Monoxide Emissions Tons/Yr:	1.56492
NOX - Oxides of Nitrogen Tons/Yr:	1.863
SOX - Oxides of Sulphur Tons/Yr:	0.01117
Particulate Matter Tons/Yr:	4.51062
Part. Matter 10 Micrometers and Smllr Tons/Yr:	3.199908

Year:	2014
County Code:	19
Air Basin:	SC
Facility ID:	9668
Air District Name:	SC
SIC Code:	7819
Air District Name:	SOUTH COAST AQMD
Community Health Air Pollution Info System:	Not reported

DELUXE LABORATORIES INC (Continued) **1000428979**

Consolidated Emission Reporting Rule:	Not reported
Total Organic Hydrocarbon Gases Tons/Yr:	0.058181818182
Reactive Organic Gases Tons/Yr:	0.0256
Carbon Monoxide Emissions Tons/Yr:	0.39102
NOX - Oxides of Nitrogen Tons/Yr:	0.4655
SOX - Oxides of Sulphur Tons/Yr:	0.00279
Particulate Matter Tons/Yr:	1.82858
Part. Matter 10 Micrometers and Smllr Tons/Yr:	1.29062

HAZNET:

envid:	1000428979
Year:	2015
GEPAID:	CAC002801303
Contact:	RICHARD BROWN
Telephone:	3239608492
Mailing Name:	Not reported
Mailing Address:	2400 W EMPIRE AVE
Mailing City,St,Zip:	BURBANK, CA 915043331
Gen County:	Los Angeles
TSD EPA ID:	CAT080013352
TSD County:	Los Angeles
Waste Category:	Unspecified aqueous solution
Disposal Method:	Other Recovery Of Reclamation For Reuse Including Acid Regeneration, Organics Recovery Ect
Tons:	2.1
Cat Decode:	Not reported
Method Decode:	Not reported
Facility County:	Los Angeles

HIST CORTESE:

Region:	CORTESE
Facility County Code:	19
Reg By:	LTNKA
Reg Id:	3121

LA Co. Site Mitigation:

Facility ID:	Not reported
Status:	Not reported
Site ID:	SD0000568
Jurisdiction:	Not reported
Case ID:	RO0001566
Abated:	Yes
Assigned To:	Michael Bravo
Entered Date:	Not reported
Abated Date:	09/08/2015

84
WNW
1/2-1
0.720 mi.
3802 ft.

QUANTITY PHOTO'S, INC. **CA ENVIROSTOR** **S105722738**
5432 HOLLYWOOD BOULEVARD **N/A**
HOLLYWOOD, CA 90027

Relative: Higher

Actual: 394 ft.

ENVIROSTOR:

Facility ID:	71003286
Status:	Refer: Other Agency
Status Date:	Not reported

QUANTITY PHOTO'S, INC. (Continued) **S105722738**

Site Code: Not reported
Site Type: Tiered Permit
Site Type Detailed: Tiered Permit
Acres: Not reported
NPL: NO
Regulatory Agencies: NONE SPECIFIED
Lead Agency: NONE SPECIFIED
Program Manager: Not reported
Supervisor: Not reported
Division Branch: Cleanup Chatsworth
Assembly: 43
Senate: 24
Special Program: Not reported
Restricted Use: NO
Site Mgmt Req: NONE SPECIFIED
Funding: Not reported
Latitude: 34.10172
Longitude: -118.3082
APN: NONE SPECIFIED
Past Use: NONE SPECIFIED
Potential COC: NONE SPECIFIED
Confirmed COC: NONE SPECIFIED
Potential Description: NONE SPECIFIED
Alias Name: CAL000077190
Alias Type: EPA Identification Number
Alias Name: 71003286
Alias Type: Envirostor ID Number

Completed Info:
Completed Area Name: Not reported
Completed Sub Area Name: Not reported
Completed Document Type: Not reported
Completed Date: Not reported
Comments: Not reported

Future Area Name: Not reported
Future Sub Area Name: Not reported
Future Document Type: Not reported
Future Due Date: Not reported
Schedule Area Name: Not reported
Schedule Sub Area Name: Not reported
Schedule Document Type: Not reported
Schedule Due Date: Not reported
Schedule Revised Date: Not reported

85
WSW
1/2-1
0.760 mi.
4015 ft.

CENTRAL REGION MIDDLE SCHOOL #5 **CA ENVIROSTOR** **S107736109**
FOUNTAIN AVENUE/SERRANO AVENUE **CA SCH** **N/A**
LOS ANGELES, CA 90029

Relative:
Lower

Actual:
346 ft.

ENVIROSTOR:
Facility ID: 60000058
Status: Inactive - Action Required
Status Date: 01/18/2006
Site Code: 304488
Site Type: School Cleanup
Site Type Detailed: School

CENTRAL REGION MIDDLE SCHOOL #5 (Continued) **S107736109**

Acres: 4.64
NPL: NO
Regulatory Agencies: SMBRP
Lead Agency: SMBRP
Program Manager: Not reported
Supervisor: Javier Hinojosa
Division Branch: Southern California Schools & Brownfields Outreach
Assembly: 43
Senate: 24
Special Program: Not reported
Restricted Use: NO
Site Mgmt Req: NONE SPECIFIED
Funding: School District
Latitude: 34.09454
Longitude: -118.3084
APN: 5537-002-005, 5537-002-015-022, 5537-002-025-026, 5537-005-00, 5537-005-001-002, 5537002005
Past Use: RESIDENTIAL AREA
Potential COC: Benzene Lead Methyl tertbutyl ether (MTBE Polychlorinated biphenyls (PCBs Tetrachloroethylene (PCE
Confirmed COC: NONE SPECIFIED
Potential Description: IA, SOIL, SV
Alias Name: LAUSD-PRPSD CENTRAL REGION MID SCL #5
Alias Type: Alternate Name
Alias Name: 5537-002-005
Alias Type: APN
Alias Name: 5537-002-015-022
Alias Type: APN
Alias Name: 5537-002-025-026
Alias Type: APN
Alias Name: 5537-005-00
Alias Type: APN
Alias Name: 5537-005-001-002
Alias Type: APN
Alias Name: 5537002005
Alias Type: APN
Alias Name: 110033619421
Alias Type: EPA (FRS #)
Alias Name: 304488
Alias Type: Project Code (Site Code)
Alias Name: 60000058
Alias Type: Envirostor ID Number

Completed Info:
Completed Area Name: PROJECT WIDE
Completed Sub Area Name: Not reported
Completed Document Type: Environmental Oversight Agreement
Completed Date: 02/10/2000
Comments: Not reported

Completed Area Name: PROJECT WIDE
Completed Sub Area Name: Not reported
Completed Document Type: Preliminary Endangerment Assessment Report
Completed Date: 01/18/2006
Comments: DTSC issued Further Action determination for a Supplemental Site Investigation to address soil gas from off-site migration and lead from Lead-Based Paint. District considering dropping project.

CENTRAL REGION MIDDLE SCHOOL #5 (Continued) **S107736109**

Completed Area Name:	PROJECT WIDE
Completed Sub Area Name:	Not reported
Completed Document Type:	Preliminary Endangerment Assessment Workplan
Completed Date:	03/15/2005
Comments:	Concurrence with SOW.
Future Area Name:	Not reported
Future Sub Area Name:	Not reported
Future Document Type:	Not reported
Future Due Date:	Not reported
Schedule Area Name:	Not reported
Schedule Sub Area Name:	Not reported
Schedule Document Type:	Not reported
Schedule Due Date:	Not reported
Schedule Revised Date:	Not reported

SCH:

Facility ID:	60000058
Site Type:	School Cleanup
Site Type Detail:	School
Site Mgmt. Req.:	NONE SPECIFIED
Acres:	4.64
National Priorities List:	NO
Cleanup Oversight Agencies:	SMBRP
Lead Agency:	SMBRP
Lead Agency Description:	DTSC - Site Cleanup Program
Project Manager:	Not reported
Supervisor:	Javier Hinojosa
Division Branch:	Southern California Schools & Brownfields Outreach
Site Code:	304488
Assembly:	43
Senate:	24
Special Program Status:	Not reported
Status:	Inactive - Action Required
Status Date:	01/18/2006
Restricted Use:	NO
Funding:	School District
Latitude:	34.09454
Longitude:	-118.3084
APN:	5537-002-005, 5537-002-015-022, 5537-002-025-026, 5537-005-00, 5537-005-001-002, 5537002005
Past Use:	RESIDENTIAL AREA
Potential COC:	Benzene, Lead, Methyl tertbutyl ether (MTBE, Polychlorinated biphenyls (PCBs, Tetrachloroethylene (PCE
Confirmed COC:	NONE SPECIFIED
Potential Description:	IA, SOIL, SV
Alias Name:	LAUSD-PRPSD CENTRAL REGION MID SCL #5
Alias Type:	Alternate Name
Alias Name:	5537-002-005
Alias Type:	APN
Alias Name:	5537-002-015-022
Alias Type:	APN
Alias Name:	5537-002-025-026
Alias Type:	APN
Alias Name:	5537-005-00
Alias Type:	APN

CENTRAL REGION MIDDLE SCHOOL #5 (Continued) **S107736109**

Alias Name: 5537-005-001-002
Alias Type: APN
Alias Name: 5537002005
Alias Type: APN
Alias Name: 110033619421
Alias Type: EPA (FRS #)
Alias Name: 304488
Alias Type: Project Code (Site Code)
Alias Name: 60000058
Alias Type: Envirostor ID Number

Completed Info:
Completed Area Name: PROJECT WIDE
Completed Sub Area Name: Not reported
Completed Document Type: Environmental Oversight Agreement
Completed Date: 02/10/2000
Comments: Not reported

Completed Area Name: PROJECT WIDE
Completed Sub Area Name: Not reported
Completed Document Type: Preliminary Endangerment Assessment Report
Completed Date: 01/18/2006
Comments: DTSC issued Further Action determination for a Supplemental Site Investigation to address soil gas from off-site migration and lead from Lead-Based Paint. District considering dropping project.

Completed Area Name: PROJECT WIDE
Completed Sub Area Name: Not reported
Completed Document Type: Preliminary Endangerment Assessment Workplan
Completed Date: 03/15/2005
Comments: Concurrence with SOW.

Future Area Name: Not reported
Future Sub Area Name: Not reported
Future Document Type: Not reported
Future Due Date: Not reported
Schedule Area Name: Not reported
Schedule Sub Area Name: Not reported
Schedule Document Type: Not reported
Schedule Due Date: Not reported
Schedule Revised Date: Not reported

R86 **RAMONA PRIMARY SITE NO. 2** **CA ENVIROSTOR** **S107737126**
SSW **KINGSLEY DRIVE/ROMAINE AVENUE/ARDMORE AVE** **CA SCH** **N/A**
1/2-1 **LOS ANGELES, CA 90029**
0.783 mi.
4132 ft. **Site 1 of 2 in cluster R**

Relative:
Lower

Actual:
322 ft.

ENVIROSTOR:
Facility ID: 19880045
Status: Inactive - Withdrawn
Status Date: 02/10/2000
Site Code: 404040
Site Type: School Investigation
Site Type Detailed: School
Acres: 1.5
NPL: NO
Regulatory Agencies: SMBRP

RAMONA PRIMARY SITE NO. 2 (Continued) **S107737126**

Lead Agency:	SMBRP
Program Manager:	Not reported
Supervisor:	Mark Malinowski
Division Branch:	Southern California Schools & Brownfields Outreach
Assembly:	43
Senate:	24
Special Program:	Not reported
Restricted Use:	NO
Site Mgmt Req:	NONE SPECIFIED
Funding:	School District
Latitude:	34.08844
Longitude:	-118.3023
APN:	NONE SPECIFIED
Past Use:	RESIDENTIAL AREA
Potential COC:	NONE SPECIFIED
Confirmed COC:	NONE SPECIFIED
Potential Description:	NONE SPECIFIED
Alias Name:	LA USD-RAMONA PRIMARY SITE #2/VCA
Alias Type:	Alternate Name
Alias Name:	LAUSD
Alias Type:	Alternate Name
Alias Name:	LAUSD-RAMONA PRIMARY SITE #2/CDE
Alias Type:	Alternate Name
Alias Name:	RAMONA PRIMARY SITE #2
Alias Type:	Alternate Name
Alias Name:	304099
Alias Type:	Project Code (Site Code)
Alias Name:	404040
Alias Type:	Project Code (Site Code)
Alias Name:	19880045
Alias Type:	Envirostor ID Number

Completed Info:

Completed Area Name:	PROJECT WIDE
Completed Sub Area Name:	Not reported
Completed Document Type:	Environmental Oversight Agreement
Completed Date:	02/10/2000
Comments:	Not reported
Completed Area Name:	PROJECT WIDE
Completed Sub Area Name:	Not reported
Completed Document Type:	Phase 1
Completed Date:	02/11/2000
Comments:	Not reported
Future Area Name:	Not reported
Future Sub Area Name:	Not reported
Future Document Type:	Not reported
Future Due Date:	Not reported
Schedule Area Name:	Not reported
Schedule Sub Area Name:	Not reported
Schedule Document Type:	Not reported
Schedule Due Date:	Not reported
Schedule Revised Date:	Not reported

SCH:

RAMONA PRIMARY SITE NO. 2 (Continued) **S107737126**

Facility ID:	19880045
Site Type:	School Investigation
Site Type Detail:	School
Site Mgmt. Req.:	NONE SPECIFIED
Acres:	1.5
National Priorities List:	NO
Cleanup Oversight Agencies:	SMBRP
Lead Agency:	SMBRP
Lead Agency Description:	DTSC - Site Cleanup Program
Project Manager:	Not reported
Supervisor:	Mark Malinowski
Division Branch:	Southern California Schools & Brownfields Outreach
Site Code:	404040
Assembly:	43
Senate:	24
Special Program Status:	Not reported
Status:	Inactive - Withdrawn
Status Date:	02/10/2000
Restricted Use:	NO
Funding:	School District
Latitude:	34.08844
Longitude:	-118.3023
APN:	NONE SPECIFIED
Past Use:	RESIDENTIAL AREA
Potential COC:	NONE SPECIFIED
Confirmed COC:	NONE SPECIFIED
Potential Description:	NONE SPECIFIED
Alias Name:	LA USD-RAMONA PRIMARY SITE #2/VCA
Alias Type:	Alternate Name
Alias Name:	LAUSD
Alias Type:	Alternate Name
Alias Name:	LAUSD-RAMONA PRIMARY SITE #2/CDE
Alias Type:	Alternate Name
Alias Name:	RAMONA PRIMARY SITE #2
Alias Type:	Alternate Name
Alias Name:	304099
Alias Type:	Project Code (Site Code)
Alias Name:	404040
Alias Type:	Project Code (Site Code)
Alias Name:	19880045
Alias Type:	Envirostor ID Number

Completed Info:

Completed Area Name:	PROJECT WIDE
Completed Sub Area Name:	Not reported
Completed Document Type:	Environmental Oversight Agreement
Completed Date:	02/10/2000
Comments:	Not reported
Completed Area Name:	PROJECT WIDE
Completed Sub Area Name:	Not reported
Completed Document Type:	Phase 1
Completed Date:	02/11/2000
Comments:	Not reported
Future Area Name:	Not reported
Future Sub Area Name:	Not reported
Future Document Type:	Not reported

RAMONA PRIMARY SITE NO. 2 (Continued) **S107737126**

Future Due Date: Not reported
Schedule Area Name: Not reported
Schedule Sub Area Name: Not reported
Schedule Document Type: Not reported
Schedule Due Date: Not reported
Schedule Revised Date: Not reported

R87 **BELMONT/HOLLYWOOD NO. 2** **CA ENVIROSTOR S107735907**
SSW **HARVARD BOULEVARD/ROMAINE STREET/KINGSLEY DRIVE** **CA SCH N/A**
1/2-1 **LOS ANGELES, CA 90029**
0.805 mi.
4248 ft. **Site 2 of 2 in cluster R**

Relative:
Lower

Actual:
321 ft.

ENVIROSTOR:
Facility ID: 19880048
Status: Inactive - Needs Evaluation
Status Date: 02/11/2000
Site Code: 304134
Site Type: School Investigation
Site Type Detailed: School
Acres: 1.6
NPL: NO
Regulatory Agencies: SMBRP
Lead Agency: SMBRP
Program Manager: Not reported
Supervisor: Shahir Haddad
Division Branch: Southern California Schools & Brownfields Outreach
Assembly: 43
Senate: 24
Special Program: Not reported
Restricted Use: NO
Site Mgmt Req: NONE SPECIFIED
Funding: School District
Latitude: 34.08844
Longitude: -118.3031
APN: NONE SPECIFIED
Past Use: RESIDENTIAL AREA
Potential COC: NONE SPECIFIED
Confirmed COC: NONE SPECIFIED
Potential Description: NONE SPECIFIED
Alias Name: BELMONT/HOLLYWOOD #2
Alias Type: Alternate Name
Alias Name: LAUSD
Alias Type: Alternate Name
Alias Name: LAUSD-BELMONT/HOLLYWOOD #2/CDE
Alias Type: Alternate Name
Alias Name: LAUSD-BELMONT/HOLLYWOOD #2/VCA
Alias Type: Alternate Name
Alias Name: 304045
Alias Type: Project Code (Site Code)
Alias Name: 304134
Alias Type: Project Code (Site Code)
Alias Name: 19880048
Alias Type: Envirostor ID Number

Completed Info:
Completed Area Name: PROJECT WIDE
Completed Sub Area Name: Not reported

BELMONT/HOLLYWOOD NO. 2 (Continued) **S107735907**

Completed Document Type: Environmental Oversight Agreement
Completed Date: 02/10/2000
Comments: Not reported

Completed Area Name: PROJECT WIDE
Completed Sub Area Name: Not reported
Completed Document Type: Cost Recovery Closeout Memo
Completed Date: 08/20/2002
Comments: Not reported

Completed Area Name: PROJECT WIDE
Completed Sub Area Name: Not reported
Completed Document Type: Cost Recovery Closeout Memo
Completed Date: 04/22/2003
Comments: Not reported

Completed Area Name: PROJECT WIDE
Completed Sub Area Name: Not reported
Completed Document Type: Phase 1
Completed Date: 02/11/2000
Comments: Not reported

Future Area Name: Not reported
Future Sub Area Name: Not reported
Future Document Type: Not reported
Future Due Date: Not reported
Schedule Area Name: Not reported
Schedule Sub Area Name: Not reported
Schedule Document Type: Not reported
Schedule Due Date: Not reported
Schedule Revised Date: Not reported

SCH:

Facility ID: 19880048
Site Type: School Investigation
Site Type Detail: School
Site Mgmt. Req.: NONE SPECIFIED
Acres: 1.6
National Priorities List: NO
Cleanup Oversight Agencies: SMBRP
Lead Agency: SMBRP
Lead Agency Description: DTSC - Site Cleanup Program
Project Manager: Not reported
Supervisor: Shahir Haddad
Division Branch: Southern California Schools & Brownfields Outreach
Site Code: 304134
Assembly: 43
Senate: 24
Special Program Status: Not reported
Status: Inactive - Needs Evaluation
Status Date: 02/11/2000
Restricted Use: NO
Funding: School District
Latitude: 34.08844
Longitude: -118.3031
APN: NONE SPECIFIED

BELMONT/HOLLYWOOD NO. 2 (Continued) **S107735907**

Past Use:	RESIDENTIAL AREA
Potential COC:	NONE SPECIFIED
Confirmed COC:	NONE SPECIFIED
Potential Description:	NONE SPECIFIED
Alias Name:	BELMONT/HOLLYWOOD #2
Alias Type:	Alternate Name
Alias Name:	LAUSD
Alias Type:	Alternate Name
Alias Name:	LAUSD-BELMONT/HOLLYWOOD #2/CDE
Alias Type:	Alternate Name
Alias Name:	LAUSD-BELMONT/HOLLYWOOD #2/VCA
Alias Type:	Alternate Name
Alias Name:	304045
Alias Type:	Project Code (Site Code)
Alias Name:	304134
Alias Type:	Project Code (Site Code)
Alias Name:	19880048
Alias Type:	Envirostor ID Number

Completed Info:

Completed Area Name:	PROJECT WIDE
Completed Sub Area Name:	Not reported
Completed Document Type:	Environmental Oversight Agreement
Completed Date:	02/10/2000
Comments:	Not reported
Completed Area Name:	PROJECT WIDE
Completed Sub Area Name:	Not reported
Completed Document Type:	Cost Recovery Closeout Memo
Completed Date:	08/20/2002
Comments:	Not reported
Completed Area Name:	PROJECT WIDE
Completed Sub Area Name:	Not reported
Completed Document Type:	Cost Recovery Closeout Memo
Completed Date:	04/22/2003
Comments:	Not reported
Completed Area Name:	PROJECT WIDE
Completed Sub Area Name:	Not reported
Completed Document Type:	Phase 1
Completed Date:	02/11/2000
Comments:	Not reported
Future Area Name:	Not reported
Future Sub Area Name:	Not reported
Future Document Type:	Not reported
Future Due Date:	Not reported
Schedule Area Name:	Not reported
Schedule Sub Area Name:	Not reported
Schedule Document Type:	Not reported
Schedule Due Date:	Not reported
Schedule Revised Date:	Not reported

88
SSW
1/2-1
0.907 mi.
4791 ft.

BELMONT/HOLLYWOOD NO. 5
LEMON GROVE AVENUE/KINGSLEY DRIVE
LOS ANGELES, CA 90029

CA ENVIROSTOR
CA SCH

S107735910
N/A

Relative:
Lower

Actual:
317 ft.

ENVIROSTOR:

Facility ID:	19880050
Status:	Inactive - Needs Evaluation
Status Date:	02/11/2000
Site Code:	304137
Site Type:	School Investigation
Site Type Detailed:	School
Acres:	0.8
NPL:	NO
Regulatory Agencies:	SMBRP
Lead Agency:	SMBRP
Program Manager:	Not reported
Supervisor:	Shahir Haddad
Division Branch:	Southern California Schools & Brownfields Outreach
Assembly:	43
Senate:	24
Special Program:	Not reported
Restricted Use:	NO
Site Mgmt Req:	NONE SPECIFIED
Funding:	School District
Latitude:	34.08627
Longitude:	-118.3016
APN:	NONE SPECIFIED
Past Use:	RESIDENTIAL AREA
Potential COC:	NONE SPECIFIED
Confirmed COC:	NONE SPECIFIED
Potential Description:	NONE SPECIFIED
Alias Name:	BELMONT/HOLLYWOOD #5
Alias Type:	Alternate Name
Alias Name:	LAUSD
Alias Type:	Alternate Name
Alias Name:	LAUSD-BELMONT/HOLLYWOOD #5/CDE
Alias Type:	Alternate Name
Alias Name:	LAUSD-BELMONT/HOLLYWOOD #5/VCA
Alias Type:	Alternate Name
Alias Name:	304048
Alias Type:	Project Code (Site Code)
Alias Name:	304137
Alias Type:	Project Code (Site Code)
Alias Name:	19880050
Alias Type:	Envirostor ID Number

Completed Info:

Completed Area Name:	PROJECT WIDE
Completed Sub Area Name:	Not reported
Completed Document Type:	Cost Recovery Closeout Memo
Completed Date:	04/22/2003
Comments:	Not reported
Completed Area Name:	PROJECT WIDE
Completed Sub Area Name:	Not reported
Completed Document Type:	Cost Recovery Closeout Memo
Completed Date:	08/20/2002
Comments:	Not reported

BELMONT/HOLLYWOOD NO. 5 (Continued) **S107735910**

Completed Area Name:	PROJECT WIDE
Completed Sub Area Name:	Not reported
Completed Document Type:	Phase 1
Completed Date:	02/11/2000
Comments:	Not reported
Future Area Name:	Not reported
Future Sub Area Name:	Not reported
Future Document Type:	Not reported
Future Due Date:	Not reported
Schedule Area Name:	Not reported
Schedule Sub Area Name:	Not reported
Schedule Document Type:	Not reported
Schedule Due Date:	Not reported
Schedule Revised Date:	Not reported

SCH:

Facility ID:	19880050
Site Type:	School Investigation
Site Type Detail:	School
Site Mgmt. Req.:	NONE SPECIFIED
Acres:	0.8
National Priorities List:	NO
Cleanup Oversight Agencies:	SMBRP
Lead Agency:	SMBRP
Lead Agency Description:	DTSC - Site Cleanup Program
Project Manager:	Not reported
Supervisor:	Shahir Haddad
Division Branch:	Southern California Schools & Brownfields Outreach
Site Code:	304137
Assembly:	43
Senate:	24
Special Program Status:	Not reported
Status:	Inactive - Needs Evaluation
Status Date:	02/11/2000
Restricted Use:	NO
Funding:	School District
Latitude:	34.08627
Longitude:	-118.3016
APN:	NONE SPECIFIED
Past Use:	RESIDENTIAL AREA
Potential COC:	NONE SPECIFIED
Confirmed COC:	NONE SPECIFIED
Potential Description:	NONE SPECIFIED
Alias Name:	BELMONT/HOLLYWOOD #5
Alias Type:	Alternate Name
Alias Name:	LAUSD
Alias Type:	Alternate Name
Alias Name:	LAUSD-BELMONT/HOLLYWOOD #5/CDE
Alias Type:	Alternate Name
Alias Name:	LAUSD-BELMONT/HOLLYWOOD #5/VCA
Alias Type:	Alternate Name
Alias Name:	304048
Alias Type:	Project Code (Site Code)
Alias Name:	304137
Alias Type:	Project Code (Site Code)

BELMONT/HOLLYWOOD NO. 5 (Continued) **S107735910**

Alias Name: 19880050
Alias Type: Envirostor ID Number

Completed Info:
Completed Area Name: PROJECT WIDE
Completed Sub Area Name: Not reported
Completed Document Type: Cost Recovery Closeout Memo
Completed Date: 04/22/2003
Comments: Not reported

Completed Area Name: PROJECT WIDE
Completed Sub Area Name: Not reported
Completed Document Type: Cost Recovery Closeout Memo
Completed Date: 08/20/2002
Comments: Not reported

Completed Area Name: PROJECT WIDE
Completed Sub Area Name: Not reported
Completed Document Type: Phase 1
Completed Date: 02/11/2000
Comments: Not reported

Future Area Name: Not reported
Future Sub Area Name: Not reported
Future Document Type: Not reported
Future Due Date: Not reported
Schedule Area Name: Not reported
Schedule Sub Area Name: Not reported
Schedule Document Type: Not reported
Schedule Due Date: Not reported
Schedule Revised Date: Not reported

89
SE
1/2-1
0.913 mi.
4823 ft.

BELMONT/HOLLYWOOD NO. 4 **CA ENVIROSTOR** **S107735909**
WILLOWBROOK AVE/HOOVER ST/SANTA MONICA BLVD **CA SCH** **N/A**
LOS ANGELES, CA 90029

Relative:
Lower

Actual:
375 ft.

ENVIROSTOR:
Facility ID: 19800042
Status: Inactive - Needs Evaluation
Status Date: 08/20/2002
Site Code: 304136
Site Type: School Investigation
Site Type Detailed: School
Acres: 1.6
NPL: NO
Regulatory Agencies: SMBRP
Lead Agency: SMBRP
Program Manager: Not reported
Supervisor: Shahir Haddad
Division Branch: Southern California Schools & Brownfields Outreach
Assembly: 51
Senate: 24
Special Program: Not reported
Restricted Use: NO
Site Mgmt Req: NONE SPECIFIED
Funding: School District

BELMONT/HOLLYWOOD NO. 4 (Continued) **S107735909**

Latitude: 34.08965
Longitude: -118.2836
APN: NONE SPECIFIED
Past Use: HOSPITAL
Potential COC: NONE SPECIFIED
Confirmed COC: NONE SPECIFIED
Potential Description: NONE SPECIFIED
Alias Name: BELMONT/HOLLYWOOD #4
Alias Type: Alternate Name
Alias Name: LAUSD
Alias Type: Alternate Name
Alias Name: LAUSD-BELMONT/HOLLYWOOD #4/CDE
Alias Type: Alternate Name
Alias Name: LAUSD-BELMONT/HOLLYWOOD #4/VCA
Alias Type: Alternate Name
Alias Name: 304047
Alias Type: Project Code (Site Code)
Alias Name: 304136
Alias Type: Project Code (Site Code)
Alias Name: 19800042
Alias Type: Envirostor ID Number

Completed Info:
Completed Area Name: PROJECT WIDE
Completed Sub Area Name: Not reported
Completed Document Type: Phase 1
Completed Date: 02/11/2000
Comments: Not reported

Completed Area Name: PROJECT WIDE
Completed Sub Area Name: Not reported
Completed Document Type: Environmental Oversight Agreement
Completed Date: 02/10/2000
Comments: Not reported

Completed Area Name: PROJECT WIDE
Completed Sub Area Name: Not reported
Completed Document Type: Cost Recovery Closeout Memo
Completed Date: 08/20/2002
Comments: Not reported

Completed Area Name: PROJECT WIDE
Completed Sub Area Name: Not reported
Completed Document Type: Cost Recovery Closeout Memo
Completed Date: 04/22/2003
Comments: Not reported

Future Area Name: Not reported
Future Sub Area Name: Not reported
Future Document Type: Not reported
Future Due Date: Not reported
Schedule Area Name: Not reported
Schedule Sub Area Name: Not reported
Schedule Document Type: Not reported
Schedule Due Date: Not reported
Schedule Revised Date: Not reported

BELMONT/HOLLYWOOD NO. 4 (Continued) **S107735909**

SCH:

Facility ID:	19800042
Site Type:	School Investigation
Site Type Detail:	School
Site Mgmt. Req.:	NONE SPECIFIED
Acres:	1.6
National Priorities List:	NO
Cleanup Oversight Agencies:	SMBRP
Lead Agency:	SMBRP
Lead Agency Description:	DTSC - Site Cleanup Program
Project Manager:	Not reported
Supervisor:	Shahir Haddad
Division Branch:	Southern California Schools & Brownfields Outreach
Site Code:	304136
Assembly:	51
Senate:	24
Special Program Status:	Not reported
Status:	Inactive - Needs Evaluation
Status Date:	08/20/2002
Restricted Use:	NO
Funding:	School District
Latitude:	34.08965
Longitude:	-118.2836
APN:	NONE SPECIFIED
Past Use:	HOSPITAL
Potential COC:	NONE SPECIFIED
Confirmed COC:	NONE SPECIFIED
Potential Description:	NONE SPECIFIED
Alias Name:	BELMONT/HOLLYWOOD #4
Alias Type:	Alternate Name
Alias Name:	LAUSD
Alias Type:	Alternate Name
Alias Name:	LAUSD-BELMONT/HOLLYWOOD #4/CDE
Alias Type:	Alternate Name
Alias Name:	LAUSD-BELMONT/HOLLYWOOD #4/VCA
Alias Type:	Alternate Name
Alias Name:	304047
Alias Type:	Project Code (Site Code)
Alias Name:	304136
Alias Type:	Project Code (Site Code)
Alias Name:	19800042
Alias Type:	Envirostor ID Number

Completed Info:

Completed Area Name:	PROJECT WIDE
Completed Sub Area Name:	Not reported
Completed Document Type:	Phase 1
Completed Date:	02/11/2000
Comments:	Not reported

Completed Area Name:	PROJECT WIDE
Completed Sub Area Name:	Not reported
Completed Document Type:	Environmental Oversight Agreement
Completed Date:	02/10/2000
Comments:	Not reported

BELMONT/HOLLYWOOD NO. 4 (Continued) **S107735909**

Completed Area Name:	PROJECT WIDE
Completed Sub Area Name:	Not reported
Completed Document Type:	Cost Recovery Closeout Memo
Completed Date:	08/20/2002
Comments:	Not reported
Completed Area Name:	PROJECT WIDE
Completed Sub Area Name:	Not reported
Completed Document Type:	Cost Recovery Closeout Memo
Completed Date:	04/22/2003
Comments:	Not reported
Future Area Name:	Not reported
Future Sub Area Name:	Not reported
Future Document Type:	Not reported
Future Due Date:	Not reported
Schedule Area Name:	Not reported
Schedule Sub Area Name:	Not reported
Schedule Document Type:	Not reported
Schedule Due Date:	Not reported
Schedule Revised Date:	Not reported

S90 **RAMONA PRIMARY SITE NO. 3** **CA ENVIROSTOR** **S107737127**
SW **OXFORD AVENUE/ROMAINE AVENUE/SERRANO AVE** **CA SCH** **N/A**
1/2-1 **LOS ANGELES, CA 90029**
0.933 mi.
4926 ft. **Site 1 of 2 in cluster S**

Relative: **Lower**

Actual: **319 ft.**

ENVIROSTOR:

Facility ID:	19880046
Status:	Inactive - Withdrawn
Status Date:	02/10/2000
Site Code:	404041
Site Type:	School Investigation
Site Type Detailed:	School
Acres:	1.5
NPL:	NO
Regulatory Agencies:	SMBRP
Lead Agency:	SMBRP
Program Manager:	Not reported
Supervisor:	Mark Malinowski
Division Branch:	Southern California Schools & Brownfields Outreach
Assembly:	53
Senate:	24
Special Program:	Not reported
Restricted Use:	NO
Site Mgmt Req:	NONE SPECIFIED
Funding:	School District
Latitude:	34.08845
Longitude:	-118.3069
APN:	NONE SPECIFIED
Past Use:	RESIDENTIAL AREA
Potential COC:	NONE SPECIFIED
Confirmed COC:	NONE SPECIFIED
Potential Description:	NONE SPECIFIED
Alias Name:	LA USD-RAMONA PRIMARY SITE #3/VCA
Alias Type:	Alternate Name
Alias Name:	LAUSD

RAMONA PRIMARY SITE NO. 3 (Continued) **S107737127**

Alias Type:	Alternate Name
Alias Name:	LAUSD-RAMONA PRIMARY SITE #3/CDE
Alias Type:	Alternate Name
Alias Name:	RAMONA PRIMARY SITE #3
Alias Type:	Alternate Name
Alias Name:	304100
Alias Type:	Project Code (Site Code)
Alias Name:	404041
Alias Type:	Project Code (Site Code)
Alias Name:	19880046
Alias Type:	Envirostor ID Number

Completed Info:

Completed Area Name:	PROJECT WIDE
Completed Sub Area Name:	Not reported
Completed Document Type:	Environmental Oversight Agreement
Completed Date:	02/10/2000
Comments:	Not reported
Completed Area Name:	PROJECT WIDE
Completed Sub Area Name:	Not reported
Completed Document Type:	Phase 1
Completed Date:	02/11/2000
Comments:	Not reported
Completed Area Name:	PROJECT WIDE
Completed Sub Area Name:	Not reported
Completed Document Type:	Cost Recovery Closeout Memo
Completed Date:	01/13/2015
Comments:	Not reported
Future Area Name:	Not reported
Future Sub Area Name:	Not reported
Future Document Type:	Not reported
Future Due Date:	Not reported
Schedule Area Name:	Not reported
Schedule Sub Area Name:	Not reported
Schedule Document Type:	Not reported
Schedule Due Date:	Not reported
Schedule Revised Date:	Not reported

SCH:

Facility ID:	19880046
Site Type:	School Investigation
Site Type Detail:	School
Site Mgmt. Req.:	NONE SPECIFIED
Acres:	1.5
National Priorities List:	NO
Cleanup Oversight Agencies:	SMBRP
Lead Agency:	SMBRP
Lead Agency Description:	DTSC - Site Cleanup Program
Project Manager:	Not reported
Supervisor:	Mark Malinowski
Division Branch:	Southern California Schools & Brownfields Outreach
Site Code:	404041
Assembly:	53

RAMONA PRIMARY SITE NO. 3 (Continued) **S107737127**

Senate:	24
Special Program Status:	Not reported
Status:	Inactive - Withdrawn
Status Date:	02/10/2000
Restricted Use:	NO
Funding:	School District
Latitude:	34.08845
Longitude:	-118.3069
APN:	NONE SPECIFIED
Past Use:	RESIDENTIAL AREA
Potential COC:	NONE SPECIFIED
Confirmed COC:	NONE SPECIFIED
Potential Description:	NONE SPECIFIED
Alias Name:	LA USD-RAMONA PRIMARY SITE #3/VCA
Alias Type:	Alternate Name
Alias Name:	LAUSD
Alias Type:	Alternate Name
Alias Name:	LAUSD-RAMONA PRIMARY SITE #3/CDE
Alias Type:	Alternate Name
Alias Name:	RAMONA PRIMARY SITE #3
Alias Type:	Alternate Name
Alias Name:	304100
Alias Type:	Project Code (Site Code)
Alias Name:	404041
Alias Type:	Project Code (Site Code)
Alias Name:	19880046
Alias Type:	Envirostor ID Number

Completed Info:

Completed Area Name:	PROJECT WIDE
Completed Sub Area Name:	Not reported
Completed Document Type:	Environmental Oversight Agreement
Completed Date:	02/10/2000
Comments:	Not reported
Completed Area Name:	PROJECT WIDE
Completed Sub Area Name:	Not reported
Completed Document Type:	Phase 1
Completed Date:	02/11/2000
Comments:	Not reported
Completed Area Name:	PROJECT WIDE
Completed Sub Area Name:	Not reported
Completed Document Type:	Cost Recovery Closeout Memo
Completed Date:	01/13/2015
Comments:	Not reported
Future Area Name:	Not reported
Future Sub Area Name:	Not reported
Future Document Type:	Not reported
Future Due Date:	Not reported
Schedule Area Name:	Not reported
Schedule Sub Area Name:	Not reported
Schedule Document Type:	Not reported
Schedule Due Date:	Not reported
Schedule Revised Date:	Not reported

S91 **RAMONA PRIMARY SITE NO. 6** **CA ENVIROSTOR** **S107737128**
SW **OXFORD AVENUE/ROMAINE AVENUE/SERRANO AVE** **CA SCH** **N/A**
1/2-1 **LOS ANGELES, CA 90029**
0.933 mi.
4926 ft. **Site 2 of 2 in cluster S**

Relative: **Lower**

Actual: **319 ft.**

ENVIROSTOR:

Facility ID:	19880070
Status:	Inactive - Withdrawn
Status Date:	02/20/2013
Site Code:	304119
Site Type:	School Investigation
Site Type Detailed:	School
Acres:	1.58
NPL:	NO
Regulatory Agencies:	SMBRP
Lead Agency:	SMBRP
Program Manager:	Not reported
Supervisor:	Javier Hinojosa
Division Branch:	Southern California Schools & Brownfields Outreach
Assembly:	53
Senate:	24
Special Program:	Not reported
Restricted Use:	NO
Site Mgmt Req:	NONE SPECIFIED
Funding:	School District
Latitude:	34.08845
Longitude:	-118.3069
APN:	NONE SPECIFIED
Past Use:	RESIDENTIAL AREA
Potential COC:	Under Investigation
Confirmed COC:	NONE SPECIFIED
Potential Description:	SOIL
Alias Name:	LAUSD-RAMONA PRIMARY #6/CDE
Alias Type:	Alternate Name
Alias Name:	LAUSD-RAMONA PRIMARY #6/VCA
Alias Type:	Alternate Name
Alias Name:	LOS ANGELES UNIFIED SCHOOL DISTRICT
Alias Type:	Alternate Name
Alias Name:	RAMONA PRIMARY SITE #6
Alias Type:	Alternate Name
Alias Name:	304069
Alias Type:	Project Code (Site Code)
Alias Name:	304119
Alias Type:	Project Code (Site Code)
Alias Name:	19880070
Alias Type:	Envirostor ID Number

Completed Info:

Completed Area Name:	PROJECT WIDE
Completed Sub Area Name:	Not reported
Completed Document Type:	Environmental Oversight Agreement
Completed Date:	02/10/2000
Comments:	Not reported

Completed Area Name:	PROJECT WIDE
Completed Sub Area Name:	Not reported
Completed Document Type:	Cost Recovery Closeout Memo
Completed Date:	08/20/2002
Comments:	Confirmed with Los Angeles Unified School District the project was

RAMONA PRIMARY SITE NO. 6 (Continued) **S107737128**

dropped.

Completed Area Name:	PROJECT WIDE
Completed Sub Area Name:	Not reported
Completed Document Type:	Phase 1
Completed Date:	02/11/2000
Comments:	Not reported
Future Area Name:	Not reported
Future Sub Area Name:	Not reported
Future Document Type:	Not reported
Future Due Date:	Not reported
Schedule Area Name:	Not reported
Schedule Sub Area Name:	Not reported
Schedule Document Type:	Not reported
Schedule Due Date:	Not reported
Schedule Revised Date:	Not reported

SCH:

Facility ID:	19880070
Site Type:	School Investigation
Site Type Detail:	School
Site Mgmt. Req.:	NONE SPECIFIED
Acres:	1.58
National Priorities List:	NO
Cleanup Oversight Agencies:	SMBRP
Lead Agency:	SMBRP
Lead Agency Description:	DTSC - Site Cleanup Program
Project Manager:	Not reported
Supervisor:	Javier Hinojosa
Division Branch:	Southern California Schools & Brownfields Outreach
Site Code:	304119
Assembly:	53
Senate:	24
Special Program Status:	Not reported
Status:	Inactive - Withdrawn
Status Date:	02/20/2013
Restricted Use:	NO
Funding:	School District
Latitude:	34.08845
Longitude:	-118.3069
APN:	NONE SPECIFIED
Past Use:	RESIDENTIAL AREA
Potential COC:	Under Investigation
Confirmed COC:	NONE SPECIFIED
Potential Description:	SOIL
Alias Name:	LAUSD-RAMONA PRIMARY #6/CDE
Alias Type:	Alternate Name
Alias Name:	LAUSD-RAMONA PRIMARY #6/VCA
Alias Type:	Alternate Name
Alias Name:	LOS ANGELES UNIFIED SCHOOL DISTRICT
Alias Type:	Alternate Name
Alias Name:	RAMONA PRIMARY SITE #6
Alias Type:	Alternate Name
Alias Name:	304069
Alias Type:	Project Code (Site Code)

RAMONA PRIMARY SITE NO. 6 (Continued) **S107737128**

Alias Name: 304119
Alias Type: Project Code (Site Code)
Alias Name: 19880070
Alias Type: Envirostor ID Number

Completed Info:
Completed Area Name: PROJECT WIDE
Completed Sub Area Name: Not reported
Completed Document Type: Environmental Oversight Agreement
Completed Date: 02/10/2000
Comments: Not reported

Completed Area Name: PROJECT WIDE
Completed Sub Area Name: Not reported
Completed Document Type: Cost Recovery Closeout Memo
Completed Date: 08/20/2002
Comments: Confirmed with Los Angeles Unified School District the project was dropped.

Completed Area Name: PROJECT WIDE
Completed Sub Area Name: Not reported
Completed Document Type: Phase 1
Completed Date: 02/11/2000
Comments: Not reported

Future Area Name: Not reported
Future Sub Area Name: Not reported
Future Document Type: Not reported
Future Due Date: Not reported
Schedule Area Name: Not reported
Schedule Sub Area Name: Not reported
Schedule Document Type: Not reported
Schedule Due Date: Not reported
Schedule Revised Date: Not reported

92
SSW
1/2-1
0.947 mi.
5002 ft.

HOLLYWOOD NEW CONTINUATION HS NO. 1 **CA ENVIROSTOR** **S105628642**
HARVARD BLVD/LEMON GROVE AVE/KINGSLEY DRIVE **CA SCH** **N/A**
LOS ANGELES, CA 90029

Relative:
Lower

Actual:
312 ft.

ENVIROSTOR:
Facility ID: 19880039
Status: Inactive - Withdrawn
Status Date: 02/10/2000
Site Code: 304155
Site Type: School Investigation
Site Type Detailed: School
Acres: 0.83
NPL: NO
Regulatory Agencies: SMBRP
Lead Agency: SMBRP
Program Manager: Not reported
Supervisor: Javier Hinojosa
Division Branch: Southern California Schools & Brownfields Outreach
Assembly: 53
Senate: 24
Special Program: Not reported

HOLLYWOOD NEW CONTINUATION HS NO. 1 (Continued) **S105628642**

Restricted Use: NO
Site Mgmt Req: NONE SPECIFIED
Funding: School District
Latitude: 34.08610
Longitude: -118.3031
APN: NONE SPECIFIED
Past Use: RESIDENTIAL AREA
Potential COC: NONE SPECIFIED
Confirmed COC: NONE SPECIFIED
Potential Description: NONE SPECIFIED
Alias Name: HOLLYWOOD NEW CONTINUATION HS #1
Alias Type: Alternate Name
Alias Name: LAUSD-HOLLYWOOD NEW CONT. HI SCH #1
Alias Type: Alternate Name
Alias Name: LAUSD-HOLLYWOOD NEW CONT. HI SCH #1/VCA
Alias Type: Alternate Name
Alias Name: LOS ANGELES UNIFIED SCHOOL DISTRICT
Alias Type: Alternate Name
Alias Name: 304035
Alias Type: Project Code (Site Code)
Alias Name: 304155
Alias Type: Project Code (Site Code)
Alias Name: 19880039
Alias Type: Envirostor ID Number

Completed Info:
Completed Area Name: PROJECT WIDE
Completed Sub Area Name: Not reported
Completed Document Type: Environmental Oversight Agreement
Completed Date: 02/10/2000
Comments: Not reported

Completed Area Name: PROJECT WIDE
Completed Sub Area Name: Not reported
Completed Document Type: Cost Recovery Closeout Memo
Completed Date: 08/22/2002
Comments: Not reported

Completed Area Name: PROJECT WIDE
Completed Sub Area Name: Not reported
Completed Document Type: Cost Recovery Closeout Memo
Completed Date: 08/22/2002
Comments: Not reported

Completed Area Name: PROJECT WIDE
Completed Sub Area Name: Not reported
Completed Document Type: Phase 1
Completed Date: 01/25/2001
Comments: Not reported

Future Area Name: Not reported
Future Sub Area Name: Not reported
Future Document Type: Not reported
Future Due Date: Not reported
Schedule Area Name: Not reported
Schedule Sub Area Name: Not reported
Schedule Document Type: Not reported
Schedule Due Date: Not reported

HOLLYWOOD NEW CONTINUATION HS NO. 1 (Continued) **S105628642**

Schedule Revised Date: Not reported

SCH:

Facility ID:	19880039
Site Type:	School Investigation
Site Type Detail:	School
Site Mgmt. Req.:	NONE SPECIFIED
Acres:	0.83
National Priorities List:	NO
Cleanup Oversight Agencies:	SMBRP
Lead Agency:	SMBRP
Lead Agency Description:	DTSC - Site Cleanup Program
Project Manager:	Not reported
Supervisor:	Javier Hinojosa
Division Branch:	Southern California Schools & Brownfields Outreach
Site Code:	304155
Assembly:	53
Senate:	24
Special Program Status:	Not reported
Status:	Inactive - Withdrawn
Status Date:	02/10/2000
Restricted Use:	NO
Funding:	School District
Latitude:	34.08610
Longitude:	-118.3031
APN:	NONE SPECIFIED
Past Use:	RESIDENTIAL AREA
Potential COC:	NONE SPECIFIED
Confirmed COC:	NONE SPECIFIED
Potential Description:	NONE SPECIFIED
Alias Name:	HOLLYWOOD NEW CONTINUATION HS #1
Alias Type:	Alternate Name
Alias Name:	LAUSD-HOLLYWOOD NEW CONT. HI SCH #1
Alias Type:	Alternate Name
Alias Name:	LAUSD-HOLLYWOOD NEW CONT. HI SCH #1/VCA
Alias Type:	Alternate Name
Alias Name:	LOS ANGELES UNIFIED SCHOOL DISTRICT
Alias Type:	Alternate Name
Alias Name:	304035
Alias Type:	Project Code (Site Code)
Alias Name:	304155
Alias Type:	Project Code (Site Code)
Alias Name:	19880039
Alias Type:	Envirostor ID Number

Completed Info:

Completed Area Name:	PROJECT WIDE
Completed Sub Area Name:	Not reported
Completed Document Type:	Environmental Oversight Agreement
Completed Date:	02/10/2000
Comments:	Not reported

Completed Area Name:	PROJECT WIDE
Completed Sub Area Name:	Not reported
Completed Document Type:	Cost Recovery Closeout Memo
Completed Date:	08/22/2002

HOLLYWOOD NEW CONTINUATION HS NO. 1 (Continued) **S105628642**

Comments:	Not reported
Completed Area Name:	PROJECT WIDE
Completed Sub Area Name:	Not reported
Completed Document Type:	Cost Recovery Closeout Memo
Completed Date:	08/22/2002
Comments:	Not reported
Completed Area Name:	PROJECT WIDE
Completed Sub Area Name:	Not reported
Completed Document Type:	Phase 1
Completed Date:	01/25/2001
Comments:	Not reported
Future Area Name:	Not reported
Future Sub Area Name:	Not reported
Future Document Type:	Not reported
Future Due Date:	Not reported
Schedule Area Name:	Not reported
Schedule Sub Area Name:	Not reported
Schedule Document Type:	Not reported
Schedule Due Date:	Not reported
Schedule Revised Date:	Not reported

Count: 1 records. ORPHAN SUMMARY

City	EDR ID	Site Name	Site Address	Zip	Database(s)
LOS ANGELES	S109422338	SOUTHERN CALIFORNIA DISPOSAL	186TH STREET AND VERMONT AVENU		CA SWF/LF

GOVERNMENT RECORDS SEARCHED / DATA CURRENCY TRACKING

To maintain currency of the following federal and state databases, EDR contacts the appropriate governmental agency on a monthly or quarterly basis, as required.

Number of Days to Update: Provides confirmation that EDR is reporting records that have been updated within 90 days from the date the government agency made the information available to the public.

STANDARD ENVIRONMENTAL RECORDS

Federal NPL site list

NPL: National Priority List

National Priorities List (Superfund). The NPL is a subset of CERCLIS and identifies over 1,200 sites for priority cleanup under the Superfund Program. NPL sites may encompass relatively large areas. As such, EDR provides polygon coverage for over 1,000 NPL site boundaries produced by EPA's Environmental Photographic Interpretation Center (EPIC) and regional EPA offices.

Date of Government Version: 11/14/2018
Date Data Arrived at EDR: 11/27/2018
Date Made Active in Reports: 12/07/2018
Number of Days to Update: 10

Source: EPA
Telephone: N/A
Last EDR Contact: 12/28/2018
Next Scheduled EDR Contact: 04/15/2019
Data Release Frequency: Quarterly

NPL Site Boundaries

Sources:

EPA's Environmental Photographic Interpretation Center (EPIC)
Telephone: 202-564-7333

EPA Region 1
Telephone 617-918-1143

EPA Region 6
Telephone: 214-655-6659

EPA Region 3
Telephone 215-814-5418

EPA Region 7
Telephone: 913-551-7247

EPA Region 4
Telephone 404-562-8033

EPA Region 8
Telephone: 303-312-6774

EPA Region 5
Telephone 312-886-6686

EPA Region 9
Telephone: 415-947-4246

EPA Region 10
Telephone 206-553-8665

Proposed NPL: Proposed National Priority List Sites

A site that has been proposed for listing on the National Priorities List through the issuance of a proposed rule in the Federal Register. EPA then accepts public comments on the site, responds to the comments, and places on the NPL those sites that continue to meet the requirements for listing.

Date of Government Version: 11/14/2018
Date Data Arrived at EDR: 11/27/2018
Date Made Active in Reports: 12/07/2018
Number of Days to Update: 10

Source: EPA
Telephone: N/A
Last EDR Contact: 12/28/2018
Next Scheduled EDR Contact: 04/15/2019
Data Release Frequency: Quarterly

NPL LIENS: Federal Superfund Liens

Federal Superfund Liens. Under the authority granted the USEPA by CERCLA of 1980, the USEPA has the authority to file liens against real property in order to recover remedial action expenditures or when the property owner received notification of potential liability. USEPA compiles a listing of filed notices of Superfund Liens.

Date of Government Version: 10/15/1991
Date Data Arrived at EDR: 02/02/1994
Date Made Active in Reports: 03/30/1994
Number of Days to Update: 56

Source: EPA
Telephone: 202-564-4267
Last EDR Contact: 08/15/2011
Next Scheduled EDR Contact: 11/28/2011
Data Release Frequency: No Update Planned

Federal Delisted NPL site list

Delisted NPL: National Priority List Deletions

The National Oil and Hazardous Substances Pollution Contingency Plan (NCP) establishes the criteria that the EPA uses to delete sites from the NPL. In accordance with 40 CFR 300.425.(e), sites may be deleted from the NPL where no further response is appropriate.

Date of Government Version: 11/14/2018
Date Data Arrived at EDR: 11/27/2018
Date Made Active in Reports: 12/07/2018
Number of Days to Update: 10

Source: EPA
Telephone: N/A
Last EDR Contact: 12/28/2018
Next Scheduled EDR Contact: 04/15/2019
Data Release Frequency: Quarterly

Federal CERCLIS list

FEDERAL FACILITY: Federal Facility Site Information listing

A listing of National Priority List (NPL) and Base Realignment and Closure (BRAC) sites found in the Comprehensive Environmental Response, Compensation and Liability Information System (CERCLIS) Database where EPA Federal Facilities Restoration and Reuse Office is involved in cleanup activities.

Date of Government Version: 11/07/2016
Date Data Arrived at EDR: 01/05/2017
Date Made Active in Reports: 04/07/2017
Number of Days to Update: 92

Source: Environmental Protection Agency
Telephone: 703-603-8704
Last EDR Contact: 01/04/2019
Next Scheduled EDR Contact: 04/15/2019
Data Release Frequency: Varies

SEMS: Superfund Enterprise Management System

SEMS (Superfund Enterprise Management System) tracks hazardous waste sites, potentially hazardous waste sites, and remedial activities performed in support of EPA's Superfund Program across the United States. The list was formerly know as CERCLIS, renamed to SEMS by the EPA in 2015. The list contains data on potentially hazardous waste sites that have been reported to the USEPA by states, municipalities, private companies and private persons, pursuant to Section 103 of the Comprehensive Environmental Response, Compensation, and Liability Act (CERCLA). This dataset also contains sites which are either proposed to or on the National Priorities List (NPL) and the sites which are in the screening and assessment phase for possible inclusion on the NPL.

Date of Government Version: 11/14/2018
Date Data Arrived at EDR: 11/27/2018
Date Made Active in Reports: 12/07/2018
Number of Days to Update: 10

Source: EPA
Telephone: 800-424-9346
Last EDR Contact: 12/28/2018
Next Scheduled EDR Contact: 01/28/2019
Data Release Frequency: Quarterly

Federal CERCLIS NFRAP site list

SEMS-ARCHIVE: Superfund Enterprise Management System Archive

SEMS-ARCHIVE (Superfund Enterprise Management System Archive) tracks sites that have no further interest under the Federal Superfund Program based on available information. The list was formerly known as the CERCLIS-NFRAP, renamed to SEMS ARCHIVE by the EPA in 2015. EPA may perform a minimal level of assessment work at a site while it is archived if site conditions change and/or new information becomes available. Archived sites have been removed and archived from the inventory of SEMS sites. Archived status indicates that, to the best of EPA's knowledge, assessment at a site has been completed and that EPA has determined no further steps will be taken to list the site on the National Priorities List (NPL), unless information indicates this decision was not appropriate or other considerations require a recommendation for listing at a later time. The decision does not necessarily mean that there is no hazard associated with a given site; it only means that. based upon available information, the location is not judged to be potential NPL site.

Date of Government Version: 11/14/2018
Date Data Arrived at EDR: 11/28/2018
Date Made Active in Reports: 12/07/2018
Number of Days to Update: 9

Source: EPA
Telephone: 800-424-9346
Last EDR Contact: 12/28/2018
Next Scheduled EDR Contact: 01/28/2019
Data Release Frequency: Quarterly

Federal RCRA CORRACTS facilities list

CORRACTS: Corrective Action Report

CORRACTS identifies hazardous waste handlers with RCRA corrective action activity.

Date of Government Version: 03/01/2018
Date Data Arrived at EDR: 03/28/2018
Date Made Active in Reports: 06/22/2018
Number of Days to Update: 86

Source: EPA
Telephone: 800-424-9346
Last EDR Contact: 12/03/2018
Next Scheduled EDR Contact: 04/08/2019
Data Release Frequency: Quarterly

Federal RCRA non-CORRACTS TSD facilities list

RCRA-TSDF: RCRA - Treatment, Storage and Disposal

RCRAInfo is EPA's comprehensive information system, providing access to data supporting the Resource Conservation and Recovery Act (RCRA) of 1976 and the Hazardous and Solid Waste Amendments (HSWA) of 1984. The database includes selective information on sites which generate, transport, store, treat and/or dispose of hazardous waste as defined by the Resource Conservation and Recovery Act (RCRA). Transporters are individuals or entities that move hazardous waste from the generator offsite to a facility that can recycle, treat, store, or dispose of the waste. TSDFs treat, store, or dispose of the waste.

Date of Government Version: 03/01/2018
Date Data Arrived at EDR: 03/28/2018
Date Made Active in Reports: 06/22/2018
Number of Days to Update: 86

Source: Environmental Protection Agency
Telephone: (415) 495-8895
Last EDR Contact: 12/03/2018
Next Scheduled EDR Contact: 04/08/2019
Data Release Frequency: Quarterly

Federal RCRA generators list

RCRA-LQG: RCRA - Large Quantity Generators

RCRAInfo is EPA's comprehensive information system, providing access to data supporting the Resource Conservation and Recovery Act (RCRA) of 1976 and the Hazardous and Solid Waste Amendments (HSWA) of 1984. The database includes selective information on sites which generate, transport, store, treat and/or dispose of hazardous waste as defined by the Resource Conservation and Recovery Act (RCRA). Large quantity generators (LQGs) generate over 1,000 kilograms (kg) of hazardous waste, or over 1 kg of acutely hazardous waste per month.

Date of Government Version: 03/01/2018
Date Data Arrived at EDR: 03/28/2018
Date Made Active in Reports: 06/22/2018
Number of Days to Update: 86

Source: Environmental Protection Agency
Telephone: (415) 495-8895
Last EDR Contact: 12/03/2018
Next Scheduled EDR Contact: 04/08/2019
Data Release Frequency: Quarterly

RCRA-SQG: RCRA - Small Quantity Generators

RCRAInfo is EPA's comprehensive information system, providing access to data supporting the Resource Conservation and Recovery Act (RCRA) of 1976 and the Hazardous and Solid Waste Amendments (HSWA) of 1984. The database includes selective information on sites which generate, transport, store, treat and/or dispose of hazardous waste as defined by the Resource Conservation and Recovery Act (RCRA). Small quantity generators (SQGs) generate between 100 kg and 1,000 kg of hazardous waste per month.

Date of Government Version: 03/01/2018
Date Data Arrived at EDR: 03/28/2018
Date Made Active in Reports: 06/22/2018
Number of Days to Update: 86

Source: Environmental Protection Agency
Telephone: (415) 495-8895
Last EDR Contact: 12/03/2018
Next Scheduled EDR Contact: 04/08/2019
Data Release Frequency: Quarterly

RCRA-CESQG: RCRA - Conditionally Exempt Small Quantity Generators

RCRAInfo is EPA's comprehensive information system, providing access to data supporting the Resource Conservation and Recovery Act (RCRA) of 1976 and the Hazardous and Solid Waste Amendments (HSWA) of 1984. The database includes selective information on sites which generate, transport, store, treat and/or dispose of hazardous waste as defined by the Resource Conservation and Recovery Act (RCRA). Conditionally exempt small quantity generators (CESQGs) generate less than 100 kg of hazardous waste, or less than 1 kg of acutely hazardous waste per month.

Date of Government Version: 03/01/2018
Date Data Arrived at EDR: 03/28/2018
Date Made Active in Reports: 06/22/2018
Number of Days to Update: 86

Source: Environmental Protection Agency
Telephone: (415) 495-8895
Last EDR Contact: 12/03/2018
Next Scheduled EDR Contact: 04/08/2019
Data Release Frequency: Quarterly

Federal institutional controls / engineering controls registries

LUCIS: Land Use Control Information System

LUCIS contains records of land use control information pertaining to the former Navy Base Realignment and Closure properties.

Date of Government Version: 10/17/2018
Date Data Arrived at EDR: 10/25/2018
Date Made Active in Reports: 12/07/2018
Number of Days to Update: 43

Source: Department of the Navy
Telephone: 843-820-7326
Last EDR Contact: 10/15/2018
Next Scheduled EDR Contact: 02/25/2019
Data Release Frequency: Varies

US ENG CONTROLS: Engineering Controls Sites List

A listing of sites with engineering controls in place. Engineering controls include various forms of caps, building foundations, liners, and treatment methods to create pathway elimination for regulated substances to enter environmental media or effect human health.

Date of Government Version: 07/31/2018
Date Data Arrived at EDR: 08/28/2018
Date Made Active in Reports: 09/14/2018
Number of Days to Update: 17

Source: Environmental Protection Agency
Telephone: 703-603-0695
Last EDR Contact: 11/28/2018
Next Scheduled EDR Contact: 03/11/2019
Data Release Frequency: Varies

US INST CONTROL: Sites with Institutional Controls

A listing of sites with institutional controls in place. Institutional controls include administrative measures, such as groundwater use restrictions, construction restrictions, property use restrictions, and post remediation care requirements intended to prevent exposure to contaminants remaining on site. Deed restrictions are generally required as part of the institutional controls.

Date of Government Version: 07/31/2018
Date Data Arrived at EDR: 08/28/2018
Date Made Active in Reports: 09/14/2018
Number of Days to Update: 17

Source: Environmental Protection Agency
Telephone: 703-603-0695
Last EDR Contact: 11/28/2018
Next Scheduled EDR Contact: 03/11/2019
Data Release Frequency: Varies

Federal ERNS list

ERNS: Emergency Response Notification System

Emergency Response Notification System. ERNS records and stores information on reported releases of oil and hazardous substances.

Date of Government Version: 09/24/2018
Date Data Arrived at EDR: 09/25/2018
Date Made Active in Reports: 11/09/2018
Number of Days to Update: 45

Source: National Response Center, United States Coast Guard
Telephone: 202-267-2180
Last EDR Contact: 01/08/2019
Next Scheduled EDR Contact: 04/08/2019
Data Release Frequency: Quarterly

State- and tribal - equivalent NPL

RESPONSE: State Response Sites

Identifies confirmed release sites where DTSC is involved in remediation, either in a lead or oversight capacity. These confirmed release sites are generally high-priority and high potential risk.

Date of Government Version: 10/29/2018
Date Data Arrived at EDR: 10/30/2018
Date Made Active in Reports: 12/13/2018
Number of Days to Update: 44

Source: Department of Toxic Substances Control
Telephone: 916-323-3400
Last EDR Contact: 10/30/2018
Next Scheduled EDR Contact: 02/11/2019
Data Release Frequency: Quarterly

State- and tribal - equivalent CERCLIS

ENVIROSTOR: EnviroStor Database

The Department of Toxic Substances Control's (DTSC's) Site Mitigation and Brownfields Reuse Program's (SMBRP's) EnviroStor database identifes sites that have known contamination or sites for which there may be reasons to investigate further. The database includes the following site types: Federal Superfund sites (National Priorities List (NPL)); State Response, including Military Facilities and State Superfund; Voluntary Cleanup; and School sites. EnviroStor provides similar information to the information that was available in CalSites, and provides additional site information, including, but not limited to, identification of formerly-contaminated properties that have been released for reuse, properties where environmental deed restrictions have been recorded to prevent inappropriate land uses, and risk characterization information that is used to assess potential impacts to public health and the environment at contaminated sites.

Date of Government Version: 10/29/2018
Date Data Arrived at EDR: 10/30/2018
Date Made Active in Reports: 12/13/2018
Number of Days to Update: 44

Source: Department of Toxic Substances Control
Telephone: 916-323-3400
Last EDR Contact: 10/30/2018
Next Scheduled EDR Contact: 02/11/2019
Data Release Frequency: Quarterly

State and tribal landfill and/or solid waste disposal site lists

SWF/LF (SWIS): Solid Waste Information System

Active, Closed and Inactive Landfills. SWF/LF records typically contain an inve ntory of solid waste disposal facilities or landfills. These may be active or i nactive facilities or open dumps that failed to meet RCRA Section 4004 criteria for solid waste landfills or disposal sites.

Date of Government Version: 11/12/2018
Date Data Arrived at EDR: 11/14/2018
Date Made Active in Reports: 12/13/2018
Number of Days to Update: 29

Source: Department of Resources Recycling and Recovery
Telephone: 916-341-6320
Last EDR Contact: 11/14/2018
Next Scheduled EDR Contact: 02/25/2019
Data Release Frequency: Quarterly

State and tribal leaking storage tank lists

GOVERNMENT RECORDS SEARCHED / DATA CURRENCY TRACKING

LUST REG 1: Active Toxic Site Investigation

Del Norte, Humboldt, Lake, Mendocino, Modoc, Siskiyou, Sonoma, Trinity counties. For more current information, please refer to the State Water Resources Control Board's LUST database.

Date of Government Version: 02/01/2001
Date Data Arrived at EDR: 02/28/2001
Date Made Active in Reports: 03/29/2001
Number of Days to Update: 29

Source: California Regional Water Quality Control Board North Coast (1)
Telephone: 707-570-3769
Last EDR Contact: 08/01/2011
Next Scheduled EDR Contact: 11/14/2011
Data Release Frequency: No Update Planned

LUST REG 7: Leaking Underground Storage Tank Case Listing

Leaking Underground Storage Tank locations. Imperial, Riverside, San Diego, Santa Barbara counties.

Date of Government Version: 02/26/2004
Date Data Arrived at EDR: 02/26/2004
Date Made Active in Reports: 03/24/2004
Number of Days to Update: 27

Source: California Regional Water Quality Control Board Colorado River Basin Region (7)
Telephone: 760-776-8943
Last EDR Contact: 08/01/2011
Next Scheduled EDR Contact: 11/14/2011
Data Release Frequency: No Update Planned

LUST: Leaking Underground Fuel Tank Report (GEOTRACKER)

Leaking Underground Storage Tank (LUST) Sites included in GeoTracker. GeoTracker is the Water Boards data management system for sites that impact, or have the potential to impact, water quality in California, with emphasis on groundwater.

Date of Government Version: 09/10/2018
Date Data Arrived at EDR: 09/12/2018
Date Made Active in Reports: 10/08/2018
Number of Days to Update: 26

Source: State Water Resources Control Board
Telephone: see region list
Last EDR Contact: 12/11/2018
Next Scheduled EDR Contact: 03/25/2019
Data Release Frequency: Quarterly

LUST REG 9: Leaking Underground Storage Tank Report

Orange, Riverside, San Diego counties. For more current information, please refer to the State Water Resources Control Board's LUST database.

Date of Government Version: 03/01/2001
Date Data Arrived at EDR: 04/23/2001
Date Made Active in Reports: 05/21/2001
Number of Days to Update: 28

Source: California Regional Water Quality Control Board San Diego Region (9)
Telephone: 858-637-5595
Last EDR Contact: 09/26/2011
Next Scheduled EDR Contact: 01/09/2012
Data Release Frequency: No Update Planned

LUST REG 6V: Leaking Underground Storage Tank Case Listing

Leaking Underground Storage Tank locations. Inyo, Kern, Los Angeles, Mono, San Bernardino counties.

Date of Government Version: 06/07/2005
Date Data Arrived at EDR: 06/07/2005
Date Made Active in Reports: 06/29/2005
Number of Days to Update: 22

Source: California Regional Water Quality Control Board Victorville Branch Office (6)
Telephone: 760-241-7365
Last EDR Contact: 09/12/2011
Next Scheduled EDR Contact: 12/26/2011
Data Release Frequency: No Update Planned

LUST REG 6L: Leaking Underground Storage Tank Case Listing

For more current information, please refer to the State Water Resources Control Board's LUST database.

Date of Government Version: 09/09/2003
Date Data Arrived at EDR: 09/10/2003
Date Made Active in Reports: 10/07/2003
Number of Days to Update: 27

Source: California Regional Water Quality Control Board Lahontan Region (6)
Telephone: 530-542-5572
Last EDR Contact: 09/12/2011
Next Scheduled EDR Contact: 12/26/2011
Data Release Frequency: No Update Planned

LUST REG 5: Leaking Underground Storage Tank Database

Leaking Underground Storage Tank locations. Alameda, Alpine, Amador, Butte, Colusa, Contra Costa, Calveras, El Dorado, Fresno, Glenn, Kern, Kings, Lake, Lassen, Madera, Mariposa, Merced, Modoc, Napa, Nevada, Placer, Plumas, Sacramento, San Joaquin, Shasta, Solano, Stanislaus, Sutter, Tehama, Tulare, Tuolumne, Yolo, Yuba counties.

Date of Government Version: 07/01/2008
Date Data Arrived at EDR: 07/22/2008
Date Made Active in Reports: 07/31/2008
Number of Days to Update: 9

Source: California Regional Water Quality Control Board Central Valley Region (5)
Telephone: 916-464-4834
Last EDR Contact: 07/01/2011
Next Scheduled EDR Contact: 10/17/2011
Data Release Frequency: No Update Planned

LUST REG 2: Fuel Leak List

Leaking Underground Storage Tank locations. Alameda, Contra Costa, Marin, Napa, San Francisco, San Mateo, Santa Clara, Solano, Sonoma counties.

Date of Government Version: 09/30/2004
Date Data Arrived at EDR: 10/20/2004
Date Made Active in Reports: 11/19/2004
Number of Days to Update: 30

Source: California Regional Water Quality Control Board San Francisco Bay Region (2)
Telephone: 510-622-2433
Last EDR Contact: 09/19/2011
Next Scheduled EDR Contact: 01/02/2012
Data Release Frequency: Quarterly

LUST REG 3: Leaking Underground Storage Tank Database

Leaking Underground Storage Tank locations. Monterey, San Benito, San Luis Obispo, Santa Barbara, Santa Cruz counties.

Date of Government Version: 05/19/2003
Date Data Arrived at EDR: 05/19/2003
Date Made Active in Reports: 06/02/2003
Number of Days to Update: 14

Source: California Regional Water Quality Control Board Central Coast Region (3)
Telephone: 805-542-4786
Last EDR Contact: 07/18/2011
Next Scheduled EDR Contact: 10/31/2011
Data Release Frequency: No Update Planned

LUST REG 4: Underground Storage Tank Leak List

Los Angeles, Ventura counties. For more current information, please refer to the State Water Resources Control Board's LUST database.

Date of Government Version: 09/07/2004
Date Data Arrived at EDR: 09/07/2004
Date Made Active in Reports: 10/12/2004
Number of Days to Update: 35

Source: California Regional Water Quality Control Board Los Angeles Region (4)
Telephone: 213-576-6710
Last EDR Contact: 09/06/2011
Next Scheduled EDR Contact: 12/19/2011
Data Release Frequency: No Update Planned

LUST REG 8: Leaking Underground Storage Tanks

California Regional Water Quality Control Board Santa Ana Region (8). For more current information, please refer to the State Water Resources Control Board's LUST database.

Date of Government Version: 02/14/2005
Date Data Arrived at EDR: 02/15/2005
Date Made Active in Reports: 03/28/2005
Number of Days to Update: 41

Source: California Regional Water Quality Control Board Santa Ana Region (8)
Telephone: 909-782-4496
Last EDR Contact: 08/15/2011
Next Scheduled EDR Contact: 11/28/2011
Data Release Frequency: Varies

INDIAN LUST R10: Leaking Underground Storage Tanks on Indian Land

LUSTs on Indian land in Alaska, Idaho, Oregon and Washington.

Date of Government Version: 04/12/2018
Date Data Arrived at EDR: 05/18/2018
Date Made Active in Reports: 07/20/2018
Number of Days to Update: 63

Source: EPA Region 10
Telephone: 206-553-2857
Last EDR Contact: 10/26/2018
Next Scheduled EDR Contact: 02/04/2019
Data Release Frequency: Varies

INDIAN LUST R9: Leaking Underground Storage Tanks on Indian Land

LUSTs on Indian land in Arizona, California, New Mexico and Nevada

Date of Government Version: 04/10/2018
Date Data Arrived at EDR: 05/18/2018
Date Made Active in Reports: 07/20/2018
Number of Days to Update: 63

Source: Environmental Protection Agency
Telephone: 415-972-3372
Last EDR Contact: 10/26/2018
Next Scheduled EDR Contact: 02/04/2019
Data Release Frequency: Varies

INDIAN LUST R8: Leaking Underground Storage Tanks on Indian Land
LUSTs on Indian land in Colorado, Montana, North Dakota, South Dakota, Utah and Wyoming.

Date of Government Version: 04/25/2018
Date Data Arrived at EDR: 05/18/2018
Date Made Active in Reports: 07/20/2018
Number of Days to Update: 63
Source: EPA Region 8
Telephone: 303-312-6271
Last EDR Contact: 10/26/2018
Next Scheduled EDR Contact: 02/04/2019
Data Release Frequency: Varies

INDIAN LUST R7: Leaking Underground Storage Tanks on Indian Land
LUSTs on Indian land in Iowa, Kansas, and Nebraska

Date of Government Version: 04/24/2018
Date Data Arrived at EDR: 05/18/2018
Date Made Active in Reports: 07/20/2018
Number of Days to Update: 63
Source: EPA Region 7
Telephone: 913-551-7003
Last EDR Contact: 10/26/2018
Next Scheduled EDR Contact: 02/04/2019
Data Release Frequency: Varies

INDIAN LUST R6: Leaking Underground Storage Tanks on Indian Land
LUSTs on Indian land in New Mexico and Oklahoma.

Date of Government Version: 04/01/2018
Date Data Arrived at EDR: 05/18/2018
Date Made Active in Reports: 07/20/2018
Number of Days to Update: 63
Source: EPA Region 6
Telephone: 214-665-6597
Last EDR Contact: 10/26/2018
Next Scheduled EDR Contact: 02/04/2019
Data Release Frequency: Varies

INDIAN LUST R4: Leaking Underground Storage Tanks on Indian Land
LUSTs on Indian land in Florida, Mississippi and North Carolina.

Date of Government Version: 05/08/2018
Date Data Arrived at EDR: 05/18/2018
Date Made Active in Reports: 07/20/2018
Number of Days to Update: 63
Source: EPA Region 4
Telephone: 404-562-8677
Last EDR Contact: 10/26/2018
Next Scheduled EDR Contact: 02/04/2019
Data Release Frequency: Varies

INDIAN LUST R1: Leaking Underground Storage Tanks on Indian Land
A listing of leaking underground storage tank locations on Indian Land.

Date of Government Version: 04/13/2018
Date Data Arrived at EDR: 05/18/2018
Date Made Active in Reports: 07/20/2018
Number of Days to Update: 63
Source: EPA Region 1
Telephone: 617-918-1313
Last EDR Contact: 10/26/2018
Next Scheduled EDR Contact: 02/04/2019
Data Release Frequency: Varies

INDIAN LUST R5: Leaking Underground Storage Tanks on Indian Land
Leaking underground storage tanks located on Indian Land in Michigan, Minnesota and Wisconsin.

Date of Government Version: 04/12/2018
Date Data Arrived at EDR: 05/18/2018
Date Made Active in Reports: 07/20/2018
Number of Days to Update: 63
Source: EPA, Region 5
Telephone: 312-886-7439
Last EDR Contact: 10/26/2018
Next Scheduled EDR Contact: 02/04/2019
Data Release Frequency: Varies

CPS-SLIC: Statewide SLIC Cases (GEOTRACKER)
Cleanup Program Sites (CPS; also known as Site Cleanups [SC] and formerly known as Spills, Leaks, Investigations, and Cleanups [SLIC] sites) included in GeoTracker. GeoTracker is the Water Boards data management system for sites that impact, or have the potential to impact, water quality in California, with emphasis on groundwater.

Date of Government Version: 09/10/2018
Date Data Arrived at EDR: 09/12/2018
Date Made Active in Reports: 10/09/2018
Number of Days to Update: 27
Source: State Water Resources Control Board
Telephone: 866-480-1028
Last EDR Contact: 12/12/2018
Next Scheduled EDR Contact: 03/25/2019
Data Release Frequency: Varies

SLIC REG 1: Active Toxic Site Investigations

The SLIC (Spills, Leaks, Investigations and Cleanup) program is designed to protect and restore water quality from spills, leaks, and similar discharges.

Date of Government Version: 04/03/2003
Date Data Arrived at EDR: 04/07/2003
Date Made Active in Reports: 04/25/2003
Number of Days to Update: 18

Source: California Regional Water Quality Control Board, North Coast Region (1)
Telephone: 707-576-2220
Last EDR Contact: 08/01/2011
Next Scheduled EDR Contact: 11/14/2011
Data Release Frequency: No Update Planned

SLIC REG 2: Spills, Leaks, Investigation & Cleanup Cost Recovery Listing

The SLIC (Spills, Leaks, Investigations and Cleanup) program is designed to protect and restore water quality from spills, leaks, and similar discharges.

Date of Government Version: 09/30/2004
Date Data Arrived at EDR: 10/20/2004
Date Made Active in Reports: 11/19/2004
Number of Days to Update: 30

Source: Regional Water Quality Control Board San Francisco Bay Region (2)
Telephone: 510-286-0457
Last EDR Contact: 09/19/2011
Next Scheduled EDR Contact: 01/02/2012
Data Release Frequency: Quarterly

SLIC REG 3: Spills, Leaks, Investigation & Cleanup Cost Recovery Listing

The SLIC (Spills, Leaks, Investigations and Cleanup) program is designed to protect and restore water quality from spills, leaks, and similar discharges.

Date of Government Version: 05/18/2006
Date Data Arrived at EDR: 05/18/2006
Date Made Active in Reports: 06/15/2006
Number of Days to Update: 28

Source: California Regional Water Quality Control Board Central Coast Region (3)
Telephone: 805-549-3147
Last EDR Contact: 07/18/2011
Next Scheduled EDR Contact: 10/31/2011
Data Release Frequency: Semi-Annually

SLIC REG 4: Spills, Leaks, Investigation & Cleanup Cost Recovery Listing

The SLIC (Spills, Leaks, Investigations and Cleanup) program is designed to protect and restore water quality from spills, leaks, and similar discharges.

Date of Government Version: 11/17/2004
Date Data Arrived at EDR: 11/18/2004
Date Made Active in Reports: 01/04/2005
Number of Days to Update: 47

Source: Region Water Quality Control Board Los Angeles Region (4)
Telephone: 213-576-6600
Last EDR Contact: 07/01/2011
Next Scheduled EDR Contact: 10/17/2011
Data Release Frequency: Varies

SLIC REG 5: Spills, Leaks, Investigation & Cleanup Cost Recovery Listing

The SLIC (Spills, Leaks, Investigations and Cleanup) program is designed to protect and restore water quality from spills, leaks, and similar discharges.

Date of Government Version: 04/01/2005
Date Data Arrived at EDR: 04/05/2005
Date Made Active in Reports: 04/21/2005
Number of Days to Update: 16

Source: Regional Water Quality Control Board Central Valley Region (5)
Telephone: 916-464-3291
Last EDR Contact: 09/12/2011
Next Scheduled EDR Contact: 12/26/2011
Data Release Frequency: Semi-Annually

SLIC REG 6V: Spills, Leaks, Investigation & Cleanup Cost Recovery Listing

The SLIC (Spills, Leaks, Investigations and Cleanup) program is designed to protect and restore water quality from spills, leaks, and similar discharges.

Date of Government Version: 05/24/2005
Date Data Arrived at EDR: 05/25/2005
Date Made Active in Reports: 06/16/2005
Number of Days to Update: 22

Source: Regional Water Quality Control Board, Victorville Branch
Telephone: 619-241-6583
Last EDR Contact: 08/15/2011
Next Scheduled EDR Contact: 11/28/2011
Data Release Frequency: Semi-Annually

SLIC REG 6L: SLIC Sites
The SLIC (Spills, Leaks, Investigations and Cleanup) program is designed to protect and restore water quality from spills, leaks, and similar discharges.

Date of Government Version: 09/07/2004
Date Data Arrived at EDR: 09/07/2004
Date Made Active in Reports: 10/12/2004
Number of Days to Update: 35
Source: California Regional Water Quality Control Board, Lahontan Region
Telephone: 530-542-5574
Last EDR Contact: 08/15/2011
Next Scheduled EDR Contact: 11/28/2011
Data Release Frequency: No Update Planned

SLIC REG 7: SLIC List
The SLIC (Spills, Leaks, Investigations and Cleanup) program is designed to protect and restore water quality from spills, leaks, and similar discharges.

Date of Government Version: 11/24/2004
Date Data Arrived at EDR: 11/29/2004
Date Made Active in Reports: 01/04/2005
Number of Days to Update: 36
Source: California Regional Quality Control Board, Colorado River Basin Region
Telephone: 760-346-7491
Last EDR Contact: 08/01/2011
Next Scheduled EDR Contact: 11/14/2011
Data Release Frequency: No Update Planned

SLIC REG 8: Spills, Leaks, Investigation & Cleanup Cost Recovery Listing
The SLIC (Spills, Leaks, Investigations and Cleanup) program is designed to protect and restore water quality from spills, leaks, and similar discharges.

Date of Government Version: 04/03/2008
Date Data Arrived at EDR: 04/03/2008
Date Made Active in Reports: 04/14/2008
Number of Days to Update: 11
Source: California Region Water Quality Control Board Santa Ana Region (8)
Telephone: 951-782-3298
Last EDR Contact: 09/12/2011
Next Scheduled EDR Contact: 12/26/2011
Data Release Frequency: Semi-Annually

SLIC REG 9: Spills, Leaks, Investigation & Cleanup Cost Recovery Listing
The SLIC (Spills, Leaks, Investigations and Cleanup) program is designed to protect and restore water quality from spills, leaks, and similar discharges.

Date of Government Version: 09/10/2007
Date Data Arrived at EDR: 09/11/2007
Date Made Active in Reports: 09/28/2007
Number of Days to Update: 17
Source: California Regional Water Quality Control Board San Diego Region (9)
Telephone: 858-467-2980
Last EDR Contact: 08/08/2011
Next Scheduled EDR Contact: 11/21/2011
Data Release Frequency: Annually

State and tribal registered storage tank lists

FEMA UST: Underground Storage Tank Listing
A listing of all FEMA owned underground storage tanks.

Date of Government Version: 05/15/2017
Date Data Arrived at EDR: 05/30/2017
Date Made Active in Reports: 10/13/2017
Number of Days to Update: 136
Source: FEMA
Telephone: 202-646-5797
Last EDR Contact: 01/08/2019
Next Scheduled EDR Contact: 04/22/2019
Data Release Frequency: Varies

UST: Active UST Facilities
Active UST facilities gathered from the local regulatory agencies

Date of Government Version: 09/10/2018
Date Data Arrived at EDR: 09/12/2018
Date Made Active in Reports: 10/03/2018
Number of Days to Update: 21
Source: SWRCB
Telephone: 916-341-5851
Last EDR Contact: 12/11/2018
Next Scheduled EDR Contact: 03/25/2019
Data Release Frequency: Semi-Annually

UST CLOSURE: Proposed Closure of Underground Storage Tank (UST) Cases

UST cases that are being considered for closure by either the State Water Resources Control Board or the Executive Director have been posted for a 60-day public comment period. UST Case Closures being proposed for consideration by the State Water Resources Control Board. These are primarily UST cases that meet closure criteria under the decisional framework in State Water Board Resolution No. 92-49 and other Board orders. UST Case Closures proposed for consideration by the Executive Director pursuant to State Water Board Resolution No. 2012-0061. These are cases that meet the criteria of the Low-Threat UST Case Closure Policy. UST Case Closure Review Denials and Approved Orders.

Date of Government Version: 09/10/2018
Date Data Arrived at EDR: 09/12/2018
Date Made Active in Reports: 10/03/2018
Number of Days to Update: 21

Source: State Water Resources Control Board
Telephone: 916-327-7844
Last EDR Contact: 12/12/2018
Next Scheduled EDR Contact: 03/25/2019
Data Release Frequency: Varies

MILITARY UST SITES: Military UST Sites (GEOTRACKER)

Military ust sites

Date of Government Version: 09/10/2018
Date Data Arrived at EDR: 09/12/2018
Date Made Active in Reports: 10/09/2018
Number of Days to Update: 27

Source: State Water Resources Control Board
Telephone: 866-480-1028
Last EDR Contact: 12/12/2018
Next Scheduled EDR Contact: 03/25/2019
Data Release Frequency: Varies

AST: Aboveground Petroleum Storage Tank Facilities

A listing of aboveground storage tank petroleum storage tank locations.

Date of Government Version: 07/06/2016
Date Data Arrived at EDR: 07/12/2016
Date Made Active in Reports: 09/19/2016
Number of Days to Update: 69

Source: California Environmental Protection Agency
Telephone: 916-327-5092
Last EDR Contact: 12/12/2018
Next Scheduled EDR Contact: 04/01/2019
Data Release Frequency: Quarterly

INDIAN UST R4: Underground Storage Tanks on Indian Land

The Indian Underground Storage Tank (UST) database provides information about underground storage tanks on Indian land in EPA Region 4 (Alabama, Florida, Georgia, Kentucky, Mississippi, North Carolina, South Carolina, Tennessee and Tribal Nations)

Date of Government Version: 05/08/2018
Date Data Arrived at EDR: 05/18/2018
Date Made Active in Reports: 07/20/2018
Number of Days to Update: 63

Source: EPA Region 4
Telephone: 404-562-9424
Last EDR Contact: 10/26/2018
Next Scheduled EDR Contact: 02/04/2019
Data Release Frequency: Varies

INDIAN UST R6: Underground Storage Tanks on Indian Land

The Indian Underground Storage Tank (UST) database provides information about underground storage tanks on Indian land in EPA Region 6 (Louisiana, Arkansas, Oklahoma, New Mexico, Texas and 65 Tribes).

Date of Government Version: 04/01/2018
Date Data Arrived at EDR: 05/18/2018
Date Made Active in Reports: 07/20/2018
Number of Days to Update: 63

Source: EPA Region 6
Telephone: 214-665-7591
Last EDR Contact: 10/26/2018
Next Scheduled EDR Contact: 02/04/2019
Data Release Frequency: Varies

INDIAN UST R1: Underground Storage Tanks on Indian Land

The Indian Underground Storage Tank (UST) database provides information about underground storage tanks on Indian land in EPA Region 1 (Connecticut, Maine, Massachusetts, New Hampshire, Rhode Island, Vermont and ten Tribal Nations).

Date of Government Version: 04/13/2018
Date Data Arrived at EDR: 05/18/2018
Date Made Active in Reports: 07/20/2018
Number of Days to Update: 63

Source: EPA, Region 1
Telephone: 617-918-1313
Last EDR Contact: 10/26/2018
Next Scheduled EDR Contact: 02/04/2019
Data Release Frequency: Varies

INDIAN UST R5: Underground Storage Tanks on Indian Land

The Indian Underground Storage Tank (UST) database provides information about underground storage tanks on Indian land in EPA Region 5 (Michigan, Minnesota and Wisconsin and Tribal Nations).

Date of Government Version: 04/12/2018
Date Data Arrived at EDR: 05/18/2018
Date Made Active in Reports: 07/20/2018
Number of Days to Update: 63

Source: EPA Region 5
Telephone: 312-886-6136
Last EDR Contact: 10/26/2018
Next Scheduled EDR Contact: 02/04/2019
Data Release Frequency: Varies

INDIAN UST R7: Underground Storage Tanks on Indian Land

The Indian Underground Storage Tank (UST) database provides information about underground storage tanks on Indian land in EPA Region 7 (Iowa, Kansas, Missouri, Nebraska, and 9 Tribal Nations).

Date of Government Version: 04/24/2018
Date Data Arrived at EDR: 05/18/2018
Date Made Active in Reports: 07/20/2018
Number of Days to Update: 63

Source: EPA Region 7
Telephone: 913-551-7003
Last EDR Contact: 10/26/2018
Next Scheduled EDR Contact: 02/04/2019
Data Release Frequency: Varies

INDIAN UST R10: Underground Storage Tanks on Indian Land

The Indian Underground Storage Tank (UST) database provides information about underground storage tanks on Indian land in EPA Region 10 (Alaska, Idaho, Oregon, Washington, and Tribal Nations).

Date of Government Version: 04/12/2018
Date Data Arrived at EDR: 05/18/2018
Date Made Active in Reports: 07/20/2018
Number of Days to Update: 63

Source: EPA Region 10
Telephone: 206-553-2857
Last EDR Contact: 10/26/2018
Next Scheduled EDR Contact: 02/04/2019
Data Release Frequency: Varies

INDIAN UST R8: Underground Storage Tanks on Indian Land

The Indian Underground Storage Tank (UST) database provides information about underground storage tanks on Indian land in EPA Region 8 (Colorado, Montana, North Dakota, South Dakota, Utah, Wyoming and 27 Tribal Nations).

Date of Government Version: 04/25/2018
Date Data Arrived at EDR: 05/18/2018
Date Made Active in Reports: 07/20/2018
Number of Days to Update: 63

Source: EPA Region 8
Telephone: 303-312-6137
Last EDR Contact: 10/26/2018
Next Scheduled EDR Contact: 02/04/2019
Data Release Frequency: Varies

INDIAN UST R9: Underground Storage Tanks on Indian Land

The Indian Underground Storage Tank (UST) database provides information about underground storage tanks on Indian land in EPA Region 9 (Arizona, California, Hawaii, Nevada, the Pacific Islands, and Tribal Nations).

Date of Government Version: 04/10/2018
Date Data Arrived at EDR: 05/18/2018
Date Made Active in Reports: 07/20/2018
Number of Days to Update: 63

Source: EPA Region 9
Telephone: 415-972-3368
Last EDR Contact: 10/26/2018
Next Scheduled EDR Contact: 02/04/2019
Data Release Frequency: Varies

State and tribal voluntary cleanup sites

INDIAN VCP R7: Voluntary Cleanup Priority Lisitng

A listing of voluntary cleanup priority sites located on Indian Land located in Region 7.

Date of Government Version: 03/20/2008
Date Data Arrived at EDR: 04/22/2008
Date Made Active in Reports: 05/19/2008
Number of Days to Update: 27

Source: EPA, Region 7
Telephone: 913-551-7365
Last EDR Contact: 04/20/2009
Next Scheduled EDR Contact: 07/20/2009
Data Release Frequency: Varies

VCP: Voluntary Cleanup Program Properties

Contains low threat level properties with either confirmed or unconfirmed releases and the project proponents have request that DTSC oversee investigation and/or cleanup activities and have agreed to provide coverage for DTSC's costs.

Date of Government Version: 10/29/2018
Date Data Arrived at EDR: 10/30/2018
Date Made Active in Reports: 12/13/2018
Number of Days to Update: 44

Source: Department of Toxic Substances Control
Telephone: 916-323-3400
Last EDR Contact: 10/30/2018
Next Scheduled EDR Contact: 02/11/2019
Data Release Frequency: Quarterly

INDIAN VCP R1: Voluntary Cleanup Priority Listing

A listing of voluntary cleanup priority sites located on Indian Land located in Region 1.

Date of Government Version: 07/27/2015
Date Data Arrived at EDR: 09/29/2015
Date Made Active in Reports: 02/18/2016
Number of Days to Update: 142

Source: EPA, Region 1
Telephone: 617-918-1102
Last EDR Contact: 12/19/2018
Next Scheduled EDR Contact: 04/08/2019
Data Release Frequency: Varies

State and tribal Brownfields sites

BROWNFIELDS: Considered Brownfieds Sites Listing

A listing of sites the SWRCB considers to be Brownfields since these are sites have come to them through the MOA Process.

Date of Government Version: 09/24/2018
Date Data Arrived at EDR: 09/25/2018
Date Made Active in Reports: 10/15/2018
Number of Days to Update: 20

Source: State Water Resources Control Board
Telephone: 916-323-7905
Last EDR Contact: 12/21/2018
Next Scheduled EDR Contact: 04/08/2019
Data Release Frequency: Quarterly

ADDITIONAL ENVIRONMENTAL RECORDS

Local Brownfield lists

US BROWNFIELDS: A Listing of Brownfields Sites

Brownfields are real property, the expansion, redevelopment, or reuse of which may be complicated by the presence or potential presence of a hazardous substance, pollutant, or contaminant. Cleaning up and reinvesting in these properties takes development pressures off of undeveloped, open land, and both improves and protects the environment. Assessment, Cleanup and Redevelopment Exchange System (ACRES) stores information reported by EPA Brownfields grant recipients on brownfields properties assessed or cleaned up with grant funding as well as information on Targeted Brownfields Assessments performed by EPA Regions. A listing of ACRES Brownfield sites is obtained from Cleanups in My Community. Cleanups in My Community provides information on Brownfields properties for which information is reported back to EPA, as well as areas served by Brownfields grant programs.

Date of Government Version: 09/18/2018
Date Data Arrived at EDR: 09/18/2018
Date Made Active in Reports: 11/09/2018
Number of Days to Update: 52

Source: Environmental Protection Agency
Telephone: 202-566-2777
Last EDR Contact: 12/18/2018
Next Scheduled EDR Contact: 04/01/2019
Data Release Frequency: Semi-Annually

Local Lists of Landfill / Solid Waste Disposal Sites

WMUDS/SWAT: Waste Management Unit Database

Waste Management Unit Database System. WMUDS is used by the State Water Resources Control Board staff and the Regional Water Quality Control Boards for program tracking and inventory of waste management units. WMUDS is composed of the following databases: Facility Information, Scheduled Inspections Information, Waste Management Unit Information, SWAT Program Information, SWAT Report Summary Information, SWAT Report Summary Data, Chapter 15 (formerly Subchapter 15) Information, Chapter 15 Monitoring Parameters, TPCA Program Information, RCRA Program Information, Closure Information, and Interested Parties Information.

Date of Government Version: 04/01/2000
Date Data Arrived at EDR: 04/10/2000
Date Made Active in Reports: 05/10/2000
Number of Days to Update: 30

Source: State Water Resources Control Board
Telephone: 916-227-4448
Last EDR Contact: 10/25/2018
Next Scheduled EDR Contact: 02/11/2019
Data Release Frequency: No Update Planned

SWRCY: Recycler Database

A listing of recycling facilities in California.

Date of Government Version: 09/10/2018
Date Data Arrived at EDR: 09/12/2018
Date Made Active in Reports: 10/15/2018
Number of Days to Update: 33

Source: Department of Conservation
Telephone: 916-323-3836
Last EDR Contact: 12/12/2018
Next Scheduled EDR Contact: 03/25/2019
Data Release Frequency: Quarterly

HAULERS: Registered Waste Tire Haulers Listing

A listing of registered waste tire haulers.

Date of Government Version: 09/26/2018
Date Data Arrived at EDR: 09/28/2018
Date Made Active in Reports: 11/01/2018
Number of Days to Update: 34

Source: Integrated Waste Management Board
Telephone: 916-341-6422
Last EDR Contact: 08/07/2018
Next Scheduled EDR Contact: 02/25/2019
Data Release Frequency: Varies

INDIAN ODI: Report on the Status of Open Dumps on Indian Lands

Location of open dumps on Indian land.

Date of Government Version: 12/31/1998
Date Data Arrived at EDR: 12/03/2007
Date Made Active in Reports: 01/24/2008
Number of Days to Update: 52

Source: Environmental Protection Agency
Telephone: 703-308-8245
Last EDR Contact: 10/25/2018
Next Scheduled EDR Contact: 02/11/2019
Data Release Frequency: Varies

DEBRIS REGION 9: Torres Martinez Reservation Illegal Dump Site Locations

A listing of illegal dump sites location on the Torres Martinez Indian Reservation located in eastern Riverside County and northern Imperial County, California.

Date of Government Version: 01/12/2009
Date Data Arrived at EDR: 05/07/2009
Date Made Active in Reports: 09/21/2009
Number of Days to Update: 137

Source: EPA, Region 9
Telephone: 415-947-4219
Last EDR Contact: 10/22/2018
Next Scheduled EDR Contact: 02/04/2019
Data Release Frequency: No Update Planned

ODI: Open Dump Inventory

An open dump is defined as a disposal facility that does not comply with one or more of the Part 257 or Part 258 Subtitle D Criteria.

Date of Government Version: 06/30/1985
Date Data Arrived at EDR: 08/09/2004
Date Made Active in Reports: 09/17/2004
Number of Days to Update: 39

Source: Environmental Protection Agency
Telephone: 800-424-9346
Last EDR Contact: 06/09/2004
Next Scheduled EDR Contact: N/A
Data Release Frequency: No Update Planned

IHS OPEN DUMPS: Open Dumps on Indian Land

A listing of all open dumps located on Indian Land in the United States.

Date of Government Version: 04/01/2014
Date Data Arrived at EDR: 08/06/2014
Date Made Active in Reports: 01/29/2015
Number of Days to Update: 176

Source: Department of Health & Human Serivces, Indian Health Service
Telephone: 301-443-1452
Last EDR Contact: 11/02/2018
Next Scheduled EDR Contact: 02/11/2019
Data Release Frequency: Varies

Local Lists of Hazardous waste / Contaminated Sites

US HIST CDL: National Clandestine Laboratory Register

A listing of clandestine drug lab locations that have been removed from the DEAs National Clandestine Laboratory Register.

Date of Government Version: 09/21/2018
Date Data Arrived at EDR: 09/21/2018
Date Made Active in Reports: 11/09/2018
Number of Days to Update: 49

Source: Drug Enforcement Administration
Telephone: 202-307-1000
Last EDR Contact: 11/26/2018
Next Scheduled EDR Contact: 03/11/2019
Data Release Frequency: No Update Planned

HIST CAL-SITES: Calsites Database

The Calsites database contains potential or confirmed hazardous substance release properties. In 1996, California EPA reevaluated and significantly reduced the number of sites in the Calsites database. No longer updated by the state agency. It has been replaced by ENVIROSTOR.

Date of Government Version: 08/08/2005
Date Data Arrived at EDR: 08/03/2006
Date Made Active in Reports: 08/24/2006
Number of Days to Update: 21

Source: Department of Toxic Substance Control
Telephone: 916-323-3400
Last EDR Contact: 02/23/2009
Next Scheduled EDR Contact: 05/25/2009
Data Release Frequency: No Update Planned

SCH: School Property Evaluation Program

This category contains proposed and existing school sites that are being evaluated by DTSC for possible hazardous materials contamination. In some cases, these properties may be listed in the CalSites category depending on the level of threat to public health and safety or the environment they pose.

Date of Government Version: 10/29/2018
Date Data Arrived at EDR: 10/30/2018
Date Made Active in Reports: 12/13/2018
Number of Days to Update: 44

Source: Department of Toxic Substances Control
Telephone: 916-323-3400
Last EDR Contact: 10/30/2018
Next Scheduled EDR Contact: 02/11/2019
Data Release Frequency: Quarterly

CDL: Clandestine Drug Labs

A listing of drug lab locations. Listing of a location in this database does not indicate that any illegal drug lab materials were or were not present there, and does not constitute a determination that the location either requires or does not require additional cleanup work.

Date of Government Version: 12/31/2017
Date Data Arrived at EDR: 06/12/2018
Date Made Active in Reports: 08/06/2018
Number of Days to Update: 55

Source: Department of Toxic Substances Control
Telephone: 916-255-6504
Last EDR Contact: 01/07/2019
Next Scheduled EDR Contact: 04/22/2019
Data Release Frequency: Varies

TOXIC PITS: Toxic Pits Cleanup Act Sites

Toxic PITS Cleanup Act Sites. TOXIC PITS identifies sites suspected of containing hazardous substances where cleanup has not yet been completed.

Date of Government Version: 07/01/1995
Date Data Arrived at EDR: 08/30/1995
Date Made Active in Reports: 09/26/1995
Number of Days to Update: 27

Source: State Water Resources Control Board
Telephone: 916-227-4364
Last EDR Contact: 01/26/2009
Next Scheduled EDR Contact: 04/27/2009
Data Release Frequency: No Update Planned

CERS HAZ WASTE: CERS HAZ WASTE

List of sites in the California Environmental Protection Agency (CalEPA) Regulated Site Portal which fall under the Hazardous Chemical Management, Hazardous Waste Onsite Treatment, Household Hazardous Waste Collection, Hazardous Waste Generator, and RCRA LQ HW Generator programs.

Date of Government Version: 10/22/2018
Date Data Arrived at EDR: 10/23/2018
Date Made Active in Reports: 11/30/2018
Number of Days to Update: 38

Source: CalEPA
Telephone: 916-323-2514
Last EDR Contact: 10/23/2018
Next Scheduled EDR Contact: 02/04/2019
Data Release Frequency: Quarterly

US CDL: Clandestine Drug Labs

A listing of clandestine drug lab locations. The U.S. Department of Justice ("the Department") provides this web site as a public service. It contains addresses of some locations where law enforcement agencies reported they found chemicals or other items that indicated the presence of either clandestine drug laboratories or dumpsites. In most cases, the source of the entries is not the Department, and the Department has not verified the entry and does not guarantee its accuracy. Members of the public must verify the accuracy of all entries by, for example, contacting local law enforcement and local health departments.

Date of Government Version: 09/21/2018
Date Data Arrived at EDR: 09/21/2018
Date Made Active in Reports: 11/09/2018
Number of Days to Update: 49

Source: Drug Enforcement Administration
Telephone: 202-307-1000
Last EDR Contact: 11/26/2018
Next Scheduled EDR Contact: 03/11/2019
Data Release Frequency: Quarterly

Local Lists of Registered Storage Tanks

SWEEPS UST: SWEEPS UST Listing

Statewide Environmental Evaluation and Planning System. This underground storage tank listing was updated and maintained by a company contacted by the SWRCB in the early 1990's. The listing is no longer updated or maintained. The local agency is the contact for more information on a site on the SWEEPS list.

Date of Government Version: 06/01/1994
Date Data Arrived at EDR: 07/07/2005
Date Made Active in Reports: 08/11/2005
Number of Days to Update: 35

Source: State Water Resources Control Board
Telephone: N/A
Last EDR Contact: 06/03/2005
Next Scheduled EDR Contact: N/A
Data Release Frequency: No Update Planned

UST MENDOCINO: Mendocino County UST Database

A listing of underground storage tank locations in Mendocino County.

Date of Government Version: 12/04/2018
Date Data Arrived at EDR: 12/06/2018
Date Made Active in Reports: 12/14/2018
Number of Days to Update: 8

Source: Department of Public Health
Telephone: 707-463-4466
Last EDR Contact: 11/26/2018
Next Scheduled EDR Contact: 03/11/2019
Data Release Frequency: Annually

HIST UST: Hazardous Substance Storage Container Database

The Hazardous Substance Storage Container Database is a historical listing of UST sites. Refer to local/county source for current data.

Date of Government Version: 10/15/1990
Date Data Arrived at EDR: 01/25/1991
Date Made Active in Reports: 02/12/1991
Number of Days to Update: 18

Source: State Water Resources Control Board
Telephone: 916-341-5851
Last EDR Contact: 07/26/2001
Next Scheduled EDR Contact: N/A
Data Release Frequency: No Update Planned

SAN FRANCISCO AST: Aboveground Storage Tank Site Listing

Aboveground storage tank sites

Date of Government Version: 09/11/2018
Date Data Arrived at EDR: 09/12/2018
Date Made Active in Reports: 10/11/2018
Number of Days to Update: 29

Source: San Francisco County Department of Public Health
Telephone: 415-252-3896
Last EDR Contact: 11/01/2018
Next Scheduled EDR Contact: 02/18/2019
Data Release Frequency: Varies

CERS TANKS: California Environmental Reporting System (CERS) Tanks

List of sites in the California Environmental Protection Agency (CalEPA) Regulated Site Portal which fall under the Aboveground Petroleum Storage and Underground Storage Tank regulatory programs.

Date of Government Version: 10/22/2018
Date Data Arrived at EDR: 10/23/2018
Date Made Active in Reports: 11/30/2018
Number of Days to Update: 38

Source: California Environmental Protection Agency
Telephone: 916-323-2514
Last EDR Contact: 10/23/2018
Next Scheduled EDR Contact: 02/04/2019
Data Release Frequency: Quarterly

CA FID UST: Facility Inventory Database

The Facility Inventory Database (FID) contains a historical listing of active and inactive underground storage tank locations from the State Water Resource Control Board. Refer to local/county source for current data.

Date of Government Version: 10/31/1994
Date Data Arrived at EDR: 09/05/1995
Date Made Active in Reports: 09/29/1995
Number of Days to Update: 24

Source: California Environmental Protection Agency
Telephone: 916-341-5851
Last EDR Contact: 12/28/1998
Next Scheduled EDR Contact: N/A
Data Release Frequency: No Update Planned

Local Land Records

LIENS: Environmental Liens Listing

A listing of property locations with environmental liens for California where DTSC is a lien holder.

Date of Government Version: 08/29/2018
Date Data Arrived at EDR: 08/30/2018
Date Made Active in Reports: 10/01/2018
Number of Days to Update: 32

Source: Department of Toxic Substances Control
Telephone: 916-323-3400
Last EDR Contact: 11/29/2018
Next Scheduled EDR Contact: 03/18/2019
Data Release Frequency: Varies

LIENS 2: CERCLA Lien Information

A Federal CERCLA ('Superfund') lien can exist by operation of law at any site or property at which EPA has spent Superfund monies. These monies are spent to investigate and address releases and threatened releases of contamination. CERCLIS provides information as to the identity of these sites and properties.

Date of Government Version: 08/13/2018
Date Data Arrived at EDR: 10/04/2018
Date Made Active in Reports: 11/16/2018
Number of Days to Update: 43

Source: Environmental Protection Agency
Telephone: 202-564-6023
Last EDR Contact: 12/28/2018
Next Scheduled EDR Contact: 02/04/2019
Data Release Frequency: Semi-Annually

DEED: Deed Restriction Listing

Site Mitigation and Brownfields Reuse Program Facility Sites with Deed Restrictions & Hazardous Waste Management Program Facility Sites with Deed / Land Use Restriction. The DTSC Site Mitigation and Brownfields Reuse Program (SMBRP) list includes sites cleaned up under the program's oversight and generally does not include current or former hazardous waste facilities that required a hazardous waste facility permit. The list represents deed restrictions that are active. Some sites have multiple deed restrictions. The DTSC Hazardous Waste Management Program (HWMP) has developed a list of current or former hazardous waste facilities that have a recorded land use restriction at the local county recorder's office. The land use restrictions on this list were required by the DTSC HWMP as a result of the presence of hazardous substances that remain on site after the facility (or part of the facility) has been closed or cleaned up. The types of land use restriction include deed notice, deed restriction, or a land use restriction that binds current and future owners.

Date of Government Version: 09/04/2018
Date Data Arrived at EDR: 09/05/2018
Date Made Active in Reports: 10/02/2018
Number of Days to Update: 27

Source: DTSC and SWRCB
Telephone: 916-323-3400
Last EDR Contact: 12/05/2018
Next Scheduled EDR Contact: 03/18/2019
Data Release Frequency: Semi-Annually

Records of Emergency Release Reports

HMIRS: Hazardous Materials Information Reporting System

Hazardous Materials Incident Report System. HMIRS contains hazardous material spill incidents reported to DOT.

Date of Government Version: 03/26/2018
Date Data Arrived at EDR: 03/27/2018
Date Made Active in Reports: 06/08/2018
Number of Days to Update: 73

Source: U.S. Department of Transportation
Telephone: 202-366-4555
Last EDR Contact: 01/08/2019
Next Scheduled EDR Contact: 04/08/2019
Data Release Frequency: Quarterly

CHMIRS: California Hazardous Material Incident Report System

California Hazardous Material Incident Reporting System. CHMIRS contains information on reported hazardous material incidents (accidental releases or spills).

Date of Government Version: 04/06/2018
Date Data Arrived at EDR: 04/24/2018
Date Made Active in Reports: 06/14/2018
Number of Days to Update: 51

Source: Office of Emergency Services
Telephone: 916-845-8400
Last EDR Contact: 07/27/2018
Next Scheduled EDR Contact: 11/05/2018
Data Release Frequency: Semi-Annually

LDS: Land Disposal Sites Listing (GEOTRACKER)

Land Disposal sites (Landfills) included in GeoTracker. GeoTracker is the Water Boards data management system for sites that impact, or have the potential to impact, water quality in California, with emphasis on groundwater.

Date of Government Version: 09/10/2018
Date Data Arrived at EDR: 09/12/2018
Date Made Active in Reports: 10/08/2018
Number of Days to Update: 26

Source: State Water Qualilty Control Board
Telephone: 866-480-1028
Last EDR Contact: 12/12/2018
Next Scheduled EDR Contact: 03/25/2019
Data Release Frequency: Quarterly

MCS: Military Cleanup Sites Listing (GEOTRACKER)

Military sites (consisting of: Military UST sites; Military Privatized sites; and Military Cleanup sites [formerly known as DoD non UST]) included in GeoTracker. GeoTracker is the Water Boards data management system for sites that impact, or have the potential to impact, water quality in California, with emphasis on groundwater.

Date of Government Version: 09/10/2018
Date Data Arrived at EDR: 09/12/2018
Date Made Active in Reports: 10/09/2018
Number of Days to Update: 27

Source: State Water Resources Control Board
Telephone: 866-480-1028
Last EDR Contact: 12/12/2018
Next Scheduled EDR Contact: 03/25/2019
Data Release Frequency: Quarterly

SPILLS 90: SPILLS90 data from FirstSearch

Spills 90 includes those spill and release records available exclusively from FirstSearch databases. Typically, they may include chemical, oil and/or hazardous substance spills recorded after 1990. Duplicate records that are already included in EDR incident and release records are not included in Spills 90.

Date of Government Version: 06/06/2012
Date Data Arrived at EDR: 01/03/2013
Date Made Active in Reports: 02/22/2013
Number of Days to Update: 50

Source: FirstSearch
Telephone: N/A
Last EDR Contact: 01/03/2013
Next Scheduled EDR Contact: N/A
Data Release Frequency: No Update Planned

Other Ascertainable Records

RCRA NonGen / NLR: RCRA - Non Generators / No Longer Regulated

RCRAInfo is EPA's comprehensive information system, providing access to data supporting the Resource Conservation and Recovery Act (RCRA) of 1976 and the Hazardous and Solid Waste Amendments (HSWA) of 1984. The database includes selective information on sites which generate, transport, store, treat and/or dispose of hazardous waste as defined by the Resource Conservation and Recovery Act (RCRA). Non-Generators do not presently generate hazardous waste.

Date of Government Version: 03/01/2018
Date Data Arrived at EDR: 03/28/2018
Date Made Active in Reports: 06/22/2018
Number of Days to Update: 86

Source: Environmental Protection Agency
Telephone: (415) 495-8895
Last EDR Contact: 12/03/2018
Next Scheduled EDR Contact: 04/08/2019
Data Release Frequency: Quarterly

FUDS: Formerly Used Defense Sites

The listing includes locations of Formerly Used Defense Sites properties where the US Army Corps of Engineers is actively working or will take necessary cleanup actions.

Date of Government Version: 01/31/2015
Date Data Arrived at EDR: 07/08/2015
Date Made Active in Reports: 10/13/2015
Number of Days to Update: 97

Source: U.S. Army Corps of Engineers
Telephone: 202-528-4285
Last EDR Contact: 11/19/2018
Next Scheduled EDR Contact: 03/04/2019
Data Release Frequency: Varies

DOD: Department of Defense Sites

This data set consists of federally owned or administered lands, administered by the Department of Defense, that have any area equal to or greater than 640 acres of the United States, Puerto Rico, and the U.S. Virgin Islands.

Date of Government Version: 12/31/2005
Date Data Arrived at EDR: 11/10/2006
Date Made Active in Reports: 01/11/2007
Number of Days to Update: 62

Source: USGS
Telephone: 888-275-8747
Last EDR Contact: 10/12/2018
Next Scheduled EDR Contact: 01/21/2019
Data Release Frequency: Semi-Annually

FEDLAND: Federal and Indian Lands

Federally and Indian administrated lands of the United States. Lands included are administrated by: Army Corps of Engineers, Bureau of Reclamation, National Wild and Scenic River, National Wildlife Refuge, Public Domain Land, Wilderness, Wilderness Study Area, Wildlife Management Area, Bureau of Indian Affairs, Bureau of Land Management, Department of Justice, Forest Service, Fish and Wildlife Service, National Park Service.

Date of Government Version: 12/31/2005
Date Data Arrived at EDR: 02/06/2006
Date Made Active in Reports: 01/11/2007
Number of Days to Update: 339

Source: U.S. Geological Survey
Telephone: 888-275-8747
Last EDR Contact: 10/12/2018
Next Scheduled EDR Contact: 01/21/2019
Data Release Frequency: N/A

SCRD DRYCLEANERS: State Coalition for Remediation of Drycleaners Listing

The State Coalition for Remediation of Drycleaners was established in 1998, with support from the U.S. EPA Office of Superfund Remediation and Technology Innovation. It is comprised of representatives of states with established drycleaner remediation programs. Currently the member states are Alabama, Connecticut, Florida, Illinois, Kansas, Minnesota, Missouri, North Carolina, Oregon, South Carolina, Tennessee, Texas, and Wisconsin.

Date of Government Version: 01/01/2017
Date Data Arrived at EDR: 02/03/2017
Date Made Active in Reports: 04/07/2017
Number of Days to Update: 63
Source: Environmental Protection Agency
Telephone: 615-532-8599
Last EDR Contact: 11/16/2018
Next Scheduled EDR Contact: 02/25/2019
Data Release Frequency: Varies

US FIN ASSUR: Financial Assurance Information

All owners and operators of facilities that treat, store, or dispose of hazardous waste are required to provide proof that they will have sufficient funds to pay for the clean up, closure, and post-closure care of their facilities.

Date of Government Version: 08/31/2018
Date Data Arrived at EDR: 09/25/2018
Date Made Active in Reports: 11/09/2018
Number of Days to Update: 45
Source: Environmental Protection Agency
Telephone: 202-566-1917
Last EDR Contact: 12/21/2018
Next Scheduled EDR Contact: 04/08/2019
Data Release Frequency: Quarterly

EPA WATCH LIST: EPA WATCH LIST

EPA maintains a "Watch List" to facilitate dialogue between EPA, state and local environmental agencies on enforcement matters relating to facilities with alleged violations identified as either significant or high priority. Being on the Watch List does not mean that the facility has actually violated the law only that an investigation by EPA or a state or local environmental agency has led those organizations to allege that an unproven violation has in fact occurred. Being on the Watch List does not represent a higher level of concern regarding the alleged violations that were detected, but instead indicates cases requiring additional dialogue between EPA, state and local agencies - primarily because of the length of time the alleged violation has gone unaddressed or unresolved.

Date of Government Version: 08/30/2013
Date Data Arrived at EDR: 03/21/2014
Date Made Active in Reports: 06/17/2014
Number of Days to Update: 88
Source: Environmental Protection Agency
Telephone: 617-520-3000
Last EDR Contact: 11/05/2018
Next Scheduled EDR Contact: 02/18/2019
Data Release Frequency: Quarterly

2020 COR ACTION: 2020 Corrective Action Program List

The EPA has set ambitious goals for the RCRA Corrective Action program by creating the 2020 Corrective Action Universe. This RCRA cleanup baseline includes facilities expected to need corrective action. The 2020 universe contains a wide variety of sites. Some properties are heavily contaminated while others were contaminated but have since been cleaned up. Still others have not been fully investigated yet, and may require little or no remediation. Inclusion in the 2020 Universe does not necessarily imply failure on the part of a facility to meet its RCRA obligations.

Date of Government Version: 09/30/2017
Date Data Arrived at EDR: 05/08/2018
Date Made Active in Reports: 07/20/2018
Number of Days to Update: 73
Source: Environmental Protection Agency
Telephone: 703-308-4044
Last EDR Contact: 11/09/2018
Next Scheduled EDR Contact: 02/18/2019
Data Release Frequency: Varies

TSCA: Toxic Substances Control Act

Toxic Substances Control Act. TSCA identifies manufacturers and importers of chemical substances included on the TSCA Chemical Substance Inventory list. It includes data on the production volume of these substances by plant site.

Date of Government Version: 12/31/2016
Date Data Arrived at EDR: 06/21/2017
Date Made Active in Reports: 01/05/2018
Number of Days to Update: 198
Source: EPA
Telephone: 202-260-5521
Last EDR Contact: 12/21/2018
Next Scheduled EDR Contact: 04/01/2019
Data Release Frequency: Every 4 Years

TRIS: Toxic Chemical Release Inventory System

Toxic Release Inventory System. TRIS identifies facilities which release toxic chemicals to the air, water and land in reportable quantities under SARA Title III Section 313.

Date of Government Version: 12/31/2016
Date Data Arrived at EDR: 01/10/2018
Date Made Active in Reports: 01/12/2018
Number of Days to Update: 2

Source: EPA
Telephone: 202-566-0250
Last EDR Contact: 11/16/2018
Next Scheduled EDR Contact: 03/04/2019
Data Release Frequency: Annually

SSTS: Section 7 Tracking Systems

Section 7 of the Federal Insecticide, Fungicide and Rodenticide Act, as amended (92 Stat. 829) requires all registered pesticide-producing establishments to submit a report to the Environmental Protection Agency by March 1st each year. Each establishment must report the types and amounts of pesticides, active ingredients and devices being produced, and those having been produced and sold or distributed in the past year.

Date of Government Version: 12/31/2009
Date Data Arrived at EDR: 12/10/2010
Date Made Active in Reports: 02/25/2011
Number of Days to Update: 77

Source: EPA
Telephone: 202-564-4203
Last EDR Contact: 10/24/2018
Next Scheduled EDR Contact: 02/04/2019
Data Release Frequency: Annually

ROD: Records Of Decision

Record of Decision. ROD documents mandate a permanent remedy at an NPL (Superfund) site containing technical and health information to aid in the cleanup.

Date of Government Version: 08/13/2018
Date Data Arrived at EDR: 10/04/2018
Date Made Active in Reports: 11/16/2018
Number of Days to Update: 43

Source: EPA
Telephone: 703-416-0223
Last EDR Contact: 12/28/2018
Next Scheduled EDR Contact: 03/18/2019
Data Release Frequency: Annually

RMP: Risk Management Plans

When Congress passed the Clean Air Act Amendments of 1990, it required EPA to publish regulations and guidance for chemical accident prevention at facilities using extremely hazardous substances. The Risk Management Program Rule (RMP Rule) was written to implement Section 112(r) of these amendments. The rule, which built upon existing industry codes and standards, requires companies of all sizes that use certain flammable and toxic substances to develop a Risk Management Program, which includes a(n): Hazard assessment that details the potential effects of an accidental release, an accident history of the last five years, and an evaluation of worst-case and alternative accidental releases; Prevention program that includes safety precautions and maintenance, monitoring, and employee training measures; and Emergency response program that spells out emergency health care, employee training measures and procedures for informing the public and response agencies (e.g the fire department) should an accident occur.

Date of Government Version: 08/01/2018
Date Data Arrived at EDR: 08/22/2018
Date Made Active in Reports: 10/05/2018
Number of Days to Update: 44

Source: Environmental Protection Agency
Telephone: 202-564-8600
Last EDR Contact: 10/23/2018
Next Scheduled EDR Contact: 02/04/2019
Data Release Frequency: Varies

RAATS: RCRA Administrative Action Tracking System

RCRA Administration Action Tracking System. RAATS contains records based on enforcement actions issued under RCRA pertaining to major violators and includes administrative and civil actions brought by the EPA. For administration actions after September 30, 1995, data entry in the RAATS database was discontinued. EPA will retain a copy of the database for historical records. It was necessary to terminate RAATS because a decrease in agency resources made it impossible to continue to update the information contained in the database.

Date of Government Version: 04/17/1995
Date Data Arrived at EDR: 07/03/1995
Date Made Active in Reports: 08/07/1995
Number of Days to Update: 35

Source: EPA
Telephone: 202-564-4104
Last EDR Contact: 06/02/2008
Next Scheduled EDR Contact: 09/01/2008
Data Release Frequency: No Update Planned

PRP: Potentially Responsible Parties
A listing of verified Potentially Responsible Parties

Date of Government Version: 08/13/2018
Date Data Arrived at EDR: 10/04/2018
Date Made Active in Reports: 11/09/2018
Number of Days to Update: 36
Source: EPA
Telephone: 202-564-6023
Last EDR Contact: 12/28/2018
Next Scheduled EDR Contact: 02/18/2019
Data Release Frequency: Quarterly

PADS: PCB Activity Database System
PCB Activity Database. PADS Identifies generators, transporters, commercial storers and/or brokers and disposers of PCB's who are required to notify the EPA of such activities.

Date of Government Version: 09/14/2018
Date Data Arrived at EDR: 10/11/2018
Date Made Active in Reports: 12/07/2018
Number of Days to Update: 57
Source: EPA
Telephone: 202-566-0500
Last EDR Contact: 10/11/2018
Next Scheduled EDR Contact: 01/21/2019
Data Release Frequency: Annually

ICIS: Integrated Compliance Information System
The Integrated Compliance Information System (ICIS) supports the information needs of the national enforcement and compliance program as well as the unique needs of the National Pollutant Discharge Elimination System (NPDES) program.

Date of Government Version: 11/18/2016
Date Data Arrived at EDR: 11/23/2016
Date Made Active in Reports: 02/10/2017
Number of Days to Update: 79
Source: Environmental Protection Agency
Telephone: 202-564-2501
Last EDR Contact: 01/07/2019
Next Scheduled EDR Contact: 04/22/2019
Data Release Frequency: Quarterly

FTTS: FIFRA/ TSCA Tracking System - FIFRA (Federal Insecticide, Fungicide, & Rodenticide Act)/TSCA (Toxic Substances Control Act)
FTTS tracks administrative cases and pesticide enforcement actions and compliance activities related to FIFRA, TSCA and EPCRA (Emergency Planning and Community Right-to-Know Act). To maintain currency, EDR contacts the Agency on a quarterly basis.

Date of Government Version: 04/09/2009
Date Data Arrived at EDR: 04/16/2009
Date Made Active in Reports: 05/11/2009
Number of Days to Update: 25
Source: EPA/Office of Prevention, Pesticides and Toxic Substances
Telephone: 202-566-1667
Last EDR Contact: 08/18/2017
Next Scheduled EDR Contact: 12/04/2017
Data Release Frequency: Quarterly

FTTS INSP: FIFRA/ TSCA Tracking System - FIFRA (Federal Insecticide, Fungicide, & Rodenticide Act)/TSCA (Toxic Substances Control Act)
A listing of FIFRA/TSCA Tracking System (FTTS) inspections and enforcements.

Date of Government Version: 04/09/2009
Date Data Arrived at EDR: 04/16/2009
Date Made Active in Reports: 05/11/2009
Number of Days to Update: 25
Source: EPA
Telephone: 202-566-1667
Last EDR Contact: 08/18/2017
Next Scheduled EDR Contact: 12/04/2017
Data Release Frequency: Quarterly

MLTS: Material Licensing Tracking System
MLTS is maintained by the Nuclear Regulatory Commission and contains a list of approximately 8,100 sites which possess or use radioactive materials and which are subject to NRC licensing requirements. To maintain currency, EDR contacts the Agency on a quarterly basis.

Date of Government Version: 08/30/2016
Date Data Arrived at EDR: 09/08/2016
Date Made Active in Reports: 10/21/2016
Number of Days to Update: 43
Source: Nuclear Regulatory Commission
Telephone: 301-415-7169
Last EDR Contact: 10/11/2018
Next Scheduled EDR Contact: 02/04/2019
Data Release Frequency: Quarterly

COAL ASH DOE: Steam-Electric Plant Operation Data
A listing of power plants that store ash in surface ponds.

Date of Government Version: 12/31/2005
Date Data Arrived at EDR: 08/07/2009
Date Made Active in Reports: 10/22/2009
Number of Days to Update: 76
Source: Department of Energy
Telephone: 202-586-8719
Last EDR Contact: 12/05/2018
Next Scheduled EDR Contact: 03/18/2019
Data Release Frequency: Varies

COAL ASH EPA: Coal Combustion Residues Surface Impoundments List
A listing of coal combustion residues surface impoundments with high hazard potential ratings.

Date of Government Version: 07/01/2014
Date Data Arrived at EDR: 09/10/2014
Date Made Active in Reports: 10/20/2014
Number of Days to Update: 40
Source: Environmental Protection Agency
Telephone: N/A
Last EDR Contact: 12/03/2018
Next Scheduled EDR Contact: 03/18/2019
Data Release Frequency: Varies

PCB TRANSFORMER: PCB Transformer Registration Database
The database of PCB transformer registrations that includes all PCB registration submittals.

Date of Government Version: 05/24/2017
Date Data Arrived at EDR: 11/30/2017
Date Made Active in Reports: 12/15/2017
Number of Days to Update: 15
Source: Environmental Protection Agency
Telephone: 202-566-0517
Last EDR Contact: 10/26/2018
Next Scheduled EDR Contact: 02/04/2019
Data Release Frequency: Varies

RADINFO: Radiation Information Database
The Radiation Information Database (RADINFO) contains information about facilities that are regulated by U.S. Environmental Protection Agency (EPA) regulations for radiation and radioactivity.

Date of Government Version: 10/02/2018
Date Data Arrived at EDR: 10/03/2018
Date Made Active in Reports: 11/09/2018
Number of Days to Update: 37
Source: Environmental Protection Agency
Telephone: 202-343-9775
Last EDR Contact: 01/03/2019
Next Scheduled EDR Contact: 04/15/2019
Data Release Frequency: Quarterly

HIST FTTS: FIFRA/TSCA Tracking System Administrative Case Listing
A complete administrative case listing from the FIFRA/TSCA Tracking System (FTTS) for all ten EPA regions. The information was obtained from the National Compliance Database (NCDB). NCDB supports the implementation of FIFRA (Federal Insecticide, Fungicide, and Rodenticide Act) and TSCA (Toxic Substances Control Act). Some EPA regions are now closing out records. Because of that, and the fact that some EPA regions are not providing EPA Headquarters with updated records, it was decided to create a HIST FTTS database. It included records that may not be included in the newer FTTS database updates. This database is no longer updated.

Date of Government Version: 10/19/2006
Date Data Arrived at EDR: 03/01/2007
Date Made Active in Reports: 04/10/2007
Number of Days to Update: 40
Source: Environmental Protection Agency
Telephone: 202-564-2501
Last EDR Contact: 12/17/2007
Next Scheduled EDR Contact: 03/17/2008
Data Release Frequency: No Update Planned

HIST FTTS INSP: FIFRA/TSCA Tracking System Inspection & Enforcement Case Listing
A complete inspection and enforcement case listing from the FIFRA/TSCA Tracking System (FTTS) for all ten EPA regions. The information was obtained from the National Compliance Database (NCDB). NCDB supports the implementation of FIFRA (Federal Insecticide, Fungicide, and Rodenticide Act) and TSCA (Toxic Substances Control Act). Some EPA regions are now closing out records. Because of that, and the fact that some EPA regions are not providing EPA Headquarters with updated records, it was decided to create a HIST FTTS database. It included records that may not be included in the newer FTTS database updates. This database is no longer updated.

Date of Government Version: 10/19/2006
Date Data Arrived at EDR: 03/01/2007
Date Made Active in Reports: 04/10/2007
Number of Days to Update: 40

Source: Environmental Protection Agency
Telephone: 202-564-2501
Last EDR Contact: 12/17/2008
Next Scheduled EDR Contact: 03/17/2008
Data Release Frequency: No Update Planned

DOT OPS: Incident and Accident Data

Department of Transporation, Office of Pipeline Safety Incident and Accident data.

Date of Government Version: 07/31/2012
Date Data Arrived at EDR: 08/07/2012
Date Made Active in Reports: 09/18/2012
Number of Days to Update: 42

Source: Department of Transporation, Office of Pipeline Safety
Telephone: 202-366-4595
Last EDR Contact: 10/30/2018
Next Scheduled EDR Contact: 02/11/2019
Data Release Frequency: Varies

CONSENT: Superfund (CERCLA) Consent Decrees

Major legal settlements that establish responsibility and standards for cleanup at NPL (Superfund) sites. Released periodically by United States District Courts after settlement by parties to litigation matters.

Date of Government Version: 09/30/2018
Date Data Arrived at EDR: 10/12/2018
Date Made Active in Reports: 12/07/2018
Number of Days to Update: 56

Source: Department of Justice, Consent Decree Library
Telephone: Varies
Last EDR Contact: 01/07/2019
Next Scheduled EDR Contact: 04/22/2019
Data Release Frequency: Varies

BRS: Biennial Reporting System

The Biennial Reporting System is a national system administered by the EPA that collects data on the generation and management of hazardous waste. BRS captures detailed data from two groups: Large Quantity Generators (LQG) and Treatment, Storage, and Disposal Facilities.

Date of Government Version: 12/31/2015
Date Data Arrived at EDR: 02/22/2017
Date Made Active in Reports: 09/28/2017
Number of Days to Update: 218

Source: EPA/NTIS
Telephone: 800-424-9346
Last EDR Contact: 11/21/2018
Next Scheduled EDR Contact: 03/04/2019
Data Release Frequency: Biennially

INDIAN RESERV: Indian Reservations

This map layer portrays Indian administered lands of the United States that have any area equal to or greater than 640 acres.

Date of Government Version: 12/31/2014
Date Data Arrived at EDR: 07/14/2015
Date Made Active in Reports: 01/10/2017
Number of Days to Update: 546

Source: USGS
Telephone: 202-208-3710
Last EDR Contact: 01/07/2019
Next Scheduled EDR Contact: 04/22/2019
Data Release Frequency: Semi-Annually

FUSRAP: Formerly Utilized Sites Remedial Action Program

DOE established the Formerly Utilized Sites Remedial Action Program (FUSRAP) in 1974 to remediate sites where radioactive contamination remained from Manhattan Project and early U.S. Atomic Energy Commission (AEC) operations.

Date of Government Version: 08/08/2017
Date Data Arrived at EDR: 09/11/2018
Date Made Active in Reports: 09/14/2018
Number of Days to Update: 3

Source: Department of Energy
Telephone: 202-586-3559
Last EDR Contact: 11/01/2018
Next Scheduled EDR Contact: 02/18/2019
Data Release Frequency: Varies

UMTRA: Uranium Mill Tailings Sites

Uranium ore was mined by private companies for federal government use in national defense programs. When the mills shut down, large piles of the sand-like material (mill tailings) remain after uranium has been extracted from the ore. Levels of human exposure to radioactive materials from the piles are low; however, in some cases tailings were used as construction materials before the potential health hazards of the tailings were recognized.

Date of Government Version: 06/23/2017
Date Data Arrived at EDR: 10/11/2017
Date Made Active in Reports: 11/03/2017
Number of Days to Update: 23

Source: Department of Energy
Telephone: 505-845-0011
Last EDR Contact: 12/14/2018
Next Scheduled EDR Contact: 03/04/2019
Data Release Frequency: Varies

LEAD SMELTER 1: Lead Smelter Sites

A listing of former lead smelter site locations.

Date of Government Version: 08/13/2018
Date Data Arrived at EDR: 10/04/2018
Date Made Active in Reports: 11/16/2018
Number of Days to Update: 43

Source: Environmental Protection Agency
Telephone: 703-603-8787
Last EDR Contact: 12/28/2018
Next Scheduled EDR Contact: 04/15/2019
Data Release Frequency: Varies

LEAD SMELTER 2: Lead Smelter Sites

A list of several hundred sites in the U.S. where secondary lead smelting was done from 1931and 1964. These sites may pose a threat to public health through ingestion or inhalation of contaminated soil or dust

Date of Government Version: 04/05/2001
Date Data Arrived at EDR: 10/27/2010
Date Made Active in Reports: 12/02/2010
Number of Days to Update: 36

Source: American Journal of Public Health
Telephone: 703-305-6451
Last EDR Contact: 12/02/2009
Next Scheduled EDR Contact: N/A
Data Release Frequency: No Update Planned

US AIRS (AFS): Aerometric Information Retrieval System Facility Subsystem (AFS)

The database is a sub-system of Aerometric Information Retrieval System (AIRS). AFS contains compliance data on air pollution point sources regulated by the U.S. EPA and/or state and local air regulatory agencies. This information comes from source reports by various stationary sources of air pollution, such as electric power plants, steel mills, factories, and universities, and provides information about the air pollutants they produce. Action, air program, air program pollutant, and general level plant data. It is used to track emissions and compliance data from industrial plants.

Date of Government Version: 10/12/2016
Date Data Arrived at EDR: 10/26/2016
Date Made Active in Reports: 02/03/2017
Number of Days to Update: 100

Source: EPA
Telephone: 202-564-2496
Last EDR Contact: 09/26/2017
Next Scheduled EDR Contact: 01/08/2018
Data Release Frequency: Annually

US AIRS MINOR: Air Facility System Data

A listing of minor source facilities.

Date of Government Version: 10/12/2016
Date Data Arrived at EDR: 10/26/2016
Date Made Active in Reports: 02/03/2017
Number of Days to Update: 100

Source: EPA
Telephone: 202-564-2496
Last EDR Contact: 09/26/2017
Next Scheduled EDR Contact: 01/08/2018
Data Release Frequency: Annually

US MINES: Mines Master Index File

Contains all mine identification numbers issued for mines active or opened since 1971. The data also includes violation information.

Date of Government Version: 08/01/2018
Date Data Arrived at EDR: 08/29/2018
Date Made Active in Reports: 10/05/2018
Number of Days to Update: 37

Source: Department of Labor, Mine Safety and Health Administration
Telephone: 303-231-5959
Last EDR Contact: 11/30/2018
Next Scheduled EDR Contact: 03/11/2019
Data Release Frequency: Semi-Annually

US MINES 2: Ferrous and Nonferrous Metal Mines Database Listing

This map layer includes ferrous (ferrous metal mines are facilities that extract ferrous metals, such as iron ore or molybdenum) and nonferrous (Nonferrous metal mines are facilities that extract nonferrous metals, such as gold, silver, copper, zinc, and lead) metal mines in the United States.

Date of Government Version: 12/05/2005
Date Data Arrived at EDR: 02/29/2008
Date Made Active in Reports: 04/18/2008
Number of Days to Update: 49

Source: USGS
Telephone: 703-648-7709
Last EDR Contact: 11/30/2018
Next Scheduled EDR Contact: 03/11/2019
Data Release Frequency: Varies

US MINES 3: Active Mines & Mineral Plants Database Listing

Active Mines and Mineral Processing Plant operations for commodities monitored by the Minerals Information Team of the USGS.

Date of Government Version: 04/14/2011
Date Data Arrived at EDR: 06/08/2011
Date Made Active in Reports: 09/13/2011
Number of Days to Update: 97

Source: USGS
Telephone: 703-648-7709
Last EDR Contact: 11/30/2018
Next Scheduled EDR Contact: 03/11/2019
Data Release Frequency: Varies

ABANDONED MINES: Abandoned Mines

An inventory of land and water impacted by past mining (primarily coal mining) is maintained by OSMRE to provide information needed to implement the Surface Mining Control and Reclamation Act of 1977 (SMCRA). The inventory contains information on the location, type, and extent of AML impacts, as well as, information on the cost associated with the reclamation of those problems. The inventory is based upon field surveys by State, Tribal, and OSMRE program officials. It is dynamic to the extent that it is modified as new problems are identified and existing problems are reclaimed.

Date of Government Version: 09/10/2018
Date Data Arrived at EDR: 09/11/2018
Date Made Active in Reports: 09/14/2018
Number of Days to Update: 3

Source: Department of Interior
Telephone: 202-208-2609
Last EDR Contact: 12/19/2018
Next Scheduled EDR Contact: 03/25/2019
Data Release Frequency: Quarterly

FINDS: Facility Index System/Facility Registry System

Facility Index System. FINDS contains both facility information and 'pointers' to other sources that contain more detail. EDR includes the following FINDS databases in this report: PCS (Permit Compliance System), AIRS (Aerometric Information Retrieval System), DOCKET (Enforcement Docket used to manage and track information on civil judicial enforcement cases for all environmental statutes), FURS (Federal Underground Injection Control), C-DOCKET (Criminal Docket System used to track criminal enforcement actions for all environmental statutes), FFIS (Federal Facilities Information System), STATE (State Environmental Laws and Statutes), and PADS (PCB Activity Data System).

Date of Government Version: 08/07/2018
Date Data Arrived at EDR: 09/05/2018
Date Made Active in Reports: 10/05/2018
Number of Days to Update: 30

Source: EPA
Telephone: (415) 947-8000
Last EDR Contact: 01/08/2019
Next Scheduled EDR Contact: 03/18/2019
Data Release Frequency: Quarterly

ECHO: Enforcement & Compliance History Information

ECHO provides integrated compliance and enforcement information for about 800,000 regulated facilities nationwide.

Date of Government Version: 09/02/2018
Date Data Arrived at EDR: 09/05/2018
Date Made Active in Reports: 09/14/2018
Number of Days to Update: 9

Source: Environmental Protection Agency
Telephone: 202-564-2280
Last EDR Contact: 01/07/2019
Next Scheduled EDR Contact: 03/18/2019
Data Release Frequency: Quarterly

DOCKET HWC: Hazardous Waste Compliance Docket Listing

A complete list of the Federal Agency Hazardous Waste Compliance Docket Facilities.

Date of Government Version: 05/31/2018
Date Data Arrived at EDR: 07/26/2018
Date Made Active in Reports: 10/05/2018
Number of Days to Update: 71

Source: Environmental Protection Agency
Telephone: 202-564-0527
Last EDR Contact: 11/30/2018
Next Scheduled EDR Contact: 03/11/2019
Data Release Frequency: Varies

UXO: Unexploded Ordnance Sites
A listing of unexploded ordnance site locations

Date of Government Version: 09/30/2017
Date Data Arrived at EDR: 06/19/2018
Date Made Active in Reports: 09/14/2018
Number of Days to Update: 87
Source: Department of Defense
Telephone: 703-704-1564
Last EDR Contact: 10/15/2018
Next Scheduled EDR Contact: 01/28/2019
Data Release Frequency: Varies

FUELS PROGRAM: EPA Fuels Program Registered Listing
This listing includes facilities that are registered under the Part 80 (Code of Federal Regulations) EPA Fuels Programs. All companies now are required to submit new and updated registrations.

Date of Government Version: 08/22/2018
Date Data Arrived at EDR: 08/22/2018
Date Made Active in Reports: 10/05/2018
Number of Days to Update: 44
Source: EPA
Telephone: 800-385-6164
Last EDR Contact: 11/19/2018
Next Scheduled EDR Contact: 03/04/2019
Data Release Frequency: Quarterly

CA BOND EXP. PLAN: Bond Expenditure Plan
Department of Health Services developed a site-specific expenditure plan as the basis for an appropriation of Hazardous Substance Cleanup Bond Act funds. It is not updated.

Date of Government Version: 01/01/1989
Date Data Arrived at EDR: 07/27/1994
Date Made Active in Reports: 08/02/1994
Number of Days to Update: 6
Source: Department of Health Services
Telephone: 916-255-2118
Last EDR Contact: 05/31/1994
Next Scheduled EDR Contact: N/A
Data Release Frequency: No Update Planned

CORTESE: "Cortese" Hazardous Waste & Substances Sites List
The sites for the list are designated by the State Water Resource Control Board (LUST), the Integrated Waste Board (SWF/LS), and the Department of Toxic Substances Control (Cal-Sites).

Date of Government Version: 09/24/2018
Date Data Arrived at EDR: 09/25/2018
Date Made Active in Reports: 10/16/2018
Number of Days to Update: 21
Source: CAL EPA/Office of Emergency Information
Telephone: 916-323-3400
Last EDR Contact: 12/21/2018
Next Scheduled EDR Contact: 04/08/2019
Data Release Frequency: Quarterly

CUPA SAN FRANCISCO CO: CUPA Facility Listing
Cupa facilities

Date of Government Version: 09/11/2018
Date Data Arrived at EDR: 09/12/2018
Date Made Active in Reports: 09/19/2018
Number of Days to Update: 7
Source: San Francisco County Department of Environmental Health
Telephone: 415-252-3896
Last EDR Contact: 11/01/2018
Next Scheduled EDR Contact: 02/18/2019
Data Release Frequency: Varies

CUPA LIVERMORE-PLEASANTON: CUPA Facility Listing
list of facilities associated with the various CUPA programs in Livermore-Pleasanton

Date of Government Version: 08/28/2018
Date Data Arrived at EDR: 08/30/2018
Date Made Active in Reports: 11/01/2018
Number of Days to Update: 63
Source: Livermore-Pleasanton Fire Department
Telephone: 925-454-2361
Last EDR Contact: 01/07/2019
Next Scheduled EDR Contact: 02/25/2019
Data Release Frequency: Varies

DRYCLEAN AVAQMD: Antelope Valley Air Quality Management District Drycleaner Listing
A listing of dry cleaners in the Antelope Valley Air Quality Management District.

Date of Government Version: 10/15/2018
Date Data Arrived at EDR: 10/16/2018
Date Made Active in Reports: 11/16/2018
Number of Days to Update: 31

Source: Antelope Valley Air Quality Management District
Telephone: 661-723-8070
Last EDR Contact: 11/29/2018
Next Scheduled EDR Contact: 03/18/2019
Data Release Frequency: Varies

DRYCLEAN SOUTH COAST: South Coast Air Quality Management District Drycleaner Listing
A listing of dry cleaners in the South Coast Air Quality Management District

Date of Government Version: 10/04/2018
Date Data Arrived at EDR: 10/05/2018
Date Made Active in Reports: 11/01/2018
Number of Days to Update: 27

Source: South Coast Air Quality Management District
Telephone: 909-396-3211
Last EDR Contact: 11/26/2018
Next Scheduled EDR Contact: 03/11/2019
Data Release Frequency: Varies

DRYCLEANERS: Cleaner Facilities
A list of drycleaner related facilities that have EPA ID numbers. These are facilities with certain SIC codes: power laundries, family and commercial; garment pressing and cleaner's agents; linen supply; coin-operated laundries and cleaning; drycleaning plants, except rugs; carpet and upholster cleaning; industrial launderers; laundry and garment services.

Date of Government Version: 08/30/2018
Date Data Arrived at EDR: 09/27/2018
Date Made Active in Reports: 11/01/2018
Number of Days to Update: 35

Source: Department of Toxic Substance Control
Telephone: 916-327-4498
Last EDR Contact: 11/29/2018
Next Scheduled EDR Contact: 03/18/2019
Data Release Frequency: Annually

EMI: Emissions Inventory Data
Toxics and criteria pollutant emissions data collected by the ARB and local air pollution agencies.

Date of Government Version: 12/31/2017
Date Data Arrived at EDR: 06/20/2018
Date Made Active in Reports: 08/06/2018
Number of Days to Update: 47

Source: California Air Resources Board
Telephone: 916-322-2990
Last EDR Contact: 12/21/2018
Next Scheduled EDR Contact: 04/01/2019
Data Release Frequency: Varies

ENF: Enforcement Action Listing
A listing of Water Board Enforcement Actions. Formal is everything except Oral/Verbal Communication, Notice of Violation, Expedited Payment Letter, and Staff Enforcement Letter.

Date of Government Version: 11/01/2018
Date Data Arrived at EDR: 11/02/2018
Date Made Active in Reports: 12/13/2018
Number of Days to Update: 41

Source: State Water Resoruces Control Board
Telephone: 916-445-9379
Last EDR Contact: 11/01/2018
Next Scheduled EDR Contact: 02/04/2019
Data Release Frequency: Varies

Financial Assurance 1: Financial Assurance Information Listing
Financial Assurance information

Date of Government Version: 10/19/2018
Date Data Arrived at EDR: 10/23/2018
Date Made Active in Reports: 11/30/2018
Number of Days to Update: 38

Source: Department of Toxic Substances Control
Telephone: 916-255-3628
Last EDR Contact: 10/22/2018
Next Scheduled EDR Contact: 02/04/2019
Data Release Frequency: Varies

Financial Assurance 2: Financial Assurance Information Listing
A listing of financial assurance information for solid waste facilities. Financial assurance is intended to ensure that resources are available to pay for the cost of closure, post-closure care, and corrective measures if the owner or operator of a regulated facility is unable or unwilling to pay.

Date of Government Version: 08/14/2018
Date Data Arrived at EDR: 08/16/2018
Date Made Active in Reports: 09/10/2018
Number of Days to Update: 25

Source: California Integrated Waste Management Board
Telephone: 916-341-6066
Last EDR Contact: 11/07/2018
Next Scheduled EDR Contact: 02/25/2019
Data Release Frequency: Varies

HAZNET: Facility and Manifest Data

Facility and Manifest Data. The data is extracted from the copies of hazardous waste manifests received each year by the DTSC. The annual volume of manifests is typically 700,000 - 1,000,000 annually, representing approximately 350,000 - 500,000 shipments. Data are from the manifests submitted without correction, and therefore many contain some invalid values for data elements such as generator ID, TSD ID, waste category, and disposal method. This database begins with calendar year 1993.

Date of Government Version: 12/31/2017
Date Data Arrived at EDR: 10/10/2018
Date Made Active in Reports: 11/16/2018
Number of Days to Update: 37

Source: California Environmental Protection Agency
Telephone: 916-255-1136
Last EDR Contact: 01/07/2019
Next Scheduled EDR Contact: 04/22/2019
Data Release Frequency: Annually

ICE: ICE

Contains data pertaining to the Permitted Facilities with Inspections / Enforcements sites tracked in Envirostor.

Date of Government Version: 08/20/2018
Date Data Arrived at EDR: 08/21/2018
Date Made Active in Reports: 09/10/2018
Number of Days to Update: 20

Source: Department of Toxic Subsances Control
Telephone: 877-786-9427
Last EDR Contact: 11/19/2018
Next Scheduled EDR Contact: 03/04/2019
Data Release Frequency: Quarterly

HIST CORTESE: Hazardous Waste & Substance Site List

The sites for the list are designated by the State Water Resource Control Board [LUST], the Integrated Waste Board [SWF/LS], and the Department of Toxic Substances Control [CALSITES]. This listing is no longer updated by the state agency.

Date of Government Version: 04/01/2001
Date Data Arrived at EDR: 01/22/2009
Date Made Active in Reports: 04/08/2009
Number of Days to Update: 76

Source: Department of Toxic Substances Control
Telephone: 916-323-3400
Last EDR Contact: 01/22/2009
Next Scheduled EDR Contact: N/A
Data Release Frequency: No Update Planned

HWP: EnviroStor Permitted Facilities Listing

Detailed information on permitted hazardous waste facilities and corrective action ("cleanups") tracked in EnviroStor.

Date of Government Version: 08/20/2018
Date Data Arrived at EDR: 08/21/2018
Date Made Active in Reports: 09/10/2018
Number of Days to Update: 20

Source: Department of Toxic Substances Control
Telephone: 916-323-3400
Last EDR Contact: 11/19/2018
Next Scheduled EDR Contact: 03/04/2019
Data Release Frequency: Quarterly

HWT: Registered Hazardous Waste Transporter Database

A listing of hazardous waste transporters. In California, unless specifically exempted, it is unlawful for any person to transport hazardous wastes unless the person holds a valid registration issued by DTSC. A hazardous waste transporter registration is valid for one year and is assigned a unique registration number.

Date of Government Version: 10/09/2018
Date Data Arrived at EDR: 10/10/2018
Date Made Active in Reports: 11/16/2018
Number of Days to Update: 37

Source: Department of Toxic Substances Control
Telephone: 916-440-7145
Last EDR Contact: 01/08/2019
Next Scheduled EDR Contact: 04/22/2019
Data Release Frequency: Quarterly

MINES: Mines Site Location Listing
A listing of mine site locations from the Office of Mine Reclamation.

Date of Government Version: 09/10/2018
Date Data Arrived at EDR: 09/12/2018
Date Made Active in Reports: 10/09/2018
Number of Days to Update: 27
Source: Department of Conservation
Telephone: 916-322-1080
Last EDR Contact: 12/12/2018
Next Scheduled EDR Contact: 03/25/2019
Data Release Frequency: Quarterly

MWMP: Medical Waste Management Program Listing
The Medical Waste Management Program (MWMP) ensures the proper handling and disposal of medical waste by permitting and inspecting medical waste Offsite Treatment Facilities (PDF) and Transfer Stations (PDF) throughout the state. MWMP also oversees all Medical Waste Transporters.

Date of Government Version: 08/28/2018
Date Data Arrived at EDR: 09/05/2018
Date Made Active in Reports: 10/03/2018
Number of Days to Update: 28
Source: Department of Public Health
Telephone: 916-558-1784
Last EDR Contact: 12/05/2018
Next Scheduled EDR Contact: 03/18/2019
Data Release Frequency: Varies

NPDES: NPDES Permits Listing
A listing of NPDES permits, including stormwater.

Date of Government Version: 11/12/2018
Date Data Arrived at EDR: 11/14/2018
Date Made Active in Reports: 12/13/2018
Number of Days to Update: 29
Source: State Water Resources Control Board
Telephone: 916-445-9379
Last EDR Contact: 11/14/2018
Next Scheduled EDR Contact: 02/25/2019
Data Release Frequency: Quarterly

PEST LIC: Pesticide Regulation Licenses Listing
A listing of licenses and certificates issued by the Department of Pesticide Regulation. The DPR issues licenses and/or certificates to: Persons and businesses that apply or sell pesticides; Pest control dealers and brokers; Persons who advise on agricultural pesticide applications.

Date of Government Version: 09/04/2018
Date Data Arrived at EDR: 09/05/2018
Date Made Active in Reports: 10/03/2018
Number of Days to Update: 28
Source: Department of Pesticide Regulation
Telephone: 916-445-4038
Last EDR Contact: 12/05/2018
Next Scheduled EDR Contact: 03/18/2019
Data Release Frequency: Quarterly

PROC: Certified Processors Database
A listing of certified processors.

Date of Government Version: 09/10/2018
Date Data Arrived at EDR: 09/12/2018
Date Made Active in Reports: 10/15/2018
Number of Days to Update: 33
Source: Department of Conservation
Telephone: 916-323-3836
Last EDR Contact: 12/12/2018
Next Scheduled EDR Contact: 03/25/2019
Data Release Frequency: Quarterly

NOTIFY 65: Proposition 65 Records
Listings of all Proposition 65 incidents reported to counties by the State Water Resources Control Board and the Regional Water Quality Control Board. This database is no longer updated by the reporting agency.

Date of Government Version: 09/19/2018
Date Data Arrived at EDR: 09/20/2018
Date Made Active in Reports: 10/19/2018
Number of Days to Update: 29
Source: State Water Resources Control Board
Telephone: 916-445-3846
Last EDR Contact: 12/12/2018
Next Scheduled EDR Contact: 04/01/2019
Data Release Frequency: No Update Planned

UIC: UIC Listing
A listing of wells identified as underground injection wells, in the California Oil and Gas Wells database.

Date of Government Version: 04/27/2018
Date Data Arrived at EDR: 06/13/2018
Date Made Active in Reports: 07/17/2018
Number of Days to Update: 34
Source: Deaprtment of Conservation
Telephone: 916-445-2408
Last EDR Contact: 12/14/2018
Next Scheduled EDR Contact: 03/25/2019
Data Release Frequency: Varies

WASTEWATER PITS: Oil Wastewater Pits Listing
Water officials discovered that oil producers have been dumping chemical-laden wastewater into hundreds of unlined pits that are operating without proper permits. Inspections completed by the Central Valley Regional Water Quality Control Board revealed the existence of previously unidentified waste sites. The water boards review found that more than one-third of the region's active disposal pits are operating without permission.

Date of Government Version: 05/08/2018
Date Data Arrived at EDR: 07/11/2018
Date Made Active in Reports: 09/13/2018
Number of Days to Update: 64
Source: RWQCB, Central Valley Region
Telephone: 559-445-5577
Last EDR Contact: 10/12/2018
Next Scheduled EDR Contact: 01/21/2019
Data Release Frequency: Varies

WDS: Waste Discharge System
Sites which have been issued waste discharge requirements.

Date of Government Version: 06/19/2007
Date Data Arrived at EDR: 06/20/2007
Date Made Active in Reports: 06/29/2007
Number of Days to Update: 9
Source: State Water Resources Control Board
Telephone: 916-341-5227
Last EDR Contact: 11/14/2018
Next Scheduled EDR Contact: 03/04/2019
Data Release Frequency: Quarterly

CERS: CalEPA Regulated Site Portal Data
The CalEPA Regulated Site Portal database combines data about environmentally regulated sites and facilities in California into a single database. It combines data from a variety of state and federal databases, and provides an overview of regulated activities across the spectrum of environmental programs for any given location in California. These activities include hazardous materials and waste, state and federal cleanups, impacted ground and surface waters, and toxic materials

Date of Government Version: 10/22/2018
Date Data Arrived at EDR: 10/23/2018
Date Made Active in Reports: 11/30/2018
Number of Days to Update: 38
Source: California Environmental Protection Agency
Telephone: 916-323-2514
Last EDR Contact: 10/23/2018
Next Scheduled EDR Contact: 02/04/2019
Data Release Frequency: Varies

WIP: Well Investigation Program Case List
Well Investigation Program case in the San Gabriel and San Fernando Valley area.

Date of Government Version: 07/03/2009
Date Data Arrived at EDR: 07/21/2009
Date Made Active in Reports: 08/03/2009
Number of Days to Update: 13
Source: Los Angeles Water Quality Control Board
Telephone: 213-576-6726
Last EDR Contact: 12/19/2018
Next Scheduled EDR Contact: 04/08/2019
Data Release Frequency: Varies

UIC GEO: Underground Injection Control Sites (GEOTRACKER)
Underground control injection sites

Date of Government Version: 09/10/2018
Date Data Arrived at EDR: 09/12/2018
Date Made Active in Reports: 10/09/2018
Number of Days to Update: 27
Source: State Water Resource Control Board
Telephone: 866-480-1028
Last EDR Contact: 12/12/2018
Next Scheduled EDR Contact: 03/25/2019
Data Release Frequency: Varies

OTHER OIL GAS: Other Oil & Gas Projects Sites (GEOTRACKER)
Other Oil & Gas Projects sites

Date of Government Version: 09/10/2018
Date Data Arrived at EDR: 09/12/2018
Date Made Active in Reports: 10/09/2018
Number of Days to Update: 27
Source: State Water Resources Control Board
Telephone: 866-480-1028
Last EDR Contact: 12/12/2018
Next Scheduled EDR Contact: 03/25/2019
Data Release Frequency: Varies

CIWQS: California Integrated Water Quality System
The California Integrated Water Quality System (CIWQS) is a computer system used by the State and Regional Water Quality Control Boards to track information about places of environmental interest, manage permits and other orders, track inspections, and manage violations and enforcement activities.

Date of Government Version: 09/04/2018
Date Data Arrived at EDR: 09/05/2018
Date Made Active in Reports: 10/02/2018
Number of Days to Update: 27
Source: State Water Resources Control Board
Telephone: 866-794-4977
Last EDR Contact: 12/04/2018
Next Scheduled EDR Contact: 03/18/2019
Data Release Frequency: Varies

WDR: Waste Discharge Requirements Listing
In general, the Waste Discharge Requirements (WDRs) Program (sometimes also referred to as the "Non Chapter 15 (Non 15) Program") regulates point discharges that are exempt pursuant to Subsection 20090 of Title 27 and not subject to the Federal Water Pollution Control Act. Exemptions from Title 27 may be granted for nine categories of discharges (e.g., sewage, wastewater, etc.) that meet, and continue to meet, the preconditions listed for each specific exemption. The scope of the WDRs Program also includes the discharge of wastes classified as inert, pursuant to section 20230 of Title 27.

Date of Government Version: 09/10/2018
Date Data Arrived at EDR: 09/12/2018
Date Made Active in Reports: 10/09/2018
Number of Days to Update: 27
Source: State Water Resources Control Board
Telephone: 916-341-5810
Last EDR Contact: 12/12/2018
Next Scheduled EDR Contact: 03/25/2019
Data Release Frequency: Quarterly

WELL STIM PROJ: Well Stimulation Project (GEOTRACKER)
Includes areas of groundwater monitoring plans, a depiction of the monitoring network, and the facilities, boundaries, and subsurface characteristics of the oilfield and the features (oil and gas wells, produced water ponds, UIC wells, water supply wells, etc?) being monitored

Date of Government Version: 09/10/2018
Date Data Arrived at EDR: 09/12/2018
Date Made Active in Reports: 10/09/2018
Number of Days to Update: 27
Source: State Water Resources Control Board
Telephone: 866-480-1028
Last EDR Contact: 12/12/2018
Next Scheduled EDR Contact: 03/25/2019
Data Release Frequency: Varies

PROJECT: Project Sites (GEOTRACKER)
Projects sites

Date of Government Version: 09/10/2018
Date Data Arrived at EDR: 09/12/2018
Date Made Active in Reports: 10/09/2018
Number of Days to Update: 27
Source: State Water Resources Control Board
Telephone: 866-480-1028
Last EDR Contact: 12/12/2018
Next Scheduled EDR Contact: 03/25/2019
Data Release Frequency: Varies

SAMPLING POINT: Sampling Point ? Public Sites (GEOTRACKER)
Sampling point - public sites

Date of Government Version: 09/10/2018
Date Data Arrived at EDR: 09/12/2018
Date Made Active in Reports: 10/09/2018
Number of Days to Update: 27
Source: State Water Resources Control Board
Telephone: 866-480-1028
Last EDR Contact: 12/12/2018
Next Scheduled EDR Contact: 03/25/2019
Data Release Frequency: Varies

NON-CASE INFO: Non-Case Information Sites (GEOTRACKER)
Non-Case Information sites

Date of Government Version: 09/10/2018
Date Data Arrived at EDR: 09/12/2018
Date Made Active in Reports: 10/09/2018
Number of Days to Update: 27

Source: State Water Resources Control Board
Telephone: 866-480-1028
Last EDR Contact: 12/12/2018
Next Scheduled EDR Contact: 03/25/2019
Data Release Frequency: Varies

MILITARY PRIV SITES: Military Privatized Sites (GEOTRACKER)
Military privatized sites

Date of Government Version: 09/10/2018
Date Data Arrived at EDR: 09/12/2018
Date Made Active in Reports: 10/09/2018
Number of Days to Update: 27

Source: State Water Resources Control Board
Telephone: 866-480-1028
Last EDR Contact: 12/12/2018
Next Scheduled EDR Contact: 03/25/2019
Data Release Frequency: Varies

PROD WATER PONDS: Produced Water Ponds Sites (GEOTRACKER)
Produced water ponds sites

Date of Government Version: 09/10/2018
Date Data Arrived at EDR: 09/12/2018
Date Made Active in Reports: 10/09/2018
Number of Days to Update: 27

Source: State Water Resources Control Board
Telephone: 866-480-1028
Last EDR Contact: 12/12/2018
Next Scheduled EDR Contact: 03/25/2019
Data Release Frequency: Varies

EDR HIGH RISK HISTORICAL RECORDS

EDR Exclusive Records

EDR MGP: EDR Proprietary Manufactured Gas Plants
The EDR Proprietary Manufactured Gas Plant Database includes records of coal gas plants (manufactured gas plants) compiled by EDR's researchers. Manufactured gas sites were used in the United States from the 1800's to 1950's to produce a gas that could be distributed and used as fuel. These plants used whale oil, rosin, coal, or a mixture of coal, oil, and water that also produced a significant amount of waste. Many of the byproducts of the gas production, such as coal tar (oily waste containing volatile and non-volatile chemicals), sludges, oils and other compounds are potentially hazardous to human health and the environment. The byproduct from this process was frequently disposed of directly at the plant site and can remain or spread slowly, serving as a continuous source of soil and groundwater contamination.

Date of Government Version: N/A
Date Data Arrived at EDR: N/A
Date Made Active in Reports: N/A
Number of Days to Update: N/A

Source: EDR, Inc.
Telephone: N/A
Last EDR Contact: N/A
Next Scheduled EDR Contact: N/A
Data Release Frequency: No Update Planned

EDR Hist Auto: EDR Exclusive Historical Auto Stations
EDR has searched selected national collections of business directories and has collected listings of potential gas station/filling station/service station sites that were available to EDR researchers. EDR's review was limited to those categories of sources that might, in EDR's opinion, include gas station/filling station/service station establishments. The categories reviewed included, but were not limited to gas, gas station, gasoline station, filling station, auto, automobile repair, auto service station, service station, etc. This database falls within a category of information EDR classifies as "High Risk Historical Records", or HRHR. EDR's HRHR effort presents unique and sometimes proprietary data about past sites and operations that typically create environmental concerns, but may not show up in current government records searches.

Date of Government Version: N/A
Date Data Arrived at EDR: N/A
Date Made Active in Reports: N/A
Number of Days to Update: N/A

Source: EDR, Inc.
Telephone: N/A
Last EDR Contact: N/A
Next Scheduled EDR Contact: N/A
Data Release Frequency: Varies

EDR Hist Cleaner: EDR Exclusive Historical Cleaners

EDR has searched selected national collections of business directories and has collected listings of potential dry cleaner sites that were available to EDR researchers. EDR's review was limited to those categories of sources that might, in EDR's opinion, include dry cleaning establishments. The categories reviewed included, but were not limited to dry cleaners, cleaners, laundry, laundromat, cleaning/laundry, wash & dry etc. This database falls within a category of information EDR classifies as "High Risk Historical Records", or HRHR. EDR's HRHR effort presents unique and sometimes proprietary data about past sites and operations that typically create environmental concerns, but may not show up in current government records searches.

Date of Government Version: N/A
Date Data Arrived at EDR: N/A
Date Made Active in Reports: N/A
Number of Days to Update: N/A

Source: EDR, Inc.
Telephone: N/A
Last EDR Contact: N/A
Next Scheduled EDR Contact: N/A
Data Release Frequency: Varies

EDR RECOVERED GOVERNMENT ARCHIVES

Exclusive Recovered Govt. Archives

RGA LF: Recovered Government Archive Solid Waste Facilities List

The EDR Recovered Government Archive Landfill database provides a list of landfills derived from historical databases and includes many records that no longer appear in current government lists. Compiled from Records formerly available from the Department of Resources Recycling and Recovery in California.

Date of Government Version: N/A
Date Data Arrived at EDR: 07/01/2013
Date Made Active in Reports: 01/13/2014
Number of Days to Update: 196

Source: Department of Resources Recycling and Recovery
Telephone: N/A
Last EDR Contact: 06/01/2012
Next Scheduled EDR Contact: N/A
Data Release Frequency: Varies

RGA LUST: Recovered Government Archive Leaking Underground Storage Tank

The EDR Recovered Government Archive Leaking Underground Storage Tank database provides a list of LUST incidents derived from historical databases and includes many records that no longer appear in current government lists. Compiled from Records formerly available from the State Water Resources Control Board in California.

Date of Government Version: N/A
Date Data Arrived at EDR: 07/01/2013
Date Made Active in Reports: 12/30/2013
Number of Days to Update: 182

Source: State Water Resources Control Board
Telephone: N/A
Last EDR Contact: 06/01/2012
Next Scheduled EDR Contact: N/A
Data Release Frequency: Varies

COUNTY RECORDS

ALAMEDA COUNTY:

CS ALAMEDA: Contaminated Sites

A listing of contaminated sites overseen by the Toxic Release Program (oil and groundwater contamination from chemical releases and spills) and the Leaking Underground Storage Tank Program (soil and ground water contamination from leaking petroleum USTs).

Date of Government Version: 10/05/2018
Date Data Arrived at EDR: 10/10/2018
Date Made Active in Reports: 11/01/2018
Number of Days to Update: 22

Source: Alameda County Environmental Health Services
Telephone: 510-567-6700
Last EDR Contact: 01/07/2019
Next Scheduled EDR Contact: 04/22/2019
Data Release Frequency: Semi-Annually

UST ALAMEDA: Underground Tanks

Underground storage tank sites located in Alameda county.

Date of Government Version: 10/05/2018
Date Data Arrived at EDR: 10/10/2018
Date Made Active in Reports: 11/02/2018
Number of Days to Update: 23

Source: Alameda County Environmental Health Services
Telephone: 510-567-6700
Last EDR Contact: 01/07/2019
Next Scheduled EDR Contact: 04/24/2047
Data Release Frequency: Semi-Annually

AMADOR COUNTY:

CUPA AMADOR: CUPA Facility List
Cupa Facility List

Date of Government Version: 07/01/2018
Date Data Arrived at EDR: 07/24/2018
Date Made Active in Reports: 08/20/2018
Number of Days to Update: 27

Source: Amador County Environmental Health
Telephone: 209-223-6439
Last EDR Contact: 01/04/2019
Next Scheduled EDR Contact: 03/18/2019
Data Release Frequency: Varies

BUTTE COUNTY:

CUPA BUTTE: CUPA Facility Listing
Cupa facility list.

Date of Government Version: 04/21/2017
Date Data Arrived at EDR: 04/25/2017
Date Made Active in Reports: 08/09/2017
Number of Days to Update: 106

Source: Public Health Department
Telephone: 530-538-7149
Last EDR Contact: 01/07/2019
Next Scheduled EDR Contact: 04/22/2019
Data Release Frequency: No Update Planned

CALVERAS COUNTY:

CUPA CALVERAS: CUPA Facility Listing
Cupa Facility Listing

Date of Government Version: 10/31/2018
Date Data Arrived at EDR: 12/04/2018
Date Made Active in Reports: 12/12/2018
Number of Days to Update: 8

Source: Calveras County Environmental Health
Telephone: 209-754-6399
Last EDR Contact: 12/21/2018
Next Scheduled EDR Contact: 04/08/2019
Data Release Frequency: Quarterly

COLUSA COUNTY:

CUPA COLUSA: CUPA Facility List
Cupa facility list.

Date of Government Version: 05/23/2018
Date Data Arrived at EDR: 05/24/2018
Date Made Active in Reports: 07/13/2018
Number of Days to Update: 50

Source: Health & Human Services
Telephone: 530-458-0396
Last EDR Contact: 11/14/2018
Next Scheduled EDR Contact: 02/18/2019
Data Release Frequency: Semi-Annually

CONTRA COSTA COUNTY:

SL CONTRA COSTA: Site List
List includes sites from the underground tank, hazardous waste generator and business plan/2185 programs.

Date of Government Version: 08/20/2018
Date Data Arrived at EDR: 08/21/2018
Date Made Active in Reports: 09/11/2018
Number of Days to Update: 21

Source: Contra Costa Health Services Department
Telephone: 925-646-2286
Last EDR Contact: 10/29/2018
Next Scheduled EDR Contact: 02/11/2019
Data Release Frequency: Semi-Annually

DEL NORTE COUNTY:

CUPA DEL NORTE: CUPA Facility List
Cupa Facility list

Date of Government Version: 08/16/2018
Date Data Arrived at EDR: 11/06/2018
Date Made Active in Reports: 11/14/2018
Number of Days to Update: 8

Source: Del Norte County Environmental Health Division
Telephone: 707-465-0426
Last EDR Contact: 10/25/2018
Next Scheduled EDR Contact: 02/11/2019
Data Release Frequency: Varies

EL DORADO COUNTY:

CUPA EL DORADO: CUPA Facility List
CUPA facility list.

Date of Government Version: 09/04/2018
Date Data Arrived at EDR: 09/05/2018
Date Made Active in Reports: 09/18/2018
Number of Days to Update: 13

Source: El Dorado County Environmental Management Department
Telephone: 530-621-6623
Last EDR Contact: 11/16/2018
Next Scheduled EDR Contact: 02/11/2019
Data Release Frequency: Varies

FRESNO COUNTY:

CUPA FRESNO: CUPA Resources List
Certified Unified Program Agency. CUPA's are responsible for implementing a unified hazardous materials and hazardous waste management regulatory program. The agency provides oversight of businesses that deal with hazardous materials, operate underground storage tanks or aboveground storage tanks.

Date of Government Version: 10/16/2018
Date Data Arrived at EDR: 10/18/2018
Date Made Active in Reports: 11/14/2018
Number of Days to Update: 27

Source: Dept. of Community Health
Telephone: 559-445-3271
Last EDR Contact: 12/26/2018
Next Scheduled EDR Contact: 04/15/2019
Data Release Frequency: Semi-Annually

GLENN COUNTY:

CUPA GLENN: CUPA Facility List
Cupa facility list

Date of Government Version: 01/22/2018
Date Data Arrived at EDR: 01/24/2018
Date Made Active in Reports: 03/14/2018
Number of Days to Update: 49

Source: Glenn County Air Pollution Control District
Telephone: 830-934-6500
Last EDR Contact: 10/22/2018
Next Scheduled EDR Contact: 02/04/2019
Data Release Frequency: Varies

HUMBOLDT COUNTY:

CUPA HUMBOLDT: CUPA Facility List
CUPA facility list.

Date of Government Version: 07/11/2018
Date Data Arrived at EDR: 07/13/2018
Date Made Active in Reports: 08/22/2018
Number of Days to Update: 40

Source: Humboldt County Environmental Health
Telephone: N/A
Last EDR Contact: 11/19/2018
Next Scheduled EDR Contact: 03/04/2019
Data Release Frequency: Semi-Annually

IMPERIAL COUNTY:

CUPA IMPERIAL: CUPA Facility List
Cupa facility list.

Date of Government Version: 10/22/2018
Date Data Arrived at EDR: 10/25/2018
Date Made Active in Reports: 11/14/2018
Number of Days to Update: 20

Source: San Diego Border Field Office
Telephone: 760-339-2777
Last EDR Contact: 10/22/2018
Next Scheduled EDR Contact: 02/04/2019
Data Release Frequency: Varies

INYO COUNTY:

CUPA INYO: CUPA Facility List
Cupa facility list.

Date of Government Version: 04/02/2018
Date Data Arrived at EDR: 04/03/2018
Date Made Active in Reports: 06/14/2018
Number of Days to Update: 72

Source: Inyo County Environmental Health Services
Telephone: 760-878-0238
Last EDR Contact: 11/14/2018
Next Scheduled EDR Contact: 03/04/2019
Data Release Frequency: Varies

KERN COUNTY:

UST KERN: Underground Storage Tank Sites & Tank Listing
Kern County Sites and Tanks Listing.

Date of Government Version: 11/02/2018
Date Data Arrived at EDR: 11/07/2018
Date Made Active in Reports: 12/14/2018
Number of Days to Update: 37

Source: Kern County Environment Health Services Department
Telephone: 661-862-8700
Last EDR Contact: 11/01/2018
Next Scheduled EDR Contact: 02/18/2019
Data Release Frequency: Quarterly

KINGS COUNTY:

CUPA KINGS: CUPA Facility List
A listing of sites included in the county's Certified Unified Program Agency database. California's Secretary for Environmental Protection established the unified hazardous materials and hazardous waste regulatory program as required by chapter 6.11 of the California Health and Safety Code. The Unified Program consolidates the administration, permits, inspections, and enforcement activities.

Date of Government Version: 11/21/2018
Date Data Arrived at EDR: 11/27/2018
Date Made Active in Reports: 12/12/2018
Number of Days to Update: 15

Source: Kings County Department of Public Health
Telephone: 559-584-1411
Last EDR Contact: 11/14/2018
Next Scheduled EDR Contact: 03/04/2019
Data Release Frequency: Varies

LAKE COUNTY:

CUPA LAKE: CUPA Facility List
Cupa facility list

Date of Government Version: 11/07/2018
Date Data Arrived at EDR: 11/08/2018
Date Made Active in Reports: 11/14/2018
Number of Days to Update: 6

Source: Lake County Environmental Health
Telephone: 707-263-1164
Last EDR Contact: 10/15/2018
Next Scheduled EDR Contact: 01/28/2019
Data Release Frequency: Varies

LASSEN COUNTY:

CUPA LASSEN: CUPA Facility List
Cupa facility list

Date of Government Version: 10/15/2018
Date Data Arrived at EDR: 10/23/2018
Date Made Active in Reports: 11/14/2018
Number of Days to Update: 22

Source: Lassen County Environmental Health
Telephone: 530-251-8528
Last EDR Contact: 10/22/2018
Next Scheduled EDR Contact: 02/04/2019
Data Release Frequency: Varies

LOS ANGELES COUNTY:

AOCONCERN: Key Areas of Concerns in Los Angeles County
San Gabriel Valley areas where VOC contamination is at or above the MCL as designated by region 9 EPA office. Date of Government Version: 3/30/2009 Exide Site area is a cleanup plan of lead-impacted soil surrounding the former Exide Facility as designated by the DTSC. Date of Government Version: 7/17/2017

Date of Government Version: 03/30/2009
Date Data Arrived at EDR: 03/31/2009
Date Made Active in Reports: 10/23/2009
Number of Days to Update: 206

Source: N/A
Telephone: N/A
Last EDR Contact: 12/12/2018
Next Scheduled EDR Contact: 04/01/2019
Data Release Frequency: No Update Planned

HMS LOS ANGELES: HMS: Street Number List
Industrial Waste and Underground Storage Tank Sites.

Date of Government Version: 09/20/2018
Date Data Arrived at EDR: 10/12/2018
Date Made Active in Reports: 11/16/2018
Number of Days to Update: 35

Source: Department of Public Works
Telephone: 626-458-3517
Last EDR Contact: 01/07/2019
Next Scheduled EDR Contact: 04/22/2019
Data Release Frequency: Semi-Annually

LF LOS ANGELES: List of Solid Waste Facilities
Solid Waste Facilities in Los Angeles County.

Date of Government Version: 10/15/2018
Date Data Arrived at EDR: 10/16/2018
Date Made Active in Reports: 11/16/2018
Number of Days to Update: 31

Source: La County Department of Public Works
Telephone: 818-458-5185
Last EDR Contact: 10/16/2018
Next Scheduled EDR Contact: 01/28/2019
Data Release Frequency: Varies

LF LOS ANGELES CITY: City of Los Angeles Landfills
Landfills owned and maintained by the City of Los Angeles.

Date of Government Version: 01/01/2018
Date Data Arrived at EDR: 05/01/2018
Date Made Active in Reports: 05/14/2018
Number of Days to Update: 13

Source: Engineering & Construction Division
Telephone: 213-473-7869
Last EDR Contact: 10/15/2018
Next Scheduled EDR Contact: 01/28/2019
Data Release Frequency: Varies

SITE MIT LOS ANGELES: Site Mitigation List
Industrial sites that have had some sort of spill or complaint.

Date of Government Version: 07/01/2018
Date Data Arrived at EDR: 10/16/2018
Date Made Active in Reports: 11/16/2018
Number of Days to Update: 31

Source: Community Health Services
Telephone: 323-890-7806
Last EDR Contact: 10/16/2018
Next Scheduled EDR Contact: 01/28/2019
Data Release Frequency: Annually

UST EL SEGUNDO: City of El Segundo Underground Storage Tank
Underground storage tank sites located in El Segundo city.

Date of Government Version: 01/21/2017
Date Data Arrived at EDR: 04/19/2017
Date Made Active in Reports: 05/10/2017
Number of Days to Update: 21

Source: City of El Segundo Fire Department
Telephone: 310-524-2236
Last EDR Contact: 10/15/2018
Next Scheduled EDR Contact: 01/28/2019
Data Release Frequency: Semi-Annually

UST LONG BEACH: City of Long Beach Underground Storage Tank
Underground storage tank sites located in the city of Long Beach.

Date of Government Version: 03/09/2017
Date Data Arrived at EDR: 03/10/2017
Date Made Active in Reports: 05/03/2017
Number of Days to Update: 54

Source: City of Long Beach Fire Department
Telephone: 562-570-2563
Last EDR Contact: 10/22/2018
Next Scheduled EDR Contact: 02/04/2019
Data Release Frequency: Annually

UST TORRANCE: City of Torrance Underground Storage Tank
Underground storage tank sites located in the city of Torrance.

Date of Government Version: 10/02/2018
Date Data Arrived at EDR: 10/05/2018
Date Made Active in Reports: 11/02/2018
Number of Days to Update: 28

Source: City of Torrance Fire Department
Telephone: 310-618-2973
Last EDR Contact: 01/07/2019
Next Scheduled EDR Contact: 04/22/2019
Data Release Frequency: Semi-Annually

MADERA COUNTY:

CUPA MADERA: CUPA Facility List
A listing of sites included in the county's Certified Unified Program Agency database. California's Secretary for Environmental Protection established the unified hazardous materials and hazardous waste regulatory program as required by chapter 6.11 of the California Health and Safety Code. The Unified Program consolidates the administration, permits, inspections, and enforcement activities.

Date of Government Version: 11/26/2018
Date Data Arrived at EDR: 11/27/2018
Date Made Active in Reports: 12/12/2018
Number of Days to Update: 15

Source: Madera County Environmental Health
Telephone: 559-675-7823
Last EDR Contact: 11/14/2018
Next Scheduled EDR Contact: 03/04/2019
Data Release Frequency: Varies

MARIN COUNTY:

UST MARIN: Underground Storage Tank Sites
Currently permitted USTs in Marin County.

Date of Government Version: 09/26/2018
Date Data Arrived at EDR: 10/04/2018
Date Made Active in Reports: 11/02/2018
Number of Days to Update: 29

Source: Public Works Department Waste Management
Telephone: 415-473-6647
Last EDR Contact: 12/27/2018
Next Scheduled EDR Contact: 04/15/2019
Data Release Frequency: Semi-Annually

MERCED COUNTY:

CUPA MERCED: CUPA Facility List
CUPA facility list.

Date of Government Version: 08/29/2018
Date Data Arrived at EDR: 08/31/2018
Date Made Active in Reports: 09/19/2018
Number of Days to Update: 19

Source: Merced County Environmental Health
Telephone: 209-381-1094
Last EDR Contact: 11/14/2018
Next Scheduled EDR Contact: 03/04/2019
Data Release Frequency: Varies

MONO COUNTY:

CUPA MONO: CUPA Facility List
CUPA Facility List

Date of Government Version: 07/18/2018
Date Data Arrived at EDR: 09/04/2018
Date Made Active in Reports: 09/19/2018
Number of Days to Update: 15

Source: Mono County Health Department
Telephone: 760-932-5580
Last EDR Contact: 12/06/2018
Next Scheduled EDR Contact: 03/11/2019
Data Release Frequency: Varies

MONTEREY COUNTY:

CUPA MONTEREY: CUPA Facility Listing
CUPA Program listing from the Environmental Health Division.

Date of Government Version: 10/29/2018
Date Data Arrived at EDR: 11/01/2018
Date Made Active in Reports: 11/16/2018
Number of Days to Update: 15

Source: Monterey County Health Department
Telephone: 831-796-1297
Last EDR Contact: 12/27/2018
Next Scheduled EDR Contact: 04/15/2019
Data Release Frequency: Varies

NAPA COUNTY:

LUST NAPA: Sites With Reported Contamination
A listing of leaking underground storage tank sites located in Napa county.

Date of Government Version: 01/09/2017
Date Data Arrived at EDR: 01/11/2017
Date Made Active in Reports: 03/02/2017
Number of Days to Update: 50

Source: Napa County Department of Environmental Management
Telephone: 707-253-4269
Last EDR Contact: 11/21/2018
Next Scheduled EDR Contact: 03/11/2019
Data Release Frequency: No Update Planned

UST NAPA: Closed and Operating Underground Storage Tank Sites
Underground storage tank sites located in Napa county.

Date of Government Version: 11/28/2018
Date Data Arrived at EDR: 11/30/2018
Date Made Active in Reports: 12/14/2018
Number of Days to Update: 14

Source: Napa County Department of Environmental Management
Telephone: 707-253-4269
Last EDR Contact: 11/26/2018
Next Scheduled EDR Contact: 03/11/2019
Data Release Frequency: No Update Planned

NEVADA COUNTY:

CUPA NEVADA: CUPA Facility List
CUPA facility list.

Date of Government Version: 11/06/2018
Date Data Arrived at EDR: 11/08/2018
Date Made Active in Reports: 11/14/2018
Number of Days to Update: 6

Source: Community Development Agency
Telephone: 530-265-1467
Last EDR Contact: 10/25/2018
Next Scheduled EDR Contact: 02/11/2019
Data Release Frequency: Varies

ORANGE COUNTY:

IND_SITE ORANGE: List of Industrial Site Cleanups
Petroleum and non-petroleum spills.

Date of Government Version: 10/04/2018
Date Data Arrived at EDR: 11/14/2018
Date Made Active in Reports: 12/13/2018
Number of Days to Update: 29

Source: Health Care Agency
Telephone: 714-834-3446
Last EDR Contact: 11/05/2018
Next Scheduled EDR Contact: 02/18/2019
Data Release Frequency: Annually

LUST ORANGE: List of Underground Storage Tank Cleanups
Orange County Underground Storage Tank Cleanups (LUST).

Date of Government Version: 10/04/2018
Date Data Arrived at EDR: 11/14/2018
Date Made Active in Reports: 12/13/2018
Number of Days to Update: 29

Source: Health Care Agency
Telephone: 714-834-3446
Last EDR Contact: 11/05/2018
Next Scheduled EDR Contact: 02/18/2019
Data Release Frequency: Quarterly

UST ORANGE: List of Underground Storage Tank Facilities
Orange County Underground Storage Tank Facilities (UST).

Date of Government Version: 10/04/2018
Date Data Arrived at EDR: 11/06/2018
Date Made Active in Reports: 12/14/2018
Number of Days to Update: 38

Source: Health Care Agency
Telephone: 714-834-3446
Last EDR Contact: 11/06/2018
Next Scheduled EDR Contact: 02/18/2019
Data Release Frequency: Quarterly

PLACER COUNTY:

MS PLACER: Master List of Facilities
List includes aboveground tanks, underground tanks and cleanup sites.

Date of Government Version: 09/04/2018
Date Data Arrived at EDR: 09/06/2018
Date Made Active in Reports: 10/03/2018
Number of Days to Update: 27

Source: Placer County Health and Human Services
Telephone: 530-745-2363
Last EDR Contact: 11/29/2018
Next Scheduled EDR Contact: 03/18/2019
Data Release Frequency: Semi-Annually

PLUMAS COUNTY:

CUPA PLUMAS: CUPA Facility List
Plumas County CUPA Program facilities.

Date of Government Version: 07/19/2018
Date Data Arrived at EDR: 07/25/2018
Date Made Active in Reports: 09/05/2018
Number of Days to Update: 42

Source: Plumas County Environmental Health
Telephone: 530-283-6355
Last EDR Contact: 10/22/2018
Next Scheduled EDR Contact: 02/04/2019
Data Release Frequency: Varies

RIVERSIDE COUNTY:

LUST RIVERSIDE: Listing of Underground Tank Cleanup Sites
Riverside County Underground Storage Tank Cleanup Sites (LUST).

Date of Government Version: 10/10/2018
Date Data Arrived at EDR: 10/12/2018
Date Made Active in Reports: 10/16/2018
Number of Days to Update: 4

Source: Department of Environmental Health
Telephone: 951-358-5055
Last EDR Contact: 12/17/2018
Next Scheduled EDR Contact: 04/01/2019
Data Release Frequency: Quarterly

UST RIVERSIDE: Underground Storage Tank Tank List
Underground storage tank sites located in Riverside county.

Date of Government Version: 10/10/2018
Date Data Arrived at EDR: 10/12/2018
Date Made Active in Reports: 11/05/2018
Number of Days to Update: 24
Source: Department of Environmental Health
Telephone: 951-358-5055
Last EDR Contact: 12/17/2018
Next Scheduled EDR Contact: 04/01/2019
Data Release Frequency: Quarterly

SACRAMENTO COUNTY:

CS SACRAMENTO: Toxic Site Clean-Up List
List of sites where unauthorized releases of potentially hazardous materials have occurred.

Date of Government Version: 08/03/2018
Date Data Arrived at EDR: 10/02/2018
Date Made Active in Reports: 11/01/2018
Number of Days to Update: 30
Source: Sacramento County Environmental Management
Telephone: 916-875-8406
Last EDR Contact: 01/04/2019
Next Scheduled EDR Contact: 04/15/2019
Data Release Frequency: Quarterly

ML SACRAMENTO: Master Hazardous Materials Facility List
Any business that has hazardous materials on site - hazardous material storage sites, underground storage tanks, waste generators.

Date of Government Version: 08/23/2018
Date Data Arrived at EDR: 10/02/2018
Date Made Active in Reports: 11/02/2018
Number of Days to Update: 31
Source: Sacramento County Environmental Management
Telephone: 916-875-8406
Last EDR Contact: 12/28/2018
Next Scheduled EDR Contact: 04/15/2019
Data Release Frequency: Quarterly

SAN BENITO COUNTY:

CUPA SAN BENITO: CUPA Facility List
Cupa facility list

Date of Government Version: 11/15/2018
Date Data Arrived at EDR: 11/16/2018
Date Made Active in Reports: 12/13/2018
Number of Days to Update: 27
Source: San Benito County Environmental Health
Telephone: N/A
Last EDR Contact: 11/14/2018
Next Scheduled EDR Contact: 02/18/2019
Data Release Frequency: Varies

SAN BERNARDINO COUNTY:

PERMITS SAN BERNARDINO: Hazardous Material Permits
This listing includes underground storage tanks, medical waste handlers/generators, hazardous materials handlers, hazardous waste generators, and waste oil generators/handlers.

Date of Government Version: 07/27/2018
Date Data Arrived at EDR: 07/31/2018
Date Made Active in Reports: 09/10/2018
Number of Days to Update: 41
Source: San Bernardino County Fire Department Hazardous Materials Division
Telephone: 909-387-3041
Last EDR Contact: 11/05/2018
Next Scheduled EDR Contact: 02/18/2019
Data Release Frequency: Quarterly

SAN DIEGO COUNTY:

HMMD SAN DIEGO: Hazardous Materials Management Division Database

The database includes: HE58 - This report contains the business name, site address, business phone number, establishment 'H' permit number, type of permit, and the business status. HE17 - In addition to providing the same information provided in the HE58 listing, HE17 provides inspection dates, violations received by the establishment, hazardous waste generated, the quantity, method of storage, treatment/disposal of waste and the hauler, and information on underground storage tanks. Unauthorized Release List - Includes a summary of environmental contamination cases in San Diego County (underground tank cases, non-tank cases, groundwater contamination, and soil contamination are included.)

Date of Government Version: 06/04/2018
Date Data Arrived at EDR: 06/06/2018
Date Made Active in Reports: 07/17/2018
Number of Days to Update: 41

Source: Hazardous Materials Management Division
Telephone: 619-338-2268
Last EDR Contact: 12/05/2018
Next Scheduled EDR Contact: 03/18/2019
Data Release Frequency: Quarterly

LF SAN DIEGO: Solid Waste Facilities

San Diego County Solid Waste Facilities.

Date of Government Version: 04/18/2018
Date Data Arrived at EDR: 04/24/2018
Date Made Active in Reports: 06/19/2018
Number of Days to Update: 56

Source: Department of Health Services
Telephone: 619-338-2209
Last EDR Contact: 10/22/2018
Next Scheduled EDR Contact: 02/04/2019
Data Release Frequency: Varies

SAN DIEGO CO LOP: Local Oversight Program Listing

A listing of all LOP release sites that are or were under the County of San Diego's jurisdiction. Included are closed or transferred cases, open cases, and cases that did not have a case type indicated. The cases without a case type are mostly complaints; however, some of them could be LOP cases.

Date of Government Version: 10/22/2018
Date Data Arrived at EDR: 10/23/2018
Date Made Active in Reports: 11/30/2018
Number of Days to Update: 38

Source: Department of Environmental Health
Telephone: 858-505-6874
Last EDR Contact: 10/22/2018
Next Scheduled EDR Contact: 02/04/2019
Data Release Frequency: Varies

SAN DIEGO CO. SAM: Environmental Case Listing

The listing contains all underground tank release cases and projects pertaining to properties contaminated with hazardous substances that are actively under review by the Site Assessment and Mitigation Program.

Date of Government Version: 03/23/2010
Date Data Arrived at EDR: 06/15/2010
Date Made Active in Reports: 07/09/2010
Number of Days to Update: 24

Source: San Diego County Department of Environmental Health
Telephone: 619-338-2371
Last EDR Contact: 11/29/2018
Next Scheduled EDR Contact: 03/18/2019
Data Release Frequency: No Update Planned

SAN FRANCISCO COUNTY:

LUST SAN FRANCISCO: Local Oversite Facilities

A listing of leaking underground storage tank sites located in San Francisco county.

Date of Government Version: 09/19/2008
Date Data Arrived at EDR: 09/19/2008
Date Made Active in Reports: 09/29/2008
Number of Days to Update: 10

Source: Department Of Public Health San Francisco County
Telephone: 415-252-3920
Last EDR Contact: 11/01/2018
Next Scheduled EDR Contact: 02/18/2019
Data Release Frequency: Quarterly

UST SAN FRANCISCO: Underground Storage Tank Information

Underground storage tank sites located in San Francisco county.

Date of Government Version: 11/05/2018
Date Data Arrived at EDR: 11/06/2018
Date Made Active in Reports: 12/14/2018
Number of Days to Update: 38

Source: Department of Public Health
Telephone: 415-252-3920
Last EDR Contact: 11/01/2018
Next Scheduled EDR Contact: 02/18/2019
Data Release Frequency: Quarterly

SAN JOAQUIN COUNTY:

UST SAN JOAQUIN: San Joaquin Co. UST
A listing of underground storage tank locations in San Joaquin county.

Date of Government Version: 06/22/2018
Date Data Arrived at EDR: 06/26/2018
Date Made Active in Reports: 07/11/2018
Number of Days to Update: 15

Source: Environmental Health Department
Telephone: N/A
Last EDR Contact: 12/12/2018
Next Scheduled EDR Contact: 04/01/2019
Data Release Frequency: Semi-Annually

SAN LUIS OBISPO COUNTY:

CUPA SAN LUIS OBISPO: CUPA Facility List
Cupa Facility List.

Date of Government Version: 11/14/2018
Date Data Arrived at EDR: 11/15/2018
Date Made Active in Reports: 12/13/2018
Number of Days to Update: 28

Source: San Luis Obispo County Public Health Department
Telephone: 805-781-5596
Last EDR Contact: 11/14/2018
Next Scheduled EDR Contact: 03/04/2019
Data Release Frequency: Varies

SAN MATEO COUNTY:

BI SAN MATEO: Business Inventory
List includes Hazardous Materials Business Plan, hazardous waste generators, and underground storage tanks.

Date of Government Version: 09/18/2018
Date Data Arrived at EDR: 09/20/2018
Date Made Active in Reports: 11/01/2018
Number of Days to Update: 42

Source: San Mateo County Environmental Health Services Division
Telephone: 650-363-1921
Last EDR Contact: 12/12/2018
Next Scheduled EDR Contact: 03/25/2019
Data Release Frequency: Annually

LUST SAN MATEO: Fuel Leak List
A listing of leaking underground storage tank sites located in San Mateo county.

Date of Government Version: 09/18/2018
Date Data Arrived at EDR: 09/20/2018
Date Made Active in Reports: 10/17/2018
Number of Days to Update: 27

Source: San Mateo County Environmental Health Services Division
Telephone: 650-363-1921
Last EDR Contact: 09/10/2018
Next Scheduled EDR Contact: 12/24/2018
Data Release Frequency: Semi-Annually

SANTA BARBARA COUNTY:

CUPA SANTA BARBARA: CUPA Facility Listing
CUPA Program Listing from the Environmental Health Services division.

Date of Government Version: 09/08/2011
Date Data Arrived at EDR: 09/09/2011
Date Made Active in Reports: 10/07/2011
Number of Days to Update: 28

Source: Santa Barbara County Public Health Department
Telephone: 805-686-8167
Last EDR Contact: 11/14/2018
Next Scheduled EDR Contact: 03/04/2019
Data Release Frequency: Varies

SANTA CLARA COUNTY:

CUPA SANTA CLARA: Cupa Facility List
Cupa facility list

Date of Government Version: 11/16/2018
Date Data Arrived at EDR: 11/16/2018
Date Made Active in Reports: 12/13/2018
Number of Days to Update: 27

Source: Department of Environmental Health
Telephone: 408-918-1973
Last EDR Contact: 11/14/2018
Next Scheduled EDR Contact: 03/04/2019
Data Release Frequency: Varies

HIST LUST SANTA CLARA: HIST LUST - Fuel Leak Site Activity Report
A listing of open and closed leaking underground storage tanks. This listing is no longer updated by the county. Leaking underground storage tanks are now handled by the Department of Environmental Health.

Date of Government Version: 03/29/2005
Date Data Arrived at EDR: 03/30/2005
Date Made Active in Reports: 04/21/2005
Number of Days to Update: 22

Source: Santa Clara Valley Water District
Telephone: 408-265-2600
Last EDR Contact: 03/23/2009
Next Scheduled EDR Contact: 06/22/2009
Data Release Frequency: No Update Planned

LUST SANTA CLARA: LOP Listing
A listing of leaking underground storage tanks located in Santa Clara county.

Date of Government Version: 03/03/2014
Date Data Arrived at EDR: 03/05/2014
Date Made Active in Reports: 03/18/2014
Number of Days to Update: 13

Source: Department of Environmental Health
Telephone: 408-918-3417
Last EDR Contact: 11/21/2018
Next Scheduled EDR Contact: 03/11/2019
Data Release Frequency: Annually

SAN JOSE HAZMAT: Hazardous Material Facilities
Hazardous material facilities, including underground storage tank sites.

Date of Government Version: 11/01/2018
Date Data Arrived at EDR: 11/06/2018
Date Made Active in Reports: 12/14/2018
Number of Days to Update: 38

Source: City of San Jose Fire Department
Telephone: 408-535-7694
Last EDR Contact: 11/01/2018
Next Scheduled EDR Contact: 02/18/2019
Data Release Frequency: Annually

SANTA CRUZ COUNTY:

CUPA SANTA CRUZ: CUPA Facility List
CUPA facility listing.

Date of Government Version: 01/21/2017
Date Data Arrived at EDR: 02/22/2017
Date Made Active in Reports: 05/23/2017
Number of Days to Update: 90

Source: Santa Cruz County Environmental Health
Telephone: 831-464-2761
Last EDR Contact: 11/14/2018
Next Scheduled EDR Contact: 03/04/2019
Data Release Frequency: Varies

SHASTA COUNTY:

CUPA SHASTA: CUPA Facility List
Cupa Facility List.

Date of Government Version: 06/15/2017
Date Data Arrived at EDR: 06/19/2017
Date Made Active in Reports: 08/09/2017
Number of Days to Update: 51

Source: Shasta County Department of Resource Management
Telephone: 530-225-5789
Last EDR Contact: 11/14/2018
Next Scheduled EDR Contact: 03/04/2019
Data Release Frequency: Varies

SOLANO COUNTY:

LUST SOLANO: Leaking Underground Storage Tanks
A listing of leaking underground storage tank sites located in Solano county.

Date of Government Version: 08/29/2018
Date Data Arrived at EDR: 09/04/2018
Date Made Active in Reports: 10/17/2018
Number of Days to Update: 43

Source: Solano County Department of Environmental Management
Telephone: 707-784-6770
Last EDR Contact: 11/29/2018
Next Scheduled EDR Contact: 03/18/2019
Data Release Frequency: Quarterly

UST SOLANO: Underground Storage Tanks
Underground storage tank sites located in Solano county.

Date of Government Version: 11/29/2018
Date Data Arrived at EDR: 12/04/2018
Date Made Active in Reports: 12/14/2018
Number of Days to Update: 10

Source: Solano County Department of Environmental Management
Telephone: 707-784-6770
Last EDR Contact: 11/29/2018
Next Scheduled EDR Contact: 03/18/2019
Data Release Frequency: Quarterly

SONOMA COUNTY:

CUPA SONOMA: Cupa Facility List
Cupa Facility list

Date of Government Version: 09/24/2018
Date Data Arrived at EDR: 09/25/2018
Date Made Active in Reports: 10/16/2018
Number of Days to Update: 21

Source: County of Sonoma Fire & Emergency Services Department
Telephone: 707-565-1174
Last EDR Contact: 12/19/2018
Next Scheduled EDR Contact: 04/08/2019
Data Release Frequency: Varies

LUST SONOMA: Leaking Underground Storage Tank Sites
A listing of leaking underground storage tank sites located in Sonoma county.

Date of Government Version: 10/02/2018
Date Data Arrived at EDR: 10/04/2018
Date Made Active in Reports: 10/25/2018
Number of Days to Update: 21

Source: Department of Health Services
Telephone: 707-565-6565
Last EDR Contact: 01/07/2019
Next Scheduled EDR Contact: 04/08/2019
Data Release Frequency: Quarterly

STANISLAUS COUNTY:

CUPA STANISLAUS: CUPA Facility List
Cupa facility list

Date of Government Version: 08/14/2018
Date Data Arrived at EDR: 08/16/2018
Date Made Active in Reports: 08/24/2018
Number of Days to Update: 8

Source: Stanislaus County Department of Ennvironmental Protection
Telephone: 209-525-6751
Last EDR Contact: 10/15/2018
Next Scheduled EDR Contact: 01/28/2019
Data Release Frequency: Varies

SUTTER COUNTY:

UST SUTTER: Underground Storage Tanks
Underground storage tank sites located in Sutter county.

Date of Government Version: 09/18/2018
Date Data Arrived at EDR: 09/20/2018
Date Made Active in Reports: 10/25/2018
Number of Days to Update: 35

Source: Sutter County Department of Agriculture
Telephone: 530-822-7500
Last EDR Contact: 11/29/2018
Next Scheduled EDR Contact: 03/18/2019
Data Release Frequency: Semi-Annually

TEHAMA COUNTY:

CUPA TEHAMA: CUPA Facility List
Cupa facilities

Date of Government Version: 07/17/2018
Date Data Arrived at EDR: 08/02/2018
Date Made Active in Reports: 09/07/2018
Number of Days to Update: 36

Source: Tehama County Department of Environmental Health
Telephone: 530-527-8020
Last EDR Contact: 12/12/2018
Next Scheduled EDR Contact: 02/18/2019
Data Release Frequency: Varies

TRINITY COUNTY:

CUPA TRINITY: CUPA Facility List
Cupa facility list

Date of Government Version: 10/22/2018
Date Data Arrived at EDR: 10/25/2018
Date Made Active in Reports: 11/14/2018
Number of Days to Update: 20

Source: Department of Toxic Substances Control
Telephone: 760-352-0381
Last EDR Contact: 10/22/2018
Next Scheduled EDR Contact: 02/04/2019
Data Release Frequency: Varies

TULARE COUNTY:

CUPA TULARE: CUPA Facility List
Cupa program facilities

Date of Government Version: 09/13/2018
Date Data Arrived at EDR: 09/14/2018
Date Made Active in Reports: 09/19/2018
Number of Days to Update: 5

Source: Tulare County Environmental Health Services Division
Telephone: 559-624-7400
Last EDR Contact: 11/29/2018
Next Scheduled EDR Contact: 02/18/2019
Data Release Frequency: Varies

TUOLUMNE COUNTY:

CUPA TUOLUMNE: CUPA Facility List
Cupa facility list

Date of Government Version: 04/23/2018
Date Data Arrived at EDR: 04/25/2018
Date Made Active in Reports: 06/25/2018
Number of Days to Update: 61

Source: Divison of Environmental Health
Telephone: 209-533-5633
Last EDR Contact: 10/22/2018
Next Scheduled EDR Contact: 02/04/2019
Data Release Frequency: Varies

VENTURA COUNTY:

BWT VENTURA: Business Plan, Hazardous Waste Producers, and Operating Underground Tanks
The BWT list indicates by site address whether the Environmental Health Division has Business Plan (B), Waste Producer (W), and/or Underground Tank (T) information.

Date of Government Version: 09/26/2018
Date Data Arrived at EDR: 10/25/2018
Date Made Active in Reports: 11/30/2018
Number of Days to Update: 36

Source: Ventura County Environmental Health Division
Telephone: 805-654-2813
Last EDR Contact: 10/22/2018
Next Scheduled EDR Contact: 02/04/2019
Data Release Frequency: Quarterly

LF VENTURA: Inventory of Illegal Abandoned and Inactive Sites
Ventura County Inventory of Closed, Illegal Abandoned, and Inactive Sites.

Date of Government Version: 12/01/2011
Date Data Arrived at EDR: 12/01/2011
Date Made Active in Reports: 01/19/2012
Number of Days to Update: 49
Source: Environmental Health Division
Telephone: 805-654-2813
Last EDR Contact: 12/26/2018
Next Scheduled EDR Contact: 04/15/2019
Data Release Frequency: Annually

LUST VENTURA: Listing of Underground Tank Cleanup Sites
Ventura County Underground Storage Tank Cleanup Sites (LUST).

Date of Government Version: 05/29/2008
Date Data Arrived at EDR: 06/24/2008
Date Made Active in Reports: 07/31/2008
Number of Days to Update: 37
Source: Environmental Health Division
Telephone: 805-654-2813
Last EDR Contact: 11/07/2018
Next Scheduled EDR Contact: 02/25/2019
Data Release Frequency: Quarterly

MED WASTE VENTURA: Medical Waste Program List
To protect public health and safety and the environment from potential exposure to disease causing agents, the Environmental Health Division Medical Waste Program regulates the generation, handling, storage, treatment and disposal of medical waste throughout the County.

Date of Government Version: 09/25/2018
Date Data Arrived at EDR: 10/25/2018
Date Made Active in Reports: 11/30/2018
Number of Days to Update: 36
Source: Ventura County Resource Management Agency
Telephone: 805-654-2813
Last EDR Contact: 10/22/2018
Next Scheduled EDR Contact: 02/04/2019
Data Release Frequency: Quarterly

UST VENTURA: Underground Tank Closed Sites List
Ventura County Operating Underground Storage Tank Sites (UST)/Underground Tank Closed Sites List.

Date of Government Version: 09/04/2018
Date Data Arrived at EDR: 09/12/2018
Date Made Active in Reports: 10/04/2018
Number of Days to Update: 22
Source: Environmental Health Division
Telephone: 805-654-2813
Last EDR Contact: 12/12/2018
Next Scheduled EDR Contact: 03/25/2019
Data Release Frequency: Quarterly

YOLO COUNTY:

UST YOLO: Underground Storage Tank Comprehensive Facility Report
Underground storage tank sites located in Yolo county.

Date of Government Version: 10/15/2018
Date Data Arrived at EDR: 10/19/2018
Date Made Active in Reports: 11/05/2018
Number of Days to Update: 17
Source: Yolo County Department of Health
Telephone: 530-666-8646
Last EDR Contact: 12/26/2018
Next Scheduled EDR Contact: 04/15/2019
Data Release Frequency: Annually

YUBA COUNTY:

CUPA YUBA: CUPA Facility List
CUPA facility listing for Yuba County.

Date of Government Version: 11/05/2018
Date Data Arrived at EDR: 11/07/2018
Date Made Active in Reports: 11/14/2018
Number of Days to Update: 7
Source: Yuba County Environmental Health Department
Telephone: 530-749-7523
Last EDR Contact: 10/25/2018
Next Scheduled EDR Contact: 02/11/2019
Data Release Frequency: Varies

OTHER DATABASE(S)

Depending on the geographic area covered by this report, the data provided in these specialty databases may or may not be complete. For example, the existence of wetlands information data in a specific report does not mean that all wetlands in the area covered by the report are included. Moreover, the absence of any reported wetlands information does not necessarily mean that wetlands do not exist in the area covered by the report.

CT MANIFEST: Hazardous Waste Manifest Data

Facility and manifest data. Manifest is a document that lists and tracks hazardous waste from the generator through transporters to a tsd facility.

Date of Government Version: 11/12/2018
Date Data Arrived at EDR: 11/14/2018
Date Made Active in Reports: 12/04/2018
Number of Days to Update: 20

Source: Department of Energy & Environmental Protection
Telephone: 860-424-3375
Last EDR Contact: 11/14/2018
Next Scheduled EDR Contact: 02/25/2019
Data Release Frequency: No Update Planned

NJ MANIFEST: Manifest Information

Hazardous waste manifest information.

Date of Government Version: 12/31/2017
Date Data Arrived at EDR: 07/13/2018
Date Made Active in Reports: 08/01/2018
Number of Days to Update: 19

Source: Department of Environmental Protection
Telephone: N/A
Last EDR Contact: 01/07/2019
Next Scheduled EDR Contact: 04/22/2019
Data Release Frequency: Annually

NY MANIFEST: Facility and Manifest Data

Manifest is a document that lists and tracks hazardous waste from the generator through transporters to a TSD facility.

Date of Government Version: 10/01/2018
Date Data Arrived at EDR: 10/31/2018
Date Made Active in Reports: 12/20/2018
Number of Days to Update: 50

Source: Department of Environmental Conservation
Telephone: 518-402-8651
Last EDR Contact: 10/31/2018
Next Scheduled EDR Contact: 02/11/2019
Data Release Frequency: Quarterly

PA MANIFEST: Manifest Information

Hazardous waste manifest information.

Date of Government Version: 12/31/2017
Date Data Arrived at EDR: 10/23/2018
Date Made Active in Reports: 11/27/2018
Number of Days to Update: 35

Source: Department of Environmental Protection
Telephone: 717-783-8990
Last EDR Contact: 10/15/2018
Next Scheduled EDR Contact: 01/28/2019
Data Release Frequency: Annually

RI MANIFEST: Manifest information

Hazardous waste manifest information

Date of Government Version: 12/31/2017
Date Data Arrived at EDR: 02/23/2018
Date Made Active in Reports: 04/09/2018
Number of Days to Update: 45

Source: Department of Environmental Management
Telephone: 401-222-2797
Last EDR Contact: 11/16/2018
Next Scheduled EDR Contact: 03/04/2019
Data Release Frequency: Annually

WI MANIFEST: Manifest Information

Hazardous waste manifest information.

Date of Government Version: 12/31/2017
Date Data Arrived at EDR: 06/15/2018
Date Made Active in Reports: 07/09/2018
Number of Days to Update: 24

Source: Department of Natural Resources
Telephone: N/A
Last EDR Contact: 12/07/2018
Next Scheduled EDR Contact: 03/25/2019
Data Release Frequency: Annually

Oil/Gas Pipelines
Source: PennWell Corporation
Petroleum Bundle (Crude Oil, Refined Products, Petrochemicals, Gas Liquids (LPG/NGL), and Specialty Gases (Miscellaneous)) N = Natural Gas Bundle (Natural Gas, Gas Liquids (LPG/NGL), and Specialty Gases (Miscellaneous)). This map includes information copyrighted by PennWell Corporation. This information is provided on a best effort basis and PennWell Corporation does not guarantee its accuracy nor warrant its fitness for any particular purpose. Such information has been reprinted with the permission of PennWell.

Electric Power Transmission Line Data
Source: PennWell Corporation
This map includes information copyrighted by PennWell Corporation. This information is provided on a best effort basis and PennWell Corporation does not guarantee its accuracy nor warrant its fitness for any particular purpose. Such information has been reprinted with the permission of PennWell.

Sensitive Receptors: There are individuals deemed sensitive receptors due to their fragile immune systems and special sensitivity to environmental discharges. These sensitive receptors typically include the elderly, the sick, and children. While the location of all sensitive receptors cannot be determined, EDR indicates those buildings and facilities - schools, daycares, hospitals, medical centers, and nursing homes - where individuals who are sensitive receptors are likely to be located.

AHA Hospitals:
Source: American Hospital Association, Inc.
Telephone: 312-280-5991
The database includes a listing of hospitals based on the American Hospital Association's annual survey of hospitals.

Medical Centers: Provider of Services Listing
Source: Centers for Medicare & Medicaid Services
Telephone: 410-786-3000
A listing of hospitals with Medicare provider number, produced by Centers of Medicare & Medicaid Services, a federal agency within the U.S. Department of Health and Human Services.

Nursing Homes
Source: National Institutes of Health
Telephone: 301-594-6248
Information on Medicare and Medicaid certified nursing homes in the United States.

Public Schools
Source: National Center for Education Statistics
Telephone: 202-502-7300
The National Center for Education Statistics' primary database on elementary and secondary public education in the United States. It is a comprehensive, annual, national statistical database of all public elementary and secondary schools and school districts, which contains data that are comparable across all states.

Private Schools
Source: National Center for Education Statistics
Telephone: 202-502-7300
The National Center for Education Statistics' primary database on private school locations in the United States.

Daycare Centers: Licensed Facilities
Source: Department of Social Services
Telephone: 916-657-4041

Flood Zone Data: This data was obtained from the Federal Emergency Management Agency (FEMA). It depicts 100-year and 500-year flood zones as defined by FEMA. It includes the National Flood Hazard Layer (NFHL) which incorporates Flood Insurance Rate Map (FIRM) data and Q3 data from FEMA in areas not covered by NFHL.
Source: FEMA
Telephone: 877-336-2627
Date of Government Version: 2003, 2015

NWI: National Wetlands Inventory. This data, available in select counties across the country, was obtained by EDR in 2002, 2005 and 2010 from the U.S. Fish and Wildlife Service.

State Wetlands Data: Wetland Inventory
Source: Department of Fish and Wildlife
Telephone: 916-445-0411

GOVERNMENT RECORDS SEARCHED / DATA CURRENCY TRACKING

Current USGS 7.5 Minute Topographic Map
Source: U.S. Geological Survey

STREET AND ADDRESS INFORMATION

© 2015 TomTom North America, Inc. All rights reserved. This material is proprietary and the subject of copyright protection and other intellectual property rights owned by or licensed to Tele Atlas North America, Inc. The use of this material is subject to the terms of a license agreement. You will be held liable for any unauthorized copying or disclosure of this material.

GEOCHECK ®- PHYSICAL SETTING SOURCE ADDENDUM

TARGET PROPERTY ADDRESS

SUNSET CAMPUS DESKTOP
1526 NORTH EDGEMONT STREET
LOS ANGELES, CA 90027

TARGET PROPERTY COORDINATES

Latitude (North):	34.098905 - 34° 5' 56.06''
Longitude (West):	118.295736 - 118° 17' 44.65''
Universal Tranverse Mercator:	Zone 11
UTM X (Meters):	380473.9
UTM Y (Meters):	3773685.5
Elevation:	394 ft. above sea level

USGS TOPOGRAPHIC MAP

Target Property Map:	5630741 HOLLYWOOD, CA
Version Date:	2012

EDR's GeoCheck Physical Setting Source Addendum is provided to assist the environmental professional in forming an opinion about the impact of potential contaminant migration.

Assessment of the impact of contaminant migration generally has two principle investigative components:

1. Groundwater flow direction, and
2. Groundwater flow velocity.

Groundwater flow direction may be impacted by surface topography, hydrology, hydrogeology, characteristics of the soil, and nearby wells. Groundwater flow velocity is generally impacted by the nature of the geologic strata.

GEOCHECK® - PHYSICAL SETTING SOURCE SUMMARY

GROUNDWATER FLOW DIRECTION INFORMATION

Groundwater flow direction for a particular site is best determined by a qualified environmental professional using site-specific well data. If such data is not reasonably ascertainable, it may be necessary to rely on other sources of information, such as surface topographic information, hydrologic information, hydrogeologic data collected on nearby properties, and regional groundwater flow information (from deep aquifers).


TOPOGRAPHIC INFORMATION

Surface topography may be indicative of the direction of surficial groundwater flow. This information can be used to assist the environmental professional in forming an opinion about the impact of nearby contaminated properties or, should contamination exist on the target property, what downgradient sites might be impacted.

TARGET PROPERTY TOPOGRAPHY

General Topographic Gradient: General SSW

SURROUNDING TOPOGRAPHY: ELEVATION PROFILES

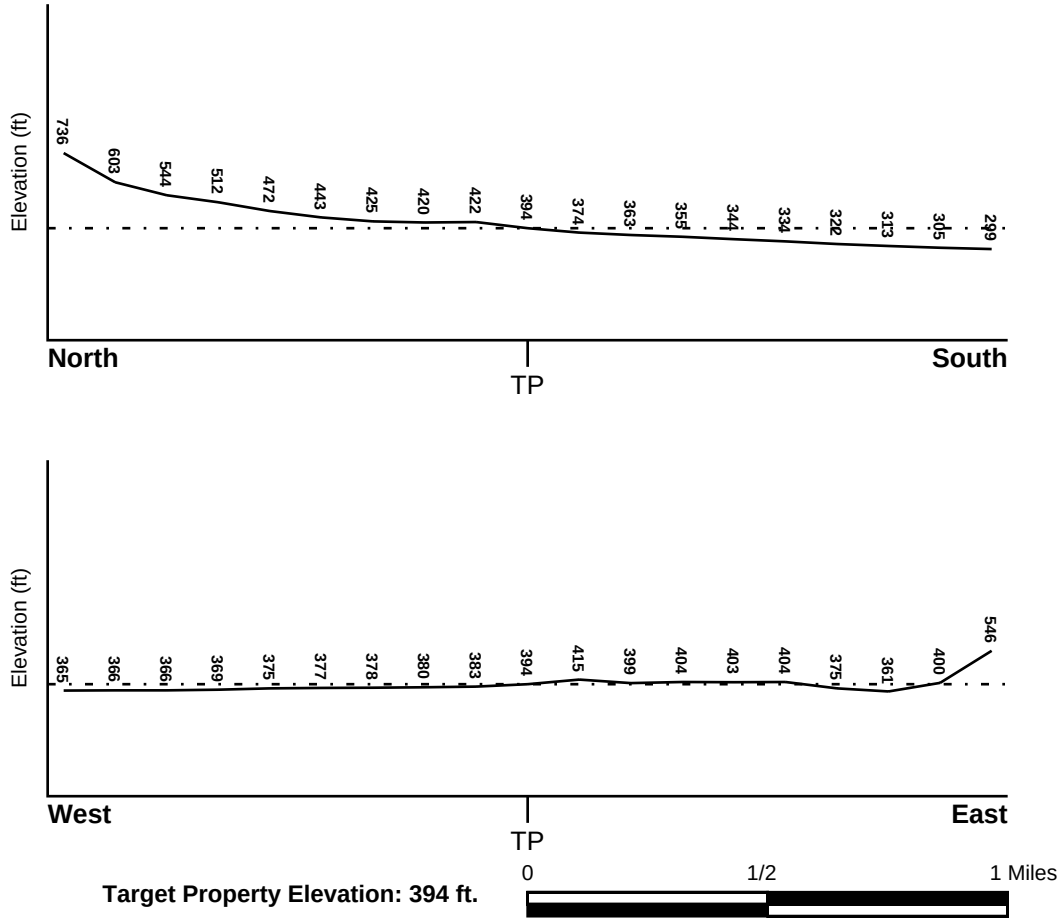

Source: Topography has been determined from the USGS 7.5' Digital Elevation Model and should be evaluated on a relative (not an absolute) basis. Relative elevation information between sites of close proximity should be field verified.

GEOCHECK® - PHYSICAL SETTING SOURCE SUMMARY

HYDROLOGIC INFORMATION

Surface water can act as a hydrologic barrier to groundwater flow. Such hydrologic information can be used to assist the environmental professional in forming an opinion about the impact of nearby contaminated properties or, should contamination exist on the target property, what downgradient sites might be impacted.

Refer to the Physical Setting Source Map following this summary for hydrologic information (major waterways and bodies of water).

FEMA FLOOD ZONE

Flood Plain Panel at Target Property	FEMA Source Type
06037C1610F	FEMA FIRM Flood data

Additional Panels in search area:	FEMA Source Type
06037C1605F	FEMA FIRM Flood data

NATIONAL WETLAND INVENTORY

NWI Quad at Target Property	NWI Electronic Data Coverage
HOLLYWOOD	YES - refer to the Overview Map and Detail Map

HYDROGEOLOGIC INFORMATION

Hydrogeologic information obtained by installation of wells on a specific site can often be an indicator of groundwater flow direction in the immediate area. Such hydrogeologic information can be used to assist the environmental professional in forming an opinion about the impact of nearby contaminated properties or, should contamination exist on the target property, what downgradient sites might be impacted.

Site-Specific Hydrogeological Data*:

Search Radius:	1.25 miles
Status:	Not found

AQUIFLOW®

Search Radius: 1.000 Mile.

EDR has developed the AQUIFLOW Information System to provide data on the general direction of groundwater flow at specific points. EDR has reviewed reports submitted by environmental professionals to regulatory authorities at select sites and has extracted the date of the report, groundwater flow direction as determined hydrogeologically, and the depth to water table.

MAP ID	LOCATION FROM TP	GENERAL DIRECTION GROUNDWATER FLOW
1	1/8 - 1/4 Mile WSW	S
1G	1/8 - 1/4 Mile WSW	S

For additional site information, refer to Physical Setting Source Map Findings.

* ©1996 Site−specific hydrogeological data gathered by CERCLIS Alerts, Inc., Bainbridge Island, WA. All rights reserved. All of the information and opinions presented are those of the cited EPA report(s), which were completed under a Comprehensive Environmental Response Compensation and Liability Information System (CERCLIS) investigation.

GEOCHECK® - PHYSICAL SETTING SOURCE SUMMARY

GROUNDWATER FLOW VELOCITY INFORMATION

Groundwater flow velocity information for a particular site is best determined by a qualified environmental professional using site specific geologic and soil strata data. If such data are not reasonably ascertainable, it may be necessary to rely on other sources of information, including geologic age identification, rock stratigraphic unit and soil characteristics data collected on nearby properties and regional soil information. In general, contaminant plumes move more quickly through sandy-gravelly types of soils than silty-clayey types of soils.

GEOLOGIC INFORMATION IN GENERAL AREA OF TARGET PROPERTY

Geologic information can be used by the environmental professional in forming an opinion about the relative speed at which contaminant migration may be occurring.

ROCK STRATIGRAPHIC UNIT

Era:	Cenozoic
System:	Tertiary
Series:	Miocene
Code:	Tm *(decoded above as Era, System & Series)*

GEOLOGIC AGE IDENTIFICATION

Category: Stratified Sequence

Geologic Age and Rock Stratigraphic Unit Source: P.G. Schruben, R.E. Arndt and W.J. Bawiec, Geology of the Conterminous U.S. at 1:2,500,000 Scale - a digital representation of the 1974 P.B. King and H.M. Beikman Map, USGS Digital Data Series DDS - 11 (1994).

DOMINANT SOIL COMPOSITION IN GENERAL AREA OF TARGET PROPERTY

The U.S. Department of Agriculture's (USDA) Soil Conservation Service (SCS) leads the National Cooperative Soil Survey (NCSS) and is responsible for collecting, storing, maintaining and distributing soil survey information for privately owned lands in the United States. A soil map in a soil survey is a representation of soil patterns in a landscape. Soil maps for STATSGO are compiled by generalizing more detailed (SSURGO) soil survey maps. The following information is based on Soil Conservation Service STATSGO data.

Soil Component Name: URBAN LAND

Soil Surface Texture: variable

Hydrologic Group: Not reported

Soil Drainage Class: Not reported

Hydric Status: Soil does not meet the requirements for a hydric soil.

Corrosion Potential - Uncoated Steel: Not Reported

Depth to Bedrock Min: > 10 inches

Depth to Bedrock Max: > 10 inches

GEOCHECK® - PHYSICAL SETTING SOURCE SUMMARY

Soil Layer Information							
	Boundary			Classification			
Layer	Upper	Lower	Soil Texture Class	AASHTO Group	Unified Soil	Permeability Rate (in/hr)	Soil Reaction (pH)
1	0 inches	6 inches	variable	Not reported	Not reported	Max: 0.00 Min: 0.00	Max: 0.00 Min: 0.00

OTHER SOIL TYPES IN AREA

Based on Soil Conservation Service STATSGO data, the following additional subordinant soil types may appear within the general area of target property.

Soil Surface Textures:
sandy loam
gravelly - sandy loam
silt loam
clay
fine sand
gravelly - sand
sand
fine sandy loam

Surficial Soil Types:
sandy loam
gravelly - sandy loam
silt loam
clay
fine sand
gravelly - sand
sand
fine sandy loam

Shallow Soil Types:
fine sandy loam
gravelly - loam
sandy clay
sandy clay loam
clay
silty clay
sand

Deeper Soil Types:
gravelly - sandy loam
sandy loam
very gravelly - sandy loam
stratified
very fine sandy loam
weathered bedrock
sand
gravelly - fine sandy loam
silty clay loam
clay loam

GEOCHECK® - PHYSICAL SETTING SOURCE SUMMARY

LOCAL / REGIONAL WATER AGENCY RECORDS

EDR Local/Regional Water Agency records provide water well information to assist the environmental professional in assessing sources that may impact ground water flow direction, and in forming an opinion about the impact of contaminant migration on nearby drinking water wells.

WELL SEARCH DISTANCE INFORMATION

DATABASE	SEARCH DISTANCE (miles)
Federal USGS	1.000
Federal FRDS PWS	Nearest PWS within 1 mile
State Database	1.000

FEDERAL USGS WELL INFORMATION

MAP ID	WELL ID	LOCATION FROM TP
No Wells Found		

FEDERAL FRDS PUBLIC WATER SUPPLY SYSTEM INFORMATION


MAP ID	WELL ID	LOCATION FROM TP
2	CA3900844	1/8 - 1/4 Mile ENE

Note: PWS System location is not always the same as well location.

STATE DATABASE WELL INFORMATION

MAP ID	WELL ID	LOCATION FROM TP
No Wells Found		

PHYSICAL SETTING SOURCE MAP - 5530454.2s

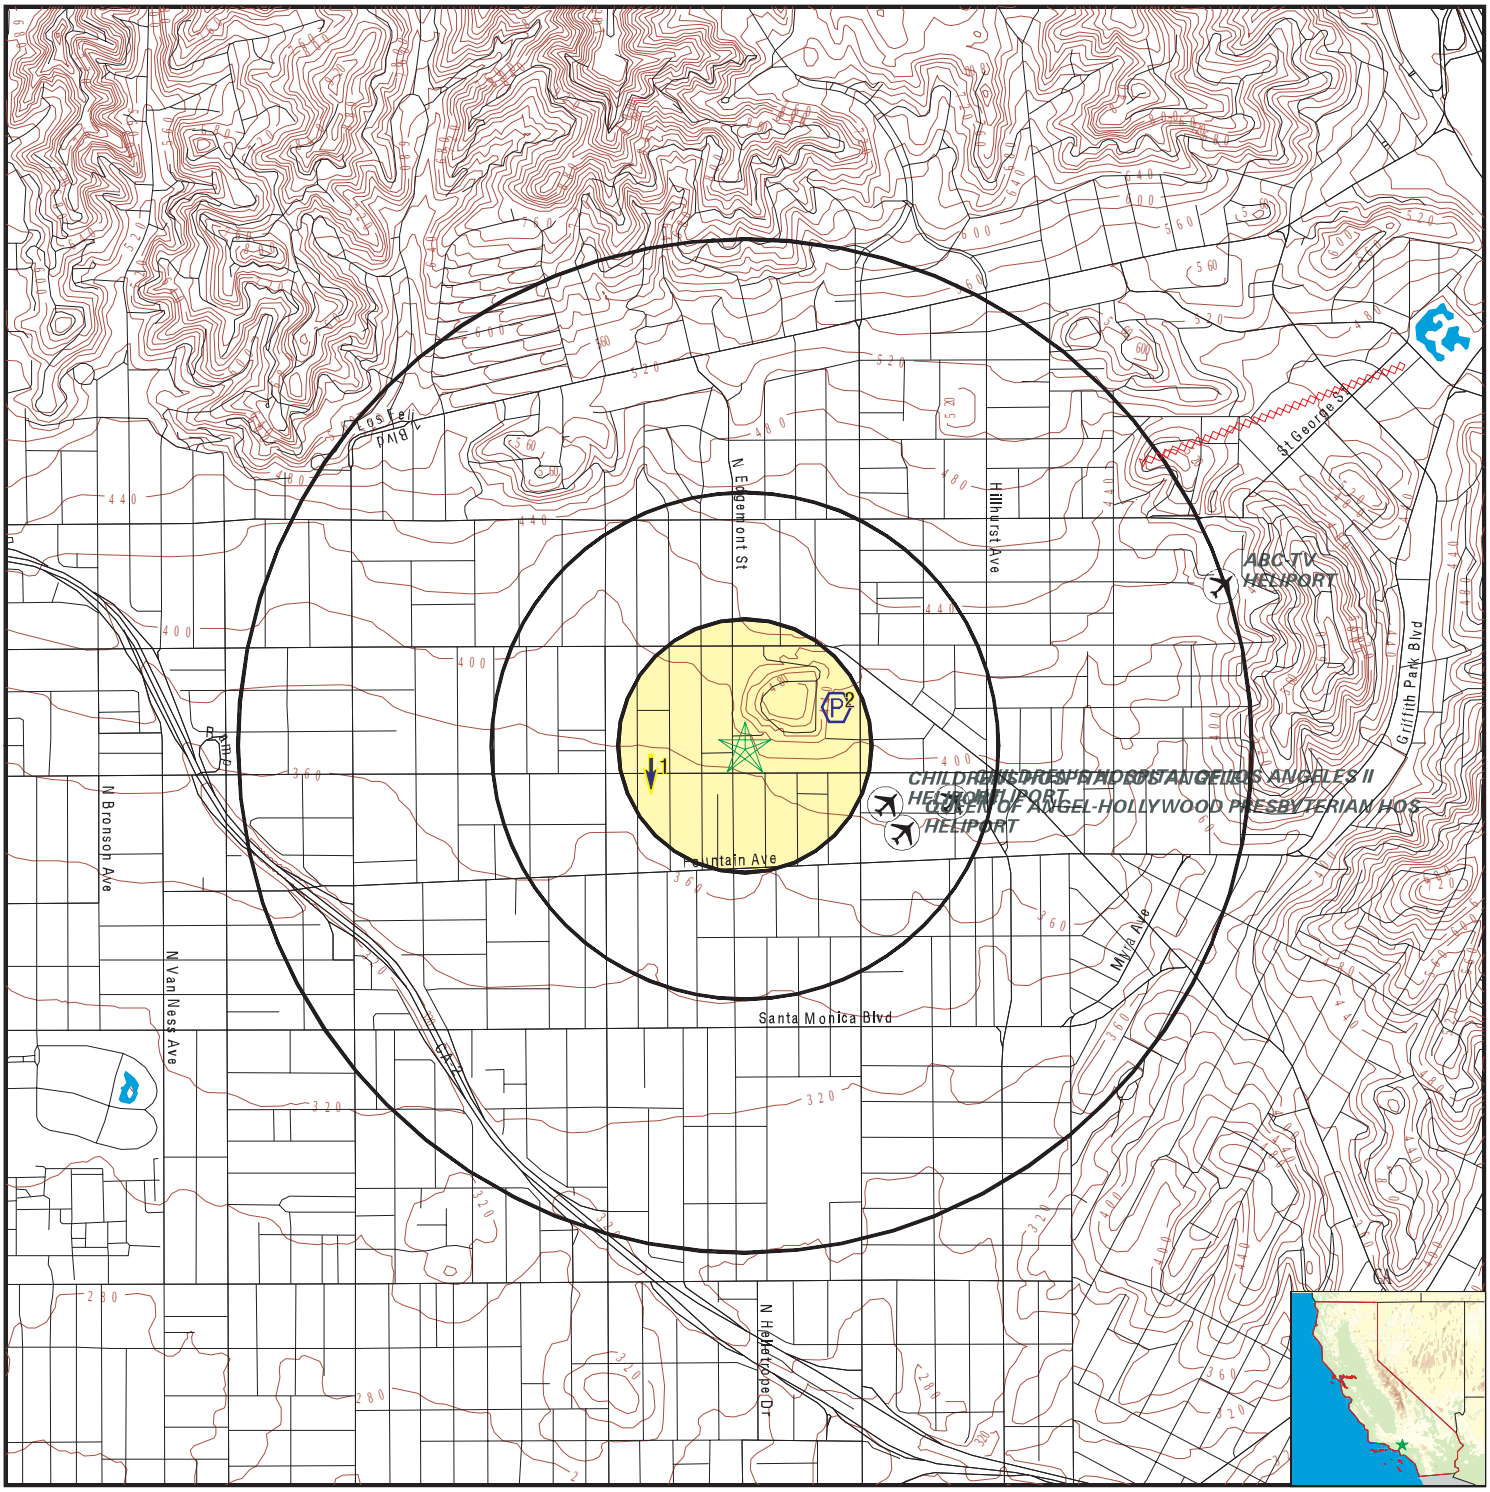

- County Boundary
- Major Roads
- Contour Lines
- Earthquake Fault Lines
- Airports
- Earthquake epicenter, Richter 5 or greater
- Water Wells
- Public Water Supply Wells
- Cluster of Multiple Icons
- Groundwater Flow Direction
- GI Indeterminate Groundwater Flow at Location
- GV Groundwater Flow Varies at Location
- HD Closest Hydrogeological Data
- Oil, gas or related wells

SITE NAME:	Sunset Campus Desktop	CLIENT:	Stantec
ADDRESS:	1526 North Edgemont Street Los Angeles CA 90027	CONTACT:	Laura Butler
		INQUIRY #:	5530454.2s
LAT/LONG:	34.098905 / 118.295736	DATE:	January 09, 2019 4:00 pm

Copyright © 2019 EDR, Inc. © 2015 TomTom Rel. 2015.

GEOCHECK® - PHYSICAL SETTING SOURCE MAP FINDINGS

Map ID
Direction
Distance
Elevation

			Database	EDR ID Number
1	Site ID:	900270061		
WSW	Groundwater Flow:	S	**AQUIFLOW**	**70467**
1/8 - 1/4 Mile	Shallow Water Depth:	Not Reported		
Lower	Deep Water Depth:	Not Reported		
	Average Water Depth:	18.6		
	Date:	06/28/1991		

2
ENE
1/8 - 1/4 Mile
Higher

FRDS PWS **CA3900844**

Epa region:	09	State:	CA
Pwsid:	CA3900844	Pwsname:	COUNTRY MANOR MHP
Cityserved:	Not Reported	Stateserved:	CA
Zipserved:	Not Reported	Fipscounty:	06077
Status:	Active	Retpopsrvd:	75
Pwssvcconn:	37	Psource longname:	Groundwater
Pwstype:	CWS	Owner:	Private
Contact:	HARVEY SEGAL	Contactorgname:	COUNTRY MANOR MHP
Contactphone:	2093683833	Contactaddress1:	100 N HOPE AVESTE #1
Contactaddress2:	Not Reported	Contactcity:	SANTA BARBARA
Contactstate:	CA	Contactzip:	93110
Pwsactivitycode:	A		

Pwsid:	CA3900844	Facid:	6
Facname:	AFTER FILTER	Factype:	Treatment_plant
Facactivitycode:	A	Trtobjective:	organics removal
Trtprocess:	activated carbon, granular		
Factypecode:	TP		

PWS ID:	CA3900844	PWS name:	COUNTRY MANOR MOBILE HOME PARK
Address:	Not Reported	Care of:	Not Reported
City:	LOS ANGELES	State:	CA
Zip:	90027	Owner:	COUNTRY MANOR MOBILE HOME PARK
Source code:	Ground water	Population:	75

PWS ID:	CA3900844	PWS type:	System Owner/Responsible Party
PWS name:	LEON SEGAL	PWS address:	Not Reported
PWS city:	LOS ANGELES	PWS state:	CA
PWS zip:	90027	PWS name:	COUNTRY MANOR MHP
PWS type code:	C	Retail population served:	75
Contact:	HARVEY SEGAL	Contact address:	100 N HOPE AVESTE #1
Contact address:	SANTA BARBARA	Contact city:	CA
Contact state:	93	Contact zip:	2093683833
Contact telephone:	Not Reported		

PWS ID:	CA3900844	Activity status:	Active
Date system activated:	7706	Date system deactivated:	Not Reported
Retail population:	00000075	System name:	COUNTRY MANOR MOBILE HOME PARK
System address:	LEON SEGAL	System address:	17251 TRETHEWAY
System city:	LOCKEFORD	System state:	CA
System zip:	95237		

Population served:	Under 101 Persons	Treatment:	Untreated

Latitude:	340600	Longitude:	1181730

Violation id:	0100003	Orig code:	S
State:	CA	Violation Year:	2001
Contamination code:	7000	Contamination Name:	Consumer Confidence Rule
Violation code:	71	Violation name:	CCR Complete Failure to Report
Rule code:	420	Rule name:	CCR
Violation measur:	Not Reported	Unit of measure:	Not Reported
State mcl:	Not Reported	Cmp bdt:	07/01/2001
Cmp edt:	Not Reported		

Violation id:	0200004	Orig code:	S
State:	CA	Violation Year:	2000
Contamination code:	5000	Contamination Name:	Lead and Copper Rule
Violation code:	51	Violation name:	Initial Tap Sampling for Pb and Cu
Rule code:	350	Rule name:	LCR
Violation measur:	Not Reported	Unit of measure:	Not Reported
State mcl:	Not Reported	Cmp bdt:	04/01/2000
Cmp edt:	Not Reported		

Violation id:	0200005	Orig code:	S
State:	CA	Violation Year:	2000
Contamination code:	5000	Contamination Name:	Lead and Copper Rule
Violation code:	51	Violation name:	Initial Tap Sampling for Pb and Cu
Rule code:	350	Rule name:	LCR
Violation measur:	Not Reported	Unit of measure:	Not Reported
State mcl:	Not Reported	Cmp bdt:	04/01/2000
Cmp edt:	Not Reported		

Violation id:	1000006	Orig code:	S
State:	CA	Violation Year:	2009
Contamination code:	7000	Contamination Name:	Consumer Confidence Rule
Violation code:	71	Violation name:	CCR Complete Failure to Report
Rule code:	420	Rule name:	CCR
Violation measur:	Not Reported	Unit of measure:	Not Reported
State mcl:	Not Reported	Cmp bdt:	07/01/2009
Cmp edt:	Not Reported		

Violation id:	95V0001	Orig code:	F
State:	CA	Violation Year:	1993
Contamination code:	5000	Contamination Name:	Lead and Copper Rule
Violation code:	51	Violation name:	Initial Tap Sampling for Pb and Cu
Rule code:	350	Rule name:	LCR
Violation measur:	0	Unit of measure:	Not Reported
State mcl:	0	Cmp bdt:	07/01/1993
Cmp edt:	04/04/2000		

System Name:	COUNTRY MANOR MHP	Violation Type:	71
Contaminant:	7000	Compliance Begin:	7/1/2001 0:00:00
Compliance End:	12/31/2025 0:00:00	Violation ID:	0100003
Enforcement Date:	No Enf Action as of	Enforcement Action:	10/17/2006 0:00:00

System Name:	COUNTRY MANOR MHP	Violation Type:	71
Contaminant:	7000	Compliance Begin:	7/1/2001 0:00:00
Compliance End:	12/31/2025 0:00:00	Violation ID:	0100003
Enforcement Date:	4/12/2007 0:00:00	Enforcement Action:	Not Reported

System Name:	COUNTRY MANOR MHP	Violation Type:	51
Contaminant:	5000	Compliance Begin:	04/01/00
Compliance End:	12/31/25	Violation ID:	0200004
Enforcement Date:	01/14/02	Enforcement Action:	SIE

System Name:	COUNTRY MANOR MHP	Violation Type:	51
Contaminant:	5000	Compliance Begin:	4/1/2000 0:00:00

Compliance End:	12/31/2025 0:00:00	Violation ID:	0200004
Enforcement Date:	1/14/2002 0:00:00	Enforcement Action:	SIE
System Name:	COUNTRY MANOR MHP	Violation Type:	51
Contaminant:	5000	Compliance Begin:	1993-07-01
Compliance End:	2000-04-04	Violation ID:	95V0001
Enforcement Date:	2000-04-04	Enforcement Action:	SOX
System Name:	COUNTRY MANOR MHP	Violation Type:	51
Contaminant:	5000	Compliance Begin:	1993-07-01
Compliance End:	2000-04-04	Violation ID:	95V0001
Enforcement Date:	2000-04-04	Enforcement Action:	SOX
System Name:	COUNTRY MANOR MHP	Violation Type:	51
Contaminant:	5000	Compliance Begin:	7/1/1993 0:00:00
Compliance End:	4/4/2000 0:00:00	Violation ID:	95V0001
Enforcement Date:	4/4/2000 0:00:00	Enforcement Action:	SOX
System Name:	COUNTRY MANOR MHP	Violation Type:	51
Contaminant:	5000	Compliance Begin:	07/01/93
Compliance End:	04/04/00	Violation ID:	95V0001
Enforcement Date:	04/04/00	Enforcement Action:	SOX
System Name:	COUNTRY MANOR MHP	Violation Type:	51
Contaminant:	5000	Compliance Begin:	1993-07-01
Compliance End:	2015-12-31	Violation ID:	95V0001
Enforcement Date:	Not Reported	Enforcement Action:	Not Reported
Violation ID:	0100003	Orig Code:	S
Enforcemnt FY:	2001	Enforcement Action:	07/01/2001
Enforcement Detail:	St Compliance achieved	Enforcement Category:	Resolving
Violation ID:	0200004	Orig Code:	S
Enforcemnt FY:	2002	Enforcement Action:	01/14/2002
Enforcement Detail:	St Violation/Reminder Notice		
Enforcement Category:	Informal		
Violation ID:	0200004	Orig Code:	S
Enforcemnt FY:	2002	Enforcement Action:	03/31/2002
Enforcement Detail:	St Compliance achieved	Enforcement Category:	Resolving
Violation ID:	0200005	Orig Code:	S
Enforcemnt FY:	2002	Enforcement Action:	03/31/2002
Enforcement Detail:	St Compliance achieved	Enforcement Category:	Resolving
Violation ID:	0200005	Orig Code:	S
Enforcemnt FY:	2002	Enforcement Action:	01/14/2002
Enforcement Detail:	St Violation/Reminder Notice		
Enforcement Category:	Informal		
Violation ID:	1000006	Orig Code:	S
Enforcemnt FY:	2010	Enforcement Action:	07/01/2010
Enforcement Detail:	St Violation/Reminder Notice		
Enforcement Category:	Informal		
Violation ID:	95V0001	Orig Code:	F
Enforcemnt FY:	2000	Enforcement Action:	04/04/2000
Enforcement Detail:	St Compliance achieved	Enforcement Category:	Resolving
PWS name:	COUNTRY MANOR MHP	Population served:	75
PWS type code:	C	Violation ID:	0100003
Contaminant:	7000	Violation type:	71

Compliance start date:	7/1/2001 0:00:00	Compliance end date:	12/31/2025 0:00:00
Enforcement date:	No Enf Action as of	Enforcement action:	7/8/2009 0:00:00
Violation measurement:	Not Reported		

PWS name:	COUNTRY MANOR MHP	Population served:	75
PWS type code:	C	Violation ID:	0200005
Contaminant:	LEAD & COPPER RULE	Violation type:	Initial Tap Sampling for Pb and Cu
Compliance start date:	4/1/2000 0:00:00	Compliance end date:	3/31/2002 0:00:00
Enforcement date:	1/14/2002 0:00:00	Enforcement action:	State Violation/Reminder Notice
Violation measurement:	Not Reported		

PWS name:	COUNTRY MANOR MHP	Population served:	75
PWS type code:	C	Violation ID:	0200005
Contaminant:	LEAD & COPPER RULE	Violation type:	Initial Tap Sampling for Pb and Cu
Compliance start date:	4/1/2000 0:00:00	Compliance end date:	3/31/2002 0:00:00
Enforcement date:	3/31/2002 0:00:00	Enforcement action:	State Compliance Achieved
Violation measurement:	Not Reported		

PWS name:	COUNTRY MANOR MHP	Population served:	75
PWS type code:	C	Violation ID:	95V0001
Contaminant:	LEAD & COPPER RULE	Violation type:	Initial Tap Sampling for Pb and Cu
Compliance start date:	7/1/1993 0:00:00	Compliance end date:	4/4/2000 0:00:00
Enforcement date:	4/4/2000 0:00:00	Enforcement action:	State Compliance Achieved
Violation measurement:	0		

1G
WSW
1/8 - 1/4 Mile
Lower

Site ID:	900270061
Groundwater Flow:	S
Shallow Water Depth:	Not Reported
Deep Water Depth:	Not Reported
Average Water Depth:	18.6
Date:	06/28/1991

AQUIFLOW **70467**

GEOCHECK® - PHYSICAL SETTING SOURCE MAP FINDINGS
RADON

AREA RADON INFORMATION

State Database: CA Radon

Radon Test Results

Zipcode	Num Tests	> 4 pCi/L
90027	57	9

Federal EPA Radon Zone for LOS ANGELES County: 2

Note: Zone 1 indoor average level > 4 pCi/L.
: Zone 2 indoor average level >= 2 pCi/L and <= 4 pCi/L.
: Zone 3 indoor average level < 2 pCi/L.

Federal Area Radon Information for LOS ANGELES COUNTY, CA

Number of sites tested: 63

Area	Average Activity	% <4 pCi/L	% 4-20 pCi/L	% >20 pCi/L
Living Area - 1st Floor	0.711 pCi/L	98%	2%	0%
Living Area - 2nd Floor	Not Reported	Not Reported	Not Reported	Not Reported
Basement	0.933 pCi/L	100%	0%	0%

PHYSICAL SETTING SOURCE RECORDS SEARCHED

TOPOGRAPHIC INFORMATION

USGS 7.5' Digital Elevation Model (DEM)
Source: United States Geologic Survey
EDR acquired the USGS 7.5' Digital Elevation Model in 2002 and updated it in 2006. The 7.5 minute DEM corresponds to the USGS 1:24,000- and 1:25,000-scale topographic quadrangle maps. The DEM provides elevation data with consistent elevation units and projection.

Current USGS 7.5 Minute Topographic Map
Source: U.S. Geological Survey

HYDROLOGIC INFORMATION

Flood Zone Data: This data was obtained from the Federal Emergency Management Agency (FEMA). It depicts 100-year and 500-year flood zones as defined by FEMA. It includes the National Flood Hazard Layer (NFHL) which incorporates Flood Insurance Rate Map (FIRM) data and Q3 data from FEMA in areas not covered by NFHL.
Source: FEMA
Telephone: 877-336-2627
Date of Government Version: 2003, 2015

NWI: National Wetlands Inventory. This data, available in select counties across the country, was obtained by EDR in 2002, 2005 and 2010 from the U.S. Fish and Wildlife Service.

State Wetlands Data: Wetland Inventory
Source: Department of Fish and Wildlife
Telephone: 916-445-0411

HYDROGEOLOGIC INFORMATION

AQUIFLOW^{R} Information System
Source: EDR proprietary database of groundwater flow information
EDR has developed the AQUIFLOW Information System (AIS) to provide data on the general direction of groundwater flow at specific points. EDR has reviewed reports submitted to regulatory authorities at select sites and has extracted the date of the report, hydrogeologically determined groundwater flow direction and depth to water table information.

GEOLOGIC INFORMATION

Geologic Age and Rock Stratigraphic Unit
Source: P.G. Schruben, R.E. Arndt and W.J. Bawiec, Geology of the Conterminous U.S. at 1:2,500,000 Scale - A digital representation of the 1974 P.B. King and H.M. Beikman Map, USGS Digital Data Series DDS - 11 (1994).

STATSGO: State Soil Geographic Database
Source: Department of Agriculture, Natural Resources Conservation Service (NRCS)
The U.S. Department of Agriculture's (USDA) Natural Resources Conservation Service (NRCS) leads the national Conservation Soil Survey (NCSS) and is responsible for collecting, storing, maintaining and distributing soil survey information for privately owned lands in the United States. A soil map in a soil survey is a representation of soil patterns in a landscape. Soil maps for STATSGO are compiled by generalizing more detailed (SSURGO) soil survey maps.

SSURGO: Soil Survey Geographic Database
Source: Department of Agriculture, Natural Resources Conservation Service (NRCS)
Telephone: 800-672-5559
SSURGO is the most detailed level of mapping done by the Natural Resources Conservation Service, mapping scales generally range from 1:12,000 to 1:63,360. Field mapping methods using national standards are used to construct the soil maps in the Soil Survey Geographic (SSURGO) database. SSURGO digitizing duplicates the original soil survey maps. This level of mapping is designed for use by landowners, townships and county natural resource planning and management.

PHYSICAL SETTING SOURCE RECORDS SEARCHED

LOCAL / REGIONAL WATER AGENCY RECORDS

FEDERAL WATER WELLS

PWS: Public Water Systems
Source: EPA/Office of Drinking Water
Telephone: 202-564-3750
Public Water System data from the Federal Reporting Data System. A PWS is any water system which provides water to at least 25 people for at least 60 days annually. PWSs provide water from wells, rivers and other sources.

PWS ENF: Public Water Systems Violation and Enforcement Data
Source: EPA/Office of Drinking Water
Telephone: 202-564-3750
Violation and Enforcement data for Public Water Systems from the Safe Drinking Water Information System (SDWIS) after August 1995. Prior to August 1995, the data came from the Federal Reporting Data System (FRDS).

USGS Water Wells: USGS National Water Inventory System (NWIS)
This database contains descriptive information on sites where the USGS collects or has collected data on surface water and/or groundwater. The groundwater data includes information on wells, springs, and other sources of groundwater.

STATE RECORDS

Water Well Database
Source: Department of Water Resources
Telephone: 916-651-9648

California Drinking Water Quality Database
Source: Department of Public Health
Telephone: 916-324-2319
The database includes all drinking water compliance and special studies monitoring for the state of California since 1984. It consists of over 3,200,000 individual analyses along with well and water system information.

OTHER STATE DATABASE INFORMATION

California Oil and Gas Well Locations
Source: Department of Conservation
Telephone: 916-323-1779
Oil and Gas well locations in the state.

California Earthquake Fault Lines
Source: California Division of Mines and Geology
The fault lines displayed on EDR's Topographic map are digitized quaternary fault lines prepared in 1975 by the United State Geological Survey. Additional information (also from 1975) regarding activity at specific fault lines comes from California's Preliminary Fault Activity Map prepared by the California Division of Mines and Geology.

RADON

State Database: CA Radon
Source: Department of Public Health
Telephone: 916-210-8558
Radon Database for California

Area Radon Information
Source: USGS
Telephone: 703-356-4020
The National Radon Database has been developed by the U.S. Environmental Protection Agency (USEPA) and is a compilation of the EPA/State Residential Radon Survey and the National Residential Radon Survey. The study covers the years 1986 - 1992. Where necessary data has been supplemented by information collected at private sources such as universities and research institutions.

PHYSICAL SETTING SOURCE RECORDS SEARCHED

EPA Radon Zones
Source: EPA
Telephone: 703-356-4020
Sections 307 & 309 of IRAA directed EPA to list and identify areas of U.S. with the potential for elevated indoor radon levels.

OTHER

Airport Landing Facilities: Private and public use landing facilities
Source: Federal Aviation Administration, 800-457-6656

Epicenters: World earthquake epicenters, Richter 5 or greater
Source: Department of Commerce, National Oceanic and Atmospheric Administration

California Earthquake Fault Lines: The fault lines displayed on EDR's Topographic map are digitized quaternary fault lines, prepared in 1975 by the United State Geological Survey. Additional information (also from 1975) regarding activity at specific fault lines comes from California's Preliminary Fault Activity Map prepared by the California Division of Mines and Geology.

STREET AND ADDRESS INFORMATION

© 2015 TomTom North America, Inc. All rights reserved. This material is proprietary and the subject of copyright protection and other intellectual property rights owned by or licensed to Tele Atlas North America, Inc. The use of this material is subject to the terms of a license agreement. You will be held liable for any unauthorized copying or disclosure of this material.

ATTACHMENT B

Sunset Campus Desktop

4867 Sunset Boulevard

Los Angeles, CA 90027

Inquiry Number: 5530502.8

January 10, 2019

The EDR Aerial Photo Decade Package

6 Armstrong Road, 4th floor
Shelton, CT 06484
Toll Free: 800.352.0050
www.edrnet.com

EDR Aerial Photo Decade Package

01/10/19

Site Name:

Sunset Campus Desktop
4867 Sunset Boulevard
Los Angeles, CA 90027
EDR Inquiry # 5530502.8

Client Name:

Stantec
290 Conejo Ridge Avenue
Thousand Oaks, CA 91361
Contact: Laura Butler

Environmental Data Resources, Inc. (EDR) Aerial Photo Decade Package is a screening tool designed to assist environmental professionals in evaluating potential liability on a target property resulting from past activities. EDR's professional researchers provide digitally reproduced historical aerial photographs, and when available, provide one photo per decade.

Search Results:

Year	Scale	Details	Source
2016	1"=500'	Flight Year: 2016	NAIP
2012	1"=500'	Flight Year: 2012	NAIP
2009	1"=500'	Flight Year: 2009	NAIP
2005	1"=500'	Flight Year: 2005	NAIP
2002	1"=500'	Flight Date: June 10, 2002	USDA
1994	1"=500'	Acquisition Date: May 31, 1994	USGS/DOQQ
1989	1"=500'	Flight Date: August 22, 1989	USDA
1985	1"=500'	Flight Date: January 01, 1985	USDA
1981	1"=500'	Flight Date: February 17, 1981	EDR Proprietary Brewster Pacific
1977	1"=500'	Flight Date: April 25, 1977	EDR Proprietary Brewster Pacific
1972	1"=500'	Flight Date: November 18, 1972	EDR Proprietary Brewster Pacific
1964	1"=500'	Flight Date: August 15, 1964	USGS
1954	1"=500'	Flight Date: October 27, 1954	USDA
1952	1"=500'	Flight Date: August 02, 1952	USGS
1948	1"=500'	Flight Date: July 10, 1948	USGS
1938	1"=500'	Flight Date: May 22, 1938	USDA
1928	1"=500'	Flight Date: January 01, 1928	Fairchild
1923	1"=500'	Flight Date: January 01, 1923	Fairchild

When delivered electronically by EDR, the aerial photo images included with this report are for ONE TIME USE ONLY. Further reproduction of these aerial photo images is prohibited without permission from EDR. For more information contact your EDR Account Executive.

Disclaimer - Copyright and Trademark Notice

This Report contains certain information obtained from a variety of public and other sources reasonably available to Environmental Data Resources, Inc. It cannot be concluded from this Report that coverage information for the target and surrounding properties does not exist from other sources. NO WARRANTY EXPRESSED OR IMPLIED, IS MADE WHATSOEVER IN CONNECTION WITH THIS REPORT. ENVIRONMENTAL DATA RESOURCES, INC. SPECIFICALLY DISCLAIMS THE MAKING OF ANY SUCH WARRANTIES, INCLUDING WITHOUT LIMITATION, MERCHANTABILITY OR FITNESS FOR A PARTICULAR USE OR PURPOSE. ALL RISK IS ASSUMED BY THE USER. IN NO EVENT SHALL ENVIRONMENTAL DATA RESOURCES, INC. BE LIABLE TO ANYONE, WHETHER ARISING OUT OF ERRORS OR OMISSIONS, NEGLIGENCE, ACCIDENT OR ANY OTHER CAUSE, FOR ANY LOSS OF DAMAGE, INCLUDING, WITHOUT LIMITATION, SPECIAL, INCIDENTAL, CONSEQUENTIAL, OR EXEMPLARY DAMAGES. ANY LIABILITY ON THE PART OF ENVIRONMENTAL DATA RESOURCES, INC. IS STRICTLY LIMITED TO A REFUND OF THE AMOUNT PAID FOR THIS REPORT. Purchaser accepts this Report "AS IS". Any analyses, estimates, ratings, environmental risk levels or risk codes provided in this Report are provided for illustrative purposes only, and are not intended to provide, nor should they be interpreted as providing any facts regarding, or prediction or forecast of, any environmental risk for any property. Only a Phase I Environmental Site Assessment performed by an environmental professional can provide information regarding the environmental risk for any property. Additionally, the information provided in this Report is not to be construed as legal advice.

Copyright 2019 by Environmental Data Resources, Inc. All rights reserved. Reproduction in any media or format, in whole or in part, of any report or map of Environmental Data Resources, Inc., or its affiliates, is prohibited without prior written permission.

EDR and its logos (including Sanborn and Sanborn Map) are trademarks of Environmental Data Resources, Inc. or its affiliates. All other trademarks used herein are the property of their respective owners.



INQUIRY #: 5530502.8

YEAR: 2016

= 500'

N

EDR

Subject boundary not shown because it exceeds image extent or image is not georeferenced.



INQUIRY #: 5530502.8

YEAR: 2012

= 500'

N

EDR

Subject boundary not shown because it exceeds image extent or image is not georeferenced.



INQUIRY #: 5530502.8

YEAR: 2009

= 500'

N

EDR

Subject boundary not shown because it exceeds image extent or image is not georeferenced.



INQUIRY #: 5530502.8

YEAR: 2005

= 500'

N

EDR

Subject boundary not shown because it exceeds image extent or image is not georeferenced.



INQUIRY #: 5530502.8

YEAR: 2002

= 500'

N

EDR

Subject boundary not shown because it exceeds image extent or image is not georeferenced.



INQUIRY #: 5530502.8

YEAR: 1994

= 500'

N

EDR

Subject boundary not shown because it exceeds image extent or image is not georeferenced.



INQUIRY #: 5530502.8

YEAR: 1989

= 500'

N

EDR

Subject boundary not shown because it exceeds image extent or image is not georeferenced.



INQUIRY #: 5530502.8


YEAR: 1985

= 500'

N

EDR

Subject boundary not shown because it exceeds image extent or image is not georeferenced.

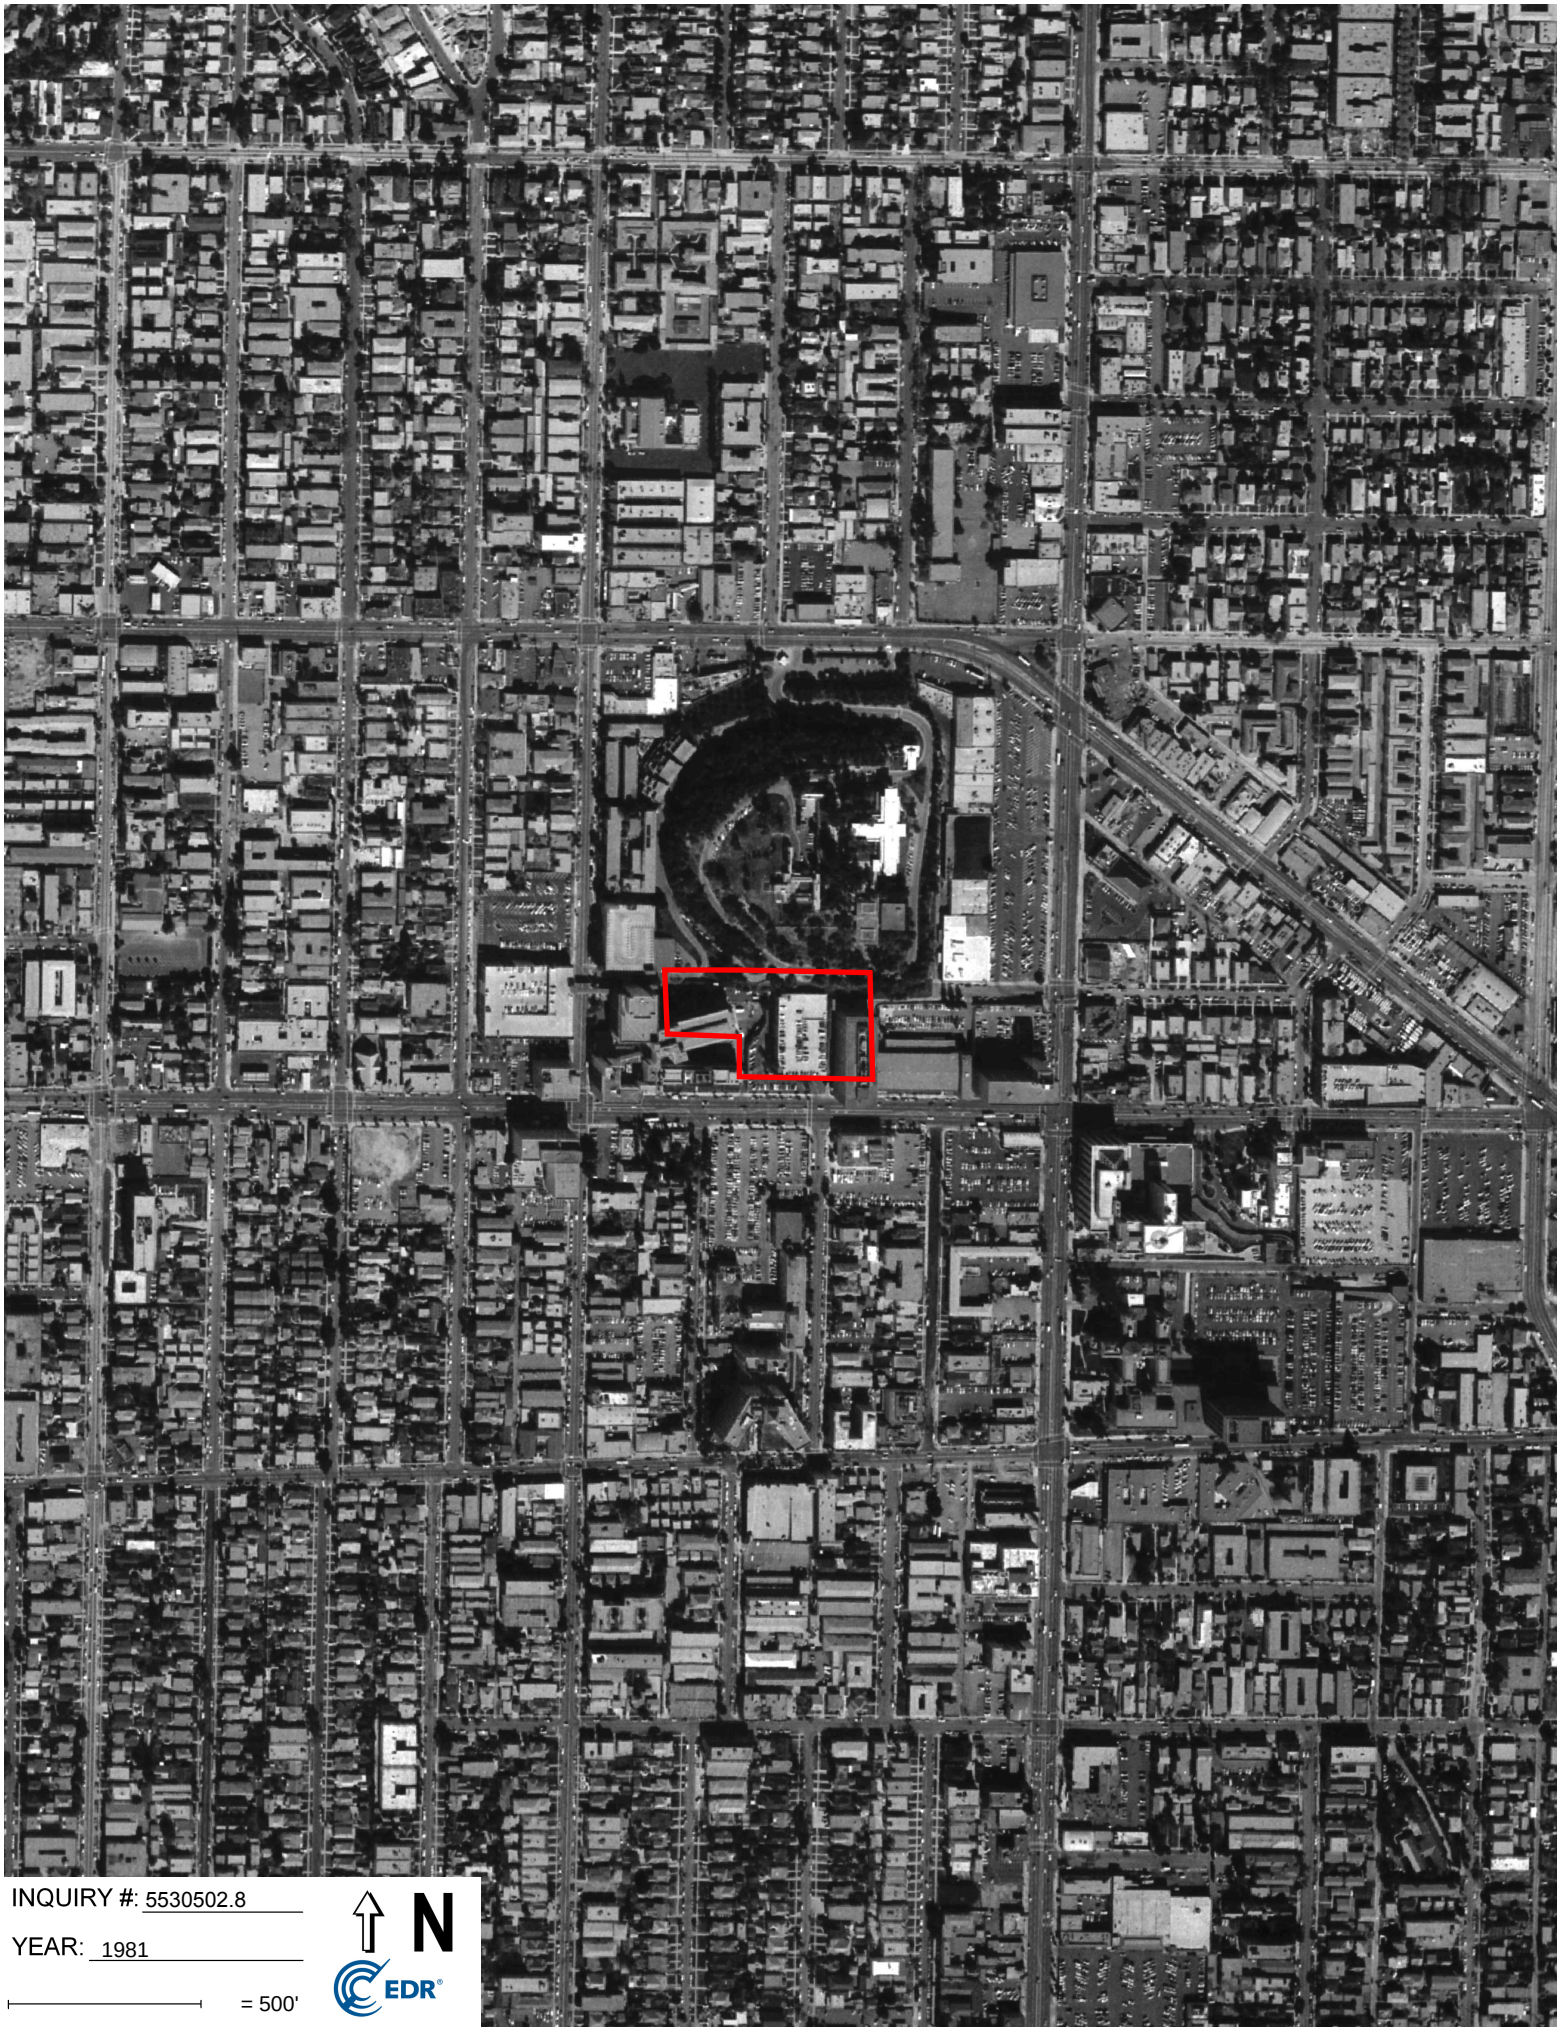
INQUIRY #: 5530502.8
YEAR: 1981
= 500'
N
EDR


INQUIRY #: 5530502.8
YEAR: 1977
= 500'
N
EDR



INQUIRY #: 5530502.8

YEAR: 1972

= 500'

N

EDR

Subject boundary not shown because it exceeds image extent or image is not georeferenced.



INQUIRY #: 5530502.8

YEAR: 1964

= 500'

N

EDR

Subject boundary not shown because it exceeds image extent or image is not georeferenced.


INQUIRY #: 5530502.8
YEAR: 1954
= 500'
N
EDR
Subject boundary not shown because it exceeds image extent or image is not georeferenced.



INQUIRY #: 5530502.8

YEAR: 1952

= 500'

N

EDR

Subject boundary not shown because it exceeds image extent or image is not georeferenced.



INQUIRY #: 5530502.8

YEAR: 1952

= 500'

N

EDR

Subject boundary not shown because it exceeds image extent or image is not georeferenced.



INQUIRY #: 5530502.8

YEAR: 1948

= 500'

N

EDR

Subject boundary not shown because it exceeds image extent or image is not georeferenced.



INQUIRY #: 5530502.8

YEAR: 1938

= 500'

N

EDR

Subject boundary not shown because it exceeds image extent or image is not georeferenced.



INQUIRY #: 5530502.8

YEAR: 1928

= 500'

N

EDR

Subject boundary not shown because it exceeds image extent or image is not georeferenced.



INQUIRY #: 5530502.8

YEAR: 1923

= 500'

N

EDR

Subject boundary not shown because it exceeds image extent or image is not georeferenced.

ATTACHMENT C

Sunset Campus Desktop
4867 Sunset Boulevard
Los Angeles, CA 90027

Inquiry Number: 5530502.3
January 10, 2019

Certified Sanborn® Map Report

6 Armstrong Road, 4th floor
Shelton, CT 06484
Toll Free: 800.352.0050
www.edrnet.com

Certified Sanborn® Map Report

01/10/19

Site Name:

Sunset Campus Desktop
4867 Sunset Boulevard
Los Angeles, CA 90027
EDR Inquiry # 5530502.3

Client Name:

Stantec
290 Conejo Ridge Avenue
Thousand Oaks, CA 91361
Contact: Laura Butler

The Sanborn Library has been searched by EDR and maps covering the target property location as provided by Stantec were identified for the years listed below. The Sanborn Library is the largest, most complete collection of fire insurance maps. The collection includes maps from Sanborn, Bromley, Perris & Browne, Hopkins, Barlow, and others. Only Environmental Data Resources Inc. (EDR) is authorized to grant rights for commercial reproduction of maps by the Sanborn Library LLC, the copyright holder for the collection. Results can be authenticated by visiting www.edrnet.com/sanborn.

The Sanborn Library is continually enhanced with newly identified map archives. This report accesses all maps in the collection as of the day this report was generated.

Certified Sanborn Results:

Certification # 490B-4710-A829

PO # 185899000

Project Sunset Desktop Study

Maps Provided:

1970	1955
1969	1950
1968	1919
1966	
1962	
1961	
1960	
1957	

Sanborn® Library search results

Certification #: 490B-4710-A829

The Sanborn Library includes more than 1.2 million fire insurance maps from Sanborn, Bromley, Perris & Browne, Hopkins, Barlow and others which track historical property usage in approximately 12,000 American cities and towns. Collections searched:

- ☑ Library of Congress
- ☑ University Publications of America
- ☑ EDR Private Collection

The Sanborn Library LLC Since 1866™

Limited Permission To Make Copies

Stantec (the client) is permitted to make up to FIVE photocopies of this Sanborn Map transmittal and each fire insurance map accompanying this report solely for the limited use of its customer. No one other than the client is authorized to make copies. Upon request made directly to an EDR Account Executive, the client may be permitted to make a limited number of additional photocopies. This permission is conditioned upon compliance by the client, its customer and their agents with EDR's copyright policy; a copy of which is available upon request.


This Report contains certain information obtained from a variety of public and other sources reasonably available to Environmental Data Resources, Inc. It cannot be concluded from this Report that coverage information for the target and surrounding properties does not exist from other sources. NO WARRANTY EXPRESSED OR IMPLIED, IS MADE WHATSOEVER IN CONNECTION WITH THIS REPORT. ENVIRONMENTAL DATA RESOURCES, INC. SPECIFICALLY DISCLAIMS THE MAKING OF ANY SUCH WARRANTIES, INCLUDING WITHOUT LIMITATION, MERCHANTABILITY OR FITNESS FOR A PARTICULAR USE OR PURPOSE. ALL RISK IS ASSUMED BY THE USER. IN NO EVENT SHALL ENVIRONMENTAL DATA RESOURCES, INC. BE LIABLE TO ANYONE, WHETHER ARISING OUT OF ERRORS OR OMISSIONS, NEGLIGENCE, ACCIDENT OR ANY OTHER CAUSE, FOR ANY LOSS OF DAMAGE, INCLUDING, WITHOUT LIMITATION, SPECIAL, INCIDENTAL, CONSEQUENTIAL, OR EXEMPLARY DAMAGES. ANY LIABILITY ON THE PART OF ENVIRONMENTAL DATA RESOURCES, INC. IS STRICTLY LIMITED TO A REFUND OF THE AMOUNT PAID FOR THIS REPORT. Purchaser accepts this Report "AS IS". Any analyses, estimates, ratings, environmental risk levels or risk codes provided in this Report are provided for illustrative purposes only, and are not intended to provide, nor should they be interpreted as providing any facts regarding, or prediction or forecast of, any environmental risk for any property. Only a Phase I Environmental Site Assessment performed by an environmental professional can provide information regarding the environmental risk for any property. Additionally, the information provided in this Report is not to be construed as legal advice.
Copyright 2019 by Environmental Data Resources, Inc. All rights reserved. Reproduction in any media or format, in whole or in part, of any report or map of Environmental Data Resources, Inc., or its affiliates, is prohibited without prior written permission.


EDR and its logos (including Sanborn and Sanborn Map) are trademarks of Environmental Data Resources, Inc. or its affiliates. All other trademarks used herein are the property of their respective owners.


Sanborn Sheet Key


This Certified Sanborn Map Report is based upon the following Sanborn Fire Insurance map sheets.

1970 Source Sheets

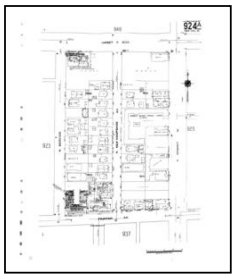

Volume 9A, Sheet 924a
1970

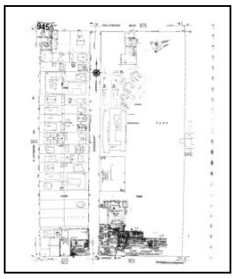

Volume 9A, Sheet 945a
1970

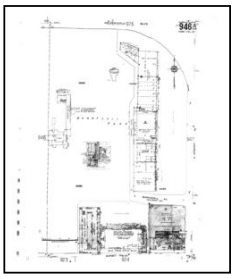

Volume 9A, Sheet 946a
1970

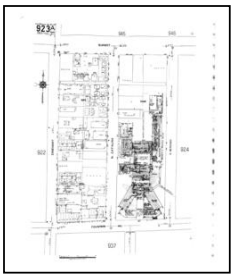

Volume 9A, Sheet 923a
1970

1969 Source Sheets

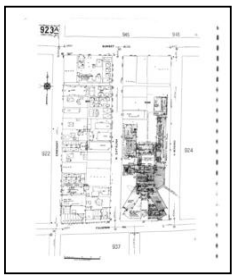

Volume 9A, Sheet 923a
1969

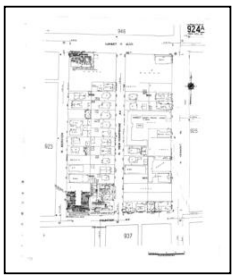
Volume 9A, Sheet 924a
1969

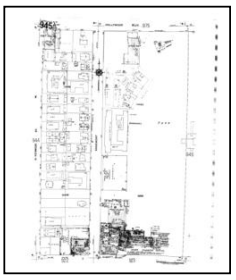

Volume 9A, Sheet 945a
1969

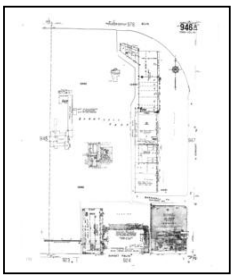

Volume 9A, Sheet 946a
1969

1968 Source Sheets

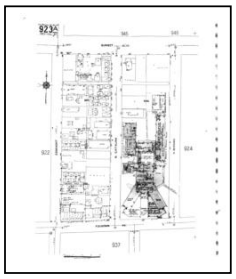
Volume 9A, Sheet 923a
1968



Volume 9A, Sheet 924a
1968

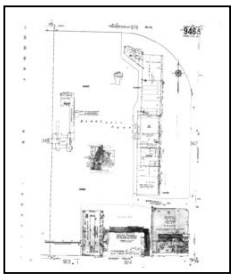

Volume 9A, Sheet 946a
1968

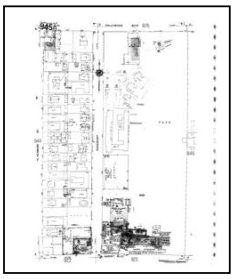

Volume 9A, Sheet 945a
1968

1966 Source Sheets


Volume 9A, Sheet 924a
1966

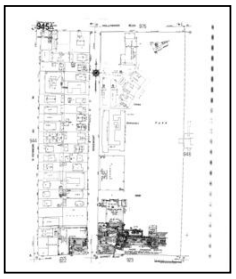
Volume 9A, Sheet 945a
1966

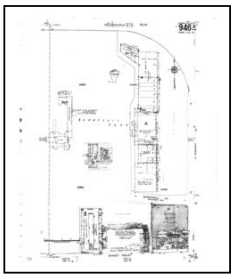

Volume 9A, Sheet 946a
1966

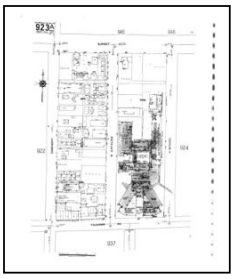
Volume 9A, Sheet 923a
1966


Sanborn Sheet Key


This Certified Sanborn Map Report is based upon the following Sanborn Fire Insurance map sheets.

1962 Source Sheets

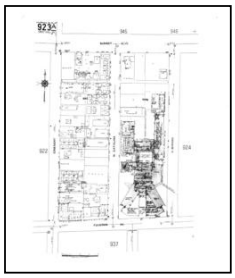

Volume 9A, Sheet 923a
1962



Volume 9A, Sheet 924a
1962

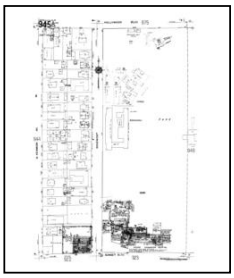

Volume 9A, Sheet 945a
1962

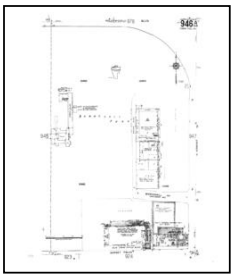

Volume 9A, Sheet 946a
1962

1961 Source Sheets

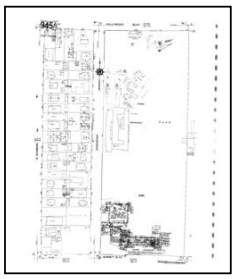

Volume 9A, Sheet 945a
1961

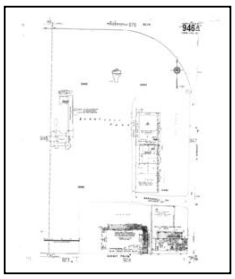

Volume 9A, Sheet 946a
1961

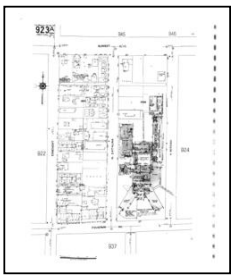

Volume 9A, Sheet 923a
1961

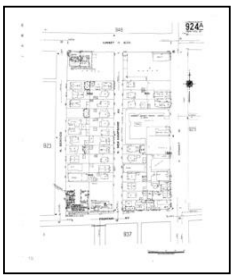

Volume 9A, Sheet 924a
1961

1960 Source Sheets

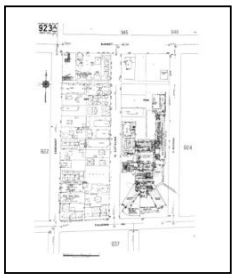

Volume 9A, Sheet 923a
1960

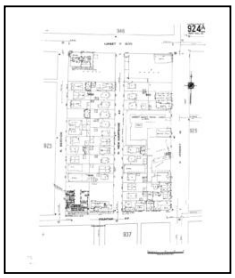

Volume 9A, Sheet 924a
1960

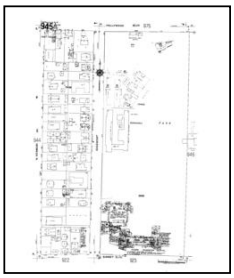

Volume 9A, Sheet 945a
1960

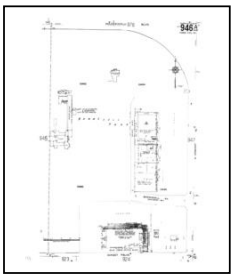

Volume 9A, Sheet 946a
1960

1957 Source Sheets

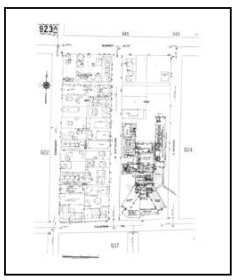
Volume 9A, Sheet 923a
1957

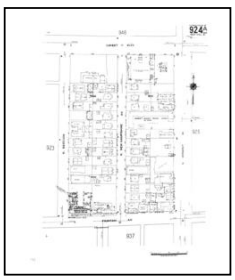
Volume 9A, Sheet 924a
1957

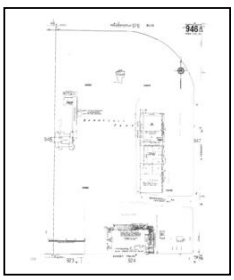

Volume 9A, Sheet 946a
1957

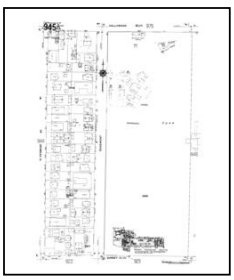
Volume 9A, Sheet 945a
1957


Sanborn Sheet Key


This Certified Sanborn Map Report is based upon the following Sanborn Fire Insurance map sheets.


1955 Source Sheets

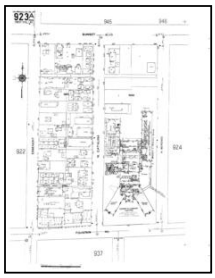

Volume 9A, Sheet 923a
1955



Volume 9A, Sheet 924a
1955

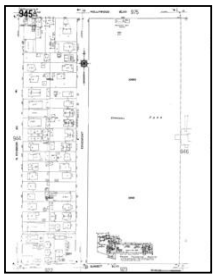

Volume 9A, Sheet 945a
1955

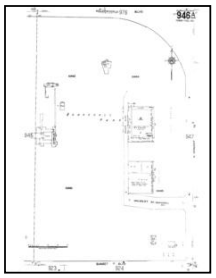
Volume 9A, Sheet 946a
1955

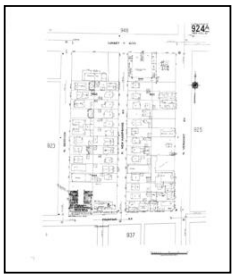

Volume 9A, Sheet 924a
1955

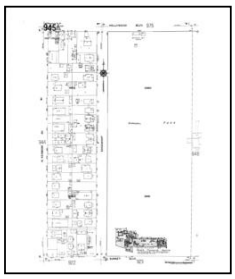

Volume 9A, Sheet 945a
1955

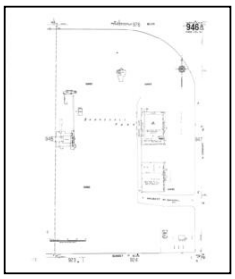

Volume 9A, Sheet 946a
1955

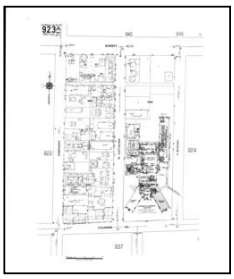
Volume 9A, Sheet 923a
1955

1950 Source Sheets

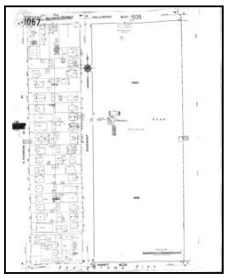

Volume 10, Sheet 1067
1950

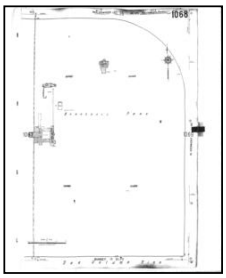

Volume 10, Sheet 1068
1950

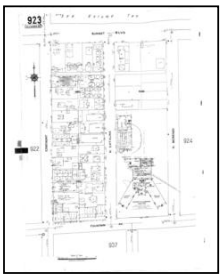
Volume 9, Sheet 923
1950



Volume 9, Sheet 924
1950

1919 Source Sheets

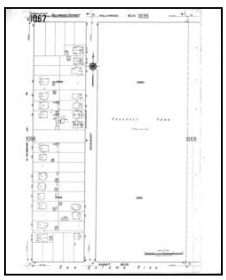
Volume 10, Sheet 1067
1919

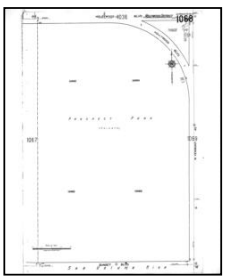

Volume 10, Sheet 1068
1919


Volume 9, Sheet 923
1919

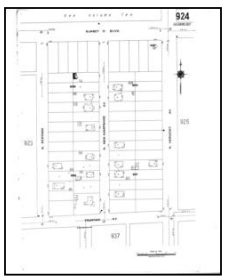
Volume 9, Sheet 924
1919

Certified Sanborn® Map

1970

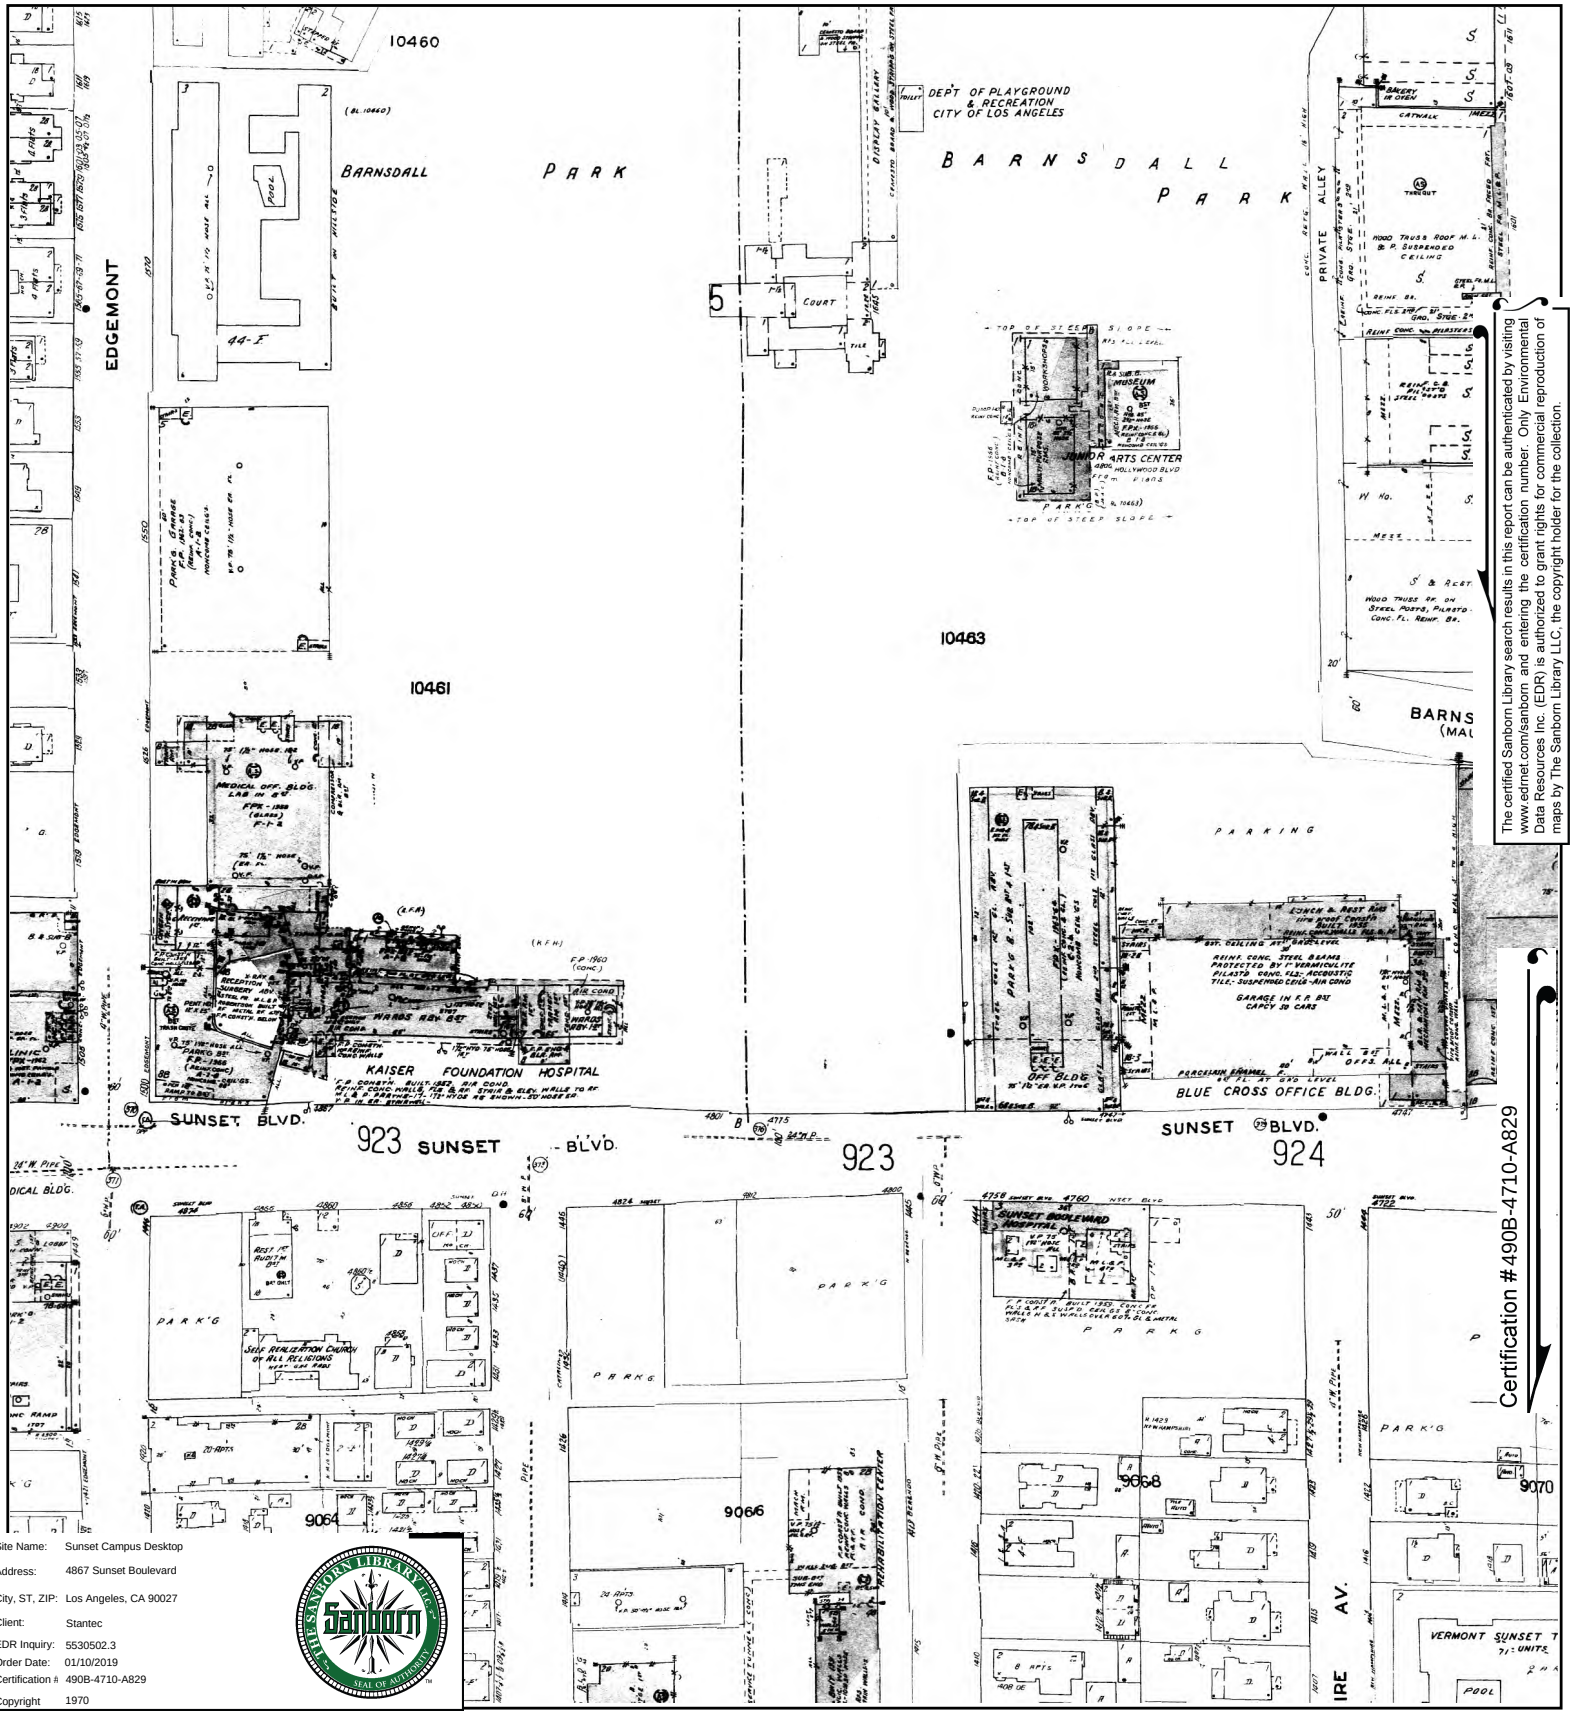



Certification #490B-4710-A829

The certified Sanborn Library search results in this report can be authenticated by visiting www.edrnet.com/sanborn and entering the certification number. Only Environmental Data Resources Inc. (EDR) is authorized to grant rights for commercial reproduction of maps by The Sanborn Library LLC, the copyright holder for the collection.

Site Name:	Sunset Campus Desktop
Address:	4867 Sunset Boulevard
City, ST, ZIP:	Los Angeles, CA 90027
Client:	Stantec
EDR Inquiry:	5530502.3
Order Date:	01/10/2019
Certification #:	490B-4710-A829
Copyright	1970

This Certified Sanborn Map combines the following sheets. Outlined areas indicate map sheets within the collection.

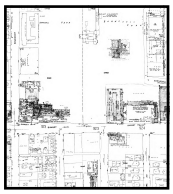

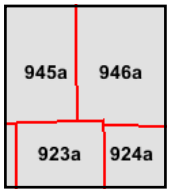


Volume 9A, Sheet 923a
Volume 9A, Sheet 946a
Volume 9A, Sheet 945a
Volume 9A, Sheet 924a

0 Feet 150 300 600

N

Certified Sanborn® Map

1969

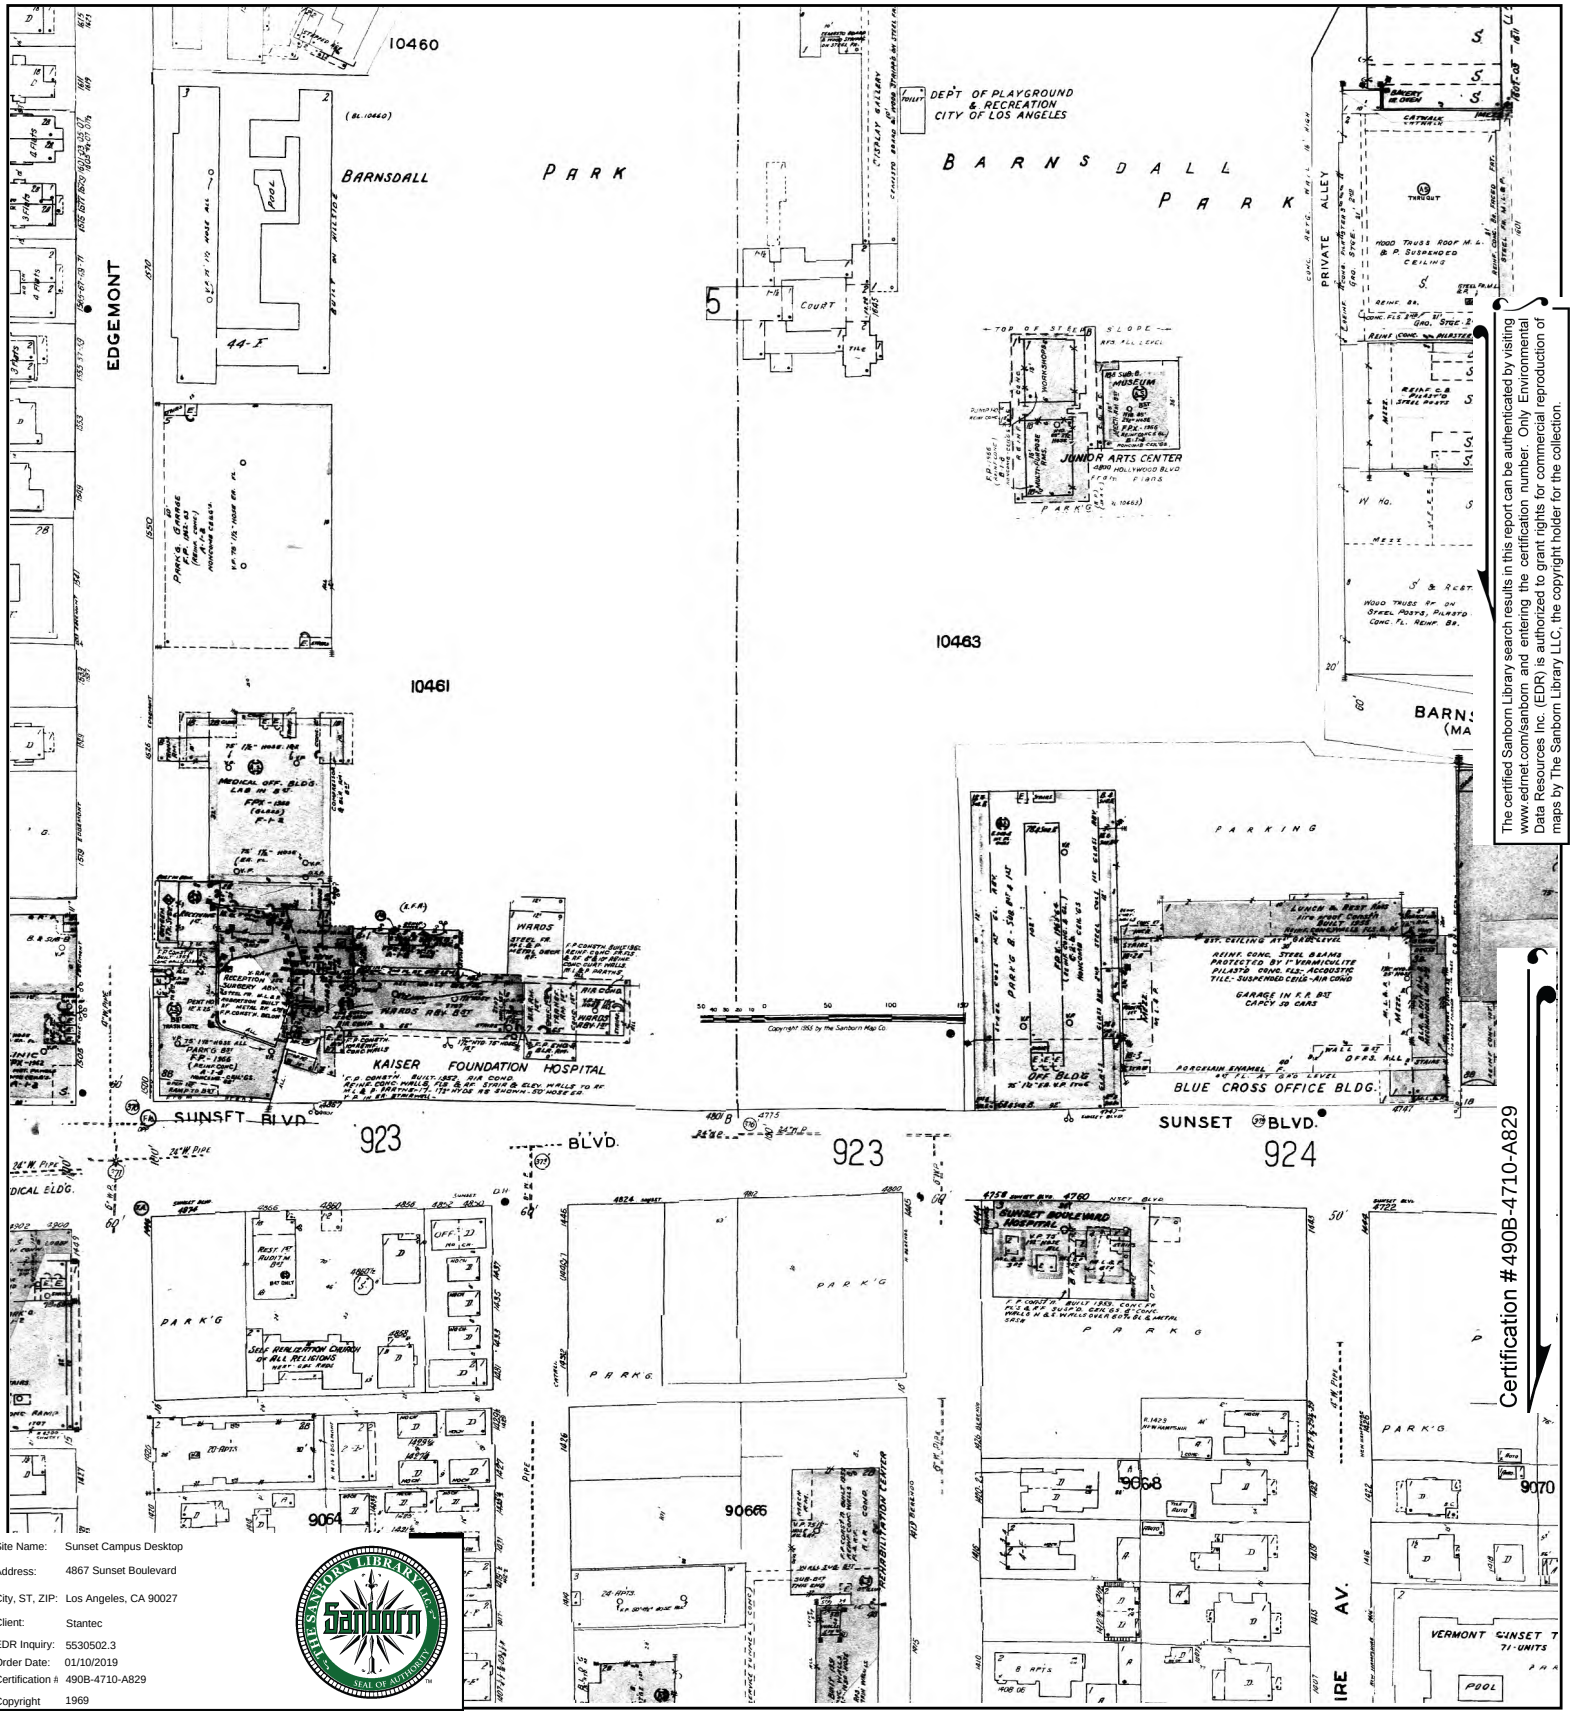


Certification #490B-4710-A829


The certified Sanborn Library search results in this report can be authenticated by visiting www.edrnet.com/sanborn and entering the certification number. Only Environmental Data Resources Inc. (EDR) is authorized to grant rights for commercial reproduction of maps by The Sanborn Library LLC, the copyright holder for the collection.

Site Name:	Sunset Campus Desktop
Address:	4867 Sunset Boulevard
City, ST, ZIP:	Los Angeles, CA 90027
Client:	Stantec
EDR Inquiry:	5530502.3
Order Date:	01/10/2019
Certification #:	490B-4710-A829
Copyright	1969

This Certified Sanborn Map combines the following sheets.
Outlined areas indicate map sheets within the collection.


0 Feet 150 300 600

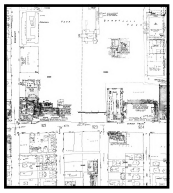

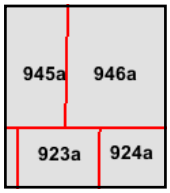

Volume 9A, Sheet 946a
Volume 9A, Sheet 945a
Volume 9A, Sheet 924a
Volume 9A, Sheet 923a

N

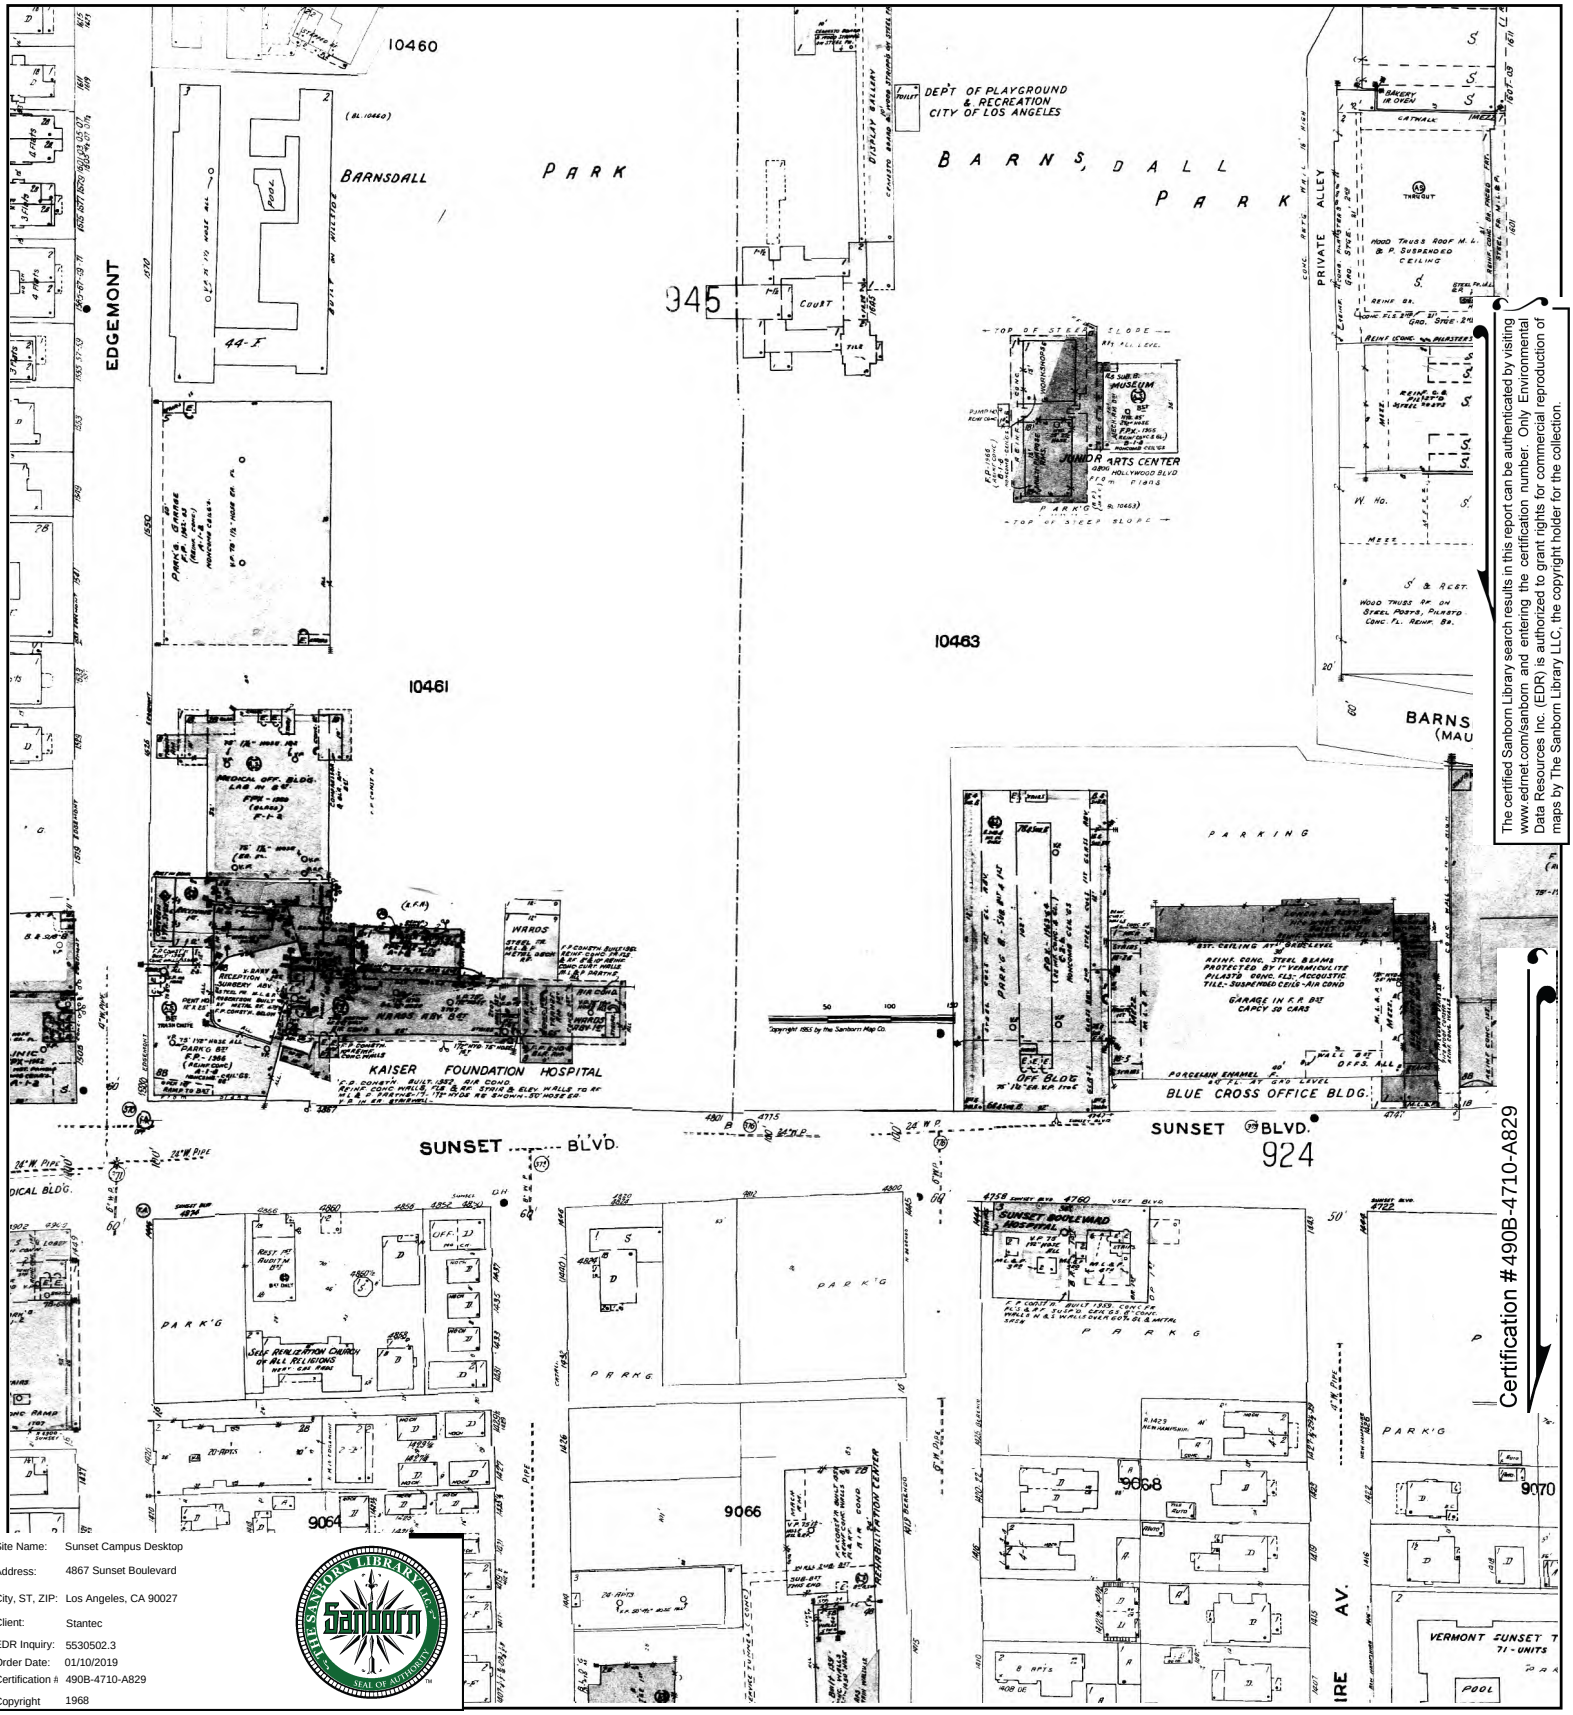



The certified Sanborn Library search results in this report can be authenticated by visiting www.edrnet.com/sanborn and entering the certification number. Only Environmental Data Resources Inc. (EDR) is authorized to grant rights for commercial reproduction of maps by The Sanborn Library LLC, the copyright holder for the collection.

Site Name:	Sunset Campus Desktop
Address:	4867 Sunset Boulevard
City, ST, ZIP:	Los Angeles, CA 90027
Client:	Stantec
EDR Inquiry:	5530502.3
Order Date:	01/10/2019
Certification #	490B-4710-A829
Copyright	1968

This Certified Sanborn Map combines the following sheets. Outlined areas indicate map sheets within the collection.

0 Feet 150 300 600

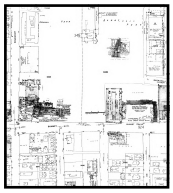

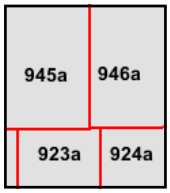


Volume 9A, Sheet 945a
Volume 9A, Sheet 946a
Volume 9A, Sheet 924a
Volume 9A, Sheet 923a

N

Certified Sanborn® Map

1966

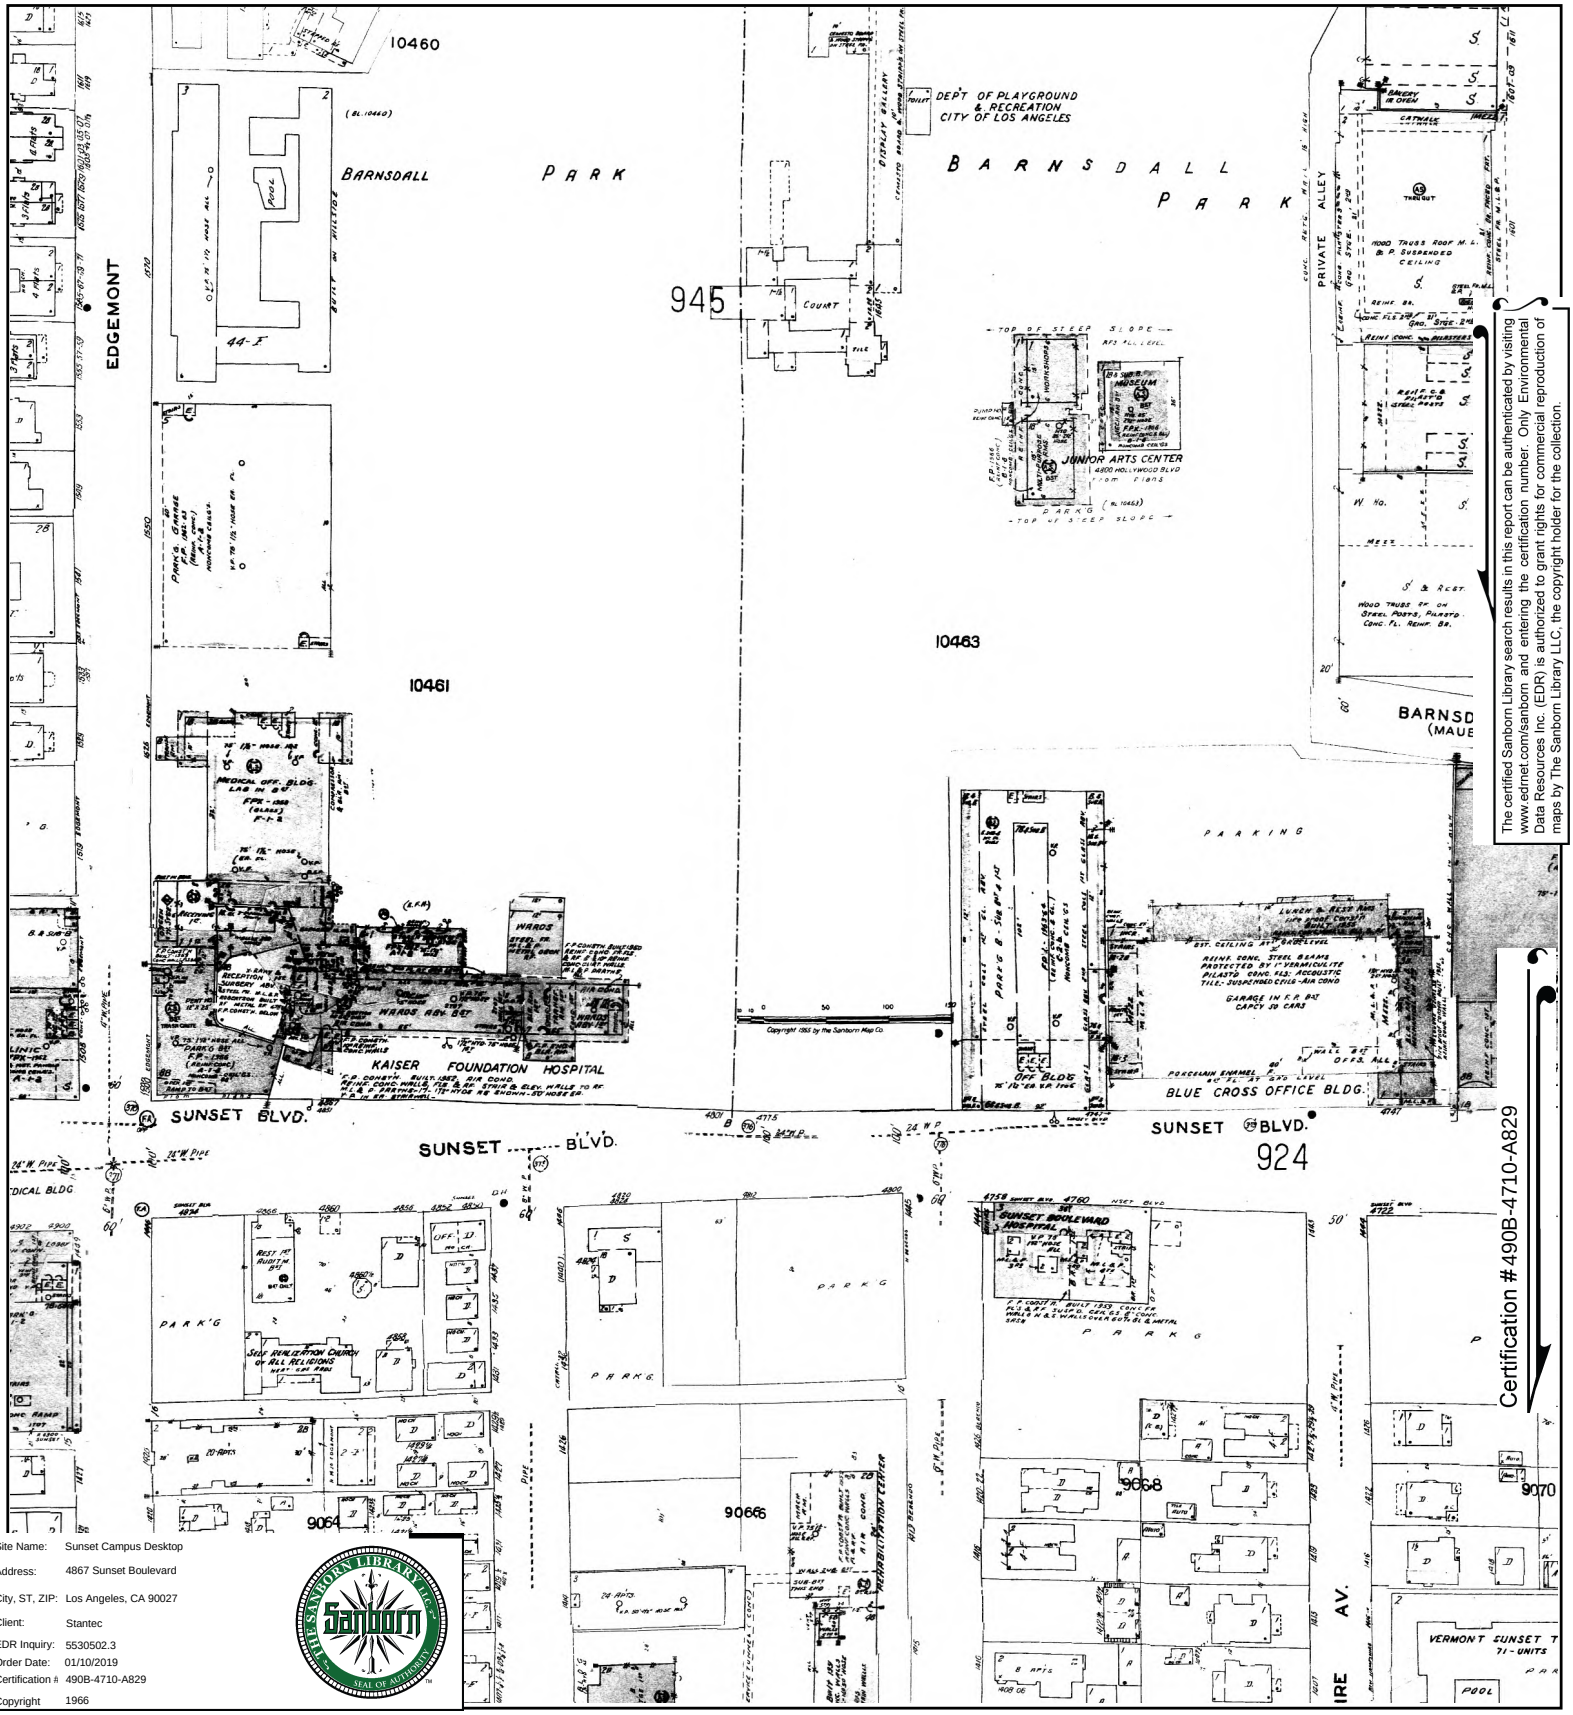


The certified Sanborn Library search results in this report can be authenticated by visiting www.edrnet.com/sanborn and entering the certification number. Only Environmental Data Resources Inc. (EDR) is authorized to grant rights for commercial reproduction of maps by The Sanborn Library LLC, the copyright holder for the collection.


Certification #490B-4710-A829

Site Name:	Sunset Campus Desktop
Address:	4867 Sunset Boulevard
City, ST, ZIP:	Los Angeles, CA 90027
Client:	Stantec
EDR Inquiry:	5530502.3
Order Date:	01/10/2019
Certification #:	490B-4710-A829
Copyright	1966

This Certified Sanborn Map combines the following sheets.
Outlined areas indicate map sheets within the collection.


0 Feet 150 300 600

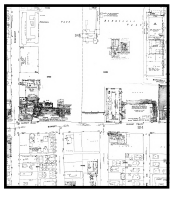

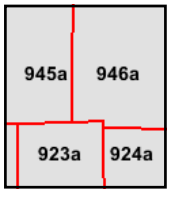

Volume 9A, Sheet 923a
Volume 9A, Sheet 946a
Volume 9A, Sheet 945a
Volume 9A, Sheet 924a

N

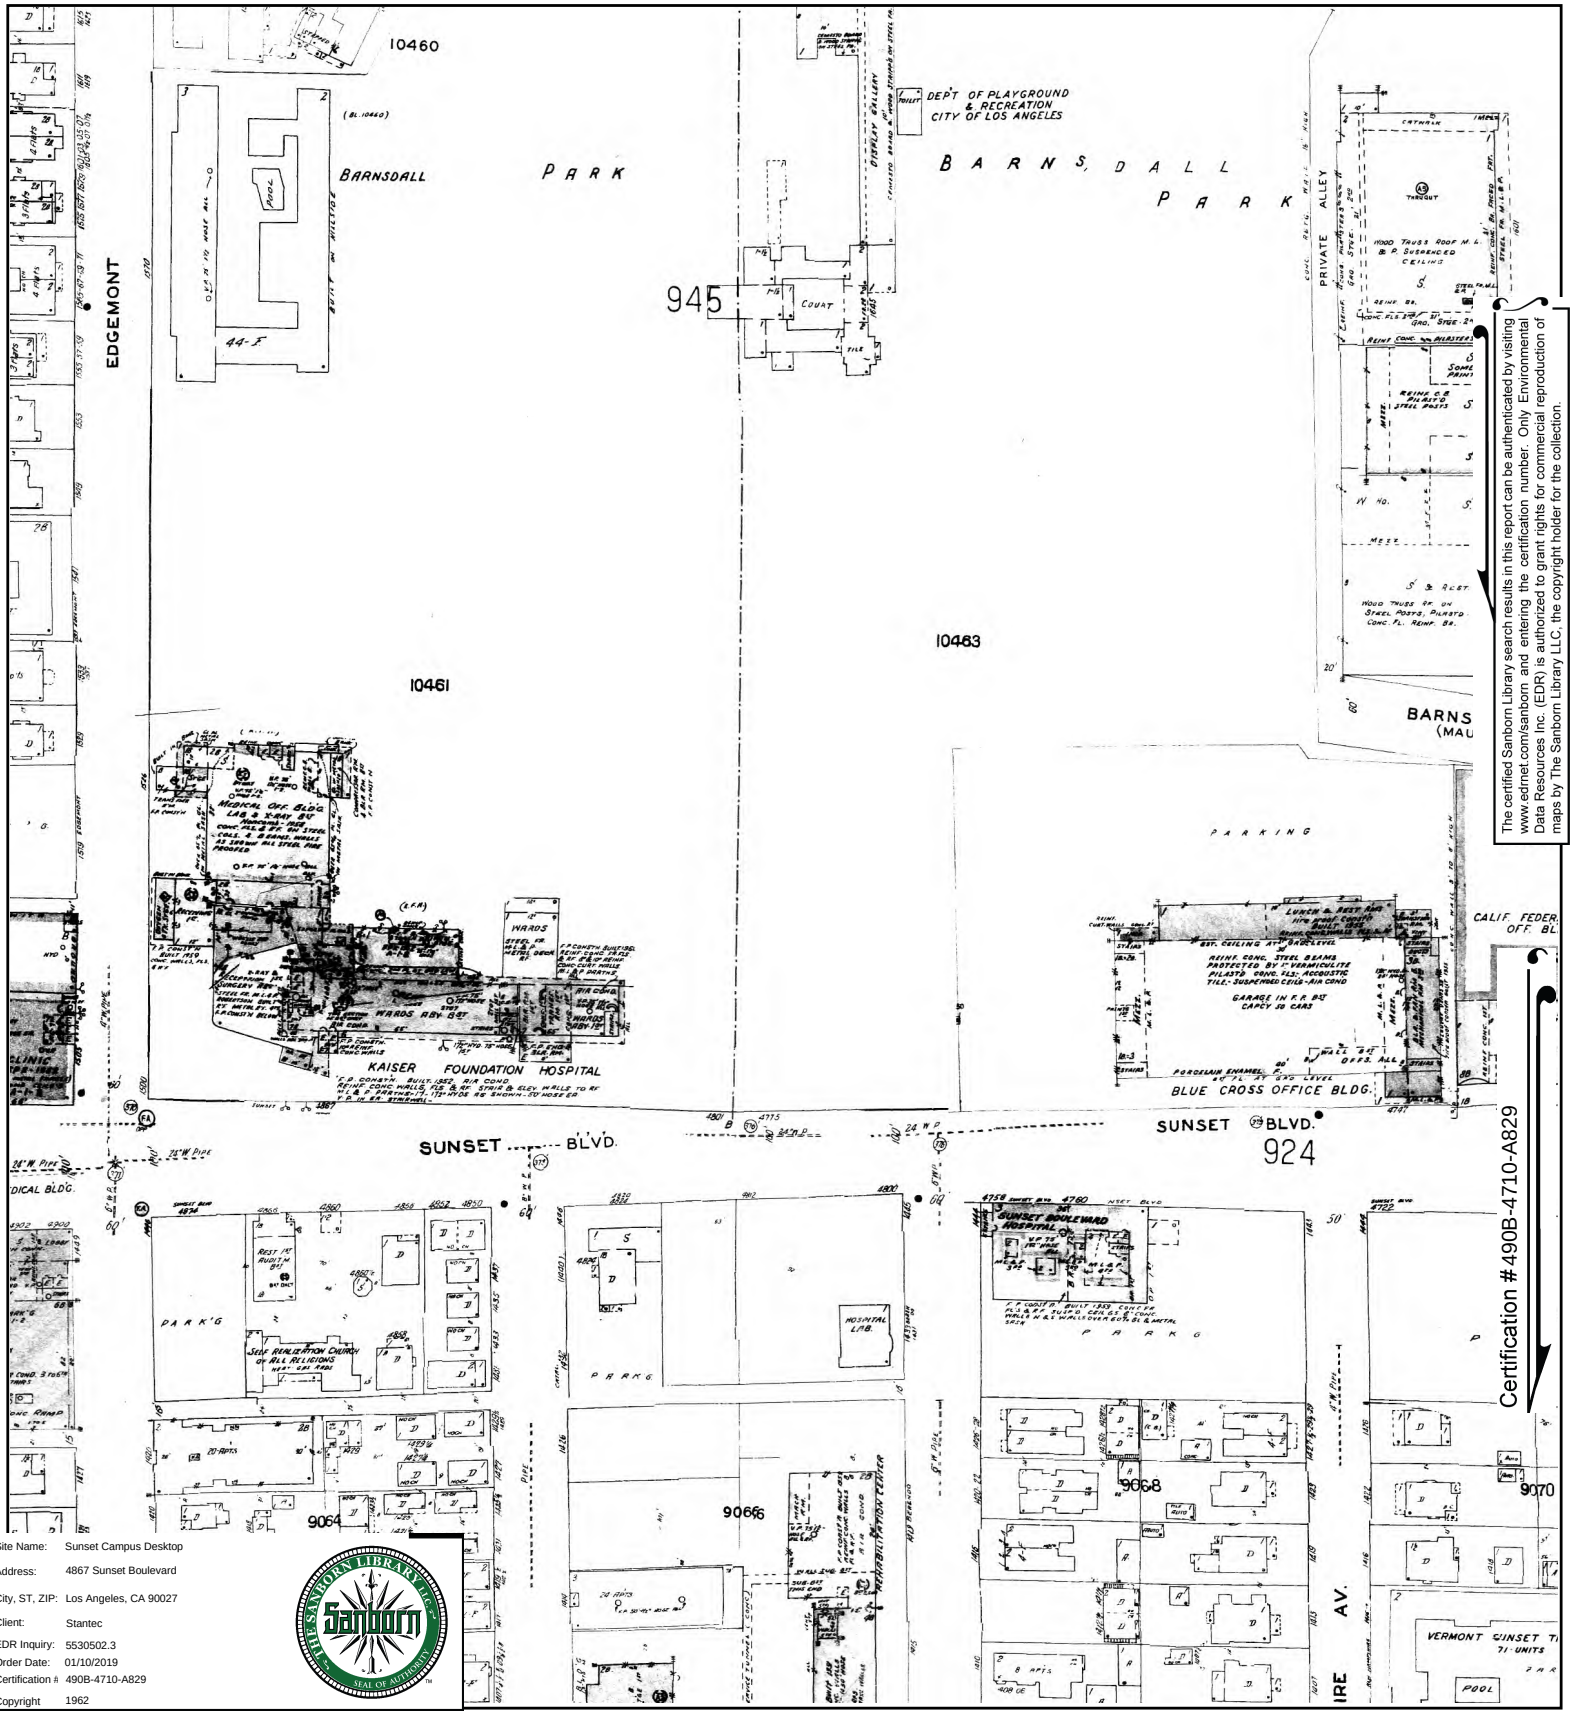



The certified Sanborn Library search results in this report can be authenticated by visiting www.edrnet.com/sanborn and entering the certification number. Only Environmental Data Resources Inc. (EDR) is authorized to grant rights for commercial reproduction of maps by The Sanborn Library LLC, the copyright holder for the collection.

Certification #490B-4710-A829

Site Name:	Sunset Campus Desktop
Address:	4867 Sunset Boulevard
City, ST, ZIP:	Los Angeles, CA 90027
Client:	Stantec
EDR Inquiry:	5530502.3
Order Date:	01/10/2019
Certification #:	490B-4710-A829
Copyright	1962

This Certified Sanborn Map combines the following sheets.
Outlined areas indicate map sheets within the collection.

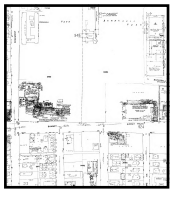


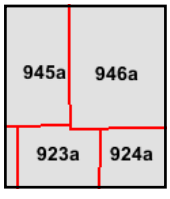

Volume 9A, Sheet 946a
Volume 9A, Sheet 945a
Volume 9A, Sheet 924a
Volume 9A, Sheet 923a

0 Feet 150 300 600

N

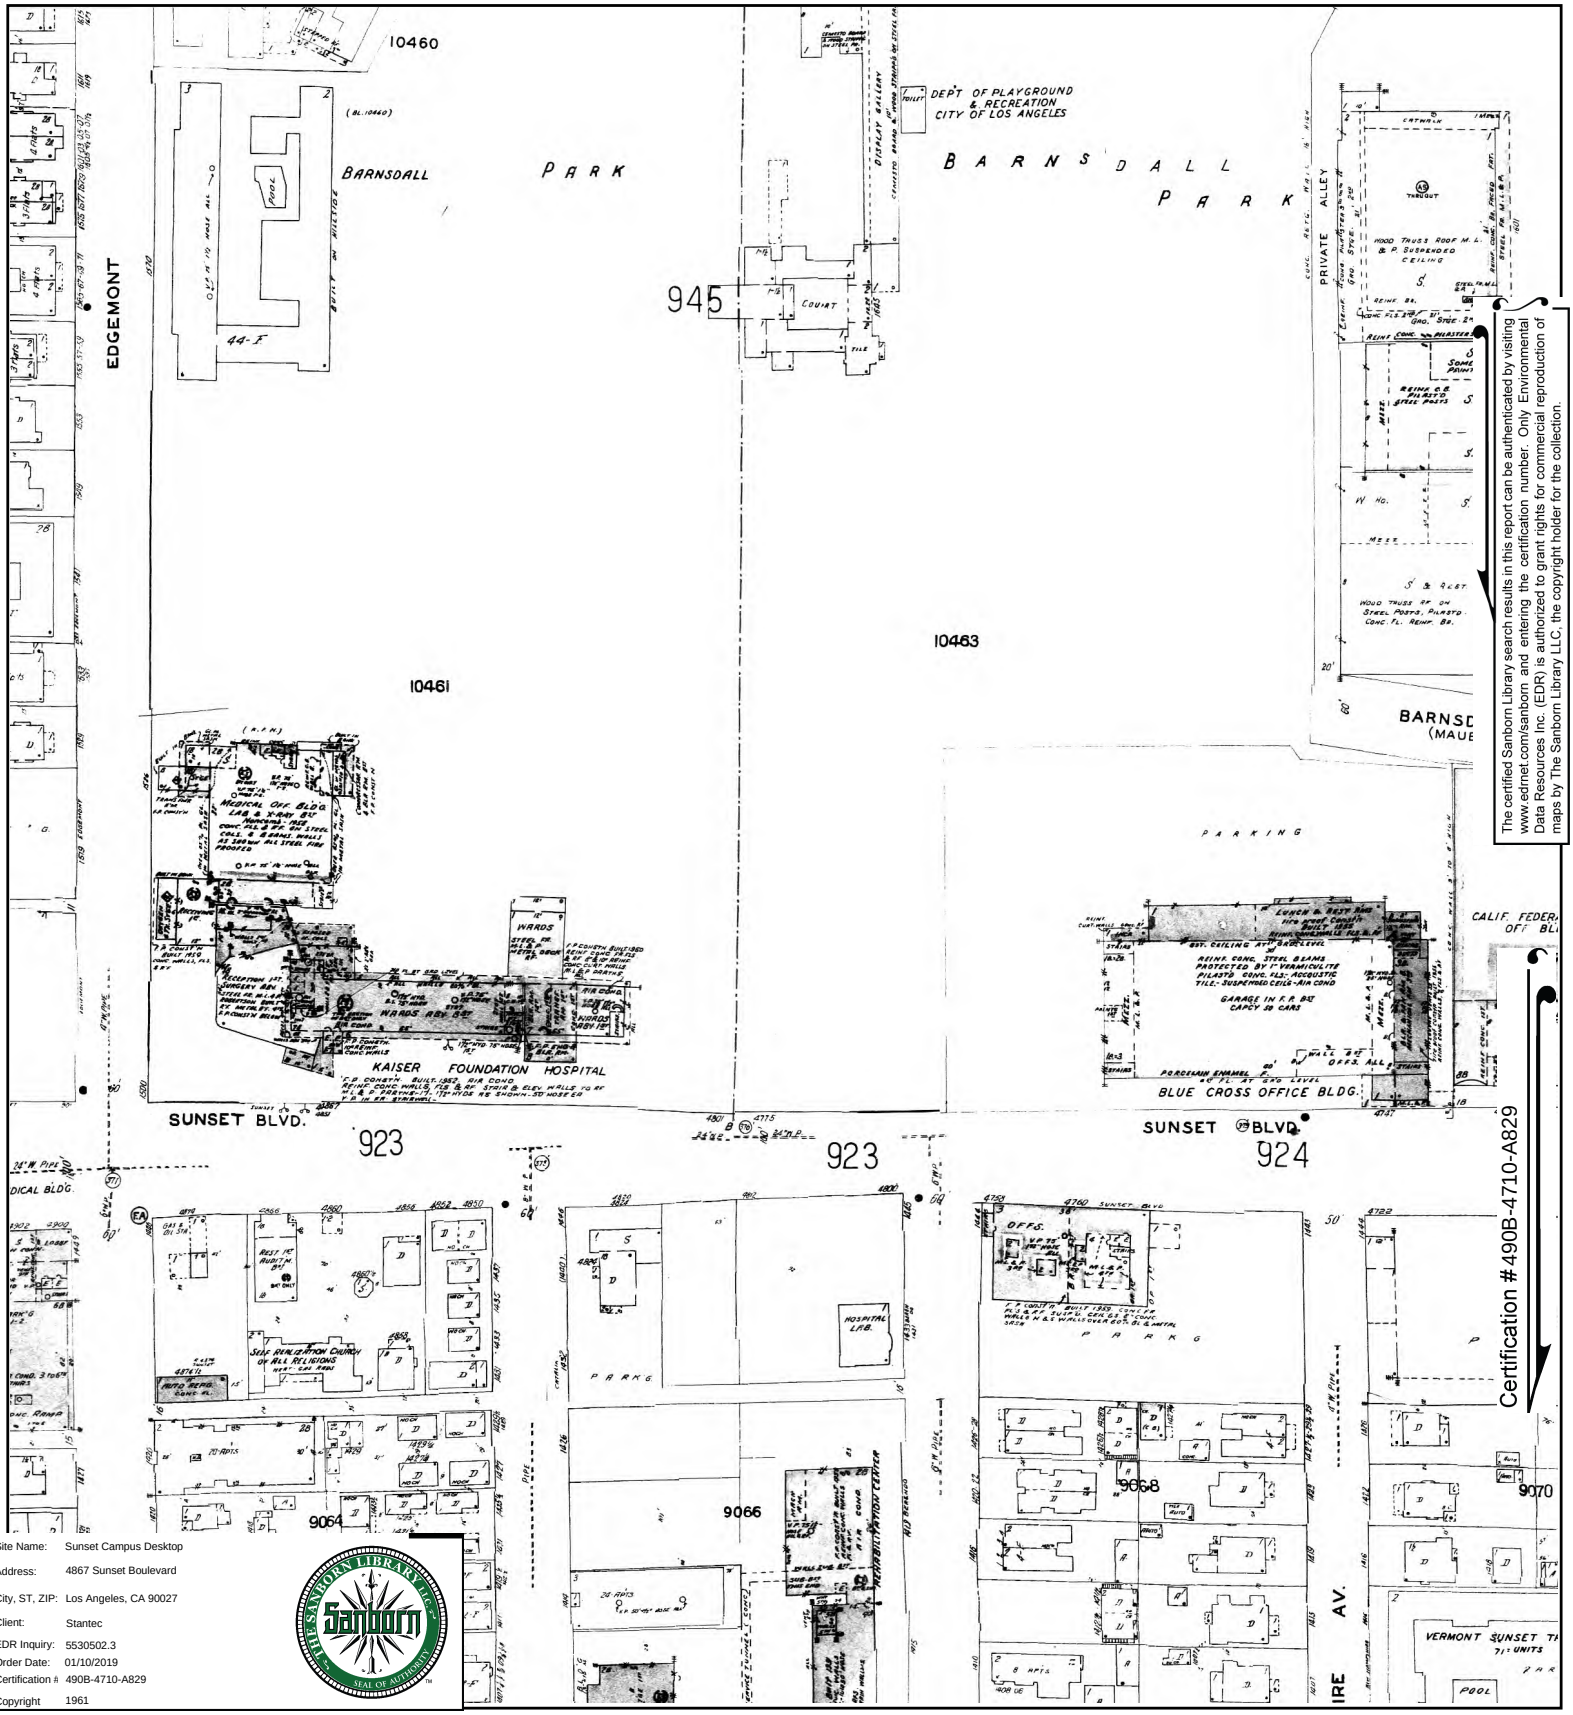


The certified Sanborn Library search results in this report can be authenticated by visiting www.edrnet.com/sanborn and entering the certification number. Only Environmental Data Resources Inc. (EDR) is authorized to grant rights for commercial reproduction of maps by The Sanborn Library LLC, the copyright holder for the collection.


Certification #490B-4710-A829

Site Name:	Sunset Campus Desktop
Address:	4867 Sunset Boulevard
City, ST, ZIP:	Los Angeles, CA 90027
Client:	Stantec
EDR Inquiry:	5530502.3
Order Date:	01/10/2019
Certification #:	490B-4710-A829
Copyright	1961

This Certified Sanborn Map combines the following sheets. Outlined areas indicate map sheets within the collection.


0 Feet 150 300 600

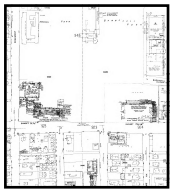

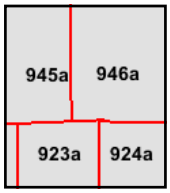

Volume 9A, Sheet 924a
Volume 9A, Sheet 923a
Volume 9A, Sheet 946a
Volume 9A, Sheet 945a

N

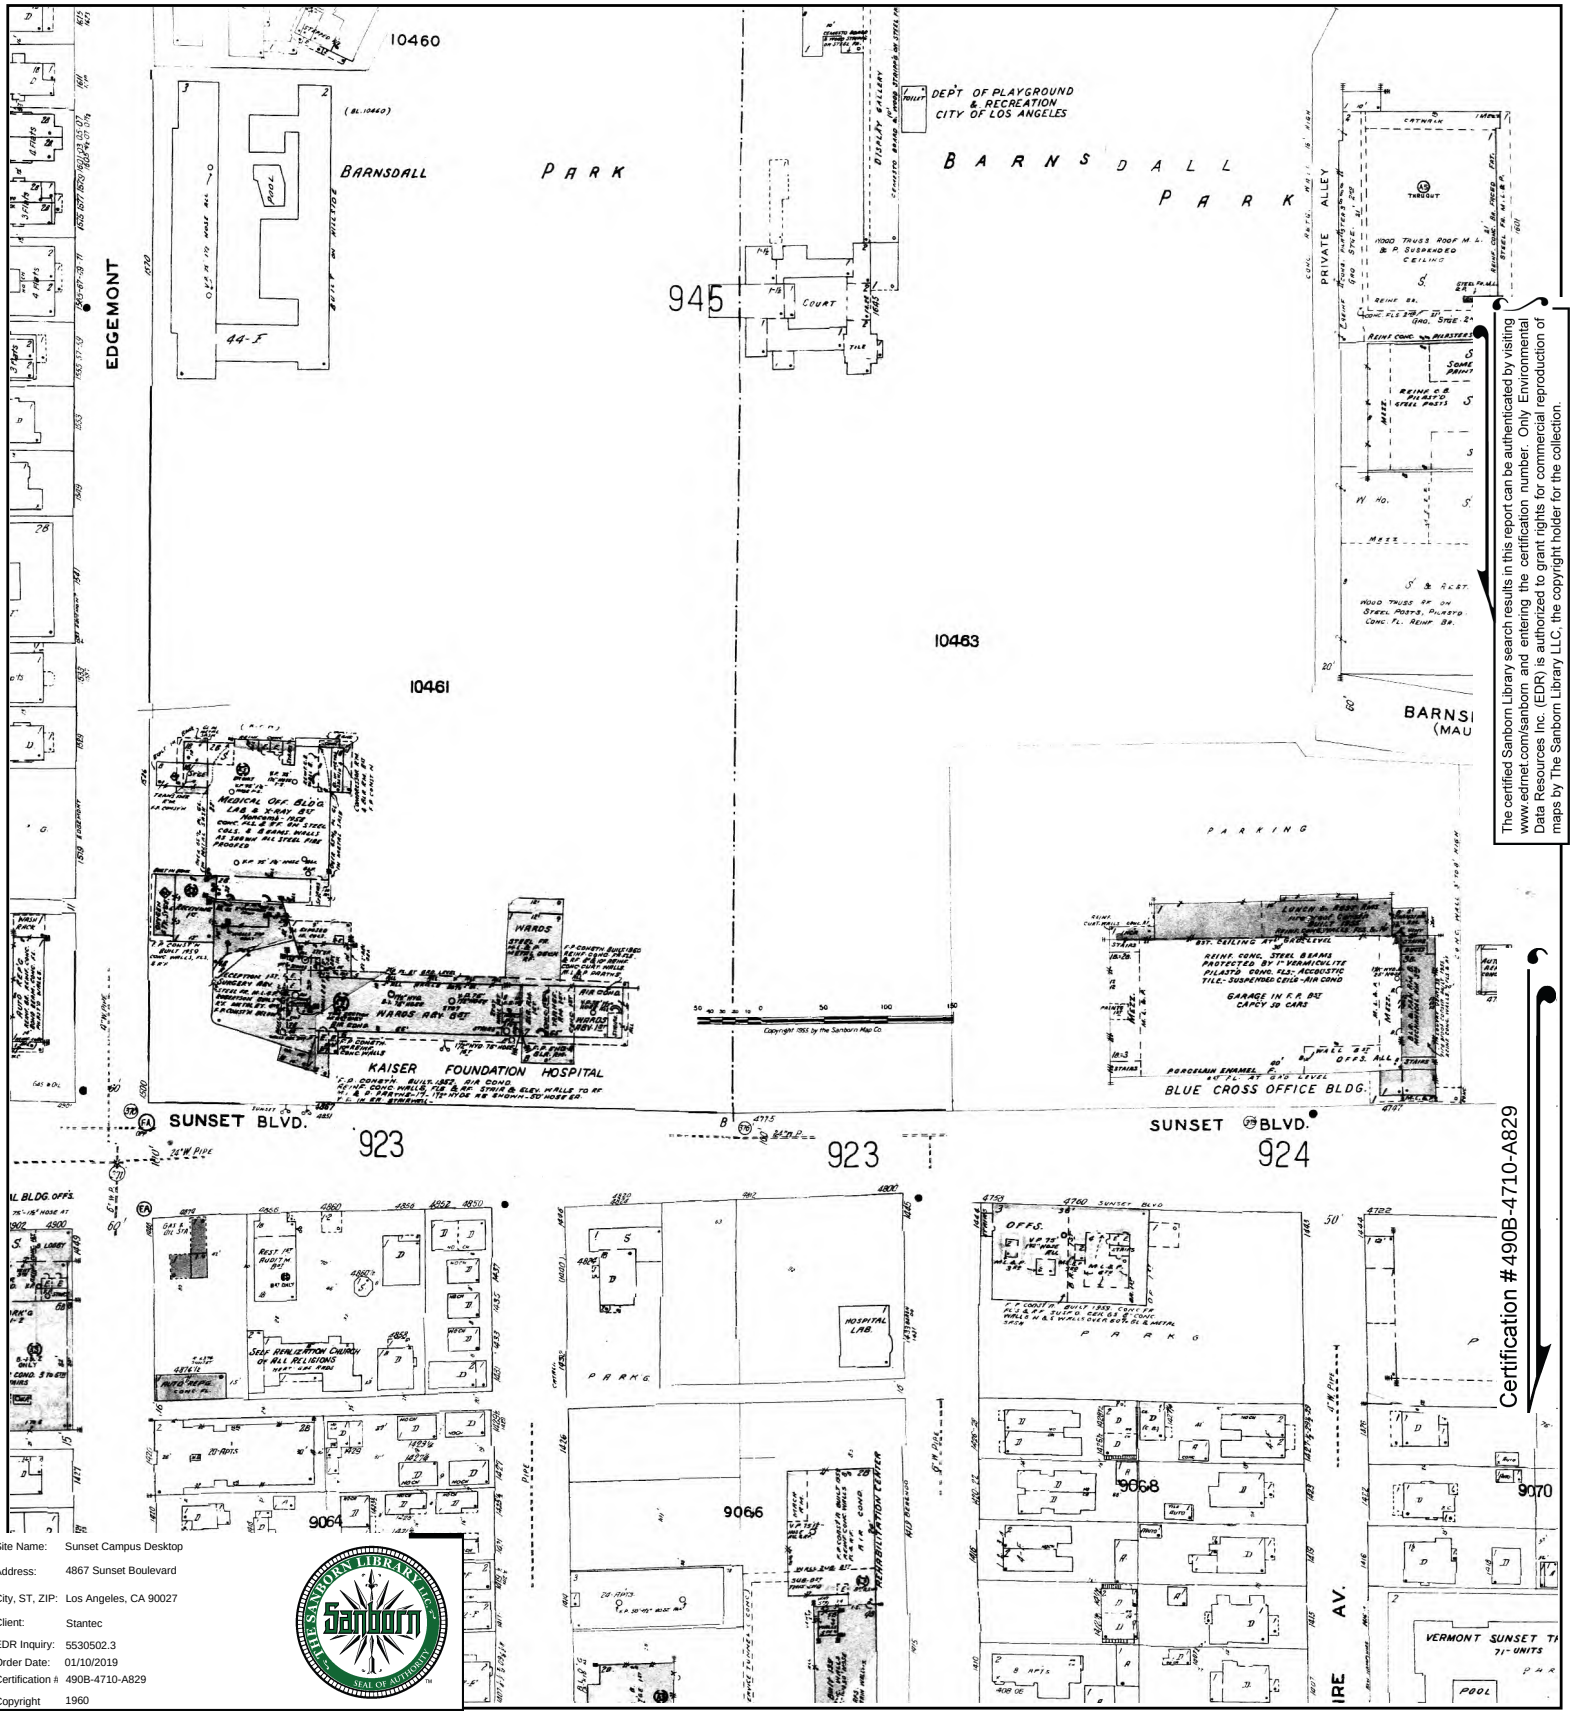



The certified Sanborn Library search results in this report can be authenticated by visiting www.edrnet.com/sanborn and entering the certification number. Only Environmental Data Resources Inc. (EDR) is authorized to grant rights for commercial reproduction of maps by The Sanborn Library LLC, the copyright holder for the collection.

Certification #490B-4710-A829

Site Name:	Sunset Campus Desktop
Address:	4867 Sunset Boulevard
City, ST, ZIP:	Los Angeles, CA 90027
Client:	Stantec
EDR Inquiry:	5530502.3
Order Date:	01/10/2019
Certification #:	490B-4710-A829
Copyright	1960

This Certified Sanborn Map combines the following sheets.
Outlined areas indicate map sheets within the collection.

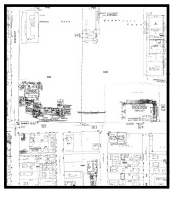


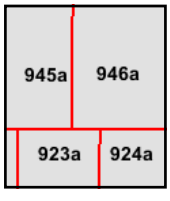

Volume 9A, Sheet 946a
Volume 9A, Sheet 945a
Volume 9A, Sheet 924a
Volume 9A, Sheet 923a

0 Feet 150 300 600

N

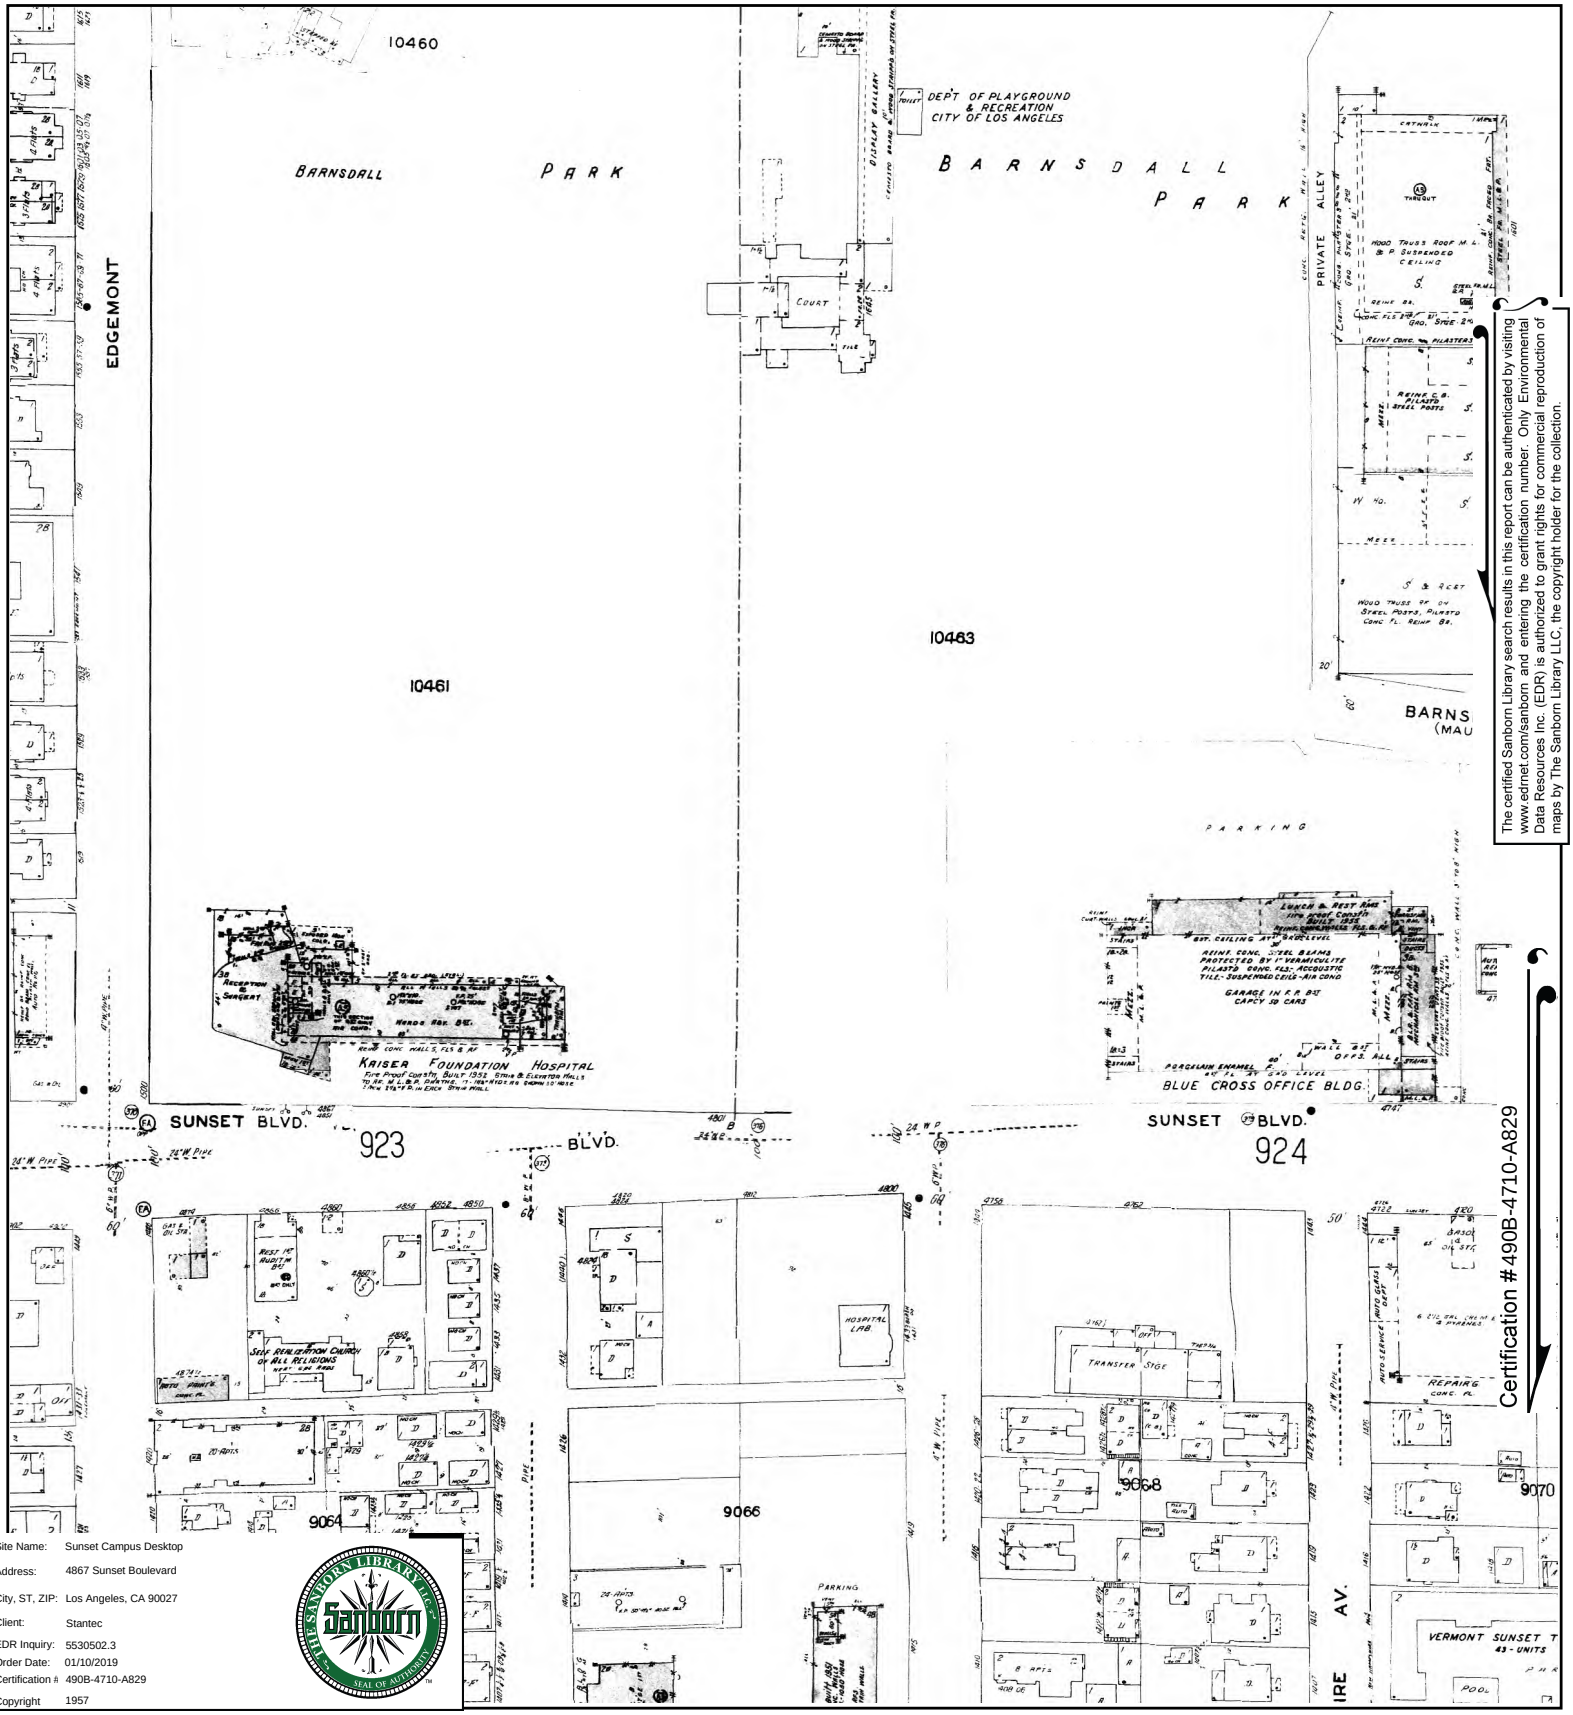



The certified Sanborn Library search results in this report can be authenticated by visiting www.edrnet.com/sanborn and entering the certification number. Only Environmental Data Resources Inc. (EDR) is authorized to grant rights for commercial reproduction of maps by The Sanborn Library LLC, the copyright holder for the collection.

Certification #490B-4710-A829

Site Name:	Sunset Campus Desktop
Address:	4867 Sunset Boulevard
City, ST, ZIP:	Los Angeles, CA 90027
Client:	Stantec
EDR Inquiry:	5530502.3
Order Date:	01/10/2019
Certification #:	490B-4710-A829
Copyright	1957

This Certified Sanborn Map combines the following sheets.
Outlined areas indicate map sheets within the collection.

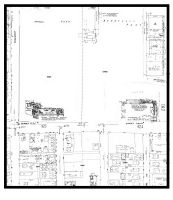


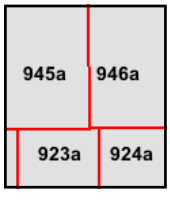

Volume 9A, Sheet 945a
Volume 9A, Sheet 946a
Volume 9A, Sheet 924a
Volume 9A, Sheet 923a

0 Feet 150 300 600

N

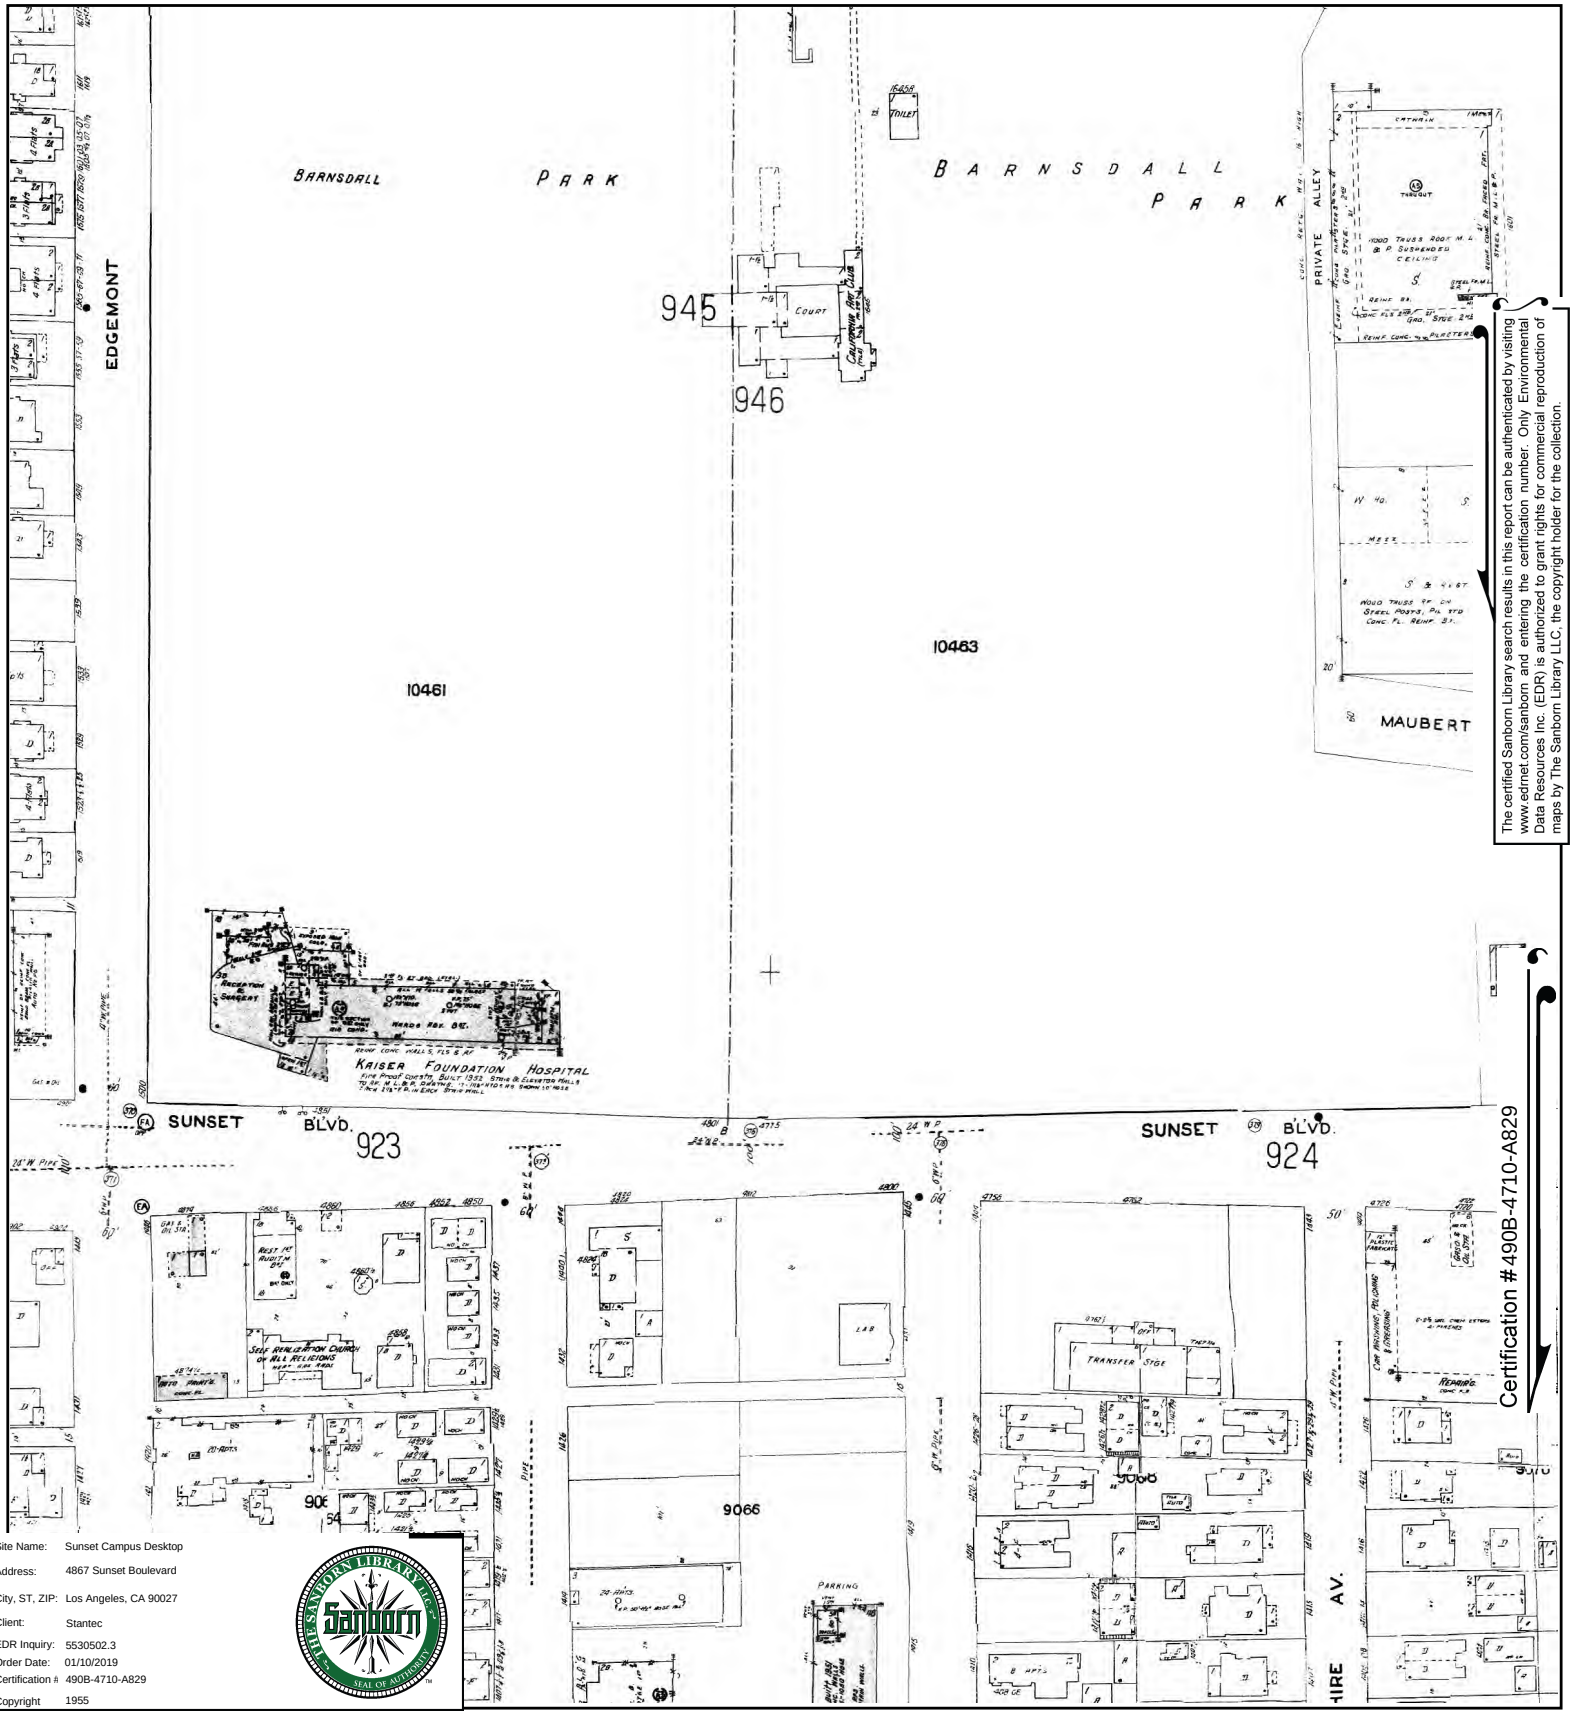



The certified Sanborn Library search results in this report can be authenticated by visiting www.edrnet.com/sanborn and entering the certification number. Only Environmental Data Resources Inc. (EDR) is authorized to grant rights for commercial reproduction of maps by The Sanborn Library LLC, the copyright holder for the collection.

Certification #490B-4710-A829

Site Name:	Sunset Campus Desktop
Address:	4867 Sunset Boulevard
City, ST, ZIP:	Los Angeles, CA 90027
Client:	Stantec
EDR Inquiry:	5530502.3
Order Date:	01/10/2019
Certification #:	490B-4710-A829
Copyright	1955

This Certified Sanborn Map combines the following sheets.
Outlined areas indicate map sheets within the collection.

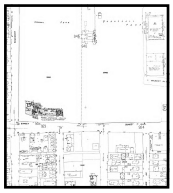


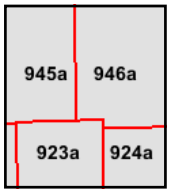

Volume 9A, Sheet 923a
Volume 9A, Sheet 946a
Volume 9A, Sheet 945a
Volume 9A, Sheet 924a
Volume 9A, Sheet 946a
Volume 9A, Sheet 945a
Volume 9A, Sheet 924a
Volume 9A, Sheet 923a

0 Feet 150 300 600

N

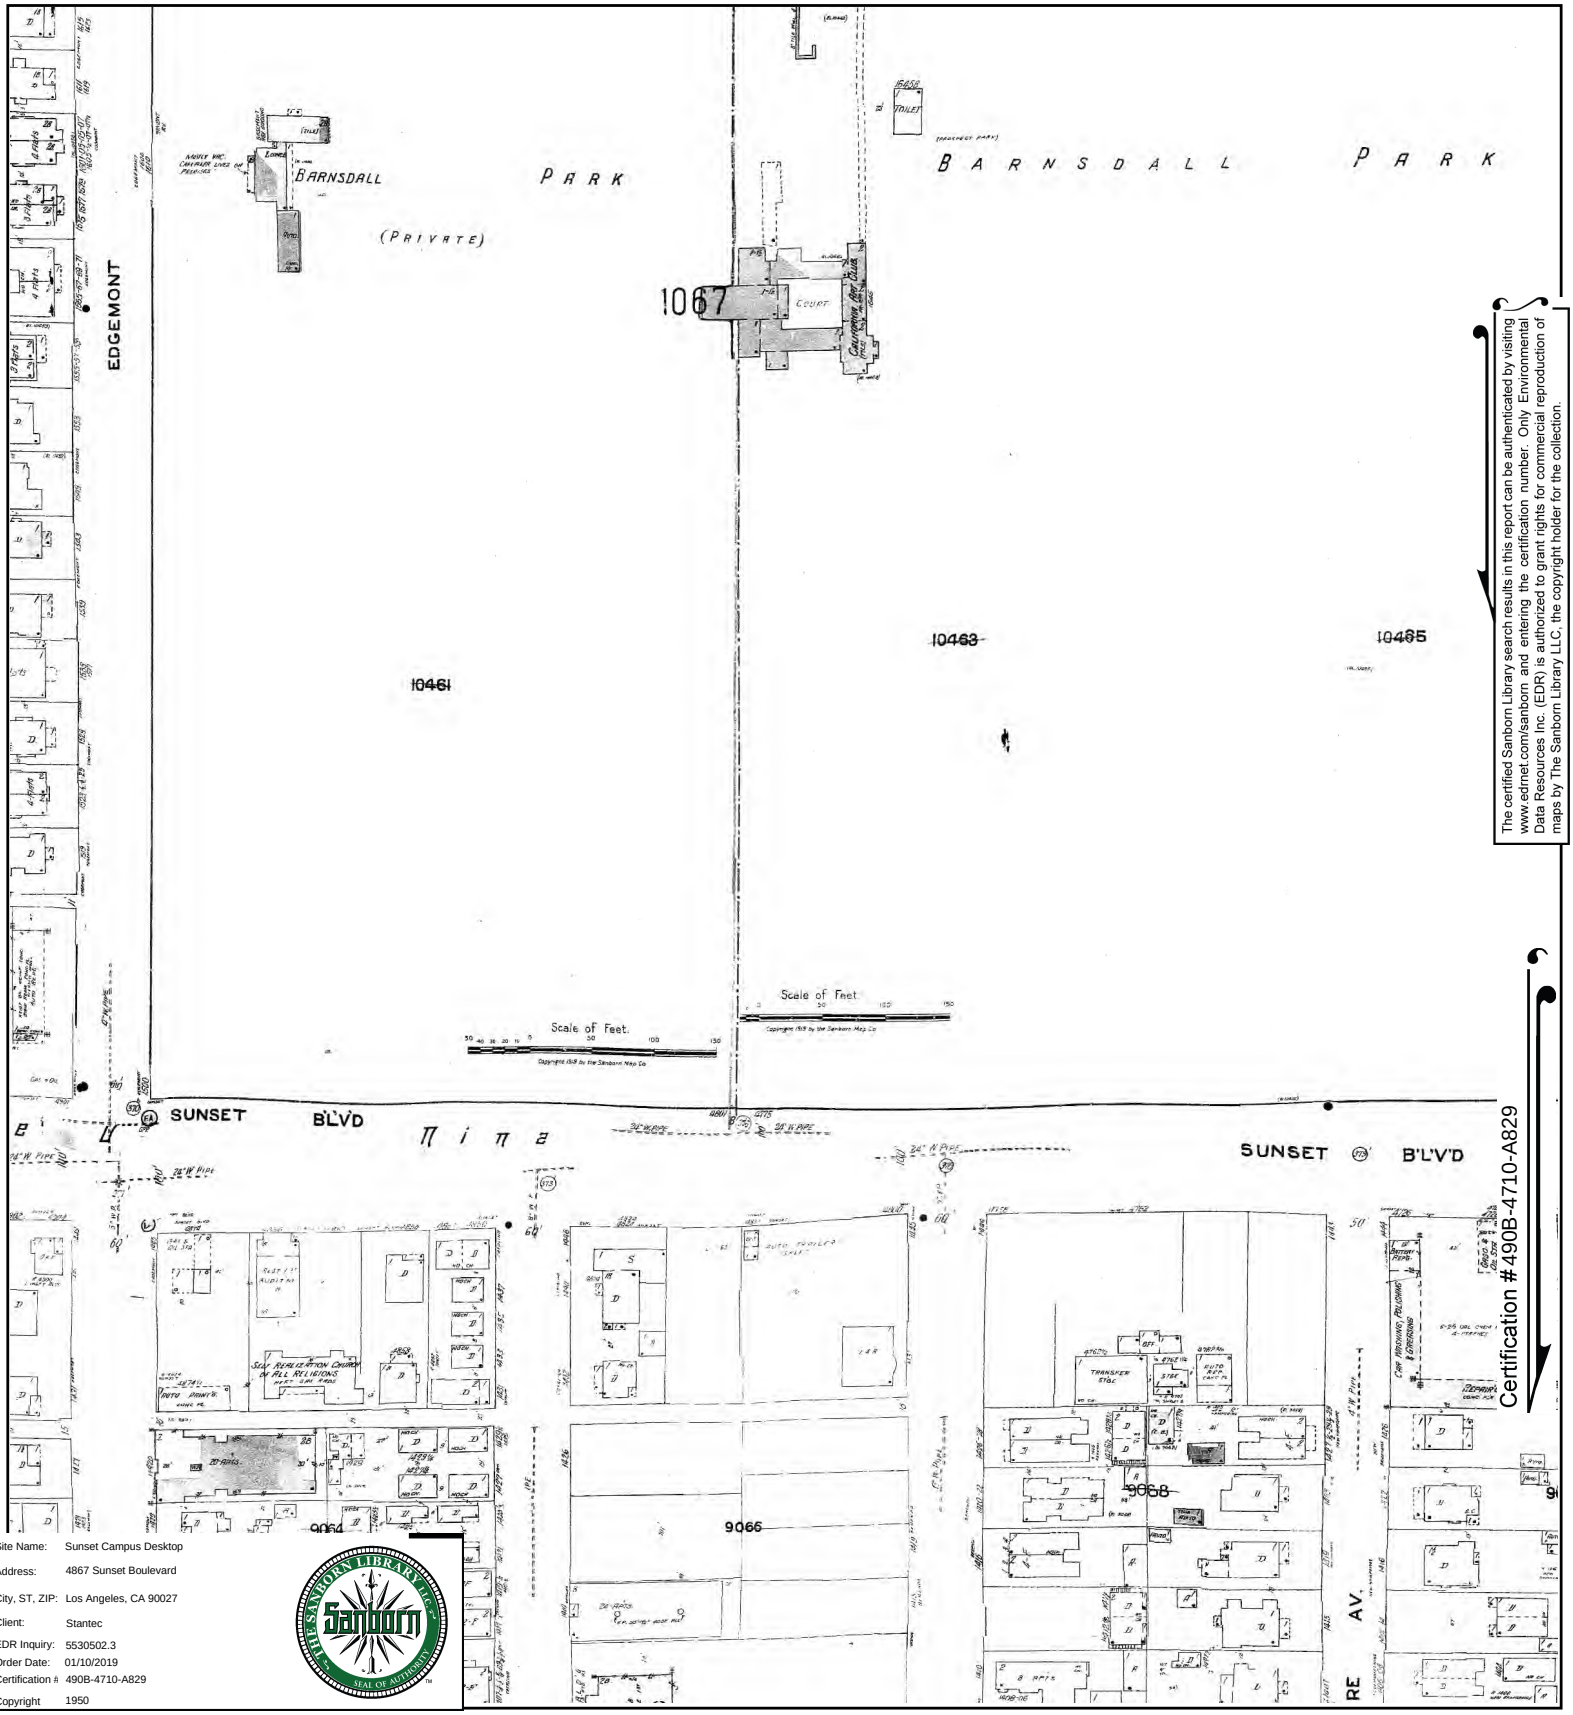



The certified Sanborn Library search results in this report can be authenticated by visiting www.edrnet.com/sanborn and entering the certification number. Only Environmental Data Resources Inc. (EDR) is authorized to grant rights for commercial reproduction of maps by The Sanborn Library LLC, the copyright holder for the collection.

Certification #490B-4710-A829

Site Name:	Sunset Campus Desktop
Address:	4867 Sunset Boulevard
City, ST, ZIP:	Los Angeles, CA 90027
Client:	Stantec
EDR Inquiry:	5530502.3
Order Date:	01/10/2019
Certification #:	490B-4710-A829
Copyright	1950

This Certified Sanborn Map combines the following sheets.
Outlined areas indicate map sheets within the collection.

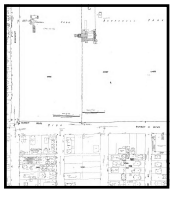


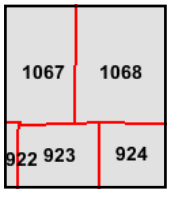

Volume 9, Sheet 924
Volume 9, Sheet 923
Volume 10, Sheet 1068
Volume 10, Sheet 1067

0 Feet 150 300 600

N

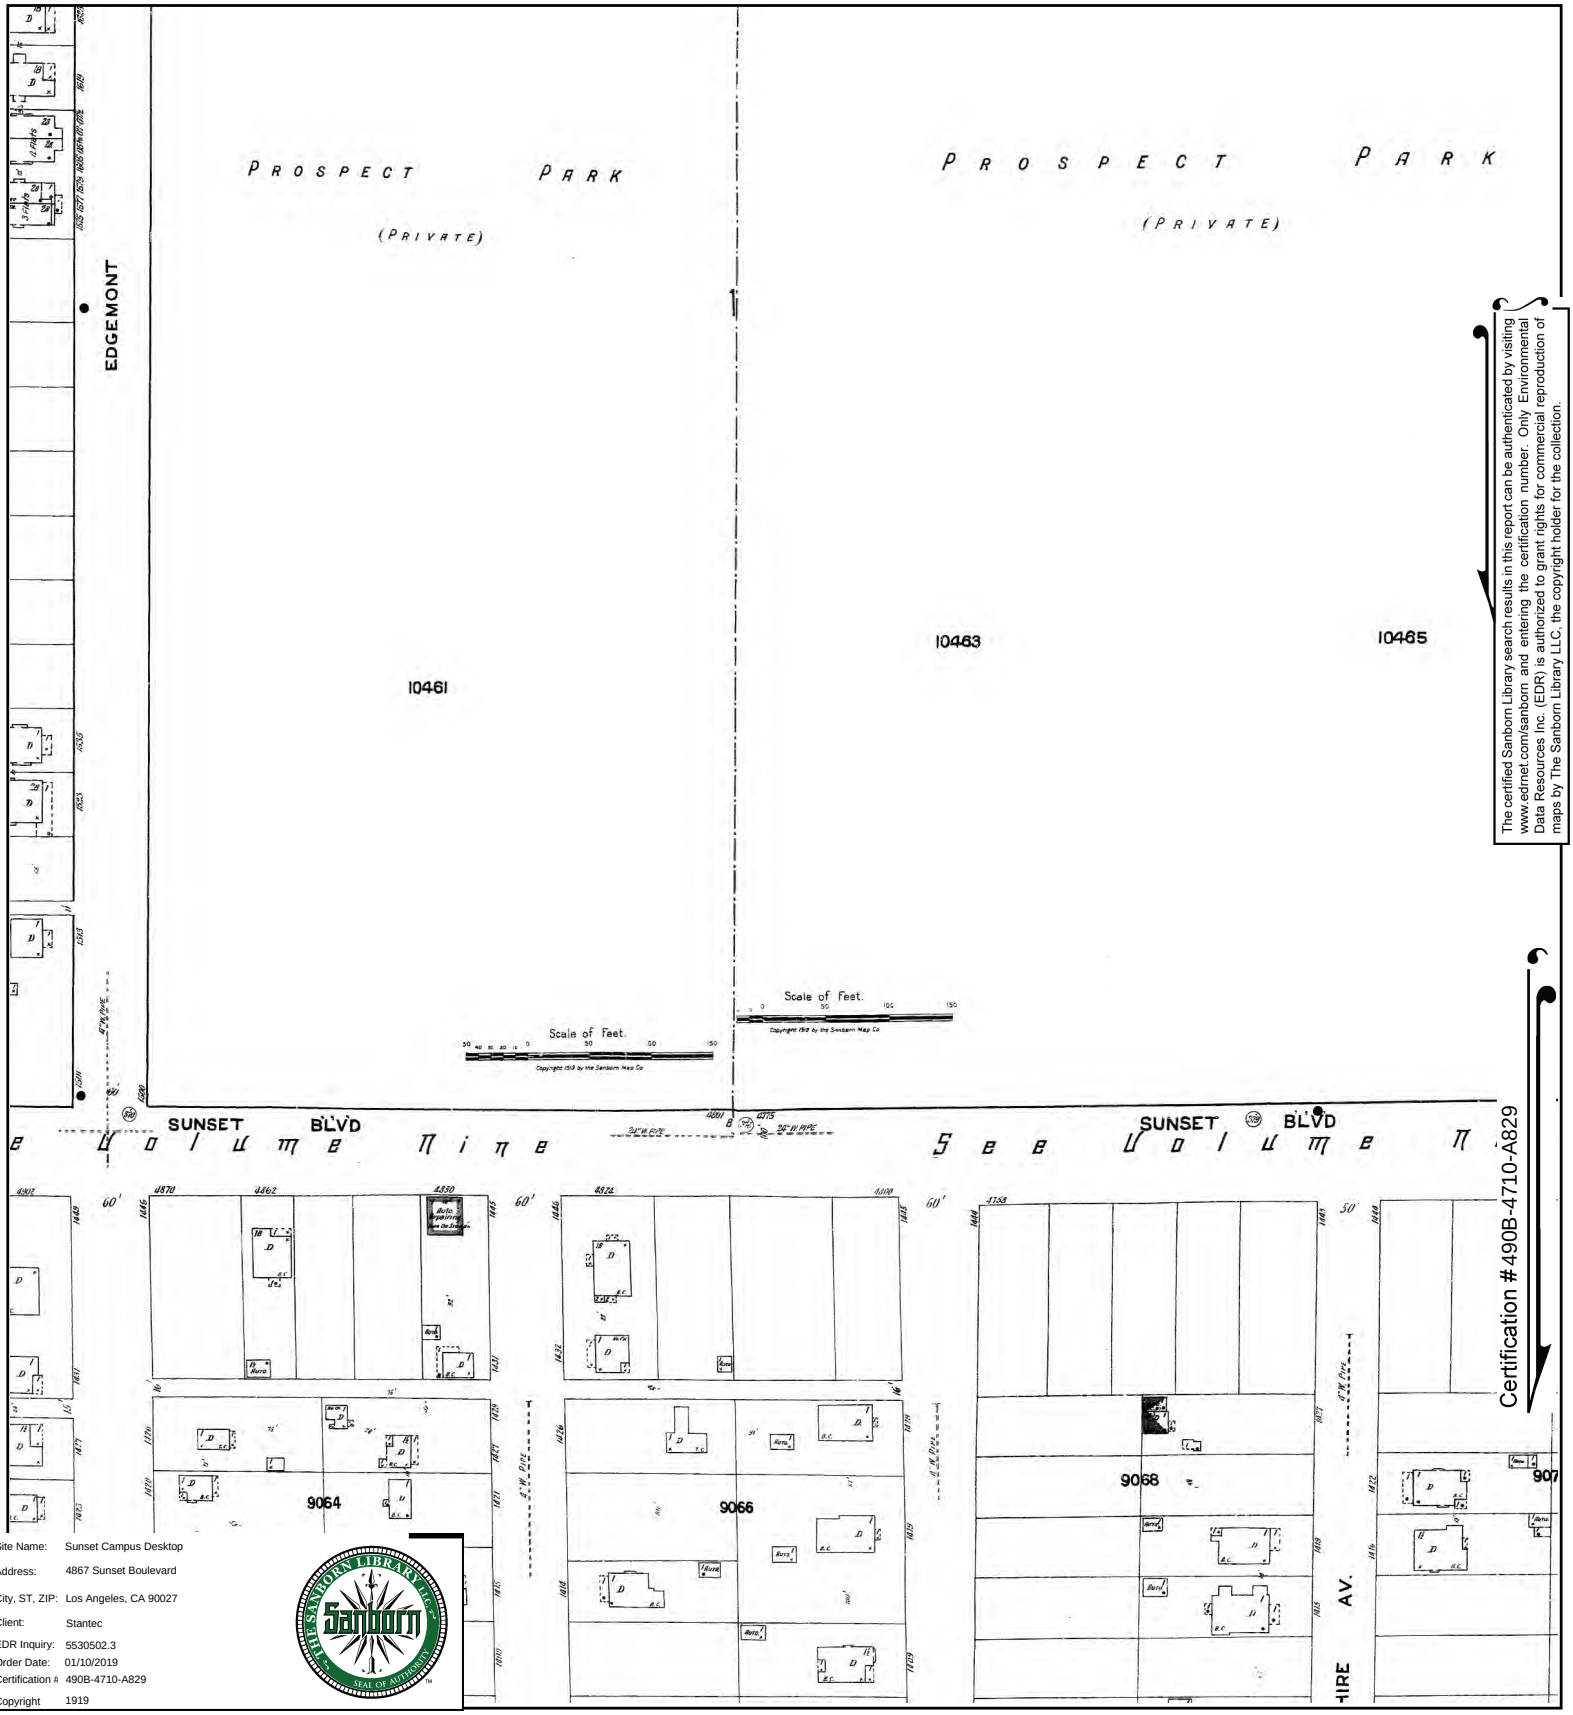


The certified Sanborn Library search results in this report can be authenticated by visiting www.edrnet.com/sanborn and entering the certification number. Only Environmental Data Resources Inc. (EDR) is authorized to grant rights for commercial reproduction of maps by The Sanborn Library LLC, the copyright holder for the collection.


Certification #490B-4710-A829

Site Name:	Sunset Campus Desktop
Address:	4867 Sunset Boulevard
City, ST, ZIP:	Los Angeles, CA 90027
Client:	Stantec
EDR Inquiry:	5530502.3
Order Date:	01/10/2019
Certification #:	490B-4710-A829
Copyright	1919

THE SANBORN LIBRARY LLC
Sanborn
SEAL OF AUTHENTICITY

This Certified Sanborn Map combines the following sheets.
Outlined areas indicate map sheets within the collection.

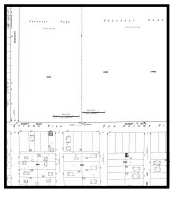

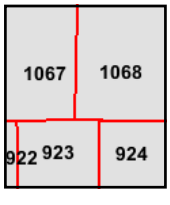

Volume 9, Sheet 924
Volume 9, Sheet 923
Volume 10, Sheet 1068
Volume 10, Sheet 1067

0 Feet 150 300 600

N

Desktop Environmental Records Review

1517 North Vermont Avenue
Los Angeles, California



Prepared for:
Mr. Marc Hesse
Real Estate Manager
Kaiser Permanente
393 Walnut Street, 4th Floor
Pasadena, California 91188

Prepared by:
Stantec Consulting Services Inc.
290 Conejo Ridge Avenue
Thousand Oaks, CA 91361

Project No. 185804335

February 8, 2019

Sign-off Sheet

This document entitled Desktop Environmental Records Review was prepared by Stantec Consulting Services Inc. for the account of Kaiser Foundation Health Plan Inc. The material in it reflects Stantec's best judgment in light of the information available to it at the time of preparation. Any use which a third party makes of this report, or any reliance on or decisions made based on it, are the responsibilities of such third parties. Stantec accepts no responsibility for damages, if any, suffered by any third party as a result of decisions made or actions based on this report.

All information, conclusions, and recommendations provided by Stantec in this document have been prepared under the supervision of and reviewed by the professionals whose signatures appear below.

Author _____ _____
(signature)

Steve Little, PG, C.HG.
Principal Geologist

Reviewed by _____
(signature)

Lewis D. Simons, PG
Principal Geologist

Reviewed by _____
(signature)

Steven C. Brady, C.E.G., C.HG.
Senior Principal

DESKTOP ENVIRONMENTAL RECORDS REVIEW

1517 Vermont Avenue
Los Angeles, California
February 8, 2019

Table of Contents

EXECUTIVE SUMMARY 1.1

1.0 INTRODUCTION 1.3
1.1 PROPERTY LOCATION & FACILITY DESCRIPTION 1.3

2.0 DESKTOP RECORDS REVIEW 2.4
2.1 PHYSICAL SETTING 2.4
2.1.1 Property Topography and Surface Water Flow 2.4
2.1.2 Regional and Property Geology 2.4
2.1.3 Regional and Property Hydrogeology 2.5
2.2 FEDERAL, STATE AND TRIBAL ENVIRONMENTAL RECORDS 2.5
2.2.1 Listings for Property 2.6
2.2.2 Listings for Nearby Sites with Potential to Impact Property 2.6
2.3 LOCAL/REGIONAL ENVIRONMENTAL RECORDS 2.7
2.3.1 Local Environmental Agency Records 2.8
2.3.2 Regional Environmental Agency Records 2.9
2.4 HISTORICAL RECORDS REVIEW 2.10
2.4.1 Aerial Photographs 2.10
2.4.2 Historical City Address Directories 2.11
2.4.3 Historical Fire Insurance Maps 2.12
2.4.4 Historical Topographic Maps 2.13
2.5 ELECTRONIC DATABASES 2.14
2.5.1 State Water Resources Control Board - GeoTracker Database 2.14
2.5.2 EnviroStor 2.16

3.0 SITE RECONNAISSANCE 3.1
3.1 SITE RECONNAISSANCE METHODOLOGY 3.1
3.2 GENERAL DESCRIPTION AND OBSERVATIONS 3.1

4.0 INTERVIEWS 4.1
4.1 FINDINGS FROM INTERVIEW WITH PROPERTY REPRESENTATIVE 4.1

5.0 SUMMARY, CONCLUSIONS, AND RECOMENDATIONS 5.1

6.0 LIMITATIONS & CERTIFICATION 6.1

7.0 REFERENCES 7.1

LIST OF FIGURES

Figure 1 Site Location Map
Figure 2 Site Map

DESKTOP ENVIRONMENTAL RECORDS REVIEW

1517 Vermont Avenue
Los Angeles, California
February 8, 2019

LIST OF ATTACHMENTS

Attachment A Environmental Database Radius Reports
Attachment B Historical Aerial Photographs
Attachment C Historical Maps

DESKTOP ENVIRONMENTAL RECORDS REVIEW

1517 Vermont Avenue
Los Angeles, California
February 8, 2019

Executive Summary

On behalf of Kaiser Permanente (Kaiser), Stantec Consulting Services Inc. (Stantec) has completed a desktop environmental records review for the property located at 1517 N. Vermont Avenue, Los Angeles, California (the "Property"). The environmental review was completed to evaluate the possible presence of environmental impacts that may have sourced from current and historical site activities, and/or operations associated with surrounding properties and facilities. Stantec understands that the intended use of the Property is continued medical facilities and infrastructure.

Stantec obtained historical sources of information to ascertain the past use of the Property and surrounding area and evaluate if past uses may have had the potential to impact environmental media beneath the Property. Governmental, regulatory, and other public records were evaluated to identify potential contributors to possible adverse environmental conditions in connection with the Property. During the review of historical records, Stantec attempted to identify uses of the Property from first developed use of the Property and that of surrounding properties, to the present. The following are conclusions from the records review.

- It should be noted that before the Request for Change of Address in August 1996, there was no 1517 N. Vermont address and records pertaining to the Property were listed under the 1515 N. Vermont address. Prior to the current development as a medical office building, the Property was undeveloped and a portion of the Barnsdall Park on Olive Hill. The Property remained undeveloped until approximately 1957 when a gas station and auto repair shop were present and listed as Pedro Petroleum Corporation in 1962. By 1964, the California Federal Savings Association Office Building had been constructed at 1515 N. Vermont with a parking lot (now 1517 Vermont) situated immediately north of the office building. By 1970, business occupants at the Property were listed as Kaiser Foundation and later Kaiser Permanente. A parking structure was constructed on the Property by 1972.

- Past land uses on nearby properties that could pose an environmental threat to the Property include gas stations and/or auto repair shops at 1515 Vermont (the Property), 1528 Vermont, 1630 Vermont, 4720 Sunset Blvd., and 4700 Sunset Blvd. Sparkling Cleaners was listed at 1553 Vermont in 1980 and the active Hollywood Cleaners operates at 4730 Hollywood Blvd.

- The Property (1515 Vermont) was listed in a database source as having contained a permitted UST, with the status listed as "inactive". The lead engineer for the Kaiser LAMC confirmed that there are no USTs at the Property currently, as reflected by the Geotracker database. The Property was identified as a past generator of hazardous waste. No records of environmental non-compliance or violations were found pertaining to the Property.

- The Property is located within the City of Los Angeles with multiple nearby listings of hazardous waste generators and sites with current or historic releases of hydrocarbons to soil and/or groundwater. Nearly all the nearby Leaking Underground Storage Tank sites have received regulatory case closure. Numerous active USTs are present at facilities in the vicinity of the Property. Properly maintained and permitted USTs are not considered an imminent environmental threat to the Property.

Conclusions and Recommendations

Historical maps and directory listings identified nearby gas stations and/or auto repair shops located at 1515 Vermont (the Property), 1528 Vermont, 1630 Vermont, 4720 Sunset Blvd., and 4700 Sunset Blvd. Sparkling Cleaners was listed at 1553 Vermont in 1980 and the active Hollywood Cleaners operates at 4730 Hollywood Blvd.4850, 4874, 4901, 5000, and 5001 Sunset Boulevard were depicted as early as 1919-1923. These historical operations likely included handling of hazardous materials and petroleum products and generation of hazardous wastes, as well as possible underground leaks from UST systems.

Based on the results of the environmental records review and a former gas station located onsite, the potential exists for soil containing petroleum hydrocarbons, solvents, and other organic contaminants to be encountered during grading and ground disturbing activities associated with redevelopment of the Property. Stantec recommends that a Soil Management Plan approach be implemented to address these environmental contingencies. The Soil Management Plan (SMP) would specify the roles, responsibilities, protocols, and procedures to be employed in the event that subsurface chemical impacts are encountered. Key functions of the SMP in the event of a discovery of subsurface impacts are to specify procedures for immediate notification to local oversight agencies, provide health and safety protocols to protect workers, site occupants, and the public, and to isolate and contain suspected impacted materials while chemical analysis of preliminary samples is conducted.

For new facilities that include occupied space for Kaiser personnel and patients, Stantec recommends that a vapor barrier be incorporated into the designs for new proposed buildings, for protection of future occupants. Given the results of the environmental records review and proposed current plan for reconstruction of the 1517 North Vermont Avenue parking structure, including 2,300 square feet of retail/commercial space on the ground floor, incorporation of a vapor barrier into the new building design is considered to be appropriate.

1.0 Introduction

At the request of Kaiser Permanente (Kaiser), Stantec Consulting Services Inc. (Stantec) is pleased to submit this report documenting the results of a desktop environmental records review conducted for the property located at 1517 N. Vermont Avenue in Los Angeles, California (the "Property", **Figure 1**). This assessment was completed to evaluate the possible presence of environmental conditions or impacts that may have sourced from historical or current activities on the Property, as well as the potential for environmental conditions that may have impacted the Property from off-site third-party sources. Stantec understands that the intended use of the Property is continued medical facilities and infrastructure associated with the Kaiser Permanente Los Angeles Medical Center. All work was completed in accordance with the Work Authorization from Kaiser Permanente dated January 8, 2019.

1.1 PROPERTY LOCATION & FACILITY DESCRIPTION

The Property, identified by Los Angeles County Assessor Identification Number 5543-012-022, is situated on the west side of North Vermont Avenue, just north of Sunset Boulevard in the City of Los Angeles. The Property encompasses approximately 1.17 acres and is developed with a parking garage structure with rooftop parking associated with the adjoining Kaiser Permanente medical office building at 1515 N. Vermont. Entrance to the parking structure is from Sunset Boulevard.

The Property comprises a portion of the approximately 15.34-acre Kaiser Permanente Los Angeles Medical Center campus which is located along Sunset Boulevard between North Alexandria Avenue and North Vermont Avenue in the Hollywood Community Plan Area of the City of Los Angeles. The City of Los Angeles Planning Department considers the Unified Hospital Development Area to encompass the Kaiser Medical Center campus. The Property is part of the Kaiser Permanente Los Angeles Medical Center redevelopment project which proposes to expand the existing medical center campus by replacing facilities and adding new buildings. The current plan for the Property includes demolition and reconstruction of the 1517 North Vermont Avenue parking structure, including 2,300 square feet of retail/commercial space on the ground floor, during the second phase of the redevelopment project.

Land uses generally surrounding the Medical Center campus include open space, specifically Barnsdall Art Park to the northwest; and commercial uses to the north along Vermont Avenue and to the east and west along Sunset Boulevard; and residential farther to the south. A Property location map is provided as **Figure 1** and a Property site map is provided as **Figure 2**.

2.0 DESKTOP RECORDS REVIEW

The objective of consulting historical sources of information was to develop the history of the Property and surrounding area, in order to evaluate if past uses could have impacted subsurface conditions at the Property. Physical setting records were evaluated to determine if the physical setting may have contributed to adverse environmental conditions in connection with the Property. During the review of historical records, Stantec attempted to identify uses of the Property from the present to the first developed use of the Property and surrounding properties. Stantec's research included the reasonably ascertainable and useful records described in this section.

2.1 PHYSICAL SETTING

A summary of the physical setting of the Property is provided in the table below with additional details in the following subsections

Topography:	The topographic gradient in the vicinity of the Property is to the general south, away from Olive Hill, and the Property is located at approximately 400 feet above mean sea level (ft. amsl).
Soil/Bedrock Data:	The Property and surrounding area soils are classified as urban land. Unconsolidated alluvium consists of silt, clay, and silty sand. Bedrock consists of marine and non-marine sedimentary rocks of the Santa Monica Mountains.
Estimated Depth to Groundwater/ Estimated Direction of Gradient:	The depth to groundwater may vary from approximately 30 to 70 feet below ground surface (bgs), with gradient direction to the south.
Note: Site-specific groundwater direction and depth can only be determined by conducting site-specific testing, which Stantec has not conducted.	

2.1.1 Property Topography and Surface Water Flow

The Property is situated at an elevation approximately 400 ft. amsl. Olive Hill rises to 495 feet amsl to the north of Sunset Boulevard and the Medical Center campus. Based on the topography and existing surface conditions, general surface water flow direction is to the south.

2.1.2 Regional and Property Geology

The Property is situated near the southern edge of the Transverse Ranges Geomorphic Province of California, within the Los Angeles Basin. The Los Angeles Basin is a lowland coastal plain approximately 50 miles long by 20 miles wide that slopes gradually southward and westward toward the Pacific Ocean. The coastal plain overlies a structural trough filled with a thick

sequence of early Cenozoic through Holocene age marine and nonmarine sediments that were deposited as the basin subsided.

The Property is further located on the Hollywood Piedmont slope of the Coastal Plain of Los Angeles. The site area is underlain by Pleistocene alluvium of the Lakewood Formation which is underlain by the upper Miocene age Puente Formation. Alluvial deposits within this area are underlain by basement rocks of the nearby Santa Monica Mountains (DWR 1961). Based on a previous subsurface investigations at a nearby site, the shallow soils/alluvium beneath the site area is dominated by layers of silt, clay, and silty poorly-graded sand.

2.1.3 Regional and Property Hydrogeology

According the Department of Water Resources (DWR) Bulletin 118, the Property lies within the Hollywood Subbasin which occupies a 16 square mile area of the northeastern Coastal Plain. The Hollywood Subbasin is bounded on the north by Santa Monica Mountains and the Hollywood fault, on the east by the Elysian Hills, on the west by the Inglewood fault zone, and on the south by La Brea High, formed by an anticline that brings impermeable rocks close to the surface. Surface drainage from the site flows in a southerly direction towards Ballona Creek, where it then flows to the west and to the Pacific Ocean.

Groundwater in the Hollywood Subbasin is mainly produced from Pleistocene age alluvial sands and gravels. Unconfined groundwater conditions exist in the shallow aquifers in the northern and eastern portion of the subbasin. In the deeper aquifers and in the remainder of the subbasin, groundwater is confined, and clay members separate the aquifers over much of this subbasin. (DWR 1961).

Local depth to groundwater was evaluated through a review of the Regional Water Quality Control Board's (RWQCB's) Geotracker database. According to the most recent groundwater monitoring report for the site located at 1630 North Vermont Avenue (Shell/Tesoro Former Arco#5025), approximately 500 feet north of the Property, groundwater was gauged at depths ranging from 25 to 44 feet below ground surface (bgs) in May 2018 with a flow direction to the east/southeast. However, based on local topography, the average groundwater flow direction in the site area is inferred to be southerly.

2.2 FEDERAL, STATE AND TRIBAL ENVIRONMENTAL RECORDS

A regulatory agency database search report was obtained from Environmental Data Resources Inc. (EDR), a third-party environmental database search firm. Stantec evaluated the information listed within the database relative to potential impact to the Property, assessing the potential for impacts based in part on the physical setting. A complete copy of the database search report, including the date the report was prepared, the date the information was last updated, and the definition of databases searched, is provided in **Attachment A**.

2.2.1 Listings for Property

The Property address (1517 N. Vermont) was not found, however, listings for the adjoining medical building on the Property (1515 N. Vermont) were identified in the following databases searched by EDR:

- RCRA NonGen, FINDS: The adjoining medical building on the Property (1515 N. Vermont) is identified as the Kaiser Permanente Research Lab which is a non-generator of hazardous waste based on information provided in 1988. No violations were identified under this listing.

- RCRA-LQG: The adjoining 1515 N. Vermont Kaiser Permanente facility was listed as a Large Quantity Generator of various categories of hazardous waste with an active EPA ID number. The listing also identified the site as the Kaiser Foundation Hospital with an operations start date of 1961

- CA SWEEPS UST, CA FID UST: The Kaiser facility at 1515 N. Vermont was listed in two UST databases, but was marked as inactive with the number of tanks listed as "0".

2.2.2 Listings for Nearby Sites with Potential to Impact Property

Stantec assessed data presented in the environmental agency database search report to evaluate the potential for conditions associated with neighboring properties to impact the Property. Based on this evaluation, the following individual facilities were identified as the most likely potential sources of releases that could possibly impact the Property.

Listed Facility Name/Address	Database Listing	Distance/Direction from Property
Abramson Morris 1528 N. Vermont Ave. Los Angeles, CA	EDR Hist Auto	166 feet / 0.031 miles east (cross-gradient to the Property)
The site was reportedly a gasoline service station and automotive repair facility between 1924 and 1942. No further information was provided.		
Kovall CC 4720 Sunset Boulevard Los Angeles, CA	EDR Hist Auto	167 feet / 0.032 miles south/southwest (down-gradient to the Property)
The site was reportedly a gasoline service station and automotive repair facility between 1929 and 1942. No further information was provided.		
McCall Payne Inc 4700 Sunset Boulevard Los Angeles, CA	EDR Hist Auto	205 feet / 0.039 miles south (down-gradient to the Property)
The site was reportedly an automotive repair facility in 1924. No further information was provided.		

Listed Facility Name/Address	Database Listing	Distance/Direction from Property
Pratt Garland 4661 Sunset Boulevard Los Angeles, CA	EDR Hist Auto	290 feet / 0.055 miles east/southeast (cross-gradient to the Property)
The site was reportedly a gasoline service station in 1942. No further information was provided.		
Sparkling Cleaners 1553 N. Vermont Ave. Los Angeles, CA	EDR Hist Cleaners	292 feet / 0.055 miles north/northeast (up-gradient to the Property)
This site was listed as Garment Pressing and Cleaners' Agent in 1980 and 1982. No other pertinent information is included under this listing.		
Petrol Six LLC 1630 N. Vermont Ave. Los Angeles, CA	EDR Hist Auto	567 feet / 0.107 miles north/northeast (up-gradient to the Property)
The site was listed as a gasoline service station in 2003 through 2014. No further information was provided.		
Hollywood Cleaners 4730 Hollywood Boulevard Los Angeles, CA	RCRA-SQG	620 feet / 0.117 miles north/northeast (up-gradient to the Property)
The site was listed as a generator of halogenated solvents, including PCE. No violations were noted.		

2.3 LOCAL/REGIONAL ENVIRONMENTAL RECORDS

Stantec checked the following sources to obtain information pertaining to Property use and/or indications of releases that might impact the Property:

2.3.1 Local Environmental Agency Records

Agency Name Contact Information	Finding
Custodian of Records, Los Angeles County Public Health Investigation (PHI) Via Facsimile: (323) 728-0217 January 11, 2019	A written request subject to the FOIA was submitted to the Los Angeles County Public Health Investigation to review their files regarding the Property. The information requested included file information regarding any records that indicate environmental concern at the Property. No agency records had been received at the time of this report. Pertinent information, if received, will be summarized in an addendum to the report.
City of Los Angeles Fire Department 200 N. Mail St., 17th Fl. Los Angeles, CA 90012 January 9, 2019	A written request subject to the FOIA was submitted to the Los Angeles City Fire Department to review their files regarding the Property. The information requested included active and inactive hazardous materials file information, active/inactive UST files, and any records that indicate environmental concern at the Property. A response was received on January 14, 2019 indicating that after a thorough search, no records pursuant to the requests were identified.
City of Los Angeles Department of Building and Safety 201 N Figueroa St, Los Angeles, CA 90012	Stantec conducted a database search for building permits issued for the Property address. The records reviewed included 14 building department records and permits issued between 1965 and 1996 for the Property. In August 1996, a Request for Change of Address from 1515 N. Vermont to 1517 N. Vermont was approved for the Property. The project descriptions on the permit applications appeared to apply to the office building (1515 N. Vermont) rather than the parking garage (1517 N. Vermont) and included minor modifications, upgrades, partitioning, and remodeling. The most recent permits were issued to Kaiser Foundation Hospitals. No activities related to hazardous materials or potential environmental conditions were noted in the permit applications reviewed.

2.3.2 Regional Environmental Agency Records

Agency Name, Contact Information	Findings
Custodian of Records, Department of Toxic Substances Control Chatsworth Regional Office Via Facsimile: (818) 717-6526 January 9, 2019	A written request subject to the FOIA was submitted to the Department of Toxic Substances Control, Chatsworth Regional Office to review their files regarding the Property. The information requested included file information regarding permits, hazardous materials, waste, complaints, violations, underground or aboveground storage tanks, remedial action, and case closure documentation, or any records that indicate environmental concern at the Property. A response was received on January 10, 2019 indicating that after a thorough search, no records pursuant to the requests were identified.
Custodian of Records, Department of Toxic Substances Control Cypress Regional Office Via Facsimile: (714) 484-5318 January 9, 2019	A written request subject to the FOIA was submitted to the Department of Toxic Substances Control, Cypress Regional Office to review their files regarding the Property. The information requested included file information regarding permits, hazardous materials, waste, complaints, violations, underground or aboveground storage tanks, remedial action, and case closure documentation, or any records that indicate environmental concern at the Property. A response was received on January 10, 2019 indicating that after a thorough search, no records pursuant to the requests were identified.
Custodian of Records, Los Angeles Regional Water Quality Control Board Via e-mail: rb4-publicrecords @waterboards.ca.gov January 9, 2019	A written request subject to the FOIA was submitted to the Los Angeles Regional Water Quality Control Board to review their files regarding the Property. The information requested included file information regarding permits, hazardous materials, waste, complaints, violations, underground or aboveground storage tanks, remedial action, and case closure documentation, or any records that indicate environmental concern at the Property. A response was received on January 14, 2019 indicating that after a thorough search, no records pursuant to the request were identified.

2.4 HISTORICAL RECORDS REVIEW

2.4.1 Aerial Photographs

Stantec reviewed historical aerial photographs of the Property. The general type of activity on a property and land use changes can often be discerned from the type and layout of structures visible in the photographs. However, specific elements of a facility's operation usually cannot be discerned from aerial photographs alone. The following table summarizes Stantec's observations of the reviewed historical aerial photographs. The aerial photographs are provided in **Attachment B**.

Year	Scale	Observations, Property and Adjoining Properties
1923	1" = 500'	The Property appears to be a portion of Barnsdall Park with orchards visible. The historic Hollyhock House is situated northeast of the Property. Adjacent and nearby properties appear to be undeveloped or contain residences.
1928	1" = 500'	The Property appears to remain undeveloped and a portion of Barnsdall Park. Adjacent and nearby properties appear to be dominantly residential.
1938	1" = 500'	The Property appears to be undeveloped and primarily unchanged from the previous photograph.
1948	1" = 500'	The Property remains undeveloped and a portion of Barnsdall Park. Adjacent and nearby properties appear to be dominantly residential, with increasing commercial development along the major streets.
1954	1" = 500'	The Property has been developed with a three small buildings, with vehicles or equipment situated near the buildings. The adjacent property to the north has been developed with two large rectangular commercial buildings and a large parking lot. The adjacent property to the west remains undeveloped and vegetated with trees.
1964	1" = 500'	The Property has been further developed with a large multi-level commercial building along Sunset Blvd. A parking lot is visible on the north side of the building. Adjoining properties are now fully developed along the north side of Sunset Blvd.
1972	1" = 500'	The Property has undergone further development with a parking structure constructed along E. Barnsdall Ave., directly north of the medical building on the Property.
1985	1" = 500'	The Property and immediately surrounding land uses appear similar to the previous photograph.

Year	Scale	Observations, Property and Adjoining Properties
1994	1" = 500'	The Property remains developed with a medical building along Sunset Blvd. and a parking garage immediately north of the building.
2005	1" = 500'	The layout of the buildings and improvements on the Property appears similar to the previous photograph.
2016	1" = 500'	The buildings on the Property appear as they do currently, with rooftop parking visible on the parking garage building.

Aerial photograph source: The EDR Aerial Photo Decade Package

2.4.2 Historical City Address Directories

Stantec retained EDR to research available reverse city directories for the Property, in approximately five-year intervals, if available. EDR searched directories published by several sources between the years 1920 and 2014 for the subject Property addresses, and adjacent/adjoining addresses along Sunset Boulevard and the major cross streets. The following is a summary of Stantec's review of the address directory listings:

Street Address	Year	Property Listings
1515 Vermont (the Property)	1933 1962 1964-66 1967 1970 1971 to 1990	Lisetta Fleming Pedro Petroleum Corporation, attorney offices Attorney offices Federal Savings & Loan; medical/dental offices Kaiser Foundation Health Plan variously listed as Kaiser Permanente Medical Care Program and Southern California Permanente Medical Group during this period.
1514 Vermont	1929 1958 1971 1986-90	Agnes Croner A One sewing machine & Appliance Service A-1 Appliance Company Sun Refrigeration Services
1512 Vermont	1958-71 1986-90	Barber Shop A-1 Appliance Company
1510 Vermont	1924 1929 1937 1990	Window Shades & Draperies Scherer Architects Chiropractors Uptown Cafe
1508 Vermont	1962 to1986	Fez Night Club, Fez Supper Club, Fez Restaurant & Night Club
1517 Vermont (the Property)	1967-76 1981-90 1991	United California Bank First Interstate Bank of California Sunset-Vermont Office Building
1528 Vermont	1924	Auto Repairs

Street Address	Year	Property Listings
	1933 1942 1962-71 1986-90	Abramson Morris Gas Station Auto Repairs and Gas Station Catering Crocker National Bank, Wells Fargo Bank
1530 Vermont	1958 to 2010	Bulgarian American Cultural & Educational Society
1533 Vermont	1962-90	Thrifty Drug Stores
4650 Sunset	1971 to 1986	Medical office building
4705 Sunset	1962 1976 1981	California Federal Savings and Loan
4725 Sunset	1981	Kaiser Permanente Medical Care Program
4733 Sunset	1981 1986	Kaiser Permanente Medical Care Program
4810 Sunset	1981 1986	Scientology Church of Dianetics Church of Scientology
4860 Sunset	1958 to 1990	Self Realization Church of All Religions Self Realization Fellowship Church
4900 Sunset	1962 to 1986	Kaiser Permanente Medical Care Program
4904 Sunset	1962 1981 1986	Kaiser Permanente Medical Care Program
4918 Sunset	*1924* *1929* *1942* *1962* *1981* *1986*	Gustav Verrier Aldo Freppoli Ralph Koehler Ivy Motel Kaiser Permanente Medical Care Program Kaiser Permanente Medical Care Program
4950 Sunset	1986	Kaiser Permanente Medical Care Program

2.4.3 Historical Fire Insurance Maps

Fire insurance maps were developed for use by insurance companies to depict facilities, properties, and their uses for many locations throughout the United States. These maps provide information on the history of prior land use and are useful in assessing whether there may be potential environmental contamination on or near the Property. These maps, which have been periodically updated since the late 19th century, often provide valuable insight into historical

Property uses. However, specific facility details on the maps can be difficult to interpret and labels and notes often contain abbreviations.

The following table summarizes Stantec's observations of the reviewed historical Sanborn maps. The historical maps are provided in **Attachment C.**

Year	Scale	Observations, Property and Adjoining Properties
1919	1" = 500'	The Property is shown to be undeveloped and a portion of the Prospect Park. Nearby properties across Sunset Blvd. and Vermont Ave. are mostly undeveloped or contain residences. A gas station is located at 4700 Sunset, directly south across Sunset from the Property.
1950	1" = 500'	The Property remains undeveloped. A gas station is located at 4661 Sunset, directly east across Vermont from the Property. Another gas station is located at 4720 Sunset, across Sunset to the southwest of the Property.
1957	1" = 150'	The Property is now developed as a gas station on the southeast portion of the Property. A garage building labeled Auto Repair is situated west of the gas station building. The adjacent property to the west has been developed with an office building. The gas station located at 4720 Sunset, across Sunset to the southwest of the Property is still shown.
1966	1" = 150'	The Property has been developed with the California Federal Savings Association Office Building at 1515 N. Vermont. A parking garage has been constructed immediately north of the commercial building on the Property.
1970	1" = 150'	The commercial bank building on the Property appears similar to the previous map and is now identified as the Sunset-Vermont Building. The adjoining parking garage to the north also appears similar to the previous map.

Map source: The EDR Certified Sanborn Map Report

2.4.4 Historical Topographic Maps

Stantec reviewed historical USGS 7.5-Minute Topographic Maps (scale 1:24,000 and 1:62,500) of the Hollywood, Quadrangle to help identify past Property usage and areas of potential environmental concern. Copies of the historical maps are provided in **Attachment C**. The following table summarizes the maps reviewed and observations.

Year	Scale	Observations, Property and Adjoining Properties
1894 1896 1898 1900 1902	1:62,500 1:62,500 1:62,500 1:62,500 1:62,500	The Property is situated within the Prospect Park area and Sunset Boulevard does not extend to the Property location. The Hollywood and Cahuenga Valley Railroad is visible to the west of the Property. No individual structures are visible on the Property. No features of environmental concern are noted on or near the Property location.
1921	1:24,000	Near the Property, Sunset Boulevard and other major streets have been developed. The Property still appears to be undeveloped on the southeastern flank of Olive Hill, with an access road passing through the Property. No features of environmental concern are noted on or near the Property location.
1928	1:24,000	The 1928 map shows increased development in the site area, including the historic Hollyhock House on Olive Hill to the north. However, the Property still appears to be undeveloped, with an access road passing through the Property but no structures shown.
1953	1:24,000	A small square structure of unknown use is shown on the Property. The Lebanon Hospital and Presbyterian Hospital are shown to the south of the Property.
1966	1:24,000	No structures are shown on the property. Only larger landmark buildings in the surrounding area are shown.
1981	1:24,000	No structures are shown on the property. Only larger landmark buildings in the surrounding area are shown. No features of environmental concern are noted on or near the Property location.
2012	1:24,000	No details regarding specific structures are provided on this map version. No features of environmental concern are noted on or near the Property location.

Name of maps and source: EDR Historical Topo Map Report

2.5 ELECTRONIC DATABASES

Publicly accessible electronic databases were searched by Stantec to better understand subsurface conditions in the vicinity of the Property and identify potential sources of impacts to soil and groundwater.

2.5.1 State Water Resources Control Board - GeoTracker Database

GeoTracker is a publicly accessible database operated by the California Environmental Protection Agency State Water Resources Control Board (SWRCB). The searchable database is utilized by State and local oversight agencies to track and archive data related to releases of hazardous substances. Using GeoTracker, Stantec identified sites within approximately 1,750-foot

radius (1/3 mile) of the Property having at least one reported release of a hazardous material. A summary of results is presented below.

Subject Property
No listed sites or facilities shown.

Open Leaking Underground Storage Tank (LUST) / Cleanup Program Sites
The following provides a summary of open LUST/Cleanup Program sites identified within a 1/3-mile radius of the Site. Only one open case was located within the search area:

- An open LUST Cleanup Site identified as Shell/Tesoro (former ARCO #5025) is located at 1630 N. Vermont Avenue, approximately 600 feet north of the Property. The RWQCB approved a revised Remedial Action Plan in October 2018 to address fuel hydrocarbons in soil and groundwater at the site. Groundwater flow direction at the site is towards the east/southeast, placing the site hydraulically cross-gradient from the Property. The dissolved hydrocarbon plumes, including benzene and MTBE, extend eastward from the site, beneath Hollywood Blvd.

Closed LUST/Cleanup Program Sites
The following provides a summary of closed LUST/Cleanup Program sites identified within a 1/3-mile radius of the Site:

- A closed LUST case identified as Thrifty #183 is located at 5025 Sunset Boulevard, approximately 950 feet west of the Property. This case was granted closure on January 7, 2013. The contaminants of concern were listed as gasoline.

- A closed LUST case identified as Presbyterian Medical Center at 1300 N. Vermont Avenue is located approximately 825 feet southeast of the Property. This case was granted closure on May 7, 2013. The contaminants of concern were listed as diesel.

- A closed LUST case identified as Pacific Bell (G1-125) at 1255 N. Vermont Avenue is located approximately 1,400 feet south of the Property. This case was granted closure on July 27, 1998. The contaminants of concern were listed as "other solvent or non-petroleum hydrocarbons".

- A closed LUST case identified as 76 Products Station #3647 at 1270 N. Vermont Avenue is located approximately 1,175 feet south/southeast of the Property. This case was granted closure on April 20, 1998. The contaminants of concern were listed as gasoline.

- A closed LUST case identified as Hollywood Car Wash at 4810 Hollywood Blvd. is located approximately 1,300 feet northwest of the Property. This case was granted closure on January 22, 1997. The contaminants of concern were listed as gasoline.

- A closed LUST case identified as Edgemont Hospital at 4841 Hollywood Blvd. is located approximately 1,400 feet northwest of the Property. This case was granted closure on July 7, 1996. The contaminants of concern were listed as gasoline.

- A closed LUST case identified as Unocal #3837 at 4900 Hollywood Blvd. is located approximately 1,550 feet northwest of the Property. This case was granted closure on September 8, 1997. The contaminants of concern were listed as gasoline.

- A closed LUST case identified as Hollywood Gas at 4977 Hollywood Blvd. is located approximately 975 feet north of the Property. This case was granted closure on January 9, 1997. The contaminants of concern were listed as gasoline.

- A closed LUST case identified as Fire Station #35 at 1601 HillHurst Ave. is located approximately 1,500 feet northeast of the Property. This case was granted closure on April 27, 1998. The contaminants of concern were listed as diesel.

Permitted Underground Storage Tank
The following provides a summary of USTs permitted through the Los Angeles County Fire Department that have been identified within a 1/3-mile radius of the Site:

- Ten active USTs are located within the search radius. The nearest permitted UST is located 350 feet southwest of the Property at the Children's Hospital at 4650 Sunset Boulevard. Active USTs are located at the Kaiser Permanente building at 4760 Sunset Boulevard and the Kaiser Permanente hospital building at 4867 Sunset Boulevard, between 400 to 900 feet from the Property.

2.5.2 EnviroStor

EnviroStor is a publicly accessible database operated by the State of California Department of Toxic Substances Control (DTSC). The searchable database contains information related to sites with contamination and/or sites where the DTSC's environmental oversight has been requested or required. Stantec utilized EnviroStor to obtain information relating to identified DTSC sites located within 1,750-foot radius of the Property.

- The only site listed in EnviroStor within the search radius distance was the Children's Hospital at 4650 Sunset Boulevard. The site was listed for a tiered permit not related to contamination or site cleanup.

3.0 SITE RECONNAISSANCE

A visit to the Property and its vicinity was conducted by Laura Butler of Stantec on January 23, 2019. Stantec was accompanied by a Kaiser representative during the Property visit. Figure 2 provides information about the Property and adjoining properties and the location of potential areas of environmental concern.

3.1 SITE RECONNAISSANCE METHODOLOGY

The site reconnaissance focused on observation of current conditions and observable indications of past uses and conditions of the Property that may indicate the presence of environmental concerns. The reconnaissance of the Property was conducted by entering the building on the property, viewing representative interior areas, and by viewing exterior portions of the property including parking areas and storage/maintenance areas or structures. In general, Stantec utilized the following methodology to observe the Property:

- View the outer Property boundary as accessible by public thoroughfares.
- Visually observe accessible interior areas expected to be used by occupants or the public, maintenance and repair areas, utility areas, and a representative sample of occupied spaces, as applicable to the Property.
- View storage areas for bulk chemicals, hazardous materials, and compressed gases.

Weather conditions during the visit to the Property were clear and mostly sunny. There were no weather-related Property access restrictions encountered during the reconnaissance visit.

3.2 GENERAL DESCRIPTION AND OBSERVATIONS

The parking structure at the Property is accessed from Sunset Boulevard and provides two levels of enclosed parking plus rooftop parking. The lowest level of the structure is also occupied by the Painting Department, with offices, storage rooms, and a utility area. The second level of the structure provides direct entrance to the adjoining medical office building at 1515 Vermont Avenue. Linear patches in the concrete floor of the parking structure were observed that appear to correspond to drain or sewer lines, suggesting previous repairs or replacement of plumbing.

Adjoining and adjacent properties are characterized by the following uses:

North: Barnsdall Avenue and shopping center across the street.

South: Adjoining Kaiser Permanente medical office building at 1515 Vermont.

East: Vermont Avenue and small restaurants with parking across the street.

West: Multi-level Kaiser Permanente parking structure.

4.0 INTERVIEWS

Stantec conducted interviews with the following individuals.

Name and Contact Information	**Relationship to Property**	**Key findings:**
Peter E. Zaragoza 323-783-7709	Kaiser Permanente General Superintendent - LAMC Capital Project Facilities Construction	During the site visit, Mr. Zaragoza stated that he was not aware of any past or current environmental conditions such as releases of hazardous materials or known contamination at the Property.
Daniel P. Weaver (323) 783-7734	Lead Engineer Kaiser Permanente LAMC	Mr. Weaver confirmed that there is no active UST at the Property.

4.1 FINDINGS FROM INTERVIEW WITH PROPERTY REPRESENTATIVE

No indications of known environmental impairments or releases of hazardous materials or petroleum products at the Property were identified based on the information obtained.

5.0 SUMMARY, CONCLUSIONS, AND RECOMENDATIONS

On behalf of Kaiser Permanente (Kaiser), Stantec Consulting Services Inc. (Stantec) has completed a desktop environmental records review for the property located at 1517 N. Vermont Avenue, Los Angeles, California (the "Property"). The environmental review was completed to evaluate the possible presence of environmental impacts that may have sourced from current and historical site activities, and/or operations associated with surrounding properties and facilities. Stantec understands that the intended use of the Property is continued medical facilities and infrastructure.

Stantec obtained historical sources of information to ascertain the past use of the Property and surrounding area and evaluate if past uses may have had the potential to impact environmental media beneath the Property. Governmental, regulatory, and other public records were evaluated to identify potential contributors to possible adverse environmental conditions in connection with the Property. During the review of historical records, Stantec attempted to identify uses of the Property from first developed use of the Property and that of surrounding properties, to the present. The following are conclusions from the records review.

- It should be noted that before the Request for Change of Address in August 1996, there was no 1517 N. Vermont address and records pertaining to the Property were listed under the 1515 N. Vermont address. Prior to the current development as a medical office building, the Property was undeveloped and a portion of the Barnsdall Park on Olive Hill. The Property remained undeveloped until approximately 1957 when a gas station and auto repair shop were present and listed as Pedro Petroleum Corporation in 1962. By 1964, the California Federal Savings Association Office Building had been constructed at 1515 N. Vermont with a parking lot (now 1517 Vermont) situated immediately north of the office building. By 1970, business occupants at the Property were listed as Kaiser Foundation and later Kaiser Permanente. A parking structure was constructed on the Property by 1972.

- Past land uses on nearby properties that could pose an environmental threat to the Property include gas stations and/or auto repair shops at 1515 Vermont (the Property), 1528 Vermont, 1630 Vermont, 4720 Sunset Blvd., and 4700 Sunset Blvd. Sparkling Cleaners was listed at 1553 Vermont in 1980 and the active Hollywood Cleaners operates at 4730 Hollywood Blvd.

- The Property (1515 Vermont) was listed in a database source as having contained a permitted UST, with the status listed as "inactive". The lead engineer for the Kaiser LAMC confirmed that there are no USTs at the Property currently, as reflected by the Geotracker database. The Property was identified as a past generator of hazardous waste. No records of environmental non-compliance or violations were found pertaining to the Property.

- The Property is located within the City of Los Angeles with multiple nearby listings of hazardous waste generators and sites with current or historic releases of hydrocarbons to soil and/or groundwater. Nearly all the nearby Leaking Underground Storage Tank sites have received regulatory case closure. Numerous active USTs are present at facilities in the vicinity of the Property. Properly maintained and permitted USTs are not considered an imminent environmental threat to the Property.

5.1 RECOMMENDATIONS

Historical maps and directory listings identified nearby gas stations and/or auto repair shops located at 1515 Vermont (the Property), 1528 Vermont, 1630 Vermont, 4720 Sunset Blvd., and 4700 Sunset Blvd. Sparkling Cleaners was listed at 1553 Vermont in 1980 and the active Hollywood Cleaners operates at 4730 Hollywood Blvd.4850, 4874, 4901, 5000, and 5001 Sunset Boulevard were depicted as early as 1919-1923. These historical operations likely included handling of hazardous materials and petroleum products and generation of hazardous wastes, as well as possible underground leaks from UST systems.

Based on the results of the environmental records review and a former gas station located onsite, the potential exists for soil containing petroleum hydrocarbons, solvents, and other organic contaminants to be encountered during grading and ground disturbing activities associated with redevelopment of the Property. Stantec recommends that a Soil Management Plan approach be implemented to address these environmental contingencies. The Soil Management Plan (SMP) would specify the roles, responsibilities, protocols, and procedures to be employed in the event that subsurface chemical impacts are encountered. Key functions of the SMP in the event of a discovery of subsurface impacts are to specify procedures for immediate notification to local oversight agencies, provide health and safety protocols to protect workers, site occupants, and the public, and to isolate and contain suspected impacted materials while chemical analysis of preliminary samples is conducted.

For new facilities that include occupied space for Kaiser personnel and patients, Stantec recommends that a vapor barrier be incorporated into the designs for new proposed buildings, for protection of future occupants. Given the results of the environmental records review and proposed current plan for reconstruction of the 1517 North Vermont Avenue parking structure, including 2,300 square feet of retail/commercial space on the ground floor, incorporation of a vapor barrier into the new building design is considered to be appropriate.

6.0 LIMITATIONS & CERTIFICATION

This report was prepared in accordance with the scope of work outlined in Stantec's contract and with generally accepted professional environmental consulting practices existing at the time this report was prepared and applicable to the location of the Property. It was prepared for the exclusive use of Kaiser, for the express purpose stated above. Any re-use of this report for a different purpose or by others not identified above shall be at the user's sole risk without liability to Stantec. To the extent that this report is based on information provided to Stantec by third parties, Stantec may have made efforts to verify this third party information, but Stantec cannot guarantee the completeness or accuracy of this information. No other warranties, expressed or implied are made by Stantec.

7.0 REFERENCES

California Department of Toxic Substances Control (DTSC) – Envirostor Database, 2019.

California Department of Water Resources (DWR) Bulletin 118, California's Groundwater, 2016.

California State Water Resources Control Board, Geotracker database, 2019.


Environmental Data Resources (EDR), 2019, EDR Radius Map Report, January 9, 2019.

Environmental Data Resources (EDR), 2019, EDR Historical Topo Map Report, January 9, 2019.

Environmental Data Resources (EDR), 2019, Certified Sanborn Map Report, January 9, 2019.

United States Geological Survey (USGS) 7.5-Minute Topographic Series Maps, Hollywood, California Quadrangle.

FIGURES

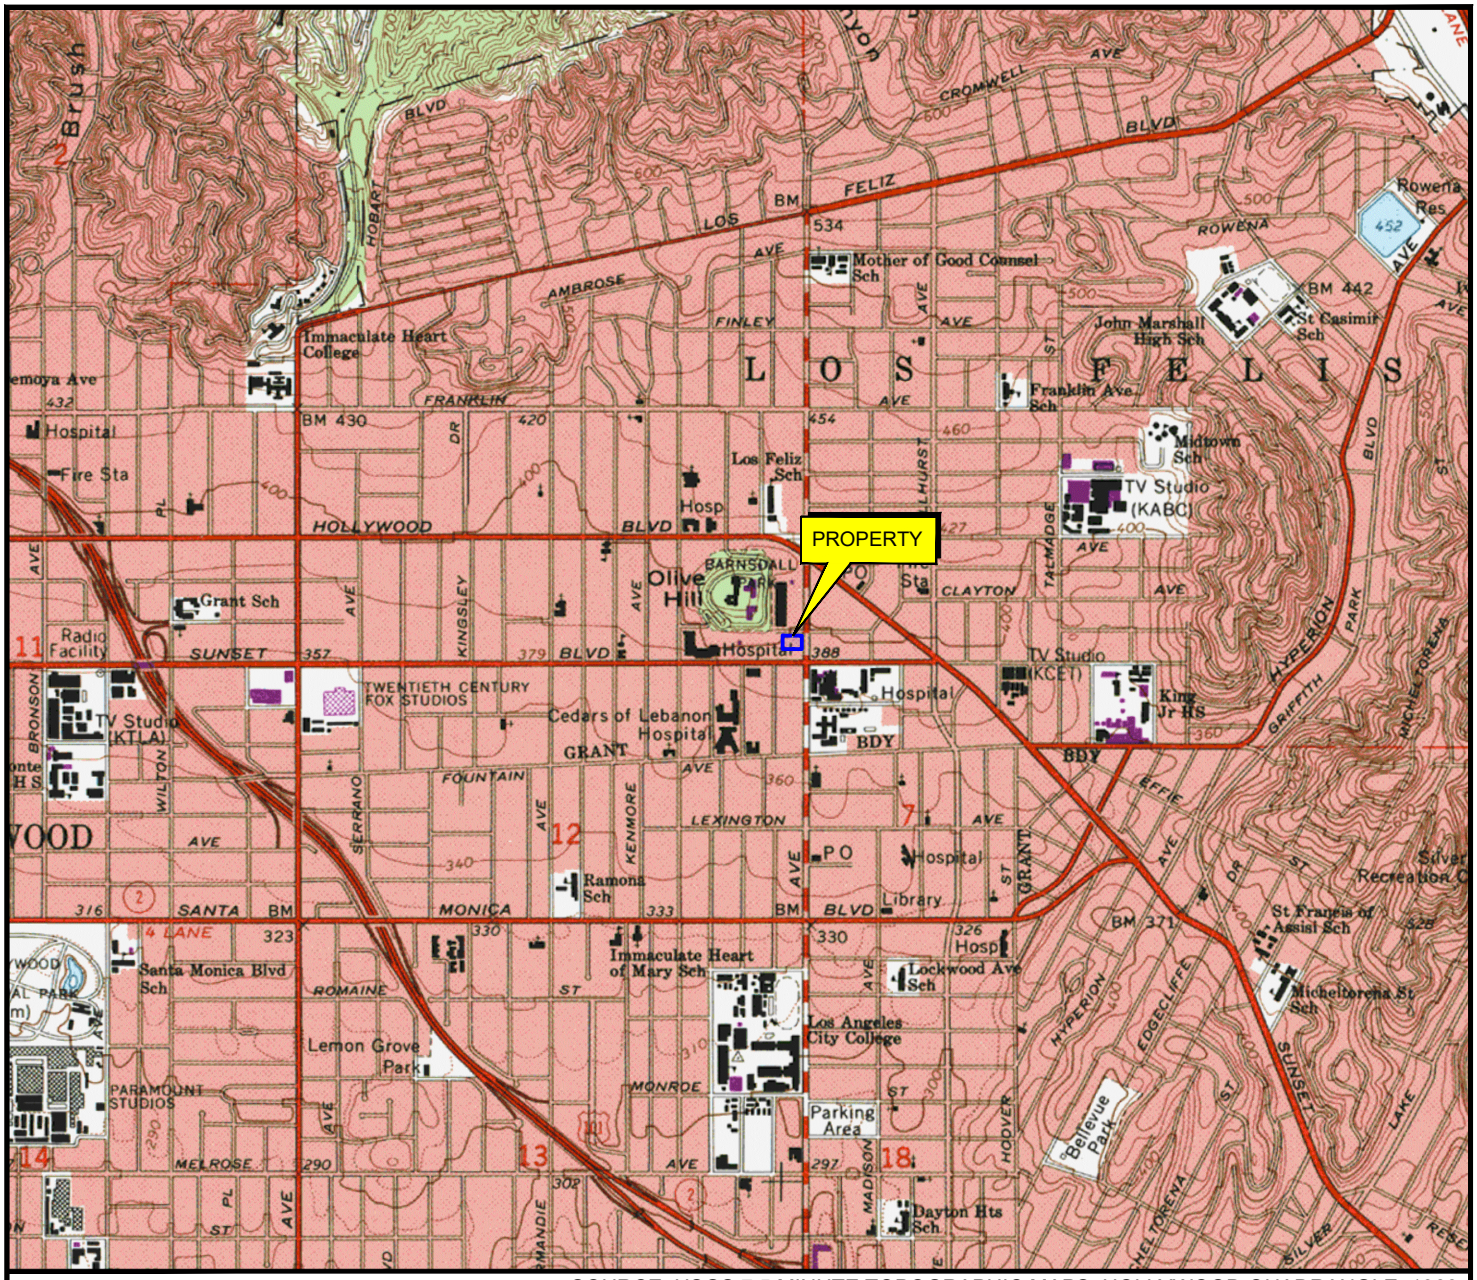

SOURCE: USGS 7.5 MINUTE TOPOGRAPHIC MAPS, HOLLYWOOD QUADRANGLE, 1966
PHOTOREVISED, 1994



N

0 2000 4000

APPROXIMATE SCALE (FEET)

Stantec

290 Conejo Ridge Avenue
Thousand Oaks, CA 91361
PHONE: (805) 230-1266 FAX: (805) 230-1277


FOR:
Kaiser Foundation Health Plan, Inc
LAMC Sunset Desktop Study
1517 Vermont Boulevard,
Los Angeles, CA 90027

Property Location Map

FIGURE: 1

JOB NUMBER:	DRAWN BY:	CHECKED BY:	APPROVED BY:	DATE:
185804335.200.0001	R. Roman	L. Butler	S. Little	01/29/19

FILEPATH:E:\1858\active\185804335\03_data\cad\20190128_dwg_185804335_lamc.dwg|TRoman|Jan 29, 2019 at 13:52|Layout: F1_USGS (1517)

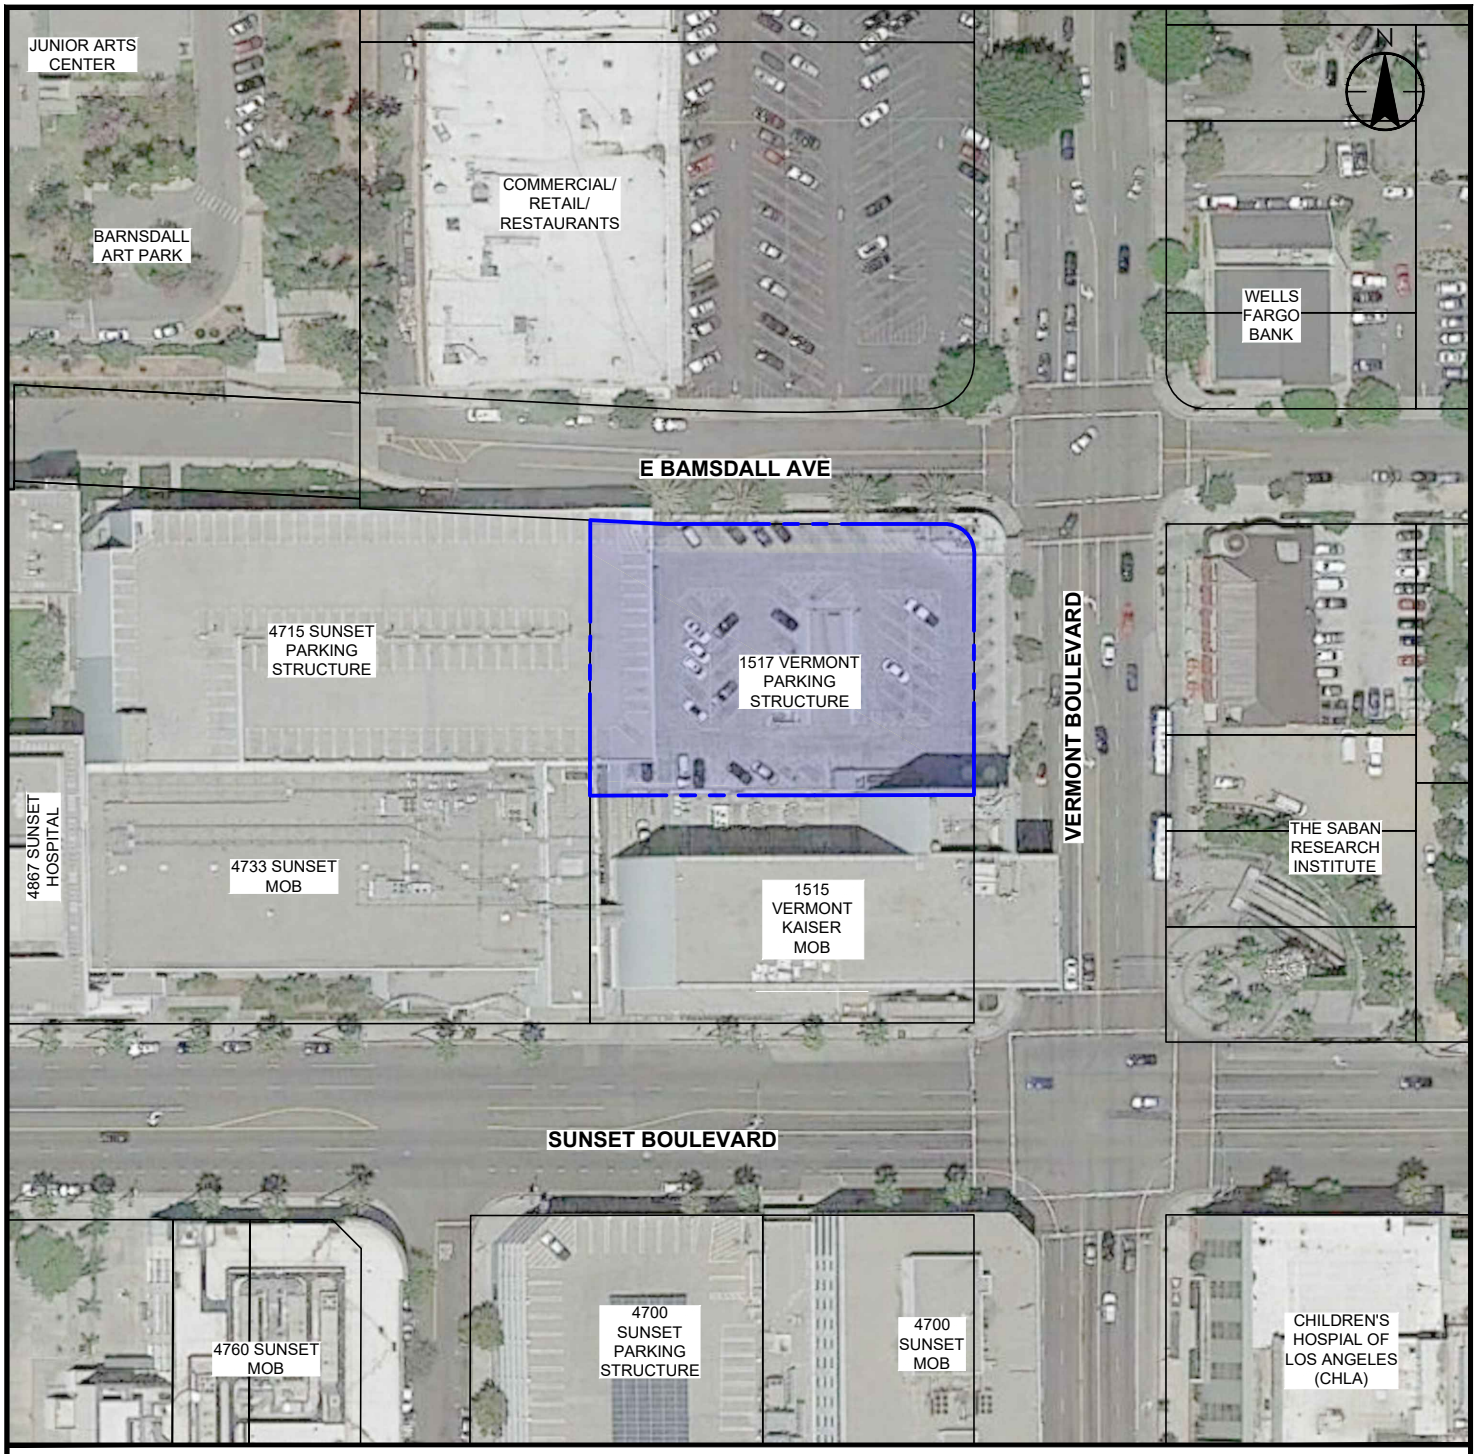

LEGEND

APPROXIMATE PROPERTY BOUNDARY

NOTES:

1. MAP REFERENCES; GOOGLE EARTH PRO AERIAL IMAGE, DATED JUNE 8, 2016.
2. COORDINATE SYSTEM; NAD 83 CALIFORNIA STATE PLANES, ZONE 5 (FT.). NOT A SURVEYED MAP, SITE FEATURES AND LOCATIONS ARE APPROXIMATE.

0 100 200

APPROXIMATE SCALE (FEET)

Stantec
290 Conejo Ridge Avenue
Thousand Oaks, CA 91361
PHONE: (805) 230-1266 FAX: (805) 230-1277

FOR: Kaiser Foundation Health Plan, Inc
LAMC Sunset Desktop Study
1517 Vermont Boulevard,
Los Angeles, CA 90027

Property Vicinity Map

FIGURE: 2

JOB NUMBER:	DRAWN BY:	CHECKED BY:	APPROVED BY:	DATE:
185804335.200.0001	R. Roman	L. Butler	S. Little	01/29/19

FILEPATH:E:\1858\active\185804335\03_data\cad\20190128_dwg_185804335_lamc.dwg|TRoman|Jan 29, 2019 at 18:00|Layout: F2_PVM (1517)

ATTACHMENT A

Sunset Campus Desktop
1515-1519 N Vermont Ave
Los Angeles, CA 90027

Inquiry Number: 5530459.2s
January 09, 2019

The EDR Radius Map™ Report with GeoCheck®

6 Armstrong Road, 4th floor
Shelton, CT 06484
Toll Free: 800.352.0050
www.edrnet.com

TABLE OF CONTENTS

SECTION	PAGE
Executive Summary	ES1
Overview Map	2
Detail Map	3
Map Findings Summary	4
Map Findings	9
Orphan Summary	237
Government Records Searched/Data Currency Tracking	GR-1

GEOCHECK ADDENDUM

Physical Setting Source Addendum	A-1
Physical Setting Source Summary	A-2
Physical Setting Source Map	A-7
Physical Setting Source Map Findings	A-8
Physical Setting Source Records Searched	PSGR-1

Thank you for your business.
Please contact EDR at 1-800-352-0050
with any questions or comments.

Disclaimer - Copyright and Trademark Notice

This Report contains certain information obtained from a variety of public and other sources reasonably available to Environmental Data Resources, Inc. It cannot be concluded from this Report that coverage information for the target and surrounding properties does not exist from other sources. **NO WARRANTY EXPRESSED OR IMPLIED, IS MADE WHATSOEVER IN CONNECTION WITH THIS REPORT. ENVIRONMENTAL DATA RESOURCES, INC. SPECIFICALLY DISCLAIMS THE MAKING OF ANY SUCH WARRANTIES, INCLUDING WITHOUT LIMITATION, MERCHANTABILITY OR FITNESS FOR A PARTICULAR USE OR PURPOSE. ALL RISK IS ASSUMED BY THE USER. IN NO EVENT SHALL ENVIRONMENTAL DATA RESOURCES, INC. BE LIABLE TO ANYONE, WHETHER ARISING OUT OF ERRORS OR OMISSIONS, NEGLIGENCE, ACCIDENT OR ANY OTHER CAUSE, FOR ANY LOSS OF DAMAGE, INCLUDING, WITHOUT LIMITATION, SPECIAL, INCIDENTAL, CONSEQUENTIAL, OR EXEMPLARY DAMAGES. ANY LIABILITY ON THE PART OF ENVIRONMENTAL DATA RESOURCES, INC. IS STRICTLY LIMITED TO A REFUND OF THE AMOUNT PAID FOR THIS REPORT.** Purchaser accepts this Report "AS IS". Any analyses, estimates, ratings, environmental risk levels or risk codes provided in this Report are provided for illustrative purposes only, and are not intended to provide, nor should they be interpreted as providing any facts regarding, or prediction or forecast of, any environmental risk for any property. Only a Phase I Environmental Site Assessment performed by an environmental professional can provide information regarding the environmental risk for any property. Additionally, the information provided in this Report is not to be construed as legal advice.

Copyright 2018 by Environmental Data Resources, Inc. All rights reserved. Reproduction in any media or format, in whole or in part, of any report or map of Environmental Data Resources, Inc., or its affiliates, is prohibited without prior written permission.

EDR and its logos (including Sanborn and Sanborn Map) are trademarks of Environmental Data Resources, Inc. or its affiliates. All other trademarks used herein are the property of their respective owners.

EXECUTIVE SUMMARY

A search of available environmental records was conducted by Environmental Data Resources, Inc (EDR). The report was designed to assist parties seeking to meet the search requirements of EPA's Standards and Practices for All Appropriate Inquiries (40 CFR Part 312), the ASTM Standard Practice for Environmental Site Assessments (E 1527-13), the ASTM Standard Practice for Environmental Site Assessments for Forestland or Rural Property (E 2247-16), the ASTM Standard Practice for Limited Environmental Due Diligence: Transaction Screen Process (E 1528-14) or custom requirements developed for the evaluation of environmental risk associated with a parcel of real estate.

TARGET PROPERTY INFORMATION

ADDRESS

1515-1519 N VERMONT AVE
LOS ANGELES, CA 90027

COORDINATES

Latitude (North):	34.0987990 - 34° 5' 55.67''
Longitude (West):	118.2922540 - 118° 17' 32.11''
Universal Tranverse Mercator:	Zone 11
UTM X (Meters):	380795.0
UTM Y (Meters):	3773669.8
Elevation:	401 ft. above sea level

USGS TOPOGRAPHIC MAP ASSOCIATED WITH TARGET PROPERTY

Target Property Map:	5630741 HOLLYWOOD, CA
Version Date:	2012

AERIAL PHOTOGRAPHY IN THIS REPORT

Portions of Photo from:	20140515
Source:	USDA

MAPPED SITES SUMMARY

Target Property Address:
1515-1519 N VERMONT AVE
LOS ANGELES, CA 90027

Click on Map ID to see full detail.

MAP ID	SITE NAME	ADDRESS	DATABASE ACRONYMS	RELATIVE ELEVATION	DIST (ft. & mi.) DIRECTION
A1	KAISER PERMANENTE RE	1515 N VERMONT LEVEL	RCRA NonGen / NLR, FINDS, ECHO		TP
A2	KAISER PERMANENTE	1515 N. VERMONT AVEN	RCRA-LQG		TP
A3	KAISER MEDICAL CENTE	1515 N VERMONT AVE	CA SWEEPS UST, CA FID UST	Lower	1 ft.
A4	KAISER FOUND HOSPITA	4730 BARNSDALE AVE	CA SWEEPS UST, CA FID UST	Higher	9, 0.002, NNE
A5	KAISER FOUNDATION HO	4730 BARNSDALL AVE	CA UST	Higher	9, 0.002, NNE
A6	RITE AID NO 5435	1533 N VERMONT AVE	RCRA-SQG, FINDS, ECHO	Higher	154, 0.029, NNW
A7	ABRAMSON MORRIS	1528 N VERMONT AVE	EDR Hist Auto	Lower	166, 0.031, East
B8	KOVALL C C	4720 S SUNSET BLVD	EDR Hist Auto	Lower	167, 0.032, SSW
B9	KAISER FOUNDATION HE	4733 W SUNSET BLVD	CA SWEEPS UST, CA FID UST	Lower	183, 0.035, SW
B10	TEXACO INC	4747 W SUNSET BLVD	CA SWEEPS UST, CA FID UST	Lower	184, 0.035, SW
B11	MC CALL PAYNE INC	4700 S SUNSET BLVD	EDR Hist Auto	Lower	205, 0.039, South
C12	PRATTE GARLAND	4661 S SUNSET BLVD	EDR Hist Auto	Lower	290, 0.055, ESE
C13	CHILDREN'S HOSPITAL	4661 W SUNSET BLVD	CA UST	Lower	290, 0.055, ESE
D14	TIME O MAX ONE HOUR	1553 N VERMONT AVE	RCRA-SQG	Higher	292, 0.055, NNE
D15	SPARKLING CLEANERS	1553 N VERMONT AVE	EDR Hist Cleaner	Higher	292, 0.055, NNE
D16	TIME O MAX ONE HOUR	1553 N VERMONT AVE	RCRA-SQG, FINDS, ECHO	Higher	292, 0.055, NNE
B17	KAISER PERMANENTE	4760 W SUNSET BLVD	CA UST, CA SWEEPS UST	Lower	361, 0.068, SW
B18	KAISER FOUNDATION HO	4760 W SUNSET BLVD	CA FID UST	Lower	361, 0.068, SW
E19	KROLL IDA MRS	1428 N VERMONT AVE	EDR Hist Cleaner	Lower	391, 0.074, SSE
C20	CHILDREN'S HOSPITAL	4650 SUNSET BOULEVAR	RCRA-LQG, CA ENVIROSTOR, CA HIST UST, CA FID UST,...	Lower	392, 0.074, ESE
C21	CHILDREN'S HOSPITAL	4650 W SUNSET BLVD	CA UST, CA SWEEPS UST	Lower	392, 0.074, ESE
D22	LAUR METALS CO	1601 N VERMONT AVE	CA SWRCY	Higher	398, 0.075, NNE
E23	KERR H W	1410 N VERMONT AVE	EDR Hist Cleaner	Lower	468, 0.089, SSE
D24	YITZHAK HACHAMOFF	1630 N VERMONT AVE	CA HIST UST	Higher	567, 0.107, NNE
D25	PETROL SIX LLC	1630 N VERMONT AVE	EDR Hist Auto	Higher	567, 0.107, NNE
F26	CHILDRENS HOSPITAL	4560 SUNSET	CA HIST CORTESE	Lower	614, 0.116, ESE
F27	CHILDRENS HOSPITAL	4560 SUNSET BLVD W	CA LUST	Lower	614, 0.116, ESE
G28	ANDERS H F	4660 HOLLYWOOD BLVD	EDR Hist Cleaner	Higher	614, 0.116, NNE
G29	HOLLYWOOD CLEANERS	4730 HOLLYWOOD BLVD	RCRA-SQG, FINDS, ECHO, CA HAZNET	Higher	620, 0.117, NNE
G30	ANDERS H F	4662 HOLLYWOOD BLVD	EDR Hist Cleaner	Higher	634, 0.120, NNE
H31	RITE AID NO 5435	1637 N VERMONT AVE	RCRA-CESQG	Higher	666, 0.126, North
H32	RITE AID #5435	1637 N VERMONT AVE	RCRA-LQG	Higher	666, 0.126, North
G33	SHELL/TESORO (FORMER	1630 VERMONT AVE N	CA LUST, CA HAZNET	Higher	735, 0.139, NNE
G34	ARCO #5025	1630 VERMONT	CA HIST CORTESE	Higher	735, 0.139, NNE
G35	PRESTIGE STATIONS IN	1630 N VERMONT AVE	RCRA NonGen / NLR, FINDS, ECHO	Higher	735, 0.139, NNE
G36	ARCO #5025	1630 VERMONT AVE N	CA LUST	Higher	735, 0.139, NNE
G37	MINI MARKET/GAS STAT	1630 N VERMONT AVE	CA SWEEPS UST, CA HIST UST, CA FID UST	Higher	735, 0.139, NNE
G38	HOLLYWOOD SHELL	1630 N VERMONT AVE	CA UST	Higher	735, 0.139, NNE
I39	HOLLYWOOD HYUNDAI MA	4601 HOLLYWOOD BLVD	CA SWEEPS UST, CA HIST UST, CA FID UST, RCRA...	Higher	784, 0.148, ENE

MAPPED SITES SUMMARY

Target Property Address:
1515-1519 N VERMONT AVE
LOS ANGELES, CA 90027

Click on Map ID to see full detail.

MAP ID	SITE NAME	ADDRESS	DATABASE ACRONYMS	RELATIVE ELEVATION	DIST (ft. & mi.) DIRECTION
I40	ALEX SATIN OLDS MAZD	4601 HOLLYWOOD BLVD	CA HIST UST	Higher	784, 0.148, ENE
I41	HOLLYWOOD HYUNDAI MA	4601 HOLLYWOOD BLVD	RCRA-SQG	Higher	784, 0.148, ENE
J42	KAISER FOUNDATION HO	4867 W SUNSET BLVD	CA HIST UST	Lower	813, 0.154, West
J43	KAISER FOUNDATION HO	4867 SUNSET BLVD	CA HIST UST, CA EMI	Lower	813, 0.154, West
J44	KAISER PERMANENTE	4867 W SUNSET BLVD	CA UST	Lower	813, 0.154, West
J45	KAISER LAMC STAGE 2	4867 SUNSET BOULEVAR	CA LUST, CA HIST CORTESE, CA NPDES, CA CIWQS	Lower	813, 0.154, West
J46	KAISER FOUNDATION HO	4867 W SUNSET BLVD	CA SWEEPS UST, CA FID UST	Lower	813, 0.154, West
J47	KAISER PERMANENTE LO	4867 W. SUNSET BLVD.	RCRA-LQG	Lower	813, 0.154, West
H48	HOLLYWOOD ENTERPRISE	1666 N VERMONT AVE	CA SWEEPS UST, CA FID UST	Higher	814, 0.154, North
H49	HOLLYMONT CAR WASH	1666 N VERMONT AVE	CA HIST UST	Higher	814, 0.154, North
K50	CHURCH OF SCIENTOLOG	4833 FOUNTAIN AVE	CA FID UST	Lower	856, 0.162, SW
K51	CHURCH OF SCIENTOLOG	4833 FOUNTAIN AVE	CA UST, CA SWEEPS UST	Lower	856, 0.162, SW
L52	HOLLYWOOD PRESBYTERI	1300 N VERMONT AVE	CA UST	Lower	876, 0.166, SSE
L53	HOLLYWOOD PRESBYTERI	1300 N VERMONT AVE	CA SWEEPS UST, CA FID UST, CA EMI	Lower	876, 0.166, SSE
L54	QUEEN OF ANGELS HOLL	1300 N VERMONT AVE	RCRA-LQG, CA LUST, FINDS, ECHO, CA HAZNET, CA...	Lower	876, 0.166, SSE
M55	HOLLYWOOD MOVING CEN	4550 HOLLYWOOD BLVD	CA HIST UST	Higher	968, 0.183, East
M56	U-HAUL OF LOS ANGELE	4550 HOLLYWOOD BLVD	CA SWEEPS UST, CA HIST UST, CA FID UST	Higher	968, 0.183, East
N57	HOLLYWOOD CLEANERS	4730 HOLLYWOOD BLVD	CA DRYCLEANERS	Higher	995, 0.188, NNW
N58	HOLLYWOOD CLEANERS	4730 HOLLYWOOD BLVD	CA DRYCLEANERS	Higher	995, 0.188, NNW
59	KAISER FOUNDATION HO	1550 N EDGEMONT ST	CA SWEEPS UST, CA FID UST, CA EMI	Higher	1034, 0.196, WNW
J60	KAISER FOUNDATION HO	1526 N EDGEMONT ST	CA SWEEPS UST, CA FID UST	Lower	1059, 0.201, West
O61	BARNSDALL PARK	4800 HOLLYWOOD BLVD	RCRA-SQG, FINDS, ECHO	Higher	1059, 0.201, NNW
J62	KAISER PERMANENTE	4900 W SUNSET BLVD	CA SWEEPS UST, CA FID UST	Lower	1093, 0.207, WSW
J63	4900 SUNSET	4900 SUNSET BLVD	RCRA-SQG	Lower	1093, 0.207, WSW
M64	HOLLYWOOD FORD	4531 HOLLYWOOD BLVD	RCRA-SQG, CA SWEEPS UST, CA HIST UST, CA FID UST,...	Higher	1125, 0.213, East
P65	CHURCH OF SCIENTOLOG	1404 N CATALINA ST	CA UST	Lower	1127, 0.213, SW
P66	UNK	1404 N CATALINA ST	CA SWEEPS UST, CA FID UST	Lower	1127, 0.213, SW
O67	MTA - BARNSDALL PARK	4800 HOLLYWOOD BLVD	CA CPS-SLIC, CA HAZNET	Higher	1143, 0.216, NNW
Q68	HOLLYWOOD BODY AND F	1566 LYMAN PL	RCRA-SQG, FINDS, ECHO	Higher	1177, 0.223, ENE
Q69	MONACO MOTORS INC.	1566 LYMAN RD	CA SWEEPS UST, CA FID UST	Higher	1177, 0.223, ENE
R70	UNION OIL SERVICE ST	1270 N VERMONT AVE	CA HIST UST	Lower	1207, 0.229, South
R71	UNOCAL SERVICE STATI	1270 N VERMONT AVE	CA HIST UST, CA HAZNET	Lower	1207, 0.229, South
R72	SERVICE STATION 3647	1270 N VERMONT AVE	CA SWEEPS UST, CA HIST UST, CA FID UST	Lower	1207, 0.229, South
R73	K. NALBANDIAN SERVIC	1270 N VERMONT AVE	CA UST	Lower	1207, 0.229, South
R74	76 PRODUCTS STATION	1270 VERMONT AVE N	CA LUST, CA HIST CORTESE	Lower	1207, 0.229, South
O75	HOLLYWOOD CAR WASH	4810 HOLLYWOOD BLVD	CA LUST, CA HIST UST, CA HIST CORTESE	Higher	1209, 0.229, NW
O76	HOLLYWOOD CAR WASH	4810 HOLLYWOOD BLVD	CA LUST, CA HIST UST	Higher	1209, 0.229, NW
O77	EVI ENTERPRISES CORP	4810 HOLLYWOOD BLVD	CA SWEEPS UST, CA FID UST	Higher	1209, 0.229, NW
78	CHURCH OF SCIENTOLOG	4734 FOUNTAIN AVE	CA DRYCLEANERS	Lower	1219, 0.231, South

MAPPED SITES SUMMARY

Target Property Address:
1515-1519 N VERMONT AVE
LOS ANGELES, CA 90027

Click on Map ID to see full detail.

MAP ID	SITE NAME	ADDRESS	DATABASE ACRONYMS	RELATIVE ELEVATION	DIST (ft. & mi.) DIRECTION
Q79	FIRE STATION #35	1601 HILLHURST AVE N	CA LUST	Higher	1385, 0.262, ENE
Q80	LA FIRE STATION 35	1601 HILLHURST AVE	RCRA-SQG, FINDS, ECHO, CA HIST CORTESE	Higher	1385, 0.262, ENE
R81	PACIFIC BELL	1255 N VERMONT	RCRA-SQG, CA LUST, CA UST, CA SWEEPS UST, CA HIST...	Lower	1390, 0.263, South
S82	EDGEMONT HOSPITAL	4841 HOLLYWOOD	CA LUST, CA HIST CORTESE	Higher	1478, 0.280, NW
S83	EDGEMONT HOSPITAL	4841 HOLLYWOOD BLVD	CA LUST	Higher	1478, 0.280, NW
S84	SERVICE STATION 3837	4900 W HOLLYWOOD BLV	CA LUST, CA SWEEPS UST, CA HIST UST, CA FID UST,...	Higher	1494, 0.283, NW
S85	UNOCAL #3837 (FORMER	4900 HOLLYWOOD BLVD	CA LUST	Higher	1494, 0.283, NW
S86	SHELL OIL CO (FORMER	4905 HOLLYWOOD BLVD	CA LUST, CA HIST CORTESE	Higher	1566, 0.297, NW
87	HOLLYWOOD GAS (FORME	4977 HOLLYWOOD BLVD	CA LUST, CA SWEEPS UST, CA HIST CORTESE	Higher	1959, 0.371, WNW
88	THRIFTY #183	5025 SUNSET BLVD W	CA LUST, CA HIST CORTESE	Lower	1972, 0.373, West
89	MARSHALL NEW PRIMARY	LEXINGTON AVE/WESTMO	CA ENVIROSTOR, CA SCH	Lower	2219, 0.420, SE
90	SAV-MOR OIL CO. #343	4359 SUNSET BLVD	CA LUST, CA HIST UST, CA HIST CORTESE	Lower	2451, 0.464, ESE
T91	90140	1869 HILLHURST	CA LUST, CA HIST UST	Higher	2619, 0.496, NNE
T92	CHEVRON #9-0140	1869 HILLHURST AVE	CA LUST	Higher	2619, 0.496, NNE
93	RAMONA PRIMARY SITE	HOBART BOULEVARD/FOU	CA ENVIROSTOR, CA SCH	Lower	3601, 0.682, WSW
94	BELMONT/HOLLYWOOD NO	WILLOWBROOK AVE/HOOV	CA ENVIROSTOR, CA SCH	Lower	4097, 0.776, SE
95	RAMONA NEW PC AKA BO	SANTA MONICA BOULEVA	CA ENVIROSTOR, CA SCH	Lower	4103, 0.777, SW
96	BELMONT/HOLLYWOOD NO	LA MIRADA AVENUE/SER	CA ENVIROSTOR, CA SCH	Lower	4376, 0.829, WSW
97	DELUXE LABORATORIES	1377 N. SERRANO AVEN	RCRA-LQG, CA ENVIROSTOR, CA CPS-SLIC, CA HIST UST,...	Lower	4503, 0.853, West
U98	RAMONA PRIMARY SITE	KINGSLEY DRIVE/ROMAI	CA ENVIROSTOR, CA SCH	Lower	4704, 0.891, SW
99	QUANTITY PHOTO'S, IN	5432 HOLLYWOOD BOULE	CA ENVIROSTOR	Lower	4835, 0.916, WNW
U100	BELMONT/HOLLYWOOD NO	HARVARD BOULEVARD/RO	CA ENVIROSTOR, CA SCH	Lower	4859, 0.920, SW
101	CENTRAL REGION MIDDL	FOUNTAIN AVENUE/SERR	CA ENVIROSTOR, CA SCH	Lower	5003, 0.948, WSW

EXECUTIVE SUMMARY

TARGET PROPERTY SEARCH RESULTS

The target property was identified in the following records. For more information on this property see page 9 of the attached EDR Radius Map report:

Site	Database(s)	EPA ID
KAISER PERMANENTE RE 1515 N VERMONT LEVEL HOLLYWOOD, CA 90027	RCRA NonGen / NLR EPA ID:: CAD982025850 FINDS Registry ID:: 110002781008 ECHO Registry ID: 110002781008	CAD982025850
KAISER PERMANENTE 1515 N. VERMONT AVEN LOS ANGELES, CA 90027	RCRA-LQG EPA ID:: CAD981396658	CAD981396658

DATABASES WITH NO MAPPED SITES

No mapped sites were found in EDR's search of available ("reasonably ascertainable ") government records either on the target property or within the search radius around the target property for the following databases:

STANDARD ENVIRONMENTAL RECORDS

Federal NPL site list

NPL ---------- National Priority List
Proposed NPL ---------- Proposed National Priority List Sites
NPL LIENS ---------- Federal Superfund Liens

Federal Delisted NPL site list

Delisted NPL ---------- National Priority List Deletions

Federal CERCLIS list

FEDERAL FACILITY ---------- Federal Facility Site Information listing
SEMS ---------- Superfund Enterprise Management System

Federal CERCLIS NFRAP site list

SEMS-ARCHIVE ---------- Superfund Enterprise Management System Archive

Federal RCRA CORRACTS facilities list

CORRACTS ---------- Corrective Action Report

EXECUTIVE SUMMARY

Federal RCRA non-CORRACTS TSD facilities list

RCRA-TSDF ---------- RCRA - Treatment, Storage and Disposal

Federal institutional controls / engineering controls registries

LUCIS ---------- Land Use Control Information System
US ENG CONTROLS ---------- Engineering Controls Sites List
US INST CONTROL ---------- Sites with Institutional Controls

Federal ERNS list

ERNS ---------- Emergency Response Notification System

State- and tribal - equivalent NPL

CA RESPONSE ---------- State Response Sites

State and tribal landfill and/or solid waste disposal site lists

CA SWF/LF ---------- Solid Waste Information System

State and tribal leaking storage tank lists

INDIAN LUST ---------- Leaking Underground Storage Tanks on Indian Land

State and tribal registered storage tank lists

FEMA UST ---------- Underground Storage Tank Listing
CA AST ---------- Aboveground Petroleum Storage Tank Facilities
INDIAN UST ---------- Underground Storage Tanks on Indian Land

State and tribal voluntary cleanup sites

CA VCP ---------- Voluntary Cleanup Program Properties
INDIAN VCP ---------- Voluntary Cleanup Priority Listing

State and tribal Brownfields sites

CA BROWNFIELDS ---------- Considered Brownfieds Sites Listing

ADDITIONAL ENVIRONMENTAL RECORDS

Local Brownfield lists

US BROWNFIELDS ---------- A Listing of Brownfields Sites

Local Lists of Landfill / Solid Waste Disposal Sites

CA WMUDS/SWAT ---------- Waste Management Unit Database
CA HAULERS ---------- Registered Waste Tire Haulers Listing
INDIAN ODI ---------- Report on the Status of Open Dumps on Indian Lands
DEBRIS REGION 9 ---------- Torres Martinez Reservation Illegal Dump Site Locations

ODI ---------- Open Dump Inventory
IHS OPEN DUMPS ---------- Open Dumps on Indian Land

Local Lists of Hazardous waste / Contaminated Sites

CA AOCONCERN ---------- Key Areas of Concerns in Los Angeles County
US HIST CDL ---------- Delisted National Clandestine Laboratory Register
CA HIST Cal-Sites ---------- Historical Calsites Database
CA CDL ---------- Clandestine Drug Labs
CA CERS HAZ WASTE ---------- CERS HAZ WASTE
CA Toxic Pits ---------- Toxic Pits Cleanup Act Sites
US CDL ---------- National Clandestine Laboratory Register

Local Lists of Registered Storage Tanks

CA CERS TANKS ---------- California Environmental Reporting System (CERS) Tanks

Local Land Records

CA LIENS ---------- Environmental Liens Listing
LIENS 2 ---------- CERCLA Lien Information
CA DEED ---------- Deed Restriction Listing

Records of Emergency Release Reports

HMIRS ---------- Hazardous Materials Information Reporting System
CA CHMIRS ---------- California Hazardous Material Incident Report System
CA LDS ---------- Land Disposal Sites Listing
CA MCS ---------- Military Cleanup Sites Listing
CA SPILLS 90 ---------- SPILLS 90 data from FirstSearch

Other Ascertainable Records

FUDS ---------- Formerly Used Defense Sites
DOD ---------- Department of Defense Sites
SCRD DRYCLEANERS ---------- State Coalition for Remediation of Drycleaners Listing
US FIN ASSUR ---------- Financial Assurance Information
EPA WATCH LIST ---------- EPA WATCH LIST
2020 COR ACTION ---------- 2020 Corrective Action Program List
TSCA ---------- Toxic Substances Control Act
TRIS ---------- Toxic Chemical Release Inventory System
SSTS ---------- Section 7 Tracking Systems
ROD ---------- Records Of Decision
RMP ---------- Risk Management Plans
RAATS ---------- RCRA Administrative Action Tracking System
PRP ---------- Potentially Responsible Parties
PADS ---------- PCB Activity Database System
FTTS ---------- FIFRA/ TSCA Tracking System - FIFRA (Federal Insecticide, Fungicide, & Rodenticide Act)/TSCA (Toxic Substances Control Act)
MLTS ---------- Material Licensing Tracking System
COAL ASH DOE ---------- Steam-Electric Plant Operation Data
COAL ASH EPA ---------- Coal Combustion Residues Surface Impoundments List
PCB TRANSFORMER ---------- PCB Transformer Registration Database
RADINFO ---------- Radiation Information Database
HIST FTTS ---------- FIFRA/TSCA Tracking System Administrative Case Listing

DOT OPS ---- Incident and Accident Data
CONSENT ---- Superfund (CERCLA) Consent Decrees
INDIAN RESERV ---- Indian Reservations
FUSRAP ---- Formerly Utilized Sites Remedial Action Program
UMTRA ---- Uranium Mill Tailings Sites
LEAD SMELTERS ---- Lead Smelter Sites
US AIRS ---- Aerometric Information Retrieval System Facility Subsystem
US MINES ---- Mines Master Index File
ABANDONED MINES ---- Abandoned Mines
DOCKET HWC ---- Hazardous Waste Compliance Docket Listing
UXO ---- Unexploded Ordnance Sites
FUELS PROGRAM ---- EPA Fuels Program Registered Listing
CA BOND EXP. PLAN ---- Bond Expenditure Plan
CA Cortese ---- "Cortese" Hazardous Waste & Substances Sites List
CA CUPA Listings ---- CUPA Resources List
CA ENF ---- Enforcement Action Listing
CA Financial Assurance ---- Financial Assurance Information Listing
CA ICE ---- ICE
CA LOS ANGELES CO. HMS ---- HMS: Street Number List
CA HWP ---- EnviroStor Permitted Facilities Listing
CA HWT ---- Registered Hazardous Waste Transporter Database
CA MINES ---- Mines Site Location Listing
CA MWMP ---- Medical Waste Management Program Listing
CA PEST LIC ---- Pesticide Regulation Licenses Listing
CA PROC ---- Certified Processors Database
CA Notify 65 ---- Proposition 65 Records
CA UIC ---- UIC Listing
CA WASTEWATER PITS ---- Oil Wastewater Pits Listing
CA WDS ---- Waste Discharge System
CA CERS ---- CERS
CA WIP ---- Well Investigation Program Case List
CA NON-CASE INFO ---- NON-CASE INFO (GEOTRACKER)
CA MILITARY PRIV SITES ---- MILITARY PRIV SITES (GEOTRACKER)
CA WDR ---- Waste Discharge Requirements Listing
CA PROD WATER PONDS ---- PROD WATER PONDS (GEOTRACKER)
CA SAMPLING POINT ---- SAMPLING POINT (GEOTRACKER)
CA OTHER OIL GAS ---- OTHER OIL & GAS (GEOTRACKER)
CA PROJECT ---- PROJECT (GEOTRACKER)
CA WELL STIM PROJ ---- Well Stimulation Project (GEOTRACKER)
CA UIC GEO ---- UIC GEO (GEOTRACKER)

EDR HIGH RISK HISTORICAL RECORDS

EDR Exclusive Records

EDR MGP ---- EDR Proprietary Manufactured Gas Plants

EDR RECOVERED GOVERNMENT ARCHIVES

Exclusive Recovered Govt. Archives

CA RGA LF ---- Recovered Government Archive Solid Waste Facilities List
CA RGA LUST ---- Recovered Government Archive Leaking Underground Storage Tank

EXECUTIVE SUMMARY

SURROUNDING SITES: SEARCH RESULTS

Surrounding sites were identified in the following databases.

Elevations have been determined from the USGS Digital Elevation Model and should be evaluated on a relative (not an absolute) basis. Relative elevation information between sites of close proximity should be field verified. Sites with an elevation equal to or higher than the target property have been differentiated below from sites with an elevation lower than the target property.
Page numbers and map identification numbers refer to the EDR Radius Map report where detailed data on individual sites can be reviewed.

Sites listed in ***bold italics*** are in multiple databases.

Unmappable (orphan) sites are not considered in the foregoing analysis.

STANDARD ENVIRONMENTAL RECORDS

Federal RCRA generators list

RCRA-LQG: RCRAInfo is EPA's comprehensive information system, providing access to data supporting the Resource Conservation and Recovery Act (RCRA) of 1976 and the Hazardous and Solid Waste Amendments (HSWA) of 1984. The database includes selective information on sites which generate, transport, store, treat and/or dispose of hazardous waste as defined by the Resource Conservation and Recovery Act (RCRA). Large quantity generators (LQGs) generate over 1,000 kilograms (kg) of hazardous waste, or over 1 kg of acutely hazardous waste per month.

A review of the RCRA-LQG list, as provided by EDR, and dated 03/01/2018 has revealed that there are 4 RCRA-LQG sites within approximately 0.25 miles of the target property.

Equal/Higher Elevation	Address	Direction / Distance	Map ID	Page
RITE AID #5435 EPA ID:: CAL000281021	1637 N VERMONT AVE	N 1/8 - 1/4 (0.126 mi.)	H32	65

Lower Elevation	Address	Direction / Distance	Map ID	Page
CHILDREN'S HOSPITAL EPA ID:: CAD981399900	***4650 SUNSET BOULEVAR***	***ESE 0 - 1/8 (0.074 mi.)***	***C20***	***25***
KAISER PERMANENTE LO EPA ID:: CAD981396591	4867 W. SUNSET BLVD.	W 1/8 - 1/4 (0.154 mi.)	J47	95
QUEEN OF ANGELS HOLL EPA ID:: CAD983617663	***1300 N VERMONT AVE***	***SSE 1/8 - 1/4 (0.166 mi.)***	***L54***	***108***

RCRA-SQG: RCRAInfo is EPA's comprehensive information system, providing access to data supporting the Resource Conservation and Recovery Act (RCRA) of 1976 and the Hazardous and Solid Waste Amendments (HSWA) of 1984. The database includes selective information on sites which generate, transport, store, treat and/or dispose of hazardous waste as defined by the Resource Conservation and Recovery Act (RCRA). Small quantity generators (SQGs) generate between 100 kg and 1,000 kg of hazardous waste per month.

A review of the RCRA-SQG list, as provided by EDR, and dated 03/01/2018 has revealed that there are 9 RCRA-SQG sites within approximately 0.25 miles of the target property.

Equal/Higher Elevation	Address	Direction / Distance	Map ID	Page
RITE AID NO 5435	***1533 N VERMONT AVE***	***NNW 0 - 1/8 (0.029 mi.)***	***A6***	***16***

EPA ID:: CA0000228510				
TIME O MAX ONE HOUR EPA ID:: CAD981457674	1553 N VERMONT AVE	NNE 0 - 1/8 (0.055 mi.)	D14	20
TIME O MAX ONE HOUR EPA ID:: CAD982020414	***1553 N VERMONT AVE***	***NNE 0 - 1/8 (0.055 mi.)***	***D16***	***22***
HOLLYWOOD CLEANERS EPA ID:: CAD983647462	***4730 HOLLYWOOD BLVD***	***NNE 0 - 1/8 (0.117 mi.)***	***G29***	***58***
HOLLYWOOD HYUNDAI MA EPA ID:: CAD982523508	4601 HOLLYWOOD BLVD	ENE 1/8 - 1/4 (0.148 mi.)	I41	86
BARNSDALL PARK EPA ID:: CAD981988033	***4800 HOLLYWOOD BLVD***	***NNW 1/8 - 1/4 (0.201 mi.)***	***O61***	***123***
HOLLYWOOD FORD EPA ID:: CAD981378532	***4531 HOLLYWOOD BLVD***	***E 1/8 - 1/4 (0.213 mi.)***	***M64***	***129***
HOLLYWOOD BODY AND F EPA ID:: CAD983664616	***1566 LYMAN PL***	***ENE 1/8 - 1/4 (0.223 mi.)***	***Q68***	***138***

Lower Elevation	**Address**	**Direction / Distance**	**Map ID**	**Page**
4900 SUNSET EPA ID:: CAD982008047	4900 SUNSET BLVD	WSW 1/8 - 1/4 (0.207 mi.)	J63	126

RCRA-CESQG: RCRAInfo is EPA's comprehensive information system, providing access to data supporting the Resource Conservation and Recovery Act (RCRA) of 1976 and the Hazardous and Solid Waste Amendments (HSWA) of 1984. The database includes selective information on sites which generate, transport, store, treat and/or dispose of hazardous waste as defined by the Resource Conservation and Recovery Act (RCRA). Conditionally exempt small quantity generators (CESQGs) generate less than 100 kg of hazardous waste, or less than 1 kg of acutely hazardous waste per month.

A review of the RCRA-CESQG list, as provided by EDR, and dated 03/01/2018 has revealed that there is 1 RCRA-CESQG site within approximately 0.25 miles of the target property.

Equal/Higher Elevation	**Address**	**Direction / Distance**	**Map ID**	**Page**
RITE AID NO 5435 EPA ID:: CAR000249441	1637 N VERMONT AVE	N 1/8 - 1/4 (0.126 mi.)	H31	60

State- and tribal - equivalent CERCLIS

CA ENVIROSTOR: The Department of Toxic Substances Control's (DTSC's) Site Mitigation and Brownfields Reuse Program's (SMBRP's) EnviroStor database identifes sites that have known contamination or sites for which there may be reasons to investigate further. The database includes the following site types: Federal Superfund sites (National Priorities List (NPL)); State Response, including Military Facilities and State Superfund; Voluntary Cleanup; and School sites. EnviroStor provides similar information to the information that was available in CalSites, and provides additional site information, including, but not limited to, identification of formerly-contaminated properties that have been released for reuse, properties where environmental deed restrictions have been recorded to prevent inappropriate land uses, and risk characterization information that is used to assess potential impacts to public health and the environment at contaminated sites.

A review of the CA ENVIROSTOR list, as provided by EDR, and dated 10/29/2018 has revealed that there

are 11 CA ENVIROSTOR sites within approximately 1 mile of the target property.

Lower Elevation	Address	Direction / Distance	Map ID	Page
CHILDREN'S HOSPITAL	***4650 SUNSET BOULEVAR***	***ESE 0 - 1/8 (0.074 mi.)***	***C20***	***25***
Facility Id: 71002816				
Status: Refer: Other Agency				
MARSHALL NEW PRIMARY	***LEXINGTON AVE/WESTMO***	***SE 1/4 - 1/2 (0.420 mi.)***	***89***	***186***
Facility Id: 19650016				
Status: No Further Action				
RAMONA PRIMARY SITE	***HOBART BOULEVARD/FOU***	***WSW 1/2 - 1 (0.682 mi.)***	***93***	***195***
Facility Id: 19820083				
Status: Inactive - Withdrawn				
BELMONT/HOLLYWOOD NO	***WILLOWBROOK AVE/HOOV***	***SE 1/2 - 1 (0.776 mi.)***	***94***	***198***
Facility Id: 19800042				
Status: Inactive - Needs Evaluation				
RAMONA NEW PC AKA BO	***SANTA MONICA BOULEVA***	***SW 1/2 - 1 (0.777 mi.)***	***95***	***201***
Facility Id: 19790003				
Status: No Further Action				
BELMONT/HOLLYWOOD NO	***LA MIRADA AVENUE/SER***	***WSW 1/2 - 1 (0.829 mi.)***	***96***	***204***
Facility Id: 19880049				
Status: Inactive - Needs Evaluation				
DELUXE LABORATORIES	***1377 N. SERRANO AVEN***	***W 1/2 - 1 (0.853 mi.)***	***97***	***207***
Facility Id: 60001863				
Status: Refer: 1248 Local Agency				
RAMONA PRIMARY SITE	***KINGSLEY DRIVE/ROMAI***	***SW 1/2 - 1 (0.891 mi.)***	***U98***	***227***
Facility Id: 19880045				
Status: Inactive - Withdrawn				
QUANTITY PHOTO'S, IN	5432 HOLLYWOOD BOULE	WNW 1/2 - 1 (0.916 mi.)	99	229
Facility Id: 71003286				
Status: Refer: Other Agency				
BELMONT/HOLLYWOOD NO	***HARVARD BOULEVARD/RO***	***SW 1/2 - 1 (0.920 mi.)***	***U100***	***230***
Facility Id: 19880048				
Status: Inactive - Needs Evaluation				
CENTRAL REGION MIDDL	***FOUNTAIN AVENUE/SERR***	***WSW 1/2 - 1 (0.948 mi.)***	***101***	***233***
Facility Id: 60000058				
Status: Inactive - Action Required				

State and tribal leaking storage tank lists

CA LUST: Leaking Underground Storage Tank (LUST) Sites included in GeoTracker. GeoTracker is the Water Boards data management system for sites that impact, or have the potential to impact, water quality in California, with emphasis on groundwater.

A review of the CA LUST list, as provided by EDR, has revealed that there are 20 CA LUST sites within approximately 0.5 miles of the target property.

Equal/Higher Elevation	Address	Direction / Distance	Map ID	Page
SHELL/TESORO (FORMER	***1630 VERMONT AVE N***	***NNE 1/8 - 1/4 (0.139 mi.)***	***G33***	***67***
Database: LUST, Date of Government Version: 09/10/2018				

Status: Open - Verification Monitoring
Global Id: T0603700743

ARCO #5025 | 1630 VERMONT AVE N | NNE 1/8 - 1/4 (0.139 mi.) | G36 | 79
Database: LUST REG 4, Date of Government Version: 09/07/2004
Facility Id: 900270134
Status: Post remedial action monitoring
Global ID: T0603700743

HOLLYWOOD CAR WASH | 4810 HOLLYWOOD BLVD | NW 1/8 - 1/4 (0.229 mi.) | O75 | 147
Database: LUST, Date of Government Version: 09/10/2018
Status: Completed - Case Closed
Global Id: T0603700736

HOLLYWOOD CAR WASH | 4810 HOLLYWOOD BLVD | NW 1/8 - 1/4 (0.229 mi.) | O76 | 150
Database: LUST REG 4, Date of Government Version: 09/07/2004
Facility Id: 900270052
Status: Case Closed
Global ID: T0603700736

FIRE STATION #35 | 1601 HILLHURST AVE N | ENE 1/4 - 1/2 (0.262 mi.) | Q79 | 153
Database: LUST, Date of Government Version: 09/10/2018
Database: LUST REG 4, Date of Government Version: 09/07/2004
Status: Completed - Case Closed
Facility Id: 900270216
Status: Case Closed
Global Id: T0603700750
Global ID: T0603700750

EDGEMONT HOSPITAL | 4841 HOLLYWOOD | NW 1/4 - 1/2 (0.280 mi.) | S82 | 164
Database: LUST, Date of Government Version: 09/10/2018
Status: Completed - Case Closed
Global Id: T0603700738

EDGEMONT HOSPITAL | 4841 HOLLYWOOD BLVD | NW 1/4 - 1/2 (0.280 mi.) | S83 | 165
Database: LUST REG 4, Date of Government Version: 09/07/2004
Facility Id: 900270089
Status: Case Closed
Global ID: T0603700738

SERVICE STATION 3837 | 4900 W HOLLYWOOD BLV | NW 1/4 - 1/2 (0.283 mi.) | S84 | 166
Database: LUST REG 4, Date of Government Version: 09/07/2004
Facility Id: 900270025
Status: Case Closed
Global ID: T0603700733

UNOCAL #3837 (FORMER | 4900 HOLLYWOOD BLVD | NW 1/4 - 1/2 (0.283 mi.) | S85 | 170
Database: LUST, Date of Government Version: 09/10/2018
Status: Completed - Case Closed
Global Id: T0603700733

SHELL OIL CO (FORMER | 4905 HOLLYWOOD BLVD | NW 1/4 - 1/2 (0.297 mi.) | S86 | 171
Database: LUST, Date of Government Version: 09/10/2018
Database: LUST REG 4, Date of Government Version: 09/07/2004
Status: Completed - Case Closed
Facility Id: 900270189
Status: Case Closed
Global Id: T0603700747
Global ID: T0603700747

HOLLYWOOD GAS (FORME | 4977 HOLLYWOOD BLVD | WNW 1/4 - 1/2 (0.371 mi.) | 87 | 173
Database: LUST, Date of Government Version: 09/10/2018
Database: LUST REG 4, Date of Government Version: 09/07/2004

Status: Completed - Case Closed
Facility Id: 900270116
Status: Case Closed
Global Id: T0603700741
Global ID: T0603700741

90140 ***1869 HILLHURST*** ***NNE 1/4 - 1/2 (0.496 mi.)*** ***T91*** ***192***
Database: LUST, Date of Government Version: 09/10/2018
Status: Completed - Case Closed
Global Id: T0603790020

CHEVRON #9-0140 1869 HILLHURST AVE NNE 1/4 - 1/2 (0.496 mi.) T92 194
Database: LUST REG 4, Date of Government Version: 09/07/2004
Facility Id: 900270225
Status: Leak being confirmed
Global ID: T0603790020

Lower Elevation	Address	Direction / Distance	Map ID	Page

CHILDRENS HOSPITAL 4560 SUNSET BLVD W ESE 0 - 1/8 (0.116 mi.) F27 56
Database: LUST, Date of Government Version: 09/10/2018
Database: LUST REG 4, Date of Government Version: 09/07/2004
Status: Completed - Case Closed
Facility Id: 900270125
Status: Case Closed
Global Id: T0603700742
Global ID: T0603700742

KAISER LAMC STAGE 2 ***4867 SUNSET BOULEVAR*** ***W 1/8 - 1/4 (0.154 mi.)*** ***J45*** ***89***
Database: LUST, Date of Government Version: 09/10/2018
Database: LUST REG 4, Date of Government Version: 09/07/2004
Status: Completed - Case Closed
Facility Id: 900270034
Status: Case Closed
Global Id: T0603700734
Global ID: T0603700734

QUEEN OF ANGELS HOLL ***1300 N VERMONT AVE*** ***SSE 1/8 - 1/4 (0.166 mi.)*** ***L54*** ***108***
Database: LUST, Date of Government Version: 09/10/2018
Status: Completed - Case Closed
Global Id: T0603769055

76 PRODUCTS STATION ***1270 VERMONT AVE N*** ***S 1/8 - 1/4 (0.229 mi.)*** ***R74*** ***144***
Database: LUST, Date of Government Version: 09/10/2018
Database: LUST REG 4, Date of Government Version: 09/07/2004
Status: Completed - Case Closed
Facility Id: 900290089
Status: Case Closed
Global Id: T0603700771
Global ID: T0603700771

PACIFIC BELL ***1255 N VERMONT*** ***S 1/4 - 1/2 (0.263 mi.)*** ***R81*** ***157***
Database: LUST, Date of Government Version: 09/10/2018
Database: LUST REG 4, Date of Government Version: 09/07/2004
Status: Completed - Case Closed
Facility Id: 900290152
Status: Case Closed
Global Id: T0603700778
Global ID: T0603700778

THRIFTY #183 ***5025 SUNSET BLVD W*** ***W 1/4 - 1/2 (0.373 mi.)*** ***88*** ***177***
Database: LUST, Date of Government Version: 09/10/2018
Database: LUST REG 4, Date of Government Version: 09/07/2004

Status: Completed - Case Closed
Facility Id: 900270061
Status: Remediation Plan
Global Id: T0603700737
Global ID: T0603700737

SAV-MOR OIL CO. #343 ***4359 SUNSET BLVD*** ***ESE 1/4 - 1/2 (0.464 mi.)*** ***90*** ***189***
Database: LUST, Date of Government Version: 09/10/2018
Database: LUST REG 4, Date of Government Version: 09/07/2004
Status: Completed - Case Closed
Facility Id: 900270043
Status: Case Closed
Global Id: T0603700735
Global ID: T0603700735

CA CPS-SLIC: Cleanup Program Sites (CPS; also known as Site Cleanups [SC] and formerly known as Spills, Leaks, Investigations, and Cleanups [SLIC] sites) included in GeoTracker. GeoTracker is the Water Boards data management system for sites that impact, or have the potential to impact, water quality in California, with emphasis on groundwater.

A review of the CA CPS-SLIC list, as provided by EDR, has revealed that there is 1 CA CPS-SLIC site within approximately 0.5 miles of the target property.

Equal/Higher Elevation	Address	Direction / Distance	Map ID	Page
MTA - BARNSDALL PARK	***4800 HOLLYWOOD BLVD***	***NNW 1/8 - 1/4 (0.216 mi.)***	***O67***	***136***
Database: SLIC REG 4, Date of Government Version: 11/17/2004 Database: CPS-SLIC, Date of Government Version: 09/10/2018 Facility Status: Completed - Case Closed Facility Status: No further action required Global Id: SL2049T1734				

State and tribal registered storage tank lists

CA UST: The Underground Storage Tank database contains registered USTs. USTs are regulated under Subtitle I of the Resource Conservation and Recovery Act (RCRA). The data come from the State Water Resources Control Board's Hazardous Substance Storage Container Database.

A review of the CA UST list, as provided by EDR, has revealed that there are 10 CA UST sites within approximately 0.25 miles of the target property.

Equal/Higher Elevation	Address	Direction / Distance	Map ID	Page
KAISER FOUNDATION HO	4730 BARNSDALL AVE	NNE 0 - 1/8 (0.002 mi.)	A5	16
Database: UST, Date of Government Version: 09/10/2018 Facility Id: 25222				
HOLLYWOOD SHELL	1630 N VERMONT AVE	NNE 1/8 - 1/4 (0.139 mi.)	G38	82
Database: UST, Date of Government Version: 09/10/2018 Facility Id: 24988				

Lower Elevation	Address	Direction / Distance	Map ID	Page
CHILDREN'S HOSPITAL	4661 W SUNSET BLVD	ESE 0 - 1/8 (0.055 mi.)	C13	20
Database: UST, Date of Government Version: 09/10/2018				

Facility Id: 035119

KAISER PERMANENTE	***4760 W SUNSET BLVD***	***SW 0 - 1/8 (0.068 mi.)***	***B17***	***23***
Database: UST, Date of Government Version: 09/10/2018 Facility Id: FA-003-2259 Facility Id: 24064				
CHILDREN'S HOSPITAL	***4650 W SUNSET BLVD***	***ESE 0 - 1/8 (0.074 mi.)***	***C21***	***53***
Database: UST, Date of Government Version: 09/10/2018 Facility Id: FA0002650 Facility Id: 25219				
KAISER PERMANENTE	4867 W SUNSET BLVD	W 1/8 - 1/4 (0.154 mi.)	J44	89
Database: UST, Date of Government Version: 09/10/2018 Facility Id: 23706 Facility Id: FA0015222				
CHURCH OF SCIENTOLOG	***4833 FOUNTAIN AVE***	***SW 1/8 - 1/4 (0.162 mi.)***	***K51***	***104***
Database: UST, Date of Government Version: 09/10/2018 Facility Id: 25228				
HOLLYWOOD PRESBYTERI	1300 N VERMONT AVE	SSE 1/8 - 1/4 (0.166 mi.)	L52	105
Database: UST, Date of Government Version: 09/10/2018 Facility Id: 24792 Facility Id: FA0031693				
CHURCH OF SCIENTOLOG	1404 N CATALINA ST	SW 1/8 - 1/4 (0.213 mi.)	P65	135
Database: UST, Date of Government Version: 09/10/2018 Facility Id: 24944				
K. NALBANDIAN SERVIC	1270 N VERMONT AVE	S 1/8 - 1/4 (0.229 mi.)	R73	144
Database: UST, Date of Government Version: 09/10/2018 Facility Id: 24184 Facility Id: FA0010381				

ADDITIONAL ENVIRONMENTAL RECORDS

Local Lists of Landfill / Solid Waste Disposal Sites

CA SWRCY: A listing of recycling facilities in California.

A review of the CA SWRCY list, as provided by EDR, and dated 09/10/2018 has revealed that there is 1 CA SWRCY site within approximately 0.5 miles of the target property.

Equal/Higher Elevation	Address	Direction / Distance	Map ID	Page
LAUR METALS CO Cert Id: RC4139	1601 N VERMONT AVE	NNE 0 - 1/8 (0.075 mi.)	D22	54

Local Lists of Registered Storage Tanks

CA SWEEPS UST: Statewide Environmental Evaluation and Planning System. This underground storage tank listing was updated and maintained by a company contacted by the SWRCB in the early 1990's. The listing is no

longer updated or maintained. The local agency is the contact for more information on a site on the SWEEPS list.

A review of the CA SWEEPS UST list, as provided by EDR, and dated 06/01/1994 has revealed that there are 21 CA SWEEPS UST sites within approximately 0.25 miles of the target property.

Equal/Higher Elevation	Address	Direction / Distance	Map ID	Page
KAISER FOUND HOSPITA Status: A Comp Number: 7916	***4730 BARNSDALE AVE***	***NNE 0 - 1/8 (0.002 mi.)***	***A4***	***15***
MINI MARKET/GAS STAT Status: A Tank Status: A Comp Number: 1613	***1630 N VERMONT AVE***	***NNE 1/8 - 1/4 (0.139 mi.)***	***G37***	***80***
HOLLYWOOD HYUNDAI MA Comp Number: 1719	***4601 HOLLYWOOD BLVD***	***ENE 1/8 - 1/4 (0.148 mi.)***	***I39***	***83***
HOLLYWOOD ENTERPRISE Comp Number: 289	***1666 N VERMONT AVE***	***N 1/8 - 1/4 (0.154 mi.)***	***H48***	***101***
U-HAUL OF LOS ANGELE Status: A Tank Status: A Comp Number: 193	***4550 HOLLYWOOD BLVD***	***E 1/8 - 1/4 (0.183 mi.)***	***M56***	***116***
KAISER FOUNDATION HO Comp Number: 6092	***1550 N EDGEMONT ST***	***WNW 1/8 - 1/4 (0.196 mi.)***	***59***	***118***
HOLLYWOOD FORD Comp Number: 425	***4531 HOLLYWOOD BLVD***	***E 1/8 - 1/4 (0.213 mi.)***	***M64***	***129***
MONACO MOTORS INC. Comp Number: 7571	***1566 LYMAN RD***	***ENE 1/8 - 1/4 (0.223 mi.)***	***Q69***	***140***
EVI ENTERPRISES CORP Comp Number: 4023	***4810 HOLLYWOOD BLVD***	***NW 1/8 - 1/4 (0.229 mi.)***	***O77***	***151***

Lower Elevation	Address	Direction / Distance	Map ID	Page
KAISER MEDICAL CENTE Comp Number: 6632	***1515 N VERMONT AVE***	***0 - 1/8 (0.000 mi.)***	***A3***	***14***
KAISER FOUNDATION HE Comp Number: 6069	***4733 W SUNSET BLVD***	***SW 0 - 1/8 (0.035 mi.)***	***B9***	***18***
TEXACO INC Comp Number: 7081	***4747 W SUNSET BLVD***	***SW 0 - 1/8 (0.035 mi.)***	***B10***	***19***
KAISER PERMANENTE Status: A Comp Number: 6089	***4760 W SUNSET BLVD***	***SW 0 - 1/8 (0.068 mi.)***	***B17***	***23***
CHILDREN'S HOSPITAL Status: A Tank Status: A Comp Number: 2166	***4650 W SUNSET BLVD***	***ESE 0 - 1/8 (0.074 mi.)***	***C21***	***53***
KAISER FOUNDATION HO Status: A Tank Status: A Comp Number: 5411	***4867 W SUNSET BLVD***	***W 1/8 - 1/4 (0.154 mi.)***	***J46***	***94***
CHURCH OF SCIENTOLOG	***4833 FOUNTAIN AVE***	***SW 1/8 - 1/4 (0.162 mi.)***	***K51***	***104***

Status: A Comp Number: 6514				
HOLLYWOOD PRESBYTERI Status: A Comp Number: 5142	***1300 N VERMONT AVE***	***SSE 1/8 - 1/4 (0.166 mi.)***	***L53***	***105***
KAISER FOUNDATION HO Comp Number: 7444	***1526 N EDGEMONT ST***	***W 1/8 - 1/4 (0.201 mi.)***	***J60***	***122***
KAISER PERMANENTE Comp Number: 6637	***4900 W SUNSET BLVD***	***WSW 1/8 - 1/4 (0.207 mi.)***	***J62***	***125***
UNK Status: A Comp Number: 7889	***1404 N CATALINA ST***	***SW 1/8 - 1/4 (0.213 mi.)***	***P66***	***135***
SERVICE STATION 3647 Status: A Tank Status: A Comp Number: 1396	***1270 N VERMONT AVE***	***S 1/8 - 1/4 (0.229 mi.)***	***R72***	***142***

CA HIST UST: Historical UST Registered Database.

A review of the CA HIST UST list, as provided by EDR, and dated 10/15/1990 has revealed that there are 16 CA HIST UST sites within approximately 0.25 miles of the target property.

Equal/Higher Elevation	**Address**	**Direction / Distance**	**Map ID**	**Page**
YITZHAK HACHAMOFF Facility Id: 00000026763	1630 N VERMONT AVE	NNE 0 - 1/8 (0.107 mi.)	D24	55
MINI MARKET/GAS STAT	***1630 N VERMONT AVE***	***NNE 1/8 - 1/4 (0.139 mi.)***	***G37***	***80***
HOLLYWOOD HYUNDAI MA Facility Id: 00000029253	***4601 HOLLYWOOD BLVD***	***ENE 1/8 - 1/4 (0.148 mi.)***	***I39***	***83***
ALEX SATIN OLDS MAZD Facility Id: 00000020974	4601 HOLLYWOOD BLVD	ENE 1/8 - 1/4 (0.148 mi.)	I40	85
HOLLYMONT CAR WASH Facility Id: 00000003846	1666 N VERMONT AVE	N 1/8 - 1/4 (0.154 mi.)	H49	103
HOLLYWOOD MOVING CEN Facility Id: 00000003510	4550 HOLLYWOOD BLVD	E 1/8 - 1/4 (0.183 mi.)	M55	115
U-HAUL OF LOS ANGELE	***4550 HOLLYWOOD BLVD***	***E 1/8 - 1/4 (0.183 mi.)***	***M56***	***116***
HOLLYWOOD FORD Facility Id: 00000004881	***4531 HOLLYWOOD BLVD***	***E 1/8 - 1/4 (0.213 mi.)***	***M64***	***129***
HOLLYWOOD CAR WASH Facility Id: 00000068373	***4810 HOLLYWOOD BLVD***	***NW 1/8 - 1/4 (0.229 mi.)***	***O75***	***147***
HOLLYWOOD CAR WASH	***4810 HOLLYWOOD BLVD***	***NW 1/8 - 1/4 (0.229 mi.)***	***O76***	***150***

Lower Elevation	**Address**	**Direction / Distance**	**Map ID**	**Page**
CHILDREN'S HOSPITAL Facility Id: 00000041069 Facility Id: 00000068663	***4650 SUNSET BOULEVAR***	***ESE 0 - 1/8 (0.074 mi.)***	***C20***	***25***
KAISER FOUNDATION HO Facility Id: 00000029174	4867 W SUNSET BLVD	W 1/8 - 1/4 (0.154 mi.)	J42	87
KAISER FOUNDATION HO	***4867 SUNSET BLVD***	***W 1/8 - 1/4 (0.154 mi.)***	***J43***	***88***
UNION OIL SERVICE ST	1270 N VERMONT AVE	S 1/8 - 1/4 (0.229 mi.)	R70	141

Facility Id: 00000055996

UNOCAL SERVICE STATI	***1270 N VERMONT AVE***	***S 1/8 - 1/4 (0.229 mi.)***	***R71***	***141***
SERVICE STATION 3647	***1270 N VERMONT AVE***	***S 1/8 - 1/4 (0.229 mi.)***	***R72***	***142***

Facility Id: 00000019110

CA FID UST: The Facility Inventory Database contains active and inactive underground storage tank locations. The source is the State Water Resource Control Board.

A review of the CA FID UST list, as provided by EDR, and dated 10/31/1994 has revealed that there are 21 CA FID UST sites within approximately 0.25 miles of the target property.

Equal/Higher Elevation	Address	Direction / Distance	Map ID	Page
KAISER FOUND HOSPITA Facility Id: 19054682 Status: I	***4730 BARNSDALE AVE***	***NNE 0 - 1/8 (0.002 mi.)***	***A4***	***15***
MINI MARKET/GAS STAT Facility Id: 19009394 Status: A	***1630 N VERMONT AVE***	***NNE 1/8 - 1/4 (0.139 mi.)***	***G37***	***80***
HOLLYWOOD HYUNDAI MA Facility Id: 19011135 Status: I	***4601 HOLLYWOOD BLVD***	***ENE 1/8 - 1/4 (0.148 mi.)***	***I39***	***83***
HOLLYWOOD ENTERPRISE Facility Id: 19013476 Status: I	***1666 N VERMONT AVE***	***N 1/8 - 1/4 (0.154 mi.)***	***H48***	***101***
U-HAUL OF LOS ANGELE Facility Id: 19003999 Status: A	***4550 HOLLYWOOD BLVD***	***E 1/8 - 1/4 (0.183 mi.)***	***M56***	***116***
KAISER FOUNDATION HO Facility Id: 19054483 Status: I	***1550 N EDGEMONT ST***	***WNW 1/8 - 1/4 (0.196 mi.)***	***59***	***118***
HOLLYWOOD FORD Facility Id: 19020005 Status: I	***4531 HOLLYWOOD BLVD***	***E 1/8 - 1/4 (0.213 mi.)***	***M64***	***129***
MONACO MOTORS INC. Facility Id: 19036188 Status: I	***1566 LYMAN RD***	***ENE 1/8 - 1/4 (0.223 mi.)***	***Q69***	***140***
EVI ENTERPRISES CORP Facility Id: 19002726 Status: I	***4810 HOLLYWOOD BLVD***	***NW 1/8 - 1/4 (0.229 mi.)***	***O77***	***151***

Lower Elevation	Address	Direction / Distance	Map ID	Page
KAISER MEDICAL CENTE Facility Id: 19017705 Status: I	***1515 N VERMONT AVE***	***0 - 1/8 (0.000 mi.)***	***A3***	***14***
KAISER FOUNDATION HE Facility Id: 19054480 Status: I	***4733 W SUNSET BLVD***	***SW 0 - 1/8 (0.035 mi.)***	***B9***	***18***
TEXACO INC	***4747 W SUNSET BLVD***	***SW 0 - 1/8 (0.035 mi.)***	***B10***	***19***

Facility Id: 19020449 Status: I				
KAISER FOUNDATION HO Facility Id: 19014615 Status: A	4760 W SUNSET BLVD	SW 0 - 1/8 (0.068 mi.)	B18	24
CHILDREN'S HOSPITAL Facility Id: 19000800 Status: A	***4650 SUNSET BOULEVAR***	***ESE 0 - 1/8 (0.074 mi.)***	***C20***	***25***
KAISER FOUNDATION HO Facility Id: 19001966 Status: A	***4867 W SUNSET BLVD***	***W 1/8 - 1/4 (0.154 mi.)***	***J46***	***94***
CHURCH OF SCIENTOLOG Facility Id: 19056260 Status: A	4833 FOUNTAIN AVE	SW 1/8 - 1/4 (0.162 mi.)	K50	104
HOLLYWOOD PRESBYTERI Facility Id: 19006380 Status: A	***1300 N VERMONT AVE***	***SSE 1/8 - 1/4 (0.166 mi.)***	***L53***	***105***
KAISER FOUNDATION HO Facility Id: 19007367 Status: I	***1526 N EDGEMONT ST***	***W 1/8 - 1/4 (0.201 mi.)***	***J60***	***122***
KAISER PERMANENTE Facility Id: 19004448 Status: I	***4900 W SUNSET BLVD***	***WSW 1/8 - 1/4 (0.207 mi.)***	***J62***	***125***
UNK Facility Id: 19026228 Status: A	***1404 N CATALINA ST***	***SW 1/8 - 1/4 (0.213 mi.)***	***P66***	***135***
SERVICE STATION 3647 Facility Id: 19001131 Status: A	***1270 N VERMONT AVE***	***S 1/8 - 1/4 (0.229 mi.)***	***R72***	***142***

Other Ascertainable Records

RCRA NonGen / NLR: RCRAInfo is EPA's comprehensive information system, providing access to data supporting the Resource Conservation and Recovery Act (RCRA) of 1976 and the Hazardous and Solid Waste Amendments (HSWA) of 1984. The database includes selective information on sites which generate, transport, store, treat and/or dispose of hazardous waste as defined by the Resource Conservation and Recovery Act (RCRA). Non-Generators do not presently generate hazardous waste.

A review of the RCRA NonGen / NLR list, as provided by EDR, and dated 03/01/2018 has revealed that there are 2 RCRA NonGen / NLR sites within approximately 0.25 miles of the target property.

Equal/Higher Elevation	Address	Direction / Distance	Map ID	Page
PRESTIGE STATIONS IN EPA ID:: CAR000100156	***1630 N VERMONT AVE***	***NNE 1/8 - 1/4 (0.139 mi.)***	***G35***	***78***
HOLLYWOOD HYUNDAI MA EPA ID:: CAD981440613	***4601 HOLLYWOOD BLVD***	***ENE 1/8 - 1/4 (0.148 mi.)***	***I39***	***83***

CA DRYCLEANERS: A list of drycleaner related facilities that have EPA ID numbers. These are facilities with certain SIC codes: power laundries, family and commercial; garment pressing and cleaners' agents; linen supply; coin-operated laundries and cleaning; drycleaning plants except rugs; carpet and upholster cleaning; industrial launderers; laundry and garment services.

A review of the CA DRYCLEANERS list, as provided by EDR, has revealed that there are 3 CA DRYCLEANERS sites within approximately 0.25 miles of the target property.

Equal/Higher Elevation	Address	Direction / Distance	Map ID	Page
HOLLYWOOD CLEANERS	4730 HOLLYWOOD BLVD	NNW 1/8 - 1/4 (0.188 mi.)	N57	117
Database: DRYCLEAN SOUTH COAST, Date of Government Version: 10/04/2018				
HOLLYWOOD CLEANERS	4730 HOLLYWOOD BLVD	NNW 1/8 - 1/4 (0.188 mi.)	N58	118
Database: DRYCLEAN SOUTH COAST, Date of Government Version: 10/04/2018				

Lower Elevation	Address	Direction / Distance	Map ID	Page
CHURCH OF SCIENTOLOG	4734 FOUNTAIN AVE	S 1/8 - 1/4 (0.231 mi.)	78	152
Database: DRYCLEAN SOUTH COAST, Date of Government Version: 10/04/2018				

CA HIST CORTESE: The sites for the list are designated by the State Water Resource Control Board [LUST], the Integrated Waste Board [SWF/LS], and the Department of Toxic Substances Control [CALSITES]. This listing is no longer updated by the state agency.

A review of the CA HIST CORTESE list, as provided by EDR, and dated 04/01/2001 has revealed that there are 13 CA HIST CORTESE sites within approximately 0.5 miles of the target property.

Equal/Higher Elevation	Address	Direction / Distance	Map ID	Page
ARCO #5025 Reg Id: 900270134	1630 VERMONT	NNE 1/8 - 1/4 (0.139 mi.)	G34	78
HOLLYWOOD CAR WASH Reg Id: 900270052	***4810 HOLLYWOOD BLVD***	***NW 1/8 - 1/4 (0.229 mi.)***	***O75***	***147***
LA FIRE STATION 35 Reg Id: 900270216	***1601 HILLHURST AVE***	***ENE 1/4 - 1/2 (0.262 mi.)***	***Q80***	***155***
EDGEMONT HOSPITAL Reg Id: 900270089	***4841 HOLLYWOOD***	***NW 1/4 - 1/2 (0.280 mi.)***	***S82***	***164***
SERVICE STATION 3837 Reg Id: 900270025	***4900 W HOLLYWOOD BLV***	***NW 1/4 - 1/2 (0.283 mi.)***	***S84***	***166***
SHELL OIL CO (FORMER Reg Id: 900270189	***4905 HOLLYWOOD BLVD***	***NW 1/4 - 1/2 (0.297 mi.)***	***S86***	***171***
HOLLYWOOD GAS (FORME Reg Id: 900270116	***4977 HOLLYWOOD BLVD***	***WNW 1/4 - 1/2 (0.371 mi.)***	***87***	***173***

Lower Elevation	Address	Direction / Distance	Map ID	Page
CHILDRENS HOSPITAL Reg Id: 900270125	4560 SUNSET	ESE 0 - 1/8 (0.116 mi.)	F26	56
KAISER LAMC STAGE 2 Reg Id: 900270034	***4867 SUNSET BOULEVAR***	***W 1/8 - 1/4 (0.154 mi.)***	***J45***	***89***
76 PRODUCTS STATION	***1270 VERMONT AVE N***	***S 1/8 - 1/4 (0.229 mi.)***	***R74***	***144***

Reg Id: 900290089				
PACIFIC BELL	***1255 N VERMONT***	***S 1/4 - 1/2 (0.263 mi.)***	***R81***	***157***
Reg Id: 900290152				
THRIFTY #183	***5025 SUNSET BLVD W***	***W 1/4 - 1/2 (0.373 mi.)***	***88***	***177***
Reg Id: 900270061				
SAV-MOR OIL CO. #343	***4359 SUNSET BLVD***	***ESE 1/4 - 1/2 (0.464 mi.)***	***90***	***189***
Reg Id: 900270043				

NY MANIFEST: Manifest is a document that lists and tracks hazardous waste from the generator through transporters to a TSD facility.

A review of the NY MANIFEST list, as provided by EDR, and dated 10/01/2018 has revealed that there is 1 NY MANIFEST site within approximately 0.25 miles of the target property.

Lower Elevation	Address	Direction / Distance	Map ID	Page
CHILDREN'S HOSPITAL	***4650 SUNSET BOULEVAR***	***ESE 0 - 1/8 (0.074 mi.)***	***C20***	***25***
EPA ID: CAD981399900				

WI MANIFEST: Hazardous waste manifest information.

A review of the WI MANIFEST list, as provided by EDR, and dated 12/31/2017 has revealed that there is 1 WI MANIFEST site within approximately 0.25 miles of the target property.

Lower Elevation	Address	Direction / Distance	Map ID	Page
CHILDREN'S HOSPITAL	***4650 SUNSET BOULEVAR***	***ESE 0 - 1/8 (0.074 mi.)***	***C20***	***25***
ACT Status: A				
FID: 0				
EPA ID: CAD981399900				

EDR HIGH RISK HISTORICAL RECORDS

EDR Exclusive Records

EDR Hist Auto: EDR has searched selected national collections of business directories and has collected listings of potential gas station/filling station/service station sites that were available to EDR researchers. EDR's review was limited to those categories of sources that might, in EDR's opinion, include gas station/filling station/service station establishments. The categories reviewed included, but were not limited to gas, gas station, gasoline station, filling station, auto, automobile repair, auto service station, service station, etc. This database falls within a category of information EDR classifies as "High Risk Historical Records", or HRHR. EDR's HRHR effort presents unique and sometimes proprietary data about past sites and operations that typically create environmental concerns, but may not show up in current government records searches.

A review of the EDR Hist Auto list, as provided by EDR, has revealed that there are 5 EDR Hist Auto sites within approximately 0.125 miles of the target property.

Equal/Higher Elevation	Address	Direction / Distance	Map ID	Page
PETROL SIX LLC	1630 N VERMONT AVE	NNE 0 - 1/8 (0.107 mi.)	D25	55

Lower Elevation	Address	Direction / Distance	Map ID	Page
ABRAMSON MORRIS	1528 N VERMONT AVE	E 0 - 1/8 (0.031 mi.)	A7	17
KOVALL C C	4720 S SUNSET BLVD	SSW 0 - 1/8 (0.032 mi.)	B8	18
MC CALL PAYNE INC	4700 S SUNSET BLVD	S 0 - 1/8 (0.039 mi.)	B11	19
PRATTE GARLAND	4661 S SUNSET BLVD	ESE 0 - 1/8 (0.055 mi.)	C12	20

EDR Hist Cleaner: EDR has searched selected national collections of business directories and has collected listings of potential dry cleaner sites that were available to EDR researchers. EDR's review was limited to those categories of sources that might, in EDR's opinion, include dry cleaning establishments. The categories reviewed included, but were not limited to dry cleaners, cleaners, laundry, laundromat, cleaning/laundry, wash & dry etc. This database falls within a category of information EDR classifies as "High Risk Historical Records", or HRHR. EDR's HRHR effort presents unique and sometimes proprietary data about past sites and operations that typically create environmental concerns, but may not show up in current government records searches.

A review of the EDR Hist Cleaner list, as provided by EDR, has revealed that there are 5 EDR Hist Cleaner sites within approximately 0.125 miles of the target property.

Equal/Higher Elevation	Address	Direction / Distance	Map ID	Page
SPARKLING CLEANERS	1553 N VERMONT AVE	NNE 0 - 1/8 (0.055 mi.)	D15	21
ANDERS H F	4660 HOLLYWOOD BLVD	NNE 0 - 1/8 (0.116 mi.)	G28	58
ANDERS H F	4662 HOLLYWOOD BLVD	NNE 0 - 1/8 (0.120 mi.)	G30	60


Lower Elevation	Address	Direction / Distance	Map ID	Page
KROLL IDA MRS	1428 N VERMONT AVE	SSE 0 - 1/8 (0.074 mi.)	E19	24
KERR H W	1410 N VERMONT AVE	SSE 0 - 1/8 (0.089 mi.)	E23	54

EXECUTIVE SUMMARY

Due to poor or inadequate address information, the following sites were not mapped. Count: 1 records.

Site Name	Database(s)
SOUTHERN CALIFORNIA DISPOSAL	CA SWF/LF

OVERVIEW MAP - 5530459.2S

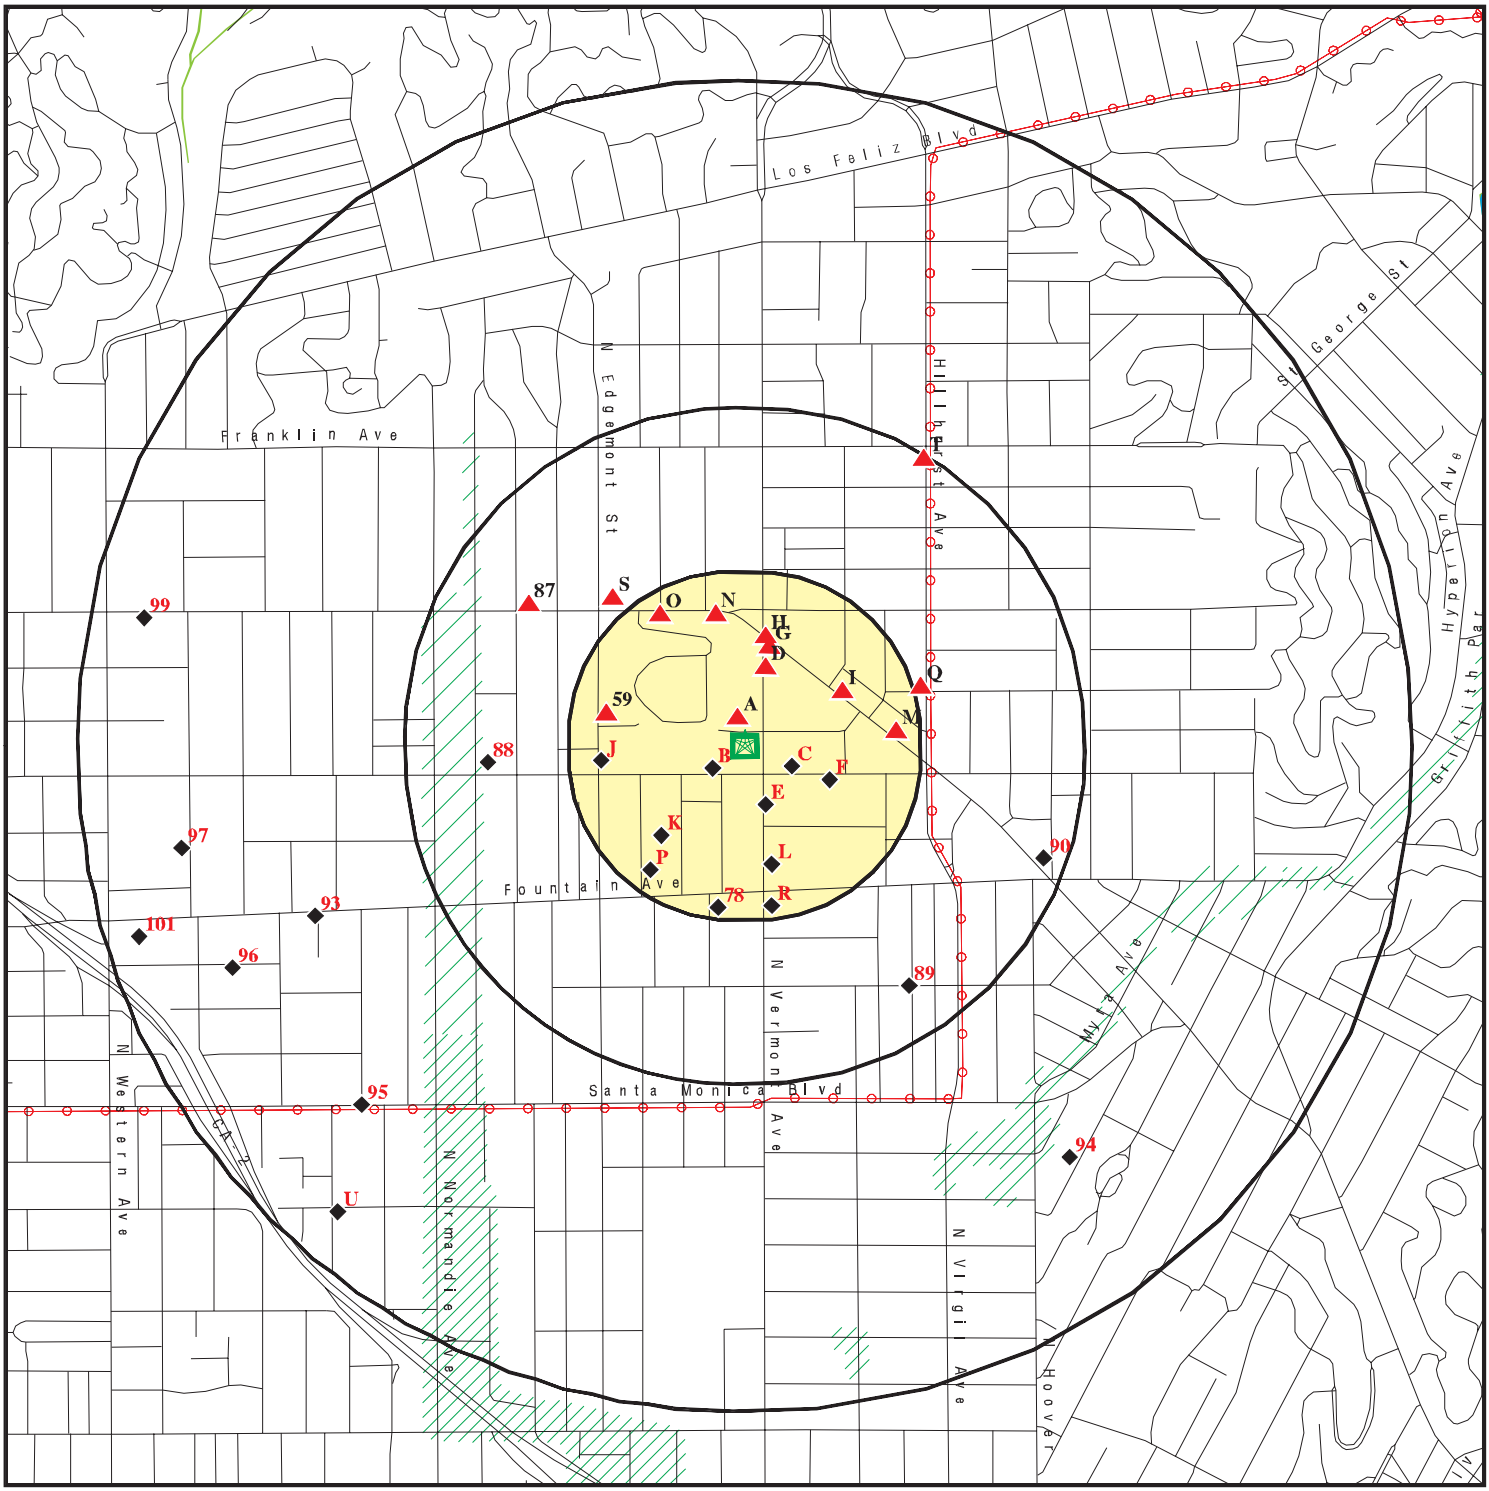

Target Property

Sites at elevations higher than or equal to the target property

Sites at elevations lower than the target property

Manufactured Gas Plants

National Priority List Sites

Dept. Defense Sites

0 1/4 1/2 1 Miles

Indian Reservations BIA

Power transmission lines

100-year flood zone

500-year flood zone

National Wetland Inventory

State Wetlands

Areas of Concern


N

This report includes Interactive Map Layers to display and/or hide map information. The legend includes only those icons for the default map view.

SITE NAME:	Sunset Campus Desktop	CLIENT:	Stantec
ADDRESS:	1515-1519 N Vermont Ave Los Angeles CA 90027	CONTACT:	Laura Butler
		INQUIRY #:	5530459.2s
LAT/LONG:	34.098799 / 118.292254	DATE:	January 09, 2019 4:30 pm

Copyright © 2019 EDR, Inc. © 2015 TomTom Rel. 2015.

DETAIL MAP - 5530459.2S

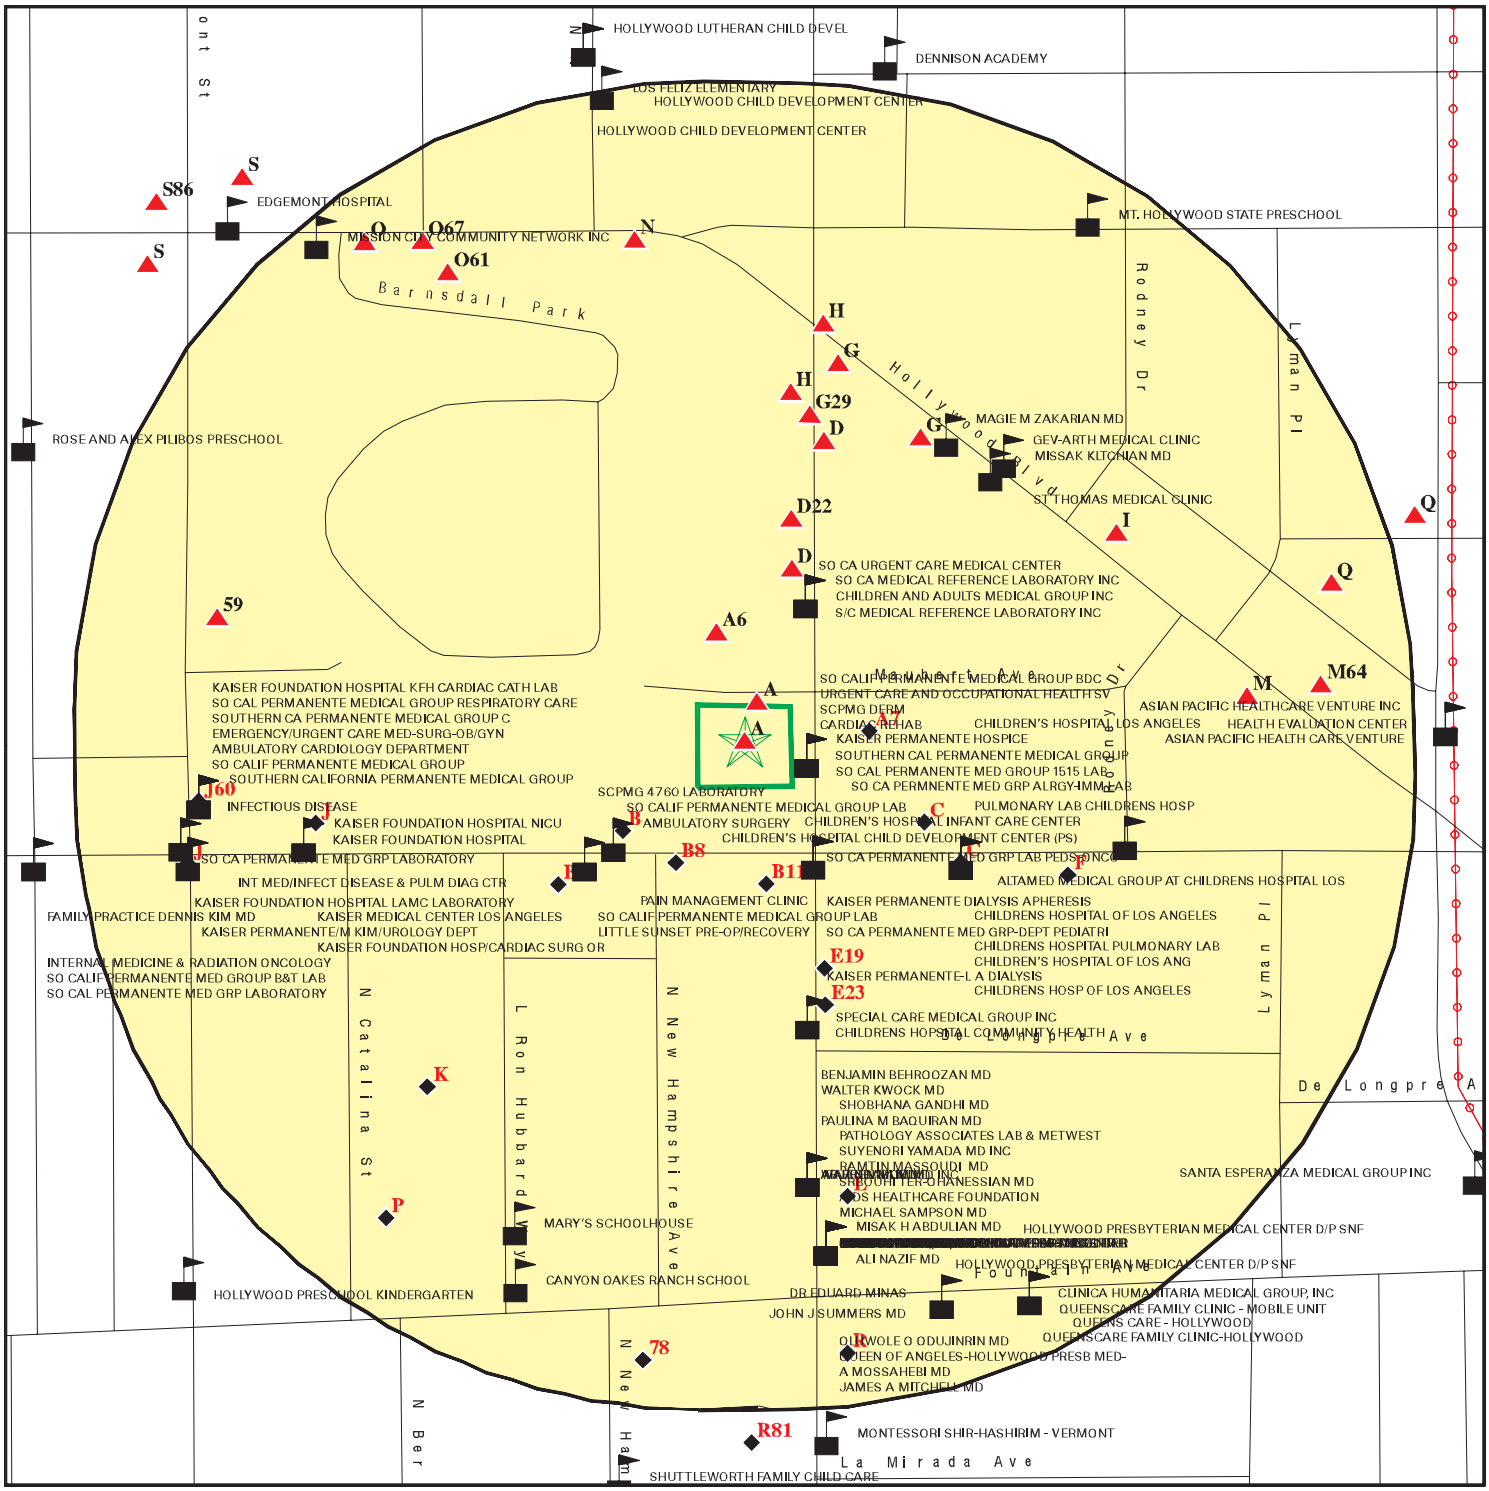

- Target Property
- Sites at elevations higher than or equal to the target property
- Sites at elevations lower than the target property
- Manufactured Gas Plants
- Sensitive Receptors
- National Priority List Sites
- Dept. Defense Sites
- Indian Reservations BIA
- Power transmission lines
- 100-year flood zone
- 500-year flood zone
- Areas of Concern

This report includes Interactive Map Layers to display and/or hide map information. The legend includes only those icons for the default map view.

SITE NAME: Sunset Campus Desktop	CLIENT: Stantec
ADDRESS: 1515-1519 N Vermont Ave Los Angeles CA 90027	CONTACT: Laura Butler
LAT/LONG: 34.098799 / 118.292254	INQUIRY #: 5530459.2s DATE: January 09, 2019 4:31 pm

Copyright © 2019 EDR, Inc. © 2015 TomTom Rel. 2015.

MAP FINDINGS SUMMARY

Database	Search Distance (Miles)	Target Property	< 1/8	1/8 - 1/4	1/4 - 1/2	1/2 - 1	> 1	Total Plotted
STANDARD ENVIRONMENTAL RECORDS								
Federal NPL site list								
NPL	1.000		0	0	0	0	NR	0
Proposed NPL	1.000		0	0	0	0	NR	0
NPL LIENS	1.000		0	0	0	0	NR	0
Federal Delisted NPL site list								
Delisted NPL	1.000		0	0	0	0	NR	0
Federal CERCLIS list								
FEDERAL FACILITY	0.500		0	0	0	NR	NR	0
SEMS	0.500		0	0	0	NR	NR	0
Federal CERCLIS NFRAP site list								
SEMS-ARCHIVE	0.500		0	0	0	NR	NR	0
Federal RCRA CORRACTS facilities list								
CORRACTS	1.000		0	0	0	0	NR	0
Federal RCRA non-CORRACTS TSD facilities list								
RCRA-TSDF	0.500		0	0	0	NR	NR	0
Federal RCRA generators list								
RCRA-LQG	0.250	1	1	3	NR	NR	NR	5
RCRA-SQG	0.250		4	5	NR	NR	NR	9
RCRA-CESQG	0.250		0	1	NR	NR	NR	1
Federal institutional controls / engineering controls registries								
LUCIS	0.500		0	0	0	NR	NR	0
US ENG CONTROLS	0.500		0	0	0	NR	NR	0
US INST CONTROL	0.500		0	0	0	NR	NR	0
Federal ERNS list								
ERNS	TP		NR	NR	NR	NR	NR	0
State- and tribal - equivalent NPL								
CA RESPONSE	1.000		0	0	0	0	NR	0
State- and tribal - equivalent CERCLIS								
CA ENVIROSTOR	1.000		1	0	1	9	NR	11
State and tribal landfill and/or solid waste disposal site lists								
CA SWF/LF	0.500		0	0	0	NR	NR	0
State and tribal leaking storage tank lists								
CA LUST	0.500		1	7	12	NR	NR	20

MAP FINDINGS SUMMARY

Database	Search Distance (Miles)	Target Property	< 1/8	1/8 - 1/4	1/4 - 1/2	1/2 - 1	> 1	Total Plotted
INDIAN LUST	0.500		0	0	0	NR	NR	0
CA CPS-SLIC	0.500		0	1	0	NR	NR	1
State and tribal registered storage tank lists								
FEMA UST	0.250		0	0	NR	NR	NR	0
CA UST	0.250		4	6	NR	NR	NR	10
CA AST	0.250		0	0	NR	NR	NR	0
INDIAN UST	0.250		0	0	NR	NR	NR	0
State and tribal voluntary cleanup sites								
CA VCP	0.500		0	0	0	NR	NR	0
INDIAN VCP	0.500		0	0	0	NR	NR	0
State and tribal Brownfields sites								
CA BROWNFIELDS	0.500		0	0	0	NR	NR	0
ADDITIONAL ENVIRONMENTAL RECORDS								
Local Brownfield lists								
US BROWNFIELDS	0.500		0	0	0	NR	NR	0
Local Lists of Landfill / Solid Waste Disposal Sites								
CA WMUDS/SWAT	0.500		0	0	0	NR	NR	0
CA SWRCY	0.500		1	0	0	NR	NR	1
CA HAULERS	TP		NR	NR	NR	NR	NR	0
INDIAN ODI	0.500		0	0	0	NR	NR	0
DEBRIS REGION 9	0.500		0	0	0	NR	NR	0
ODI	0.500		0	0	0	NR	NR	0
IHS OPEN DUMPS	0.500		0	0	0	NR	NR	0
Local Lists of Hazardous waste / Contaminated Sites								
CA AOCONCERN	1.000		0	0	0	0	NR	0
US HIST CDL	TP		NR	NR	NR	NR	NR	0
CA HIST Cal-Sites	1.000		0	0	0	0	NR	0
CA SCH	0.250		0	0	NR	NR	NR	0
CA CDL	TP		NR	NR	NR	NR	NR	0
CA CERS HAZ WASTE	0.250		0	0	NR	NR	NR	0
CA Toxic Pits	1.000		0	0	0	0	NR	0
US CDL	TP		NR	NR	NR	NR	NR	0
Local Lists of Registered Storage Tanks								
CA SWEEPS UST	0.250		6	15	NR	NR	NR	21
CA HIST UST	0.250		2	14	NR	NR	NR	16
CA CERS TANKS	0.250		0	0	NR	NR	NR	0
CA FID UST	0.250		6	15	NR	NR	NR	21
Local Land Records								
CA LIENS	TP		NR	NR	NR	NR	NR	0

MAP FINDINGS SUMMARY

Database	Search Distance (Miles)	Target Property	< 1/8	1/8 - 1/4	1/4 - 1/2	1/2 - 1	> 1	Total Plotted
LIENS 2	TP		NR	NR	NR	NR	NR	0
CA DEED	0.500		0	0	0	NR	NR	0
Records of Emergency Release Reports								
HMIRS	TP		NR	NR	NR	NR	NR	0
CA CHMIRS	TP		NR	NR	NR	NR	NR	0
CA LDS	TP		NR	NR	NR	NR	NR	0
CA MCS	TP		NR	NR	NR	NR	NR	0
CA SPILLS 90	TP		NR	NR	NR	NR	NR	0
Other Ascertainable Records								
RCRA NonGen / NLR	0.250	1	0	2	NR	NR	NR	3
FUDS	1.000		0	0	0	0	NR	0
DOD	1.000		0	0	0	0	NR	0
SCRD DRYCLEANERS	0.500		0	0	0	NR	NR	0
US FIN ASSUR	TP		NR	NR	NR	NR	NR	0
EPA WATCH LIST	TP		NR	NR	NR	NR	NR	0
2020 COR ACTION	0.250		0	0	NR	NR	NR	0
TSCA	TP		NR	NR	NR	NR	NR	0
TRIS	TP		NR	NR	NR	NR	NR	0
SSTS	TP		NR	NR	NR	NR	NR	0
ROD	1.000		0	0	0	0	NR	0
RMP	TP		NR	NR	NR	NR	NR	0
RAATS	TP		NR	NR	NR	NR	NR	0
PRP	TP		NR	NR	NR	NR	NR	0
PADS	TP		NR	NR	NR	NR	NR	0
ICIS	TP		NR	NR	NR	NR	NR	0
FTTS	TP		NR	NR	NR	NR	NR	0
MLTS	TP		NR	NR	NR	NR	NR	0
COAL ASH DOE	TP		NR	NR	NR	NR	NR	0
COAL ASH EPA	0.500		0	0	0	NR	NR	0
PCB TRANSFORMER	TP		NR	NR	NR	NR	NR	0
RADINFO	TP		NR	NR	NR	NR	NR	0
HIST FTTS	TP		NR	NR	NR	NR	NR	0
DOT OPS	TP		NR	NR	NR	NR	NR	0
CONSENT	1.000		0	0	0	0	NR	0
INDIAN RESERV	1.000		0	0	0	0	NR	0
FUSRAP	1.000		0	0	0	0	NR	0
UMTRA	0.500		0	0	0	NR	NR	0
LEAD SMELTERS	TP		NR	NR	NR	NR	NR	0
US AIRS	TP		NR	NR	NR	NR	NR	0
US MINES	0.250		0	0	NR	NR	NR	0
ABANDONED MINES	0.250		0	0	NR	NR	NR	0
FINDS	TP	1	NR	NR	NR	NR	NR	1
DOCKET HWC	TP		NR	NR	NR	NR	NR	0
UXO	1.000		0	0	0	0	NR	0
ECHO	TP	1	NR	NR	NR	NR	NR	1
FUELS PROGRAM	0.250		0	0	NR	NR	NR	0
CA BOND EXP. PLAN	1.000		0	0	0	0	NR	0
CA Cortese	0.500		0	0	0	NR	NR	0
CA CUPA Listings	0.250		0	0	NR	NR	NR	0

MAP FINDINGS SUMMARY

Database	Search Distance (Miles)	Target Property	< 1/8	1/8 - 1/4	1/4 - 1/2	1/2 - 1	> 1	Total Plotted
CA DRYCLEANERS	0.250		0	3	NR	NR	NR	3
CA EMI	TP		NR	NR	NR	NR	NR	0
CA ENF	TP		NR	NR	NR	NR	NR	0
CA Financial Assurance	TP		NR	NR	NR	NR	NR	0
CA HAZNET	TP		NR	NR	NR	NR	NR	0
CA ICE	TP		NR	NR	NR	NR	NR	0
CA HIST CORTESE	0.500		1	4	8	NR	NR	13
CA LOS ANGELES CO. HMS	TP		NR	NR	NR	NR	NR	0
CA HWP	1.000		0	0	0	0	NR	0
CA HWT	0.250		0	0	NR	NR	NR	0
NY MANIFEST	0.250		1	0	NR	NR	NR	1
WI MANIFEST	0.250		1	0	NR	NR	NR	1
CA MINES	0.250		0	0	NR	NR	NR	0
CA MWMP	0.250		0	0	NR	NR	NR	0
CA NPDES	TP		NR	NR	NR	NR	NR	0
CA PEST LIC	TP		NR	NR	NR	NR	NR	0
CA PROC	0.500		0	0	0	NR	NR	0
CA Notify 65	1.000		0	0	0	0	NR	0
LA Co. Site Mitigation	TP		NR	NR	NR	NR	NR	0
CA UIC	TP		NR	NR	NR	NR	NR	0
CA WASTEWATER PITS	0.500		0	0	0	NR	NR	0
CA WDS	TP		NR	NR	NR	NR	NR	0
CA CERS	TP		NR	NR	NR	NR	NR	0
CA WIP	0.250		0	0	NR	NR	NR	0
CA NON-CASE INFO	TP		NR	NR	NR	NR	NR	0
CA MILITARY PRIV SITES	TP		NR	NR	NR	NR	NR	0
CA WDR	TP		NR	NR	NR	NR	NR	0
CA PROD WATER PONDS	TP		NR	NR	NR	NR	NR	0
CA CIWQS	TP		NR	NR	NR	NR	NR	0
CA SAMPLING POINT	TP		NR	NR	NR	NR	NR	0
CA OTHER OIL GAS	TP		NR	NR	NR	NR	NR	0
CA PROJECT	TP		NR	NR	NR	NR	NR	0
CA WELL STIM PROJ	TP		NR	NR	NR	NR	NR	0
CA UIC GEO	TP		NR	NR	NR	NR	NR	0
EDR HIGH RISK HISTORICAL RECORDS								
EDR Exclusive Records								
EDR MGP	1.000		0	0	0	0	NR	0
EDR Hist Auto	0.125		5	NR	NR	NR	NR	5
EDR Hist Cleaner	0.125		5	NR	NR	NR	NR	5
EDR RECOVERED GOVERNMENT ARCHIVES								
Exclusive Recovered Govt. Archives								
CA RGA LF	TP		NR	NR	NR	NR	NR	0
CA RGA LUST	TP		NR	NR	NR	NR	NR	0
- Totals --		4	39	76	21	9	0	149

MAP FINDINGS SUMMARY

Database	Search Distance (Miles)	Target Property	< 1/8	1/8 - 1/4	1/4 - 1/2	1/2 - 1	> 1	Total Plotted

NOTES:

TP = Target Property

NR = Not Requested at this Search Distance

Sites may be listed in more than one database

A1
Target
Property

KAISER PERMANENTE RESEARCH LAB
1515 N VERMONT LEVEL B
HOLLYWOOD, CA 90027

RCRA NonGen / NLR
FINDS
ECHO

1000380327
CAD982025850

Site 1 of 7 in cluster A

Actual:
401 ft.

RCRA NonGen / NLR:

Date form received by agency:	11/16/1998
Facility name:	KAISER PERMANENTE RESEARCH LAB
Facility address:	1515 N VERMONT LEVEL B HOLLYWOOD, CA 90027
EPA ID:	CAD982025850
Contact:	MICHAEL L URAC
Contact address:	4715 SUNSET BLVD LOS ANGELES, CA 90027
Contact country:	US
Contact telephone:	323-783-3794
Contact email:	Not reported
EPA Region:	09
Classification:	Non-Generator
Description:	Handler: Non-Generators do not presently generate hazardous waste

Owner/Operator Summary:

Owner/operator name:	KAISER PERMANENTE RESEARCH LAB
Owner/operator address:	NOT REQUIRED NOT REQUIRED, ME 99999
Owner/operator country:	Not reported
Owner/operator telephone:	415-555-1212
Owner/operator email:	Not reported
Owner/operator fax:	Not reported
Owner/operator extension:	Not reported
Legal status:	Private
Owner/Operator Type:	Owner
Owner/Op start date:	Not reported
Owner/Op end date:	Not reported

Owner/operator name:	NOT REQUIRED
Owner/operator address:	NOT REQUIRED NOT REQUIRED, ME 99999
Owner/operator country:	Not reported
Owner/operator telephone:	415-555-1212
Owner/operator email:	Not reported
Owner/operator fax:	Not reported
Owner/operator extension:	Not reported
Legal status:	Private
Owner/Operator Type:	Operator
Owner/Op start date:	Not reported
Owner/Op end date:	Not reported

Handler Activities Summary:

U.S. importer of hazardous waste:	No
Mixed waste (haz. and radioactive):	No
Recycler of hazardous waste:	No
Transporter of hazardous waste:	No
Treater, storer or disposer of HW:	No
Underground injection activity:	No
On-site burner exemption:	No
Furnace exemption:	No

KAISER PERMANENTE RESEARCH LAB (Continued) **1000380327**

Used oil fuel burner: No
Used oil processor: No
User oil refiner: No
Used oil fuel marketer to burner: No
Used oil Specification marketer: No
Used oil transfer facility: No
Used oil transporter: No

Violation Status: No violations found

FINDS:

Registry ID: 110002781008

Environmental Interest/Information System

California Hazardous Waste Tracking System - Datamart (HWTS-DATAMART) provides California with information on hazardous waste shipments for generators, transporters, and treatment, storage, and disposal facilities.

RCRAInfo is a national information system that supports the Resource Conservation and Recovery Act (RCRA) program through the tracking of events and activities related to facilities that generate, transport, and treat, store, or dispose of hazardous waste. RCRAInfo allows RCRA program staff to track the notification, permit, compliance, and corrective action activities required under RCRA.

HAZARDOUS WASTE BIENNIAL REPORTER

Click this hyperlink while viewing on your computer to access additional FINDS: detail in the EDR Site Report.

ECHO:
Envid: 1000380327
Registry ID: 110002781008
DFR URL: http://echo.epa.gov/detailed-facility-report?fid=110002781008

A2 Target Property **KAISER PERMANENTE**
1515 N. VERMONT AVENUE
LOS ANGELES, CA 90027

RCRA-LQG **1019899295**
CAD981396658

Site 2 of 7 in cluster A

Actual: 401 ft.

RCRA-LQG:
Date form received by agency: 06/09/2016
Facility name: KAISER PERMANENTE
Facility address: 1515 N. VERMONT AVENUE
LOS ANGELES, CA 90027
EPA ID: CAD981396658
Mailing address: SUNSET BLVD LEVEL 2 AREA 234
LOS ANGELES, CA 90027
Contact: JORGE L DIAZ
Contact address: N. VERMONT AVENUE
LOS ANGELES, CA 90027
Contact country: US
Contact telephone: 323-783-6986
Contact email: JORGE.L.DIAZ@KP.COM

KAISER PERMANENTE (Continued) **1019899295**

EPA Region: 09
Classification: Large Quantity Generator
Description: Handler: generates 1,000 kg or more of hazardous waste during any calendar month; or generates more than 1 kg of acutely hazardous waste during any calendar month; or generates more than 100 kg of any residue or contaminated soil, waste or other debris resulting from the cleanup of a spill, into or on any land or water, of acutely hazardous waste during any calendar month; or generates 1 kg or less of acutely hazardous waste during any calendar month, and accumulates more than 1 kg of acutely hazardous waste at any time; or generates 100 kg or less of any residue or contaminated soil, waste or other debris resulting from the cleanup of a spill, into or on any land or water, of acutely hazardous waste during any calendar month, and accumulates more than 100 kg of that material at any time

Owner/Operator Summary:
Owner/operator name: KAISER FOUNDATION HOSPITAL
Owner/operator address: Not reported
Not reported
Owner/operator country: Not reported
Owner/operator telephone: Not reported
Owner/operator email: Not reported
Owner/operator fax: Not reported
Owner/operator extension: Not reported
Legal status: Private
Owner/Operator Type: Operator
Owner/Op start date: 01/01/1961
Owner/Op end date: Not reported

Owner/operator name: KAISER FOUNDATION HOSPITAL
Owner/operator address: KAISER PLAZA
OAKLAND, CA 94612
Owner/operator country: US
Owner/operator telephone: 323-783-6986
Owner/operator email: Not reported
Owner/operator fax: Not reported
Owner/operator extension: Not reported
Legal status: Private
Owner/Operator Type: Owner
Owner/Op start date: 01/01/1961
Owner/Op end date: Not reported

Handler Activities Summary:
U.S. importer of hazardous waste: No
Mixed waste (haz. and radioactive): No
Recycler of hazardous waste: No
Transporter of hazardous waste: No
Treater, storer or disposer of HW: No
Underground injection activity: No
On-site burner exemption: No
Furnace exemption: No
Used oil fuel burner: No
Used oil processor: No
User oil refiner: No
Used oil fuel marketer to burner: No
Used oil Specification marketer: No

KAISER PERMANENTE (Continued) **1019899295**

Used oil transfer facility: No
Used oil transporter: No

. Waste code: 311
. Waste name: Pharmaceutical waste

. Waste code: 343
. Waste name: Unspecified organic liquid mixture

. Waste code: D001
. Waste name: IGNITABLE HAZARDOUS WASTES ARE THOSE WASTES WHICH HAVE A FLASHPOINT OF LESS THAN 140 DEGREES FAHRENHEIT AS DETERMINED BY A PENSKY-MARTENS CLOSED CUP FLASH POINT TESTER. ANOTHER METHOD OF DETERMINING THE FLASH POINT OF A WASTE IS TO REVIEW THE MATERIAL SAFETY DATA SHEET, WHICH CAN BE OBTAINED FROM THE MANUFACTURER OR DISTRIBUTOR OF THE MATERIAL. LACQUER THINNER IS AN EXAMPLE OF A COMMONLY USED SOLVENT WHICH WOULD BE CONSIDERED AS IGNITABLE HAZARDOUS WASTE.

. Waste code: D004
. Waste name: ARSENIC

. Waste code: F003
. Waste name: THE FOLLOWING SPENT NON-HALOGENATED SOLVENTS: XYLENE, ACETONE, ETHYL ACETATE, ETHYL BENZENE, ETHYL ETHER, METHYL ISOBUTYL KETONE, N-BUTYL ALCOHOL, CYCLOHEXANONE, AND METHANOL; ALL SPENT SOLVENT MIXTURES/BLENDS CONTAINING, BEFORE USE, ONLY THE ABOVE SPENT NON-HALOGENATED SOLVENTS; AND ALL SPENT SOLVENT MIXTURES/BLENDS CONTAINING, BEFORE USE, ONE OR MORE OF THE ABOVE NON-HALOGENATED SOLVENTS, AND, A TOTAL OF TEN PERCENT OR MORE (BY VOLUME) OF ONE OR MORE OF THOSE SOLVENTS LISTED IN F001, F002, F004, AND F005, AND STILL BOTTOMS FROM THE RECOVERY OF THESE SPENT SOLVENTS AND SPENT SOLVENT MIXTURES.

. Waste code: P001
. Waste name: 2H-1-BENZOPYRAN-2-ONE, 4-HYDROXY-3-(3-OXO-1-PHENYLBUTYL)-, & SALTS, WHEN PRESENT AT CONCENTRATIONS GREATER THAN 0.3%

. Waste code: P012
. Waste name: ARSENIC OXIDE AS2O3

. Waste code: P075
. Waste name: NICOTINE, & SALTS

. Waste code: P081
. Waste name: NITROGLYCERINE (R)

. Waste code: U002
. Waste name: ACETONE (I)

. Waste code: U010
. Waste name: AZIRINO[2',3':3,4]PYRROLO[1,2-A]INDOLE-4,7-DIONE, 6-AMINO-8-[[(AMINOCARBONYL)OXY]METHYL]-1,1A,2,8,8A,8B-HEXAHYDRO-8A-METHOXY-5-METHYL-, [1AS-(1AALPHA, 8BETA,8AALPHA,8BALPHA)]-

. Waste code: U035
. Waste name: BENZENEBUTANOIC ACID, 4-[BIS(2-CHLOROETHYL)AMINO]-

KAISER PERMANENTE (Continued) **1019899295**

. Waste code: U050
. Waste name: CHRYSENE

. Waste code: U058
. Waste name: CYCLOPHOSPHAMIDE

. Waste code: U059
. Waste name: DAUNOMYCIN

. Waste code: U150
. Waste name: MELPHALAN

Biennial Reports:

Last Biennial Reporting Year: 2017

Annual Waste Handled:

Waste code: D001
Waste name: IGNITABLE HAZARDOUS WASTES ARE THOSE WASTES WHICH HAVE A FLASHPOINT OF LESS THAN 140 DEGREES FAHRENHEIT AS DETERMINED BY A PENSKY-MARTENS CLOSED CUP FLASH POINT TESTER. ANOTHER METHOD OF DETERMINING THE FLASH POINT OF A WASTE IS TO REVIEW THE MATERIAL SAFETY DATA SHEET, WHICH CAN BE OBTAINED FROM THE MANUFACTURER OR DISTRIBUTOR OF THE MATERIAL. LACQUER THINNER IS AN EXAMPLE OF A COMMONLY USED SOLVENT WHICH WOULD BE CONSIDERED AS IGNITABLE HAZARDOUS WASTE.
Amount (Lbs): 80

Waste code: D004
Waste name: ARSENIC
Amount (Lbs): 95

Waste code: F003
Waste name: THE FOLLOWING SPENT NON-HALOGENATED SOLVENTS: XYLENE, ACETONE, ETHYL ACETATE, ETHYL BENZENE, ETHYL ETHER, METHYL ISOBUTYL KETONE, N-BUTYL ALCOHOL, CYCLOHEXANONE, AND METHANOL; ALL SPENT SOLVENT MIXTURES/BLENDS CONTAINING, BEFORE USE, ONLY THE ABOVE SPENT NON-HALOGENATED SOLVENTS; AND ALL SPENT SOLVENT MIXTURES/BLENDS CONTAINING, BEFORE USE, ONE OR MORE OF THE ABOVE NON-HALOGENATED SOLVENTS, AND, A TOTAL OF TEN PERCENT OR MORE (BY VOLUME) OF ONE OR MORE OF THOSE SOLVENTS LISTED IN F001, F002, F004, AND F005, AND STILL BOTTOMS FROM THE RECOVERY OF THESE SPENT SOLVENTS AND SPENT SOLVENT MIXTURES.
Amount (Lbs): 80

Waste code: P001
Waste name: 2H-1-BENZOPYRAN-2-ONE, 4-HYDROXY-3-(3-OXO-1-PHENYLBUTYL)-, & SALTS, WHEN PRESENT AT CONCENTRATIONS GREATER THAN 0.3%
Amount (Lbs): 51

Waste code: P012
Waste name: ARSENIC OXIDE AS2O3
Amount (Lbs): 95

Waste code: P075
Waste name: NICOTINE, & SALTS
Amount (Lbs): 51

Waste code: P081

KAISER PERMANENTE (Continued) **1019899295**

Waste name: NITROGLYCERINE (R)
Amount (Lbs): 51

Waste code: U002
Waste name: ACETONE (I)
Amount (Lbs): 51

Waste code: U010
Waste name: AZIRINO[2',3':3,4]PYRROLO[1,2-A]INDOLE-4,7-DIONE, 6-AMINO-8-[[(AMINOCARBONYL)OXY]METHYL]-1,1A,2,8,8A,8B-HEXAHYDRO-8A-METHOXY-5-METHYL-, [1AS-(1AALPHA, 8BETA,8AALPHA,8BALPHA)]-
Amount (Lbs): 1129.7

Waste code: U035
Waste name: BENZENEBUTANOIC ACID, 4-[BIS(2-CHLOROETHYL)AMINO]-
Amount (Lbs): 1129.7

Waste code: U058
Waste name: CYCLOPHOSPHAMIDE
Amount (Lbs): 1078.7

Waste code: U059
Waste name: DAUNOMYCIN
Amount (Lbs): 1078.7

Waste code: U150
Waste name: MELPHALAN
Amount (Lbs): 1078.7

Violation Status: No violations found

A3 **KAISER MEDICAL CENTER** **CA SWEEPS UST S101584979**
1515 N VERMONT AVE **CA FID UST N/A**
< 1/8 **LOS ANGELES, CA 90027**
1 ft.

Site 3 of 7 in cluster A

Relative: Lower
Actual: 399 ft.

SWEEPS UST:
Status: Not reported
Comp Number: 6632
Number: Not reported
Board Of Equalization: Not reported
Referral Date: Not reported
Action Date: Not reported
Created Date: Not reported
Owner Tank Id: Not reported
SWRCB Tank Id: Not reported
Tank Status: Not reported
Capacity: Not reported
Active Date: Not reported
Tank Use: Not reported
STG: Not reported
Content: Not reported
Number Of Tanks: 0

CA FID UST:

KAISER MEDICAL CENTER (Continued) **S101584979**

Facility ID:	19017705
Regulated By:	UTNKI
Regulated ID:	Not reported
Cortese Code:	Not reported
SIC Code:	Not reported
Facility Phone:	2130000000
Mail To:	Not reported
Mailing Address:	1515 N VERMONT AVE
Mailing Address 2:	Not reported
Mailing City,St,Zip:	LOS ANGELES 900270000
Contact:	Not reported
Contact Phone:	Not reported
DUNs Number:	Not reported
NPDES Number:	Not reported
EPA ID:	Not reported
Comments:	Not reported
Status:	Inactive

A4 **KAISER FOUND HOSPITALS** **CA SWEEPS UST** **S101586988**
NNE **4730 BARNSDALE AVE** **CA FID UST** **N/A**
< 1/8 **LOS ANGELES, CA 90027**
0.002 mi.
9 ft. **Site 4 of 7 in cluster A**

Relative:
Higher

Actual:
401 ft.

SWEEPS UST:

Status:	Active
Comp Number:	7916
Number:	9
Board Of Equalization:	Not reported
Referral Date:	03-04-93
Action Date:	02-16-94
Created Date:	02-29-88
Owner Tank Id:	Not reported
SWRCB Tank Id:	Not reported
Tank Status:	Not reported
Capacity:	Not reported
Active Date:	Not reported
Tank Use:	Not reported
STG:	Not reported
Content:	Not reported
Number Of Tanks:	Not reported

CA FID UST:

Facility ID:	19054682
Regulated By:	UTNKI
Regulated ID:	Not reported
Cortese Code:	Not reported
SIC Code:	Not reported
Facility Phone:	2130000000
Mail To:	Not reported
Mailing Address:	UNK
Mailing Address 2:	Not reported
Mailing City,St,Zip:	LOS ANGELES 900270000
Contact:	Not reported
Contact Phone:	Not reported
DUNs Number:	Not reported
NPDES Number:	Not reported

KAISER FOUND HOSPITALS (Continued) **S101586988**

EPA ID: Not reported
Comments: Not reported
Status: Inactive

A5
NNE
< 1/8
0.002 mi.
9 ft.

KAISER FOUNDATION HOSPITALS **CA UST** **U003781502**
4730 BARNSDALL AVE **N/A**
LOS ANGELES, CA 90027

Site 5 of 7 in cluster A

Relative:
Higher

Actual:
401 ft.

UST:
Facility ID: 25222
Permitting Agency: LOS ANGELES, CITY OF
Latitude: 34.09908
Longitude: -118.29218

A6
NNW
< 1/8
0.029 mi.
154 ft.

RITE AID NO 5435 **RCRA-SQG** **1000904966**
1533 N VERMONT AVE **FINDS** **CA0000228510**
LOS ANGELES, CA 90027 **ECHO**

Site 6 of 7 in cluster A

Relative:
Higher

Actual:
409 ft.

RCRA-SQG:
Date form received by agency: 07/25/1997
Facility name: RITE AID NO 5435
Facility address: 1533 N VERMONT AVE
LOS ANGELES, CA 90027
EPA ID: CA0000228510
Contact: GAIL RATAJCZAK
Contact address: 1533 N VERMONT AVE
LOS ANGELES, CA 90027
Contact country: US
Contact telephone: 800-769-6248
Contact email: Not reported
EPA Region: 09
Classification: Small Small Quantity Generator
Description: Handler: generates more than 100 and less than 1000 kg of hazardous waste during any calendar month and accumulates less than 6000 kg of hazardous waste at any time; or generates 100 kg or less of hazardous waste during any calendar month, and accumulates more than 1000 kg of hazardous waste at any time

Owner/Operator Summary:
Owner/operator name: RITE AID
Owner/operator address: 30 HUNTER LN
CAMP HILL, PA 17011
Owner/operator country: Not reported
Owner/operator telephone: 717-761-2633
Owner/operator email: Not reported
Owner/operator fax: Not reported
Owner/operator extension: Not reported
Legal status: Private
Owner/Operator Type: Owner
Owner/Op start date: Not reported
Owner/Op end date: Not reported

RITE AID NO 5435 (Continued) **1000904966**

Handler Activities Summary:
- U.S. importer of hazardous waste: No
- Mixed waste (haz. and radioactive): No
- Recycler of hazardous waste: No
- Transporter of hazardous waste: No
- Treater, storer or disposer of HW: No
- Underground injection activity: No
- On-site burner exemption: No
- Furnace exemption: No
- Used oil fuel burner: No
- Used oil processor: No
- User oil refiner: No
- Used oil fuel marketer to burner: No
- Used oil Specification marketer: No
- Used oil transfer facility: No
- Used oil transporter: No

Violation Status: No violations found

FINDS:

Registry ID: 110002615714

Environmental Interest/Information System

RCRAInfo is a national information system that supports the Resource Conservation and Recovery Act (RCRA) program through the tracking of events and activities related to facilities that generate, transport, and treat, store, or dispose of hazardous waste. RCRAInfo allows RCRA program staff to track the notification, permit, compliance, and corrective action activities required under RCRA.

Click this hyperlink while viewing on your computer to access additional FINDS: detail in the EDR Site Report.

ECHO:
- Envid: 1000904966
- Registry ID: 110002615714
- DFR URL: http://echo.epa.gov/detailed-facility-report?fid=110002615714

A7 **ABRAMSON MORRIS** **EDR Hist Auto** **1009075824**
East **1528 N VERMONT AVE** **N/A**
< 1/8 **LOS ANGELES, CA**
0.031 mi.
166 ft. **Site 7 of 7 in cluster A**

Relative: EDR Hist Auto
Lower

Actual: **399 ft.**

Year:	Name:	Type:
1924	ATON LOSKAMP UECKER	AUTOMOBILE REPAIRING
1929	MOLLEY N M	GASOLINE AND OIL SERVICE STATION
1933	CORKHILL J E	AUTOMOBILE REPAIRING
1933	ABRAMSON MORRIS	GASOLINE AND OIL SERVICE STATIONS
1937	ABRAMSON MORRIS	GASOLINE AND OIL SERVICE STATIONS
1937	CORKILL J E	AUTOMOBILE REPAIRING
1942	CORKHILL J B	AUTOMOBILE REPAIRING
1942	GEFFE MURRAY	GASOLINE AND OIL SERVICE STATIONS

B8 **KOVALL C C** **EDR Hist Auto** **1009080477**
SSW **4720 S SUNSET BLVD** **N/A**
< 1/8 **LOS ANGELES, CA**
0.032 mi.
167 ft. **Site 1 of 6 in cluster B**

Relative: EDR Hist Auto
Lower

Actual:
393 ft.

Year:	Name:	Type:
1929	BERG DOWNEN	AUTOMOBILE REPAIRING AND SERVICE STATIONS
1929	MC CALL PAYNE INC	GASOLINE AND OIL SERVICE STATION
1933	DOWNEN P W	AUTOMOBILE REPAIRING
1937	DOWNEN P W	AUTOMOBILE REPAIRING
1937	KOVALL C C	GASOLINE AND OIL SERVICE STATIONS
1942	COULTER DOUGLES	GASOLINE AND OIL SERVICE STATIONS
1942	DOWNEN P W	AUTOMOBILE REPAIRING

B9 **KAISER FOUNDATION HEALTH PLAN** **CA SWEEPS UST** **S101586801**
SW **4733 W SUNSET BLVD** **CA FID UST** **N/A**
< 1/8 **LOS ANGELES, CA 90057**
0.035 mi.
183 ft. **Site 2 of 6 in cluster B**

Relative: SWEEPS UST:
Lower

Actual:
395 ft.

Status:	Not reported
Comp Number:	6069
Number:	Not reported
Board Of Equalization:	Not reported
Referral Date:	Not reported
Action Date:	Not reported
Created Date:	Not reported
Owner Tank Id:	Not reported
SWRCB Tank Id:	Not reported
Tank Status:	Not reported
Capacity:	Not reported
Active Date:	Not reported
Tank Use:	Not reported
STG:	Not reported
Content:	Not reported
Number Of Tanks:	0

CA FID UST:

Facility ID:	19054480
Regulated By:	UTNKI
Regulated ID:	Not reported
Cortese Code:	Not reported
SIC Code:	Not reported
Facility Phone:	2136678395
Mail To:	Not reported
Mailing Address:	4733 W SUNSET BLVD
Mailing Address 2:	Not reported
Mailing City,St,Zip:	LOS ANGELES 900570000
Contact:	Not reported
Contact Phone:	Not reported
DUNs Number:	Not reported
NPDES Number:	Not reported
EPA ID:	Not reported
Comments:	Not reported
Status:	Inactive

B10
SW
< 1/8
0.035 mi.
184 ft.

TEXACO INC
4747 W SUNSET BLVD
LOS ANGELES, CA 90027

CA SWEEPS UST **S101585152**
CA FID UST **N/A**

Site 3 of 6 in cluster B

Relative: Lower

Actual: 395 ft.

SWEEPS UST:

Status:	Not reported
Comp Number:	7081
Number:	Not reported
Board Of Equalization:	Not reported
Referral Date:	Not reported
Action Date:	Not reported
Created Date:	Not reported
Owner Tank Id:	Not reported
SWRCB Tank Id:	Not reported
Tank Status:	Not reported
Capacity:	Not reported
Active Date:	Not reported
Tank Use:	Not reported
STG:	Not reported
Content:	Not reported
Number Of Tanks:	0

CA FID UST:

Facility ID:	19020449
Regulated By:	UTNKI
Regulated ID:	Not reported
Cortese Code:	Not reported
SIC Code:	Not reported
Facility Phone:	2130000000
Mail To:	Not reported
Mailing Address:	4747 W SUNSET BLVD
Mailing Address 2:	Not reported
Mailing City,St,Zip:	LOS ANGELES 900270000
Contact:	Not reported
Contact Phone:	Not reported
DUNs Number:	Not reported
NPDES Number:	Not reported
EPA ID:	Not reported
Comments:	Not reported
Status:	Inactive

B11
South
< 1/8
0.039 mi.
205 ft.

MC CALL PAYNE INC
4700 S SUNSET BLVD
LOS ANGELES, CA

EDR Hist Auto **1009080907**
N/A

Site 4 of 6 in cluster B

Relative: Lower

Actual: 391 ft.

EDR Hist Auto

Year:	Name:	Type:
1924	MC CALL PAYNE INC	AUTOMOBILE REPAIRING

C12 **PRATTE GARLAND** **EDR Hist Auto** **1009083092**
ESE **4661 S SUNSET BLVD** **N/A**
< 1/8 **LOS ANGELES, CA**
0.055 mi.
290 ft. **Site 1 of 4 in cluster C**

Relative: EDR Hist Auto
Lower

Actual: Year: Name: Type:
396 ft. 1942 PRATTE GARLAND GASOLINE AND OIL SERVICE STATIONS

C13 **CHILDREN'S HOSPITAL LOS ANGELES** **CA UST** **U004261336**
ESE **4661 W SUNSET BLVD** **N/A**
< 1/8 **LOS ANGELES, CA 90027**
0.055 mi.
290 ft. **Site 2 of 4 in cluster C**

Relative: UST:
Lower

Actual: Facility ID: 035119
396 ft. Permitting Agency: Los Angeles City Fire Department
Latitude: 34.09835
Longitude: -118.29138

D14 **TIME O MAX ONE HOUR PHOTO** **RCRA-SQG** **1000197781**
NNE **1553 N VERMONT AVE** **CAD981457674**
< 1/8 **LOS ANGELES, CA 90027**
0.055 mi.
292 ft. **Site 1 of 6 in cluster D**

Relative: RCRA-SQG:
Higher

Actual: Date form received by agency: 04/02/1986
410 ft. Facility name: TIME O MAX ONE HOUR PHOTO
Facility address: 1553 N VERMONT AVE
LOS ANGELES, CA 90027
EPA ID: CAD981457674
Contact: ENVIRONMENTAL MANAGER
Contact address: 1553 N VERMONT AVE
LOS ANGELES, CA 90027
Contact country: US
Contact telephone: 213-661-8049
Contact email: Not reported
EPA Region: 09
Classification: Small Small Quantity Generator
Description: Handler: generates more than 100 and less than 1000 kg of hazardous waste during any calendar month and accumulates less than 6000 kg of hazardous waste at any time; or generates 100 kg or less of hazardous waste during any calendar month, and accumulates more than 1000 kg of hazardous waste at any time

Owner/Operator Summary:
Owner/operator name: NOT REQUIRED
Owner/operator address: NOT REQUIRED
NOT REQUIRED, ME 99999
Owner/operator country: Not reported
Owner/operator telephone: 415-555-1212
Owner/operator email: Not reported
Owner/operator fax: Not reported
Owner/operator extension: Not reported

TIME O MAX ONE HOUR PHOTO (Continued) **1000197781**

Legal status:	Private
Owner/Operator Type:	Operator
Owner/Op start date:	Not reported
Owner/Op end date:	Not reported
Owner/operator name:	SHIN ED
Owner/operator address:	NOT REQUIRED NOT REQUIRED, ME 99999
Owner/operator country:	Not reported
Owner/operator telephone:	415-555-1212
Owner/operator email:	Not reported
Owner/operator fax:	Not reported
Owner/operator extension:	Not reported
Legal status:	Private
Owner/Operator Type:	Owner
Owner/Op start date:	Not reported
Owner/Op end date:	Not reported

Handler Activities Summary:

U.S. importer of hazardous waste:	No
Mixed waste (haz. and radioactive):	No
Recycler of hazardous waste:	No
Transporter of hazardous waste:	No
Treater, storer or disposer of HW:	No
Underground injection activity:	No
On-site burner exemption:	No
Furnace exemption:	No
Used oil fuel burner:	No
Used oil processor:	No
User oil refiner:	No
Used oil fuel marketer to burner:	No
Used oil Specification marketer:	No
Used oil transfer facility:	No
Used oil transporter:	No

Violation Status: No violations found

D15 **SPARKLING CLEANERS** **EDR Hist Cleaner** **1018950982**
NNE **1553 N VERMONT AVE** **N/A**
< 1/8 **LOS ANGELES, CA 90027**
0.055 mi.
292 ft. **Site 2 of 6 in cluster D**

Relative: EDR Hist Cleaner
Higher

Actual: **410 ft.**

Year:	Name:	Type:
1980	SPARKLING CLEANERS	Garment Pressing And Cleaners' Agents
1982	SPARKLING CLEANERS	Garment Pressing And Cleaners' Agents

D16 NNE < 1/8 0.055 mi. 292 ft. | **TIME O MAX ONE HOUR PHOTO**
1553 N VERMONT AVE
LOS ANGELES, CA 90027
Site 3 of 6 in cluster D

Database(s): RCRA-SQG, FINDS, ECHO
EDR ID Number: 1000197783
EPA ID Number: CAD982020414

Relative: Higher
Actual: 410 ft.

RCRA-SQG:

Date form received by agency:	08/03/1987
Facility name:	TIME O MAX
Facility address:	1553 N VERMONT AVE LOS ANGELES, CA 90027
EPA ID:	CAD982020414
Mailing address:	N VERMONT AVE LOS ANGELES, CA 90027
Contact:	ENVIRONMENTAL MANAGER
Contact address:	1553 N VERMONT AVE LOS ANGELES, CA 90027
Contact country:	US
Contact telephone:	213-661-8049
Contact email:	Not reported
EPA Region:	09
Classification:	Small Small Quantity Generator
Description:	Handler: generates more than 100 and less than 1000 kg of hazardous waste during any calendar month and accumulates less than 6000 kg of hazardous waste at any time; or generates 100 kg or less of hazardous waste during any calendar month, and accumulates more than 1000 kg of hazardous waste at any time

Owner/Operator Summary:

Owner/operator name:	NOT REQUIRED
Owner/operator address:	NOT REQUIRED NOT REQUIRED, ME 99999
Owner/operator country:	Not reported
Owner/operator telephone:	415-555-1212
Owner/operator email:	Not reported
Owner/operator fax:	Not reported
Owner/operator extension:	Not reported
Legal status:	Private
Owner/Operator Type:	Operator
Owner/Op start date:	Not reported
Owner/Op end date:	Not reported

Owner/operator name:	SHIN UN SIK
Owner/operator address:	NOT REQUIRED NOT REQUIRED, ME 99999
Owner/operator country:	Not reported
Owner/operator telephone:	415-555-1212
Owner/operator email:	Not reported
Owner/operator fax:	Not reported
Owner/operator extension:	Not reported
Legal status:	Private
Owner/Operator Type:	Owner
Owner/Op start date:	Not reported
Owner/Op end date:	Not reported

Handler Activities Summary:

U.S. importer of hazardous waste:	No
Mixed waste (haz. and radioactive):	No

TIME O MAX ONE HOUR PHOTO (Continued) **1000197783**

Recycler of hazardous waste:	No
Transporter of hazardous waste:	No
Treater, storer or disposer of HW:	No
Underground injection activity:	No
On-site burner exemption:	No
Furnace exemption:	No
Used oil fuel burner:	No
Used oil processor:	No
User oil refiner:	No
Used oil fuel marketer to burner:	No
Used oil Specification marketer:	No
Used oil transfer facility:	No
Used oil transporter:	No

Violation Status: No violations found

FINDS:

Registry ID: 110002714091

Environmental Interest/Information System

California Hazardous Waste Tracking System - Datamart (HWTS-DATAMART) provides California with information on hazardous waste shipments for generators, transporters, and treatment, storage, and disposal facilities.

RCRAInfo is a national information system that supports the Resource Conservation and Recovery Act (RCRA) program through the tracking of events and activities related to facilities that generate, transport, and treat, store, or dispose of hazardous waste. RCRAInfo allows RCRA program staff to track the notification, permit, compliance, and corrective action activities required under RCRA.

Click this hyperlink while viewing on your computer to access additional FINDS: detail in the EDR Site Report.

ECHO:

Envid:	1000197783
Registry ID:	110002714091
DFR URL:	http://echo.epa.gov/detailed-facility-report?fid=110002714091

B17 **KAISER PERMANENTE** **CA UST** **U003780500**
SW **4760 W SUNSET BLVD** **CA SWEEPS UST** **N/A**
< 1/8 **LOS ANGELES, CA 90027**
0.068 mi.
361 ft. **Site 5 of 6 in cluster B**

Relative:
Lower

Actual:
390 ft.

UST:

Facility ID:	24064
Permitting Agency:	LOS ANGELES, CITY OF
Latitude:	34.09813
Longitude:	-118.29338

Facility ID:	FA-003-2259
Permitting Agency:	Los Angeles City Fire Department
Latitude:	34.09779
Longitude:	-118.29308

KAISER PERMANENTE (Continued) **U003780500**

SWEEPS UST:

Status:	Active
Comp Number:	6089
Number:	1
Board Of Equalization:	Not reported
Referral Date:	09-21-93
Action Date:	03-18-94
Created Date:	02-29-88
Owner Tank Id:	Not reported
SWRCB Tank Id:	Not reported
Tank Status:	Not reported
Capacity:	Not reported
Active Date:	Not reported
Tank Use:	Not reported
STG:	Not reported
Content:	Not reported
Number Of Tanks:	Not reported

B18 **KAISER FOUNDATION HOSPITALS IN** **CA FID UST** **S101584705**
SW **4760 W SUNSET BLVD** **N/A**
< 1/8 **LOS ANGELES, CA 90027**
0.068 mi.
361 ft. **Site 6 of 6 in cluster B**

Relative: **Lower**

Actual: **390 ft.**

CA FID UST:

Facility ID:	19014615
Regulated By:	UTNKA
Regulated ID:	Not reported
Cortese Code:	Not reported
SIC Code:	Not reported
Facility Phone:	2136674000
Mail To:	Not reported
Mailing Address:	4760 W SUNSET BLVD
Mailing Address 2:	Not reported
Mailing City,St,Zip:	LOS ANGELES 900270000
Contact:	Not reported
Contact Phone:	Not reported
DUNs Number:	Not reported
NPDES Number:	Not reported
EPA ID:	Not reported
Comments:	Not reported
Status:	Active

E19 **KROLL IDA MRS** **EDR Hist Cleaner** **1009190352**
SSE **1428 N VERMONT AVE** **N/A**
< 1/8 **LOS ANGELES, CA**
0.074 mi.
391 ft. **Site 1 of 2 in cluster E**

Relative: **Lower**

Actual: **388 ft.**

EDR Hist Cleaner

Year:	Name:	Type:
1929	KROLL REUBEN	CLOTHES PRESSERS CLEANERS AND REPAIRERS
1933	KROLL IDA MRS	CLOTHES PRESSERS AND CLEANERS

C20
ESE
< 1/8
0.074 mi.
392 ft.

Relative:
Lower

Actual:
394 ft.

CHILDREN'S HOSPITAL OF LOS ANGELES
4650 SUNSET BOULEVARD
LOS ANGELES, CA 90027

Site 3 of 4 in cluster C

Database(s): RCRA-LQG, CA ENVIROSTOR, CA HIST UST, CA FID UST, FINDS, ECHO, CA EMI, WI MANIFEST, NY MANIFEST, LA Co. Site Mitigation

EDR ID Number: 1000278867
EPA ID Number: CAD981399900

RCRA-LQG:

Date form received by agency:	07/14/2010
Facility name:	CHILDREN HOSPITAL OF LOS ANGELES
Facility address:	4650 SUNSET BLVD LOS ANGELES, CA 90027
EPA ID:	CAD981399900
Mailing address:	SUNSET BLVD LOS ANGELES, CA 90027
Contact:	SANTIAGO CHAMBERS
Contact address:	SUNSET BLVD LOS ANGELES, CA 90027
Contact country:	US
Contact telephone:	323-361-2372
Contact email:	SCHAMBERS@CHLA.USC.EDU
EPA Region:	09
Classification:	Large Quantity Generator
Description:	Handler: generates 1,000 kg or more of hazardous waste during any calendar month; or generates more than 1 kg of acutely hazardous waste during any calendar month; or generates more than 100 kg of any residue or contaminated soil, waste or other debris resulting from the cleanup of a spill, into or on any land or water, of acutely hazardous waste during any calendar month; or generates 1 kg or less of acutely hazardous waste during any calendar month, and accumulates more than 1 kg of acutely hazardous waste at any time; or generates 100 kg or less of any residue or contaminated soil, waste or other debris resulting from the cleanup of a spill, into or on any land or water, of acutely hazardous waste during any calendar month, and accumulates more than 100 kg of that material at any time

Owner/Operator Summary:

Owner/operator name:	WALTER NOCE
Owner/operator address:	4650 SUNSET BLVD. MAILSTOP #42 LOS ANGELES, CA 90027
Owner/operator country:	US
Owner/operator telephone:	Not reported
Owner/operator email:	Not reported
Owner/operator fax:	Not reported
Owner/operator extension:	Not reported
Legal status:	Private
Owner/Operator Type:	Owner
Owner/Op start date:	05/01/1995
Owner/Op end date:	Not reported
Owner/operator name:	CHILDREN'S HOSP OF LA
Owner/operator address:	NOT REQUIRED NOT REQUIRED, ME 99999
Owner/operator country:	Not reported
Owner/operator telephone:	415-555-1212

CHILDREN'S HOSPITAL OF LOS ANGELES (Continued) **1000278867**

Owner/operator email: Not reported
Owner/operator fax: Not reported
Owner/operator extension: Not reported
Legal status: Private
Owner/Operator Type: Owner
Owner/Op start date: Not reported
Owner/Op end date: Not reported

Owner/operator name: CHILDREN HOSPITAL OF LOS ANGELES
Owner/operator address: SUNSET BLVD
LOS ANGELES, CA 90027
Owner/operator country: Not reported
Owner/operator telephone: Not reported
Owner/operator email: Not reported
Owner/operator fax: Not reported
Owner/operator extension: Not reported
Legal status: Private
Owner/Operator Type: Owner
Owner/Op start date: 01/01/1901
Owner/Op end date: Not reported

Owner/operator name: WALTER NOCE
Owner/operator address: Not reported
Not reported
Owner/operator country: US
Owner/operator telephone: Not reported
Owner/operator email: Not reported
Owner/operator fax: Not reported
Owner/operator extension: Not reported
Legal status: Private
Owner/Operator Type: Operator
Owner/Op start date: 05/01/1995
Owner/Op end date: Not reported

Owner/operator name: NOT REQUIRED
Owner/operator address: NOT REQUIRED
NOT REQUIRED, ME 99999
Owner/operator country: Not reported
Owner/operator telephone: 415-555-1212
Owner/operator email: Not reported
Owner/operator fax: Not reported
Owner/operator extension: Not reported
Legal status: Private
Owner/Operator Type: Operator
Owner/Op start date: Not reported
Owner/Op end date: Not reported

Owner/operator name: CHILDRENS HOSPITAL LOS ANGELES
Owner/operator address: Not reported
Not reported
Owner/operator country: US
Owner/operator telephone: Not reported
Owner/operator email: Not reported
Owner/operator fax: Not reported
Owner/operator extension: Not reported
Legal status: Private
Owner/Operator Type: Operator

CHILDREN'S HOSPITAL OF LOS ANGELES (Continued) **1000278867**

Owner/Op start date: 01/01/1929
Owner/Op end date: Not reported

Owner/operator name: WALTER NOCE
Owner/operator address: Not reported
Not reported
Owner/operator country: US
Owner/operator telephone: Not reported
Owner/operator email: Not reported
Owner/operator fax: Not reported
Owner/operator extension: Not reported
Legal status: Private
Owner/Operator Type: Owner
Owner/Op start date: 05/01/1995
Owner/Op end date: Not reported

Owner/operator name: CHILDREN HOSPITAL OF LOS ANGELES
Owner/operator address: Not reported
CA 90027
Owner/operator country: Not reported
Owner/operator telephone: Not reported
Owner/operator email: Not reported
Owner/operator fax: Not reported
Owner/operator extension: Not reported
Legal status: Private
Owner/Operator Type: Operator
Owner/Op start date: 01/01/1901
Owner/Op end date: Not reported

Handler Activities Summary:
U.S. importer of hazardous waste: No
Mixed waste (haz. and radioactive): Yes
Recycler of hazardous waste: No
Transporter of hazardous waste: No
Treater, storer or disposer of HW: No
Underground injection activity: No
On-site burner exemption: No
Furnace exemption: No
Used oil fuel burner: No
Used oil processor: No
User oil refiner: No
Used oil fuel marketer to burner: No
Used oil Specification marketer: No
Used oil transfer facility: No
Used oil transporter: No

. Waste code: 122
. Waste name: Alkaline solution without metals (pH > 12.5)

. Waste code: 133
. Waste name: Aqueous solution with 10% or more total organic residues

. Waste code: 214
. Waste name: Unspecified solvent mixture

. Waste code: 311
. Waste name: Pharmaceutical waste

CHILDREN'S HOSPITAL OF LOS ANGELES (Continued) **1000278867**

. Waste code: 331
. Waste name: Off-specification, aged, or surplus organics

. Waste code: 352
. Waste name: Other organic solids

. Waste code: 551
. Waste name: Laboratory waste chemicals

. Waste code: 725
. Waste name: Liquids with mercury > 20 mg/l

. Waste code: 791
. Waste name: Liquids with pH < 2

. Waste code: D001
. Waste name: IGNITABLE HAZARDOUS WASTES ARE THOSE WASTES WHICH HAVE A FLASHPOINT OF LESS THAN 140 DEGREES FAHRENHEIT AS DETERMINED BY A PENSKY-MARTENS CLOSED CUP FLASH POINT TESTER. ANOTHER METHOD OF DETERMINING THE FLASH POINT OF A WASTE IS TO REVIEW THE MATERIAL SAFETY DATA SHEET, WHICH CAN BE OBTAINED FROM THE MANUFACTURER OR DISTRIBUTOR OF THE MATERIAL. LACQUER THINNER IS AN EXAMPLE OF A COMMONLY USED SOLVENT WHICH WOULD BE CONSIDERED AS IGNITABLE HAZARDOUS WASTE.

. Waste code: D002
. Waste name: A WASTE WHICH HAS A PH OF LESS THAN 2 OR GREATER THAN 12.5 IS CONSIDERED TO BE A CORROSIVE HAZARDOUS WASTE. SODIUM HYDROXIDE, A CAUSTIC SOLUTION WITH A HIGH PH, IS OFTEN USED BY INDUSTRIES TO CLEAN OR DEGREASE PARTS. HYDROCHLORIC ACID, A SOLUTION WITH A LOW PH, IS USED BY MANY INDUSTRIES TO CLEAN METAL PARTS PRIOR TO PAINTING. WHEN THESE CAUSTIC OR ACID SOLUTIONS BECOME CONTAMINATED AND MUST BE DISPOSED, THE WASTE WOULD BE A CORROSIVE HAZARDOUS WASTE.

. Waste code: D007
. Waste name: CHROMIUM

. Waste code: D009
. Waste name: MERCURY

. Waste code: D022
. Waste name: CHLOROFORM

. Waste code: D036
. Waste name: NITROBENZENE

. Waste code: F002
. Waste name: THE FOLLOWING SPENT HALOGENATED SOLVENTS: TETRACHLOROETHYLENE, METHYLENE CHLORIDE, TRICHLOROETHYLENE, 1,1,1-TRICHLOROETHANE, CHLOROBENZENE, 1,1,2-TRICHLORO-1,2,2-TRIFLUOROETHANE, ORTHO-DICHLOROBENZENE, TRICHLOROFLUOROMETHANE, AND 1,1,2-TRICHLOROETHANE; ALL SPENT SOLVENT MIXTURES/BLENDS CONTAINING, BEFORE USE, A TOTAL OF TEN PERCENT OR MORE (BY VOLUME) OF ONE OR MORE OF THE ABOVE HALOGENATED SOLVENTS OR THOSE LISTED IN F001, F004, OR F005, AND STILL BOTTOMS FROM THE RECOVERY OF THESE SPENT SOLVENTS AND SPENT SOLVENT MIXTURES.

. Waste code: F003

CHILDREN'S HOSPITAL OF LOS ANGELES (Continued) **1000278867**

. Waste name: THE FOLLOWING SPENT NON-HALOGENATED SOLVENTS: XYLENE, ACETONE, ETHYL ACETATE, ETHYL BENZENE, ETHYL ETHER, METHYL ISOBUTYL KETONE, N-BUTYL ALCOHOL, CYCLOHEXANONE, AND METHANOL; ALL SPENT SOLVENT MIXTURES/BLENDS CONTAINING, BEFORE USE, ONLY THE ABOVE SPENT NON-HALOGENATED SOLVENTS; AND ALL SPENT SOLVENT MIXTURES/BLENDS CONTAINING, BEFORE USE, ONE OR MORE OF THE ABOVE NON-HALOGENATED SOLVENTS, AND, A TOTAL OF TEN PERCENT OR MORE (BY VOLUME) OF ONE OR MORE OF THOSE SOLVENTS LISTED IN F001, F002, F004, AND F005, AND STILL BOTTOMS FROM THE RECOVERY OF THESE SPENT SOLVENTS AND SPENT SOLVENT MIXTURES.

. Waste code: F005
. Waste name: THE FOLLOWING SPENT NON-HALOGENATED SOLVENTS: TOLUENE, METHYL ETHYL KETONE, CARBON DISULFIDE, ISOBUTANOL, PYRIDINE, BENZENE, 2-ETHOXYETHANOL, AND 2-NITROPROPANE; ALL SPENT SOLVENT MIXTURES/BLENDS CONTAINING, BEFORE USE, A TOTAL OF TEN PERCENT OR MORE (BY VOLUME) OF ONE OR MORE OF THE ABOVE NON-HALOGENATED SOLVENTS OR THOSE SOLVENTS LISTED IN F001, F002, OR F004; AND STILL BOTTOMS FROM THE RECOVERY OF THESE SPENT SOLVENTS AND SPENT SOLVENT MIXTURES.

. Waste code: P005
. Waste name: ALLYL ALCOHOL

. Waste code: U010
. Waste name: AZIRINO[2',3':3,4]PYRROLO[1,2-A]INDOLE-4,7-DIONE, 6-AMINO-8-[[(AMINOCARBONYL)OXY]METHYL]-1,1A,2,8,8A,8B-HEXAHYDRO-8A-METHOXY-5-METHYL-, [1AS-(1AALPHA, 8BETA,8AALPHA,8BALPHA)]-

. Waste code: U169
. Waste name: BENZENE, NITRO-

. Waste code: U188
. Waste name: PHENOL

Historical Generators:

Date form received by agency: 02/27/2006
Site name: CHILDRENS HOSPITAL LOS ANGELES
Classification: Small Quantity Generator

Date form received by agency: 02/27/2006
Site name: CHILDRENS HOSPITAL LOS ANGELES
Classification: Large Quantity Generator

. Waste code: 133
. Waste name: Aqueous solution with 10% or more total organic residues

. Waste code: 134
. Waste name: Aqueous solution with <10% total organic residues

. Waste code: 151
. Waste name: Asbestos-containing waste

. Waste code: 181
. Waste name: Other inorganic solid waste

. Waste code: 214

CHILDREN'S HOSPITAL OF LOS ANGELES (Continued) **1000278867**

. Waste name: Unspecified solvent mixture

. Waste code: 221
. Waste name: Waste oil and mixed oil

. Waste code: 311
. Waste name: Pharmaceutical waste

. Waste code: 331
. Waste name: Off-specification, aged, or surplus organics

. Waste code: 352
. Waste name: Other organic solids

. Waste code: 541
. Waste name: Photochemicals / photo processing waste

. Waste code: 551
. Waste name: Laboratory waste chemicals

. Waste code: 791
. Waste name: Liquids with pH < 2

. Waste code: D001
. Waste name: IGNITABLE HAZARDOUS WASTES ARE THOSE WASTES WHICH HAVE A FLASHPOINT OF LESS THAN 140 DEGREES FAHRENHEIT AS DETERMINED BY A PENSKY-MARTENS CLOSED CUP FLASH POINT TESTER. ANOTHER METHOD OF DETERMINING THE FLASH POINT OF A WASTE IS TO REVIEW THE MATERIAL SAFETY DATA SHEET, WHICH CAN BE OBTAINED FROM THE MANUFACTURER OR DISTRIBUTOR OF THE MATERIAL. LACQUER THINNER IS AN EXAMPLE OF A COMMONLY USED SOLVENT WHICH WOULD BE CONSIDERED AS IGNITABLE HAZARDOUS WASTE.

. Waste code: D002
. Waste name: A WASTE WHICH HAS A PH OF LESS THAN 2 OR GREATER THAN 12.5 IS CONSIDERED TO BE A CORROSIVE HAZARDOUS WASTE. SODIUM HYDROXIDE, A CAUSTIC SOLUTION WITH A HIGH PH, IS OFTEN USED BY INDUSTRIES TO CLEAN OR DEGREASE PARTS. HYDROCHLORIC ACID, A SOLUTION WITH A LOW PH, IS USED BY MANY INDUSTRIES TO CLEAN METAL PARTS PRIOR TO PAINTING. WHEN THESE CAUSTIC OR ACID SOLUTIONS BECOME CONTAMINATED AND MUST BE DISPOSED, THE WASTE WOULD BE A CORROSIVE HAZARDOUS WASTE.

. Waste code: D003
. Waste name: A MATERIAL IS CONSIDERED TO BE A REACTIVE HAZARDOUS WASTE IF IT IS NORMALLY UNSTABLE, REACTS VIOLENTLY WITH WATER, GENERATES TOXIC GASES WHEN EXPOSED TO WATER OR CORROSIVE MATERIALS, OR IF IT IS CAPABLE OF DETONATION OR EXPLOSION WHEN EXPOSED TO HEAT OR A FLAME. ONE EXAMPLE OF SUCH WASTE WOULD BY WASTE GUNPOWDER.

. Waste code: D004
. Waste name: ARSENIC

. Waste code: D006
. Waste name: CADMIUM

. Waste code: D007
. Waste name: CHROMIUM

CHILDREN'S HOSPITAL OF LOS ANGELES (Continued) **1000278867**

. Waste code: D008
. Waste name: LEAD

. Waste code: D009
. Waste name: MERCURY

. Waste code: D011
. Waste name: SILVER

. Waste code: D018
. Waste name: BENZENE

. Waste code: D022
. Waste name: CHLOROFORM

. Waste code: F002
. Waste name: THE FOLLOWING SPENT HALOGENATED SOLVENTS: TETRACHLOROETHYLENE, METHYLENE CHLORIDE, TRICHLOROETHYLENE, 1,1,1-TRICHLOROETHANE, CHLOROBENZENE, 1,1,2-TRICHLORO-1,2,2-TRIFLUOROETHANE, ORTHO-DICHLOROBENZENE, TRICHLOROFLUOROMETHANE, AND 1,1,2-TRICHLOROETHANE; ALL SPENT SOLVENT MIXTURES/BLENDS CONTAINING, BEFORE USE, A TOTAL OF TEN PERCENT OR MORE (BY VOLUME) OF ONE OR MORE OF THE ABOVE HALOGENATED SOLVENTS OR THOSE LISTED IN F001, F004, OR F005, AND STILL BOTTOMS FROM THE RECOVERY OF THESE SPENT SOLVENTS AND SPENT SOLVENT MIXTURES.

. Waste code: F003
. Waste name: THE FOLLOWING SPENT NON-HALOGENATED SOLVENTS: XYLENE, ACETONE, ETHYL ACETATE, ETHYL BENZENE, ETHYL ETHER, METHYL ISOBUTYL KETONE, N-BUTYL ALCOHOL, CYCLOHEXANONE, AND METHANOL; ALL SPENT SOLVENT MIXTURES/BLENDS CONTAINING, BEFORE USE, ONLY THE ABOVE SPENT NON-HALOGENATED SOLVENTS; AND ALL SPENT SOLVENT MIXTURES/BLENDS CONTAINING, BEFORE USE, ONE OR MORE OF THE ABOVE NON-HALOGENATED SOLVENTS, AND, A TOTAL OF TEN PERCENT OR MORE (BY VOLUME) OF ONE OR MORE OF THOSE SOLVENTS LISTED IN F001, F002, F004, AND F005, AND STILL BOTTOMS FROM THE RECOVERY OF THESE SPENT SOLVENTS AND SPENT SOLVENT MIXTURES.

. Waste code: F005
. Waste name: THE FOLLOWING SPENT NON-HALOGENATED SOLVENTS: TOLUENE, METHYL ETHYL KETONE, CARBON DISULFIDE, ISOBUTANOL, PYRIDINE, BENZENE, 2-ETHOXYETHANOL, AND 2-NITROPROPANE; ALL SPENT SOLVENT MIXTURES/BLENDS CONTAINING, BEFORE USE, A TOTAL OF TEN PERCENT OR MORE (BY VOLUME) OF ONE OR MORE OF THE ABOVE NON-HALOGENATED SOLVENTS OR THOSE SOLVENTS LISTED IN F001, F002, OR F004; AND STILL BOTTOMS FROM THE RECOVERY OF THESE SPENT SOLVENTS AND SPENT SOLVENT MIXTURES.

. Waste code: P105
. Waste name: SODIUM AZIDE

. Waste code: U007
. Waste name: ACRYLAMIDE

. Waste code: U010
. Waste name: AZIRINO[2',3':3,4]PYRROLO[1,2-A]INDOLE-4,7-DIONE, 6-AMINO-8-[[(AMINOCARBONYL)OXY]METHYL]-1,1A,2,8,8A,8B-HEXAHYDRO-8A-METHOXY-5-METHYL-, [1AS-(1AALPHA,

CHILDREN'S HOSPITAL OF LOS ANGELES (Continued) **1000278867**

8BETA,8AALPHA,8BALPHA)]-

. Waste code: U123
. Waste name: FORMIC ACID (C,T)

. Waste code: U188
. Waste name: PHENOL

. Waste code: U246
. Waste name: CYANOGEN BROMIDE (CN)BR

Date form received by agency: 03/20/2002
Site name: CHILDRENS HOSPITAL LOS ANGELES
Classification: Large Quantity Generator

. Waste code: 122
. Waste name: Alkaline solution without metals (pH > 12.5)

. Waste code: 133
. Waste name: Aqueous solution with 10% or more total organic residues

. Waste code: 134
. Waste name: Aqueous solution with <10% total organic residues

. Waste code: 151
. Waste name: Asbestos-containing waste

. Waste code: 171
. Waste name: Metal sludge (see 121)

. Waste code: 181
. Waste name: Other inorganic solid waste

. Waste code: 214
. Waste name: Unspecified solvent mixture

. Waste code: 221
. Waste name: Waste oil and mixed oil

. Waste code: 331
. Waste name: Off-specification, aged, or surplus organics

. Waste code: 352
. Waste name: Other organic solids

. Waste code: 513
. Waste name: Empty containers less than 30 gallons

. Waste code: 541
. Waste name: Photochemicals / photo processing waste

. Waste code: 551
. Waste name: Laboratory waste chemicals

. Waste code: 725
. Waste name: Liquids with mercury > 20 mg/l

CHILDREN'S HOSPITAL OF LOS ANGELES (Continued) **1000278867**

. Waste code: D001
. Waste name: IGNITABLE HAZARDOUS WASTES ARE THOSE WASTES WHICH HAVE A FLASHPOINT OF LESS THAN 140 DEGREES FAHRENHEIT AS DETERMINED BY A PENSKY-MARTENS CLOSED CUP FLASH POINT TESTER. ANOTHER METHOD OF DETERMINING THE FLASH POINT OF A WASTE IS TO REVIEW THE MATERIAL SAFETY DATA SHEET, WHICH CAN BE OBTAINED FROM THE MANUFACTURER OR DISTRIBUTOR OF THE MATERIAL. LACQUER THINNER IS AN EXAMPLE OF A COMMONLY USED SOLVENT WHICH WOULD BE CONSIDERED AS IGNITABLE HAZARDOUS WASTE.

. Waste code: D002
. Waste name: A WASTE WHICH HAS A PH OF LESS THAN 2 OR GREATER THAN 12.5 IS CONSIDERED TO BE A CORROSIVE HAZARDOUS WASTE. SODIUM HYDROXIDE, A CAUSTIC SOLUTION WITH A HIGH PH, IS OFTEN USED BY INDUSTRIES TO CLEAN OR DEGREASE PARTS. HYDROCHLORIC ACID, A SOLUTION WITH A LOW PH, IS USED BY MANY INDUSTRIES TO CLEAN METAL PARTS PRIOR TO PAINTING. WHEN THESE CAUSTIC OR ACID SOLUTIONS BECOME CONTAMINATED AND MUST BE DISPOSED, THE WASTE WOULD BE A CORROSIVE HAZARDOUS WASTE.

. Waste code: D005
. Waste name: BARIUM

. Waste code: D007
. Waste name: CHROMIUM

. Waste code: D008
. Waste name: LEAD

. Waste code: D009
. Waste name: MERCURY

. Waste code: D011
. Waste name: SILVER

. Waste code: D022
. Waste name: CHLOROFORM

. Waste code: D038
. Waste name: PYRIDINE

. Waste code: F002
. Waste name: THE FOLLOWING SPENT HALOGENATED SOLVENTS: TETRACHLOROETHYLENE, METHYLENE CHLORIDE, TRICHLOROETHYLENE, 1,1,1-TRICHLOROETHANE, CHLOROBENZENE, 1,1,2-TRICHLORO-1,2,2-TRIFLUOROETHANE, ORTHO-DICHLOROBENZENE, TRICHLOROFLUOROMETHANE, AND 1,1,2-TRICHLOROETHANE; ALL SPENT SOLVENT MIXTURES/BLENDS CONTAINING, BEFORE USE, A TOTAL OF TEN PERCENT OR MORE (BY VOLUME) OF ONE OR MORE OF THE ABOVE HALOGENATED SOLVENTS OR THOSE LISTED IN F001, F004, OR F005, AND STILL BOTTOMS FROM THE RECOVERY OF THESE SPENT SOLVENTS AND SPENT SOLVENT MIXTURES.

. Waste code: F003
. Waste name: THE FOLLOWING SPENT NON-HALOGENATED SOLVENTS: XYLENE, ACETONE, ETHYL ACETATE, ETHYL BENZENE, ETHYL ETHER, METHYL ISOBUTYL KETONE, N-BUTYL ALCOHOL, CYCLOHEXANONE, AND METHANOL; ALL SPENT SOLVENT MIXTURES/BLENDS CONTAINING, BEFORE USE, ONLY THE ABOVE SPENT NON-HALOGENATED SOLVENTS; AND ALL SPENT SOLVENT MIXTURES/BLENDS CONTAINING, BEFORE USE, ONE OR MORE OF THE ABOVE NON-HALOGENATED

CHILDREN'S HOSPITAL OF LOS ANGELES (Continued) **1000278867**

SOLVENTS, AND, A TOTAL OF TEN PERCENT OR MORE (BY VOLUME) OF ONE OR MORE OF THOSE SOLVENTS LISTED IN F001, F002, F004, AND F005, AND STILL BOTTOMS FROM THE RECOVERY OF THESE SPENT SOLVENTS AND SPENT SOLVENT MIXTURES.

. Waste code: F005
. Waste name: THE FOLLOWING SPENT NON-HALOGENATED SOLVENTS: TOLUENE, METHYL ETHYL KETONE, CARBON DISULFIDE, ISOBUTANOL, PYRIDINE, BENZENE, 2-ETHOXYETHANOL, AND 2-NITROPROPANE; ALL SPENT SOLVENT MIXTURES/BLENDS CONTAINING, BEFORE USE, A TOTAL OF TEN PERCENT OR MORE (BY VOLUME) OF ONE OR MORE OF THE ABOVE NON-HALOGENATED SOLVENTS OR THOSE SOLVENTS LISTED IN F001, F002, OR F004; AND STILL BOTTOMS FROM THE RECOVERY OF THESE SPENT SOLVENTS AND SPENT SOLVENT MIXTURES.

. Waste code: P003
. Waste name: ACROLEIN

. Waste code: P009
. Waste name: AMMONIUM PICRATE (R)

. Waste code: P030
. Waste name: CYANIDES (SOLUBLE CYANIDE SALTS), NOT OTHERWISE SPECIFIED

. Waste code: P085
. Waste name: DIPHOSPHORAMIDE, OCTAMETHYL-

. Waste code: P087
. Waste name: OSMIUM OXIDE OSO4, (T-4)-

. Waste code: P098
. Waste name: POTASSIUM CYANIDE

. Waste code: U044
. Waste name: CHLOROFORM

. Waste code: U117
. Waste name: ETHANE, 1,1'-OXYBIS-(I)

. Waste code: U123
. Waste name: FORMIC ACID (C,T)

. Waste code: U138
. Waste name: METHANE, IODO-

. Waste code: U188
. Waste name: PHENOL

Date form received by agency: 04/25/1986
Site name: CHILDREN'S HOSP OF LOS ANGELES
Classification: Small Quantity Generator

Violation Status: No violations found

ENVIROSTOR:
Facility ID: 71002816
Status: Refer: Other Agency
Status Date: Not reported
Site Code: Not reported

CHILDREN'S HOSPITAL OF LOS ANGELES (Continued) **1000278867**

Site Type: Tiered Permit
Site Type Detailed: Tiered Permit
Acres: Not reported
NPL: NO
Regulatory Agencies: NONE SPECIFIED
Lead Agency: NONE SPECIFIED
Program Manager: Not reported
Supervisor: Not reported
Division Branch: Cleanup Chatsworth
Assembly: 43
Senate: 24
Special Program: Not reported
Restricted Use: NO
Site Mgmt Req: NONE SPECIFIED
Funding: Not reported
Latitude: 34.09797
Longitude: -118.2904
APN: NONE SPECIFIED
Past Use: NONE SPECIFIED
Potential COC: NONE SPECIFIED
Confirmed COC: NONE SPECIFIED
Potential Description: NONE SPECIFIED
Alias Name: CAD981399900
Alias Type: EPA Identification Number
Alias Name: 110002694148
Alias Type: EPA (FRS #)
Alias Name: 71002816
Alias Type: Envirostor ID Number

Completed Info:
Completed Area Name: Not reported
Completed Sub Area Name: Not reported
Completed Document Type: Not reported
Completed Date: Not reported
Comments: Not reported

Future Area Name: Not reported
Future Sub Area Name: Not reported
Future Document Type: Not reported
Future Due Date: Not reported
Schedule Area Name: Not reported
Schedule Sub Area Name: Not reported
Schedule Document Type: Not reported
Schedule Due Date: Not reported
Schedule Revised Date: Not reported

HIST UST:
File Number: 00026F30
URL: http://geotracker.waterboards.ca.gov/ustpdfs/pdf/00026F30.pdf
Region: STATE
Facility ID: 00000068663
Facility Type: Other
Other Type: HOSPITAL
Contact Name: ROBERT HOLLOWELL
Telephone: 2136602450
Owner Name: CHILDRENS'S HOSPITAL OF LOS AN
Owner Address: 4650 SUNSET BOULEVARD

CHILDREN'S HOSPITAL OF LOS ANGELES (Continued) **1000278867**

Owner City,St,Zip: LOS ANGELES, CA 90027
Total Tanks: 0006

Tank Num: 001
Container Num: OPSBW-2
Year Installed: 1972
Tank Capacity: 00000405
Tank Used for: Not reported
Type of Fuel: 2
Container Construction Thickness: 2
Leak Detection: None

Tank Num: 001
Container Num: OPSBW-2
Year Installed: 1972
Tank Capacity: 00000405
Tank Used for: Not reported
Type of Fuel: 2
Container Construction Thickness: 2
Leak Detection: None

Tank Num: 001
Container Num: #1 (UTILIT
Year Installed: 1964
Tank Capacity: 00010000
Tank Used for: PRODUCT
Type of Fuel: DIESEL
Container Construction Thickness: 10
Leak Detection: Stock Inventor

Tank Num: 001
Container Num: #1 (UTILIT
Year Installed: 1964
Tank Capacity: 00010000
Tank Used for: PRODUCT
Type of Fuel: DIESEL
Container Construction Thickness: 10
Leak Detection: Stock Inventor

Tank Num: 002
Container Num: # MCALISTE
Year Installed: 1972
Tank Capacity: 00001500
Tank Used for: PRODUCT
Type of Fuel: DIESEL
Container Construction Thickness: 10
Leak Detection: Stock Inventor

Tank Num: 002
Container Num: # MCALISTE
Year Installed: 1972
Tank Capacity: 00001500
Tank Used for: PRODUCT
Type of Fuel: DIESEL
Container Construction Thickness: 10
Leak Detection: Stock Inventor

CHILDREN'S HOSPITAL OF LOS ANGELES (Continued) **1000278867**

Tank Num: 002
Container Num: MCCB PS-2
Year Installed: 1970
Tank Capacity: 00000320
Tank Used for: WASTE
Type of Fuel: Not reported
Container Construction Thickness: 4
Leak Detection: None

Tank Num: 002
Container Num: MCCB PS-2
Year Installed: 1970
Tank Capacity: 00000320
Tank Used for: WASTE
Type of Fuel: Not reported
Container Construction Thickness: 4
Leak Detection: None

Tank Num: 003
Container Num: #3 D-3 UTI
Year Installed: 1977
Tank Capacity: 00048000
Tank Used for: PRODUCT
Type of Fuel: DIESEL
Container Construction Thickness: 0.285
Leak Detection: Stock Inventor

Tank Num: 003
Container Num: #3 D-3 UTI
Year Installed: 1977
Tank Capacity: 00048000
Tank Used for: PRODUCT
Type of Fuel: DIESEL
Container Construction Thickness: 0.285
Leak Detection: Stock Inventor

Tank Num: 003
Container Num: OPSBE1
Year Installed: 1972
Tank Capacity: 00000673
Tank Used for: WASTE
Type of Fuel: Not reported
Container Construction Thickness: 6
Leak Detection: Not reported

Tank Num: 003
Container Num: OPSBE1
Year Installed: 1972
Tank Capacity: 00000673
Tank Used for: WASTE
Type of Fuel: Not reported
Container Construction Thickness: 6
Leak Detection: Not reported

Tank Num: 004
Container Num: UTB-1
Year Installed: 1964

CHILDREN'S HOSPITAL OF LOS ANGELES (Continued) **1000278867**

Tank Capacity: 00010538
Tank Used for: PRODUCT
Type of Fuel: Not reported
Container Construction Thickness: 8
Leak Detection: Visual

Tank Num: 004
Container Num: UTB-1
Year Installed: 1964
Tank Capacity: 00010538
Tank Used for: PRODUCT
Type of Fuel: Not reported
Container Construction Thickness: 8
Leak Detection: Visual

Tank Num: 005
Container Num: RCBT-1
Year Installed: Not reported
Tank Capacity: 00000598
Tank Used for: WASTE
Type of Fuel: 06
Container Construction Thickness: 6
Leak Detection: None

Tank Num: 005
Container Num: RCBT-1
Year Installed: Not reported
Tank Capacity: 00000598
Tank Used for: WASTE
Type of Fuel: 06
Container Construction Thickness: 6
Leak Detection: None

Tank Num: 006
Container Num: CLARIFIER
Year Installed: 1964
Tank Capacity: 00000383
Tank Used for: WASTE
Type of Fuel: 06
Container Construction Thickness: 6
Leak Detection: None

Tank Num: 006
Container Num: CLARIFIER
Year Installed: 1964
Tank Capacity: 00000383
Tank Used for: WASTE
Type of Fuel: 06
Container Construction Thickness: 6
Leak Detection: None

Click here for Geo Tracker PDF:

CA FID UST:
Facility ID: 19000800
Regulated By: UTNKA
Regulated ID: 00041069

CHILDREN'S HOSPITAL OF LOS ANGELES (Continued) **1000278867**

Cortese Code: Not reported
SIC Code: Not reported
Facility Phone: 2136692241
Mail To: Not reported
Mailing Address: 4650 W SUNSET BLVD
Mailing Address 2: Not reported
Mailing City,St,Zip: LOS ANGELES 900270000
Contact: Not reported
Contact Phone: Not reported
DUNs Number: Not reported
NPDES Number: Not reported
EPA ID: Not reported
Comments: Not reported
Status: Active

FINDS:

Registry ID: 110002694148

Environmental Interest/Information System

NCDB (National Compliance Data Base) supports implementation of the Federal Insecticide, Fungicide, and Rodenticide Act (FIFRA) and the Toxic Substances Control Act (TSCA). The system tracks inspections in regions and states with cooperative agreements, enforcement actions, and settlements.

California Hazardous Waste Tracking System - Datamart (HWTS-DATAMART) provides California with information on hazardous waste shipments for generators, transporters, and treatment, storage, and disposal facilities.

RCRAInfo is a national information system that supports the Resource Conservation and Recovery Act (RCRA) program through the tracking of events and activities related to facilities that generate, transport, and treat, store, or dispose of hazardous waste. RCRAInfo allows RCRA program staff to track the notification, permit, compliance, and corrective action activities required under RCRA.

HAZARDOUS AIR POLLUTANT MAJOR

STATE MASTER

HAZARDOUS WASTE BIENNIAL REPORTER

Click this hyperlink while viewing on your computer to access additional FINDS: detail in the EDR Site Report.

ECHO:

Envid: 1000278867
Registry ID: 110002694148
DFR URL: http://echo.epa.gov/detailed-facility-report?fid=110002694148

EMI:

Year: 1990
County Code: 19

CHILDREN'S HOSPITAL OF LOS ANGELES (Continued) **1000278867**

Air Basin:	SC
Facility ID:	18885
Air District Name:	SC
SIC Code:	8060
Air District Name:	SOUTH COAST AQMD
Community Health Air Pollution Info System:	Not reported
Consolidated Emission Reporting Rule:	Not reported
Total Organic Hydrocarbon Gases Tons/Yr:	7
Reactive Organic Gases Tons/Yr:	3
Carbon Monoxide Emissions Tons/Yr:	2
NOX - Oxides of Nitrogen Tons/Yr:	6
SOX - Oxides of Sulphur Tons/Yr:	0
Particulate Matter Tons/Yr:	0
Part. Matter 10 Micrometers and Smllr Tons/Yr:	0

Year:	1993
County Code:	19
Air Basin:	SC
Facility ID:	18885
Air District Name:	SC
SIC Code:	8062
Air District Name:	SOUTH COAST AQMD
Community Health Air Pollution Info System:	Not reported
Consolidated Emission Reporting Rule:	Not reported
Total Organic Hydrocarbon Gases Tons/Yr:	5
Reactive Organic Gases Tons/Yr:	4
Carbon Monoxide Emissions Tons/Yr:	2
NOX - Oxides of Nitrogen Tons/Yr:	3
SOX - Oxides of Sulphur Tons/Yr:	0
Particulate Matter Tons/Yr:	1
Part. Matter 10 Micrometers and Smllr Tons/Yr:	1

Year:	1995
County Code:	19
Air Basin:	SC
Facility ID:	18885
Air District Name:	SC
SIC Code:	8062
Air District Name:	SOUTH COAST AQMD
Community Health Air Pollution Info System:	Not reported
Consolidated Emission Reporting Rule:	Not reported
Total Organic Hydrocarbon Gases Tons/Yr:	5
Reactive Organic Gases Tons/Yr:	4
Carbon Monoxide Emissions Tons/Yr:	2
NOX - Oxides of Nitrogen Tons/Yr:	3
SOX - Oxides of Sulphur Tons/Yr:	0
Particulate Matter Tons/Yr:	1
Part. Matter 10 Micrometers and Smllr Tons/Yr:	1

Year:	1996
County Code:	19
Air Basin:	SC
Facility ID:	18885
Air District Name:	SC
SIC Code:	8062
Air District Name:	SOUTH COAST AQMD
Community Health Air Pollution Info System:	Not reported

CHILDREN'S HOSPITAL OF LOS ANGELES (Continued) **1000278867**

Consolidated Emission Reporting Rule:	Not reported
Total Organic Hydrocarbon Gases Tons/Yr:	3
Reactive Organic Gases Tons/Yr:	1
Carbon Monoxide Emissions Tons/Yr:	3
NOX - Oxides of Nitrogen Tons/Yr:	10
SOX - Oxides of Sulphur Tons/Yr:	0
Particulate Matter Tons/Yr:	1
Part. Matter 10 Micrometers and Smllr Tons/Yr:	1

Year:	1997
County Code:	19
Air Basin:	SC
Facility ID:	18885
Air District Name:	SC
SIC Code:	8062
Air District Name:	SOUTH COAST AQMD
Community Health Air Pollution Info System:	Not reported
Consolidated Emission Reporting Rule:	Not reported
Total Organic Hydrocarbon Gases Tons/Yr:	6
Reactive Organic Gases Tons/Yr:	4
Carbon Monoxide Emissions Tons/Yr:	2
NOX - Oxides of Nitrogen Tons/Yr:	9
SOX - Oxides of Sulphur Tons/Yr:	0
Particulate Matter Tons/Yr:	1
Part. Matter 10 Micrometers and Smllr Tons/Yr:	1

Year:	1998
County Code:	19
Air Basin:	SC
Facility ID:	18885
Air District Name:	SC
SIC Code:	8062
Air District Name:	SOUTH COAST AQMD
Community Health Air Pollution Info System:	Not reported
Consolidated Emission Reporting Rule:	Not reported
Total Organic Hydrocarbon Gases Tons/Yr:	5
Reactive Organic Gases Tons/Yr:	4
Carbon Monoxide Emissions Tons/Yr:	2
NOX - Oxides of Nitrogen Tons/Yr:	9
SOX - Oxides of Sulphur Tons/Yr:	0
Particulate Matter Tons/Yr:	1
Part. Matter 10 Micrometers and Smllr Tons/Yr:	1

Year:	1999
County Code:	19
Air Basin:	SC
Facility ID:	18885
Air District Name:	SC
SIC Code:	8062
Air District Name:	SOUTH COAST AQMD
Community Health Air Pollution Info System:	Not reported
Consolidated Emission Reporting Rule:	Not reported
Total Organic Hydrocarbon Gases Tons/Yr:	6
Reactive Organic Gases Tons/Yr:	4
Carbon Monoxide Emissions Tons/Yr:	2
NOX - Oxides of Nitrogen Tons/Yr:	9
SOX - Oxides of Sulphur Tons/Yr:	0

CHILDREN'S HOSPITAL OF LOS ANGELES (Continued) **1000278867**

Particulate Matter Tons/Yr:	1
Part. Matter 10 Micrometers and Smllr Tons/Yr:	1
Year:	2000
County Code:	19
Air Basin:	SC
Facility ID:	18885
Air District Name:	SC
SIC Code:	8062
Air District Name:	SOUTH COAST AQMD
Community Health Air Pollution Info System:	Not reported
Consolidated Emission Reporting Rule:	Not reported
Total Organic Hydrocarbon Gases Tons/Yr:	6
Reactive Organic Gases Tons/Yr:	4
Carbon Monoxide Emissions Tons/Yr:	2
NOX - Oxides of Nitrogen Tons/Yr:	9
SOX - Oxides of Sulphur Tons/Yr:	0
Particulate Matter Tons/Yr:	1
Part. Matter 10 Micrometers and Smllr Tons/Yr:	1
Year:	2001
County Code:	19
Air Basin:	SC
Facility ID:	18885
Air District Name:	SC
SIC Code:	8062
Air District Name:	SOUTH COAST AQMD
Community Health Air Pollution Info System:	Y
Consolidated Emission Reporting Rule:	Not reported
Total Organic Hydrocarbon Gases Tons/Yr:	4
Reactive Organic Gases Tons/Yr:	2
Carbon Monoxide Emissions Tons/Yr:	11
NOX - Oxides of Nitrogen Tons/Yr:	22
SOX - Oxides of Sulphur Tons/Yr:	0
Particulate Matter Tons/Yr:	2
Part. Matter 10 Micrometers and Smllr Tons/Yr:	2
Year:	2002
County Code:	19
Air Basin:	SC
Facility ID:	18885
Air District Name:	SC
SIC Code:	8069
Air District Name:	SOUTH COAST AQMD
Community Health Air Pollution Info System:	Not reported
Consolidated Emission Reporting Rule:	Not reported
Total Organic Hydrocarbon Gases Tons/Yr:	4
Reactive Organic Gases Tons/Yr:	4
Carbon Monoxide Emissions Tons/Yr:	5
NOX - Oxides of Nitrogen Tons/Yr:	3
SOX - Oxides of Sulphur Tons/Yr:	0
Particulate Matter Tons/Yr:	1
Part. Matter 10 Micrometers and Smllr Tons/Yr:	1
Year:	2003
County Code:	19
Air Basin:	SC

CHILDREN'S HOSPITAL OF LOS ANGELES (Continued) **1000278867**

Facility ID:	18885
Air District Name:	SC
SIC Code:	8069
Air District Name:	SOUTH COAST AQMD
Community Health Air Pollution Info System:	Not reported
Consolidated Emission Reporting Rule:	Not reported
Total Organic Hydrocarbon Gases Tons/Yr:	4
Reactive Organic Gases Tons/Yr:	4
Carbon Monoxide Emissions Tons/Yr:	5
NOX - Oxides of Nitrogen Tons/Yr:	3
SOX - Oxides of Sulphur Tons/Yr:	0
Particulate Matter Tons/Yr:	1
Part. Matter 10 Micrometers and Smllr Tons/Yr:	1

Year:	2004
County Code:	19
Air Basin:	SC
Facility ID:	18885
Air District Name:	SC
SIC Code:	8069
Air District Name:	SOUTH COAST AQMD
Community Health Air Pollution Info System:	Y
Consolidated Emission Reporting Rule:	Not reported
Total Organic Hydrocarbon Gases Tons/Yr:	4.484985
Reactive Organic Gases Tons/Yr:	3.7
Carbon Monoxide Emissions Tons/Yr:	4.6034
NOX - Oxides of Nitrogen Tons/Yr:	2.8226
SOX - Oxides of Sulphur Tons/Yr:	0.09527
Particulate Matter Tons/Yr:	0.88016
Part. Matter 10 Micrometers and Smllr Tons/Yr:	0.87

Year:	2005
County Code:	19
Air Basin:	SC
Facility ID:	18885
Air District Name:	SC
SIC Code:	8069
Air District Name:	SOUTH COAST AQMD
Community Health Air Pollution Info System:	Not reported
Consolidated Emission Reporting Rule:	Not reported
Total Organic Hydrocarbon Gases Tons/Yr:	3.571785
Reactive Organic Gases Tons/Yr:	3.1489509055
Carbon Monoxide Emissions Tons/Yr:	5.65225
NOX - Oxides of Nitrogen Tons/Yr:	2.078
SOX - Oxides of Sulphur Tons/Yr:	.09461
Particulate Matter Tons/Yr:	1.0316
Part. Matter 10 Micrometers and Smllr Tons/Yr:	1.0300016

Year:	2006
County Code:	19
Air Basin:	SC
Facility ID:	18885
Air District Name:	SC
SIC Code:	8069
Air District Name:	SOUTH COAST AQMD
Community Health Air Pollution Info System:	Not reported
Consolidated Emission Reporting Rule:	Not reported

CHILDREN'S HOSPITAL OF LOS ANGELES (Continued) **1000278867**

Total Organic Hydrocarbon Gases Tons/Yr:	4.443037070637737930
Reactive Organic Gases Tons/Yr:	3.56
Carbon Monoxide Emissions Tons/Yr:	5.101
NOX - Oxides of Nitrogen Tons/Yr:	1.992
SOX - Oxides of Sulphur Tons/Yr:	.083
Particulate Matter Tons/Yr:	3.855
Part. Matter 10 Micrometers and Smllr Tons/Yr:	2.979

Year:	2007
County Code:	19
Air Basin:	SC
Facility ID:	18885
Air District Name:	SC
SIC Code:	8069
Air District Name:	SOUTH COAST AQMD
Community Health Air Pollution Info System:	Not reported
Consolidated Emission Reporting Rule:	Not reported
Total Organic Hydrocarbon Gases Tons/Yr:	4.443037070637737930
Reactive Organic Gases Tons/Yr:	3.56
Carbon Monoxide Emissions Tons/Yr:	5.101
NOX - Oxides of Nitrogen Tons/Yr:	1.992
SOX - Oxides of Sulphur Tons/Yr:	.083
Particulate Matter Tons/Yr:	3.855
Part. Matter 10 Micrometers and Smllr Tons/Yr:	2.979

Year:	2008
County Code:	19
Air Basin:	SC
Facility ID:	18885
Air District Name:	SC
SIC Code:	8069
Air District Name:	SOUTH COAST AQMD
Community Health Air Pollution Info System:	Not reported
Consolidated Emission Reporting Rule:	Not reported
Total Organic Hydrocarbon Gases Tons/Yr:	1.529719858978989849
Reactive Organic Gases Tons/Yr:	.78345
Carbon Monoxide Emissions Tons/Yr:	4.42
NOX - Oxides of Nitrogen Tons/Yr:	2.08
SOX - Oxides of Sulphur Tons/Yr:	.06
Particulate Matter Tons/Yr:	.81
Part. Matter 10 Micrometers and Smllr Tons/Yr:	.81

Year:	2009
County Code:	19
Air Basin:	SC
Facility ID:	18885
Air District Name:	SC
SIC Code:	8069
Air District Name:	SOUTH COAST AQMD
Community Health Air Pollution Info System:	Not reported
Consolidated Emission Reporting Rule:	Not reported
Total Organic Hydrocarbon Gases Tons/Yr:	1.5071637311952999
Reactive Organic Gases Tons/Yr:	0.76344999999999996
Carbon Monoxide Emissions Tons/Yr:	4.3700000000000001
NOX - Oxides of Nitrogen Tons/Yr:	1.8400000000000001
SOX - Oxides of Sulphur Tons/Yr:	5.9999999999999998E-2
Particulate Matter Tons/Yr:	0.79000000000000004

CHILDREN'S HOSPITAL OF LOS ANGELES (Continued) **1000278867**

Part. Matter 10 Micrometers and Smllr Tons/Yr:0.78856000000000004

Year:	2010
County Code:	19
Air Basin:	SC
Facility ID:	18885
Air District Name:	SC
SIC Code:	8069
Air District Name:	SOUTH COAST AQMD
Community Health Air Pollution Info System:	Not reported
Consolidated Emission Reporting Rule:	Not reported
Total Organic Hydrocarbon Gases Tons/Yr:	1.95662371107913
Reactive Organic Gases Tons/Yr:	0.9556
Carbon Monoxide Emissions Tons/Yr:	5.7538099999999996
NOX - Oxides of Nitrogen Tons/Yr:	1.7939400000000001
SOX - Oxides of Sulphur Tons/Yr:	0.79522999999999999
Particulate Matter Tons/Yr:	1.03915
Part. Matter 10 Micrometers and Smllr Tons/Yr:	1.0381047999999999

Year:	2011
County Code:	19
Air Basin:	SC
Facility ID:	18885
Air District Name:	SC
SIC Code:	8069
Air District Name:	SOUTH COAST AQMD
Community Health Air Pollution Info System:	Not reported
Consolidated Emission Reporting Rule:	Not reported
Total Organic Hydrocarbon Gases Tons/Yr:	2.3659471053
Reactive Organic Gases Tons/Yr:	1.2053
Carbon Monoxide Emissions Tons/Yr:	6.80264
NOX - Oxides of Nitrogen Tons/Yr:	3.13368
SOX - Oxides of Sulphur Tons/Yr:	0.92398
Particulate Matter Tons/Yr:	1.2635
Part. Matter 10 Micrometers and Smllr Tons/Yr:	1.2604448

Year:	2012
County Code:	19
Air Basin:	SC
Facility ID:	18885
Air District Name:	SC
SIC Code:	8069
Air District Name:	SOUTH COAST AQMD
Community Health Air Pollution Info System:	Not reported
Consolidated Emission Reporting Rule:	Not reported
Total Organic Hydrocarbon Gases Tons/Yr:	2.3179103981
Reactive Organic Gases Tons/Yr:	1.07552
Carbon Monoxide Emissions Tons/Yr:	7.13196
NOX - Oxides of Nitrogen Tons/Yr:	2.29461
SOX - Oxides of Sulphur Tons/Yr:	0.09757
Particulate Matter Tons/Yr:	1.29049
Part. Matter 10 Micrometers and Smllr Tons/Yr:	1.28906704

Year:	2013
County Code:	19
Air Basin:	SC
Facility ID:	18885

CHILDREN'S HOSPITAL OF LOS ANGELES (Continued) **1000278867**

Air District Name:	SC
SIC Code:	8062
Air District Name:	SOUTH COAST AQMD
Community Health Air Pollution Info System:	Not reported
Consolidated Emission Reporting Rule:	Not reported
Total Organic Hydrocarbon Gases Tons/Yr:	2.664611187
Reactive Organic Gases Tons/Yr:	1.47705
Carbon Monoxide Emissions Tons/Yr:	6.68545
NOX - Oxides of Nitrogen Tons/Yr:	2.31242
SOX - Oxides of Sulphur Tons/Yr:	0.09102
Particulate Matter Tons/Yr:	1.21527
Part. Matter 10 Micrometers and Smllr Tons/Yr:	1.21364592

Year:	2014
County Code:	19
Air Basin:	SC
Facility ID:	18885
Air District Name:	SC
SIC Code:	8062
Air District Name:	SOUTH COAST AQMD
Community Health Air Pollution Info System:	Not reported
Consolidated Emission Reporting Rule:	Not reported
Total Organic Hydrocarbon Gases Tons/Yr:	1.6907901828
Reactive Organic Gases Tons/Yr:	0.7874
Carbon Monoxide Emissions Tons/Yr:	10.92384
NOX - Oxides of Nitrogen Tons/Yr:	2.49414
SOX - Oxides of Sulphur Tons/Yr:	0.07676
Particulate Matter Tons/Yr:	1.09252
Part. Matter 10 Micrometers and Smllr Tons/Yr:	1.07608072

Year:	2016
County Code:	19
Air Basin:	SC
Facility ID:	18885
Air District Name:	SC
SIC Code:	8062
Air District Name:	SOUTH COAST AQMD
Community Health Air Pollution Info System:	Not reported
Consolidated Emission Reporting Rule:	Not reported
Total Organic Hydrocarbon Gases Tons/Yr:	2.2037163601
Reactive Organic Gases Tons/Yr:	1.030915
Carbon Monoxide Emissions Tons/Yr:	14.56
NOX - Oxides of Nitrogen Tons/Yr:	3.34
SOX - Oxides of Sulphur Tons/Yr:	0.09084
Particulate Matter Tons/Yr:	4.04
Part. Matter 10 Micrometers and Smllr Tons/Yr:	3.23912

WI MANIFEST:

Year:	2012
EPA ID:	CAD981399900
FID:	Not reported
ACT Code:	201
ACT Status:	A
ACT Code 1:	201
ACT Name:	HW Generator - Large
Contact Title:	Not reported
Contact Name:	Not reported

CHILDREN'S HOSPITAL OF LOS ANGELES (Continued) **1000278867**

Contact Address: Not reported
Contact City/State/Zip: Not reported
Contact Telephone: Not reported
Contact EMail Address: Not reported

Shipped:
Year: 2012
Manifest Doc Id: 001454923GBF
Copy Type: TSDCOPY
Gen EPA ID: CAD981399900
Gen Date: 01/18/2012
GEN Copy Revd Date: Not reported
TSD Date: 02/01/2012
TSD EPA ID: AZ0000337360
TSD Copy Revd Date: 03/05/2012

Year: 2011
EPA ID: CAD981399900
FID: Not reported
ACT Code: 201
ACT Status: A
ACT Code 1: 201
ACT Name: HW Generator - Large
Contact Title: Not reported
Contact Name: Not reported
Contact Address: Not reported
Contact City/State/Zip: Not reported
Contact Telephone: Not reported
Contact EMail Address: Not reported

Shipped:
Year: 2011
Manifest Doc Id: 000435167GBF
Copy Type: TSDCOPY
Gen EPA ID: CAD981399900
Gen Date: 03/09/2011
GEN Copy Revd Date: Not reported
TSD Date: 04/06/2011
TSD EPA ID: WID988566543
TSD Copy Revd Date: 05/11/2011

Year: 2010
EPA ID: CAD981399900
FID: Not reported
ACT Code: 201
ACT Status: A
ACT Code 1: 201
ACT Name: HW Generator - Large
Contact Title: Not reported
Contact Name: Not reported
Contact Address: Not reported
Contact City/State/Zip: Not reported
Contact Telephone: Not reported
Contact EMail Address: Not reported

CHILDREN'S HOSPITAL OF LOS ANGELES (Continued) **1000278867**

Shipped:

Year:	2010
Manifest Doc Id:	000429318GBF
Copy Type:	TSDCOPY
Gen EPA ID:	CAD981399900
Gen Date:	02/03/2010
GEN Copy Revd Date:	Not reported
TSD Date:	02/26/2010
TSD EPA ID:	WID988566543
TSD Copy Revd Date:	03/04/2010

Year:	2010
Manifest Doc Id:	000435164GBF
Copy Type:	TSDCOPY
Gen EPA ID:	CAD981399900
Gen Date:	07/21/2010
GEN Copy Revd Date:	Not reported
TSD Date:	08/11/2010
TSD EPA ID:	WID988566543
TSD Copy Revd Date:	09/08/2010

Year:	2010
Manifest Doc Id:	000435165GBF
Copy Type:	TSDCOPY
Gen EPA ID:	CAD981399900
Gen Date:	03/31/2010
GEN Copy Revd Date:	Not reported
TSD Date:	04/22/2010
TSD EPA ID:	WID988566543
TSD Copy Revd Date:	05/04/2010

Year:	2010
Manifest Doc Id:	000435166GBF
Copy Type:	TSDCOPY
Gen EPA ID:	CAD981399900
Gen Date:	10/20/2010
GEN Copy Revd Date:	Not reported
TSD Date:	11/08/2010
TSD EPA ID:	WID988566543
TSD Copy Revd Date:	12/07/2010

Year:	2009
EPA ID:	CAD981399900
FID:	Not reported
ACT Code:	201
ACT Status:	A
ACT Code 1:	201
ACT Name:	HW Generator - Large
Contact Title:	Not reported
Contact Name:	Not reported
Contact Address:	Not reported
Contact City/State/Zip:	Not reported
Contact Telephone:	Not reported
Contact EMail Address:	Not reported

CHILDREN'S HOSPITAL OF LOS ANGELES (Continued) **1000278867**

Shipped:

Year:	2009
Manifest Doc Id:	000494939JJK
Copy Type:	TSDCOPY
Gen EPA ID:	CAD981399900
Gen Date:	06/10/2009
GEN Copy Revd Date:	Not reported
TSD Date:	06/25/2009
TSD EPA ID:	WID988566543
TSD Copy Revd Date:	08/26/2009

Year:	2009
Manifest Doc Id:	000430504GBF
Copy Type:	TSDCOPY
Gen EPA ID:	CAD981399900
Gen Date:	01/07/2009
GEN Copy Revd Date:	Not reported
TSD Date:	01/29/2009
TSD EPA ID:	WID988566543
TSD Copy Revd Date:	07/15/2009

Year:	2009
Manifest Doc Id:	000435022GBF
Copy Type:	TSDCOPY
Gen EPA ID:	CAD981399900
Gen Date:	05/20/2009
GEN Copy Revd Date:	Not reported
TSD Date:	06/11/2009
TSD EPA ID:	WID988566543
TSD Copy Revd Date:	08/12/2009

Year:	2009
Manifest Doc Id:	000435163GBF
Copy Type:	TSDCOPY
Gen EPA ID:	CAD981399900
Gen Date:	08/05/2009
GEN Copy Revd Date:	Not reported
TSD Date:	08/24/2009
TSD EPA ID:	WID988566543
TSD Copy Revd Date:	10/13/2009

Year:	2008
EPA ID:	CAD981399900
FID:	Not reported
ACT Code:	201
ACT Status:	A
ACT Code 1:	201
ACT Name:	HW Generator - Large
Contact Title:	Not reported
Contact Name:	Not reported
Contact Address:	Not reported
Contact City/State/Zip:	Not reported
Contact Telephone:	Not reported
Contact EMail Address:	Not reported

CHILDREN'S HOSPITAL OF LOS ANGELES (Continued) **1000278867**

Year: 2007
EPA ID: CAD981399900
FID: 0
ACT Code: 201
ACT Status: A
ACT Code 1: 201
ACT Name: HW Generator - Large
Contact Title: Not reported
Contact Name: Not reported
Contact Address: Not reported
Contact City/State/Zip: 0
Contact Telephone: 0
Contact EMail Address: Not reported

Year: 2005
EPA ID: CAD981399900
FID: 0
ACT Code: 201
ACT Status: A
ACT Code 1: 201
ACT Name: HW Generator - Large
Contact Title: Not reported
Contact Name: Not reported
Contact Address: Not reported
Contact City/State/Zip: 0
Contact Telephone: 0
Contact EMail Address: Not reported

NY MANIFEST:
Country: USA
EPA ID: CAD981399900
Facility Status: Not reported
Location Address 1: 4650 SUNSET BLVD
Code: BP
Location Address 2: Not reported
Total Tanks: Not reported
Location City: LOS ANGELES
Location State: CA
Location Zip: 90054
Location Zip 4: Not reported

NY MANIFEST:
EPAID: CAD981399900
Mailing Name: CHILDREN'S HOSPITAL
Mailing Contact: ED GUY
Mailing Address 1: PO BOX 54700-4650 SUNSET BLVD
Mailing Address 2: Not reported
Mailing City: LOS ANGELES
Mailing State: CA
Mailing Zip: 90054
Mailing Zip 4: Not reported
Mailing Country: USA
Mailing Phone: 2136692372

CHILDREN'S HOSPITAL OF LOS ANGELES (Continued) **1000278867**

NY MANIFEST:

Document ID:	NYA5460975
Manifest Status:	K
seq:	Not reported
Year:	1987
Trans1 State ID:	NY-X17593
Trans2 State ID:	Not reported
Generator Ship Date:	07/23/1987
Trans1 Recv Date:	07/23/1987
Trans2 Recv Date:	/ /
TSD Site Recv Date:	08/03/1987
Part A Recv Date:	08/11/1987
Part B Recv Date:	08/25/1987
Generator EPA ID:	CAD981399900
Trans1 EPA ID:	NYD980769947
Trans2 EPA ID:	Not reported
TSDF ID 1:	NYD000632372
TSDF ID 2:	Not reported
Manifest Tracking Number:	Not reported
Import Indicator:	Not reported
Export Indicator:	Not reported
Discr Quantity Indicator:	Not reported
Discr Type Indicator:	Not reported
Discr Residue Indicator:	Not reported
Discr Partial Reject Indicator:	Not reported
Discr Full Reject Indicator:	Not reported
Manifest Ref Number:	Not reported
Alt Facility RCRA ID:	Not reported
Alt Facility Sign Date:	Not reported
MGMT Method Type Code:	Not reported
Waste Code:	D001 - NON-LISTED IGNITABLE WASTES
Waste Code:	Not reported
Waste Code:	Not reported
Waste Code:	Not reported
Waste Code:	Not reported
Waste Code:	Not reported
Quantity:	00020
Units:	P - Pounds
Number of Containers:	001
Container Type:	DM - Metal drums, barrels
Handling Method:	T Chemical, physical, or biological treatment.
Specific Gravity:	100
Waste Code:	D003 - NON-LISTED REACTIVE WASTES
Waste Code:	Not reported
Waste Code:	Not reported
Waste Code:	Not reported
Waste Code:	Not reported
Quantity:	00020
Units:	P - Pounds
Number of Containers:	001
Container Type:	DM - Metal drums, barrels
Handling Method:	T Chemical, physical, or biological treatment.
Specific Gravity:	100
Waste Code:	D001 - NON-LISTED IGNITABLE WASTES
Waste Code:	Not reported
Waste Code:	Not reported
Waste Code:	Not reported

CHILDREN'S HOSPITAL OF LOS ANGELES (Continued) **1000278867**

Waste Code:	Not reported
Quantity:	00020
Units:	P - Pounds
Number of Containers:	001
Container Type:	DM - Metal drums, barrels
Handling Method:	T Chemical, physical, or biological treatment.
Specific Gravity:	100
Waste Code:	D002 - NON-LISTED CORROSIVE WASTES
Waste Code:	Not reported
Waste Code:	Not reported
Waste Code:	Not reported
Waste Code:	Not reported
Quantity:	00020
Units:	P - Pounds
Number of Containers:	001
Container Type:	DM - Metal drums, barrels
Handling Method:	T Chemical, physical, or biological treatment.
Specific Gravity:	100
Waste Code:	D001 - NON-LISTED IGNITABLE WASTES
Quantity:	00020
Units:	P - Pounds
Number of Containers:	001
Container Type:	DM - Metal drums, barrels
Handling Method:	T Chemical, physical, or biological treatment.
Specific Gravity:	100
Waste Code:	D001 - NON-LISTED IGNITABLE WASTES
Quantity:	00020
Units:	P - Pounds
Number of Containers:	001
Container Type:	DM - Metal drums, barrels
Handling Method:	T Chemical, physical, or biological treatment.
Specific Gravity:	100

Click this hyperlink while viewing on your computer to access
-1 additional NY MANIFEST: record(s) in the EDR Site Report.

LA Co. Site Mitigation:

Facility ID:	FA0025823
Status:	Not reported
Site ID:	SD0010439
Jurisdiction:	County
Case ID:	RO0010439
Abated:	Yes
Assigned To:	Kim Clark
Entered Date:	05/11/2004
Abated Date:	05/01/1992

C21
ESE
< 1/8
0.074 mi.
392 ft.

CHILDREN'S HOSPITAL OF L.A.
4650 W SUNSET BLVD
LOS ANGELES, CA 90027

Site 4 of 4 in cluster C

Database(s): CA UST, CA SWEEPS UST
EDR ID Number: U003970947
EPA ID Number: N/A

Relative:
Lower

Actual:
394 ft.

UST:

Facility ID:	FA0002650
Permitting Agency:	Los Angeles City Fire Department
Latitude:	34.09811
Longitude:	-118.29061

Facility ID:	25219
Permitting Agency:	LOS ANGELES, CITY OF
Latitude:	34.0992929
Longitude:	-118.2895805

SWEEPS UST:

Status:	Active
Comp Number:	2166
Number:	9
Board Of Equalization:	44-012153
Referral Date:	01-23-93
Action Date:	04-11-94
Created Date:	02-29-88
Owner Tank Id:	Not reported
SWRCB Tank Id:	19-050-002166-000001
Tank Status:	A
Capacity:	10000
Active Date:	04-20-88
Tank Use:	M.V. FUEL
STG:	P
Content:	DIESEL
Number Of Tanks:	3

Status:	Active
Comp Number:	2166
Number:	9
Board Of Equalization:	44-012153
Referral Date:	01-23-93
Action Date:	04-11-94
Created Date:	02-29-88
Owner Tank Id:	Not reported
SWRCB Tank Id:	19-050-002166-000002
Tank Status:	A
Capacity:	1500
Active Date:	04-20-88
Tank Use:	M.V. FUEL
STG:	P
Content:	DIESEL
Number Of Tanks:	Not reported

Status:	Active
Comp Number:	2166
Number:	9
Board Of Equalization:	44-012153
Referral Date:	01-23-93
Action Date:	04-11-94
Created Date:	02-29-88

CHILDREN'S HOSPITAL OF L.A. (Continued) **U003970947**

Owner Tank Id:	Not reported
SWRCB Tank Id:	19-050-002166-000003
Tank Status:	A
Capacity:	48000
Active Date:	04-20-88
Tank Use:	M.V. FUEL
STG:	P
Content:	DIESEL
Number Of Tanks:	Not reported

D22 **LAUR METALS CO** **CA SWRCY** **S107137230**
NNE **1601 N VERMONT AVE** **N/A**
< 1/8 **LOS ANGELES, CA 90028**
0.075 mi.
398 ft. **Site 4 of 6 in cluster D**

Relative: **Higher**

Actual: **414 ft.**

SWRCY:

Reg Id:	27334
Cert Id:	RC4139
Mailing Address:	PO Box 226907
Mailing City:	Los Angeles
Mailing State:	CA
Mailing Zip Code:	90022
Website:	Not reported
Email:	joshlaor@hotmail.com
Phone Number:	(323) 269-8326
Rural:	N
Operation Begin Date:	05/20/1991
Aluminium:	Y
Glass:	Y
Plastic:	Y
Bimetal:	Y
Hours of Operation:	Mon - Tue 10:00 am - 4:00 pm; Wed Closed; Thr - Sun 10:00 am - 4:00 pm
Organization ID:	19291
Organization Name:	Laur Metals Co

E23 **KERR H W** **EDR Hist Cleaner** **1009191113**
SSE **1410 N VERMONT AVE** **N/A**
< 1/8 **LOS ANGELES, CA**
0.089 mi.
468 ft. **Site 2 of 2 in cluster E**

Relative: **Lower**

EDR Hist Cleaner

Actual: **385 ft.**

Year:	Name:	Type:
1937	KERR H W	CLOTHES PRESSERS AND CLEANERS

D24 **YITZHAK HACHAMOFF** **CA HIST UST** **U001561242**
NNE **1630 N VERMONT AVE** **N/A**
< 1/8 **LOS ANGELES, CA 90028**
0.107 mi.
567 ft. **Site 5 of 6 in cluster D**

Relative: **Higher**

Actual: **418 ft.**

HIST UST:

File Number:	Not reported
URL:	Not reported
Region:	STATE
Facility ID:	00000026763
Facility Type:	Gas Station
Other Type:	Not reported
Contact Name:	Not reported
Telephone:	0000000000
Owner Name:	ARCO PETROLEUM PRODUCTS CO.
Owner Address:	515 SOUTH FLOWER STREET
Owner City,St,Zip:	LOS ANGELES, CA 90071
Total Tanks:	0003
Tank Num:	001
Container Num:	0000000001
Year Installed:	1971
Tank Capacity:	00008000
Tank Used for:	PRODUCT
Type of Fuel:	06
Container Construction Thickness:	0000240
Leak Detection:	Stock Inventor, 10
Tank Num:	002
Container Num:	0000000002
Year Installed:	1971
Tank Capacity:	00008000
Tank Used for:	PRODUCT
Type of Fuel:	06
Container Construction Thickness:	0000240
Leak Detection:	Stock Inventor, 10
Tank Num:	003
Container Num:	0000000003
Year Installed:	1971
Tank Capacity:	00006000
Tank Used for:	PRODUCT
Type of Fuel:	06
Container Construction Thickness:	0000240
Leak Detection:	Stock Inventor, 10

D25 **PETROL SIX LLC** **EDR Hist Auto** **1020388934**
NNE **1630 N VERMONT AVE** **N/A**
< 1/8 **LOS ANGELES, CA 90027**
0.107 mi.
567 ft. **Site 6 of 6 in cluster D**

Relative: **Higher**

Actual: **418 ft.**

EDR Hist Auto

Year:	Name:	Type:
2003	PETROL SIX	Gasoline Service Stations
2004	PETROL SIX LLC	Gasoline Service Stations
2005	PETROL SIX LLC	Gasoline Service Stations
2006	PETROL SIX LLC	Gasoline Service Stations

PETROL SIX LLC (Continued) **1020388934**

2007	PETROL SIX LLC	Gasoline Service Stations
2008	PETROL SIX LLC	Gasoline Service Stations
2009	FRYS HOLLYWOOD SHELL	Gasoline Service Stations, NEC
2009	PETROL SIX LLC	Gasoline Service Stations
2010	FRYS HOLLYWOOD SHELL	Gasoline Service Stations, NEC
2011	FRYS HOLLYWOOD SHELL	Gasoline Service Stations, NEC
2011	PETROL SIX LLC	Gasoline Service Stations
2012	FRYS HOLLYWOOD SHELL	Gasoline Service Stations, NEC
2012	PETROL SIX LLC	Gasoline Service Stations
2013	FRYS HOLLYWOOD SHELL	Gasoline Service Stations, NEC
2014	FRYS HOLLYWOOD SHELL	Gasoline Service Stations, NEC

F26 **CHILDRENS HOSPITAL** **CA HIST CORTESE** **S105024696**
ESE **4560 SUNSET** **N/A**
< 1/8 **LOS ANGELES, CA 90027**
0.116 mi.
614 ft. **Site 1 of 2 in cluster F**

Relative: **Lower**
Actual: **394 ft.**

HIST CORTESE:

Region:	CORTESE
Facility County Code:	19
Reg By:	LTNKA
Reg Id:	900270125

F27 **CHILDRENS HOSPITAL** **CA LUST** **S101297269**
ESE **4560 SUNSET BLVD W** **N/A**
< 1/8 **LOS FELIZ, CA 90027**
0.116 mi.
614 ft. **Site 2 of 2 in cluster F**

Relative: **Lower**
Actual: **394 ft.**

LUST:

Lead Agency:	LOS ANGELES RWQCB (REGION 4)
Case Type:	LUST Cleanup Site
Geo Track:	http://geotracker.waterboards.ca.gov/profile_report.asp?global_id=T0603700742
Global Id:	T0603700742
Latitude:	34.0981766
Longitude:	-118.2870618
Status:	Completed - Case Closed
Status Date:	07/26/1996
Case Worker:	YR
RB Case Number:	900270125
Local Agency:	LOS ANGELES, CITY OF
File Location:	Not reported
Local Case Number:	Not reported
Potential Media Affect:	Aquifer used for drinking water supply
Potential Contaminants of Concern:	Other Solvent or Non-Petroleum Hydrocarbon
Site History:	Not reported

LUST:

Global Id:	T0603700742
Contact Type:	Local Agency Caseworker
Contact Name:	ELOY LUNA
Organization Name:	LOS ANGELES, CITY OF
Address:	200 North Main Street, Suite 1780
City:	LOS ANGELES
Email:	eloy.luna@lacity.org
Phone Number:	Not reported

CHILDRENS HOSPITAL (Continued) **S101297269**

Global Id: T0603700742
Contact Type: Regional Board Caseworker
Contact Name: YUE RONG
Organization Name: LOS ANGELES RWQCB (REGION 4)
Address: 320 W. 4TH ST., SUITE 200
City: Los Angeles
Email: yrong@waterboards.ca.gov
Phone Number: Not reported

LUST:
Global Id: T0603700742
Action Type: Other
Date: 08/26/1992
Action: Leak Reported

LUST:
Global Id: T0603700742
Status: Completed - Case Closed
Status Date: 07/26/1996

Global Id: T0603700742
Status: Open - Case Begin Date
Status Date: 05/26/1992

Global Id: T0603700742
Status: Open - Site Assessment
Status Date: 05/26/1992

LUST REG 4:
Region: 4
Regional Board: 04
County: Los Angeles
Facility Id: 900270125
Status: Case Closed
Substance: Hydrocarbons
Substance Quantity: Not reported
Local Case No: Not reported
Case Type: Groundwater
Abatement Method Used at the Site: Not reported
Global ID: T0603700742
W Global ID: W0603700547
Staff: UNK
Local Agency: 19050
Cross Street: Not reported
Enforcement Type: Not reported
Date Leak Discovered: Not reported
Date Leak First Reported: 8/26/1992
Date Leak Record Entered: 8/31/1992
Date Confirmation Began: Not reported
Date Leak Stopped: Not reported
Date Case Last Changed on Database: 8/22/1996
Date the Case was Closed: 7/26/1996
How Leak Discovered: Not reported
How Leak Stopped: Not reported
Cause of Leak: UNK

CHILDRENS HOSPITAL (Continued) **S101297269**

Leak Source:	UNK
Operator:	OLD#092292-06
Water System:	FIRSTONE SCOUT RESRVTN (BOY SCOUT COUN)
Well Name:	Not reported
Approx. Dist To Production Well (ft):	9900.440149421229885519832728
Source of Cleanup Funding:	UNK
Preliminary Site Assessment Workplan Submitted:	Not reported
Preliminary Site Assessment Began:	Not reported
Pollution Characterization Began:	5/26/1992
Remediation Plan Submitted:	Not reported
Remedial Action Underway:	Not reported
Post Remedial Action Monitoring Began:	Not reported
Enforcement Action Date:	Not reported
Historical Max MTBE Date:	Not reported
Hist Max MTBE Conc in Groundwater:	Not reported
Hist Max MTBE Conc in Soil:	Not reported
Significant Interim Remedial Action Taken:	Not reported
GW Qualifier:	Not reported
Soil Qualifier:	Not reported
Organization:	Not reported
Owner Contact:	Not reported
Responsible Party:	CHILDRENS HOSPITAL OF LA
RP Address:	4560 SUNSET BLVD, LOS ANGELES CA 90027
Program:	LUST
Lat/Long:	34.0981766 / -1
Local Agency Staff:	PEJ
Beneficial Use:	Not reported
Priority:	Not reported
Cleanup Fund Id:	Not reported
Suspended:	Not reported
Assigned Name:	1900547-001GEN
Summary:	08/22/96 WELL ABANDONMENT REPORT

G28 **ANDERS H F** **EDR Hist Cleaner** **1009188745**
NNE **4660 HOLLYWOOD BLVD** **N/A**
< 1/8 **LOS ANGELES, CA**
0.116 mi.
614 ft. **Site 1 of 9 in cluster G**

Relative: EDR Hist Cleaner
Higher

Actual: Year: Name: Type:
416 ft. 1924 ANDERS H F CLOTHES CLEANERS PRESSERS AND DYERS

G29 **HOLLYWOOD CLEANERS** **RCRA-SQG** **1000818832**
NNE **4730 HOLLYWOOD BLVD** **FINDS** **CAD983647462**
< 1/8 **HOLLYWOOD, CA 90027** **ECHO**
0.117 mi. **CA HAZNET**
620 ft. **Site 2 of 9 in cluster G**

Relative: RCRA-SQG:
Higher

Date form received by agency:	10/09/1992
Facility name:	HOLLYWOOD CLEANERS
Facility address:	4730 HOLLYWOOD BLVD HOLLYWOOD, CA 90027
EPA ID:	CAD983647462

Actual:
420 ft.

HOLLYWOOD CLEANERS (Continued) **1000818832**

Mailing address: HOLLYWOOD BLVD
HOLLYWOOD, CA 90027
Contact: LEE JOON JA
Contact address: 4730 HOLLYWOOD BLVD
HOLLYWOOD, CA 90027
Contact country: US
Contact telephone: 213-663-0406
Contact email: Not reported
EPA Region: 09
Classification: Small Small Quantity Generator
Description: Handler: generates more than 100 and less than 1000 kg of hazardous waste during any calendar month and accumulates less than 6000 kg of hazardous waste at any time; or generates 100 kg or less of hazardous waste during any calendar month, and accumulates more than 1000 kg of hazardous waste at any time

Owner/Operator Summary:
Owner/operator name: JOON JA LEE
Owner/operator address: 4730 HOLLYWOOD BLVD
HOLLYWOOD, CA 90027
Owner/operator country: Not reported
Owner/operator telephone: 213-663-0406
Owner/operator email: Not reported
Owner/operator fax: Not reported
Owner/operator extension: Not reported
Legal status: Private
Owner/Operator Type: Owner
Owner/Op start date: Not reported
Owner/Op end date: Not reported

Handler Activities Summary:
U.S. importer of hazardous waste: No
Mixed waste (haz. and radioactive): No
Recycler of hazardous waste: No
Transporter of hazardous waste: No
Treater, storer or disposer of HW: No
Underground injection activity: No
On-site burner exemption: No
Furnace exemption: No
Used oil fuel burner: No
Used oil processor: No
User oil refiner: No
Used oil fuel marketer to burner: No
Used oil Specification marketer: No
Used oil transfer facility: No
Used oil transporter: No

Violation Status: No violations found

FINDS:

Registry ID: 110002884022

Environmental Interest/Information System
RCRAInfo is a national information system that supports the Resource Conservation and Recovery Act (RCRA) program through the tracking of events and activities related to facilities that generate, transport,

HOLLYWOOD CLEANERS (Continued) **1000818832**

and treat, store, or dispose of hazardous waste. RCRAInfo allows RCRA program staff to track the notification, permit, compliance, and corrective action activities required under RCRA.

Click this hyperlink while viewing on your computer to access additional FINDS: detail in the EDR Site Report.

ECHO:

Envid:	1000818832
Registry ID:	110002884022
DFR URL:	http://echo.epa.gov/detailed-facility-report?fid=110002884022

HAZNET:

envid:	1000818832
Year:	1996
GEPAID:	CAD983647462
Contact:	JOON JA LEE
Telephone:	2136630406
Mailing Name:	Not reported
Mailing Address:	4730 HOLLYWOOD BLVD
Mailing City,St,Zip:	HOLLYWOOD, CA 900270000
Gen County:	Not reported
TSD EPA ID:	CAD981397417
TSD County:	Not reported
Waste Category:	Halogenated solvents (chloroforms, methyl chloride, perchloroethylene, etc)
Disposal Method:	Recycler
Tons:	.5840
Cat Decode:	Not reported
Method Decode:	Not reported
Facility County:	Los Angeles

G30 **ANDERS H F** **EDR Hist Cleaner** **1009189259**
NNE **4662 HOLLYWOOD BLVD** **N/A**
< 1/8 **LOS ANGELES, CA**
0.120 mi.
634 ft. **Site 3 of 9 in cluster G**

Relative: Higher EDR Hist Cleaner

Actual: 416 ft.

Year:	Name:	Type:
1929	ANDERS H F	CLOTHES PRESSERS CLEANERS AND REPAIRERS

H31 **RITE AID NO 5435** **RCRA-CESQG** **1016955199**
North **1637 N VERMONT AVE** **CAR000249441**
1/8-1/4 **LOS ANGELES, CA 90027**
0.126 mi.
666 ft. **Site 1 of 4 in cluster H**

Relative: Higher RCRA-CESQG:

Actual: 421 ft.

Date form received by agency:	04/14/2017
Facility name:	RITE AID NO 5435
Facility address:	1637 N VERMONT AVE LOS ANGELES, CA 900275312

RITE AID NO 5435 (Continued) **1016955199**

EPA ID: CAR000249441
Mailing address: HUNTER LN
CAMP HILL, PA 17011
Contact: DAVID W CROZIER
Contact address: HUNTER LN
CAMP HILL, PA 17011
Contact country: US
Contact telephone: (717) 975-8643
Contact email: EHS@RITEAID.COM
EPA Region: 09
Classification: Conditionally Exempt Small Quantity Generator
Description: Handler: generates 100 kg or less of hazardous waste per calendar month, and accumulates 1000 kg or less of hazardous waste at any time; or generates 1 kg or less of acutely hazardous waste per calendar month, and accumulates at any time: 1 kg or less of acutely hazardous waste; or 100 kg or less of any residue or contaminated soil, waste or other debris resulting from the cleanup of a spill, into or on any land or water, of acutely hazardous waste; or generates 100 kg or less of any residue or contaminated soil, waste or other debris resulting from the cleanup of a spill, into or on any land or water, of acutely hazardous waste during any calendar month, and accumulates at any time: 1 kg or less of acutely hazardous waste; or 100 kg or less of any residue or contaminated soil, waste or other debris resulting from the cleanup of a spill, into or on any land or water, of acutely hazardous waste

Owner/Operator Summary:
Owner/operator name: THRIFTY PAYLESS INC
Owner/operator address: Not reported
Not reported
Owner/operator country: Not reported
Owner/operator telephone: Not reported
Owner/operator email: Not reported
Owner/operator fax: Not reported
Owner/operator extension: Not reported
Legal status: Private
Owner/Operator Type: Operator
Owner/Op start date: 12/06/1998
Owner/Op end date: Not reported

Owner/operator name: DMDE PROPERTIES LP
Owner/operator address: E ROUTE 66
GLENDORA, CA 91740
Owner/operator country: US
Owner/operator telephone: (626) 650-8880
Owner/operator email: Not reported
Owner/operator fax: Not reported
Owner/operator extension: Not reported
Legal status: Private
Owner/Operator Type: Owner
Owner/Op start date: 02/03/1998
Owner/Op end date: Not reported

Owner/operator name: DMDE PROPERTIES LP
Owner/operator address: 1118 E ROUTE 66
GLENDORA, CA 91740
Owner/operator country: US

RITE AID NO 5435 (Continued) **1016955199**

Owner/operator telephone: 626-650-8880
Owner/operator email: Not reported
Owner/operator fax: Not reported
Owner/operator extension: Not reported
Legal status: Private
Owner/Operator Type: Owner
Owner/Op start date: 02/03/1998
Owner/Op end date: Not reported

Owner/operator name: THRIFTY PAYLESS INC
Owner/operator address: Not reported
Not reported
Owner/operator country: US
Owner/operator telephone: Not reported
Owner/operator email: Not reported
Owner/operator fax: Not reported
Owner/operator extension: Not reported
Legal status: Private
Owner/Operator Type: Operator
Owner/Op start date: 12/06/1998
Owner/Op end date: Not reported

Handler Activities Summary:
U.S. importer of hazardous waste: No
Mixed waste (haz. and radioactive): No
Recycler of hazardous waste: No
Transporter of hazardous waste: No
Treater, storer or disposer of HW: No
Underground injection activity: No
On-site burner exemption: No
Furnace exemption: No
Used oil fuel burner: No
Used oil processor: No
User oil refiner: No
Used oil fuel marketer to burner: No
Used oil Specification marketer: No
Used oil transfer facility: No
Used oil transporter: No

. Waste code: 122
. Waste name: Alkaline solution without metals (pH > 12.5)

. Waste code: 131
. Waste name: Aqueous solution (2 < pH < 12.5) containing reactive anions (azide, bromate, chlorate, cyanide, fluoride, hypochlorite, nitrite, perchlorate, and sulfide anions)

. Waste code: 141
. Waste name: Off-specification, aged, or surplus inorganics

. Waste code: 214
. Waste name: Unspecified solvent mixture

. Waste code: 223
. Waste name: Unspecified oil-containing waste

. Waste code: 261

RITE AID NO 5435 (Continued) **1016955199**

. Waste name: Polychlorinated biphenyls and material containing PCB's

. Waste code: 291
. Waste name: Latex waste

. Waste code: 311
. Waste name: Pharmaceutical waste

. Waste code: 331
. Waste name: Off-specification, aged, or surplus organics

. Waste code: 343
. Waste name: Unspecified organic liquid mixture

. Waste code: 352
. Waste name: Other organic solids

. Waste code: 541
. Waste name: Photochemicals / photo processing waste

. Waste code: 561
. Waste name: Detergent and soap

. Waste code: 791
. Waste name: Liquids with pH < 2

. Waste code: D001
. Waste name: IGNITABLE HAZARDOUS WASTES ARE THOSE WASTES WHICH HAVE A FLASHPOINT OF LESS THAN 140 DEGREES FAHRENHEIT AS DETERMINED BY A PENSKY-MARTENS CLOSED CUP FLASH POINT TESTER. ANOTHER METHOD OF DETERMINING THE FLASH POINT OF A WASTE IS TO REVIEW THE MATERIAL SAFETY DATA SHEET, WHICH CAN BE OBTAINED FROM THE MANUFACTURER OR DISTRIBUTOR OF THE MATERIAL. LACQUER THINNER IS AN EXAMPLE OF A COMMONLY USED SOLVENT WHICH WOULD BE CONSIDERED AS IGNITABLE HAZARDOUS WASTE.

. Waste code: D002
. Waste name: A WASTE WHICH HAS A PH OF LESS THAN 2 OR GREATER THAN 12.5 IS CONSIDERED TO BE A CORROSIVE HAZARDOUS WASTE. SODIUM HYDROXIDE, A CAUSTIC SOLUTION WITH A HIGH PH, IS OFTEN USED BY INDUSTRIES TO CLEAN OR DEGREASE PARTS. HYDROCHLORIC ACID, A SOLUTION WITH A LOW PH, IS USED BY MANY INDUSTRIES TO CLEAN METAL PARTS PRIOR TO PAINTING. WHEN THESE CAUSTIC OR ACID SOLUTIONS BECOME CONTAMINATED AND MUST BE DISPOSED, THE WASTE WOULD BE A CORROSIVE HAZARDOUS WASTE.

. Waste code: D007
. Waste name: CHROMIUM

. Waste code: D009
. Waste name: MERCURY

. Waste code: D010
. Waste name: SELENIUM

. Waste code: D011
. Waste name: SILVER

. Waste code: D024

RITE AID NO 5435 (Continued) **1016955199**

. Waste name: M-CRESOL

. Waste code: D026
. Waste name: CRESOL

. Waste code: P001
. Waste name: 2H-1-BENZOPYRAN-2-ONE, 4-HYDROXY-3-(3-OXO-1-PHENYLBUTYL)-, & SALTS, WHEN PRESENT AT CONCENTRATIONS GREATER THAN 0.3%

. Waste code: P075
. Waste name: NICOTINE, & SALTS

. Waste code: U165
. Waste name: NAPHTHALENE

. Waste code: U188
. Waste name: PHENOL

. Waste code: U279
. Waste name: CARBARYL (OR) 1-NAPHTHALENOL, METHYLCARBAMATE

Historical Generators:
Date form received by agency: 08/05/2014
Site name: RITE AID NO 5435
Classification: Large Quantity Generator

. Waste code: 131
. Waste name: Aqueous solution (2 < pH < 12.5) containing reactive anions (azide, bromate, chlorate, cyanide, fluoride, hypochlorite, nitrite, perchlorate, and sulfide anions)

. Waste code: 141
. Waste name: Off-specification, aged, or surplus inorganics

. Waste code: 214
. Waste name: Unspecified solvent mixture

. Waste code: 232
. Waste name: Pesticides and other waste associated with pesticide production

. Waste code: 311
. Waste name: Pharmaceutical waste

. Waste code: 791
. Waste name: Liquids with pH < 2

. Waste code: D001
. Waste name: IGNITABLE HAZARDOUS WASTES ARE THOSE WASTES WHICH HAVE A FLASHPOINT OF LESS THAN 140 DEGREES FAHRENHEIT AS DETERMINED BY A PENSKY-MARTENS CLOSED CUP FLASH POINT TESTER. ANOTHER METHOD OF DETERMINING THE FLASH POINT OF A WASTE IS TO REVIEW THE MATERIAL SAFETY DATA SHEET, WHICH CAN BE OBTAINED FROM THE MANUFACTURER OR DISTRIBUTOR OF THE MATERIAL. LACQUER THINNER IS AN EXAMPLE OF A COMMONLY USED SOLVENT WHICH WOULD BE CONSIDERED AS IGNITABLE HAZARDOUS WASTE.

. Waste code: D002
. Waste name: A WASTE WHICH HAS A PH OF LESS THAN 2 OR GREATER THAN 12.5 IS

RITE AID NO 5435 (Continued) **1016955199**

CONSIDERED TO BE A CORROSIVE HAZARDOUS WASTE. SODIUM HYDROXIDE, A CAUSTIC SOLUTION WITH A HIGH PH, IS OFTEN USED BY INDUSTRIES TO CLEAN OR DEGREASE PARTS. HYDROCHLORIC ACID, A SOLUTION WITH A LOW PH, IS USED BY MANY INDUSTRIES TO CLEAN METAL PARTS PRIOR TO PAINTING. WHEN THESE CAUSTIC OR ACID SOLUTIONS BECOME CONTAMINATED AND MUST BE DISPOSED, THE WASTE WOULD BE A CORROSIVE HAZARDOUS WASTE.

. Waste code: D007
. Waste name: CHROMIUM

. Waste code: D009
. Waste name: MERCURY

. Waste code: D010
. Waste name: SELENIUM

. Waste code: D011
. Waste name: SILVER

. Waste code: D024
. Waste name: M-CRESOL

. Waste code: D026
. Waste name: CRESOL

. Waste code: P001
. Waste name: 2H-1-BENZOPYRAN-2-ONE, 4-HYDROXY-3-(3-OXO-1-PHENYLBUTYL)-, & SALTS, WHEN PRESENT AT CONCENTRATIONS GREATER THAN 0.3%

. Waste code: P075
. Waste name: NICOTINE, & SALTS

Violation Status: No violations found

H32 **RITE AID #5435** **RCRA-LQG** **1016954146**
North **1637 N VERMONT AVE** **CAL000281021**
1/8-1/4 **LOS ANGELES, CA 90027**
0.126 mi.
666 ft. **Site 2 of 4 in cluster H**

Relative: RCRA-LQG:
Higher
Actual: Date form received by agency: 03/01/2014
421 ft. Facility name: RITE AID #5435
Facility address: 1637 N VERMONT AVE
LOS ANGELES, CA 90027
EPA ID: CAL000281021
Mailing address: HUNTER LN
CAMP HILL, CA 17011
Contact: STEPHANIE A CAIATI
Contact address: HUNTER LN
CAMP HILL, CA 17011
Contact country: Not reported
Contact telephone: 717-730-8225
Contact email: SSCAIATI@RITEAID.COM
EPA Region: 09
Classification: Large Quantity Generator
Description: Handler: generates 1,000 kg or more of hazardous waste during any calendar month; or generates more than 1 kg of acutely hazardous waste during any calendar month; or generates more than 100 kg of any

RITE AID #5435 (Continued) **1016954146**

residue or contaminated soil, waste or other debris resulting from the cleanup of a spill, into or on any land or water, of acutely hazardous waste during any calendar month; or generates 1 kg or less of acutely hazardous waste during any calendar month, and accumulates more than 1 kg of acutely hazardous waste at any time; or generates 100 kg or less of any residue or contaminated soil, waste or other debris resulting from the cleanup of a spill, into or on any land or water, of acutely hazardous waste during any calendar month, and accumulates more than 100 kg of that material at any time

Owner/Operator Summary:

Owner/operator name:	RITE AID CORPORATION
Owner/operator address:	HUNTER LN CAMP HILL, CA 17011
Owner/operator country:	Not reported
Owner/operator telephone:	Not reported
Owner/operator email:	Not reported
Owner/operator fax:	Not reported
Owner/operator extension:	Not reported
Legal status:	Private
Owner/Operator Type:	Operator
Owner/Op start date:	12/06/1998
Owner/Op end date:	Not reported

Owner/operator name:	THRIFTY PAYLESS
Owner/operator address:	HUNTER LN CAMP HILL, CA 17011
Owner/operator country:	Not reported
Owner/operator telephone:	Not reported
Owner/operator email:	Not reported
Owner/operator fax:	Not reported
Owner/operator extension:	Not reported
Legal status:	Private
Owner/Operator Type:	Owner
Owner/Op start date:	12/06/1998
Owner/Op end date:	Not reported

Handler Activities Summary:

U.S. importer of hazardous waste:	No
Mixed waste (haz. and radioactive):	No
Recycler of hazardous waste:	No
Transporter of hazardous waste:	No
Treater, storer or disposer of HW:	No
Underground injection activity:	No
On-site burner exemption:	No
Furnace exemption:	No
Used oil fuel burner:	No
Used oil processor:	No
User oil refiner:	No
Used oil fuel marketer to burner:	No
Used oil Specification marketer:	No
Used oil transfer facility:	No
Used oil transporter:	No

. Waste code:	D001
. Waste name:	IGNITABLE HAZARDOUS WASTES ARE THOSE WASTES WHICH HAVE A FLASHPOINT OF

RITE AID #5435 (Continued) **1016954146**

LESS THAN 140 DEGREES FAHRENHEIT AS DETERMINED BY A PENSKY-MARTENS CLOSED CUP FLASH POINT TESTER. ANOTHER METHOD OF DETERMINING THE FLASH POINT OF A WASTE IS TO REVIEW THE MATERIAL SAFETY DATA SHEET, WHICH CAN BE OBTAINED FROM THE MANUFACTURER OR DISTRIBUTOR OF THE MATERIAL. LACQUER THINNER IS AN EXAMPLE OF A COMMONLY USED SOLVENT WHICH WOULD BE CONSIDERED AS IGNITABLE HAZARDOUS WASTE.

. Waste code: D002
. Waste name: A WASTE WHICH HAS A PH OF LESS THAN 2 OR GREATER THAN 12.5 IS CONSIDERED TO BE A CORROSIVE HAZARDOUS WASTE. SODIUM HYDROXIDE, A CAUSTIC SOLUTION WITH A HIGH PH, IS OFTEN USED BY INDUSTRIES TO CLEAN OR DEGREASE PARTS. HYDROCHLORIC ACID, A SOLUTION WITH A LOW PH, IS USED BY MANY INDUSTRIES TO CLEAN METAL PARTS PRIOR TO PAINTING. WHEN THESE CAUSTIC OR ACID SOLUTIONS BECOME CONTAMINATED AND MUST BE DISPOSED, THE WASTE WOULD BE A CORROSIVE HAZARDOUS WASTE.

. Waste code: D007
. Waste name: CHROMIUM

. Waste code: D009
. Waste name: MERCURY

. Waste code: D010
. Waste name: SELENIUM

. Waste code: D011
. Waste name: SILVER

. Waste code: D024
. Waste name: M-CRESOL

. Waste code: D026
. Waste name: CRESOL

. Waste code: P001
. Waste name: 2H-1-BENZOPYRAN-2-ONE, 4-HYDROXY-3-(3-OXO-1-PHENYLBUTYL)-, & SALTS, WHEN PRESENT AT CONCENTRATIONS GREATER THAN 0.3%

. Waste code: P075
. Waste name: NICOTINE, & SALTS

Violation Status: No violations found

G33 **SHELL/TESORO (FORMER ARCO #5025)** **CA LUST S113031218**
NNE **1630 VERMONT AVE N** **CA HAZNET N/A**
1/8-1/4 **LOS ANGELES, CA 90027**
0.139 mi.
735 ft. **Site 4 of 9 in cluster G**

Relative:
Higher

Actual:
419 ft.

LUST:

Lead Agency:	LOS ANGELES RWQCB (REGION 4)
Case Type:	LUST Cleanup Site
Geo Track:	http://geotracker.waterboards.ca.gov/profile_report.asp?global_id=T0603700743
Global Id:	T0603700743
Latitude:	34.1009444
Longitude:	-118.291615
Status:	Open - Verification Monitoring
Status Date:	06/14/2017
Case Worker:	DMB

SHELL/TESORO (FORMER ARCO #5025) (Continued) **S113031218**

RB Case Number: 900270134
Local Agency: LOS ANGELES, CITY OF
File Location: Regional Board
Local Case Number: Not reported
Potential Media Affect: Aquifer used for drinking water supply
Potential Contaminants of Concern: Gasoline
Site History: Not reported

LUST:
Global Id: T0603700743
Contact Type: Regional Board Caseworker
Contact Name: DAVID M. BJOSTAD
Organization Name: LOS ANGELES RWQCB (REGION 4)
Address: 320 W. 4th Street, Suite 200
City: Los Angeles
Email: dave.bjostad@waterboards.ca.gov
Phone Number: Not reported

Global Id: T0603700743
Contact Type: Local Agency Caseworker
Contact Name: ELOY LUNA
Organization Name: LOS ANGELES, CITY OF
Address: 200 North Main Street, Suite 1780
City: LOS ANGELES
Email: eloy.luna@lacity.org
Phone Number: Not reported

LUST:
Global Id: T0603700743
Action Type: RESPONSE
Date: 04/15/2011
Action: Monitoring Report - Semi-Annually

Global Id: T0603700743
Action Type: RESPONSE
Date: 06/27/2011
Action: Soil and Water Investigation Workplan

Global Id: T0603700743
Action Type: ENFORCEMENT
Date: 08/17/2018
Action: Health and Safety Code Section 25296.10(c)

Global Id: T0603700743
Action Type: RESPONSE
Date: 07/15/2012
Action: Monitoring Report - Semi-Annually

Global Id: T0603700743
Action Type: REMEDIATION
Date: 12/22/1999
Action: Soil Vapor Extraction (SVE)

Global Id: T0603700743
Action Type: RESPONSE
Date: 07/15/2010
Action: Monitoring Report - Semi-Annually

SHELL/TESORO (FORMER ARCO #5025) (Continued) **S113031218**

Global Id: T0603700743
Action Type: RESPONSE
Date: 10/15/2005
Action: Monitoring Report - Quarterly

Global Id: T0603700743
Action Type: RESPONSE
Date: 01/15/2008
Action: Monitoring Report - Quarterly

Global Id: T0603700743
Action Type: RESPONSE
Date: 01/15/2018
Action: Monitoring Report - Semi-Annually

Global Id: T0603700743
Action Type: RESPONSE
Date: 01/15/2010
Action: Monitoring Report - Semi-Annually

Global Id: T0603700743
Action Type: RESPONSE
Date: 07/15/2008
Action: Monitoring Report - Quarterly

Global Id: T0603700743
Action Type: RESPONSE
Date: 04/15/2003
Action: Monitoring Report - Quarterly

Global Id: T0603700743
Action Type: RESPONSE
Date: 07/07/2016
Action: Request for Closure - Regulator Responded

Global Id: T0603700743
Action Type: ENFORCEMENT
Date: 07/02/2003
Action: Staff Letter

Global Id: T0603700743
Action Type: RESPONSE
Date: 07/15/2016
Action: Monitoring Report - Semi-Annually

Global Id: T0603700743
Action Type: RESPONSE
Date: 01/15/2017
Action: Other Report / Document

Global Id: T0603700743
Action Type: RESPONSE
Date: 01/15/2012
Action: Monitoring Report - Semi-Annually

Global Id: T0603700743
Action Type: RESPONSE

SHELL/TESORO (FORMER ARCO #5025) (Continued) **S113031218**

Date: 04/15/2007
Action: Monitoring Report - Quarterly

Global Id: T0603700743
Action Type: RESPONSE
Date: 07/15/2007
Action: Monitoring Report - Quarterly

Global Id: T0603700743
Action Type: RESPONSE
Date: 07/15/2017
Action: Monitoring Report - Semi-Annually

Global Id: T0603700743
Action Type: RESPONSE
Date: 01/15/2013
Action: Monitoring Report - Semi-Annually

Global Id: T0603700743
Action Type: ENFORCEMENT
Date: 06/15/2009
Action: Staff Letter

Global Id: T0603700743
Action Type: RESPONSE
Date: 07/15/2006
Action: Monitoring Report - Quarterly

Global Id: T0603700743
Action Type: ENFORCEMENT
Date: 06/27/2002
Action: Staff Letter

Global Id: T0603700743
Action Type: ENFORCEMENT
Date: 06/18/2018
Action: Health and Safety Code Section 25296.10(c)

Global Id: T0603700743
Action Type: RESPONSE
Date: 01/15/2003
Action: Monitoring Report - Quarterly

Global Id: T0603700743
Action Type: RESPONSE
Date: 04/15/2006
Action: Monitoring Report - Quarterly

Global Id: T0603700743
Action Type: REMEDIATION
Date: 03/14/2011
Action: Soil Vapor Extraction (SVE)

Global Id: T0603700743
Action Type: Other
Date: 08/03/1989
Action: Leak Reported

SHELL/TESORO (FORMER ARCO #5025) (Continued) **S113031218**

Global Id:	T0603700743
Action Type:	RESPONSE
Date:	07/15/2018
Action:	Monitoring Report - Semi-Annually
Global Id:	T0603700743
Action Type:	RESPONSE
Date:	01/15/2007
Action:	Monitoring Report - Quarterly
Global Id:	T0603700743
Action Type:	RESPONSE
Date:	07/15/2015
Action:	Monitoring Report - Semi-Annually
Global Id:	T0603700743
Action Type:	RESPONSE
Date:	04/15/2009
Action:	Monitoring Report - Quarterly
Global Id:	T0603700743
Action Type:	RESPONSE
Date:	01/15/2004
Action:	Monitoring Report - Quarterly
Global Id:	T0603700743
Action Type:	RESPONSE
Date:	09/15/2014
Action:	Other Report / Document
Global Id:	T0603700743
Action Type:	RESPONSE
Date:	10/15/2008
Action:	Monitoring Report - Quarterly
Global Id:	T0603700743
Action Type:	RESPONSE
Date:	09/20/2018
Action:	Corrective Action Plan / Remedial Action Plan - Addendum
Global Id:	T0603700743
Action Type:	RESPONSE
Date:	04/15/2002
Action:	Monitoring Report - Quarterly
Global Id:	T0603700743
Action Type:	RESPONSE
Date:	07/15/2002
Action:	Monitoring Report - Quarterly
Global Id:	T0603700743
Action Type:	RESPONSE
Date:	07/31/2002
Action:	Other Report / Document
Global Id:	T0603700743
Action Type:	RESPONSE

SHELL/TESORO (FORMER ARCO #5025) (Continued) **S113031218**

Date: 07/15/2004
Action: Monitoring Report - Quarterly

Global Id: T0603700743
Action Type: RESPONSE
Date: 01/11/2018
Action: Monitoring Report - Semi-Annually

Global Id: T0603700743
Action Type: RESPONSE
Date: 10/15/2006
Action: Monitoring Report - Quarterly

Global Id: T0603700743
Action Type: RESPONSE
Date: 01/15/2006
Action: Monitoring Report - Quarterly

Global Id: T0603700743
Action Type: RESPONSE
Date: 01/15/2009
Action: Monitoring Report - Quarterly

Global Id: T0603700743
Action Type: RESPONSE
Date: 10/15/2007
Action: Monitoring Report - Quarterly

Global Id: T0603700743
Action Type: RESPONSE
Date: 07/30/2018
Action: Electronic Reporting Submittal Due

Global Id: T0603700743
Action Type: RESPONSE
Date: 07/15/2009
Action: Monitoring Report - Semi-Annually

Global Id: T0603700743
Action Type: RESPONSE
Date: 02/08/2010
Action: Interim Remedial Action Plan

Global Id: T0603700743
Action Type: RESPONSE
Date: 07/15/2013
Action: Monitoring Report - Semi-Annually

Global Id: T0603700743
Action Type: RESPONSE
Date: 01/15/2014
Action: Monitoring Report - Semi-Annually

Global Id: T0603700743
Action Type: ENFORCEMENT
Date: 09/13/2016
Action: Health and Safety Code Section 25296.10(c)

SHELL/TESORO (FORMER ARCO #5025) (Continued) **S113031218**

Global Id: T0603700743
Action Type: RESPONSE
Date: 09/15/2014
Action: Well Installation Workplan - Regulator Responded

Global Id: T0603700743
Action Type: ENFORCEMENT
Date: 03/31/2000
Action: Staff Letter

Global Id: T0603700743
Action Type: RESPONSE
Date: 01/15/2011
Action: Monitoring Report - Semi-Annually

Global Id: T0603700743
Action Type: ENFORCEMENT
Date: 05/12/2016
Action: Site Visit / Inspection / Sampling

Global Id: T0603700743
Action Type: REMEDIATION
Date: 01/01/1990
Action: Free Product Removal

Global Id: T0603700743
Action Type: REMEDIATION
Date: 01/04/2001
Action: Excavation

Global Id: T0603700743
Action Type: REMEDIATION
Date: 07/01/1989
Action: Excavation

Global Id: T0603700743
Action Type: RESPONSE
Date: 10/15/2003
Action: Monitoring Report - Quarterly

Global Id: T0603700743
Action Type: ENFORCEMENT
Date: 11/24/2004
Action: Staff Letter

Global Id: T0603700743
Action Type: ENFORCEMENT
Date: 01/30/2015
Action: Health and Safety Code Section 25296.10(c)

Global Id: T0603700743
Action Type: ENFORCEMENT
Date: 06/27/2014
Action: Site Visit / Inspection / Sampling

Global Id: T0603700743
Action Type: RESPONSE

SHELL/TESORO (FORMER ARCO #5025) (Continued) **S113031218**

Date: 07/30/2018
Action: Corrective Action Plan / Remedial Action Plan - Regulator Responded

Global Id: T0603700743
Action Type: RESPONSE
Date: 04/15/2004
Action: Monitoring Report - Quarterly

Global Id: T0603700743
Action Type: RESPONSE
Date: 10/15/2004
Action: Monitoring Report - Quarterly

Global Id: T0603700743
Action Type: RESPONSE
Date: 01/15/2017
Action: Monitoring Report - Semi-Annually

Global Id: T0603700743
Action Type: RESPONSE
Date: 01/15/2005
Action: Monitoring Report - Quarterly

Global Id: T0603700743
Action Type: RESPONSE
Date: 04/15/2005
Action: Monitoring Report - Quarterly

Global Id: T0603700743
Action Type: RESPONSE
Date: 10/15/2002
Action: Monitoring Report - Quarterly

Global Id: T0603700743
Action Type: RESPONSE
Date: 01/15/2016
Action: Monitoring Report - Semi-Annually

Global Id: T0603700743
Action Type: RESPONSE
Date: 10/15/2003
Action: CAP/RAP - Feasibility Study Report

Global Id: T0603700743
Action Type: RESPONSE
Date: 07/15/2003
Action: Monitoring Report - Quarterly

Global Id: T0603700743
Action Type: ENFORCEMENT
Date: 08/06/2014
Action: Health and Safety Code Section 25296.10(c)

Global Id: T0603700743
Action Type: RESPONSE
Date: 07/15/2005
Action: Monitoring Report - Quarterly

SHELL/TESORO (FORMER ARCO #5025) (Continued) **S113031218**

Global Id: T0603700743
Action Type: ENFORCEMENT
Date: 11/10/2015
Action: Access Agreement

Global Id: T0603700743
Action Type: RESPONSE
Date: 04/15/2008
Action: Monitoring Report - Quarterly

Global Id: T0603700743
Action Type: RESPONSE
Date: 01/15/2015
Action: Monitoring Report - Semi-Annually

Global Id: T0603700743
Action Type: RESPONSE
Date: 07/15/2014
Action: Monitoring Report - Semi-Annually

Global Id: T0603700743
Action Type: RESPONSE
Date: 01/06/2017
Action: Clean Up Fund - 5-Year Review Summary

Global Id: T0603700743
Action Type: RESPONSE
Date: 05/28/2014
Action: Request for Closure - Regulator Responded

LUST:
Global Id: T0603700743
Status: Open - Case Begin Date
Status Date: 08/03/1989

Global Id: T0603700743
Status: Open - Remediation
Status Date: 12/22/1999

Global Id: T0603700743
Status: Open - Remediation
Status Date: 03/14/2011

Global Id: T0603700743
Status: Open - Site Assessment
Status Date: 12/31/1991

Global Id: T0603700743
Status: Open - Site Assessment
Status Date: 05/27/1997

Global Id: T0603700743
Status: Open - Verification Monitoring
Status Date: 01/28/1998

Global Id: T0603700743
Status: Open - Verification Monitoring

SHELL/TESORO (FORMER ARCO #5025) (Continued) **S113031218**

Status Date: 02/11/2009

Global Id: T0603700743
Status: Open - Verification Monitoring
Status Date: 07/15/2016

Global Id: T0603700743
Status: Open - Verification Monitoring
Status Date: 06/14/2017

HAZNET:
envid: S113031218
Year: 2001
GEPAID: CAL000026436
Contact: CARLOS RODRIGUEZ/ENV COMPL ADM
Telephone: 7146705402
Mailing Name: Not reported
Mailing Address: PO BOX 6038
Mailing City,St,Zip: ARTESIA, CA 907026038
Gen County: Not reported
TSD EPA ID: CAT080013352
TSD County: Not reported
Waste Category: Aqueous solution with total organic residues less than 10 percent
Disposal Method: Recycler
Tons: 38.96
Cat Decode: Not reported
Method Decode: Not reported
Facility County: Los Angeles

envid: S113031218
Year: 2000
GEPAID: CAL000026436
Contact: CARLOS RODRIGUEZ/ENV COMPL ADM
Telephone: 7146705402
Mailing Name: Not reported
Mailing Address: PO BOX 6038
Mailing City,St,Zip: ARTESIA, CA 907026038
Gen County: Not reported
TSD EPA ID: CAT080013352
TSD County: Not reported
Waste Category: Aqueous solution with total organic residues less than 10 percent
Disposal Method: Recycler
Tons: 34.41
Cat Decode: Not reported
Method Decode: Not reported
Facility County: Los Angeles

envid: S113031218
Year: 1999
GEPAID: CAL000026436
Contact: ATLANTIC RICHFIELD COMPANY
Telephone: 2134860494
Mailing Name: Not reported
Mailing Address: PO BOX 6038
Mailing City,St,Zip: ARTESIA, CA 907026038
Gen County: Not reported

SHELL/TESORO (FORMER ARCO #5025) (Continued) **S113031218**

TSD EPA ID: CAT080013352
TSD County: Not reported
Waste Category: Aqueous solution with total organic residues less than 10 percent
Disposal Method: Recycler
Tons: 6.8428
Cat Decode: Not reported
Method Decode: Not reported
Facility County: Los Angeles

envid: S113031218
Year: 1998
GEPAID: CAL000026436
Contact: ATLANTIC RICHFIELD COMPANY
Telephone: 2134860494
Mailing Name: Not reported
Mailing Address: PO BOX 6038
Mailing City,St,Zip: ARTESIA, CA 907026038
Gen County: Not reported
TSD EPA ID: CAT080013352
TSD County: Not reported
Waste Category: Aqueous solution with total organic residues less than 10 percent
Disposal Method: Recycler
Tons: 5.3167
Cat Decode: Not reported
Method Decode: Not reported
Facility County: Los Angeles

envid: S113031218
Year: 1997
GEPAID: CAL000026436
Contact: ATLANTIC RICHFIELD COMPANY
Telephone: 2134860494
Mailing Name: Not reported
Mailing Address: PO BOX 6038
Mailing City,St,Zip: ARTESIA, CA 907026038
Gen County: Not reported
TSD EPA ID: CAT080013352
TSD County: Not reported
Waste Category: Aqueous solution with total organic residues less than 10 percent
Disposal Method: Recycler
Tons: 4.3074
Cat Decode: Not reported
Method Decode: Not reported
Facility County: Los Angeles

Click this hyperlink while viewing on your computer to access
7 additional CA_HAZNET: record(s) in the EDR Site Report.

G34 **ARCO #5025** **CA HIST CORTESE** **S101307374**
NNE **1630 VERMONT** **N/A**
1/8-1/4 **LOS ANGELES, CA**
0.139 mi.
735 ft. **Site 5 of 9 in cluster G**

Relative:
Higher

Actual:
419 ft.

HIST CORTESE:

Region:	CORTESE
Facility County Code:	19
Reg By:	LTNKA
Reg Id:	900270134

G35 **PRESTIGE STATIONS INC NO 6261** **RCRA NonGen / NLR** **1004677663**
NNE **1630 N VERMONT AVE** **FINDS** **CAR000100156**
1/8-1/4 **LOS ANGELES, CA 90027** **ECHO**
0.139 mi.
735 ft. **Site 6 of 9 in cluster G**

Relative:
Higher

Actual:
419 ft.

RCRA NonGen / NLR:

Date form received by agency:	07/24/2002
Facility name:	PRESTIGE STATIONS INC NO 6261
Facility address:	1630 N VERMONT AVE LOS ANGELES, CA 90027
EPA ID:	CAR000100156
Mailing address:	P O BOX 6038 ARTESIA, CA 90702-6038
Contact:	SHARON ZUNIGA
Contact address:	25422 TRABUCO RD NO 105 LAKE FOREST, CA 92630-2797
Contact country:	US
Contact telephone:	949-450-1010
Contact email:	Not reported
EPA Region:	09
Classification:	Non-Generator
Description:	Handler: Non-Generators do not presently generate hazardous waste

Owner/Operator Summary:

Owner/operator name:	ARCO PRODUCTS CO
Owner/operator address:	P O BOX 6038 ARTESIA, CA 90702
Owner/operator country:	Not reported
Owner/operator telephone:	714-670-5402
Owner/operator email:	Not reported
Owner/operator fax:	Not reported
Owner/operator extension:	Not reported
Legal status:	Private
Owner/Operator Type:	Owner
Owner/Op start date:	Not reported
Owner/Op end date:	Not reported

Handler Activities Summary:

U.S. importer of hazardous waste:	No
Mixed waste (haz. and radioactive):	No
Recycler of hazardous waste:	No
Transporter of hazardous waste:	No
Treater, storer or disposer of HW:	No
Underground injection activity:	No
On-site burner exemption:	No
Furnace exemption:	No

PRESTIGE STATIONS INC NO 6261 (Continued) **1004677663**

Used oil fuel burner: No
Used oil processor: No
User oil refiner: No
Used oil fuel marketer to burner: No
Used oil Specification marketer: No
Used oil transfer facility: No
Used oil transporter: No

. Waste code: D000
. Waste name: Not Defined

. Waste code: D018
. Waste name: BENZENE

Violation Status: No violations found

FINDS:

Registry ID: 110012238578

Environmental Interest/Information System
RCRAInfo is a national information system that supports the Resource Conservation and Recovery Act (RCRA) program through the tracking of events and activities related to facilities that generate, transport, and treat, store, or dispose of hazardous waste. RCRAInfo allows RCRA program staff to track the notification, permit, compliance, and corrective action activities required under RCRA.

Click this hyperlink while viewing on your computer to access additional FINDS: detail in the EDR Site Report.

ECHO:
Envid: 1004677663
Registry ID: 110012238578
DFR URL: http://echo.epa.gov/detailed-facility-report?fid=110012238578

G36 **ARCO #5025** **CA LUST** **S105051432**
NNE **1630 VERMONT AVE N** **N/A**
1/8-1/4 **LOS FELIZ, CA 90027**
0.139 mi.
735 ft. **Site 7 of 9 in cluster G**

Relative: Higher
Actual: 419 ft.

LUST REG 4:
Region: 4
Regional Board: 04
County: Los Angeles
Facility Id: 900270134
Status: Post remedial action monitoring
Substance: Gasoline
Substance Quantity: Not reported
Local Case No: Not reported
Case Type: Groundwater
Abatement Method Used at the Site: Not reported
Global ID: T0603700743
W Global ID: W0603700547
Staff: TCS
Local Agency: 19050

ARCO #5025 (Continued) **S105051432**

Cross Street:	Not reported	
Enforcement Type:	SEL	
Date Leak Discovered:	Not reported	
Date Leak First Reported:		8/3/1989
Date Leak Record Entered:	1/11/1991	
Date Confirmation Began:	Not reported	
Date Leak Stopped:	Not reported	
Date Case Last Changed on Database:		7/15/2002
Date the Case was Closed:		Not reported
How Leak Discovered:	Not reported	
How Leak Stopped:	Not reported	
Cause of Leak:	UNK	
Leak Source:	UNK	
Operator:	Not reported	
Water System:	FIRSTONE SCOUT RESRVTN (BOY SCOUT COUN)	
Well Name:	Not reported	
Approx. Dist To Production Well (ft):		11560.822845350184096775920145
Source of Cleanup Funding:		UNK
Preliminary Site Assessment Workplan Submitted:		Not reported
Preliminary Site Assessment Began:		12/31/1991
Pollution Characterization Began:		5/27/1997
Remediation Plan Submitted:		Not reported
Remedial Action Underway:		Not reported
Post Remedial Action Monitoring Began:		1/28/1998
Enforcement Action Date:		Not reported
Historical Max MTBE Date:		1/1/1965
Hist Max MTBE Conc in Groundwater:		300000
Hist Max MTBE Conc in Soil:		Not reported
Significant Interim Remedial Action Taken:		Not reported
GW Qualifier:	Not reported	
Soil Qualifier:	Not reported	
Organization:	Not reported	
Owner Contact:	Not reported	
Responsible Party:	RAYMOND VOSE	
RP Address:	P.O. BOX 5077	
Program:	LUST	
Lat/Long:	34.1009444 / -1	
Local Agency Staff:	PEJ	
Beneficial Use:	Not reported	
Priority:	Not reported	
Cleanup Fund Id:	Not reported	
Suspended:	Not reported	
Assigned Name:	1900547-001GEN	
Summary:	(FREE PRODUCT SITE); 5/8/00 OFF-SITE ASSESSMENT UPDATE; 8/15/00 OFF-SITE ASSESSMENT UPDATE II; 9/25/00 3RD QTR GW MON RPT 2000; 1/18/01 4TH QTR GW MON RPT 2000; 2/6/01 GW MON WELL INSTALLATION RPT	

G37 **MINI MARKET/GAS STATION** **CA SWEEPS UST** **S101584197**
NNE **1630 N VERMONT AVE** **CA HIST UST** **N/A**
1/8-1/4 **LOS ANGELES, CA 90028** **CA FID UST**
0.139 mi.
735 ft. **Site 8 of 9 in cluster G**

Relative: **Higher**

Actual: **419 ft.**

SWEEPS UST:

Status:	Active
Comp Number:	1613
Number:	1
Board Of Equalization:	44-011882

MINI MARKET/GAS STATION (Continued) **S101584197**

Referral Date: 08-24-92
Action Date: 03-17-94
Created Date: 02-29-88
Owner Tank Id: Not reported
SWRCB Tank Id: 19-050-001613-000001
Tank Status: A
Capacity: 8000
Active Date: 04-20-88
Tank Use: M.V. FUEL
STG: P
Content: REG UNLEADED
Number Of Tanks: 3

Status: Active
Comp Number: 1613
Number: 1
Board Of Equalization: 44-011882
Referral Date: 08-24-92
Action Date: 03-17-94
Created Date: 02-29-88
Owner Tank Id: Not reported
SWRCB Tank Id: 19-050-001613-000002
Tank Status: A
Capacity: 8000
Active Date: 04-20-88
Tank Use: M.V. FUEL
STG: P
Content: REG UNLEADED
Number Of Tanks: Not reported

Status: Active
Comp Number: 1613
Number: 1
Board Of Equalization: 44-011882
Referral Date: 08-24-92
Action Date: 03-17-94
Created Date: 02-29-88
Owner Tank Id: Not reported
SWRCB Tank Id: 19-050-001613-000003
Tank Status: A
Capacity: 6000
Active Date: 04-20-88
Tank Use: M.V. FUEL
STG: P
Content: REG UNLEADED
Number Of Tanks: Not reported

HIST UST:
File Number: 000264B3
URL: http://geotracker.waterboards.ca.gov/ustpdfs/pdf/000264B3.pdf
Region: Not reported
Facility ID: Not reported
Facility Type: Not reported
Other Type: Not reported
Contact Name: Not reported
Telephone: Not reported
Owner Name: Not reported

MINI MARKET/GAS STATION (Continued) **S101584197**

Owner Address: Not reported
Owner City,St,Zip: Not reported
Total Tanks: Not reported

Tank Num: Not reported
Container Num: Not reported
Year Installed: Not reported
Tank Capacity: Not reported
Tank Used for: Not reported
Type of Fuel: Not reported
Container Construction Thickness: Not reported
Leak Detection: Not reported

Click here for Geo Tracker PDF:

CA FID UST:
Facility ID: 19009394
Regulated By: UTNKA
Regulated ID: 00026763
Cortese Code: Not reported
SIC Code: Not reported
Facility Phone: 2130000000
Mail To: Not reported
Mailing Address: 17315 STUDEBAKER RD
Mailing Address 2: Not reported
Mailing City,St,Zip: LOS ANGELES 900280000
Contact: Not reported
Contact Phone: Not reported
DUNs Number: Not reported
NPDES Number: Not reported
EPA ID: Not reported
Comments: Not reported
Status: Active

G38 **HOLLYWOOD SHELL** **CA UST** **U003937996**
NNE **1630 N VERMONT AVE** **N/A**
1/8-1/4 **LOS ANGELES, CA 90027**
0.139 mi.
735 ft. **Site 9 of 9 in cluster G**

Relative:
Higher

Actual:
419 ft.

UST:
Facility ID: 24988
Permitting Agency: LOS ANGELES, CITY OF
Latitude: 34.1019931
Longitude: -118.2902095

Facility ID: Not reported
Permitting Agency: Los Angeles City Fire Department
Latitude: 34.10085
Longitude: -118.29172

I39
ENE
1/8-1/4
0.148 mi.
784 ft.

Relative:
Higher

Actual:
413 ft.

HOLLYWOOD HYUNDAI MAZDA
4601 HOLLYWOOD BLVD
LOS ANGELES, CA 90027

Site 1 of 3 in cluster I

CA SWEEPS UST
CA HIST UST
CA FID UST
RCRA NonGen / NLR
FINDS
ECHO

1000439022
CAD981440613

SWEEPS UST:

Status:	Not reported
Comp Number:	1719
Number:	Not reported
Board Of Equalization:	44-011939
Referral Date:	Not reported
Action Date:	Not reported
Created Date:	Not reported
Owner Tank Id:	Not reported
SWRCB Tank Id:	19-050-001719-000001
Tank Status:	Not reported
Capacity:	3000
Active Date:	Not reported
Tank Use:	M.V. FUEL
STG:	PRODUCT
Content:	REG UNLEADED
Number Of Tanks:	1

HIST UST:

File Number:	00026283
URL:	http://geotracker.waterboards.ca.gov/ustpdfs/pdf/00026283.pdf
Region:	STATE
Facility ID:	00000029253
Facility Type:	Other
Other Type:	SELLING CARS & SERVI
Contact Name:	Not reported
Telephone:	6667676
Owner Name:	ALEX SATIN OLDSMOBILE-MAZDA
Owner Address:	4601 HOLLYWOOD BLD.
Owner City,St,Zip:	LOS ANGELES, CA 90027
Total Tanks:	0001
Tank Num:	001
Container Num:	1
Year Installed:	1978
Tank Capacity:	00003000
Tank Used for:	PRODUCT
Type of Fuel:	UNLEADED
Container Construction Thickness:	Not reported
Leak Detection:	Stock Inventor

Click here for Geo Tracker PDF:

CA FID UST:

Facility ID:	19011135
Regulated By:	UTNKI
Regulated ID:	00029253
Cortese Code:	Not reported
SIC Code:	Not reported
Facility Phone:	2136667676
Mail To:	Not reported

HOLLYWOOD HYUNDAI MAZDA (Continued) **1000439022**

Mailing Address: 4333 WOODMAN AVE
Mailing Address 2: Not reported
Mailing City,St,Zip: LOS ANGELES 900270000
Contact: Not reported
Contact Phone: Not reported
DUNs Number: Not reported
NPDES Number: Not reported
EPA ID: Not reported
Comments: Not reported
Status: Inactive

RCRA NonGen / NLR:
Date form received by agency: 04/15/1996
Facility name: HOLLYWOOD HYUNDAI MAZDA
Facility address: 4601 HOLLYWOOD BLVD
LOS ANGELES, CA 90027
EPA ID: CAD981440613
Contact: ROSS HOSTETLER
Contact address: 4601 HOLLYWOOD BLVD
LOS ANGELES, CA 90027
Contact country: US
Contact telephone: 213-669-8000
Contact email: Not reported
EPA Region: 09
Classification: Non-Generator
Description: Handler: Non-Generators do not presently generate hazardous waste

Owner/Operator Summary:
Owner/operator name: Y K MOTORS INC
Owner/operator address: 4601 HOLLYOOD BLVD
LOS ANGELES, CA 90027
Owner/operator country: Not reported
Owner/operator telephone: 213-669-8000
Owner/operator email: Not reported
Owner/operator fax: Not reported
Owner/operator extension: Not reported
Legal status: Private
Owner/Operator Type: Owner
Owner/Op start date: Not reported
Owner/Op end date: Not reported

Owner/operator name: NOT REQUIRED
Owner/operator address: NOT REQUIRED
NOT REQUIRED, ME 99999
Owner/operator country: Not reported
Owner/operator telephone: 415-555-1212
Owner/operator email: Not reported
Owner/operator fax: Not reported
Owner/operator extension: Not reported
Legal status: Private
Owner/Operator Type: Operator
Owner/Op start date: Not reported
Owner/Op end date: Not reported

Handler Activities Summary:
U.S. importer of hazardous waste: No

HOLLYWOOD HYUNDAI MAZDA (Continued) **1000439022**

Mixed waste (haz. and radioactive):	No
Recycler of hazardous waste:	No
Transporter of hazardous waste:	No
Treater, storer or disposer of HW:	No
Underground injection activity:	No
On-site burner exemption:	No
Furnace exemption:	No
Used oil fuel burner:	No
Used oil processor:	No
User oil refiner:	No
Used oil fuel marketer to burner:	No
Used oil Specification marketer:	No
Used oil transfer facility:	No
Used oil transporter:	No

Violation Status: No violations found

FINDS:

Registry ID: 110002705957

Environmental Interest/Information System

RCRAInfo is a national information system that supports the Resource Conservation and Recovery Act (RCRA) program through the tracking of events and activities related to facilities that generate, transport, and treat, store, or dispose of hazardous waste. RCRAInfo allows RCRA program staff to track the notification, permit, compliance, and corrective action activities required under RCRA.

Click this hyperlink while viewing on your computer to access additional FINDS: detail in the EDR Site Report.

ECHO:

Envid:	1000439022
Registry ID:	110002705957
DFR URL:	http://echo.epa.gov/detailed-facility-report?fid=110002705957

I40 **ALEX SATIN OLDS MAZDA** **CA HIST UST** **U001561176**
ENE **4601 HOLLYWOOD BLVD** **N/A**
1/8-1/4 **LOS ANGELES, CA 90027**
0.148 mi.
784 ft. **Site 2 of 3 in cluster I**

Relative: **Higher**

Actual: **413 ft.**

HIST UST:

File Number:	00026281
URL:	http://geotracker.waterboards.ca.gov/ustpdfs/pdf/00026281.pdf
Region:	STATE
Facility ID:	00000020974
Facility Type:	Other
Other Type:	NEW CAR DEALER
Contact Name:	JOHN LIMA
Telephone:	2136667676
Owner Name:	ALEX SATIN OLDS MAZDA
Owner Address:	4601 HOLLYWOOD BLVD.
Owner City,St,Zip:	LOS ANGELES, CA 90027
Total Tanks:	0002

ALEX SATIN OLDS MAZDA (Continued) **U001561176**

Tank Num:	001
Container Num:	1
Year Installed:	Not reported
Tank Capacity:	00000200
Tank Used for:	WASTE
Type of Fuel:	WASTE OIL
Container Construction Thickness:	Not reported
Leak Detection:	None

Tank Num:	002
Container Num:	2
Year Installed:	Not reported
Tank Capacity:	00000300
Tank Used for:	WASTE
Type of Fuel:	WASTE OIL
Container Construction Thickness:	Not reported
Leak Detection:	None

Click here for Geo Tracker PDF:

I41 **HOLLYWOOD HYUNDAI MAZDA** **RCRA-SQG** **1000327774**
ENE **4601 HOLLYWOOD BLVD** **CAD982523508**
1/8-1/4 **HOLLYWOOD, CA 90027**
0.148 mi.
784 ft. **Site 3 of 3 in cluster I**

Relative:
Higher

Actual:
413 ft.

RCRA-SQG:

Date form received by agency:	04/15/1996
Facility name:	HOLLYWOOD HYUNDAI MAZDA
Facility address:	4601 HOLLYWOOD BLVD HOLLYWOOD, CA 90027
EPA ID:	CAD982523508
Contact:	ROSS HOSTETLER
Contact address:	4601 HOLLYWOOD BLVD HOLLYWOOD, CA 90027
Contact country:	US
Contact telephone:	213-669-8000
Contact email:	Not reported
EPA Region:	09
Classification:	Small Small Quantity Generator
Description:	Handler: generates more than 100 and less than 1000 kg of hazardous waste during any calendar month and accumulates less than 6000 kg of hazardous waste at any time; or generates 100 kg or less of hazardous waste during any calendar month, and accumulates more than 1000 kg of hazardous waste at any time

Owner/Operator Summary:

Owner/operator name:	NOT REQUIRED
Owner/operator address:	NOT REQUIRED NOT REQUIRED, ME 99999
Owner/operator country:	Not reported
Owner/operator telephone:	415-555-1212
Owner/operator email:	Not reported
Owner/operator fax:	Not reported
Owner/operator extension:	Not reported
Legal status:	Private
Owner/Operator Type:	Operator

HOLLYWOOD HYUNDAI MAZDA (Continued) **1000327774**

Owner/Op start date: Not reported
Owner/Op end date: Not reported

Owner/operator name: YUN SUNG KIM
Owner/operator address: 4601 HOLLYWOOD BLVD
HOLLYWOOD, CA 90027
Owner/operator country: Not reported
Owner/operator telephone: 213-669-8000
Owner/operator email: Not reported
Owner/operator fax: Not reported
Owner/operator extension: Not reported
Legal status: Private
Owner/Operator Type: Owner
Owner/Op start date: Not reported
Owner/Op end date: Not reported

Handler Activities Summary:
U.S. importer of hazardous waste: No
Mixed waste (haz. and radioactive): No
Recycler of hazardous waste: No
Transporter of hazardous waste: No
Treater, storer or disposer of HW: No
Underground injection activity: No
On-site burner exemption: No
Furnace exemption: No
Used oil fuel burner: No
Used oil processor: No
User oil refiner: No
Used oil fuel marketer to burner: No
Used oil Specification marketer: No
Used oil transfer facility: No
Used oil transporter: No

Violation Status: No violations found

J42 **KAISER FOUNDATION HOSPITAL** **CA HIST UST** **1000380310**
West **4867 W SUNSET BLVD** **N/A**
1/8-1/4 **LOS ANGELES, CA 90027**
0.154 mi.
813 ft. **Site 1 of 9 in cluster J**

Relative:
Lower

Actual:
383 ft.

HIST UST:
File Number: Not reported
URL: Not reported
Region: STATE
Facility ID: 00000029174
Facility Type: Other
Other Type: HOSPITAL
Contact Name: Not reported
Telephone: 2136678444
Owner Name: KAISER FOUNDATION HOSPITAL
Owner Address: 4867 SUNSET BLVD.
Owner City,St,Zip: LOS ANGELES, CA 90027
Total Tanks: 0002

Tank Num: 001
Container Num: 1
Year Installed: 1976

KAISER FOUNDATION HOSPITAL (Continued) **1000380310**

Tank Capacity:	00010000
Tank Used for:	PRODUCT
Type of Fuel:	DIESEL
Container Construction Thickness:	Not reported
Leak Detection:	Visual
Tank Num:	002
Container Num:	2
Year Installed:	1983
Tank Capacity:	00001500
Tank Used for:	PRODUCT
Type of Fuel:	DIESEL
Container Construction Thickness:	Not reported
Leak Detection:	Visual, None
Tank Num:	003
Container Num:	2
Year Installed:	1983
Tank Capacity:	00001500
Tank Used for:	PRODUCT
Type of Fuel:	DIESEL
Container Construction Thickness:	Not reported
Leak Detection:	Visual
Tank Num:	004
Container Num:	1
Year Installed:	1976
Tank Capacity:	00010000
Tank Used for:	PRODUCT
Type of Fuel:	DIESEL
Container Construction Thickness:	Not reported
Leak Detection:	Visual

J43 **KAISER FOUNDATION HOSPITAL** **CA HIST UST** **S104916130**
West **4867 SUNSET BLVD** **CA EMI** **N/A**
1/8-1/4 **LOS ANGELES, CA 90027**
0.154 mi.
813 ft. **Site 2 of 9 in cluster J**

Relative: HIST UST:
Lower

File Number:	00027298
URL:	http://geotracker.waterboards.ca.gov/ustpdfs/pdf/00027298.pdf
Region:	Not reported
Facility ID:	Not reported
Facility Type:	Not reported
Other Type:	Not reported
Contact Name:	Not reported
Telephone:	Not reported
Owner Name:	Not reported
Owner Address:	Not reported
Owner City,St,Zip:	Not reported
Total Tanks:	Not reported
Tank Num:	Not reported
Container Num:	Not reported
Year Installed:	Not reported
Tank Capacity:	Not reported
Tank Used for:	Not reported

Actual:
383 ft.

KAISER FOUNDATION HOSPITAL (Continued) **S104916130**

Type of Fuel:	Not reported
Container Construction Thickness:	Not reported
Leak Detection:	Not reported

Click here for Geo Tracker PDF:

EMI:

Year:	1987
County Code:	19
Air Basin:	SC
Facility ID:	18257
Air District Name:	SC
SIC Code:	8062
Air District Name:	SOUTH COAST AQMD
Community Health Air Pollution Info System:	Not reported
Consolidated Emission Reporting Rule:	Not reported
Total Organic Hydrocarbon Gases Tons/Yr:	0
Reactive Organic Gases Tons/Yr:	0
Carbon Monoxide Emissions Tons/Yr:	0
NOX - Oxides of Nitrogen Tons/Yr:	8
SOX - Oxides of Sulphur Tons/Yr:	0
Particulate Matter Tons/Yr:	1
Part. Matter 10 Micrometers and Smllr Tons/Yr:	1

J44 **KAISER PERMANENTE** **CA UST** **U003804773**
West **4867 W SUNSET BLVD** **N/A**
1/8-1/4 **LOS ANGELES, CA 90027**
0.154 mi.
813 ft. **Site 3 of 9 in cluster J**

Relative: **Lower**
Actual: **383 ft.**

UST:

Facility ID:	23706
Permitting Agency:	LOS ANGELES, CITY OF
Latitude:	34.0997638
Longitude:	-118.2930087

Facility ID:	FA0015222
Permitting Agency:	Los Angeles City Fire Department
Latitude:	34.09872
Longitude:	-118.29536

J45 **KAISER LAMC STAGE 2** **CA LUST** **S104406288**
West **4867 SUNSET BOULEVARD** **CA HIST CORTESE** **N/A**
1/8-1/4 **LOS ANGELES, CA 90027** **CA NPDES**
0.154 mi. **CA CIWQS**
813 ft. **Site 4 of 9 in cluster J**

Relative: **Lower**
Actual: **383 ft.**

LUST:

Lead Agency:	LOS ANGELES RWQCB (REGION 4)
Case Type:	LUST Cleanup Site
Geo Track:	http://geotracker.waterboards.ca.gov/profile_report.asp?global_id=T0603700734
Global Id:	T0603700734
Latitude:	34.0982135
Longitude:	-118.2954031
Status:	Completed - Case Closed
Status Date:	04/07/1997

KAISER LAMC STAGE 2 (Continued) **S104406288**

Case Worker: YR
RB Case Number: 900270034
Local Agency: LOS ANGELES, CITY OF
File Location: Not reported
Local Case Number: Not reported
Potential Media Affect: Aquifer used for drinking water supply
Potential Contaminants of Concern: Diesel
Site History: Not reported

LUST:
Global Id: T0603700734
Contact Type: Local Agency Caseworker
Contact Name: ELOY LUNA
Organization Name: LOS ANGELES, CITY OF
Address: 200 North Main Street, Suite 1780
City: LOS ANGELES
Email: eloy.luna@lacity.org
Phone Number: Not reported

Global Id: T0603700734
Contact Type: Regional Board Caseworker
Contact Name: YUE RONG
Organization Name: LOS ANGELES RWQCB (REGION 4)
Address: 320 W. 4TH ST., SUITE 200
City: Los Angeles
Email: yrong@waterboards.ca.gov
Phone Number: Not reported

LUST:
Global Id: T0603700734
Action Type: Other
Date: 02/06/1989
Action: Leak Reported

LUST:
Global Id: T0603700734
Status: Completed - Case Closed
Status Date: 04/07/1997

Global Id: T0603700734
Status: Open - Case Begin Date
Status Date: 02/06/1989

Global Id: T0603700734
Status: Open - Site Assessment
Status Date: 03/20/1989

Global Id: T0603700734
Status: Open - Verification Monitoring
Status Date: 12/28/1993

LUST REG 4:
Region: 4
Regional Board: 04
County: Los Angeles

KAISER LAMC STAGE 2 (Continued) **S104406288**

Facility Id:	900270034	
Status:	Case Closed	
Substance:	Diesel	
Substance Quantity:	Not reported	
Local Case No:	Not reported	
Case Type:	Groundwater	
Abatement Method Used at the Site:		Excavate and Dispose
Global ID:	T0603700734	
W Global ID:	Not reported	
Staff:	UNK	
Local Agency:	19050	
Cross Street:	Not reported	
Enforcement Type:	Not reported	
Date Leak Discovered:	Not reported	
Date Leak First Reported:		2/6/1989
Date Leak Record Entered:	Not reported	
Date Confirmation Began:	Not reported	
Date Leak Stopped:	Not reported	
Date Case Last Changed on Database:		10/21/1993
Date the Case was Closed:		4/7/1997
How Leak Discovered:	Not reported	
How Leak Stopped:	Not reported	
Cause of Leak:	Not reported	
Leak Source:	Not reported	
Operator:	Not reported	
Water System:	Not reported	
Well Name:	Not reported	
Approx. Dist To Production Well (ft):		10657.520390791703178734923194
Source of Cleanup Funding:		Not reported
Preliminary Site Assessment Workplan Submitted:		Not reported
Preliminary Site Assessment Began:		Not reported
Pollution Characterization Began:		3/20/1989
Remediation Plan Submitted:		Not reported
Remedial Action Underway:		Not reported
Post Remedial Action Monitoring Began:		12/28/1993
Enforcement Action Date:		Not reported
Historical Max MTBE Date:		Not reported
Hist Max MTBE Conc in Groundwater:		Not reported
Hist Max MTBE Conc in Soil:		Not reported
Significant Interim Remedial Action Taken:		Yes
GW Qualifier:	Not reported	
Soil Qualifier:	Not reported	
Organization:	Not reported	
Owner Contact:	Not reported	
Responsible Party:	KAISER FOUNDATION HEALTH PLAN	
RP Address:	3355 E. 26TH ST., LOS ANGELES CA 90023	
Program:	LUST	
Lat/Long:	34.0982135 / -1	
Local Agency Staff:	PEJ	
Beneficial Use:	Not reported	
Priority:	Not reported	
Cleanup Fund Id:	Not reported	
Suspended:	Not reported	
Assigned Name:	Not reported	
Summary:	02/20/91 - CASE ASSIGNED TO GN	

KAISER LAMC STAGE 2 (Continued) **S104406288**

HIST CORTESE:

Region:	CORTESE
Facility County Code:	19
Reg By:	LTNKA
Reg Id:	900270034

NPDES:

Facility Status:	Not reported
NPDES Number:	Not reported
Region:	Not reported
Agency Number:	Not reported
Regulatory Measure ID:	Not reported
Place ID:	Not reported
Order Number:	Not reported
WDID:	4 19C360088
Regulatory Measure Type:	Construction
Program Type:	Not reported
Adoption Date Of Regulatory Measure:	Not reported
Effective Date Of Regulatory Measure:	Not reported
Termination Date Of Regulatory Measure:	Not reported
Expiration Date Of Regulatory Measure:	Not reported
Discharge Address:	Not reported
Discharge Name:	Not reported
Discharge City:	Not reported
Discharge State:	Not reported
Discharge Zip:	Not reported
Status:	Terminated
Status Date:	05/07/2014
Operator Name:	Kaiser Permanente
Operator Address:	4621 Hollywood
Operator City:	Los Angeles
Operator State:	California
Operator Zip:	90027

NPDES as of 03/2018:

NPDES Number:	Not reported
Status:	Not reported
Agency Number:	Not reported
Region:	4
Regulatory Measure ID:	410077
Order Number:	Not reported
Regulatory Measure Type:	Construction
Place ID:	Not reported
WDID:	4 19C360088
Program Type:	Not reported
Adoption Date Of Regulatory Measure:	Not reported
Effective Date Of Regulatory Measure:	Not reported
Expiration Date Of Regulatory Measure:	Not reported
Termination Date Of Regulatory Measure:	02/17/2014
Discharge Name:	Not reported
Discharge Address:	Not reported
Discharge City:	Not reported
Discharge State:	Not reported
Discharge Zip:	Not reported
Received Date:	12/13/2010
Processed Date:	12/21/2010
Status:	Terminated

KAISER LAMC STAGE 2 (Continued) **S104406288**

Status Date:	05/07/2014
Place Size:	10.8
Place Size Unit:	Acres
Contact:	Ivan Caso
Contact Title:	Senior Project Manager
Contact Phone:	909-578-9060
Contact Phone Ext:	Not reported
Contact Email:	ivan.caso@kp.org
Operator Name:	Kaiser Permanente
Operator Address:	4621 Hollywood
Operator City:	Los Angeles
Operator State:	California
Operator Zip:	90027
Operator Contact:	Ivan Caso
Operator Contact Title:	Senior Project Manager
Operator Contact Phone:	323-783-8011
Operator Contact Phone Ext:	Not reported
Operator Contact Email:	ivan.caso@kp.org
Operator Type:	Private Business
Developer:	Whiting Turner
Developer Address:	3 Corporate Park
Developer City:	Irvine
Developer State:	California
Developer Zip:	92606
Developer Contact:	Rob Prather
Developer Contact Title:	Superindendent
Constype Linear Utility Ind:	N
Emergency Phone:	Not reported
Emergency Phone Ext:	Not reported
Constype Above Ground Ind:	Not reported
Constype Below Ground Ind:	Not reported
Constype Cable Line Ind:	Not reported
Constype Comm Line Ind:	Not reported
Constype Commertial Ind:	Not reported
Constype Electrical Line Ind:	Not reported
Constype Gas Line Ind:	Not reported
Constype Industrial Ind:	Not reported
Constype Other Description:	Not reported
Constype Other Ind:	Not reported
Constype Recons Ind:	Y
Constype Residential Ind:	Not reported
Constype Transport Ind:	Not reported
Constype Utility Description:	Not reported
Constype Utility Ind:	Not reported
Constype Water Sewer Ind:	Not reported
Dir Discharge Uswater Ind:	N
Receiving Water Name:	Not reported
Certifier:	Ivan Caso
Certifier Title:	Not reported
Certification Date:	13-DEC-10
Primary Sic:	Not reported
Secondary Sic:	Not reported
Tertiary Sic:	Not reported

CIWQS:

Agency:	Kaiser Permanente

KAISER LAMC STAGE 2 (Continued) **S104406288**

Agency Address:	4621 Hollywood, Los Angeles, CA 90027
Place/Project Type:	Construction - Reconstruction
SIC/NAICS:	Not reported
Region:	4
Program:	CONSTW
Regulatory Measure Status:	Terminated
Regulatory Measure Type:	Storm water construction
Order Number:	2009-0009-DWQ
WDID:	4 19C360088
NPDES Number:	CAS000002
Adoption Date:	Not reported
Effective Date:	12/21/2010
Termination Date:	02/17/2014
Expiration/Review Date:	Not reported
Design Flow:	Not reported
Major/Minor:	Not reported
Complexity:	Not reported
TTWQ:	Not reported
Enforcement Actions within 5 years:	0
Violations within 5 years:	0
Latitude:	34.09816
Longitude:	-118.29541

J46 **KAISER FOUNDATION HOSPITALS /C** **CA SWEEPS UST** **S101582945**
West **4867 W SUNSET BLVD** **CA FID UST** **N/A**
1/8-1/4 **LOS ANGELES, CA 90027**
0.154 mi.
813 ft. **Site 5 of 9 in cluster J**

Relative: **Lower**

Actual: **383 ft.**

SWEEPS UST:

Status:	Active
Comp Number:	5411
Number:	1
Board Of Equalization:	44-013220
Referral Date:	06-07-93
Action Date:	04-11-94
Created Date:	02-29-88
Owner Tank Id:	000005411
SWRCB Tank Id:	19-050-005411-000001
Tank Status:	A
Capacity:	1000
Active Date:	10-01-92
Tank Use:	M.V. FUEL
STG:	P
Content:	DIESEL
Number Of Tanks:	1

CA FID UST:

Facility ID:	19001966
Regulated By:	UTNKA
Regulated ID:	Not reported
Cortese Code:	Not reported
SIC Code:	Not reported
Facility Phone:	2136675933
Mail To:	Not reported
Mailing Address:	WALNUT CENTER
Mailing Address 2:	Not reported

KAISER FOUNDATION HOSPITALS /C (Continued) **S101582945**

Mailing City,St,Zip: LOS ANGELES 900270000
Contact: Not reported
Contact Phone: Not reported
DUNs Number: Not reported
NPDES Number: Not reported
EPA ID: Not reported
Comments: Not reported
Status: Active

J47 **KAISER PERMANENTE LOS ANGELES** **RCRA-LQG** **1007199251**
West **4867 W. SUNSET BLVD.** **CAD981396591**
1/8-1/4 **LOS ANGELES, CA 90027**
0.154 mi.
813 ft. **Site 6 of 9 in cluster J**

Relative:
Lower

Actual:
383 ft.

RCRA-LQG:
Date form received by agency: 06/01/2012
Facility name: KAISER PERMANENTE LOS ANGELES
Facility address: 4867 W. SUNSET BLVD.
LOS ANGELES, CA 90027
EPA ID: CAD981396591
Mailing address: W. SUNSET BLVD.
LOS ANGELES, CA 90027
Contact: ROBERT D GLASER
Contact address: W. SUNSET BLVD. LEVEL B
LOS ANGELES, CA 90027
Contact country: US
Contact telephone: 323-783-0595
Contact email: ROBERT.D.GLASER@KP.ORG
EPA Region: 09
Classification: Large Quantity Generator
Description: Handler: generates 1,000 kg or more of hazardous waste during any calendar month; or generates more than 1 kg of acutely hazardous waste during any calendar month; or generates more than 100 kg of any residue or contaminated soil, waste or other debris resulting from the cleanup of a spill, into or on any land or water, of acutely hazardous waste during any calendar month; or generates 1 kg or less of acutely hazardous waste during any calendar month, and accumulates more than 1 kg of acutely hazardous waste at any time; or generates 100 kg or less of any residue or contaminated soil, waste or other debris resulting from the cleanup of a spill, into or on any land or water, of acutely hazardous waste during any calendar month, and accumulates more than 100 kg of that material at any time

Owner/Operator Summary:
Owner/operator name: KAISER PERMANENTE
Owner/operator address: 1 KAISER PLAZA
OAKLAND, CA 94612
Owner/operator country: US
Owner/operator telephone: Not reported
Owner/operator email: Not reported
Owner/operator fax: Not reported
Owner/operator extension: Not reported
Legal status: Private
Owner/Operator Type: Owner
Owner/Op start date: 01/01/1951
Owner/Op end date: Not reported

KAISER PERMANENTE LOS ANGELES (Continued) **1007199251**

Owner/operator name: KAISER PERMANENTE FOUNDATION HOSPITALS
Owner/operator address: W. SUNSET BLVD.
LOS ANGELES, CA 90027
Owner/operator country: Not reported
Owner/operator telephone: Not reported
Owner/operator email: Not reported
Owner/operator fax: Not reported
Owner/operator extension: Not reported
Legal status: Private
Owner/Operator Type: Operator
Owner/Op start date: 01/01/1953
Owner/Op end date: Not reported

Owner/operator name: CATHERINE VU
Owner/operator address: Not reported
Not reported
Owner/operator country: US
Owner/operator telephone: Not reported
Owner/operator email: Not reported
Owner/operator fax: Not reported
Owner/operator extension: Not reported
Legal status: Private
Owner/Operator Type: Operator
Owner/Op start date: 02/01/2005
Owner/Op end date: Not reported

Owner/operator name: KAISER PERMANENTE FOUNDATION HOSPITAL
Owner/operator address: 1800 HARRISON ST FLOOR 6
OAKLAND, CA 94612
Owner/operator country: US
Owner/operator telephone: 510-625-2499
Owner/operator email: Not reported
Owner/operator fax: Not reported
Owner/operator extension: Not reported
Legal status: Private
Owner/Operator Type: Owner
Owner/Op start date: 10/03/1977
Owner/Op end date: Not reported

Owner/operator name: KAISER PERMANENTE FOUNDATION HOSPITALS
Owner/operator address: HARRISON STREET
OAKLAND, CA 94612
Owner/operator country: Not reported
Owner/operator telephone: 510-625-2338
Owner/operator email: Not reported
Owner/operator fax: Not reported
Owner/operator extension: Not reported
Legal status: Private
Owner/Operator Type: Owner
Owner/Op start date: 02/01/1967
Owner/Op end date: Not reported

Owner/operator name: 393 E WALNUT
Owner/operator address: 393 E WALNUT ST
PASADENA, CA 91188
Owner/operator country: US
Owner/operator telephone: Not reported

KAISER PERMANENTE LOS ANGELES (Continued) **1007199251**

Owner/operator email: Not reported
Owner/operator fax: Not reported
Owner/operator extension: Not reported
Legal status: Private
Owner/Operator Type: Operator
Owner/Op start date: 10/03/1977
Owner/Op end date: Not reported

Handler Activities Summary:
U.S. importer of hazardous waste: No
Mixed waste (haz. and radioactive): No
Recycler of hazardous waste: No
Transporter of hazardous waste: No
Treater, storer or disposer of HW: No
Underground injection activity: No
On-site burner exemption: No
Furnace exemption: No
Used oil fuel burner: No
Used oil processor: No
User oil refiner: No
Used oil fuel marketer to burner: No
Used oil Specification marketer: No
Used oil transfer facility: No
Used oil transporter: No

. Waste code: D001
. Waste name: IGNITABLE HAZARDOUS WASTES ARE THOSE WASTES WHICH HAVE A FLASHPOINT OF LESS THAN 140 DEGREES FAHRENHEIT AS DETERMINED BY A PENSKY-MARTENS CLOSED CUP FLASH POINT TESTER. ANOTHER METHOD OF DETERMINING THE FLASH POINT OF A WASTE IS TO REVIEW THE MATERIAL SAFETY DATA SHEET, WHICH CAN BE OBTAINED FROM THE MANUFACTURER OR DISTRIBUTOR OF THE MATERIAL. LACQUER THINNER IS AN EXAMPLE OF A COMMONLY USED SOLVENT WHICH WOULD BE CONSIDERED AS IGNITABLE HAZARDOUS WASTE.

. Waste code: D002
. Waste name: A WASTE WHICH HAS A PH OF LESS THAN 2 OR GREATER THAN 12.5 IS CONSIDERED TO BE A CORROSIVE HAZARDOUS WASTE. SODIUM HYDROXIDE, A CAUSTIC SOLUTION WITH A HIGH PH, IS OFTEN USED BY INDUSTRIES TO CLEAN OR DEGREASE PARTS. HYDROCHLORIC ACID, A SOLUTION WITH A LOW PH, IS USED BY MANY INDUSTRIES TO CLEAN METAL PARTS PRIOR TO PAINTING. WHEN THESE CAUSTIC OR ACID SOLUTIONS BECOME CONTAMINATED AND MUST BE DISPOSED, THE WASTE WOULD BE A CORROSIVE HAZARDOUS WASTE.

. Waste code: D003
. Waste name: A MATERIAL IS CONSIDERED TO BE A REACTIVE HAZARDOUS WASTE IF IT IS NORMALLY UNSTABLE, REACTS VIOLENTLY WITH WATER, GENERATES TOXIC GASES WHEN EXPOSED TO WATER OR CORROSIVE MATERIALS, OR IF IT IS CAPABLE OF DETONATION OR EXPLOSION WHEN EXPOSED TO HEAT OR A FLAME. ONE EXAMPLE OF SUCH WASTE WOULD BY WASTE GUNPOWDER.

. Waste code: D004
. Waste name: ARSENIC

. Waste code: D005
. Waste name: BARIUM

. Waste code: D007

KAISER PERMANENTE LOS ANGELES (Continued) **1007199251**

. Waste name: CHROMIUM

. Waste code: D011
. Waste name: SILVER

. Waste code: D013
. Waste name: LINDANE

. Waste code: D033
. Waste name: HEXACHLOROBUTADIENE

. Waste code: F003
. Waste name: THE FOLLOWING SPENT NON-HALOGENATED SOLVENTS: XYLENE, ACETONE, ETHYL ACETATE, ETHYL BENZENE, ETHYL ETHER, METHYL ISOBUTYL KETONE, N-BUTYL ALCOHOL, CYCLOHEXANONE, AND METHANOL; ALL SPENT SOLVENT MIXTURES/BLENDS CONTAINING, BEFORE USE, ONLY THE ABOVE SPENT NON-HALOGENATED SOLVENTS; AND ALL SPENT SOLVENT MIXTURES/BLENDS CONTAINING, BEFORE USE, ONE OR MORE OF THE ABOVE NON-HALOGENATED SOLVENTS, AND, A TOTAL OF TEN PERCENT OR MORE (BY VOLUME) OF ONE OR MORE OF THOSE SOLVENTS LISTED IN F001, F002, F004, AND F005, AND STILL BOTTOMS FROM THE RECOVERY OF THESE SPENT SOLVENTS AND SPENT SOLVENT MIXTURES.

. Waste code: P001
. Waste name: 2H-1-BENZOPYRAN-2-ONE, 4-HYDROXY-3-(3-OXO-1-PHENYLBUTYL)-, & SALTS, WHEN PRESENT AT CONCENTRATIONS GREATER THAN 0.3%

. Waste code: P081
. Waste name: NITROGLYCERINE (R)

. Waste code: P105
. Waste name: SODIUM AZIDE

. Waste code: U002
. Waste name: ACETONE (I)

. Waste code: U010
. Waste name: AZIRINO[2',3':3,4]PYRROLO[1,2-A]INDOLE-4,7-DIONE, 6-AMINO-8-[[(AMINOCARBONYL)OXY]METHYL]-1,1A,2,8,8A,8B-HEXAHYDRO-8A-METHOXY-5-METHYL-, [1AS-(1AALPHA, 8BETA,8AALPHA,8BALPHA)]-

. Waste code: U035
. Waste name: BENZENEBUTANOIC ACID, 4-[BIS(2-CHLOROETHYL)AMINO]-

. Waste code: U044
. Waste name: CHLOROFORM

. Waste code: U048
. Waste name: O-CHLOROPHENOL

. Waste code: U089
. Waste name: DIETHYLSTILBESTEROL

. Waste code: U122
. Waste name: FORMALDEHYDE

KAISER PERMANENTE LOS ANGELES (Continued) **1007199251**

. Waste code: U129
. Waste name: CYCLOHEXANE, 1,2,3,4,5,6-HEXACHLORO-, (1ALPHA,2ALPHA,3BETA,4ALPHA,5ALPHA,6BETA)-

. Waste code: U132
. Waste name: HEXACHLOROPHENE

. Waste code: U150
. Waste name: MELPHALAN

. Waste code: U188
. Waste name: PHENOL

. Waste code: U200
. Waste name: RESERPINE

. Waste code: U237
. Waste name: 2,4-(1H,3H)-PYRIMIDINEDIONE, 5-[BIS(2-CHLOROETHYL)AMINO]-

. Waste code: U248
. Waste name: 2H-1-BENZOPYRAN-2-ONE, 4-HYDROXY-3-(3-OXO-1-PHENYL-BUTYL)-, & SALTS, WHEN PRESENT AT CONCENTRATIONS OF 0.3% OR LESS

Historical Generators:
Date form received by agency: 07/21/2010
Site name: 4867 SUNSET
Classification: Large Quantity Generator

. Waste code: 151
. Waste name: Asbestos-containing waste

. Waste code: 221
. Waste name: Waste oil and mixed oil

. Waste code: D001
. Waste name: IGNITABLE HAZARDOUS WASTES ARE THOSE WASTES WHICH HAVE A FLASHPOINT OF LESS THAN 140 DEGREES FAHRENHEIT AS DETERMINED BY A PENSKY-MARTENS CLOSED CUP FLASH POINT TESTER. ANOTHER METHOD OF DETERMINING THE FLASH POINT OF A WASTE IS TO REVIEW THE MATERIAL SAFETY DATA SHEET, WHICH CAN BE OBTAINED FROM THE MANUFACTURER OR DISTRIBUTOR OF THE MATERIAL. LACQUER THINNER IS AN EXAMPLE OF A COMMONLY USED SOLVENT WHICH WOULD BE CONSIDERED AS IGNITABLE HAZARDOUS WASTE.

. Waste code: D002
. Waste name: A WASTE WHICH HAS A PH OF LESS THAN 2 OR GREATER THAN 12.5 IS CONSIDERED TO BE A CORROSIVE HAZARDOUS WASTE. SODIUM HYDROXIDE, A CAUSTIC SOLUTION WITH A HIGH PH, IS OFTEN USED BY INDUSTRIES TO CLEAN OR DEGREASE PARTS. HYDROCHLORIC ACID, A SOLUTION WITH A LOW PH, IS USED BY MANY INDUSTRIES TO CLEAN METAL PARTS PRIOR TO PAINTING. WHEN THESE CAUSTIC OR ACID SOLUTIONS BECOME CONTAMINATED AND MUST BE DISPOSED, THE WASTE WOULD BE A CORROSIVE HAZARDOUS WASTE.

. Waste code: D010
. Waste name: SELENIUM

. Waste code: D011
. Waste name: SILVER

KAISER PERMANENTE LOS ANGELES (Continued) **1007199251**

. Waste code: U188
. Waste name: PHENOL

Date form received by agency: 06/21/2006
Site name: KAISER PERMANENTE LOS ANGELES MED CENTER
Classification: Large Quantity Generator

. Waste code: D001
. Waste name: IGNITABLE HAZARDOUS WASTES ARE THOSE WASTES WHICH HAVE A FLASHPOINT OF LESS THAN 140 DEGREES FAHRENHEIT AS DETERMINED BY A PENSKY-MARTENS CLOSED CUP FLASH POINT TESTER. ANOTHER METHOD OF DETERMINING THE FLASH POINT OF A WASTE IS TO REVIEW THE MATERIAL SAFETY DATA SHEET, WHICH CAN BE OBTAINED FROM THE MANUFACTURER OR DISTRIBUTOR OF THE MATERIAL. LACQUER THINNER IS AN EXAMPLE OF A COMMONLY USED SOLVENT WHICH WOULD BE CONSIDERED AS IGNITABLE HAZARDOUS WASTE.

. Waste code: D002
. Waste name: A WASTE WHICH HAS A PH OF LESS THAN 2 OR GREATER THAN 12.5 IS CONSIDERED TO BE A CORROSIVE HAZARDOUS WASTE. SODIUM HYDROXIDE, A CAUSTIC SOLUTION WITH A HIGH PH, IS OFTEN USED BY INDUSTRIES TO CLEAN OR DEGREASE PARTS. HYDROCHLORIC ACID, A SOLUTION WITH A LOW PH, IS USED BY MANY INDUSTRIES TO CLEAN METAL PARTS PRIOR TO PAINTING. WHEN THESE CAUSTIC OR ACID SOLUTIONS BECOME CONTAMINATED AND MUST BE DISPOSED, THE WASTE WOULD BE A CORROSIVE HAZARDOUS WASTE.

. Waste code: D008
. Waste name: LEAD

. Waste code: D009
. Waste name: MERCURY

. Waste code: D018
. Waste name: BENZENE

. Waste code: F002
. Waste name: THE FOLLOWING SPENT HALOGENATED SOLVENTS: TETRACHLOROETHYLENE, METHYLENE CHLORIDE, TRICHLOROETHYLENE, 1,1,1-TRICHLOROETHANE, CHLOROBENZENE, 1,1,2-TRICHLORO-1,2,2-TRIFLUOROETHANE, ORTHO-DICHLOROBENZENE, TRICHLOROFLUOROMETHANE, AND 1,1,2-TRICHLOROETHANE; ALL SPENT SOLVENT MIXTURES/BLENDS CONTAINING, BEFORE USE, A TOTAL OF TEN PERCENT OR MORE (BY VOLUME) OF ONE OR MORE OF THE ABOVE HALOGENATED SOLVENTS OR THOSE LISTED IN F001, F004, OR F005, AND STILL BOTTOMS FROM THE RECOVERY OF THESE SPENT SOLVENTS AND SPENT SOLVENT MIXTURES.

. Waste code: F003
. Waste name: THE FOLLOWING SPENT NON-HALOGENATED SOLVENTS: XYLENE, ACETONE, ETHYL ACETATE, ETHYL BENZENE, ETHYL ETHER, METHYL ISOBUTYL KETONE, N-BUTYL ALCOHOL, CYCLOHEXANONE, AND METHANOL; ALL SPENT SOLVENT MIXTURES/BLENDS CONTAINING, BEFORE USE, ONLY THE ABOVE SPENT NON-HALOGENATED SOLVENTS; AND ALL SPENT SOLVENT MIXTURES/BLENDS CONTAINING, BEFORE USE, ONE OR MORE OF THE ABOVE NON-HALOGENATED SOLVENTS, AND, A TOTAL OF TEN PERCENT OR MORE (BY VOLUME) OF ONE OR MORE OF THOSE SOLVENTS LISTED IN F001, F002, F004, AND F005, AND STILL BOTTOMS FROM THE RECOVERY OF THESE SPENT SOLVENTS AND SPENT SOLVENT MIXTURES.

KAISER PERMANENTE LOS ANGELES (Continued) **1007199251**

. Waste code: U010
. Waste name: AZIRINO[2',3':3,4]PYRROLO[1,2-A]INDOLE-4,7-DIONE, 6-AMINO-8-[[(AMINOCARBONYL)OXY]METHYL]-1,1A,2,8,8A,8B-HEXAHYDRO-8A-METHOXY-5-METHYL-, [1AS-(1AALPHA, 8BETA,8AALPHA,8BALPHA)]-

. Waste code: U058
. Waste name: CYCLOPHOSPHAMIDE

. Waste code: U059
. Waste name: DAUNOMYCIN

. Waste code: U122
. Waste name: FORMALDEHYDE

. Waste code: U150
. Waste name: MELPHALAN

Date form received by agency: 06/21/2006
Site name: KAISER PERMANENTE LOS ANGELES MED CENTER
Classification: Small Quantity Generator

Date form received by agency: 06/20/1991
Site name: KAISER FOUND HLTH
Classification: Large Quantity Generator

Violation Status: No violations found

H48 **HOLLYWOOD ENTERPRISE INC** **CA SWEEPS UST** **S101584618**
North **1666 N VERMONT AVE** **CA FID UST** **N/A**
1/8-1/4 **LOS ANGELES, CA 90027**
0.154 mi.
814 ft. **Site 3 of 4 in cluster H**

Relative: **Higher**

Actual: **420 ft.**

SWEEPS UST:
Status: Not reported
Comp Number: 289
Number: Not reported
Board Of Equalization: 44-011096
Referral Date: Not reported
Action Date: Not reported
Created Date: Not reported
Owner Tank Id: Not reported
SWRCB Tank Id: 19-050-000289-000001
Tank Status: Not reported
Capacity: 9000
Active Date: Not reported
Tank Use: M.V. FUEL
STG: PRODUCT
Content: REG UNLEADED
Number Of Tanks: 4

Status: Not reported
Comp Number: 289
Number: Not reported
Board Of Equalization: 44-011096
Referral Date: Not reported
Action Date: Not reported
Created Date: Not reported

HOLLYWOOD ENTERPRISE INC (Continued) **S101584618**

Owner Tank Id: Not reported
SWRCB Tank Id: 19-050-000289-000002
Tank Status: Not reported
Capacity: 9000
Active Date: Not reported
Tank Use: M.V. FUEL
STG: PRODUCT
Content: REG UNLEADED
Number Of Tanks: Not reported

Status: Not reported
Comp Number: 289
Number: Not reported
Board Of Equalization: 44-011096
Referral Date: Not reported
Action Date: Not reported
Created Date: Not reported
Owner Tank Id: Not reported
SWRCB Tank Id: 19-050-000289-000003
Tank Status: Not reported
Capacity: 9000
Active Date: Not reported
Tank Use: M.V. FUEL
STG: PRODUCT
Content: REG UNLEADED
Number Of Tanks: Not reported

Status: Not reported
Comp Number: 289
Number: Not reported
Board Of Equalization: 44-011096
Referral Date: Not reported
Action Date: Not reported
Created Date: Not reported
Owner Tank Id: Not reported
SWRCB Tank Id: 19-050-000289-000004
Tank Status: Not reported
Capacity: 9000
Active Date: Not reported
Tank Use: M.V. FUEL
STG: PRODUCT
Content: REG UNLEADED
Number Of Tanks: Not reported

CA FID UST:
Facility ID: 19013476
Regulated By: UTNKI
Regulated ID: 00003846
Cortese Code: Not reported
SIC Code: Not reported
Facility Phone: 2136628123
Mail To: Not reported
Mailing Address: 1666 N VERMONT AVE
Mailing Address 2: Not reported
Mailing City,St,Zip: LOS ANGELES 900270000
Contact: Not reported
Contact Phone: Not reported

HOLLYWOOD ENTERPRISE INC (Continued) **S101584618**

DUNs Number: Not reported
NPDES Number: Not reported
EPA ID: Not reported
Comments: Not reported
Status: Inactive

H49 **HOLLYMONT CAR WASH** **CA HIST UST** **U001561186**
North **1666 N VERMONT AVE** **N/A**
1/8-1/4 **LOS ANGELES, CA 90027**
0.154 mi.
814 ft. **Site 4 of 4 in cluster H**

Relative: **Higher**
Actual: **420 ft.**

HIST UST:

File Number:	000266FB
URL:	http://geotracker.waterboards.ca.gov/ustpdfs/pdf/000266FB.pdf
Region:	STATE
Facility ID:	00000003846
Facility Type:	Gas Station
Other Type:	CAR WASH
Contact Name:	BENJAMIN BONG JO PARK
Telephone:	2136628123
Owner Name:	BENJAMIN BONG JO PARK
Owner Address:	1666 N. VERMONT AVE
Owner City,St,Zip:	LOS ANGELES, CA 90027
Total Tanks:	0004
Tank Num:	001
Container Num:	1
Year Installed:	1966
Tank Capacity:	00009000
Tank Used for:	PRODUCT
Type of Fuel:	UNLEADED
Container Construction Thickness:	Not reported
Leak Detection:	Stock Inventor
Tank Num:	002
Container Num:	2
Year Installed:	1966
Tank Capacity:	00009000
Tank Used for:	PRODUCT
Type of Fuel:	UNLEADED
Container Construction Thickness:	Not reported
Leak Detection:	Stock Inventor
Tank Num:	003
Container Num:	3
Year Installed:	1966
Tank Capacity:	00009000
Tank Used for:	PRODUCT
Type of Fuel:	PREMIUM
Container Construction Thickness:	Not reported
Leak Detection:	Stock Inventor
Tank Num:	004
Container Num:	4
Year Installed:	1966
Tank Capacity:	00009000
Tank Used for:	PRODUCT

HOLLYMONT CAR WASH (Continued) **U001561186**

Type of Fuel: REGULAR
Container Construction Thickness: Not reported
Leak Detection: Stock Inventor

Click here for Geo Tracker PDF:

K50 **CHURCH OF SCIENTOLOGY** **CA FID UST** **S101588028**
SW **4833 FOUNTAIN AVE** **N/A**
1/8-1/4 **LOS ANGELES, CA 90029**
0.162 mi.
856 ft. **Site 1 of 2 in cluster K**

Relative:
Lower

Actual:
372 ft.

CA FID UST:
Facility ID: 19056260
Regulated By: UTNKA
Regulated ID: Not reported
Cortese Code: Not reported
SIC Code: Not reported
Facility Phone: 2130000000
Mail To: Not reported
Mailing Address: 4833 FOUNTAIN AVE
Mailing Address 2: Not reported
Mailing City,St,Zip: LOS ANGELES 900290000
Contact: Not reported
Contact Phone: Not reported
DUNs Number: Not reported
NPDES Number: Not reported
EPA ID: Not reported
Comments: Not reported
Status: Active

K51 **CHURCH OF SCIENTOLOGY** **CA UST** **U003781507**
SW **4833 FOUNTAIN AVE** **CA SWEEPS UST** **N/A**
1/8-1/4 **LOS ANGELES, CA 90029**
0.162 mi.
856 ft. **Site 2 of 2 in cluster K**

Relative:
Lower

Actual:
372 ft.

UST:
Facility ID: 25228
Permitting Agency: LOS ANGELES, CITY OF
Latitude: 34.098132
Longitude: -118.293127

SWEEPS UST:
Status: Active
Comp Number: 6514
Number: 9
Board Of Equalization: Not reported
Referral Date: 09-29-93
Action Date: 09-29-93
Created Date: 02-29-88
Owner Tank Id: Not reported
SWRCB Tank Id: Not reported
Tank Status: Not reported
Capacity: Not reported
Active Date: Not reported

CHURCH OF SCIENTOLOGY (Continued) **U003781507**

Tank Use: Not reported
STG: Not reported
Content: Not reported
Number Of Tanks: Not reported

L52 **HOLLYWOOD PRESBYTERIAN MED. CENTER** **CA UST** **U003781150**
SSE **1300 N VERMONT AVE** **N/A**
1/8-1/4 **LOS ANGELES, CA 90027**
0.166 mi.
876 ft. **Site 1 of 3 in cluster L**

Relative: **Lower**
Actual: **375 ft.**

UST:
Facility ID: 24792
Permitting Agency: LOS ANGELES, CITY OF
Latitude: 34.0972621
Longitude: -118.2899002

Facility ID: FA0031693
Permitting Agency: Los Angeles City Fire Department
Latitude: 34.09631
Longitude: -118.2907

L53 **HOLLYWOOD PRESBYTERIAN HOSPITA** **CA SWEEPS UST** **S101583802**
SSE **1300 N VERMONT AVE** **CA FID UST** **N/A**
1/8-1/4 **LOS ANGELES, CA 90027** **CA EMI**
0.166 mi.
876 ft. **Site 2 of 3 in cluster L**

Relative: **Lower**
Actual: **375 ft.**

SWEEPS UST:
Status: Active
Comp Number: 5142
Number: 9
Board Of Equalization: Not reported
Referral Date: 03-02-93
Action Date: 03-02-93
Created Date: 02-29-88
Owner Tank Id: Not reported
SWRCB Tank Id: Not reported
Tank Status: Not reported
Capacity: Not reported
Active Date: Not reported
Tank Use: Not reported
STG: Not reported
Content: Not reported
Number Of Tanks: Not reported

CA FID UST:
Facility ID: 19006380
Regulated By: UTNKA
Regulated ID: Not reported
Cortese Code: Not reported
SIC Code: Not reported
Facility Phone: 2136603530
Mail To: Not reported
Mailing Address: 1300 N VERMONT AVE
Mailing Address 2: Not reported

HOLLYWOOD PRESBYTERIAN HOSPITA (Continued) **S101583802**

Mailing City,St,Zip: LOS ANGELES 900270000
Contact: Not reported
Contact Phone: Not reported
DUNs Number: Not reported
NPDES Number: Not reported
EPA ID: Not reported
Comments: Not reported
Status: Active

EMI:

Year:	1990
County Code:	19
Air Basin:	SC
Facility ID:	19839
Air District Name:	SC
SIC Code:	8062
Air District Name:	SOUTH COAST AQMD
Community Health Air Pollution Info System:	Not reported
Consolidated Emission Reporting Rule:	Not reported
Total Organic Hydrocarbon Gases Tons/Yr:	3
Reactive Organic Gases Tons/Yr:	1
Carbon Monoxide Emissions Tons/Yr:	1
NOX - Oxides of Nitrogen Tons/Yr:	4
SOX - Oxides of Sulphur Tons/Yr:	0
Particulate Matter Tons/Yr:	0
Part. Matter 10 Micrometers and Smllr Tons/Yr:	0

Year:	1995
County Code:	19
Air Basin:	SC
Facility ID:	19839
Air District Name:	SC
SIC Code:	8062
Air District Name:	SOUTH COAST AQMD
Community Health Air Pollution Info System:	Not reported
Consolidated Emission Reporting Rule:	Not reported
Total Organic Hydrocarbon Gases Tons/Yr:	4
Reactive Organic Gases Tons/Yr:	2
Carbon Monoxide Emissions Tons/Yr:	1
NOX - Oxides of Nitrogen Tons/Yr:	4
SOX - Oxides of Sulphur Tons/Yr:	0
Particulate Matter Tons/Yr:	0
Part. Matter 10 Micrometers and Smllr Tons/Yr:	0

Year:	1996
County Code:	19
Air Basin:	SC
Facility ID:	19839
Air District Name:	SC
SIC Code:	8062
Air District Name:	SOUTH COAST AQMD
Community Health Air Pollution Info System:	Not reported
Consolidated Emission Reporting Rule:	Not reported
Total Organic Hydrocarbon Gases Tons/Yr:	4
Reactive Organic Gases Tons/Yr:	2
Carbon Monoxide Emissions Tons/Yr:	1
NOX - Oxides of Nitrogen Tons/Yr:	3

HOLLYWOOD PRESBYTERIAN HOSPITA (Continued) **S101583802**

SOX - Oxides of Sulphur Tons/Yr:	0
Particulate Matter Tons/Yr:	0
Part. Matter 10 Micrometers and Smllr Tons/Yr:	0

Year:	1997
County Code:	19
Air Basin:	SC
Facility ID:	19839
Air District Name:	SC
SIC Code:	8062
Air District Name:	SOUTH COAST AQMD
Community Health Air Pollution Info System:	Not reported
Consolidated Emission Reporting Rule:	Not reported
Total Organic Hydrocarbon Gases Tons/Yr:	2
Reactive Organic Gases Tons/Yr:	1
Carbon Monoxide Emissions Tons/Yr:	1
NOX - Oxides of Nitrogen Tons/Yr:	4
SOX - Oxides of Sulphur Tons/Yr:	0
Particulate Matter Tons/Yr:	0
Part. Matter 10 Micrometers and Smllr Tons/Yr:	0

Year:	1998
County Code:	19
Air Basin:	SC
Facility ID:	19839
Air District Name:	SC
SIC Code:	8062
Air District Name:	SOUTH COAST AQMD
Community Health Air Pollution Info System:	Not reported
Consolidated Emission Reporting Rule:	Not reported
Total Organic Hydrocarbon Gases Tons/Yr:	2
Reactive Organic Gases Tons/Yr:	1
Carbon Monoxide Emissions Tons/Yr:	1
NOX - Oxides of Nitrogen Tons/Yr:	4
SOX - Oxides of Sulphur Tons/Yr:	0
Particulate Matter Tons/Yr:	0
Part. Matter 10 Micrometers and Smllr Tons/Yr:	0

Year:	1999
County Code:	19
Air Basin:	SC
Facility ID:	19839
Air District Name:	SC
SIC Code:	8062
Air District Name:	SOUTH COAST AQMD
Community Health Air Pollution Info System:	Not reported
Consolidated Emission Reporting Rule:	Not reported
Total Organic Hydrocarbon Gases Tons/Yr:	2
Reactive Organic Gases Tons/Yr:	1
Carbon Monoxide Emissions Tons/Yr:	1
NOX - Oxides of Nitrogen Tons/Yr:	4
SOX - Oxides of Sulphur Tons/Yr:	0
Particulate Matter Tons/Yr:	0
Part. Matter 10 Micrometers and Smllr Tons/Yr:	0

Year:	2000
County Code:	19

HOLLYWOOD PRESBYTERIAN HOSPITA (Continued) **S101583802**

Air Basin:	SC
Facility ID:	19839
Air District Name:	SC
SIC Code:	8062
Air District Name:	SOUTH COAST AQMD
Community Health Air Pollution Info System:	Not reported
Consolidated Emission Reporting Rule:	Not reported
Total Organic Hydrocarbon Gases Tons/Yr:	2
Reactive Organic Gases Tons/Yr:	1
Carbon Monoxide Emissions Tons/Yr:	1
NOX - Oxides of Nitrogen Tons/Yr:	4
SOX - Oxides of Sulphur Tons/Yr:	0
Particulate Matter Tons/Yr:	0
Part. Matter 10 Micrometers and Smllr Tons/Yr:	0

Year:	2001
County Code:	19
Air Basin:	SC
Facility ID:	19839
Air District Name:	SC
SIC Code:	8062
Air District Name:	SOUTH COAST AQMD
Community Health Air Pollution Info System:	Not reported
Consolidated Emission Reporting Rule:	Not reported
Total Organic Hydrocarbon Gases Tons/Yr:	2
Reactive Organic Gases Tons/Yr:	1
Carbon Monoxide Emissions Tons/Yr:	1
NOX - Oxides of Nitrogen Tons/Yr:	4
SOX - Oxides of Sulphur Tons/Yr:	0
Particulate Matter Tons/Yr:	0
Part. Matter 10 Micrometers and Smllr Tons/Yr:	0

L54 **QUEEN OF ANGELS HOLLYWOOD PRES** **RCRA-LQG** **1000597740**
SSE **1300 N VERMONT AVE** **CA LUST** **CAD983617663**
1/8-1/4 **LOS ANGELES, CA 90027** **FINDS**
0.166 mi. **ECHO**
876 ft. **Site 3 of 3 in cluster L** **CA HAZNET**
CA NPDES
Relative: **CA CIWQS**
Lower

Actual: **375 ft.**

RCRA-LQG:

Date form received by agency:	02/22/2006
Facility name:	HOLLYWOOD PRESBYTERIAN MEDICAL CENTER
Facility address:	1300 N VERMONT AVE LOS ANGELES, CA 90027
EPA ID:	CAD983617663
Contact:	MARK KING
Contact address:	1300 N VERMONT AVE LOS ANGELES, CA 90027
Contact country:	US
Contact telephone:	213-413-3000
Telephone ext.:	6382
Contact email:	MARK.KING@HPMEDCENTER.COM
EPA Region:	09
Classification:	Large Quantity Generator
Description:	Handler: generates 1,000 kg or more of hazardous waste during any calendar month; or generates more than 1 kg of acutely hazardous waste during any calendar month; or generates more than 100 kg of any

QUEEN OF ANGELS HOLLYWOOD PRES (Continued) **1000597740**

residue or contaminated soil, waste or other debris resulting from the cleanup of a spill, into or on any land or water, of acutely hazardous waste during any calendar month; or generates 1 kg or less of acutely hazardous waste during any calendar month, and accumulates more than 1 kg of acutely hazardous waste at any time; or generates 100 kg or less of any residue or contaminated soil, waste or other debris resulting from the cleanup of a spill, into or on any land or water, of acutely hazardous waste during any calendar month, and accumulates more than 100 kg of that material at any time

Owner/Operator Summary:

Owner/operator name:	CHA HOLLYWOOD MEDICAL CENTER LP
Owner/operator address:	Not reported
	Not reported
Owner/operator country:	US
Owner/operator telephone:	Not reported
Owner/operator email:	Not reported
Owner/operator fax:	Not reported
Owner/operator extension:	Not reported
Legal status:	Private
Owner/Operator Type:	Operator
Owner/Op start date:	11/11/2005
Owner/Op end date:	Not reported

Owner/operator name:	CHA HOLLYWOOD MEDICAL CENTER LP
Owner/operator address:	1300 N VERMONT AVE
	LOS ANGELES, CA 90027
Owner/operator country:	US
Owner/operator telephone:	Not reported
Owner/operator email:	Not reported
Owner/operator fax:	Not reported
Owner/operator extension:	Not reported
Legal status:	Private
Owner/Operator Type:	Owner
Owner/Op start date:	11/11/2005
Owner/Op end date:	Not reported

Handler Activities Summary:

U.S. importer of hazardous waste:	No
Mixed waste (haz. and radioactive):	No
Recycler of hazardous waste:	No
Transporter of hazardous waste:	No
Treater, storer or disposer of HW:	No
Underground injection activity:	No
On-site burner exemption:	No
Furnace exemption:	No
Used oil fuel burner:	No
Used oil processor:	No
User oil refiner:	No
Used oil fuel marketer to burner:	No
Used oil Specification marketer:	No
Used oil transfer facility:	No
Used oil transporter:	No

Universal Waste Summary:

Waste type:	Batteries

QUEEN OF ANGELS HOLLYWOOD PRES (Continued) **1000597740**

Accumulated waste on-site: Yes
Generated waste on-site: Yes

Waste type: Lamps
Accumulated waste on-site: Yes
Generated waste on-site: Yes

Waste type: Thermostats
Accumulated waste on-site: Yes
Generated waste on-site: Yes

. Waste code: D011
. Waste name: SILVER

Historical Generators:
Date form received by agency: 01/31/1992
Site name: QUEEN OF ANGELES HPMC
Classification: Small Quantity Generator

Violation Status: No violations found

LUST:
Lead Agency: LOS ANGELES, CITY OF
Case Type: LUST Cleanup Site
Geo Track: http://geotracker.waterboards.ca.gov/profile_report.asp?global_id=T0603769055
Global Id: T0603769055
Latitude: 34.096196
Longitude: -118.291034
Status: Completed - Case Closed
Status Date: 05/07/2013
Case Worker: EL
RB Case Number: Not reported
Local Agency: LOS ANGELES, CITY OF
File Location: Not reported
Local Case Number: XS0001682
Potential Media Affect: Soil
Potential Contaminants of Concern: Diesel
Site History: Not reported

LUST:
Global Id: T0603769055
Contact Type: Local Agency Caseworker
Contact Name: ELOY LUNA
Organization Name: LOS ANGELES, CITY OF
Address: 200 North Main Street, Suite 1780
City: LOS ANGELES
Email: eloy.luna@lacity.org
Phone Number: Not reported

Global Id: T0603769055
Contact Type: Regional Board Caseworker
Contact Name: YUE RONG
Organization Name: LOS ANGELES RWQCB (REGION 4)
Address: 320 W. 4TH ST., SUITE 200
City: Los Angeles
Email: yrong@waterboards.ca.gov
Phone Number: Not reported

QUEEN OF ANGELS HOLLYWOOD PRES (Continued) **1000597740**

LUST:
Global Id: T0603769055
Action Type: ENFORCEMENT
Date: 05/07/2013
Action: Closure/No Further Action Letter

Global Id: T0603769055
Action Type: Other
Date: 07/31/1999
Action: Leak Discovery

Global Id: T0603769055
Action Type: Other
Date: 10/12/1999
Action: Leak Reported

LUST:
Global Id: T0603769055
Status: Completed - Case Closed
Status Date: 05/07/2013

Global Id: T0603769055
Status: Open - Case Begin Date
Status Date: 07/31/1999

Global Id: T0603769055
Status: Open - Site Assessment
Status Date: 11/07/2006

FINDS:

Registry ID: 110002867979

Environmental Interest/Information System
AIR EMISSIONS CLASSIFICATION UNKNOWN

California Hazardous Waste Tracking System - Datamart (HWTS-DATAMART) provides California with information on hazardous waste shipments for generators, transporters, and treatment, storage, and disposal facilities.

RCRAInfo is a national information system that supports the Resource Conservation and Recovery Act (RCRA) program through the tracking of events and activities related to facilities that generate, transport, and treat, store, or dispose of hazardous waste. RCRAInfo allows RCRA program staff to track the notification, permit, compliance, and corrective action activities required under RCRA.

Click this hyperlink while viewing on your computer to access additional FINDS: detail in the EDR Site Report.

ECHO:
Envid: 1000597740

QUEEN OF ANGELS HOLLYWOOD PRES (Continued) **1000597740**

Registry ID: 110002867979
DFR URL: http://echo.epa.gov/detailed-facility-report?fid=110002867979

HAZNET:

envid:	1000597740
Year:	2017
GEPAID:	CAD983617663
Contact:	HEATHER BAILEY
Telephone:	3239134372
Mailing Name:	Not reported
Mailing Address:	1300 NORTH VERMONT AVENUE
Mailing City,St,Zip:	LOS ANGELES, CA 900270000
Gen County:	Los Angeles
TSD EPA ID:	UTD981552177
TSD County:	99
Waste Category:	Laboratory waste chemicals
Disposal Method:	Incineration--Thermal Destruction Other Than Use As A Fuel
Tons:	0.3275
Cat Decode:	Laboratory waste chemicals
Method Decode:	Incineration--Thermal Destruction Other Than Use As A Fuel
Facility County:	Los Angeles

envid:	1000597740
Year:	2017
GEPAID:	CAD983617663
Contact:	HEATHER BAILEY
Telephone:	3239134372
Mailing Name:	Not reported
Mailing Address:	1300 NORTH VERMONT AVENUE
Mailing City,St,Zip:	LOS ANGELES, CA 900270000
Gen County:	Los Angeles
TSD EPA ID:	UTD981552177
TSD County:	99
Waste Category:	Laboratory waste chemicals
Disposal Method:	Incineration--Thermal Destruction Other Than Use As A Fuel
Tons:	0.3275
Cat Decode:	Laboratory waste chemicals
Method Decode:	Incineration--Thermal Destruction Other Than Use As A Fuel
Facility County:	Los Angeles

envid:	1000597740
Year:	2017
GEPAID:	CAD983617663
Contact:	HEATHER BAILEY
Telephone:	3239134372
Mailing Name:	Not reported
Mailing Address:	1300 NORTH VERMONT AVENUE
Mailing City,St,Zip:	LOS ANGELES, CA 900270000
Gen County:	Los Angeles
TSD EPA ID:	CAD028409019
TSD County:	Los Angeles
Waste Category:	Other inorganic solid waste
Disposal Method:	Storage, Bulking, And/Or Transfer Off Site--No Treatment/Reovery (H010-H129) Or (H131-H135)
Tons:	0.45
Cat Decode:	Other inorganic solid waste
Method Decode:	Storage, Bulking, And/Or Transfer Off Site--No Treatment/Reovery

QUEEN OF ANGELS HOLLYWOOD PRES (Continued) **1000597740**

(H010-H129) Or (H131-H135)
Facility County: Los Angeles

envid: 1000597740
Year: 2017
GEPAID: CAD983617663
Contact: HEATHER BAILEY
Telephone: 3239134372
Mailing Name: Not reported
Mailing Address: 1300 NORTH VERMONT AVENUE
Mailing City,St,Zip: LOS ANGELES, CA 900270000
Gen County: Los Angeles
TSD EPA ID: CAD028409019
TSD County: Los Angeles
Waste Category: Other inorganic solid waste
Disposal Method: Storage, Bulking, And/Or Transfer Off Site--No Treatment/Reovery (H010-H129) Or (H131-H135)
Tons: 0.45
Cat Decode: Other inorganic solid waste
Method Decode: Storage, Bulking, And/Or Transfer Off Site--No Treatment/Reovery (H010-H129) Or (H131-H135)
Facility County: Los Angeles

envid: 1000597740
Year: 2017
GEPAID: CAD983617663
Contact: HEATHER BAILEY
Telephone: 3239134372
Mailing Name: Not reported
Mailing Address: 1300 NORTH VERMONT AVENUE
Mailing City,St,Zip: LOS ANGELES, CA 900270000
Gen County: Los Angeles
TSD EPA ID: CAD009007626
TSD County: Los Angeles
Waste Category: Asbestos containing waste
Disposal Method: Landfill Or Surface Impoundment That Will Be Closed As Landfill(To Include On-Site Treatment And/Or Stabilization)
Tons: 36.8
Cat Decode: Asbestos containing waste
Method Decode: Landfill Or Surface Impoundment That Will Be Closed As Landfill(To Include On-Site Treatment And/Or Stabilization)
Facility County: Los Angeles

Click this hyperlink while viewing on your computer to access
475 additional CA_HAZNET: record(s) in the EDR Site Report.

NPDES:
Facility Status: Not reported
NPDES Number: Not reported
Region: Not reported
Agency Number: Not reported
Regulatory Measure ID: Not reported
Place ID: Not reported
Order Number: Not reported
WDID: 4 19C384370
Regulatory Measure Type: Construction
Program Type: Not reported

QUEEN OF ANGELS HOLLYWOOD PRES (Continued) **1000597740**

Adoption Date Of Regulatory Measure:	Not reported
Effective Date Of Regulatory Measure:	Not reported
Termination Date Of Regulatory Measure:	Not reported
Expiration Date Of Regulatory Measure:	Not reported
Discharge Address:	Not reported
Discharge Name:	Not reported
Discharge City:	Not reported
Discharge State:	Not reported
Discharge Zip:	Not reported
Status:	Active
Status Date:	08/22/2018
Operator Name:	CHA Hollywood Medical Center
Operator Address:	1300 N Vermont Ave
Operator City:	Los Angeles
Operator State:	California
Operator Zip:	90027

Facility Status:	Active
NPDES Number:	CAS000002
Region:	4
Agency Number:	0
Regulatory Measure ID:	495644
Place ID:	Not reported
Order Number:	2009-0009-DWQ
WDID:	4 19C384370
Regulatory Measure Type:	Enrollee
Program Type:	Construction
Adoption Date Of Regulatory Measure:	Not reported
Effective Date Of Regulatory Measure:	08/22/2018
Termination Date Of Regulatory Measure:	Not reported
Expiration Date Of Regulatory Measure:	Not reported
Discharge Address:	1300 N Vermont Ave
Discharge Name:	CHA Hollywood Medical Center
Discharge City:	Los Angeles
Discharge State:	California
Discharge Zip:	90027
Status:	Not reported
Status Date:	Not reported
Operator Name:	Not reported
Operator Address:	Not reported
Operator City:	Not reported
Operator State:	Not reported
Operator Zip:	Not reported

CIWQS:

Agency:	CHA Hollywood Medical Center
Agency Address:	1300 N Vermont Ave, Los Angeles, CA 90027
Place/Project Type:	Construction - Below Ground, Water/Sewer Line, Electrical, Communication Line, Commercial
SIC/NAICS:	Not reported
Region:	4
Program:	CONSTW
Regulatory Measure Status:	Active
Regulatory Measure Type:	Storm water construction
Order Number:	2009-0009-DWQ
WDID:	4 19C384370
NPDES Number:	CAS000002

QUEEN OF ANGELS HOLLYWOOD PRES (Continued) **1000597740**

Adoption Date:	Not reported
Effective Date:	08/22/2018
Termination Date:	Not reported
Expiration/Review Date:	Not reported
Design Flow:	Not reported
Major/Minor:	Not reported
Complexity:	Not reported
TTWQ:	Not reported
Enforcement Actions within 5 years:	0
Violations within 5 years:	0
Latitude:	34.096222
Longitude:	-118.290611

M55 **HOLLYWOOD MOVING CENTER** **CA HIST UST** **U001561188**
East **4550 HOLLYWOOD BLVD** **N/A**
1/8-1/4 **LOS ANGELES, CA 90027**
0.183 mi.
968 ft. **Site 1 of 3 in cluster M**

Relative: HIST UST:
Higher

Actual:
405 ft.

File Number:	Not reported
URL:	Not reported
Region:	STATE
Facility ID:	00000003510
Facility Type:	Other
Other Type:	Not reported
Contact Name:	Not reported
Telephone:	2136643516
Owner Name:	U-HAUL CO
Owner Address:	657 S. ATLANTIC
Owner City,St,Zip:	EAST LOS ANGELES, CA 90022
Total Tanks:	0002
Tank Num:	001
Container Num:	1
Year Installed:	1978
Tank Capacity:	00009950
Tank Used for:	PRODUCT
Type of Fuel:	REGULAR
Container Construction Thickness:	1/4
Leak Detection:	Stock Inventor, None
Tank Num:	002
Container Num:	2
Year Installed:	1978
Tank Capacity:	00000550
Tank Used for:	WASTE
Type of Fuel:	WASTE OIL
Container Construction Thickness:	10
Leak Detection:	Stock Inventor, None

M56 **U-HAUL OF LOS ANGELES/C** **CA SWEEPS UST** **S101583496**
East **4550 HOLLYWOOD BLVD** **CA HIST UST** **N/A**
1/8-1/4 **HOLLYWOOD, CA 90027** **CA FID UST**
0.183 mi.
968 ft. **Site 2 of 3 in cluster M**

Relative:
Higher

Actual:
405 ft.

SWEEPS UST:

Status:	Active
Comp Number:	193
Number:	9
Board Of Equalization:	44-011036
Referral Date:	01-15-93
Action Date:	03-15-94
Created Date:	02-29-88
Owner Tank Id:	Not reported
SWRCB Tank Id:	19-050-000193-000001
Tank Status:	A
Capacity:	9950
Active Date:	04-20-88
Tank Use:	M.V. FUEL
STG:	P
Content:	REG UNLEADED
Number Of Tanks:	2

Status:	Active
Comp Number:	193
Number:	9
Board Of Equalization:	44-011036
Referral Date:	01-15-93
Action Date:	03-15-94
Created Date:	02-29-88
Owner Tank Id:	Not reported
SWRCB Tank Id:	19-050-000193-000002
Tank Status:	A
Capacity:	550
Active Date:	04-20-88
Tank Use:	OIL
STG:	W
Content:	WASTE OIL
Number Of Tanks:	Not reported

HIST UST:

File Number:	00028E48
URL:	http://geotracker.waterboards.ca.gov/ustpdfs/pdf/00028E48.pdf
Region:	Not reported
Facility ID:	Not reported
Facility Type:	Not reported
Other Type:	Not reported
Contact Name:	Not reported
Telephone:	Not reported
Owner Name:	Not reported
Owner Address:	Not reported
Owner City,St,Zip:	Not reported
Total Tanks:	Not reported

Tank Num:	Not reported
Container Num:	Not reported
Year Installed:	Not reported
Tank Capacity:	Not reported

U-HAUL OF LOS ANGELES/C (Continued) **S101583496**

Tank Used for: Not reported
Type of Fuel: Not reported
Container Construction Thickness: Not reported
Leak Detection: Not reported

Click here for Geo Tracker PDF:

CA FID UST:
Facility ID: 19003999
Regulated By: UTNKA
Regulated ID: 00003510
Cortese Code: Not reported
SIC Code: Not reported
Facility Phone: 2132689110
Mail To: Not reported
Mailing Address: 657 S ATLANTIC
Mailing Address 2: Not reported
Mailing City,St,Zip: HOLLYWOOD 900270000
Contact: Not reported
Contact Phone: Not reported
DUNs Number: Not reported
NPDES Number: Not reported
EPA ID: Not reported
Comments: Not reported
Status: Active

N57 **HOLLYWOOD CLEANERS** **CA DRYCLEANERS** **S121700253**
NNW **4730 HOLLYWOOD BLVD** **N/A**
1/8-1/4 **LOS ANGELES, CA 90027**
0.188 mi.
995 ft. **Site 1 of 2 in cluster N**

Relative: **Higher**
Actual: **420 ft.**

DRYCLEAN SOUTH COAST:
Facility ID: 91045
Application Number: 264863
Permit Number: D50638
Status: S
Representative Name: JOONG JA LEE
Representative Telephone: 213 6630406
Permit Status: INACTIVE
BCAT Number: 000234
BCAT Description: DRY CLEANING EQUIP PERCHLOROETHYLENE
CCAT Number: 04
CCAT Description: VAPOR RECOVERY UNIT COMPRESS & CONDENSE
UTM East: 0
UTM North: 0

N58
NNW
1/8-1/4
0.188 mi.
995 ft.

HOLLYWOOD CLEANERS
4730 HOLLYWOOD BLVD
LOS ANGELES, CA 90027

Site 2 of 2 in cluster N

CA DRYCLEANERS **S121693819**
N/A

Relative:
Higher

Actual:
420 ft.

DRYCLEAN SOUTH COAST:

Facility ID:	109980
Application Number:	319744
Permit Number:	F12257
Status:	O
Representative Name:	CHONG HWA KIM
Representative Telephone:	213 6630406
Permit Status:	INACTIVE
BCAT Number:	000601
BCAT Description:	DRY CLEANING, DRY-TO-DRY NON-VENT, PERC
CCAT Number:	04
CCAT Description:	VAPOR RECOVERY UNIT COMPRESS & CONDENSE
UTM East:	380.98999023
UTM North:	3773.7900391

59
WNW
1/8-1/4
0.196 mi.
1034 ft.

KAISER FOUNDATION HOSPITALS,IN
1550 N EDGEMONT ST
LOS ANGELES, CA 90027

CA SWEEPS UST **S101586804**
CA FID UST **N/A**
CA EMI

Relative:
Higher

Actual:
403 ft.

SWEEPS UST:

Status:	Not reported
Comp Number:	6092
Number:	Not reported
Board Of Equalization:	Not reported
Referral Date:	Not reported
Action Date:	Not reported
Created Date:	Not reported
Owner Tank Id:	Not reported
SWRCB Tank Id:	Not reported
Tank Status:	Not reported
Capacity:	Not reported
Active Date:	Not reported
Tank Use:	Not reported
STG:	Not reported
Content:	Not reported
Number Of Tanks:	Not reported

CA FID UST:

Facility ID:	19054483
Regulated By:	UTNKI
Regulated ID:	Not reported
Cortese Code:	Not reported
SIC Code:	Not reported
Facility Phone:	2136674000
Mail To:	Not reported
Mailing Address:	1550 N EDGEMONT ST
Mailing Address 2:	Not reported
Mailing City,St,Zip:	LOS ANGELES 900270000
Contact:	Not reported
Contact Phone:	Not reported
DUNs Number:	Not reported

KAISER FOUNDATION HOSPITALS,IN (Continued) **S101586804**

NPDES Number: Not reported
EPA ID: Not reported
Comments: Not reported
Status: Inactive

EMI:

Year:	2006
County Code:	19
Air Basin:	SC
Facility ID:	800429
Air District Name:	SC
SIC Code:	8062
Air District Name:	SOUTH COAST AQMD
Community Health Air Pollution Info System:	Not reported
Consolidated Emission Reporting Rule:	Not reported
Total Organic Hydrocarbon Gases Tons/Yr:	.9520586990543508122
Reactive Organic Gases Tons/Yr:	.49
Carbon Monoxide Emissions Tons/Yr:	4.821
NOX - Oxides of Nitrogen Tons/Yr:	2.899
SOX - Oxides of Sulphur Tons/Yr:	.058
Particulate Matter Tons/Yr:	.394
Part. Matter 10 Micrometers and Smllr Tons/Yr:	.393832

Year:	2007
County Code:	19
Air Basin:	SC
Facility ID:	800429
Air District Name:	SC
SIC Code:	8062
Air District Name:	SOUTH COAST AQMD
Community Health Air Pollution Info System:	Not reported
Consolidated Emission Reporting Rule:	Not reported
Total Organic Hydrocarbon Gases Tons/Yr:	.9520586990543508122
Reactive Organic Gases Tons/Yr:	.49
Carbon Monoxide Emissions Tons/Yr:	4.821
NOX - Oxides of Nitrogen Tons/Yr:	2.899
SOX - Oxides of Sulphur Tons/Yr:	.058
Particulate Matter Tons/Yr:	.394
Part. Matter 10 Micrometers and Smllr Tons/Yr:	.393832

Year:	2008
County Code:	19
Air Basin:	SC
Facility ID:	800429
Air District Name:	SC
SIC Code:	8062
Air District Name:	SOUTH COAST AQMD
Community Health Air Pollution Info System:	Not reported
Consolidated Emission Reporting Rule:	Not reported
Total Organic Hydrocarbon Gases Tons/Yr:	.9856967959930331004
Reactive Organic Gases Tons/Yr:	.429323651685393258
Carbon Monoxide Emissions Tons/Yr:	6.53
NOX - Oxides of Nitrogen Tons/Yr:	3.48
SOX - Oxides of Sulphur Tons/Yr:	.1046665
Particulate Matter Tons/Yr:	.54
Part. Matter 10 Micrometers and Smllr Tons/Yr:	.53952

KAISER FOUNDATION HOSPITALS,IN (Continued) **S101586804**

Year:	2009
County Code:	19
Air Basin:	SC
Facility ID:	800429
Air District Name:	SC
SIC Code:	8062
Air District Name:	SOUTH COAST AQMD
Community Health Air Pollution Info System:	Not reported
Consolidated Emission Reporting Rule:	Not reported
Total Organic Hydrocarbon Gases Tons/Yr:	1.0291604503101901
Reactive Organic Gases Tons/Yr:	0.46432400000000001
Carbon Monoxide Emissions Tons/Yr:	2.3284199999999999
NOX - Oxides of Nitrogen Tons/Yr:	2.77
SOX - Oxides of Sulphur Tons/Yr:	4.9224999999999998E-2
Particulate Matter Tons/Yr:	0.56860999999999995
Part. Matter 10 Micrometers and Smllr Tons/Yr:	0.56816312000000002

Year:	2010
County Code:	19
Air Basin:	SC
Facility ID:	800429
Air District Name:	SC
SIC Code:	8062
Air District Name:	SOUTH COAST AQMD
Community Health Air Pollution Info System:	Not reported
Consolidated Emission Reporting Rule:	Not reported
Total Organic Hydrocarbon Gases Tons/Yr:	1.04548932919204
Reactive Organic Gases Tons/Yr:	0.50436000000000003
Carbon Monoxide Emissions Tons/Yr:	2.44686
NOX - Oxides of Nitrogen Tons/Yr:	2.7237800000000001
SOX - Oxides of Sulphur Tons/Yr:	5.6210000000000003E-2
Particulate Matter Tons/Yr:	0.59428000000000003
Part. Matter 10 Micrometers and Smllr Tons/Yr:	0.59259304000000002

Year:	2011
County Code:	19
Air Basin:	SC
Facility ID:	800429
Air District Name:	SC
SIC Code:	8062
Air District Name:	SOUTH COAST AQMD
Community Health Air Pollution Info System:	Not reported
Consolidated Emission Reporting Rule:	Not reported
Total Organic Hydrocarbon Gases Tons/Yr:	0.92408424643
Reactive Organic Gases Tons/Yr:	0.41791
Carbon Monoxide Emissions Tons/Yr:	2.66269
NOX - Oxides of Nitrogen Tons/Yr:	1.34539
SOX - Oxides of Sulphur Tons/Yr:	0.04374
Particulate Matter Tons/Yr:	0.524
Part. Matter 10 Micrometers and Smllr Tons/Yr:	0.52356152

Year:	2012
County Code:	19
Air Basin:	SC
Facility ID:	800429
Air District Name:	SC
SIC Code:	8062

KAISER FOUNDATION HOSPITALS,IN (Continued) **S101586804**

Air District Name:	SOUTH COAST AQMD
Community Health Air Pollution Info System:	Not reported
Consolidated Emission Reporting Rule:	Not reported
Total Organic Hydrocarbon Gases Tons/Yr:	1.0672308618
Reactive Organic Gases Tons/Yr:	0.41214
Carbon Monoxide Emissions Tons/Yr:	1.3750901072
NOX - Oxides of Nitrogen Tons/Yr:	0.88686
SOX - Oxides of Sulphur Tons/Yr:	0.03992
Particulate Matter Tons/Yr:	0.50699
Part. Matter 10 Micrometers and Smllr Tons/Yr:	0.50698448

Year:	2013
County Code:	19
Air Basin:	SC
Facility ID:	800429
Air District Name:	SC
SIC Code:	8062
Air District Name:	SOUTH COAST AQMD
Community Health Air Pollution Info System:	Not reported
Consolidated Emission Reporting Rule:	Not reported
Total Organic Hydrocarbon Gases Tons/Yr:	1.0201444317
Reactive Organic Gases Tons/Yr:	0.48658
Carbon Monoxide Emissions Tons/Yr:	1.0437902622
NOX - Oxides of Nitrogen Tons/Yr:	1.39027
SOX - Oxides of Sulphur Tons/Yr:	0.04428749
Particulate Matter Tons/Yr:	0.60564
Part. Matter 10 Micrometers and Smllr Tons/Yr:	0.60449832

Year:	2015
County Code:	19
Air Basin:	SC
Facility ID:	800429
Air District Name:	SC
SIC Code:	8062
Air District Name:	SOUTH COAST AQMD
Community Health Air Pollution Info System:	Not reported
Consolidated Emission Reporting Rule:	Not reported
Total Organic Hydrocarbon Gases Tons/Yr:	0.8200137544
Reactive Organic Gases Tons/Yr:	0.5329578
Carbon Monoxide Emissions Tons/Yr:	3.57507563
NOX - Oxides of Nitrogen Tons/Yr:	4.92216022
SOX - Oxides of Sulphur Tons/Yr:	0.024279257
Particulate Matter Tons/Yr:	0.35223339
Part. Matter 10 Micrometers and Smllr Tons/Yr:	0.3511176792

Year:	2016
County Code:	19
Air Basin:	SC
Facility ID:	800429
Air District Name:	SC
SIC Code:	8062
Air District Name:	SOUTH COAST AQMD
Community Health Air Pollution Info System:	Not reported
Consolidated Emission Reporting Rule:	Not reported
Total Organic Hydrocarbon Gases Tons/Yr:	0.52022229006
Reactive Organic Gases Tons/Yr:	0.2576971
Carbon Monoxide Emissions Tons/Yr:	3.56093

KAISER FOUNDATION HOSPITALS,IN (Continued) **S101586804**

NOX - Oxides of Nitrogen Tons/Yr: 4.85169
SOX - Oxides of Sulphur Tons/Yr: 0.024836629
Particulate Matter Tons/Yr: 0.3368736
Part. Matter 10 Micrometers and Smllr Tons/Yr: 0.3355086336

J60 **KAISER FOUNDATION HOSPITAL** **CA SWEEPS UST** **S101583922**
West **1526 N EDGEMONT ST** **CA FID UST** **N/A**
1/8-1/4 **LOS ANGELES, CA 90026**
0.201 mi.
1059 ft. **Site 7 of 9 in cluster J**

Relative:
Lower

Actual:
382 ft.

SWEEPS UST:
Status: Not reported
Comp Number: 7444
Number: Not reported
Board Of Equalization: Not reported
Referral Date: Not reported
Action Date: Not reported
Created Date: Not reported
Owner Tank Id: Not reported
SWRCB Tank Id: Not reported
Tank Status: Not reported
Capacity: Not reported
Active Date: Not reported
Tank Use: Not reported
STG: Not reported
Content: Not reported
Number Of Tanks: Not reported

CA FID UST:
Facility ID: 19007367
Regulated By: UTNKI
Regulated ID: Not reported
Cortese Code: Not reported
SIC Code: Not reported
Facility Phone: 2130000000
Mail To: Not reported
Mailing Address: 1526 N EDGEMONT ST
Mailing Address 2: Not reported
Mailing City,St,Zip: LOS ANGELES 900260000
Contact: Not reported
Contact Phone: Not reported
DUNs Number: Not reported
NPDES Number: Not reported
EPA ID: Not reported
Comments: Not reported
Status: Inactive

O61 **BARNSDALL PARK** **RCRA-SQG** **1000243399**
NNW **4800 HOLLYWOOD BLVD** **FINDS** **CAD981988033**
1/8-1/4 **LOS ANGELES, CA 90012** **ECHO**
0.201 mi.
1059 ft. **Site 1 of 5 in cluster O**

Relative:
Higher

Actual:
419 ft.

RCRA-SQG:

Date form received by agency:	11/13/2001
Facility name:	BARNSDALL PARK
Facility address:	4800 HOLLYWOOD BLVD LOS ANGELES, CA 90012
EPA ID:	CAD981988033
Mailing address:	200 N MAIN ST NO 709 LOS ANGELES, CA 90012
Contact:	DAVID ATTAWAY
Contact address:	200 N MAIN ST NO 709 LOS ANGELES, CA 90012
Contact country:	US
Contact telephone:	213-485-6178
Contact email:	Not reported
EPA Region:	09
Classification:	Small Small Quantity Generator
Description:	Handler: generates more than 100 and less than 1000 kg of hazardous waste during any calendar month and accumulates less than 6000 kg of hazardous waste at any time; or generates 100 kg or less of hazardous waste during any calendar month, and accumulates more than 1000 kg of hazardous waste at any time

Owner/Operator Summary:

Owner/operator name:	L A DEPT OF REC AND PARKS
Owner/operator address:	200 N MAIN ST RM 1330 C H E LOS ANGELES, CA 90012
Owner/operator country:	Not reported
Owner/operator telephone:	213-473-6833
Owner/operator email:	Not reported
Owner/operator fax:	Not reported
Owner/operator extension:	Not reported
Legal status:	Municipal
Owner/Operator Type:	Owner
Owner/Op start date:	Not reported
Owner/Op end date:	Not reported

Owner/operator name:	NOT REQUIRED
Owner/operator address:	NOT REQUIRED NOT REQUIRED, ME 99999
Owner/operator country:	Not reported
Owner/operator telephone:	415-555-1212
Owner/operator email:	Not reported
Owner/operator fax:	Not reported
Owner/operator extension:	Not reported
Legal status:	Municipal
Owner/Operator Type:	Operator
Owner/Op start date:	Not reported
Owner/Op end date:	Not reported

Handler Activities Summary:

U.S. importer of hazardous waste:	No
Mixed waste (haz. and radioactive):	No

BARNSDALL PARK (Continued) **1000243399**

Recycler of hazardous waste:	No
Transporter of hazardous waste:	No
Treater, storer or disposer of HW:	No
Underground injection activity:	No
On-site burner exemption:	No
Furnace exemption:	No
Used oil fuel burner:	No
Used oil processor:	No
User oil refiner:	No
Used oil fuel marketer to burner:	No
Used oil Specification marketer:	No
Used oil transfer facility:	No
Used oil transporter:	No

. Waste code: D001
. Waste name: IGNITABLE HAZARDOUS WASTES ARE THOSE WASTES WHICH HAVE A FLASHPOINT OF LESS THAN 140 DEGREES FAHRENHEIT AS DETERMINED BY A PENSKY-MARTENS CLOSED CUP FLASH POINT TESTER. ANOTHER METHOD OF DETERMINING THE FLASH POINT OF A WASTE IS TO REVIEW THE MATERIAL SAFETY DATA SHEET, WHICH CAN BE OBTAINED FROM THE MANUFACTURER OR DISTRIBUTOR OF THE MATERIAL. LACQUER THINNER IS AN EXAMPLE OF A COMMONLY USED SOLVENT WHICH WOULD BE CONSIDERED AS IGNITABLE HAZARDOUS WASTE.

. Waste code: D002
. Waste name: A WASTE WHICH HAS A PH OF LESS THAN 2 OR GREATER THAN 12.5 IS CONSIDERED TO BE A CORROSIVE HAZARDOUS WASTE. SODIUM HYDROXIDE, A CAUSTIC SOLUTION WITH A HIGH PH, IS OFTEN USED BY INDUSTRIES TO CLEAN OR DEGREASE PARTS. HYDROCHLORIC ACID, A SOLUTION WITH A LOW PH, IS USED BY MANY INDUSTRIES TO CLEAN METAL PARTS PRIOR TO PAINTING. WHEN THESE CAUSTIC OR ACID SOLUTIONS BECOME CONTAMINATED AND MUST BE DISPOSED, THE WASTE WOULD BE A CORROSIVE HAZARDOUS WASTE.

. Waste code: D003
. Waste name: A MATERIAL IS CONSIDERED TO BE A REACTIVE HAZARDOUS WASTE IF IT IS NORMALLY UNSTABLE, REACTS VIOLENTLY WITH WATER, GENERATES TOXIC GASES WHEN EXPOSED TO WATER OR CORROSIVE MATERIALS, OR IF IT IS CAPABLE OF DETONATION OR EXPLOSION WHEN EXPOSED TO HEAT OR A FLAME. ONE EXAMPLE OF SUCH WASTE WOULD BY WASTE GUNPOWDER.

. Waste code: D004
. Waste name: ARSENIC

. Waste code: D008
. Waste name: LEAD

Violation Status: No violations found

FINDS:

Registry ID: 110002767097

Environmental Interest/Information System

RCRAInfo is a national information system that supports the Resource Conservation and Recovery Act (RCRA) program through the tracking of events and activities related to facilities that generate, transport, and treat, store, or dispose of hazardous waste. RCRAInfo allows RCRA program staff to track the notification, permit, compliance, and corrective action activities required under RCRA.

BARNSDALL PARK (Continued) **1000243399**

Click this hyperlink while viewing on your computer to access additional FINDS: detail in the EDR Site Report.

ECHO:

Envid:	1000243399
Registry ID:	110002767097
DFR URL:	http://echo.epa.gov/detailed-facility-report?fid=110002767097

J62 **KAISER PERMANENTE** **CA SWEEPS UST** **S101583555**
WSW **4900 W SUNSET BLVD** **CA FID UST** **N/A**
1/8-1/4 **LOS ANGELES, CA 90027**
0.207 mi.
1093 ft. **Site 8 of 9 in cluster J**

Relative:
Lower

Actual:
379 ft.

SWEEPS UST:

Status:	Not reported
Comp Number:	6637
Number:	Not reported
Board Of Equalization:	Not reported
Referral Date:	Not reported
Action Date:	Not reported
Created Date:	Not reported
Owner Tank Id:	Not reported
SWRCB Tank Id:	Not reported
Tank Status:	Not reported
Capacity:	Not reported
Active Date:	Not reported
Tank Use:	Not reported
STG:	Not reported
Content:	Not reported
Number Of Tanks:	0

CA FID UST:

Facility ID:	19004448
Regulated By:	UTNKI
Regulated ID:	Not reported
Cortese Code:	Not reported
SIC Code:	Not reported
Facility Phone:	2130000000
Mail To:	Not reported
Mailing Address:	4900 W SUNSET BLVD
Mailing Address 2:	Not reported
Mailing City,St,Zip:	LOS ANGELES 900270000
Contact:	Not reported
Contact Phone:	Not reported
DUNs Number:	Not reported
NPDES Number:	Not reported
EPA ID:	Not reported
Comments:	Not reported
Status:	Inactive

J63
WSW
1/8-1/4
0.207 mi.
1093 ft.

4900 SUNSET
4900 SUNSET BLVD
LOS ANGELES, CA 90027

Site 9 of 9 in cluster J

RCRA-SQG **1000380325**
CAD982008047

Relative:
Lower

Actual:
379 ft.

RCRA-SQG:

Date form received by agency:	07/21/2010
Facility name:	4900 SUNSET
Facility address:	4900 SUNSET BLVD LOS ANGELES, CA 90027
EPA ID:	CAD982008047
Mailing address:	4867 SUNSET BLVD LOS ANGELES, CA 90027
Contact:	ABRAHAM D VILLALOBOS
Contact address:	4867 SUNSET BLVD LOS ANGELES, CA 90027
Contact country:	US
Contact telephone:	323-783-7369
Contact email:	ABRAHAM.D.VILLALOBOS@KP.ORG
EPA Region:	09
Land type:	Private
Classification:	Small Small Quantity Generator
Description:	Handler: generates more than 100 and less than 1000 kg of hazardous waste during any calendar month and accumulates less than 6000 kg of hazardous waste at any time; or generates 100 kg or less of hazardous waste during any calendar month, and accumulates more than 1000 kg of hazardous waste at any time

Owner/Operator Summary:

Owner/operator name:	KAISER PERMANENTE FOUNDATION HOSPITAL
Owner/operator address:	1800 HARRISON FLOOR 6 OAKLAMD, CA 94612
Owner/operator country:	US
Owner/operator telephone:	510-625-2499
Owner/operator email:	Not reported
Owner/operator fax:	Not reported
Owner/operator extension:	Not reported
Legal status:	Private
Owner/Operator Type:	Owner
Owner/Op start date:	10/03/1977
Owner/Op end date:	Not reported

Owner/operator name:	393 E WALNUT
Owner/operator address:	393 E WALNUT ST PASADENA, CA 91188
Owner/operator country:	US
Owner/operator telephone:	Not reported
Owner/operator email:	Not reported
Owner/operator fax:	Not reported
Owner/operator extension:	Not reported
Legal status:	Private
Owner/Operator Type:	Operator
Owner/Op start date:	10/03/1977
Owner/Op end date:	Not reported

Handler Activities Summary:
U.S. importer of hazardous waste: No

4900 SUNSET (Continued) **1000380325**

Mixed waste (haz. and radioactive): No
Recycler of hazardous waste: No
Transporter of hazardous waste: No
Treater, storer or disposer of HW: No
Underground injection activity: No
On-site burner exemption: No
Furnace exemption: No
Used oil fuel burner: No
Used oil processor: No
User oil refiner: No
Used oil fuel marketer to burner: No
Used oil Specification marketer: No
Used oil transfer facility: No
Used oil transporter: No

. Waste code: 151
. Waste name: Asbestos-containing waste

. Waste code: 221
. Waste name: Waste oil and mixed oil

. Waste code: D001
. Waste name: IGNITABLE HAZARDOUS WASTES ARE THOSE WASTES WHICH HAVE A FLASHPOINT OF LESS THAN 140 DEGREES FAHRENHEIT AS DETERMINED BY A PENSKY-MARTENS CLOSED CUP FLASH POINT TESTER. ANOTHER METHOD OF DETERMINING THE FLASH POINT OF A WASTE IS TO REVIEW THE MATERIAL SAFETY DATA SHEET, WHICH CAN BE OBTAINED FROM THE MANUFACTURER OR DISTRIBUTOR OF THE MATERIAL. LACQUER THINNER IS AN EXAMPLE OF A COMMONLY USED SOLVENT WHICH WOULD BE CONSIDERED AS IGNITABLE HAZARDOUS WASTE.

. Waste code: D002
. Waste name: A WASTE WHICH HAS A PH OF LESS THAN 2 OR GREATER THAN 12.5 IS CONSIDERED TO BE A CORROSIVE HAZARDOUS WASTE. SODIUM HYDROXIDE, A CAUSTIC SOLUTION WITH A HIGH PH, IS OFTEN USED BY INDUSTRIES TO CLEAN OR DEGREASE PARTS. HYDROCHLORIC ACID, A SOLUTION WITH A LOW PH, IS USED BY MANY INDUSTRIES TO CLEAN METAL PARTS PRIOR TO PAINTING. WHEN THESE CAUSTIC OR ACID SOLUTIONS BECOME CONTAMINATED AND MUST BE DISPOSED, THE WASTE WOULD BE A CORROSIVE HAZARDOUS WASTE.

. Waste code: D010
. Waste name: SELENIUM

. Waste code: D011
. Waste name: SILVER

. Waste code: U188
. Waste name: PHENOL

Historical Generators:
Date form received by agency: 06/23/1987
Site name: KAISER FOUND HLTH PLAN 4900
Classification: Small Quantity Generator

Facility Has Received Notices of Violations:
Regulation violated: Not reported
Area of violation: TSD - Tank System Standards

4900 SUNSET (Continued) **1000380325**

Date violation determined: 10/22/2002
Date achieved compliance: 03/10/2003
Violation lead agency: EPA
Enforcement action: Not reported
Enforcement action date: 02/10/2003
Enf. disposition status: Not reported
Enf. disp. status date: Not reported
Enforcement lead agency: EPA
Proposed penalty amount: Not reported
Final penalty amount: Not reported
Paid penalty amount: Not reported

Regulation violated: Not reported
Area of violation: Generators - Records/Reporting
Date violation determined: 10/22/2002
Date achieved compliance: 03/10/2003
Violation lead agency: EPA
Enforcement action: WRITTEN INFORMAL
Enforcement action date: 02/10/2003
Enf. disposition status: Not reported
Enf. disp. status date: Not reported
Enforcement lead agency: EPA
Proposed penalty amount: Not reported
Final penalty amount: Not reported
Paid penalty amount: Not reported

Regulation violated: Not reported
Area of violation: TSD - Tank System Standards
Date violation determined: 10/22/2002
Date achieved compliance: 03/10/2003
Violation lead agency: EPA
Enforcement action: WRITTEN INFORMAL
Enforcement action date: 02/10/2003
Enf. disposition status: Not reported
Enf. disp. status date: Not reported
Enforcement lead agency: EPA
Proposed penalty amount: Not reported
Final penalty amount: Not reported
Paid penalty amount: Not reported

Regulation violated: Not reported
Area of violation: Generators - Records/Reporting
Date violation determined: 10/22/2002
Date achieved compliance: 03/10/2003
Violation lead agency: EPA
Enforcement action: Not reported
Enforcement action date: 02/10/2003
Enf. disposition status: Not reported
Enf. disp. status date: Not reported
Enforcement lead agency: EPA
Proposed penalty amount: Not reported
Final penalty amount: Not reported
Paid penalty amount: Not reported

Regulation violated: Not reported
Area of violation: Generators - General
Date violation determined: 10/22/2002

4900 SUNSET (Continued) **1000380325**

Date achieved compliance: 03/10/2004
Violation lead agency: EPA
Enforcement action: WRITTEN INFORMAL
Enforcement action date: 02/10/2003
Enf. disposition status: Not reported
Enf. disp. status date: Not reported
Enforcement lead agency: EPA
Proposed penalty amount: Not reported
Final penalty amount: Not reported
Paid penalty amount: Not reported

Regulation violated: Not reported
Area of violation: Generators - General
Date violation determined: 10/22/2002
Date achieved compliance: 03/10/2004
Violation lead agency: EPA
Enforcement action: Not reported
Enforcement action date: 02/10/2003
Enf. disposition status: Not reported
Enf. disp. status date: Not reported
Enforcement lead agency: EPA
Proposed penalty amount: Not reported
Final penalty amount: Not reported
Paid penalty amount: Not reported

Evaluation Action Summary:
Evaluation date: 10/22/2002
Evaluation: COMPLIANCE EVALUATION INSPECTION ON-SITE
Area of violation: TSD - Tank System Standards
Date achieved compliance: 03/10/2003
Evaluation lead agency: EPA

Evaluation date: 10/22/2002
Evaluation: COMPLIANCE EVALUATION INSPECTION ON-SITE
Area of violation: Generators - Records/Reporting
Date achieved compliance: 03/10/2003
Evaluation lead agency: EPA

Evaluation date: 10/22/2002
Evaluation: COMPLIANCE EVALUATION INSPECTION ON-SITE
Area of violation: Generators - General
Date achieved compliance: 03/10/2004
Evaluation lead agency: EPA

M64 **HOLLYWOOD FORD** **RCRA-SQG** **1000414477**
East **4531 HOLLYWOOD BLVD** **CA SWEEPS UST** **CAD981378532**
1/8-1/4 **LOS ANGELES, CA 90027** **CA HIST UST**
0.213 mi. **CA FID UST**
1125 ft. **Site 3 of 3 in cluster M** **FINDS**
ECHO
Relative: **CA HAZNET**
Higher

Actual: **404 ft.**

RCRA-SQG:
Date form received by agency: 01/22/1993
Facility name: HOLLYWOOD FORD
Facility address: 4531 HOLLYWOOD BLVD
LOS ANGELES, CA 90027
EPA ID: CAD981378532

HOLLYWOOD FORD (Continued) **1000414477**

Mailing address:	HOLLYWOOD BLVD LOS ANGELES, CA 90027
Contact:	CLARENCE YOSHIDA
Contact address:	4531 HOLLYWOOD BLVD LOS ANGELES, CA 90027
Contact country:	US
Contact telephone:	213-663-9999
Contact email:	Not reported
EPA Region:	09
Classification:	Small Small Quantity Generator
Description:	Handler: generates more than 100 and less than 1000 kg of hazardous waste during any calendar month and accumulates less than 6000 kg of hazardous waste at any time; or generates 100 kg or less of hazardous waste during any calendar month, and accumulates more than 1000 kg of hazardous waste at any time

Owner/Operator Summary:

Owner/operator name:	RICHARD KIM
Owner/operator address:	4531 HOLLYWOOD BLVD HOLLYWOOD, CA 90027
Owner/operator country:	Not reported
Owner/operator telephone:	213-663-9999
Owner/operator email:	Not reported
Owner/operator fax:	Not reported
Owner/operator extension:	Not reported
Legal status:	Private
Owner/Operator Type:	Owner
Owner/Op start date:	Not reported
Owner/Op end date:	Not reported

Owner/operator name:	NOT REQUIRED
Owner/operator address:	NOT REQUIRED NOT REQUIRED, ME 99999
Owner/operator country:	Not reported
Owner/operator telephone:	415-555-1212
Owner/operator email:	Not reported
Owner/operator fax:	Not reported
Owner/operator extension:	Not reported
Legal status:	Private
Owner/Operator Type:	Operator
Owner/Op start date:	Not reported
Owner/Op end date:	Not reported

Handler Activities Summary:

U.S. importer of hazardous waste:	No
Mixed waste (haz. and radioactive):	No
Recycler of hazardous waste:	No
Transporter of hazardous waste:	No
Treater, storer or disposer of HW:	No
Underground injection activity:	No
On-site burner exemption:	No
Furnace exemption:	No
Used oil fuel burner:	No
Used oil processor:	No
User oil refiner:	No
Used oil fuel marketer to burner:	No

HOLLYWOOD FORD (Continued) **1000414477**

Used oil Specification marketer: No
Used oil transfer facility: No
Used oil transporter: No

Violation Status: No violations found

SWEEPS UST:
Status: Not reported
Comp Number: 425
Number: Not reported
Board Of Equalization: 44-011176
Referral Date: Not reported
Action Date: Not reported
Created Date: Not reported
Owner Tank Id: Not reported
SWRCB Tank Id: 19-050-000425-000001
Tank Status: Not reported
Capacity: Not reported
Active Date: Not reported
Tank Use: OIL
STG: WASTE
Content: WASTE OIL
Number Of Tanks: 3

Status: Not reported
Comp Number: 425
Number: Not reported
Board Of Equalization: 44-011176
Referral Date: Not reported
Action Date: Not reported
Created Date: Not reported
Owner Tank Id: Not reported
SWRCB Tank Id: 19-050-000425-000002
Tank Status: Not reported
Capacity: Not reported
Active Date: Not reported
Tank Use: OIL
STG: WASTE
Content: WASTE OIL
Number Of Tanks: Not reported

Status: Not reported
Comp Number: 425
Number: Not reported
Board Of Equalization: 44-011176
Referral Date: Not reported
Action Date: Not reported
Created Date: Not reported
Owner Tank Id: Not reported
SWRCB Tank Id: 19-050-000425-000003
Tank Status: Not reported
Capacity: Not reported
Active Date: Not reported
Tank Use: CHEMICAL
STG: PRODUCT
Content: UNKNOWN
Number Of Tanks: Not reported

HOLLYWOOD FORD (Continued) **1000414477**

HIST UST:

File Number:	00026A79
URL:	http://geotracker.waterboards.ca.gov/ustpdfs/pdf/00026A79.pdf
Region:	STATE
Facility ID:	00000004881
Facility Type:	Other
Other Type:	AUTO DEALERSHIP
Contact Name:	DEALER
Telephone:	2136651131
Owner Name:	CASTLE FORD SALES, INC.
Owner Address:	4531 HOLLYWOOD BLVD.
Owner City,St,Zip:	LOS ANGELES, CA 90027
Total Tanks:	0003
Tank Num:	001
Container Num:	1
Year Installed:	Not reported
Tank Capacity:	00000000
Tank Used for:	WASTE
Type of Fuel:	WASTE OIL
Container Construction Thickness:	Not reported
Leak Detection:	None
Tank Num:	002
Container Num:	2
Year Installed:	Not reported
Tank Capacity:	00000000
Tank Used for:	WASTE
Type of Fuel:	WASTE OIL
Container Construction Thickness:	Not reported
Leak Detection:	None
Tank Num:	003
Container Num:	3
Year Installed:	Not reported
Tank Capacity:	00000000
Tank Used for:	Not reported
Type of Fuel:	Not reported
Container Construction Thickness:	Not reported
Leak Detection:	None

Click here for Geo Tracker PDF:

CA FID UST:

Facility ID:	19020005
Regulated By:	UTNKI
Regulated ID:	00004881
Cortese Code:	Not reported
SIC Code:	Not reported
Facility Phone:	2138721861
Mail To:	Not reported
Mailing Address:	4531 HOLLYWOOD BLVD
Mailing Address 2:	Not reported
Mailing City,St,Zip:	LOS ANGELES 900270000
Contact:	Not reported
Contact Phone:	Not reported

HOLLYWOOD FORD (Continued) **1000414477**

DUNs Number: Not reported
NPDES Number: Not reported
EPA ID: Not reported
Comments: Not reported
Status: Inactive

FINDS:

Registry ID: 110002686665

Environmental Interest/Information System
California Hazardous Waste Tracking System - Datamart (HWTS-DATAMART) provides California with information on hazardous waste shipments for generators, transporters, and treatment, storage, and disposal facilities.

RCRAInfo is a national information system that supports the Resource Conservation and Recovery Act (RCRA) program through the tracking of events and activities related to facilities that generate, transport, and treat, store, or dispose of hazardous waste. RCRAInfo allows RCRA program staff to track the notification, permit, compliance, and corrective action activities required under RCRA.

Click this hyperlink while viewing on your computer to access additional FINDS: detail in the EDR Site Report.

ECHO:
Envid: 1000414477
Registry ID: 110002686665
DFR URL: http://echo.epa.gov/detailed-facility-report?fid=110002686665

HAZNET:
envid: 1000414477
Year: 2008
GEPAID: CAD981378532
Contact: ANDY HONG
Telephone: 8186339999
Mailing Name: Not reported
Mailing Address: 4531 HOLLYWOOD BLVD
Mailing City,St,Zip: LOS ANGELES, CA 900275405
Gen County: Not reported
TSD EPA ID: TXD077603371
TSD County: Not reported
Waste Category: Liquids with halogenated organic compounds >= 1,000 Mg./L
Disposal Method: Fuel Blending Prior To Energy Recovery At Another Site
Tons: 0.1
Cat Decode: Not reported
Method Decode: Not reported
Facility County: Los Angeles

envid: 1000414477
Year: 2008
GEPAID: CAD981378532
Contact: ANDY HONG
Telephone: 8186339999

HOLLYWOOD FORD (Continued) **1000414477**

Mailing Name:	Not reported
Mailing Address:	4531 HOLLYWOOD BLVD
Mailing City,St,Zip:	LOS ANGELES, CA 900275405
Gen County:	Not reported
TSD EPA ID:	CAT000613935
TSD County:	Not reported
Waste Category:	Aqueous solution with total organic residues less than 10 percent
Disposal Method:	Storage, Bulking, And/Or Transfer Off Site--No Treatment/Reovery (H010-H129) Or (H131-H135)
Tons:	0.7476
Cat Decode:	Not reported
Method Decode:	Not reported
Facility County:	Los Angeles
envid:	1000414477
Year:	2008
GEPAID:	CAD981378532
Contact:	ANDY HONG
Telephone:	8186339999
Mailing Name:	Not reported
Mailing Address:	4531 HOLLYWOOD BLVD
Mailing City,St,Zip:	LOS ANGELES, CA 900275405
Gen County:	Not reported
TSD EPA ID:	CAT080013352
TSD County:	Not reported
Waste Category:	Oil/water separation sludge
Disposal Method:	Other Recovery Of Reclamation For Reuse Including Acid Regeneration, Organics Recovery Ect
Tons:	7.089
Cat Decode:	Not reported
Method Decode:	Not reported
Facility County:	Los Angeles
envid:	1000414477
Year:	2008
GEPAID:	CAD981378532
Contact:	ANDY HONG
Telephone:	8186339999
Mailing Name:	Not reported
Mailing Address:	4531 HOLLYWOOD BLVD
Mailing City,St,Zip:	LOS ANGELES, CA 900275405
Gen County:	Not reported
TSD EPA ID:	CAT000613976
TSD County:	Not reported
Waste Category:	Hydrocarbon solvents (benzene, hexane, Stoddard, Etc.)
Disposal Method:	Storage, Bulking, And/Or Transfer Off Site--No Treatment/Reovery (H010-H129) Or (H131-H135)
Tons:	0.02085
Cat Decode:	Not reported
Method Decode:	Not reported
Facility County:	Los Angeles
envid:	1000414477
Year:	2007
GEPAID:	CAD981378532
Contact:	ANDY HONG
Telephone:	8186339999

HOLLYWOOD FORD (Continued) **1000414477**

Mailing Name:	Not reported
Mailing Address:	4531 HOLLYWOOD BLVD
Mailing City,St,Zip:	LOS ANGELES, CA 900275405
Gen County:	Not reported
TSD EPA ID:	TXD077603371
TSD County:	Not reported
Waste Category:	Liquids with halogenated organic compounds >= 1,000 Mg./L
Disposal Method:	Fuel Blending Prior To Energy Recovery At Another Site
Tons:	0.2
Cat Decode:	Not reported
Method Decode:	Not reported
Facility County:	Los Angeles

Click this hyperlink while viewing on your computer to access
55 additional CA_HAZNET: record(s) in the EDR Site Report.

P65 **CHURCH OF SCIENTOLOGY** **CA UST** **U003781268**
SW **1404 N CATALINA ST** **N/A**
1/8-1/4 **LOS ANGELES, CA 90027**
0.213 mi.
1127 ft. **Site 1 of 2 in cluster P**

Relative: **Lower**
Actual: **364 ft.**

UST:

Facility ID:	Not reported
Permitting Agency:	Los Angeles City Fire Department
Latitude:	34.097
Longitude:	-118.29499

Facility ID:	24944
Permitting Agency:	LOS ANGELES, CITY OF
Latitude:	34.0974107
Longitude:	-118.2933118

P66 **UNK** **CA SWEEPS UST** **S101585611**
SW **1404 N CATALINA ST** **CA FID UST** **N/A**
1/8-1/4 **LOS ANGELES, CA 90027**
0.213 mi.
1127 ft. **Site 2 of 2 in cluster P**

Relative: **Lower**
Actual: **364 ft.**

SWEEPS UST:

Status:	Active
Comp Number:	7889
Number:	1
Board Of Equalization:	Not reported
Referral Date:	03-11-93
Action Date:	02-17-94
Created Date:	02-29-88
Owner Tank Id:	Not reported
SWRCB Tank Id:	Not reported
Tank Status:	Not reported
Capacity:	Not reported
Active Date:	Not reported
Tank Use:	Not reported
STG:	Not reported
Content:	Not reported
Number Of Tanks:	Not reported

UNK (Continued) **S101585611**

CA FID UST:
Facility ID: 19026228
Regulated By: UTNKA
Regulated ID: Not reported
Cortese Code: Not reported
SIC Code: Not reported
Facility Phone: 2130000000
Mail To: Not reported
Mailing Address: UNK
Mailing Address 2: Not reported
Mailing City,St,Zip: LOS ANGELES 900270000
Contact: Not reported
Contact Phone: Not reported
DUNs Number: Not reported
NPDES Number: Not reported
EPA ID: Not reported
Comments: Not reported
Status: Active

O67 **MTA - BARNSDALL PARK** **CA CPS-SLIC S104404843**
NNW **4800 HOLLYWOOD BLVD** **CA HAZNET N/A**
1/8-1/4 **LOS ANGELES, CA 90027**
0.216 mi.
1143 ft. **Site 2 of 5 in cluster O**

Relative:
Higher

Actual:
418 ft.

CPS-SLIC:
Region: STATE
Facility Status: **Completed - Case Closed**
Status Date: 09/26/2003
Global Id: SL2049T1734
Lead Agency: LOS ANGELES RWQCB (REGION 4)
Lead Agency Case Number: Not reported
Latitude: 34.101876
Longitude: -118.364669
Case Type: Cleanup Program Site
Case Worker: Not reported
Local Agency: Not reported
RB Case Number: 0913
File Location: Not reported
Potential Media Affected: Aquifer used for drinking water supply
Potential Contaminants of Concern: Not reported
Site History: Not reported

Click here to access the California GeoTracker records for this facility:

SLIC REG 4:
Region: 4
Facility Status: No further action required
SLIC: 0913
Substance: TPH
Staff: Jenny Au

HAZNET:
envid: S104404843
Year: 2017
GEPAID: CAD981988033

MTA - BARNSDALL PARK (Continued) **S104404843**

Contact:	EMMANUEL AMESI
Telephone:	2139783798
Mailing Name:	Not reported
Mailing Address:	111 E FIRST ST RM 600
Mailing City,St,Zip:	LOS ANGELES, CA 900120000
Gen County:	Los Angeles
TSD EPA ID:	CAD028409019
TSD County:	Los Angeles
Waste Category:	Other inorganic solid waste
Disposal Method:	Storage, Bulking, And/Or Transfer Off Site--No Treatment/Reovery (H010-H129) Or (H131-H135)
Tons:	0.025
Cat Decode:	Other inorganic solid waste
Method Decode:	Storage, Bulking, And/Or Transfer Off Site--No Treatment/Reovery (H010-H129) Or (H131-H135)
Facility County:	Los Angeles

envid:	S104404843
Year:	2009
GEPAID:	CAD981988033
Contact:	H.E. MAXWELL, MGMT. ANALYST
Telephone:	2139783791
Mailing Name:	Not reported
Mailing Address:	111 E 1ST ST ROOM 600
Mailing City,St,Zip:	LOS ANGELES, CA 900120000
Gen County:	Not reported
TSD EPA ID:	CAD009007626
TSD County:	Not reported
Waste Category:	Asbestos containing waste
Disposal Method:	Landfill Or Surface Impoundment That Will Be Closed As Landfill(To Include On-Site Treatment And/Or Stabilization)
Tons:	2
Cat Decode:	Not reported
Method Decode:	Not reported
Facility County:	Los Angeles

envid:	S104404843
Year:	2008
GEPAID:	CAD981988033
Contact:	H.E. MAXWELL, MGMT. ANALYST
Telephone:	2139783791
Mailing Name:	Not reported
Mailing Address:	111 E 1ST ST ROOM 600
Mailing City,St,Zip:	LOS ANGELES, CA 900120000
Gen County:	Not reported
TSD EPA ID:	AZC950823111
TSD County:	Not reported
Waste Category:	Asbestos containing waste
Disposal Method:	Landfill Or Surface Impoundment That Will Be Closed As Landfill(To Include On-Site Treatment And/Or Stabilization)
Tons:	1.6
Cat Decode:	Not reported
Method Decode:	Not reported
Facility County:	Los Angeles

envid:	S104404843
Year:	2004

MTA - BARNSDALL PARK (Continued) **S104404843**

GEPAID:	CAD981988033
Contact:	LEE MOORE, MGMT. ANALYST II
Telephone:	2139783798
Mailing Name:	Not reported
Mailing Address:	111 E 1ST ST ROOM 600
Mailing City,St,Zip:	LOS ANGELES, CA 900120000
Gen County:	Not reported
TSD EPA ID:	CAD009007626
TSD County:	Not reported
Waste Category:	Asbestos containing waste
Disposal Method:	Disposal, Land Fill
Tons:	5.3
Cat Decode:	Not reported
Method Decode:	Not reported
Facility County:	Los Angeles

envid:	S104404843
Year:	2001
GEPAID:	CAD981988033
Contact:	LEE MOORE, MGMT. ANALYST II
Telephone:	2139783798
Mailing Name:	Not reported
Mailing Address:	111 E 1ST ST ROOM 600
Mailing City,St,Zip:	LOS ANGELES, CA 900120000
Gen County:	Not reported
TSD EPA ID:	CAD050806850
TSD County:	Not reported
Waste Category:	Unspecified aqueous solution
Disposal Method:	Transfer Station
Tons:	0
Cat Decode:	Not reported
Method Decode:	Not reported
Facility County:	Los Angeles

Click this hyperlink while viewing on your computer to access
3 additional CA_HAZNET: record(s) in the EDR Site Report.

Q68 **HOLLYWOOD BODY AND FENDER WORKS** **RCRA-SQG** **1000820426**
ENE **1566 LYMAN PL** **FINDS** **CAD983664616**
1/8-1/4 **HOLLYWOOD, CA 90027** **ECHO**
0.223 mi.
1177 ft. **Site 1 of 4 in cluster Q**

Relative:
Higher

Actual:
410 ft.

RCRA-SQG:

Date form received by agency:	04/09/1993
Facility name:	HOLLYWOOD BODY AND FENDER WORKS
Facility address:	1566 LYMAN PL HOLLYWOOD, CA 90027
EPA ID:	CAD983664616
Mailing address:	LYMAN PL HOLLYWOOD, CA 90027
Contact:	PHILLIP BURKE
Contact address:	1566 LYMAN PL HOLLYWOOD, CA 90027
Contact country:	US
Contact telephone:	213-662-6226
Contact email:	Not reported
EPA Region:	09

HOLLYWOOD BODY AND FENDER WORKS (Continued) **1000820426**

Classification: Small Small Quantity Generator
Description: Handler: generates more than 100 and less than 1000 kg of hazardous waste during any calendar month and accumulates less than 6000 kg of hazardous waste at any time; or generates 100 kg or less of hazardous waste during any calendar month, and accumulates more than 1000 kg of hazardous waste at any time

Owner/Operator Summary:
Owner/operator name: PHILLIP BURKE
Owner/operator address: 1566 LYMAN PL
HOLLYWOOD, CA 90027
Owner/operator country: Not reported
Owner/operator telephone: 213-662-6226
Owner/operator email: Not reported
Owner/operator fax: Not reported
Owner/operator extension: Not reported
Legal status: Private
Owner/Operator Type: Owner
Owner/Op start date: Not reported
Owner/Op end date: Not reported

Handler Activities Summary:
U.S. importer of hazardous waste: No
Mixed waste (haz. and radioactive): No
Recycler of hazardous waste: No
Transporter of hazardous waste: No
Treater, storer or disposer of HW: No
Underground injection activity: No
On-site burner exemption: No
Furnace exemption: No
Used oil fuel burner: No
Used oil processor: No
User oil refiner: No
Used oil fuel marketer to burner: No
Used oil Specification marketer: No
Used oil transfer facility: No
Used oil transporter: No

Violation Status: No violations found

FINDS:

Registry ID: 110002896572

Environmental Interest/Information System
RCRAInfo is a national information system that supports the Resource Conservation and Recovery Act (RCRA) program through the tracking of events and activities related to facilities that generate, transport, and treat, store, or dispose of hazardous waste. RCRAInfo allows RCRA program staff to track the notification, permit, compliance, and corrective action activities required under RCRA.

Click this hyperlink while viewing on your computer to access additional FINDS: detail in the EDR Site Report.

HOLLYWOOD BODY AND FENDER WORKS (Continued) **1000820426**

ECHO:
Envid: 1000820426
Registry ID: 110002896572
DFR URL: http://echo.epa.gov/detailed-facility-report?fid=110002896572

Q69 **MONACO MOTORS INC.** **CA SWEEPS UST** **S101586010**
ENE **1566 LYMAN RD** **CA FID UST** **N/A**
1/8-1/4 **LOS ANGELES, CA 90027**
0.223 mi.
1177 ft. **Site 2 of 4 in cluster Q**

Relative: Higher
Actual: 410 ft.

SWEEPS UST:
Status: Not reported
Comp Number: 7571
Number: Not reported
Board Of Equalization: Not reported
Referral Date: Not reported
Action Date: Not reported
Created Date: Not reported
Owner Tank Id: Not reported
SWRCB Tank Id: Not reported
Tank Status: Not reported
Capacity: Not reported
Active Date: Not reported
Tank Use: Not reported
STG: Not reported
Content: Not reported
Number Of Tanks: Not reported

CA FID UST:
Facility ID: 19036188
Regulated By: UTNKI
Regulated ID: Not reported
Cortese Code: Not reported
SIC Code: Not reported
Facility Phone: 2138721681
Mail To: Not reported
Mailing Address: 1566 LYMAN RD
Mailing Address 2: Not reported
Mailing City,St,Zip: LOS ANGELES 900270000
Contact: Not reported
Contact Phone: Not reported
DUNs Number: Not reported
NPDES Number: Not reported
EPA ID: Not reported
Comments: Not reported
Status: Inactive

R70
South
1/8-1/4
0.229 mi.
1207 ft.

UNION OIL SERVICE STATION 3647
1270 N VERMONT AVE
LOS ANGELES, CA 90029
Site 1 of 6 in cluster R

CA HIST UST **U001561262**
N/A

Relative:
Lower

Actual:
368 ft.

HIST UST:

File Number:	Not reported
URL:	Not reported
Region:	STATE
Facility ID:	00000055996
Facility Type:	Gas Station
Other Type:	Not reported
Contact Name:	KHATCHADOUR NALBANDIAN
Telephone:	2136610578
Owner Name:	UNION OIL COMPANY OF CALIFORNI
Owner Address:	3701 WILSHIRE BOULEVARD-SUITE
Owner City,St,Zip:	LOS ANGELES, CA 90010
Total Tanks:	0001
Tank Num:	001
Container Num:	3647-00
Year Installed:	Not reported
Tank Capacity:	00000180
Tank Used for:	WASTE
Type of Fuel:	06
Container Construction Thickness:	Not reported
Leak Detection:	None

R71
South
1/8-1/4
0.229 mi.
1207 ft.

UNOCAL SERVICE STATION #3647
1270 N VERMONT AVE
LOS ANGELES, CA 90029
Site 2 of 6 in cluster R

CA HIST UST **S113009118**
CA HAZNET **N/A**

Relative:
Lower

Actual:
368 ft.

HIST UST:

File Number:	000282EE
URL:	http://geotracker.waterboards.ca.gov/ustpdfs/pdf/000282EE.pdf
Region:	Not reported
Facility ID:	Not reported
Facility Type:	Not reported
Other Type:	Not reported
Contact Name:	Not reported
Telephone:	Not reported
Owner Name:	Not reported
Owner Address:	Not reported
Owner City,St,Zip:	Not reported
Total Tanks:	Not reported
Tank Num:	Not reported
Container Num:	Not reported
Year Installed:	Not reported
Tank Capacity:	Not reported
Tank Used for:	Not reported
Type of Fuel:	Not reported
Container Construction Thickness:	Not reported
Leak Detection:	Not reported

UNOCAL SERVICE STATION #3647 (Continued) **S113009118**

Click here for Geo Tracker PDF:

HAZNET:

envid:	S113009118
Year:	1993
GEPAID:	CAD981649585
Contact:	UNION OIL COMPANY OF CALIFORNI
Telephone:	7144286560
Mailing Name:	Not reported
Mailing Address:	PO BOX 25376
Mailing City,St,Zip:	SANTA ANA, CA 927995376
Gen County:	Not reported
TSD EPA ID:	CAD028409019
TSD County:	Not reported
Waste Category:	Aqueous solution with total organic residues less than 10 percent
Disposal Method:	Treatment, Tank
Tons:	0.97989999999
Cat Decode:	Not reported
Method Decode:	Not reported
Facility County:	Los Angeles

R72 **SERVICE STATION 3647** **CA SWEEPS UST** **1000166932**
South **1270 N VERMONT AVE** **CA HIST UST** **N/A**
1/8-1/4 **LOS ANGELES, CA 90029** **CA FID UST**
0.229 mi.
1207 ft. **Site 3 of 6 in cluster R**

Relative: **Lower**
Actual: **368 ft.**

SWEEPS UST:

Status:	Active
Comp Number:	1396
Number:	9
Board Of Equalization:	44-011761
Referral Date:	01-22-93
Action Date:	03-16-94
Created Date:	02-29-88
Owner Tank Id:	Not reported
SWRCB Tank Id:	19-050-001396-000001
Tank Status:	A
Capacity:	6000
Active Date:	04-20-88
Tank Use:	CHEMICAL
STG:	P
Content:	UNKNOWN
Number Of Tanks:	3

Status:	Active
Comp Number:	1396
Number:	9
Board Of Equalization:	44-011761
Referral Date:	01-22-93
Action Date:	03-16-94
Created Date:	02-29-88
Owner Tank Id:	Not reported
SWRCB Tank Id:	19-050-001396-000002
Tank Status:	A
Capacity:	6000
Active Date:	04-20-88

SERVICE STATION 3647 (Continued) **1000166932**

Tank Use: M.V. FUEL
STG: P
Content: REG UNLEADED
Number Of Tanks: Not reported

Status: Active
Comp Number: 1396
Number: 9
Board Of Equalization: 44-011761
Referral Date: 01-22-93
Action Date: 03-16-94
Created Date: 02-29-88
Owner Tank Id: Not reported
SWRCB Tank Id: 19-050-001396-000003
Tank Status: A
Capacity: 280
Active Date: 04-20-88
Tank Use: OIL
STG: W
Content: WASTE OIL
Number Of Tanks: Not reported

HIST UST:
File Number: 0002924B
URL: http://geotracker.waterboards.ca.gov/ustpdfs/pdf/0002924B.pdf
Region: STATE
Facility ID: 00000019110
Facility Type: Gas Station
Other Type: Not reported
Contact Name: KHATCHADOUR NALBANDIAN
Telephone: 2136610578
Owner Name: UNION OIL COMPANY OF CALIFORNI
Owner Address: 3701 WILSHIRE BOULEVARD STE830
Owner City,St,Zip: LOS ANGELES, CA 90010
Total Tanks: 0003

Tank Num: 001
Container Num: 3647-1
Year Installed: 1953
Tank Capacity: 00006000
Tank Used for: PRODUCT
Type of Fuel: Not reported
Container Construction Thickness: Not reported
Leak Detection: Stock Inventor, Pressure Test, 10

Tank Num: 002
Container Num: 3647-2
Year Installed: 1953
Tank Capacity: 00006000
Tank Used for: PRODUCT
Type of Fuel: PREMIUM
Container Construction Thickness: Not reported
Leak Detection: Stock Inventor, Pressure Test, 10

Tank Num: 003
Container Num: 3647-4
Year Installed: 1953

SERVICE STATION 3647 (Continued) **1000166932**

Tank Capacity:	00000280
Tank Used for:	WASTE
Type of Fuel:	WASTE OIL
Container Construction Thickness:	Not reported
Leak Detection:	Stock Inventor, Pressure Test, 10

Click here for Geo Tracker PDF:

CA FID UST:

Facility ID:	19001131
Regulated By:	UTNKA
Regulated ID:	00019110
Cortese Code:	Not reported
SIC Code:	Not reported
Facility Phone:	2136610578
Mail To:	Not reported
Mailing Address:	3701 WILSHIRE BLVD-SUITE
Mailing Address 2:	Not reported
Mailing City,St,Zip:	LOS ANGELES 900290000
Contact:	Not reported
Contact Phone:	Not reported
DUNs Number:	Not reported
NPDES Number:	Not reported
EPA ID:	Not reported
Comments:	Not reported
Status:	Active

R73 **K. NALBANDIAN SERVICE CENTER INC** **CA UST** **U003942228**
South **1270 N VERMONT AVE** **N/A**
1/8-1/4 **LOS ANGELES, CA 90029**
0.229 mi.
1207 ft. **Site 4 of 6 in cluster R**

Relative: **Lower**
Actual: **368 ft.**

UST:

Facility ID:	24184
Permitting Agency:	LOS ANGELES, CITY OF
Latitude:	34.096513
Longitude:	-118.2901035

Facility ID:	FA0010381
Permitting Agency:	Los Angeles City Fire Department
Latitude:	34.09523
Longitude:	-118.29142

R74 **76 PRODUCTS STATION #3647** **CA LUST** **S102590728**
South **1270 VERMONT AVE N** **CA HIST CORTESE** **N/A**
1/8-1/4 **LOS ANGELES, CA 90029**
0.229 mi.
1207 ft. **Site 5 of 6 in cluster R**

Relative: **Lower**
Actual: **368 ft.**

LUST:

Lead Agency:	LOS ANGELES RWQCB (REGION 4)
Case Type:	LUST Cleanup Site
Geo Track:	http://geotracker.waterboards.ca.gov/profile_report.asp?global_id=T0603700771
Global Id:	T0603700771
Latitude:	34.095232

76 PRODUCTS STATION #3647 (Continued) **S102590728**

Longitude:	-118.291418
Status:	Completed - Case Closed
Status Date:	04/20/1998
Case Worker:	AS
RB Case Number:	900290089
Local Agency:	LOS ANGELES, CITY OF
File Location:	Not reported
Local Case Number:	Not reported
Potential Media Affect:	Aquifer used for drinking water supply
Potential Contaminants of Concern:	Gasoline
Site History:	Not reported

LUST:

Global Id:	T0603700771
Contact Type:	Regional Board Caseworker
Contact Name:	ADNAN SIDDIQUI
Organization Name:	LOS ANGELES RWQCB (REGION 4)
Address:	320 W. 4TH ST., SUITE 200
City:	LOS ANGELES
Email:	asiddiqui@waterboards.ca.gov
Phone Number:	Not reported

Global Id:	T0603700771
Contact Type:	Local Agency Caseworker
Contact Name:	ELOY LUNA
Organization Name:	LOS ANGELES, CITY OF
Address:	200 North Main Street, Suite 1780
City:	LOS ANGELES
Email:	eloy.luna@lacity.org
Phone Number:	Not reported

LUST:

Global Id:	T0603700771
Action Type:	Other
Date:	08/15/1985
Action:	Leak Reported

LUST:

Global Id:	T0603700771
Status:	Completed - Case Closed
Status Date:	04/20/1998

Global Id:	T0603700771
Status:	Open - Case Begin Date
Status Date:	08/15/1985

Global Id:	T0603700771
Status:	Open - Remediation
Status Date:	12/28/1993

Global Id:	T0603700771
Status:	Open - Site Assessment
Status Date:	01/20/1989

LUST REG 4:

76 PRODUCTS STATION #3647 (Continued) **S102590728**

Region:	4	
Regional Board:	04	
County:	Los Angeles	
Facility Id:	900290089	
Status:	Case Closed	
Substance:	Gasoline	
Substance Quantity:	Not reported	
Local Case No:	Not reported	
Case Type:	Groundwater	
Abatement Method Used at the Site:		VE
Global ID:	T0603700771	
W Global ID:	Not reported	
Staff:	AS	
Local Agency:	19050	
Cross Street:	FOUNTAIN AVE	
Enforcement Type:	Not reported	
Date Leak Discovered:	Not reported	
Date Leak First Reported:		8/15/1985
Date Leak Record Entered:	12/31/1986	
Date Confirmation Began:	Not reported	
Date Leak Stopped:	Not reported	
Date Case Last Changed on Database:		4/15/1999
Date the Case was Closed:		4/20/1998
How Leak Discovered:	Not reported	
How Leak Stopped:	Not reported	
Cause of Leak:	UNK	
Leak Source:	UNK	
Operator:	Not reported	
Water System:	Not reported	
Well Name:	Not reported	
Approx. Dist To Production Well (ft):		9950.650864122022252700224171
Source of Cleanup Funding:		UNK
Preliminary Site Assessment Workplan Submitted:		Not reported
Preliminary Site Assessment Began:		Not reported
Pollution Characterization Began:		1/20/1989
Remediation Plan Submitted:		Not reported
Remedial Action Underway:		12/28/1993
Post Remedial Action Monitoring Began:		Not reported
Enforcement Action Date:		Not reported
Historical Max MTBE Date:		1/1/1965
Hist Max MTBE Conc in Groundwater:		810
Hist Max MTBE Conc in Soil:		Not reported
Significant Interim Remedial Action Taken:		Yes
GW Qualifier:	Not reported	
Soil Qualifier:	Not reported	
Organization:	Not reported	
Owner Contact:	Not reported	
Responsible Party:	TOSCO MARKETING COMPANY	
RP Address:	P.O. BOX 25376, SANTA ANA, CA 92799-5376	
Program:	LUST	
Lat/Long:	34.0949057 / -1	
Local Agency Staff:	PEJ	
Beneficial Use:	Not reported	
Priority:	Not reported	
Cleanup Fund Id:	Not reported	
Suspended:	Not reported	
Assigned Name:	Not reported	

76 PRODUCTS STATION #3647 (Continued) **S102590728**

Summary: 12/31/97 4TH QTR 97 FLUID LEVEL MON & GW 03/31/98 1ST QTR 98 FLUID LEVEL MON & GW 06/30/98 2ND QTR 98 FLUID LEVEL MON & GW 09/30/98 3RD QTR 98 FLUID LEVEL MON & GW

HIST CORTESE:
Region: CORTESE
Facility County Code: 19
Reg By: LTNKA
Reg Id: 900290089

O75 HOLLYWOOD CAR WASH **CA LUST U001561187**
NW 4810 HOLLYWOOD BLVD **CA HIST UST N/A**
1/8-1/4 LOS ANGELES, CA 90027 **CA HIST CORTESE**
0.229 mi.
1209 ft. **Site 3 of 5 in cluster O**

Relative: Higher
Actual: 417 ft.

LUST:
Lead Agency: LOS ANGELES RWQCB (REGION 4)
Case Type: LUST Cleanup Site
Geo Track: http://geotracker.waterboards.ca.gov/profile_report.asp?global_id=T0603700736
Global Id: T0603700736
Latitude: 34.1017093
Longitude: -118.2946761
Status: Completed - Case Closed
Status Date: 01/22/1997
Case Worker: YR
RB Case Number: 900270052
Local Agency: LOS ANGELES, CITY OF
File Location: Not reported
Local Case Number: Not reported
Potential Media Affect: Aquifer used for drinking water supply
Potential Contaminants of Concern: Gasoline
Site History: Not reported

LUST:
Global Id: T0603700736
Contact Type: Local Agency Caseworker
Contact Name: ELOY LUNA
Organization Name: LOS ANGELES, CITY OF
Address: 200 North Main Street, Suite 1780
City: LOS ANGELES
Email: eloy.luna@lacity.org
Phone Number: Not reported

Global Id: T0603700736
Contact Type: Regional Board Caseworker
Contact Name: YUE RONG
Organization Name: LOS ANGELES RWQCB (REGION 4)
Address: 320 W. 4TH ST., SUITE 200
City: Los Angeles
Email: yrong@waterboards.ca.gov
Phone Number: Not reported

LUST:
Global Id: T0603700736
Action Type: Other

HOLLYWOOD CAR WASH (Continued) **U001561187**

Date: 07/19/1990
Action: Leak Reported

LUST:
Global Id: T0603700736
Status: Completed - Case Closed
Status Date: 01/22/1997

Global Id: T0603700736
Status: Open - Case Begin Date
Status Date: 07/19/1990

Global Id: T0603700736
Status: Open - Site Assessment
Status Date: 08/01/1990

Global Id: T0603700736
Status: Open - Site Assessment
Status Date: 01/23/1991

HIST UST:
File Number: Not reported
URL: Not reported
Region: STATE
Facility ID: 00000068373
Facility Type: Other
Other Type: CAR WASH
Contact Name: EDWARD JIMENEZ
Telephone: 2136642948
Owner Name: EVI ENTERPRISES CORPORATION
Owner Address: 4810 HOLLYWOOD BLVD.
Owner City,St,Zip: HOLLYWOOD, CA 90027
Total Tanks: 0008

Tank Num: 001
Container Num: 13
Year Installed: Not reported
Tank Capacity: 00010000
Tank Used for: WASTE
Type of Fuel: 3
Container Construction Thickness: X
Leak Detection: Visual, Stock Inventor, 10

Tank Num: 002
Container Num: 11
Year Installed: Not reported
Tank Capacity: 00010000
Tank Used for: PRODUCT
Type of Fuel: UNLEADED
Container Construction Thickness: Not reported
Leak Detection: Visual, Stock Inventor, 10

Tank Num: 003
Container Num: 12
Year Installed: Not reported

HOLLYWOOD CAR WASH (Continued) **U001561187**

Tank Capacity:	00010000
Tank Used for:	PRODUCT
Type of Fuel:	REGULAR
Container Construction Thickness:	Not reported
Leak Detection:	Visual, Stock Inventor, 10

Tank Num:	004
Container Num:	14
Year Installed:	Not reported
Tank Capacity:	00010000
Tank Used for:	PRODUCT
Type of Fuel:	DIESEL
Container Construction Thickness:	Not reported
Leak Detection:	Visual, Stock Inventor, 10

Tank Num:	005
Container Num:	15
Year Installed:	Not reported
Tank Capacity:	00010000
Tank Used for:	PRODUCT
Type of Fuel:	DIESEL
Container Construction Thickness:	Not reported
Leak Detection:	Visual, Stock Inventor, 10

Tank Num:	006
Container Num:	UNKNOWN
Year Installed:	Not reported
Tank Capacity:	00010000
Tank Used for:	PRODUCT
Type of Fuel:	DIESEL
Container Construction Thickness:	Not reported
Leak Detection:	Visual, Stock Inventor, 10

Tank Num:	007
Container Num:	17
Year Installed:	Not reported
Tank Capacity:	00010000
Tank Used for:	PRODUCT
Type of Fuel:	DIESEL
Container Construction Thickness:	Not reported
Leak Detection:	Visual, Stock Inventor, 10

Tank Num:	008
Container Num:	18
Year Installed:	Not reported
Tank Capacity:	00010000
Tank Used for:	PRODUCT
Type of Fuel:	DIESEL
Container Construction Thickness:	Not reported
Leak Detection:	Visual, Stock Inventor, 10

HIST CORTESE:

Region:	CORTESE
Facility County Code:	19
Reg By:	LTNKA
Reg Id:	900270052

O76 **HOLLYWOOD CAR WASH** **CA LUST** **S104793639**
NW **4810 HOLLYWOOD BLVD** **CA HIST UST** **N/A**
1/8-1/4 **HOLLYWOOD, CA 90027**
0.229 mi.
1209 ft. **Site 4 of 5 in cluster O**

Relative:
Higher

Actual:
417 ft.

LUST REG 4:

Region:	4	
Regional Board:	04	
County:	Los Angeles	
Facility Id:	900270052	
Status:	Case Closed	
Substance:	Gasoline	
Substance Quantity:	Not reported	
Local Case No:	Not reported	
Case Type:	Groundwater	
Abatement Method Used at the Site:		Not reported
Global ID:	T0603700736	
W Global ID:	W0603700547	
Staff:	UNK	
Local Agency:	19050	
Cross Street:	Not reported	
Enforcement Type:	Not reported	
Date Leak Discovered:	Not reported	
Date Leak First Reported:		7/19/1990
Date Leak Record Entered:	10/15/1990	
Date Confirmation Began:	8/1/1990	
Date Leak Stopped:	Not reported	
Date Case Last Changed on Database:		7/24/1997
Date the Case was Closed:		1/22/1997
How Leak Discovered:	Not reported	
How Leak Stopped:	Not reported	
Cause of Leak:	Not reported	
Leak Source:	Not reported	
Operator:	Not reported	
Water System:	FIRSTONE SCOUT RESRVTN (BOY SCOUT COUN)	
Well Name:	Not reported	
Approx. Dist To Production Well (ft):		12393.139648753374679369746858
Source of Cleanup Funding:		Not reported
Preliminary Site Assessment Workplan Submitted:		Not reported
Preliminary Site Assessment Began:		1/23/1991
Pollution Characterization Began:		Not reported
Remediation Plan Submitted:		Not reported
Remedial Action Underway:		Not reported
Post Remedial Action Monitoring Began:		Not reported
Enforcement Action Date:		Not reported
Historical Max MTBE Date:		Not reported
Hist Max MTBE Conc in Groundwater:		Not reported
Hist Max MTBE Conc in Soil:		Not reported
Significant Interim Remedial Action Taken:		Not reported
GW Qualifier:	Not reported	
Soil Qualifier:	Not reported	
Organization:	Not reported	
Owner Contact:	Not reported	
Responsible Party:	BLANK RP	
RP Address:	2821 VIA SOLA BLVD, PALOS VERDES ESTATE, CA 90274	
Program:	LUST	
Lat/Long:	34.1017093 / -1	
Local Agency Staff:	PEJ	

HOLLYWOOD CAR WASH (Continued) **S104793639**

Beneficial Use:	Not reported
Priority:	Not reported
Cleanup Fund Id:	Not reported
Suspended:	Not reported
Assigned Name:	1900547-001GEN
Summary:	07/24/97 - REC'D. LOC LETTER

HIST UST:

File Number:	0002652E
URL:	http://geotracker.waterboards.ca.gov/ustpdfs/pdf/0002652E.pdf
Region:	Not reported
Facility ID:	Not reported
Facility Type:	Not reported
Other Type:	Not reported
Contact Name:	Not reported
Telephone:	Not reported
Owner Name:	Not reported
Owner Address:	Not reported
Owner City,St,Zip:	Not reported
Total Tanks:	Not reported

Tank Num:	Not reported
Container Num:	Not reported
Year Installed:	Not reported
Tank Capacity:	Not reported
Tank Used for:	Not reported
Type of Fuel:	Not reported
Container Construction Thickness:	Not reported
Leak Detection:	Not reported

Click here for Geo Tracker PDF:

O77 **EVI ENTERPRISES CORPORATION** **CA SWEEPS UST** **S101583124**
NW **4810 HOLLYWOOD BLVD** **CA FID UST** **N/A**
1/8-1/4 **LOS ANGELES, CA 90027**
0.229 mi.
1209 ft. **Site 5 of 5 in cluster O**

Relative: **Higher**

Actual: **417 ft.**

SWEEPS UST:

Status:	Not reported
Comp Number:	4023
Number:	Not reported
Board Of Equalization:	Not reported
Referral Date:	Not reported
Action Date:	Not reported
Created Date:	Not reported
Owner Tank Id:	Not reported
SWRCB Tank Id:	Not reported
Tank Status:	Not reported
Capacity:	Not reported
Active Date:	Not reported
Tank Use:	Not reported
STG:	Not reported
Content:	Not reported
Number Of Tanks:	0

EVI ENTERPRISES CORPORATION (Continued) **S101583124**

CA FID UST:

Facility ID:	19002726
Regulated By:	UTNKI
Regulated ID:	Not reported
Cortese Code:	Not reported
SIC Code:	Not reported
Facility Phone:	2130000000
Mail To:	Not reported
Mailing Address:	4810 HOLLYWOOD BLVD
Mailing Address 2:	Not reported
Mailing City,St,Zip:	LOS ANGELES 900270000
Contact:	Not reported
Contact Phone:	Not reported
DUNs Number:	Not reported
NPDES Number:	Not reported
EPA ID:	Not reported
Comments:	Not reported
Status:	Inactive

---

78 **CHURCH OF SCIENTOLOGY WESTERN UNITED STA** **CA DRYCLEANERS** **S121696550**
South **4734 FOUNTAIN AVE** **N/A**
1/8-1/4 **LOS ANGELES, CA 90029**
0.231 mi.
1219 ft.

Relative:
Lower

Actual:
365 ft.

DRYCLEAN SOUTH COAST:

Facility ID:	167694
Application Number:	522306
Permit Number:	G14544
Status:	A
Representative Name:	REBECCA CHRISTENSEN
Representative Telephone:	323 9533340
Permit Status:	INACT_NR
BCAT Number:	000233
BCAT Description:	DRY CLEANING EQUIP PETROLEUM SOLVENT
CCAT Number:	Not reported
CCAT Description:	Not reported
UTM East:	380.73001099
UTM North:	3773.3100586

Facility ID:	167694
Application Number:	522307
Permit Number:	G14430
Status:	A
Representative Name:	REBECCA CHRISTENSEN
Representative Telephone:	323 9533340
Permit Status:	INACT_NR
BCAT Number:	000233
BCAT Description:	DRY CLEANING EQUIP PETROLEUM SOLVENT
CCAT Number:	Not reported
CCAT Description:	Not reported
UTM East:	380.73001099
UTM North:	3773.3100586

Q79 **FIRE STATION #35** **CA LUST** **S103281998**
ENE **1601 HILLHURST AVE N** **N/A**
1/4-1/2 **LOS ANGELES, CA 90027**
0.262 mi.
1385 ft. **Site 3 of 4 in cluster Q**

Relative: Higher

Actual: 413 ft.

LUST:

Lead Agency:	LOS ANGELES RWQCB (REGION 4)
Case Type:	LUST Cleanup Site
Geo Track:	http://geotracker.waterboards.ca.gov/profile_report.asp?global_id=T0603700750
Global Id:	T0603700750
Latitude:	34.0999915
Longitude:	-118.2874989
Status:	Completed - Case Closed
Status Date:	04/27/1998
Case Worker:	Not reported
RB Case Number:	900270216
Local Agency:	LOS ANGELES, CITY OF
File Location:	Not reported
Local Case Number:	Not reported
Potential Media Affect:	Aquifer used for drinking water supply
Potential Contaminants of Concern:	Diesel
Site History:	Not reported

LUST:

Global Id:	T0603700750
Contact Type:	Local Agency Caseworker
Contact Name:	ELOY LUNA
Organization Name:	LOS ANGELES, CITY OF
Address:	200 North Main Street, Suite 1780
City:	LOS ANGELES
Email:	eloy.luna@lacity.org
Phone Number:	Not reported

LUST:

Global Id:	T0603700750
Action Type:	Other
Date:	12/19/1995
Action:	Leak Discovery

Global Id:	T0603700750
Action Type:	Other
Date:	12/19/1995
Action:	Leak Reported

LUST:

Global Id:	T0603700750
Status:	Completed - Case Closed
Status Date:	04/27/1998

Global Id:	T0603700750
Status:	Open - Case Begin Date
Status Date:	12/19/1995

Global Id:	T0603700750
Status:	Open - Site Assessment
Status Date:	07/30/1997

FIRE STATION #35 (Continued) **S103281998**

LUST REG 4:

Region:	4	
Regional Board:	04	
County:	Los Angeles	
Facility Id:	900270216	
Status:	Case Closed	
Substance:	Diesel	
Substance Quantity:	Not reported	
Local Case No:	Not reported	
Case Type:	Groundwater	
Abatement Method Used at the Site:		Excavate and Dispose
Global ID:	T0603700750	
W Global ID:	W0603700547	
Staff:	MSH	
Local Agency:	19050	
Cross Street:	Not reported	
Enforcement Type:	Not reported	
Date Leak Discovered:	12/19/1995	
Date Leak First Reported:		12/19/1995
Date Leak Record Entered:	3/3/1998	
Date Confirmation Began:	Not reported	
Date Leak Stopped:	Not reported	
Date Case Last Changed on Database:		6/10/1998
Date the Case was Closed:		4/27/1998
How Leak Discovered:	Subsurface Monitoring	
How Leak Stopped:	Not reported	
Cause of Leak:	Not reported	
Leak Source:	Not reported	
Operator:	Not reported	
Water System:	FIRSTONE SCOUT RESRVTN (BOY SCOUT COUN)	
Well Name:	Not reported	
Approx. Dist To Production Well (ft):		10499.369916342759510397204361
Source of Cleanup Funding:		Not reported
Preliminary Site Assessment Workplan Submitted:		Not reported
Preliminary Site Assessment Began:		Not reported
Pollution Characterization Began:		7/30/1997
Remediation Plan Submitted:		Not reported
Remedial Action Underway:		Not reported
Post Remedial Action Monitoring Began:		Not reported
Enforcement Action Date:		Not reported
Historical Max MTBE Date:		1/1/1965
Hist Max MTBE Conc in Groundwater:		34.3
Hist Max MTBE Conc in Soil:		.5
Significant Interim Remedial Action Taken:		Not reported
GW Qualifier:	Not reported	
Soil Qualifier:	<	
Organization:	Not reported	
Owner Contact:	Not reported	
Responsible Party:	CITY OF LA, BUREAU OF ENGINEER	
RP Address:	650 S. SPRING ST., SUITE #600, LOS ANGELES, CA 90014	
Program:	LUST	
Lat/Long:	34.0999915 / -1	
Local Agency Staff:	PEJ	
Beneficial Use:	Not reported	
Priority:	Not reported	
Cleanup Fund Id:	Not reported	
Suspended:	Not reported	

FIRE STATION #35 (Continued) **S103281998**

Assigned Name: 1900547-001GEN
Summary: REQUEST FOR CLOSURE 02/13/98
QRTLY GW MON RPT OCT TO DEC 1997 06/10/98 - GW MON WELL, VADOSE MON WELL & VAPOR MON PROBE RP

Q80 **LA FIRE STATION 35** **RCRA-SQG** **1000229428**
ENE **1601 HILLHURST AVE** **FINDS** **CAD981962160**
1/4-1/2 **LOS ANGELES, CA 90027** **ECHO**
0.262 mi. **CA HIST CORTESE**
1385 ft. **Site 4 of 4 in cluster Q**

Relative:
Higher

Actual:
413 ft.

RCRA-SQG:
Date form received by agency: 03/09/1987
Facility name: LA FIRE STATION 35
Facility address: 1601 HILLHURST AVE
LOS ANGELES, CA 90012
EPA ID: CAD981962160
Mailing address: 200 N MAIN RM EIGHTH HUNDRED C
LOS ANGELES, CA 90012
Contact: ENVIRONMENTAL MANAGER
Contact address: 1601 HILLHURST AVE
LOS ANGELES, CA 90012
Contact country: US
Contact telephone: 213-485-7527
Contact email: Not reported
EPA Region: 09
Classification: Small Small Quantity Generator
Description: Handler: generates more than 100 and less than 1000 kg of hazardous waste during any calendar month and accumulates less than 6000 kg of hazardous waste at any time; or generates 100 kg or less of hazardous waste during any calendar month, and accumulates more than 1000 kg of hazardous waste at any time

Owner/Operator Summary:
Owner/operator name: NOT REQUIRED
Owner/operator address: NOT REQUIRED
NOT REQUIRED, ME 99999
Owner/operator country: Not reported
Owner/operator telephone: 415-555-1212
Owner/operator email: Not reported
Owner/operator fax: Not reported
Owner/operator extension: Not reported
Legal status: Municipal
Owner/Operator Type: Operator
Owner/Op start date: Not reported
Owner/Op end date: Not reported

Owner/operator name: CITY OF LA
Owner/operator address: NOT REQUIRED
NOT REQUIRED, ME 99999
Owner/operator country: Not reported
Owner/operator telephone: 415-555-1212
Owner/operator email: Not reported
Owner/operator fax: Not reported
Owner/operator extension: Not reported
Legal status: Municipal
Owner/Operator Type: Owner

LA FIRE STATION 35 (Continued) **1000229428**

Owner/Op start date: Not reported
Owner/Op end date: Not reported

Handler Activities Summary:
U.S. importer of hazardous waste: No
Mixed waste (haz. and radioactive): No
Recycler of hazardous waste: No
Transporter of hazardous waste: No
Treater, storer or disposer of HW: No
Underground injection activity: No
On-site burner exemption: No
Furnace exemption: No
Used oil fuel burner: No
Used oil processor: No
User oil refiner: No
Used oil fuel marketer to burner: No
Used oil Specification marketer: No
Used oil transfer facility: No
Used oil transporter: No

Violation Status: No violations found

FINDS:

Registry ID: 110002756385

Environmental Interest/Information System
California Hazardous Waste Tracking System - Datamart (HWTS-DATAMART) provides California with information on hazardous waste shipments for generators, transporters, and treatment, storage, and disposal facilities.

RCRAInfo is a national information system that supports the Resource Conservation and Recovery Act (RCRA) program through the tracking of events and activities related to facilities that generate, transport, and treat, store, or dispose of hazardous waste. RCRAInfo allows RCRA program staff to track the notification, permit, compliance, and corrective action activities required under RCRA.

STATE MASTER

Click this hyperlink while viewing on your computer to access additional FINDS: detail in the EDR Site Report.

ECHO:
Envid: 1000229428
Registry ID: 110002756385
DFR URL: http://echo.epa.gov/detailed-facility-report?fid=110002756385

HIST CORTESE:
Region: CORTESE
Facility County Code: 19
Reg By: LTNKA
Reg Id: 900270216

R81
South
1/4-1/2
0.263 mi.
1390 ft.

Relative:
Lower

Actual:
362 ft.

PACIFIC BELL
1255 N VERMONT
LOS ANGELES, CA 90029

Site 6 of 6 in cluster R

Database(s): RCRA-SQG, CA LUST, CA UST, CA SWEEPS UST, CA HIST UST, CA FID UST, FINDS, ECHO, CA HAZNET, CA HIST CORTESE

EDR ID Number: 1000250325
EPA ID Number: CAT080022668

RCRA-SQG:

Date form received by agency:	09/01/1996
Facility name:	PACIFIC BELL
Facility address:	1255 N VERMONT LOS ANGELES, CA 90029
EPA ID:	CAT080022668
Mailing address:	170 N FAIR OAKS RM 104 PASADENA, CA 91103
Contact:	Not reported
Contact address:	Not reported Not reported
Contact country:	US
Contact telephone:	Not reported
Contact email:	Not reported
EPA Region:	09
Classification:	Small Small Quantity Generator
Description:	Handler: generates more than 100 and less than 1000 kg of hazardous waste during any calendar month and accumulates less than 6000 kg of hazardous waste at any time; or generates 100 kg or less of hazardous waste during any calendar month, and accumulates more than 1000 kg of hazardous waste at any time

Owner/Operator Summary:

Owner/operator name:	NOT REQUIRED
Owner/operator address:	NOT REQUIRED NOT REQUIRED, ME 99999
Owner/operator country:	Not reported
Owner/operator telephone:	415-555-1212
Owner/operator email:	Not reported
Owner/operator fax:	Not reported
Owner/operator extension:	Not reported
Legal status:	Private
Owner/Operator Type:	Owner
Owner/Op start date:	Not reported
Owner/Op end date:	Not reported

Owner/operator name:	NOT REQUIRED
Owner/operator address:	NOT REQUIRED NOT REQUIRED, ME 99999
Owner/operator country:	Not reported
Owner/operator telephone:	415-555-1212
Owner/operator email:	Not reported
Owner/operator fax:	Not reported
Owner/operator extension:	Not reported
Legal status:	Private
Owner/Operator Type:	Operator
Owner/Op start date:	Not reported
Owner/Op end date:	Not reported

PACIFIC BELL (Continued) **1000250325**

Handler Activities Summary:
U.S. importer of hazardous waste: No
Mixed waste (haz. and radioactive): No
Recycler of hazardous waste: No
Transporter of hazardous waste: No
Treater, storer or disposer of HW: No
Underground injection activity: No
On-site burner exemption: No
Furnace exemption: No
Used oil fuel burner: No
Used oil processor: No
User oil refiner: No
Used oil fuel marketer to burner: No
Used oil Specification marketer: No
Used oil transfer facility: No
Used oil transporter: No

Historical Generators:
Date form received by agency: 04/09/1990
Site name: PACIFIC BELL-LOS ANGELES
Classification: Large Quantity Generator

Date form received by agency: 01/19/1981
Site name: PACIFIC BELL
Classification: Large Quantity Generator

Violation Status: No violations found

LUST:
Lead Agency: LOS ANGELES RWQCB (REGION 4)
Case Type: LUST Cleanup Site
Geo Track: http://geotracker.waterboards.ca.gov/profile_report.asp?global_id=T0603700778
Global Id: T0603700778
Latitude: 34.0946547
Longitude: -118.291872
Status: Completed - Case Closed
Status Date: 07/27/1998
Case Worker: Not reported
RB Case Number: 900290152
Local Agency: LOS ANGELES, CITY OF
File Location: Not reported
Local Case Number: Not reported
Potential Media Affect: Soil
Potential Contaminants of Concern: Other Solvent or Non-Petroleum Hydrocarbon
Site History: Not reported

LUST:
Global Id: T0603700778
Contact Type: Local Agency Caseworker
Contact Name: ELOY LUNA
Organization Name: LOS ANGELES, CITY OF
Address: 200 North Main Street, Suite 1780
City: LOS ANGELES
Email: eloy.luna@lacity.org
Phone Number: Not reported

PACIFIC BELL (Continued) **1000250325**

LUST:
Global Id: T0603700778
Action Type: Other
Date: 06/27/1990
Action: Leak Reported

LUST:
Global Id: T0603700778
Status: Completed - Case Closed
Status Date: 07/27/1998

Global Id: T0603700778
Status: Open - Case Begin Date
Status Date: 01/31/1989

Global Id: T0603700778
Status: Open - Site Assessment
Status Date: 01/31/1989

LUST REG 4:
Region: 4
Regional Board: 04
County: Los Angeles
Facility Id: 900290152
Status: Case Closed
Substance: Hydrocarbons
Substance Quantity: Not reported
Local Case No: Not reported
Case Type: Soil
Abatement Method Used at the Site: Not reported
Global ID: T0603700778
W Global ID: Not reported
Staff: MSH
Local Agency: 19050
Cross Street: SANTA MONICA
Enforcement Type: Not reported
Date Leak Discovered: Not reported
Date Leak First Reported: 6/27/1990
Date Leak Record Entered: 8/25/1990
Date Confirmation Began: Not reported
Date Leak Stopped: Not reported
Date Case Last Changed on Database: 6/2/1998
Date the Case was Closed: 7/27/1998
How Leak Discovered: Not reported
How Leak Stopped: Not reported
Cause of Leak: UNK
Leak Source: UNK
Operator: OLD CASE #082490-06
Water System: Not reported
Well Name: Not reported
Approx. Dist To Production Well (ft): 9833.646229888173832230742783
Source of Cleanup Funding: UNK
Preliminary Site Assessment Workplan Submitted: 1/31/1989
Preliminary Site Assessment Began: Not reported
Pollution Characterization Began: Not reported

PACIFIC BELL (Continued) **1000250325**

Remediation Plan Submitted: Not reported
Remedial Action Underway: Not reported
Post Remedial Action Monitoring Began: Not reported
Enforcement Action Date: Not reported
Historical Max MTBE Date: Not reported
Hist Max MTBE Conc in Groundwater: Not reported
Hist Max MTBE Conc in Soil: Not reported
Significant Interim Remedial Action Taken: Not reported
GW Qualifier: Not reported
Soil Qualifier: Not reported
Organization: Not reported
Owner Contact: Not reported
Responsible Party: PACIFIC BELL ENVIRONMENTAL
RP Address: 2600 CAMINO RAMON, RM 1N200, SAN RAMON, CA 94583
Program: LUST
Lat/Long: 34.0946547 / -1
Local Agency Staff: PEJ
Beneficial Use: Not reported
Priority: LOP/LOW - LOW POTENTIAL HEALTH/SAFTY/ENVIRONMENTAL IMPACT
Cleanup Fund Id: Not reported
Suspended: Not reported
Assigned Name: Not reported
Summary: 3/19/97 - INFORMATION LETTER SENT & FOLLOW-UP. 6/09/97 - INFORMATION LETTER SENT & FOLLOW-UP.

UST:
Facility ID: 24785
Permitting Agency: LOS ANGELES, CITY OF
Latitude: 34.096041
Longitude: -118.2905674

Facility ID: FA0001779
Permitting Agency: Los Angeles City Fire Department
Latitude: 34.09476
Longitude: -118.29181

SWEEPS UST:
Status: Not reported
Comp Number: 3390
Number: Not reported
Board Of Equalization: 44-001027
Referral Date: Not reported
Action Date: Not reported
Created Date: Not reported
Owner Tank Id: Not reported
SWRCB Tank Id: 19-050-003390-000001
Tank Status: Not reported
Capacity: 10000
Active Date: Not reported
Tank Use: M.V. FUEL
STG: PRODUCT
Content: DIESEL
Number Of Tanks: 1

HIST UST:
File Number: 00027B16

PACIFIC BELL (Continued) **1000250325**

URL: http://geotracker.waterboards.ca.gov/ustpdfs/pdf/00027B16.pdf
Region: STATE
Facility ID: 00000061254
Facility Type: Other
Other Type: SIC 4800
Contact Name: E.J. KOEHLER
Telephone: 4155426758
Owner Name: PACIFIC BELL
Owner Address: 370 THIRD STREET
Owner City,St,Zip: SAN FRANCISCO, CA 94107
Total Tanks: 0001

Tank Num: 001
Container Num: 1
Year Installed: 1974
Tank Capacity: 00010000
Tank Used for: PRODUCT
Type of Fuel: DIESEL
Container Construction Thickness: Not reported
Leak Detection: None

Click here for Geo Tracker PDF:

CA FID UST:
Facility ID: 19002681
Regulated By: UTNKI
Regulated ID: 00061254
Cortese Code: Not reported
SIC Code: Not reported
Facility Phone: 8185784181
Mail To: Not reported
Mailing Address: 370 3RD ST
Mailing Address 2: Not reported
Mailing City,St,Zip: LOS ANGELES 900290000
Contact: Not reported
Contact Phone: Not reported
DUNs Number: Not reported
NPDES Number: Not reported
EPA ID: Not reported
Comments: Not reported
Status: Inactive

FINDS:

Registry ID: 110002950842

Environmental Interest/Information System
California Hazardous Waste Tracking System - Datamart (HWTS-DATAMART) provides California with information on hazardous waste shipments for generators, transporters, and treatment, storage, and disposal facilities.

RCRAInfo is a national information system that supports the Resource Conservation and Recovery Act (RCRA) program through the tracking of events and activities related to facilities that generate, transport, and treat, store, or dispose of hazardous waste. RCRAInfo allows RCRA

PACIFIC BELL (Continued) **1000250325**

program staff to track the notification, permit, compliance, and corrective action activities required under RCRA.

STATE MASTER

Click this hyperlink while viewing on your computer to access additional FINDS: detail in the EDR Site Report.

ECHO:

Envid:	1000250325
Registry ID:	110002950842
DFR URL:	http://echo.epa.gov/detailed-facility-report?fid=110002950842

HAZNET:

envid:	1000250325
Year:	2017
GEPAID:	CAT080022668
Contact:	DERONICA LAMB
Telephone:	2147410464
Mailing Name:	Not reported
Mailing Address:	308 S. AKARD ST.
Mailing City,St,Zip:	DALLAS, TX 752020000
Gen County:	Los Angeles
TSD EPA ID:	CAD008302903
TSD County:	Los Angeles
Waste Category:	Off-specification, aged or surplus organics
Disposal Method:	Storage, Bulking, And/Or Transfer Off Site--No Treatment/Reovery (H010-H129) Or (H131-H135)
Tons:	0.12
Cat Decode:	Off-specification, aged or surplus organics
Method Decode:	Storage, Bulking, And/Or Transfer Off Site--No Treatment/Reovery (H010-H129) Or (H131-H135)
Facility County:	Los Angeles

envid:	1000250325
Year:	2017
GEPAID:	CAT080022668
Contact:	DERONICA LAMB
Telephone:	2147410464
Mailing Name:	Not reported
Mailing Address:	308 S. AKARD ST.
Mailing City,St,Zip:	DALLAS, TX 752020000
Gen County:	Los Angeles
TSD EPA ID:	CAD008302903
TSD County:	Los Angeles
Waste Category:	Liquids with pH <= 2
Disposal Method:	Storage, Bulking, And/Or Transfer Off Site--No Treatment/Reovery (H010-H129) Or (H131-H135)
Tons:	0.2
Cat Decode:	Liquids with pH <= 2
Method Decode:	Storage, Bulking, And/Or Transfer Off Site--No Treatment/Reovery (H010-H129) Or (H131-H135)
Facility County:	Los Angeles

envid:	1000250325

PACIFIC BELL (Continued) **1000250325**

Year:	2017
GEPAID:	CAT080022668
Contact:	DERONICA LAMB
Telephone:	2147410464
Mailing Name:	Not reported
Mailing Address:	308 S. AKARD ST.
Mailing City,St,Zip:	DALLAS, TX 752020000
Gen County:	Los Angeles
TSD EPA ID:	CAD008302903
TSD County:	Los Angeles
Waste Category:	Liquids with pH <= 2
Disposal Method:	Storage, Bulking, And/Or Transfer Off Site--No Treatment/Reovery (H010-H129) Or (H131-H135)
Tons:	0.2
Cat Decode:	Liquids with pH <= 2
Method Decode:	Storage, Bulking, And/Or Transfer Off Site--No Treatment/Reovery (H010-H129) Or (H131-H135)
Facility County:	Los Angeles

envid:	1000250325
Year:	2017
GEPAID:	CAT080022668
Contact:	DERONICA LAMB
Telephone:	2147410464
Mailing Name:	Not reported
Mailing Address:	308 S. AKARD ST.
Mailing City,St,Zip:	DALLAS, TX 752020000
Gen County:	Los Angeles
TSD EPA ID:	CAD008302903
TSD County:	Los Angeles
Waste Category:	Off-specification, aged or surplus organics
Disposal Method:	Storage, Bulking, And/Or Transfer Off Site--No Treatment/Reovery (H010-H129) Or (H131-H135)
Tons:	0.12
Cat Decode:	Off-specification, aged or surplus organics
Method Decode:	Storage, Bulking, And/Or Transfer Off Site--No Treatment/Reovery (H010-H129) Or (H131-H135)
Facility County:	Los Angeles

envid:	1000250325
Year:	2016
GEPAID:	CAT080022668
Contact:	SEAN MCFARLANE
Telephone:	9252776725
Mailing Name:	Not reported
Mailing Address:	1 AT&T WAY ROOM 1A111C
Mailing City,St,Zip:	BEDMINSTER, NJ 079212693
Gen County:	Los Angeles
TSD EPA ID:	CAD044429835
TSD County:	Los Angeles
Waste Category:	Liquids with pH <= 2
Disposal Method:	Storage, Bulking, And/Or Transfer Off Site--No Treatment/Reovery (H010-H129) Or (H131-H135)
Tons:	0.07506
Cat Decode:	Not reported
Method Decode:	Not reported
Facility County:	Los Angeles

PACIFIC BELL (Continued) **1000250325**

Click this hyperlink while viewing on your computer to access
69 additional CA_HAZNET: record(s) in the EDR Site Report.

HIST CORTESE:
Region: CORTESE
Facility County Code: 19
Reg By: LTNKA
Reg Id: 900290152

S82 **EDGEMONT HOSPITAL** **CA LUST S100273140**
NW **4841 HOLLYWOOD** **CA HIST CORTESE N/A**
1/4-1/2 **LOS ANGELES, CA 90027**
0.280 mi.
1478 ft. **Site 1 of 5 in cluster S**

Relative:
Higher

Actual:
417 ft.

LUST:
Lead Agency: LOS ANGELES RWQCB (REGION 4)
Case Type: LUST Cleanup Site
Geo Track: http://geotracker.waterboards.ca.gov/profile_report.asp?global_id=T0603700738
Global Id: T0603700738
Latitude: 34.1019173
Longitude: -118.2951721
Status: Completed - Case Closed
Status Date: 07/30/1996
Case Worker: YR
RB Case Number: 900270089
Local Agency: LOS ANGELES, CITY OF
File Location: Not reported
Local Case Number: Not reported
Potential Media Affect: Aquifer used for drinking water supply
Potential Contaminants of Concern: Gasoline
Site History: Not reported

LUST:
Global Id: T0603700738
Contact Type: Local Agency Caseworker
Contact Name: ELOY LUNA
Organization Name: LOS ANGELES, CITY OF
Address: 200 North Main Street, Suite 1780
City: LOS ANGELES
Email: eloy.luna@lacity.org
Phone Number: Not reported

Global Id: T0603700738
Contact Type: Regional Board Caseworker
Contact Name: YUE RONG
Organization Name: LOS ANGELES RWQCB (REGION 4)
Address: 320 W. 4TH ST., SUITE 200
City: Los Angeles
Email: yrong@waterboards.ca.gov
Phone Number: Not reported

LUST:
Global Id: T0603700738
Action Type: Other
Date: 05/26/1988
Action: Leak Discovery

EDGEMONT HOSPITAL (Continued) **S100273140**

Global Id: T0603700738
Action Type: Other
Date: 03/21/1991
Action: Leak Reported

LUST:
Global Id: T0603700738
Status: Completed - Case Closed
Status Date: 07/30/1996

Global Id: T0603700738
Status: Open - Case Begin Date
Status Date: 05/26/1988

Global Id: T0603700738
Status: Open - Site Assessment
Status Date: 11/15/1994

Global Id: T0603700738
Status: Open - Site Assessment
Status Date: 01/10/1995

HIST CORTESE:
Region: CORTESE
Facility County Code: 19
Reg By: LTNKA
Reg Id: 900270089

S83 **EDGEMONT HOSPITAL** **CA LUST** **S105051381**
NW **4841 HOLLYWOOD BLVD** **N/A**
1/4-1/2 **LOS FELIZ, CA 90027**
0.280 mi.
1478 ft. **Site 2 of 5 in cluster S**

Relative:
Higher

Actual:
417 ft.

LUST REG 4:
Region: 4
Regional Board: 04
County: Los Angeles
Facility Id: 900270089
Status: Case Closed
Substance: Gasoline
Substance Quantity: Not reported
Local Case No: Not reported
Case Type: Groundwater
Abatement Method Used at the Site: Not reported
Global ID: T0603700738
W Global ID: W0603700547
Staff: UNK
Local Agency: 19050
Cross Street: EDGEMONT AVE
Enforcement Type: Not reported
Date Leak Discovered: 5/26/1988
Date Leak First Reported: 3/21/1991
Date Leak Record Entered: 3/15/1991
Date Confirmation Began: Not reported
Date Leak Stopped: Not reported

EDGEMONT HOSPITAL (Continued) **S105051381**

Date Case Last Changed on Database:		1/10/1995
Date the Case was Closed:		7/30/1996
How Leak Discovered:	Not reported	
How Leak Stopped:	Not reported	
Cause of Leak:	UNK	
Leak Source:	UNK	
Operator:	Not reported	
Water System:	FIRSTONE SCOUT RESRVTN (BOY SCOUT COUN)	
Well Name:	Not reported	
Approx. Dist To Production Well (ft):		12551.738322364562467791417538
Source of Cleanup Funding:		UNK
Preliminary Site Assessment Workplan Submitted:		11/15/1994
Preliminary Site Assessment Began:		1/10/1995
Pollution Characterization Began:		Not reported
Remediation Plan Submitted:		Not reported
Remedial Action Underway:		Not reported
Post Remedial Action Monitoring Began:		Not reported
Enforcement Action Date:		Not reported
Historical Max MTBE Date:		Not reported
Hist Max MTBE Conc in Groundwater:		Not reported
Hist Max MTBE Conc in Soil:		Not reported
Significant Interim Remedial Action Taken:		Not reported
GW Qualifier:	Not reported	
Soil Qualifier:	Not reported	
Organization:	Not reported	
Owner Contact:	Not reported	
Responsible Party:	EDGEMONT HOSPITAL	
RP Address:	4841 HOLLYWOOD BLVD, LOS ANGELES CA 90027	
Program:	LUST	
Lat/Long:	34.1019173 / -1	
Local Agency Staff:	PEJ	
Beneficial Use:	Not reported	
Priority:	Not reported	
Cleanup Fund Id:	Not reported	
Suspended:	Not reported	
Assigned Name:	1900547-001GEN	
Summary:	Not reported	

S84 **SERVICE STATION 3837** **CA LUST** **1000166588**
NW **4900 W HOLLYWOOD BLVD** **CA SWEEPS UST** **N/A**
1/4-1/2 **LOS ANGELES, CA 90027** **CA HIST UST**
0.283 mi. **CA FID UST**
1494 ft. **Site 3 of 5 in cluster S** **CA HIST CORTESE**

Relative: **Higher**
Actual: **408 ft.**

LUST REG 4:

Region:	4
Regional Board:	04
County:	Los Angeles
Facility Id:	900270025
Status:	Case Closed
Substance:	Gasoline
Substance Quantity:	Not reported
Local Case No:	Not reported
Case Type:	Groundwater
Abatement Method Used at the Site:	Remove Free Product
Global ID:	T0603700733
W Global ID:	W0603700547
Staff:	MSH

SERVICE STATION 3837 (Continued) **1000166588**

Local Agency: 19050
Cross Street: EDGEMONT ST
Enforcement Type: Not reported
Date Leak Discovered: Not reported
Date Leak First Reported: 8/1/1989
Date Leak Record Entered: 10/13/1989
Date Confirmation Began: Not reported
Date Leak Stopped: Not reported
Date Case Last Changed on Database: 10/23/1997
Date the Case was Closed: 9/8/1997
How Leak Discovered: Not reported
How Leak Stopped: Not reported
Cause of Leak: Not reported
Leak Source: UNK
Operator: Not reported
Water System: FIRSTONE SCOUT RESRVTN (BOY SCOUT COUN)
Well Name: Not reported
Approx. Dist To Production Well (ft): 12704.259857396884094970944146
Source of Cleanup Funding: UNK
Preliminary Site Assessment Workplan Submitted: Not reported
Preliminary Site Assessment Began: Not reported
Pollution Characterization Began: Not reported
Remediation Plan Submitted: 11/2/1990
Remedial Action Underway: 5/16/1994
Post Remedial Action Monitoring Began: 1/24/1997
Enforcement Action Date: Not reported
Historical Max MTBE Date: Not reported
Hist Max MTBE Conc in Groundwater: Not reported
Hist Max MTBE Conc in Soil: Not reported
Significant Interim Remedial Action Taken: Yes
GW Qualifier: Not reported
Soil Qualifier: Not reported
Organization: Not reported
Owner Contact: Not reported
Responsible Party: UNOCAL CORPORATION
RP Address: 376 S. VALENCIA AVE., BREA, CA 92823
Program: LUST
Lat/Long: 34.1016723 / -1
Local Agency Staff: PEJ
Beneficial Use: Not reported
Priority: Not reported
Cleanup Fund Id: Not reported
Suspended: Not reported
Assigned Name: 1900547-001GEN
Summary: 01/16/97 - 4TH QTR/VE SYSTEM O&M RPT 03/06/97 - 1ST QTR 1997 VE SYSTEM O&M RPT 07/15/97 - 2ND QTR 1997 VE SYSTEM O&M RPT 10/23/97 - WELL ABANDONMENT RPT

SWEEPS UST:
Status: Not reported
Comp Number: 1343
Number: Not reported
Board Of Equalization: 44-000051
Referral Date: Not reported
Action Date: Not reported
Created Date: Not reported

SERVICE STATION 3837 (Continued) **1000166588**

Owner Tank Id: Not reported
SWRCB Tank Id: 19-050-001343-000001
Tank Status: Not reported
Capacity: 11763
Active Date: Not reported
Tank Use: M.V. FUEL
STG: PRODUCT
Content: REG UNLEADED
Number Of Tanks: 3

Status: Not reported
Comp Number: 1343
Number: Not reported
Board Of Equalization: 44-000051
Referral Date: Not reported
Action Date: Not reported
Created Date: Not reported
Owner Tank Id: Not reported
SWRCB Tank Id: 19-050-001343-000002
Tank Status: Not reported
Capacity: 11763
Active Date: Not reported
Tank Use: M.V. FUEL
STG: PRODUCT
Content: REG UNLEADED
Number Of Tanks: Not reported

Status: Not reported
Comp Number: 1343
Number: Not reported
Board Of Equalization: 44-000051
Referral Date: Not reported
Action Date: Not reported
Created Date: Not reported
Owner Tank Id: Not reported
SWRCB Tank Id: 19-050-001343-000003
Tank Status: Not reported
Capacity: 280
Active Date: Not reported
Tank Use: OIL
STG: WASTE
Content: WASTE OIL
Number Of Tanks: Not reported

HIST UST:
File Number: 000291EE
URL: http://geotracker.waterboards.ca.gov/ustpdfs/pdf/000291EE.pdf
Region: STATE
Facility ID: 00000018969
Facility Type: Gas Station
Other Type: Not reported
Contact Name: VAHE ARTIN BERBERIAN
Telephone: 2136637230
Owner Name: UNION OIL COMPANY OF CALIFORNI
Owner Address: 3701 WILSHIRE BLVD STE 830
Owner City,St,Zip: LOS ANGELES, CA 90010
Total Tanks: 0003

SERVICE STATION 3837 (Continued) **1000166588**

Tank Num:	001
Container Num:	3837-1
Year Installed:	1982
Tank Capacity:	00011763
Tank Used for:	PRODUCT
Type of Fuel:	UNLEADED
Container Construction Thickness:	Not reported
Leak Detection:	Stock Inventor, Pressure Test, 10

Tank Num:	002
Container Num:	383702
Year Installed:	1982
Tank Capacity:	00011763
Tank Used for:	PRODUCT
Type of Fuel:	PREMIUM
Container Construction Thickness:	Not reported
Leak Detection:	Stock Inventor, Pressure Test, 10

Tank Num:	003
Container Num:	3837-4
Year Installed:	1954
Tank Capacity:	00000280
Tank Used for:	WASTE
Type of Fuel:	WASTE OIL
Container Construction Thickness:	Not reported
Leak Detection:	Stock Inventor, Pressure Test, 10

Click here for Geo Tracker PDF:

CA FID UST:

Facility ID:	19002130
Regulated By:	UTNKI
Regulated ID:	00018969
Cortese Code:	Not reported
SIC Code:	Not reported
Facility Phone:	2136637230
Mail To:	Not reported
Mailing Address:	3701 WILSHIRE BLVD-SUITE
Mailing Address 2:	Not reported
Mailing City,St,Zip:	LOS ANGELES 900270000
Contact:	Not reported
Contact Phone:	Not reported
DUNs Number:	Not reported
NPDES Number:	Not reported
EPA ID:	Not reported
Comments:	Not reported
Status:	Inactive

HIST CORTESE:

Region:	CORTESE
Facility County Code:	19
Reg By:	LTNKA
Reg Id:	900270025

S85 **UNOCAL #3837 (FORMER)** **CA LUST** **S110654446**
NW **4900 HOLLYWOOD BLVD W** **N/A**
1/4-1/2 **LOS FELIZ, CA 90027**
0.283 mi.
1494 ft. **Site 4 of 5 in cluster S**

Relative:
Higher

Actual:
408 ft.

LUST:

Lead Agency:	LOS ANGELES RWQCB (REGION 4)
Case Type:	LUST Cleanup Site
Geo Track:	http://geotracker.waterboards.ca.gov/profile_report.asp?global_id=T0603700733
Global Id:	T0603700733
Latitude:	34.1016723
Longitude:	-118.2961862
Status:	Completed - Case Closed
Status Date:	09/08/1997
Case Worker:	Not reported
RB Case Number:	900270025
Local Agency:	LOS ANGELES, CITY OF
File Location:	Not reported
Local Case Number:	Not reported
Potential Media Affect:	Aquifer used for drinking water supply
Potential Contaminants of Concern:	Gasoline
Site History:	Not reported

LUST:

Global Id:	T0603700733
Contact Type:	Local Agency Caseworker
Contact Name:	ELOY LUNA
Organization Name:	LOS ANGELES, CITY OF
Address:	200 North Main Street, Suite 1780
City:	LOS ANGELES
Email:	eloy.luna@lacity.org
Phone Number:	Not reported

LUST:

Global Id:	T0603700733
Action Type:	Other
Date:	08/01/1989
Action:	Leak Reported

LUST:

Global Id:	T0603700733
Status:	Completed - Case Closed
Status Date:	09/08/1997
Global Id:	T0603700733
Status:	Open - Case Begin Date
Status Date:	08/01/1989
Global Id:	T0603700733
Status:	Open - Remediation
Status Date:	11/02/1990
Global Id:	T0603700733
Status:	Open - Remediation
Status Date:	05/16/1994
Global Id:	T0603700733
Status:	Open - Verification Monitoring

UNOCAL #3837 (FORMER) (Continued) **S110654446**

Status Date: 01/24/1997

S86 **SHELL OIL CO (FORMER)** **CA LUST** **S102590752**
NW **4905 HOLLYWOOD BLVD** **CA HIST CORTESE** **N/A**
1/4-1/2 **LOS ANGELES, CA 90027**
0.297 mi.
1566 ft. **Site 5 of 5 in cluster S**

Relative:
Higher

Actual:
411 ft.

LUST:

Lead Agency:	LOS ANGELES, CITY OF
Case Type:	LUST Cleanup Site
Geo Track:	http://geotracker.waterboards.ca.gov/profile_report.asp?global_id=T0603700747
Global Id:	T0603700747
Latitude:	34.102094
Longitude:	-118.296372
Status:	Completed - Case Closed
Status Date:	04/11/1997
Case Worker:	EL
RB Case Number:	900270189
Local Agency:	LOS ANGELES, CITY OF
File Location:	Not reported
Local Case Number:	Not reported
Potential Media Affect:	Soil
Potential Contaminants of Concern:	Gasoline
Site History:	Not reported

LUST:

Global Id:	T0603700747
Contact Type:	Local Agency Caseworker
Contact Name:	ELOY LUNA
Organization Name:	LOS ANGELES, CITY OF
Address:	200 North Main Street, Suite 1780
City:	LOS ANGELES
Email:	eloy.luna@lacity.org
Phone Number:	Not reported

Global Id:	T0603700747
Contact Type:	Regional Board Caseworker
Contact Name:	YUE RONG
Organization Name:	LOS ANGELES RWQCB (REGION 4)
Address:	320 W. 4TH ST., SUITE 200
City:	Los Angeles
Email:	yrong@waterboards.ca.gov
Phone Number:	Not reported

LUST:

Global Id:	T0603700747
Action Type:	Other
Date:	12/17/1997
Action:	Leak Reported

LUST:

Global Id:	T0603700747
Status:	Completed - Case Closed
Status Date:	04/11/1997

SHELL OIL CO (FORMER) (Continued) **S102590752**

Global Id: T0603700747
Status: Open - Case Begin Date
Status Date: 02/17/1997

Global Id: T0603700747
Status: Open - Site Assessment
Status Date: 02/17/1997

LUST REG 4:
Region: 4
Regional Board: 04
County: Los Angeles
Facility Id: 900270189
Status: Case Closed
Substance: Gasoline
Substance Quantity: Not reported
Local Case No: Not reported
Case Type: Soil
Abatement Method Used at the Site: Not reported
Global ID: T0603700747
W Global ID: W0603700547
Staff: UNK
Local Agency: 19050
Cross Street: KENMORE AVE
Enforcement Type: Not reported
Date Leak Discovered: Not reported
Date Leak First Reported: 12/17/1997
Date Leak Record Entered: 7/2/1997
Date Confirmation Began: Not reported
Date Leak Stopped: Not reported
Date Case Last Changed on Database: 4/11/1997
Date the Case was Closed: 4/11/1997
How Leak Discovered: Not reported
How Leak Stopped: Not reported
Cause of Leak: Not reported
Leak Source: Not reported
Operator: Not reported
Water System: FIRSTONE SCOUT RESRVTN (BOY SCOUT COUN)
Well Name: Not reported
Approx. Dist To Production Well (ft): 12780.078047870718262597905916
Source of Cleanup Funding: Not reported
Preliminary Site Assessment Workplan Submitted: Not reported
Preliminary Site Assessment Began: 2/17/1997
Pollution Characterization Began: Not reported
Remediation Plan Submitted: Not reported
Remedial Action Underway: Not reported
Post Remedial Action Monitoring Began: Not reported
Enforcement Action Date: Not reported
Historical Max MTBE Date: Not reported
Hist Max MTBE Conc in Groundwater: Not reported
Hist Max MTBE Conc in Soil: Not reported
Significant Interim Remedial Action Taken: Not reported
GW Qualifier: Not reported
Soil Qualifier: Not reported
Organization: Not reported
Owner Contact: Not reported

SHELL OIL CO (FORMER) (Continued) **S102590752**

Responsible Party: BANK OF AMERICA, NT & SA
RP Address: P.O. BOX 60249, LOS ANGELES, CA 90060
Program: LUST
Lat/Long: 34.1018913 / -1
Local Agency Staff: PEJ
Beneficial Use: Not reported
Priority: Not reported
Cleanup Fund Id: Not reported
Suspended: Not reported
Assigned Name: 1900547-001GEN
Summary: Not reported

HIST CORTESE:
Region: CORTESE
Facility County Code: 19
Reg By: LTNKA
Reg Id: 900270189

87
WNW
1/4-1/2
0.371 mi.
1959 ft.

HOLLYWOOD GAS (FORMER) **CA LUST** **S102431444**
4977 HOLLYWOOD BLVD **CA SWEEPS UST** **N/A**
LOS ANGELES, CA 90027 **CA HIST CORTESE**

Relative:
Higher

Actual:
405 ft.

LUST:
Lead Agency: LOS ANGELES RWQCB (REGION 4)
Case Type: LUST Cleanup Site
Geo Track: http://geotracker.waterboards.ca.gov/profile_report.asp?global_id=T0603700741
Global Id: T0603700741
Latitude: 34.102007
Longitude: -118.298013
Status: Completed - Case Closed
Status Date: 01/09/1997
Case Worker: YR
RB Case Number: 900270116
Local Agency: LOS ANGELES, CITY OF
File Location: Not reported
Local Case Number: Not reported
Potential Media Affect: Aquifer used for drinking water supply
Potential Contaminants of Concern: Gasoline
Site History: Not reported

LUST:
Global Id: T0603700741
Contact Type: Local Agency Caseworker
Contact Name: ELOY LUNA
Organization Name: LOS ANGELES, CITY OF
Address: 200 North Main Street, Suite 1780
City: LOS ANGELES
Email: eloy.luna@lacity.org
Phone Number: Not reported

Global Id: T0603700741
Contact Type: Regional Board Caseworker
Contact Name: YUE RONG
Organization Name: LOS ANGELES RWQCB (REGION 4)
Address: 320 W. 4TH ST., SUITE 200
City: Los Angeles

HOLLYWOOD GAS (FORMER) (Continued) **S102431444**

Email: yrong@waterboards.ca.gov
Phone Number: Not reported

LUST:
Global Id: T0603700741
Action Type: Other
Date: 04/25/1994
Action: Leak Reported

LUST:
Global Id: T0603700741
Status: Completed - Case Closed
Status Date: 01/09/1997

Global Id: T0603700741
Status: Open - Case Begin Date
Status Date: 03/09/1994

Global Id: T0603700741
Status: Open - Site Assessment
Status Date: 03/09/1994

Global Id: T0603700741
Status: Open - Verification Monitoring
Status Date: 11/14/1996

LUST REG 4:
Region: 4
Regional Board: 04
County: Los Angeles
Facility Id: 900270116
Status: Case Closed
Substance: Gasoline
Substance Quantity: Not reported
Local Case No: Not reported
Case Type: Groundwater
Abatement Method Used at the Site: Not reported
Global ID: T0603700741
W Global ID: Not reported
Staff: UNK
Local Agency: 19050
Cross Street: Not reported
Enforcement Type: Not reported
Date Leak Discovered: Not reported
Date Leak First Reported: 4/25/1994
Date Leak Record Entered: 9/23/1994
Date Confirmation Began: Not reported
Date Leak Stopped: Not reported
Date Case Last Changed on Database: 1/29/1997
Date the Case was Closed: 1/9/1997
How Leak Discovered: Not reported
How Leak Stopped: Not reported
Cause of Leak: UNK
Leak Source: UNK
Operator: OLD#121594-11

HOLLYWOOD GAS (FORMER) (Continued) **S102431444**

Water System: Not reported
Well Name: Not reported
Approx. Dist To Production Well (ft): 11768.063847663478629674084422
Source of Cleanup Funding: UNK
Preliminary Site Assessment Workplan Submitted: Not reported
Preliminary Site Assessment Began: Not reported
Pollution Characterization Began: 3/9/1994
Remediation Plan Submitted: Not reported
Remedial Action Underway: Not reported
Post Remedial Action Monitoring Began: 11/14/1996
Enforcement Action Date: Not reported
Historical Max MTBE Date: 1/1/1965
Hist Max MTBE Conc in Groundwater: 21
Hist Max MTBE Conc in Soil: Not reported
Significant Interim Remedial Action Taken: Not reported
GW Qualifier: Not reported
Soil Qualifier: Not reported
Organization: Not reported
Owner Contact: Not reported
Responsible Party: BLANK RP
RP Address: 879 W MOUNTAIN ST, GLENDALE CA 91202
Program: LUST
Lat/Long: 34.1018823 / -1
Local Agency Staff: PEJ
Beneficial Use: Not reported
Priority: Not reported
Cleanup Fund Id: Not reported
Suspended: Not reported
Assigned Name: Not reported
Summary: 01/29/97 - WELL ABANDONMENT

SWEEPS UST:
Status: Not reported
Comp Number: 1805
Number: Not reported
Board Of Equalization: 44-011978
Referral Date: Not reported
Action Date: Not reported
Created Date: Not reported
Owner Tank Id: Not reported
SWRCB Tank Id: 19-050-001805-000001
Tank Status: Not reported
Capacity: Not reported
Active Date: Not reported
Tank Use: M.V. FUEL
STG: PRODUCT
Content: REG UNLEADED
Number Of Tanks: 3

Status: Not reported
Comp Number: 1805
Number: Not reported
Board Of Equalization: 44-011978
Referral Date: Not reported
Action Date: Not reported
Created Date: Not reported
Owner Tank Id: Not reported

HOLLYWOOD GAS (FORMER) (Continued) **S102431444**

SWRCB Tank Id: 19-050-001805-000002
Tank Status: Not reported
Capacity: Not reported
Active Date: Not reported
Tank Use: M.V. FUEL
STG: PRODUCT
Content: REG UNLEADED
Number Of Tanks: Not reported

Status: Not reported
Comp Number: 1805
Number: Not reported
Board Of Equalization: 44-011978
Referral Date: Not reported
Action Date: Not reported
Created Date: Not reported
Owner Tank Id: Not reported
SWRCB Tank Id: 19-050-001805-000003
Tank Status: Not reported
Capacity: Not reported
Active Date: Not reported
Tank Use: M.V. FUEL
STG: PRODUCT
Content: REG UNLEADED
Number Of Tanks: Not reported

Status: Active
Comp Number: 1805
Number: 9
Board Of Equalization: 44-011978
Referral Date: 01-22-93
Action Date: 04-25-94
Created Date: 02-29-88
Owner Tank Id: Not reported
SWRCB Tank Id: Not reported
Tank Status: Not reported
Capacity: Not reported
Active Date: Not reported
Tank Use: Not reported
STG: Not reported
Content: Not reported
Number Of Tanks: Not reported

HIST CORTESE:
Region: CORTESE
Facility County Code: 19
Reg By: LTNKA
Reg Id: 900270116

88
West
1/4-1/2
0.373 mi.
1972 ft.

THRIFTY #183
5025 SUNSET BLVD W
LOS FELIZ, CA 90027

CA LUST **S103065994**
CA HIST CORTESE **N/A**

Relative:
Lower

Actual:
377 ft.

LUST:

Lead Agency:	LOS ANGELES RWQCB (REGION 4)
Case Type:	LUST Cleanup Site
Geo Track:	http://geotracker.waterboards.ca.gov/profile_report.asp?global_id=T0603700737
Global Id:	T0603700737
Latitude:	34.0982094
Longitude:	-118.2988642
Status:	Completed - Case Closed
Status Date:	01/07/2013
Case Worker:	CET
RB Case Number:	900270061
Local Agency:	LOS ANGELES, CITY OF
File Location:	Regional Board
Local Case Number:	Not reported
Potential Media Affect:	Aquifer used for drinking water supply
Potential Contaminants of Concern:	Gasoline
Site History:	Not reported

LUST:

Global Id:	T0603700737
Contact Type:	Regional Board Caseworker
Contact Name:	CHANDRA TYLER
Organization Name:	LOS ANGELES RWQCB (REGION 4)
Address:	Not reported
City:	R4 UNKNOWN
Email:	cetyler@waterboards.ca.gov
Phone Number:	Not reported

Global Id:	T0603700737
Contact Type:	Local Agency Caseworker
Contact Name:	TBD
Organization Name:	LOS ANGELES, CITY OF
Address:	200 N. MAIN ST. RM. 970
City:	LOS ANGELES
Email:	Not reported
Phone Number:	2134826528

LUST:

Global Id:	T0603700737
Action Type:	RESPONSE
Date:	01/15/2011
Action:	Monitoring Report - Semi-Annually

Global Id:	T0603700737
Action Type:	RESPONSE
Date:	05/11/2011
Action:	Interim Remedial Action Plan

Global Id:	T0603700737
Action Type:	RESPONSE
Date:	07/15/2006
Action:	Monitoring Report - Quarterly

THRIFTY #183 (Continued) **S103065994**

Global Id: T0603700737
Action Type: ENFORCEMENT
Date: 05/06/2004
Action: Staff Letter

Global Id: T0603700737
Action Type: ENFORCEMENT
Date: 04/16/2009
Action: Staff Letter

Global Id: T0603700737
Action Type: ENFORCEMENT
Date: 12/05/2003
Action: Staff Letter

Global Id: T0603700737
Action Type: RESPONSE
Date: 01/15/2012
Action: Other Report / Document

Global Id: T0603700737
Action Type: RESPONSE
Date: 07/15/2012
Action: Monitoring Report - Semi-Annually

Global Id: T0603700737
Action Type: RESPONSE
Date: 05/31/2009
Action: Other Report / Document

Global Id: T0603700737
Action Type: ENFORCEMENT
Date: 05/15/1998
Action: Staff Letter

Global Id: T0603700737
Action Type: RESPONSE
Date: 04/15/2003
Action: Monitoring Report - Quarterly

Global Id: T0603700737
Action Type: RESPONSE
Date: 01/15/2003
Action: Monitoring Report - Quarterly

Global Id: T0603700737
Action Type: RESPONSE
Date: 04/15/2003
Action: Monitoring Report - Quarterly

Global Id: T0603700737
Action Type: RESPONSE
Date: 04/15/2007
Action: Monitoring Report - Quarterly

Global Id: T0603700737
Action Type: RESPONSE

THRIFTY #183 (Continued) **S103065994**

Date: 10/15/2002
Action: Monitoring Report - Quarterly

Global Id: T0603700737
Action Type: ENFORCEMENT
Date: 01/07/2013
Action: Closure/No Further Action Letter

Global Id: T0603700737
Action Type: RESPONSE
Date: 02/17/2004
Action: Interim Remedial Action Plan

Global Id: T0603700737
Action Type: RESPONSE
Date: 04/15/2013
Action: Well Destruction Report

Global Id: T0603700737
Action Type: RESPONSE
Date: 12/23/2003
Action: Other Report / Document

Global Id: T0603700737
Action Type: ENFORCEMENT
Date: 01/18/2002
Action: Staff Letter

Global Id: T0603700737
Action Type: ENFORCEMENT
Date: 04/09/2002
Action: Site Visit / Inspection / Sampling

Global Id: T0603700737
Action Type: RESPONSE
Date: 04/15/2008
Action: Monitoring Report - Quarterly

Global Id: T0603700737
Action Type: RESPONSE
Date: 05/22/2012
Action: Clean Up Fund - 5-Year Review Summary

Global Id: T0603700737
Action Type: RESPONSE
Date: 07/15/2009
Action: Monitoring Report - Semi-Annually

Global Id: T0603700737
Action Type: ENFORCEMENT
Date: 01/09/2009
Action: Staff Letter

Global Id: T0603700737
Action Type: ENFORCEMENT
Date: 06/15/2009
Action: Staff Letter

THRIFTY #183 (Continued) **S103065994**

Global Id: T0603700737
Action Type: ENFORCEMENT
Date: 06/15/2012
Action: Staff Letter

Global Id: T0603700737
Action Type: REMEDIATION
Date: 11/13/2007
Action: In Situ Physical/Chemical Treatment (other than SVE)

Global Id: T0603700737
Action Type: Other
Date: 07/08/1991
Action: Leak Reported

Global Id: T0603700737
Action Type: RESPONSE
Date: 07/15/2012
Action: Well Installation Workplan

Global Id: T0603700737
Action Type: RESPONSE
Date: 08/29/2012
Action: Soil and Water Investigation Report

Global Id: T0603700737
Action Type: RESPONSE
Date: 10/15/2008
Action: Monitoring Report - Quarterly

Global Id: T0603700737
Action Type: ENFORCEMENT
Date: 11/16/2011
Action: Staff Letter

Global Id: T0603700737
Action Type: RESPONSE
Date: 10/15/2005
Action: Monitoring Report - Quarterly

Global Id: T0603700737
Action Type: RESPONSE
Date: 07/15/2007
Action: Monitoring Report - Quarterly

Global Id: T0603700737
Action Type: RESPONSE
Date: 04/15/2009
Action: Monitoring Report - Quarterly

Global Id: T0603700737
Action Type: RESPONSE
Date: 01/15/2008
Action: Monitoring Report - Quarterly

Global Id: T0603700737
Action Type: RESPONSE

THRIFTY #183 (Continued) **S103065994**

Date: 07/15/2004
Action: Monitoring Report - Quarterly

Global Id: T0603700737
Action Type: RESPONSE
Date: 07/15/2002
Action: Monitoring Report - Quarterly

Global Id: T0603700737
Action Type: RESPONSE
Date: 01/15/2004
Action: Monitoring Report - Quarterly

Global Id: T0603700737
Action Type: RESPONSE
Date: 07/15/2003
Action: Monitoring Report - Quarterly

Global Id: T0603700737
Action Type: RESPONSE
Date: 10/15/2004
Action: Monitoring Report - Quarterly

Global Id: T0603700737
Action Type: RESPONSE
Date: 07/15/2008
Action: Monitoring Report - Quarterly

Global Id: T0603700737
Action Type: RESPONSE
Date: 04/15/2009
Action: Remedial Progress Report

Global Id: T0603700737
Action Type: RESPONSE
Date: 01/15/2009
Action: Monitoring Report - Quarterly

Global Id: T0603700737
Action Type: RESPONSE
Date: 04/15/2006
Action: Monitoring Report - Quarterly

Global Id: T0603700737
Action Type: RESPONSE
Date: 07/15/2010
Action: Monitoring Report - Semi-Annually

Global Id: T0603700737
Action Type: RESPONSE
Date: 03/22/2010
Action: Corrective Action Plan / Remedial Action Plan

Global Id: T0603700737
Action Type: RESPONSE
Date: 09/13/2011
Action: Request for Closure

THRIFTY #183 (Continued) **S103065994**

Global Id: T0603700737
Action Type: RESPONSE
Date: 07/15/2011
Action: Monitoring Report - Semi-Annually

Global Id: T0603700737
Action Type: ENFORCEMENT
Date: 11/01/2012
Action: Notification - Preclosure

Global Id: T0603700737
Action Type: ENFORCEMENT
Date: 05/24/2012
Action: Staff Letter

Global Id: T0603700737
Action Type: RESPONSE
Date: 10/15/2006
Action: Monitoring Report - Quarterly

Global Id: T0603700737
Action Type: RESPONSE
Date: 01/15/2005
Action: Monitoring Report - Quarterly

Global Id: T0603700737
Action Type: REMEDIATION
Date: 04/09/2002
Action: In Situ Physical/Chemical Treatment (other than SVE)

Global Id: T0603700737
Action Type: REMEDIATION
Date: 11/13/2007
Action: Ex Situ Physical/Chemical Treatment (other than P&T, SVE, or Excavation)

Global Id: T0603700737
Action Type: REMEDIATION
Date: 08/06/2009
Action: Other (Use Description Field)

Global Id: T0603700737
Action Type: REMEDIATION
Date: 04/09/2002
Action: In Situ Physical/Chemical Treatment (other than SVE)

Global Id: T0603700737
Action Type: REMEDIATION
Date: 04/09/2002
Action: Soil Vapor Extraction (SVE)

Global Id: T0603700737
Action Type: REMEDIATION
Date: 01/18/2001
Action: Excavation

Global Id: T0603700737
Action Type: RESPONSE

THRIFTY #183 (Continued) **S103065994**

Date: 04/15/2004
Action: Monitoring Report - Quarterly

Global Id: T0603700737
Action Type: RESPONSE
Date: 02/14/2008
Action: Interim Remedial Action Report

Global Id: T0603700737
Action Type: RESPONSE
Date: 10/15/2007
Action: Monitoring Report - Quarterly

Global Id: T0603700737
Action Type: RESPONSE
Date: 10/15/2010
Action: Monitoring Report - Semi-Annually

Global Id: T0603700737
Action Type: RESPONSE
Date: 07/15/2005
Action: Monitoring Report - Quarterly

Global Id: T0603700737
Action Type: ENFORCEMENT
Date: 10/31/2007
Action: Staff Letter

Global Id: T0603700737
Action Type: RESPONSE
Date: 01/15/2006
Action: Monitoring Report - Quarterly

Global Id: T0603700737
Action Type: RESPONSE
Date: 09/22/2008
Action: Interim Remedial Action Plan

Global Id: T0603700737
Action Type: RESPONSE
Date: 04/15/2002
Action: Monitoring Report - Quarterly

Global Id: T0603700737
Action Type: RESPONSE
Date: 05/31/2002
Action: Other Report / Document

Global Id: T0603700737
Action Type: RESPONSE
Date: 07/15/2003
Action: Interim Remedial Action Plan

Global Id: T0603700737
Action Type: RESPONSE
Date: 10/15/2003
Action: Monitoring Report - Quarterly

THRIFTY #183 (Continued) **S103065994**

Global Id: T0603700737
Action Type: RESPONSE
Date: 04/15/2005
Action: Monitoring Report - Quarterly

Global Id: T0603700737
Action Type: RESPONSE
Date: 10/15/2007
Action: Interim Remedial Action Plan

Global Id: T0603700737
Action Type: RESPONSE
Date: 01/15/2007
Action: Monitoring Report - Quarterly

LUST:
Global Id: T0603700737
Status: Completed - Case Closed
Status Date: 01/07/2013

Global Id: T0603700737
Status: Open - Case Begin Date
Status Date: 07/08/1991

Global Id: T0603700737
Status: Open - Remediation
Status Date: 12/05/2003

Global Id: T0603700737
Status: Open - Remediation
Status Date: 05/06/2004

Global Id: T0603700737
Status: Open - Remediation
Status Date: 10/13/2007

Global Id: T0603700737
Status: Open - Site Assessment
Status Date: 07/08/1991

Global Id: T0603700737
Status: Open - Site Assessment
Status Date: 06/10/1992

Global Id: T0603700737
Status: Open - Site Assessment
Status Date: 07/27/1998

LUST REG 4:
Region: 4
Regional Board: 04
County: Los Angeles
Facility Id: 900270061
Status: Remediation Plan
Substance: Gasoline

THRIFTY #183 (Continued) **S103065994**

Substance Quantity:	Not reported	
Local Case No:	Not reported	
Case Type:	Groundwater	
Abatement Method Used at the Site:		Not reported
Global ID:	T0603700737	
W Global ID:	Not reported	
Staff:	MSH	
Local Agency:	19050	
Cross Street:	MARIPOSA AVE	
Enforcement Type:	SEL	
Date Leak Discovered:	Not reported	
Date Leak First Reported:		7/8/1991
Date Leak Record Entered:	6/10/1992	
Date Confirmation Began:	Not reported	
Date Leak Stopped:	Not reported	
Date Case Last Changed on Database:		9/30/2002
Date the Case was Closed:		Not reported
How Leak Discovered:	Not reported	
How Leak Stopped:	Not reported	
Cause of Leak:	UNK	
Leak Source:	UNK	
Operator:	ALSO ADDRESS 5021 W SUNSET	
Water System:	Not reported	
Well Name:	Not reported	
Approx. Dist To Production Well (ft):		10395.428319701648802594913842
Source of Cleanup Funding:		UNK
Preliminary Site Assessment Workplan Submitted:		7/8/1991
Preliminary Site Assessment Began:		6/10/1992
Pollution Characterization Began:		7/27/1998
Remediation Plan Submitted:		12/5/2003
Remedial Action Underway:		Not reported
Post Remedial Action Monitoring Began:		7/8/1991
Enforcement Action Date:		5/15/1998
Historical Max MTBE Date:		4/19/2000
Hist Max MTBE Conc in Groundwater:		133000
Hist Max MTBE Conc in Soil:		Not reported
Significant Interim Remedial Action Taken:		Not reported
GW Qualifier:	Not reported	
Soil Qualifier:	Not reported	
Organization:	Not reported	
Owner Contact:	Not reported	
Responsible Party:	CHRIS PENAITESCU	
RP Address:	P.O. BOX 2128	
Program:	LUST	
Lat/Long:	34.0982094 / -1	
Local Agency Staff:	PEJ	
Beneficial Use:	Not reported	
Priority:	Not reported	
Cleanup Fund Id:	Not reported	
Suspended:	Not reported	
Assigned Name:	Not reported	
Summary:	OFFSITE WELLS INSTALLED 7/19 - 7/20/2000.; 10/9/00 3RD QTR GW MON RPT 2000; 1/16/01 4TH QTR GW MON RPT 2000; 4/11/01 1ST QTR GW MON RPT 2001	

HIST CORTESE:

Region:	CORTESE
Facility County Code:	19

THRIFTY #183 (Continued) **S103065994**

Reg By: LTNKA
Reg Id: 900270061

89
SE
1/4-1/2
0.420 mi.
2219 ft.

MARSHALL NEW PRIMARY CENTER NO. 1 **CA ENVIROSTOR S112057176**
LEXINGTON AVE/WESTMORELAND AVE/LYMAN PLACE **CA SCH N/A**
LOS ANGELES, CA 90029

Relative:
Lower

Actual:
342 ft.

ENVIROSTOR:
Facility ID: 19650016
Status: No Further Action
Status Date: 11/25/2002
Site Code: 304294
Site Type: School Investigation
Site Type Detailed: School
Acres: 2.05
NPL: NO
Regulatory Agencies: SMBRP
Lead Agency: SMBRP
Program Manager: Not reported
Supervisor: Shahir Haddad
Division Branch: Southern California Schools & Brownfields Outreach
Assembly: 53
Senate: 30
Special Program: Not reported
Restricted Use: NO
Site Mgmt Req: NONE SPECIFIED
Funding: School District
Latitude: 34.05227
Longitude: -118.2527
APN: NONE SPECIFIED
Past Use: RESIDENTIAL AREA
Potential COC: NONE SPECIFIED No Contaminants found
Confirmed COC: NONE SPECIFIED
Potential Description: NMA
Alias Name: LAUSD-MARSHAL NEW PC#1
Alias Type: Alternate Name
Alias Name: LOS ANGELES UNIFIED SCHOOL DISTRICT
Alias Type: Alternate Name
Alias Name: MARSHALL NEW PRIMARY CENTER #1
Alias Type: Alternate Name
Alias Name: 304294
Alias Type: Project Code (Site Code)
Alias Name: 19650016
Alias Type: Envirostor ID Number

Completed Info:
Completed Area Name: PROJECT WIDE
Completed Sub Area Name: Not reported
Completed Document Type: Environmental Oversight Agreement
Completed Date: 02/10/2000
Comments: Not reported

Completed Area Name: PROJECT WIDE
Completed Sub Area Name: Not reported
Completed Document Type: Phase 1
Completed Date: 06/18/2001

MARSHALL NEW PRIMARY CENTER NO. 1 (Continued) **S112057176**

Comments: Not reported

Completed Area Name: PROJECT WIDE
Completed Sub Area Name: Not reported
Completed Document Type: Phase 1
Completed Date: 11/25/2002
Comments: Not reported

Completed Area Name: PROJECT WIDE
Completed Sub Area Name: Not reported
Completed Document Type: Cost Recovery Closeout Memo
Completed Date: 01/29/2003
Comments: Not reported

Completed Area Name: PROJECT WIDE
Completed Sub Area Name: Not reported
Completed Document Type: Site Inspections/Visit (Non LUR)
Completed Date: 06/18/2001
Comments: Not reported

Future Area Name: Not reported
Future Sub Area Name: Not reported
Future Document Type: Not reported
Future Due Date: Not reported
Schedule Area Name: Not reported
Schedule Sub Area Name: Not reported
Schedule Document Type: Not reported
Schedule Due Date: Not reported
Schedule Revised Date: Not reported

SCH:

Facility ID: 19650016
Site Type: School Investigation
Site Type Detail: School
Site Mgmt. Req.: NONE SPECIFIED
Acres: 2.05
National Priorities List: NO
Cleanup Oversight Agencies: SMBRP
Lead Agency: SMBRP
Lead Agency Description: DTSC - Site Cleanup Program
Project Manager: Not reported
Supervisor: Shahir Haddad
Division Branch: Southern California Schools & Brownfields Outreach
Site Code: 304294
Assembly: 53
Senate: 30
Special Program Status: Not reported
Status: No Further Action
Status Date: 11/25/2002
Restricted Use: NO
Funding: School District
Latitude: 34.05227
Longitude: -118.2527
APN: NONE SPECIFIED
Past Use: RESIDENTIAL AREA
Potential COC: NONE SPECIFIED, No Contaminants found

MARSHALL NEW PRIMARY CENTER NO. 1 (Continued) **S112057176**

Confirmed COC: NONE SPECIFIED
Potential Description: NMA
Alias Name: LAUSD-MARSHAL NEW PC#1
Alias Type: Alternate Name
Alias Name: LOS ANGELES UNIFIED SCHOOL DISTRICT
Alias Type: Alternate Name
Alias Name: MARSHALL NEW PRIMARY CENTER #1
Alias Type: Alternate Name
Alias Name: 304294
Alias Type: Project Code (Site Code)
Alias Name: 19650016
Alias Type: Envirostor ID Number

Completed Info:
Completed Area Name: PROJECT WIDE
Completed Sub Area Name: Not reported
Completed Document Type: Environmental Oversight Agreement
Completed Date: 02/10/2000
Comments: Not reported

Completed Area Name: PROJECT WIDE
Completed Sub Area Name: Not reported
Completed Document Type: Phase 1
Completed Date: 06/18/2001
Comments: Not reported

Completed Area Name: PROJECT WIDE
Completed Sub Area Name: Not reported
Completed Document Type: Phase 1
Completed Date: 11/25/2002
Comments: Not reported

Completed Area Name: PROJECT WIDE
Completed Sub Area Name: Not reported
Completed Document Type: Cost Recovery Closeout Memo
Completed Date: 01/29/2003
Comments: Not reported

Completed Area Name: PROJECT WIDE
Completed Sub Area Name: Not reported
Completed Document Type: Site Inspections/Visit (Non LUR)
Completed Date: 06/18/2001
Comments: Not reported

Future Area Name: Not reported
Future Sub Area Name: Not reported
Future Document Type: Not reported
Future Due Date: Not reported
Schedule Area Name: Not reported
Schedule Sub Area Name: Not reported
Schedule Document Type: Not reported
Schedule Due Date: Not reported
Schedule Revised Date: Not reported

90
ESE
1/4-1/2
0.464 mi.
2451 ft.

SAV-MOR OIL CO. #343
4359 SUNSET BLVD
LOS ANGELES, CA 90027

CA LUST **S102436504**
CA HIST UST **N/A**
CA HIST CORTESE

Relative:
Lower

Actual:
379 ft.

LUST:

Lead Agency:	LOS ANGELES RWQCB (REGION 4)
Case Type:	LUST Cleanup Site
Geo Track:	http://geotracker.waterboards.ca.gov/profile_report.asp?global_id=T0603700735
Global Id:	T0603700735
Latitude:	34.0958391
Longitude:	-118.2840971
Status:	Completed - Case Closed
Status Date:	11/27/1996
Case Worker:	YR
RB Case Number:	900270043
Local Agency:	LOS ANGELES, CITY OF
File Location:	Not reported
Local Case Number:	Not reported
Potential Media Affect:	Aquifer used for drinking water supply
Potential Contaminants of Concern:	Gasoline
Site History:	Not reported

LUST:

Global Id:	T0603700735
Contact Type:	Local Agency Caseworker
Contact Name:	ELOY LUNA
Organization Name:	LOS ANGELES, CITY OF
Address:	200 North Main Street, Suite 1780
City:	LOS ANGELES
Email:	eloy.luna@lacity.org
Phone Number:	Not reported

Global Id:	T0603700735
Contact Type:	Regional Board Caseworker
Contact Name:	YUE RONG
Organization Name:	LOS ANGELES RWQCB (REGION 4)
Address:	320 W. 4TH ST., SUITE 200
City:	Los Angeles
Email:	yrong@waterboards.ca.gov
Phone Number:	Not reported

LUST:

Global Id:	T0603700735
Action Type:	Other
Date:	07/17/1992
Action:	Leak Reported

LUST:

Global Id:	T0603700735
Status:	Completed - Case Closed
Status Date:	11/27/1996

Global Id:	T0603700735
Status:	Open - Case Begin Date
Status Date:	07/17/1992

Global Id:	T0603700735

SAV-MOR OIL CO. #343 (Continued) **S102436504**

Status: Open - Site Assessment
Status Date: 07/22/1992

LUST REG 4:

Region:	4	
Regional Board:	04	
County:	Los Angeles	
Facility Id:	900270043	
Status:	Case Closed	
Substance:	Gasoline	
Substance Quantity:	Not reported	
Local Case No:	Not reported	
Case Type:	Groundwater	
Abatement Method Used at the Site:		Excavate and Dispose
Global ID:	T0603700735	
W Global ID:	W0603700547	
Staff:	UNK	
Local Agency:	19050	
Cross Street:	FOUNTAIN AVE.	
Enforcement Type:	Not reported	
Date Leak Discovered:	Not reported	
Date Leak First Reported:		7/17/1992
Date Leak Record Entered:	7/11/1992	
Date Confirmation Began:	Not reported	
Date Leak Stopped:	Not reported	
Date Case Last Changed on Database:		7/22/1992
Date the Case was Closed:		11/27/1996
How Leak Discovered:	Not reported	
How Leak Stopped:	Not reported	
Cause of Leak:	UNK	
Leak Source:	UNK	
Operator:	OLD CASE #072292-01	
Water System:	FIRSTONE SCOUT RESRVTN (BOY SCOUT COUN)	
Well Name:	Not reported	
Approx. Dist To Production Well (ft):		9420.675375668924799279474779
Source of Cleanup Funding:		UNK
Preliminary Site Assessment Workplan Submitted:		Not reported
Preliminary Site Assessment Began:		7/22/1992
Pollution Characterization Began:		Not reported
Remediation Plan Submitted:		Not reported
Remedial Action Underway:		Not reported
Post Remedial Action Monitoring Began:		Not reported
Enforcement Action Date:		Not reported
Historical Max MTBE Date:		Not reported
Hist Max MTBE Conc in Groundwater:		Not reported
Hist Max MTBE Conc in Soil:		Not reported
Significant Interim Remedial Action Taken:		Yes
GW Qualifier:	Not reported	
Soil Qualifier:	Not reported	
Organization:	Not reported	
Owner Contact:	Not reported	
Responsible Party:	SAV-MOR OIL CO.	
RP Address:	5150 WILSHIRE BLVD., SUITE 100, LOS ANGELES, 90036-4302	
Program:	LUST	
Lat/Long:	34.0983366 / -1	
Local Agency Staff:	PEJ	

SAV-MOR OIL CO. #343 (Continued) **S102436504**

Beneficial Use: Not reported
Priority: Not reported
Cleanup Fund Id: Not reported
Suspended: Not reported
Assigned Name: 1900547-001GEN
Summary: Not reported

HIST UST:
File Number: 000281EF
URL: http://geotracker.waterboards.ca.gov/ustpdfs/pdf/000281EF.pdf
Region: Not reported
Facility ID: Not reported
Facility Type: Not reported
Other Type: Not reported
Contact Name: Not reported
Telephone: Not reported
Owner Name: Not reported
Owner Address: Not reported
Owner City,St,Zip: Not reported
Total Tanks: Not reported

Tank Num: Not reported
Container Num: Not reported
Year Installed: Not reported
Tank Capacity: Not reported
Tank Used for: Not reported
Type of Fuel: Not reported
Container Construction Thickness: Not reported
Leak Detection: Not reported

Tank Num: Not reported
Container Num: Not reported
Year Installed: Not reported
Tank Capacity: Not reported
Tank Used for: Not reported
Type of Fuel: Not reported
Container Construction Thickness: Not reported
Leak Detection: Not reported

Click here for Geo Tracker PDF:

HIST CORTESE:
Region: CORTESE
Facility County Code: 19
Reg By: LTNKA
Reg Id: 900270043

T91 **90140** **CA LUST** **U001561172**
NNE **1869 HILLHURST** **CA HIST UST** **N/A**
1/4-1/2 **LOS ANGELES, CA 90027**
0.496 mi.
2619 ft. **Site 1 of 2 in cluster T**

Relative:
Higher

Actual:
466 ft.

LUST:

Lead Agency:	LOS ANGELES, CITY OF
Case Type:	LUST Cleanup Site
Geo Track:	http://geotracker.waterboards.ca.gov/profile_report.asp?global_id=T0603790020
Global Id:	T0603790020
Latitude:	34.104818
Longitude:	-118.287665
Status:	Completed - Case Closed
Status Date:	02/27/2013
Case Worker:	EL
RB Case Number:	900270225
Local Agency:	LOS ANGELES, CITY OF
File Location:	Not reported
Local Case Number:	Not reported
Potential Media Affect:	Soil
Potential Contaminants of Concern:	Waste Oil / Motor / Hydraulic / Lubricating
Site History:	Not reported

LUST:

Global Id:	T0603790020
Contact Type:	Local Agency Caseworker
Contact Name:	ELOY LUNA
Organization Name:	LOS ANGELES, CITY OF
Address:	200 North Main Street, Suite 1780
City:	LOS ANGELES
Email:	eloy.luna@lacity.org
Phone Number:	Not reported

Global Id:	T0603790020
Contact Type:	Regional Board Caseworker
Contact Name:	YUE RONG
Organization Name:	LOS ANGELES RWQCB (REGION 4)
Address:	320 W. 4TH ST., SUITE 200
City:	Los Angeles
Email:	yrong@waterboards.ca.gov
Phone Number:	Not reported

LUST:

Global Id:	T0603790020
Action Type:	ENFORCEMENT
Date:	01/21/2005
Action:	Closure/No Further Action Letter

Global Id:	T0603790020
Action Type:	Other
Date:	12/01/1989
Action:	Leak Stopped

Global Id:	T0603790020
Action Type:	Other
Date:	01/16/2001
Action:	Leak Discovery

90140 (Continued) **U001561172**

Global Id: T0603790020
Action Type: Other
Date: 01/25/2001
Action: Leak Reported

LUST:
Global Id: T0603790020
Status: Completed - Case Closed
Status Date: 02/27/2013

Global Id: T0603790020
Status: Open - Case Begin Date
Status Date: 12/01/1989

Global Id: T0603790020
Status: Open - Site Assessment
Status Date: 01/25/2001

Global Id: T0603790020
Status: Open - Site Assessment
Status Date: 10/25/2004

HIST UST:
File Number: 00026BA8
URL: http://geotracker.waterboards.ca.gov/ustpdfs/pdf/00026BA8.pdf
Region: STATE
Facility ID: 00000061732
Facility Type: Gas Station
Other Type: Not reported
Contact Name: BAYLESS,TED E
Telephone: 2136659837
Owner Name: CHEVRON U.S.A. INC.
Owner Address: 575 MARKET
Owner City,St,Zip: SAN FRANCISCO, CA 94105
Total Tanks: 0004

Tank Num: 001
Container Num: 1
Year Installed: 1967
Tank Capacity: 00010000
Tank Used for: PRODUCT
Type of Fuel: Not reported
Container Construction Thickness: 0000250
Leak Detection: Stock Inventor

Tank Num: 002
Container Num: 2
Year Installed: 1967
Tank Capacity: 00010000
Tank Used for: PRODUCT
Type of Fuel: Not reported
Container Construction Thickness: 0000250
Leak Detection: Stock Inventor

Tank Num: 003

90140 (Continued) **U001561172**

Container Num:	3
Year Installed:	1967
Tank Capacity:	00005000
Tank Used for:	PRODUCT
Type of Fuel:	Not reported
Container Construction Thickness:	0000250
Leak Detection:	Stock Inventor

Tank Num:	004
Container Num:	4
Year Installed:	1967
Tank Capacity:	00001000
Tank Used for:	WASTE
Type of Fuel:	Not reported
Container Construction Thickness:	0000130
Leak Detection:	Stock Inventor

Click here for Geo Tracker PDF:

T92 **CHEVRON #9-0140** **CA LUST** **S104891064**
NNE **1869 HILLHURST AVE** **N/A**
1/4-1/2 **LOS ANGELES, CA 90027**
0.496 mi.
2619 ft. **Site 2 of 2 in cluster T**

Relative:
Higher

Actual:
466 ft.

LUST REG 4:

Region:	4	
Regional Board:	04	
County:	Los Angeles	
Facility Id:	900270225	
Status:	Leak being confirmed	
Substance:	Waste Oil	
Substance Quantity:	Not reported	
Local Case No:	Not reported	
Case Type:	Soil	
Abatement Method Used at the Site:		Not reported
Global ID:	T0603790020	
W Global ID:	Not reported	
Staff:	UNK	
Local Agency:	19050	
Cross Street:	FRANKLIN AVE	
Enforcement Type:	Not reported	
Date Leak Discovered:	1/16/2001	
Date Leak First Reported:		1/25/2001
Date Leak Record Entered:	Not reported	
Date Confirmation Began:	1/25/2001	
Date Leak Stopped:	12/1/1989	
Date Case Last Changed on Database:		1/25/2001
Date the Case was Closed:		Not reported
How Leak Discovered:	OM	
How Leak Stopped:	Not reported	
Cause of Leak:	Not reported	
Leak Source:	Tank	
Operator:	TED BAYLESS	
Water System:	Not reported	
Well Name:	Not reported	
Approx. Dist To Production Well (ft):		11965.188039851037735717551351
Source of Cleanup Funding:		Tank

CHEVRON #9-0140 (Continued) **S104891064**

Preliminary Site Assessment Workplan Submitted:	Not reported
Preliminary Site Assessment Began:	Not reported
Pollution Characterization Began:	Not reported
Remediation Plan Submitted:	Not reported
Remedial Action Underway:	Not reported
Post Remedial Action Monitoring Began:	Not reported
Enforcement Action Date:	Not reported
Historical Max MTBE Date:	Not reported
Hist Max MTBE Conc in Groundwater:	Not reported
Hist Max MTBE Conc in Soil:	Not reported
Significant Interim Remedial Action Taken:	Not reported
GW Qualifier:	Not reported
Soil Qualifier:	Not reported
Organization:	Not reported
Owner Contact:	Not reported
Responsible Party:	CHEVRON PRODUCTS CO
RP Address:	P.O. BOX 2292, BREA, CA 92822-2292
Program:	LUST
Lat/Long:	34.104818 / -1
Local Agency Staff:	PEJ
Beneficial Use:	Not reported
Priority:	Not reported
Cleanup Fund Id:	Not reported
Suspended:	Not reported
Assigned Name:	Not reported
Summary:	Not reported

93
WSW
1/2-1
0.682 mi.
3601 ft.

RAMONA PRIMARY SITE NO. 1 **CA ENVIROSTOR S107737125**
HOBART BOULEVARD/FOUNTAIN AVENUE/HARVARD BLVD. **CA SCH N/A**
LOS ANGELES, CA 90029

Relative:
Lower

Actual:
359 ft.

ENVIROSTOR:

Facility ID:	19820083
Status:	Inactive - Withdrawn
Status Date:	02/10/2000
Site Code:	404039
Site Type:	School Investigation
Site Type Detailed:	School
Acres:	1.9
NPL:	NO
Regulatory Agencies:	SMBRP
Lead Agency:	SMBRP
Program Manager:	Not reported
Supervisor:	Mark Malinowski
Division Branch:	Southern California Schools & Brownfields Outreach
Assembly:	43
Senate:	24
Special Program:	Not reported
Restricted Use:	NO
Site Mgmt Req:	NONE SPECIFIED
Funding:	School District
Latitude:	34.09500
Longitude:	-118.3037
APN:	NONE SPECIFIED
Past Use:	* EDUCATIONAL SERVICES
Potential COC:	NONE SPECIFIED

RAMONA PRIMARY SITE NO. 1 (Continued) **S107737125**

Confirmed COC: NONE SPECIFIED
Potential Description: NONE SPECIFIED
Alias Name: LA USD-RAMONA PRIMARY SITE #1/VCA
Alias Type: Alternate Name
Alias Name: LAUSD
Alias Type: Alternate Name
Alias Name: LAUSD-RAMONA PRIMARY SITE #1/CDE
Alias Type: Alternate Name
Alias Name: RAMONA PRIMARY SITE #1
Alias Type: Alternate Name
Alias Name: RAMONA PRIMARY SITE#1
Alias Type: Alternate Name
Alias Name: 304098
Alias Type: Project Code (Site Code)
Alias Name: 404039
Alias Type: Project Code (Site Code)
Alias Name: 19820083
Alias Type: Envirostor ID Number

Completed Info:
Completed Area Name: PROJECT WIDE
Completed Sub Area Name: Not reported
Completed Document Type: Phase 1
Completed Date: 02/11/2000
Comments: Not reported

Completed Area Name: PROJECT WIDE
Completed Sub Area Name: Not reported
Completed Document Type: Environmental Oversight Agreement
Completed Date: 02/10/2000
Comments: Not reported

Completed Area Name: PROJECT WIDE
Completed Sub Area Name: Not reported
Completed Document Type: Cost Recovery Closeout Memo
Completed Date: 01/13/2015
Comments: Not reported

Future Area Name: Not reported
Future Sub Area Name: Not reported
Future Document Type: Not reported
Future Due Date: Not reported
Schedule Area Name: Not reported
Schedule Sub Area Name: Not reported
Schedule Document Type: Not reported
Schedule Due Date: Not reported
Schedule Revised Date: Not reported

SCH:

Facility ID: 19820083
Site Type: School Investigation
Site Type Detail: School
Site Mgmt. Req.: NONE SPECIFIED
Acres: 1.9
National Priorities List: NO
Cleanup Oversight Agencies: SMBRP

RAMONA PRIMARY SITE NO. 1 (Continued) **S107737125**

Lead Agency:	SMBRP
Lead Agency Description:	DTSC - Site Cleanup Program
Project Manager:	Not reported
Supervisor:	Mark Malinowski
Division Branch:	Southern California Schools & Brownfields Outreach
Site Code:	404039
Assembly:	43
Senate:	24
Special Program Status:	Not reported
Status:	Inactive - Withdrawn
Status Date:	02/10/2000
Restricted Use:	NO
Funding:	School District
Latitude:	34.09500
Longitude:	-118.3037
APN:	NONE SPECIFIED
Past Use:	* EDUCATIONAL SERVICES
Potential COC:	NONE SPECIFIED
Confirmed COC:	NONE SPECIFIED
Potential Description:	NONE SPECIFIED
Alias Name:	LA USD-RAMONA PRIMARY SITE #1/VCA
Alias Type:	Alternate Name
Alias Name:	LAUSD
Alias Type:	Alternate Name
Alias Name:	LAUSD-RAMONA PRIMARY SITE #1/CDE
Alias Type:	Alternate Name
Alias Name:	RAMONA PRIMARY SITE #1
Alias Type:	Alternate Name
Alias Name:	RAMONA PRIMARY SITE#1
Alias Type:	Alternate Name
Alias Name:	304098
Alias Type:	Project Code (Site Code)
Alias Name:	404039
Alias Type:	Project Code (Site Code)
Alias Name:	19820083
Alias Type:	Envirostor ID Number

Completed Info:

Completed Area Name:	PROJECT WIDE
Completed Sub Area Name:	Not reported
Completed Document Type:	Phase 1
Completed Date:	02/11/2000
Comments:	Not reported
Completed Area Name:	PROJECT WIDE
Completed Sub Area Name:	Not reported
Completed Document Type:	Environmental Oversight Agreement
Completed Date:	02/10/2000
Comments:	Not reported
Completed Area Name:	PROJECT WIDE
Completed Sub Area Name:	Not reported
Completed Document Type:	Cost Recovery Closeout Memo
Completed Date:	01/13/2015
Comments:	Not reported
Future Area Name:	Not reported
Future Sub Area Name:	Not reported

RAMONA PRIMARY SITE NO. 1 (Continued) **S107737125**

Future Document Type:	Not reported
Future Due Date:	Not reported
Schedule Area Name:	Not reported
Schedule Sub Area Name:	Not reported
Schedule Document Type:	Not reported
Schedule Due Date:	Not reported
Schedule Revised Date:	Not reported

94
SE
1/2-1
0.776 mi.
4097 ft.

BELMONT/HOLLYWOOD NO. 4 **CA ENVIROSTOR S107735909**
WILLOWBROOK AVE/HOOVER ST/SANTA MONICA BLVD **CA SCH N/A**
LOS ANGELES, CA 90029

Relative:
Lower

Actual:
375 ft.

ENVIROSTOR:

Facility ID:	19800042
Status:	Inactive - Needs Evaluation
Status Date:	08/20/2002
Site Code:	304136
Site Type:	School Investigation
Site Type Detailed:	School
Acres:	1.6
NPL:	NO
Regulatory Agencies:	SMBRP
Lead Agency:	SMBRP
Program Manager:	Not reported
Supervisor:	Shahir Haddad
Division Branch:	Southern California Schools & Brownfields Outreach
Assembly:	51
Senate:	24
Special Program:	Not reported
Restricted Use:	NO
Site Mgmt Req:	NONE SPECIFIED
Funding:	School District
Latitude:	34.08965
Longitude:	-118.2836
APN:	NONE SPECIFIED
Past Use:	HOSPITAL
Potential COC:	NONE SPECIFIED
Confirmed COC:	NONE SPECIFIED
Potential Description:	NONE SPECIFIED
Alias Name:	BELMONT/HOLLYWOOD #4
Alias Type:	Alternate Name
Alias Name:	LAUSD
Alias Type:	Alternate Name
Alias Name:	LAUSD-BELMONT/HOLLYWOOD #4/CDE
Alias Type:	Alternate Name
Alias Name:	LAUSD-BELMONT/HOLLYWOOD #4/VCA
Alias Type:	Alternate Name
Alias Name:	304047
Alias Type:	Project Code (Site Code)
Alias Name:	304136
Alias Type:	Project Code (Site Code)
Alias Name:	19800042
Alias Type:	Envirostor ID Number

Completed Info:

Completed Area Name:	PROJECT WIDE

BELMONT/HOLLYWOOD NO. 4 (Continued) **S107735909**

Completed Sub Area Name: Not reported
Completed Document Type: Phase 1
Completed Date: 02/11/2000
Comments: Not reported

Completed Area Name: PROJECT WIDE
Completed Sub Area Name: Not reported
Completed Document Type: Environmental Oversight Agreement
Completed Date: 02/10/2000
Comments: Not reported

Completed Area Name: PROJECT WIDE
Completed Sub Area Name: Not reported
Completed Document Type: Cost Recovery Closeout Memo
Completed Date: 08/20/2002
Comments: Not reported

Completed Area Name: PROJECT WIDE
Completed Sub Area Name: Not reported
Completed Document Type: Cost Recovery Closeout Memo
Completed Date: 04/22/2003
Comments: Not reported

Future Area Name: Not reported
Future Sub Area Name: Not reported
Future Document Type: Not reported
Future Due Date: Not reported
Schedule Area Name: Not reported
Schedule Sub Area Name: Not reported
Schedule Document Type: Not reported
Schedule Due Date: Not reported
Schedule Revised Date: Not reported

SCH:

Facility ID: 19800042
Site Type: School Investigation
Site Type Detail: School
Site Mgmt. Req.: NONE SPECIFIED
Acres: 1.6
National Priorities List: NO
Cleanup Oversight Agencies: SMBRP
Lead Agency: SMBRP
Lead Agency Description: DTSC - Site Cleanup Program
Project Manager: Not reported
Supervisor: Shahir Haddad
Division Branch: Southern California Schools & Brownfields Outreach
Site Code: 304136
Assembly: 51
Senate: 24
Special Program Status: Not reported
Status: Inactive - Needs Evaluation
Status Date: 08/20/2002
Restricted Use: NO
Funding: School District
Latitude: 34.08965
Longitude: -118.2836

BELMONT/HOLLYWOOD NO. 4 (Continued) **S107735909**

APN:	NONE SPECIFIED
Past Use:	HOSPITAL
Potential COC:	NONE SPECIFIED
Confirmed COC:	NONE SPECIFIED
Potential Description:	NONE SPECIFIED
Alias Name:	BELMONT/HOLLYWOOD #4
Alias Type:	Alternate Name
Alias Name:	LAUSD
Alias Type:	Alternate Name
Alias Name:	LAUSD-BELMONT/HOLLYWOOD #4/CDE
Alias Type:	Alternate Name
Alias Name:	LAUSD-BELMONT/HOLLYWOOD #4/VCA
Alias Type:	Alternate Name
Alias Name:	304047
Alias Type:	Project Code (Site Code)
Alias Name:	304136
Alias Type:	Project Code (Site Code)
Alias Name:	19800042
Alias Type:	Envirostor ID Number

Completed Info:

Completed Area Name:	PROJECT WIDE
Completed Sub Area Name:	Not reported
Completed Document Type:	Phase 1
Completed Date:	02/11/2000
Comments:	Not reported
Completed Area Name:	PROJECT WIDE
Completed Sub Area Name:	Not reported
Completed Document Type:	Environmental Oversight Agreement
Completed Date:	02/10/2000
Comments:	Not reported
Completed Area Name:	PROJECT WIDE
Completed Sub Area Name:	Not reported
Completed Document Type:	Cost Recovery Closeout Memo
Completed Date:	08/20/2002
Comments:	Not reported
Completed Area Name:	PROJECT WIDE
Completed Sub Area Name:	Not reported
Completed Document Type:	Cost Recovery Closeout Memo
Completed Date:	04/22/2003
Comments:	Not reported
Future Area Name:	Not reported
Future Sub Area Name:	Not reported
Future Document Type:	Not reported
Future Due Date:	Not reported
Schedule Area Name:	Not reported
Schedule Sub Area Name:	Not reported
Schedule Document Type:	Not reported
Schedule Due Date:	Not reported
Schedule Revised Date:	Not reported

95 SW 1/2-1 0.777 mi. 4103 ft. | **RAMONA NEW PC AKA BOWLING ALLEY**
SANTA MONICA BOULEVARD/KINGSLEY DRIVE
LOS ANGELES, CA 90029 | **CA ENVIROSTOR** **S105628556**
CA SCH **N/A**

Relative: Lower

Actual: 332 ft.

ENVIROSTOR:

Facility ID:	19790003
Status:	No Further Action
Status Date:	05/17/2002
Site Code:	304005
Site Type:	School Cleanup
Site Type Detailed:	School
Acres:	3
NPL:	NO
Regulatory Agencies:	SMBRP
Lead Agency:	SMBRP
Program Manager:	Not reported
Supervisor:	Javier Hinojosa
Division Branch:	Southern California Schools & Brownfields Outreach
Assembly:	53
Senate:	24
Special Program:	Not reported
Restricted Use:	NO
Site Mgmt Req:	NONE SPECIFIED
Funding:	School District
Latitude:	34.09078
Longitude:	-118.3032
APN:	NONE SPECIFIED
Past Use:	RECREATION SERVICES
Potential COC:	Cobalt Chloroform Dichlorodifluoromethane Tetrachloroethylene (PCE * Methylphenol 1,2,4-Trimethylbenzene Ethylbenzene Xylenes Toluene 1,3,5-Trimethylbenzene Chloromethane (methyl chloride Molybdenum Benzene
Confirmed COC:	NONE SPECIFIED
Potential Description:	SOIL
Alias Name:	LOS ANGELES UNIFIED SCHOOL DISTRICT
Alias Type:	Alternate Name
Alias Name:	RAMONA NEW PC AKA BOWLING ALLEY
Alias Type:	Alternate Name
Alias Name:	RAMONA PRIMARY CENTER AKA LAUSD BELMONT
Alias Type:	Alternate Name
Alias Name:	110033612776
Alias Type:	EPA (FRS #)
Alias Name:	304005
Alias Type:	Project Code (Site Code)
Alias Name:	19790003
Alias Type:	Envirostor ID Number

Completed Info:

Completed Area Name:	PROJECT WIDE
Completed Sub Area Name:	Not reported
Completed Document Type:	Preliminary Endangerment Assessment Report
Completed Date:	10/18/2001
Comments:	Not reported
Completed Area Name:	PROJECT WIDE
Completed Sub Area Name:	Not reported
Completed Document Type:	Preliminary Endangerment Assessment Workplan
Completed Date:	10/18/2000

RAMONA NEW PC AKA BOWLING ALLEY (Continued) **S105628556**

Comments: Not reported

Completed Area Name: PROJECT WIDE
Completed Sub Area Name: Not reported
Completed Document Type: Community Profile
Completed Date: 08/22/2001
Comments: Public participation.

Completed Area Name: PROJECT WIDE
Completed Sub Area Name: Not reported
Completed Document Type: Other Report
Completed Date: 08/09/2001
Comments: Initial Study Report Only

Completed Area Name: PROJECT WIDE
Completed Sub Area Name: Not reported
Completed Document Type: Other Report
Completed Date: 04/29/2003
Comments: Tech Memo - Lead Assessment Report

Completed Area Name: PROJECT WIDE
Completed Sub Area Name: Not reported
Completed Document Type: Environmental Oversight Agreement
Completed Date: 02/10/2000
Comments: Not reported

Completed Area Name: PROJECT WIDE
Completed Sub Area Name: Not reported
Completed Document Type: Cost Recovery Closeout Memo
Completed Date: 05/17/2002
Comments: Not reported

Future Area Name: Not reported
Future Sub Area Name: Not reported
Future Document Type: Not reported
Future Due Date: Not reported
Schedule Area Name: Not reported
Schedule Sub Area Name: Not reported
Schedule Document Type: Not reported
Schedule Due Date: Not reported
Schedule Revised Date: Not reported

SCH:

Facility ID: 19790003
Site Type: School Cleanup
Site Type Detail: School
Site Mgmt. Req.: NONE SPECIFIED
Acres: 3
National Priorities List: NO
Cleanup Oversight Agencies: SMBRP
Lead Agency: SMBRP
Lead Agency Description: DTSC - Site Cleanup Program
Project Manager: Not reported
Supervisor: Javier Hinojosa
Division Branch: Southern California Schools & Brownfields Outreach
Site Code: 304005

RAMONA NEW PC AKA BOWLING ALLEY (Continued) **S105628556**

Assembly:	53
Senate:	24
Special Program Status:	Not reported
Status:	No Further Action
Status Date:	05/17/2002
Restricted Use:	NO
Funding:	School District
Latitude:	34.09078
Longitude:	-118.3032
APN:	NONE SPECIFIED
Past Use:	RECREATION SERVICES
Potential COC:	Cobalt, Cobalt, Chloroform, Dichlorodifluoromethane, Tetrachloroethylene (PCE, * Methylphenol, 1,2,4-Trimethylbenzene, Ethylbenzene, Xylenes, Toluene, 1,3,5-Trimethylbenzene, Chloromethane (methyl chloride, Molybdenum, Benzene
Confirmed COC:	NONE SPECIFIED
Potential Description:	SOIL
Alias Name:	LOS ANGELES UNIFIED SCHOOL DISTRICT
Alias Type:	Alternate Name
Alias Name:	RAMONA NEW PC AKA BOWLING ALLEY
Alias Type:	Alternate Name
Alias Name:	RAMONA PRIMARY CENTER AKA LAUSD BELMONT
Alias Type:	Alternate Name
Alias Name:	110033612776
Alias Type:	EPA (FRS #)
Alias Name:	304005
Alias Type:	Project Code (Site Code)
Alias Name:	19790003
Alias Type:	Envirostor ID Number

Completed Info:

Completed Area Name:	PROJECT WIDE
Completed Sub Area Name:	Not reported
Completed Document Type:	Preliminary Endangerment Assessment Report
Completed Date:	10/18/2001
Comments:	Not reported
Completed Area Name:	PROJECT WIDE
Completed Sub Area Name:	Not reported
Completed Document Type:	Preliminary Endangerment Assessment Workplan
Completed Date:	10/18/2000
Comments:	Not reported
Completed Area Name:	PROJECT WIDE
Completed Sub Area Name:	Not reported
Completed Document Type:	Community Profile
Completed Date:	08/22/2001
Comments:	Public participation.
Completed Area Name:	PROJECT WIDE
Completed Sub Area Name:	Not reported
Completed Document Type:	Other Report
Completed Date:	08/09/2001
Comments:	Initial Study Report Only
Completed Area Name:	PROJECT WIDE
Completed Sub Area Name:	Not reported
Completed Document Type:	Other Report

RAMONA NEW PC AKA BOWLING ALLEY (Continued) **S105628556**

Completed Date:	04/29/2003
Comments:	Tech Memo - Lead Assessment Report
Completed Area Name:	PROJECT WIDE
Completed Sub Area Name:	Not reported
Completed Document Type:	Environmental Oversight Agreement
Completed Date:	02/10/2000
Comments:	Not reported
Completed Area Name:	PROJECT WIDE
Completed Sub Area Name:	Not reported
Completed Document Type:	Cost Recovery Closeout Memo
Completed Date:	05/17/2002
Comments:	Not reported
Future Area Name:	Not reported
Future Sub Area Name:	Not reported
Future Document Type:	Not reported
Future Due Date:	Not reported
Schedule Area Name:	Not reported
Schedule Sub Area Name:	Not reported
Schedule Document Type:	Not reported
Schedule Due Date:	Not reported
Schedule Revised Date:	Not reported

96
WSW
1/2-1
0.829 mi.
4376 ft.

BELMONT/HOLLYWOOD NO. 3 **CA ENVIROSTOR S107735908**
LA MIRADA AVENUE/SERRANO AVENUE **CA SCH N/A**
LOS ANGELES, CA 90029

Relative:
Lower

Actual:
349 ft.

ENVIROSTOR:

Facility ID:	19880049
Status:	Inactive - Needs Evaluation
Status Date:	02/11/2000
Site Code:	304135
Site Type:	School Investigation
Site Type Detailed:	School
Acres:	1.3
NPL:	NO
Regulatory Agencies:	SMBRP
Lead Agency:	SMBRP
Program Manager:	Not reported
Supervisor:	Shahir Haddad
Division Branch:	Southern California Schools & Brownfields Outreach
Assembly:	43
Senate:	24
Special Program:	Not reported
Restricted Use:	NO
Site Mgmt Req:	NONE SPECIFIED
Funding:	School District
Latitude:	34.09385
Longitude:	-118.3059
APN:	NONE SPECIFIED
Past Use:	RESIDENTIAL AREA
Potential COC:	NONE SPECIFIED
Confirmed COC:	NONE SPECIFIED
Potential Description:	NONE SPECIFIED

BELMONT/HOLLYWOOD NO. 3 (Continued) **S107735908**

Alias Name: BELMONT/HOLLYWOOD #3
Alias Type: Alternate Name
Alias Name: LAUSD
Alias Type: Alternate Name
Alias Name: LAUSD-BELMONT/HOLLYWOOD #3/CDE
Alias Type: Alternate Name
Alias Name: LAUSD-BELMONT/HOLLYWOOD #3/VCA
Alias Type: Alternate Name
Alias Name: 304046
Alias Type: Project Code (Site Code)
Alias Name: 304135
Alias Type: Project Code (Site Code)
Alias Name: 19880049
Alias Type: Envirostor ID Number

Completed Info:
Completed Area Name: PROJECT WIDE
Completed Sub Area Name: Not reported
Completed Document Type: Environmental Oversight Agreement
Completed Date: 02/10/2000
Comments: Not reported

Completed Area Name: PROJECT WIDE
Completed Sub Area Name: Not reported
Completed Document Type: Cost Recovery Closeout Memo
Completed Date: 08/20/2002
Comments: Not reported

Completed Area Name: PROJECT WIDE
Completed Sub Area Name: Not reported
Completed Document Type: Cost Recovery Closeout Memo
Completed Date: 04/22/2003
Comments: Not reported

Completed Area Name: PROJECT WIDE
Completed Sub Area Name: Not reported
Completed Document Type: Phase 1
Completed Date: 02/11/2000
Comments: Not reported

Future Area Name: Not reported
Future Sub Area Name: Not reported
Future Document Type: Not reported
Future Due Date: Not reported
Schedule Area Name: Not reported
Schedule Sub Area Name: Not reported
Schedule Document Type: Not reported
Schedule Due Date: Not reported
Schedule Revised Date: Not reported

SCH:

Facility ID: 19880049
Site Type: School Investigation
Site Type Detail: School
Site Mgmt. Req.: NONE SPECIFIED
Acres: 1.3

BELMONT/HOLLYWOOD NO. 3 (Continued) **S107735908**

National Priorities List: NO
Cleanup Oversight Agencies: SMBRP
Lead Agency: SMBRP
Lead Agency Description: DTSC - Site Cleanup Program
Project Manager: Not reported
Supervisor: Shahir Haddad
Division Branch: Southern California Schools & Brownfields Outreach
Site Code: 304135
Assembly: 43
Senate: 24
Special Program Status: Not reported
Status: Inactive - Needs Evaluation
Status Date: 02/11/2000
Restricted Use: NO
Funding: School District
Latitude: 34.09385
Longitude: -118.3059
APN: NONE SPECIFIED
Past Use: RESIDENTIAL AREA
Potential COC: NONE SPECIFIED
Confirmed COC: NONE SPECIFIED
Potential Description: NONE SPECIFIED
Alias Name: BELMONT/HOLLYWOOD #3
Alias Type: Alternate Name
Alias Name: LAUSD
Alias Type: Alternate Name
Alias Name: LAUSD-BELMONT/HOLLYWOOD #3/CDE
Alias Type: Alternate Name
Alias Name: LAUSD-BELMONT/HOLLYWOOD #3/VCA
Alias Type: Alternate Name
Alias Name: 304046
Alias Type: Project Code (Site Code)
Alias Name: 304135
Alias Type: Project Code (Site Code)
Alias Name: 19880049
Alias Type: Envirostor ID Number

Completed Info:
Completed Area Name: PROJECT WIDE
Completed Sub Area Name: Not reported
Completed Document Type: Environmental Oversight Agreement
Completed Date: 02/10/2000
Comments: Not reported

Completed Area Name: PROJECT WIDE
Completed Sub Area Name: Not reported
Completed Document Type: Cost Recovery Closeout Memo
Completed Date: 08/20/2002
Comments: Not reported

Completed Area Name: PROJECT WIDE
Completed Sub Area Name: Not reported
Completed Document Type: Cost Recovery Closeout Memo
Completed Date: 04/22/2003
Comments: Not reported

Completed Area Name: PROJECT WIDE
Completed Sub Area Name: Not reported

BELMONT/HOLLYWOOD NO. 3 (Continued) **S107735908**

Completed Document Type: Phase 1
Completed Date: 02/11/2000
Comments: Not reported

Future Area Name: Not reported
Future Sub Area Name: Not reported
Future Document Type: Not reported
Future Due Date: Not reported
Schedule Area Name: Not reported
Schedule Sub Area Name: Not reported
Schedule Document Type: Not reported
Schedule Due Date: Not reported
Schedule Revised Date: Not reported

97
West
1/2-1
0.853 mi.
4503 ft.

Relative:
Lower

Actual:
358 ft.

DELUXE LABORATORIES INC
1377 N. SERRANO AVENUE
HOLLYWOOD, CA 90027

RCRA-LQG **1000428979**
CA ENVIROSTOR **CAD981450281**
CA CPS-SLIC
CA HIST UST
ICIS
FINDS
ECHO
CA EMI
CA HAZNET
CA HIST CORTESE
LA Co. Site Mitigation

RCRA-LQG:
Date form received by agency: 02/22/2008
Facility name: DELUXE LABORATORIES INC
Facility address: 1377 N. SERRANO AVENUE
HOLLYWOOD, CA 90027
EPA ID: CAD981450281
Contact: LUKE CHEN
Contact address: Not reported
Not reported
Contact country: US
Contact telephone: 323-960-8613
Contact email: LUKE.CHEN@BYDELUXE.COM
EPA Region: 09
Land type: Private
Classification: Large Quantity Generator
Description: Handler: generates 1,000 kg or more of hazardous waste during any calendar month; or generates more than 1 kg of acutely hazardous waste during any calendar month; or generates more than 100 kg of any residue or contaminated soil, waste or other debris resulting from the cleanup of a spill, into or on any land or water, of acutely hazardous waste during any calendar month; or generates 1 kg or less of acutely hazardous waste during any calendar month, and accumulates more than 1 kg of acutely hazardous waste at any time; or generates 100 kg or less of any residue or contaminated soil, waste or other debris resulting from the cleanup of a spill, into or on any land or water, of acutely hazardous waste during any calendar month, and accumulates more than 100 kg of that material at any time

Owner/Operator Summary:
Owner/operator name: DELUXE LABORATORIES
Owner/operator address: Not reported

DELUXE LABORATORIES INC (Continued) **1000428979**

Not reported
Owner/operator country: US
Owner/operator telephone: Not reported
Owner/operator email: Not reported
Owner/operator fax: Not reported
Owner/operator extension: Not reported
Legal status: Private
Owner/Operator Type: Operator
Owner/Op start date: 12/17/1990
Owner/Op end date: Not reported

Owner/operator name: DELUXE LABORATORIES
Owner/operator address: 1377 N. SERRANO AVENUE
HOLLYWOOD, CA 90027
Owner/operator country: US
Owner/operator telephone: Not reported
Owner/operator email: Not reported
Owner/operator fax: Not reported
Owner/operator extension: Not reported
Legal status: Private
Owner/Operator Type: Owner
Owner/Op start date: 12/17/1990
Owner/Op end date: Not reported

Handler Activities Summary:
U.S. importer of hazardous waste: No
Mixed waste (haz. and radioactive): No
Recycler of hazardous waste: No
Transporter of hazardous waste: No
Treater, storer or disposer of HW: No
Underground injection activity: No
On-site burner exemption: No
Furnace exemption: No
Used oil fuel burner: No
Used oil processor: No
User oil refiner: No
Used oil fuel marketer to burner: No
Used oil Specification marketer: No
Used oil transfer facility: No
Used oil transporter: No

. Waste code: D039
. Waste name: TETRACHLOROETHYLENE

Historical Generators:
Date form received by agency: 02/16/2006
Site name: DELUXE LABORATORIES
Classification: Large Quantity Generator

. Waste code: 214
. Waste name: Unspecified solvent mixture

. Waste code: 541
. Waste name: Photochemicals / photo processing waste

. Waste code: D001

DELUXE LABORATORIES INC (Continued) **1000428979**

. Waste name: IGNITABLE HAZARDOUS WASTES ARE THOSE WASTES WHICH HAVE A FLASHPOINT OF LESS THAN 140 DEGREES FAHRENHEIT AS DETERMINED BY A PENSKY-MARTENS CLOSED CUP FLASH POINT TESTER. ANOTHER METHOD OF DETERMINING THE FLASH POINT OF A WASTE IS TO REVIEW THE MATERIAL SAFETY DATA SHEET, WHICH CAN BE OBTAINED FROM THE MANUFACTURER OR DISTRIBUTOR OF THE MATERIAL. LACQUER THINNER IS AN EXAMPLE OF A COMMONLY USED SOLVENT WHICH WOULD BE CONSIDERED AS IGNITABLE HAZARDOUS WASTE.

. Waste code: D011
. Waste name: SILVER

. Waste code: D039
. Waste name: TETRACHLOROETHYLENE

. Waste code: F001
. Waste name: THE FOLLOWING SPENT HALOGENATED SOLVENTS USED IN DEGREASING: TETRACHLOROETHYLENE, TRICHLOROETHYLENE, METHYLENE CHLORIDE, 1,1,1-TRICHLOROETHANE, CARBON TETRACHLORIDE, AND CHLORINATED FLUOROCARBONS; ALL SPENT SOLVENT MIXTURES/BLENDS USED IN DEGREASING CONTAINING, BEFORE USE, A TOTAL OF TEN PERCENT OR MORE (BY VOLUME) OF ONE OR MORE OF THE ABOVE HALOGENATED SOLVENTS OR THOSE SOLVENTS LISTED IN F002, F004, AND F005, AND STILL BOTTOMS FROM THE RECOVERY OF THESE SPENT SOLVENTS AND SPENT SOLVENT MIXTURES.

. Waste code: F002
. Waste name: THE FOLLOWING SPENT HALOGENATED SOLVENTS: TETRACHLOROETHYLENE, METHYLENE CHLORIDE, TRICHLOROETHYLENE, 1,1,1-TRICHLOROETHANE, CHLOROBENZENE, 1,1,2-TRICHLORO-1,2,2-TRIFLUOROETHANE, ORTHO-DICHLOROBENZENE, TRICHLOROFLUOROMETHANE, AND 1,1,2-TRICHLOROETHANE; ALL SPENT SOLVENT MIXTURES/BLENDS CONTAINING, BEFORE USE, A TOTAL OF TEN PERCENT OR MORE (BY VOLUME) OF ONE OR MORE OF THE ABOVE HALOGENATED SOLVENTS OR THOSE LISTED IN F001, F004, OR F005, AND STILL BOTTOMS FROM THE RECOVERY OF THESE SPENT SOLVENTS AND SPENT SOLVENT MIXTURES.

. Waste code: F005
. Waste name: THE FOLLOWING SPENT NON-HALOGENATED SOLVENTS: TOLUENE, METHYL ETHYL KETONE, CARBON DISULFIDE, ISOBUTANOL, PYRIDINE, BENZENE, 2-ETHOXYETHANOL, AND 2-NITROPROPANE; ALL SPENT SOLVENT MIXTURES/BLENDS CONTAINING, BEFORE USE, A TOTAL OF TEN PERCENT OR MORE (BY VOLUME) OF ONE OR MORE OF THE ABOVE NON-HALOGENATED SOLVENTS OR THOSE SOLVENTS LISTED IN F001, F002, OR F004; AND STILL BOTTOMS FROM THE RECOVERY OF THESE SPENT SOLVENTS AND SPENT SOLVENT MIXTURES.

Date form received by agency: 02/18/2004
Site name: DELUXE LABORATORIES, INC.
Classification: Large Quantity Generator

. Waste code: D001
. Waste name: IGNITABLE HAZARDOUS WASTES ARE THOSE WASTES WHICH HAVE A FLASHPOINT OF LESS THAN 140 DEGREES FAHRENHEIT AS DETERMINED BY A PENSKY-MARTENS CLOSED CUP FLASH POINT TESTER. ANOTHER METHOD OF DETERMINING THE FLASH POINT OF A WASTE IS TO REVIEW THE MATERIAL SAFETY DATA SHEET, WHICH CAN BE OBTAINED FROM THE MANUFACTURER OR DISTRIBUTOR OF THE MATERIAL. LACQUER THINNER IS AN EXAMPLE OF A COMMONLY USED SOLVENT WHICH WOULD BE CONSIDERED AS IGNITABLE HAZARDOUS WASTE.

DELUXE LABORATORIES INC (Continued) **1000428979**

. Waste code: D002
. Waste name: A WASTE WHICH HAS A PH OF LESS THAN 2 OR GREATER THAN 12.5 IS CONSIDERED TO BE A CORROSIVE HAZARDOUS WASTE. SODIUM HYDROXIDE, A CAUSTIC SOLUTION WITH A HIGH PH, IS OFTEN USED BY INDUSTRIES TO CLEAN OR DEGREASE PARTS. HYDROCHLORIC ACID, A SOLUTION WITH A LOW PH, IS USED BY MANY INDUSTRIES TO CLEAN METAL PARTS PRIOR TO PAINTING. WHEN THESE CAUSTIC OR ACID SOLUTIONS BECOME CONTAMINATED AND MUST BE DISPOSED, THE WASTE WOULD BE A CORROSIVE HAZARDOUS WASTE.

. Waste code: D011
. Waste name: SILVER

. Waste code: D039
. Waste name: TETRACHLOROETHYLENE

. Waste code: F002
. Waste name: THE FOLLOWING SPENT HALOGENATED SOLVENTS: TETRACHLOROETHYLENE, METHYLENE CHLORIDE, TRICHLOROETHYLENE, 1,1,1-TRICHLOROETHANE, CHLOROBENZENE, 1,1,2-TRICHLORO-1,2,2-TRIFLUOROETHANE, ORTHO-DICHLOROBENZENE, TRICHLOROFLUOROMETHANE, AND 1,1,2-TRICHLOROETHANE; ALL SPENT SOLVENT MIXTURES/BLENDS CONTAINING, BEFORE USE, A TOTAL OF TEN PERCENT OR MORE (BY VOLUME) OF ONE OR MORE OF THE ABOVE HALOGENATED SOLVENTS OR THOSE LISTED IN F001, F004, OR F005, AND STILL BOTTOMS FROM THE RECOVERY OF THESE SPENT SOLVENTS AND SPENT SOLVENT MIXTURES.

. Waste code: F005
. Waste name: THE FOLLOWING SPENT NON-HALOGENATED SOLVENTS: TOLUENE, METHYL ETHYL KETONE, CARBON DISULFIDE, ISOBUTANOL, PYRIDINE, BENZENE, 2-ETHOXYETHANOL, AND 2-NITROPROPANE; ALL SPENT SOLVENT MIXTURES/BLENDS CONTAINING, BEFORE USE, A TOTAL OF TEN PERCENT OR MORE (BY VOLUME) OF ONE OR MORE OF THE ABOVE NON-HALOGENATED SOLVENTS OR THOSE SOLVENTS LISTED IN F001, F002, OR F004; AND STILL BOTTOMS FROM THE RECOVERY OF THESE SPENT SOLVENTS AND SPENT SOLVENT MIXTURES.

Date form received by agency: 02/27/2002
Site name: DELUXE LABORATORIES, INC.
Classification: Large Quantity Generator

. Waste code: 141
. Waste name: Off-specification, aged, or surplus inorganics

. Waste code: 211
. Waste name: Halogenated solvents (chloroform, methyl chloride, perchloroethylene, etc.)

. Waste code: 214
. Waste name: Unspecified solvent mixture

. Waste code: 352
. Waste name: Other organic solids

. Waste code: 541
. Waste name: Photochemicals / photo processing waste

. Waste code: 791
. Waste name: Liquids with pH < 2

DELUXE LABORATORIES INC (Continued) **1000428979**

. Waste code: D001
. Waste name: IGNITABLE HAZARDOUS WASTES ARE THOSE WASTES WHICH HAVE A FLASHPOINT OF LESS THAN 140 DEGREES FAHRENHEIT AS DETERMINED BY A PENSKY-MARTENS CLOSED CUP FLASH POINT TESTER. ANOTHER METHOD OF DETERMINING THE FLASH POINT OF A WASTE IS TO REVIEW THE MATERIAL SAFETY DATA SHEET, WHICH CAN BE OBTAINED FROM THE MANUFACTURER OR DISTRIBUTOR OF THE MATERIAL. LACQUER THINNER IS AN EXAMPLE OF A COMMONLY USED SOLVENT WHICH WOULD BE CONSIDERED AS IGNITABLE HAZARDOUS WASTE.

. Waste code: D002
. Waste name: A WASTE WHICH HAS A PH OF LESS THAN 2 OR GREATER THAN 12.5 IS CONSIDERED TO BE A CORROSIVE HAZARDOUS WASTE. SODIUM HYDROXIDE, A CAUSTIC SOLUTION WITH A HIGH PH, IS OFTEN USED BY INDUSTRIES TO CLEAN OR DEGREASE PARTS. HYDROCHLORIC ACID, A SOLUTION WITH A LOW PH, IS USED BY MANY INDUSTRIES TO CLEAN METAL PARTS PRIOR TO PAINTING. WHEN THESE CAUSTIC OR ACID SOLUTIONS BECOME CONTAMINATED AND MUST BE DISPOSED, THE WASTE WOULD BE A CORROSIVE HAZARDOUS WASTE.

. Waste code: D011
. Waste name: SILVER

. Waste code: D039
. Waste name: TETRACHLOROETHYLENE

. Waste code: F001
. Waste name: THE FOLLOWING SPENT HALOGENATED SOLVENTS USED IN DEGREASING: TETRACHLOROETHYLENE, TRICHLOROETHYLENE, METHYLENE CHLORIDE, 1,1,1-TRICHLOROETHANE, CARBON TETRACHLORIDE, AND CHLORINATED FLUOROCARBONS; ALL SPENT SOLVENT MIXTURES/BLENDS USED IN DEGREASING CONTAINING, BEFORE USE, A TOTAL OF TEN PERCENT OR MORE (BY VOLUME) OF ONE OR MORE OF THE ABOVE HALOGENATED SOLVENTS OR THOSE SOLVENTS LISTED IN F002, F004, AND F005, AND STILL BOTTOMS FROM THE RECOVERY OF THESE SPENT SOLVENTS AND SPENT SOLVENT MIXTURES.

. Waste code: F002
. Waste name: THE FOLLOWING SPENT HALOGENATED SOLVENTS: TETRACHLOROETHYLENE, METHYLENE CHLORIDE, TRICHLOROETHYLENE, 1,1,1-TRICHLOROETHANE, CHLOROBENZENE, 1,1,2-TRICHLORO-1,2,2-TRIFLUOROETHANE, ORTHO-DICHLOROBENZENE, TRICHLOROFLUOROMETHANE, AND 1,1,2-TRICHLOROETHANE; ALL SPENT SOLVENT MIXTURES/BLENDS CONTAINING, BEFORE USE, A TOTAL OF TEN PERCENT OR MORE (BY VOLUME) OF ONE OR MORE OF THE ABOVE HALOGENATED SOLVENTS OR THOSE LISTED IN F001, F004, OR F005, AND STILL BOTTOMS FROM THE RECOVERY OF THESE SPENT SOLVENTS AND SPENT SOLVENT MIXTURES.

. Waste code: F005
. Waste name: THE FOLLOWING SPENT NON-HALOGENATED SOLVENTS: TOLUENE, METHYL ETHYL KETONE, CARBON DISULFIDE, ISOBUTANOL, PYRIDINE, BENZENE, 2-ETHOXYETHANOL, AND 2-NITROPROPANE; ALL SPENT SOLVENT MIXTURES/BLENDS CONTAINING, BEFORE USE, A TOTAL OF TEN PERCENT OR MORE (BY VOLUME) OF ONE OR MORE OF THE ABOVE NON-HALOGENATED SOLVENTS OR THOSE SOLVENTS LISTED IN F001, F002, OR F004; AND STILL BOTTOMS FROM THE RECOVERY OF THESE SPENT SOLVENTS AND SPENT SOLVENT MIXTURES.

. Waste code: P012
. Waste name: ARSENIC OXIDE AS2O3

DELUXE LABORATORIES INC (Continued) **1000428979**

Date form received by agency: 10/12/2000
Site name: DELUXE LABORATORIES, INC.
Classification: Large Quantity Generator

Date form received by agency: 03/16/1999
Site name: DELUXE LABORATORIES
Classification: Large Quantity Generator

Date form received by agency: 09/01/1996
Site name: DELUXE LABORATORIES, INC
Classification: Large Quantity Generator

Date form received by agency: 12/29/1995
Site name: DELUXE LABRATORIES
Classification: Large Quantity Generator

Date form received by agency: 03/14/1994
Site name: DELUXE LABORATORIES
Classification: Large Quantity Generator

Date form received by agency: 01/31/1992
Site name: DELUXE LABORATORIES, INC
Classification: Large Quantity Generator

Date form received by agency: 04/10/1990
Site name: DELUXE LAB
Classification: Large Quantity Generator

Date form received by agency: 03/10/1986
Site name: DELUXE LABORATORIES, INC
Classification: Large Quantity Generator

Facility Has Received Notices of Violations:
Regulation violated: Not reported
Area of violation: Generators - General
Date violation determined: 02/05/2009
Date achieved compliance: 02/05/2009
Violation lead agency: State
Enforcement action: WRITTEN INFORMAL
Enforcement action date: 02/05/2009
Enf. disposition status: Not reported
Enf. disp. status date: Not reported
Enforcement lead agency: State
Proposed penalty amount: Not reported
Final penalty amount: Not reported
Paid penalty amount: Not reported

Evaluation Action Summary:
Evaluation date: 06/26/2015
Evaluation: COMPLIANCE EVALUATION INSPECTION ON-SITE
Area of violation: Not reported
Date achieved compliance: Not reported
Evaluation lead agency: State

Evaluation date: 02/05/2009
Evaluation: COMPLIANCE EVALUATION INSPECTION ON-SITE

DELUXE LABORATORIES INC (Continued) **1000428979**

Area of violation: Generators - General
Date achieved compliance: 02/05/2009
Evaluation lead agency: State

ENVIROSTOR:
Facility ID: 60001863
Status: Refer: 1248 Local Agency
Status Date: 05/09/2014
Site Code: 301604
Site Type: Evaluation
Site Type Detailed: Evaluation
Acres: 5
NPL: NO
Regulatory Agencies: SMBRP, LOS ANGELES COUNTY
Lead Agency: LOS ANGELES COUNTY
Program Manager: Manjul Bose
Supervisor: Javier Hinojosa
Division Branch: Cleanup Chatsworth
Assembly: 43
Senate: 24
Special Program: Not reported
Restricted Use: NO
Site Mgmt Req: NONE SPECIFIED
Funding: EPA Grant
Latitude: 34.09578
Longitude: -118.3087
APN: 5544-032-013, 5544-032-016, 5544032013, 5544032016
Past Use: PHOTOGRAPHIC PROCESSING
Potential COC: Under Investigation Tetrachloroethylene (PCE
Confirmed COC: NONE SPECIFIED
Potential Description: AQUI, IA, SOIL, SV, UE, WELL
Alias Name: 5544-032-013
Alias Type: APN
Alias Name: 5544-032-016
Alias Type: APN
Alias Name: 5544032013
Alias Type: APN
Alias Name: 5544032016
Alias Type: APN
Alias Name: CAN000909568
Alias Type: CERCLIS ID
Alias Name: SLT43206204
Alias Type: GeoTracker Global ID
Alias Name: 301604
Alias Type: Project Code (Site Code)
Alias Name: 60001863
Alias Type: Envirostor ID Number

Completed Info:
Completed Area Name: PROJECT WIDE
Completed Sub Area Name: Not reported
Completed Document Type: PA/SI Site Screening
Completed Date: 09/12/2013
Comments: Not reported

Completed Area Name: PROJECT WIDE
Completed Sub Area Name: Not reported
Completed Document Type: Correspondence

DELUXE LABORATORIES INC (Continued) **1000428979**

Completed Date: 04/01/2014
Comments: Correspondence Received.

Completed Area Name: PROJECT WIDE
Completed Sub Area Name: Not reported
Completed Document Type: Correspondence
Completed Date: 05/08/2014
Comments: SB 1248

Completed Area Name: PROJECT WIDE
Completed Sub Area Name: Not reported
Completed Document Type: Correspondence
Completed Date: 05/08/2014
Comments: Transfer of site to LACOFD

Future Area Name: Not reported
Future Sub Area Name: Not reported
Future Document Type: Not reported
Future Due Date: Not reported
Schedule Area Name: Not reported
Schedule Sub Area Name: Not reported
Schedule Document Type: Not reported
Schedule Due Date: Not reported
Schedule Revised Date: Not reported

CPS-SLIC:
Region: STATE
Facility Status: **Open - Inactive**
Status Date: 01/01/1965
Global Id: SLT43206204
Lead Agency: LA CNTY FIRE DEPT. (BILLING AND UST)
Lead Agency Case Number: Not reported
Latitude: 34.09553
Longitude: -118.308012
Case Type: Cleanup Program Site
Case Worker: Not reported
Local Agency: Not reported
RB Case Number: Not reported
File Location: Not reported
Potential Media Affected: Not reported
Potential Contaminants of Concern: Not reported
Site History: Not reported

Click here to access the California GeoTracker records for this facility:

HIST UST:
File Number: 00028E07
URL: http://geotracker.waterboards.ca.gov/ustpdfs/pdf/00028E07.pdf
Region: STATE
Facility ID: 00000067647
Facility Type: Other
Other Type: MOTION PICTURE PROCE
Contact Name: RICHARD GRENIER
Telephone: 2134626171
Owner Name: TWENTIETH CENTURY FOX FILM COR
Owner Address: 10201 W. PICO BLVD.

DELUXE LABORATORIES INC (Continued) **1000428979**

Owner City,St,Zip: LOS ANGELES, CA 90035
Total Tanks: 0001

Tank Num: 001
Container Num: ONE
Year Installed: 1973
Tank Capacity: 00020000
Tank Used for: WASTE
Type of Fuel: 4
Container Construction Thickness: /16 2
Leak Detection: Stock Inventor

Click here for Geo Tracker PDF:

ICIS:
Enforcement Action ID: CASCAA0000060370094000095
FRS ID: 110000784009
Action Name: DELUXE LABORATORIES INC 060370094000095
Facility Name: DELUXE LABORATORIES INC
Facility Address: 1377 N SERRANO AVE
HOLLYWOOD, CA 90027
Enforcement Action Type: Administrative Order
Facility County: LOS ANGELES
Program System Acronym: AIR
Enforcement Action Forum Desc: Administrative - Formal
EA Type Code: SCAAAO
Facility SIC Code: 7819
Federal Facility ID: Not reported
Latitude in Decimal Degrees: 34.0965
Longitude in Decimal Degrees: -118.30703
Permit Type Desc: Not reported
Program System Acronym: CASCA0000603700940
Facility NAICS Code: 512199
Tribal Land Code: Not reported

Enforcement Action ID: CASCAA0000060370094000094
FRS ID: 110000784009
Action Name: DELUXE LABORATORIES INC 060370094000094
Facility Name: DELUXE LABORATORIES INC
Facility Address: 1377 N SERRANO AVE
HOLLYWOOD, CA 90027
Enforcement Action Type: Notice of Violation
Facility County: LOS ANGELES
Program System Acronym: AIR
Enforcement Action Forum Desc: Administrative - Informal
EA Type Code: NOV
Facility SIC Code: 7819
Federal Facility ID: Not reported
Latitude in Decimal Degrees: 34.0965
Longitude in Decimal Degrees: -118.30703
Permit Type Desc: Not reported
Program System Acronym: CASCA0000603700940
Facility NAICS Code: 512199
Tribal Land Code: Not reported

Enforcement Action ID: CASCAA0000060370094000075
FRS ID: 110000784009

DELUXE LABORATORIES INC (Continued) **1000428979**

Action Name:	DELUXE LABORATORIES INC 060370094000075
Facility Name:	DELUXE LABORATORIES INC
Facility Address:	1377 N SERRANO AVE HOLLYWOOD, CA 90027
Enforcement Action Type:	Administrative Order
Facility County:	LOS ANGELES
Program System Acronym:	AIR
Enforcement Action Forum Desc:	Administrative - Formal
EA Type Code:	SCAAAO
Facility SIC Code:	7819
Federal Facility ID:	Not reported
Latitude in Decimal Degrees:	34.0965
Longitude in Decimal Degrees:	-118.30703
Permit Type Desc:	Not reported
Program System Acronym:	CASCA0000603700940
Facility NAICS Code:	512199
Tribal Land Code:	Not reported

Enforcement Action ID:	CASCAA0000060370094000074
FRS ID:	110000784009
Action Name:	DELUXE LABORATORIES INC 060370094000074
Facility Name:	DELUXE LABORATORIES INC
Facility Address:	1377 N SERRANO AVE HOLLYWOOD, CA 90027
Enforcement Action Type:	Notice of Violation
Facility County:	LOS ANGELES
Program System Acronym:	AIR
Enforcement Action Forum Desc:	Administrative - Informal
EA Type Code:	NOV
Facility SIC Code:	7819
Federal Facility ID:	Not reported
Latitude in Decimal Degrees:	34.0965
Longitude in Decimal Degrees:	-118.30703
Permit Type Desc:	Not reported
Program System Acronym:	CASCA0000603700940
Facility NAICS Code:	512199
Tribal Land Code:	Not reported

Enforcement Action ID:	CASCAA0000060370094000065
FRS ID:	110000784009
Action Name:	DELUXE LABORATORIES INC 060370094000065
Facility Name:	DELUXE LABORATORIES INC
Facility Address:	1377 N SERRANO AVE HOLLYWOOD, CA 90027
Enforcement Action Type:	Administrative Order
Facility County:	LOS ANGELES
Program System Acronym:	AIR
Enforcement Action Forum Desc:	Administrative - Formal
EA Type Code:	SCAAAO
Facility SIC Code:	7819
Federal Facility ID:	Not reported
Latitude in Decimal Degrees:	34.0965
Longitude in Decimal Degrees:	-118.30703
Permit Type Desc:	Not reported
Program System Acronym:	CASCA0000603700940
Facility NAICS Code:	512199
Tribal Land Code:	Not reported

DELUXE LABORATORIES INC (Continued) **1000428979**

Enforcement Action ID: CASCAA0000060370094000064
FRS ID: 110000784009
Action Name: DELUXE LABORATORIES INC 060370094000064
Facility Name: DELUXE LABORATORIES INC
Facility Address: 1377 N SERRANO AVE
HOLLYWOOD, CA 90027
Enforcement Action Type: Notice of Violation
Facility County: LOS ANGELES
Program System Acronym: AIR
Enforcement Action Forum Desc: Administrative - Informal
EA Type Code: NOV
Facility SIC Code: 7819
Federal Facility ID: Not reported
Latitude in Decimal Degrees: 34.0965
Longitude in Decimal Degrees: -118.30703
Permit Type Desc: Not reported
Program System Acronym: CASCA0000603700940
Facility NAICS Code: 512199
Tribal Land Code: Not reported

Enforcement Action ID: CASCAA0000060370094000058
FRS ID: 110000784009
Action Name: DELUXE LABORATORIES INC 060370094000058
Facility Name: DELUXE LABORATORIES INC
Facility Address: 1377 N SERRANO AVE
HOLLYWOOD, CA 90027
Enforcement Action Type: Administrative Order
Facility County: LOS ANGELES
Program System Acronym: AIR
Enforcement Action Forum Desc: Administrative - Formal
EA Type Code: SCAAAO
Facility SIC Code: 7819
Federal Facility ID: Not reported
Latitude in Decimal Degrees: 34.0965
Longitude in Decimal Degrees: -118.30703
Permit Type Desc: Not reported
Program System Acronym: CASCA0000603700940
Facility NAICS Code: 512199
Tribal Land Code: Not reported

Enforcement Action ID: CASCAA0000060370094000057
FRS ID: 110000784009
Action Name: DELUXE LABORATORIES INC 060370094000057
Facility Name: DELUXE LABORATORIES INC
Facility Address: 1377 N SERRANO AVE
HOLLYWOOD, CA 90027
Enforcement Action Type: Notice of Violation
Facility County: LOS ANGELES
Program System Acronym: AIR
Enforcement Action Forum Desc: Administrative - Informal
EA Type Code: NOV
Facility SIC Code: 7819
Federal Facility ID: Not reported
Latitude in Decimal Degrees: 34.0965
Longitude in Decimal Degrees: -118.30703
Permit Type Desc: Not reported
Program System Acronym: CASCA0000603700940

DELUXE LABORATORIES INC (Continued) **1000428979**

Facility NAICS Code: 512199
Tribal Land Code: Not reported

Enforcement Action ID: CASCAA0000060370094000036
FRS ID: 110000784009
Action Name: DELUXE LABORATORIES INC 060370094000036
Facility Name: DELUXE LABORATORIES INC
Facility Address: 1377 N SERRANO AVE
HOLLYWOOD, CA 90027
Enforcement Action Type: Administrative Order
Facility County: LOS ANGELES
Program System Acronym: AIR
Enforcement Action Forum Desc: Administrative - Formal
EA Type Code: SCAAAO
Facility SIC Code: 7819
Federal Facility ID: Not reported
Latitude in Decimal Degrees: 34.0965
Longitude in Decimal Degrees: -118.30703
Permit Type Desc: Not reported
Program System Acronym: CASCA0000603700940
Facility NAICS Code: 512199
Tribal Land Code: Not reported

Enforcement Action ID: CASCAA0000060370094000035
FRS ID: 110000784009
Action Name: DELUXE LABORATORIES INC 060370094000035
Facility Name: DELUXE LABORATORIES INC
Facility Address: 1377 N SERRANO AVE
HOLLYWOOD, CA 90027
Enforcement Action Type: Notice of Violation
Facility County: LOS ANGELES
Program System Acronym: AIR
Enforcement Action Forum Desc: Administrative - Informal
EA Type Code: NOV
Facility SIC Code: 7819
Federal Facility ID: Not reported
Latitude in Decimal Degrees: 34.0965
Longitude in Decimal Degrees: -118.30703
Permit Type Desc: Not reported
Program System Acronym: CASCA0000603700940
Facility NAICS Code: 512199
Tribal Land Code: Not reported

FINDS:

Registry ID: 110000784009

Environmental Interest/Information System
AFS (Aerometric Information Retrieval System (AIRS) Facility Subsystem) replaces the former Compliance Data System (CDS), the National Emission Data System (NEDS), and the Storage and Retrieval of Aerometric Data (SAROAD). AIRS is the national repository for information concerning airborne pollution in the United States. AFS is used to track emissions and compliance data from industrial plants. AFS data are utilized by states to prepare State Implementation Plans to comply with regulatory programs and by EPA as an input for the

DELUXE LABORATORIES INC (Continued) **1000428979**

estimation of total national emissions. AFS is undergoing a major redesign to support facility operating permits required under Title V of the Clean Air Act.

California Hazardous Waste Tracking System - Datamart (HWTS-DATAMART) provides California with information on hazardous waste shipments for generators, transporters, and treatment, storage, and disposal facilities.

RCRAInfo is a national information system that supports the Resource Conservation and Recovery Act (RCRA) program through the tracking of events and activities related to facilities that generate, transport, and treat, store, or dispose of hazardous waste. RCRAInfo allows RCRA program staff to track the notification, permit, compliance, and corrective action activities required under RCRA.

HAZARDOUS AIR POLLUTANT MAJOR

HAZARDOUS WASTE BIENNIAL REPORTER

STATE MASTER

AIR MINOR

Click this hyperlink while viewing on your computer to access additional FINDS: detail in the EDR Site Report.

ECHO:

Envid:	1000428979
Registry ID:	110000784009
DFR URL:	http://echo.epa.gov/detailed-facility-report?fid=110000784009

EMI:

Year:	1987
County Code:	19
Air Basin:	SC
Facility ID:	9668
Air District Name:	SC
SIC Code:	7819
Air District Name:	SOUTH COAST AQMD
Community Health Air Pollution Info System:	Not reported
Consolidated Emission Reporting Rule:	Not reported
Total Organic Hydrocarbon Gases Tons/Yr:	154
Reactive Organic Gases Tons/Yr:	4
Carbon Monoxide Emissions Tons/Yr:	1
NOX - Oxides of Nitrogen Tons/Yr:	2
SOX - Oxides of Sulphur Tons/Yr:	0
Particulate Matter Tons/Yr:	0
Part. Matter 10 Micrometers and Smllr Tons/Yr:	0

Year:	1990
County Code:	19
Air Basin:	SC
Facility ID:	9668
Air District Name:	SC

DELUXE LABORATORIES INC (Continued) **1000428979**

SIC Code:	7819
Air District Name:	SOUTH COAST AQMD
Community Health Air Pollution Info System:	Not reported
Consolidated Emission Reporting Rule:	Not reported
Total Organic Hydrocarbon Gases Tons/Yr:	211
Reactive Organic Gases Tons/Yr:	2
Carbon Monoxide Emissions Tons/Yr:	1
NOX - Oxides of Nitrogen Tons/Yr:	3
SOX - Oxides of Sulphur Tons/Yr:	0
Particulate Matter Tons/Yr:	0
Part. Matter 10 Micrometers and Smllr Tons/Yr:	0

Year:	1993
County Code:	19
Air Basin:	SC
Facility ID:	9668
Air District Name:	SC
SIC Code:	7819
Air District Name:	SOUTH COAST AQMD
Community Health Air Pollution Info System:	Not reported
Consolidated Emission Reporting Rule:	Not reported
Total Organic Hydrocarbon Gases Tons/Yr:	182
Reactive Organic Gases Tons/Yr:	2
Carbon Monoxide Emissions Tons/Yr:	1
NOX - Oxides of Nitrogen Tons/Yr:	2
SOX - Oxides of Sulphur Tons/Yr:	0
Particulate Matter Tons/Yr:	0
Part. Matter 10 Micrometers and Smllr Tons/Yr:	0

Year:	1995
County Code:	19
Air Basin:	SC
Facility ID:	9668
Air District Name:	SC
SIC Code:	7819
Air District Name:	SOUTH COAST AQMD
Community Health Air Pollution Info System:	Not reported
Consolidated Emission Reporting Rule:	Not reported
Total Organic Hydrocarbon Gases Tons/Yr:	182
Reactive Organic Gases Tons/Yr:	2
Carbon Monoxide Emissions Tons/Yr:	1
NOX - Oxides of Nitrogen Tons/Yr:	2
SOX - Oxides of Sulphur Tons/Yr:	0
Particulate Matter Tons/Yr:	0
Part. Matter 10 Micrometers and Smllr Tons/Yr:	0

Year:	1996
County Code:	19
Air Basin:	SC
Facility ID:	9668
Air District Name:	SC
SIC Code:	7819
Air District Name:	SOUTH COAST AQMD
Community Health Air Pollution Info System:	Not reported
Consolidated Emission Reporting Rule:	Not reported
Total Organic Hydrocarbon Gases Tons/Yr:	95
Reactive Organic Gases Tons/Yr:	8

DELUXE LABORATORIES INC (Continued) **1000428979**

Carbon Monoxide Emissions Tons/Yr:	1
NOX - Oxides of Nitrogen Tons/Yr:	4
SOX - Oxides of Sulphur Tons/Yr:	0
Particulate Matter Tons/Yr:	0
Part. Matter 10 Micrometers and Smllr Tons/Yr:	0

Year:	1997
County Code:	19
Air Basin:	SC
Facility ID:	9668
Air District Name:	SC
SIC Code:	7819
Air District Name:	SOUTH COAST AQMD
Community Health Air Pollution Info System:	Not reported
Consolidated Emission Reporting Rule:	Not reported
Total Organic Hydrocarbon Gases Tons/Yr:	63
Reactive Organic Gases Tons/Yr:	9
Carbon Monoxide Emissions Tons/Yr:	1
NOX - Oxides of Nitrogen Tons/Yr:	2
SOX - Oxides of Sulphur Tons/Yr:	0
Particulate Matter Tons/Yr:	0
Part. Matter 10 Micrometers and Smllr Tons/Yr:	0

Year:	1998
County Code:	19
Air Basin:	SC
Facility ID:	9668
Air District Name:	SC
SIC Code:	7819
Air District Name:	SOUTH COAST AQMD
Community Health Air Pollution Info System:	Not reported
Consolidated Emission Reporting Rule:	Not reported
Total Organic Hydrocarbon Gases Tons/Yr:	62
Reactive Organic Gases Tons/Yr:	8
Carbon Monoxide Emissions Tons/Yr:	1
NOX - Oxides of Nitrogen Tons/Yr:	2
SOX - Oxides of Sulphur Tons/Yr:	0
Particulate Matter Tons/Yr:	0
Part. Matter 10 Micrometers and Smllr Tons/Yr:	0

Year:	1999
County Code:	19
Air Basin:	SC
Facility ID:	9668
Air District Name:	SC
SIC Code:	7819
Air District Name:	SOUTH COAST AQMD
Community Health Air Pollution Info System:	Not reported
Consolidated Emission Reporting Rule:	Not reported
Total Organic Hydrocarbon Gases Tons/Yr:	63
Reactive Organic Gases Tons/Yr:	9
Carbon Monoxide Emissions Tons/Yr:	1
NOX - Oxides of Nitrogen Tons/Yr:	2
SOX - Oxides of Sulphur Tons/Yr:	0
Particulate Matter Tons/Yr:	0
Part. Matter 10 Micrometers and Smllr Tons/Yr:	0

DELUXE LABORATORIES INC (Continued) **1000428979**

Year:	2000
County Code:	19
Air Basin:	SC
Facility ID:	9668
Air District Name:	SC
SIC Code:	7819
Air District Name:	SOUTH COAST AQMD
Community Health Air Pollution Info System:	Not reported
Consolidated Emission Reporting Rule:	Not reported
Total Organic Hydrocarbon Gases Tons/Yr:	63
Reactive Organic Gases Tons/Yr:	9
Carbon Monoxide Emissions Tons/Yr:	1
NOX - Oxides of Nitrogen Tons/Yr:	2
SOX - Oxides of Sulphur Tons/Yr:	0
Particulate Matter Tons/Yr:	0
Part. Matter 10 Micrometers and Smllr Tons/Yr:	0

Year:	2001
County Code:	19
Air Basin:	SC
Facility ID:	9668
Air District Name:	SC
SIC Code:	7819
Air District Name:	SOUTH COAST AQMD
Community Health Air Pollution Info System:	Y
Consolidated Emission Reporting Rule:	Not reported
Total Organic Hydrocarbon Gases Tons/Yr:	9
Reactive Organic Gases Tons/Yr:	6
Carbon Monoxide Emissions Tons/Yr:	2
NOX - Oxides of Nitrogen Tons/Yr:	2
SOX - Oxides of Sulphur Tons/Yr:	0
Particulate Matter Tons/Yr:	0
Part. Matter 10 Micrometers and Smllr Tons/Yr:	0

Year:	2002
County Code:	19
Air Basin:	SC
Facility ID:	9668
Air District Name:	SC
SIC Code:	7819
Air District Name:	SOUTH COAST AQMD
Community Health Air Pollution Info System:	Not reported
Consolidated Emission Reporting Rule:	Not reported
Total Organic Hydrocarbon Gases Tons/Yr:	21
Reactive Organic Gases Tons/Yr:	8
Carbon Monoxide Emissions Tons/Yr:	2
NOX - Oxides of Nitrogen Tons/Yr:	2
SOX - Oxides of Sulphur Tons/Yr:	0
Particulate Matter Tons/Yr:	0
Part. Matter 10 Micrometers and Smllr Tons/Yr:	0

Year:	2003
County Code:	19
Air Basin:	SC
Facility ID:	9668
Air District Name:	SC
SIC Code:	7819

DELUXE LABORATORIES INC (Continued) **1000428979**

Air District Name:	SOUTH COAST AQMD
Community Health Air Pollution Info System:	Not reported
Consolidated Emission Reporting Rule:	Not reported
Total Organic Hydrocarbon Gases Tons/Yr:	21
Reactive Organic Gases Tons/Yr:	8
Carbon Monoxide Emissions Tons/Yr:	2
NOX - Oxides of Nitrogen Tons/Yr:	2
SOX - Oxides of Sulphur Tons/Yr:	0
Particulate Matter Tons/Yr:	0
Part. Matter 10 Micrometers and Smllr Tons/Yr:	0

Year:	2004
County Code:	19
Air Basin:	SC
Facility ID:	9668
Air District Name:	SC
SIC Code:	7819
Air District Name:	SOUTH COAST AQMD
Community Health Air Pollution Info System:	Y
Consolidated Emission Reporting Rule:	Not reported
Total Organic Hydrocarbon Gases Tons/Yr:	20.6291689
Reactive Organic Gases Tons/Yr:	8.26
Carbon Monoxide Emissions Tons/Yr:	1.67056
NOX - Oxides of Nitrogen Tons/Yr:	1.99224
SOX - Oxides of Sulphur Tons/Yr:	0.012705
Particulate Matter Tons/Yr:	0.151049
Part. Matter 10 Micrometers and Smllr Tons/Yr:	0.15

Year:	2005
County Code:	19
Air Basin:	SC
Facility ID:	9668
Air District Name:	SC
SIC Code:	7819
Air District Name:	SOUTH COAST AQMD
Community Health Air Pollution Info System:	Not reported
Consolidated Emission Reporting Rule:	Not reported
Total Organic Hydrocarbon Gases Tons/Yr:	12.80892
Reactive Organic Gases Tons/Yr:	5.148081802
Carbon Monoxide Emissions Tons/Yr:	1.73027
NOX - Oxides of Nitrogen Tons/Yr:	2.06108
SOX - Oxides of Sulphur Tons/Yr:	.01269
Particulate Matter Tons/Yr:	.15602
Part. Matter 10 Micrometers and Smllr Tons/Yr:	.15602

Year:	2006
County Code:	19
Air Basin:	SC
Facility ID:	9668
Air District Name:	SC
SIC Code:	7819
Air District Name:	SOUTH COAST AQMD
Community Health Air Pollution Info System:	Not reported
Consolidated Emission Reporting Rule:	Not reported
Total Organic Hydrocarbon Gases Tons/Yr:	31.93056721482485848
Reactive Organic Gases Tons/Yr:	13.978
Carbon Monoxide Emissions Tons/Yr:	1.862

DELUXE LABORATORIES INC (Continued) **1000428979**

NOX - Oxides of Nitrogen Tons/Yr:	2.217
SOX - Oxides of Sulphur Tons/Yr:	.013
Particulate Matter Tons/Yr:	.168
Part. Matter 10 Micrometers and Smllr Tons/Yr:	.168

Year:	2007
County Code:	19
Air Basin:	SC
Facility ID:	9668
Air District Name:	SC
SIC Code:	7819
Air District Name:	SOUTH COAST AQMD
Community Health Air Pollution Info System:	Not reported
Consolidated Emission Reporting Rule:	Not reported
Total Organic Hydrocarbon Gases Tons/Yr:	31.93056721482485848
Reactive Organic Gases Tons/Yr:	13.978
Carbon Monoxide Emissions Tons/Yr:	1.862
NOX - Oxides of Nitrogen Tons/Yr:	2.217
SOX - Oxides of Sulphur Tons/Yr:	.013
Particulate Matter Tons/Yr:	.168
Part. Matter 10 Micrometers and Smllr Tons/Yr:	.168

Year:	2008
County Code:	19
Air Basin:	SC
Facility ID:	9668
Air District Name:	SC
SIC Code:	7819
Air District Name:	SOUTH COAST AQMD
Community Health Air Pollution Info System:	Not reported
Consolidated Emission Reporting Rule:	Not reported
Total Organic Hydrocarbon Gases Tons/Yr:	11.81395764097906600
Reactive Organic Gases Tons/Yr:	4.731892862170877942
Carbon Monoxide Emissions Tons/Yr:	1.9
NOX - Oxides of Nitrogen Tons/Yr:	2.26
SOX - Oxides of Sulphur Tons/Yr:	.01
Particulate Matter Tons/Yr:	2.65
Part. Matter 10 Micrometers and Smllr Tons/Yr:	1.906

Year:	2009
County Code:	19
Air Basin:	SC
Facility ID:	9668
Air District Name:	SC
SIC Code:	7819
Air District Name:	SOUTH COAST AQMD
Community Health Air Pollution Info System:	Not reported
Consolidated Emission Reporting Rule:	Not reported
Total Organic Hydrocarbon Gases Tons/Yr:	2.0032785037725098
Reactive Organic Gases Tons/Yr:	0.80355200000000004
Carbon Monoxide Emissions Tons/Yr:	1.76
NOX - Oxides of Nitrogen Tons/Yr:	2.1299999999999999
SOX - Oxides of Sulphur Tons/Yr:	1.0212000000000001E-2
Particulate Matter Tons/Yr:	3.0526499999999999
Part. Matter 10 Micrometers and Smllr Tons/Yr:	2.1826500000000002

Year:	2010

DELUXE LABORATORIES INC (Continued) **1000428979**

County Code:	19
Air Basin:	SC
Facility ID:	9668
Air District Name:	SC
SIC Code:	7819
Air District Name:	SOUTH COAST AQMD
Community Health Air Pollution Info System:	Not reported
Consolidated Emission Reporting Rule:	Not reported
Total Organic Hydrocarbon Gases Tons/Yr:	1.8579135618271101
Reactive Organic Gases Tons/Yr:	0.74402999999999997
Carbon Monoxide Emissions Tons/Yr:	1.7987500000000001
NOX - Oxides of Nitrogen Tons/Yr:	2.1877499999999999
SOX - Oxides of Sulphur Tons/Yr:	0.01302
Particulate Matter Tons/Yr:	2.9736799999999999
Part. Matter 10 Micrometers and Smllr Tons/Yr:	2.1310790000000002

Year:	2011
County Code:	19
Air Basin:	SC
Facility ID:	9668
Air District Name:	SC
SIC Code:	7819
Air District Name:	SOUTH COAST AQMD
Community Health Air Pollution Info System:	Not reported
Consolidated Emission Reporting Rule:	Not reported
Total Organic Hydrocarbon Gases Tons/Yr:	0.94681702984
Reactive Organic Gases Tons/Yr:	0.3848
Carbon Monoxide Emissions Tons/Yr:	1.764
NOX - Oxides of Nitrogen Tons/Yr:	2.1
SOX - Oxides of Sulphur Tons/Yr:	0.0126
Particulate Matter Tons/Yr:	4.52864
Part. Matter 10 Micrometers and Smllr Tons/Yr:	3.217928

Year:	2012
County Code:	19
Air Basin:	SC
Facility ID:	9668
Air District Name:	SC
SIC Code:	7819
Air District Name:	SOUTH COAST AQMD
Community Health Air Pollution Info System:	Not reported
Consolidated Emission Reporting Rule:	Not reported
Total Organic Hydrocarbon Gases Tons/Yr:	1.1746819162
Reactive Organic Gases Tons/Yr:	0.47723
Carbon Monoxide Emissions Tons/Yr:	2.13696
NOX - Oxides of Nitrogen Tons/Yr:	2.544
SOX - Oxides of Sulphur Tons/Yr:	0.01526
Particulate Matter Tons/Yr:	4.56238
Part. Matter 10 Micrometers and Smllr Tons/Yr:	3.251668

Year:	2013
County Code:	19
Air Basin:	SC
Facility ID:	9668
Air District Name:	SC
SIC Code:	7819
Air District Name:	SOUTH COAST AQMD

DELUXE LABORATORIES INC (Continued) **1000428979**

Community Health Air Pollution Info System:	Not reported
Consolidated Emission Reporting Rule:	Not reported
Total Organic Hydrocarbon Gases Tons/Yr:	0.57130619375
Reactive Organic Gases Tons/Yr:	0.23391
Carbon Monoxide Emissions Tons/Yr:	1.56492
NOX - Oxides of Nitrogen Tons/Yr:	1.863
SOX - Oxides of Sulphur Tons/Yr:	0.01117
Particulate Matter Tons/Yr:	4.51062
Part. Matter 10 Micrometers and Smllr Tons/Yr:	3.199908

Year:	2014
County Code:	19
Air Basin:	SC
Facility ID:	9668
Air District Name:	SC
SIC Code:	7819
Air District Name:	SOUTH COAST AQMD
Community Health Air Pollution Info System:	Not reported
Consolidated Emission Reporting Rule:	Not reported
Total Organic Hydrocarbon Gases Tons/Yr:	0.058181818182
Reactive Organic Gases Tons/Yr:	0.0256
Carbon Monoxide Emissions Tons/Yr:	0.39102
NOX - Oxides of Nitrogen Tons/Yr:	0.4655
SOX - Oxides of Sulphur Tons/Yr:	0.00279
Particulate Matter Tons/Yr:	1.82858
Part. Matter 10 Micrometers and Smllr Tons/Yr:	1.29062

HAZNET:

envid:	1000428979
Year:	2015
GEPAID:	CAC002801303
Contact:	RICHARD BROWN
Telephone:	3239608492
Mailing Name:	Not reported
Mailing Address:	2400 W EMPIRE AVE
Mailing City,St,Zip:	BURBANK, CA 915043331
Gen County:	Los Angeles
TSD EPA ID:	CAT080013352
TSD County:	Los Angeles
Waste Category:	Unspecified aqueous solution
Disposal Method:	Other Recovery Of Reclamation For Reuse Including Acid Regeneration, Organics Recovery Ect
Tons:	2.1
Cat Decode:	Not reported
Method Decode:	Not reported
Facility County:	Los Angeles

HIST CORTESE:

Region:	CORTESE
Facility County Code:	19
Reg By:	LTNKA
Reg Id:	3121

LA Co. Site Mitigation:

Facility ID:	Not reported
Status:	Not reported

DELUXE LABORATORIES INC (Continued) **1000428979**

Site ID: SD0000568
Jurisdiction: Not reported
Case ID: RO0001566
Abated: Yes
Assigned To: Michael Bravo
Entered Date: Not reported
Abated Date: 09/08/2015

U98 **RAMONA PRIMARY SITE NO. 2** **CA ENVIROSTOR S107737126**
SW **KINGSLEY DRIVE/ROMAINE AVENUE/ARDMORE AVE** **CA SCH N/A**
1/2-1 **LOS ANGELES, CA 90029**
0.891 mi.
4704 ft. **Site 1 of 2 in cluster U**

Relative: **Lower**
Actual: **322 ft.**

ENVIROSTOR:
Facility ID: 19880045
Status: Inactive - Withdrawn
Status Date: 02/10/2000
Site Code: 404040
Site Type: School Investigation
Site Type Detailed: School
Acres: 1.5
NPL: NO
Regulatory Agencies: SMBRP
Lead Agency: SMBRP
Program Manager: Not reported
Supervisor: Mark Malinowski
Division Branch: Southern California Schools & Brownfields Outreach
Assembly: 43
Senate: 24
Special Program: Not reported
Restricted Use: NO
Site Mgmt Req: NONE SPECIFIED
Funding: School District
Latitude: 34.08844
Longitude: -118.3023
APN: NONE SPECIFIED
Past Use: RESIDENTIAL AREA
Potential COC: NONE SPECIFIED
Confirmed COC: NONE SPECIFIED
Potential Description: NONE SPECIFIED
Alias Name: LA USD-RAMONA PRIMARY SITE #2/VCA
Alias Type: Alternate Name
Alias Name: LAUSD
Alias Type: Alternate Name
Alias Name: LAUSD-RAMONA PRIMARY SITE #2/CDE
Alias Type: Alternate Name
Alias Name: RAMONA PRIMARY SITE #2
Alias Type: Alternate Name
Alias Name: 304099
Alias Type: Project Code (Site Code)
Alias Name: 404040
Alias Type: Project Code (Site Code)
Alias Name: 19880045
Alias Type: Envirostor ID Number

Completed Info:
Completed Area Name: PROJECT WIDE

RAMONA PRIMARY SITE NO. 2 (Continued) **S107737126**

Completed Sub Area Name:	Not reported
Completed Document Type:	Environmental Oversight Agreement
Completed Date:	02/10/2000
Comments:	Not reported

Completed Area Name:	PROJECT WIDE
Completed Sub Area Name:	Not reported
Completed Document Type:	Phase 1
Completed Date:	02/11/2000
Comments:	Not reported

Future Area Name:	Not reported
Future Sub Area Name:	Not reported
Future Document Type:	Not reported
Future Due Date:	Not reported
Schedule Area Name:	Not reported
Schedule Sub Area Name:	Not reported
Schedule Document Type:	Not reported
Schedule Due Date:	Not reported
Schedule Revised Date:	Not reported

SCH:

Facility ID:	19880045
Site Type:	School Investigation
Site Type Detail:	School
Site Mgmt. Req.:	NONE SPECIFIED
Acres:	1.5
National Priorities List:	NO
Cleanup Oversight Agencies:	SMBRP
Lead Agency:	SMBRP
Lead Agency Description:	DTSC - Site Cleanup Program
Project Manager:	Not reported
Supervisor:	Mark Malinowski
Division Branch:	Southern California Schools & Brownfields Outreach
Site Code:	404040
Assembly:	43
Senate:	24
Special Program Status:	Not reported
Status:	Inactive - Withdrawn
Status Date:	02/10/2000
Restricted Use:	NO
Funding:	School District
Latitude:	34.08844
Longitude:	-118.3023
APN:	NONE SPECIFIED
Past Use:	RESIDENTIAL AREA
Potential COC:	NONE SPECIFIED
Confirmed COC:	NONE SPECIFIED
Potential Description:	NONE SPECIFIED
Alias Name:	LA USD-RAMONA PRIMARY SITE #2/VCA
Alias Type:	Alternate Name
Alias Name:	LAUSD
Alias Type:	Alternate Name
Alias Name:	LAUSD-RAMONA PRIMARY SITE #2/CDE
Alias Type:	Alternate Name
Alias Name:	RAMONA PRIMARY SITE #2

RAMONA PRIMARY SITE NO. 2 (Continued) **S107737126**

Alias Type:	Alternate Name
Alias Name:	304099
Alias Type:	Project Code (Site Code)
Alias Name:	404040
Alias Type:	Project Code (Site Code)
Alias Name:	19880045
Alias Type:	Envirostor ID Number

Completed Info:

Completed Area Name:	PROJECT WIDE
Completed Sub Area Name:	Not reported
Completed Document Type:	Environmental Oversight Agreement
Completed Date:	02/10/2000
Comments:	Not reported
Completed Area Name:	PROJECT WIDE
Completed Sub Area Name:	Not reported
Completed Document Type:	Phase 1
Completed Date:	02/11/2000
Comments:	Not reported
Future Area Name:	Not reported
Future Sub Area Name:	Not reported
Future Document Type:	Not reported
Future Due Date:	Not reported
Schedule Area Name:	Not reported
Schedule Sub Area Name:	Not reported
Schedule Document Type:	Not reported
Schedule Due Date:	Not reported
Schedule Revised Date:	Not reported

99
WNW
1/2-1
0.916 mi.
4835 ft.

QUANTITY PHOTO'S, INC. **CA ENVIROSTOR** **S105722738**
5432 HOLLYWOOD BOULEVARD **N/A**
HOLLYWOOD, CA 90027

Relative:
Lower

Actual:
394 ft.

ENVIROSTOR:

Facility ID:	71003286
Status:	Refer: Other Agency
Status Date:	Not reported
Site Code:	Not reported
Site Type:	Tiered Permit
Site Type Detailed:	Tiered Permit
Acres:	Not reported
NPL:	NO
Regulatory Agencies:	NONE SPECIFIED
Lead Agency:	NONE SPECIFIED
Program Manager:	Not reported
Supervisor:	Not reported
Division Branch:	Cleanup Chatsworth
Assembly:	43
Senate:	24
Special Program:	Not reported
Restricted Use:	NO
Site Mgmt Req:	NONE SPECIFIED
Funding:	Not reported
Latitude:	34.10172

QUANTITY PHOTO'S, INC. (Continued) **S105722738**

Longitude: -118.3082
APN: NONE SPECIFIED
Past Use: NONE SPECIFIED
Potential COC: NONE SPECIFIED
Confirmed COC: NONE SPECIFIED
Potential Description: NONE SPECIFIED
Alias Name: CAL000077190
Alias Type: EPA Identification Number
Alias Name: 71003286
Alias Type: Envirostor ID Number

Completed Info:
Completed Area Name: Not reported
Completed Sub Area Name: Not reported
Completed Document Type: Not reported
Completed Date: Not reported
Comments: Not reported

Future Area Name: Not reported
Future Sub Area Name: Not reported
Future Document Type: Not reported
Future Due Date: Not reported
Schedule Area Name: Not reported
Schedule Sub Area Name: Not reported
Schedule Document Type: Not reported
Schedule Due Date: Not reported
Schedule Revised Date: Not reported

U100 **BELMONT/HOLLYWOOD NO. 2** **CA ENVIROSTOR S107735907**
SW **HARVARD BOULEVARD/ROMAINE STREET/KINGSLEY DRIVE** **CA SCH N/A**
1/2-1 **LOS ANGELES, CA 90029**
0.920 mi.
4859 ft. **Site 2 of 2 in cluster U**

Relative:
Lower

Actual:
321 ft.

ENVIROSTOR:
Facility ID: 19880048
Status: Inactive - Needs Evaluation
Status Date: 02/11/2000
Site Code: 304134
Site Type: School Investigation
Site Type Detailed: School
Acres: 1.6
NPL: NO
Regulatory Agencies: SMBRP
Lead Agency: SMBRP
Program Manager: Not reported
Supervisor: Shahir Haddad
Division Branch: Southern California Schools & Brownfields Outreach
Assembly: 43
Senate: 24
Special Program: Not reported
Restricted Use: NO
Site Mgmt Req: NONE SPECIFIED
Funding: School District
Latitude: 34.08844
Longitude: -118.3031
APN: NONE SPECIFIED
Past Use: RESIDENTIAL AREA

BELMONT/HOLLYWOOD NO. 2 (Continued) **S107735907**

Potential COC: NONE SPECIFIED
Confirmed COC: NONE SPECIFIED
Potential Description: NONE SPECIFIED
Alias Name: BELMONT/HOLLYWOOD #2
Alias Type: Alternate Name
Alias Name: LAUSD
Alias Type: Alternate Name
Alias Name: LAUSD-BELMONT/HOLLYWOOD #2/CDE
Alias Type: Alternate Name
Alias Name: LAUSD-BELMONT/HOLLYWOOD #2/VCA
Alias Type: Alternate Name
Alias Name: 304045
Alias Type: Project Code (Site Code)
Alias Name: 304134
Alias Type: Project Code (Site Code)
Alias Name: 19880048
Alias Type: Envirostor ID Number

Completed Info:
Completed Area Name: PROJECT WIDE
Completed Sub Area Name: Not reported
Completed Document Type: Environmental Oversight Agreement
Completed Date: 02/10/2000
Comments: Not reported

Completed Area Name: PROJECT WIDE
Completed Sub Area Name: Not reported
Completed Document Type: Cost Recovery Closeout Memo
Completed Date: 08/20/2002
Comments: Not reported

Completed Area Name: PROJECT WIDE
Completed Sub Area Name: Not reported
Completed Document Type: Cost Recovery Closeout Memo
Completed Date: 04/22/2003
Comments: Not reported

Completed Area Name: PROJECT WIDE
Completed Sub Area Name: Not reported
Completed Document Type: Phase 1
Completed Date: 02/11/2000
Comments: Not reported

Future Area Name: Not reported
Future Sub Area Name: Not reported
Future Document Type: Not reported
Future Due Date: Not reported
Schedule Area Name: Not reported
Schedule Sub Area Name: Not reported
Schedule Document Type: Not reported
Schedule Due Date: Not reported
Schedule Revised Date: Not reported

SCH:

Facility ID: 19880048
Site Type: School Investigation

BELMONT/HOLLYWOOD NO. 2 (Continued) **S107735907**

Site Type Detail:	School
Site Mgmt. Req.:	NONE SPECIFIED
Acres:	1.6
National Priorities List:	NO
Cleanup Oversight Agencies:	SMBRP
Lead Agency:	SMBRP
Lead Agency Description:	DTSC - Site Cleanup Program
Project Manager:	Not reported
Supervisor:	Shahir Haddad
Division Branch:	Southern California Schools & Brownfields Outreach
Site Code:	304134
Assembly:	43
Senate:	24
Special Program Status:	Not reported
Status:	Inactive - Needs Evaluation
Status Date:	02/11/2000
Restricted Use:	NO
Funding:	School District
Latitude:	34.08844
Longitude:	-118.3031
APN:	NONE SPECIFIED
Past Use:	RESIDENTIAL AREA
Potential COC:	NONE SPECIFIED
Confirmed COC:	NONE SPECIFIED
Potential Description:	NONE SPECIFIED
Alias Name:	BELMONT/HOLLYWOOD #2
Alias Type:	Alternate Name
Alias Name:	LAUSD
Alias Type:	Alternate Name
Alias Name:	LAUSD-BELMONT/HOLLYWOOD #2/CDE
Alias Type:	Alternate Name
Alias Name:	LAUSD-BELMONT/HOLLYWOOD #2/VCA
Alias Type:	Alternate Name
Alias Name:	304045
Alias Type:	Project Code (Site Code)
Alias Name:	304134
Alias Type:	Project Code (Site Code)
Alias Name:	19880048
Alias Type:	Envirostor ID Number

Completed Info:

Completed Area Name:	PROJECT WIDE
Completed Sub Area Name:	Not reported
Completed Document Type:	Environmental Oversight Agreement
Completed Date:	02/10/2000
Comments:	Not reported
Completed Area Name:	PROJECT WIDE
Completed Sub Area Name:	Not reported
Completed Document Type:	Cost Recovery Closeout Memo
Completed Date:	08/20/2002
Comments:	Not reported
Completed Area Name:	PROJECT WIDE
Completed Sub Area Name:	Not reported
Completed Document Type:	Cost Recovery Closeout Memo
Completed Date:	04/22/2003
Comments:	Not reported

BELMONT/HOLLYWOOD NO. 2 (Continued) **S107735907**

Completed Area Name:	PROJECT WIDE
Completed Sub Area Name:	Not reported
Completed Document Type:	Phase 1
Completed Date:	02/11/2000
Comments:	Not reported
Future Area Name:	Not reported
Future Sub Area Name:	Not reported
Future Document Type:	Not reported
Future Due Date:	Not reported
Schedule Area Name:	Not reported
Schedule Sub Area Name:	Not reported
Schedule Document Type:	Not reported
Schedule Due Date:	Not reported
Schedule Revised Date:	Not reported

---

101 WSW 1/2-1 0.948 mi. 5003 ft. **CENTRAL REGION MIDDLE SCHOOL #5** **CA ENVIROSTOR** **S107736109**
FOUNTAIN AVENUE/SERRANO AVENUE **CA SCH** **N/A**
LOS ANGELES, CA 90029

Relative: Lower

Actual: 346 ft.

ENVIROSTOR:

Facility ID:	60000058
Status:	Inactive - Action Required
Status Date:	01/18/2006
Site Code:	304488
Site Type:	School Cleanup
Site Type Detailed:	School
Acres:	4.64
NPL:	NO
Regulatory Agencies:	SMBRP
Lead Agency:	SMBRP
Program Manager:	Not reported
Supervisor:	Javier Hinojosa
Division Branch:	Southern California Schools & Brownfields Outreach
Assembly:	43
Senate:	24
Special Program:	Not reported
Restricted Use:	NO
Site Mgmt Req:	NONE SPECIFIED
Funding:	School District
Latitude:	34.09454
Longitude:	-118.3084
APN:	5537-002-005, 5537-002-015-022, 5537-002-025-026, 5537-005-00, 5537-005-001-002, 5537002005
Past Use:	RESIDENTIAL AREA
Potential COC:	Benzene Lead Methyl tertbutyl ether (MTBE Polychlorinated biphenyls (PCBs Tetrachloroethylene (PCE
Confirmed COC:	NONE SPECIFIED
Potential Description:	IA, SOIL, SV
Alias Name:	LAUSD-PRPSD CENTRAL REGION MID SCL #5
Alias Type:	Alternate Name
Alias Name:	5537-002-005
Alias Type:	APN
Alias Name:	5537-002-015-022
Alias Type:	APN
Alias Name:	5537-002-025-026

CENTRAL REGION MIDDLE SCHOOL #5 (Continued) **S107736109**

Alias Type: APN
Alias Name: 5537-005-00
Alias Type: APN
Alias Name: 5537-005-001-002
Alias Type: APN
Alias Name: 5537002005
Alias Type: APN
Alias Name: 110033619421
Alias Type: EPA (FRS #)
Alias Name: 304488
Alias Type: Project Code (Site Code)
Alias Name: 60000058
Alias Type: Envirostor ID Number

Completed Info:
Completed Area Name: PROJECT WIDE
Completed Sub Area Name: Not reported
Completed Document Type: Environmental Oversight Agreement
Completed Date: 02/10/2000
Comments: Not reported

Completed Area Name: PROJECT WIDE
Completed Sub Area Name: Not reported
Completed Document Type: Preliminary Endangerment Assessment Report
Completed Date: 01/18/2006
Comments: DTSC issued Further Action determination for a Supplemental Site Investigation to address soil gas from off-site migration and lead from Lead-Based Paint. District considering dropping project.

Completed Area Name: PROJECT WIDE
Completed Sub Area Name: Not reported
Completed Document Type: Preliminary Endangerment Assessment Workplan
Completed Date: 03/15/2005
Comments: Concurrence with SOW.

Future Area Name: Not reported
Future Sub Area Name: Not reported
Future Document Type: Not reported
Future Due Date: Not reported
Schedule Area Name: Not reported
Schedule Sub Area Name: Not reported
Schedule Document Type: Not reported
Schedule Due Date: Not reported
Schedule Revised Date: Not reported

SCH:

Facility ID: 60000058
Site Type: School Cleanup
Site Type Detail: School
Site Mgmt. Req.: NONE SPECIFIED
Acres: 4.64
National Priorities List: NO
Cleanup Oversight Agencies: SMBRP
Lead Agency: SMBRP
Lead Agency Description: DTSC - Site Cleanup Program
Project Manager: Not reported

CENTRAL REGION MIDDLE SCHOOL #5 (Continued) **S107736109**

Supervisor:	Javier Hinojosa
Division Branch:	Southern California Schools & Brownfields Outreach
Site Code:	304488
Assembly:	43
Senate:	24
Special Program Status:	Not reported
Status:	Inactive - Action Required
Status Date:	01/18/2006
Restricted Use:	NO
Funding:	School District
Latitude:	34.09454
Longitude:	-118.3084
APN:	5537-002-005, 5537-002-015-022, 5537-002-025-026, 5537-005-00, 5537-005-001-002, 5537002005
Past Use:	RESIDENTIAL AREA
Potential COC:	Benzene, Lead, Methyl tertbutyl ether (MTBE, Polychlorinated biphenyls (PCBs, Tetrachloroethylene (PCE
Confirmed COC:	NONE SPECIFIED
Potential Description:	IA, SOIL, SV
Alias Name:	LAUSD-PRPSD CENTRAL REGION MID SCL #5
Alias Type:	Alternate Name
Alias Name:	5537-002-005
Alias Type:	APN
Alias Name:	5537-002-015-022
Alias Type:	APN
Alias Name:	5537-002-025-026
Alias Type:	APN
Alias Name:	5537-005-00
Alias Type:	APN
Alias Name:	5537-005-001-002
Alias Type:	APN
Alias Name:	5537002005
Alias Type:	APN
Alias Name:	110033619421
Alias Type:	EPA (FRS #)
Alias Name:	304488
Alias Type:	Project Code (Site Code)
Alias Name:	60000058
Alias Type:	Envirostor ID Number

Completed Info:

Completed Area Name:	PROJECT WIDE
Completed Sub Area Name:	Not reported
Completed Document Type:	Environmental Oversight Agreement
Completed Date:	02/10/2000
Comments:	Not reported
Completed Area Name:	PROJECT WIDE
Completed Sub Area Name:	Not reported
Completed Document Type:	Preliminary Endangerment Assessment Report
Completed Date:	01/18/2006
Comments:	DTSC issued Further Action determination for a Supplemental Site Investigation to address soil gas from off-site migration and lead from Lead-Based Paint. District considering dropping project.
Completed Area Name:	PROJECT WIDE
Completed Sub Area Name:	Not reported
Completed Document Type:	Preliminary Endangerment Assessment Workplan

CENTRAL REGION MIDDLE SCHOOL #5 (Continued) **S107736109**

Completed Date:	03/15/2005
Comments:	Concurrence with SOW.
Future Area Name:	Not reported
Future Sub Area Name:	Not reported
Future Document Type:	Not reported
Future Due Date:	Not reported
Schedule Area Name:	Not reported
Schedule Sub Area Name:	Not reported
Schedule Document Type:	Not reported
Schedule Due Date:	Not reported
Schedule Revised Date:	Not reported

Count: 1 records. ORPHAN SUMMARY

City	EDR ID	Site Name	Site Address	Zip	Database(s)
LOS ANGELES	S109422338	SOUTHERN CALIFORNIA DISPOSAL	186TH STREET AND VERMONT AVENU		CA SWF/LF

GOVERNMENT RECORDS SEARCHED / DATA CURRENCY TRACKING

To maintain currency of the following federal and state databases, EDR contacts the appropriate governmental agency on a monthly or quarterly basis, as required.

Number of Days to Update: Provides confirmation that EDR is reporting records that have been updated within 90 days from the date the government agency made the information available to the public.

STANDARD ENVIRONMENTAL RECORDS

Federal NPL site list

NPL: National Priority List

National Priorities List (Superfund). The NPL is a subset of CERCLIS and identifies over 1,200 sites for priority cleanup under the Superfund Program. NPL sites may encompass relatively large areas. As such, EDR provides polygon coverage for over 1,000 NPL site boundaries produced by EPA's Environmental Photographic Interpretation Center (EPIC) and regional EPA offices.

Date of Government Version: 11/14/2018
Date Data Arrived at EDR: 11/27/2018
Date Made Active in Reports: 12/07/2018
Number of Days to Update: 10

Source: EPA
Telephone: N/A
Last EDR Contact: 12/28/2018
Next Scheduled EDR Contact: 04/15/2019
Data Release Frequency: Quarterly

NPL Site Boundaries

Sources:

EPA's Environmental Photographic Interpretation Center (EPIC)
Telephone: 202-564-7333

EPA Region 1
Telephone 617-918-1143

EPA Region 6
Telephone: 214-655-6659

EPA Region 3
Telephone 215-814-5418

EPA Region 7
Telephone: 913-551-7247

EPA Region 4
Telephone 404-562-8033

EPA Region 8
Telephone: 303-312-6774

EPA Region 5
Telephone 312-886-6686

EPA Region 9
Telephone: 415-947-4246

EPA Region 10
Telephone 206-553-8665

Proposed NPL: Proposed National Priority List Sites

A site that has been proposed for listing on the National Priorities List through the issuance of a proposed rule in the Federal Register. EPA then accepts public comments on the site, responds to the comments, and places on the NPL those sites that continue to meet the requirements for listing.

Date of Government Version: 11/14/2018
Date Data Arrived at EDR: 11/27/2018
Date Made Active in Reports: 12/07/2018
Number of Days to Update: 10

Source: EPA
Telephone: N/A
Last EDR Contact: 12/28/2018
Next Scheduled EDR Contact: 04/15/2019
Data Release Frequency: Quarterly

NPL LIENS: Federal Superfund Liens

Federal Superfund Liens. Under the authority granted the USEPA by CERCLA of 1980, the USEPA has the authority to file liens against real property in order to recover remedial action expenditures or when the property owner received notification of potential liability. USEPA compiles a listing of filed notices of Superfund Liens.

Date of Government Version: 10/15/1991
Date Data Arrived at EDR: 02/02/1994
Date Made Active in Reports: 03/30/1994
Number of Days to Update: 56

Source: EPA
Telephone: 202-564-4267
Last EDR Contact: 08/15/2011
Next Scheduled EDR Contact: 11/28/2011
Data Release Frequency: No Update Planned

Federal Delisted NPL site list

Delisted NPL: National Priority List Deletions

The National Oil and Hazardous Substances Pollution Contingency Plan (NCP) establishes the criteria that the EPA uses to delete sites from the NPL. In accordance with 40 CFR 300.425.(e), sites may be deleted from the NPL where no further response is appropriate.

Date of Government Version: 11/14/2018
Date Data Arrived at EDR: 11/27/2018
Date Made Active in Reports: 12/07/2018
Number of Days to Update: 10

Source: EPA
Telephone: N/A
Last EDR Contact: 12/28/2018
Next Scheduled EDR Contact: 04/15/2019
Data Release Frequency: Quarterly

Federal CERCLIS list

FEDERAL FACILITY: Federal Facility Site Information listing

A listing of National Priority List (NPL) and Base Realignment and Closure (BRAC) sites found in the Comprehensive Environmental Response, Compensation and Liability Information System (CERCLIS) Database where EPA Federal Facilities Restoration and Reuse Office is involved in cleanup activities.

Date of Government Version: 11/07/2016
Date Data Arrived at EDR: 01/05/2017
Date Made Active in Reports: 04/07/2017
Number of Days to Update: 92

Source: Environmental Protection Agency
Telephone: 703-603-8704
Last EDR Contact: 01/04/2019
Next Scheduled EDR Contact: 04/15/2019
Data Release Frequency: Varies

SEMS: Superfund Enterprise Management System

SEMS (Superfund Enterprise Management System) tracks hazardous waste sites, potentially hazardous waste sites, and remedial activities performed in support of EPA's Superfund Program across the United States. The list was formerly know as CERCLIS, renamed to SEMS by the EPA in 2015. The list contains data on potentially hazardous waste sites that have been reported to the USEPA by states, municipalities, private companies and private persons, pursuant to Section 103 of the Comprehensive Environmental Response, Compensation, and Liability Act (CERCLA). This dataset also contains sites which are either proposed to or on the National Priorities List (NPL) and the sites which are in the screening and assessment phase for possible inclusion on the NPL.

Date of Government Version: 11/14/2018
Date Data Arrived at EDR: 11/27/2018
Date Made Active in Reports: 12/07/2018
Number of Days to Update: 10

Source: EPA
Telephone: 800-424-9346
Last EDR Contact: 12/28/2018
Next Scheduled EDR Contact: 01/28/2019
Data Release Frequency: Quarterly

Federal CERCLIS NFRAP site list

SEMS-ARCHIVE: Superfund Enterprise Management System Archive

SEMS-ARCHIVE (Superfund Enterprise Management System Archive) tracks sites that have no further interest under the Federal Superfund Program based on available information. The list was formerly known as the CERCLIS-NFRAP, renamed to SEMS ARCHIVE by the EPA in 2015. EPA may perform a minimal level of assessment work at a site while it is archived if site conditions change and/or new information becomes available. Archived sites have been removed and archived from the inventory of SEMS sites. Archived status indicates that, to the best of EPA's knowledge, assessment at a site has been completed and that EPA has determined no further steps will be taken to list the site on the National Priorities List (NPL), unless information indicates this decision was not appropriate or other considerations require a recommendation for listing at a later time. The decision does not necessarily mean that there is no hazard associated with a given site; it only means that. based upon available information, the location is not judged to be potential NPL site.

Date of Government Version: 11/14/2018
Date Data Arrived at EDR: 11/28/2018
Date Made Active in Reports: 12/07/2018
Number of Days to Update: 9

Source: EPA
Telephone: 800-424-9346
Last EDR Contact: 12/28/2018
Next Scheduled EDR Contact: 01/28/2019
Data Release Frequency: Quarterly

Federal RCRA CORRACTS facilities list

CORRACTS: Corrective Action Report

CORRACTS identifies hazardous waste handlers with RCRA corrective action activity.

Date of Government Version: 03/01/2018
Date Data Arrived at EDR: 03/28/2018
Date Made Active in Reports: 06/22/2018
Number of Days to Update: 86

Source: EPA
Telephone: 800-424-9346
Last EDR Contact: 12/03/2018
Next Scheduled EDR Contact: 04/08/2019
Data Release Frequency: Quarterly

Federal RCRA non-CORRACTS TSD facilities list

RCRA-TSDF: RCRA - Treatment, Storage and Disposal

RCRAInfo is EPA's comprehensive information system, providing access to data supporting the Resource Conservation and Recovery Act (RCRA) of 1976 and the Hazardous and Solid Waste Amendments (HSWA) of 1984. The database includes selective information on sites which generate, transport, store, treat and/or dispose of hazardous waste as defined by the Resource Conservation and Recovery Act (RCRA). Transporters are individuals or entities that move hazardous waste from the generator offsite to a facility that can recycle, treat, store, or dispose of the waste. TSDFs treat, store, or dispose of the waste.

Date of Government Version: 03/01/2018
Date Data Arrived at EDR: 03/28/2018
Date Made Active in Reports: 06/22/2018
Number of Days to Update: 86

Source: Environmental Protection Agency
Telephone: (415) 495-8895
Last EDR Contact: 12/03/2018
Next Scheduled EDR Contact: 04/08/2019
Data Release Frequency: Quarterly

Federal RCRA generators list

RCRA-LQG: RCRA - Large Quantity Generators

RCRAInfo is EPA's comprehensive information system, providing access to data supporting the Resource Conservation and Recovery Act (RCRA) of 1976 and the Hazardous and Solid Waste Amendments (HSWA) of 1984. The database includes selective information on sites which generate, transport, store, treat and/or dispose of hazardous waste as defined by the Resource Conservation and Recovery Act (RCRA). Large quantity generators (LQGs) generate over 1,000 kilograms (kg) of hazardous waste, or over 1 kg of acutely hazardous waste per month.

Date of Government Version: 03/01/2018
Date Data Arrived at EDR: 03/28/2018
Date Made Active in Reports: 06/22/2018
Number of Days to Update: 86

Source: Environmental Protection Agency
Telephone: (415) 495-8895
Last EDR Contact: 12/03/2018
Next Scheduled EDR Contact: 04/08/2019
Data Release Frequency: Quarterly

RCRA-SQG: RCRA - Small Quantity Generators

RCRAInfo is EPA's comprehensive information system, providing access to data supporting the Resource Conservation and Recovery Act (RCRA) of 1976 and the Hazardous and Solid Waste Amendments (HSWA) of 1984. The database includes selective information on sites which generate, transport, store, treat and/or dispose of hazardous waste as defined by the Resource Conservation and Recovery Act (RCRA). Small quantity generators (SQGs) generate between 100 kg and 1,000 kg of hazardous waste per month.

Date of Government Version: 03/01/2018
Date Data Arrived at EDR: 03/28/2018
Date Made Active in Reports: 06/22/2018
Number of Days to Update: 86

Source: Environmental Protection Agency
Telephone: (415) 495-8895
Last EDR Contact: 12/03/2018
Next Scheduled EDR Contact: 04/08/2019
Data Release Frequency: Quarterly

RCRA-CESQG: RCRA - Conditionally Exempt Small Quantity Generators

RCRAInfo is EPA's comprehensive information system, providing access to data supporting the Resource Conservation and Recovery Act (RCRA) of 1976 and the Hazardous and Solid Waste Amendments (HSWA) of 1984. The database includes selective information on sites which generate, transport, store, treat and/or dispose of hazardous waste as defined by the Resource Conservation and Recovery Act (RCRA). Conditionally exempt small quantity generators (CESQGs) generate less than 100 kg of hazardous waste, or less than 1 kg of acutely hazardous waste per month.

Date of Government Version: 03/01/2018
Date Data Arrived at EDR: 03/28/2018
Date Made Active in Reports: 06/22/2018
Number of Days to Update: 86

Source: Environmental Protection Agency
Telephone: (415) 495-8895
Last EDR Contact: 12/03/2018
Next Scheduled EDR Contact: 04/08/2019
Data Release Frequency: Quarterly

Federal institutional controls / engineering controls registries

LUCIS: Land Use Control Information System

LUCIS contains records of land use control information pertaining to the former Navy Base Realignment and Closure properties.

Date of Government Version: 10/17/2018
Date Data Arrived at EDR: 10/25/2018
Date Made Active in Reports: 12/07/2018
Number of Days to Update: 43

Source: Department of the Navy
Telephone: 843-820-7326
Last EDR Contact: 10/15/2018
Next Scheduled EDR Contact: 02/25/2019
Data Release Frequency: Varies

US ENG CONTROLS: Engineering Controls Sites List

A listing of sites with engineering controls in place. Engineering controls include various forms of caps, building foundations, liners, and treatment methods to create pathway elimination for regulated substances to enter environmental media or effect human health.

Date of Government Version: 07/31/2018
Date Data Arrived at EDR: 08/28/2018
Date Made Active in Reports: 09/14/2018
Number of Days to Update: 17

Source: Environmental Protection Agency
Telephone: 703-603-0695
Last EDR Contact: 11/28/2018
Next Scheduled EDR Contact: 03/11/2019
Data Release Frequency: Varies

US INST CONTROL: Sites with Institutional Controls

A listing of sites with institutional controls in place. Institutional controls include administrative measures, such as groundwater use restrictions, construction restrictions, property use restrictions, and post remediation care requirements intended to prevent exposure to contaminants remaining on site. Deed restrictions are generally required as part of the institutional controls.

Date of Government Version: 07/31/2018
Date Data Arrived at EDR: 08/28/2018
Date Made Active in Reports: 09/14/2018
Number of Days to Update: 17

Source: Environmental Protection Agency
Telephone: 703-603-0695
Last EDR Contact: 11/28/2018
Next Scheduled EDR Contact: 03/11/2019
Data Release Frequency: Varies

Federal ERNS list

ERNS: Emergency Response Notification System

Emergency Response Notification System. ERNS records and stores information on reported releases of oil and hazardous substances.

Date of Government Version: 09/24/2018
Date Data Arrived at EDR: 09/25/2018
Date Made Active in Reports: 11/09/2018
Number of Days to Update: 45

Source: National Response Center, United States Coast Guard
Telephone: 202-267-2180
Last EDR Contact: 01/08/2019
Next Scheduled EDR Contact: 04/08/2019
Data Release Frequency: Quarterly

State- and tribal - equivalent NPL

RESPONSE: State Response Sites

Identifies confirmed release sites where DTSC is involved in remediation, either in a lead or oversight capacity. These confirmed release sites are generally high-priority and high potential risk.

Date of Government Version: 10/29/2018
Date Data Arrived at EDR: 10/30/2018
Date Made Active in Reports: 12/13/2018
Number of Days to Update: 44

Source: Department of Toxic Substances Control
Telephone: 916-323-3400
Last EDR Contact: 10/30/2018
Next Scheduled EDR Contact: 02/11/2019
Data Release Frequency: Quarterly

State- and tribal - equivalent CERCLIS

ENVIROSTOR: EnviroStor Database

The Department of Toxic Substances Control's (DTSC's) Site Mitigation and Brownfields Reuse Program's (SMBRP's) EnviroStor database identifes sites that have known contamination or sites for which there may be reasons to investigate further. The database includes the following site types: Federal Superfund sites (National Priorities List (NPL)); State Response, including Military Facilities and State Superfund; Voluntary Cleanup; and School sites. EnviroStor provides similar information to the information that was available in CalSites, and provides additional site information, including, but not limited to, identification of formerly-contaminated properties that have been released for reuse, properties where environmental deed restrictions have been recorded to prevent inappropriate land uses, and risk characterization information that is used to assess potential impacts to public health and the environment at contaminated sites.

Date of Government Version: 10/29/2018
Date Data Arrived at EDR: 10/30/2018
Date Made Active in Reports: 12/13/2018
Number of Days to Update: 44

Source: Department of Toxic Substances Control
Telephone: 916-323-3400
Last EDR Contact: 10/30/2018
Next Scheduled EDR Contact: 02/11/2019
Data Release Frequency: Quarterly

State and tribal landfill and/or solid waste disposal site lists

SWF/LF (SWIS): Solid Waste Information System

Active, Closed and Inactive Landfills. SWF/LF records typically contain an inve ntory of solid waste disposal facilities or landfills. These may be active or i nactive facilities or open dumps that failed to meet RCRA Section 4004 criteria for solid waste landfills or disposal sites.

Date of Government Version: 11/12/2018
Date Data Arrived at EDR: 11/14/2018
Date Made Active in Reports: 12/13/2018
Number of Days to Update: 29

Source: Department of Resources Recycling and Recovery
Telephone: 916-341-6320
Last EDR Contact: 11/14/2018
Next Scheduled EDR Contact: 02/25/2019
Data Release Frequency: Quarterly

State and tribal leaking storage tank lists

GOVERNMENT RECORDS SEARCHED / DATA CURRENCY TRACKING

LUST REG 1: Active Toxic Site Investigation

Del Norte, Humboldt, Lake, Mendocino, Modoc, Siskiyou, Sonoma, Trinity counties. For more current information, please refer to the State Water Resources Control Board's LUST database.

Date of Government Version: 02/01/2001
Date Data Arrived at EDR: 02/28/2001
Date Made Active in Reports: 03/29/2001
Number of Days to Update: 29

Source: California Regional Water Quality Control Board North Coast (1)
Telephone: 707-570-3769
Last EDR Contact: 08/01/2011
Next Scheduled EDR Contact: 11/14/2011
Data Release Frequency: No Update Planned

LUST REG 7: Leaking Underground Storage Tank Case Listing

Leaking Underground Storage Tank locations. Imperial, Riverside, San Diego, Santa Barbara counties.

Date of Government Version: 02/26/2004
Date Data Arrived at EDR: 02/26/2004
Date Made Active in Reports: 03/24/2004
Number of Days to Update: 27

Source: California Regional Water Quality Control Board Colorado River Basin Region (7)
Telephone: 760-776-8943
Last EDR Contact: 08/01/2011
Next Scheduled EDR Contact: 11/14/2011
Data Release Frequency: No Update Planned

LUST: Leaking Underground Fuel Tank Report (GEOTRACKER)

Leaking Underground Storage Tank (LUST) Sites included in GeoTracker. GeoTracker is the Water Boards data management system for sites that impact, or have the potential to impact, water quality in California, with emphasis on groundwater.

Date of Government Version: 09/10/2018
Date Data Arrived at EDR: 09/12/2018
Date Made Active in Reports: 10/08/2018
Number of Days to Update: 26

Source: State Water Resources Control Board
Telephone: see region list
Last EDR Contact: 12/11/2018
Next Scheduled EDR Contact: 03/25/2019
Data Release Frequency: Quarterly

LUST REG 9: Leaking Underground Storage Tank Report

Orange, Riverside, San Diego counties. For more current information, please refer to the State Water Resources Control Board's LUST database.

Date of Government Version: 03/01/2001
Date Data Arrived at EDR: 04/23/2001
Date Made Active in Reports: 05/21/2001
Number of Days to Update: 28

Source: California Regional Water Quality Control Board San Diego Region (9)
Telephone: 858-637-5595
Last EDR Contact: 09/26/2011
Next Scheduled EDR Contact: 01/09/2012
Data Release Frequency: No Update Planned

LUST REG 6V: Leaking Underground Storage Tank Case Listing

Leaking Underground Storage Tank locations. Inyo, Kern, Los Angeles, Mono, San Bernardino counties.

Date of Government Version: 06/07/2005
Date Data Arrived at EDR: 06/07/2005
Date Made Active in Reports: 06/29/2005
Number of Days to Update: 22

Source: California Regional Water Quality Control Board Victorville Branch Office (6)
Telephone: 760-241-7365
Last EDR Contact: 09/12/2011
Next Scheduled EDR Contact: 12/26/2011
Data Release Frequency: No Update Planned

LUST REG 6L: Leaking Underground Storage Tank Case Listing

For more current information, please refer to the State Water Resources Control Board's LUST database.

Date of Government Version: 09/09/2003
Date Data Arrived at EDR: 09/10/2003
Date Made Active in Reports: 10/07/2003
Number of Days to Update: 27

Source: California Regional Water Quality Control Board Lahontan Region (6)
Telephone: 530-542-5572
Last EDR Contact: 09/12/2011
Next Scheduled EDR Contact: 12/26/2011
Data Release Frequency: No Update Planned

LUST REG 5: Leaking Underground Storage Tank Database

Leaking Underground Storage Tank locations. Alameda, Alpine, Amador, Butte, Colusa, Contra Costa, Calveras, El Dorado, Fresno, Glenn, Kern, Kings, Lake, Lassen, Madera, Mariposa, Merced, Modoc, Napa, Nevada, Placer, Plumas, Sacramento, San Joaquin, Shasta, Solano, Stanislaus, Sutter, Tehama, Tulare, Tuolumne, Yolo, Yuba counties.

Date of Government Version: 07/01/2008
Date Data Arrived at EDR: 07/22/2008
Date Made Active in Reports: 07/31/2008
Number of Days to Update: 9

Source: California Regional Water Quality Control Board Central Valley Region (5)
Telephone: 916-464-4834
Last EDR Contact: 07/01/2011
Next Scheduled EDR Contact: 10/17/2011
Data Release Frequency: No Update Planned

LUST REG 2: Fuel Leak List

Leaking Underground Storage Tank locations. Alameda, Contra Costa, Marin, Napa, San Francisco, San Mateo, Santa Clara, Solano, Sonoma counties.

Date of Government Version: 09/30/2004
Date Data Arrived at EDR: 10/20/2004
Date Made Active in Reports: 11/19/2004
Number of Days to Update: 30

Source: California Regional Water Quality Control Board San Francisco Bay Region (2)
Telephone: 510-622-2433
Last EDR Contact: 09/19/2011
Next Scheduled EDR Contact: 01/02/2012
Data Release Frequency: Quarterly

LUST REG 3: Leaking Underground Storage Tank Database

Leaking Underground Storage Tank locations. Monterey, San Benito, San Luis Obispo, Santa Barbara, Santa Cruz counties.

Date of Government Version: 05/19/2003
Date Data Arrived at EDR: 05/19/2003
Date Made Active in Reports: 06/02/2003
Number of Days to Update: 14

Source: California Regional Water Quality Control Board Central Coast Region (3)
Telephone: 805-542-4786
Last EDR Contact: 07/18/2011
Next Scheduled EDR Contact: 10/31/2011
Data Release Frequency: No Update Planned

LUST REG 4: Underground Storage Tank Leak List

Los Angeles, Ventura counties. For more current information, please refer to the State Water Resources Control Board's LUST database.

Date of Government Version: 09/07/2004
Date Data Arrived at EDR: 09/07/2004
Date Made Active in Reports: 10/12/2004
Number of Days to Update: 35

Source: California Regional Water Quality Control Board Los Angeles Region (4)
Telephone: 213-576-6710
Last EDR Contact: 09/06/2011
Next Scheduled EDR Contact: 12/19/2011
Data Release Frequency: No Update Planned

LUST REG 8: Leaking Underground Storage Tanks

California Regional Water Quality Control Board Santa Ana Region (8). For more current information, please refer to the State Water Resources Control Board's LUST database.

Date of Government Version: 02/14/2005
Date Data Arrived at EDR: 02/15/2005
Date Made Active in Reports: 03/28/2005
Number of Days to Update: 41

Source: California Regional Water Quality Control Board Santa Ana Region (8)
Telephone: 909-782-4496
Last EDR Contact: 08/15/2011
Next Scheduled EDR Contact: 11/28/2011
Data Release Frequency: Varies

INDIAN LUST R10: Leaking Underground Storage Tanks on Indian Land

LUSTs on Indian land in Alaska, Idaho, Oregon and Washington.

Date of Government Version: 04/12/2018
Date Data Arrived at EDR: 05/18/2018
Date Made Active in Reports: 07/20/2018
Number of Days to Update: 63

Source: EPA Region 10
Telephone: 206-553-2857
Last EDR Contact: 10/26/2018
Next Scheduled EDR Contact: 02/04/2019
Data Release Frequency: Varies

INDIAN LUST R9: Leaking Underground Storage Tanks on Indian Land

LUSTs on Indian land in Arizona, California, New Mexico and Nevada

Date of Government Version: 04/10/2018
Date Data Arrived at EDR: 05/18/2018
Date Made Active in Reports: 07/20/2018
Number of Days to Update: 63

Source: Environmental Protection Agency
Telephone: 415-972-3372
Last EDR Contact: 10/26/2018
Next Scheduled EDR Contact: 02/04/2019
Data Release Frequency: Varies

INDIAN LUST R8: Leaking Underground Storage Tanks on Indian Land
LUSTs on Indian land in Colorado, Montana, North Dakota, South Dakota, Utah and Wyoming.

Date of Government Version: 04/25/2018
Date Data Arrived at EDR: 05/18/2018
Date Made Active in Reports: 07/20/2018
Number of Days to Update: 63
Source: EPA Region 8
Telephone: 303-312-6271
Last EDR Contact: 10/26/2018
Next Scheduled EDR Contact: 02/04/2019
Data Release Frequency: Varies

INDIAN LUST R7: Leaking Underground Storage Tanks on Indian Land
LUSTs on Indian land in Iowa, Kansas, and Nebraska

Date of Government Version: 04/24/2018
Date Data Arrived at EDR: 05/18/2018
Date Made Active in Reports: 07/20/2018
Number of Days to Update: 63
Source: EPA Region 7
Telephone: 913-551-7003
Last EDR Contact: 10/26/2018
Next Scheduled EDR Contact: 02/04/2019
Data Release Frequency: Varies

INDIAN LUST R6: Leaking Underground Storage Tanks on Indian Land
LUSTs on Indian land in New Mexico and Oklahoma.

Date of Government Version: 04/01/2018
Date Data Arrived at EDR: 05/18/2018
Date Made Active in Reports: 07/20/2018
Number of Days to Update: 63
Source: EPA Region 6
Telephone: 214-665-6597
Last EDR Contact: 10/26/2018
Next Scheduled EDR Contact: 02/04/2019
Data Release Frequency: Varies

INDIAN LUST R4: Leaking Underground Storage Tanks on Indian Land
LUSTs on Indian land in Florida, Mississippi and North Carolina.

Date of Government Version: 05/08/2018
Date Data Arrived at EDR: 05/18/2018
Date Made Active in Reports: 07/20/2018
Number of Days to Update: 63
Source: EPA Region 4
Telephone: 404-562-8677
Last EDR Contact: 10/26/2018
Next Scheduled EDR Contact: 02/04/2019
Data Release Frequency: Varies

INDIAN LUST R1: Leaking Underground Storage Tanks on Indian Land
A listing of leaking underground storage tank locations on Indian Land.

Date of Government Version: 04/13/2018
Date Data Arrived at EDR: 05/18/2018
Date Made Active in Reports: 07/20/2018
Number of Days to Update: 63
Source: EPA Region 1
Telephone: 617-918-1313
Last EDR Contact: 10/26/2018
Next Scheduled EDR Contact: 02/04/2019
Data Release Frequency: Varies

INDIAN LUST R5: Leaking Underground Storage Tanks on Indian Land
Leaking underground storage tanks located on Indian Land in Michigan, Minnesota and Wisconsin.

Date of Government Version: 04/12/2018
Date Data Arrived at EDR: 05/18/2018
Date Made Active in Reports: 07/20/2018
Number of Days to Update: 63
Source: EPA, Region 5
Telephone: 312-886-7439
Last EDR Contact: 10/26/2018
Next Scheduled EDR Contact: 02/04/2019
Data Release Frequency: Varies

CPS-SLIC: Statewide SLIC Cases (GEOTRACKER)
Cleanup Program Sites (CPS; also known as Site Cleanups [SC] and formerly known as Spills, Leaks, Investigations, and Cleanups [SLIC] sites) included in GeoTracker. GeoTracker is the Water Boards data management system for sites that impact, or have the potential to impact, water quality in California, with emphasis on groundwater.

Date of Government Version: 09/10/2018
Date Data Arrived at EDR: 09/12/2018
Date Made Active in Reports: 10/09/2018
Number of Days to Update: 27
Source: State Water Resources Control Board
Telephone: 866-480-1028
Last EDR Contact: 12/12/2018
Next Scheduled EDR Contact: 03/25/2019
Data Release Frequency: Varies

SLIC REG 1: Active Toxic Site Investigations
The SLIC (Spills, Leaks, Investigations and Cleanup) program is designed to protect and restore water quality from spills, leaks, and similar discharges.

Date of Government Version: 04/03/2003
Date Data Arrived at EDR: 04/07/2003
Date Made Active in Reports: 04/25/2003
Number of Days to Update: 18

Source: California Regional Water Quality Control Board, North Coast Region (1)
Telephone: 707-576-2220
Last EDR Contact: 08/01/2011
Next Scheduled EDR Contact: 11/14/2011
Data Release Frequency: No Update Planned

SLIC REG 2: Spills, Leaks, Investigation & Cleanup Cost Recovery Listing
The SLIC (Spills, Leaks, Investigations and Cleanup) program is designed to protect and restore water quality from spills, leaks, and similar discharges.

Date of Government Version: 09/30/2004
Date Data Arrived at EDR: 10/20/2004
Date Made Active in Reports: 11/19/2004
Number of Days to Update: 30

Source: Regional Water Quality Control Board San Francisco Bay Region (2)
Telephone: 510-286-0457
Last EDR Contact: 09/19/2011
Next Scheduled EDR Contact: 01/02/2012
Data Release Frequency: Quarterly

SLIC REG 3: Spills, Leaks, Investigation & Cleanup Cost Recovery Listing
The SLIC (Spills, Leaks, Investigations and Cleanup) program is designed to protect and restore water quality from spills, leaks, and similar discharges.

Date of Government Version: 05/18/2006
Date Data Arrived at EDR: 05/18/2006
Date Made Active in Reports: 06/15/2006
Number of Days to Update: 28

Source: California Regional Water Quality Control Board Central Coast Region (3)
Telephone: 805-549-3147
Last EDR Contact: 07/18/2011
Next Scheduled EDR Contact: 10/31/2011
Data Release Frequency: Semi-Annually

SLIC REG 4: Spills, Leaks, Investigation & Cleanup Cost Recovery Listing
The SLIC (Spills, Leaks, Investigations and Cleanup) program is designed to protect and restore water quality from spills, leaks, and similar discharges.

Date of Government Version: 11/17/2004
Date Data Arrived at EDR: 11/18/2004
Date Made Active in Reports: 01/04/2005
Number of Days to Update: 47

Source: Region Water Quality Control Board Los Angeles Region (4)
Telephone: 213-576-6600
Last EDR Contact: 07/01/2011
Next Scheduled EDR Contact: 10/17/2011
Data Release Frequency: Varies

SLIC REG 5: Spills, Leaks, Investigation & Cleanup Cost Recovery Listing
The SLIC (Spills, Leaks, Investigations and Cleanup) program is designed to protect and restore water quality from spills, leaks, and similar discharges.

Date of Government Version: 04/01/2005
Date Data Arrived at EDR: 04/05/2005
Date Made Active in Reports: 04/21/2005
Number of Days to Update: 16

Source: Regional Water Quality Control Board Central Valley Region (5)
Telephone: 916-464-3291
Last EDR Contact: 09/12/2011
Next Scheduled EDR Contact: 12/26/2011
Data Release Frequency: Semi-Annually

SLIC REG 6V: Spills, Leaks, Investigation & Cleanup Cost Recovery Listing
The SLIC (Spills, Leaks, Investigations and Cleanup) program is designed to protect and restore water quality from spills, leaks, and similar discharges.

Date of Government Version: 05/24/2005
Date Data Arrived at EDR: 05/25/2005
Date Made Active in Reports: 06/16/2005
Number of Days to Update: 22

Source: Regional Water Quality Control Board, Victorville Branch
Telephone: 619-241-6583
Last EDR Contact: 08/15/2011
Next Scheduled EDR Contact: 11/28/2011
Data Release Frequency: Semi-Annually

SLIC REG 6L: SLIC Sites
The SLIC (Spills, Leaks, Investigations and Cleanup) program is designed to protect and restore water quality from spills, leaks, and similar discharges.

Date of Government Version: 09/07/2004
Date Data Arrived at EDR: 09/07/2004
Date Made Active in Reports: 10/12/2004
Number of Days to Update: 35
Source: California Regional Water Quality Control Board, Lahontan Region
Telephone: 530-542-5574
Last EDR Contact: 08/15/2011
Next Scheduled EDR Contact: 11/28/2011
Data Release Frequency: No Update Planned

SLIC REG 7: SLIC List
The SLIC (Spills, Leaks, Investigations and Cleanup) program is designed to protect and restore water quality from spills, leaks, and similar discharges.

Date of Government Version: 11/24/2004
Date Data Arrived at EDR: 11/29/2004
Date Made Active in Reports: 01/04/2005
Number of Days to Update: 36
Source: California Regional Quality Control Board, Colorado River Basin Region
Telephone: 760-346-7491
Last EDR Contact: 08/01/2011
Next Scheduled EDR Contact: 11/14/2011
Data Release Frequency: No Update Planned

SLIC REG 8: Spills, Leaks, Investigation & Cleanup Cost Recovery Listing
The SLIC (Spills, Leaks, Investigations and Cleanup) program is designed to protect and restore water quality from spills, leaks, and similar discharges.

Date of Government Version: 04/03/2008
Date Data Arrived at EDR: 04/03/2008
Date Made Active in Reports: 04/14/2008
Number of Days to Update: 11
Source: California Region Water Quality Control Board Santa Ana Region (8)
Telephone: 951-782-3298
Last EDR Contact: 09/12/2011
Next Scheduled EDR Contact: 12/26/2011
Data Release Frequency: Semi-Annually

SLIC REG 9: Spills, Leaks, Investigation & Cleanup Cost Recovery Listing
The SLIC (Spills, Leaks, Investigations and Cleanup) program is designed to protect and restore water quality from spills, leaks, and similar discharges.

Date of Government Version: 09/10/2007
Date Data Arrived at EDR: 09/11/2007
Date Made Active in Reports: 09/28/2007
Number of Days to Update: 17
Source: California Regional Water Quality Control Board San Diego Region (9)
Telephone: 858-467-2980
Last EDR Contact: 08/08/2011
Next Scheduled EDR Contact: 11/21/2011
Data Release Frequency: Annually

State and tribal registered storage tank lists

FEMA UST: Underground Storage Tank Listing
A listing of all FEMA owned underground storage tanks.

Date of Government Version: 05/15/2017
Date Data Arrived at EDR: 05/30/2017
Date Made Active in Reports: 10/13/2017
Number of Days to Update: 136
Source: FEMA
Telephone: 202-646-5797
Last EDR Contact: 01/08/2019
Next Scheduled EDR Contact: 04/22/2019
Data Release Frequency: Varies

UST: Active UST Facilities
Active UST facilities gathered from the local regulatory agencies

Date of Government Version: 09/10/2018
Date Data Arrived at EDR: 09/12/2018
Date Made Active in Reports: 10/03/2018
Number of Days to Update: 21
Source: SWRCB
Telephone: 916-341-5851
Last EDR Contact: 12/11/2018
Next Scheduled EDR Contact: 03/25/2019
Data Release Frequency: Semi-Annually

UST CLOSURE: Proposed Closure of Underground Storage Tank (UST) Cases

UST cases that are being considered for closure by either the State Water Resources Control Board or the Executive Director have been posted for a 60-day public comment period. UST Case Closures being proposed for consideration by the State Water Resources Control Board. These are primarily UST cases that meet closure criteria under the decisional framework in State Water Board Resolution No. 92-49 and other Board orders. UST Case Closures proposed for consideration by the Executive Director pursuant to State Water Board Resolution No. 2012-0061. These are cases that meet the criteria of the Low-Threat UST Case Closure Policy. UST Case Closure Review Denials and Approved Orders.

Date of Government Version: 09/10/2018
Date Data Arrived at EDR: 09/12/2018
Date Made Active in Reports: 10/03/2018
Number of Days to Update: 21

Source: State Water Resources Control Board
Telephone: 916-327-7844
Last EDR Contact: 12/12/2018
Next Scheduled EDR Contact: 03/25/2019
Data Release Frequency: Varies

MILITARY UST SITES: Military UST Sites (GEOTRACKER)

Military ust sites

Date of Government Version: 09/10/2018
Date Data Arrived at EDR: 09/12/2018
Date Made Active in Reports: 10/09/2018
Number of Days to Update: 27

Source: State Water Resources Control Board
Telephone: 866-480-1028
Last EDR Contact: 12/12/2018
Next Scheduled EDR Contact: 03/25/2019
Data Release Frequency: Varies

AST: Aboveground Petroleum Storage Tank Facilities

A listing of aboveground storage tank petroleum storage tank locations.

Date of Government Version: 07/06/2016
Date Data Arrived at EDR: 07/12/2016
Date Made Active in Reports: 09/19/2016
Number of Days to Update: 69

Source: California Environmental Protection Agency
Telephone: 916-327-5092
Last EDR Contact: 12/12/2018
Next Scheduled EDR Contact: 04/01/2019
Data Release Frequency: Quarterly

INDIAN UST R4: Underground Storage Tanks on Indian Land

The Indian Underground Storage Tank (UST) database provides information about underground storage tanks on Indian land in EPA Region 4 (Alabama, Florida, Georgia, Kentucky, Mississippi, North Carolina, South Carolina, Tennessee and Tribal Nations)

Date of Government Version: 05/08/2018
Date Data Arrived at EDR: 05/18/2018
Date Made Active in Reports: 07/20/2018
Number of Days to Update: 63

Source: EPA Region 4
Telephone: 404-562-9424
Last EDR Contact: 10/26/2018
Next Scheduled EDR Contact: 02/04/2019
Data Release Frequency: Varies

INDIAN UST R6: Underground Storage Tanks on Indian Land

The Indian Underground Storage Tank (UST) database provides information about underground storage tanks on Indian land in EPA Region 6 (Louisiana, Arkansas, Oklahoma, New Mexico, Texas and 65 Tribes).

Date of Government Version: 04/01/2018
Date Data Arrived at EDR: 05/18/2018
Date Made Active in Reports: 07/20/2018
Number of Days to Update: 63

Source: EPA Region 6
Telephone: 214-665-7591
Last EDR Contact: 10/26/2018
Next Scheduled EDR Contact: 02/04/2019
Data Release Frequency: Varies

INDIAN UST R1: Underground Storage Tanks on Indian Land

The Indian Underground Storage Tank (UST) database provides information about underground storage tanks on Indian land in EPA Region 1 (Connecticut, Maine, Massachusetts, New Hampshire, Rhode Island, Vermont and ten Tribal Nations).

Date of Government Version: 04/13/2018
Date Data Arrived at EDR: 05/18/2018
Date Made Active in Reports: 07/20/2018
Number of Days to Update: 63

Source: EPA, Region 1
Telephone: 617-918-1313
Last EDR Contact: 10/26/2018
Next Scheduled EDR Contact: 02/04/2019
Data Release Frequency: Varies

INDIAN UST R5: Underground Storage Tanks on Indian Land

The Indian Underground Storage Tank (UST) database provides information about underground storage tanks on Indian land in EPA Region 5 (Michigan, Minnesota and Wisconsin and Tribal Nations).

Date of Government Version: 04/12/2018
Date Data Arrived at EDR: 05/18/2018
Date Made Active in Reports: 07/20/2018
Number of Days to Update: 63

Source: EPA Region 5
Telephone: 312-886-6136
Last EDR Contact: 10/26/2018
Next Scheduled EDR Contact: 02/04/2019
Data Release Frequency: Varies

INDIAN UST R7: Underground Storage Tanks on Indian Land

The Indian Underground Storage Tank (UST) database provides information about underground storage tanks on Indian land in EPA Region 7 (Iowa, Kansas, Missouri, Nebraska, and 9 Tribal Nations).

Date of Government Version: 04/24/2018
Date Data Arrived at EDR: 05/18/2018
Date Made Active in Reports: 07/20/2018
Number of Days to Update: 63

Source: EPA Region 7
Telephone: 913-551-7003
Last EDR Contact: 10/26/2018
Next Scheduled EDR Contact: 02/04/2019
Data Release Frequency: Varies

INDIAN UST R10: Underground Storage Tanks on Indian Land

The Indian Underground Storage Tank (UST) database provides information about underground storage tanks on Indian land in EPA Region 10 (Alaska, Idaho, Oregon, Washington, and Tribal Nations).

Date of Government Version: 04/12/2018
Date Data Arrived at EDR: 05/18/2018
Date Made Active in Reports: 07/20/2018
Number of Days to Update: 63

Source: EPA Region 10
Telephone: 206-553-2857
Last EDR Contact: 10/26/2018
Next Scheduled EDR Contact: 02/04/2019
Data Release Frequency: Varies

INDIAN UST R8: Underground Storage Tanks on Indian Land

The Indian Underground Storage Tank (UST) database provides information about underground storage tanks on Indian land in EPA Region 8 (Colorado, Montana, North Dakota, South Dakota, Utah, Wyoming and 27 Tribal Nations).

Date of Government Version: 04/25/2018
Date Data Arrived at EDR: 05/18/2018
Date Made Active in Reports: 07/20/2018
Number of Days to Update: 63

Source: EPA Region 8
Telephone: 303-312-6137
Last EDR Contact: 10/26/2018
Next Scheduled EDR Contact: 02/04/2019
Data Release Frequency: Varies

INDIAN UST R9: Underground Storage Tanks on Indian Land

The Indian Underground Storage Tank (UST) database provides information about underground storage tanks on Indian land in EPA Region 9 (Arizona, California, Hawaii, Nevada, the Pacific Islands, and Tribal Nations).

Date of Government Version: 04/10/2018
Date Data Arrived at EDR: 05/18/2018
Date Made Active in Reports: 07/20/2018
Number of Days to Update: 63

Source: EPA Region 9
Telephone: 415-972-3368
Last EDR Contact: 10/26/2018
Next Scheduled EDR Contact: 02/04/2019
Data Release Frequency: Varies

State and tribal voluntary cleanup sites

INDIAN VCP R7: Voluntary Cleanup Priority Lisitng

A listing of voluntary cleanup priority sites located on Indian Land located in Region 7.

Date of Government Version: 03/20/2008
Date Data Arrived at EDR: 04/22/2008
Date Made Active in Reports: 05/19/2008
Number of Days to Update: 27

Source: EPA, Region 7
Telephone: 913-551-7365
Last EDR Contact: 04/20/2009
Next Scheduled EDR Contact: 07/20/2009
Data Release Frequency: Varies

VCP: Voluntary Cleanup Program Properties

Contains low threat level properties with either confirmed or unconfirmed releases and the project proponents have request that DTSC oversee investigation and/or cleanup activities and have agreed to provide coverage for DTSC's costs.

Date of Government Version: 10/29/2018
Date Data Arrived at EDR: 10/30/2018
Date Made Active in Reports: 12/13/2018
Number of Days to Update: 44

Source: Department of Toxic Substances Control
Telephone: 916-323-3400
Last EDR Contact: 10/30/2018
Next Scheduled EDR Contact: 02/11/2019
Data Release Frequency: Quarterly

INDIAN VCP R1: Voluntary Cleanup Priority Listing

A listing of voluntary cleanup priority sites located on Indian Land located in Region 1.

Date of Government Version: 07/27/2015
Date Data Arrived at EDR: 09/29/2015
Date Made Active in Reports: 02/18/2016
Number of Days to Update: 142

Source: EPA, Region 1
Telephone: 617-918-1102
Last EDR Contact: 12/19/2018
Next Scheduled EDR Contact: 04/08/2019
Data Release Frequency: Varies

State and tribal Brownfields sites

BROWNFIELDS: Considered Brownfieds Sites Listing

A listing of sites the SWRCB considers to be Brownfields since these are sites have come to them through the MOA Process.

Date of Government Version: 09/24/2018
Date Data Arrived at EDR: 09/25/2018
Date Made Active in Reports: 10/15/2018
Number of Days to Update: 20

Source: State Water Resources Control Board
Telephone: 916-323-7905
Last EDR Contact: 12/21/2018
Next Scheduled EDR Contact: 04/08/2019
Data Release Frequency: Quarterly

ADDITIONAL ENVIRONMENTAL RECORDS

Local Brownfield lists

US BROWNFIELDS: A Listing of Brownfields Sites

Brownfields are real property, the expansion, redevelopment, or reuse of which may be complicated by the presence or potential presence of a hazardous substance, pollutant, or contaminant. Cleaning up and reinvesting in these properties takes development pressures off of undeveloped, open land, and both improves and protects the environment. Assessment, Cleanup and Redevelopment Exchange System (ACRES) stores information reported by EPA Brownfields grant recipients on brownfields properties assessed or cleaned up with grant funding as well as information on Targeted Brownfields Assessments performed by EPA Regions. A listing of ACRES Brownfield sites is obtained from Cleanups in My Community. Cleanups in My Community provides information on Brownfields properties for which information is reported back to EPA, as well as areas served by Brownfields grant programs.

Date of Government Version: 09/18/2018
Date Data Arrived at EDR: 09/18/2018
Date Made Active in Reports: 11/09/2018
Number of Days to Update: 52

Source: Environmental Protection Agency
Telephone: 202-566-2777
Last EDR Contact: 12/18/2018
Next Scheduled EDR Contact: 04/01/2019
Data Release Frequency: Semi-Annually

Local Lists of Landfill / Solid Waste Disposal Sites

WMUDS/SWAT: Waste Management Unit Database

Waste Management Unit Database System. WMUDS is used by the State Water Resources Control Board staff and the Regional Water Quality Control Boards for program tracking and inventory of waste management units. WMUDS is composed of the following databases: Facility Information, Scheduled Inspections Information, Waste Management Unit Information, SWAT Program Information, SWAT Report Summary Information, SWAT Report Summary Data, Chapter 15 (formerly Subchapter 15) Information, Chapter 15 Monitoring Parameters, TPCA Program Information, RCRA Program Information, Closure Information, and Interested Parties Information.

Date of Government Version: 04/01/2000
Date Data Arrived at EDR: 04/10/2000
Date Made Active in Reports: 05/10/2000
Number of Days to Update: 30

Source: State Water Resources Control Board
Telephone: 916-227-4448
Last EDR Contact: 10/25/2018
Next Scheduled EDR Contact: 02/11/2019
Data Release Frequency: No Update Planned

SWRCY: Recycler Database

A listing of recycling facilities in California.

Date of Government Version: 09/10/2018
Date Data Arrived at EDR: 09/12/2018
Date Made Active in Reports: 10/15/2018
Number of Days to Update: 33

Source: Department of Conservation
Telephone: 916-323-3836
Last EDR Contact: 12/12/2018
Next Scheduled EDR Contact: 03/25/2019
Data Release Frequency: Quarterly

HAULERS: Registered Waste Tire Haulers Listing

A listing of registered waste tire haulers.

Date of Government Version: 09/26/2018
Date Data Arrived at EDR: 09/28/2018
Date Made Active in Reports: 11/01/2018
Number of Days to Update: 34

Source: Integrated Waste Management Board
Telephone: 916-341-6422
Last EDR Contact: 08/07/2018
Next Scheduled EDR Contact: 02/25/2019
Data Release Frequency: Varies

INDIAN ODI: Report on the Status of Open Dumps on Indian Lands

Location of open dumps on Indian land.

Date of Government Version: 12/31/1998
Date Data Arrived at EDR: 12/03/2007
Date Made Active in Reports: 01/24/2008
Number of Days to Update: 52

Source: Environmental Protection Agency
Telephone: 703-308-8245
Last EDR Contact: 10/25/2018
Next Scheduled EDR Contact: 02/11/2019
Data Release Frequency: Varies

DEBRIS REGION 9: Torres Martinez Reservation Illegal Dump Site Locations

A listing of illegal dump sites location on the Torres Martinez Indian Reservation located in eastern Riverside County and northern Imperial County, California.

Date of Government Version: 01/12/2009
Date Data Arrived at EDR: 05/07/2009
Date Made Active in Reports: 09/21/2009
Number of Days to Update: 137

Source: EPA, Region 9
Telephone: 415-947-4219
Last EDR Contact: 10/22/2018
Next Scheduled EDR Contact: 02/04/2019
Data Release Frequency: No Update Planned

ODI: Open Dump Inventory

An open dump is defined as a disposal facility that does not comply with one or more of the Part 257 or Part 258 Subtitle D Criteria.

Date of Government Version: 06/30/1985
Date Data Arrived at EDR: 08/09/2004
Date Made Active in Reports: 09/17/2004
Number of Days to Update: 39

Source: Environmental Protection Agency
Telephone: 800-424-9346
Last EDR Contact: 06/09/2004
Next Scheduled EDR Contact: N/A
Data Release Frequency: No Update Planned

IHS OPEN DUMPS: Open Dumps on Indian Land

A listing of all open dumps located on Indian Land in the United States.

Date of Government Version: 04/01/2014
Date Data Arrived at EDR: 08/06/2014
Date Made Active in Reports: 01/29/2015
Number of Days to Update: 176

Source: Department of Health & Human Serivces, Indian Health Service
Telephone: 301-443-1452
Last EDR Contact: 11/02/2018
Next Scheduled EDR Contact: 02/11/2019
Data Release Frequency: Varies

Local Lists of Hazardous waste / Contaminated Sites

US HIST CDL: National Clandestine Laboratory Register

A listing of clandestine drug lab locations that have been removed from the DEAs National Clandestine Laboratory Register.

Date of Government Version: 09/21/2018
Date Data Arrived at EDR: 09/21/2018
Date Made Active in Reports: 11/09/2018
Number of Days to Update: 49

Source: Drug Enforcement Administration
Telephone: 202-307-1000
Last EDR Contact: 11/26/2018
Next Scheduled EDR Contact: 03/11/2019
Data Release Frequency: No Update Planned

HIST CAL-SITES: Calsites Database

The Calsites database contains potential or confirmed hazardous substance release properties. In 1996, California EPA reevaluated and significantly reduced the number of sites in the Calsites database. No longer updated by the state agency. It has been replaced by ENVIROSTOR.

Date of Government Version: 08/08/2005
Date Data Arrived at EDR: 08/03/2006
Date Made Active in Reports: 08/24/2006
Number of Days to Update: 21

Source: Department of Toxic Substance Control
Telephone: 916-323-3400
Last EDR Contact: 02/23/2009
Next Scheduled EDR Contact: 05/25/2009
Data Release Frequency: No Update Planned

SCH: School Property Evaluation Program

This category contains proposed and existing school sites that are being evaluated by DTSC for possible hazardous materials contamination. In some cases, these properties may be listed in the CalSites category depending on the level of threat to public health and safety or the environment they pose.

Date of Government Version: 10/29/2018
Date Data Arrived at EDR: 10/30/2018
Date Made Active in Reports: 12/13/2018
Number of Days to Update: 44

Source: Department of Toxic Substances Control
Telephone: 916-323-3400
Last EDR Contact: 10/30/2018
Next Scheduled EDR Contact: 02/11/2019
Data Release Frequency: Quarterly

CDL: Clandestine Drug Labs

A listing of drug lab locations. Listing of a location in this database does not indicate that any illegal drug lab materials were or were not present there, and does not constitute a determination that the location either requires or does not require additional cleanup work.

Date of Government Version: 12/31/2017
Date Data Arrived at EDR: 06/12/2018
Date Made Active in Reports: 08/06/2018
Number of Days to Update: 55

Source: Department of Toxic Substances Control
Telephone: 916-255-6504
Last EDR Contact: 01/07/2019
Next Scheduled EDR Contact: 04/22/2019
Data Release Frequency: Varies

TOXIC PITS: Toxic Pits Cleanup Act Sites

Toxic PITS Cleanup Act Sites. TOXIC PITS identifies sites suspected of containing hazardous substances where cleanup has not yet been completed.

Date of Government Version: 07/01/1995
Date Data Arrived at EDR: 08/30/1995
Date Made Active in Reports: 09/26/1995
Number of Days to Update: 27

Source: State Water Resources Control Board
Telephone: 916-227-4364
Last EDR Contact: 01/26/2009
Next Scheduled EDR Contact: 04/27/2009
Data Release Frequency: No Update Planned

CERS HAZ WASTE: CERS HAZ WASTE

List of sites in the California Environmental Protection Agency (CalEPA) Regulated Site Portal which fall under the Hazardous Chemical Management, Hazardous Waste Onsite Treatment, Household Hazardous Waste Collection, Hazardous Waste Generator, and RCRA LQ HW Generator programs.

Date of Government Version: 10/22/2018
Date Data Arrived at EDR: 10/23/2018
Date Made Active in Reports: 11/30/2018
Number of Days to Update: 38

Source: CalEPA
Telephone: 916-323-2514
Last EDR Contact: 10/23/2018
Next Scheduled EDR Contact: 02/04/2019
Data Release Frequency: Quarterly

US CDL: Clandestine Drug Labs

A listing of clandestine drug lab locations. The U.S. Department of Justice ("the Department") provides this web site as a public service. It contains addresses of some locations where law enforcement agencies reported they found chemicals or other items that indicated the presence of either clandestine drug laboratories or dumpsites. In most cases, the source of the entries is not the Department, and the Department has not verified the entry and does not guarantee its accuracy. Members of the public must verify the accuracy of all entries by, for example, contacting local law enforcement and local health departments.

Date of Government Version: 09/21/2018
Date Data Arrived at EDR: 09/21/2018
Date Made Active in Reports: 11/09/2018
Number of Days to Update: 49

Source: Drug Enforcement Administration
Telephone: 202-307-1000
Last EDR Contact: 11/26/2018
Next Scheduled EDR Contact: 03/11/2019
Data Release Frequency: Quarterly

Local Lists of Registered Storage Tanks

SWEEPS UST: SWEEPS UST Listing

Statewide Environmental Evaluation and Planning System. This underground storage tank listing was updated and maintained by a company contacted by the SWRCB in the early 1990's. The listing is no longer updated or maintained. The local agency is the contact for more information on a site on the SWEEPS list.

Date of Government Version: 06/01/1994
Date Data Arrived at EDR: 07/07/2005
Date Made Active in Reports: 08/11/2005
Number of Days to Update: 35

Source: State Water Resources Control Board
Telephone: N/A
Last EDR Contact: 06/03/2005
Next Scheduled EDR Contact: N/A
Data Release Frequency: No Update Planned

UST MENDOCINO: Mendocino County UST Database

A listing of underground storage tank locations in Mendocino County.

Date of Government Version: 12/04/2018
Date Data Arrived at EDR: 12/06/2018
Date Made Active in Reports: 12/14/2018
Number of Days to Update: 8

Source: Department of Public Health
Telephone: 707-463-4466
Last EDR Contact: 11/26/2018
Next Scheduled EDR Contact: 03/11/2019
Data Release Frequency: Annually

HIST UST: Hazardous Substance Storage Container Database

The Hazardous Substance Storage Container Database is a historical listing of UST sites. Refer to local/county source for current data.

Date of Government Version: 10/15/1990
Date Data Arrived at EDR: 01/25/1991
Date Made Active in Reports: 02/12/1991
Number of Days to Update: 18

Source: State Water Resources Control Board
Telephone: 916-341-5851
Last EDR Contact: 07/26/2001
Next Scheduled EDR Contact: N/A
Data Release Frequency: No Update Planned

SAN FRANCISCO AST: Aboveground Storage Tank Site Listing

Aboveground storage tank sites

Date of Government Version: 09/11/2018
Date Data Arrived at EDR: 09/12/2018
Date Made Active in Reports: 10/11/2018
Number of Days to Update: 29

Source: San Francisco County Department of Public Health
Telephone: 415-252-3896
Last EDR Contact: 11/01/2018
Next Scheduled EDR Contact: 02/18/2019
Data Release Frequency: Varies

CERS TANKS: California Environmental Reporting System (CERS) Tanks

List of sites in the California Environmental Protection Agency (CalEPA) Regulated Site Portal which fall under the Aboveground Petroleum Storage and Underground Storage Tank regulatory programs.

Date of Government Version: 10/22/2018
Date Data Arrived at EDR: 10/23/2018
Date Made Active in Reports: 11/30/2018
Number of Days to Update: 38

Source: California Environmental Protection Agency
Telephone: 916-323-2514
Last EDR Contact: 10/23/2018
Next Scheduled EDR Contact: 02/04/2019
Data Release Frequency: Quarterly

CA FID UST: Facility Inventory Database

The Facility Inventory Database (FID) contains a historical listing of active and inactive underground storage tank locations from the State Water Resource Control Board. Refer to local/county source for current data.

Date of Government Version: 10/31/1994
Date Data Arrived at EDR: 09/05/1995
Date Made Active in Reports: 09/29/1995
Number of Days to Update: 24

Source: California Environmental Protection Agency
Telephone: 916-341-5851
Last EDR Contact: 12/28/1998
Next Scheduled EDR Contact: N/A
Data Release Frequency: No Update Planned

Local Land Records

LIENS: Environmental Liens Listing

A listing of property locations with environmental liens for California where DTSC is a lien holder.

Date of Government Version: 08/29/2018
Date Data Arrived at EDR: 08/30/2018
Date Made Active in Reports: 10/01/2018
Number of Days to Update: 32

Source: Department of Toxic Substances Control
Telephone: 916-323-3400
Last EDR Contact: 11/29/2018
Next Scheduled EDR Contact: 03/18/2019
Data Release Frequency: Varies

LIENS 2: CERCLA Lien Information

A Federal CERCLA ('Superfund') lien can exist by operation of law at any site or property at which EPA has spent Superfund monies. These monies are spent to investigate and address releases and threatened releases of contamination. CERCLIS provides information as to the identity of these sites and properties.

Date of Government Version: 08/13/2018
Date Data Arrived at EDR: 10/04/2018
Date Made Active in Reports: 11/16/2018
Number of Days to Update: 43

Source: Environmental Protection Agency
Telephone: 202-564-6023
Last EDR Contact: 12/28/2018
Next Scheduled EDR Contact: 02/04/2019
Data Release Frequency: Semi-Annually

DEED: Deed Restriction Listing

Site Mitigation and Brownfields Reuse Program Facility Sites with Deed Restrictions & Hazardous Waste Management Program Facility Sites with Deed / Land Use Restriction. The DTSC Site Mitigation and Brownfields Reuse Program (SMBRP) list includes sites cleaned up under the program's oversight and generally does not include current or former hazardous waste facilities that required a hazardous waste facility permit. The list represents deed restrictions that are active. Some sites have multiple deed restrictions. The DTSC Hazardous Waste Management Program (HWMP) has developed a list of current or former hazardous waste facilities that have a recorded land use restriction at the local county recorder's office. The land use restrictions on this list were required by the DTSC HWMP as a result of the presence of hazardous substances that remain on site after the facility (or part of the facility) has been closed or cleaned up. The types of land use restriction include deed notice, deed restriction, or a land use restriction that binds current and future owners.

Date of Government Version: 09/04/2018
Date Data Arrived at EDR: 09/05/2018
Date Made Active in Reports: 10/02/2018
Number of Days to Update: 27

Source: DTSC and SWRCB
Telephone: 916-323-3400
Last EDR Contact: 12/05/2018
Next Scheduled EDR Contact: 03/18/2019
Data Release Frequency: Semi-Annually

Records of Emergency Release Reports

HMIRS: Hazardous Materials Information Reporting System

Hazardous Materials Incident Report System. HMIRS contains hazardous material spill incidents reported to DOT.

Date of Government Version: 03/26/2018
Date Data Arrived at EDR: 03/27/2018
Date Made Active in Reports: 06/08/2018
Number of Days to Update: 73

Source: U.S. Department of Transportation
Telephone: 202-366-4555
Last EDR Contact: 01/08/2019
Next Scheduled EDR Contact: 04/08/2019
Data Release Frequency: Quarterly

CHMIRS: California Hazardous Material Incident Report System

California Hazardous Material Incident Reporting System. CHMIRS contains information on reported hazardous material incidents (accidental releases or spills).

Date of Government Version: 04/06/2018
Date Data Arrived at EDR: 04/24/2018
Date Made Active in Reports: 06/14/2018
Number of Days to Update: 51

Source: Office of Emergency Services
Telephone: 916-845-8400
Last EDR Contact: 07/27/2018
Next Scheduled EDR Contact: 11/05/2018
Data Release Frequency: Semi-Annually

LDS: Land Disposal Sites Listing (GEOTRACKER)

Land Disposal sites (Landfills) included in GeoTracker. GeoTracker is the Water Boards data management system for sites that impact, or have the potential to impact, water quality in California, with emphasis on groundwater.

Date of Government Version: 09/10/2018
Date Data Arrived at EDR: 09/12/2018
Date Made Active in Reports: 10/08/2018
Number of Days to Update: 26

Source: State Water Qualilty Control Board
Telephone: 866-480-1028
Last EDR Contact: 12/12/2018
Next Scheduled EDR Contact: 03/25/2019
Data Release Frequency: Quarterly

MCS: Military Cleanup Sites Listing (GEOTRACKER)

Military sites (consisting of: Military UST sites; Military Privatized sites; and Military Cleanup sites [formerly known as DoD non UST]) included in GeoTracker. GeoTracker is the Water Boards data management system for sites that impact, or have the potential to impact, water quality in California, with emphasis on groundwater.

Date of Government Version: 09/10/2018
Date Data Arrived at EDR: 09/12/2018
Date Made Active in Reports: 10/09/2018
Number of Days to Update: 27

Source: State Water Resources Control Board
Telephone: 866-480-1028
Last EDR Contact: 12/12/2018
Next Scheduled EDR Contact: 03/25/2019
Data Release Frequency: Quarterly

SPILLS 90: SPILLS90 data from FirstSearch

Spills 90 includes those spill and release records available exclusively from FirstSearch databases. Typically, they may include chemical, oil and/or hazardous substance spills recorded after 1990. Duplicate records that are already included in EDR incident and release records are not included in Spills 90.

Date of Government Version: 06/06/2012
Date Data Arrived at EDR: 01/03/2013
Date Made Active in Reports: 02/22/2013
Number of Days to Update: 50

Source: FirstSearch
Telephone: N/A
Last EDR Contact: 01/03/2013
Next Scheduled EDR Contact: N/A
Data Release Frequency: No Update Planned

Other Ascertainable Records

RCRA NonGen / NLR: RCRA - Non Generators / No Longer Regulated

RCRAInfo is EPA's comprehensive information system, providing access to data supporting the Resource Conservation and Recovery Act (RCRA) of 1976 and the Hazardous and Solid Waste Amendments (HSWA) of 1984. The database includes selective information on sites which generate, transport, store, treat and/or dispose of hazardous waste as defined by the Resource Conservation and Recovery Act (RCRA). Non-Generators do not presently generate hazardous waste.

Date of Government Version: 03/01/2018
Date Data Arrived at EDR: 03/28/2018
Date Made Active in Reports: 06/22/2018
Number of Days to Update: 86

Source: Environmental Protection Agency
Telephone: (415) 495-8895
Last EDR Contact: 12/03/2018
Next Scheduled EDR Contact: 04/08/2019
Data Release Frequency: Quarterly

FUDS: Formerly Used Defense Sites

The listing includes locations of Formerly Used Defense Sites properties where the US Army Corps of Engineers is actively working or will take necessary cleanup actions.

Date of Government Version: 01/31/2015
Date Data Arrived at EDR: 07/08/2015
Date Made Active in Reports: 10/13/2015
Number of Days to Update: 97

Source: U.S. Army Corps of Engineers
Telephone: 202-528-4285
Last EDR Contact: 11/19/2018
Next Scheduled EDR Contact: 03/04/2019
Data Release Frequency: Varies

DOD: Department of Defense Sites

This data set consists of federally owned or administered lands, administered by the Department of Defense, that have any area equal to or greater than 640 acres of the United States, Puerto Rico, and the U.S. Virgin Islands.

Date of Government Version: 12/31/2005
Date Data Arrived at EDR: 11/10/2006
Date Made Active in Reports: 01/11/2007
Number of Days to Update: 62

Source: USGS
Telephone: 888-275-8747
Last EDR Contact: 10/12/2018
Next Scheduled EDR Contact: 01/21/2019
Data Release Frequency: Semi-Annually

FEDLAND: Federal and Indian Lands

Federally and Indian administrated lands of the United States. Lands included are administrated by: Army Corps of Engineers, Bureau of Reclamation, National Wild and Scenic River, National Wildlife Refuge, Public Domain Land, Wilderness, Wilderness Study Area, Wildlife Management Area, Bureau of Indian Affairs, Bureau of Land Management, Department of Justice, Forest Service, Fish and Wildlife Service, National Park Service.

Date of Government Version: 12/31/2005
Date Data Arrived at EDR: 02/06/2006
Date Made Active in Reports: 01/11/2007
Number of Days to Update: 339

Source: U.S. Geological Survey
Telephone: 888-275-8747
Last EDR Contact: 10/12/2018
Next Scheduled EDR Contact: 01/21/2019
Data Release Frequency: N/A

SCRD DRYCLEANERS: State Coalition for Remediation of Drycleaners Listing

The State Coalition for Remediation of Drycleaners was established in 1998, with support from the U.S. EPA Office of Superfund Remediation and Technology Innovation. It is comprised of representatives of states with established drycleaner remediation programs. Currently the member states are Alabama, Connecticut, Florida, Illinois, Kansas, Minnesota, Missouri, North Carolina, Oregon, South Carolina, Tennessee, Texas, and Wisconsin.

Date of Government Version: 01/01/2017
Date Data Arrived at EDR: 02/03/2017
Date Made Active in Reports: 04/07/2017
Number of Days to Update: 63
Source: Environmental Protection Agency
Telephone: 615-532-8599
Last EDR Contact: 11/16/2018
Next Scheduled EDR Contact: 02/25/2019
Data Release Frequency: Varies

US FIN ASSUR: Financial Assurance Information

All owners and operators of facilities that treat, store, or dispose of hazardous waste are required to provide proof that they will have sufficient funds to pay for the clean up, closure, and post-closure care of their facilities.

Date of Government Version: 08/31/2018
Date Data Arrived at EDR: 09/25/2018
Date Made Active in Reports: 11/09/2018
Number of Days to Update: 45
Source: Environmental Protection Agency
Telephone: 202-566-1917
Last EDR Contact: 12/21/2018
Next Scheduled EDR Contact: 04/08/2019
Data Release Frequency: Quarterly

EPA WATCH LIST: EPA WATCH LIST

EPA maintains a "Watch List" to facilitate dialogue between EPA, state and local environmental agencies on enforcement matters relating to facilities with alleged violations identified as either significant or high priority. Being on the Watch List does not mean that the facility has actually violated the law only that an investigation by EPA or a state or local environmental agency has led those organizations to allege that an unproven violation has in fact occurred. Being on the Watch List does not represent a higher level of concern regarding the alleged violations that were detected, but instead indicates cases requiring additional dialogue between EPA, state and local agencies - primarily because of the length of time the alleged violation has gone unaddressed or unresolved.

Date of Government Version: 08/30/2013
Date Data Arrived at EDR: 03/21/2014
Date Made Active in Reports: 06/17/2014
Number of Days to Update: 88
Source: Environmental Protection Agency
Telephone: 617-520-3000
Last EDR Contact: 11/05/2018
Next Scheduled EDR Contact: 02/18/2019
Data Release Frequency: Quarterly

2020 COR ACTION: 2020 Corrective Action Program List

The EPA has set ambitious goals for the RCRA Corrective Action program by creating the 2020 Corrective Action Universe. This RCRA cleanup baseline includes facilities expected to need corrective action. The 2020 universe contains a wide variety of sites. Some properties are heavily contaminated while others were contaminated but have since been cleaned up. Still others have not been fully investigated yet, and may require little or no remediation. Inclusion in the 2020 Universe does not necessarily imply failure on the part of a facility to meet its RCRA obligations.

Date of Government Version: 09/30/2017
Date Data Arrived at EDR: 05/08/2018
Date Made Active in Reports: 07/20/2018
Number of Days to Update: 73
Source: Environmental Protection Agency
Telephone: 703-308-4044
Last EDR Contact: 11/09/2018
Next Scheduled EDR Contact: 02/18/2019
Data Release Frequency: Varies

TSCA: Toxic Substances Control Act

Toxic Substances Control Act. TSCA identifies manufacturers and importers of chemical substances included on the TSCA Chemical Substance Inventory list. It includes data on the production volume of these substances by plant site.

Date of Government Version: 12/31/2016
Date Data Arrived at EDR: 06/21/2017
Date Made Active in Reports: 01/05/2018
Number of Days to Update: 198
Source: EPA
Telephone: 202-260-5521
Last EDR Contact: 12/21/2018
Next Scheduled EDR Contact: 04/01/2019
Data Release Frequency: Every 4 Years

TRIS: Toxic Chemical Release Inventory System

Toxic Release Inventory System. TRIS identifies facilities which release toxic chemicals to the air, water and land in reportable quantities under SARA Title III Section 313.

Date of Government Version: 12/31/2016
Date Data Arrived at EDR: 01/10/2018
Date Made Active in Reports: 01/12/2018
Number of Days to Update: 2

Source: EPA
Telephone: 202-566-0250
Last EDR Contact: 11/16/2018
Next Scheduled EDR Contact: 03/04/2019
Data Release Frequency: Annually

SSTS: Section 7 Tracking Systems

Section 7 of the Federal Insecticide, Fungicide and Rodenticide Act, as amended (92 Stat. 829) requires all registered pesticide-producing establishments to submit a report to the Environmental Protection Agency by March 1st each year. Each establishment must report the types and amounts of pesticides, active ingredients and devices being produced, and those having been produced and sold or distributed in the past year.

Date of Government Version: 12/31/2009
Date Data Arrived at EDR: 12/10/2010
Date Made Active in Reports: 02/25/2011
Number of Days to Update: 77

Source: EPA
Telephone: 202-564-4203
Last EDR Contact: 10/24/2018
Next Scheduled EDR Contact: 02/04/2019
Data Release Frequency: Annually

ROD: Records Of Decision

Record of Decision. ROD documents mandate a permanent remedy at an NPL (Superfund) site containing technical and health information to aid in the cleanup.

Date of Government Version: 08/13/2018
Date Data Arrived at EDR: 10/04/2018
Date Made Active in Reports: 11/16/2018
Number of Days to Update: 43

Source: EPA
Telephone: 703-416-0223
Last EDR Contact: 12/28/2018
Next Scheduled EDR Contact: 03/18/2019
Data Release Frequency: Annually

RMP: Risk Management Plans

When Congress passed the Clean Air Act Amendments of 1990, it required EPA to publish regulations and guidance for chemical accident prevention at facilities using extremely hazardous substances. The Risk Management Program Rule (RMP Rule) was written to implement Section 112(r) of these amendments. The rule, which built upon existing industry codes and standards, requires companies of all sizes that use certain flammable and toxic substances to develop a Risk Management Program, which includes a(n): Hazard assessment that details the potential effects of an accidental release, an accident history of the last five years, and an evaluation of worst-case and alternative accidental releases; Prevention program that includes safety precautions and maintenance, monitoring, and employee training measures; and Emergency response program that spells out emergency health care, employee training measures and procedures for informing the public and response agencies (e.g the fire department) should an accident occur.

Date of Government Version: 08/01/2018
Date Data Arrived at EDR: 08/22/2018
Date Made Active in Reports: 10/05/2018
Number of Days to Update: 44

Source: Environmental Protection Agency
Telephone: 202-564-8600
Last EDR Contact: 10/23/2018
Next Scheduled EDR Contact: 02/04/2019
Data Release Frequency: Varies

RAATS: RCRA Administrative Action Tracking System

RCRA Administration Action Tracking System. RAATS contains records based on enforcement actions issued under RCRA pertaining to major violators and includes administrative and civil actions brought by the EPA. For administration actions after September 30, 1995, data entry in the RAATS database was discontinued. EPA will retain a copy of the database for historical records. It was necessary to terminate RAATS because a decrease in agency resources made it impossible to continue to update the information contained in the database.

Date of Government Version: 04/17/1995
Date Data Arrived at EDR: 07/03/1995
Date Made Active in Reports: 08/07/1995
Number of Days to Update: 35

Source: EPA
Telephone: 202-564-4104
Last EDR Contact: 06/02/2008
Next Scheduled EDR Contact: 09/01/2008
Data Release Frequency: No Update Planned

PRP: Potentially Responsible Parties
A listing of verified Potentially Responsible Parties

Date of Government Version: 08/13/2018
Date Data Arrived at EDR: 10/04/2018
Date Made Active in Reports: 11/09/2018
Number of Days to Update: 36
Source: EPA
Telephone: 202-564-6023
Last EDR Contact: 12/28/2018
Next Scheduled EDR Contact: 02/18/2019
Data Release Frequency: Quarterly

PADS: PCB Activity Database System
PCB Activity Database. PADS Identifies generators, transporters, commercial storers and/or brokers and disposers of PCB's who are required to notify the EPA of such activities.

Date of Government Version: 09/14/2018
Date Data Arrived at EDR: 10/11/2018
Date Made Active in Reports: 12/07/2018
Number of Days to Update: 57
Source: EPA
Telephone: 202-566-0500
Last EDR Contact: 10/11/2018
Next Scheduled EDR Contact: 01/21/2019
Data Release Frequency: Annually

ICIS: Integrated Compliance Information System
The Integrated Compliance Information System (ICIS) supports the information needs of the national enforcement and compliance program as well as the unique needs of the National Pollutant Discharge Elimination System (NPDES) program.

Date of Government Version: 11/18/2016
Date Data Arrived at EDR: 11/23/2016
Date Made Active in Reports: 02/10/2017
Number of Days to Update: 79
Source: Environmental Protection Agency
Telephone: 202-564-2501
Last EDR Contact: 01/07/2019
Next Scheduled EDR Contact: 04/22/2019
Data Release Frequency: Quarterly

FTTS: FIFRA/ TSCA Tracking System - FIFRA (Federal Insecticide, Fungicide, & Rodenticide Act)/TSCA (Toxic Substances Control Act)
FTTS tracks administrative cases and pesticide enforcement actions and compliance activities related to FIFRA, TSCA and EPCRA (Emergency Planning and Community Right-to-Know Act). To maintain currency, EDR contacts the Agency on a quarterly basis.

Date of Government Version: 04/09/2009
Date Data Arrived at EDR: 04/16/2009
Date Made Active in Reports: 05/11/2009
Number of Days to Update: 25
Source: EPA/Office of Prevention, Pesticides and Toxic Substances
Telephone: 202-566-1667
Last EDR Contact: 08/18/2017
Next Scheduled EDR Contact: 12/04/2017
Data Release Frequency: Quarterly

FTTS INSP: FIFRA/ TSCA Tracking System - FIFRA (Federal Insecticide, Fungicide, & Rodenticide Act)/TSCA (Toxic Substances Control Act)
A listing of FIFRA/TSCA Tracking System (FTTS) inspections and enforcements.

Date of Government Version: 04/09/2009
Date Data Arrived at EDR: 04/16/2009
Date Made Active in Reports: 05/11/2009
Number of Days to Update: 25
Source: EPA
Telephone: 202-566-1667
Last EDR Contact: 08/18/2017
Next Scheduled EDR Contact: 12/04/2017
Data Release Frequency: Quarterly

MLTS: Material Licensing Tracking System
MLTS is maintained by the Nuclear Regulatory Commission and contains a list of approximately 8,100 sites which possess or use radioactive materials and which are subject to NRC licensing requirements. To maintain currency, EDR contacts the Agency on a quarterly basis.

Date of Government Version: 08/30/2016
Date Data Arrived at EDR: 09/08/2016
Date Made Active in Reports: 10/21/2016
Number of Days to Update: 43
Source: Nuclear Regulatory Commission
Telephone: 301-415-7169
Last EDR Contact: 10/11/2018
Next Scheduled EDR Contact: 02/04/2019
Data Release Frequency: Quarterly

COAL ASH DOE: Steam-Electric Plant Operation Data
A listing of power plants that store ash in surface ponds.

Date of Government Version: 12/31/2005
Date Data Arrived at EDR: 08/07/2009
Date Made Active in Reports: 10/22/2009
Number of Days to Update: 76
Source: Department of Energy
Telephone: 202-586-8719
Last EDR Contact: 12/05/2018
Next Scheduled EDR Contact: 03/18/2019
Data Release Frequency: Varies

COAL ASH EPA: Coal Combustion Residues Surface Impoundments List
A listing of coal combustion residues surface impoundments with high hazard potential ratings.

Date of Government Version: 07/01/2014
Date Data Arrived at EDR: 09/10/2014
Date Made Active in Reports: 10/20/2014
Number of Days to Update: 40
Source: Environmental Protection Agency
Telephone: N/A
Last EDR Contact: 12/03/2018
Next Scheduled EDR Contact: 03/18/2019
Data Release Frequency: Varies

PCB TRANSFORMER: PCB Transformer Registration Database
The database of PCB transformer registrations that includes all PCB registration submittals.

Date of Government Version: 05/24/2017
Date Data Arrived at EDR: 11/30/2017
Date Made Active in Reports: 12/15/2017
Number of Days to Update: 15
Source: Environmental Protection Agency
Telephone: 202-566-0517
Last EDR Contact: 10/26/2018
Next Scheduled EDR Contact: 02/04/2019
Data Release Frequency: Varies

RADINFO: Radiation Information Database
The Radiation Information Database (RADINFO) contains information about facilities that are regulated by U.S. Environmental Protection Agency (EPA) regulations for radiation and radioactivity.

Date of Government Version: 10/02/2018
Date Data Arrived at EDR: 10/03/2018
Date Made Active in Reports: 11/09/2018
Number of Days to Update: 37
Source: Environmental Protection Agency
Telephone: 202-343-9775
Last EDR Contact: 01/03/2019
Next Scheduled EDR Contact: 04/15/2019
Data Release Frequency: Quarterly

HIST FTTS: FIFRA/TSCA Tracking System Administrative Case Listing
A complete administrative case listing from the FIFRA/TSCA Tracking System (FTTS) for all ten EPA regions. The information was obtained from the National Compliance Database (NCDB). NCDB supports the implementation of FIFRA (Federal Insecticide, Fungicide, and Rodenticide Act) and TSCA (Toxic Substances Control Act). Some EPA regions are now closing out records. Because of that, and the fact that some EPA regions are not providing EPA Headquarters with updated records, it was decided to create a HIST FTTS database. It included records that may not be included in the newer FTTS database updates. This database is no longer updated.

Date of Government Version: 10/19/2006
Date Data Arrived at EDR: 03/01/2007
Date Made Active in Reports: 04/10/2007
Number of Days to Update: 40
Source: Environmental Protection Agency
Telephone: 202-564-2501
Last EDR Contact: 12/17/2007
Next Scheduled EDR Contact: 03/17/2008
Data Release Frequency: No Update Planned

HIST FTTS INSP: FIFRA/TSCA Tracking System Inspection & Enforcement Case Listing
A complete inspection and enforcement case listing from the FIFRA/TSCA Tracking System (FTTS) for all ten EPA regions. The information was obtained from the National Compliance Database (NCDB). NCDB supports the implementation of FIFRA (Federal Insecticide, Fungicide, and Rodenticide Act) and TSCA (Toxic Substances Control Act). Some EPA regions are now closing out records. Because of that, and the fact that some EPA regions are not providing EPA Headquarters with updated records, it was decided to create a HIST FTTS database. It included records that may not be included in the newer FTTS database updates. This database is no longer updated.

Date of Government Version: 10/19/2006
Date Data Arrived at EDR: 03/01/2007
Date Made Active in Reports: 04/10/2007
Number of Days to Update: 40

Source: Environmental Protection Agency
Telephone: 202-564-2501
Last EDR Contact: 12/17/2008
Next Scheduled EDR Contact: 03/17/2008
Data Release Frequency: No Update Planned

DOT OPS: Incident and Accident Data

Department of Transporation, Office of Pipeline Safety Incident and Accident data.

Date of Government Version: 07/31/2012
Date Data Arrived at EDR: 08/07/2012
Date Made Active in Reports: 09/18/2012
Number of Days to Update: 42

Source: Department of Transporation, Office of Pipeline Safety
Telephone: 202-366-4595
Last EDR Contact: 10/30/2018
Next Scheduled EDR Contact: 02/11/2019
Data Release Frequency: Varies

CONSENT: Superfund (CERCLA) Consent Decrees

Major legal settlements that establish responsibility and standards for cleanup at NPL (Superfund) sites. Released periodically by United States District Courts after settlement by parties to litigation matters.

Date of Government Version: 09/30/2018
Date Data Arrived at EDR: 10/12/2018
Date Made Active in Reports: 12/07/2018
Number of Days to Update: 56

Source: Department of Justice, Consent Decree Library
Telephone: Varies
Last EDR Contact: 01/07/2019
Next Scheduled EDR Contact: 04/22/2019
Data Release Frequency: Varies

BRS: Biennial Reporting System

The Biennial Reporting System is a national system administered by the EPA that collects data on the generation and management of hazardous waste. BRS captures detailed data from two groups: Large Quantity Generators (LQG) and Treatment, Storage, and Disposal Facilities.

Date of Government Version: 12/31/2015
Date Data Arrived at EDR: 02/22/2017
Date Made Active in Reports: 09/28/2017
Number of Days to Update: 218

Source: EPA/NTIS
Telephone: 800-424-9346
Last EDR Contact: 11/21/2018
Next Scheduled EDR Contact: 03/04/2019
Data Release Frequency: Biennially

INDIAN RESERV: Indian Reservations

This map layer portrays Indian administered lands of the United States that have any area equal to or greater than 640 acres.

Date of Government Version: 12/31/2014
Date Data Arrived at EDR: 07/14/2015
Date Made Active in Reports: 01/10/2017
Number of Days to Update: 546

Source: USGS
Telephone: 202-208-3710
Last EDR Contact: 01/07/2019
Next Scheduled EDR Contact: 04/22/2019
Data Release Frequency: Semi-Annually

FUSRAP: Formerly Utilized Sites Remedial Action Program

DOE established the Formerly Utilized Sites Remedial Action Program (FUSRAP) in 1974 to remediate sites where radioactive contamination remained from Manhattan Project and early U.S. Atomic Energy Commission (AEC) operations.

Date of Government Version: 08/08/2017
Date Data Arrived at EDR: 09/11/2018
Date Made Active in Reports: 09/14/2018
Number of Days to Update: 3

Source: Department of Energy
Telephone: 202-586-3559
Last EDR Contact: 11/01/2018
Next Scheduled EDR Contact: 02/18/2019
Data Release Frequency: Varies

UMTRA: Uranium Mill Tailings Sites

Uranium ore was mined by private companies for federal government use in national defense programs. When the mills shut down, large piles of the sand-like material (mill tailings) remain after uranium has been extracted from the ore. Levels of human exposure to radioactive materials from the piles are low; however, in some cases tailings were used as construction materials before the potential health hazards of the tailings were recognized.

Date of Government Version: 06/23/2017
Date Data Arrived at EDR: 10/11/2017
Date Made Active in Reports: 11/03/2017
Number of Days to Update: 23

Source: Department of Energy
Telephone: 505-845-0011
Last EDR Contact: 12/14/2018
Next Scheduled EDR Contact: 03/04/2019
Data Release Frequency: Varies

LEAD SMELTER 1: Lead Smelter Sites

A listing of former lead smelter site locations.

Date of Government Version: 08/13/2018
Date Data Arrived at EDR: 10/04/2018
Date Made Active in Reports: 11/16/2018
Number of Days to Update: 43

Source: Environmental Protection Agency
Telephone: 703-603-8787
Last EDR Contact: 12/28/2018
Next Scheduled EDR Contact: 04/15/2019
Data Release Frequency: Varies

LEAD SMELTER 2: Lead Smelter Sites

A list of several hundred sites in the U.S. where secondary lead smelting was done from 1931and 1964. These sites may pose a threat to public health through ingestion or inhalation of contaminated soil or dust

Date of Government Version: 04/05/2001
Date Data Arrived at EDR: 10/27/2010
Date Made Active in Reports: 12/02/2010
Number of Days to Update: 36

Source: American Journal of Public Health
Telephone: 703-305-6451
Last EDR Contact: 12/02/2009
Next Scheduled EDR Contact: N/A
Data Release Frequency: No Update Planned

US AIRS (AFS): Aerometric Information Retrieval System Facility Subsystem (AFS)

The database is a sub-system of Aerometric Information Retrieval System (AIRS). AFS contains compliance data on air pollution point sources regulated by the U.S. EPA and/or state and local air regulatory agencies. This information comes from source reports by various stationary sources of air pollution, such as electric power plants, steel mills, factories, and universities, and provides information about the air pollutants they produce. Action, air program, air program pollutant, and general level plant data. It is used to track emissions and compliance data from industrial plants.

Date of Government Version: 10/12/2016
Date Data Arrived at EDR: 10/26/2016
Date Made Active in Reports: 02/03/2017
Number of Days to Update: 100

Source: EPA
Telephone: 202-564-2496
Last EDR Contact: 09/26/2017
Next Scheduled EDR Contact: 01/08/2018
Data Release Frequency: Annually

US AIRS MINOR: Air Facility System Data

A listing of minor source facilities.

Date of Government Version: 10/12/2016
Date Data Arrived at EDR: 10/26/2016
Date Made Active in Reports: 02/03/2017
Number of Days to Update: 100

Source: EPA
Telephone: 202-564-2496
Last EDR Contact: 09/26/2017
Next Scheduled EDR Contact: 01/08/2018
Data Release Frequency: Annually

US MINES: Mines Master Index File

Contains all mine identification numbers issued for mines active or opened since 1971. The data also includes violation information.

Date of Government Version: 08/01/2018
Date Data Arrived at EDR: 08/29/2018
Date Made Active in Reports: 10/05/2018
Number of Days to Update: 37

Source: Department of Labor, Mine Safety and Health Administration
Telephone: 303-231-5959
Last EDR Contact: 11/30/2018
Next Scheduled EDR Contact: 03/11/2019
Data Release Frequency: Semi-Annually

US MINES 2: Ferrous and Nonferrous Metal Mines Database Listing

This map layer includes ferrous (ferrous metal mines are facilities that extract ferrous metals, such as iron ore or molybdenum) and nonferrous (Nonferrous metal mines are facilities that extract nonferrous metals, such as gold, silver, copper, zinc, and lead) metal mines in the United States.

Date of Government Version: 12/05/2005
Date Data Arrived at EDR: 02/29/2008
Date Made Active in Reports: 04/18/2008
Number of Days to Update: 49

Source: USGS
Telephone: 703-648-7709
Last EDR Contact: 11/30/2018
Next Scheduled EDR Contact: 03/11/2019
Data Release Frequency: Varies

US MINES 3: Active Mines & Mineral Plants Database Listing

Active Mines and Mineral Processing Plant operations for commodities monitored by the Minerals Information Team of the USGS.

Date of Government Version: 04/14/2011
Date Data Arrived at EDR: 06/08/2011
Date Made Active in Reports: 09/13/2011
Number of Days to Update: 97

Source: USGS
Telephone: 703-648-7709
Last EDR Contact: 11/30/2018
Next Scheduled EDR Contact: 03/11/2019
Data Release Frequency: Varies

ABANDONED MINES: Abandoned Mines

An inventory of land and water impacted by past mining (primarily coal mining) is maintained by OSMRE to provide information needed to implement the Surface Mining Control and Reclamation Act of 1977 (SMCRA). The inventory contains information on the location, type, and extent of AML impacts, as well as, information on the cost associated with the reclamation of those problems. The inventory is based upon field surveys by State, Tribal, and OSMRE program officials. It is dynamic to the extent that it is modified as new problems are identified and existing problems are reclaimed.

Date of Government Version: 09/10/2018
Date Data Arrived at EDR: 09/11/2018
Date Made Active in Reports: 09/14/2018
Number of Days to Update: 3

Source: Department of Interior
Telephone: 202-208-2609
Last EDR Contact: 12/19/2018
Next Scheduled EDR Contact: 03/25/2019
Data Release Frequency: Quarterly

FINDS: Facility Index System/Facility Registry System

Facility Index System. FINDS contains both facility information and 'pointers' to other sources that contain more detail. EDR includes the following FINDS databases in this report: PCS (Permit Compliance System), AIRS (Aerometric Information Retrieval System), DOCKET (Enforcement Docket used to manage and track information on civil judicial enforcement cases for all environmental statutes), FURS (Federal Underground Injection Control), C-DOCKET (Criminal Docket System used to track criminal enforcement actions for all environmental statutes), FFIS (Federal Facilities Information System), STATE (State Environmental Laws and Statutes), and PADS (PCB Activity Data System).

Date of Government Version: 08/07/2018
Date Data Arrived at EDR: 09/05/2018
Date Made Active in Reports: 10/05/2018
Number of Days to Update: 30

Source: EPA
Telephone: (415) 947-8000
Last EDR Contact: 01/08/2019
Next Scheduled EDR Contact: 03/18/2019
Data Release Frequency: Quarterly

ECHO: Enforcement & Compliance History Information

ECHO provides integrated compliance and enforcement information for about 800,000 regulated facilities nationwide.

Date of Government Version: 09/02/2018
Date Data Arrived at EDR: 09/05/2018
Date Made Active in Reports: 09/14/2018
Number of Days to Update: 9

Source: Environmental Protection Agency
Telephone: 202-564-2280
Last EDR Contact: 01/07/2019
Next Scheduled EDR Contact: 03/18/2019
Data Release Frequency: Quarterly

DOCKET HWC: Hazardous Waste Compliance Docket Listing

A complete list of the Federal Agency Hazardous Waste Compliance Docket Facilities.

Date of Government Version: 05/31/2018
Date Data Arrived at EDR: 07/26/2018
Date Made Active in Reports: 10/05/2018
Number of Days to Update: 71

Source: Environmental Protection Agency
Telephone: 202-564-0527
Last EDR Contact: 11/30/2018
Next Scheduled EDR Contact: 03/11/2019
Data Release Frequency: Varies

UXO: Unexploded Ordnance Sites
A listing of unexploded ordnance site locations

Date of Government Version: 09/30/2017
Date Data Arrived at EDR: 06/19/2018
Date Made Active in Reports: 09/14/2018
Number of Days to Update: 87
Source: Department of Defense
Telephone: 703-704-1564
Last EDR Contact: 10/15/2018
Next Scheduled EDR Contact: 01/28/2019
Data Release Frequency: Varies

FUELS PROGRAM: EPA Fuels Program Registered Listing
This listing includes facilities that are registered under the Part 80 (Code of Federal Regulations) EPA Fuels Programs. All companies now are required to submit new and updated registrations.

Date of Government Version: 08/22/2018
Date Data Arrived at EDR: 08/22/2018
Date Made Active in Reports: 10/05/2018
Number of Days to Update: 44
Source: EPA
Telephone: 800-385-6164
Last EDR Contact: 11/19/2018
Next Scheduled EDR Contact: 03/04/2019
Data Release Frequency: Quarterly

CA BOND EXP. PLAN: Bond Expenditure Plan
Department of Health Services developed a site-specific expenditure plan as the basis for an appropriation of Hazardous Substance Cleanup Bond Act funds. It is not updated.

Date of Government Version: 01/01/1989
Date Data Arrived at EDR: 07/27/1994
Date Made Active in Reports: 08/02/1994
Number of Days to Update: 6
Source: Department of Health Services
Telephone: 916-255-2118
Last EDR Contact: 05/31/1994
Next Scheduled EDR Contact: N/A
Data Release Frequency: No Update Planned

CORTESE: "Cortese" Hazardous Waste & Substances Sites List
The sites for the list are designated by the State Water Resource Control Board (LUST), the Integrated Waste Board (SWF/LS), and the Department of Toxic Substances Control (Cal-Sites).

Date of Government Version: 09/24/2018
Date Data Arrived at EDR: 09/25/2018
Date Made Active in Reports: 10/16/2018
Number of Days to Update: 21
Source: CAL EPA/Office of Emergency Information
Telephone: 916-323-3400
Last EDR Contact: 12/21/2018
Next Scheduled EDR Contact: 04/08/2019
Data Release Frequency: Quarterly

CUPA SAN FRANCISCO CO: CUPA Facility Listing
Cupa facilities

Date of Government Version: 09/11/2018
Date Data Arrived at EDR: 09/12/2018
Date Made Active in Reports: 09/19/2018
Number of Days to Update: 7
Source: San Francisco County Department of Environmental Health
Telephone: 415-252-3896
Last EDR Contact: 11/01/2018
Next Scheduled EDR Contact: 02/18/2019
Data Release Frequency: Varies

CUPA LIVERMORE-PLEASANTON: CUPA Facility Listing
list of facilities associated with the various CUPA programs in Livermore-Pleasanton

Date of Government Version: 08/28/2018
Date Data Arrived at EDR: 08/30/2018
Date Made Active in Reports: 11/01/2018
Number of Days to Update: 63
Source: Livermore-Pleasanton Fire Department
Telephone: 925-454-2361
Last EDR Contact: 01/07/2019
Next Scheduled EDR Contact: 02/25/2019
Data Release Frequency: Varies

DRYCLEAN AVAQMD: Antelope Valley Air Quality Management District Drycleaner Listing
A listing of dry cleaners in the Antelope Valley Air Quality Management District.

Date of Government Version: 10/15/2018
Date Data Arrived at EDR: 10/16/2018
Date Made Active in Reports: 11/16/2018
Number of Days to Update: 31

Source: Antelope Valley Air Quality Management District
Telephone: 661-723-8070
Last EDR Contact: 11/29/2018
Next Scheduled EDR Contact: 03/18/2019
Data Release Frequency: Varies

DRYCLEAN SOUTH COAST: South Coast Air Quality Management District Drycleaner Listing
A listing of dry cleaners in the South Coast Air Quality Management District

Date of Government Version: 10/04/2018
Date Data Arrived at EDR: 10/05/2018
Date Made Active in Reports: 11/01/2018
Number of Days to Update: 27

Source: South Coast Air Quality Management District
Telephone: 909-396-3211
Last EDR Contact: 11/26/2018
Next Scheduled EDR Contact: 03/11/2019
Data Release Frequency: Varies

DRYCLEANERS: Cleaner Facilities
A list of drycleaner related facilities that have EPA ID numbers. These are facilities with certain SIC codes: power laundries, family and commercial; garment pressing and cleaner's agents; linen supply; coin-operated laundries and cleaning; drycleaning plants, except rugs; carpet and upholster cleaning; industrial launderers; laundry and garment services.

Date of Government Version: 08/30/2018
Date Data Arrived at EDR: 09/27/2018
Date Made Active in Reports: 11/01/2018
Number of Days to Update: 35

Source: Department of Toxic Substance Control
Telephone: 916-327-4498
Last EDR Contact: 11/29/2018
Next Scheduled EDR Contact: 03/18/2019
Data Release Frequency: Annually

EMI: Emissions Inventory Data
Toxics and criteria pollutant emissions data collected by the ARB and local air pollution agencies.

Date of Government Version: 12/31/2017
Date Data Arrived at EDR: 06/20/2018
Date Made Active in Reports: 08/06/2018
Number of Days to Update: 47

Source: California Air Resources Board
Telephone: 916-322-2990
Last EDR Contact: 12/21/2018
Next Scheduled EDR Contact: 04/01/2019
Data Release Frequency: Varies

ENF: Enforcement Action Listing
A listing of Water Board Enforcement Actions. Formal is everything except Oral/Verbal Communication, Notice of Violation, Expedited Payment Letter, and Staff Enforcement Letter.

Date of Government Version: 11/01/2018
Date Data Arrived at EDR: 11/02/2018
Date Made Active in Reports: 12/13/2018
Number of Days to Update: 41

Source: State Water Resoruces Control Board
Telephone: 916-445-9379
Last EDR Contact: 11/01/2018
Next Scheduled EDR Contact: 02/04/2019
Data Release Frequency: Varies

Financial Assurance 1: Financial Assurance Information Listing
Financial Assurance information

Date of Government Version: 10/19/2018
Date Data Arrived at EDR: 10/23/2018
Date Made Active in Reports: 11/30/2018
Number of Days to Update: 38

Source: Department of Toxic Substances Control
Telephone: 916-255-3628
Last EDR Contact: 10/22/2018
Next Scheduled EDR Contact: 02/04/2019
Data Release Frequency: Varies

Financial Assurance 2: Financial Assurance Information Listing
A listing of financial assurance information for solid waste facilities. Financial assurance is intended to ensure that resources are available to pay for the cost of closure, post-closure care, and corrective measures if the owner or operator of a regulated facility is unable or unwilling to pay.

Date of Government Version: 08/14/2018
Date Data Arrived at EDR: 08/16/2018
Date Made Active in Reports: 09/10/2018
Number of Days to Update: 25

Source: California Integrated Waste Management Board
Telephone: 916-341-6066
Last EDR Contact: 11/07/2018
Next Scheduled EDR Contact: 02/25/2019
Data Release Frequency: Varies

HAZNET: Facility and Manifest Data

Facility and Manifest Data. The data is extracted from the copies of hazardous waste manifests received each year by the DTSC. The annual volume of manifests is typically 700,000 - 1,000,000 annually, representing approximately 350,000 - 500,000 shipments. Data are from the manifests submitted without correction, and therefore many contain some invalid values for data elements such as generator ID, TSD ID, waste category, and disposal method. This database begins with calendar year 1993.

Date of Government Version: 12/31/2017
Date Data Arrived at EDR: 10/10/2018
Date Made Active in Reports: 11/16/2018
Number of Days to Update: 37

Source: California Environmental Protection Agency
Telephone: 916-255-1136
Last EDR Contact: 01/07/2019
Next Scheduled EDR Contact: 04/22/2019
Data Release Frequency: Annually

ICE: ICE

Contains data pertaining to the Permitted Facilities with Inspections / Enforcements sites tracked in Envirostor.

Date of Government Version: 08/20/2018
Date Data Arrived at EDR: 08/21/2018
Date Made Active in Reports: 09/10/2018
Number of Days to Update: 20

Source: Department of Toxic Subsances Control
Telephone: 877-786-9427
Last EDR Contact: 11/19/2018
Next Scheduled EDR Contact: 03/04/2019
Data Release Frequency: Quarterly

HIST CORTESE: Hazardous Waste & Substance Site List

The sites for the list are designated by the State Water Resource Control Board [LUST], the Integrated Waste Board [SWF/LS], and the Department of Toxic Substances Control [CALSITES]. This listing is no longer updated by the state agency.

Date of Government Version: 04/01/2001
Date Data Arrived at EDR: 01/22/2009
Date Made Active in Reports: 04/08/2009
Number of Days to Update: 76

Source: Department of Toxic Substances Control
Telephone: 916-323-3400
Last EDR Contact: 01/22/2009
Next Scheduled EDR Contact: N/A
Data Release Frequency: No Update Planned

HWP: EnviroStor Permitted Facilities Listing

Detailed information on permitted hazardous waste facilities and corrective action ("cleanups") tracked in EnviroStor.

Date of Government Version: 08/20/2018
Date Data Arrived at EDR: 08/21/2018
Date Made Active in Reports: 09/10/2018
Number of Days to Update: 20

Source: Department of Toxic Substances Control
Telephone: 916-323-3400
Last EDR Contact: 11/19/2018
Next Scheduled EDR Contact: 03/04/2019
Data Release Frequency: Quarterly

HWT: Registered Hazardous Waste Transporter Database

A listing of hazardous waste transporters. In California, unless specifically exempted, it is unlawful for any person to transport hazardous wastes unless the person holds a valid registration issued by DTSC. A hazardous waste transporter registration is valid for one year and is assigned a unique registration number.

Date of Government Version: 10/09/2018
Date Data Arrived at EDR: 10/10/2018
Date Made Active in Reports: 11/16/2018
Number of Days to Update: 37

Source: Department of Toxic Substances Control
Telephone: 916-440-7145
Last EDR Contact: 01/08/2019
Next Scheduled EDR Contact: 04/22/2019
Data Release Frequency: Quarterly

MINES: Mines Site Location Listing
A listing of mine site locations from the Office of Mine Reclamation.

Date of Government Version: 09/10/2018
Date Data Arrived at EDR: 09/12/2018
Date Made Active in Reports: 10/09/2018
Number of Days to Update: 27
Source: Department of Conservation
Telephone: 916-322-1080
Last EDR Contact: 12/12/2018
Next Scheduled EDR Contact: 03/25/2019
Data Release Frequency: Quarterly

MWMP: Medical Waste Management Program Listing
The Medical Waste Management Program (MWMP) ensures the proper handling and disposal of medical waste by permitting and inspecting medical waste Offsite Treatment Facilities (PDF) and Transfer Stations (PDF) throughout the state. MWMP also oversees all Medical Waste Transporters.

Date of Government Version: 08/28/2018
Date Data Arrived at EDR: 09/05/2018
Date Made Active in Reports: 10/03/2018
Number of Days to Update: 28
Source: Department of Public Health
Telephone: 916-558-1784
Last EDR Contact: 12/05/2018
Next Scheduled EDR Contact: 03/18/2019
Data Release Frequency: Varies

NPDES: NPDES Permits Listing
A listing of NPDES permits, including stormwater.

Date of Government Version: 11/12/2018
Date Data Arrived at EDR: 11/14/2018
Date Made Active in Reports: 12/13/2018
Number of Days to Update: 29
Source: State Water Resources Control Board
Telephone: 916-445-9379
Last EDR Contact: 11/14/2018
Next Scheduled EDR Contact: 02/25/2019
Data Release Frequency: Quarterly

PEST LIC: Pesticide Regulation Licenses Listing
A listing of licenses and certificates issued by the Department of Pesticide Regulation. The DPR issues licenses and/or certificates to: Persons and businesses that apply or sell pesticides; Pest control dealers and brokers; Persons who advise on agricultural pesticide applications.

Date of Government Version: 09/04/2018
Date Data Arrived at EDR: 09/05/2018
Date Made Active in Reports: 10/03/2018
Number of Days to Update: 28
Source: Department of Pesticide Regulation
Telephone: 916-445-4038
Last EDR Contact: 12/05/2018
Next Scheduled EDR Contact: 03/18/2019
Data Release Frequency: Quarterly

PROC: Certified Processors Database
A listing of certified processors.

Date of Government Version: 09/10/2018
Date Data Arrived at EDR: 09/12/2018
Date Made Active in Reports: 10/15/2018
Number of Days to Update: 33
Source: Department of Conservation
Telephone: 916-323-3836
Last EDR Contact: 12/12/2018
Next Scheduled EDR Contact: 03/25/2019
Data Release Frequency: Quarterly

NOTIFY 65: Proposition 65 Records
Listings of all Proposition 65 incidents reported to counties by the State Water Resources Control Board and the Regional Water Quality Control Board. This database is no longer updated by the reporting agency.

Date of Government Version: 09/19/2018
Date Data Arrived at EDR: 09/20/2018
Date Made Active in Reports: 10/19/2018
Number of Days to Update: 29
Source: State Water Resources Control Board
Telephone: 916-445-3846
Last EDR Contact: 12/12/2018
Next Scheduled EDR Contact: 04/01/2019
Data Release Frequency: No Update Planned

UIC: UIC Listing
A listing of wells identified as underground injection wells, in the California Oil and Gas Wells database.

Date of Government Version: 04/27/2018
Date Data Arrived at EDR: 06/13/2018
Date Made Active in Reports: 07/17/2018
Number of Days to Update: 34
Source: Deaprtment of Conservation
Telephone: 916-445-2408
Last EDR Contact: 12/14/2018
Next Scheduled EDR Contact: 03/25/2019
Data Release Frequency: Varies

WASTEWATER PITS: Oil Wastewater Pits Listing
Water officials discovered that oil producers have been dumping chemical-laden wastewater into hundreds of unlined pits that are operating without proper permits. Inspections completed by the Central Valley Regional Water Quality Control Board revealed the existence of previously unidentified waste sites. The water boards review found that more than one-third of the region's active disposal pits are operating without permission.

Date of Government Version: 05/08/2018
Date Data Arrived at EDR: 07/11/2018
Date Made Active in Reports: 09/13/2018
Number of Days to Update: 64
Source: RWQCB, Central Valley Region
Telephone: 559-445-5577
Last EDR Contact: 10/12/2018
Next Scheduled EDR Contact: 01/21/2019
Data Release Frequency: Varies

WDS: Waste Discharge System
Sites which have been issued waste discharge requirements.

Date of Government Version: 06/19/2007
Date Data Arrived at EDR: 06/20/2007
Date Made Active in Reports: 06/29/2007
Number of Days to Update: 9
Source: State Water Resources Control Board
Telephone: 916-341-5227
Last EDR Contact: 11/14/2018
Next Scheduled EDR Contact: 03/04/2019
Data Release Frequency: Quarterly

CERS: CalEPA Regulated Site Portal Data
The CalEPA Regulated Site Portal database combines data about environmentally regulated sites and facilities in California into a single database. It combines data from a variety of state and federal databases, and provides an overview of regulated activities across the spectrum of environmental programs for any given location in California. These activities include hazardous materials and waste, state and federal cleanups, impacted ground and surface waters, and toxic materials

Date of Government Version: 10/22/2018
Date Data Arrived at EDR: 10/23/2018
Date Made Active in Reports: 11/30/2018
Number of Days to Update: 38
Source: California Environmental Protection Agency
Telephone: 916-323-2514
Last EDR Contact: 10/23/2018
Next Scheduled EDR Contact: 02/04/2019
Data Release Frequency: Varies

WIP: Well Investigation Program Case List
Well Investigation Program case in the San Gabriel and San Fernando Valley area.

Date of Government Version: 07/03/2009
Date Data Arrived at EDR: 07/21/2009
Date Made Active in Reports: 08/03/2009
Number of Days to Update: 13
Source: Los Angeles Water Quality Control Board
Telephone: 213-576-6726
Last EDR Contact: 12/19/2018
Next Scheduled EDR Contact: 04/08/2019
Data Release Frequency: Varies

UIC GEO: Underground Injection Control Sites (GEOTRACKER)
Underground control injection sites

Date of Government Version: 09/10/2018
Date Data Arrived at EDR: 09/12/2018
Date Made Active in Reports: 10/09/2018
Number of Days to Update: 27
Source: State Water Resource Control Board
Telephone: 866-480-1028
Last EDR Contact: 12/12/2018
Next Scheduled EDR Contact: 03/25/2019
Data Release Frequency: Varies

OTHER OIL GAS: Other Oil & Gas Projects Sites (GEOTRACKER)
Other Oil & Gas Projects sites

Date of Government Version: 09/10/2018
Date Data Arrived at EDR: 09/12/2018
Date Made Active in Reports: 10/09/2018
Number of Days to Update: 27
Source: State Water Resources Control Board
Telephone: 866-480-1028
Last EDR Contact: 12/12/2018
Next Scheduled EDR Contact: 03/25/2019
Data Release Frequency: Varies

CIWQS: California Integrated Water Quality System
The California Integrated Water Quality System (CIWQS) is a computer system used by the State and Regional Water Quality Control Boards to track information about places of environmental interest, manage permits and other orders, track inspections, and manage violations and enforcement activities.

Date of Government Version: 09/04/2018
Date Data Arrived at EDR: 09/05/2018
Date Made Active in Reports: 10/02/2018
Number of Days to Update: 27
Source: State Water Resources Control Board
Telephone: 866-794-4977
Last EDR Contact: 12/04/2018
Next Scheduled EDR Contact: 03/18/2019
Data Release Frequency: Varies

WDR: Waste Discharge Requirements Listing
In general, the Waste Discharge Requirements (WDRs) Program (sometimes also referred to as the "Non Chapter 15 (Non 15) Program") regulates point discharges that are exempt pursuant to Subsection 20090 of Title 27 and not subject to the Federal Water Pollution Control Act. Exemptions from Title 27 may be granted for nine categories of discharges (e.g., sewage, wastewater, etc.) that meet, and continue to meet, the preconditions listed for each specific exemption. The scope of the WDRs Program also includes the discharge of wastes classified as inert, pursuant to section 20230 of Title 27.

Date of Government Version: 09/10/2018
Date Data Arrived at EDR: 09/12/2018
Date Made Active in Reports: 10/09/2018
Number of Days to Update: 27
Source: State Water Resources Control Board
Telephone: 916-341-5810
Last EDR Contact: 12/12/2018
Next Scheduled EDR Contact: 03/25/2019
Data Release Frequency: Quarterly

WELL STIM PROJ: Well Stimulation Project (GEOTRACKER)
Includes areas of groundwater monitoring plans, a depiction of the monitoring network, and the facilities, boundaries, and subsurface characteristics of the oilfield and the features (oil and gas wells, produced water ponds, UIC wells, water supply wells, etc?) being monitored

Date of Government Version: 09/10/2018
Date Data Arrived at EDR: 09/12/2018
Date Made Active in Reports: 10/09/2018
Number of Days to Update: 27
Source: State Water Resources Control Board
Telephone: 866-480-1028
Last EDR Contact: 12/12/2018
Next Scheduled EDR Contact: 03/25/2019
Data Release Frequency: Varies

PROJECT: Project Sites (GEOTRACKER)
Projects sites

Date of Government Version: 09/10/2018
Date Data Arrived at EDR: 09/12/2018
Date Made Active in Reports: 10/09/2018
Number of Days to Update: 27
Source: State Water Resources Control Board
Telephone: 866-480-1028
Last EDR Contact: 12/12/2018
Next Scheduled EDR Contact: 03/25/2019
Data Release Frequency: Varies

SAMPLING POINT: Sampling Point ? Public Sites (GEOTRACKER)
Sampling point - public sites

Date of Government Version: 09/10/2018
Date Data Arrived at EDR: 09/12/2018
Date Made Active in Reports: 10/09/2018
Number of Days to Update: 27
Source: State Water Resources Control Board
Telephone: 866-480-1028
Last EDR Contact: 12/12/2018
Next Scheduled EDR Contact: 03/25/2019
Data Release Frequency: Varies

NON-CASE INFO: Non-Case Information Sites (GEOTRACKER)
Non-Case Information sites

Date of Government Version: 09/10/2018
Date Data Arrived at EDR: 09/12/2018
Date Made Active in Reports: 10/09/2018
Number of Days to Update: 27

Source: State Water Resources Control Board
Telephone: 866-480-1028
Last EDR Contact: 12/12/2018
Next Scheduled EDR Contact: 03/25/2019
Data Release Frequency: Varies

MILITARY PRIV SITES: Military Privatized Sites (GEOTRACKER)
Military privatized sites

Date of Government Version: 09/10/2018
Date Data Arrived at EDR: 09/12/2018
Date Made Active in Reports: 10/09/2018
Number of Days to Update: 27

Source: State Water Resources Control Board
Telephone: 866-480-1028
Last EDR Contact: 12/12/2018
Next Scheduled EDR Contact: 03/25/2019
Data Release Frequency: Varies

PROD WATER PONDS: Produced Water Ponds Sites (GEOTRACKER)
Produced water ponds sites

Date of Government Version: 09/10/2018
Date Data Arrived at EDR: 09/12/2018
Date Made Active in Reports: 10/09/2018
Number of Days to Update: 27

Source: State Water Resources Control Board
Telephone: 866-480-1028
Last EDR Contact: 12/12/2018
Next Scheduled EDR Contact: 03/25/2019
Data Release Frequency: Varies

EDR HIGH RISK HISTORICAL RECORDS

EDR Exclusive Records

EDR MGP: EDR Proprietary Manufactured Gas Plants
The EDR Proprietary Manufactured Gas Plant Database includes records of coal gas plants (manufactured gas plants) compiled by EDR's researchers. Manufactured gas sites were used in the United States from the 1800's to 1950's to produce a gas that could be distributed and used as fuel. These plants used whale oil, rosin, coal, or a mixture of coal, oil, and water that also produced a significant amount of waste. Many of the byproducts of the gas production, such as coal tar (oily waste containing volatile and non-volatile chemicals), sludges, oils and other compounds are potentially hazardous to human health and the environment. The byproduct from this process was frequently disposed of directly at the plant site and can remain or spread slowly, serving as a continuous source of soil and groundwater contamination.

Date of Government Version: N/A
Date Data Arrived at EDR: N/A
Date Made Active in Reports: N/A
Number of Days to Update: N/A

Source: EDR, Inc.
Telephone: N/A
Last EDR Contact: N/A
Next Scheduled EDR Contact: N/A
Data Release Frequency: No Update Planned

EDR Hist Auto: EDR Exclusive Historical Auto Stations
EDR has searched selected national collections of business directories and has collected listings of potential gas station/filling station/service station sites that were available to EDR researchers. EDR's review was limited to those categories of sources that might, in EDR's opinion, include gas station/filling station/service station establishments. The categories reviewed included, but were not limited to gas, gas station, gasoline station, filling station, auto, automobile repair, auto service station, service station, etc. This database falls within a category of information EDR classifies as "High Risk Historical Records", or HRHR. EDR's HRHR effort presents unique and sometimes proprietary data about past sites and operations that typically create environmental concerns, but may not show up in current government records searches.

Date of Government Version: N/A
Date Data Arrived at EDR: N/A
Date Made Active in Reports: N/A
Number of Days to Update: N/A

Source: EDR, Inc.
Telephone: N/A
Last EDR Contact: N/A
Next Scheduled EDR Contact: N/A
Data Release Frequency: Varies

EDR Hist Cleaner: EDR Exclusive Historical Cleaners

EDR has searched selected national collections of business directories and has collected listings of potential dry cleaner sites that were available to EDR researchers. EDR's review was limited to those categories of sources that might, in EDR's opinion, include dry cleaning establishments. The categories reviewed included, but were not limited to dry cleaners, cleaners, laundry, laundromat, cleaning/laundry, wash & dry etc. This database falls within a category of information EDR classifies as "High Risk Historical Records", or HRHR. EDR's HRHR effort presents unique and sometimes proprietary data about past sites and operations that typically create environmental concerns, but may not show up in current government records searches.

Date of Government Version: N/A
Date Data Arrived at EDR: N/A
Date Made Active in Reports: N/A
Number of Days to Update: N/A

Source: EDR, Inc.
Telephone: N/A
Last EDR Contact: N/A
Next Scheduled EDR Contact: N/A
Data Release Frequency: Varies

EDR RECOVERED GOVERNMENT ARCHIVES

Exclusive Recovered Govt. Archives

RGA LF: Recovered Government Archive Solid Waste Facilities List

The EDR Recovered Government Archive Landfill database provides a list of landfills derived from historical databases and includes many records that no longer appear in current government lists. Compiled from Records formerly available from the Department of Resources Recycling and Recovery in California.

Date of Government Version: N/A
Date Data Arrived at EDR: 07/01/2013
Date Made Active in Reports: 01/13/2014
Number of Days to Update: 196

Source: Department of Resources Recycling and Recovery
Telephone: N/A
Last EDR Contact: 06/01/2012
Next Scheduled EDR Contact: N/A
Data Release Frequency: Varies

RGA LUST: Recovered Government Archive Leaking Underground Storage Tank

The EDR Recovered Government Archive Leaking Underground Storage Tank database provides a list of LUST incidents derived from historical databases and includes many records that no longer appear in current government lists. Compiled from Records formerly available from the State Water Resources Control Board in California.

Date of Government Version: N/A
Date Data Arrived at EDR: 07/01/2013
Date Made Active in Reports: 12/30/2013
Number of Days to Update: 182

Source: State Water Resources Control Board
Telephone: N/A
Last EDR Contact: 06/01/2012
Next Scheduled EDR Contact: N/A
Data Release Frequency: Varies

COUNTY RECORDS

ALAMEDA COUNTY:

CS ALAMEDA: Contaminated Sites

A listing of contaminated sites overseen by the Toxic Release Program (oil and groundwater contamination from chemical releases and spills) and the Leaking Underground Storage Tank Program (soil and ground water contamination from leaking petroleum USTs).

Date of Government Version: 10/05/2018
Date Data Arrived at EDR: 10/10/2018
Date Made Active in Reports: 11/01/2018
Number of Days to Update: 22

Source: Alameda County Environmental Health Services
Telephone: 510-567-6700
Last EDR Contact: 01/07/2019
Next Scheduled EDR Contact: 04/22/2019
Data Release Frequency: Semi-Annually

UST ALAMEDA: Underground Tanks

Underground storage tank sites located in Alameda county.

Date of Government Version: 10/05/2018
Date Data Arrived at EDR: 10/10/2018
Date Made Active in Reports: 11/02/2018
Number of Days to Update: 23

Source: Alameda County Environmental Health Services
Telephone: 510-567-6700
Last EDR Contact: 01/07/2019
Next Scheduled EDR Contact: 04/24/2047
Data Release Frequency: Semi-Annually

AMADOR COUNTY:

CUPA AMADOR: CUPA Facility List
Cupa Facility List

Date of Government Version: 07/01/2018
Date Data Arrived at EDR: 07/24/2018
Date Made Active in Reports: 08/20/2018
Number of Days to Update: 27

Source: Amador County Environmental Health
Telephone: 209-223-6439
Last EDR Contact: 01/04/2019
Next Scheduled EDR Contact: 03/18/2019
Data Release Frequency: Varies

BUTTE COUNTY:

CUPA BUTTE: CUPA Facility Listing
Cupa facility list.

Date of Government Version: 04/21/2017
Date Data Arrived at EDR: 04/25/2017
Date Made Active in Reports: 08/09/2017
Number of Days to Update: 106

Source: Public Health Department
Telephone: 530-538-7149
Last EDR Contact: 01/07/2019
Next Scheduled EDR Contact: 04/22/2019
Data Release Frequency: No Update Planned

CALVERAS COUNTY:

CUPA CALVERAS: CUPA Facility Listing
Cupa Facility Listing

Date of Government Version: 10/31/2018
Date Data Arrived at EDR: 12/04/2018
Date Made Active in Reports: 12/12/2018
Number of Days to Update: 8

Source: Calveras County Environmental Health
Telephone: 209-754-6399
Last EDR Contact: 12/21/2018
Next Scheduled EDR Contact: 04/08/2019
Data Release Frequency: Quarterly

COLUSA COUNTY:

CUPA COLUSA: CUPA Facility List
Cupa facility list.

Date of Government Version: 05/23/2018
Date Data Arrived at EDR: 05/24/2018
Date Made Active in Reports: 07/13/2018
Number of Days to Update: 50

Source: Health & Human Services
Telephone: 530-458-0396
Last EDR Contact: 11/14/2018
Next Scheduled EDR Contact: 02/18/2019
Data Release Frequency: Semi-Annually

CONTRA COSTA COUNTY:

SL CONTRA COSTA: Site List
List includes sites from the underground tank, hazardous waste generator and business plan/2185 programs.

Date of Government Version: 08/20/2018
Date Data Arrived at EDR: 08/21/2018
Date Made Active in Reports: 09/11/2018
Number of Days to Update: 21

Source: Contra Costa Health Services Department
Telephone: 925-646-2286
Last EDR Contact: 10/29/2018
Next Scheduled EDR Contact: 02/11/2019
Data Release Frequency: Semi-Annually

DEL NORTE COUNTY:

CUPA DEL NORTE: CUPA Facility List
Cupa Facility list

Date of Government Version: 08/16/2018
Date Data Arrived at EDR: 11/06/2018
Date Made Active in Reports: 11/14/2018
Number of Days to Update: 8

Source: Del Norte County Environmental Health Division
Telephone: 707-465-0426
Last EDR Contact: 10/25/2018
Next Scheduled EDR Contact: 02/11/2019
Data Release Frequency: Varies

EL DORADO COUNTY:

CUPA EL DORADO: CUPA Facility List
CUPA facility list.

Date of Government Version: 09/04/2018
Date Data Arrived at EDR: 09/05/2018
Date Made Active in Reports: 09/18/2018
Number of Days to Update: 13

Source: El Dorado County Environmental Management Department
Telephone: 530-621-6623
Last EDR Contact: 11/16/2018
Next Scheduled EDR Contact: 02/11/2019
Data Release Frequency: Varies

FRESNO COUNTY:

CUPA FRESNO: CUPA Resources List
Certified Unified Program Agency. CUPA's are responsible for implementing a unified hazardous materials and hazardous waste management regulatory program. The agency provides oversight of businesses that deal with hazardous materials, operate underground storage tanks or aboveground storage tanks.

Date of Government Version: 10/16/2018
Date Data Arrived at EDR: 10/18/2018
Date Made Active in Reports: 11/14/2018
Number of Days to Update: 27

Source: Dept. of Community Health
Telephone: 559-445-3271
Last EDR Contact: 12/26/2018
Next Scheduled EDR Contact: 04/15/2019
Data Release Frequency: Semi-Annually

GLENN COUNTY:

CUPA GLENN: CUPA Facility List
Cupa facility list

Date of Government Version: 01/22/2018
Date Data Arrived at EDR: 01/24/2018
Date Made Active in Reports: 03/14/2018
Number of Days to Update: 49

Source: Glenn County Air Pollution Control District
Telephone: 830-934-6500
Last EDR Contact: 10/22/2018
Next Scheduled EDR Contact: 02/04/2019
Data Release Frequency: Varies

HUMBOLDT COUNTY:

CUPA HUMBOLDT: CUPA Facility List
CUPA facility list.

Date of Government Version: 07/11/2018
Date Data Arrived at EDR: 07/13/2018
Date Made Active in Reports: 08/22/2018
Number of Days to Update: 40

Source: Humboldt County Environmental Health
Telephone: N/A
Last EDR Contact: 11/19/2018
Next Scheduled EDR Contact: 03/04/2019
Data Release Frequency: Semi-Annually

IMPERIAL COUNTY:

CUPA IMPERIAL: CUPA Facility List
Cupa facility list.

Date of Government Version: 10/22/2018
Date Data Arrived at EDR: 10/25/2018
Date Made Active in Reports: 11/14/2018
Number of Days to Update: 20

Source: San Diego Border Field Office
Telephone: 760-339-2777
Last EDR Contact: 10/22/2018
Next Scheduled EDR Contact: 02/04/2019
Data Release Frequency: Varies

INYO COUNTY:

CUPA INYO: CUPA Facility List
Cupa facility list.

Date of Government Version: 04/02/2018
Date Data Arrived at EDR: 04/03/2018
Date Made Active in Reports: 06/14/2018
Number of Days to Update: 72

Source: Inyo County Environmental Health Services
Telephone: 760-878-0238
Last EDR Contact: 11/14/2018
Next Scheduled EDR Contact: 03/04/2019
Data Release Frequency: Varies

KERN COUNTY:

UST KERN: Underground Storage Tank Sites & Tank Listing
Kern County Sites and Tanks Listing.

Date of Government Version: 11/02/2018
Date Data Arrived at EDR: 11/07/2018
Date Made Active in Reports: 12/14/2018
Number of Days to Update: 37

Source: Kern County Environment Health Services Department
Telephone: 661-862-8700
Last EDR Contact: 11/01/2018
Next Scheduled EDR Contact: 02/18/2019
Data Release Frequency: Quarterly

KINGS COUNTY:

CUPA KINGS: CUPA Facility List
A listing of sites included in the county's Certified Unified Program Agency database. California's Secretary for Environmental Protection established the unified hazardous materials and hazardous waste regulatory program as required by chapter 6.11 of the California Health and Safety Code. The Unified Program consolidates the administration, permits, inspections, and enforcement activities.

Date of Government Version: 11/21/2018
Date Data Arrived at EDR: 11/27/2018
Date Made Active in Reports: 12/12/2018
Number of Days to Update: 15

Source: Kings County Department of Public Health
Telephone: 559-584-1411
Last EDR Contact: 11/14/2018
Next Scheduled EDR Contact: 03/04/2019
Data Release Frequency: Varies

LAKE COUNTY:

CUPA LAKE: CUPA Facility List
Cupa facility list

Date of Government Version: 11/07/2018
Date Data Arrived at EDR: 11/08/2018
Date Made Active in Reports: 11/14/2018
Number of Days to Update: 6

Source: Lake County Environmental Health
Telephone: 707-263-1164
Last EDR Contact: 10/15/2018
Next Scheduled EDR Contact: 01/28/2019
Data Release Frequency: Varies

LASSEN COUNTY:

CUPA LASSEN: CUPA Facility List
Cupa facility list

Date of Government Version: 10/15/2018
Date Data Arrived at EDR: 10/23/2018
Date Made Active in Reports: 11/14/2018
Number of Days to Update: 22

Source: Lassen County Environmental Health
Telephone: 530-251-8528
Last EDR Contact: 10/22/2018
Next Scheduled EDR Contact: 02/04/2019
Data Release Frequency: Varies

LOS ANGELES COUNTY:

AOCONCERN: Key Areas of Concerns in Los Angeles County
San Gabriel Valley areas where VOC contamination is at or above the MCL as designated by region 9 EPA office. Date of Government Version: 3/30/2009 Exide Site area is a cleanup plan of lead-impacted soil surrounding the former Exide Facility as designated by the DTSC. Date of Government Version: 7/17/2017

Date of Government Version: 03/30/2009
Date Data Arrived at EDR: 03/31/2009
Date Made Active in Reports: 10/23/2009
Number of Days to Update: 206

Source: N/A
Telephone: N/A
Last EDR Contact: 12/12/2018
Next Scheduled EDR Contact: 04/01/2019
Data Release Frequency: No Update Planned

HMS LOS ANGELES: HMS: Street Number List
Industrial Waste and Underground Storage Tank Sites.

Date of Government Version: 09/20/2018
Date Data Arrived at EDR: 10/12/2018
Date Made Active in Reports: 11/16/2018
Number of Days to Update: 35

Source: Department of Public Works
Telephone: 626-458-3517
Last EDR Contact: 01/07/2019
Next Scheduled EDR Contact: 04/22/2019
Data Release Frequency: Semi-Annually

LF LOS ANGELES: List of Solid Waste Facilities
Solid Waste Facilities in Los Angeles County.

Date of Government Version: 10/15/2018
Date Data Arrived at EDR: 10/16/2018
Date Made Active in Reports: 11/16/2018
Number of Days to Update: 31

Source: La County Department of Public Works
Telephone: 818-458-5185
Last EDR Contact: 10/16/2018
Next Scheduled EDR Contact: 01/28/2019
Data Release Frequency: Varies

LF LOS ANGELES CITY: City of Los Angeles Landfills
Landfills owned and maintained by the City of Los Angeles.

Date of Government Version: 01/01/2018
Date Data Arrived at EDR: 05/01/2018
Date Made Active in Reports: 05/14/2018
Number of Days to Update: 13

Source: Engineering & Construction Division
Telephone: 213-473-7869
Last EDR Contact: 10/15/2018
Next Scheduled EDR Contact: 01/28/2019
Data Release Frequency: Varies

SITE MIT LOS ANGELES: Site Mitigation List
Industrial sites that have had some sort of spill or complaint.

Date of Government Version: 07/01/2018
Date Data Arrived at EDR: 10/16/2018
Date Made Active in Reports: 11/16/2018
Number of Days to Update: 31

Source: Community Health Services
Telephone: 323-890-7806
Last EDR Contact: 10/16/2018
Next Scheduled EDR Contact: 01/28/2019
Data Release Frequency: Annually

UST EL SEGUNDO: City of El Segundo Underground Storage Tank
Underground storage tank sites located in El Segundo city.

Date of Government Version: 01/21/2017
Date Data Arrived at EDR: 04/19/2017
Date Made Active in Reports: 05/10/2017
Number of Days to Update: 21

Source: City of El Segundo Fire Department
Telephone: 310-524-2236
Last EDR Contact: 10/15/2018
Next Scheduled EDR Contact: 01/28/2019
Data Release Frequency: Semi-Annually

UST LONG BEACH: City of Long Beach Underground Storage Tank
Underground storage tank sites located in the city of Long Beach.

Date of Government Version: 03/09/2017
Date Data Arrived at EDR: 03/10/2017
Date Made Active in Reports: 05/03/2017
Number of Days to Update: 54

Source: City of Long Beach Fire Department
Telephone: 562-570-2563
Last EDR Contact: 10/22/2018
Next Scheduled EDR Contact: 02/04/2019
Data Release Frequency: Annually

UST TORRANCE: City of Torrance Underground Storage Tank
Underground storage tank sites located in the city of Torrance.

Date of Government Version: 10/02/2018
Date Data Arrived at EDR: 10/05/2018
Date Made Active in Reports: 11/02/2018
Number of Days to Update: 28

Source: City of Torrance Fire Department
Telephone: 310-618-2973
Last EDR Contact: 01/07/2019
Next Scheduled EDR Contact: 04/22/2019
Data Release Frequency: Semi-Annually

MADERA COUNTY:

CUPA MADERA: CUPA Facility List
A listing of sites included in the county's Certified Unified Program Agency database. California's Secretary for Environmental Protection established the unified hazardous materials and hazardous waste regulatory program as required by chapter 6.11 of the California Health and Safety Code. The Unified Program consolidates the administration, permits, inspections, and enforcement activities.

Date of Government Version: 11/26/2018
Date Data Arrived at EDR: 11/27/2018
Date Made Active in Reports: 12/12/2018
Number of Days to Update: 15

Source: Madera County Environmental Health
Telephone: 559-675-7823
Last EDR Contact: 11/14/2018
Next Scheduled EDR Contact: 03/04/2019
Data Release Frequency: Varies

MARIN COUNTY:

UST MARIN: Underground Storage Tank Sites
Currently permitted USTs in Marin County.

Date of Government Version: 09/26/2018
Date Data Arrived at EDR: 10/04/2018
Date Made Active in Reports: 11/02/2018
Number of Days to Update: 29

Source: Public Works Department Waste Management
Telephone: 415-473-6647
Last EDR Contact: 12/27/2018
Next Scheduled EDR Contact: 04/15/2019
Data Release Frequency: Semi-Annually

MERCED COUNTY:

CUPA MERCED: CUPA Facility List
CUPA facility list.

Date of Government Version: 08/29/2018
Date Data Arrived at EDR: 08/31/2018
Date Made Active in Reports: 09/19/2018
Number of Days to Update: 19

Source: Merced County Environmental Health
Telephone: 209-381-1094
Last EDR Contact: 11/14/2018
Next Scheduled EDR Contact: 03/04/2019
Data Release Frequency: Varies

MONO COUNTY:

CUPA MONO: CUPA Facility List
CUPA Facility List

Date of Government Version: 07/18/2018
Date Data Arrived at EDR: 09/04/2018
Date Made Active in Reports: 09/19/2018
Number of Days to Update: 15

Source: Mono County Health Department
Telephone: 760-932-5580
Last EDR Contact: 12/06/2018
Next Scheduled EDR Contact: 03/11/2019
Data Release Frequency: Varies

MONTEREY COUNTY:

CUPA MONTEREY: CUPA Facility Listing
CUPA Program listing from the Environmental Health Division.

Date of Government Version: 10/29/2018
Date Data Arrived at EDR: 11/01/2018
Date Made Active in Reports: 11/16/2018
Number of Days to Update: 15

Source: Monterey County Health Department
Telephone: 831-796-1297
Last EDR Contact: 12/27/2018
Next Scheduled EDR Contact: 04/15/2019
Data Release Frequency: Varies

NAPA COUNTY:

LUST NAPA: Sites With Reported Contamination
A listing of leaking underground storage tank sites located in Napa county.

Date of Government Version: 01/09/2017
Date Data Arrived at EDR: 01/11/2017
Date Made Active in Reports: 03/02/2017
Number of Days to Update: 50

Source: Napa County Department of Environmental Management
Telephone: 707-253-4269
Last EDR Contact: 11/21/2018
Next Scheduled EDR Contact: 03/11/2019
Data Release Frequency: No Update Planned

UST NAPA: Closed and Operating Underground Storage Tank Sites
Underground storage tank sites located in Napa county.

Date of Government Version: 11/28/2018
Date Data Arrived at EDR: 11/30/2018
Date Made Active in Reports: 12/14/2018
Number of Days to Update: 14

Source: Napa County Department of Environmental Management
Telephone: 707-253-4269
Last EDR Contact: 11/26/2018
Next Scheduled EDR Contact: 03/11/2019
Data Release Frequency: No Update Planned

NEVADA COUNTY:

CUPA NEVADA: CUPA Facility List
CUPA facility list.

Date of Government Version: 11/06/2018
Date Data Arrived at EDR: 11/08/2018
Date Made Active in Reports: 11/14/2018
Number of Days to Update: 6

Source: Community Development Agency
Telephone: 530-265-1467
Last EDR Contact: 10/25/2018
Next Scheduled EDR Contact: 02/11/2019
Data Release Frequency: Varies

ORANGE COUNTY:

IND_SITE ORANGE: List of Industrial Site Cleanups
Petroleum and non-petroleum spills.

Date of Government Version: 10/04/2018
Date Data Arrived at EDR: 11/14/2018
Date Made Active in Reports: 12/13/2018
Number of Days to Update: 29

Source: Health Care Agency
Telephone: 714-834-3446
Last EDR Contact: 11/05/2018
Next Scheduled EDR Contact: 02/18/2019
Data Release Frequency: Annually

LUST ORANGE: List of Underground Storage Tank Cleanups
Orange County Underground Storage Tank Cleanups (LUST).

Date of Government Version: 10/04/2018
Date Data Arrived at EDR: 11/14/2018
Date Made Active in Reports: 12/13/2018
Number of Days to Update: 29

Source: Health Care Agency
Telephone: 714-834-3446
Last EDR Contact: 11/05/2018
Next Scheduled EDR Contact: 02/18/2019
Data Release Frequency: Quarterly

UST ORANGE: List of Underground Storage Tank Facilities
Orange County Underground Storage Tank Facilities (UST).

Date of Government Version: 10/04/2018
Date Data Arrived at EDR: 11/06/2018
Date Made Active in Reports: 12/14/2018
Number of Days to Update: 38

Source: Health Care Agency
Telephone: 714-834-3446
Last EDR Contact: 11/06/2018
Next Scheduled EDR Contact: 02/18/2019
Data Release Frequency: Quarterly

PLACER COUNTY:

MS PLACER: Master List of Facilities
List includes aboveground tanks, underground tanks and cleanup sites.

Date of Government Version: 09/04/2018
Date Data Arrived at EDR: 09/06/2018
Date Made Active in Reports: 10/03/2018
Number of Days to Update: 27

Source: Placer County Health and Human Services
Telephone: 530-745-2363
Last EDR Contact: 11/29/2018
Next Scheduled EDR Contact: 03/18/2019
Data Release Frequency: Semi-Annually

PLUMAS COUNTY:

CUPA PLUMAS: CUPA Facility List
Plumas County CUPA Program facilities.

Date of Government Version: 07/19/2018
Date Data Arrived at EDR: 07/25/2018
Date Made Active in Reports: 09/05/2018
Number of Days to Update: 42

Source: Plumas County Environmental Health
Telephone: 530-283-6355
Last EDR Contact: 10/22/2018
Next Scheduled EDR Contact: 02/04/2019
Data Release Frequency: Varies

RIVERSIDE COUNTY:

LUST RIVERSIDE: Listing of Underground Tank Cleanup Sites
Riverside County Underground Storage Tank Cleanup Sites (LUST).

Date of Government Version: 10/10/2018
Date Data Arrived at EDR: 10/12/2018
Date Made Active in Reports: 10/16/2018
Number of Days to Update: 4

Source: Department of Environmental Health
Telephone: 951-358-5055
Last EDR Contact: 12/17/2018
Next Scheduled EDR Contact: 04/01/2019
Data Release Frequency: Quarterly

UST RIVERSIDE: Underground Storage Tank Tank List
Underground storage tank sites located in Riverside county.

Date of Government Version: 10/10/2018
Date Data Arrived at EDR: 10/12/2018
Date Made Active in Reports: 11/05/2018
Number of Days to Update: 24
Source: Department of Environmental Health
Telephone: 951-358-5055
Last EDR Contact: 12/17/2018
Next Scheduled EDR Contact: 04/01/2019
Data Release Frequency: Quarterly

SACRAMENTO COUNTY:

CS SACRAMENTO: Toxic Site Clean-Up List
List of sites where unauthorized releases of potentially hazardous materials have occurred.

Date of Government Version: 08/03/2018
Date Data Arrived at EDR: 10/02/2018
Date Made Active in Reports: 11/01/2018
Number of Days to Update: 30
Source: Sacramento County Environmental Management
Telephone: 916-875-8406
Last EDR Contact: 01/04/2019
Next Scheduled EDR Contact: 04/15/2019
Data Release Frequency: Quarterly

ML SACRAMENTO: Master Hazardous Materials Facility List
Any business that has hazardous materials on site - hazardous material storage sites, underground storage tanks, waste generators.

Date of Government Version: 08/23/2018
Date Data Arrived at EDR: 10/02/2018
Date Made Active in Reports: 11/02/2018
Number of Days to Update: 31
Source: Sacramento County Environmental Management
Telephone: 916-875-8406
Last EDR Contact: 12/28/2018
Next Scheduled EDR Contact: 04/15/2019
Data Release Frequency: Quarterly

SAN BENITO COUNTY:

CUPA SAN BENITO: CUPA Facility List
Cupa facility list

Date of Government Version: 11/15/2018
Date Data Arrived at EDR: 11/16/2018
Date Made Active in Reports: 12/13/2018
Number of Days to Update: 27
Source: San Benito County Environmental Health
Telephone: N/A
Last EDR Contact: 11/14/2018
Next Scheduled EDR Contact: 02/18/2019
Data Release Frequency: Varies

SAN BERNARDINO COUNTY:

PERMITS SAN BERNARDINO: Hazardous Material Permits
This listing includes underground storage tanks, medical waste handlers/generators, hazardous materials handlers, hazardous waste generators, and waste oil generators/handlers.

Date of Government Version: 07/27/2018
Date Data Arrived at EDR: 07/31/2018
Date Made Active in Reports: 09/10/2018
Number of Days to Update: 41
Source: San Bernardino County Fire Department Hazardous Materials Division
Telephone: 909-387-3041
Last EDR Contact: 11/05/2018
Next Scheduled EDR Contact: 02/18/2019
Data Release Frequency: Quarterly

SAN DIEGO COUNTY:

HMMD SAN DIEGO: Hazardous Materials Management Division Database

The database includes: HE58 - This report contains the business name, site address, business phone number, establishment 'H' permit number, type of permit, and the business status. HE17 - In addition to providing the same information provided in the HE58 listing, HE17 provides inspection dates, violations received by the establishment, hazardous waste generated, the quantity, method of storage, treatment/disposal of waste and the hauler, and information on underground storage tanks. Unauthorized Release List - Includes a summary of environmental contamination cases in San Diego County (underground tank cases, non-tank cases, groundwater contamination, and soil contamination are included.)

Date of Government Version: 06/04/2018
Date Data Arrived at EDR: 06/06/2018
Date Made Active in Reports: 07/17/2018
Number of Days to Update: 41

Source: Hazardous Materials Management Division
Telephone: 619-338-2268
Last EDR Contact: 12/05/2018
Next Scheduled EDR Contact: 03/18/2019
Data Release Frequency: Quarterly

LF SAN DIEGO: Solid Waste Facilities

San Diego County Solid Waste Facilities.

Date of Government Version: 04/18/2018
Date Data Arrived at EDR: 04/24/2018
Date Made Active in Reports: 06/19/2018
Number of Days to Update: 56

Source: Department of Health Services
Telephone: 619-338-2209
Last EDR Contact: 10/22/2018
Next Scheduled EDR Contact: 02/04/2019
Data Release Frequency: Varies

SAN DIEGO CO LOP: Local Oversight Program Listing

A listing of all LOP release sites that are or were under the County of San Diego's jurisdiction. Included are closed or transferred cases, open cases, and cases that did not have a case type indicated. The cases without a case type are mostly complaints; however, some of them could be LOP cases.

Date of Government Version: 10/22/2018
Date Data Arrived at EDR: 10/23/2018
Date Made Active in Reports: 11/30/2018
Number of Days to Update: 38

Source: Department of Environmental Health
Telephone: 858-505-6874
Last EDR Contact: 10/22/2018
Next Scheduled EDR Contact: 02/04/2019
Data Release Frequency: Varies

SAN DIEGO CO. SAM: Environmental Case Listing

The listing contains all underground tank release cases and projects pertaining to properties contaminated with hazardous substances that are actively under review by the Site Assessment and Mitigation Program.

Date of Government Version: 03/23/2010
Date Data Arrived at EDR: 06/15/2010
Date Made Active in Reports: 07/09/2010
Number of Days to Update: 24

Source: San Diego County Department of Environmental Health
Telephone: 619-338-2371
Last EDR Contact: 11/29/2018
Next Scheduled EDR Contact: 03/18/2019
Data Release Frequency: No Update Planned

SAN FRANCISCO COUNTY:

LUST SAN FRANCISCO: Local Oversite Facilities

A listing of leaking underground storage tank sites located in San Francisco county.

Date of Government Version: 09/19/2008
Date Data Arrived at EDR: 09/19/2008
Date Made Active in Reports: 09/29/2008
Number of Days to Update: 10

Source: Department Of Public Health San Francisco County
Telephone: 415-252-3920
Last EDR Contact: 11/01/2018
Next Scheduled EDR Contact: 02/18/2019
Data Release Frequency: Quarterly

UST SAN FRANCISCO: Underground Storage Tank Information

Underground storage tank sites located in San Francisco county.

Date of Government Version: 11/05/2018
Date Data Arrived at EDR: 11/06/2018
Date Made Active in Reports: 12/14/2018
Number of Days to Update: 38

Source: Department of Public Health
Telephone: 415-252-3920
Last EDR Contact: 11/01/2018
Next Scheduled EDR Contact: 02/18/2019
Data Release Frequency: Quarterly

SAN JOAQUIN COUNTY:

UST SAN JOAQUIN: San Joaquin Co. UST
A listing of underground storage tank locations in San Joaquin county.

Date of Government Version: 06/22/2018
Date Data Arrived at EDR: 06/26/2018
Date Made Active in Reports: 07/11/2018
Number of Days to Update: 15

Source: Environmental Health Department
Telephone: N/A
Last EDR Contact: 12/12/2018
Next Scheduled EDR Contact: 04/01/2019
Data Release Frequency: Semi-Annually

SAN LUIS OBISPO COUNTY:

CUPA SAN LUIS OBISPO: CUPA Facility List
Cupa Facility List.

Date of Government Version: 11/14/2018
Date Data Arrived at EDR: 11/15/2018
Date Made Active in Reports: 12/13/2018
Number of Days to Update: 28

Source: San Luis Obispo County Public Health Department
Telephone: 805-781-5596
Last EDR Contact: 11/14/2018
Next Scheduled EDR Contact: 03/04/2019
Data Release Frequency: Varies

SAN MATEO COUNTY:

BI SAN MATEO: Business Inventory
List includes Hazardous Materials Business Plan, hazardous waste generators, and underground storage tanks.

Date of Government Version: 09/18/2018
Date Data Arrived at EDR: 09/20/2018
Date Made Active in Reports: 11/01/2018
Number of Days to Update: 42

Source: San Mateo County Environmental Health Services Division
Telephone: 650-363-1921
Last EDR Contact: 12/12/2018
Next Scheduled EDR Contact: 03/25/2019
Data Release Frequency: Annually

LUST SAN MATEO: Fuel Leak List
A listing of leaking underground storage tank sites located in San Mateo county.

Date of Government Version: 09/18/2018
Date Data Arrived at EDR: 09/20/2018
Date Made Active in Reports: 10/17/2018
Number of Days to Update: 27

Source: San Mateo County Environmental Health Services Division
Telephone: 650-363-1921
Last EDR Contact: 09/10/2018
Next Scheduled EDR Contact: 12/24/2018
Data Release Frequency: Semi-Annually

SANTA BARBARA COUNTY:

CUPA SANTA BARBARA: CUPA Facility Listing
CUPA Program Listing from the Environmental Health Services division.

Date of Government Version: 09/08/2011
Date Data Arrived at EDR: 09/09/2011
Date Made Active in Reports: 10/07/2011
Number of Days to Update: 28

Source: Santa Barbara County Public Health Department
Telephone: 805-686-8167
Last EDR Contact: 11/14/2018
Next Scheduled EDR Contact: 03/04/2019
Data Release Frequency: Varies

SANTA CLARA COUNTY:

CUPA SANTA CLARA: Cupa Facility List
Cupa facility list

Date of Government Version: 11/16/2018
Date Data Arrived at EDR: 11/16/2018
Date Made Active in Reports: 12/13/2018
Number of Days to Update: 27

Source: Department of Environmental Health
Telephone: 408-918-1973
Last EDR Contact: 11/14/2018
Next Scheduled EDR Contact: 03/04/2019
Data Release Frequency: Varies

HIST LUST SANTA CLARA: HIST LUST - Fuel Leak Site Activity Report
A listing of open and closed leaking underground storage tanks. This listing is no longer updated by the county. Leaking underground storage tanks are now handled by the Department of Environmental Health.

Date of Government Version: 03/29/2005
Date Data Arrived at EDR: 03/30/2005
Date Made Active in Reports: 04/21/2005
Number of Days to Update: 22

Source: Santa Clara Valley Water District
Telephone: 408-265-2600
Last EDR Contact: 03/23/2009
Next Scheduled EDR Contact: 06/22/2009
Data Release Frequency: No Update Planned

LUST SANTA CLARA: LOP Listing
A listing of leaking underground storage tanks located in Santa Clara county.

Date of Government Version: 03/03/2014
Date Data Arrived at EDR: 03/05/2014
Date Made Active in Reports: 03/18/2014
Number of Days to Update: 13

Source: Department of Environmental Health
Telephone: 408-918-3417
Last EDR Contact: 11/21/2018
Next Scheduled EDR Contact: 03/11/2019
Data Release Frequency: Annually

SAN JOSE HAZMAT: Hazardous Material Facilities
Hazardous material facilities, including underground storage tank sites.

Date of Government Version: 11/01/2018
Date Data Arrived at EDR: 11/06/2018
Date Made Active in Reports: 12/14/2018
Number of Days to Update: 38

Source: City of San Jose Fire Department
Telephone: 408-535-7694
Last EDR Contact: 11/01/2018
Next Scheduled EDR Contact: 02/18/2019
Data Release Frequency: Annually

SANTA CRUZ COUNTY:

CUPA SANTA CRUZ: CUPA Facility List
CUPA facility listing.

Date of Government Version: 01/21/2017
Date Data Arrived at EDR: 02/22/2017
Date Made Active in Reports: 05/23/2017
Number of Days to Update: 90

Source: Santa Cruz County Environmental Health
Telephone: 831-464-2761
Last EDR Contact: 11/14/2018
Next Scheduled EDR Contact: 03/04/2019
Data Release Frequency: Varies

SHASTA COUNTY:

CUPA SHASTA: CUPA Facility List
Cupa Facility List.

Date of Government Version: 06/15/2017
Date Data Arrived at EDR: 06/19/2017
Date Made Active in Reports: 08/09/2017
Number of Days to Update: 51

Source: Shasta County Department of Resource Management
Telephone: 530-225-5789
Last EDR Contact: 11/14/2018
Next Scheduled EDR Contact: 03/04/2019
Data Release Frequency: Varies

SOLANO COUNTY:

LUST SOLANO: Leaking Underground Storage Tanks
A listing of leaking underground storage tank sites located in Solano county.

Date of Government Version: 08/29/2018
Date Data Arrived at EDR: 09/04/2018
Date Made Active in Reports: 10/17/2018
Number of Days to Update: 43

Source: Solano County Department of Environmental Management
Telephone: 707-784-6770
Last EDR Contact: 11/29/2018
Next Scheduled EDR Contact: 03/18/2019
Data Release Frequency: Quarterly

UST SOLANO: Underground Storage Tanks
Underground storage tank sites located in Solano county.

Date of Government Version: 11/29/2018
Date Data Arrived at EDR: 12/04/2018
Date Made Active in Reports: 12/14/2018
Number of Days to Update: 10

Source: Solano County Department of Environmental Management
Telephone: 707-784-6770
Last EDR Contact: 11/29/2018
Next Scheduled EDR Contact: 03/18/2019
Data Release Frequency: Quarterly

SONOMA COUNTY:

CUPA SONOMA: Cupa Facility List
Cupa Facility list

Date of Government Version: 09/24/2018
Date Data Arrived at EDR: 09/25/2018
Date Made Active in Reports: 10/16/2018
Number of Days to Update: 21

Source: County of Sonoma Fire & Emergency Services Department
Telephone: 707-565-1174
Last EDR Contact: 12/19/2018
Next Scheduled EDR Contact: 04/08/2019
Data Release Frequency: Varies

LUST SONOMA: Leaking Underground Storage Tank Sites
A listing of leaking underground storage tank sites located in Sonoma county.

Date of Government Version: 10/02/2018
Date Data Arrived at EDR: 10/04/2018
Date Made Active in Reports: 10/25/2018
Number of Days to Update: 21

Source: Department of Health Services
Telephone: 707-565-6565
Last EDR Contact: 01/07/2019
Next Scheduled EDR Contact: 04/08/2019
Data Release Frequency: Quarterly

STANISLAUS COUNTY:

CUPA STANISLAUS: CUPA Facility List
Cupa facility list

Date of Government Version: 08/14/2018
Date Data Arrived at EDR: 08/16/2018
Date Made Active in Reports: 08/24/2018
Number of Days to Update: 8

Source: Stanislaus County Department of Ennvironmental Protection
Telephone: 209-525-6751
Last EDR Contact: 10/15/2018
Next Scheduled EDR Contact: 01/28/2019
Data Release Frequency: Varies

SUTTER COUNTY:

UST SUTTER: Underground Storage Tanks
Underground storage tank sites located in Sutter county.

Date of Government Version: 09/18/2018
Date Data Arrived at EDR: 09/20/2018
Date Made Active in Reports: 10/25/2018
Number of Days to Update: 35

Source: Sutter County Department of Agriculture
Telephone: 530-822-7500
Last EDR Contact: 11/29/2018
Next Scheduled EDR Contact: 03/18/2019
Data Release Frequency: Semi-Annually

TEHAMA COUNTY:

CUPA TEHAMA: CUPA Facility List
Cupa facilities

Date of Government Version: 07/17/2018
Date Data Arrived at EDR: 08/02/2018
Date Made Active in Reports: 09/07/2018
Number of Days to Update: 36

Source: Tehama County Department of Environmental Health
Telephone: 530-527-8020
Last EDR Contact: 12/12/2018
Next Scheduled EDR Contact: 02/18/2019
Data Release Frequency: Varies

TRINITY COUNTY:

CUPA TRINITY: CUPA Facility List
Cupa facility list

Date of Government Version: 10/22/2018
Date Data Arrived at EDR: 10/25/2018
Date Made Active in Reports: 11/14/2018
Number of Days to Update: 20

Source: Department of Toxic Substances Control
Telephone: 760-352-0381
Last EDR Contact: 10/22/2018
Next Scheduled EDR Contact: 02/04/2019
Data Release Frequency: Varies

TULARE COUNTY:

CUPA TULARE: CUPA Facility List
Cupa program facilities

Date of Government Version: 09/13/2018
Date Data Arrived at EDR: 09/14/2018
Date Made Active in Reports: 09/19/2018
Number of Days to Update: 5

Source: Tulare County Environmental Health Services Division
Telephone: 559-624-7400
Last EDR Contact: 11/29/2018
Next Scheduled EDR Contact: 02/18/2019
Data Release Frequency: Varies

TUOLUMNE COUNTY:

CUPA TUOLUMNE: CUPA Facility List
Cupa facility list

Date of Government Version: 04/23/2018
Date Data Arrived at EDR: 04/25/2018
Date Made Active in Reports: 06/25/2018
Number of Days to Update: 61

Source: Divison of Environmental Health
Telephone: 209-533-5633
Last EDR Contact: 10/22/2018
Next Scheduled EDR Contact: 02/04/2019
Data Release Frequency: Varies

VENTURA COUNTY:

BWT VENTURA: Business Plan, Hazardous Waste Producers, and Operating Underground Tanks
The BWT list indicates by site address whether the Environmental Health Division has Business Plan (B), Waste Producer (W), and/or Underground Tank (T) information.

Date of Government Version: 09/26/2018
Date Data Arrived at EDR: 10/25/2018
Date Made Active in Reports: 11/30/2018
Number of Days to Update: 36

Source: Ventura County Environmental Health Division
Telephone: 805-654-2813
Last EDR Contact: 10/22/2018
Next Scheduled EDR Contact: 02/04/2019
Data Release Frequency: Quarterly

LF VENTURA: Inventory of Illegal Abandoned and Inactive Sites
Ventura County Inventory of Closed, Illegal Abandoned, and Inactive Sites.

Date of Government Version: 12/01/2011
Date Data Arrived at EDR: 12/01/2011
Date Made Active in Reports: 01/19/2012
Number of Days to Update: 49

Source: Environmental Health Division
Telephone: 805-654-2813
Last EDR Contact: 12/26/2018
Next Scheduled EDR Contact: 04/15/2019
Data Release Frequency: Annually

LUST VENTURA: Listing of Underground Tank Cleanup Sites
Ventura County Underground Storage Tank Cleanup Sites (LUST).

Date of Government Version: 05/29/2008
Date Data Arrived at EDR: 06/24/2008
Date Made Active in Reports: 07/31/2008
Number of Days to Update: 37

Source: Environmental Health Division
Telephone: 805-654-2813
Last EDR Contact: 11/07/2018
Next Scheduled EDR Contact: 02/25/2019
Data Release Frequency: Quarterly

MED WASTE VENTURA: Medical Waste Program List
To protect public health and safety and the environment from potential exposure to disease causing agents, the Environmental Health Division Medical Waste Program regulates the generation, handling, storage, treatment and disposal of medical waste throughout the County.

Date of Government Version: 09/25/2018
Date Data Arrived at EDR: 10/25/2018
Date Made Active in Reports: 11/30/2018
Number of Days to Update: 36

Source: Ventura County Resource Management Agency
Telephone: 805-654-2813
Last EDR Contact: 10/22/2018
Next Scheduled EDR Contact: 02/04/2019
Data Release Frequency: Quarterly

UST VENTURA: Underground Tank Closed Sites List
Ventura County Operating Underground Storage Tank Sites (UST)/Underground Tank Closed Sites List.

Date of Government Version: 09/04/2018
Date Data Arrived at EDR: 09/12/2018
Date Made Active in Reports: 10/04/2018
Number of Days to Update: 22

Source: Environmental Health Division
Telephone: 805-654-2813
Last EDR Contact: 12/12/2018
Next Scheduled EDR Contact: 03/25/2019
Data Release Frequency: Quarterly

YOLO COUNTY:

UST YOLO: Underground Storage Tank Comprehensive Facility Report
Underground storage tank sites located in Yolo county.

Date of Government Version: 10/15/2018
Date Data Arrived at EDR: 10/19/2018
Date Made Active in Reports: 11/05/2018
Number of Days to Update: 17

Source: Yolo County Department of Health
Telephone: 530-666-8646
Last EDR Contact: 12/26/2018
Next Scheduled EDR Contact: 04/15/2019
Data Release Frequency: Annually

YUBA COUNTY:

CUPA YUBA: CUPA Facility List
CUPA facility listing for Yuba County.

Date of Government Version: 11/05/2018
Date Data Arrived at EDR: 11/07/2018
Date Made Active in Reports: 11/14/2018
Number of Days to Update: 7

Source: Yuba County Environmental Health Department
Telephone: 530-749-7523
Last EDR Contact: 10/25/2018
Next Scheduled EDR Contact: 02/11/2019
Data Release Frequency: Varies

OTHER DATABASE(S)

Depending on the geographic area covered by this report, the data provided in these specialty databases may or may not be complete. For example, the existence of wetlands information data in a specific report does not mean that all wetlands in the area covered by the report are included. Moreover, the absence of any reported wetlands information does not necessarily mean that wetlands do not exist in the area covered by the report.

CT MANIFEST: Hazardous Waste Manifest Data

Facility and manifest data. Manifest is a document that lists and tracks hazardous waste from the generator through transporters to a tsd facility.

Date of Government Version: 11/12/2018
Date Data Arrived at EDR: 11/14/2018
Date Made Active in Reports: 12/04/2018
Number of Days to Update: 20

Source: Department of Energy & Environmental Protection
Telephone: 860-424-3375
Last EDR Contact: 11/14/2018
Next Scheduled EDR Contact: 02/25/2019
Data Release Frequency: No Update Planned

NJ MANIFEST: Manifest Information

Hazardous waste manifest information.

Date of Government Version: 12/31/2017
Date Data Arrived at EDR: 07/13/2018
Date Made Active in Reports: 08/01/2018
Number of Days to Update: 19

Source: Department of Environmental Protection
Telephone: N/A
Last EDR Contact: 01/07/2019
Next Scheduled EDR Contact: 04/22/2019
Data Release Frequency: Annually

NY MANIFEST: Facility and Manifest Data

Manifest is a document that lists and tracks hazardous waste from the generator through transporters to a TSD facility.

Date of Government Version: 10/01/2018
Date Data Arrived at EDR: 10/31/2018
Date Made Active in Reports: 12/20/2018
Number of Days to Update: 50

Source: Department of Environmental Conservation
Telephone: 518-402-8651
Last EDR Contact: 10/31/2018
Next Scheduled EDR Contact: 02/11/2019
Data Release Frequency: Quarterly

PA MANIFEST: Manifest Information

Hazardous waste manifest information.

Date of Government Version: 12/31/2017
Date Data Arrived at EDR: 10/23/2018
Date Made Active in Reports: 11/27/2018
Number of Days to Update: 35

Source: Department of Environmental Protection
Telephone: 717-783-8990
Last EDR Contact: 10/15/2018
Next Scheduled EDR Contact: 01/28/2019
Data Release Frequency: Annually

RI MANIFEST: Manifest information

Hazardous waste manifest information

Date of Government Version: 12/31/2017
Date Data Arrived at EDR: 02/23/2018
Date Made Active in Reports: 04/09/2018
Number of Days to Update: 45

Source: Department of Environmental Management
Telephone: 401-222-2797
Last EDR Contact: 11/16/2018
Next Scheduled EDR Contact: 03/04/2019
Data Release Frequency: Annually

WI MANIFEST: Manifest Information

Hazardous waste manifest information.

Date of Government Version: 12/31/2017
Date Data Arrived at EDR: 06/15/2018
Date Made Active in Reports: 07/09/2018
Number of Days to Update: 24

Source: Department of Natural Resources
Telephone: N/A
Last EDR Contact: 12/07/2018
Next Scheduled EDR Contact: 03/25/2019
Data Release Frequency: Annually

Oil/Gas Pipelines
Source: PennWell Corporation
Petroleum Bundle (Crude Oil, Refined Products, Petrochemicals, Gas Liquids (LPG/NGL), and Specialty Gases (Miscellaneous)) N = Natural Gas Bundle (Natural Gas, Gas Liquids (LPG/NGL), and Specialty Gases (Miscellaneous)). This map includes information copyrighted by PennWell Corporation. This information is provided on a best effort basis and PennWell Corporation does not guarantee its accuracy nor warrant its fitness for any particular purpose. Such information has been reprinted with the permission of PennWell.

Electric Power Transmission Line Data
Source: PennWell Corporation
This map includes information copyrighted by PennWell Corporation. This information is provided on a best effort basis and PennWell Corporation does not guarantee its accuracy nor warrant its fitness for any particular purpose. Such information has been reprinted with the permission of PennWell.

Sensitive Receptors: There are individuals deemed sensitive receptors due to their fragile immune systems and special sensitivity to environmental discharges. These sensitive receptors typically include the elderly, the sick, and children. While the location of all sensitive receptors cannot be determined, EDR indicates those buildings and facilities - schools, daycares, hospitals, medical centers, and nursing homes - where individuals who are sensitive receptors are likely to be located.

AHA Hospitals:
Source: American Hospital Association, Inc.
Telephone: 312-280-5991
The database includes a listing of hospitals based on the American Hospital Association's annual survey of hospitals.

Medical Centers: Provider of Services Listing
Source: Centers for Medicare & Medicaid Services
Telephone: 410-786-3000
A listing of hospitals with Medicare provider number, produced by Centers of Medicare & Medicaid Services, a federal agency within the U.S. Department of Health and Human Services.

Nursing Homes
Source: National Institutes of Health
Telephone: 301-594-6248
Information on Medicare and Medicaid certified nursing homes in the United States.

Public Schools
Source: National Center for Education Statistics
Telephone: 202-502-7300
The National Center for Education Statistics' primary database on elementary and secondary public education in the United States. It is a comprehensive, annual, national statistical database of all public elementary and secondary schools and school districts, which contains data that are comparable across all states.

Private Schools
Source: National Center for Education Statistics
Telephone: 202-502-7300
The National Center for Education Statistics' primary database on private school locations in the United States.

Daycare Centers: Licensed Facilities
Source: Department of Social Services
Telephone: 916-657-4041

Flood Zone Data: This data was obtained from the Federal Emergency Management Agency (FEMA). It depicts 100-year and 500-year flood zones as defined by FEMA. It includes the National Flood Hazard Layer (NFHL) which incorporates Flood Insurance Rate Map (FIRM) data and Q3 data from FEMA in areas not covered by NFHL.
Source: FEMA
Telephone: 877-336-2627
Date of Government Version: 2003, 2015

NWI: National Wetlands Inventory. This data, available in select counties across the country, was obtained by EDR in 2002, 2005 and 2010 from the U.S. Fish and Wildlife Service.

State Wetlands Data: Wetland Inventory
Source: Department of Fish and Wildlife
Telephone: 916-445-0411

GOVERNMENT RECORDS SEARCHED / DATA CURRENCY TRACKING

Current USGS 7.5 Minute Topographic Map
Source: U.S. Geological Survey

STREET AND ADDRESS INFORMATION

© 2015 TomTom North America, Inc. All rights reserved. This material is proprietary and the subject of copyright protection and other intellectual property rights owned by or licensed to Tele Atlas North America, Inc. The use of this material is subject to the terms of a license agreement. You will be held liable for any unauthorized copying or disclosure of this material.

GEOCHECK ®- PHYSICAL SETTING SOURCE ADDENDUM

TARGET PROPERTY ADDRESS

SUNSET CAMPUS DESKTOP
1515-1519 N VERMONT AVE
LOS ANGELES, CA 90027

TARGET PROPERTY COORDINATES

Latitude (North):	34.098799 - 34° 5' 55.68''
Longitude (West):	118.292254 - 118° 17' 32.11''
Universal Tranverse Mercator:	Zone 11
UTM X (Meters):	380795.0
UTM Y (Meters):	3773669.8
Elevation:	401 ft. above sea level

USGS TOPOGRAPHIC MAP

Target Property Map:	5630741 HOLLYWOOD, CA
Version Date:	2012

EDR's GeoCheck Physical Setting Source Addendum is provided to assist the environmental professional in forming an opinion about the impact of potential contaminant migration.

Assessment of the impact of contaminant migration generally has two principle investigative components:

1. Groundwater flow direction, and
2. Groundwater flow velocity.

Groundwater flow direction may be impacted by surface topography, hydrology, hydrogeology, characteristics of the soil, and nearby wells. Groundwater flow velocity is generally impacted by the nature of the geologic strata.

GEOCHECK® - PHYSICAL SETTING SOURCE SUMMARY

GROUNDWATER FLOW DIRECTION INFORMATION

Groundwater flow direction for a particular site is best determined by a qualified environmental professional using site-specific well data. If such data is not reasonably ascertainable, it may be necessary to rely on other sources of information, such as surface topographic information, hydrologic information, hydrogeologic data collected on nearby properties, and regional groundwater flow information (from deep aquifers).


TOPOGRAPHIC INFORMATION

Surface topography may be indicative of the direction of surficial groundwater flow. This information can be used to assist the environmental professional in forming an opinion about the impact of nearby contaminated properties or, should contamination exist on the target property, what downgradient sites might be impacted.

TARGET PROPERTY TOPOGRAPHY

General Topographic Gradient: General SSW

SURROUNDING TOPOGRAPHY: ELEVATION PROFILES

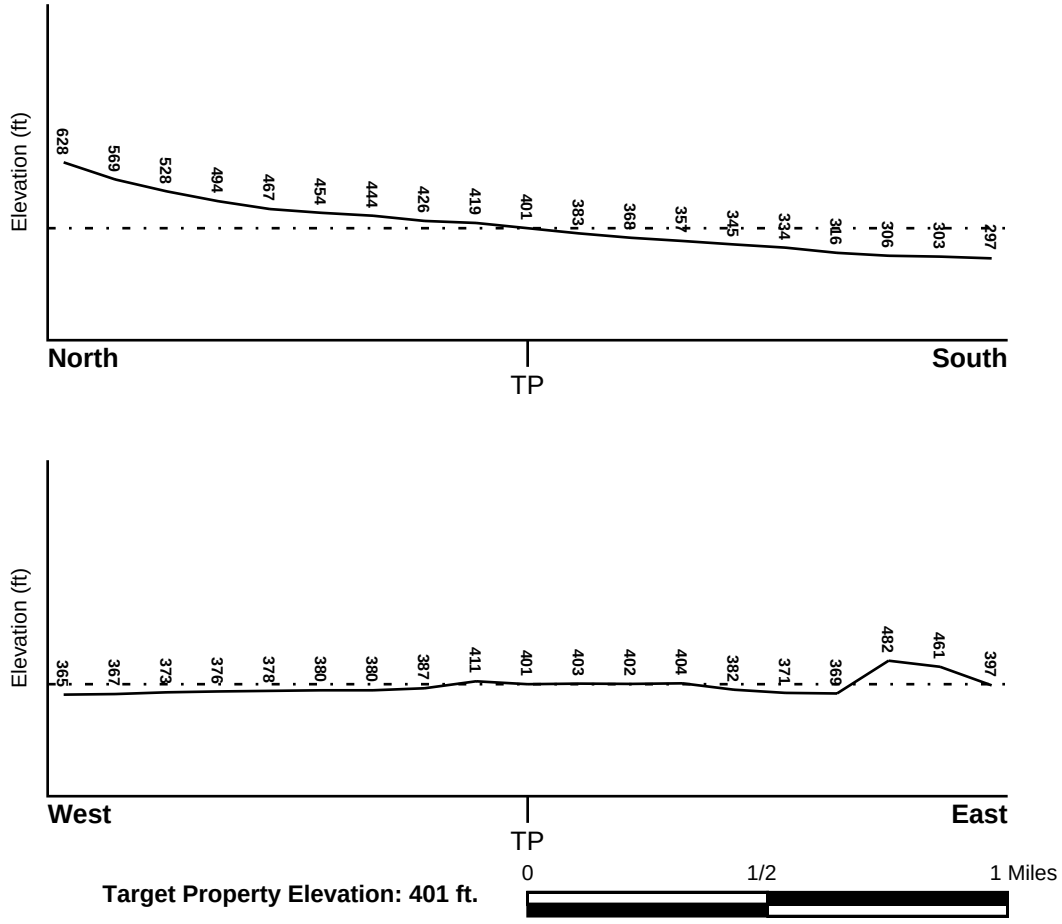

Source: Topography has been determined from the USGS 7.5' Digital Elevation Model and should be evaluated on a relative (not an absolute) basis. Relative elevation information between sites of close proximity should be field verified.

GEOCHECK® - PHYSICAL SETTING SOURCE SUMMARY

HYDROLOGIC INFORMATION

Surface water can act as a hydrologic barrier to groundwater flow. Such hydrologic information can be used to assist the environmental professional in forming an opinion about the impact of nearby contaminated properties or, should contamination exist on the target property, what downgradient sites might be impacted.

Refer to the Physical Setting Source Map following this summary for hydrologic information (major waterways and bodies of water).

FEMA FLOOD ZONE

Flood Plain Panel at Target Property	FEMA Source Type
06037C1610F	FEMA FIRM Flood data

Additional Panels in search area:	FEMA Source Type
Not Reported	

NATIONAL WETLAND INVENTORY

NWI Quad at Target Property	NWI Electronic Data Coverage
HOLLYWOOD	YES - refer to the Overview Map and Detail Map

HYDROGEOLOGIC INFORMATION

Hydrogeologic information obtained by installation of wells on a specific site can often be an indicator of groundwater flow direction in the immediate area. Such hydrogeologic information can be used to assist the environmental professional in forming an opinion about the impact of nearby contaminated properties or, should contamination exist on the target property, what downgradient sites might be impacted.

Site-Specific Hydrogeological Data*:

Search Radius:	1.25 miles
Status:	Not found

AQUIFLOW®

Search Radius: 1.000 Mile.

EDR has developed the AQUIFLOW Information System to provide data on the general direction of groundwater flow at specific points. EDR has reviewed reports submitted by environmental professionals to regulatory authorities at select sites and has extracted the date of the report, groundwater flow direction as determined hydrogeologically, and the depth to water table.

MAP ID	LOCATION FROM TP	GENERAL DIRECTION GROUNDWATER FLOW
2	1/4 - 1/2 Mile West	S
3	1/2 - 1 Mile SE	SW
1G	1/4 - 1/2 Mile West	S
2G	1/2 - 1 Mile SE	SW

For additional site information, refer to Physical Setting Source Map Findings.

* ©1996 Site−specific hydrogeological data gathered by CERCLIS Alerts, Inc., Bainbridge Island, WA. All rights reserved. All of the information and opinions presented are those of the cited EPA report(s), which were completed under a Comprehensive Environmental Response Compensation and Liability Information System (CERCLIS) investigation.

GEOCHECK® - PHYSICAL SETTING SOURCE SUMMARY

GROUNDWATER FLOW VELOCITY INFORMATION

Groundwater flow velocity information for a particular site is best determined by a qualified environmental professional using site specific geologic and soil strata data. If such data are not reasonably ascertainable, it may be necessary to rely on other sources of information, including geologic age identification, rock stratigraphic unit and soil characteristics data collected on nearby properties and regional soil information. In general, contaminant plumes move more quickly through sandy-gravelly types of soils than silty-clayey types of soils.

GEOLOGIC INFORMATION IN GENERAL AREA OF TARGET PROPERTY

Geologic information can be used by the environmental professional in forming an opinion about the relative speed at which contaminant migration may be occurring.

ROCK STRATIGRAPHIC UNIT

Era:	Cenozoic
System:	Tertiary
Series:	Miocene
Code:	Tm *(decoded above as Era, System & Series)*

GEOLOGIC AGE IDENTIFICATION

Category: Stratified Sequence

Geologic Age and Rock Stratigraphic Unit Source: P.G. Schruben, R.E. Arndt and W.J. Bawiec, Geology of the Conterminous U.S. at 1:2,500,000 Scale - a digital representation of the 1974 P.B. King and H.M. Beikman Map, USGS Digital Data Series DDS - 11 (1994).

DOMINANT SOIL COMPOSITION IN GENERAL AREA OF TARGET PROPERTY

The U.S. Department of Agriculture's (USDA) Soil Conservation Service (SCS) leads the National Cooperative Soil Survey (NCSS) and is responsible for collecting, storing, maintaining and distributing soil survey information for privately owned lands in the United States. A soil map in a soil survey is a representation of soil patterns in a landscape. Soil maps for STATSGO are compiled by generalizing more detailed (SSURGO) soil survey maps. The following information is based on Soil Conservation Service STATSGO data.

Soil Component Name: URBAN LAND

Soil Surface Texture: variable

Hydrologic Group: Not reported

Soil Drainage Class: Not reported

Hydric Status: Soil does not meet the requirements for a hydric soil.

Corrosion Potential - Uncoated Steel: Not Reported

Depth to Bedrock Min: > 10 inches

Depth to Bedrock Max: > 10 inches

GEOCHECK® - PHYSICAL SETTING SOURCE SUMMARY

Soil Layer Information							
	Boundary			Classification			
Layer	Upper	Lower	Soil Texture Class	AASHTO Group	Unified Soil	Permeability Rate (in/hr)	Soil Reaction (pH)
1	0 inches	6 inches	variable	Not reported	Not reported	Max: 0.00 Min: 0.00	Max: 0.00 Min: 0.00

OTHER SOIL TYPES IN AREA

Based on Soil Conservation Service STATSGO data, the following additional subordinant soil types may appear within the general area of target property.

Soil Surface Textures:
sandy loam
gravelly - sandy loam
silt loam
clay
fine sand
gravelly - sand
sand
fine sandy loam

Surficial Soil Types:
sandy loam
gravelly - sandy loam
silt loam
clay
fine sand
gravelly - sand
sand
fine sandy loam

Shallow Soil Types:
fine sandy loam
gravelly - loam
sandy clay
sandy clay loam
clay
silty clay
sand

Deeper Soil Types:
gravelly - sandy loam
sandy loam
very gravelly - sandy loam
stratified
very fine sandy loam
weathered bedrock
sand
gravelly - fine sandy loam
silty clay loam
clay loam

GEOCHECK® - PHYSICAL SETTING SOURCE SUMMARY

LOCAL / REGIONAL WATER AGENCY RECORDS

EDR Local/Regional Water Agency records provide water well information to assist the environmental professional in assessing sources that may impact ground water flow direction, and in forming an opinion about the impact of contaminant migration on nearby drinking water wells.

WELL SEARCH DISTANCE INFORMATION

DATABASE	SEARCH DISTANCE (miles)
Federal USGS	1.000
Federal FRDS PWS	Nearest PWS within 1 mile
State Database	1.000

FEDERAL USGS WELL INFORMATION

MAP ID	WELL ID	LOCATION FROM TP
No Wells Found		

FEDERAL FRDS PUBLIC WATER SUPPLY SYSTEM INFORMATION


MAP ID	WELL ID	LOCATION FROM TP
1	CA3900844	0 - 1/8 Mile NNW

Note: PWS System location is not always the same as well location.

STATE DATABASE WELL INFORMATION

MAP ID	WELL ID	LOCATION FROM TP
No Wells Found		

PHYSICAL SETTING SOURCE MAP - 5530459.2s

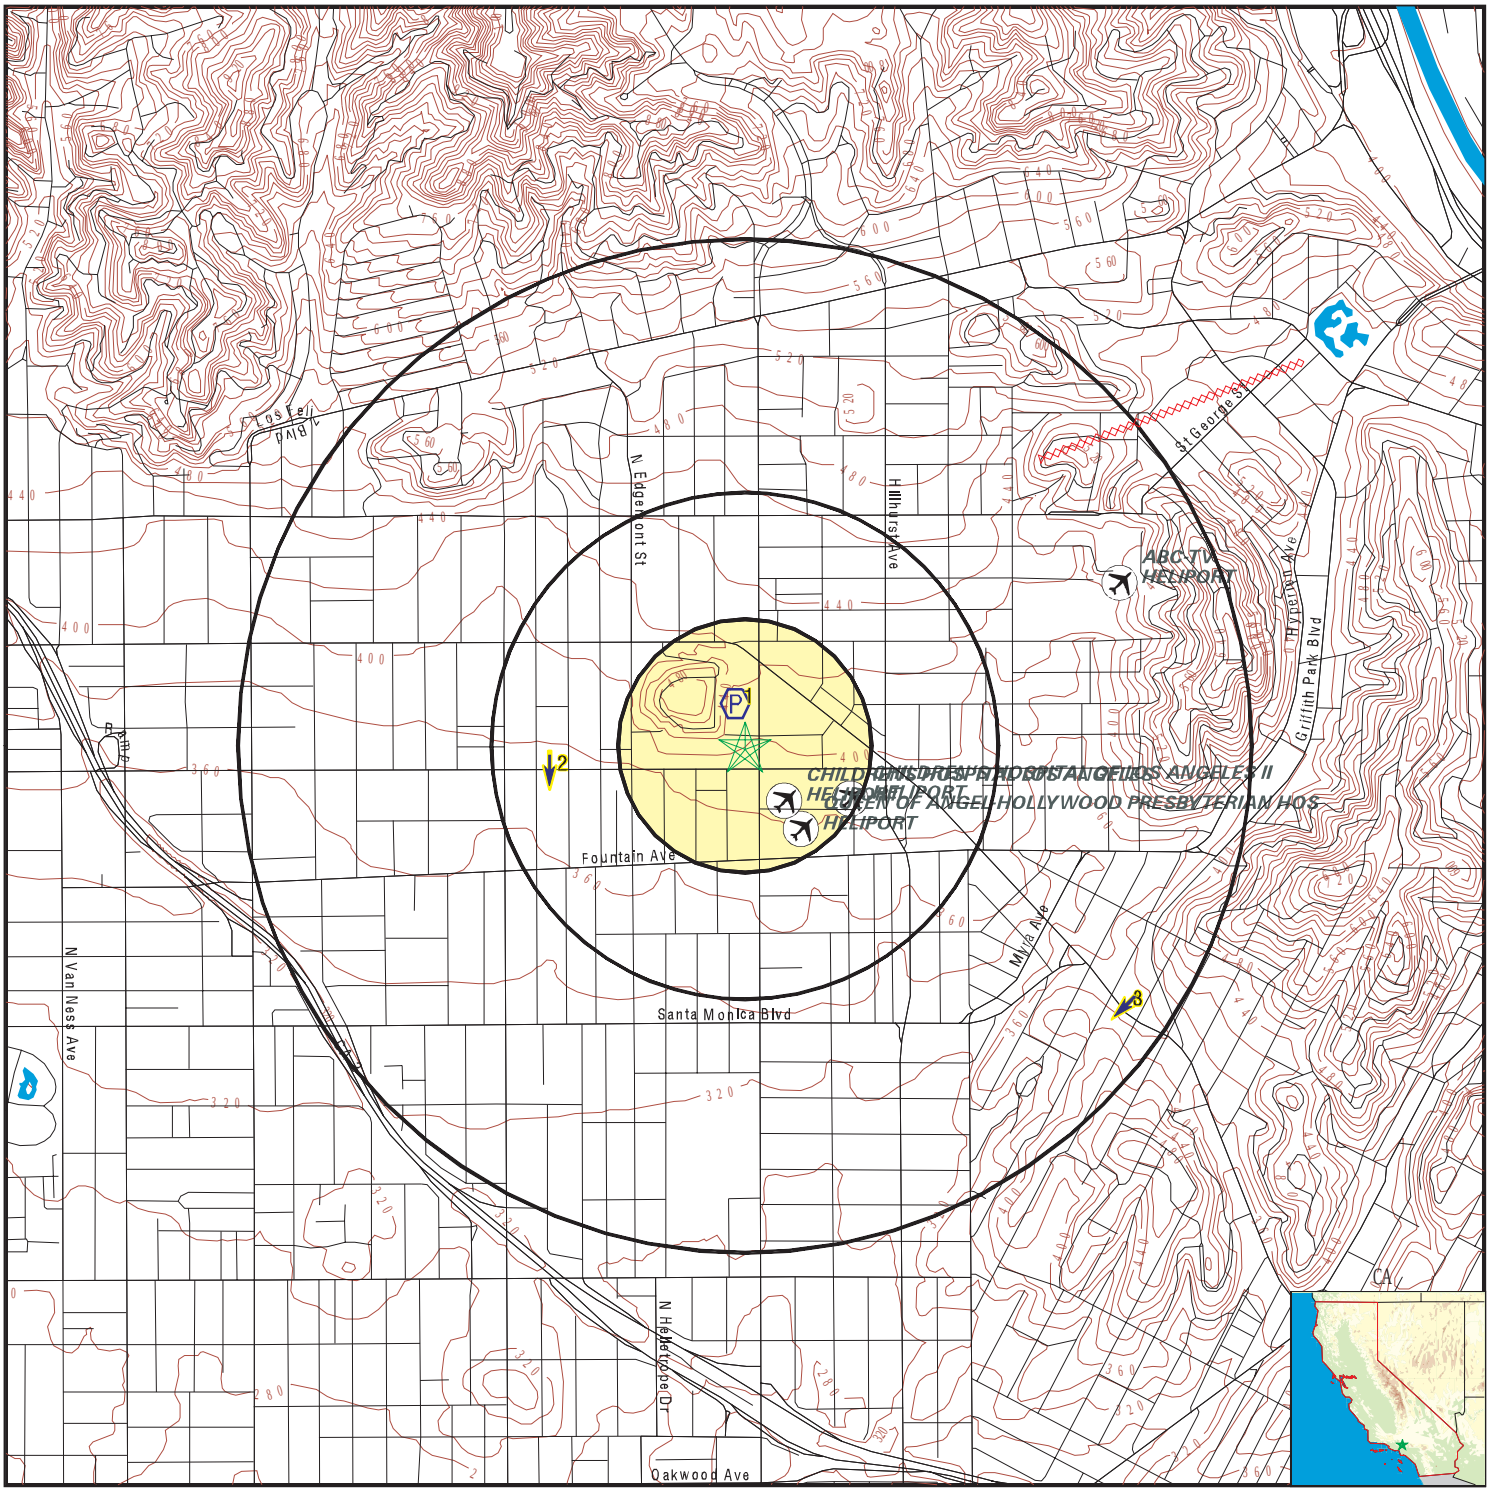

- County Boundary
- Major Roads
- Contour Lines
- Earthquake Fault Lines
- Airports
- Earthquake epicenter, Richter 5 or greater
- Water Wells
- Public Water Supply Wells
- Cluster of Multiple Icons
- Groundwater Flow Direction
- GI Indeterminate Groundwater Flow at Location
- GV Groundwater Flow Varies at Location
- HD Closest Hydrogeological Data
- Oil, gas or related wells

SITE NAME: Sunset Campus Desktop	CLIENT: Stantec
ADDRESS: 1515-1519 N Vermont Ave Los Angeles CA 90027	CONTACT: Laura Butler
LAT/LONG: 34.098799 / 118.292254	INQUIRY #: 5530459.2s DATE: January 09, 2019 4:31 pm

Copyright © 2019 EDR, Inc. © 2015 TomTom Rel. 2015.

GEOCHECK® - PHYSICAL SETTING SOURCE MAP FINDINGS

Map ID
Direction
Distance
Elevation

Database: **FRDS PWS** EDR ID Number: **CA3900844**

1
NNW
0 - 1/8 Mile
Higher

Epa region:	09	State:	CA
Pwsid:	CA3900844	Pwsname:	COUNTRY MANOR MHP
Cityserved:	Not Reported	Stateserved:	CA
Zipserved:	Not Reported	Fipscounty:	06077
Status:	Active	Retpopsrvd:	75
Pwssvcconn:	37	Psource longname:	Groundwater
Pwstype:	CWS	Owner:	Private
Contact:	HARVEY SEGAL	Contactorgname:	COUNTRY MANOR MHP
Contactphone:	2093683833	Contactaddress1:	100 N HOPE AVESTE #1
Contactaddress2:	Not Reported	Contactcity:	SANTA BARBARA
Contactstate:	CA	Contactzip:	93110
Pwsactivitycode:	A		

Pwsid:	CA3900844	Facid:	6
Facname:	AFTER FILTER	Factype:	Treatment_plant
Facactivitycode:	A	Trtobjective:	organics removal
Trtprocess:	activated carbon, granular		
Factypecode:	TP		

PWS ID:	CA3900844	PWS name:	COUNTRY MANOR MOBILE HOME PARK
Address:	Not Reported	Care of:	Not Reported
City:	LOS ANGELES	State:	CA
Zip:	90027	Owner:	COUNTRY MANOR MOBILE HOME PARK
Source code:	Ground water	Population:	75

PWS ID:	CA3900844	PWS type:	System Owner/Responsible Party
PWS name:	LEON SEGAL	PWS address:	Not Reported
PWS city:	LOS ANGELES	PWS state:	CA
PWS zip:	90027	PWS name:	COUNTRY MANOR MHP
PWS type code:	C	Retail population served:	75
Contact:	HARVEY SEGAL	Contact address:	100 N HOPE AVESTE #1
Contact address:	SANTA BARBARA	Contact city:	CA
Contact state:	93	Contact zip:	2093683833
Contact telephone:	Not Reported		

PWS ID:	CA3900844	Activity status:	Active
Date system activated:	7706	Date system deactivated:	Not Reported
Retail population:	00000075	System name:	COUNTRY MANOR MOBILE HOME PARK
System address:	LEON SEGAL	System address:	17251 TRETHEWAY
System city:	LOCKEFORD	System state:	CA
System zip:	95237		

Population served:	Under 101 Persons	Treatment:	Untreated

Latitude:	340600	Longitude:	1181730

Violation id:	0100003	Orig code:	S
State:	CA	Violation Year:	2001
Contamination code:	7000	Contamination Name:	Consumer Confidence Rule
Violation code:	71	Violation name:	CCR Complete Failure to Report
Rule code:	420	Rule name:	CCR
Violation measur:	Not Reported	Unit of measure:	Not Reported
State mcl:	Not Reported	Cmp bdt:	07/01/2001
Cmp edt:	Not Reported		

Violation id:	0200004	Orig code:	S
State:	CA	Violation Year:	2000
Contamination code:	5000	Contamination Name:	Lead and Copper Rule
Violation code:	51	Violation name:	Initial Tap Sampling for Pb and Cu
Rule code:	350	Rule name:	LCR
Violation measur:	Not Reported	Unit of measure:	Not Reported
State mcl:	Not Reported	Cmp bdt:	04/01/2000
Cmp edt:	Not Reported		

Violation id:	0200005	Orig code:	S
State:	CA	Violation Year:	2000
Contamination code:	5000	Contamination Name:	Lead and Copper Rule
Violation code:	51	Violation name:	Initial Tap Sampling for Pb and Cu
Rule code:	350	Rule name:	LCR
Violation measur:	Not Reported	Unit of measure:	Not Reported
State mcl:	Not Reported	Cmp bdt:	04/01/2000
Cmp edt:	Not Reported		

Violation id:	1000006	Orig code:	S
State:	CA	Violation Year:	2009
Contamination code:	7000	Contamination Name:	Consumer Confidence Rule
Violation code:	71	Violation name:	CCR Complete Failure to Report
Rule code:	420	Rule name:	CCR
Violation measur:	Not Reported	Unit of measure:	Not Reported
State mcl:	Not Reported	Cmp bdt:	07/01/2009
Cmp edt:	Not Reported		

Violation id:	95V0001	Orig code:	F
State:	CA	Violation Year:	1993
Contamination code:	5000	Contamination Name:	Lead and Copper Rule
Violation code:	51	Violation name:	Initial Tap Sampling for Pb and Cu
Rule code:	350	Rule name:	LCR
Violation measur:	0	Unit of measure:	Not Reported
State mcl:	0	Cmp bdt:	07/01/1993
Cmp edt:	04/04/2000		

System Name:	COUNTRY MANOR MHP	Violation Type:	71
Contaminant:	7000	Compliance Begin:	7/1/2001 0:00:00
Compliance End:	12/31/2025 0:00:00	Violation ID:	0100003
Enforcement Date:	No Enf Action as of	Enforcement Action:	10/17/2006 0:00:00

System Name:	COUNTRY MANOR MHP	Violation Type:	71
Contaminant:	7000	Compliance Begin:	7/1/2001 0:00:00
Compliance End:	12/31/2025 0:00:00	Violation ID:	0100003
Enforcement Date:	4/12/2007 0:00:00	Enforcement Action:	Not Reported

System Name:	COUNTRY MANOR MHP	Violation Type:	51
Contaminant:	5000	Compliance Begin:	04/01/00
Compliance End:	12/31/25	Violation ID:	0200004
Enforcement Date:	01/14/02	Enforcement Action:	SIE

System Name:	COUNTRY MANOR MHP	Violation Type:	51
Contaminant:	5000	Compliance Begin:	4/1/2000 0:00:00
Compliance End:	12/31/2025 0:00:00	Violation ID:	0200004
Enforcement Date:	1/14/2002 0:00:00	Enforcement Action:	SIE

System Name:	COUNTRY MANOR MHP	Violation Type:	51
Contaminant:	5000	Compliance Begin:	1993-07-01
Compliance End:	2000-04-04	Violation ID:	95V0001
Enforcement Date:	2000-04-04	Enforcement Action:	SOX

System Name:	COUNTRY MANOR MHP	Violation Type:	51

Contaminant:	5000	Compliance Begin:	1993-07-01
Compliance End:	2000-04-04	Violation ID:	95V0001
Enforcement Date:	2000-04-04	Enforcement Action:	SOX
System Name:	COUNTRY MANOR MHP	Violation Type:	51
Contaminant:	5000	Compliance Begin:	7/1/1993 0:00:00
Compliance End:	4/4/2000 0:00:00	Violation ID:	95V0001
Enforcement Date:	4/4/2000 0:00:00	Enforcement Action:	SOX
System Name:	COUNTRY MANOR MHP	Violation Type:	51
Contaminant:	5000	Compliance Begin:	07/01/93
Compliance End:	04/04/00	Violation ID:	95V0001
Enforcement Date:	04/04/00	Enforcement Action:	SOX
System Name:	COUNTRY MANOR MHP	Violation Type:	51
Contaminant:	5000	Compliance Begin:	1993-07-01
Compliance End:	2015-12-31	Violation ID:	95V0001
Enforcement Date:	Not Reported	Enforcement Action:	Not Reported
Violation ID:	0100003	Orig Code:	S
Enforcemnt FY:	2001	Enforcement Action:	07/01/2001
Enforcement Detail:	St Compliance achieved	Enforcement Category:	Resolving
Violation ID:	0200004	Orig Code:	S
Enforcemnt FY:	2002	Enforcement Action:	01/14/2002
Enforcement Detail:	St Violation/Reminder Notice		
Enforcement Category:	Informal		
Violation ID:	0200004	Orig Code:	S
Enforcemnt FY:	2002	Enforcement Action:	03/31/2002
Enforcement Detail:	St Compliance achieved	Enforcement Category:	Resolving
Violation ID:	0200005	Orig Code:	S
Enforcemnt FY:	2002	Enforcement Action:	03/31/2002
Enforcement Detail:	St Compliance achieved	Enforcement Category:	Resolving
Violation ID:	0200005	Orig Code:	S
Enforcemnt FY:	2002	Enforcement Action:	01/14/2002
Enforcement Detail:	St Violation/Reminder Notice		
Enforcement Category:	Informal		
Violation ID:	1000006	Orig Code:	S
Enforcemnt FY:	2010	Enforcement Action:	07/01/2010
Enforcement Detail:	St Violation/Reminder Notice		
Enforcement Category:	Informal		
Violation ID:	95V0001	Orig Code:	F
Enforcemnt FY:	2000	Enforcement Action:	04/04/2000
Enforcement Detail:	St Compliance achieved	Enforcement Category:	Resolving
PWS name:	COUNTRY MANOR MHP	Population served:	75
PWS type code:	C	Violation ID:	0100003
Contaminant:	7000	Violation type:	71
Compliance start date:	7/1/2001 0:00:00	Compliance end date:	12/31/2025 0:00:00
Enforcement date:	No Enf Action as of	Enforcement action:	7/8/2009 0:00:00
Violation measurement:	Not Reported		
PWS name:	COUNTRY MANOR MHP	Population served:	75
PWS type code:	C	Violation ID:	0200005
Contaminant:	LEAD & COPPER RULE	Violation type:	Initial Tap Sampling for Pb and Cu
Compliance start date:	4/1/2000 0:00:00	Compliance end date:	3/31/2002 0:00:00
Enforcement date:	1/14/2002 0:00:00	Enforcement action:	State Violation/Reminder Notice

Violation measurement:	Not Reported		
PWS name:	COUNTRY MANOR MHP	Population served:	75
PWS type code:	C	Violation ID:	0200005
Contaminant:	LEAD & COPPER RULE	Violation type:	Initial Tap Sampling for Pb and Cu
Compliance start date:	4/1/2000 0:00:00	Compliance end date:	3/31/2002 0:00:00
Enforcement date:	3/31/2002 0:00:00	Enforcement action:	State Compliance Achieved
Violation measurement:	Not Reported		
PWS name:	COUNTRY MANOR MHP	Population served:	75
PWS type code:	C	Violation ID:	95V0001
Contaminant:	LEAD & COPPER RULE	Violation type:	Initial Tap Sampling for Pb and Cu
Compliance start date:	7/1/1993 0:00:00	Compliance end date:	4/4/2000 0:00:00
Enforcement date:	4/4/2000 0:00:00	Enforcement action:	State Compliance Achieved
Violation measurement:	0		

2
West
1/4 - 1/2 Mile
Lower

Site ID:	900270061
Groundwater Flow:	S
Shallow Water Depth:	Not Reported
Deep Water Depth:	Not Reported
Average Water Depth:	18.6
Date:	06/28/1991

AQUIFLOW **70467**

3
SE
1/2 - 1 Mile
Lower

Site ID:	900290125
Groundwater Flow:	SW
Shallow Water Depth:	Not Reported
Deep Water Depth:	Not Reported
Average Water Depth:	30
Date:	01/12/1998

AQUIFLOW **70473**

1G
West
1/4 - 1/2 Mile
Lower

Site ID:	900270061
Groundwater Flow:	S
Shallow Water Depth:	Not Reported
Deep Water Depth:	Not Reported
Average Water Depth:	18.6
Date:	06/28/1991

AQUIFLOW **70467**

2G
SE
1/2 - 1 Mile
Lower

Site ID:	900290125
Groundwater Flow:	SW
Shallow Water Depth:	Not Reported
Deep Water Depth:	Not Reported
Average Water Depth:	30
Date:	01/12/1998

AQUIFLOW **70473**

GEOCHECK® - PHYSICAL SETTING SOURCE MAP FINDINGS
RADON

AREA RADON INFORMATION

State Database: CA Radon

Radon Test Results

Zipcode	Num Tests	> 4 pCi/L
90027	57	9

Federal EPA Radon Zone for LOS ANGELES County: 2

Note: Zone 1 indoor average level > 4 pCi/L.
: Zone 2 indoor average level >= 2 pCi/L and <= 4 pCi/L.
: Zone 3 indoor average level < 2 pCi/L.

Federal Area Radon Information for LOS ANGELES COUNTY, CA

Number of sites tested: 63

Area	Average Activity	% <4 pCi/L	% 4-20 pCi/L	% >20 pCi/L
Living Area - 1st Floor	0.711 pCi/L	98%	2%	0%
Living Area - 2nd Floor	Not Reported	Not Reported	Not Reported	Not Reported
Basement	0.933 pCi/L	100%	0%	0%

PHYSICAL SETTING SOURCE RECORDS SEARCHED

TOPOGRAPHIC INFORMATION

USGS 7.5' Digital Elevation Model (DEM)
Source: United States Geologic Survey
EDR acquired the USGS 7.5' Digital Elevation Model in 2002 and updated it in 2006. The 7.5 minute DEM corresponds to the USGS 1:24,000- and 1:25,000-scale topographic quadrangle maps. The DEM provides elevation data with consistent elevation units and projection.

Current USGS 7.5 Minute Topographic Map
Source: U.S. Geological Survey

HYDROLOGIC INFORMATION

Flood Zone Data: This data was obtained from the Federal Emergency Management Agency (FEMA). It depicts 100-year and 500-year flood zones as defined by FEMA. It includes the National Flood Hazard Layer (NFHL) which incorporates Flood Insurance Rate Map (FIRM) data and Q3 data from FEMA in areas not covered by NFHL.
Source: FEMA
Telephone: 877-336-2627
Date of Government Version: 2003, 2015

NWI: National Wetlands Inventory. This data, available in select counties across the country, was obtained by EDR in 2002, 2005 and 2010 from the U.S. Fish and Wildlife Service.

State Wetlands Data: Wetland Inventory
Source: Department of Fish and Wildlife
Telephone: 916-445-0411

HYDROGEOLOGIC INFORMATION

AQUIFLOW^{R} Information System
Source: EDR proprietary database of groundwater flow information
EDR has developed the AQUIFLOW Information System (AIS) to provide data on the general direction of groundwater flow at specific points. EDR has reviewed reports submitted to regulatory authorities at select sites and has extracted the date of the report, hydrogeologically determined groundwater flow direction and depth to water table information.

GEOLOGIC INFORMATION

Geologic Age and Rock Stratigraphic Unit
Source: P.G. Schruben, R.E. Arndt and W.J. Bawiec, Geology of the Conterminous U.S. at 1:2,500,000 Scale - A digital representation of the 1974 P.B. King and H.M. Beikman Map, USGS Digital Data Series DDS - 11 (1994).

STATSGO: State Soil Geographic Database
Source: Department of Agriculture, Natural Resources Conservation Service (NRCS)
The U.S. Department of Agriculture's (USDA) Natural Resources Conservation Service (NRCS) leads the national Conservation Soil Survey (NCSS) and is responsible for collecting, storing, maintaining and distributing soil survey information for privately owned lands in the United States. A soil map in a soil survey is a representation of soil patterns in a landscape. Soil maps for STATSGO are compiled by generalizing more detailed (SSURGO) soil survey maps.

SSURGO: Soil Survey Geographic Database
Source: Department of Agriculture, Natural Resources Conservation Service (NRCS)
Telephone: 800-672-5559
SSURGO is the most detailed level of mapping done by the Natural Resources Conservation Service, mapping scales generally range from 1:12,000 to 1:63,360. Field mapping methods using national standards are used to construct the soil maps in the Soil Survey Geographic (SSURGO) database. SSURGO digitizing duplicates the original soil survey maps. This level of mapping is designed for use by landowners, townships and county natural resource planning and management.

PHYSICAL SETTING SOURCE RECORDS SEARCHED

LOCAL / REGIONAL WATER AGENCY RECORDS

FEDERAL WATER WELLS

PWS: Public Water Systems
Source: EPA/Office of Drinking Water
Telephone: 202-564-3750
Public Water System data from the Federal Reporting Data System. A PWS is any water system which provides water to at least 25 people for at least 60 days annually. PWSs provide water from wells, rivers and other sources.

PWS ENF: Public Water Systems Violation and Enforcement Data
Source: EPA/Office of Drinking Water
Telephone: 202-564-3750
Violation and Enforcement data for Public Water Systems from the Safe Drinking Water Information System (SDWIS) after August 1995. Prior to August 1995, the data came from the Federal Reporting Data System (FRDS).

USGS Water Wells: USGS National Water Inventory System (NWIS)
This database contains descriptive information on sites where the USGS collects or has collected data on surface water and/or groundwater. The groundwater data includes information on wells, springs, and other sources of groundwater.

STATE RECORDS

Water Well Database
Source: Department of Water Resources
Telephone: 916-651-9648

California Drinking Water Quality Database
Source: Department of Public Health
Telephone: 916-324-2319
The database includes all drinking water compliance and special studies monitoring for the state of California since 1984. It consists of over 3,200,000 individual analyses along with well and water system information.

OTHER STATE DATABASE INFORMATION

California Oil and Gas Well Locations
Source: Department of Conservation
Telephone: 916-323-1779
Oil and Gas well locations in the state.

California Earthquake Fault Lines
Source: California Division of Mines and Geology
The fault lines displayed on EDR's Topographic map are digitized quaternary fault lines prepared in 1975 by the United State Geological Survey. Additional information (also from 1975) regarding activity at specific fault lines comes from California's Preliminary Fault Activity Map prepared by the California Division of Mines and Geology.

RADON

State Database: CA Radon
Source: Department of Public Health
Telephone: 916-210-8558
Radon Database for California

Area Radon Information
Source: USGS
Telephone: 703-356-4020
The National Radon Database has been developed by the U.S. Environmental Protection Agency (USEPA) and is a compilation of the EPA/State Residential Radon Survey and the National Residential Radon Survey. The study covers the years 1986 - 1992. Where necessary data has been supplemented by information collected at private sources such as universities and research institutions.

PHYSICAL SETTING SOURCE RECORDS SEARCHED

EPA Radon Zones
Source: EPA
Telephone: 703-356-4020
Sections 307 & 309 of IRAA directed EPA to list and identify areas of U.S. with the potential for elevated indoor radon levels.

OTHER

Airport Landing Facilities: Private and public use landing facilities
Source: Federal Aviation Administration, 800-457-6656

Epicenters: World earthquake epicenters, Richter 5 or greater
Source: Department of Commerce, National Oceanic and Atmospheric Administration

California Earthquake Fault Lines: The fault lines displayed on EDR's Topographic map are digitized quaternary fault lines, prepared in 1975 by the United State Geological Survey. Additional information (also from 1975) regarding activity at specific fault lines comes from California's Preliminary Fault Activity Map prepared by the California Division of Mines and Geology.

STREET AND ADDRESS INFORMATION

© 2015 TomTom North America, Inc. All rights reserved. This material is proprietary and the subject of copyright protection and other intellectual property rights owned by or licensed to Tele Atlas North America, Inc. The use of this material is subject to the terms of a license agreement. You will be held liable for any unauthorized copying or disclosure of this material.

ATTACHMENT B

Sunset Campus Desktop

4867 Sunset Boulevard

Los Angeles, CA 90027

Inquiry Number: 5530502.8

January 10, 2019

The EDR Aerial Photo Decade Package

6 Armstrong Road, 4th floor
Shelton, CT 06484
Toll Free: 800.352.0050
www.edrnet.com

EDR Aerial Photo Decade Package

01/10/19

Site Name:

Sunset Campus Desktop
4867 Sunset Boulevard
Los Angeles, CA 90027
EDR Inquiry # 5530502.8

Client Name:

Stantec
290 Conejo Ridge Avenue
Thousand Oaks, CA 91361
Contact: Laura Butler

Environmental Data Resources, Inc. (EDR) Aerial Photo Decade Package is a screening tool designed to assist environmental professionals in evaluating potential liability on a target property resulting from past activities. EDR's professional researchers provide digitally reproduced historical aerial photographs, and when available, provide one photo per decade.

Search Results:

Year	Scale	Details	Source
2016	1"=500'	Flight Year: 2016	NAIP
2012	1"=500'	Flight Year: 2012	NAIP
2009	1"=500'	Flight Year: 2009	NAIP
2005	1"=500'	Flight Year: 2005	NAIP
2002	1"=500'	Flight Date: June 10, 2002	USDA
1994	1"=500'	Acquisition Date: May 31, 1994	USGS/DOQQ
1989	1"=500'	Flight Date: August 22, 1989	USDA
1985	1"=500'	Flight Date: January 01, 1985	USDA
1981	1"=500'	Flight Date: February 17, 1981	EDR Proprietary Brewster Pacific
1977	1"=500'	Flight Date: April 25, 1977	EDR Proprietary Brewster Pacific
1972	1"=500'	Flight Date: November 18, 1972	EDR Proprietary Brewster Pacific
1964	1"=500'	Flight Date: August 15, 1964	USGS
1954	1"=500'	Flight Date: October 27, 1954	USDA
1952	1"=500'	Flight Date: August 02, 1952	USGS
1948	1"=500'	Flight Date: July 10, 1948	USGS
1938	1"=500'	Flight Date: May 22, 1938	USDA
1928	1"=500'	Flight Date: January 01, 1928	Fairchild
1923	1"=500'	Flight Date: January 01, 1923	Fairchild

When delivered electronically by EDR, the aerial photo images included with this report are for ONE TIME USE ONLY. Further reproduction of these aerial photo images is prohibited without permission from EDR. For more information contact your EDR Account Executive.

Disclaimer - Copyright and Trademark Notice

This Report contains certain information obtained from a variety of public and other sources reasonably available to Environmental Data Resources, Inc. It cannot be concluded from this Report that coverage information for the target and surrounding properties does not exist from other sources. NO WARRANTY EXPRESSED OR IMPLIED, IS MADE WHATSOEVER IN CONNECTION WITH THIS REPORT. ENVIRONMENTAL DATA RESOURCES, INC. SPECIFICALLY DISCLAIMS THE MAKING OF ANY SUCH WARRANTIES, INCLUDING WITHOUT LIMITATION, MERCHANTABILITY OR FITNESS FOR A PARTICULAR USE OR PURPOSE. ALL RISK IS ASSUMED BY THE USER. IN NO EVENT SHALL ENVIRONMENTAL DATA RESOURCES, INC. BE LIABLE TO ANYONE, WHETHER ARISING OUT OF ERRORS OR OMISSIONS, NEGLIGENCE, ACCIDENT OR ANY OTHER CAUSE, FOR ANY LOSS OF DAMAGE, INCLUDING, WITHOUT LIMITATION, SPECIAL, INCIDENTAL, CONSEQUENTIAL, OR EXEMPLARY DAMAGES. ANY LIABILITY ON THE PART OF ENVIRONMENTAL DATA RESOURCES, INC. IS STRICTLY LIMITED TO A REFUND OF THE AMOUNT PAID FOR THIS REPORT. Purchaser accepts this Report "AS IS". Any analyses, estimates, ratings, environmental risk levels or risk codes provided in this Report are provided for illustrative purposes only, and are not intended to provide, nor should they be interpreted as providing any facts regarding, or prediction or forecast of, any environmental risk for any property. Only a Phase I Environmental Site Assessment performed by an environmental professional can provide information regarding the environmental risk for any property. Additionally, the information provided in this Report is not to be construed as legal advice.

Copyright 2019 by Environmental Data Resources, Inc. All rights reserved. Reproduction in any media or format, in whole or in part, of any report or map of Environmental Data Resources, Inc., or its affiliates, is prohibited without prior written permission.

EDR and its logos (including Sanborn and Sanborn Map) are trademarks of Environmental Data Resources, Inc. or its affiliates. All other trademarks used herein are the property of their respective owners.



INQUIRY #: 5530502.8

YEAR: 2016

= 500'

N

EDR

Subject boundary not shown because it exceeds image extent or image is not georeferenced.



INQUIRY #: 5530502.8

YEAR: 2012

= 500'

N

EDR

Subject boundary not shown because it exceeds image extent or image is not georeferenced.



INQUIRY #: 5530502.8

YEAR: 2009

= 500'

N

EDR

Subject boundary not shown because it exceeds image extent or image is not georeferenced.



INQUIRY #: 5530502.8

YEAR: 2005

= 500'

N

EDR

Subject boundary not shown because it exceeds image extent or image is not georeferenced.



INQUIRY #: 5530502.8

YEAR: 2002

= 500'

N

EDR

Subject boundary not shown because it exceeds image extent or image is not georeferenced.



INQUIRY #: 5530502.8

YEAR: 1994

= 500'

N

EDR

Subject boundary not shown because it exceeds image extent or image is not georeferenced.



INQUIRY #: 5530502.8

YEAR: 1989

= 500'

N

EDR

Subject boundary not shown because it exceeds image extent or image is not georeferenced.



INQUIRY #: 5530502.8


YEAR: 1985

= 500'

N

EDR

Subject boundary not shown because it exceeds image extent or image is not georeferenced.

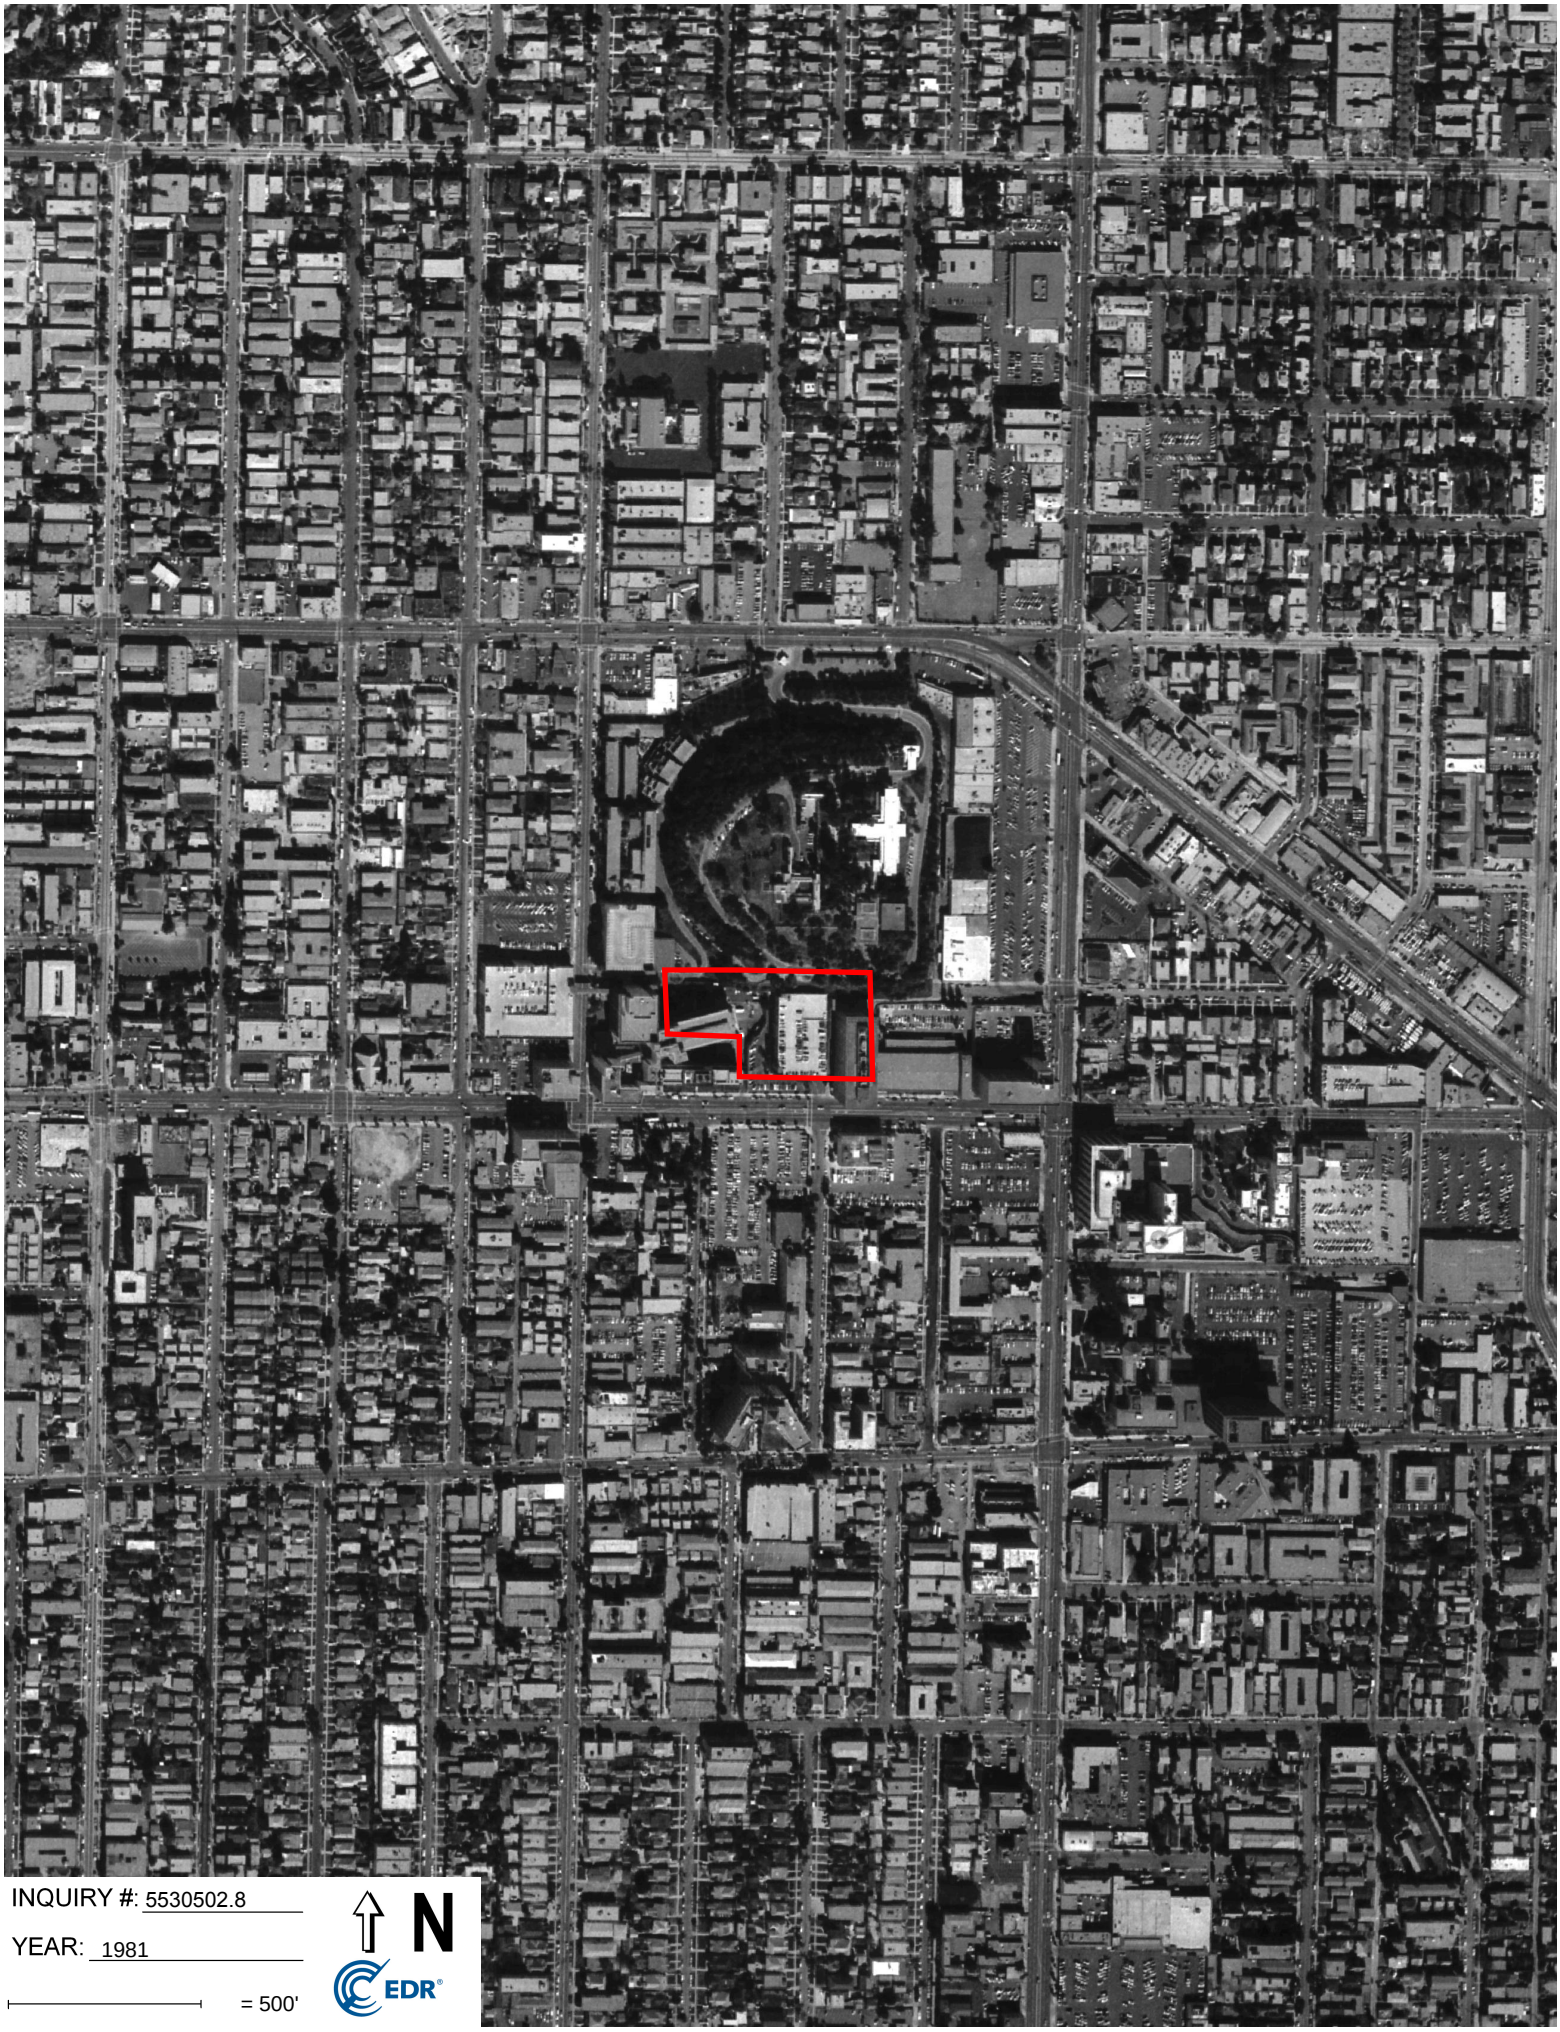
INQUIRY #: 5530502.8
YEAR: 1981
= 500'
N
EDR


INQUIRY #: 5530502.8
YEAR: 1977
= 500'
N
EDR



INQUIRY #: 5530502.8

YEAR: 1972

= 500'

N

EDR

Subject boundary not shown because it exceeds image extent or image is not georeferenced.



INQUIRY #: 5530502.8

YEAR: 1964

= 500'

N

EDR

Subject boundary not shown because it exceeds image extent or image is not georeferenced.


INQUIRY #: 5530502.8
YEAR: 1954
= 500'
N
EDR
Subject boundary not shown because it exceeds image extent or image is not georeferenced.



INQUIRY #: 5530502.8

YEAR: 1952

= 500'

N

EDR

Subject boundary not shown because it exceeds image extent or image is not georeferenced.



INQUIRY #: 5530502.8

YEAR: 1952

= 500'

N

EDR

Subject boundary not shown because it exceeds image extent or image is not georeferenced.



INQUIRY #: 5530502.8

YEAR: 1948

= 500'

N

EDR

Subject boundary not shown because it exceeds image extent or image is not georeferenced.



INQUIRY #: 5530502.8

YEAR: 1938

= 500'

N

EDR

Subject boundary not shown because it exceeds image extent or image is not georeferenced.



INQUIRY #: 5530502.8

YEAR: 1928

= 500'

N

EDR

Subject boundary not shown because it exceeds image extent or image is not georeferenced.



INQUIRY #: 5530502.8

YEAR: 1923

= 500'

N

EDR

Subject boundary not shown because it exceeds image extent or image is not georeferenced.

ATTACHMENT C

Sunset Campus Desktop
4867 Sunset Boulevard
Los Angeles, CA 90027

Inquiry Number: 5530502.3
January 10, 2019

Certified Sanborn® Map Report

6 Armstrong Road, 4th floor
Shelton, CT 06484
Toll Free: 800.352.0050
www.edrnet.com

Certified Sanborn® Map Report

01/10/19

Site Name:

Sunset Campus Desktop
4867 Sunset Boulevard
Los Angeles, CA 90027
EDR Inquiry # 5530502.3

Client Name:

Stantec
290 Conejo Ridge Avenue
Thousand Oaks, CA 91361
Contact: Laura Butler

The Sanborn Library has been searched by EDR and maps covering the target property location as provided by Stantec were identified for the years listed below. The Sanborn Library is the largest, most complete collection of fire insurance maps. The collection includes maps from Sanborn, Bromley, Perris & Browne, Hopkins, Barlow, and others. Only Environmental Data Resources Inc. (EDR) is authorized to grant rights for commercial reproduction of maps by the Sanborn Library LLC, the copyright holder for the collection. Results can be authenticated by visiting www.edrnet.com/sanborn.

The Sanborn Library is continually enhanced with newly identified map archives. This report accesses all maps in the collection as of the day this report was generated.

Certified Sanborn Results:

Certification # 490B-4710-A829

PO # 185899000

Project Sunset Desktop Study

Maps Provided:

1970	1955
1969	1950
1968	1919
1966	
1962	
1961	
1960	
1957	

Sanborn® Library search results

Certification #: 490B-4710-A829

The Sanborn Library includes more than 1.2 million fire insurance maps from Sanborn, Bromley, Perris & Browne, Hopkins, Barlow and others which track historical property usage in approximately 12,000 American cities and towns. Collections searched:

- ☑ Library of Congress
- ☑ University Publications of America
- ☑ EDR Private Collection

The Sanborn Library LLC Since 1866™

Limited Permission To Make Copies

Stantec (the client) is permitted to make up to FIVE photocopies of this Sanborn Map transmittal and each fire insurance map accompanying this report solely for the limited use of its customer. No one other than the client is authorized to make copies. Upon request made directly to an EDR Account Executive, the client may be permitted to make a limited number of additional photocopies. This permission is conditioned upon compliance by the client, its customer and their agents with EDR's copyright policy; a copy of which is available upon request.


This Report contains certain information obtained from a variety of public and other sources reasonably available to Environmental Data Resources, Inc. It cannot be concluded from this Report that coverage information for the target and surrounding properties does not exist from other sources. NO WARRANTY EXPRESSED OR IMPLIED, IS MADE WHATSOEVER IN CONNECTION WITH THIS REPORT. ENVIRONMENTAL DATA RESOURCES, INC. SPECIFICALLY DISCLAIMS THE MAKING OF ANY SUCH WARRANTIES, INCLUDING WITHOUT LIMITATION, MERCHANTABILITY OR FITNESS FOR A PARTICULAR USE OR PURPOSE. ALL RISK IS ASSUMED BY THE USER. IN NO EVENT SHALL ENVIRONMENTAL DATA RESOURCES, INC. BE LIABLE TO ANYONE, WHETHER ARISING OUT OF ERRORS OR OMISSIONS, NEGLIGENCE, ACCIDENT OR ANY OTHER CAUSE, FOR ANY LOSS OF DAMAGE, INCLUDING, WITHOUT LIMITATION, SPECIAL, INCIDENTAL, CONSEQUENTIAL, OR EXEMPLARY DAMAGES. ANY LIABILITY ON THE PART OF ENVIRONMENTAL DATA RESOURCES, INC. IS STRICTLY LIMITED TO A REFUND OF THE AMOUNT PAID FOR THIS REPORT. Purchaser accepts this Report "AS IS". Any analyses, estimates, ratings, environmental risk levels or risk codes provided in this Report are provided for illustrative purposes only, and are not intended to provide, nor should they be interpreted as providing any facts regarding, or prediction or forecast of, any environmental risk for any property. Only a Phase I Environmental Site Assessment performed by an environmental professional can provide information regarding the environmental risk for any property. Additionally, the information provided in this Report is not to be construed as legal advice.
Copyright 2019 by Environmental Data Resources, Inc. All rights reserved. Reproduction in any media or format, in whole or in part, of any report or map of Environmental Data Resources, Inc., or its affiliates, is prohibited without prior written permission.

EDR and its logos (including Sanborn and Sanborn Map) are trademarks of Environmental Data Resources, Inc. or its affiliates. All other trademarks used herein are the property of their respective owners.


Sanborn Sheet Key

This Certified Sanborn Map Report is based upon the following Sanborn Fire Insurance map sheets.


1970 Source Sheets

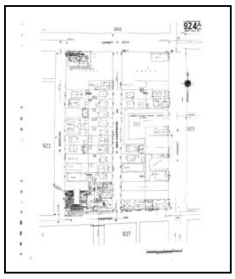


Volume 9A, Sheet 924a
1970

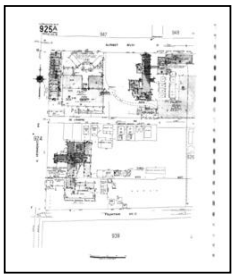

Volume 9A, Sheet 925a
1970

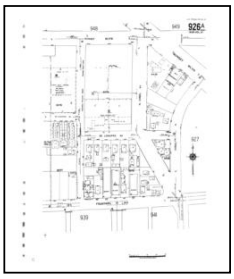

Volume 9A, Sheet 926a
1970

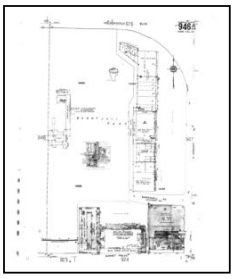

Volume 9A, Sheet 946a
1970




Volume 9A, Sheet 947a
1970




Volume 9A, Sheet 948a
1970


1969 Source Sheets

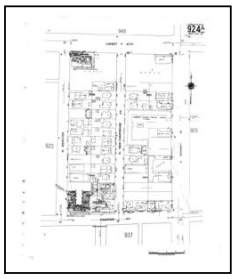


Volume 9A, Sheet 924a
1969

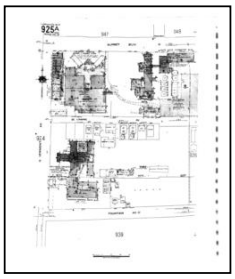

Volume 9A, Sheet 925a
1969

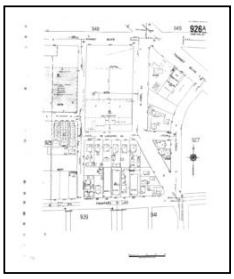

Volume 9A, Sheet 926a
1969

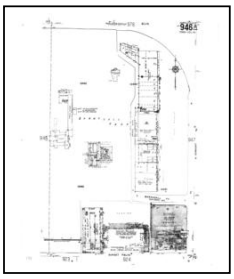

Volume 9A, Sheet 946a
1969



Volume 9A, Sheet 947a
1969




Volume 9A, Sheet 948a
1969

Sanborn Sheet Key

This Certified Sanborn Map Report is based upon the following Sanborn Fire Insurance map sheets.

1968 Source Sheets

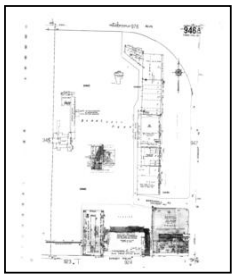

Volume 9A, Sheet 946a
1968




Volume 9A, Sheet 947a
1968



Volume 9A, Sheet 948a
1968




Volume 9A, Sheet 924a
1968

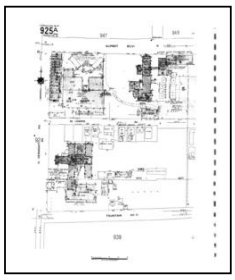


Volume 9A, Sheet 925a
1968

1966 Source Sheets

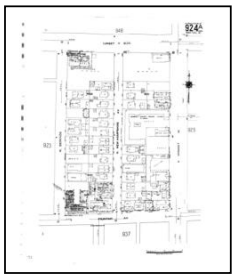


Volume 9A, Sheet 924a
1966

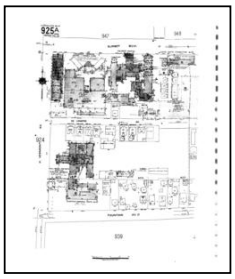

Volume 9A, Sheet 925a
1966



Volume 9A, Sheet 926a
1966

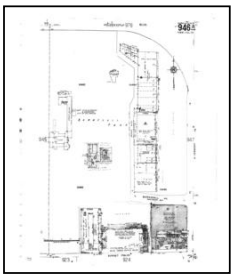

Volume 9A, Sheet 946a
1966



Volume 9A, Sheet 947a
1966



Volume 9A, Sheet 948a
1966


Sanborn Sheet Key

This Certified Sanborn Map Report is based upon the following Sanborn Fire Insurance map sheets.

1962 Source Sheets




Volume 9A, Sheet 924a
1962

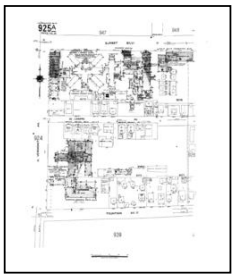

Volume 9A, Sheet 925a
1962



Volume 9A, Sheet 926a
1962

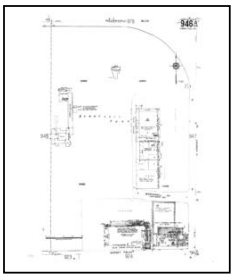

Volume 9A, Sheet 946a
1962




Volume 9A, Sheet 947a
1962




Volume 9A, Sheet 948a
1962


1961 Source Sheets

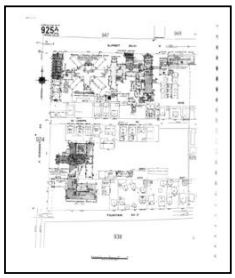

Volume 9A, Sheet 925a
1961

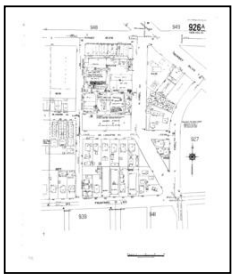

Volume 9A, Sheet 926a
1961

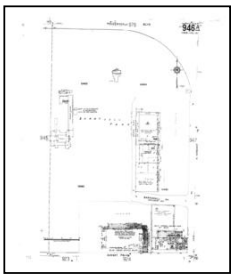


Volume 9A, Sheet 946a
1961



Volume 9A, Sheet 947a
1961



Volume 9A, Sheet 948a
1961

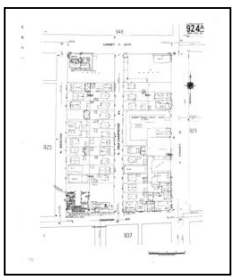

Volume 9A, Sheet 924a
1961


Sanborn Sheet Key

This Certified Sanborn Map Report is based upon the following Sanborn Fire Insurance map sheets.

1960 Source Sheets




Volume 9A, Sheet 924a
1960

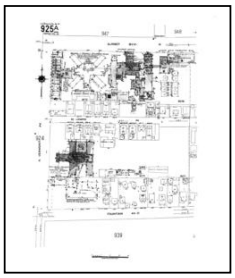

Volume 9A, Sheet 925a
1960



Volume 9A, Sheet 926a
1960

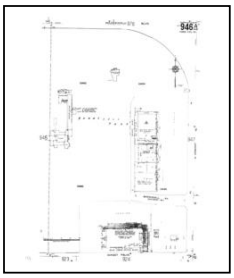

Volume 9A, Sheet 946a
1960




Volume 9A, Sheet 947a
1960



Volume 9A, Sheet 948a
1960

1957 Source Sheets

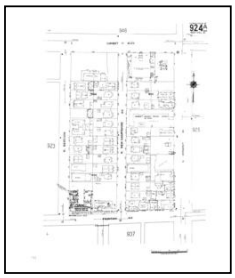


Volume 9A, Sheet 924a
1957



Volume 9A, Sheet 925a
1957



Volume 9A, Sheet 926a
1957

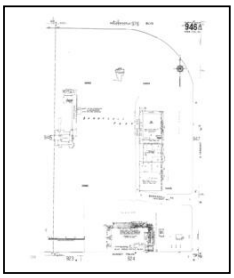

Volume 9A, Sheet 946a
1957



Volume 9A, Sheet 947a
1957



Volume 9A, Sheet 948a
1957


Sanborn Sheet Key


This Certified Sanborn Map Report is based upon the following Sanborn Fire Insurance map sheets.

1955 Source Sheets



Volume 9A, Sheet 924a
1955



Volume 9A, Sheet 925a
1955

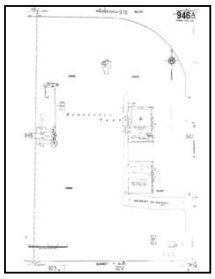
Volume 9A, Sheet 946a
1955

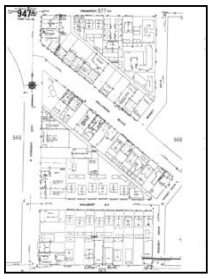

Volume 9A, Sheet 947a
1955


Volume 9A, Sheet 948a
1955

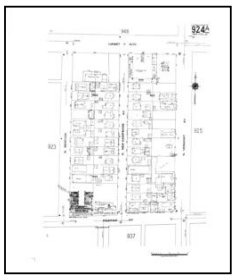
Volume 9A, Sheet 924a
1955

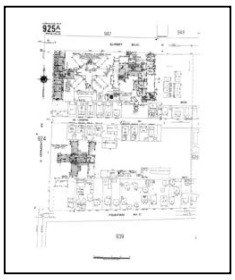
Volume 9A, Sheet 925a
1955


Volume 9A, Sheet 926a
1955

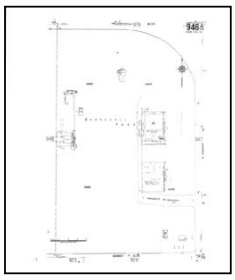

Volume 9A, Sheet 946a
1955



Volume 9A, Sheet 947a
1955



Volume 9A, Sheet 948a
1955

1950 Source Sheets


Volume 9, Sheet 924
1950

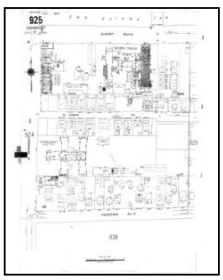
Volume 9, Sheet 925
1950

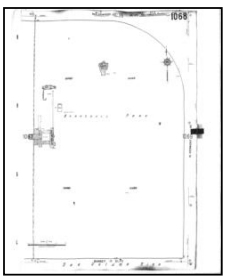

Volume 10, Sheet 1068
1950

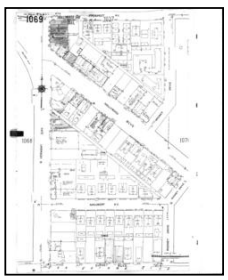
Volume 10, Sheet 1069
1950

Sanborn Sheet Key


This Certified Sanborn Map Report is based upon the following Sanborn Fire Insurance map sheets.

1950 Source Sheets

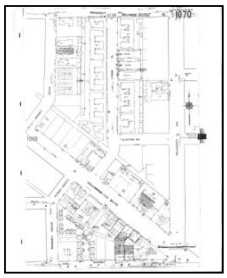


Volume 10, Sheet 1070
1950


1919 Source Sheets

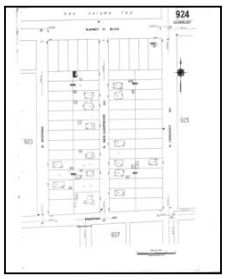

Volume 9, Sheet 924
1919

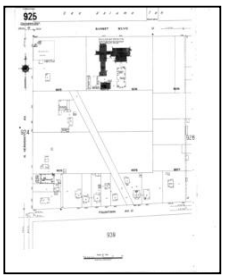


Volume 9, Sheet 925
1919

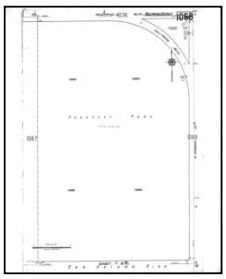

Volume 10, Sheet 1068
1919



Volume 10, Sheet 1069
1919

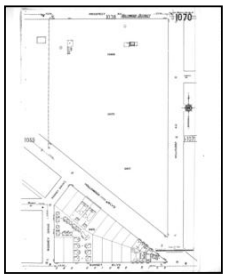


Volume 10, Sheet 1070
1919

Certified Sanborn® Map

1970

Site Name:	Sunset Campus Desktop
Address:	4867 Sunset Boulevard
City, ST, ZIP:	Los Angeles, CA 90027
Client:	Stantec
EDR Inquiry:	5530502.3
Order Date:	01/10/2019
Certification #	490B-4710-A829
Copyright	1970

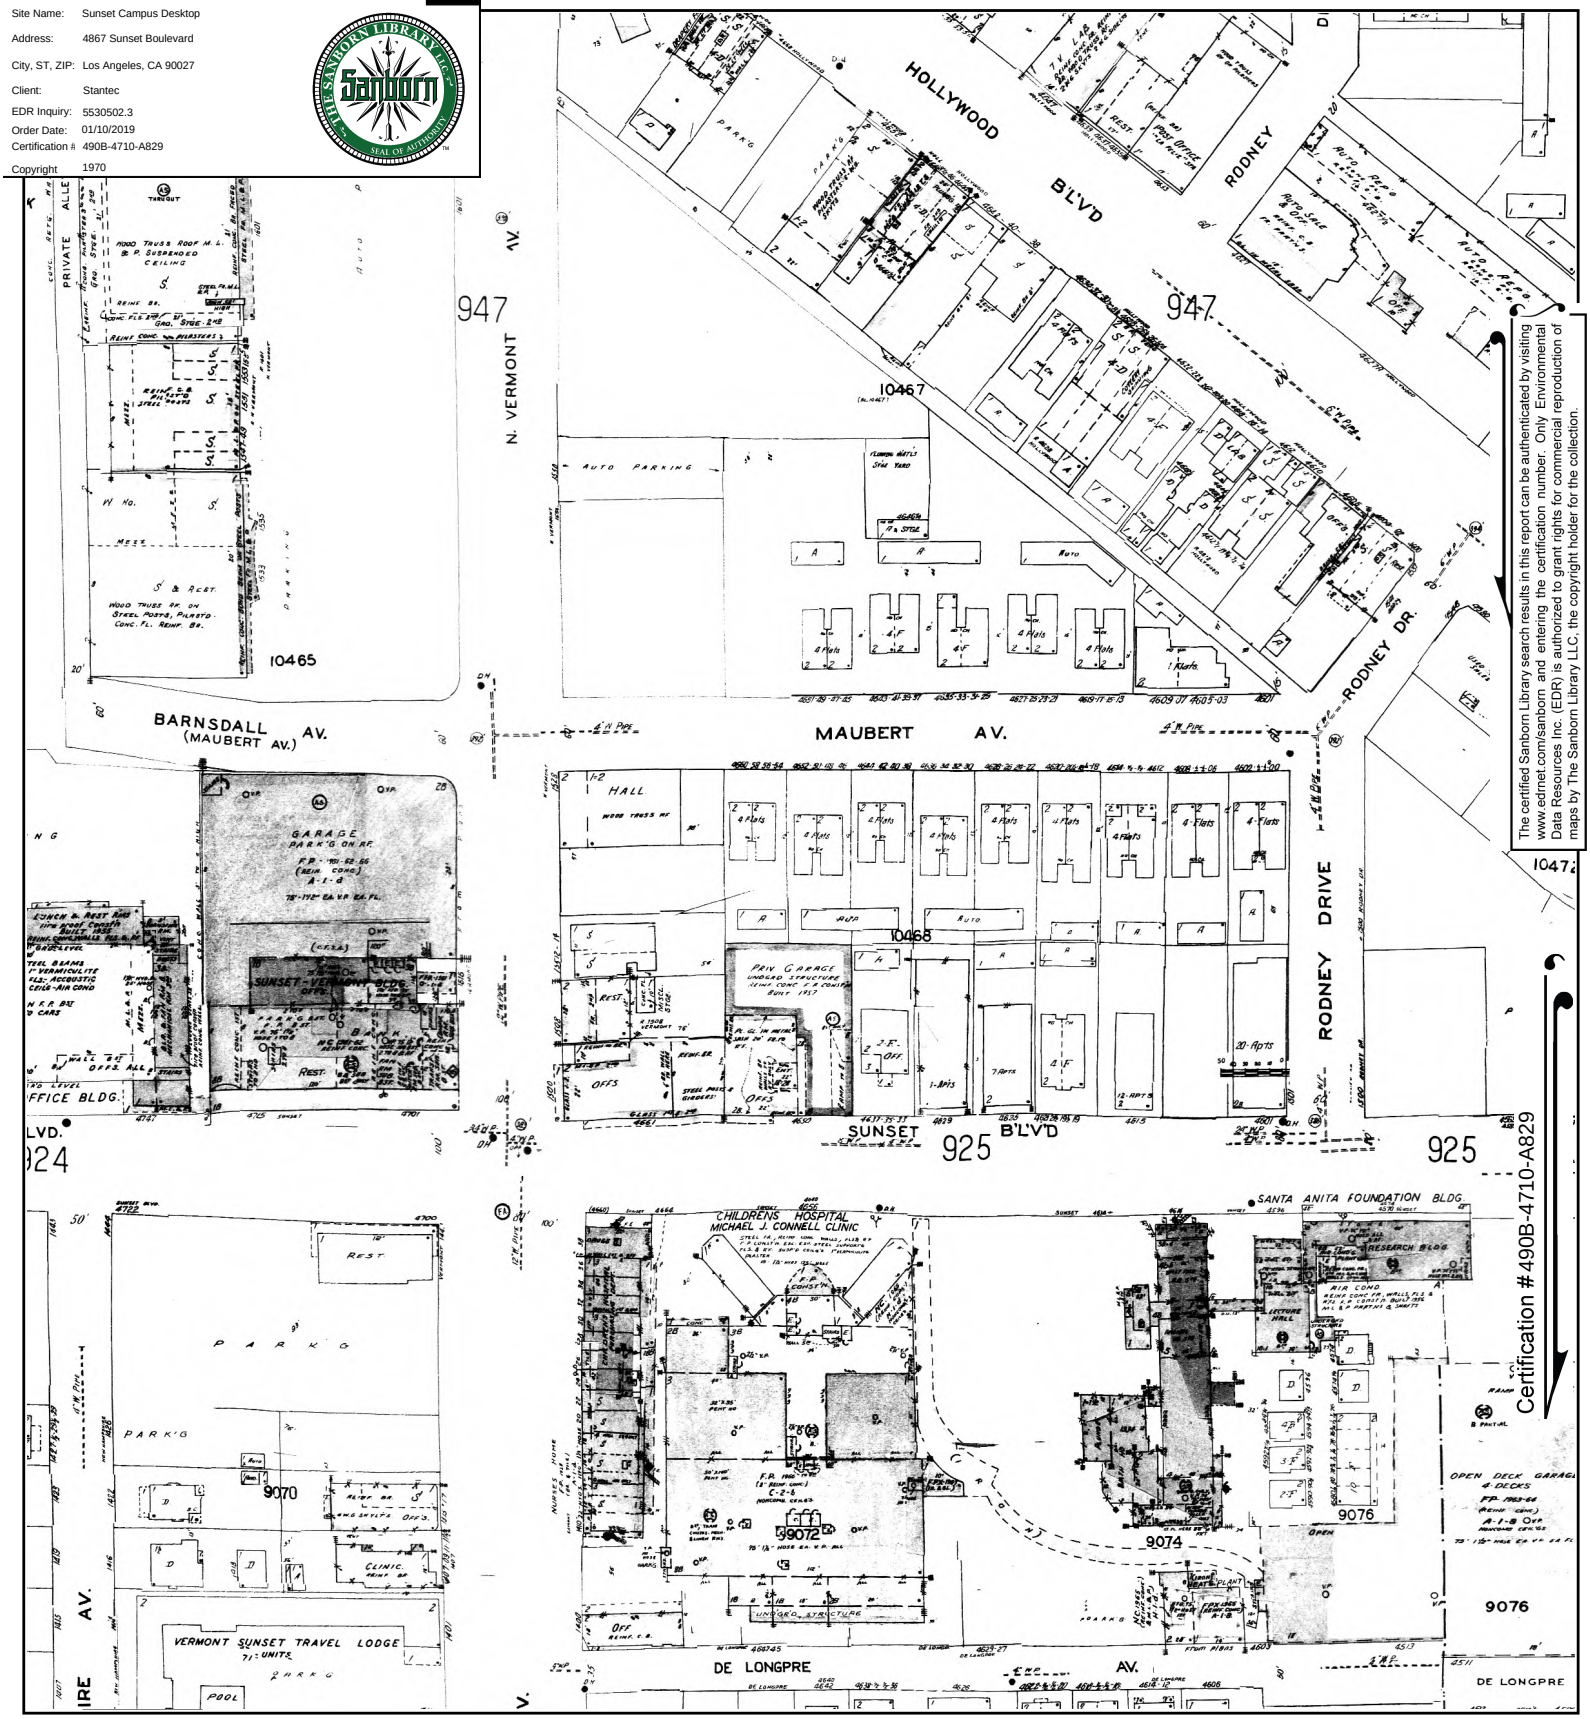



The certified Sanborn Library search results in this report can be authenticated by visiting www.edrnet.com/sanborn and entering the certification number. Only Environmental Data Resources Inc. (EDR) is authorized to grant rights for commercial reproduction of maps by The Sanborn Library LLC, the copyright holder for the collection.

Certification #490B-4710-A829

This Certified Sanborn Map combines the following sheets.
Outlined areas indicate map sheets within the collection.

0 Feet 150 300 600

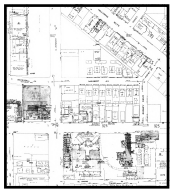

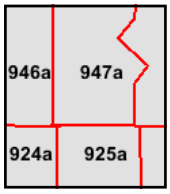


Volume 9A, Sheet 948a
Volume 9A, Sheet 947a
Volume 9A, Sheet 946a
Volume 9A, Sheet 926a
Volume 9A, Sheet 925a
Volume 9A, Sheet 924a

N

Certified Sanborn® Map

1969

Site Name:	Sunset Campus Desktop
Address:	4867 Sunset Boulevard
City, ST, ZIP:	Los Angeles, CA 90027
Client:	Stantec
EDR Inquiry:	5530502.3
Order Date:	01/10/2019
Certification #	490B-4710-A829
Copyright	1969

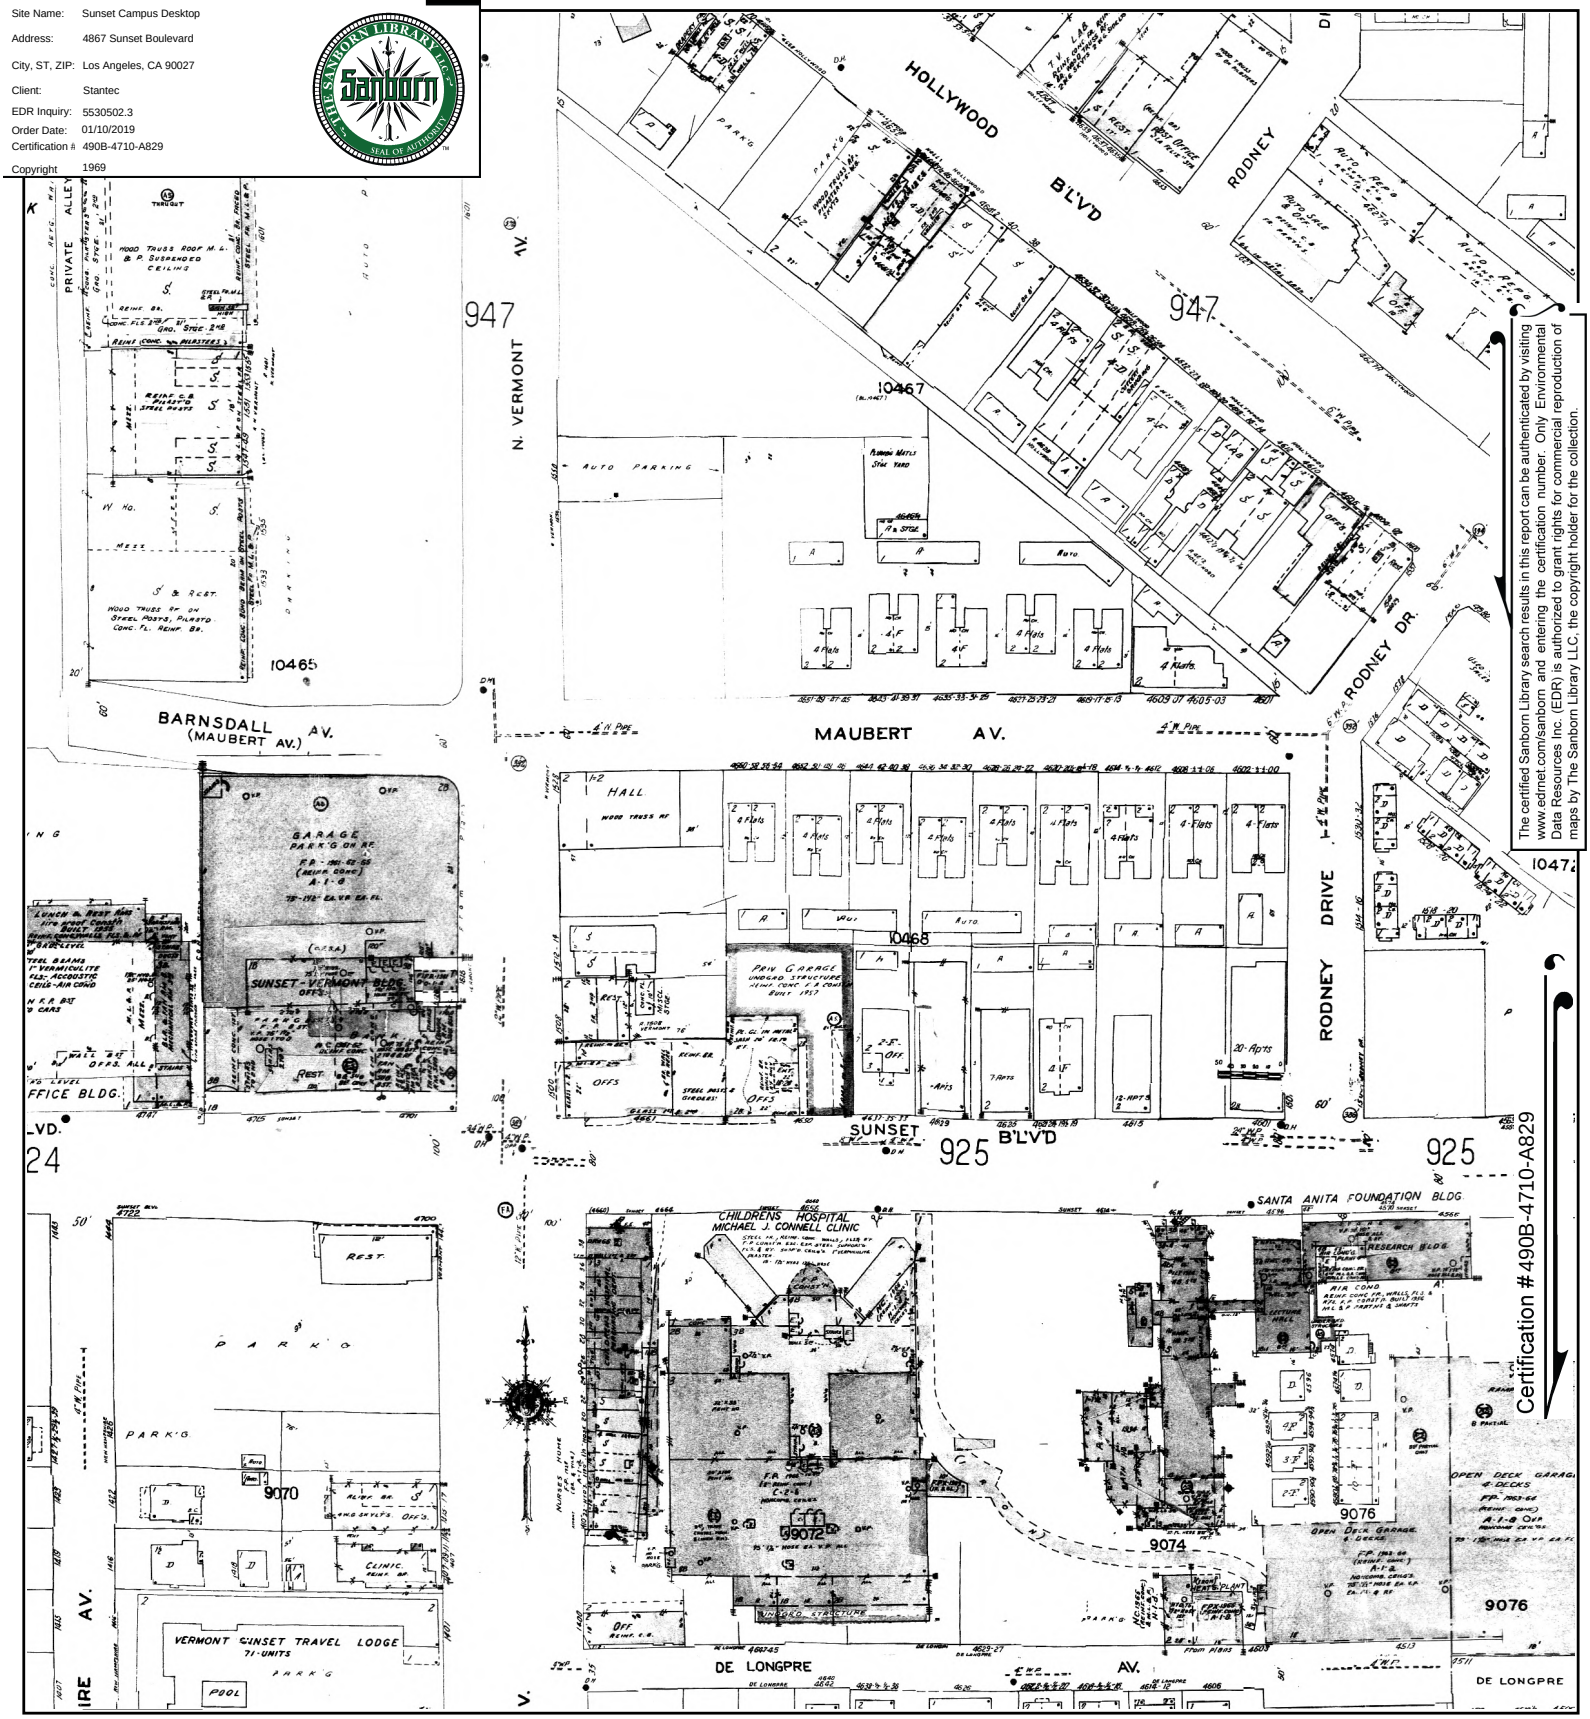



The certified Sanborn Library search results in this report can be authenticated by visiting www.edrnet.com/sanborn and entering the certification number. Only Environmental Data Resources Inc. (EDR) is authorized to grant rights for commercial reproduction of maps by The Sanborn Library LLC, the copyright holder for the collection.

Certification #490B-4710-A829

This Certified Sanborn Map combines the following sheets.
Outlined areas indicate map sheets within the collection.

0 Feet 150 300 600

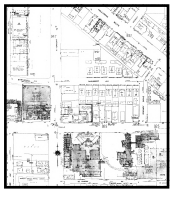

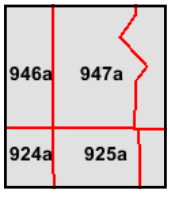


Volume 9A, Sheet 948a
Volume 9A, Sheet 947a
Volume 9A, Sheet 946a
Volume 9A, Sheet 926a
Volume 9A, Sheet 925a
Volume 9A, Sheet 924a

N


Certified Sanborn® Map


1968

Site Name:	Sunset Campus Desktop
Address:	4867 Sunset Boulevard
City, ST, ZIP:	Los Angeles, CA 90027
Client:	Stantec
EDR Inquiry:	5530502.3
Order Date:	01/10/2019
Certification #:	490B-4710-A829
Copyright	1968

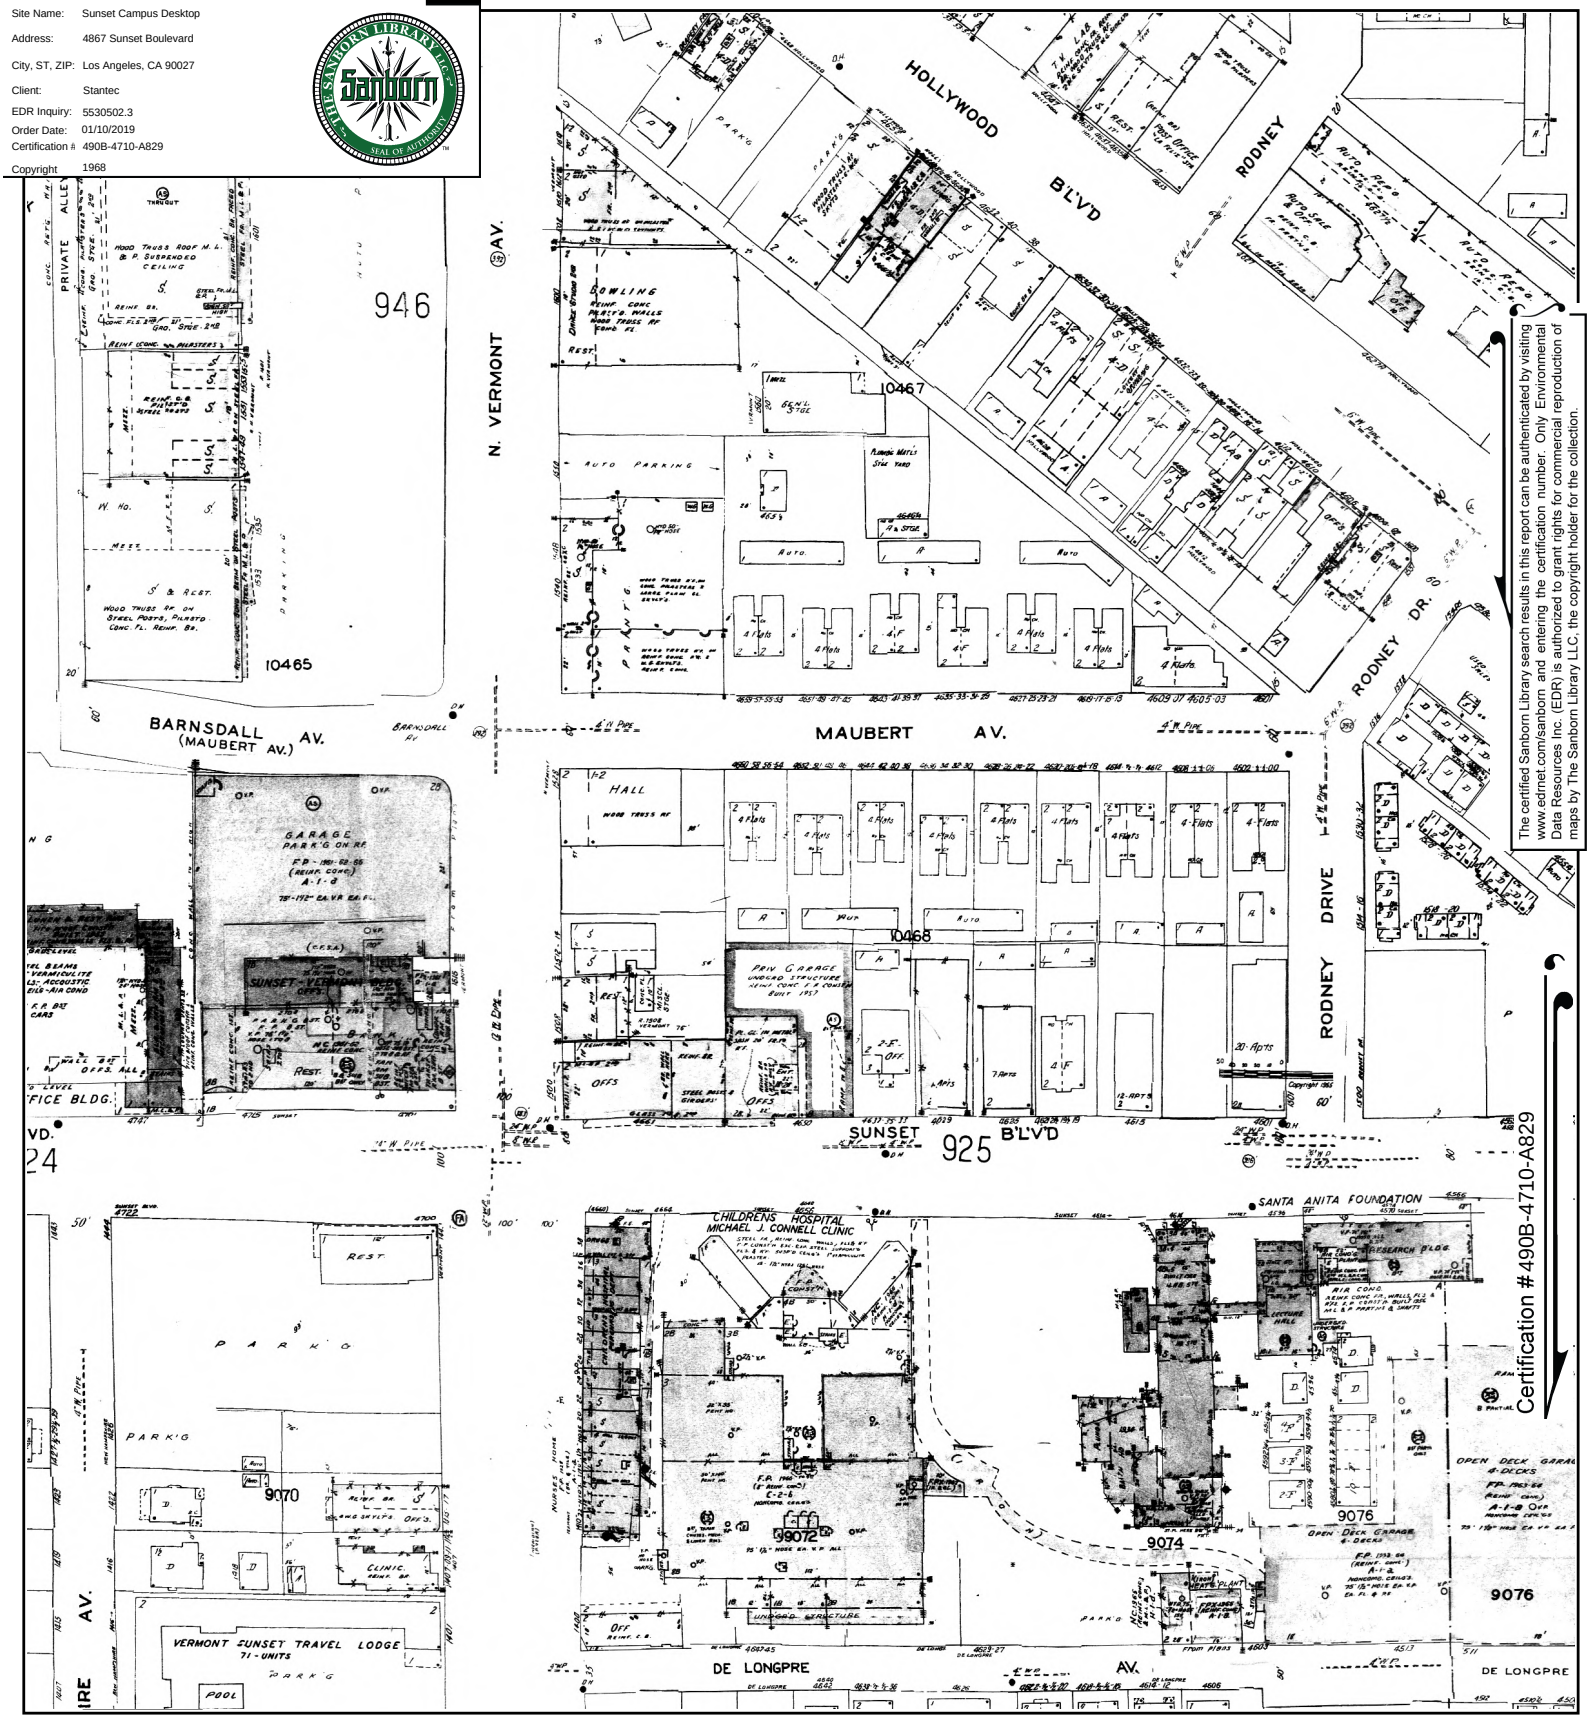

This Certified Sanborn Map combines the following sheets.
Outlined areas indicate map sheets within the collection.

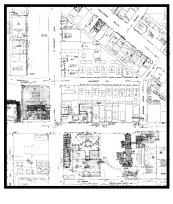

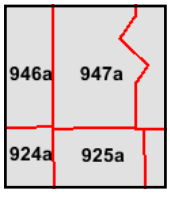

Volume 9A, Sheet 925a
Volume 9A, Sheet 924a
Volume 9A, Sheet 948a
Volume 9A, Sheet 947a
Volume 9A, Sheet 946a

0 Feet 150 300 600

N


Certification #490B-4710-A829

The certified Sanborn Library search results in this report can be authenticated by visiting www.edrnet.com/sanborn and entering the certification number. Only Environmental Data Resources Inc. (EDR) is authorized to grant rights for commercial reproduction of maps by The Sanborn Library LLC, the copyright holder for the collection.

Certified Sanborn® Map

1966


Site Name: Sunset Campus Desktop
Address: 4867 Sunset Boulevard
City, ST, ZIP: Los Angeles, CA 90027
Client: Stantec
EDR Inquiry: 5530502.3
Order Date: 01/10/2019
Certification #: 490B-4710-A829
Copyright: 1966

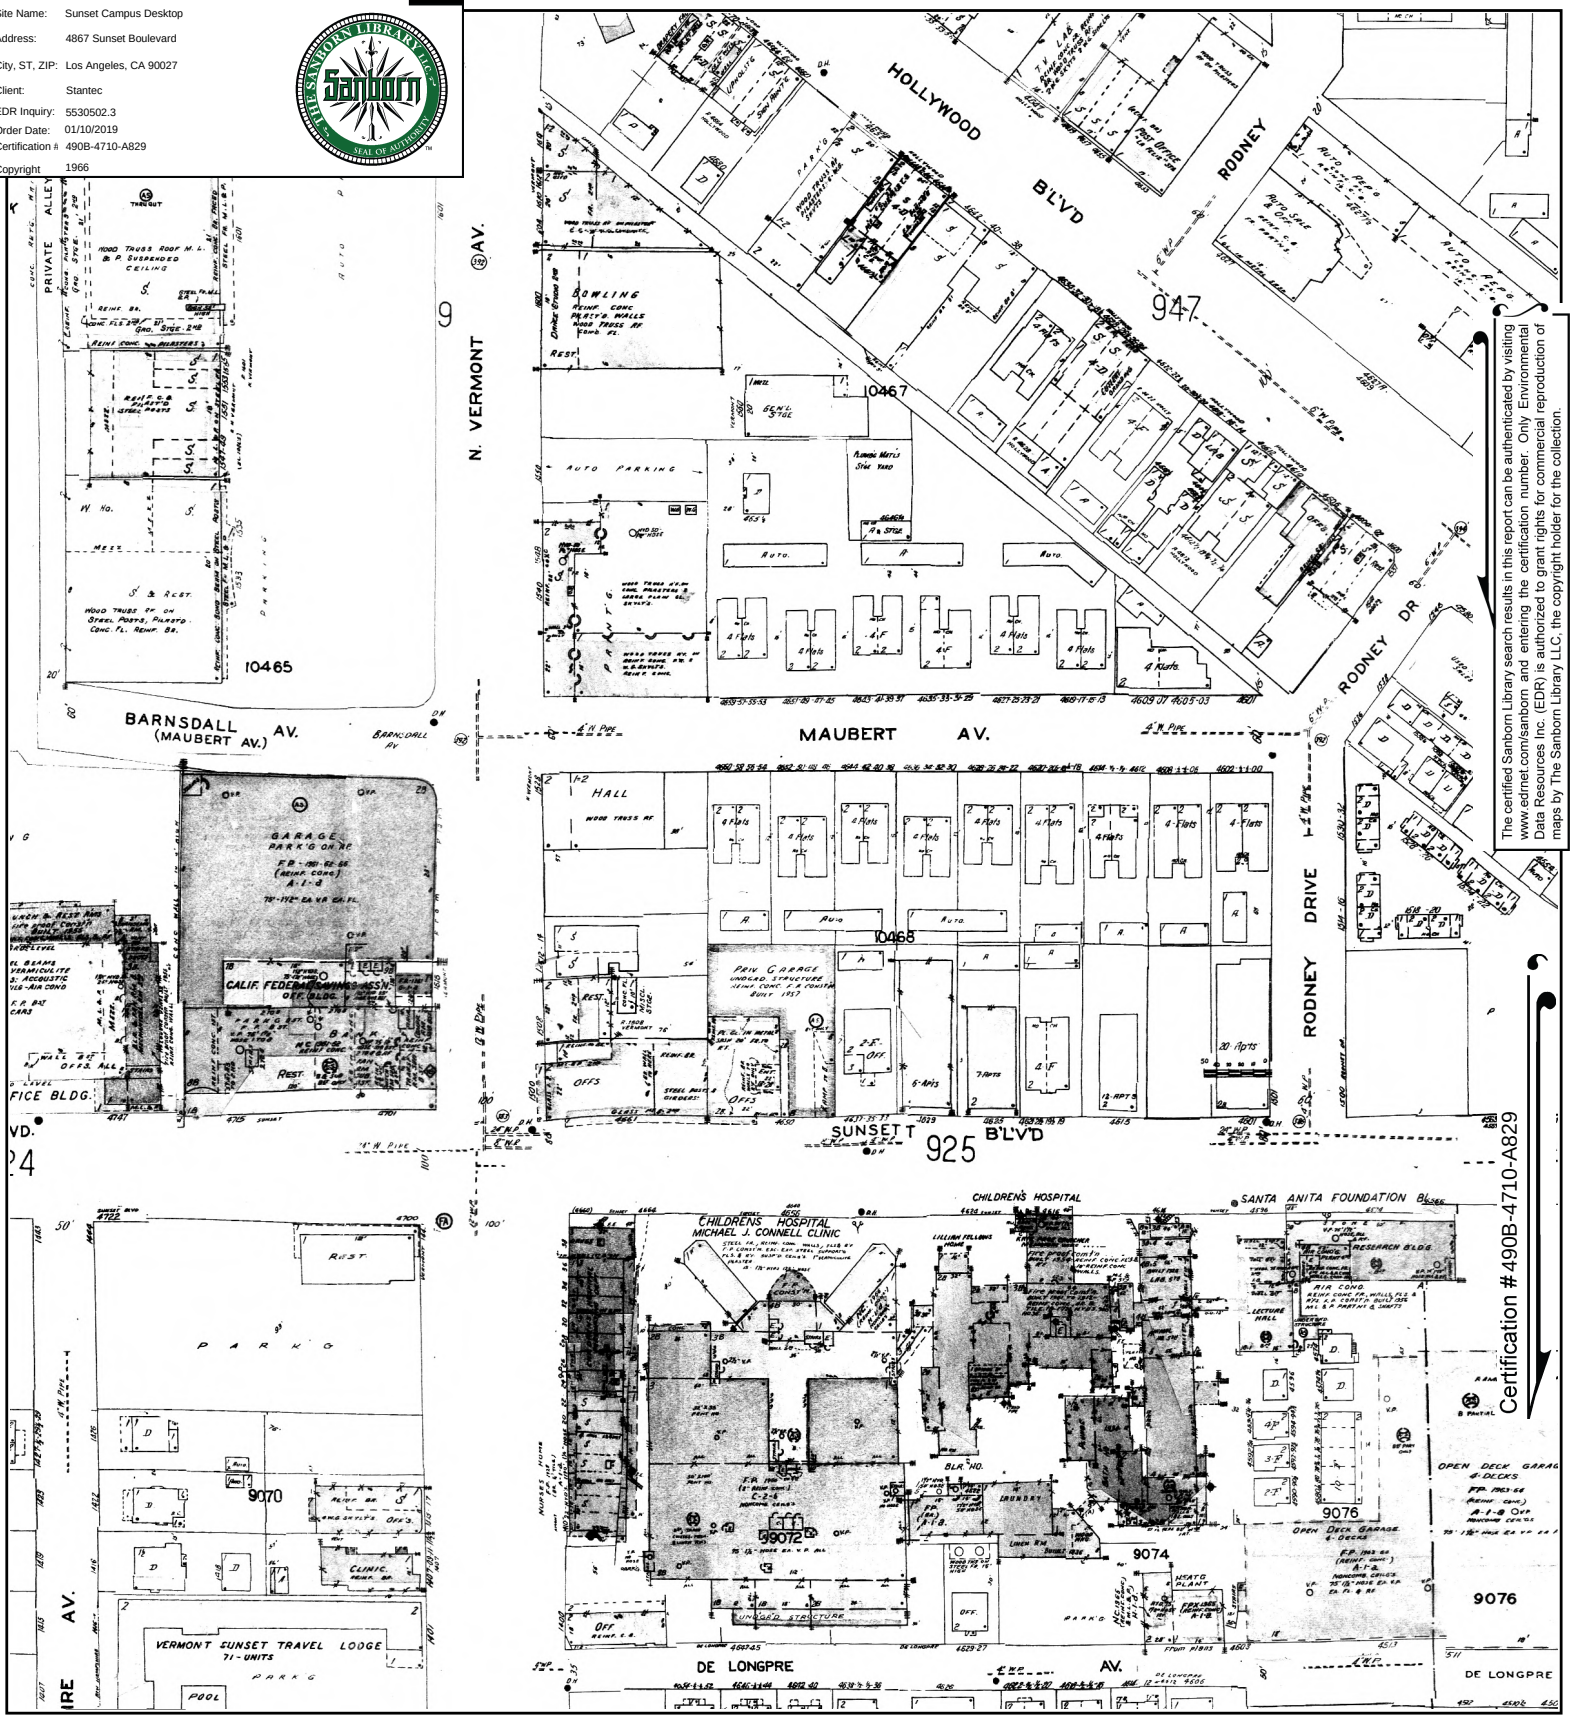


The certified Sanborn Library search results in this report can be authenticated by visiting www.edrnet.com/sanborn and entering the certification number. Only Environmental Data Resources Inc. (EDR) is authorized to grant rights for commercial reproduction of maps by The Sanborn Library LLC, the copyright holder for the collection.

Certification #490B-4710-A829

This Certified Sanborn Map combines the following sheets.
Outlined areas indicate map sheets within the collection.

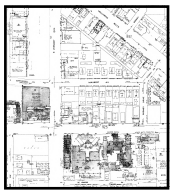

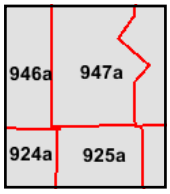

Volume 9A, Sheet 948a
Volume 9A, Sheet 947a
Volume 9A, Sheet 946a
Volume 9A, Sheet 926a
Volume 9A, Sheet 925a
Volume 9A, Sheet 924a


0 Feet 150 300 600

N

Certified Sanborn® Map

1962


Site Name: Sunset Campus Desktop
Address: 4867 Sunset Boulevard
City, ST, ZIP: Los Angeles, CA 90027
Client: Stantec
EDR Inquiry: 5530502.3
Order Date: 01/10/2019
Certification #: 490B-4710-A829
Copyright: 1962

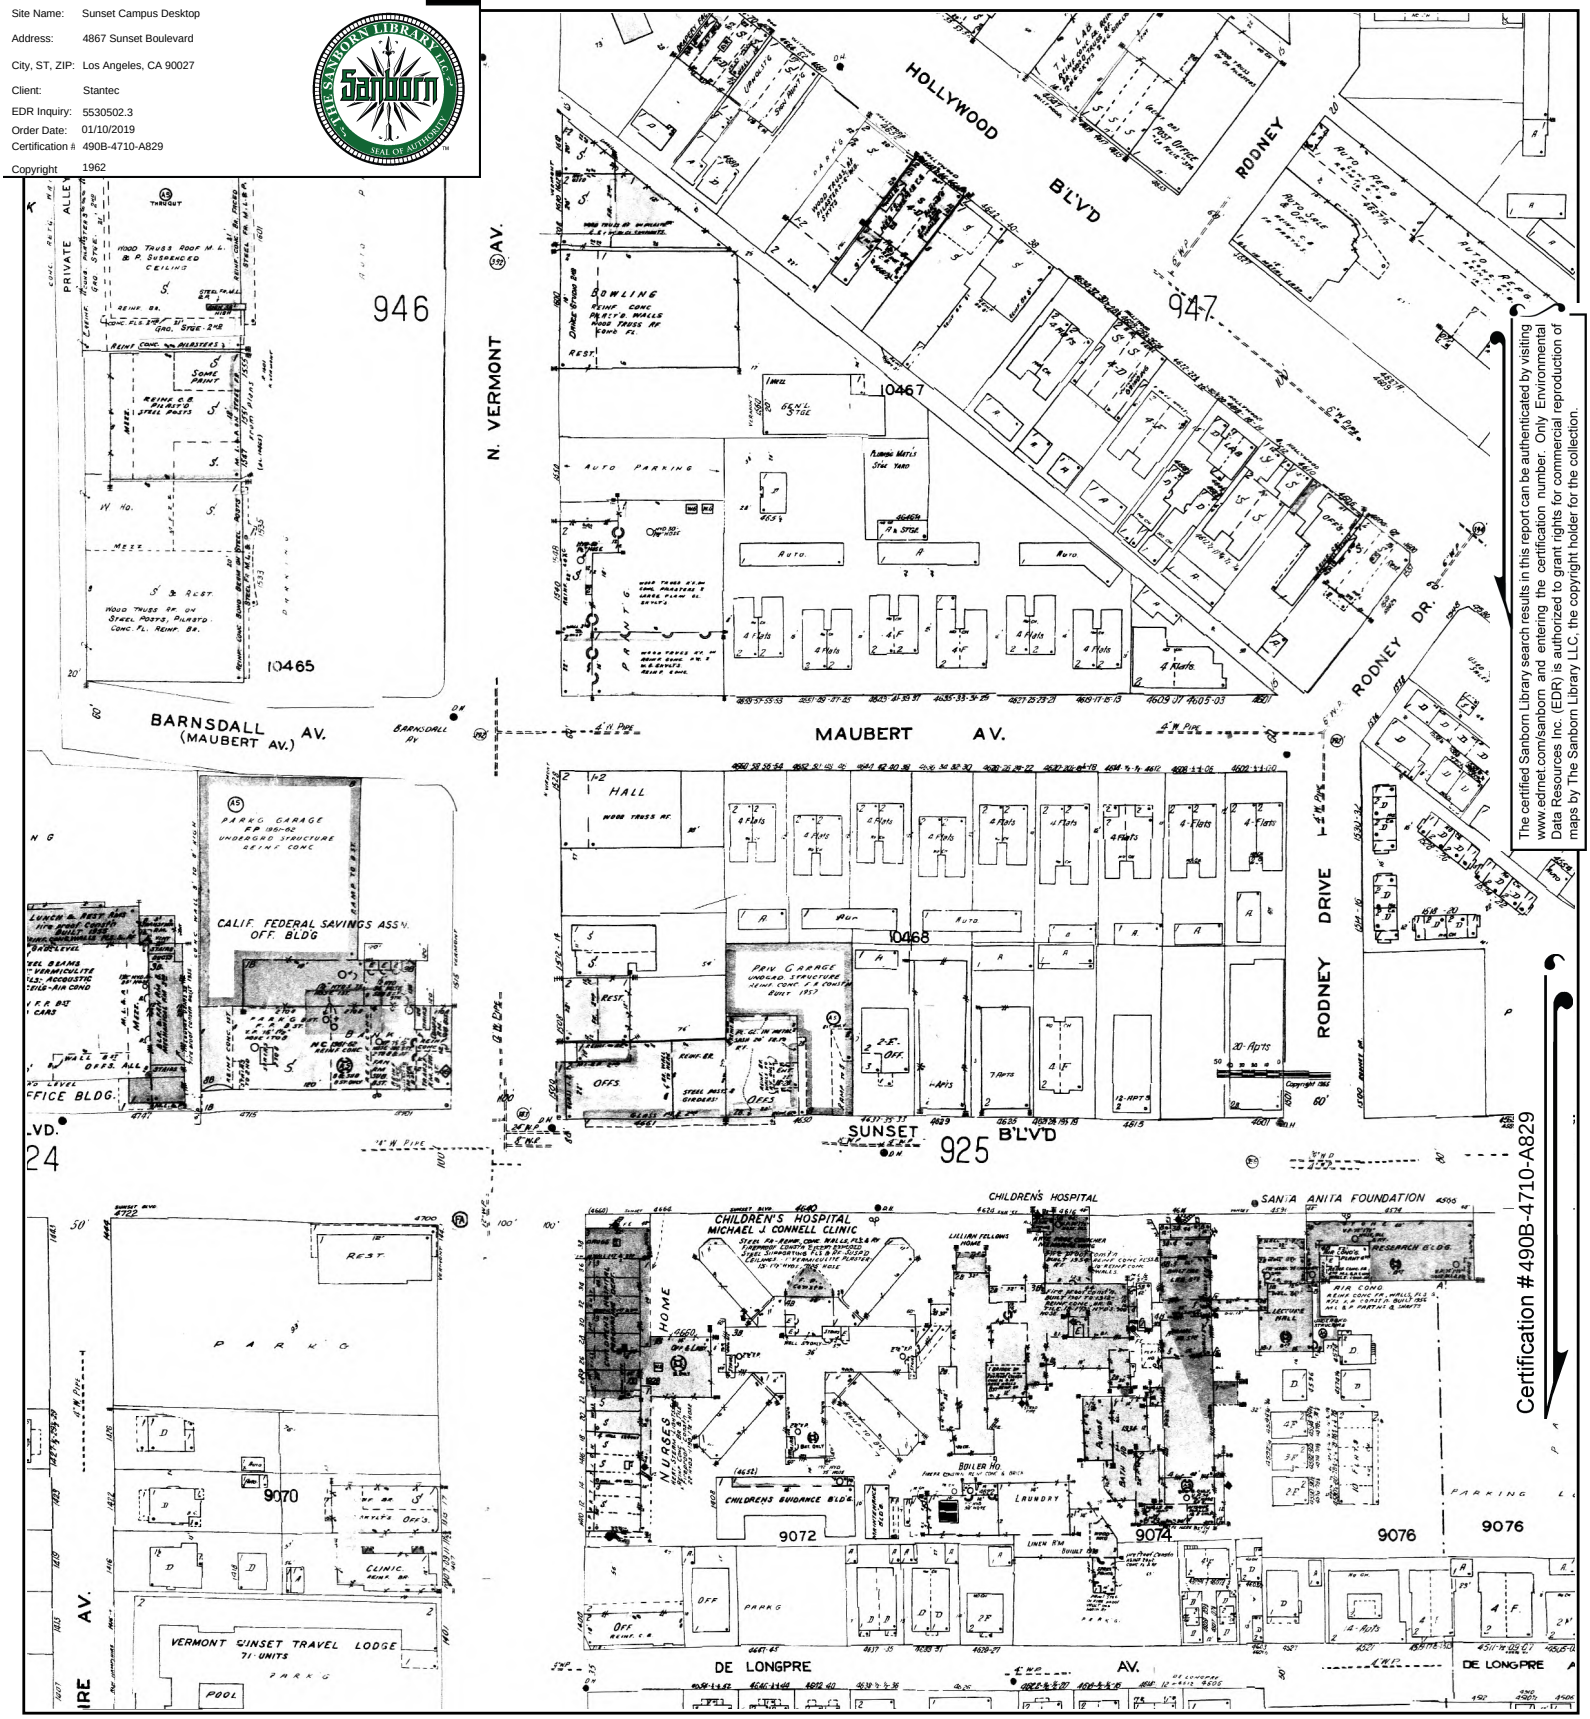


The certified Sanborn Library search results in this report can be authenticated by visiting www.edrnet.com/sanborn and entering the certification number. Only Environmental Data Resources Inc. (EDR) is authorized to grant rights for commercial reproduction of maps by The Sanborn Library LLC, the copyright holder for the collection.

This Certified Sanborn Map combines the following sheets.
Outlined areas indicate map sheets within the collection.

0 Feet 150 300 600

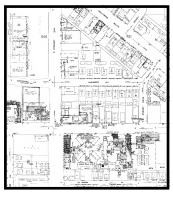

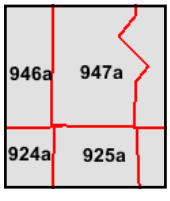


Volume 9A, Sheet 948a
Volume 9A, Sheet 947a
Volume 9A, Sheet 946a
Volume 9A, Sheet 926a
Volume 9A, Sheet 925a
Volume 9A, Sheet 924a

N

Certified Sanborn® Map

1961

Site Name: Sunset Campus Desktop
Address: 4867 Sunset Boulevard
City, ST, ZIP: Los Angeles, CA 90027
Client: Stantec
EDR Inquiry: 5530502.3
Order Date: 01/10/2019
Certification #: 490B-4710-A829
Copyright: 1961

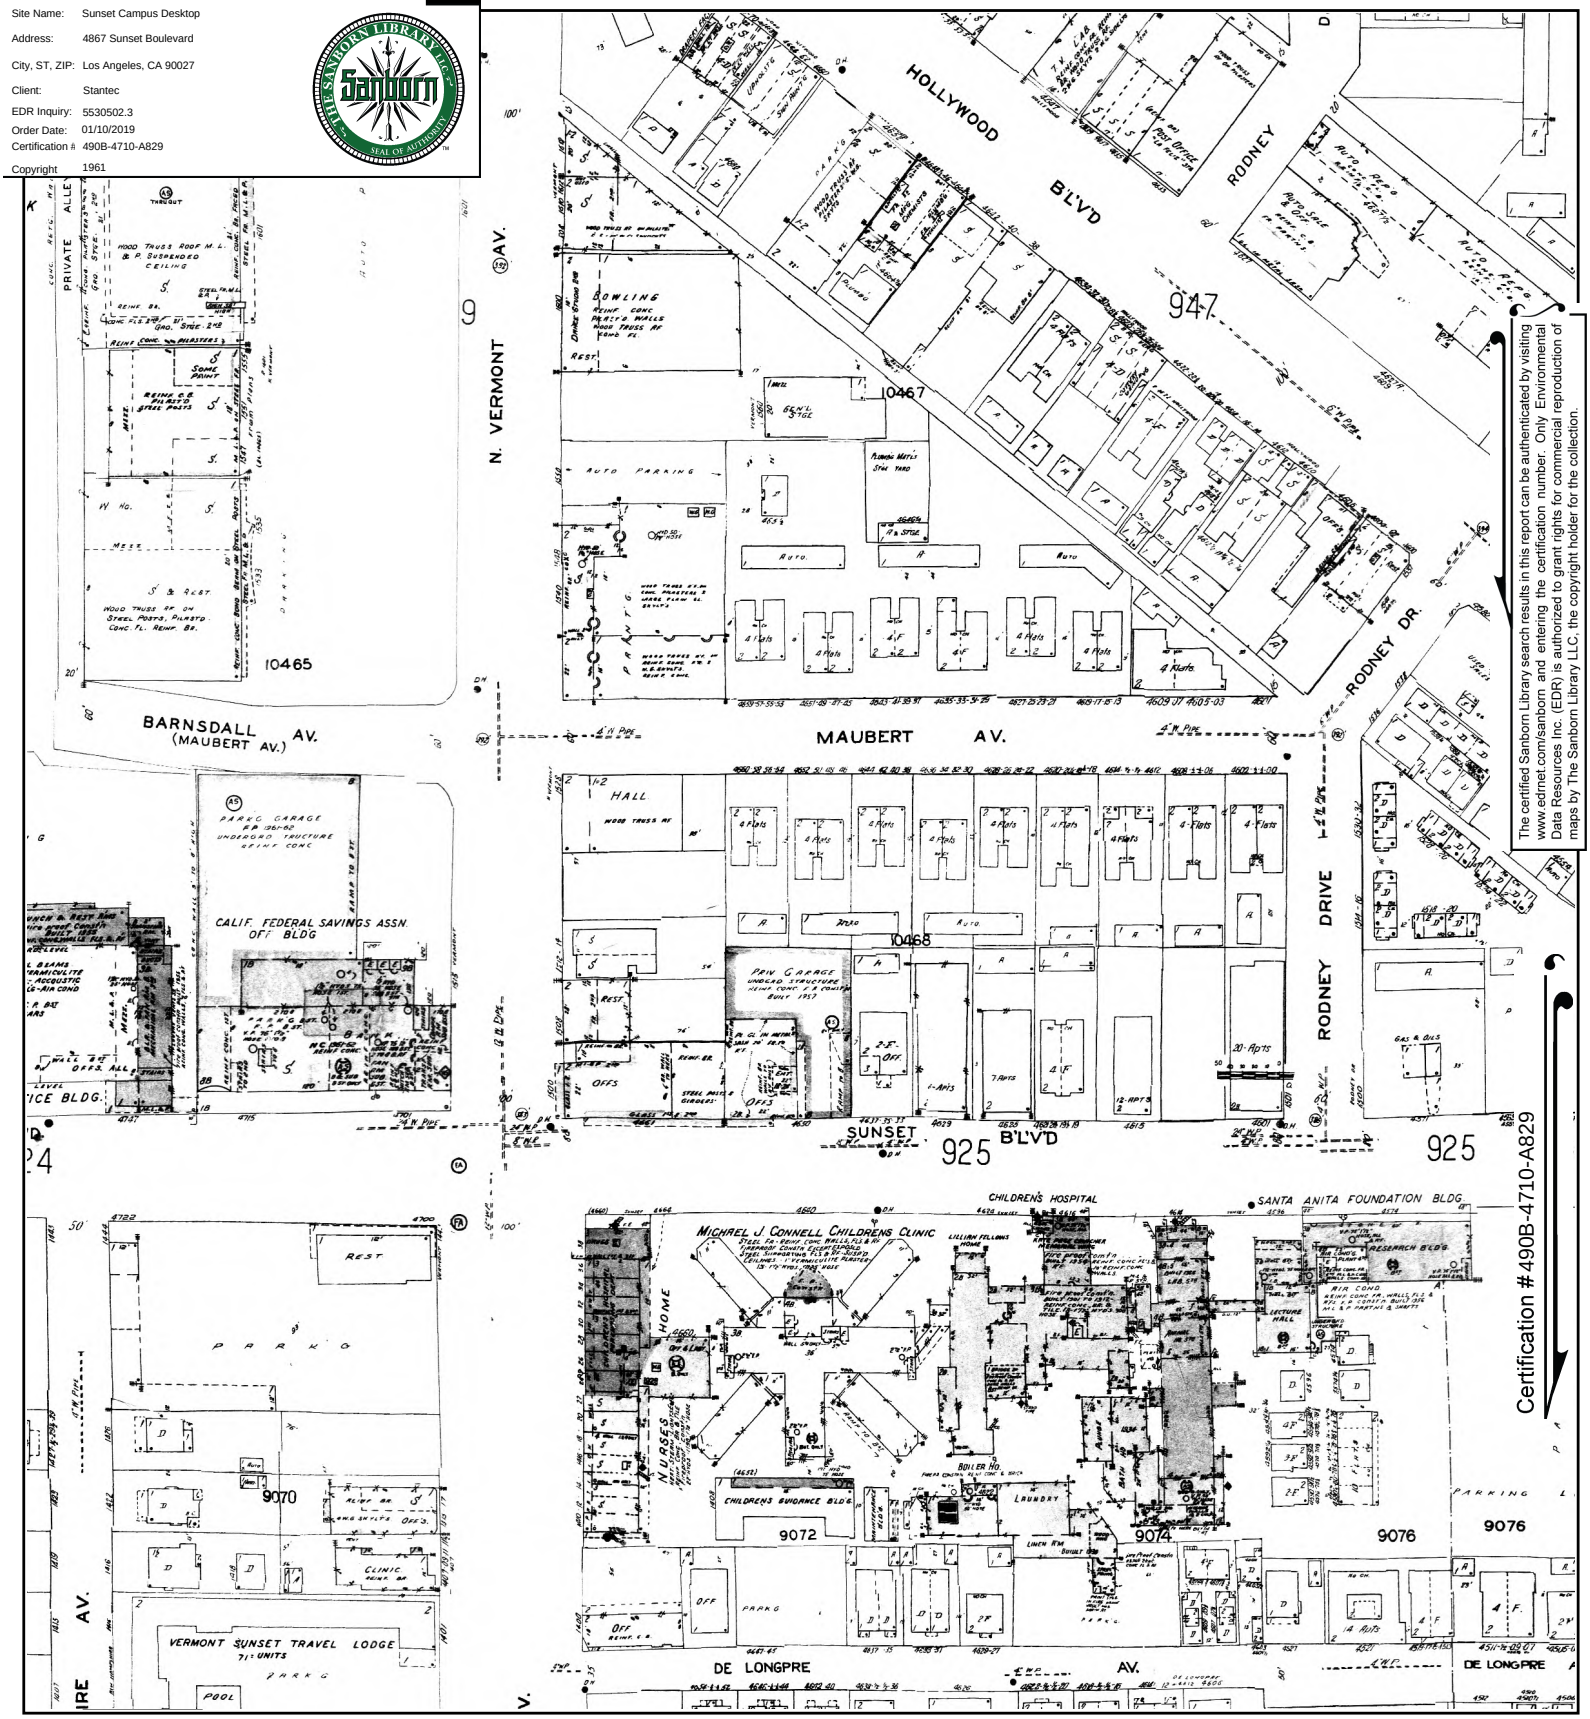



Certification #490B-4710-A829

The certified Sanborn Library search results in this report can be authenticated by visiting www.edrnet.com/sanborn and entering the certification number. Only Environmental Data Resources Inc. (EDR) is authorized to grant rights for commercial reproduction of maps by The Sanborn Library LLC, the copyright holder for the collection.

This Certified Sanborn Map combines the following sheets.
Outlined areas indicate map sheets within the collection.

0 Feet 150 300 600

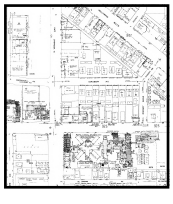

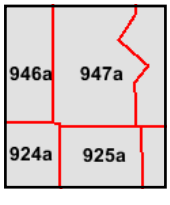


Volume 9A, Sheet 924a
Volume 9A, Sheet 948a
Volume 9A, Sheet 947a
Volume 9A, Sheet 946a
Volume 9A, Sheet 926a
Volume 9A, Sheet 925a

N

Certified Sanborn® Map

1960


Site Name: Sunset Campus Desktop
Address: 4867 Sunset Boulevard
City, ST, ZIP: Los Angeles, CA 90027
Client: Stantec
EDR Inquiry: 5530502.3
Order Date: 01/10/2019
Certification #: 490B-4710-A829
Copyright: 1960

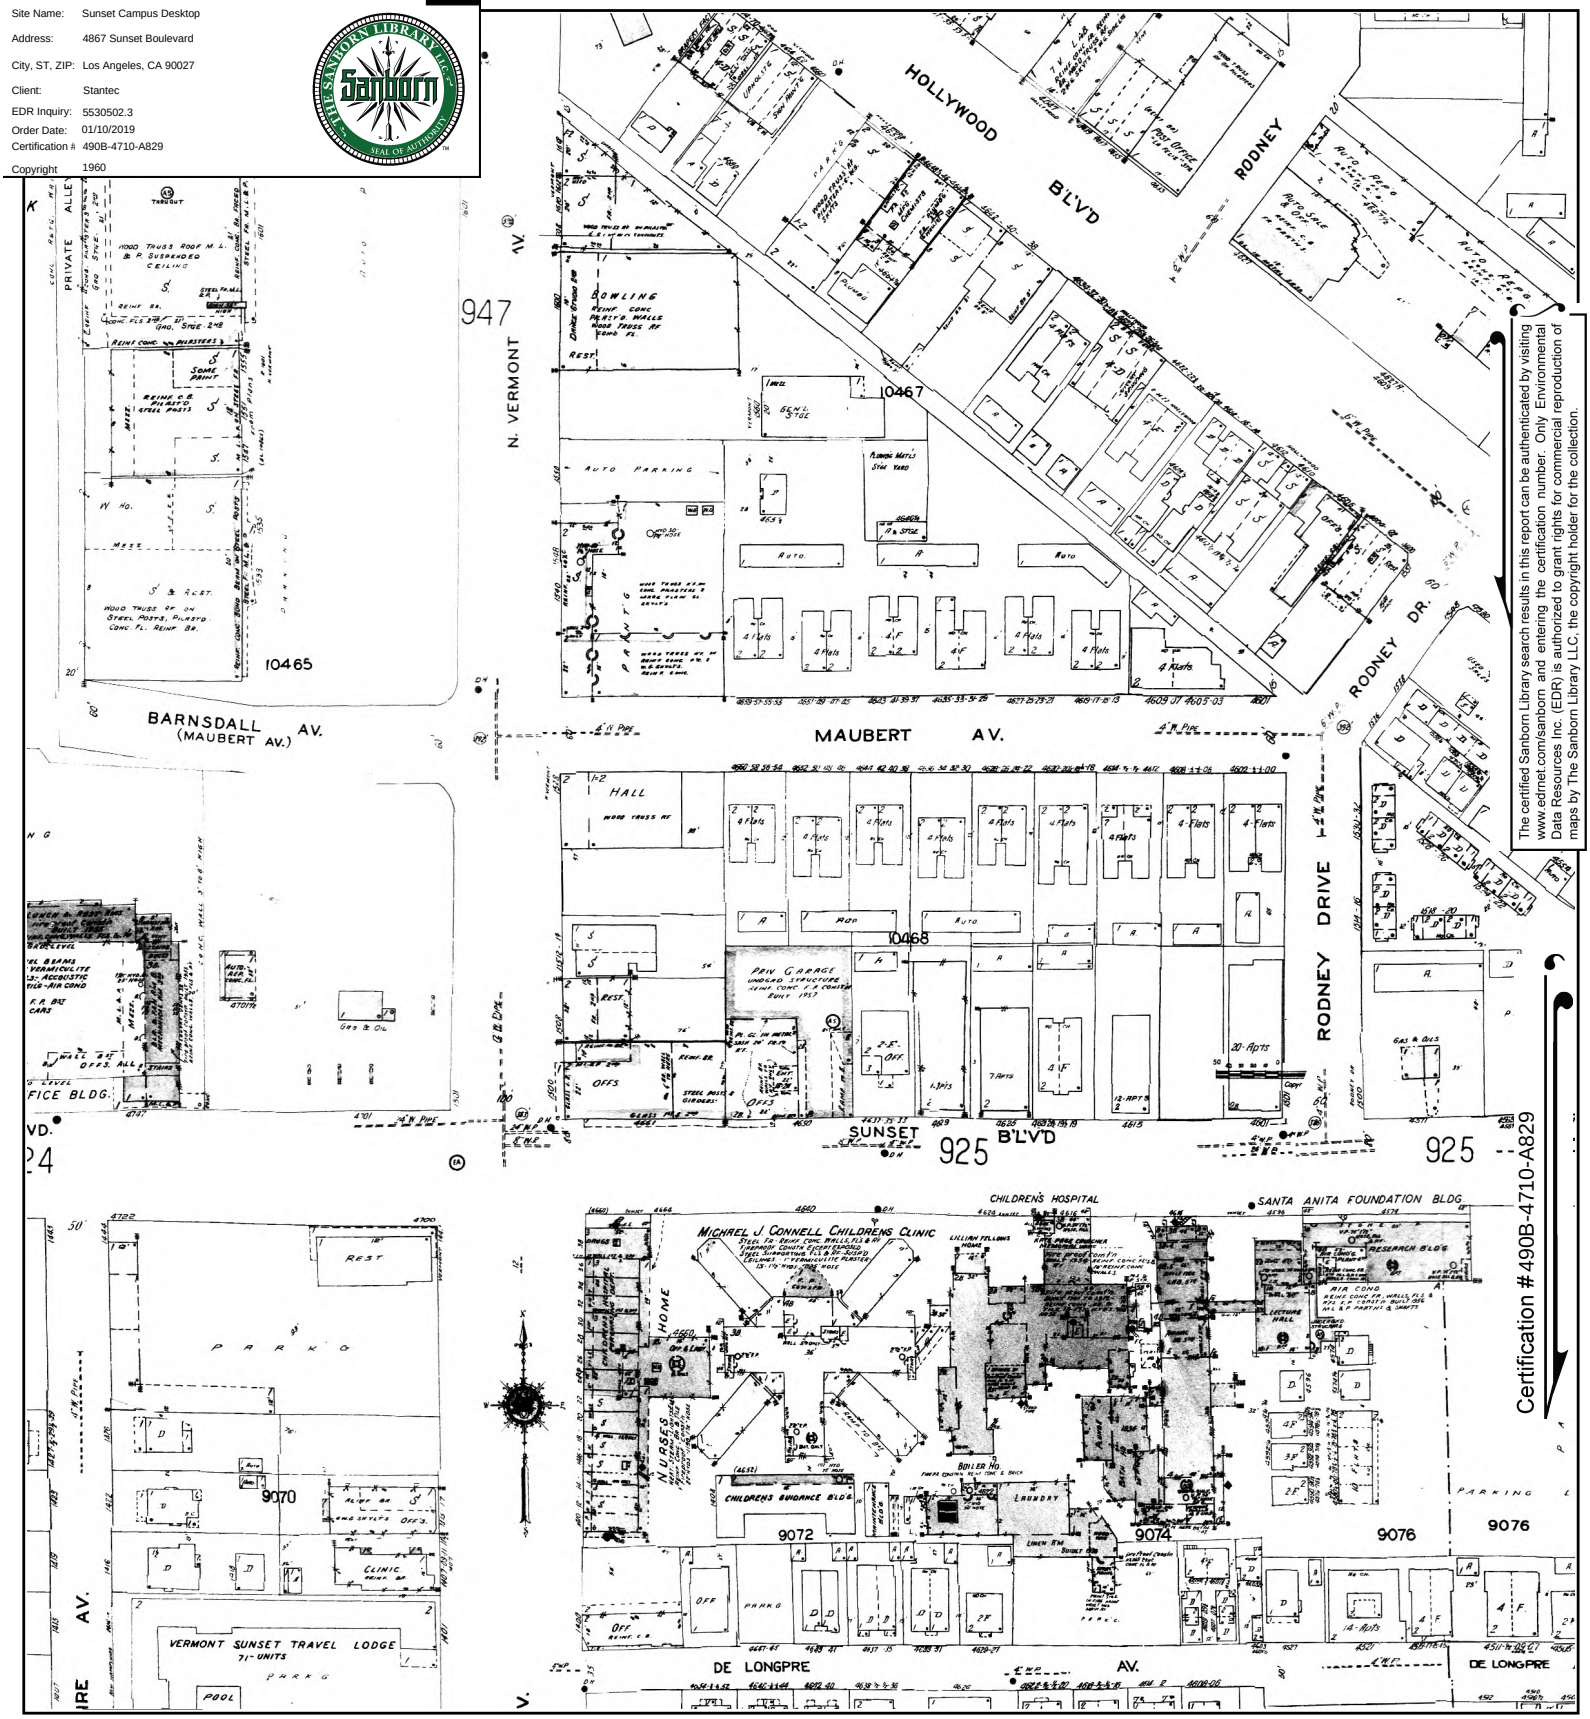


Certification #490B-4710-A829

The certified Sanborn Library search results in this report can be authenticated by visiting www.edrnet.com/sanborn and entering the certification number. Only Environmental Data Resources Inc. (EDR) is authorized to grant rights for commercial reproduction of maps by The Sanborn Library LLC, the copyright holder for the collection.

This Certified Sanborn Map combines the following sheets.
Outlined areas indicate map sheets within the collection.

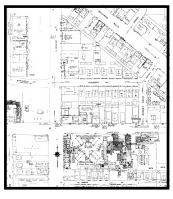

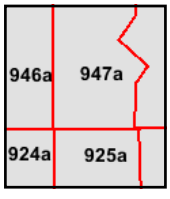

Volume 9A, Sheet 948a
Volume 9A, Sheet 947a
Volume 9A, Sheet 946a
Volume 9A, Sheet 926a
Volume 9A, Sheet 925a
Volume 9A, Sheet 924a


0 Feet 150 300 600

N

Certified Sanborn® Map

1957

Site Name: Sunset Campus Desktop
Address: 4867 Sunset Boulevard
City, ST, ZIP: Los Angeles, CA 90027
Client: Stantec
EDR Inquiry: 5530502.3
Order Date: 01/10/2019
Certification #: 490B-4710-A829
Copyright: 1957

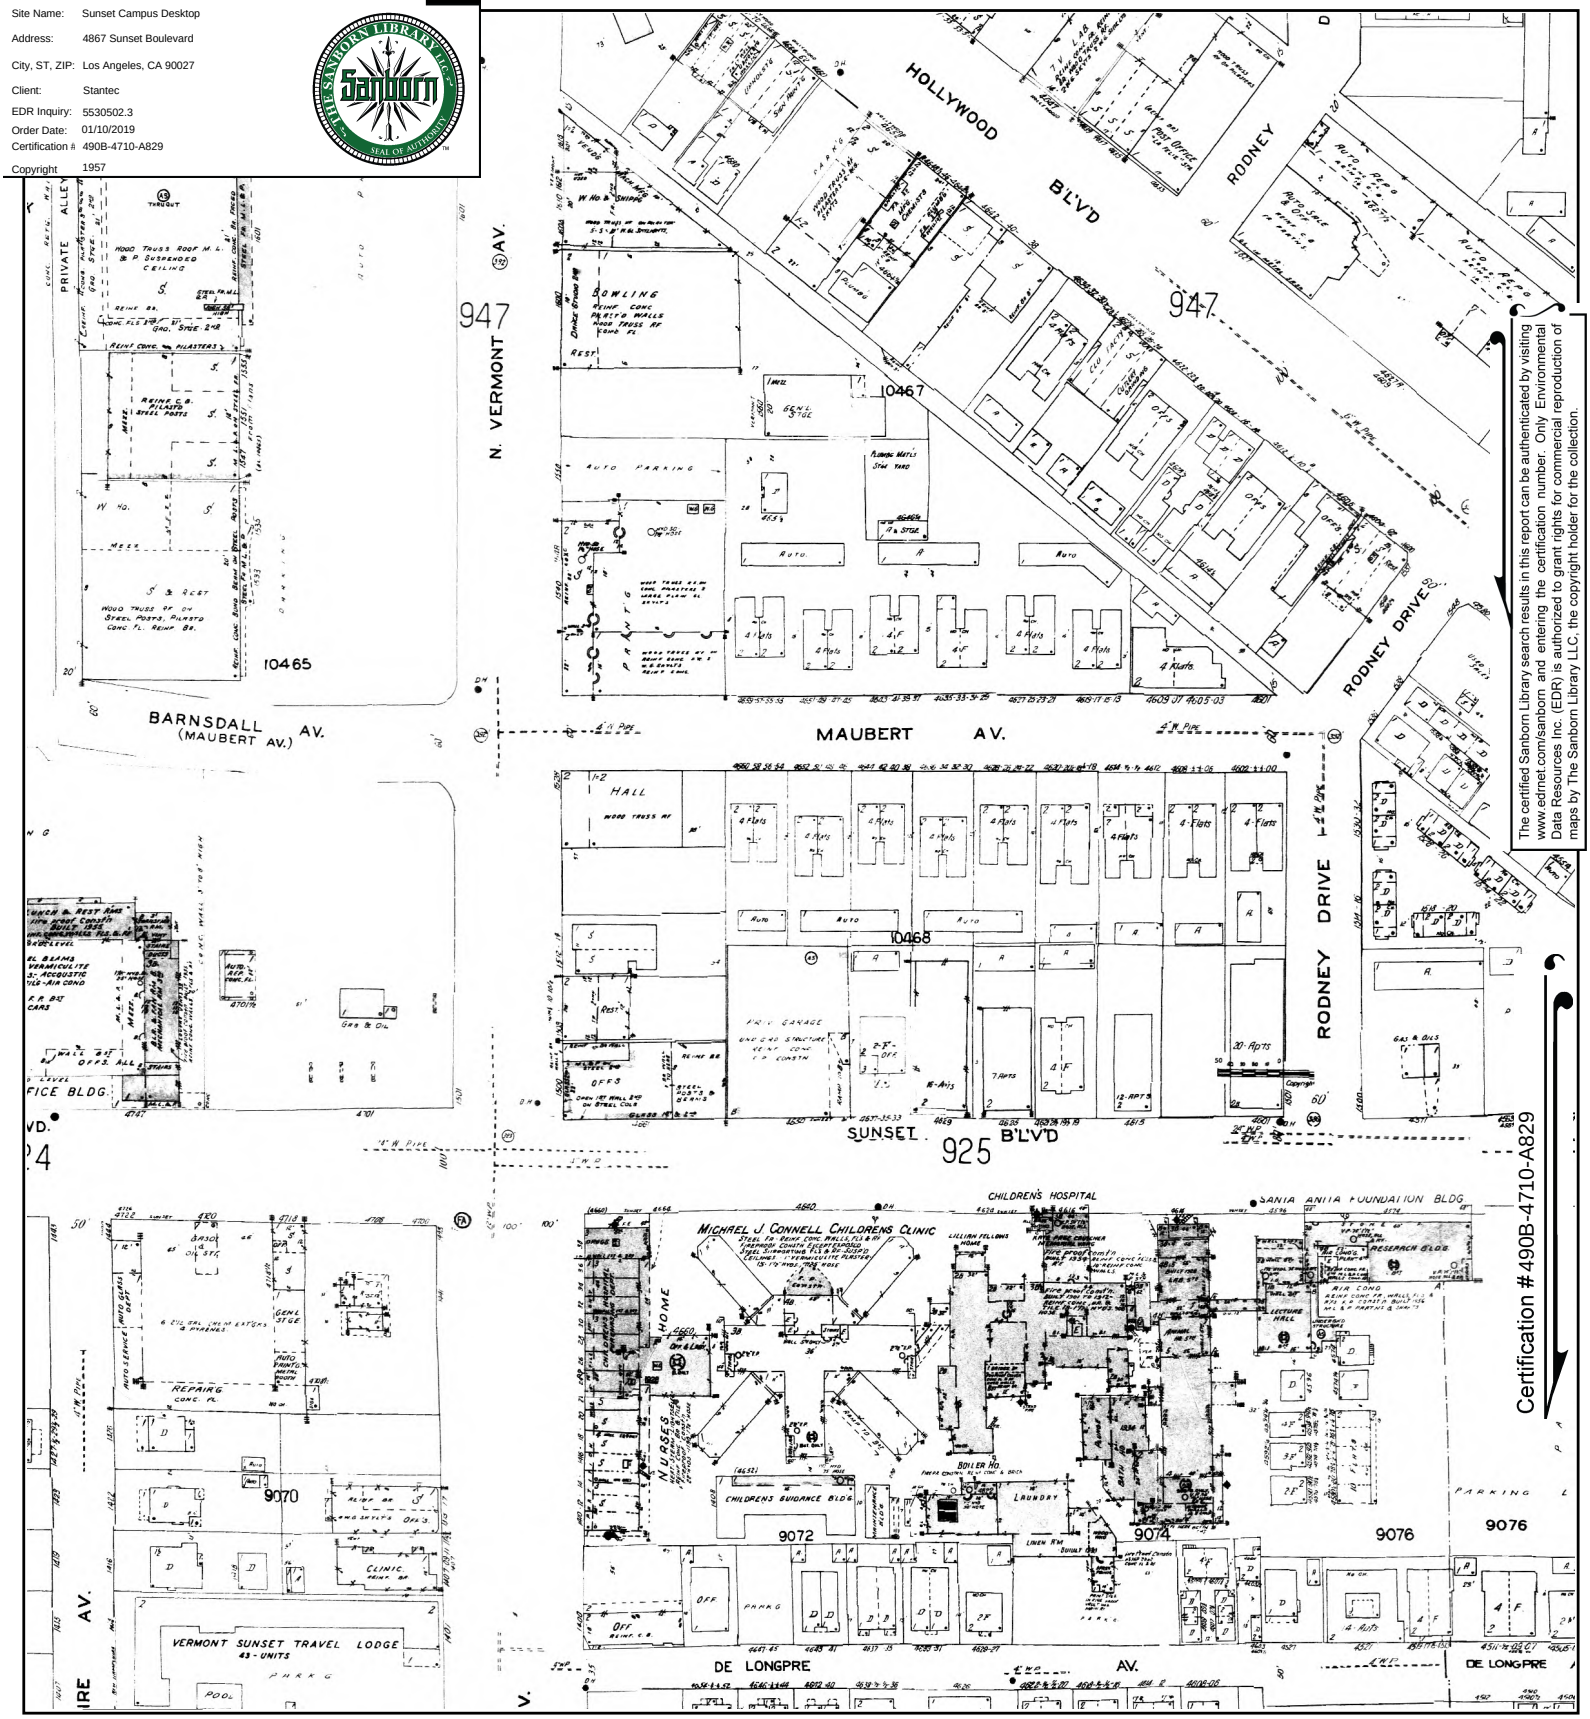


The certified Sanborn Library search results in this report can be authenticated by visiting www.edrnet.com/sanborn and entering the certification number. Only Environmental Data Resources Inc. (EDR) is authorized to grant rights for commercial reproduction of maps by The Sanborn Library LLC, the copyright holder for the collection.

Certification #490B-4710-A829

This Certified Sanborn Map combines the following sheets.
Outlined areas indicate map sheets within the collection.

0 Feet 150 300 600



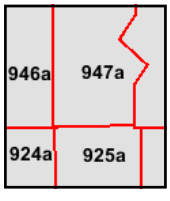


Volume 9A, Sheet 948a
Volume 9A, Sheet 947a
Volume 9A, Sheet 946a
Volume 9A, Sheet 926a
Volume 9A, Sheet 925a
Volume 9A, Sheet 924a

N


Certified Sanborn® Map


1955

Site Name: Sunset Campus Desktop
Address: 4867 Sunset Boulevard
City, ST, ZIP: Los Angeles, CA 90027
Client: Stantec
EDR Inquiry: 5530502.3
Order Date: 01/10/2019
Certification #: 490B-4710-A829
Copyright: 1955

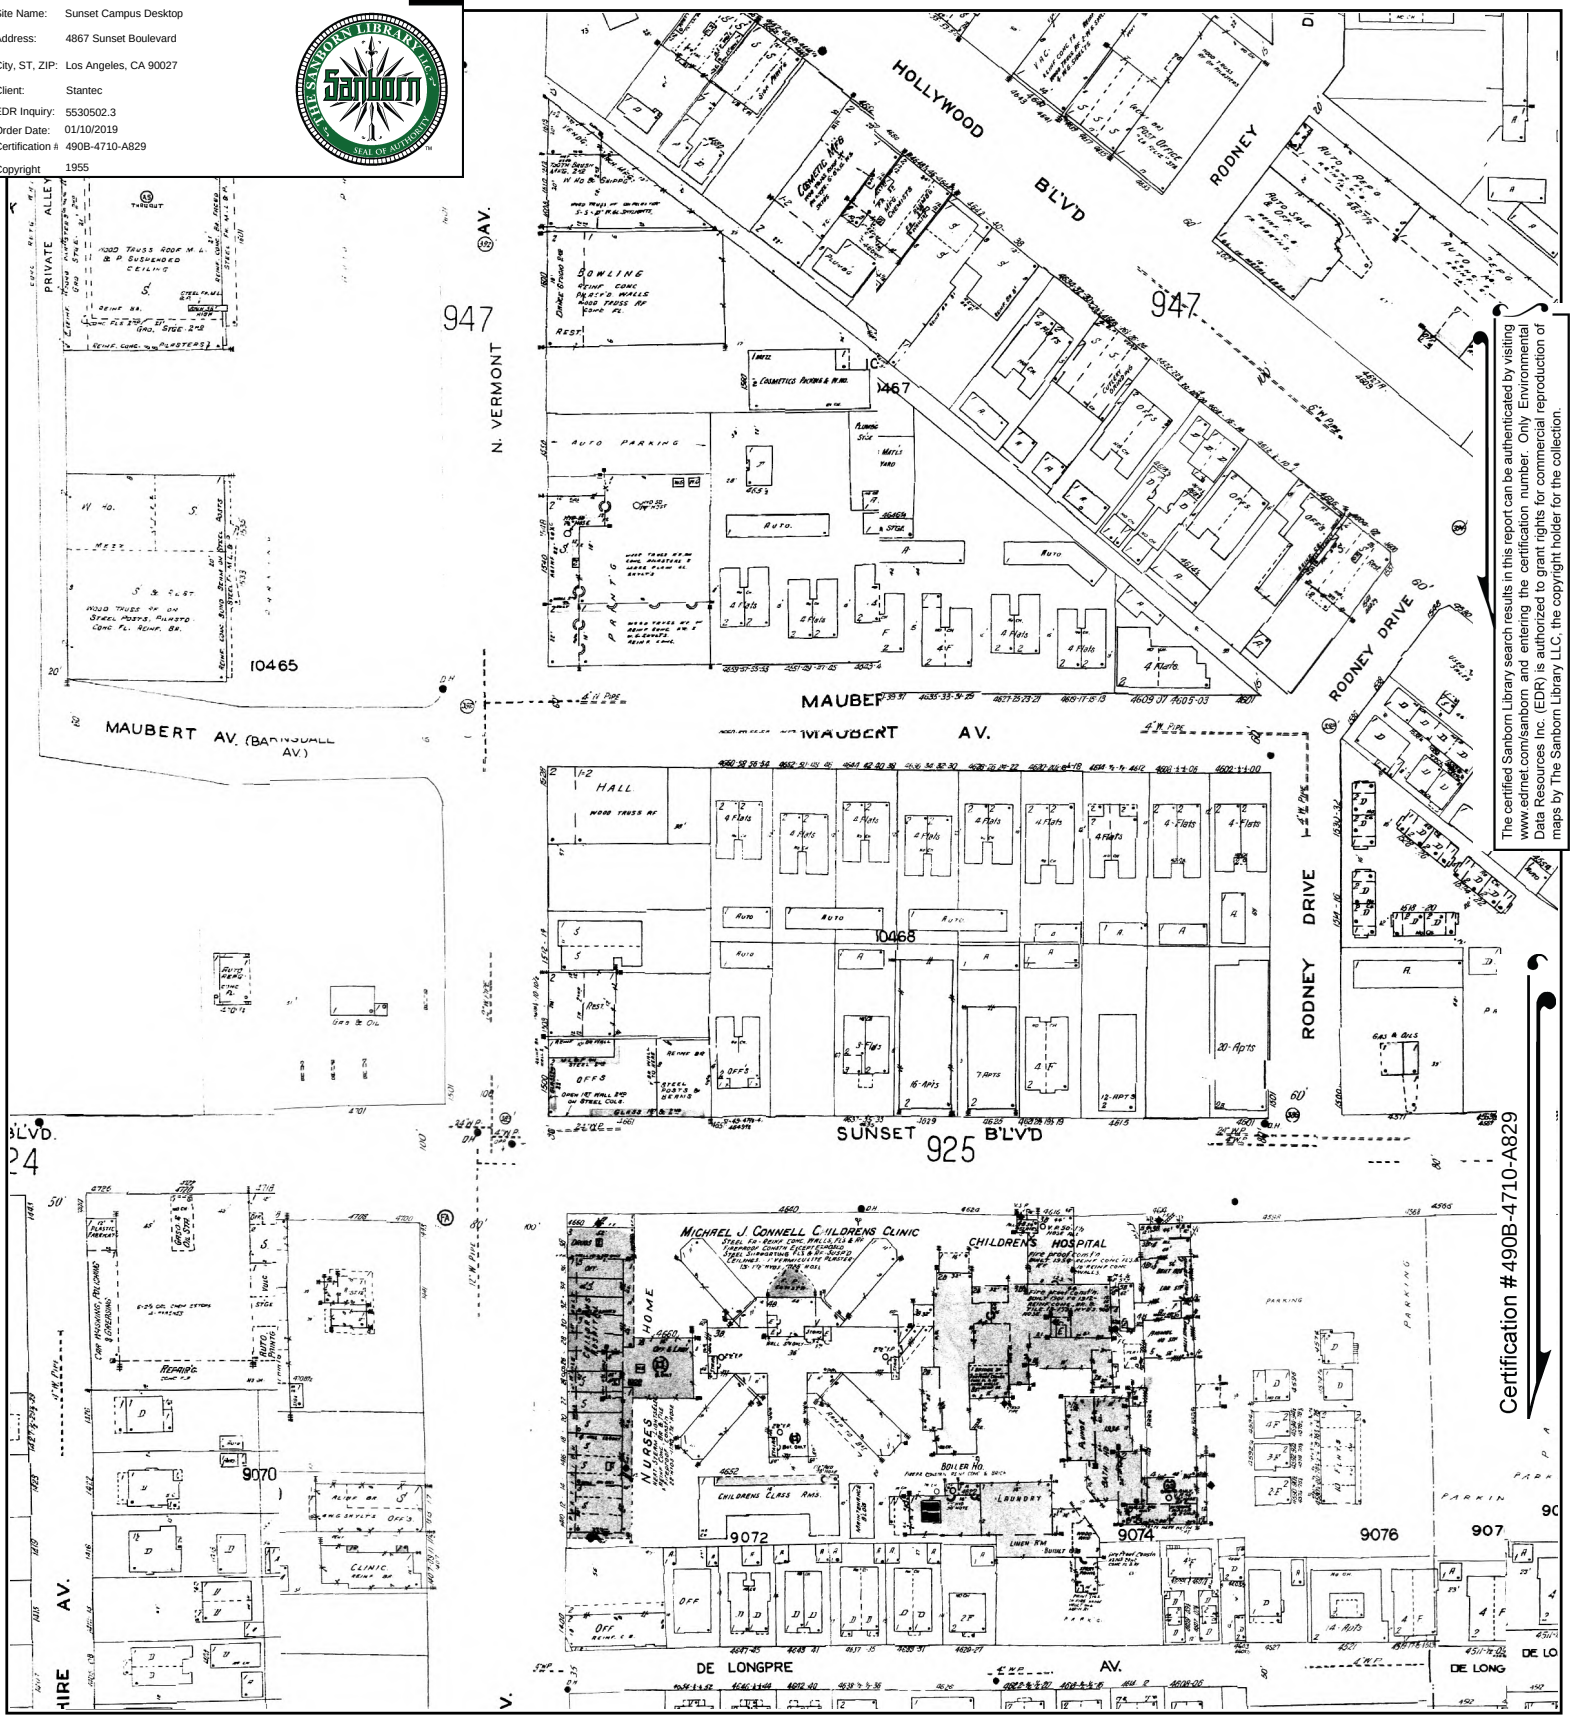

This Certified Sanborn Map combines the following sheets.
Outlined areas indicate map sheets within the collection.

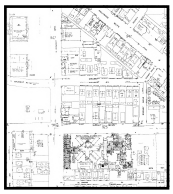

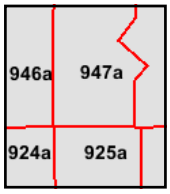

Volume 9A, Sheet 948a
Volume 9A, Sheet 947a
Volume 9A, Sheet 946a
Volume 9A, Sheet 926a
Volume 9A, Sheet 925a
Volume 9A, Sheet 924a
Volume 9A, Sheet 948a
Volume 9A, Sheet 947a
Volume 9A, Sheet 946a
Volume 9A, Sheet 925a

0 Feet 150 300 600

N


Certification #490B-4710-A829

The certified Sanborn Library search results in this report can be authenticated by visiting www.edrnet.com/sanborn and entering the certification number. Only Environmental Data Resources Inc. (EDR) is authorized to grant rights for commercial reproduction of maps by The Sanborn Library LLC, the copyright holder for the collection.

Certified Sanborn® Map

1950

Site Name:	Sunset Campus Desktop
Address:	4867 Sunset Boulevard
City, ST, ZIP:	Los Angeles, CA 90027
Client:	Stantec
EDR Inquiry:	5530502.3
Order Date:	01/10/2019
Certification #:	490B-4710-A829
Copyright	1950

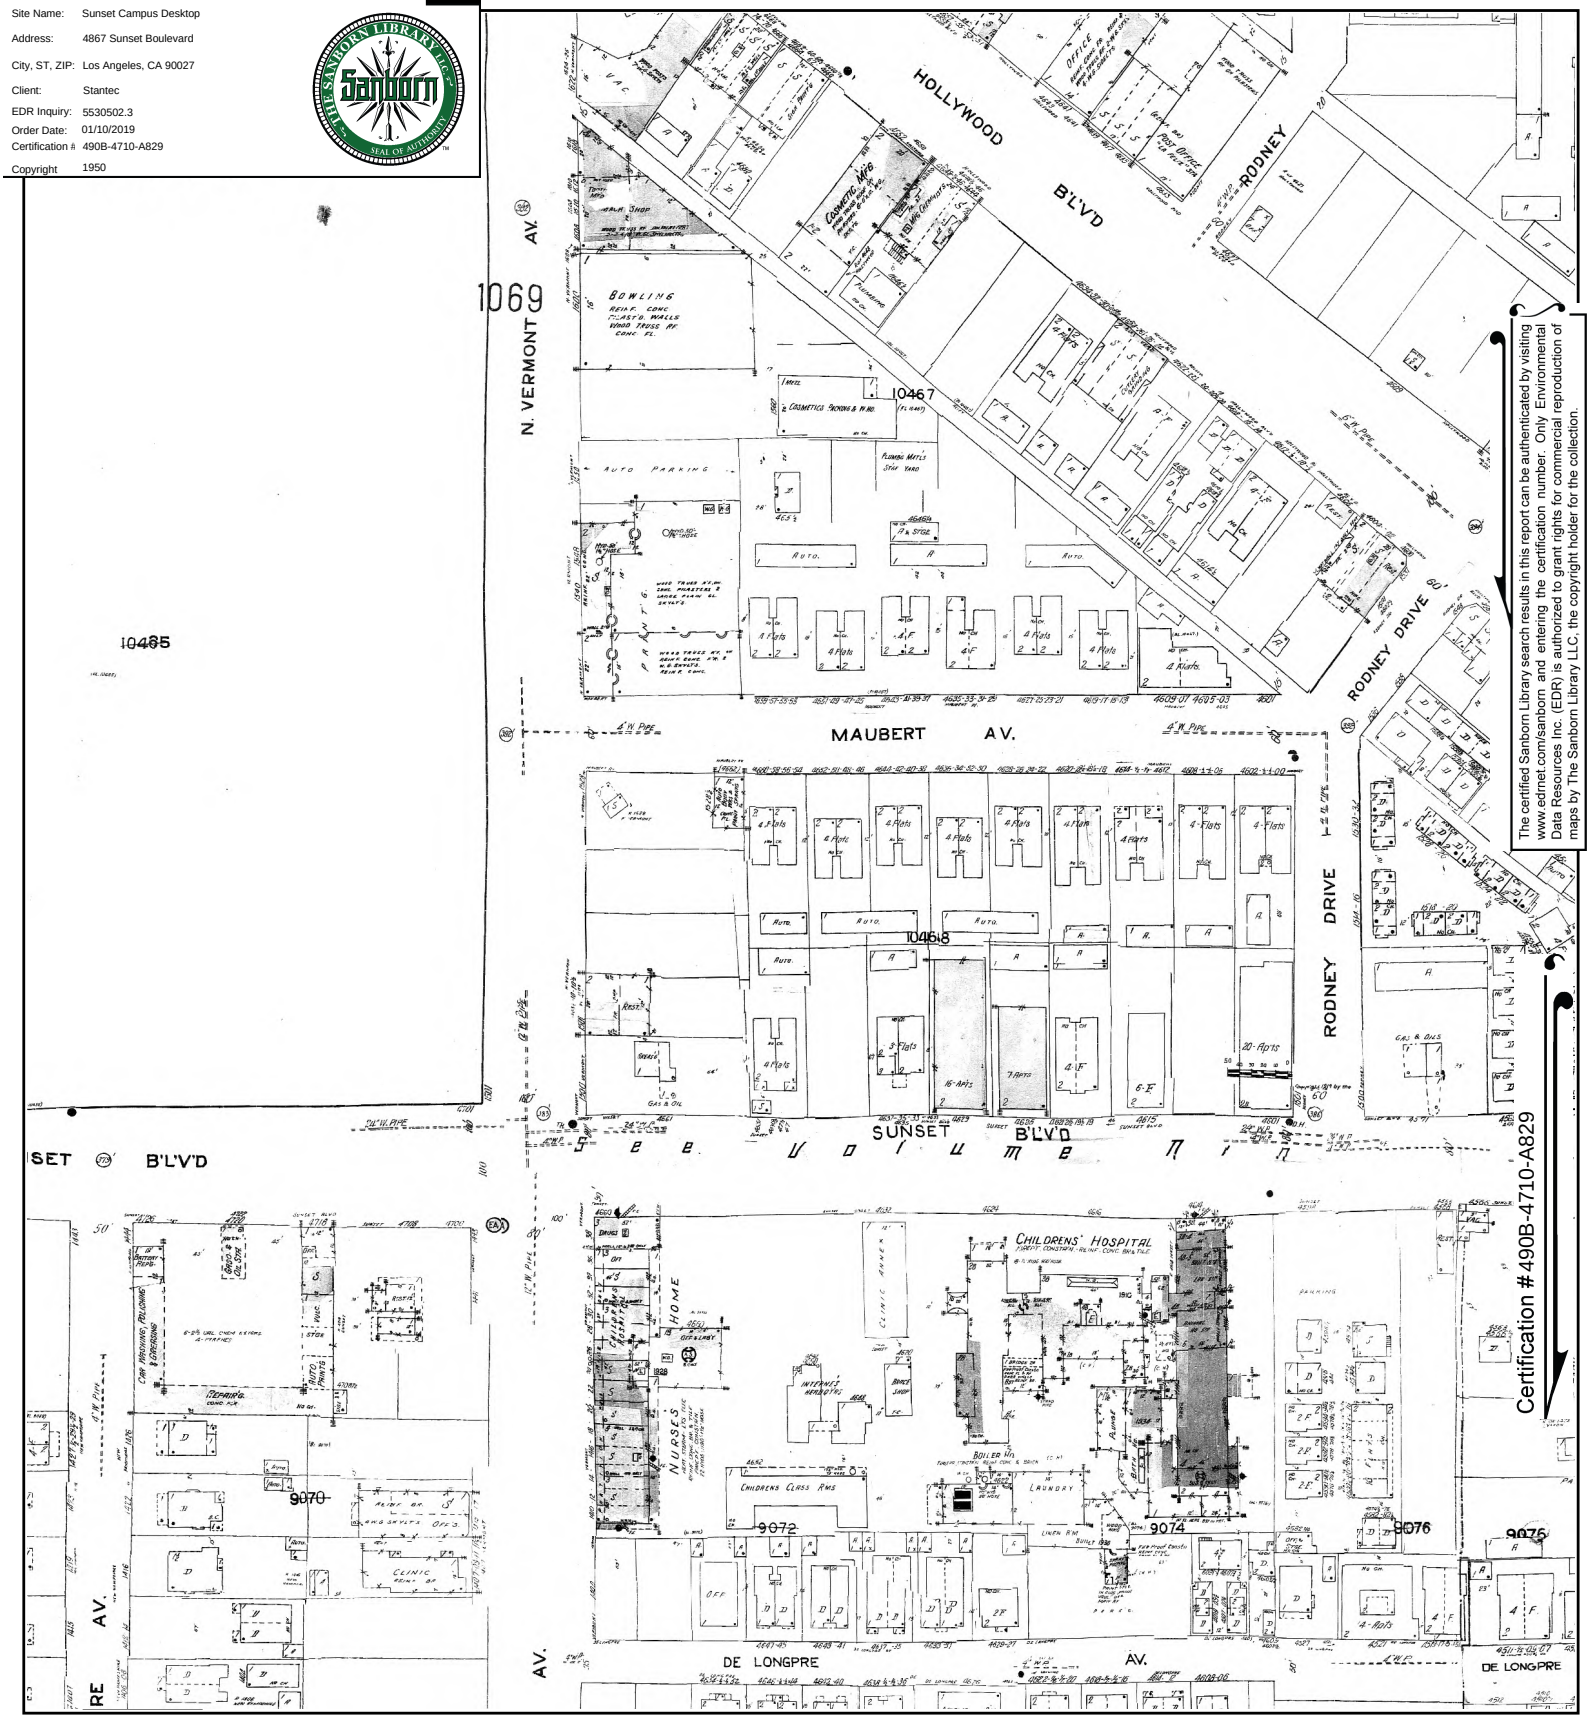



The certified Sanborn Library search results in this report can be authenticated by visiting www.edrnet.com/sanborn and entering the certification number. Only Environmental Data Resources Inc. (EDR) is authorized to grant rights for commercial reproduction of maps by The Sanborn Library LLC, the copyright holder for the collection.

Certification #490B-4710-A829

This Certified Sanborn Map combines the following sheets.
Outlined areas indicate map sheets within the collection.

0 Feet 150 300 600

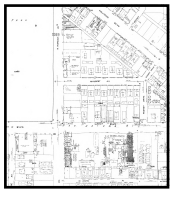

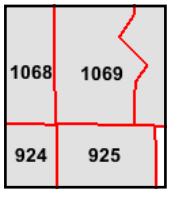

Volume 10, Sheet 1070
Volume 10, Sheet 1069
Volume 10, Sheet 1068
Volume 9, Sheet 925
Volume 9, Sheet 924

N

Desktop Environmental Records Review

4950 Sunset Boulevard
Los Angeles, California



Prepared for:
Mr. Marc Hesse
Real Estate Manager
Kaiser Permanente
393 Walnut Street, 4th Floor
Pasadena, California 91188

Prepared by:
Stantec Consulting Services Inc.
290 Conejo Ridge Avenue
Thousand Oaks, CA 91361

Project No. 185804335

February 4, 2019

Sign-off Sheet

This document entitled Desktop Environmental Records Review was prepared by Stantec Consulting Services Inc. for the account of Kaiser Foundation Health Plan Inc. The material in it reflects Stantec's best judgment in light of the information available to it at the time of preparation. Any use which a third party makes of this report, or any reliance on or decisions made based on it, are the responsibilities of such third parties. Stantec accepts no responsibility for damages, if any, suffered by any third party as a result of decisions made or actions based on this report.


All information, conclusions, and recommendations provided by Stantec in this document have been prepared under the supervision of and reviewed by the professionals whose signatures appear below.

Author 
(signature)

Steve Little, PG, C.HG.
Principal Geologist

Reviewed by 
(signature)

Lewis D. Simons, PG
Principal Geologist

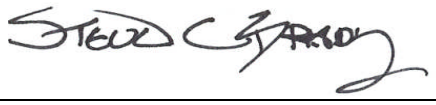Reviewed by 
(signature)

Steven C. Brady, C.E.G., C.HG.
Senior Principal

DESKTOP ENVIRONMENTAL RECORDS REVIEW

4950 Sunset Boulevard
Los Angeles, California
February 4, 2019

Table of Contents

EXECUTIVE SUMMARY 1.1

1.0 INTRODUCTION 1.3
1.1 PROPERTY LOCATION & FACILITY DESCRIPTION 1.3

2.0 DESKTOP RECORDS REVIEW 2.4
2.1 PHYSICAL SETTING 2.4
2.1.1 Property Topography and Surface Water Flow 2.4
2.1.2 Regional and Property Geology 2.4
2.1.3 Regional and Property Hydrogeology 2.5
2.2 FEDERAL, STATE AND TRIBAL ENVIRONMENTAL RECORDS 2.5
2.2.1 Listings for Property 2.6
2.2.2 Listings for Nearby Sites with Potential to Impact Property 2.6
2.3 LOCAL/REGIONAL ENVIRONMENTAL RECORDS 2.7
2.3.1 Local Environmental Agency Records 2.7
2.3.2 State Environmental Agency Records 2.10
2.4 HISTORICAL RECORDS REVIEW 2.11
2.4.1 Aerial Photographs 2.11
2.4.2 Historical City Address Directories 2.12
2.4.3 Historical Fire Insurance Maps 2.13
2.4.4 Historical Topographic Maps 2.14
2.5 ELECTRONIC DATABASES 2.15
2.5.1 State Water Resources Control Board - GeoTracker Database 2.15
2.5.2 EnviroStor 2.16

3.0 SITE RECONNAISSANCE 3.1
3.1 SITE RECONNAISSANCE METHODOLOGY 3.1
3.2 GENERAL DESCRIPTION AND OBSERVATIONS 3.1

4.0 INTERVIEWS 4.1
4.1 FINDINGS FROM INTERVIEW WITH PROPERTY REPRESENTATIVE 4.1

5.0 SUMMARY, CONCLUSIONS, AND RECOMENDATIONS 5.1
5.1 RECOMMENDATIONS 5.2

6.0 LIMITATIONS & CERTIFICATION 6.1

7.0 REFERENCES 7.1

LIST OF FIGURES

Figure 1 Site Location Map
Figure 2 Site Map

DESKTOP ENVIRONMENTAL RECORDS REVIEW

4950 Sunset Boulevard
Los Angeles, California
February 4, 2019

LIST OF ATTACHMENTS

Attachment A Environmental Database Radius Reports
Attachment B Historical Aerial Photographs
Attachment C Historical Maps

DESKTOP ENVIRONMENTAL RECORDS REVIEW

4950 Sunset Boulevard
Los Angeles, California
February 4, 2019

Executive Summary

On behalf of Kaiser Permanente (Kaiser), Stantec Consulting Services Inc. (Stantec) has completed a desktop environmental records review for the property located at 4950 Sunset Boulevard, Los Angeles, California (the "Property"). The environmental review was completed to evaluate the possible presence of environmental impacts that may have sourced from current and historical site activities, and/or operations associated with surrounding properties and facilities. Stantec understands that the intended use of the Property is continued medical facilities and infrastructure.

Stantec obtained historical sources of information to ascertain the past use of the Property and surrounding area and evaluate if past uses may have had the potential to impact environmental media beneath the Property. Governmental, regulatory, and other public records were evaluated to identify potential contributors to possible adverse environmental conditions in connection with the Property. During the review of historical records, Stantec attempted to identify uses of the Property from first developed use of the Property and that of surrounding properties, to the present. The following are conclusions from the records review.

- Prior to the current development as a medical office building, the Property was shown as the Frances de Pauw Industrial School for Mexican Girls in 1919, with a main building containing dormitories and kitchens, and several smaller adjoining or nearby buildings. By 1950 the Property was referred to as the Frances de Pauw Womans Division, Christian Service of the M.E. Church. By 1972 a new building replaced the previous buildings and further redevelopment by 1985 resulted in a building layout resembling the current development. Building permits issued between 1980 and 2019 to Kaiser Foundations Hospitals were found for the Property.

- Past land uses on nearby properties that could pose an environmental threat to the Property include gas stations and/or auto repair shops at 4901, 5000, 5001, 5007, and 5025 Sunset Boulevard. The former auto repair shop and gas station at 4901 Sunset Boulevard is the location of the current Kaiser medical office building at 1505 Edgemont.

- The Property is listed in database sources as containing a permitted UST. However, LAFD records state that there are no USTs on the Property; only an aboveground diesel storage for the emergency generator. The lead Kaiser engineer for the LAMC confirmed that there is no UST at the Property. The Property is also identified as a past generator of hazardous waste. No records of environmental non-compliance or violations were found pertaining to the Property.

- The Property is located within the City of Los Angeles with multiple nearby listings of hazardous waste generators and sites with current or historic releases of hydrocarbons to soil and/or groundwater. Nearly all the nearby Leaking Underground Storage Tank sites

have received regulatory case closure. Numerous active USTs are present at facilities in the vicinity of the Property. Properly maintained and permitted USTs are not considered an imminent environmental threat to the Property

Conclusions and Recommendations

Historical maps and directory listings identified nearby gas stations and/or auto repair shops located at 4901, 5000, 5001, 5007, and 5025 Sunset Boulevard depicted as early as 1919-1923. These historical operations likely included handling of hazardous materials and petroleum products and generation of hazardous wastes, as well as possible underground leaks from UST systems. Currently, two of these locations, 5007 and 5025 Sunset Boulevard, are active gas stations. The USA Gasoline station at 5025 Sunset is also a closed LUST case.

During redevelopment of the Property, soil and soil vapor containing petroleum hydrocarbons, solvents, and other organic and inorganic contaminants could be encountered during grading, excavation of footings, underground utility installation, and other ground disturbing activities. Accordingly, Stantec recommends that a Soil Management Plan approach be implemented to address these environmental contingencies during ground disturbance and construction activities. The Soil Management Plan (SMP) would specify the roles, responsibilities, protocols, and procedures to be employed in the event that subsurface chemical impacts are indicated or encountered during redevelopment of the Property. Key functions of the SMP in the event of a discovery of subsurface impacts are to specify procedures for immediate notification to local oversight agencies, provide health and safety protocols to protect workers, site occupants, and the public, and to isolate and contain suspected impacted materials while chemical analysis of preliminary samples is conducted.

For new facilities that include occupied space, a vapor barrier is recommended if potential vapor encroachment conditions (VEC) are indicated or suspected during construction, for protection of future occupants. Given the currently proposed construction of a parking structure addition at the Property, a vapor barrier would not be warranted. If contaminated soil were discovered during construction, it would be managed under the SMP approach outlined above.

1.0 Introduction

At the request of Kaiser Permanente (Kaiser), Stantec Consulting Services Inc. (Stantec) is pleased to submit this report documenting the results of a desktop environmental records review conducted for the property located at 4950 Sunset Boulevard in Los Angeles, California (the "Property", **Figure 1**). This assessment was completed to evaluate the possible presence of environmental conditions or impacts that may have sourced from historical or current activities on the Property, as well as the potential for environmental conditions that may have impacted the Property from off-site third-party sources. Stantec understands that the intended use of the Property is continued medical facilities and infrastructure associated with the Kaiser Permanente Los Angeles Medical Center. All work was completed in accordance with the Work Authorization from Kaiser Permanente dated January 8, 2019.

1.1 PROPERTY LOCATION & FACILITY DESCRIPTION

The Property, identified by Los Angeles County Assessor Identification Number 5543-022-015, is situated on the south side of Sunset Boulevard between N. Alexandria Avenue and N. Kenmore Avenue in the City of Los Angeles. The Property encompasses approximately 1.6 acres and is developed with an 8-level commercial medical office building, attached parking structure, and a modular building for Construction Services offices that comprise a portion of the Kaiser Permanente Los Angeles Medical Center.

The Property comprises a portion of the approximately 15.34-acre Kaiser Permanente Los Angeles Medical Center campus which is located along Sunset Boulevard between North Alexandria Avenue and North Vermont Avenue in the Hollywood Community Plan Area of the City of Los Angeles. The City of Los Angeles Planning Department considers the Unified Hospital Development Area to encompass the Kaiser Medical Center campus. The Property is part of the Kaiser Permanente Los Angeles Medical Center redevelopment project which proposes to expand the existing medical center campus by replacing facilities and adding new buildings. The current plan for the Property is to construct of an addition to the existing parking structure during the third phase of the redevelopment project.

Land uses generally surrounding the Medical Center campus include open space, specifically Barnsdall Art Park to the northeast; and commercial uses to the north along Edgemont Street and to the east and west along Sunset; and residential farther to the north, south, and west. A Property location map is provided as **Figure 1** and a Property site map is provided as **Figure 2**.

2.0 DESKTOP RECORDS REVIEW

The objective of consulting historical sources of information was to develop the history of the Property and surrounding area, in order to evaluate if past uses could have impacted subsurface conditions at the Property. Physical setting records were evaluated to determine if the physical setting may have contributed to adverse environmental conditions in connection with the Property. During the review of historical records, Stantec attempted to identify uses of the Property from the present to the first developed use of the Property and surrounding properties. Stantec's research included the reasonably ascertainable and useful records described in this section.

2.1 PHYSICAL SETTING

A summary of the physical setting of the Property is provided in the table below with additional details in the following subsections

Topography:	The topographic gradient in the vicinity of the Property is to the general south, away from Olive Hill. The Property is nearly level and situated at approximately 375 feet above mean sea level (ft. amsl).
Soil/Bedrock Data:	The Property and surrounding area soils are classified as urban land. Unconsolidated alluvium consists of silt, clay, and silty sand. Bedrock consists of marine and non-marine sedimentary rocks of the Santa Monica Mountains.
Estimated Depth to Groundwater/ Estimated Direction of Gradient:	The depth to groundwater may vary from approximately 30 to 70 feet below ground surface (bgs), with gradient direction to the south.
Note: Site-specific groundwater direction and depth can only be determined by conducting site-specific testing, which Stantec has not conducted.	

2.1.1 Property Topography and Surface Water Flow

The Property is nearly level and situated at an elevation approximately 375 feet amsl. Olive Hill rises to 495 feet amsl to the north of Sunset Boulevard and the Medical Center campus. Based on the topography and existing surface conditions, general surface water flow direction is to the south.

2.1.2 Regional and Property Geology

The Property is situated near the southern edge of the Transverse Ranges Geomorphic Province of California, within the Los Angeles Basin. The Los Angeles Basin is a lowland coastal plain approximately 50 miles long by 20 miles wide that slopes gradually southward and westward

toward the Pacific Ocean. The coastal plain overlies a structural trough filled with a thick sequence of early Cenozoic through Holocene age marine and nonmarine sediments that were deposited as the basin subsided.

The Property is further located on the Hollywood Piedmont slope of the Coastal Plain of Los Angeles. The site area is underlain by Pleistocene alluvium of the Lakewood Formation which is underlain by the upper Miocene age Puente Formation. Alluvial deposits within this area are underlain by basement rocks of the nearby Santa Monica Mountains (DWR 1961). Based on a previous subsurface investigations at a nearby site, the shallow soils/alluvium beneath the site area is dominated by layers of silt, clay, and silty poorly-graded sand.

2.1.3 Regional and Property Hydrogeology

According the Department of Water Resources (DWR) Bulletin 118, the Property lies within the Hollywood Subbasin which occupies a 16 square mile area of the northeastern Coastal Plain. The Hollywood Subbasin is bounded on the north by Santa Monica Mountains and the Hollywood fault, on the east by the Elysian Hills, on the west by the Inglewood fault zone, and on the south by La Brea High, formed by an anticline that brings impermeable rocks close to the surface. Surface drainage from the site flows in a southerly direction towards Ballona Creek, where it then flows to the west and to the Pacific Ocean.

Groundwater in the Hollywood Subbasin is mainly produced from Pleistocene age alluvial sands and gravels. Unconfined groundwater conditions exist in the shallow aquifers in the northern and eastern portion of the subbasin. In the deeper aquifers and in the remainder of the subbasin, groundwater is confined, and clay members separate the aquifers over much of this subbasin. (DWR 1961).

Local depth to groundwater was evaluated through a review of the Regional Water Quality Control Board's (RWQCB's) Geotracker database. According to the most recent groundwater monitoring report for the site located at 1630 North Vermont Avenue (Shell/Tesoro Former Arco#5025), approximately 2,000 feet northeast of the Property, groundwater was gauged at depths ranging from 25 to 44 feet below ground surface (bgs) in May 2018 with a flow direction to the east/southeast. However, based on local topography, the average groundwater flow direction in the site area is inferred to be southerly.

2.2 FEDERAL, STATE AND TRIBAL ENVIRONMENTAL RECORDS

A regulatory agency database search report was obtained from Environmental Data Resources Inc. (EDR), a third-party environmental database search firm. Stantec evaluated the information listed within the database relative to potential impact to the Property, assessing the potential for impacts based in part on the physical setting. A complete copy of the database search report, including the date the report was prepared, the date the information was last updated, and the definition of databases searched, is provided in **Attachment A**.

2.2.1 Listings for Property

The Property was identified in the following databases searched by EDR:

- CA HAZNET: The Property is listed as having generated and disposed of various hazardous wastes including pharmaceutical waste, asbestos containing waste, organic solids, and adhesives in 2014 through 2017.

- CA UST: The Property is listed as containing an active underground storage tank (UST) permitted by the City of Los Angeles Fire Department. No other pertinent information is included under this listing.

- CA FINDS: The Property was listed for hazardous waste generation with an ID number but no other pertinent information is included under this listing.

2.2.2 Listings for Nearby Sites with Potential to Impact Property

Stantec assessed data presented in the environmental agency database search report to evaluate the potential for conditions associated with neighboring properties to impact the Property. Based on this evaluation, the following individual facilities were identified as the most likely potential sources of releases that could possibly impact the Property.

Listed Facility Name/Address	Database Listing	Distance/Direction from Property
Hester J G 5001 Sunset Boulevard Los Angeles, CA	EDR Hist Auto	79 feet / 0.015 miles northwest (up-gradient to the Property)
The site was reportedly a gasoline service station and automotive repair facility between 1933 and 1942. No further information was provided.		
Swift Richard 5000 Sunset Boulevard Los Angeles, CA	EDR Hist Auto	111 feet / 0.021 miles west/northwest (cross-gradient to the Property)
The site was reportedly a gasoline service station and automotive repair facility in 1942. No further information was provided.		
Advanced Auto Clinic Inc ARA Shell Service Ara Kessedjian Sunboa Inc. 5007 Sunset Boulevard Los Angeles, CA	CA Hist UST UST EDR Hist Auto	201 feet / 0.038 miles northwest (cross-gradient to the Property)
Currently an active ARCO gas station with four permitted USTs. The site was also listed as having a historical 8,000-gallon UST storing unleaded gasoline. The site was reportedly a gasoline service station and automotive repair facility from 1971 to the Present.		

Listed Facility Name/Address	Database Listing	Distance/Direction from Property
ARCO Station #183 L&C ARCO USA Gasoline Thrifty #183 5025 Sunset Boulevard Los Angeles, CA	CA Hist UST EDR Hist Auto CA LUST	306 feet / 0.058 miles northwest (cross-gradient to the Property)
Currently, an active USA Gasoline station. The site was listed as having a historical 8,000-gallon UST storing regular gasoline, a 12,000-gallon UST storing unleaded and installed in 1978, a 10,000-gallon UST storing unleaded, a 6,000-gallon UST storing regular, and a 550-gallon waste oil UST. The site was reportedly a gasoline service station and automotive repair facility between 1969 and 2011. The LUST case at the site was closed in Jan. 2013 with the release listed as gasoline.		
COVEV J A 4901 Sunset Boulevard Los Angeles, CA	EDR Hist Auto	358 feet / 0.068 miles east/northeast (cross-gradient to the Property)
This site was listed as a gasoline and oil service station in 1937 but no pertinent information is included under this listing.		
Schmitt Gustav 4874 Sunset Boulevard Los Angeles, CA	EDR Hist Auto	199 feet / 0.038 miles southwest (down-gradient to the Property)
The site was reportedly a gasoline service station and automotive repair facility between 1924 and 1942. No further information was provided.		

2.3 LOCAL/REGIONAL ENVIRONMENTAL RECORDS

Stantec checked the following sources to obtain information pertaining to Property use and/or indications of releases that might impact the Property:

2.3.1 Local Environmental Agency Records

Agency Name Contact Information	Finding
Custodian of Records, Los Angeles County Public Health Investigation (PHI) Via Facsimile: (323) 728-0217 January 11, 2019	A written request subject to the FOIA was submitted to the Los Angeles County Public Health Investigation to review their files regarding the Property. The information requested included file information regarding any records that indicate environmental concern at the Property.

	No agency records had been received at the time of this report. Pertinent information, if received, will be summarized in an addendum to the report.
City of Los Angeles Fire Department 200 N. Mail St., 17th Fl. Los Angeles, CA 90012 January 9, 2019	A written request subject to the FOIA was submitted to the Los Angeles City Fire Department to review their files regarding the Property. The information requested included active and inactive hazardous materials file information, active/inactive UST files, and any records that indicate environmental concern at the Property. A response was received and included the following records: Data Entry Instruction Form 10-8-2014 Note: Add APSA Program- 2 units Storage Capacity- 1630 Gal BP-8: Computer Listing of Inventory Submitted Inspection Responsibility: VIU Total chemicals: 46: Lab Waste Reagents Formaldehyde Lab Waste Reagents Diesel Fuel Nitrogen Nitrous oxide Oxygen #2 Diesel Fuel Oxygen Nitrous Oxide Carbon Dioxide Ethylene Oxide Methane/Argon Nitrogen Air Autex Developer Carbon Dioxide CT 603 EG 5010 EG 5306 EG 5360 EG5811 Ethylene Oxide

	Helium Laser Gas Mixture Liquid Oxygen Nitrogen Nitrous Oxide Oxygen Waste Machine Oils WS-105 Formaldehyde Hydrogen Peroxide Hydrogen Peroxide Oxygen Cylinders (1st floor) Oxygen (2nd floors) Oxygen (Atrium Level) Note: no USTs installed. ASTs are reported for the site and confirmed by inspector Timothy Pleasant on 1-14-2015. Tank Removal paperwork was unable to be reviewed due to files no longer in the office. Files are in process of becoming digitalized. Total chemical: 46 on 11-20-2007 Hazardous Materials Business Plan (HMBP) 4-14-2017 5-13-2015 2-3-2017 Violations- non-submittal of business plan; hazardous material business plan program 9-5-2014
City of Los Angeles Department of Building and Safety 201 N Figueroa St, Los Angeles, CA 90012	Stantec conducted a database search for building permits issued for the Property address. The records reviewed included over 130 building permits issued between 1980 and 2019 to Kaiser Foundations Hospitals for the Property. The project descriptions on the permit applications ranged from minor repairs, upgrades, and signs to major remodeling and renovations. No activities related to hazardous materials or potential environmental conditions were noted in the permit applications.

2.3.2 State Environmental Agency Records

Agency Name, Contact Information	Findings
Custodian of Records, Department of Toxic Substances Control Chatsworth Regional Office Via Facsimile: (818) 717-6526 January 9, 2019	A written request subject to the FOIA was submitted to the Department of Toxic Substances Control, Chatsworth Regional Office to review their files regarding the Property. The information requested included file information regarding permits, hazardous materials, waste, complaints, violations, underground or aboveground storage tanks, remedial action, and case closure documentation, or any records that indicate environmental concern at the Property. A response was received on January 10, 2019 indicating that after a thorough search, no records pursuant to the requests were identified.
Custodian of Records, Department of Toxic Substances Control Cypress Regional Office Via Facsimile: (714) 484-5318 January 9, 2019	A written request subject to the FOIA was submitted to the Department of Toxic Substances Control, Cypress Regional Office to review their files regarding the Property. The information requested included file information regarding permits, hazardous materials, waste, complaints, violations, underground or aboveground storage tanks, remedial action, and case closure documentation, or any records that indicate environmental concern at the Property. A response was received on January 10, 2019 indicating that after a thorough search, no records pursuant to the requests were identified.
Custodian of Records, Los Angeles Regional Water Quality Control Board Via e-mail: rb4-publicrecords @waterboards.ca.gov January 9, 2019	A written request subject to the FOIA was submitted to the Los Angeles Regional Water Quality Control Board to review their files regarding the Property. The information requested included file information regarding permits, hazardous materials, waste, complaints, violations, underground or aboveground storage tanks, remedial action, and case closure documentation, or any records that indicate environmental concern at the Property. A response was received on January 18, 2019 indicating that files were available for review. However, upon reviewing files at the Los Angeles RWQCB office on January 29, 2018, no records were found pertaining to the Property.

2.4 HISTORICAL RECORDS REVIEW

2.4.1 Aerial Photographs

Stantec reviewed historical aerial photographs of the Property. The general type of activity on a property and land use changes can often be discerned from the type and layout of structures visible in the photographs. However, specific elements of a facility's operation usually cannot be discerned from aerial photographs alone. The following table summarizes Stantec's observations of the reviewed historical aerial photographs. The aerial photographs are provided in **Attachment B**.

Year	Scale	Observations, Property and Adjoining Properties
1923	1" = 500'	The Property appears to be partially developed with residences and/or an apartment building along Sunset Blvd. The southern portion of the parcel is undeveloped. Adjacent and nearby properties appear to be developed primarily for residential use.
1928	1" = 500'	The Property appears similar to the condition seen in the previous photograph. Adjacent and nearby properties appear to be dominantly residential.
1938	1" = 500'	The Property appears unchanged from the previous photograph.
1948	1" = 500'	The Property remains developed for residential use. Adjacent and nearby properties appear to be dominantly residential, with increasing commercial development along the major streets.
1954	1" = 500'	The Property has been redeveloped with three commercial buildings that may be connected. The southern portion of the parcel is undeveloped.
1964	1" = 500'	The three buildings on the Property are visible, with an apparent open courtyard area between the two larger structures. A parking lot has been developed on the southern portion of the property. Adjacent and nearby properties appear to be dominantly commercial along the major streets.
1972	1" = 500'	The Property has undergone further redevelopment, with a new building constructed on the north-central portion of the property and a parking lot developed on the eastern side.
1985	1" = 500'	By 1985, the Property has been redeveloped again, with the building complex now resembling the current layout on the Property. The southern portion of the parcel is used for parking. What appears to be a gas station is located on the north side of Sunset Blvd., diagonally northwest across the intersection from the Property.
1994	1" = 500'	The Property is fully developed with medical buildings and appears generally as it does currently. The gas station located on the north

Year	Scale	Observations, Property and Adjoining Properties
		side of Sunset Blvd. diagonally across the intersection from the Property remains visible.
2005	1" = 500'	The layout of the buildings and improvements on the Property appears similar to the previous photograph. The modular building currently present on the south side of the parking structure is now visible.
2016	1" = 500'	The Property appears as it does currently with the Kaiser medical office building and attached parking structure.

Aerial photograph source: The EDR Aerial Photo Decade Package

2.4.2 Historical City Address Directories

Stantec retained EDR to research available reverse city directories for the Property, in approximately five-year intervals. EDR searched directories published by several sources between the years 1920 and 2014 for the subject Property addresses, and adjacent/adjoining addresses along Sunset Boulevard and the major cross streets. The following is a summary of Stantec's review of the address directory listings:

Street Address	Year	Property Listings
4950 Sunset (the Property)	1986 to 2000	Kaiser Permanente Medical Care Program
4918 Sunset	1924 1929 1942 1962 1981 1986	Gustav Verrier Aldo Freppoli Ralph Koehler Ivy Motel Kaiser Permanente Medical Care Program Kaiser Permanente Medical Care Program
4904 Sunset	1962 1981 1986	Kaiser Permanente Medical Care Program
4900 Sunset	1962 to 1986	Kaiser Permanente Medical Care Program
4860 Sunset	1958 to 1990	Self Realization Church of All Religions Self Realization Fellowship Church
4810 Sunset	1981 1986	Scientology Church of Dianetics Church of Scientology
4955 Sunset	1951 2000	Aladdin Upholstery Studio Tri Star Auto Parts
4959 Sunset	1951 2000	National Addressing and Mailing Co. Masis Bakery
4975 Sunset	1951	Bethany Lutheran Church

Street Address	Year	Property Listings
	2000	Bethany Luthern Church
5000 Sunset	1951 2000	Various residents Medical and Dental Offices
5007 Sunset	1951 2000	Albert Zeller, Piano Lessons Ara Kessedjian Shell Service
1417-1511 Alexandria	1951 2000	Various listings for private residents
1417-1511 Kenmore	1951 2000	Various listings for private residents

2.4.3 Historical Fire Insurance Maps

Fire insurance maps were developed for use by insurance companies to depict facilities, properties, and their uses for many locations throughout the United States. These maps provide information on the history of prior land use and are useful in assessing whether there may be potential environmental contamination on or near the Property. These maps, which have been periodically updated since the late 19th century, often provide valuable insight into historical Property uses. However, specific facility details on the maps can be difficult to interpret and labels and notes often contain abbreviations.

The following table summarizes Stantec's observations of the reviewed historical Sanborn maps. The historical maps are provided in **Attachment C**.

Year	Scale	Observations, Property and Adjoining Properties
1919	1" = 500'	The Property is shown as the Frances de Pauw Industrial School for Mexican Girls, with a main building containing dormitories and kitchens, and several smaller adjoining or nearby buildings. The southern and eastern portions of the property appear to be undeveloped.
1950	1" = 500'	The Property is now labeled as the Frances de Pauw Womans Division, Christian Service of the M.E. Church. Three larger buildings now occupy the property and appear to contain dormitories, kitchen and dining room, and classrooms. The property at 5001 Sunset, diagonally across the intersection to the northwest of the Property, is labeled as Gas & Oil, indicative of a gas station.
1957	1" = 150'	The Property appears unchanged since the 1950 map. A Lutheran church and hotel are located across Sunset from the Property. The property at 5001 Sunset, diagonally across the intersection to the northwest is no longer labeled as Gas & Oil. A gasoline and oil station is present at the intersection of Sunset and Edgemont, just over a block east of the Property.

Year	Scale	Observations, Property and Adjoining Properties
1966	1" = 150'	The Property is still labeled as Frances de Pauw Womans Division, Christian Service of the M.E. Church, however one of the previous buildings is no longer shown. The southern and eastern portions of the property appear to be undeveloped. Two gas stations are now shown diagonally across Sunset to the northwest of the Property.
1970	1" = 150'	The Property appears unchanged from the 1966 map edition.

Map source: The EDR Certified Sanborn Map Report

2.4.4 Historical Topographic Maps

Stantec reviewed historical USGS 7.5-Minute Topographic Maps (scale 1:24,000 and 1:62,500) of the Hollywood, Quadrangle to help identify past Property usage and areas of potential environmental concern. Copies of the historical maps are provided in **Attachment C**. The following table summarizes the maps reviewed and observations.

Year	Scale	Observations, Property and Adjoining Properties
1894 1896 1898 1900 1902	1:62,500 1:62,500 1:62,500 1:62,500 1:62,500	The Property is situated within the Prospect Park area and Sunset Boulevard does not extend to the Property location. The Hollywood and Cahuenga Valley Railroad is visible to the west of the Property. No individual structures are visible on the Property. No features of environmental concern are noted on or near the Property location.
1921	1:24,000	Near the Property, Sunset Boulevard and other major streets have been developed. The Property appears to be developed with two structures on the northwestern and eastern portions of the Property, respectively, but their use cannot be determined.
1928	1:24,000	The 1928 map shows a large rectangular building along Sunset Blvd. on the Property. No features of environmental concern are noted on or near the Property location.
1953	1:24,000	The property is within the Los Angeles corporate boundaries and individual structures, other than landmark buildings, are not shown. No structures are shown on the Property.
1966	1:24,000	The property is within the Los Angeles corporate boundaries and individual structures are not shown on the Property.
1981	1:24,000	The property is within the Los Angeles corporate boundaries and individual structures are not shown on the Property. No features of environmental concern are noted on or near the Property.
2012	1:24,000	No details regarding specific structures are provided on this map version. Individual structures are not shown on the Property.

Name of maps and source: EDR Historical Topo Map Report

2.5 ELECTRONIC DATABASES

Publicly accessible electronic databases were searched by Stantec to better understand subsurface conditions in the vicinity of the Property and identify potential sources of impacts to soil and groundwater.

2.5.1 State Water Resources Control Board - GeoTracker Database

GeoTracker is a publicly accessible database operated by the California Environmental Protection Agency State Water Resources Control Board (SWRCB). The searchable database is utilized by State and local oversight agencies to track and archive data related to releases of hazardous substances. Using GeoTracker, Stantec identified sites within approximately 1,750-foot radius (1/3 mile) of the Property having at least one reported release of a hazardous material. A summary of results is presented below.

Subject Property Permitted UST
A flag is shown on the Property for a UST permitted by the City of Los Angeles Fire Department.

Open Leaking Underground Storage Tank (LUST) / Cleanup Program Sites
No open LUST/Cleanup Program sites were identified within a 1/3-mile radius of the Property.

Closed LUST/Cleanup Program Sites
The following provides a summary of closed LUST/Cleanup Program sites identified within a 1/3-mile radius of the Site:

- A closed LUST case identified as Thrifty #183 is located at 5025 Sunset Boulevard, approximately 310 feet northwest of the Property. This case was granted closure on January 7, 2013. The contaminants of concern were listed as gasoline.

- A closed LUST case identified as Kaiser Permanente at 4867 Sunset Blvd. is located approximately 700 feet east/northeast of the Property. This case was granted closure on April 7, 1997. The contaminants of concern were listed as diesel.

- A closed LUST case identified as Leslie's Service Station at 5101 Fountain Ave., approximately 1,200 feet southwest of the Property. This case was granted closure on July 15, 2016. The contaminants of concern were listed as gasoline.

- A closed LUST case identified as Hollywood Gas at 4977 Hollywood Blvd. is located approximately 1500 feet north of the Property. This case was granted closure on January 22, 1997. The contaminants of concern were listed as gasoline.

- A closed LUST case identified as Unocal #3837 at 4900 Hollywood Blvd. is located approximately 1450 feet north of the Property. This case was granted closure on September 8, 1997. The contaminants of concern were listed as gasoline.

- A closed LUST case identified as Hollywood Gas at 4977 Hollywood Blvd. is located approximately 1500 feet north of the Property. This case was granted closure on January 9, 1997. The contaminants of concern were listed as gasoline.

Permitted Underground Storage Tank
The following provides a summary of USTs permitted through the Los Angeles County Fire Department that have been identified within a 1/3-mile radius of the Site:

- Including the listing shown for the Property, six active USTs are identified within the search radius. The nearest offsite permitted USTs are at two active gas stations located at 5007 and 5025 Sunset, approximately 300 feet northwest of the Property.

2.5.2 EnviroStor

EnviroStor is a publicly accessible database operated by the State of California Department of Toxic Substances Control (DTSC). The searchable database contains information related to sites with contamination and/or sites where the DTSC's environmental oversight has been requested or required. Stantec utilized EnviroStor to determine that no identified DTSC sites are located within 1,750-foot radius of the Property.

3.0 SITE RECONNAISSANCE

A visit to the Property and its vicinity was conducted by Laura Butler of Stantec on January 23, 2019. Stantec was accompanied by a Kaiser representative during the Property visit. Figure 2 provides information about the Property and adjoining properties and the location of potential areas of environmental concern.

3.1 SITE RECONNAISSANCE METHODOLOGY

The site reconnaissance focused on observation of current conditions and observable indications of past uses and conditions of the Property that may indicate the presence of environmental concerns. The reconnaissance of the Property was conducted by entering the building on the property, viewing representative interior areas, and by viewing exterior portions of the property including parking areas and storage/maintenance areas or structures. In general, Stantec utilized the following methodology to observe the Property:

- View the outer Property boundary as accessible by public thoroughfares.
- Visually observe accessible interior areas expected to be used by occupants or the public, maintenance and repair areas, utility areas, and a representative sample of occupied spaces, as applicable to the Property.
- View storage areas for bulk chemicals, hazardous materials, and compressed gases.

Weather conditions during the visit to the Property were clear and mostly sunny. There were no weather-related Property access restrictions encountered during the reconnaissance visit.

3.2 GENERAL DESCRIPTION AND OBSERVATIONS

The medical office building specializes in oncology and radiation services. The Cancer Resource Center and Care Management are located on basement Level A, Radiation Planning and Radiation Oncology is on Level 1, the Endocrinology department is on Level 2, and Diagnostic Imaging is on Level 3. The Internal Medicine Department is on Levels 5 and 6.

The parking structure is located on the west side of the medical office building and has five levels plus rooftop parking. Access to the structure is from the entrance lot on the south side of the building. Also located in the southern lot area is a self-contained emergency generator with an integral diesel fuel tank.

Adjoining and adjacent properties are characterized by the following current uses:

North: Sunset Boulevard with a church building and several small shops and restaurants. To the northwest across Sunset Blvd. are two active gas stations.

South: Residential properties along N. Alexandria and N. Kenmore Avenues

East: Burger King restaurant across N. Kenmore Avenue and Kaiser medical office building at 4900 Sunset Boulevard.

West: Citibank building situated across N Alexandria Avenue.

4.0 INTERVIEWS

Stantec conducted interviews with the following individuals.

Name and Contact Information	**Relationship to Property**	**Key findings:**
Peter E. Zaragoza 323-783-7709	Kaiser Permanente General Superintendent - LAMC Capital Project Facilities Construction	During the site visit, Mr. Zaragoza stated that he was not aware of any past or current environmental conditions such as releases of hazardous materials or known contamination at the Property.
Daniel P. Weaver (323) 783-7734	Lead Engineer Kaiser Permanente LAMC	Mr. Weaver confirmed that there is no UST at the Property, only aboveground storage of diesel fuel for the emergency generator.

4.1 FINDINGS FROM INTERVIEW WITH PROPERTY REPRESENTATIVE

No indications of known environmental impairments or releases of hazardous materials or petroleum products at the Property were identified based on the information obtained.

5.0 SUMMARY, CONCLUSIONS, AND RECOMENDATIONS

On behalf of Kaiser Permanente (Kaiser), Stantec Consulting Services Inc. (Stantec) has completed a desktop environmental records review for the property located at 4950 Sunset Boulevard, Los Angeles, California (the "Property"). The environmental review was completed to evaluate the possible presence of environmental impacts that may have sourced from current and historical site activities, and/or operations associated with surrounding properties and facilities. Stantec understands that the intended use of the Property is continued medical facilities and infrastructure.

Stantec obtained historical sources of information to ascertain the past use of the Property and surrounding area and evaluate if past uses may have had the potential to impact environmental media beneath the Property. Governmental, regulatory, and other public records were evaluated to identify potential contributors to possible adverse environmental conditions in connection with the Property. During the review of historical records, Stantec attempted to identify uses of the Property from first developed use of the Property and that of surrounding properties, to the present. The following are conclusions from the records review.

- Prior to the current development as a medical office building, the Property was shown as the Frances de Pauw Industrial School for Mexican Girls in 1919, with a main building containing dormitories and kitchens, and several smaller adjoining or nearby buildings. By 1950 the Property was referred to as the Frances de Pauw Womans Division, Christian Service of the M.E. Church. By 1972 a new building replaced the previous buildings and further redevelopment by 1985 resulted in a building layout resembling the current development. Building permits issued between 1980 and 2019 to Kaiser Foundations Hospitals were found for the Property.

- Past land uses on nearby properties that could pose an environmental threat to the Property include gas stations and/or auto repair shops at 4901, 5000, 5001, 5007, and 5025 Sunset Boulevard. The former auto repair shop and gas station at 4901 Sunset Boulevard is the location of the current Kaiser medical office building at 1505 Edgemont.

- The Property is listed in database sources as containing a permitted UST. However, LAFD records state that there are no USTs on the Property; only aboveground diesel storage for the emergency generator. The lead Kaiser engineer for the LAMC confirmed that there is no UST at the Property. The Property is also identified as a past generator of hazardous waste. No records of environmental non-compliance or violations were found pertaining to the Property.

- The Property is located within the City of Los Angeles with multiple nearby listings of hazardous waste generators and sites with current or historic releases of hydrocarbons to soil and/or groundwater. Nearly all the nearby Leaking Underground Storage Tank sites

have received regulatory case closure. Numerous active USTs are present at facilities in the vicinity of the Property. Properly maintained and permitted USTs are not considered an imminent environmental threat to the Property.

5.1 RECOMMENDATIONS

Historical maps and directory listings identified nearby gas stations and/or auto repair shops located at 4901, 5000, 5001, 5007, and 5025 Sunset Boulevard were depicted as early as 1919-1923. These historical operations likely included handling of hazardous materials and petroleum products and generation of hazardous wastes, as well as possible underground leaks from UST systems. Currently, two of these locations, 5007 and 5025 Sunset Boulevard, are active gas stations. The USA Gasoline station at 5025 Sunset is also a closed LUST case.

During redevelopment of the Property, soil and soil vapor containing petroleum hydrocarbons, solvents, and other organic and inorganic contaminants could be encountered during grading, excavation of footings, underground utility installation, and other ground disturbing activities. Accordingly, Stantec recommends that a Soil Management Plan approach be implemented to address these environmental contingencies during ground disturbance and construction activities. The Soil Management Plan (SMP) would specify the roles, responsibilities, protocols, and procedures to be employed in the event that subsurface chemical impacts are indicated or encountered during redevelopment of the Property. Key functions of the SMP in the event of a discovery of subsurface impacts are to specify procedures for immediate notification to local oversight agencies, provide health and safety protocols to protect workers, site occupants, and the public, and to isolate and contain suspected impacted materials while chemical analysis of preliminary samples is conducted.

For new facilities that include occupied space, a vapor barrier is recommended if potential vapor encroachment conditions (VEC) are indicated or suspected during construction, for protection of future occupants. Given the currently proposed construction of a parking structure addition at the Property, a vapor barrier would not be warranted. If contaminated soil were discovered during construction, it would be managed under the SMP approach outlined above.

6.0 LIMITATIONS & CERTIFICATION

This report was prepared in accordance with the scope of work outlined in Stantec's contract and with generally accepted professional environmental consulting practices existing at the time this report was prepared and applicable to the location of the Property. It was prepared for the exclusive use of Kaiser, for the express purpose stated above. Any re-use of this report for a different purpose or by others not identified above shall be at the user's sole risk without liability to Stantec. To the extent that this report is based on information provided to Stantec by third parties, Stantec may have made efforts to verify this third party information, but Stantec cannot guarantee the completeness or accuracy of this information. No other warranties, expressed or implied, are made by Stantec.

7.0 REFERENCES

California Department of Toxic Substances Control (DTSC) – Envirostor Database, 2019.

California Department of Water Resources (DWR) Bulletin 118, California's Groundwater, 2016.

California State Water Resources Control Board, Geotracker database, 2019.


Environmental Data Resources (EDR), 2019, EDR Radius Map Report, January 9, 2019.

Environmental Data Resources (EDR), 2019, EDR Historical Topo Map Report, January 9, 2019.

Environmental Data Resources (EDR), 2019, Certified Sanborn Map Report, January 9, 2019.

United States Geological Survey (USGS) 7.5-Minute Topographic Series Maps, Hollywood, California Quadrangle.

FIGURES

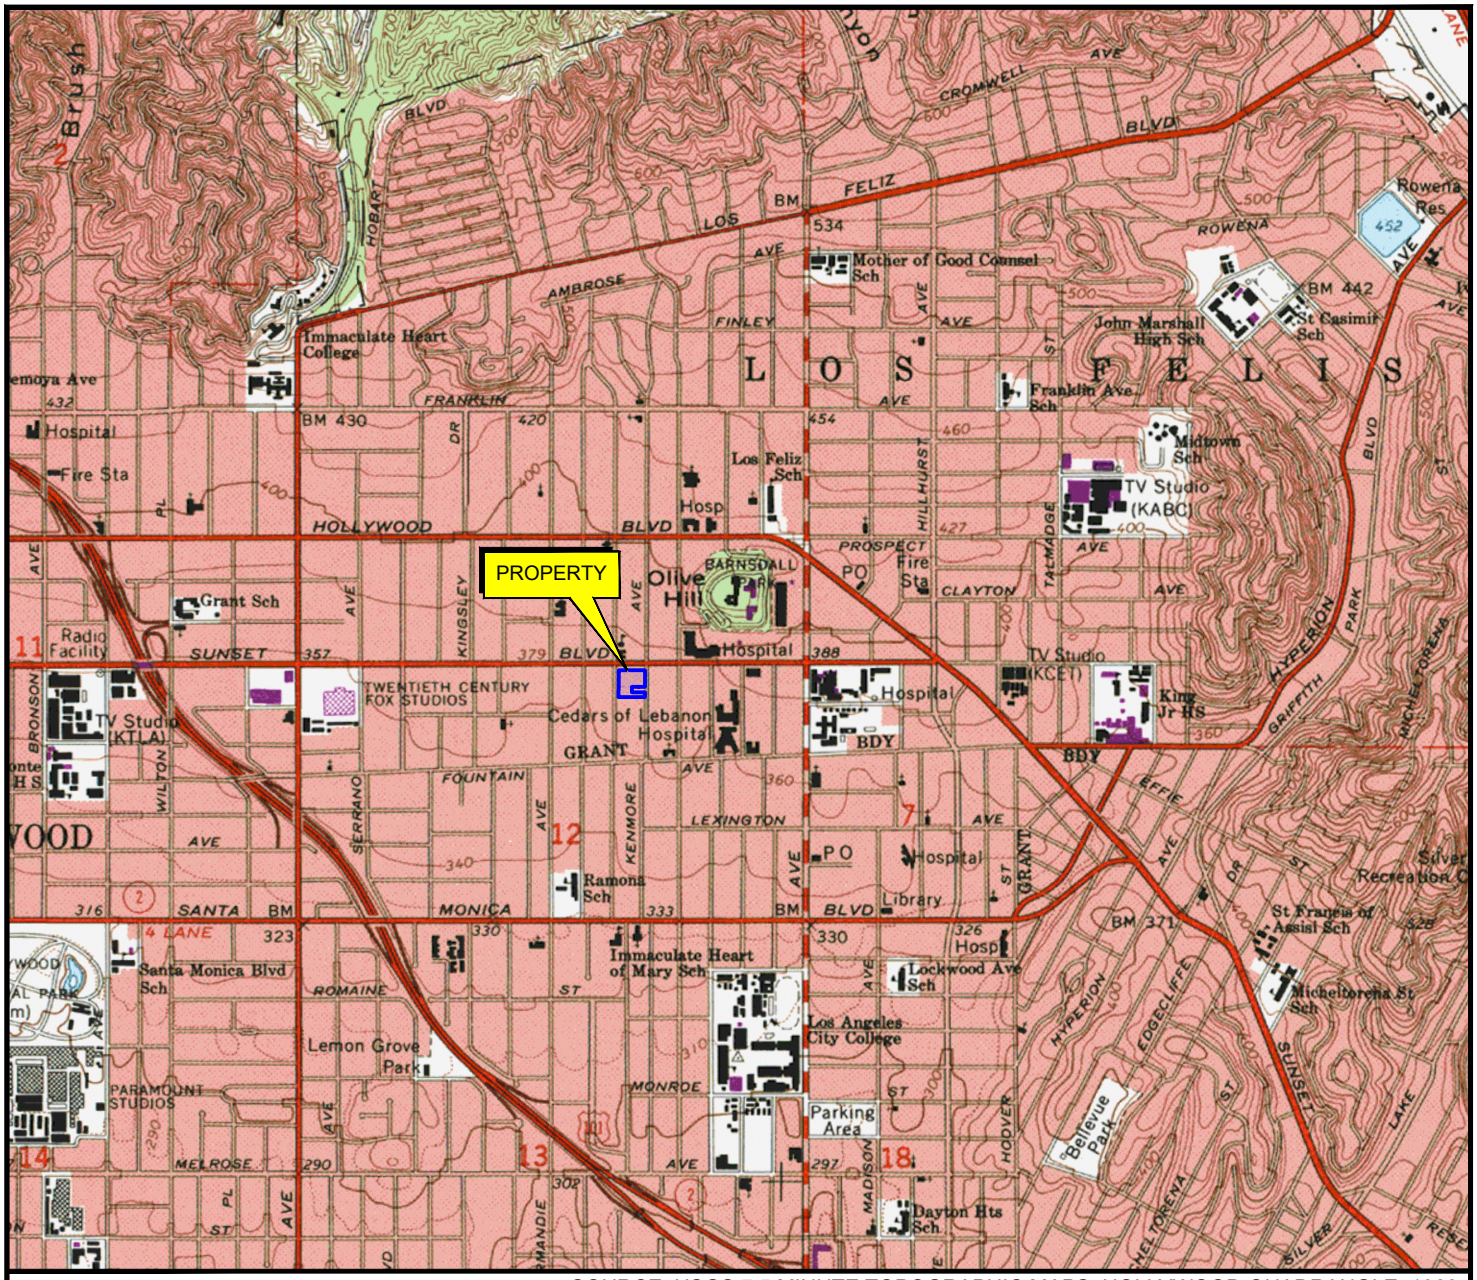

SOURCE: USGS 7.5 MINUTE TOPOGRAPHIC MAPS, HOLLYWOOD QUADRANGLE, 1966
PHOTOREVISED, 1994



N

0 2000 4000

APPROXIMATE SCALE (FEET)

Stantec

290 Conejo Ridge Avenue
Thousand Oaks, CA 91361
PHONE: (805) 230-1266 FAX: (805) 230-1277


FOR:
Kaiser Foundation Health Plan, Inc
LAMC Sunset Desktop Study
4950 Sunset Boulevard,
Los Angeles, CA 90027

Property Location Map

FIGURE: 1

JOB NUMBER:	DRAWN BY:	CHECKED BY:	APPROVED BY:	DATE:
185804335.200.0001	R. Roman	L. Butler	S. Little	01/28/19

FILEPATH:E:\1858\active\185804335\03_data\cad\20190128_dwg_185804335_lamc.dwg|TRoman|Jan 29, 2019 at 12:39|Layout: F1_USGS (4950)

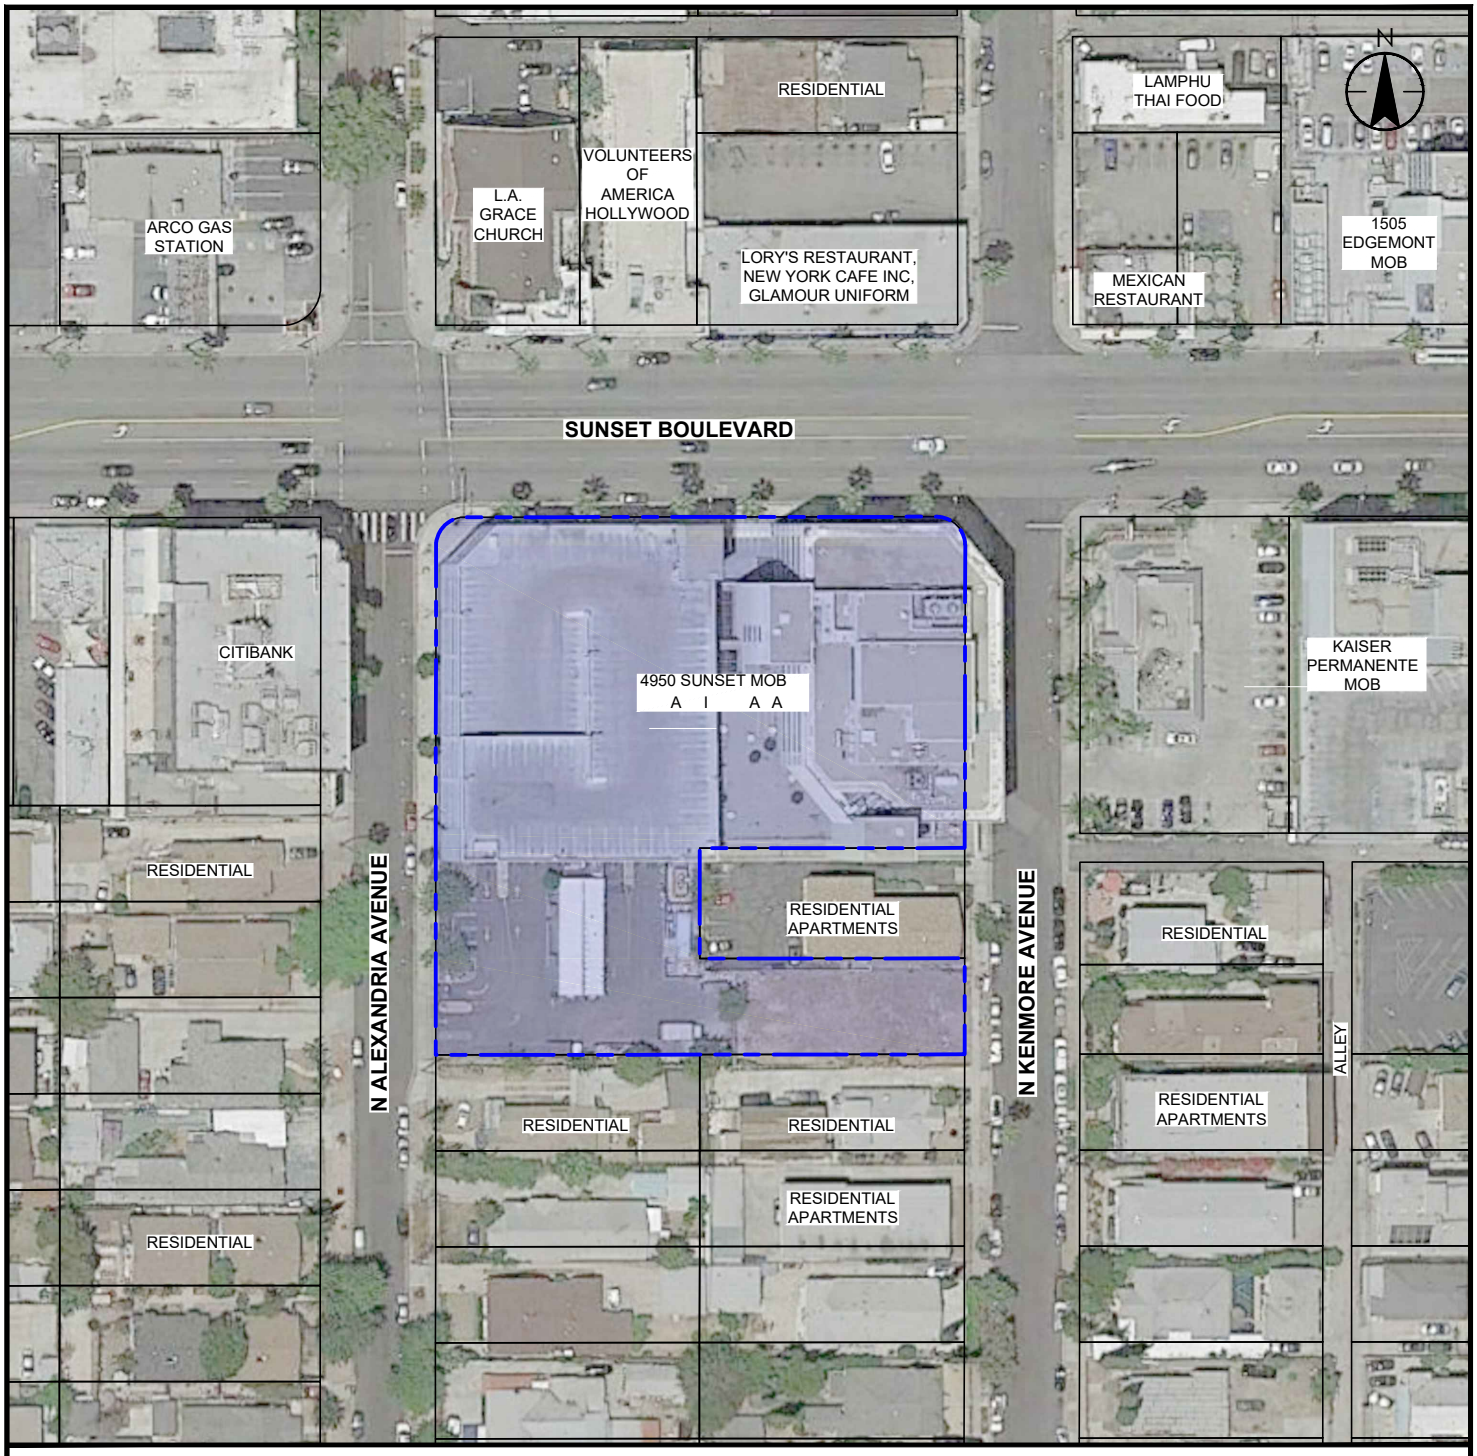

LEGEND

APPROXIMATE PROPERTY BOUNDARY

NOTES:

1. MAP REFERENCES; GOOGLE EARTH PRO AERIAL IMAGE, DATED JUNE 8, 2016.
2. COORDINATE SYSTEM; NAD 83 CALIFORNIA STATE PLANES, ZONE 5 (FT.). NOT A SURVEYED MAP, SITE FEATURES AND LOCATIONS ARE APPROXIMATE.

0 100 200

APPROXIMATE SCALE (FEET)

Stantec
290 Conejo Ridge Avenue
Thousand Oaks, CA 91361
PHONE: (805) 230-1266 FAX: (805) 230-1277

FOR:
Kaiser Foundation Health Plan, Inc
LAMC Sunset Desktop Study
4950 Sunset Boulevard,
Los Angeles, CA 90027

Property Vicinity Map

FIGURE: 2

JOB NUMBER:	DRAWN BY:	CHECKED BY:	APPROVED BY:	DATE:
185804335.200.0001	R. Roman	L. Butler	S. Little	01/29/19

FILEPATH:E:\1858\active\185804335\03_data\cad\20190128_dwg_185804335_lamc.dwg|TRoman|Jan 29, 2019 at 13:46|Layout: F2_PVM (4950)

ATTACHMENT A

Sunset Campus Desktop
4950 Sunset Boulevard
Los Angeles, CA 90027

Inquiry Number: 5530473.2s
January 09, 2019

The EDR Radius Map™ Report with GeoCheck®

6 Armstrong Road, 4th floor
Shelton, CT 06484
Toll Free: 800.352.0050
www.edrnet.com

TABLE OF CONTENTS

SECTION	PAGE
Executive Summary	ES1
Overview Map	2
Detail Map	3
Map Findings Summary	4
Map Findings	9
Orphan Summary	229
Government Records Searched/Data Currency Tracking	GR-1

GEOCHECK ADDENDUM

Physical Setting Source Addendum	A-1
Physical Setting Source Summary	A-2
Physical Setting Source Map	A-7
Physical Setting Source Map Findings	A-8
Physical Setting Source Records Searched	PSGR-1

Thank you for your business.
Please contact EDR at 1-800-352-0050
with any questions or comments.

Disclaimer - Copyright and Trademark Notice

This Report contains certain information obtained from a variety of public and other sources reasonably available to Environmental Data Resources, Inc. It cannot be concluded from this Report that coverage information for the target and surrounding properties does not exist from other sources. **NO WARRANTY EXPRESSED OR IMPLIED, IS MADE WHATSOEVER IN CONNECTION WITH THIS REPORT. ENVIRONMENTAL DATA RESOURCES, INC. SPECIFICALLY DISCLAIMS THE MAKING OF ANY SUCH WARRANTIES, INCLUDING WITHOUT LIMITATION, MERCHANTABILITY OR FITNESS FOR A PARTICULAR USE OR PURPOSE. ALL RISK IS ASSUMED BY THE USER. IN NO EVENT SHALL ENVIRONMENTAL DATA RESOURCES, INC. BE LIABLE TO ANYONE, WHETHER ARISING OUT OF ERRORS OR OMISSIONS, NEGLIGENCE, ACCIDENT OR ANY OTHER CAUSE, FOR ANY LOSS OF DAMAGE, INCLUDING, WITHOUT LIMITATION, SPECIAL, INCIDENTAL, CONSEQUENTIAL, OR EXEMPLARY DAMAGES. ANY LIABILITY ON THE PART OF ENVIRONMENTAL DATA RESOURCES, INC. IS STRICTLY LIMITED TO A REFUND OF THE AMOUNT PAID FOR THIS REPORT.** Purchaser accepts this Report "AS IS". Any analyses, estimates, ratings, environmental risk levels or risk codes provided in this Report are provided for illustrative purposes only, and are not intended to provide, nor should they be interpreted as providing any facts regarding, or prediction or forecast of, any environmental risk for any property. Only a Phase I Environmental Site Assessment performed by an environmental professional can provide information regarding the environmental risk for any property. Additionally, the information provided in this Report is not to be construed as legal advice.

Copyright 2018 by Environmental Data Resources, Inc. All rights reserved. Reproduction in any media or format, in whole or in part, of any report or map of Environmental Data Resources, Inc., or its affiliates, is prohibited without prior written permission.

EDR and its logos (including Sanborn and Sanborn Map) are trademarks of Environmental Data Resources, Inc. or its affiliates. All other trademarks used herein are the property of their respective owners.

EXECUTIVE SUMMARY

A search of available environmental records was conducted by Environmental Data Resources, Inc (EDR). The report was designed to assist parties seeking to meet the search requirements of EPA's Standards and Practices for All Appropriate Inquiries (40 CFR Part 312), the ASTM Standard Practice for Environmental Site Assessments (E 1527-13), the ASTM Standard Practice for Environmental Site Assessments for Forestland or Rural Property (E 2247-16), the ASTM Standard Practice for Limited Environmental Due Diligence: Transaction Screen Process (E 1528-14) or custom requirements developed for the evaluation of environmental risk associated with a parcel of real estate.

TARGET PROPERTY INFORMATION

ADDRESS

4950 SUNSET BOULEVARD
LOS ANGELES, CA 90027

COORDINATES

Latitude (North):	34.0976300 - 34° 5' 51.46''
Longitude (West):	118.2977940 - 118° 17' 52.05''
Universal Tranverse Mercator:	Zone 11
UTM X (Meters):	380282.3
UTM Y (Meters):	3773546.5
Elevation:	373 ft. above sea level

USGS TOPOGRAPHIC MAP ASSOCIATED WITH TARGET PROPERTY

Target Property Map:	5630741 HOLLYWOOD, CA
Version Date:	2012

AERIAL PHOTOGRAPHY IN THIS REPORT

Portions of Photo from:	20140515
Source:	USDA

MAPPED SITES SUMMARY

Target Property Address:
4950 SUNSET BOULEVARD
LOS ANGELES, CA 90027

Click on Map ID to see full detail.

MAP ID	SITE NAME	ADDRESS	DATABASE ACRONYMS	RELATIVE ELEVATION	DIST (ft. & mi.) DIRECTION
A1	KAISER	4950 W SUNSET BLVD	CA HAZNET		TP
A2	KAISER PERMANENTE	4950 W SUNSET BLVD	CA HAZNET		TP
A3	KAISER PERMANENTE	4950 W SUNSET BLVD	FINDS		TP
A4	KAISER PERMANENTE	4950 W SUNSET BLVD	CA UST		TP
A5	HESTER J G	5001 S SUNSET BLVD	EDR Hist Auto	Higher	79, 0.015, NW
A6	KLEMBERGER ISAAC	4957 S SUNSET BLVD	EDR Hist Cleaner	Higher	107, 0.020, NNE
A7	SWIFT RICHD	5000 S SUNSET BLVD	EDR Hist Auto	Higher	111, 0.021, WNW
B8	ADVANCED AUTO CLINIC	5007 SUNSET BLVD	CA HIST UST, CA HAZNET	Higher	201, 0.038, NW
B9	ARA SHEL SERVICE	5007 SUNSET BLVD	RCRA-SQG, CA UST, CA SWEEPS UST, CA FID UST,...	Higher	201, 0.038, NW
B10	ARA KESSEDJIAN	5007 W SUNSET BLVD	CA HIST UST	Higher	201, 0.038, NW
B11	SUNBOA INC.	5007 SUNSET BLVD.	CA UST	Higher	201, 0.038, NW
B12	KESSEDJIAN ARA	5007 SUNSET BLVD	EDR Hist Auto	Higher	201, 0.038, NW
B13	ARCO STN 183	5025 W SUNSET BLVD	CA HIST UST	Higher	306, 0.058, NW
B14	L&C ARCO	5025 W SUNSET BLVD	EDR Hist Auto	Higher	306, 0.058, NW
B15	THRIFTY #183	5025 SUNSET BLVD W	CA LUST, CA HIST CORTESE	Higher	306, 0.058, NW
B16	ARCO STATION #183 (T	5025 W SUNSET BLVD	CA UST	Higher	306, 0.058, NW
B17	BP WEST COAST PRODUC	5025 W SUNSET BLVD	RCRA-SQG	Higher	306, 0.058, NW
B18	ARCO STATION #183 (T	5025 W SUNSET BLVD	CA SWEEPS UST, CA FID UST	Higher	306, 0.058, NW
19	HOLIDAY VILLAGE CLEA	1401 N ALEXANDRIA AV	EDR Hist Cleaner	Lower	308, 0.058, SSW
C20	KAISER PERMANENTE	4900 W SUNSET BLVD	CA SWEEPS UST, CA FID UST	Higher	351, 0.066, ENE
C21	4900 SUNSET	4900 SUNSET BLVD	RCRA-SQG	Higher	351, 0.066, ENE
C22	COVEV J A	4901 S SUNSET BLVD	EDR Hist Auto	Higher	358, 0.068, ENE
C23	KAISER FOUNDATION HO	1526 N EDGEMONT ST	CA SWEEPS UST, CA FID UST	Higher	410, 0.078, ENE
24	P & J GULF STATION	1333 N KENMORE AVE	EDR Hist Auto	Lower	429, 0.081, SSE
D25	COHN JOS	5065 S SUNSET BLVD	EDR Hist Cleaner	Higher	459, 0.087, WNW
D26	WEINERT GEO	5073 S SUNSET BLVD	EDR Hist Auto	Higher	521, 0.099, WNW
C27	SCHMITT GUSTAV	4874 S SUNSET BLVD	EDR Hist Auto	Higher	543, 0.103, ENE
D28	DUCK WO	5070 S SUNSET BLVD	EDR Hist Cleaner	Lower	596, 0.113, West
D29	LAPPIN MAX	5074 S SUNSET BLVD	EDR Hist Cleaner	Lower	626, 0.119, West
D30	SUE SAI CHING	5706 S SUNSET BLVD	EDR Hist Cleaner	Lower	626, 0.119, West
C31	KAISER FOUNDATION HO	4867 SUNSET BLVD	CA HIST UST, CA EMI	Higher	633, 0.120, ENE
C32	KAISER LAMC STAGE 2	4867 SUNSET BOULEVAR	CA LUST, CA HIST CORTESE, CA NPDES, CA CIWQS	Higher	633, 0.120, ENE
C33	KAISER FOUNDATION HO	4867 W SUNSET BLVD	CA HIST UST	Higher	633, 0.120, ENE
C34	KAISER PERMANENTE	4867 W SUNSET BLVD	CA UST	Higher	633, 0.120, ENE
C35	KAISER PERMANENTE LO	4867 W. SUNSET BLVD.	RCRA-LQG	Higher	633, 0.120, ENE
C36	KAISER FOUNDATION HO	4867 W SUNSET BLVD	CA SWEEPS UST, CA FID UST	Higher	633, 0.120, ENE
37	KAISER FOUNDATION HO	1550 N EDGEMONT ST	CA SWEEPS UST, CA FID UST, CA EMI	Higher	694, 0.131, NE
E38	CHURCH OF SCIENTOLOG	4833 FOUNTAIN AVE	CA FID UST	Lower	897, 0.170, ESE
E39	CHURCH OF SCIENTOLOG	4833 FOUNTAIN AVE	CA UST, CA SWEEPS UST	Lower	897, 0.170, ESE

MAPPED SITES SUMMARY

Target Property Address:
4950 SUNSET BOULEVARD
LOS ANGELES, CA 90027

Click on Map ID to see full detail.

MAP ID	SITE NAME	ADDRESS	DATABASE ACRONYMS	RELATIVE ELEVATION	DIST (ft. & mi.) DIRECTION
F40	CEDARS CLEANERS	4849 FOUNTAIN AVE	CA DRYCLEANERS	Lower	937, 0.177, SE
F41	CHURCH OF SCIENTOLOG	1404 N CATALINA ST	CA UST	Lower	943, 0.179, ESE
F42	UNK	1404 N CATALINA ST	CA SWEEPS UST, CA FID UST	Lower	943, 0.179, ESE
43	AL SAL OIL CO INC	5121 SUNSET BLVD	RCRA-SQG, FINDS, ECHO	Higher	964, 0.183, WNW
G44	MIKE'S AUTO	5101 FOUNTAIN AVE	CA SWEEPS UST, CA FID UST	Lower	1083, 0.205, SW
G45	LESLIE'S SERVICE STA	5101 FOUNTAIN AVE.	CA LUST	Lower	1083, 0.205, SW
H46	KAISER FOUNDATION HO	4760 W SUNSET BLVD	CA FID UST	Higher	1133, 0.215, East
H47	KAISER PERMANENTE	4760 W SUNSET BLVD	CA UST, CA SWEEPS UST	Higher	1133, 0.215, East
H48	TEXACO INC	4747 W SUNSET BLVD	CA SWEEPS UST, CA FID UST	Higher	1275, 0.241, East
H49	KAISER FOUNDATION HE	4733 W SUNSET BLVD	CA SWEEPS UST, CA FID UST	Higher	1278, 0.242, East
I50	THRIFTY DRY CLEANERS	4970 HOLLYWOOD BLVD	CA DRYCLEANERS	Higher	1317, 0.249, North
I51	THRIFTY CLEANERS	4970 HOLLYWOOD BLVD	RCRA-SQG, FINDS, ECHO, CA DRYCLEANERS, CA EMI, CA...	Higher	1317, 0.249, North
J52	UNOCAL #3837 (FORMER	4900 HOLLYWOOD BLVD	CA LUST	Higher	1329, 0.252, NNE
J53	SERVICE STATION 3837	4900 W HOLLYWOOD BLV	CA LUST, CA SWEEPS UST, CA HIST UST, CA FID UST,...	Higher	1329, 0.252, NNE
I54	HOLLYWOOD GAS (FORME	4977 HOLLYWOOD BLVD	CA LUST, CA SWEEPS UST, CA HIST CORTESE	Higher	1432, 0.271, North
J55	SHELL OIL CO (FORMER	4905 HOLLYWOOD BLVD	CA LUST, CA HIST CORTESE	Higher	1462, 0.277, NNE
K56	HOLLYWOOD CAR WASH	4810 HOLLYWOOD BLVD	CA LUST, CA HIST UST, CA HIST CORTESE	Higher	1535, 0.291, NNE
K57	HOLLYWOOD CAR WASH	4810 HOLLYWOOD BLVD	CA LUST, CA HIST UST	Higher	1535, 0.291, NNE
J58	EDGEMONT HOSPITAL	4841 HOLLYWOOD BLVD	CA LUST	Higher	1559, 0.295, NNE
J59	EDGEMONT HOSPITAL	4841 HOLLYWOOD	CA LUST, CA HIST CORTESE	Higher	1559, 0.295, NNE
K60	MTA - BARNSDALL PARK	4800 HOLLYWOOD BLVD	CA CPS-SLIC, CA HAZNET	Higher	1598, 0.303, NE
61	LAUR METALS CO	1601 N VERMONT AVE	CA SWRCY	Higher	1802, 0.341, ENE
62	QUEEN OF ANGELS HOLL	1300 N VERMONT AVE	RCRA-LQG, CA LUST, FINDS, ECHO, CA HAZNET, CA...	Higher	1816, 0.344, ESE
L63	PACIFIC BELL	1255 N VERMONT	RCRA-SQG, CA LUST, CA UST, CA SWEEPS UST, CA HIST...	Lower	1851, 0.351, ESE
64	RAMONA PRIMARY SITE	HOBART BOULEVARD/FOU	CA ENVIROSTOR, CA SCH	Lower	1887, 0.357, WSW
L65	76 PRODUCTS STATION	1270 VERMONT AVE N	CA LUST, CA HIST CORTESE	Lower	1934, 0.366, ESE
M66	CHILDREN'S HOSPITAL	4650 SUNSET BOULEVAR	RCRA-LQG, CA ENVIROSTOR, CA HIST UST, CA FID UST,...	Higher	1987, 0.376, East
N67	ARCO #5025	1630 VERMONT AVE N	CA LUST	Higher	2048, 0.388, ENE
N68	ARCO #5025	1630 VERMONT	CA HIST CORTESE	Higher	2048, 0.388, ENE
N69	SHELL/TESORO (FORMER	1630 VERMONT AVE N	CA LUST, CA HAZNET	Higher	2048, 0.388, ENE
M70	CHILDRENS HOSPITAL	4560 SUNSET	CA HIST CORTESE	Higher	2214, 0.419, East
M71	CHILDRENS HOSPITAL	4560 SUNSET BLVD W	CA LUST	Higher	2214, 0.419, East
72	ALLIED EQUIPMENT REN	4969 SANTA MONICA BL	CA LUST, CA HIST CORTESE	Lower	2336, 0.442, South
73	MARIPOSA PLACE APART	5030 SANTA MONICA BL	CA LUST	Lower	2598, 0.492, South
74	BELMONT/HOLLYWOOD NO	LA MIRADA AVENUE/SER	CA ENVIROSTOR, CA SCH	Lower	2673, 0.506, WSW
75	RAMONA NEW PC AKA BO	SANTA MONICA BOULEVA	CA ENVIROSTOR, CA SCH	Lower	2749, 0.521, SSW
76	DELUXE LABORATORIES	1377 N. SERRANO AVEN	RCRA-LQG, CA ENVIROSTOR, CA CPS-SLIC, CA HIST UST,...	Lower	2755, 0.522, West
77	MARSHALL NEW PRIMARY	LEXINGTON AVE/WESTMO	CA ENVIROSTOR, CA SCH	Lower	3216, 0.609, ESE
78	CENTRAL REGION MIDDL	FOUNTAIN AVENUE/SERR	CA ENVIROSTOR, CA SCH	Lower	3259, 0.617, WSW

MAPPED SITES SUMMARY

Target Property Address:
4950 SUNSET BOULEVARD
LOS ANGELES, CA 90027

Click on Map ID to see full detail.

MAP ID	SITE NAME	ADDRESS	DATABASE ACRONYMS	RELATIVE ELEVATION	DIST (ft. & mi.) DIRECTION
79	QUANTITY PHOTO'S, IN	5432 HOLLYWOOD BOULE	CA ENVIROSTOR	Higher	3309, 0.627, WNW
O80	RAMONA PRIMARY SITE	KINGSLEY DRIVE/ROMAI	CA ENVIROSTOR, CA SCH	Lower	3518, 0.666, SSW
O81	BELMONT/HOLLYWOOD NO	HARVARD BOULEVARD/RO	CA ENVIROSTOR, CA SCH	Lower	3610, 0.684, SSW
P82	RAMONA PRIMARY SITE	OXFORD AVENUE/ROMAIN	CA ENVIROSTOR, CA SCH	Lower	4209, 0.797, SW
P83	RAMONA PRIMARY SITE	OXFORD AVENUE/ROMAIN	CA ENVIROSTOR, CA SCH	Lower	4209, 0.797, SW
84	BELMONT/HOLLYWOOD NO	LEMON GROVE AVENUE/K	CA ENVIROSTOR, CA SCH	Lower	4225, 0.800, SSW
85	HOLLYWOOD NEW CONTIN	HARVARD BLVD/LEMON G	CA ENVIROSTOR, CA SCH	Lower	4400, 0.833, SSW
86	PROPOSED CFA RESTAUR	1011 N. WESTERN AVEN	CA ENVIROSTOR, CA VCP	Lower	4588, 0.869, SW
87	SANTA MONICA/VINE PR	LA MIRADA AVE/LEXING	CA ENVIROSTOR, CA SCH	Lower	4686, 0.887, WSW
88	BELMONT/HOLLYWOOD NO	WILLOWBROOK AVE/HOOV	CA ENVIROSTOR, CA SCH	Higher	5040, 0.955, SE
89	SANTA MONICA/VINE PR	FOUNTAIN AVE/VAN NES	CA ENVIROSTOR, CA SCH	Lower	5120, 0.970, WSW

EXECUTIVE SUMMARY

TARGET PROPERTY SEARCH RESULTS

The target property was identified in the following records. For more information on this property see page 9 of the attached EDR Radius Map report:

Site	Database(s)	EPA ID
KAISER 4950 W SUNSET BLVD LOS ANGELES, CA 90027	CA HAZNET GEPAID: CAC002794533	N/A
KAISER PERMANENTE 4950 W SUNSET BLVD LOS ANGELES, CA 90027	CA HAZNET GEPAID: CAL923573781	N/A
KAISER PERMANENTE 4950 W SUNSET BLVD LOS ANGELES, CA 90027	FINDS Registry ID:: 110065752625	N/A
KAISER PERMANENTE 4950 W SUNSET BLVD LOS ANGELES, CA 90027	CA UST Database: UST, Date of Government Version: 09/10/2018 Facility Id: FA0013421	N/A

DATABASES WITH NO MAPPED SITES

No mapped sites were found in EDR's search of available ("reasonably ascertainable ") government records either on the target property or within the search radius around the target property for the following databases:

STANDARD ENVIRONMENTAL RECORDS

Federal NPL site list

NPL ---------- National Priority List
Proposed NPL ---------- Proposed National Priority List Sites
NPL LIENS ---------- Federal Superfund Liens

Federal Delisted NPL site list

Delisted NPL ---------- National Priority List Deletions

Federal CERCLIS list

FEDERAL FACILITY ---------- Federal Facility Site Information listing

SEMS Superfund Enterprise Management System

Federal CERCLIS NFRAP site list

SEMS-ARCHIVE Superfund Enterprise Management System Archive

Federal RCRA CORRACTS facilities list

CORRACTS Corrective Action Report

Federal RCRA non-CORRACTS TSD facilities list

RCRA-TSDF RCRA - Treatment, Storage and Disposal

Federal RCRA generators list

RCRA-CESQG RCRA - Conditionally Exempt Small Quantity Generator

Federal institutional controls / engineering controls registries

LUCIS Land Use Control Information System
US ENG CONTROLS Engineering Controls Sites List
US INST CONTROL Sites with Institutional Controls

Federal ERNS list

ERNS Emergency Response Notification System

State- and tribal - equivalent NPL

CA RESPONSE State Response Sites

State and tribal landfill and/or solid waste disposal site lists

CA SWF/LF Solid Waste Information System

State and tribal leaking storage tank lists

INDIAN LUST Leaking Underground Storage Tanks on Indian Land

State and tribal registered storage tank lists

FEMA UST Underground Storage Tank Listing
CA AST Aboveground Petroleum Storage Tank Facilities
INDIAN UST Underground Storage Tanks on Indian Land

State and tribal voluntary cleanup sites

INDIAN VCP Voluntary Cleanup Priority Listing

State and tribal Brownfields sites

CA BROWNFIELDS Considered Brownfieds Sites Listing

ADDITIONAL ENVIRONMENTAL RECORDS

Local Brownfield lists

US BROWNFIELDS A Listing of Brownfields Sites

EXECUTIVE SUMMARY

Local Lists of Landfill / Solid Waste Disposal Sites

CA WMUDS/SWAT	Waste Management Unit Database
CA HAULERS	Registered Waste Tire Haulers Listing
INDIAN ODI	Report on the Status of Open Dumps on Indian Lands
DEBRIS REGION 9	Torres Martinez Reservation Illegal Dump Site Locations
ODI	Open Dump Inventory
IHS OPEN DUMPS	Open Dumps on Indian Land

Local Lists of Hazardous waste / Contaminated Sites

CA AOCONCERN	Key Areas of Concerns in Los Angeles County
US HIST CDL	Delisted National Clandestine Laboratory Register
CA HIST Cal-Sites	Historical Calsites Database
CA CDL	Clandestine Drug Labs
CA CERS HAZ WASTE	CERS HAZ WASTE
CA Toxic Pits	Toxic Pits Cleanup Act Sites
US CDL	National Clandestine Laboratory Register

Local Lists of Registered Storage Tanks

CA CERS TANKS	California Environmental Reporting System (CERS) Tanks

Local Land Records

CA LIENS	Environmental Liens Listing
LIENS 2	CERCLA Lien Information
CA DEED	Deed Restriction Listing

Records of Emergency Release Reports

HMIRS	Hazardous Materials Information Reporting System
CA CHMIRS	California Hazardous Material Incident Report System
CA LDS	Land Disposal Sites Listing
CA MCS	Military Cleanup Sites Listing
CA SPILLS 90	SPILLS 90 data from FirstSearch

Other Ascertainable Records

RCRA NonGen / NLR	RCRA - Non Generators / No Longer Regulated
FUDS	Formerly Used Defense Sites
DOD	Department of Defense Sites
SCRD DRYCLEANERS	State Coalition for Remediation of Drycleaners Listing
US FIN ASSUR	Financial Assurance Information
EPA WATCH LIST	EPA WATCH LIST
2020 COR ACTION	2020 Corrective Action Program List
TSCA	Toxic Substances Control Act
TRIS	Toxic Chemical Release Inventory System
SSTS	Section 7 Tracking Systems
ROD	Records Of Decision
RMP	Risk Management Plans
RAATS	RCRA Administrative Action Tracking System
PRP	Potentially Responsible Parties
PADS	PCB Activity Database System

FTTS - FIFRA/ TSCA Tracking System - FIFRA (Federal Insecticide, Fungicide, & Rodenticide Act)/TSCA (Toxic Substances Control Act)
MLTS - Material Licensing Tracking System
COAL ASH DOE - Steam-Electric Plant Operation Data
COAL ASH EPA - Coal Combustion Residues Surface Impoundments List
PCB TRANSFORMER - PCB Transformer Registration Database
RADINFO - Radiation Information Database
HIST FTTS - FIFRA/TSCA Tracking System Administrative Case Listing
DOT OPS - Incident and Accident Data
CONSENT - Superfund (CERCLA) Consent Decrees
INDIAN RESERV - Indian Reservations
FUSRAP - Formerly Utilized Sites Remedial Action Program
UMTRA - Uranium Mill Tailings Sites
LEAD SMELTERS - Lead Smelter Sites
US AIRS - Aerometric Information Retrieval System Facility Subsystem
US MINES - Mines Master Index File
ABANDONED MINES - Abandoned Mines
DOCKET HWC - Hazardous Waste Compliance Docket Listing
UXO - Unexploded Ordnance Sites
FUELS PROGRAM - EPA Fuels Program Registered Listing
CA BOND EXP. PLAN - Bond Expenditure Plan
CA Cortese - "Cortese" Hazardous Waste & Substances Sites List
CA CUPA Listings - CUPA Resources List
CA ENF - Enforcement Action Listing
CA Financial Assurance - Financial Assurance Information Listing
CA ICE - ICE
CA LOS ANGELES CO. HMS - HMS: Street Number List
CA HWP - EnviroStor Permitted Facilities Listing
CA HWT - Registered Hazardous Waste Transporter Database
CA MINES - Mines Site Location Listing
CA MWMP - Medical Waste Management Program Listing
CA PEST LIC - Pesticide Regulation Licenses Listing
CA PROC - Certified Processors Database
CA Notify 65 - Proposition 65 Records
CA UIC - UIC Listing
CA WASTEWATER PITS - Oil Wastewater Pits Listing
CA WDS - Waste Discharge System
CA CERS - CERS
CA WIP - Well Investigation Program Case List
CA NON-CASE INFO - NON-CASE INFO (GEOTRACKER)
CA MILITARY PRIV SITES - MILITARY PRIV SITES (GEOTRACKER)
CA WDR - Waste Discharge Requirements Listing
CA PROD WATER PONDS - PROD WATER PONDS (GEOTRACKER)
CA SAMPLING POINT - SAMPLING POINT (GEOTRACKER)
CA OTHER OIL GAS - OTHER OIL & GAS (GEOTRACKER)
CA PROJECT - PROJECT (GEOTRACKER)
CA WELL STIM PROJ - Well Stimulation Project (GEOTRACKER)
CA UIC GEO - UIC GEO (GEOTRACKER)

EDR HIGH RISK HISTORICAL RECORDS

EDR Exclusive Records

EDR MGP - EDR Proprietary Manufactured Gas Plants

EXECUTIVE SUMMARY

EDR RECOVERED GOVERNMENT ARCHIVES

Exclusive Recovered Govt. Archives

CA RGA LF..... Recovered Government Archive Solid Waste Facilities List
CA RGA LUST..... Recovered Government Archive Leaking Underground Storage Tank

SURROUNDING SITES: SEARCH RESULTS

Surrounding sites were identified in the following databases.

Elevations have been determined from the USGS Digital Elevation Model and should be evaluated on a relative (not an absolute) basis. Relative elevation information between sites of close proximity should be field verified. Sites with an elevation equal to or higher than the target property have been differentiated below from sites with an elevation lower than the target property.
Page numbers and map identification numbers refer to the EDR Radius Map report where detailed data on individual sites can be reviewed.

Sites listed in ***bold italics*** are in multiple databases.

Unmappable (orphan) sites are not considered in the foregoing analysis.

STANDARD ENVIRONMENTAL RECORDS

Federal RCRA generators list

RCRA-LQG: RCRAInfo is EPA's comprehensive information system, providing access to data supporting the Resource Conservation and Recovery Act (RCRA) of 1976 and the Hazardous and Solid Waste Amendments (HSWA) of 1984. The database includes selective information on sites which generate, transport, store, treat and/or dispose of hazardous waste as defined by the Resource Conservation and Recovery Act (RCRA). Large quantity generators (LQGs) generate over 1,000 kilograms (kg) of hazardous waste, or over 1 kg of acutely hazardous waste per month.

A review of the RCRA-LQG list, as provided by EDR, and dated 03/01/2018 has revealed that there is 1 RCRA-LQG site within approximately 0.25 miles of the target property.

Equal/Higher Elevation	Address	Direction / Distance	Map ID	Page
KAISER PERMANENTE LO EPA ID:: CAD981396591	4867 W. SUNSET BLVD.	ENE 0 - 1/8 (0.120 mi.)	C35	48

RCRA-SQG: RCRAInfo is EPA's comprehensive information system, providing access to data supporting the Resource Conservation and Recovery Act (RCRA) of 1976 and the Hazardous and Solid Waste Amendments (HSWA) of 1984. The database includes selective information on sites which generate, transport, store, treat and/or dispose of hazardous waste as defined by the Resource Conservation and Recovery Act (RCRA). Small quantity generators (SQGs) generate between 100 kg and 1,000 kg of hazardous waste per month.

A review of the RCRA-SQG list, as provided by EDR, and dated 03/01/2018 has revealed that there are 5 RCRA-SQG sites within approximately 0.25 miles of the target property.

Equal/Higher Elevation	Address	Direction / Distance	Map ID	Page
ARA SHEL SERVICE	***5007 SUNSET BLVD***	***NW 0 - 1/8 (0.038 mi.)***	***B9***	***14***

EPA ID:: CAD982518037				
BP WEST COAST PRODUC EPA ID:: CAR000224592	5025 W SUNSET BLVD	NW 0 - 1/8 (0.058 mi.)	B17	30
4900 SUNSET EPA ID:: CAD982008047	4900 SUNSET BLVD	ENE 0 - 1/8 (0.066 mi.)	C21	35
AL SAL OIL CO INC EPA ID:: CAD981573785	***5121 SUNSET BLVD***	***WNW 1/8 - 1/4 (0.183 mi.)***	***43***	***61***
THRIFTY CLEANERS EPA ID:: CAD982446650	***4970 HOLLYWOOD BLVD***	***N 1/8 - 1/4 (0.249 mi.)***	***I51***	***70***

State- and tribal - equivalent CERCLIS

CA ENVIROSTOR: The Department of Toxic Substances Control's (DTSC's) Site Mitigation and Brownfields Reuse Program's (SMBRP's) EnviroStor database identifes sites that have known contamination or sites for which there may be reasons to investigate further. The database includes the following site types: Federal Superfund sites (National Priorities List (NPL)); State Response, including Military Facilities and State Superfund; Voluntary Cleanup; and School sites. EnviroStor provides similar information to the information that was available in CalSites, and provides additional site information, including, but not limited to, identification of formerly-contaminated properties that have been released for reuse, properties where environmental deed restrictions have been recorded to prevent inappropriate land uses, and risk characterization information that is used to assess potential impacts to public health and the environment at contaminated sites.

A review of the CA ENVIROSTOR list, as provided by EDR, and dated 10/29/2018 has revealed that there are 18 CA ENVIROSTOR sites within approximately 1 mile of the target property.

Equal/Higher Elevation	Address	Direction / Distance	Map ID	Page
CHILDREN'S HOSPITAL Facility Id: 71002816 Status: Refer: Other Agency	***4650 SUNSET BOULEVAR***	***E 1/4 - 1/2 (0.376 mi.)***	***M66***	***113***
QUANTITY PHOTO'S, IN Facility Id: 71003286 Status: Refer: Other Agency	5432 HOLLYWOOD BOULE	WNW 1/2 - 1 (0.627 mi.)	79	195
BELMONT/HOLLYWOOD NO Facility Id: 19800042 Status: Inactive - Needs Evaluation	***WILLOWBROOK AVE/HOOV***	***SE 1/2 - 1 (0.955 mi.)***	***88***	***223***

Lower Elevation	Address	Direction / Distance	Map ID	Page
RAMONA PRIMARY SITE Facility Id: 19820083 Status: Inactive - Withdrawn	***HOBART BOULEVARD/FOU***	***WSW 1/4 - 1/2 (0.357 mi.)***	***64***	***108***
BELMONT/HOLLYWOOD NO Facility Id: 19880049 Status: Inactive - Needs Evaluation	***LA MIRADA AVENUE/SER***	***WSW 1/2 - 1 (0.506 mi.)***	***74***	***163***
RAMONA NEW PC AKA BO Facility Id: 19790003 Status: No Further Action	***SANTA MONICA BOULEVA***	***SSW 1/2 - 1 (0.521 mi.)***	***75***	***166***
DELUXE LABORATORIES	***1377 N. SERRANO AVEN***	***W 1/2 - 1 (0.522 mi.)***	***76***	***169***

Facility Id: 60001863
Status: Refer: 1248 Local Agency

MARSHALL NEW PRIMARY	***LEXINGTON AVE/WESTMO***	***ESE 1/2 - 1 (0.609 mi.)***	***77***	***189***
Facility Id: 19650016 Status: No Further Action				
CENTRAL REGION MIDDL	***FOUNTAIN AVENUE/SERR***	***WSW 1/2 - 1 (0.617 mi.)***	***78***	***192***
Facility Id: 60000058 Status: Inactive - Action Required				
RAMONA PRIMARY SITE	***KINGSLEY DRIVE/ROMAI***	***SSW 1/2 - 1 (0.666 mi.)***	***O80***	***196***
Facility Id: 19880045 Status: Inactive - Withdrawn				
BELMONT/HOLLYWOOD NO	***HARVARD BOULEVARD/RO***	***SSW 1/2 - 1 (0.684 mi.)***	***O81***	***198***
Facility Id: 19880048 Status: Inactive - Needs Evaluation				
RAMONA PRIMARY SITE	***OXFORD AVENUE/ROMAIN***	***SW 1/2 - 1 (0.797 mi.)***	***P82***	***201***
Facility Id: 19880070 Status: Inactive - Withdrawn				
RAMONA PRIMARY SITE	***OXFORD AVENUE/ROMAIN***	***SW 1/2 - 1 (0.797 mi.)***	***P83***	***204***
Facility Id: 19880046 Status: Inactive - Withdrawn				
BELMONT/HOLLYWOOD NO	***LEMON GROVE AVENUE/K***	***SSW 1/2 - 1 (0.800 mi.)***	***84***	***206***
Facility Id: 19880050 Status: Inactive - Needs Evaluation				
HOLLYWOOD NEW CONTIN	***HARVARD BLVD/LEMON G***	***SSW 1/2 - 1 (0.833 mi.)***	***85***	***209***
Facility Id: 19880039 Status: Inactive - Withdrawn				
PROPOSED CFA RESTAUR	***1011 N. WESTERN AVEN***	***SW 1/2 - 1 (0.869 mi.)***	***86***	***212***
Facility Id: 60002458 Status: Active				
SANTA MONICA/VINE PR	***LA MIRADA AVE/LEXING***	***WSW 1/2 - 1 (0.887 mi.)***	***87***	***218***
Facility Id: 19880059 Facility Id: 19880060 Status: Inactive - Withdrawn				
SANTA MONICA/VINE PR	***FOUNTAIN AVE/VAN NES***	***WSW 1/2 - 1 (0.970 mi.)***	***89***	***226***
Facility Id: 19880057 Status: Inactive - Withdrawn				

State and tribal leaking storage tank lists

CA LUST: Leaking Underground Storage Tank (LUST) Sites included in GeoTracker. GeoTracker is the Water Boards data management system for sites that impact, or have the potential to impact, water quality in California, with emphasis on groundwater.

A review of the CA LUST list, as provided by EDR, has revealed that there are 19 CA LUST sites within approximately 0.5 miles of the target property.

Equal/Higher Elevation	Address	Direction / Distance	Map ID	Page
THRIFTY #183	***5025 SUNSET BLVD W***	***NW 0 - 1/8 (0.058 mi.)***	***B15***	***21***
Database: LUST, Date of Government Version: 09/10/2018 Database: LUST REG 4, Date of Government Version: 09/07/2004				

Status: Completed - Case Closed
Facility Id: 900270061
Status: Remediation Plan
Global Id: T0603700737
Global ID: T0603700737

KAISER LAMC STAGE 2 ***4867 SUNSET BOULEVAR*** ***ENE 0 - 1/8 (0.120 mi.)*** ***C32*** ***42***
Database: LUST, Date of Government Version: 09/10/2018
Database: LUST REG 4, Date of Government Version: 09/07/2004
Status: Completed - Case Closed
Facility Id: 900270034
Status: Case Closed
Global Id: T0603700734
Global ID: T0603700734

UNOCAL #3837 (FORMER 4900 HOLLYWOOD BLVD NNE 1/4 - 1/2 (0.252 mi.) J52 74
Database: LUST, Date of Government Version: 09/10/2018
Status: Completed - Case Closed
Global Id: T0603700733

SERVICE STATION 3837 ***4900 W HOLLYWOOD BLV*** ***NNE 1/4 - 1/2 (0.252 mi.)*** ***J53*** ***75***
Database: LUST REG 4, Date of Government Version: 09/07/2004
Facility Id: 900270025
Status: Case Closed
Global ID: T0603700733

HOLLYWOOD GAS (FORME ***4977 HOLLYWOOD BLVD*** ***N 1/4 - 1/2 (0.271 mi.)*** ***I54*** ***79***
Database: LUST, Date of Government Version: 09/10/2018
Database: LUST REG 4, Date of Government Version: 09/07/2004
Status: Completed - Case Closed
Facility Id: 900270116
Status: Case Closed
Global Id: T0603700741
Global ID: T0603700741

SHELL OIL CO (FORMER ***4905 HOLLYWOOD BLVD*** ***NNE 1/4 - 1/2 (0.277 mi.)*** ***J55*** ***82***
Database: LUST, Date of Government Version: 09/10/2018
Database: LUST REG 4, Date of Government Version: 09/07/2004
Status: Completed - Case Closed
Facility Id: 900270189
Status: Case Closed
Global Id: T0603700747
Global ID: T0603700747

HOLLYWOOD CAR WASH ***4810 HOLLYWOOD BLVD*** ***NNE 1/4 - 1/2 (0.291 mi.)*** ***K56*** ***85***
Database: LUST, Date of Government Version: 09/10/2018
Status: Completed - Case Closed
Global Id: T0603700736

HOLLYWOOD CAR WASH ***4810 HOLLYWOOD BLVD*** ***NNE 1/4 - 1/2 (0.291 mi.)*** ***K57*** ***87***
Database: LUST REG 4, Date of Government Version: 09/07/2004
Facility Id: 900270052
Status: Case Closed
Global ID: T0603700736

EDGEMONT HOSPITAL 4841 HOLLYWOOD BLVD NNE 1/4 - 1/2 (0.295 mi.) J58 89
Database: LUST REG 4, Date of Government Version: 09/07/2004
Facility Id: 900270089
Status: Case Closed
Global ID: T0603700738

EDGEMONT HOSPITAL ***4841 HOLLYWOOD*** ***NNE 1/4 - 1/2 (0.295 mi.)*** ***J59*** ***90***
Database: LUST, Date of Government Version: 09/10/2018

Status: Completed - Case Closed
Global Id: T0603700738

QUEEN OF ANGELS HOLL ***1300 N VERMONT AVE*** ***ESE 1/4 - 1/2 (0.344 mi.)*** ***62*** ***94***
Database: LUST, Date of Government Version: 09/10/2018
Status: Completed - Case Closed
Global Id: T0603769055

ARCO #5025 1630 VERMONT AVE N ENE 1/4 - 1/2 (0.388 mi.) N67 141
Database: LUST REG 4, Date of Government Version: 09/07/2004
Facility Id: 900270134
Status: Post remedial action monitoring
Global ID: T0603700743

SHELL/TESORO (FORMER ***1630 VERMONT AVE N*** ***ENE 1/4 - 1/2 (0.388 mi.)*** ***N69*** ***143***
Database: LUST, Date of Government Version: 09/10/2018
Status: Open - Verification Monitoring
Global Id: T0603700743

CHILDRENS HOSPITAL 4560 SUNSET BLVD W E 1/4 - 1/2 (0.419 mi.) M71 153
Database: LUST, Date of Government Version: 09/10/2018
Database: LUST REG 4, Date of Government Version: 09/07/2004
Status: Completed - Case Closed
Facility Id: 900270125
Status: Case Closed
Global Id: T0603700742
Global ID: T0603700742

Lower Elevation	Address	Direction / Distance	Map ID	Page

LESLIE'S SERVICE STA 5101 FOUNTAIN AVE. SW 1/8 - 1/4 (0.205 mi.) G45 64
Database: LUST, Date of Government Version: 09/10/2018
Status: Completed - Case Closed
Global Id: T0603708995

PACIFIC BELL ***1255 N VERMONT*** ***ESE 1/4 - 1/2 (0.351 mi.)*** ***L63*** ***101***
Database: LUST, Date of Government Version: 09/10/2018
Database: LUST REG 4, Date of Government Version: 09/07/2004
Status: Completed - Case Closed
Facility Id: 900290152
Status: Case Closed
Global Id: T0603700778
Global ID: T0603700778

76 PRODUCTS STATION ***1270 VERMONT AVE N*** ***ESE 1/4 - 1/2 (0.366 mi.)*** ***L65*** ***111***
Database: LUST, Date of Government Version: 09/10/2018
Database: LUST REG 4, Date of Government Version: 09/07/2004
Status: Completed - Case Closed
Facility Id: 900290089
Status: Case Closed
Global Id: T0603700771
Global ID: T0603700771

ALLIED EQUIPMENT REN ***4969 SANTA MONICA BL*** ***S 1/4 - 1/2 (0.442 mi.)*** ***72*** ***155***
Database: LUST, Date of Government Version: 09/10/2018
Database: LUST REG 4, Date of Government Version: 09/07/2004
Status: Completed - Case Closed
Facility Id: 900290116
Status: Remedial action (cleanup) Underway

Global Id: T0603700774
Global ID: T0603700774

MARIPOSA PLACE APART | 5030 SANTA MONICA BL | S 1/4 - 1/2 (0.492 mi.) | 73 | 161
Database: LUST, Date of Government Version: 09/10/2018
Status: Completed - Case Closed
Global Id: T10000001670

CA CPS-SLIC: Cleanup Program Sites (CPS; also known as Site Cleanups [SC] and formerly known as Spills, Leaks, Investigations, and Cleanups [SLIC] sites) included in GeoTracker. GeoTracker is the Water Boards data management system for sites that impact, or have the potential to impact, water quality in California, with emphasis on groundwater.

A review of the CA CPS-SLIC list, as provided by EDR, has revealed that there is 1 CA CPS-SLIC site within approximately 0.5 miles of the target property.

Equal/Higher Elevation	Address	Direction / Distance	Map ID	Page
MTA - BARNSDALL PARK	***4800 HOLLYWOOD BLVD***	***NE 1/4 - 1/2 (0.303 mi.)***	***K60***	***92***
Database: SLIC REG 4, Date of Government Version: 11/17/2004 Database: CPS-SLIC, Date of Government Version: 09/10/2018 Facility Status: Completed - Case Closed Facility Status: No further action required Global Id: SL2049T1734				

State and tribal registered storage tank lists

CA UST: The Underground Storage Tank database contains registered USTs. USTs are regulated under Subtitle I of the Resource Conservation and Recovery Act (RCRA). The data come from the State Water Resources Control Board's Hazardous Substance Storage Container Database.

A review of the CA UST list, as provided by EDR, has revealed that there are 7 CA UST sites within approximately 0.25 miles of the target property.

Equal/Higher Elevation	Address	Direction / Distance	Map ID	Page
ARA SHEL SERVICE	***5007 SUNSET BLVD***	***NW 0 - 1/8 (0.038 mi.)***	***B9***	***14***
Database: UST, Date of Government Version: 09/10/2018 Facility Id: 25233 Facility Id: FA0002439				
SUNBOA INC.	5007 SUNSET BLVD.	NW 0 - 1/8 (0.038 mi.)	B11	18
Database: UST, Date of Government Version: 09/10/2018 Facility Id: FA0002439				
ARCO STATION #183 (T	5025 W SUNSET BLVD	NW 0 - 1/8 (0.058 mi.)	B16	30
Database: UST, Date of Government Version: 09/10/2018 Facility Id: 25235				
KAISER PERMANENTE	4867 W SUNSET BLVD	ENE 0 - 1/8 (0.120 mi.)	C34	48
Database: UST, Date of Government Version: 09/10/2018 Facility Id: 23706 Facility Id: FA0015222				
KAISER PERMANENTE	***4760 W SUNSET BLVD***	***E 1/8 - 1/4 (0.215 mi.)***	***H47***	***67***
Database: UST, Date of Government Version: 09/10/2018				

Facility Id: FA-003-2259
Facility Id: 24064

Lower Elevation	Address	Direction / Distance	Map ID	Page
CHURCH OF SCIENTOLOG	***4833 FOUNTAIN AVE***	***ESE 1/8 - 1/4 (0.170 mi.)***	***E39***	***59***
Database: UST, Date of Government Version: 09/10/2018 Facility Id: 25228				
CHURCH OF SCIENTOLOG	1404 N CATALINA ST	ESE 1/8 - 1/4 (0.179 mi.)	F41	60
Database: UST, Date of Government Version: 09/10/2018 Facility Id: 24944				

ADDITIONAL ENVIRONMENTAL RECORDS

Local Lists of Landfill / Solid Waste Disposal Sites

CA SWRCY: A listing of recycling facilities in California.

A review of the CA SWRCY list, as provided by EDR, and dated 09/10/2018 has revealed that there is 1 CA SWRCY site within approximately 0.5 miles of the target property.

Equal/Higher Elevation	Address	Direction / Distance	Map ID	Page
LAUR METALS CO Cert Id: RC4139	1601 N VERMONT AVE	ENE 1/4 - 1/2 (0.341 mi.)	61	94

Local Lists of Registered Storage Tanks

CA SWEEPS UST: Statewide Environmental Evaluation and Planning System. This underground storage tank listing was updated and maintained by a company contacted by the SWRCB in the early 1990's. The listing is no longer updated or maintained. The local agency is the contact for more information on a site on the SWEEPS list.

A review of the CA SWEEPS UST list, as provided by EDR, and dated 06/01/1994 has revealed that there are 12 CA SWEEPS UST sites within approximately 0.25 miles of the target property.

Equal/Higher Elevation	Address	Direction / Distance	Map ID	Page
ARA SHEL SERVICE Status: A Tank Status: A Comp Number: 1940	***5007 SUNSET BLVD***	***NW 0 - 1/8 (0.038 mi.)***	***B9***	***14***
ARCO STATION #183 (T Status: A Tank Status: A Comp Number: 58	***5025 W SUNSET BLVD***	***NW 0 - 1/8 (0.058 mi.)***	***B18***	***32***
KAISER PERMANENTE Comp Number: 6637	***4900 W SUNSET BLVD***	***ENE 0 - 1/8 (0.066 mi.)***	***C20***	***34***
KAISER FOUNDATION HO	***1526 N EDGEMONT ST***	***ENE 0 - 1/8 (0.078 mi.)***	***C23***	***39***

Comp Number: 7444				
KAISER FOUNDATION HO	***4867 W SUNSET BLVD***	***ENE 0 - 1/8 (0.120 mi.)***	***C36***	***54***
Status: A Tank Status: A Comp Number: 5411				
KAISER FOUNDATION HO	***1550 N EDGEMONT ST***	***NE 1/8 - 1/4 (0.131 mi.)***	***37***	***55***
Comp Number: 6092				
KAISER PERMANENTE	***4760 W SUNSET BLVD***	***E 1/8 - 1/4 (0.215 mi.)***	***H47***	***67***
Status: A Comp Number: 6089				
TEXACO INC	***4747 W SUNSET BLVD***	***E 1/8 - 1/4 (0.241 mi.)***	***H48***	***67***
Comp Number: 7081				
KAISER FOUNDATION HE	***4733 W SUNSET BLVD***	***E 1/8 - 1/4 (0.242 mi.)***	***H49***	***68***
Comp Number: 6069				

Lower Elevation	**Address**	**Direction / Distance**	**Map ID**	**Page**
CHURCH OF SCIENTOLOG	***4833 FOUNTAIN AVE***	***ESE 1/8 - 1/4 (0.170 mi.)***	***E39***	***59***
Status: A Comp Number: 6514				
UNK	***1404 N CATALINA ST***	***ESE 1/8 - 1/4 (0.179 mi.)***	***F42***	***61***
Status: A Comp Number: 7889				
MIKE'S AUTO	***5101 FOUNTAIN AVE***	***SW 1/8 - 1/4 (0.205 mi.)***	***G44***	***63***
Status: A Comp Number: 5419				

CA HIST UST: Historical UST Registered Database.

A review of the CA HIST UST list, as provided by EDR, and dated 10/15/1990 has revealed that there are 5 CA HIST UST sites within approximately 0.25 miles of the target property.

Equal/Higher Elevation	**Address**	**Direction / Distance**	**Map ID**	**Page**
ADVANCED AUTO CLINIC	***5007 SUNSET BLVD***	***NW 0 - 1/8 (0.038 mi.)***	***B8***	***13***
ARA KESSEDJIAN	5007 W SUNSET BLVD	NW 0 - 1/8 (0.038 mi.)	B10	17
Facility Id: 00000034123				
ARCO STN 183	5025 W SUNSET BLVD	NW 0 - 1/8 (0.058 mi.)	B13	19
Facility Id: 00000000545				
KAISER FOUNDATION HO	***4867 SUNSET BLVD***	***ENE 0 - 1/8 (0.120 mi.)***	***C31***	***41***
KAISER FOUNDATION HO	4867 W SUNSET BLVD	ENE 0 - 1/8 (0.120 mi.)	C33	47
Facility Id: 00000029174				

CA FID UST: The Facility Inventory Database contains active and inactive underground storage tank locations. The source is the State Water Resource Control Board.

A review of the CA FID UST list, as provided by EDR, and dated 10/31/1994 has revealed that there are 12 CA FID UST sites within approximately 0.25 miles of the target property.

EXECUTIVE SUMMARY

Equal/Higher Elevation	Address	Direction / Distance	Map ID	Page
ARA SHEL SERVICE Facility Id: 19034305 Status: A	***5007 SUNSET BLVD***	***NW 0 - 1/8 (0.038 mi.)***	***B9***	***14***
ARCO STATION #183 (T Facility Id: 19008529 Status: A	***5025 W SUNSET BLVD***	***NW 0 - 1/8 (0.058 mi.)***	***B18***	***32***
KAISER PERMANENTE Facility Id: 19004448 Status: I	***4900 W SUNSET BLVD***	***ENE 0 - 1/8 (0.066 mi.)***	***C20***	***34***
KAISER FOUNDATION HO Facility Id: 19007367 Status: I	***1526 N EDGEMONT ST***	***ENE 0 - 1/8 (0.078 mi.)***	***C23***	***39***
KAISER FOUNDATION HO Facility Id: 19001966 Status: A	***4867 W SUNSET BLVD***	***ENE 0 - 1/8 (0.120 mi.)***	***C36***	***54***
KAISER FOUNDATION HO Facility Id: 19054483 Status: I	***1550 N EDGEMONT ST***	***NE 1/8 - 1/4 (0.131 mi.)***	***37***	***55***
KAISER FOUNDATION HO Facility Id: 19014615 Status: A	4760 W SUNSET BLVD	E 1/8 - 1/4 (0.215 mi.)	H46	66
TEXACO INC Facility Id: 19020449 Status: I	***4747 W SUNSET BLVD***	***E 1/8 - 1/4 (0.241 mi.)***	***H48***	***67***
KAISER FOUNDATION HE Facility Id: 19054480 Status: I	***4733 W SUNSET BLVD***	***E 1/8 - 1/4 (0.242 mi.)***	***H49***	***68***

Lower Elevation	Address	Direction / Distance	Map ID	Page
CHURCH OF SCIENTOLOG Facility Id: 19056260 Status: A	4833 FOUNTAIN AVE	ESE 1/8 - 1/4 (0.170 mi.)	E38	59
UNK Facility Id: 19026228 Status: A	***1404 N CATALINA ST***	***ESE 1/8 - 1/4 (0.179 mi.)***	***F42***	***61***
MIKE'S AUTO Facility Id: 19053444 Status: A	***5101 FOUNTAIN AVE***	***SW 1/8 - 1/4 (0.205 mi.)***	***G44***	***63***

Other Ascertainable Records

CA DRYCLEANERS: A list of drycleaner related facilities that have EPA ID numbers. These are facilities with certain SIC codes: power laundries, family and commercial; garment pressing and cleaners' agents; linen supply; coin-operated laundries and cleaning; drycleaning plants except rugs; carpet and upholster cleaning; industrial launderers; laundry and garment services.

A review of the CA DRYCLEANERS list, as provided by EDR, has revealed that there are 3 CA DRYCLEANERS

sites within approximately 0.25 miles of the target property.

Equal/Higher Elevation	Address	Direction / Distance	Map ID	Page
THRIFTY DRY CLEANERS Database: DRYCLEAN SOUTH COAST, Date of Government Version: 10/04/2018	4970 HOLLYWOOD BLVD	N 1/8 - 1/4 (0.249 mi.)	I50	69
THRIFTY CLEANERS Database: DRYCLEANERS, Date of Government Version: 08/30/2018 EPA Id: CAD982446650	***4970 HOLLYWOOD BLVD***	***N 1/8 - 1/4 (0.249 mi.)***	***I51***	***70***

Lower Elevation	Address	Direction / Distance	Map ID	Page
CEDARS CLEANERS Database: DRYCLEAN SOUTH COAST, Date of Government Version: 10/04/2018	4849 FOUNTAIN AVE	SE 1/8 - 1/4 (0.177 mi.)	F40	60

CA HIST CORTESE: The sites for the list are designated by the State Water Resource Control Board [LUST], the Integrated Waste Board [SWF/LS], and the Department of Toxic Substances Control [CALSITES]. This listing is no longer updated by the state agency.

A review of the CA HIST CORTESE list, as provided by EDR, and dated 04/01/2001 has revealed that there are 12 CA HIST CORTESE sites within approximately 0.5 miles of the target property.

Equal/Higher Elevation	Address	Direction / Distance	Map ID	Page
THRIFTY #183 Reg Id: 900270061	***5025 SUNSET BLVD W***	***NW 0 - 1/8 (0.058 mi.)***	***B15***	***21***
KAISER LAMC STAGE 2 Reg Id: 900270034	***4867 SUNSET BOULEVAR***	***ENE 0 - 1/8 (0.120 mi.)***	***C32***	***42***
SERVICE STATION 3837 Reg Id: 900270025	***4900 W HOLLYWOOD BLV***	***NNE 1/4 - 1/2 (0.252 mi.)***	***J53***	***75***
HOLLYWOOD GAS (FORME Reg Id: 900270116	***4977 HOLLYWOOD BLVD***	***N 1/4 - 1/2 (0.271 mi.)***	***I54***	***79***
SHELL OIL CO (FORMER Reg Id: 900270189	***4905 HOLLYWOOD BLVD***	***NNE 1/4 - 1/2 (0.277 mi.)***	***J55***	***82***
HOLLYWOOD CAR WASH Reg Id: 900270052	***4810 HOLLYWOOD BLVD***	***NNE 1/4 - 1/2 (0.291 mi.)***	***K56***	***85***
EDGEMONT HOSPITAL Reg Id: 900270089	***4841 HOLLYWOOD***	***NNE 1/4 - 1/2 (0.295 mi.)***	***J59***	***90***
ARCO #5025 Reg Id: 900270134	1630 VERMONT	ENE 1/4 - 1/2 (0.388 mi.)	N68	142
CHILDRENS HOSPITAL Reg Id: 900270125	4560 SUNSET	E 1/4 - 1/2 (0.419 mi.)	M70	153

Lower Elevation	Address	Direction / Distance	Map ID	Page
PACIFIC BELL Reg Id: 900290152	***1255 N VERMONT***	***ESE 1/4 - 1/2 (0.351 mi.)***	***L63***	***101***
76 PRODUCTS STATION Reg Id: 900290089	***1270 VERMONT AVE N***	***ESE 1/4 - 1/2 (0.366 mi.)***	***L65***	***111***
ALLIED EQUIPMENT REN Reg Id: 900290116	***4969 SANTA MONICA BL***	***S 1/4 - 1/2 (0.442 mi.)***	***72***	***155***

EXECUTIVE SUMMARY

EDR HIGH RISK HISTORICAL RECORDS

EDR Exclusive Records

EDR Hist Auto: EDR has searched selected national collections of business directories and has collected listings of potential gas station/filling station/service station sites that were available to EDR researchers. EDR's review was limited to those categories of sources that might, in EDR's opinion, include gas station/filling station/service station establishments. The categories reviewed included, but were not limited to gas, gas station, gasoline station, filling station, auto, automobile repair, auto service station, service station, etc. This database falls within a category of information EDR classifies as "High Risk Historical Records", or HRHR. EDR's HRHR effort presents unique and sometimes proprietary data about past sites and operations that typically create environmental concerns, but may not show up in current government records searches.

A review of the EDR Hist Auto list, as provided by EDR, has revealed that there are 8 EDR Hist Auto sites within approximately 0.125 miles of the target property.

Equal/Higher Elevation	Address	Direction / Distance	Map ID	Page
HESTER J G	5001 S SUNSET BLVD	NW 0 - 1/8 (0.015 mi.)	A5	12
SWIFT RICHD	5000 S SUNSET BLVD	WNW 0 - 1/8 (0.021 mi.)	A7	12
KESSEDJIAN ARA	5007 SUNSET BLVD	NW 0 - 1/8 (0.038 mi.)	B12	18
L&C ARCO	5025 W SUNSET BLVD	NW 0 - 1/8 (0.058 mi.)	B14	20
COVEV J A	4901 S SUNSET BLVD	ENE 0 - 1/8 (0.068 mi.)	C22	38
WEINERT GEO	5073 S SUNSET BLVD	WNW 0 - 1/8 (0.099 mi.)	D26	40
SCHMITT GUSTAV	4874 S SUNSET BLVD	ENE 0 - 1/8 (0.103 mi.)	C27	40

Lower Elevation	Address	Direction / Distance	Map ID	Page
P & J GULF STATION	1333 N KENMORE AVE	SSE 0 - 1/8 (0.081 mi.)	24	39

EDR Hist Cleaner: EDR has searched selected national collections of business directories and has collected listings of potential dry cleaner sites that were available to EDR researchers. EDR's review was limited to those categories of sources that might, in EDR's opinion, include dry cleaning establishments. The categories reviewed included, but were not limited to dry cleaners, cleaners, laundry, laundromat, cleaning/laundry, wash & dry etc. This database falls within a category of information EDR classifies as "High Risk Historical Records", or HRHR. EDR's HRHR effort presents unique and sometimes proprietary data about past sites and operations that typically create environmental concerns, but may not show up in current government records searches.

A review of the EDR Hist Cleaner list, as provided by EDR, has revealed that there are 6 EDR Hist Cleaner sites within approximately 0.125 miles of the target property.

Equal/Higher Elevation	Address	Direction / Distance	Map ID	Page
KLEMBERGER ISAAC	4957 S SUNSET BLVD	NNE 0 - 1/8 (0.020 mi.)	A6	12
COHN JOS	5065 S SUNSET BLVD	WNW 0 - 1/8 (0.087 mi.)	D25	40


Lower Elevation	Address	Direction / Distance	Map ID	Page
HOLIDAY VILLAGE CLEA	1401 N ALEXANDRIA AV	SSW 0 - 1/8 (0.058 mi.)	19	34
DUCK WO	5070 S SUNSET BLVD	W 0 - 1/8 (0.113 mi.)	D28	40
LAPPIN MAX	5074 S SUNSET BLVD	W 0 - 1/8 (0.119 mi.)	D29	41
SUE SAI CHING	5706 S SUNSET BLVD	W 0 - 1/8 (0.119 mi.)	D30	41

EXECUTIVE SUMMARY

Due to poor or inadequate address information, the following sites were not mapped. Count: 1 records.

Site Name	Database(s)
SOUTHERN CALIFORNIA DISPOSAL	CA SWF/LF

OVERVIEW MAP - 5530473.2S

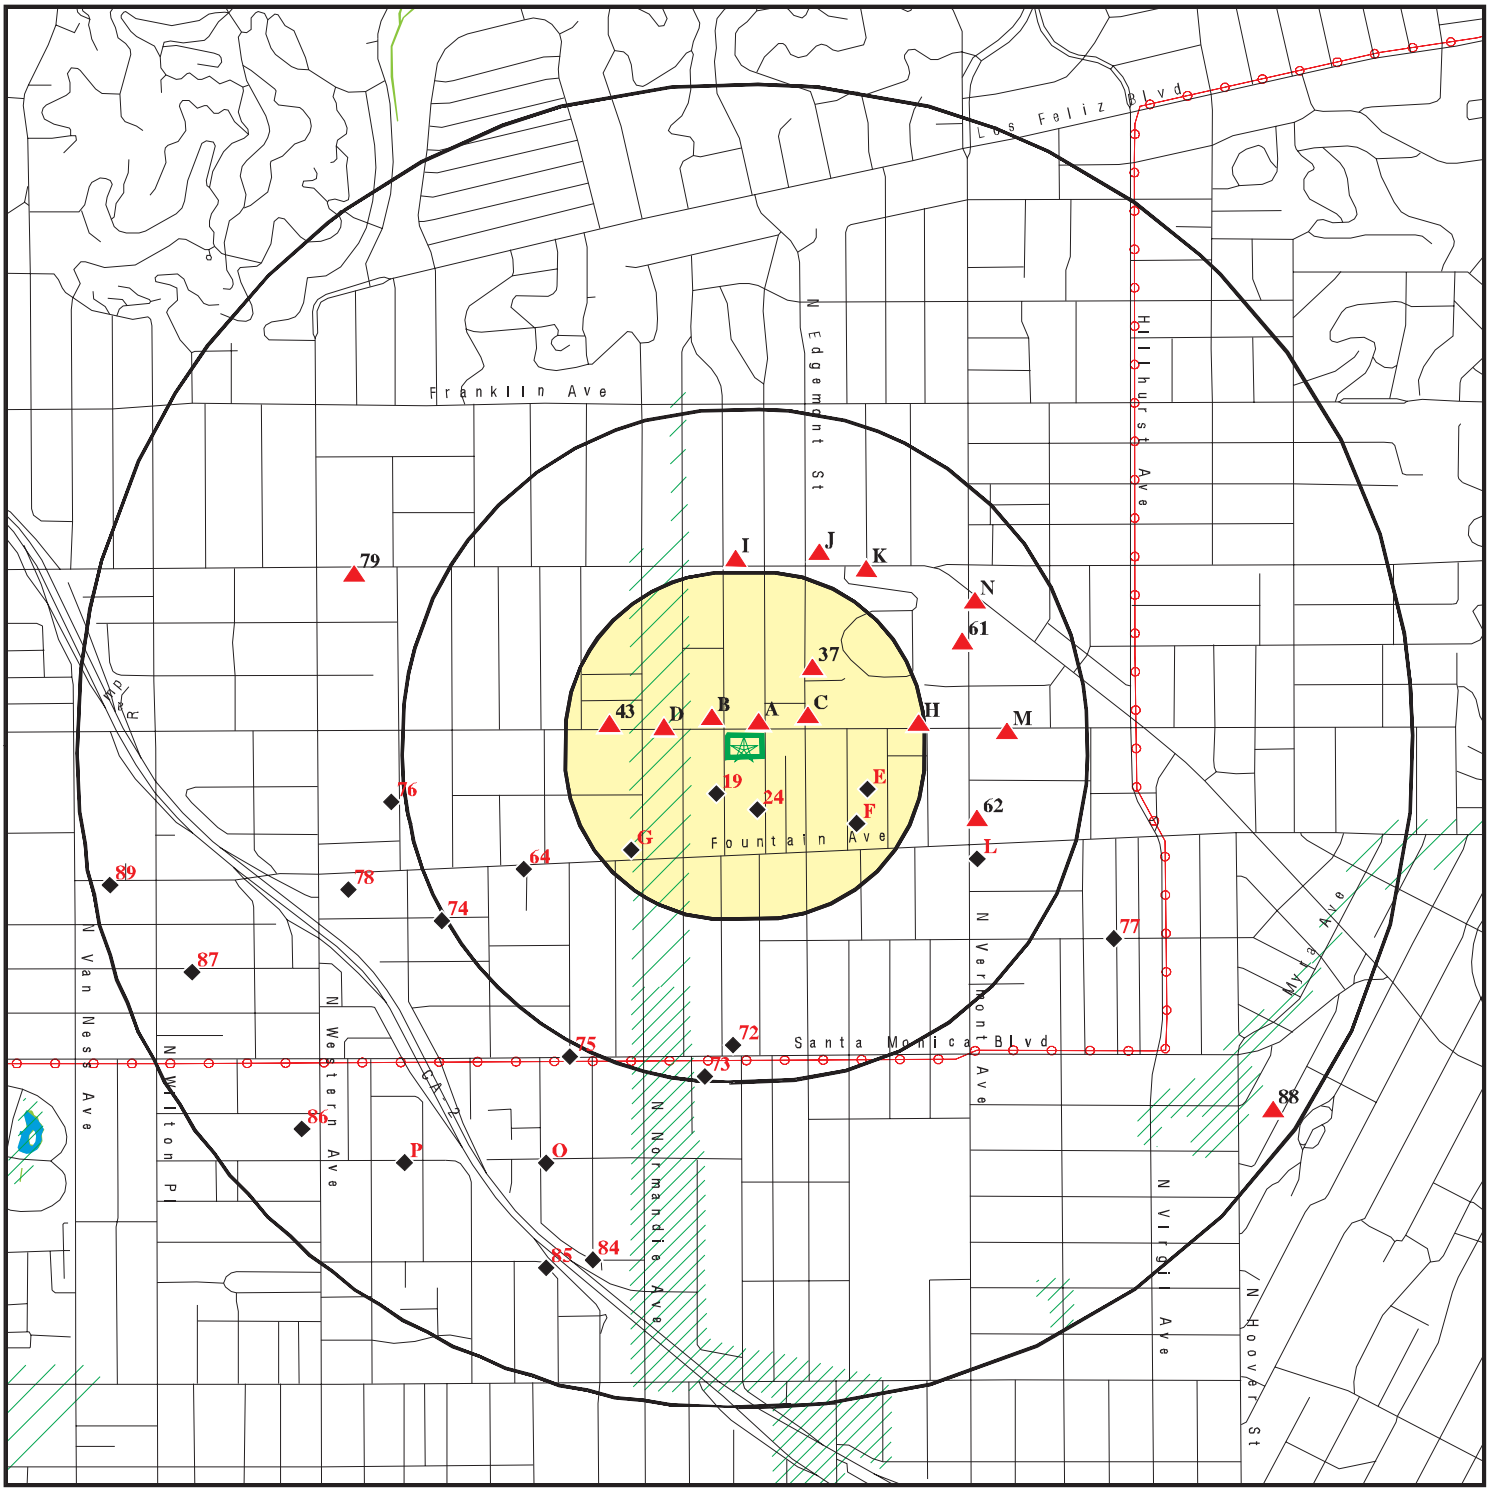


- Target Property
- Sites at elevations higher than or equal to the target property
- Sites at elevations lower than the target property
- Manufactured Gas Plants
- National Priority List Sites
- Dept. Defense Sites
- Indian Reservations BIA
- Power transmission lines
- 100-year flood zone
- 500-year flood zone
- National Wetland Inventory
- State Wetlands
- Areas of Concern

This report includes Interactive Map Layers to display and/or hide map information. The legend includes only those icons for the default map view.

SITE NAME: Sunset Campus Desktop	CLIENT: Stantec
ADDRESS: 4950 Sunset Boulevard Los Angeles CA 90027	CONTACT: Laura Butler
LAT/LONG: 34.09763 / 118.297794	INQUIRY #: 5530473.2s DATE: January 09, 2019 4:43 pm

Copyright © 2019 EDR, Inc. © 2015 TomTom Rel. 2015.

DETAIL MAP - 5530473.2S

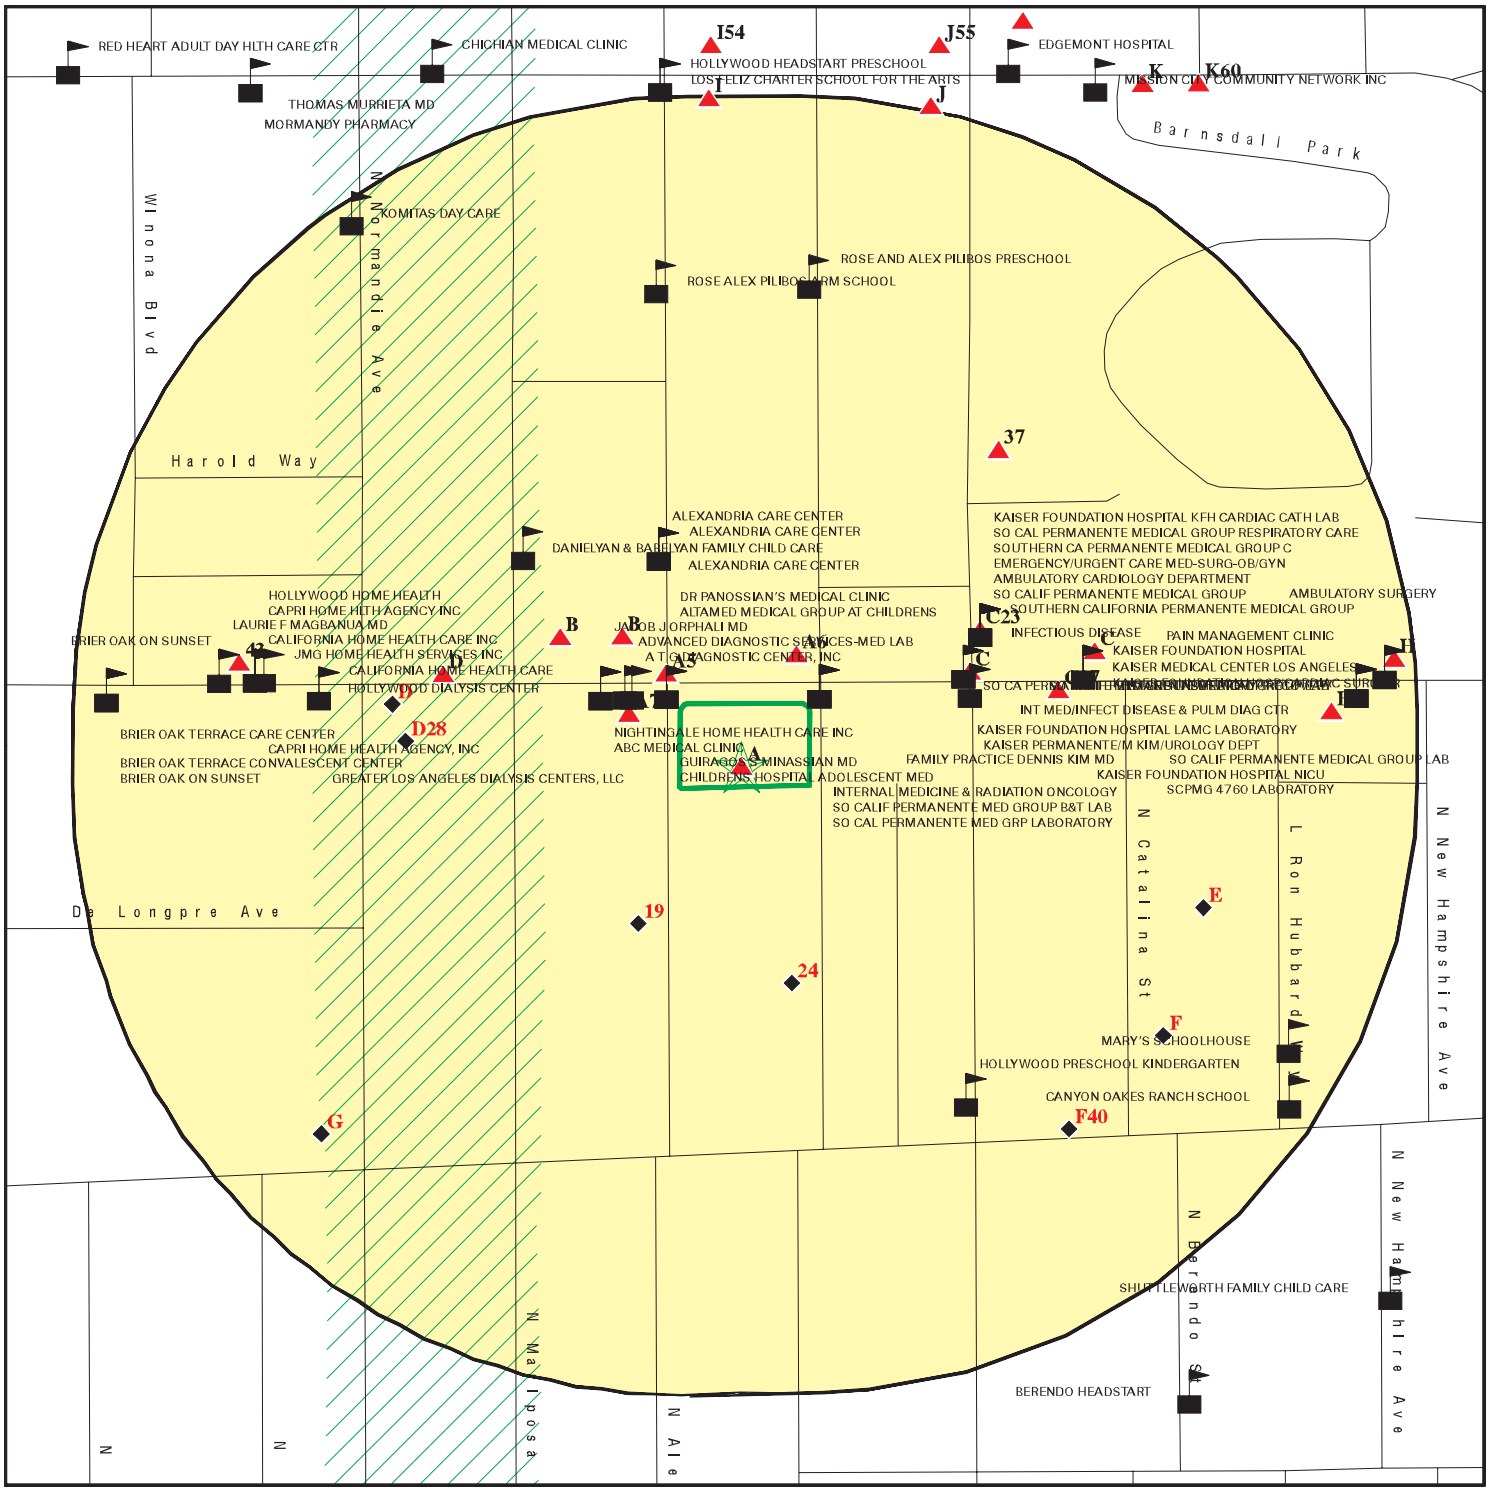

Target Property

Sites at elevations higher than or equal to the target property

Sites at elevations lower than the target property

Manufactured Gas Plants

Sensitive Receptors

National Priority List Sites

Dept. Defense Sites

Indian Reservations BIA

100-year flood zone

500-year flood zone

Areas of Concern

This report includes Interactive Map Layers to display and/or hide map information. The legend includes only those icons for the default map view.

SITE NAME: Sunset Campus Desktop	CLIENT: Stantec
ADDRESS: 4950 Sunset Boulevard Los Angeles CA 90027	CONTACT: Laura Butler
LAT/LONG: 34.09763 / 118.297794	INQUIRY #: 5530473.2s DATE: January 09, 2019 4:47 pm

Copyright © 2019 EDR, Inc. © 2015 TomTom Rel. 2015.

MAP FINDINGS SUMMARY

Database	Search Distance (Miles)	Target Property	< 1/8	1/8 - 1/4	1/4 - 1/2	1/2 - 1	> 1	Total Plotted
STANDARD ENVIRONMENTAL RECORDS								
Federal NPL site list								
NPL	1.000		0	0	0	0	NR	0
Proposed NPL	1.000		0	0	0	0	NR	0
NPL LIENS	1.000		0	0	0	0	NR	0
Federal Delisted NPL site list								
Delisted NPL	1.000		0	0	0	0	NR	0
Federal CERCLIS list								
FEDERAL FACILITY	0.500		0	0	0	NR	NR	0
SEMS	0.500		0	0	0	NR	NR	0
Federal CERCLIS NFRAP site list								
SEMS-ARCHIVE	0.500		0	0	0	NR	NR	0
Federal RCRA CORRACTS facilities list								
CORRACTS	1.000		0	0	0	0	NR	0
Federal RCRA non-CORRACTS TSD facilities list								
RCRA-TSDF	0.500		0	0	0	NR	NR	0
Federal RCRA generators list								
RCRA-LQG	0.250		1	0	NR	NR	NR	1
RCRA-SQG	0.250		3	2	NR	NR	NR	5
RCRA-CESQG	0.250		0	0	NR	NR	NR	0
Federal institutional controls / engineering controls registries								
LUCIS	0.500		0	0	0	NR	NR	0
US ENG CONTROLS	0.500		0	0	0	NR	NR	0
US INST CONTROL	0.500		0	0	0	NR	NR	0
Federal ERNS list								
ERNS	TP		NR	NR	NR	NR	NR	0
State- and tribal - equivalent NPL								
CA RESPONSE	1.000		0	0	0	0	NR	0
State- and tribal - equivalent CERCLIS								
CA ENVIROSTOR	1.000		0	0	2	16	NR	18
State and tribal landfill and/or solid waste disposal site lists								
CA SWF/LF	0.500		0	0	0	NR	NR	0
State and tribal leaking storage tank lists								
CA LUST	0.500		2	1	16	NR	NR	19

MAP FINDINGS SUMMARY

Database	Search Distance (Miles)	Target Property	< 1/8	1/8 - 1/4	1/4 - 1/2	1/2 - 1	> 1	Total Plotted
INDIAN LUST	0.500		0	0	0	NR	NR	0
CA CPS-SLIC	0.500		0	0	1	NR	NR	1
State and tribal registered storage tank lists								
FEMA UST	0.250		0	0	NR	NR	NR	0
CA UST	0.250	1	4	3	NR	NR	NR	8
CA AST	0.250		0	0	NR	NR	NR	0
INDIAN UST	0.250		0	0	NR	NR	NR	0
State and tribal voluntary cleanup sites								
CA VCP	0.500		0	0	0	NR	NR	0
INDIAN VCP	0.500		0	0	0	NR	NR	0
State and tribal Brownfields sites								
CA BROWNFIELDS	0.500		0	0	0	NR	NR	0
ADDITIONAL ENVIRONMENTAL RECORDS								
Local Brownfield lists								
US BROWNFIELDS	0.500		0	0	0	NR	NR	0
Local Lists of Landfill / Solid Waste Disposal Sites								
CA WMUDS/SWAT	0.500		0	0	0	NR	NR	0
CA SWRCY	0.500		0	0	1	NR	NR	1
CA HAULERS	TP		NR	NR	NR	NR	NR	0
INDIAN ODI	0.500		0	0	0	NR	NR	0
DEBRIS REGION 9	0.500		0	0	0	NR	NR	0
ODI	0.500		0	0	0	NR	NR	0
IHS OPEN DUMPS	0.500		0	0	0	NR	NR	0
Local Lists of Hazardous waste / Contaminated Sites								
CA AOCONCERN	1.000		0	0	0	0	NR	0
US HIST CDL	TP		NR	NR	NR	NR	NR	0
CA HIST Cal-Sites	1.000		0	0	0	0	NR	0
CA SCH	0.250		0	0	NR	NR	NR	0
CA CDL	TP		NR	NR	NR	NR	NR	0
CA CERS HAZ WASTE	0.250		0	0	NR	NR	NR	0
CA Toxic Pits	1.000		0	0	0	0	NR	0
US CDL	TP		NR	NR	NR	NR	NR	0
Local Lists of Registered Storage Tanks								
CA SWEEPS UST	0.250		5	7	NR	NR	NR	12
CA HIST UST	0.250		5	0	NR	NR	NR	5
CA CERS TANKS	0.250		0	0	NR	NR	NR	0
CA FID UST	0.250		5	7	NR	NR	NR	12
Local Land Records								
CA LIENS	TP		NR	NR	NR	NR	NR	0

MAP FINDINGS SUMMARY

Database	Search Distance (Miles)	Target Property	< 1/8	1/8 - 1/4	1/4 - 1/2	1/2 - 1	> 1	Total Plotted
LIENS 2	TP		NR	NR	NR	NR	NR	0
CA DEED	0.500		0	0	0	NR	NR	0
Records of Emergency Release Reports								
HMIRS	TP		NR	NR	NR	NR	NR	0
CA CHMIRS	TP		NR	NR	NR	NR	NR	0
CA LDS	TP		NR	NR	NR	NR	NR	0
CA MCS	TP		NR	NR	NR	NR	NR	0
CA SPILLS 90	TP		NR	NR	NR	NR	NR	0
Other Ascertainable Records								
RCRA NonGen / NLR	0.250		0	0	NR	NR	NR	0
FUDS	1.000		0	0	0	0	NR	0
DOD	1.000		0	0	0	0	NR	0
SCRD DRYCLEANERS	0.500		0	0	0	NR	NR	0
US FIN ASSUR	TP		NR	NR	NR	NR	NR	0
EPA WATCH LIST	TP		NR	NR	NR	NR	NR	0
2020 COR ACTION	0.250		0	0	NR	NR	NR	0
TSCA	TP		NR	NR	NR	NR	NR	0
TRIS	TP		NR	NR	NR	NR	NR	0
SSTS	TP		NR	NR	NR	NR	NR	0
ROD	1.000		0	0	0	0	NR	0
RMP	TP		NR	NR	NR	NR	NR	0
RAATS	TP		NR	NR	NR	NR	NR	0
PRP	TP		NR	NR	NR	NR	NR	0
PADS	TP		NR	NR	NR	NR	NR	0
ICIS	TP		NR	NR	NR	NR	NR	0
FTTS	TP		NR	NR	NR	NR	NR	0
MLTS	TP		NR	NR	NR	NR	NR	0
COAL ASH DOE	TP		NR	NR	NR	NR	NR	0
COAL ASH EPA	0.500		0	0	0	NR	NR	0
PCB TRANSFORMER	TP		NR	NR	NR	NR	NR	0
RADINFO	TP		NR	NR	NR	NR	NR	0
HIST FTTS	TP		NR	NR	NR	NR	NR	0
DOT OPS	TP		NR	NR	NR	NR	NR	0
CONSENT	1.000		0	0	0	0	NR	0
INDIAN RESERV	1.000		0	0	0	0	NR	0
FUSRAP	1.000		0	0	0	0	NR	0
UMTRA	0.500		0	0	0	NR	NR	0
LEAD SMELTERS	TP		NR	NR	NR	NR	NR	0
US AIRS	TP		NR	NR	NR	NR	NR	0
US MINES	0.250		0	0	NR	NR	NR	0
ABANDONED MINES	0.250		0	0	NR	NR	NR	0
FINDS	TP	1	NR	NR	NR	NR	NR	1
DOCKET HWC	TP		NR	NR	NR	NR	NR	0
UXO	1.000		0	0	0	0	NR	0
ECHO	TP		NR	NR	NR	NR	NR	0
FUELS PROGRAM	0.250		0	0	NR	NR	NR	0
CA BOND EXP. PLAN	1.000		0	0	0	0	NR	0
CA Cortese	0.500		0	0	0	NR	NR	0
CA CUPA Listings	0.250		0	0	NR	NR	NR	0

MAP FINDINGS SUMMARY

Database	Search Distance (Miles)	Target Property	< 1/8	1/8 - 1/4	1/4 - 1/2	1/2 - 1	> 1	Total Plotted
CA DRYCLEANERS	0.250		0	3	NR	NR	NR	3
CA EMI	TP		NR	NR	NR	NR	NR	0
CA ENF	TP		NR	NR	NR	NR	NR	0
CA Financial Assurance	TP		NR	NR	NR	NR	NR	0
CA HAZNET	TP	2	NR	NR	NR	NR	NR	2
CA ICE	TP		NR	NR	NR	NR	NR	0
CA HIST CORTESE	0.500		2	0	10	NR	NR	12
CA LOS ANGELES CO. HMS	TP		NR	NR	NR	NR	NR	0
CA HWP	1.000		0	0	0	0	NR	0
CA HWT	0.250		0	0	NR	NR	NR	0
NY MANIFEST	0.250		0	0	NR	NR	NR	0
WI MANIFEST	0.250		0	0	NR	NR	NR	0
CA MINES	0.250		0	0	NR	NR	NR	0
CA MWMP	0.250		0	0	NR	NR	NR	0
CA NPDES	TP		NR	NR	NR	NR	NR	0
CA PEST LIC	TP		NR	NR	NR	NR	NR	0
CA PROC	0.500		0	0	0	NR	NR	0
CA Notify 65	1.000		0	0	0	0	NR	0
LA Co. Site Mitigation	TP		NR	NR	NR	NR	NR	0
CA UIC	TP		NR	NR	NR	NR	NR	0
CA WASTEWATER PITS	0.500		0	0	0	NR	NR	0
CA WDS	TP		NR	NR	NR	NR	NR	0
CA CERS	TP		NR	NR	NR	NR	NR	0
CA WIP	0.250		0	0	NR	NR	NR	0
CA NON-CASE INFO	TP		NR	NR	NR	NR	NR	0
CA MILITARY PRIV SITES	TP		NR	NR	NR	NR	NR	0
CA WDR	TP		NR	NR	NR	NR	NR	0
CA PROD WATER PONDS	TP		NR	NR	NR	NR	NR	0
CA CIWQS	TP		NR	NR	NR	NR	NR	0
CA SAMPLING POINT	TP		NR	NR	NR	NR	NR	0
CA OTHER OIL GAS	TP		NR	NR	NR	NR	NR	0
CA PROJECT	TP		NR	NR	NR	NR	NR	0
CA WELL STIM PROJ	TP		NR	NR	NR	NR	NR	0
CA UIC GEO	TP		NR	NR	NR	NR	NR	0
EDR HIGH RISK HISTORICAL RECORDS								
EDR Exclusive Records								
EDR MGP	1.000		0	0	0	0	NR	0
EDR Hist Auto	0.125		8	NR	NR	NR	NR	8
EDR Hist Cleaner	0.125		6	NR	NR	NR	NR	6
EDR RECOVERED GOVERNMENT ARCHIVES								
Exclusive Recovered Govt. Archives								
CA RGA LF	TP		NR	NR	NR	NR	NR	0
CA RGA LUST	TP		NR	NR	NR	NR	NR	0
- Totals --		4	41	23	30	16	0	114

MAP FINDINGS SUMMARY

Database	Search Distance (Miles)	Target Property	< 1/8	1/8 - 1/4	1/4 - 1/2	1/2 - 1	> 1	Total Plotted

NOTES:

TP = Target Property

NR = Not Requested at this Search Distance

Sites may be listed in more than one database

A1 **KAISER** **CA HAZNET** **S118228017**
Target **4950 W SUNSET BLVD** **N/A**
Property **LOS ANGELES, CA 90027**

Site 1 of 7 in cluster A

Actual: **373 ft.**

HAZNET:

envid:	S118228017
Year:	2014
GEPAID:	CAC002794533
Contact:	PETE ZARAGOZA
Telephone:	3235677799
Mailing Name:	Not reported
Mailing Address:	4950 W SUNSET BLVD
Mailing City,St,Zip:	LOS ANGELES, CA 90027
Gen County:	Los Angeles
TSD EPA ID:	CAD044429835
TSD County:	Los Angeles
Waste Category:	Other organic solids
Disposal Method:	Storage, Bulking, And/Or Transfer Off Site--No Treatment/Reovery (H010-H129) Or (H131-H135)
Tons:	0.1
Cat Decode:	Not reported
Method Decode:	Not reported
Facility County:	Los Angeles

envid:	S118228017
Year:	2014
GEPAID:	CAC002794533
Contact:	PETE ZARAGOZA
Telephone:	3235677799
Mailing Name:	Not reported
Mailing Address:	4950 W SUNSET BLVD
Mailing City,St,Zip:	LOS ANGELES, CA 90027
Gen County:	Los Angeles
TSD EPA ID:	CAD044429835
TSD County:	Los Angeles
Waste Category:	Adhesives
Disposal Method:	Storage, Bulking, And/Or Transfer Off Site--No Treatment/Reovery (H010-H129) Or (H131-H135)
Tons:	1.2
Cat Decode:	Not reported
Method Decode:	Not reported
Facility County:	Los Angeles

A2 **KAISER PERMANENTE** **CA HAZNET** **S113168804**
Target **4950 W SUNSET BLVD** **N/A**
Property **LOS ANGELES, CA 90027**

Site 2 of 7 in cluster A

Actual: **373 ft.**

HAZNET:

envid:	S113168804
Year:	2017
GEPAID:	CAL923573781
Contact:	MATTHEW J HURAY
Telephone:	3016257462
Mailing Name:	Not reported
Mailing Address:	1800 HARRISON ST
Mailing City,St,Zip:	OAKLAND, CA 946120000

KAISER PERMANENTE (Continued) **S113168804**

Gen County:	Los Angeles
TSD EPA ID:	CAD044429835
TSD County:	Los Angeles
Waste Category:	Pharmaceutical waste
Disposal Method:	Storage, Bulking, And/Or Transfer Off Site--No Treatment/Reovery (H010-H129) Or (H131-H135)
Tons:	0.01
Cat Decode:	Pharmaceutical waste
Method Decode:	Storage, Bulking, And/Or Transfer Off Site--No Treatment/Reovery (H010-H129) Or (H131-H135)
Facility County:	Los Angeles
envid:	S113168804
Year:	2017
GEPAID:	CAL923573781
Contact:	MATTHEW J HURAY
Telephone:	3016257462
Mailing Name:	Not reported
Mailing Address:	1800 HARRISON ST
Mailing City,St,Zip:	OAKLAND, CA 946120000
Gen County:	Los Angeles
TSD EPA ID:	NED981723513
TSD County:	99
Waste Category:	Pharmaceutical waste
Disposal Method:	Incineration--Thermal Destruction Other Than Use As A Fuel
Tons:	0.045
Cat Decode:	Pharmaceutical waste
Method Decode:	Incineration--Thermal Destruction Other Than Use As A Fuel
Facility County:	Los Angeles
envid:	S113168804
Year:	2017
GEPAID:	CAL923573781
Contact:	MATTHEW J HURAY
Telephone:	3016257462
Mailing Name:	Not reported
Mailing Address:	1800 HARRISON ST
Mailing City,St,Zip:	OAKLAND, CA 946120000
Gen County:	Los Angeles
TSD EPA ID:	CAD044429835
TSD County:	Los Angeles
Waste Category:	Off-specification, aged or surplus organics
Disposal Method:	Storage, Bulking, And/Or Transfer Off Site--No Treatment/Reovery (H010-H129) Or (H131-H135)
Tons:	0.001
Cat Decode:	Off-specification, aged or surplus organics
Method Decode:	Storage, Bulking, And/Or Transfer Off Site--No Treatment/Reovery (H010-H129) Or (H131-H135)
Facility County:	Los Angeles
envid:	S113168804
Year:	2016
GEPAID:	CAL923573781
Contact:	MATTHEW J HURAY
Telephone:	3016257462
Mailing Name:	Not reported
Mailing Address:	1800 HARRISON ST

KAISER PERMANENTE (Continued) **S113168804**

Mailing City,St,Zip:	OAKLAND, CA 946120000
Gen County:	Los Angeles
TSD EPA ID:	AZR000506980
TSD County:	99
Waste Category:	Asbestos containing waste
Disposal Method:	Not reported
Tons:	0.23
Cat Decode:	Not reported
Method Decode:	Not reported
Facility County:	Los Angeles

envid:	S113168804
Year:	2014
GEPAID:	CAL923573781
Contact:	MATTHEW J HURAY
Telephone:	3018166254
Mailing Name:	Not reported
Mailing Address:	1800 HARRISON ST
Mailing City,St,Zip:	OAKLAND, CA 946120000
Gen County:	Los Angeles
TSD EPA ID:	CAD044429835
TSD County:	Los Angeles
Waste Category:	Off-specification, aged or surplus organics
Disposal Method:	Storage, Bulking, And/Or Transfer Off Site--No Treatment/Reovery (H010-H129) Or (H131-H135)
Tons:	0.0065
Cat Decode:	Not reported
Method Decode:	Not reported
Facility County:	Los Angeles

Click this hyperlink while viewing on your computer to access
155 additional CA_HAZNET: record(s) in the EDR Site Report.

A3 **KAISER PERMANENTE** **FINDS** **1023284366**
Target **4950 W SUNSET BLVD** **N/A**
Property **LOS ANGELES, CA 90027**

Site 3 of 7 in cluster A

Actual:
373 ft.

FINDS:

Registry ID: 110065752625

Environmental Interest/Information System
STATE MASTER

Click this hyperlink while viewing on your computer to access
additional FINDS: detail in the EDR Site Report.

A4 **KAISER PERMANENTE** **CA UST** **U004264141**
Target Property **4950 W SUNSET BLVD** **N/A**
LOS ANGELES, CA 90027

Site 4 of 7 in cluster A

Actual: 373 ft.

UST:
Facility ID: FA0013421
Permitting Agency: Los Angeles City Fire Department
Latitude: 34.09763
Longitude: -118.29779

A5 **HESTER J G** **EDR Hist Auto** **1009079808**
NW **5001 S SUNSET BLVD** **N/A**
< 1/8 **LOS ANGELES, CA**
0.015 mi.
79 ft.

Site 5 of 7 in cluster A

Relative: Higher

EDR Hist Auto

Actual: 376 ft.

Year:	Name:	Type:
1933	LEWRIGHT H B	GASOLINE AND OIL SERVICE STATIONS
1942	HESTER J G	GASOLINE AND OIL SERVICE STATIONS

A6 **KLEMBERGER ISAAC** **EDR Hist Cleaner** **1009185646**
NNE **4957 S SUNSET BLVD** **N/A**
< 1/8 **LOS ANGELES, CA**
0.020 mi.
107 ft.

Site 6 of 7 in cluster A

Relative: Higher

EDR Hist Cleaner

Actual: 379 ft.

Year:	Name:	Type:
1929	KLEMBERGER ISAAC	CLOTHES PRESSERS CLEANERS AND REPAIRERS

A7 **SWIFT RICHD** **EDR Hist Auto** **1009083669**
WNW **5000 S SUNSET BLVD** **N/A**
< 1/8 **LOS ANGELES, CA**
0.021 mi.
111 ft.

Site 7 of 7 in cluster A

Relative: Higher

EDR Hist Auto

Actual: 373 ft.

Year:	Name:	Type:
1942	SWIFT RICHD	GASOLINE AND OIL SERVICE STATIONS

B8
NW
< 1/8
0.038 mi.
201 ft.

ADVANCED AUTO CLINIC INC/SAM'S SUNSET
5007 SUNSET BLVD
LOS ANGELES, CA 90027

Site 1 of 11 in cluster B

CA HIST UST **S113126495**
CA HAZNET **N/A**

Relative:
Higher

Actual:
377 ft.

HIST UST:

File Number:	0002859C
URL:	http://geotracker.waterboards.ca.gov/ustpdfs/pdf/0002859C.pdf
Region:	Not reported
Facility ID:	Not reported
Facility Type:	Not reported
Other Type:	Not reported
Contact Name:	Not reported
Telephone:	Not reported
Owner Name:	Not reported
Owner Address:	Not reported
Owner City,St,Zip:	Not reported
Total Tanks:	Not reported
Tank Num:	Not reported
Container Num:	Not reported
Year Installed:	Not reported
Tank Capacity:	Not reported
Tank Used for:	Not reported
Type of Fuel:	Not reported
Container Construction Thickness:	Not reported
Leak Detection:	Not reported

Click here for Geo Tracker PDF:

HAZNET:

envid:	S113126495
Year:	2009
GEPAID:	CAL000270434
Contact:	SAMSON MANGASARIAN
Telephone:	3236661560
Mailing Name:	Not reported
Mailing Address:	1309 N LA BREA AVE
Mailing City,St,Zip:	HOLLYWOOD, CA 900280000
Gen County:	Not reported
TSD EPA ID:	CAD099452708
TSD County:	Not reported
Waste Category:	Waste oil and mixed oil
Disposal Method:	Other Recovery Of Reclamation For Reuse Including Acid Regeneration, Organics Recovery Ect
Tons:	1.9
Cat Decode:	Not reported
Method Decode:	Not reported
Facility County:	Los Angeles

B9
NW
< 1/8
0.038 mi.
201 ft.

Relative: Higher

Actual: 377 ft.

ARA SHEL SERVICE
5007 SUNSET BLVD
LOS ANGELES, CA 90027

Site 2 of 11 in cluster B

RCRA-SQG **1000131773**
CA UST **CAD982518037**
CA SWEEPS UST
CA FID UST
FINDS
ECHO

RCRA-SQG:

Date form received by agency:	09/01/1996
Facility name:	ARA SHEL SERVICE
Facility address:	5007 SUNSET BLVD LOS ANGELES, CA 90027
EPA ID:	CAD982518037
Mailing address:	SUNSET BLVD LOS ANGELES, CA 90027
Contact:	Not reported
Contact address:	Not reported Not reported
Contact country:	US
Contact telephone:	Not reported
Contact email:	Not reported
EPA Region:	09
Classification:	Small Small Quantity Generator
Description:	Handler: generates more than 100 and less than 1000 kg of hazardous waste during any calendar month and accumulates less than 6000 kg of hazardous waste at any time; or generates 100 kg or less of hazardous waste during any calendar month, and accumulates more than 1000 kg of hazardous waste at any time

Owner/Operator Summary:

Owner/operator name:	ARA KESSADIJIAN
Owner/operator address:	NOT REQUIRED NOT REQUIRED, ME 99999
Owner/operator country:	Not reported
Owner/operator telephone:	415-555-1212
Owner/operator email:	Not reported
Owner/operator fax:	Not reported
Owner/operator extension:	Not reported
Legal status:	Private
Owner/Operator Type:	Owner
Owner/Op start date:	Not reported
Owner/Op end date:	Not reported

Owner/operator name:	NOT REQUIRED
Owner/operator address:	NOT REQUIRED NOT REQUIRED, ME 99999
Owner/operator country:	Not reported
Owner/operator telephone:	415-555-1212
Owner/operator email:	Not reported
Owner/operator fax:	Not reported
Owner/operator extension:	Not reported
Legal status:	Private
Owner/Operator Type:	Operator
Owner/Op start date:	Not reported
Owner/Op end date:	Not reported

Handler Activities Summary:
U.S. importer of hazardous waste: No

ARA SHEL SERVICE (Continued) **1000131773**

Mixed waste (haz. and radioactive): No
Recycler of hazardous waste: No
Transporter of hazardous waste: No
Treater, storer or disposer of HW: No
Underground injection activity: No
On-site burner exemption: No
Furnace exemption: No
Used oil fuel burner: No
Used oil processor: No
User oil refiner: No
Used oil fuel marketer to burner: No
Used oil Specification marketer: No
Used oil transfer facility: No
Used oil transporter: No

Violation Status: No violations found

UST:
Facility ID: FA0002439
Permitting Agency: Los Angeles City Fire Department
Latitude: 34.09841
Longitude: -118.29865

Facility ID: 25233
Permitting Agency: LOS ANGELES, CITY OF
Latitude: 34.099755
Longitude: -118.297301

Facility ID: FA0002439
Permitting Agency: Los Angeles City Fire Department
Latitude: 34.09841
Longitude: -118.29865

SWEEPS UST:
Status: Active
Comp Number: 1940
Number: 9
Board Of Equalization: 44-012088
Referral Date: 04-20-88
Action Date: 04-11-94
Created Date: 02-29-88
Owner Tank Id: Not reported
SWRCB Tank Id: 19-050-001940-000001
Tank Status: A
Capacity: 8000
Active Date: 04-20-88
Tank Use: M.V. FUEL
STG: P
Content: REG UNLEADED
Number Of Tanks: 4

Status: Active
Comp Number: 1940
Number: 9
Board Of Equalization: 44-012088
Referral Date: 04-20-88
Action Date: 04-11-94

ARA SHEL SERVICE (Continued) **1000131773**

Created Date: 02-29-88
Owner Tank Id: Not reported
SWRCB Tank Id: 19-050-001940-000002
Tank Status: A
Capacity: 5000
Active Date: 04-20-88
Tank Use: M.V. FUEL
STG: P
Content: REG UNLEADED
Number Of Tanks: Not reported

Status: Active
Comp Number: 1940
Number: 9
Board Of Equalization: 44-012088
Referral Date: 04-20-88
Action Date: 04-11-94
Created Date: 02-29-88
Owner Tank Id: Not reported
SWRCB Tank Id: 19-050-001940-000003
Tank Status: A
Capacity: 5000
Active Date: 04-20-88
Tank Use: M.V. FUEL
STG: P
Content: REG UNLEADED
Number Of Tanks: Not reported

Status: Active
Comp Number: 1940
Number: 9
Board Of Equalization: 44-012088
Referral Date: 04-20-88
Action Date: 04-11-94
Created Date: 02-29-88
Owner Tank Id: Not reported
SWRCB Tank Id: 19-050-001940-000004
Tank Status: A
Capacity: 1000
Active Date: 04-11-94
Tank Use: UNKNOWN
STG: P
Content: Not reported
Number Of Tanks: Not reported

CA FID UST:
Facility ID: 19034305
Regulated By: UTNKA
Regulated ID: 00034123
Cortese Code: Not reported
SIC Code: Not reported
Facility Phone: 2136668700
Mail To: Not reported
Mailing Address: 5007 SUNSET BLVD
Mailing Address 2: Not reported
Mailing City,St,Zip: LOS ANGELES 900270000
Contact: Not reported

ARA SHEL SERVICE (Continued) **1000131773**

Contact Phone: Not reported
DUNs Number: Not reported
NPDES Number: Not reported
EPA ID: Not reported
Comments: Not reported
Status: Active

FINDS:

Registry ID: 110002839590

Environmental Interest/Information System
RCRAInfo is a national information system that supports the Resource Conservation and Recovery Act (RCRA) program through the tracking of events and activities related to facilities that generate, transport, and treat, store, or dispose of hazardous waste. RCRAInfo allows RCRA program staff to track the notification, permit, compliance, and corrective action activities required under RCRA.

Click this hyperlink while viewing on your computer to access additional FINDS: detail in the EDR Site Report.

ECHO:
Envid: 1000131773
Registry ID: 110002839590
DFR URL: http://echo.epa.gov/detailed-facility-report?fid=110002839590

B10 **ARA KESSEDJIAN** **CA HIST UST** **U001561177**
NW **5007 W SUNSET BLVD** **N/A**
< 1/8 **LOS ANGELES, CA 90027**
0.038 mi.
201 ft. **Site 3 of 11 in cluster B**

Relative:
Higher

Actual:
377 ft.

HIST UST:
File Number: Not reported
URL: Not reported
Region: STATE
Facility ID: 00000034123
Facility Type: Gas Station
Other Type: Not reported
Contact Name: Not reported
Telephone: 2136668700
Owner Name: SHELL OIL COMPANY
Owner Address: P.O. BOX 4848
Owner City,St,Zip: ANAHEIM, CA 92803
Total Tanks: 0003

Tank Num: 001
Container Num: 1
Year Installed: Not reported
Tank Capacity: 00008000
Tank Used for: PRODUCT
Type of Fuel: UNLEADED
Container Construction Thickness: 1/4
Leak Detection: Stock Inventor, 10

ARA KESSEDJIAN (Continued) **U001561177**

Tank Num:	002
Container Num:	2
Year Installed:	Not reported
Tank Capacity:	00008000
Tank Used for:	PRODUCT
Type of Fuel:	REGULAR
Container Construction Thickness:	1/4
Leak Detection:	Stock Inventor, 10

Tank Num:	003
Container Num:	3
Year Installed:	Not reported
Tank Capacity:	00008000
Tank Used for:	PRODUCT
Type of Fuel:	REGULAR
Container Construction Thickness:	1/4
Leak Detection:	Stock Inventor, 10

B11 **SUNBOA INC.** **CA UST** **U004263669**
NW **5007 SUNSET BLVD.** **N/A**
< 1/8 **LOS ANGELES, CA 90027**
0.038 mi.
201 ft. **Site 4 of 11 in cluster B**

Relative: **Higher**

Actual: **377 ft.**

UST:

Facility ID:	FA0002439
Permitting Agency:	Los Angeles City Fire Department
Latitude:	34.0984
Longitude:	-118.29865

B12 **KESSEDJIAN ARA** **EDR Hist Auto** **1020613552**
NW **5007 SUNSET BLVD** **N/A**
< 1/8 **LOS ANGELES, CA 90027**
0.038 mi.
201 ft. **Site 5 of 11 in cluster B**

Relative: **Higher**

Actual: **377 ft.**

EDR Hist Auto

Year:	Name:	Type:
1971	KESSEDJIAN ARA	Gasoline Service Stations
1972	KESSEDJIAN ARA	Gasoline Service Stations
1973	KESSEDJIAN ARA	Gasoline Service Stations
1974	KESSEDJIAN ARA	Gasoline Service Stations
1977	KESSEDJIAN ARA	Gasoline Service Stations
1978	KESSEDJIAN ARA	Gasoline Service Stations
1979	KESSEDJIAN ARA	Gasoline Service Stations
1980	KESSEDJIAN ARA	Gasoline Service Stations
1982	KESSEDJIAN ARA	Gasoline Service Stations
1983	KESSEDJIAN ARA	Gasoline Service Stations
1985	KESSEDJIAN ARA	Gasoline Service Stations
1986	KESSEDJIAN ARA	Gasoline Service Stations
1987	KESSEDJIAN ARA	Gasoline Service Stations
1988	KESSEDJIAN ARA	Gasoline Service Stations
1989	KESSEDJIAN ARA	Gasoline Service Stations
1990	KESSEDJIAN ARA	Gasoline Service Stations
1991	KESSEDJIAN ARA	Gasoline Service Stations

KESSEDJIAN ARA (Continued) **1020613552**

1992	KESSEDJIAN ARA	Gasoline Service Stations
1993	KESSEDJIAN SHELL SERVICE	Gasoline Service Stations
1994	KESSEDJIAN SHELL SERVICE	Gasoline Service Stations
1995	KESSEDJIAN SHELL SERVICE INC	Gasoline Service Stations
1996	KESSEDJIAN SHELL SERVICE INC	Gasoline Service Stations
1997	KESSEDJIAN SHELL SERVICE INC	Gasoline Service Stations
1998	KESSEDJIAN SHELL SERVICE INC	Gasoline Service Stations
1999	KESSEDJIAN SHELL SERVICE INC	Gasoline Service Stations
2000	KESSEDJIAN SHELL SERVICE INC	Gasoline Service Stations
2001	KESSEDJIAN SHELL SERVICE INC	Gasoline Service Stations
2002	KESSEDJIAN SHELL SERVICE INC	Convenience Stores
2003	KESSEDJIAN SHELL SERVICE INC	Gasoline Service Stations
2004	KESSEDJIAN SHELL SERVICE INC	Convenience Stores
2005	ADVANCED AUTO CLINIC	General Automotive Repair Shops
2005	KESSEDJIAN SHELL SERVICE INC	Gasoline Service Stations, NEC
2006	ADVANCED AUTO CLINIC	General Automotive Repair Shops
2007	ADVANCED AUTO CLINIC INC	General Automotive Repair Shops
2009	AAA GAS	Liquefied Petroleum Gas Dealers, NEC
2010	AAA GAS	Liquefied Petroleum Gas Dealers, NEC
2010	FLEET CARD FUELS	Security Systems Services
2011	AAA GAS	Liquefied Petroleum Gas Dealers, NEC
2011	FLEET CARD FUELS	Security Systems Services
2012	AAA GAS	Liquefied Petroleum Gas Dealers, NEC
2013	AAA GAS	Liquefied Petroleum Gas Dealers, NEC

B13 **ARCO STN 183** **CA HIST UST** **U001561178**
NW **5025 W SUNSET BLVD** **N/A**
< 1/8 **LOS ANGELES, CA 90027**
0.058 mi.
306 ft. **Site 6 of 11 in cluster B**

Relative: **Higher**

Actual: **377 ft.**

HIST UST:

File Number:	00026DA0
URL:	http://geotracker.waterboards.ca.gov/ustpdfs/pdf/00026DA0.pdf
Region:	STATE
Facility ID:	00000000545
Facility Type:	Gas Station
Other Type:	Not reported
Contact Name:	Not reported
Telephone:	2139239876
Owner Name:	HEDY ORDEN
Owner Address:	10000 LAKEWOOD BLVD.
Owner City,St,Zip:	DOWNEY, CA 90240
Total Tanks:	0005
Tank Num:	001
Container Num:	1831
Year Installed:	Not reported
Tank Capacity:	00008000
Tank Used for:	PRODUCT
Type of Fuel:	REGULAR
Container Construction Thickness:	1/4
Leak Detection:	Stock Inventor
Tank Num:	002
Container Num:	1832
Year Installed:	1978
Tank Capacity:	00012000

ARCO STN 183 (Continued) **U001561178**

Tank Used for:	PRODUCT
Type of Fuel:	UNLEADED
Container Construction Thickness:	1/4
Leak Detection:	Stock Inventor
Tank Num:	003
Container Num:	183-5
Year Installed:	Not reported
Tank Capacity:	00010000
Tank Used for:	PRODUCT
Type of Fuel:	UNLEADED
Container Construction Thickness:	1/4
Leak Detection:	Stock Inventor
Tank Num:	004
Container Num:	183-6
Year Installed:	Not reported
Tank Capacity:	00006000
Tank Used for:	PRODUCT
Type of Fuel:	REGULAR
Container Construction Thickness:	1/4
Leak Detection:	Stock Inventor
Tank Num:	005
Container Num:	183-10
Year Installed:	Not reported
Tank Capacity:	00000550
Tank Used for:	WASTE
Type of Fuel:	WASTE OIL
Container Construction Thickness:	12
Leak Detection:	Stock Inventor

Click here for Geo Tracker PDF:

B14 **L&C ARCO** **EDR Hist Auto** **1021684810**
NW **5025 W SUNSET BLVD** **N/A**
< 1/8 **LOS ANGELES, CA 90027**
0.058 mi.
306 ft. **Site 7 of 11 in cluster B**

Relative: EDR Hist Auto
Higher

Actual:
377 ft.

Year:	Name:	Type:
1969	GIBSON FORREST W	Gasoline Service Stations
1970	GIBSON FORREST W	Gasoline Service Stations
1978	JOHNS AUTO REPAIR	General Automotive Repair Shops
2006	L&C ARCO	Gasoline Service Stations
2007	L&C ARCO	Gasoline Service Stations
2008	L&C ARCO	Gasoline Service Stations
2009	L&C ARCO	Gasoline Service Stations
2011	L&C ARCO	Gasoline Service Stations

B15 **THRIFTY #183** **CA LUST** **S103065994**
NW **5025 SUNSET BLVD W** **CA HIST CORTESE** **N/A**
< 1/8 **LOS FELIZ, CA 90027**
0.058 mi.
306 ft. **Site 8 of 11 in cluster B**

Relative:
Higher

Actual:
377 ft.

LUST:

Lead Agency:	LOS ANGELES RWQCB (REGION 4)
Case Type:	LUST Cleanup Site
Geo Track:	http://geotracker.waterboards.ca.gov/profile_report.asp?global_id=T0603700737
Global Id:	T0603700737
Latitude:	34.0982094
Longitude:	-118.2988642
Status:	Completed - Case Closed
Status Date:	01/07/2013
Case Worker:	CET
RB Case Number:	900270061
Local Agency:	LOS ANGELES, CITY OF
File Location:	Regional Board
Local Case Number:	Not reported
Potential Media Affect:	Aquifer used for drinking water supply
Potential Contaminants of Concern:	Gasoline
Site History:	Not reported

LUST:

Global Id:	T0603700737
Contact Type:	Regional Board Caseworker
Contact Name:	CHANDRA TYLER
Organization Name:	LOS ANGELES RWQCB (REGION 4)
Address:	Not reported
City:	R4 UNKNOWN
Email:	cetyler@waterboards.ca.gov
Phone Number:	Not reported

Global Id:	T0603700737
Contact Type:	Local Agency Caseworker
Contact Name:	TBD
Organization Name:	LOS ANGELES, CITY OF
Address:	200 N. MAIN ST. RM. 970
City:	LOS ANGELES
Email:	Not reported
Phone Number:	2134826528

LUST:

Global Id:	T0603700737
Action Type:	RESPONSE
Date:	01/15/2011
Action:	Monitoring Report - Semi-Annually

Global Id:	T0603700737
Action Type:	RESPONSE
Date:	05/11/2011
Action:	Interim Remedial Action Plan

Global Id:	T0603700737
Action Type:	RESPONSE
Date:	07/15/2006
Action:	Monitoring Report - Quarterly

THRIFTY #183 (Continued) **S103065994**

Global Id: T0603700737
Action Type: ENFORCEMENT
Date: 05/06/2004
Action: Staff Letter

Global Id: T0603700737
Action Type: ENFORCEMENT
Date: 04/16/2009
Action: Staff Letter

Global Id: T0603700737
Action Type: ENFORCEMENT
Date: 12/05/2003
Action: Staff Letter

Global Id: T0603700737
Action Type: RESPONSE
Date: 01/15/2012
Action: Other Report / Document

Global Id: T0603700737
Action Type: RESPONSE
Date: 07/15/2012
Action: Monitoring Report - Semi-Annually

Global Id: T0603700737
Action Type: RESPONSE
Date: 05/31/2009
Action: Other Report / Document

Global Id: T0603700737
Action Type: ENFORCEMENT
Date: 05/15/1998
Action: Staff Letter

Global Id: T0603700737
Action Type: RESPONSE
Date: 04/15/2003
Action: Monitoring Report - Quarterly

Global Id: T0603700737
Action Type: RESPONSE
Date: 01/15/2003
Action: Monitoring Report - Quarterly

Global Id: T0603700737
Action Type: RESPONSE
Date: 04/15/2003
Action: Monitoring Report - Quarterly

Global Id: T0603700737
Action Type: RESPONSE
Date: 04/15/2007
Action: Monitoring Report - Quarterly

Global Id: T0603700737
Action Type: RESPONSE

THRIFTY #183 (Continued) **S103065994**

Date: 10/15/2002
Action: Monitoring Report - Quarterly

Global Id: T0603700737
Action Type: ENFORCEMENT
Date: 01/07/2013
Action: Closure/No Further Action Letter

Global Id: T0603700737
Action Type: RESPONSE
Date: 02/17/2004
Action: Interim Remedial Action Plan

Global Id: T0603700737
Action Type: RESPONSE
Date: 04/15/2013
Action: Well Destruction Report

Global Id: T0603700737
Action Type: RESPONSE
Date: 12/23/2003
Action: Other Report / Document

Global Id: T0603700737
Action Type: ENFORCEMENT
Date: 01/18/2002
Action: Staff Letter

Global Id: T0603700737
Action Type: ENFORCEMENT
Date: 04/09/2002
Action: Site Visit / Inspection / Sampling

Global Id: T0603700737
Action Type: RESPONSE
Date: 04/15/2008
Action: Monitoring Report - Quarterly

Global Id: T0603700737
Action Type: RESPONSE
Date: 05/22/2012
Action: Clean Up Fund - 5-Year Review Summary

Global Id: T0603700737
Action Type: RESPONSE
Date: 07/15/2009
Action: Monitoring Report - Semi-Annually

Global Id: T0603700737
Action Type: ENFORCEMENT
Date: 01/09/2009
Action: Staff Letter

Global Id: T0603700737
Action Type: ENFORCEMENT
Date: 06/15/2009
Action: Staff Letter

THRIFTY #183 (Continued) **S103065994**

Global Id: T0603700737
Action Type: ENFORCEMENT
Date: 06/15/2012
Action: Staff Letter

Global Id: T0603700737
Action Type: REMEDIATION
Date: 11/13/2007
Action: In Situ Physical/Chemical Treatment (other than SVE)

Global Id: T0603700737
Action Type: Other
Date: 07/08/1991
Action: Leak Reported

Global Id: T0603700737
Action Type: RESPONSE
Date: 07/15/2012
Action: Well Installation Workplan

Global Id: T0603700737
Action Type: RESPONSE
Date: 08/29/2012
Action: Soil and Water Investigation Report

Global Id: T0603700737
Action Type: RESPONSE
Date: 10/15/2008
Action: Monitoring Report - Quarterly

Global Id: T0603700737
Action Type: ENFORCEMENT
Date: 11/16/2011
Action: Staff Letter

Global Id: T0603700737
Action Type: RESPONSE
Date: 10/15/2005
Action: Monitoring Report - Quarterly

Global Id: T0603700737
Action Type: RESPONSE
Date: 07/15/2007
Action: Monitoring Report - Quarterly

Global Id: T0603700737
Action Type: RESPONSE
Date: 04/15/2009
Action: Monitoring Report - Quarterly

Global Id: T0603700737
Action Type: RESPONSE
Date: 01/15/2008
Action: Monitoring Report - Quarterly

Global Id: T0603700737
Action Type: RESPONSE

THRIFTY #183 (Continued) **S103065994**

Date: 07/15/2004
Action: Monitoring Report - Quarterly

Global Id: T0603700737
Action Type: RESPONSE
Date: 07/15/2002
Action: Monitoring Report - Quarterly

Global Id: T0603700737
Action Type: RESPONSE
Date: 01/15/2004
Action: Monitoring Report - Quarterly

Global Id: T0603700737
Action Type: RESPONSE
Date: 07/15/2003
Action: Monitoring Report - Quarterly

Global Id: T0603700737
Action Type: RESPONSE
Date: 10/15/2004
Action: Monitoring Report - Quarterly

Global Id: T0603700737
Action Type: RESPONSE
Date: 07/15/2008
Action: Monitoring Report - Quarterly

Global Id: T0603700737
Action Type: RESPONSE
Date: 04/15/2009
Action: Remedial Progress Report

Global Id: T0603700737
Action Type: RESPONSE
Date: 01/15/2009
Action: Monitoring Report - Quarterly

Global Id: T0603700737
Action Type: RESPONSE
Date: 04/15/2006
Action: Monitoring Report - Quarterly

Global Id: T0603700737
Action Type: RESPONSE
Date: 07/15/2010
Action: Monitoring Report - Semi-Annually

Global Id: T0603700737
Action Type: RESPONSE
Date: 03/22/2010
Action: Corrective Action Plan / Remedial Action Plan

Global Id: T0603700737
Action Type: RESPONSE
Date: 09/13/2011
Action: Request for Closure

THRIFTY #183 (Continued) **S103065994**

Global Id: T0603700737
Action Type: RESPONSE
Date: 07/15/2011
Action: Monitoring Report - Semi-Annually

Global Id: T0603700737
Action Type: ENFORCEMENT
Date: 11/01/2012
Action: Notification - Preclosure

Global Id: T0603700737
Action Type: ENFORCEMENT
Date: 05/24/2012
Action: Staff Letter

Global Id: T0603700737
Action Type: RESPONSE
Date: 10/15/2006
Action: Monitoring Report - Quarterly

Global Id: T0603700737
Action Type: RESPONSE
Date: 01/15/2005
Action: Monitoring Report - Quarterly

Global Id: T0603700737
Action Type: REMEDIATION
Date: 04/09/2002
Action: In Situ Physical/Chemical Treatment (other than SVE)

Global Id: T0603700737
Action Type: REMEDIATION
Date: 11/13/2007
Action: Ex Situ Physical/Chemical Treatment (other than P&T, SVE, or Excavation)

Global Id: T0603700737
Action Type: REMEDIATION
Date: 08/06/2009
Action: Other (Use Description Field)

Global Id: T0603700737
Action Type: REMEDIATION
Date: 04/09/2002
Action: In Situ Physical/Chemical Treatment (other than SVE)

Global Id: T0603700737
Action Type: REMEDIATION
Date: 04/09/2002
Action: Soil Vapor Extraction (SVE)

Global Id: T0603700737
Action Type: REMEDIATION
Date: 01/18/2001
Action: Excavation

Global Id: T0603700737
Action Type: RESPONSE

THRIFTY #183 (Continued) **S103065994**

Date: 04/15/2004
Action: Monitoring Report - Quarterly

Global Id: T0603700737
Action Type: RESPONSE
Date: 02/14/2008
Action: Interim Remedial Action Report

Global Id: T0603700737
Action Type: RESPONSE
Date: 10/15/2007
Action: Monitoring Report - Quarterly

Global Id: T0603700737
Action Type: RESPONSE
Date: 10/15/2010
Action: Monitoring Report - Semi-Annually

Global Id: T0603700737
Action Type: RESPONSE
Date: 07/15/2005
Action: Monitoring Report - Quarterly

Global Id: T0603700737
Action Type: ENFORCEMENT
Date: 10/31/2007
Action: Staff Letter

Global Id: T0603700737
Action Type: RESPONSE
Date: 01/15/2006
Action: Monitoring Report - Quarterly

Global Id: T0603700737
Action Type: RESPONSE
Date: 09/22/2008
Action: Interim Remedial Action Plan

Global Id: T0603700737
Action Type: RESPONSE
Date: 04/15/2002
Action: Monitoring Report - Quarterly

Global Id: T0603700737
Action Type: RESPONSE
Date: 05/31/2002
Action: Other Report / Document

Global Id: T0603700737
Action Type: RESPONSE
Date: 07/15/2003
Action: Interim Remedial Action Plan

Global Id: T0603700737
Action Type: RESPONSE
Date: 10/15/2003
Action: Monitoring Report - Quarterly

THRIFTY #183 (Continued) **S103065994**

Global Id: T0603700737
Action Type: RESPONSE
Date: 04/15/2005
Action: Monitoring Report - Quarterly

Global Id: T0603700737
Action Type: RESPONSE
Date: 10/15/2007
Action: Interim Remedial Action Plan

Global Id: T0603700737
Action Type: RESPONSE
Date: 01/15/2007
Action: Monitoring Report - Quarterly

LUST:
Global Id: T0603700737
Status: Completed - Case Closed
Status Date: 01/07/2013

Global Id: T0603700737
Status: Open - Case Begin Date
Status Date: 07/08/1991

Global Id: T0603700737
Status: Open - Remediation
Status Date: 12/05/2003

Global Id: T0603700737
Status: Open - Remediation
Status Date: 05/06/2004

Global Id: T0603700737
Status: Open - Remediation
Status Date: 10/13/2007

Global Id: T0603700737
Status: Open - Site Assessment
Status Date: 07/08/1991

Global Id: T0603700737
Status: Open - Site Assessment
Status Date: 06/10/1992

Global Id: T0603700737
Status: Open - Site Assessment
Status Date: 07/27/1998

LUST REG 4:
Region: 4
Regional Board: 04
County: Los Angeles
Facility Id: 900270061
Status: Remediation Plan
Substance: Gasoline

THRIFTY #183 (Continued) **S103065994**

Substance Quantity:	Not reported	
Local Case No:	Not reported	
Case Type:	Groundwater	
Abatement Method Used at the Site:		Not reported
Global ID:	T0603700737	
W Global ID:	Not reported	
Staff:	MSH	
Local Agency:	19050	
Cross Street:	MARIPOSA AVE	
Enforcement Type:	SEL	
Date Leak Discovered:	Not reported	
Date Leak First Reported:		7/8/1991
Date Leak Record Entered:	6/10/1992	
Date Confirmation Began:	Not reported	
Date Leak Stopped:	Not reported	
Date Case Last Changed on Database:		9/30/2002
Date the Case was Closed:		Not reported
How Leak Discovered:	Not reported	
How Leak Stopped:	Not reported	
Cause of Leak:	UNK	
Leak Source:	UNK	
Operator:	ALSO ADDRESS 5021 W SUNSET	
Water System:	Not reported	
Well Name:	Not reported	
Approx. Dist To Production Well (ft):		10395.428319701648802594913842
Source of Cleanup Funding:		UNK
Preliminary Site Assessment Workplan Submitted:		7/8/1991
Preliminary Site Assessment Began:		6/10/1992
Pollution Characterization Began:		7/27/1998
Remediation Plan Submitted:		12/5/2003
Remedial Action Underway:		Not reported
Post Remedial Action Monitoring Began:		7/8/1991
Enforcement Action Date:		5/15/1998
Historical Max MTBE Date:		4/19/2000
Hist Max MTBE Conc in Groundwater:		133000
Hist Max MTBE Conc in Soil:		Not reported
Significant Interim Remedial Action Taken:		Not reported
GW Qualifier:	Not reported	
Soil Qualifier:	Not reported	
Organization:	Not reported	
Owner Contact:	Not reported	
Responsible Party:	CHRIS PENAITESCU	
RP Address:	P.O. BOX 2128	
Program:	LUST	
Lat/Long:	34.0982094 / -1	
Local Agency Staff:	PEJ	
Beneficial Use:	Not reported	
Priority:	Not reported	
Cleanup Fund Id:	Not reported	
Suspended:	Not reported	
Assigned Name:	Not reported	
Summary:	OFFSITE WELLS INSTALLED 7/19 - 7/20/2000.; 10/9/00 3RD QTR GW MON RPT 2000; 1/16/01 4TH QTR GW MON RPT 2000; 4/11/01 1ST QTR GW MON RPT 2001	

HIST CORTESE:

Region:	CORTESE
Facility County Code:	19

THRIFTY #183 (Continued) **S103065994**

Reg By: LTNKA
Reg Id: 900270061

B16 **ARCO STATION #183 (THRIFTY)--9605** **CA UST** **U003982140**
NW **5025 W SUNSET BLVD** **N/A**
< 1/8 **LOS ANGELES, CA 90027**
0.058 mi.
306 ft. **Site 9 of 11 in cluster B**

Relative:
Higher

Actual:
377 ft.

UST:
Facility ID: Not reported
Permitting Agency: Los Angeles City Fire Department
Latitude: 34.0984
Longitude: -118.2991

Facility ID: 25235
Permitting Agency: LOS ANGELES, CITY OF
Latitude: 34.09815
Longitude: -118.29887

B17 **BP WEST COAST PRODUCTS NO 09605** **RCRA-SQG** **1014950519**
NW **5025 W SUNSET BLVD** **CAR000224592**
< 1/8 **LOS ANGELES, CA 90027**
0.058 mi.
306 ft. **Site 10 of 11 in cluster B**

Relative:
Higher

Actual:
377 ft.

RCRA-SQG:
Date form received by agency: 04/09/2012
Facility name: BP WEST COAST PRODUCTS NO 09605
Facility address: 5025 W SUNSET BLVD
LOS ANGELES, CA 90027
EPA ID: CAR000224592
Mailing address: PO BOX 80249
RANCHO SANTA MARGARITA, CA 92688
Contact: VERONIQUE N LEE
Contact address: PO BOX 6038
ARTESIA, CA 90702
Contact country: US
Contact telephone: 714-670-3928
Contact email: NIKKI.LEE@BP.COM
EPA Region: 09
Classification: Small Small Quantity Generator
Description: Handler: generates more than 100 and less than 1000 kg of hazardous waste during any calendar month and accumulates less than 6000 kg of hazardous waste at any time; or generates 100 kg or less of hazardous waste during any calendar month, and accumulates more than 1000 kg of hazardous waste at any time

Owner/Operator Summary:
Owner/operator name: BP WEST COAST PRODUCTS
Owner/operator address: PO BOX 6038
ARTESIA, CA 90702
Owner/operator country: US
Owner/operator telephone: Not reported
Owner/operator email: Not reported
Owner/operator fax: Not reported

BP WEST COAST PRODUCTS NO 09605 (Continued) **1014950519**

Owner/operator extension: Not reported
Legal status: Private
Owner/Operator Type: Owner
Owner/Op start date: 11/13/1970
Owner/Op end date: Not reported

Owner/operator name: BP WEST COAST PRODUCTS LLC
Owner/operator address: Not reported
Not reported
Owner/operator country: US
Owner/operator telephone: Not reported
Owner/operator email: Not reported
Owner/operator fax: Not reported
Owner/operator extension: Not reported
Legal status: Private
Owner/Operator Type: Operator
Owner/Op start date: 11/13/1970
Owner/Op end date: Not reported

Handler Activities Summary:
U.S. importer of hazardous waste: No
Mixed waste (haz. and radioactive): No
Recycler of hazardous waste: No
Transporter of hazardous waste: No
Treater, storer or disposer of HW: No
Underground injection activity: No
On-site burner exemption: No
Furnace exemption: No
Used oil fuel burner: No
Used oil processor: No
User oil refiner: No
Used oil fuel marketer to burner: No
Used oil Specification marketer: No
Used oil transfer facility: No
Used oil transporter: No

. Waste code: D001
. Waste name: IGNITABLE HAZARDOUS WASTES ARE THOSE WASTES WHICH HAVE A FLASHPOINT OF LESS THAN 140 DEGREES FAHRENHEIT AS DETERMINED BY A PENSKY-MARTENS CLOSED CUP FLASH POINT TESTER. ANOTHER METHOD OF DETERMINING THE FLASH POINT OF A WASTE IS TO REVIEW THE MATERIAL SAFETY DATA SHEET, WHICH CAN BE OBTAINED FROM THE MANUFACTURER OR DISTRIBUTOR OF THE MATERIAL. LACQUER THINNER IS AN EXAMPLE OF A COMMONLY USED SOLVENT WHICH WOULD BE CONSIDERED AS IGNITABLE HAZARDOUS WASTE.

. Waste code: D018
. Waste name: BENZENE

Violation Status: No violations found

B18
NW
< 1/8
0.058 mi.
306 ft.

ARCO STATION #183 (THRIFTY)
5025 W SUNSET BLVD
LOS ANGELES, CA 90027

Site 11 of 11 in cluster B

CA SWEEPS UST **S101584101**
CA FID UST **N/A**

Relative:
Higher

Actual:
377 ft.

SWEEPS UST:

Status:	Active
Comp Number:	58
Number:	9
Board Of Equalization:	44-010930
Referral Date:	01-14-93
Action Date:	03-10-94
Created Date:	02-29-88
Owner Tank Id:	Not reported
SWRCB Tank Id:	19-050-000058-000001
Tank Status:	A
Capacity:	8000
Active Date:	04-20-88
Tank Use:	M.V. FUEL
STG:	P
Content:	REG UNLEADED
Number Of Tanks:	5

Status:	Active
Comp Number:	58
Number:	9
Board Of Equalization:	44-010930
Referral Date:	01-14-93
Action Date:	03-10-94
Created Date:	02-29-88
Owner Tank Id:	Not reported
SWRCB Tank Id:	19-050-000058-000002
Tank Status:	A
Capacity:	12000
Active Date:	04-20-88
Tank Use:	M.V. FUEL
STG:	P
Content:	REG UNLEADED
Number Of Tanks:	Not reported

Status:	Active
Comp Number:	58
Number:	9
Board Of Equalization:	44-010930
Referral Date:	01-14-93
Action Date:	03-10-94
Created Date:	02-29-88
Owner Tank Id:	Not reported
SWRCB Tank Id:	19-050-000058-000003
Tank Status:	A
Capacity:	10000
Active Date:	04-20-88
Tank Use:	M.V. FUEL
STG:	P
Content:	REG UNLEADED
Number Of Tanks:	Not reported

Status: Active

ARCO STATION #183 (THRIFTY) (Continued) **S101584101**

Comp Number: 58
Number: 9
Board Of Equalization: 44-010930
Referral Date: 01-14-93
Action Date: 03-10-94
Created Date: 02-29-88
Owner Tank Id: Not reported
SWRCB Tank Id: 19-050-000058-000004
Tank Status: A
Capacity: 6000
Active Date: 04-20-88
Tank Use: M.V. FUEL
STG: P
Content: REG UNLEADED
Number Of Tanks: Not reported

Status: Active
Comp Number: 58
Number: 9
Board Of Equalization: 44-010930
Referral Date: 01-14-93
Action Date: 03-10-94
Created Date: 02-29-88
Owner Tank Id: Not reported
SWRCB Tank Id: 19-050-000058-000005
Tank Status: A
Capacity: 550
Active Date: 04-20-88
Tank Use: OIL
STG: W
Content: WASTE OIL
Number Of Tanks: Not reported

CA FID UST:
Facility ID: 19008529
Regulated By: UTNKA
Regulated ID: 00000545
Cortese Code: Not reported
SIC Code: Not reported
Facility Phone: 2139239876
Mail To: Not reported
Mailing Address: 10000 LAKEWOOD BLVD
Mailing Address 2: Not reported
Mailing City,St,Zip: LOS ANGELES 900270000
Contact: Not reported
Contact Phone: Not reported
DUNs Number: Not reported
NPDES Number: Not reported
EPA ID: Not reported
Comments: Not reported
Status: Active

19
SSW
< 1/8
0.058 mi.
308 ft.

HOLIDAY VILLAGE CLEANERS
1401 N ALEXANDRIA AVE
LOS ANGELES, CA 90027

EDR Hist Cleaner **1020005680**
N/A

Relative:
Lower

Actual:
366 ft.

EDR Hist Cleaner

Year:	Name:	Type:
2002	HOLIDAY VILLAGE CLEANERS	Drycleaning Plants, Except Rugs, NEC
2003	HOLIDAY VILLAGE CLEANERS	Drycleaning Plants, Except Rugs, NEC
2004	HOLIDAY VILLAGE CLEANERS	Drycleaning Plants, Except Rugs, NEC

C20
ENE
< 1/8
0.066 mi.
351 ft.

KAISER PERMANENTE
4900 W SUNSET BLVD
LOS ANGELES, CA 90027

CA SWEEPS UST **S101583555**
CA FID UST **N/A**

Site 1 of 11 in cluster C

Relative:
Higher

Actual:
379 ft.

SWEEPS UST:

Status:	Not reported
Comp Number:	6637
Number:	Not reported
Board Of Equalization:	Not reported
Referral Date:	Not reported
Action Date:	Not reported
Created Date:	Not reported
Owner Tank Id:	Not reported
SWRCB Tank Id:	Not reported
Tank Status:	Not reported
Capacity:	Not reported
Active Date:	Not reported
Tank Use:	Not reported
STG:	Not reported
Content:	Not reported
Number Of Tanks:	0

CA FID UST:

Facility ID:	19004448
Regulated By:	UTNKI
Regulated ID:	Not reported
Cortese Code:	Not reported
SIC Code:	Not reported
Facility Phone:	2130000000
Mail To:	Not reported
Mailing Address:	4900 W SUNSET BLVD
Mailing Address 2:	Not reported
Mailing City,St,Zip:	LOS ANGELES 900270000
Contact:	Not reported
Contact Phone:	Not reported
DUNs Number:	Not reported
NPDES Number:	Not reported
EPA ID:	Not reported
Comments:	Not reported
Status:	Inactive

C21
ENE
< 1/8
0.066 mi.
351 ft.

4900 SUNSET
4900 SUNSET BLVD
LOS ANGELES, CA 90027

Site 2 of 11 in cluster C

RCRA-SQG | **1000380325** / **CAD982008047**

Relative:
Higher

Actual:
379 ft.

RCRA-SQG:

Date form received by agency:	07/21/2010
Facility name:	4900 SUNSET
Facility address:	4900 SUNSET BLVD LOS ANGELES, CA 90027
EPA ID:	CAD982008047
Mailing address:	4867 SUNSET BLVD LOS ANGELES, CA 90027
Contact:	ABRAHAM D VILLALOBOS
Contact address:	4867 SUNSET BLVD LOS ANGELES, CA 90027
Contact country:	US
Contact telephone:	323-783-7369
Contact email:	ABRAHAM.D.VILLALOBOS@KP.ORG
EPA Region:	09
Land type:	Private
Classification:	Small Small Quantity Generator
Description:	Handler: generates more than 100 and less than 1000 kg of hazardous waste during any calendar month and accumulates less than 6000 kg of hazardous waste at any time; or generates 100 kg or less of hazardous waste during any calendar month, and accumulates more than 1000 kg of hazardous waste at any time

Owner/Operator Summary:

Owner/operator name:	KAISER PERMANENTE FOUNDATION HOSPITAL
Owner/operator address:	1800 HARRISON FLOOR 6 OAKLAMD, CA 94612
Owner/operator country:	US
Owner/operator telephone:	510-625-2499
Owner/operator email:	Not reported
Owner/operator fax:	Not reported
Owner/operator extension:	Not reported
Legal status:	Private
Owner/Operator Type:	Owner
Owner/Op start date:	10/03/1977
Owner/Op end date:	Not reported

Owner/operator name:	393 E WALNUT
Owner/operator address:	393 E WALNUT ST PASADENA, CA 91188
Owner/operator country:	US
Owner/operator telephone:	Not reported
Owner/operator email:	Not reported
Owner/operator fax:	Not reported
Owner/operator extension:	Not reported
Legal status:	Private
Owner/Operator Type:	Operator
Owner/Op start date:	10/03/1977
Owner/Op end date:	Not reported

Handler Activities Summary:
U.S. importer of hazardous waste: No

4900 SUNSET (Continued) **1000380325**

Mixed waste (haz. and radioactive): No
Recycler of hazardous waste: No
Transporter of hazardous waste: No
Treater, storer or disposer of HW: No
Underground injection activity: No
On-site burner exemption: No
Furnace exemption: No
Used oil fuel burner: No
Used oil processor: No
User oil refiner: No
Used oil fuel marketer to burner: No
Used oil Specification marketer: No
Used oil transfer facility: No
Used oil transporter: No

. Waste code: 151
. Waste name: Asbestos-containing waste

. Waste code: 221
. Waste name: Waste oil and mixed oil

. Waste code: D001
. Waste name: IGNITABLE HAZARDOUS WASTES ARE THOSE WASTES WHICH HAVE A FLASHPOINT OF LESS THAN 140 DEGREES FAHRENHEIT AS DETERMINED BY A PENSKY-MARTENS CLOSED CUP FLASH POINT TESTER. ANOTHER METHOD OF DETERMINING THE FLASH POINT OF A WASTE IS TO REVIEW THE MATERIAL SAFETY DATA SHEET, WHICH CAN BE OBTAINED FROM THE MANUFACTURER OR DISTRIBUTOR OF THE MATERIAL. LACQUER THINNER IS AN EXAMPLE OF A COMMONLY USED SOLVENT WHICH WOULD BE CONSIDERED AS IGNITABLE HAZARDOUS WASTE.

. Waste code: D002
. Waste name: A WASTE WHICH HAS A PH OF LESS THAN 2 OR GREATER THAN 12.5 IS CONSIDERED TO BE A CORROSIVE HAZARDOUS WASTE. SODIUM HYDROXIDE, A CAUSTIC SOLUTION WITH A HIGH PH, IS OFTEN USED BY INDUSTRIES TO CLEAN OR DEGREASE PARTS. HYDROCHLORIC ACID, A SOLUTION WITH A LOW PH, IS USED BY MANY INDUSTRIES TO CLEAN METAL PARTS PRIOR TO PAINTING. WHEN THESE CAUSTIC OR ACID SOLUTIONS BECOME CONTAMINATED AND MUST BE DISPOSED, THE WASTE WOULD BE A CORROSIVE HAZARDOUS WASTE.

. Waste code: D010
. Waste name: SELENIUM

. Waste code: D011
. Waste name: SILVER

. Waste code: U188
. Waste name: PHENOL

Historical Generators:
Date form received by agency: 06/23/1987
Site name: KAISER FOUND HLTH PLAN 4900
Classification: Small Quantity Generator

Facility Has Received Notices of Violations:
Regulation violated: Not reported
Area of violation: TSD - Tank System Standards

4900 SUNSET (Continued) **1000380325**

Date violation determined: 10/22/2002
Date achieved compliance: 03/10/2003
Violation lead agency: EPA
Enforcement action: Not reported
Enforcement action date: 02/10/2003
Enf. disposition status: Not reported
Enf. disp. status date: Not reported
Enforcement lead agency: EPA
Proposed penalty amount: Not reported
Final penalty amount: Not reported
Paid penalty amount: Not reported

Regulation violated: Not reported
Area of violation: Generators - Records/Reporting
Date violation determined: 10/22/2002
Date achieved compliance: 03/10/2003
Violation lead agency: EPA
Enforcement action: WRITTEN INFORMAL
Enforcement action date: 02/10/2003
Enf. disposition status: Not reported
Enf. disp. status date: Not reported
Enforcement lead agency: EPA
Proposed penalty amount: Not reported
Final penalty amount: Not reported
Paid penalty amount: Not reported

Regulation violated: Not reported
Area of violation: TSD - Tank System Standards
Date violation determined: 10/22/2002
Date achieved compliance: 03/10/2003
Violation lead agency: EPA
Enforcement action: WRITTEN INFORMAL
Enforcement action date: 02/10/2003
Enf. disposition status: Not reported
Enf. disp. status date: Not reported
Enforcement lead agency: EPA
Proposed penalty amount: Not reported
Final penalty amount: Not reported
Paid penalty amount: Not reported

Regulation violated: Not reported
Area of violation: Generators - Records/Reporting
Date violation determined: 10/22/2002
Date achieved compliance: 03/10/2003
Violation lead agency: EPA
Enforcement action: Not reported
Enforcement action date: 02/10/2003
Enf. disposition status: Not reported
Enf. disp. status date: Not reported
Enforcement lead agency: EPA
Proposed penalty amount: Not reported
Final penalty amount: Not reported
Paid penalty amount: Not reported

Regulation violated: Not reported
Area of violation: Generators - General
Date violation determined: 10/22/2002

4900 SUNSET (Continued) **1000380325**

Date achieved compliance: 03/10/2004
Violation lead agency: EPA
Enforcement action: WRITTEN INFORMAL
Enforcement action date: 02/10/2003
Enf. disposition status: Not reported
Enf. disp. status date: Not reported
Enforcement lead agency: EPA
Proposed penalty amount: Not reported
Final penalty amount: Not reported
Paid penalty amount: Not reported

Regulation violated: Not reported
Area of violation: Generators - General
Date violation determined: 10/22/2002
Date achieved compliance: 03/10/2004
Violation lead agency: EPA
Enforcement action: Not reported
Enforcement action date: 02/10/2003
Enf. disposition status: Not reported
Enf. disp. status date: Not reported
Enforcement lead agency: EPA
Proposed penalty amount: Not reported
Final penalty amount: Not reported
Paid penalty amount: Not reported

Evaluation Action Summary:
Evaluation date: 10/22/2002
Evaluation: COMPLIANCE EVALUATION INSPECTION ON-SITE
Area of violation: TSD - Tank System Standards
Date achieved compliance: 03/10/2003
Evaluation lead agency: EPA

Evaluation date: 10/22/2002
Evaluation: COMPLIANCE EVALUATION INSPECTION ON-SITE
Area of violation: Generators - Records/Reporting
Date achieved compliance: 03/10/2003
Evaluation lead agency: EPA

Evaluation date: 10/22/2002
Evaluation: COMPLIANCE EVALUATION INSPECTION ON-SITE
Area of violation: Generators - General
Date achieved compliance: 03/10/2004
Evaluation lead agency: EPA

C22 **COVEV J A** **EDR Hist Auto** **1009083193**
ENE **4901 S SUNSET BLVD** **N/A**
< 1/8 **LOS ANGELES, CA**
0.068 mi.
358 ft. **Site 3 of 11 in cluster C**

Relative: EDR Hist Auto
Higher

Actual: Year: Name: Type:
380 ft. 1937 COVEV J A GASOLINE AND OIL SERVICE STATIONS

C23
ENE
< 1/8
0.078 mi.
410 ft.

KAISER FOUNDATION HOSPITAL
1526 N EDGEMONT ST
LOS ANGELES, CA 90026

Site 4 of 11 in cluster C

CA SWEEPS UST **S101583922**
CA FID UST **N/A**

Relative: Higher

Actual: 382 ft.

SWEEPS UST:

Status:	Not reported
Comp Number:	7444
Number:	Not reported
Board Of Equalization:	Not reported
Referral Date:	Not reported
Action Date:	Not reported
Created Date:	Not reported
Owner Tank Id:	Not reported
SWRCB Tank Id:	Not reported
Tank Status:	Not reported
Capacity:	Not reported
Active Date:	Not reported
Tank Use:	Not reported
STG:	Not reported
Content:	Not reported
Number Of Tanks:	Not reported

CA FID UST:

Facility ID:	19007367
Regulated By:	UTNKI
Regulated ID:	Not reported
Cortese Code:	Not reported
SIC Code:	Not reported
Facility Phone:	2130000000
Mail To:	Not reported
Mailing Address:	1526 N EDGEMONT ST
Mailing Address 2:	Not reported
Mailing City,St,Zip:	LOS ANGELES 900260000
Contact:	Not reported
Contact Phone:	Not reported
DUNs Number:	Not reported
NPDES Number:	Not reported
EPA ID:	Not reported
Comments:	Not reported
Status:	Inactive

24
SSE
< 1/8
0.081 mi.
429 ft.

P & J GULF STATION
1333 N KENMORE AVE
LOS ANGELES, CA 90027

EDR Hist Auto **1021670268**
N/A

Relative: Lower

Actual: 367 ft.

EDR Hist Auto

Year:	Name:	Type:
1991	P & J GULF STATION	Gasoline Service Stations, NEC
1992	P & J GULF STATION	Gasoline Service Stations, NEC
1993	P & J GULF STATION	Gasoline Service Stations, NEC

D25 **COHN JOS** **EDR Hist Cleaner** **1009187266**
WNW **5065 S SUNSET BLVD** **N/A**
< 1/8 **LOS ANGELES, CA**
0.087 mi.
459 ft. **Site 1 of 5 in cluster D**

Relative: EDR Hist Cleaner
Higher

Actual: Year: Name: Type:
374 ft. 1924 COHN JOS CLOTHES CLEANERS PRESSERS AND DYERS

D26 **WEINERT GEO** **EDR Hist Auto** **1009077750**
WNW **5073 S SUNSET BLVD** **N/A**
< 1/8 **LOS ANGELES, CA**
0.099 mi.
521 ft. **Site 2 of 5 in cluster D**

Relative: EDR Hist Auto
Higher

Actual: Year: Name: Type:
374 ft. 1929 WEINERT GEO GASOLINE AND OIL SERVICE STATION

C27 **SCHMITT GUSTAV** **EDR Hist Auto** **1009076647**
ENE **4874 S SUNSET BLVD** **N/A**
< 1/8 **LOS ANGELES, CA**
0.103 mi.
543 ft. **Site 5 of 11 in cluster C**

Relative: EDR Hist Auto
Higher

Actual: Year: Name: Type:
380 ft. 1924 SIERRA REFINING CO AUTOMOBILE SERVICE STATIONS
1929 COVEY J A GASOLINE AND OIL SERVICE STATION
1933 COVEY J A GASOLINE AND OIL SERVICE STATIONS
1933 JONES J H AUTOMOBILE REPAIRING
1942 BEACON OIL CO GASOLINE AND OIL SERVICE STATIONS
1942 SCHMITT GUSTAV AUTOMOBILE REPAIRING

D28 **DUCK WO** **EDR Hist Cleaner** **1009192004**
West **5070 S SUNSET BLVD** **N/A**
< 1/8 **LOS ANGELES, CA**
0.113 mi.
596 ft. **Site 3 of 5 in cluster D**

Relative: EDR Hist Cleaner
Lower

Actual: Year: Name: Type:
369 ft. 1933 DUCK WO LAUNDRIES CHINESE
1942 LOY YUEN LAUNDRIES ORIENTAL

D29 **LAPPIN MAX** **EDR Hist Cleaner** **1009185636**
West **5074 S SUNSET BLVD** **N/A**
< 1/8 **LOS ANGELES, CA**
0.119 mi.
626 ft. **Site 4 of 5 in cluster D**

Relative: EDR Hist Cleaner
Lower

Actual: **372 ft.**

Year:	Name:	Type:
1924	LAPPIN MAX	CLOTHES CLEANERS PRESSERS AND DYERS
1929	KRAMASH MORRIS	CLOTHES PRESSERS CLEANERS AND REPAIRERS
1933	KRAMASH MORRIS	CLOTHES PRESSERS AND CLEANERS
1937	KRAMASH MORRIS	CLOTHES PRESSERS AND CLEANERS

D30 **SUE SAI CHING** **EDR Hist Cleaner** **1009189223**
West **5706 S SUNSET BLVD** **N/A**
< 1/8 **LOS ANGELES, CA**
0.119 mi.
626 ft. **Site 5 of 5 in cluster D**

Relative: EDR Hist Cleaner
Lower

Actual: **372 ft.**

Year:	Name:	Type:
1933	SUE SAI CHING	LAUNDRIES CHINESE
1937	SUE SAI CHING	LAUNDRIES CHINESE
1942	SUE SAI CHING	LAUNDRIES ORIENTAL

C31 **KAISER FOUNDATION HOSPITAL** **CA HIST UST** **S104916130**
ENE **4867 SUNSET BLVD** **CA EMI** **N/A**
< 1/8 **LOS ANGELES, CA 90027**
0.120 mi.
633 ft. **Site 6 of 11 in cluster C**

Relative: HIST UST:
Higher

Actual: **383 ft.**

File Number:	00027298
URL:	http://geotracker.waterboards.ca.gov/ustpdfs/pdf/00027298.pdf
Region:	Not reported
Facility ID:	Not reported
Facility Type:	Not reported
Other Type:	Not reported
Contact Name:	Not reported
Telephone:	Not reported
Owner Name:	Not reported
Owner Address:	Not reported
Owner City,St,Zip:	Not reported
Total Tanks:	Not reported
Tank Num:	Not reported
Container Num:	Not reported
Year Installed:	Not reported
Tank Capacity:	Not reported
Tank Used for:	Not reported
Type of Fuel:	Not reported
Container Construction Thickness:	Not reported
Leak Detection:	Not reported

KAISER FOUNDATION HOSPITAL (Continued) **S104916130**

Click here for Geo Tracker PDF:

EMI:

Year:	1987
County Code:	19
Air Basin:	SC
Facility ID:	18257
Air District Name:	SC
SIC Code:	8062
Air District Name:	SOUTH COAST AQMD
Community Health Air Pollution Info System:	Not reported
Consolidated Emission Reporting Rule:	Not reported
Total Organic Hydrocarbon Gases Tons/Yr:	0
Reactive Organic Gases Tons/Yr:	0
Carbon Monoxide Emissions Tons/Yr:	0
NOX - Oxides of Nitrogen Tons/Yr:	8
SOX - Oxides of Sulphur Tons/Yr:	0
Particulate Matter Tons/Yr:	1
Part. Matter 10 Micrometers and Smllr Tons/Yr:	1

C32 **KAISER LAMC STAGE 2** **CA LUST** **S104406288**
ENE **4867 SUNSET BOULEVARD** **CA HIST CORTESE** **N/A**
< 1/8 **LOS ANGELES, CA 90027** **CA NPDES**
0.120 mi. **CA CIWQS**
633 ft. **Site 7 of 11 in cluster C**

Relative: Higher
Actual: 383 ft.

LUST:

Lead Agency:	LOS ANGELES RWQCB (REGION 4)
Case Type:	LUST Cleanup Site
Geo Track:	http://geotracker.waterboards.ca.gov/profile_report.asp?global_id=T0603700734
Global Id:	T0603700734
Latitude:	34.0982135
Longitude:	-118.2954031
Status:	Completed - Case Closed
Status Date:	04/07/1997
Case Worker:	YR
RB Case Number:	900270034
Local Agency:	LOS ANGELES, CITY OF
File Location:	Not reported
Local Case Number:	Not reported
Potential Media Affect:	Aquifer used for drinking water supply
Potential Contaminants of Concern:	Diesel
Site History:	Not reported

LUST:

Global Id:	T0603700734
Contact Type:	Local Agency Caseworker
Contact Name:	ELOY LUNA
Organization Name:	LOS ANGELES, CITY OF
Address:	200 North Main Street, Suite 1780
City:	LOS ANGELES
Email:	eloy.luna@lacity.org
Phone Number:	Not reported

Global Id:	T0603700734
Contact Type:	Regional Board Caseworker
Contact Name:	YUE RONG
Organization Name:	LOS ANGELES RWQCB (REGION 4)

KAISER LAMC STAGE 2 (Continued) **S104406288**

Address: 320 W. 4TH ST., SUITE 200
City: Los Angeles
Email: yrong@waterboards.ca.gov
Phone Number: Not reported

LUST:
Global Id: T0603700734
Action Type: Other
Date: 02/06/1989
Action: Leak Reported

LUST:
Global Id: T0603700734
Status: Completed - Case Closed
Status Date: 04/07/1997

Global Id: T0603700734
Status: Open - Case Begin Date
Status Date: 02/06/1989

Global Id: T0603700734
Status: Open - Site Assessment
Status Date: 03/20/1989

Global Id: T0603700734
Status: Open - Verification Monitoring
Status Date: 12/28/1993

LUST REG 4:
Region: 4
Regional Board: 04
County: Los Angeles
Facility Id: 900270034
Status: Case Closed
Substance: Diesel
Substance Quantity: Not reported
Local Case No: Not reported
Case Type: Groundwater
Abatement Method Used at the Site: Excavate and Dispose
Global ID: T0603700734
W Global ID: Not reported
Staff: UNK
Local Agency: 19050
Cross Street: Not reported
Enforcement Type: Not reported
Date Leak Discovered: Not reported
Date Leak First Reported: 2/6/1989
Date Leak Record Entered: Not reported
Date Confirmation Began: Not reported
Date Leak Stopped: Not reported
Date Case Last Changed on Database: 10/21/1993
Date the Case was Closed: 4/7/1997
How Leak Discovered: Not reported
How Leak Stopped: Not reported
Cause of Leak: Not reported

KAISER LAMC STAGE 2 (Continued) **S104406288**

Leak Source:	Not reported
Operator:	Not reported
Water System:	Not reported
Well Name:	Not reported
Approx. Dist To Production Well (ft):	10657.520390791703178734923194
Source of Cleanup Funding:	Not reported
Preliminary Site Assessment Workplan Submitted:	Not reported
Preliminary Site Assessment Began:	Not reported
Pollution Characterization Began:	3/20/1989
Remediation Plan Submitted:	Not reported
Remedial Action Underway:	Not reported
Post Remedial Action Monitoring Began:	12/28/1993
Enforcement Action Date:	Not reported
Historical Max MTBE Date:	Not reported
Hist Max MTBE Conc in Groundwater:	Not reported
Hist Max MTBE Conc in Soil:	Not reported
Significant Interim Remedial Action Taken:	Yes
GW Qualifier:	Not reported
Soil Qualifier:	Not reported
Organization:	Not reported
Owner Contact:	Not reported
Responsible Party:	KAISER FOUNDATION HEALTH PLAN
RP Address:	3355 E. 26TH ST., LOS ANGELES CA 90023
Program:	LUST
Lat/Long:	34.0982135 / -1
Local Agency Staff:	PEJ
Beneficial Use:	Not reported
Priority:	Not reported
Cleanup Fund Id:	Not reported
Suspended:	Not reported
Assigned Name:	Not reported
Summary:	02/20/91 - CASE ASSIGNED TO GN

HIST CORTESE:

Region:	CORTESE
Facility County Code:	19
Reg By:	LTNKA
Reg Id:	900270034

NPDES:

Facility Status:	Not reported
NPDES Number:	Not reported
Region:	Not reported
Agency Number:	Not reported
Regulatory Measure ID:	Not reported
Place ID:	Not reported
Order Number:	Not reported
WDID:	4 19C360088
Regulatory Measure Type:	Construction
Program Type:	Not reported
Adoption Date Of Regulatory Measure:	Not reported
Effective Date Of Regulatory Measure:	Not reported
Termination Date Of Regulatory Measure:	Not reported
Expiration Date Of Regulatory Measure:	Not reported
Discharge Address:	Not reported
Discharge Name:	Not reported

KAISER LAMC STAGE 2 (Continued) **S104406288**

Discharge City:	Not reported
Discharge State:	Not reported
Discharge Zip:	Not reported
Status:	Terminated
Status Date:	05/07/2014
Operator Name:	Kaiser Permanente
Operator Address:	4621 Hollywood
Operator City:	Los Angeles
Operator State:	California
Operator Zip:	90027

NPDES as of 03/2018:

NPDES Number:	Not reported
Status:	Not reported
Agency Number:	Not reported
Region:	4
Regulatory Measure ID:	410077
Order Number:	Not reported
Regulatory Measure Type:	Construction
Place ID:	Not reported
WDID:	4 19C360088
Program Type:	Not reported
Adoption Date Of Regulatory Measure:	Not reported
Effective Date Of Regulatory Measure:	Not reported
Expiration Date Of Regulatory Measure:	Not reported
Termination Date Of Regulatory Measure:	02/17/2014
Discharge Name:	Not reported
Discharge Address:	Not reported
Discharge City:	Not reported
Discharge State:	Not reported
Discharge Zip:	Not reported
Received Date:	12/13/2010
Processed Date:	12/21/2010
Status:	Terminated
Status Date:	05/07/2014
Place Size:	10.8
Place Size Unit:	Acres
Contact:	Ivan Caso
Contact Title:	Senior Project Manager
Contact Phone:	909-578-9060
Contact Phone Ext:	Not reported
Contact Email:	ivan.caso@kp.org
Operator Name:	Kaiser Permanente
Operator Address:	4621 Hollywood
Operator City:	Los Angeles
Operator State:	California
Operator Zip:	90027
Operator Contact:	Ivan Caso
Operator Contact Title:	Senior Project Manager
Operator Contact Phone:	323-783-8011
Operator Contact Phone Ext:	Not reported
Operator Contact Email:	ivan.caso@kp.org
Operator Type:	Private Business
Developer:	Whiting Turner
Developer Address:	3 Corporate Park
Developer City:	Irvine
Developer State:	California
Developer Zip:	92606

KAISER LAMC STAGE 2 (Continued) **S104406288**

Developer Contact:	Rob Prather
Developer Contact Title:	Superindendent
Constype Linear Utility Ind:	N
Emergency Phone:	Not reported
Emergency Phone Ext:	Not reported
Constype Above Ground Ind:	Not reported
Constype Below Ground Ind:	Not reported
Constype Cable Line Ind:	Not reported
Constype Comm Line Ind:	Not reported
Constype Commertial Ind:	Not reported
Constype Electrical Line Ind:	Not reported
Constype Gas Line Ind:	Not reported
Constype Industrial Ind:	Not reported
Constype Other Description:	Not reported
Constype Other Ind:	Not reported
Constype Recons Ind:	Y
Constype Residential Ind:	Not reported
Constype Transport Ind:	Not reported
Constype Utility Description:	Not reported
Constype Utility Ind:	Not reported
Constype Water Sewer Ind:	Not reported
Dir Discharge Uswater Ind:	N
Receiving Water Name:	Not reported
Certifier:	Ivan Caso
Certifier Title:	Not reported
Certification Date:	13-DEC-10
Primary Sic:	Not reported
Secondary Sic:	Not reported
Tertiary Sic:	Not reported

CIWQS:

Agency:	Kaiser Permanente
Agency Address:	4621 Hollywood, Los Angeles, CA 90027
Place/Project Type:	Construction - Reconstruction
SIC/NAICS:	Not reported
Region:	4
Program:	CONSTW
Regulatory Measure Status:	Terminated
Regulatory Measure Type:	Storm water construction
Order Number:	2009-0009-DWQ
WDID:	4 19C360088
NPDES Number:	CAS000002
Adoption Date:	Not reported
Effective Date:	12/21/2010
Termination Date:	02/17/2014
Expiration/Review Date:	Not reported
Design Flow:	Not reported
Major/Minor:	Not reported
Complexity:	Not reported
TTWQ:	Not reported
Enforcement Actions within 5 years:	0
Violations within 5 years:	0
Latitude:	34.09816
Longitude:	-118.29541

C33
ENE
< 1/8
0.120 mi.
633 ft.

KAISER FOUNDATION HOSPITAL
4867 W SUNSET BLVD
LOS ANGELES, CA 90027

Site 8 of 11 in cluster C

CA HIST UST **1000380310**
N/A

Relative:
Higher

Actual:
383 ft.

HIST UST:

File Number:	Not reported
URL:	Not reported
Region:	STATE
Facility ID:	00000029174
Facility Type:	Other
Other Type:	HOSPITAL
Contact Name:	Not reported
Telephone:	2136678444
Owner Name:	KAISER FOUNDATION HOSPITAL
Owner Address:	4867 SUNSET BLVD.
Owner City,St,Zip:	LOS ANGELES, CA 90027
Total Tanks:	0002
Tank Num:	001
Container Num:	1
Year Installed:	1976
Tank Capacity:	00010000
Tank Used for:	PRODUCT
Type of Fuel:	DIESEL
Container Construction Thickness:	Not reported
Leak Detection:	Visual
Tank Num:	002
Container Num:	2
Year Installed:	1983
Tank Capacity:	00001500
Tank Used for:	PRODUCT
Type of Fuel:	DIESEL
Container Construction Thickness:	Not reported
Leak Detection:	Visual, None
Tank Num:	003
Container Num:	2
Year Installed:	1983
Tank Capacity:	00001500
Tank Used for:	PRODUCT
Type of Fuel:	DIESEL
Container Construction Thickness:	Not reported
Leak Detection:	Visual
Tank Num:	004
Container Num:	1
Year Installed:	1976
Tank Capacity:	00010000
Tank Used for:	PRODUCT
Type of Fuel:	DIESEL
Container Construction Thickness:	Not reported
Leak Detection:	Visual

C34
ENE
< 1/8
0.120 mi.
633 ft.

KAISER PERMANENTE
4867 W SUNSET BLVD
LOS ANGELES, CA 90027

Site 9 of 11 in cluster C

CA UST **U003804773**
N/A

Relative:
Higher

Actual:
383 ft.

UST:

Facility ID:	23706
Permitting Agency:	LOS ANGELES, CITY OF
Latitude:	34.0997638
Longitude:	-118.2930087
Facility ID:	FA0015222
Permitting Agency:	Los Angeles City Fire Department
Latitude:	34.09872
Longitude:	-118.29536

C35
ENE
< 1/8
0.120 mi.
633 ft.

KAISER PERMANENTE LOS ANGELES
4867 W. SUNSET BLVD.
LOS ANGELES, CA 90027

Site 10 of 11 in cluster C

RCRA-LQG **1007199251**
CAD981396591

Relative:
Higher

Actual:
383 ft.

RCRA-LQG:

Date form received by agency:	06/01/2012
Facility name:	KAISER PERMANENTE LOS ANGELES
Facility address:	4867 W. SUNSET BLVD. LOS ANGELES, CA 90027
EPA ID:	CAD981396591
Mailing address:	W. SUNSET BLVD. LOS ANGELES, CA 90027
Contact:	ROBERT D GLASER
Contact address:	W. SUNSET BLVD. LEVEL B LOS ANGELES, CA 90027
Contact country:	US
Contact telephone:	323-783-0595
Contact email:	ROBERT.D.GLASER@KP.ORG
EPA Region:	09
Classification:	Large Quantity Generator
Description:	Handler: generates 1,000 kg or more of hazardous waste during any calendar month; or generates more than 1 kg of acutely hazardous waste during any calendar month; or generates more than 100 kg of any residue or contaminated soil, waste or other debris resulting from the cleanup of a spill, into or on any land or water, of acutely hazardous waste during any calendar month; or generates 1 kg or less of acutely hazardous waste during any calendar month, and accumulates more than 1 kg of acutely hazardous waste at any time; or generates 100 kg or less of any residue or contaminated soil, waste or other debris resulting from the cleanup of a spill, into or on any land or water, of acutely hazardous waste during any calendar month, and accumulates more than 100 kg of that material at any time

Owner/Operator Summary:

Owner/operator name:	KAISER PERMANENTE
Owner/operator address:	1 KAISER PLAZA OAKLAND, CA 94612
Owner/operator country:	US
Owner/operator telephone:	Not reported
Owner/operator email:	Not reported

KAISER PERMANENTE LOS ANGELES (Continued) **1007199251**

Owner/operator fax: Not reported
Owner/operator extension: Not reported
Legal status: Private
Owner/Operator Type: Owner
Owner/Op start date: 01/01/1951
Owner/Op end date: Not reported

Owner/operator name: KAISER PERMANENTE FOUNDATION HOSPITALS
Owner/operator address: W. SUNSET BLVD.
LOS ANGELES, CA 90027
Owner/operator country: Not reported
Owner/operator telephone: Not reported
Owner/operator email: Not reported
Owner/operator fax: Not reported
Owner/operator extension: Not reported
Legal status: Private
Owner/Operator Type: Operator
Owner/Op start date: 01/01/1953
Owner/Op end date: Not reported

Owner/operator name: CATHERINE VU
Owner/operator address: Not reported
Not reported
Owner/operator country: US
Owner/operator telephone: Not reported
Owner/operator email: Not reported
Owner/operator fax: Not reported
Owner/operator extension: Not reported
Legal status: Private
Owner/Operator Type: Operator
Owner/Op start date: 02/01/2005
Owner/Op end date: Not reported

Owner/operator name: KAISER PERMANENTE FOUNDATION HOSPITAL
Owner/operator address: 1800 HARRISON ST FLOOR 6
OAKLAND, CA 94612
Owner/operator country: US
Owner/operator telephone: 510-625-2499
Owner/operator email: Not reported
Owner/operator fax: Not reported
Owner/operator extension: Not reported
Legal status: Private
Owner/Operator Type: Owner
Owner/Op start date: 10/03/1977
Owner/Op end date: Not reported

Owner/operator name: KAISER PERMANENTE FOUNDATION HOSPITALS
Owner/operator address: HARRISON STREET
OAKLAND, CA 94612
Owner/operator country: Not reported
Owner/operator telephone: 510-625-2338
Owner/operator email: Not reported
Owner/operator fax: Not reported
Owner/operator extension: Not reported
Legal status: Private
Owner/Operator Type: Owner
Owner/Op start date: 02/01/1967

KAISER PERMANENTE LOS ANGELES (Continued) **1007199251**

Owner/Op end date: Not reported

Owner/operator name: 393 E WALNUT
Owner/operator address: 393 E WALNUT ST
PASADENA, CA 91188
Owner/operator country: US
Owner/operator telephone: Not reported
Owner/operator email: Not reported
Owner/operator fax: Not reported
Owner/operator extension: Not reported
Legal status: Private
Owner/Operator Type: Operator
Owner/Op start date: 10/03/1977
Owner/Op end date: Not reported

Handler Activities Summary:
U.S. importer of hazardous waste: No
Mixed waste (haz. and radioactive): No
Recycler of hazardous waste: No
Transporter of hazardous waste: No
Treater, storer or disposer of HW: No
Underground injection activity: No
On-site burner exemption: No
Furnace exemption: No
Used oil fuel burner: No
Used oil processor: No
User oil refiner: No
Used oil fuel marketer to burner: No
Used oil Specification marketer: No
Used oil transfer facility: No
Used oil transporter: No

. Waste code: D001
. Waste name: IGNITABLE HAZARDOUS WASTES ARE THOSE WASTES WHICH HAVE A FLASHPOINT OF LESS THAN 140 DEGREES FAHRENHEIT AS DETERMINED BY A PENSKY-MARTENS CLOSED CUP FLASH POINT TESTER. ANOTHER METHOD OF DETERMINING THE FLASH POINT OF A WASTE IS TO REVIEW THE MATERIAL SAFETY DATA SHEET, WHICH CAN BE OBTAINED FROM THE MANUFACTURER OR DISTRIBUTOR OF THE MATERIAL. LACQUER THINNER IS AN EXAMPLE OF A COMMONLY USED SOLVENT WHICH WOULD BE CONSIDERED AS IGNITABLE HAZARDOUS WASTE.

. Waste code: D002
. Waste name: A WASTE WHICH HAS A PH OF LESS THAN 2 OR GREATER THAN 12.5 IS CONSIDERED TO BE A CORROSIVE HAZARDOUS WASTE. SODIUM HYDROXIDE, A CAUSTIC SOLUTION WITH A HIGH PH, IS OFTEN USED BY INDUSTRIES TO CLEAN OR DEGREASE PARTS. HYDROCHLORIC ACID, A SOLUTION WITH A LOW PH, IS USED BY MANY INDUSTRIES TO CLEAN METAL PARTS PRIOR TO PAINTING. WHEN THESE CAUSTIC OR ACID SOLUTIONS BECOME CONTAMINATED AND MUST BE DISPOSED, THE WASTE WOULD BE A CORROSIVE HAZARDOUS WASTE.

. Waste code: D003
. Waste name: A MATERIAL IS CONSIDERED TO BE A REACTIVE HAZARDOUS WASTE IF IT IS NORMALLY UNSTABLE, REACTS VIOLENTLY WITH WATER, GENERATES TOXIC GASES WHEN EXPOSED TO WATER OR CORROSIVE MATERIALS, OR IF IT IS CAPABLE OF DETONATION OR EXPLOSION WHEN EXPOSED TO HEAT OR A FLAME. ONE EXAMPLE OF SUCH WASTE WOULD BY WASTE GUNPOWDER.

KAISER PERMANENTE LOS ANGELES (Continued) **1007199251**

. Waste code: D004
. Waste name: ARSENIC

. Waste code: D005
. Waste name: BARIUM

. Waste code: D007
. Waste name: CHROMIUM

. Waste code: D011
. Waste name: SILVER

. Waste code: D013
. Waste name: LINDANE

. Waste code: D033
. Waste name: HEXACHLOROBUTADIENE

. Waste code: F003
. Waste name: THE FOLLOWING SPENT NON-HALOGENATED SOLVENTS: XYLENE, ACETONE, ETHYL ACETATE, ETHYL BENZENE, ETHYL ETHER, METHYL ISOBUTYL KETONE, N-BUTYL ALCOHOL, CYCLOHEXANONE, AND METHANOL; ALL SPENT SOLVENT MIXTURES/BLENDS CONTAINING, BEFORE USE, ONLY THE ABOVE SPENT NON-HALOGENATED SOLVENTS; AND ALL SPENT SOLVENT MIXTURES/BLENDS CONTAINING, BEFORE USE, ONE OR MORE OF THE ABOVE NON-HALOGENATED SOLVENTS, AND, A TOTAL OF TEN PERCENT OR MORE (BY VOLUME) OF ONE OR MORE OF THOSE SOLVENTS LISTED IN F001, F002, F004, AND F005, AND STILL BOTTOMS FROM THE RECOVERY OF THESE SPENT SOLVENTS AND SPENT SOLVENT MIXTURES.

. Waste code: P001
. Waste name: 2H-1-BENZOPYRAN-2-ONE, 4-HYDROXY-3-(3-OXO-1-PHENYLBUTYL)-, & SALTS, WHEN PRESENT AT CONCENTRATIONS GREATER THAN 0.3%

. Waste code: P081
. Waste name: NITROGLYCERINE (R)

. Waste code: P105
. Waste name: SODIUM AZIDE

. Waste code: U002
. Waste name: ACETONE (I)

. Waste code: U010
. Waste name: AZIRINO[2',3':3,4]PYRROLO[1,2-A]INDOLE-4,7-DIONE, 6-AMINO-8-[[(AMINOCARBONYL)OXY]METHYL]-1,1A,2,8,8A,8B-HEXAHYDRO-8A-METHOXY-5-METHYL-, [1AS-(1AALPHA, 8BETA,8AALPHA,8BALPHA)]-

. Waste code: U035
. Waste name: BENZENEBUTANOIC ACID, 4-[BIS(2-CHLOROETHYL)AMINO]-

. Waste code: U044
. Waste name: CHLOROFORM

. Waste code: U048
. Waste name: O-CHLOROPHENOL

KAISER PERMANENTE LOS ANGELES (Continued) **1007199251**

. Waste code: U089
. Waste name: DIETHYLSTILBESTEROL

. Waste code: U122
. Waste name: FORMALDEHYDE

. Waste code: U129
. Waste name: CYCLOHEXANE, 1,2,3,4,5,6-HEXACHLORO-, (1ALPHA,2ALPHA,3BETA,4ALPHA,5ALPHA,6BETA)-

. Waste code: U132
. Waste name: HEXACHLOROPHENE

. Waste code: U150
. Waste name: MELPHALAN

. Waste code: U188
. Waste name: PHENOL

. Waste code: U200
. Waste name: RESERPINE

. Waste code: U237
. Waste name: 2,4-(1H,3H)-PYRIMIDINEDIONE, 5-[BIS(2-CHLOROETHYL)AMINO]-

. Waste code: U248
. Waste name: 2H-1-BENZOPYRAN-2-ONE, 4-HYDROXY-3-(3-OXO-1-PHENYL-BUTYL)-, & SALTS, WHEN PRESENT AT CONCENTRATIONS OF 0.3% OR LESS

Historical Generators:
Date form received by agency: 07/21/2010
Site name: 4867 SUNSET
Classification: Large Quantity Generator

. Waste code: 151
. Waste name: Asbestos-containing waste

. Waste code: 221
. Waste name: Waste oil and mixed oil

. Waste code: D001
. Waste name: IGNITABLE HAZARDOUS WASTES ARE THOSE WASTES WHICH HAVE A FLASHPOINT OF LESS THAN 140 DEGREES FAHRENHEIT AS DETERMINED BY A PENSKY-MARTENS CLOSED CUP FLASH POINT TESTER. ANOTHER METHOD OF DETERMINING THE FLASH POINT OF A WASTE IS TO REVIEW THE MATERIAL SAFETY DATA SHEET, WHICH CAN BE OBTAINED FROM THE MANUFACTURER OR DISTRIBUTOR OF THE MATERIAL. LACQUER THINNER IS AN EXAMPLE OF A COMMONLY USED SOLVENT WHICH WOULD BE CONSIDERED AS IGNITABLE HAZARDOUS WASTE.

. Waste code: D002
. Waste name: A WASTE WHICH HAS A PH OF LESS THAN 2 OR GREATER THAN 12.5 IS CONSIDERED TO BE A CORROSIVE HAZARDOUS WASTE. SODIUM HYDROXIDE, A CAUSTIC SOLUTION WITH A HIGH PH, IS OFTEN USED BY INDUSTRIES TO CLEAN OR DEGREASE PARTS. HYDROCHLORIC ACID, A SOLUTION WITH A LOW PH, IS USED BY MANY INDUSTRIES TO CLEAN METAL PARTS PRIOR TO PAINTING. WHEN THESE CAUSTIC OR ACID SOLUTIONS BECOME CONTAMINATED AND MUST BE DISPOSED, THE WASTE WOULD BE A CORROSIVE HAZARDOUS WASTE.

KAISER PERMANENTE LOS ANGELES (Continued) **1007199251**

. Waste code: D010
. Waste name: SELENIUM

. Waste code: D011
. Waste name: SILVER

. Waste code: U188
. Waste name: PHENOL

Date form received by agency: 06/21/2006
Site name: KAISER PERMANENTE LOS ANGELES MED CENTER
Classification: Large Quantity Generator

. Waste code: D001
. Waste name: IGNITABLE HAZARDOUS WASTES ARE THOSE WASTES WHICH HAVE A FLASHPOINT OF LESS THAN 140 DEGREES FAHRENHEIT AS DETERMINED BY A PENSKY-MARTENS CLOSED CUP FLASH POINT TESTER. ANOTHER METHOD OF DETERMINING THE FLASH POINT OF A WASTE IS TO REVIEW THE MATERIAL SAFETY DATA SHEET, WHICH CAN BE OBTAINED FROM THE MANUFACTURER OR DISTRIBUTOR OF THE MATERIAL. LACQUER THINNER IS AN EXAMPLE OF A COMMONLY USED SOLVENT WHICH WOULD BE CONSIDERED AS IGNITABLE HAZARDOUS WASTE.

. Waste code: D002
. Waste name: A WASTE WHICH HAS A PH OF LESS THAN 2 OR GREATER THAN 12.5 IS CONSIDERED TO BE A CORROSIVE HAZARDOUS WASTE. SODIUM HYDROXIDE, A CAUSTIC SOLUTION WITH A HIGH PH, IS OFTEN USED BY INDUSTRIES TO CLEAN OR DEGREASE PARTS. HYDROCHLORIC ACID, A SOLUTION WITH A LOW PH, IS USED BY MANY INDUSTRIES TO CLEAN METAL PARTS PRIOR TO PAINTING. WHEN THESE CAUSTIC OR ACID SOLUTIONS BECOME CONTAMINATED AND MUST BE DISPOSED, THE WASTE WOULD BE A CORROSIVE HAZARDOUS WASTE.

. Waste code: D008
. Waste name: LEAD

. Waste code: D009
. Waste name: MERCURY

. Waste code: D018
. Waste name: BENZENE

. Waste code: F002
. Waste name: THE FOLLOWING SPENT HALOGENATED SOLVENTS: TETRACHLOROETHYLENE, METHYLENE CHLORIDE, TRICHLOROETHYLENE, 1,1,1-TRICHLOROETHANE, CHLOROBENZENE, 1,1,2-TRICHLORO-1,2,2-TRIFLUOROETHANE, ORTHO-DICHLOROBENZENE, TRICHLOROFLUOROMETHANE, AND 1,1,2-TRICHLOROETHANE; ALL SPENT SOLVENT MIXTURES/BLENDS CONTAINING, BEFORE USE, A TOTAL OF TEN PERCENT OR MORE (BY VOLUME) OF ONE OR MORE OF THE ABOVE HALOGENATED SOLVENTS OR THOSE LISTED IN F001, F004, OR F005, AND STILL BOTTOMS FROM THE RECOVERY OF THESE SPENT SOLVENTS AND SPENT SOLVENT MIXTURES.

. Waste code: F003
. Waste name: THE FOLLOWING SPENT NON-HALOGENATED SOLVENTS: XYLENE, ACETONE, ETHYL ACETATE, ETHYL BENZENE, ETHYL ETHER, METHYL ISOBUTYL KETONE, N-BUTYL ALCOHOL, CYCLOHEXANONE, AND METHANOL; ALL SPENT SOLVENT MIXTURES/BLENDS CONTAINING, BEFORE USE, ONLY THE ABOVE SPENT NON-HALOGENATED SOLVENTS; AND ALL SPENT SOLVENT MIXTURES/BLENDS

KAISER PERMANENTE LOS ANGELES (Continued) **1007199251**

CONTAINING, BEFORE USE, ONE OR MORE OF THE ABOVE NON-HALOGENATED SOLVENTS, AND, A TOTAL OF TEN PERCENT OR MORE (BY VOLUME) OF ONE OR MORE OF THOSE SOLVENTS LISTED IN F001, F002, F004, AND F005, AND STILL BOTTOMS FROM THE RECOVERY OF THESE SPENT SOLVENTS AND SPENT SOLVENT MIXTURES.

. Waste code: U010
. Waste name: AZIRINO[2',3':3,4]PYRROLO[1,2-A]INDOLE-4,7-DIONE, 6-AMINO-8-[[(AMINOCARBONYL)OXY]METHYL]-1,1A,2,8,8A,8B-HEXAHYDRO-8A-METHOXY-5-METHYL-, [1AS-(1AALPHA, 8BETA,8AALPHA,8BALPHA)]-

. Waste code: U058
. Waste name: CYCLOPHOSPHAMIDE

. Waste code: U059
. Waste name: DAUNOMYCIN

. Waste code: U122
. Waste name: FORMALDEHYDE

. Waste code: U150
. Waste name: MELPHALAN

Date form received by agency: 06/21/2006
Site name: KAISER PERMANENTE LOS ANGELES MED CENTER
Classification: Small Quantity Generator

Date form received by agency: 06/20/1991
Site name: KAISER FOUND HLTH
Classification: Large Quantity Generator

Violation Status: No violations found

C36 **KAISER FOUNDATION HOSPITALS /C** **CA SWEEPS UST S101582945**
ENE **4867 W SUNSET BLVD** **CA FID UST N/A**
< 1/8 **LOS ANGELES, CA 90027**
0.120 mi.
633 ft. **Site 11 of 11 in cluster C**

Relative: **Higher**

Actual: **383 ft.**

SWEEPS UST:

Status:	Active
Comp Number:	5411
Number:	1
Board Of Equalization:	44-013220
Referral Date:	06-07-93
Action Date:	04-11-94
Created Date:	02-29-88
Owner Tank Id:	000005411
SWRCB Tank Id:	19-050-005411-000001
Tank Status:	A
Capacity:	1000
Active Date:	10-01-92
Tank Use:	M.V. FUEL
STG:	P
Content:	DIESEL
Number Of Tanks:	1

KAISER FOUNDATION HOSPITALS /C (Continued) **S101582945**

CA FID UST:
Facility ID: 19001966
Regulated By: UTNKA
Regulated ID: Not reported
Cortese Code: Not reported
SIC Code: Not reported
Facility Phone: 2136675933
Mail To: Not reported
Mailing Address: WALNUT CENTER
Mailing Address 2: Not reported
Mailing City,St,Zip: LOS ANGELES 900270000
Contact: Not reported
Contact Phone: Not reported
DUNs Number: Not reported
NPDES Number: Not reported
EPA ID: Not reported
Comments: Not reported
Status: Active

37
NE
1/8-1/4
0.131 mi.
694 ft.

KAISER FOUNDATION HOSPITALS,IN **CA SWEEPS UST** **S101586804**
1550 N EDGEMONT ST **CA FID UST** **N/A**
LOS ANGELES, CA 90027 **CA EMI**

Relative:
Higher

Actual:
403 ft.

SWEEPS UST:
Status: Not reported
Comp Number: 6092
Number: Not reported
Board Of Equalization: Not reported
Referral Date: Not reported
Action Date: Not reported
Created Date: Not reported
Owner Tank Id: Not reported
SWRCB Tank Id: Not reported
Tank Status: Not reported
Capacity: Not reported
Active Date: Not reported
Tank Use: Not reported
STG: Not reported
Content: Not reported
Number Of Tanks: Not reported

CA FID UST:
Facility ID: 19054483
Regulated By: UTNKI
Regulated ID: Not reported
Cortese Code: Not reported
SIC Code: Not reported
Facility Phone: 2136674000
Mail To: Not reported
Mailing Address: 1550 N EDGEMONT ST
Mailing Address 2: Not reported
Mailing City,St,Zip: LOS ANGELES 900270000
Contact: Not reported
Contact Phone: Not reported
DUNs Number: Not reported

KAISER FOUNDATION HOSPITALS,IN (Continued) **S101586804**

NPDES Number: Not reported
EPA ID: Not reported
Comments: Not reported
Status: Inactive

EMI:

Year:	2006
County Code:	19
Air Basin:	SC
Facility ID:	800429
Air District Name:	SC
SIC Code:	8062
Air District Name:	SOUTH COAST AQMD
Community Health Air Pollution Info System:	Not reported
Consolidated Emission Reporting Rule:	Not reported
Total Organic Hydrocarbon Gases Tons/Yr:	.9520586990543508122
Reactive Organic Gases Tons/Yr:	.49
Carbon Monoxide Emissions Tons/Yr:	4.821
NOX - Oxides of Nitrogen Tons/Yr:	2.899
SOX - Oxides of Sulphur Tons/Yr:	.058
Particulate Matter Tons/Yr:	.394
Part. Matter 10 Micrometers and Smllr Tons/Yr:	.393832

Year:	2007
County Code:	19
Air Basin:	SC
Facility ID:	800429
Air District Name:	SC
SIC Code:	8062
Air District Name:	SOUTH COAST AQMD
Community Health Air Pollution Info System:	Not reported
Consolidated Emission Reporting Rule:	Not reported
Total Organic Hydrocarbon Gases Tons/Yr:	.9520586990543508122
Reactive Organic Gases Tons/Yr:	.49
Carbon Monoxide Emissions Tons/Yr:	4.821
NOX - Oxides of Nitrogen Tons/Yr:	2.899
SOX - Oxides of Sulphur Tons/Yr:	.058
Particulate Matter Tons/Yr:	.394
Part. Matter 10 Micrometers and Smllr Tons/Yr:	.393832

Year:	2008
County Code:	19
Air Basin:	SC
Facility ID:	800429
Air District Name:	SC
SIC Code:	8062
Air District Name:	SOUTH COAST AQMD
Community Health Air Pollution Info System:	Not reported
Consolidated Emission Reporting Rule:	Not reported
Total Organic Hydrocarbon Gases Tons/Yr:	.9856967959930331004
Reactive Organic Gases Tons/Yr:	.429323651685393258
Carbon Monoxide Emissions Tons/Yr:	6.53
NOX - Oxides of Nitrogen Tons/Yr:	3.48
SOX - Oxides of Sulphur Tons/Yr:	.1046665
Particulate Matter Tons/Yr:	.54
Part. Matter 10 Micrometers and Smllr Tons/Yr:	.53952

KAISER FOUNDATION HOSPITALS,IN (Continued) **S101586804**

Year:	2009
County Code:	19
Air Basin:	SC
Facility ID:	800429
Air District Name:	SC
SIC Code:	8062
Air District Name:	SOUTH COAST AQMD
Community Health Air Pollution Info System:	Not reported
Consolidated Emission Reporting Rule:	Not reported
Total Organic Hydrocarbon Gases Tons/Yr:	1.0291604503101901
Reactive Organic Gases Tons/Yr:	0.46432400000000001
Carbon Monoxide Emissions Tons/Yr:	2.3284199999999999
NOX - Oxides of Nitrogen Tons/Yr:	2.77
SOX - Oxides of Sulphur Tons/Yr:	4.9224999999999998E-2
Particulate Matter Tons/Yr:	0.56860999999999995
Part. Matter 10 Micrometers and Smllr Tons/Yr:	0.56816312000000002

Year:	2010
County Code:	19
Air Basin:	SC
Facility ID:	800429
Air District Name:	SC
SIC Code:	8062
Air District Name:	SOUTH COAST AQMD
Community Health Air Pollution Info System:	Not reported
Consolidated Emission Reporting Rule:	Not reported
Total Organic Hydrocarbon Gases Tons/Yr:	1.04548932919204
Reactive Organic Gases Tons/Yr:	0.50436000000000003
Carbon Monoxide Emissions Tons/Yr:	2.44686
NOX - Oxides of Nitrogen Tons/Yr:	2.7237800000000001
SOX - Oxides of Sulphur Tons/Yr:	5.6210000000000003E-2
Particulate Matter Tons/Yr:	0.59428000000000003
Part. Matter 10 Micrometers and Smllr Tons/Yr:	0.59259304000000002

Year:	2011
County Code:	19
Air Basin:	SC
Facility ID:	800429
Air District Name:	SC
SIC Code:	8062
Air District Name:	SOUTH COAST AQMD
Community Health Air Pollution Info System:	Not reported
Consolidated Emission Reporting Rule:	Not reported
Total Organic Hydrocarbon Gases Tons/Yr:	0.92408424643
Reactive Organic Gases Tons/Yr:	0.41791
Carbon Monoxide Emissions Tons/Yr:	2.66269
NOX - Oxides of Nitrogen Tons/Yr:	1.34539
SOX - Oxides of Sulphur Tons/Yr:	0.04374
Particulate Matter Tons/Yr:	0.524
Part. Matter 10 Micrometers and Smllr Tons/Yr:	0.52356152

Year:	2012
County Code:	19
Air Basin:	SC
Facility ID:	800429
Air District Name:	SC
SIC Code:	8062

KAISER FOUNDATION HOSPITALS,IN (Continued) **S101586804**

Air District Name:	SOUTH COAST AQMD
Community Health Air Pollution Info System:	Not reported
Consolidated Emission Reporting Rule:	Not reported
Total Organic Hydrocarbon Gases Tons/Yr:	1.0672308618
Reactive Organic Gases Tons/Yr:	0.41214
Carbon Monoxide Emissions Tons/Yr:	1.3750901072
NOX - Oxides of Nitrogen Tons/Yr:	0.88686
SOX - Oxides of Sulphur Tons/Yr:	0.03992
Particulate Matter Tons/Yr:	0.50699
Part. Matter 10 Micrometers and Smllr Tons/Yr:	0.50698448

Year:	2013
County Code:	19
Air Basin:	SC
Facility ID:	800429
Air District Name:	SC
SIC Code:	8062
Air District Name:	SOUTH COAST AQMD
Community Health Air Pollution Info System:	Not reported
Consolidated Emission Reporting Rule:	Not reported
Total Organic Hydrocarbon Gases Tons/Yr:	1.0201444317
Reactive Organic Gases Tons/Yr:	0.48658
Carbon Monoxide Emissions Tons/Yr:	1.0437902622
NOX - Oxides of Nitrogen Tons/Yr:	1.39027
SOX - Oxides of Sulphur Tons/Yr:	0.04428749
Particulate Matter Tons/Yr:	0.60564
Part. Matter 10 Micrometers and Smllr Tons/Yr:	0.60449832

Year:	2015
County Code:	19
Air Basin:	SC
Facility ID:	800429
Air District Name:	SC
SIC Code:	8062
Air District Name:	SOUTH COAST AQMD
Community Health Air Pollution Info System:	Not reported
Consolidated Emission Reporting Rule:	Not reported
Total Organic Hydrocarbon Gases Tons/Yr:	0.8200137544
Reactive Organic Gases Tons/Yr:	0.5329578
Carbon Monoxide Emissions Tons/Yr:	3.57507563
NOX - Oxides of Nitrogen Tons/Yr:	4.92216022
SOX - Oxides of Sulphur Tons/Yr:	0.024279257
Particulate Matter Tons/Yr:	0.35223339
Part. Matter 10 Micrometers and Smllr Tons/Yr:	0.3511176792

Year:	2016
County Code:	19
Air Basin:	SC
Facility ID:	800429
Air District Name:	SC
SIC Code:	8062
Air District Name:	SOUTH COAST AQMD
Community Health Air Pollution Info System:	Not reported
Consolidated Emission Reporting Rule:	Not reported
Total Organic Hydrocarbon Gases Tons/Yr:	0.52022229006
Reactive Organic Gases Tons/Yr:	0.2576971
Carbon Monoxide Emissions Tons/Yr:	3.56093

KAISER FOUNDATION HOSPITALS,IN (Continued) **S101586804**

NOX - Oxides of Nitrogen Tons/Yr: 4.85169
SOX - Oxides of Sulphur Tons/Yr: 0.024836629
Particulate Matter Tons/Yr: 0.3368736
Part. Matter 10 Micrometers and Smllr Tons/Yr: 0.3355086336

E38 **CHURCH OF SCIENTOLOGY** **CA FID UST** **S101588028**
ESE **4833 FOUNTAIN AVE** **N/A**
1/8-1/4 **LOS ANGELES, CA 90029**
0.170 mi.
897 ft. **Site 1 of 2 in cluster E**

Relative: **Lower**
Actual: **372 ft.**

CA FID UST:
Facility ID: 19056260
Regulated By: UTNKA
Regulated ID: Not reported
Cortese Code: Not reported
SIC Code: Not reported
Facility Phone: 2130000000
Mail To: Not reported
Mailing Address: 4833 FOUNTAIN AVE
Mailing Address 2: Not reported
Mailing City,St,Zip: LOS ANGELES 900290000
Contact: Not reported
Contact Phone: Not reported
DUNs Number: Not reported
NPDES Number: Not reported
EPA ID: Not reported
Comments: Not reported
Status: Active

E39 **CHURCH OF SCIENTOLOGY** **CA UST** **U003781507**
ESE **4833 FOUNTAIN AVE** **CA SWEEPS UST** **N/A**
1/8-1/4 **LOS ANGELES, CA 90029**
0.170 mi.
897 ft. **Site 2 of 2 in cluster E**

Relative: **Lower**
Actual: **372 ft.**

UST:
Facility ID: 25228
Permitting Agency: LOS ANGELES, CITY OF
Latitude: 34.098132
Longitude: -118.293127

SWEEPS UST:
Status: Active
Comp Number: 6514
Number: 9
Board Of Equalization: Not reported
Referral Date: 09-29-93
Action Date: 09-29-93
Created Date: 02-29-88
Owner Tank Id: Not reported
SWRCB Tank Id: Not reported
Tank Status: Not reported
Capacity: Not reported
Active Date: Not reported
Tank Use: Not reported

CHURCH OF SCIENTOLOGY (Continued) **U003781507**

STG: Not reported
Content: Not reported
Number Of Tanks: Not reported

F40 **CEDARS CLEANERS** **CA DRYCLEANERS** **S121699165**
SE **4849 FOUNTAIN AVE** **N/A**
1/8-1/4 **LOS ANGELES, CA 90027**
0.177 mi.
937 ft. **Site 1 of 3 in cluster F**

Relative: **Lower**
Actual: **362 ft.**

DRYCLEAN SOUTH COAST:

Facility ID:	6903
Application Number:	C29393
Permit Number:	M14154
Status:	O
Representative Name:	Not reported
Representative Telephone:	Not reported
Permit Status:	INACTIVE
BCAT Number:	000234
BCAT Description:	DRY CLEANING EQUIP PERCHLOROETHYLENE
CCAT Number:	Not reported
CCAT Description:	Not reported
UTM East:	380.5
UTM North:	3773.3000488

Facility ID:	6903
Application Number:	C29394
Permit Number:	M14153
Status:	O
Representative Name:	Not reported
Representative Telephone:	Not reported
Permit Status:	INACTIVE
BCAT Number:	000234
BCAT Description:	DRY CLEANING EQUIP PERCHLOROETHYLENE
CCAT Number:	Not reported
CCAT Description:	Not reported
UTM East:	380.5
UTM North:	3773.3000488

F41 **CHURCH OF SCIENTOLOGY** **CA UST** **U003781268**
ESE **1404 N CATALINA ST** **N/A**
1/8-1/4 **LOS ANGELES, CA 90027**
0.179 mi.
943 ft. **Site 2 of 3 in cluster F**

Relative: **Lower**
Actual: **364 ft.**

UST:

Facility ID:	Not reported
Permitting Agency:	Los Angeles City Fire Department
Latitude:	34.097
Longitude:	-118.29499

Facility ID:	24944
Permitting Agency:	LOS ANGELES, CITY OF
Latitude:	34.0974107
Longitude:	-118.2933118

F42
ESE
1/8-1/4
0.179 mi.
943 ft.

UNK
1404 N CATALINA ST
LOS ANGELES, CA 90027

Site 3 of 3 in cluster F

CA SWEEPS UST **S101585611**
CA FID UST **N/A**

Relative:
Lower

Actual:
364 ft.

SWEEPS UST:

Status:	Active
Comp Number:	7889
Number:	1
Board Of Equalization:	Not reported
Referral Date:	03-11-93
Action Date:	02-17-94
Created Date:	02-29-88
Owner Tank Id:	Not reported
SWRCB Tank Id:	Not reported
Tank Status:	Not reported
Capacity:	Not reported
Active Date:	Not reported
Tank Use:	Not reported
STG:	Not reported
Content:	Not reported
Number Of Tanks:	Not reported

CA FID UST:

Facility ID:	19026228
Regulated By:	UTNKA
Regulated ID:	Not reported
Cortese Code:	Not reported
SIC Code:	Not reported
Facility Phone:	2130000000
Mail To:	Not reported
Mailing Address:	UNK
Mailing Address 2:	Not reported
Mailing City,St,Zip:	LOS ANGELES 900270000
Contact:	Not reported
Contact Phone:	Not reported
DUNs Number:	Not reported
NPDES Number:	Not reported
EPA ID:	Not reported
Comments:	Not reported
Status:	Active

43
WNW
1/8-1/4
0.183 mi.
964 ft.

AL SAL OIL CO INC
5121 SUNSET BLVD
LOS ANGELES, CA 90027

RCRA-SQG **1000376675**
FINDS **CAD981573785**
ECHO

Relative:
Higher

Actual:
374 ft.

RCRA-SQG:

Date form received by agency:	09/09/1986
Facility name:	AL SAL OIL CO INC
Facility address:	5121 SUNSET BLVD LOS ANGELES, CA 90027
EPA ID:	CAD981573785
Contact:	ENVIRONMENTAL MANAGER
Contact address:	5121 SUNSET BLVD LOS ANGELES, CA 90027
Contact country:	US

AL SAL OIL CO INC (Continued) **1000376675**

Contact telephone: 213-666-4471
Contact email: Not reported
EPA Region: 09
Classification: Small Small Quantity Generator
Description: Handler: generates more than 100 and less than 1000 kg of hazardous waste during any calendar month and accumulates less than 6000 kg of hazardous waste at any time; or generates 100 kg or less of hazardous waste during any calendar month, and accumulates more than 1000 kg of hazardous waste at any time

Owner/Operator Summary:
Owner/operator name: AL SAL OIL CO INC
Owner/operator address: NOT REQUIRED
NOT REQUIRED, ME 99999
Owner/operator country: Not reported
Owner/operator telephone: 415-555-1212
Owner/operator email: Not reported
Owner/operator fax: Not reported
Owner/operator extension: Not reported
Legal status: Private
Owner/Operator Type: Owner
Owner/Op start date: Not reported
Owner/Op end date: Not reported

Owner/operator name: NOT REQUIRED
Owner/operator address: NOT REQUIRED
NOT REQUIRED, ME 99999
Owner/operator country: Not reported
Owner/operator telephone: 415-555-1212
Owner/operator email: Not reported
Owner/operator fax: Not reported
Owner/operator extension: Not reported
Legal status: Private
Owner/Operator Type: Operator
Owner/Op start date: Not reported
Owner/Op end date: Not reported

Handler Activities Summary:
U.S. importer of hazardous waste: No
Mixed waste (haz. and radioactive): No
Recycler of hazardous waste: No
Transporter of hazardous waste: No
Treater, storer or disposer of HW: No
Underground injection activity: No
On-site burner exemption: No
Furnace exemption: No
Used oil fuel burner: No
Used oil processor: No
User oil refiner: No
Used oil fuel marketer to burner: No
Used oil Specification marketer: No
Used oil transfer facility: No
Used oil transporter: No

Violation Status: No violations found

AL SAL OIL CO INC (Continued) **1000376675**

FINDS:

Registry ID: 110002719434

Environmental Interest/Information System
RCRAInfo is a national information system that supports the Resource Conservation and Recovery Act (RCRA) program through the tracking of events and activities related to facilities that generate, transport, and treat, store, or dispose of hazardous waste. RCRAInfo allows RCRA program staff to track the notification, permit, compliance, and corrective action activities required under RCRA.

Click this hyperlink while viewing on your computer to access additional FINDS: detail in the EDR Site Report.

ECHO:
Envid: 1000376675
Registry ID: 110002719434
DFR URL: http://echo.epa.gov/detailed-facility-report?fid=110002719434

G44 **MIKE'S AUTO** **CA SWEEPS UST** **S101586530**
SW **5101 FOUNTAIN AVE** **CA FID UST** **N/A**
1/8-1/4 **LOS ANGELES, CA 90029**
0.205 mi.
1083 ft. **Site 1 of 2 in cluster G**

Relative:
Lower

Actual:
357 ft.

SWEEPS UST:
Status: Active
Comp Number: 5419
Number: 9
Board Of Equalization: Not reported
Referral Date: 03-02-93
Action Date: 03-02-93
Created Date: 02-29-88
Owner Tank Id: Not reported
SWRCB Tank Id: Not reported
Tank Status: Not reported
Capacity: Not reported
Active Date: Not reported
Tank Use: Not reported
STG: Not reported
Content: Not reported
Number Of Tanks: Not reported

CA FID UST:
Facility ID: 19053444
Regulated By: UTNKA
Regulated ID: Not reported
Cortese Code: Not reported
SIC Code: Not reported
Facility Phone: 2134649731
Mail To: Not reported
Mailing Address: 5101 FOUNTAIN AVE
Mailing Address 2: Not reported
Mailing City,St,Zip: LOS ANGELES 900290000

MIKE'S AUTO (Continued) **S101586530**

Contact: Not reported
Contact Phone: Not reported
DUNs Number: Not reported
NPDES Number: Not reported
EPA ID: Not reported
Comments: Not reported
Status: Active

G45 **LESLIE'S SERVICE STATION** **CA LUST** **S104566096**
SW **5101 FOUNTAIN AVE.** **N/A**
1/8-1/4 **LOS ANGELES, CA 90029**
0.205 mi.
1083 ft. **Site 2 of 2 in cluster G**

Relative:
Lower

Actual:
357 ft.

LUST:
Lead Agency: LOS ANGELES RWQCB (REGION 4)
Case Type: LUST Cleanup Site
Geo Track: http://geotracker.waterboards.ca.gov/profile_report.asp?global_id=T0603708995
Global Id: T0603708995
Latitude: 34.095429
Longitude: -118.300824
Status: Completed - Case Closed
Status Date: 07/15/2016
Case Worker: DPP
RB Case Number: 900290225
Local Agency: LOS ANGELES, CITY OF
File Location: Regional Board
Local Case Number: 31674
Potential Media Affect: Soil
Potential Contaminants of Concern: Gasoline
Site History: Not reported

LUST:
Global Id: T0603708995
Contact Type: Regional Board Caseworker
Contact Name: DANIEL PIROTTON
Organization Name: LOS ANGELES RWQCB (REGION 4)
Address: Not reported
City: R4 UNKNOWN
Email: dpirotton@waterboards.ca.gov
Phone Number: 2135766714

Global Id: T0603708995
Contact Type: Local Agency Caseworker
Contact Name: ELOY LUNA
Organization Name: LOS ANGELES, CITY OF
Address: 200 North Main Street, Suite 1780
City: LOS ANGELES
Email: eloy.luna@lacity.org
Phone Number: Not reported

LUST:
Global Id: T0603708995
Action Type: RESPONSE
Date: 10/29/2015
Action: Request for Closure - Regulator Responded

Global Id: T0603708995

LESLIE'S SERVICE STATION (Continued) **S104566096**

Action Type: ENFORCEMENT
Date: 09/16/2008
Action: Notice to Comply

Global Id: T0603708995
Action Type: Other
Date: 03/11/1999
Action: Leak Discovery

Global Id: T0603708995
Action Type: ENFORCEMENT
Date: 03/02/2016
Action: Notification - Preclosure

Global Id: T0603708995
Action Type: RESPONSE
Date: 05/02/2016
Action: Other Report / Document

Global Id: T0603708995
Action Type: Other
Date: 03/23/1999
Action: Leak Reported

Global Id: T0603708995
Action Type: RESPONSE
Date: 11/16/2015
Action: Soil and Water Investigation Report

Global Id: T0603708995
Action Type: ENFORCEMENT
Date: 02/04/2008
Action: Staff Letter

Global Id: T0603708995
Action Type: ENFORCEMENT
Date: 08/17/2015
Action: Staff Letter

Global Id: T0603708995
Action Type: ENFORCEMENT
Date: 06/15/2015
Action: Staff Letter

Global Id: T0603708995
Action Type: ENFORCEMENT
Date: 05/19/2015
Action: Staff Letter

Global Id: T0603708995
Action Type: ENFORCEMENT
Date: 07/15/2016
Action: Closure/No Further Action Letter

Global Id: T0603708995
Action Type: RESPONSE
Date: 07/15/2015

LESLIE'S SERVICE STATION (Continued) **S104566096**

Action: Soil and Water Investigation Workplan - Regulator Responded

LUST:
Global Id: T0603708995
Status: Completed - Case Closed
Status Date: 07/15/2016

Global Id: T0603708995
Status: Open - Case Begin Date
Status Date: 03/11/1999

Global Id: T0603708995
Status: Open - Eligible for Closure
Status Date: 11/06/2013

Global Id: T0603708995
Status: Open - Eligible for Closure
Status Date: 03/02/2016

Global Id: T0603708995
Status: Open - Site Assessment
Status Date: 05/03/2000

Global Id: T0603708995
Status: Open - Site Assessment
Status Date: 06/15/2015

H46 **KAISER FOUNDATION HOSPITALS IN** **CA FID UST** **S101584705**
East **4760 W SUNSET BLVD** **N/A**
1/8-1/4 **LOS ANGELES, CA 90027**
0.215 mi.
1133 ft. **Site 1 of 4 in cluster H**

Relative:
Higher

Actual:
390 ft.

CA FID UST:
Facility ID: 19014615
Regulated By: UTNKA
Regulated ID: Not reported
Cortese Code: Not reported
SIC Code: Not reported
Facility Phone: 2136674000
Mail To: Not reported
Mailing Address: 4760 W SUNSET BLVD
Mailing Address 2: Not reported
Mailing City,St,Zip: LOS ANGELES 900270000
Contact: Not reported
Contact Phone: Not reported
DUNs Number: Not reported
NPDES Number: Not reported
EPA ID: Not reported
Comments: Not reported
Status: Active

H47 **KAISER PERMANENTE** **CA UST** **U003780500**
East **4760 W SUNSET BLVD** **CA SWEEPS UST** **N/A**
1/8-1/4 **LOS ANGELES, CA 90027**
0.215 mi.
1133 ft. **Site 2 of 4 in cluster H**

Relative: **Higher**

Actual: **390 ft.**

UST:

Facility ID:	24064
Permitting Agency:	LOS ANGELES, CITY OF
Latitude:	34.09813
Longitude:	-118.29338

Facility ID:	FA-003-2259
Permitting Agency:	Los Angeles City Fire Department
Latitude:	34.09779
Longitude:	-118.29308

SWEEPS UST:

Status:	Active
Comp Number:	6089
Number:	1
Board Of Equalization:	Not reported
Referral Date:	09-21-93
Action Date:	03-18-94
Created Date:	02-29-88
Owner Tank Id:	Not reported
SWRCB Tank Id:	Not reported
Tank Status:	Not reported
Capacity:	Not reported
Active Date:	Not reported
Tank Use:	Not reported
STG:	Not reported
Content:	Not reported
Number Of Tanks:	Not reported

H48 **TEXACO INC** **CA SWEEPS UST** **S101585152**
East **4747 W SUNSET BLVD** **CA FID UST** **N/A**
1/8-1/4 **LOS ANGELES, CA 90027**
0.241 mi.
1275 ft. **Site 3 of 4 in cluster H**

Relative: **Higher**

Actual: **395 ft.**

SWEEPS UST:

Status:	Not reported
Comp Number:	7081
Number:	Not reported
Board Of Equalization:	Not reported
Referral Date:	Not reported
Action Date:	Not reported
Created Date:	Not reported
Owner Tank Id:	Not reported
SWRCB Tank Id:	Not reported
Tank Status:	Not reported
Capacity:	Not reported
Active Date:	Not reported
Tank Use:	Not reported
STG:	Not reported
Content:	Not reported
Number Of Tanks:	0

TEXACO INC (Continued) **S101585152**

CA FID UST:
Facility ID: 19020449
Regulated By: UTNKI
Regulated ID: Not reported
Cortese Code: Not reported
SIC Code: Not reported
Facility Phone: 2130000000
Mail To: Not reported
Mailing Address: 4747 W SUNSET BLVD
Mailing Address 2: Not reported
Mailing City,St,Zip: LOS ANGELES 900270000
Contact: Not reported
Contact Phone: Not reported
DUNs Number: Not reported
NPDES Number: Not reported
EPA ID: Not reported
Comments: Not reported
Status: Inactive

H49 **KAISER FOUNDATION HEALTH PLAN** **CA SWEEPS UST** **S101586801**
East **4733 W SUNSET BLVD** **CA FID UST** **N/A**
1/8-1/4 **LOS ANGELES, CA 90057**
0.242 mi.
1278 ft. **Site 4 of 4 in cluster H**

Relative:
Higher

Actual:
395 ft.

SWEEPS UST:
Status: Not reported
Comp Number: 6069
Number: Not reported
Board Of Equalization: Not reported
Referral Date: Not reported
Action Date: Not reported
Created Date: Not reported
Owner Tank Id: Not reported
SWRCB Tank Id: Not reported
Tank Status: Not reported
Capacity: Not reported
Active Date: Not reported
Tank Use: Not reported
STG: Not reported
Content: Not reported
Number Of Tanks: 0

CA FID UST:
Facility ID: 19054480
Regulated By: UTNKI
Regulated ID: Not reported
Cortese Code: Not reported
SIC Code: Not reported
Facility Phone: 2136678395
Mail To: Not reported
Mailing Address: 4733 W SUNSET BLVD
Mailing Address 2: Not reported
Mailing City,St,Zip: LOS ANGELES 900570000
Contact: Not reported
Contact Phone: Not reported
DUNs Number: Not reported

KAISER FOUNDATION HEALTH PLAN (Continued) **S101586801**

NPDES Number: Not reported
EPA ID: Not reported
Comments: Not reported
Status: Inactive

I50 **THRIFTY DRY CLEANERS** **CA DRYCLEANERS** **S121697247**
North **4970 HOLLYWOOD BLVD** **N/A**
1/8-1/4 **LOS ANGELES, CA 90027**
0.249 mi.
1317 ft. **Site 1 of 3 in cluster I**

Relative: **Higher**
Actual: **403 ft.**

DRYCLEAN SOUTH COAST:

Facility ID:	35650
Application Number:	468609
Permit Number:	F90825
Status:	A
Representative Name:	KEVORK SISLIAN
Representative Telephone:	323 6665242
Permit Status:	ACTIVE
BCAT Number:	000603
BCAT Description:	DRY CLEANING,DRY-TO-DRY NV,W/ SIC,PERC
CCAT Number:	04
CCAT Description:	VAPOR RECOVERY UNIT COMPRESS & CONDENSE
UTM East:	380.27398682
UTM North:	3774.0029297

Facility ID:	35650
Application Number:	100617
Permit Number:	M28426
Status:	A
Representative Name:	KEVORK SISLIAN
Representative Telephone:	323 6665242
Permit Status:	INACTIVE
BCAT Number:	000234
BCAT Description:	DRY CLEANING EQUIP PERCHLOROETHYLENE
CCAT Number:	04
CCAT Description:	VAPOR RECOVERY UNIT COMPRESS & CONDENSE
UTM East:	380.27398682
UTM North:	3774.0029297

Facility ID:	35650
Application Number:	188987
Permit Number:	D08344
Status:	A
Representative Name:	KEVORK SISLIAN
Representative Telephone:	323 6665242
Permit Status:	INACTIVE
BCAT Number:	000234
BCAT Description:	DRY CLEANING EQUIP PERCHLOROETHYLENE
CCAT Number:	04
CCAT Description:	VAPOR RECOVERY UNIT COMPRESS & CONDENSE
UTM East:	380.27398682
UTM North:	3774.0029297

Facility ID:	35650
Application Number:	438966
Permit Number:	F75831
Status:	A

THRIFTY DRY CLEANERS (Continued) **S121697247**

Representative Name:	KEVORK SISLIAN
Representative Telephone:	323 6665242
Permit Status:	INACTIVE
BCAT Number:	000603
BCAT Description:	DRY CLEANING,DRY-TO-DRY NV,W/ SIC,PERC
CCAT Number:	04
CCAT Description:	VAPOR RECOVERY UNIT COMPRESS & CONDENSE
UTM East:	380.27398682
UTM North:	3774.0029297

I51 **THRIFTY CLEANERS** **RCRA-SQG 1000593519**
North **4970 HOLLYWOOD BLVD** **FINDS CAD982446650**
1/8-1/4 **LOS ANGELES, CA 90027** **ECHO**
0.249 mi. **CA DRYCLEANERS**
1317 ft. **Site 2 of 3 in cluster I** **CA EMI**
CA HAZNET

Relative: Higher

Actual: 403 ft.

RCRA-SQG:

Date form received by agency:	02/04/1992
Facility name:	THRIFTY CLEANERS
Facility address:	4970 HOLLYWOOD BLVD LOS ANGELES, CA 90027
EPA ID:	CAD982446650
Contact:	GEORGE SISLIAN
Contact address:	4970 HOLLYWOOD BLVD LOS ANGELES, CA 90027
Contact country:	US
Contact telephone:	213-666-5242
Contact email:	Not reported
EPA Region:	09
Classification:	Small Small Quantity Generator
Description:	Handler: generates more than 100 and less than 1000 kg of hazardous waste during any calendar month and accumulates less than 6000 kg of hazardous waste at any time; or generates 100 kg or less of hazardous waste during any calendar month, and accumulates more than 1000 kg of hazardous waste at any time

Owner/Operator Summary:

Owner/operator name:	GEORGE SISLIAN
Owner/operator address:	4970 HOLLYWOOD BLVD LOS ANGELES, CA 90027
Owner/operator country:	Not reported
Owner/operator telephone:	213-666-5242
Owner/operator email:	Not reported
Owner/operator fax:	Not reported
Owner/operator extension:	Not reported
Legal status:	Private
Owner/Operator Type:	Owner
Owner/Op start date:	Not reported
Owner/Op end date:	Not reported
Owner/operator name:	NOT REQUIRED
Owner/operator address:	NOT REQUIRED NOT REQUIRED, ME 99999
Owner/operator country:	Not reported
Owner/operator telephone:	415-555-1212
Owner/operator email:	Not reported

THRIFTY CLEANERS (Continued) **1000593519**

Owner/operator fax: Not reported
Owner/operator extension: Not reported
Legal status: Private
Owner/Operator Type: Operator
Owner/Op start date: Not reported
Owner/Op end date: Not reported

Handler Activities Summary:
U.S. importer of hazardous waste: No
Mixed waste (haz. and radioactive): No
Recycler of hazardous waste: No
Transporter of hazardous waste: No
Treater, storer or disposer of HW: No
Underground injection activity: No
On-site burner exemption: No
Furnace exemption: No
Used oil fuel burner: No
Used oil processor: No
User oil refiner: No
Used oil fuel marketer to burner: No
Used oil Specification marketer: No
Used oil transfer facility: No
Used oil transporter: No

Violation Status: No violations found

FINDS:

Registry ID: 110002815017

Environmental Interest/Information System
RCRAInfo is a national information system that supports the Resource Conservation and Recovery Act (RCRA) program through the tracking of events and activities related to facilities that generate, transport, and treat, store, or dispose of hazardous waste. RCRAInfo allows RCRA program staff to track the notification, permit, compliance, and corrective action activities required under RCRA.

STATE MASTER

Click this hyperlink while viewing on your computer to access additional FINDS: detail in the EDR Site Report.

ECHO:
Envid: 1000593519
Registry ID: 110002815017
DFR URL: http://echo.epa.gov/detailed-facility-report?fid=110002815017

DRYCLEANERS:
EPA Id: CAD982446650
NAICS Code: 81232
NAICS Description: Drycleaning and Laundry Services (except Coin-Operated)
SIC Code: 7211
SIC Description: Power Laundries, Family and Commercial
Create Date: 04/05/1991

THRIFTY CLEANERS (Continued) **1000593519**

Facility Active:	Yes
Inactive Date:	Not reported
Facility Addr2:	Not reported
Owner Name:	KEVORK SISLIAN
Owner Address:	5107 HAROLD WAY
Owner Address 2:	Not reported
Owner Telephone:	3234935000
Contact Name:	K. GEORGE SISLIAN OWNER
Contact Address:	4970 HOLLYWOOD BLVD
Contact Address 2:	Not reported
Contact Telephone:	3236665242
Mailing Name:	Not reported
Mailing Address 1:	4970 HOLLYWOOD BLVD
Mailing Address 2:	Not reported
Mailing City:	LOS ANGELES
Mailing State:	CA
Mailing Zip:	900276108
Owner Fax:	Not reported
Region Code:	4

EMI:

Year:	1987
County Code:	19
Air Basin:	SC
Facility ID:	35650
Air District Name:	SC
SIC Code:	7216
Air District Name:	SOUTH COAST AQMD
Community Health Air Pollution Info System:	Not reported
Consolidated Emission Reporting Rule:	Not reported
Total Organic Hydrocarbon Gases Tons/Yr:	0
Reactive Organic Gases Tons/Yr:	0
Carbon Monoxide Emissions Tons/Yr:	0
NOX - Oxides of Nitrogen Tons/Yr:	0
SOX - Oxides of Sulphur Tons/Yr:	0
Particulate Matter Tons/Yr:	0
Part. Matter 10 Micrometers and Smllr Tons/Yr:	0

Year:	1990
County Code:	19
Air Basin:	SC
Facility ID:	35650
Air District Name:	SC
SIC Code:	7216
Air District Name:	SOUTH COAST AQMD
Community Health Air Pollution Info System:	Not reported
Consolidated Emission Reporting Rule:	Not reported
Total Organic Hydrocarbon Gases Tons/Yr:	2
Reactive Organic Gases Tons/Yr:	0
Carbon Monoxide Emissions Tons/Yr:	0
NOX - Oxides of Nitrogen Tons/Yr:	0
SOX - Oxides of Sulphur Tons/Yr:	0
Particulate Matter Tons/Yr:	0
Part. Matter 10 Micrometers and Smllr Tons/Yr:	0

HAZNET:

THRIFTY CLEANERS (Continued) **1000593519**

envid: 1000593519
Year: 2007
GEPAID: CAD982446650
Contact: K. GEORGE SISLIAN OWNER
Telephone: 3236665242
Mailing Name: Not reported
Mailing Address: 4970 HOLLYWOOD BLVD
Mailing City,St,Zip: LOS ANGELES, CA 900276108
Gen County: Not reported
TSD EPA ID: NVR000076158
TSD County: Not reported
Waste Category: Hydrocarbon solvents (benzene, hexane, Stoddard, Etc.)
Disposal Method: Solvents Recovery
Tons: Not reported
Cat Decode: Not reported
Method Decode: Not reported
Facility County: Los Angeles

envid: 1000593519
Year: 2007
GEPAID: CAD982446650
Contact: K. GEORGE SISLIAN OWNER
Telephone: 3236665242
Mailing Name: Not reported
Mailing Address: 4970 HOLLYWOOD BLVD
Mailing City,St,Zip: LOS ANGELES, CA 900276108
Gen County: Not reported
TSD EPA ID: NVR000076158
TSD County: Not reported
Waste Category: Halogenated solvents (chloroforms, methyl chloride, perchloroethylene, etc)
Disposal Method: Solvents Recovery
Tons: 0.22
Cat Decode: Not reported
Method Decode: Not reported
Facility County: Los Angeles

envid: 1000593519
Year: 2007
GEPAID: CAD982446650
Contact: K. GEORGE SISLIAN OWNER
Telephone: 3236665242
Mailing Name: Not reported
Mailing Address: 4970 HOLLYWOOD BLVD
Mailing City,St,Zip: LOS ANGELES, CA 900276108
Gen County: Not reported
TSD EPA ID: NVR000076158
TSD County: Not reported
Waste Category: Aqueous solution with total organic residues less than 10 percent
Disposal Method: Solvents Recovery
Tons: Not reported
Cat Decode: Not reported
Method Decode: Not reported
Facility County: Los Angeles

envid: 1000593519
Year: 2004

THRIFTY CLEANERS (Continued) **1000593519**

GEPAID:	CAD982446650
Contact:	K. GEORGE SISLIAN OWNER
Telephone:	3236665242
Mailing Name:	Not reported
Mailing Address:	4970 HOLLYWOOD BLVD
Mailing City,St,Zip:	LOS ANGELES, CA 900276108
Gen County:	Not reported
TSD EPA ID:	NVR000076158
TSD County:	Not reported
Waste Category:	Halogenated solvents (chloroforms, methyl chloride, perchloroethylene, etc)
Disposal Method:	Not reported
Tons:	0.22
Cat Decode:	Not reported
Method Decode:	Not reported
Facility County:	Los Angeles

envid:	1000593519
Year:	2004
GEPAID:	CAD982446650
Contact:	K. GEORGE SISLIAN OWNER
Telephone:	3236665242
Mailing Name:	Not reported
Mailing Address:	4970 HOLLYWOOD BLVD
Mailing City,St,Zip:	LOS ANGELES, CA 900276108
Gen County:	Not reported
TSD EPA ID:	NVR000076158
TSD County:	Not reported
Waste Category:	Not reported
Disposal Method:	Not reported
Tons:	Not reported
Cat Decode:	Not reported
Method Decode:	Not reported
Facility County:	Los Angeles

Click this hyperlink while viewing on your computer to access
13 additional CA_HAZNET: record(s) in the EDR Site Report.

J52 **UNOCAL #3837 (FORMER)** **CA LUST** **S110654446**
NNE **4900 HOLLYWOOD BLVD W** **N/A**
1/4-1/2 **LOS FELIZ, CA 90027**
0.252 mi.
1329 ft. **Site 1 of 5 in cluster J**

Relative: LUST:
Higher

Actual: Lead Agency:	LOS ANGELES RWQCB (REGION 4)
408 ft. Case Type:	LUST Cleanup Site
Geo Track:	http://geotracker.waterboards.ca.gov/profile_report.asp?global_id=T0603700733
Global Id:	T0603700733
Latitude:	34.1016723
Longitude:	-118.2961862
Status:	Completed - Case Closed
Status Date:	09/08/1997
Case Worker:	Not reported
RB Case Number:	900270025
Local Agency:	LOS ANGELES, CITY OF
File Location:	Not reported
Local Case Number:	Not reported

UNOCAL #3837 (FORMER) (Continued) **S110654446**

Potential Media Affect: Aquifer used for drinking water supply
Potential Contaminants of Concern: Gasoline
Site History: Not reported

LUST:
Global Id: T0603700733
Contact Type: Local Agency Caseworker
Contact Name: ELOY LUNA
Organization Name: LOS ANGELES, CITY OF
Address: 200 North Main Street, Suite 1780
City: LOS ANGELES
Email: eloy.luna@lacity.org
Phone Number: Not reported

LUST:
Global Id: T0603700733
Action Type: Other
Date: 08/01/1989
Action: Leak Reported

LUST:
Global Id: T0603700733
Status: Completed - Case Closed
Status Date: 09/08/1997

Global Id: T0603700733
Status: Open - Case Begin Date
Status Date: 08/01/1989

Global Id: T0603700733
Status: Open - Remediation
Status Date: 11/02/1990

Global Id: T0603700733
Status: Open - Remediation
Status Date: 05/16/1994

Global Id: T0603700733
Status: Open - Verification Monitoring
Status Date: 01/24/1997

J53 **SERVICE STATION 3837** **CA LUST** **1000166588**
NNE **4900 W HOLLYWOOD BLVD** **CA SWEEPS UST** **N/A**
1/4-1/2 **LOS ANGELES, CA 90027** **CA HIST UST**
0.252 mi. **CA FID UST**
1329 ft. **Site 2 of 5 in cluster J** **CA HIST CORTESE**

Relative:
Higher

Actual:
408 ft.

LUST REG 4:
Region: 4
Regional Board: 04
County: Los Angeles
Facility Id: 900270025
Status: Case Closed
Substance: Gasoline
Substance Quantity: Not reported
Local Case No: Not reported

SERVICE STATION 3837 (Continued) **1000166588**

Case Type: Groundwater
Abatement Method Used at the Site: Remove Free Product
Global ID: T0603700733
W Global ID: W0603700547
Staff: MSH
Local Agency: 19050
Cross Street: EDGEMONT ST
Enforcement Type: Not reported
Date Leak Discovered: Not reported
Date Leak First Reported: 8/1/1989
Date Leak Record Entered: 10/13/1989
Date Confirmation Began: Not reported
Date Leak Stopped: Not reported
Date Case Last Changed on Database: 10/23/1997
Date the Case was Closed: 9/8/1997
How Leak Discovered: Not reported
How Leak Stopped: Not reported
Cause of Leak: Not reported
Leak Source: UNK
Operator: Not reported
Water System: FIRSTONE SCOUT RESRVTN (BOY SCOUT COUN)
Well Name: Not reported
Approx. Dist To Production Well (ft): 12704.259857396884094970944146
Source of Cleanup Funding: UNK
Preliminary Site Assessment Workplan Submitted: Not reported
Preliminary Site Assessment Began: Not reported
Pollution Characterization Began: Not reported
Remediation Plan Submitted: 11/2/1990
Remedial Action Underway: 5/16/1994
Post Remedial Action Monitoring Began: 1/24/1997
Enforcement Action Date: Not reported
Historical Max MTBE Date: Not reported
Hist Max MTBE Conc in Groundwater: Not reported
Hist Max MTBE Conc in Soil: Not reported
Significant Interim Remedial Action Taken: Yes
GW Qualifier: Not reported
Soil Qualifier: Not reported
Organization: Not reported
Owner Contact: Not reported
Responsible Party: UNOCAL CORPORATION
RP Address: 376 S. VALENCIA AVE., BREA, CA 92823
Program: LUST
Lat/Long: 34.1016723 / -1
Local Agency Staff: PEJ
Beneficial Use: Not reported
Priority: Not reported
Cleanup Fund Id: Not reported
Suspended: Not reported
Assigned Name: 1900547-001GEN
Summary: 01/16/97 - 4TH QTR/VE SYSTEM O&M RPT 03/06/97 - 1ST QTR 1997 VE SYSTEM O&M RPT 07/15/97 - 2ND QTR 1997 VE SYSTEM O&M RPT 10/23/97 - WELL ABANDONMENT RPT

SWEEPS UST:
Status: Not reported
Comp Number: 1343

SERVICE STATION 3837 (Continued) **1000166588**

Number: Not reported
Board Of Equalization: 44-000051
Referral Date: Not reported
Action Date: Not reported
Created Date: Not reported
Owner Tank Id: Not reported
SWRCB Tank Id: 19-050-001343-000001
Tank Status: Not reported
Capacity: 11763
Active Date: Not reported
Tank Use: M.V. FUEL
STG: PRODUCT
Content: REG UNLEADED
Number Of Tanks: 3

Status: Not reported
Comp Number: 1343
Number: Not reported
Board Of Equalization: 44-000051
Referral Date: Not reported
Action Date: Not reported
Created Date: Not reported
Owner Tank Id: Not reported
SWRCB Tank Id: 19-050-001343-000002
Tank Status: Not reported
Capacity: 11763
Active Date: Not reported
Tank Use: M.V. FUEL
STG: PRODUCT
Content: REG UNLEADED
Number Of Tanks: Not reported

Status: Not reported
Comp Number: 1343
Number: Not reported
Board Of Equalization: 44-000051
Referral Date: Not reported
Action Date: Not reported
Created Date: Not reported
Owner Tank Id: Not reported
SWRCB Tank Id: 19-050-001343-000003
Tank Status: Not reported
Capacity: 280
Active Date: Not reported
Tank Use: OIL
STG: WASTE
Content: WASTE OIL
Number Of Tanks: Not reported

HIST UST:
File Number: 000291EE
URL: http://geotracker.waterboards.ca.gov/ustpdfs/pdf/000291EE.pdf
Region: STATE
Facility ID: 00000018969
Facility Type: Gas Station
Other Type: Not reported
Contact Name: VAHE ARTIN BERBERIAN

SERVICE STATION 3837 (Continued) **1000166588**

Telephone: 2136637230
Owner Name: UNION OIL COMPANY OF CALIFORNI
Owner Address: 3701 WILSHIRE BLVD STE 830
Owner City,St,Zip: LOS ANGELES, CA 90010
Total Tanks: 0003

Tank Num: 001
Container Num: 3837-1
Year Installed: 1982
Tank Capacity: 00011763
Tank Used for: PRODUCT
Type of Fuel: UNLEADED
Container Construction Thickness: Not reported
Leak Detection: Stock Inventor, Pressure Test, 10

Tank Num: 002
Container Num: 383702
Year Installed: 1982
Tank Capacity: 00011763
Tank Used for: PRODUCT
Type of Fuel: PREMIUM
Container Construction Thickness: Not reported
Leak Detection: Stock Inventor, Pressure Test, 10

Tank Num: 003
Container Num: 3837-4
Year Installed: 1954
Tank Capacity: 00000280
Tank Used for: WASTE
Type of Fuel: WASTE OIL
Container Construction Thickness: Not reported
Leak Detection: Stock Inventor, Pressure Test, 10

Click here for Geo Tracker PDF:

CA FID UST:
Facility ID: 19002130
Regulated By: UTNKI
Regulated ID: 00018969
Cortese Code: Not reported
SIC Code: Not reported
Facility Phone: 2136637230
Mail To: Not reported
Mailing Address: 3701 WILSHIRE BLVD-SUITE
Mailing Address 2: Not reported
Mailing City,St,Zip: LOS ANGELES 900270000
Contact: Not reported
Contact Phone: Not reported
DUNs Number: Not reported
NPDES Number: Not reported
EPA ID: Not reported
Comments: Not reported
Status: Inactive

HIST CORTESE:
Region: CORTESE

SERVICE STATION 3837 (Continued) **1000166588**

Facility County Code: 19
Reg By: LTNKA
Reg Id: 900270025

I54 **HOLLYWOOD GAS (FORMER)** **CA LUST** **S102431444**
North **4977 HOLLYWOOD BLVD** **CA SWEEPS UST** **N/A**
1/4-1/2 **LOS ANGELES, CA 90027** **CA HIST CORTESE**
0.271 mi.
1432 ft. **Site 3 of 3 in cluster I**

Relative:
Higher

Actual:
405 ft.

LUST:
Lead Agency: LOS ANGELES RWQCB (REGION 4)
Case Type: LUST Cleanup Site
Geo Track: http://geotracker.waterboards.ca.gov/profile_report.asp?global_id=T0603700741
Global Id: T0603700741
Latitude: 34.102007
Longitude: -118.298013
Status: Completed - Case Closed
Status Date: 01/09/1997
Case Worker: YR
RB Case Number: 900270116
Local Agency: LOS ANGELES, CITY OF
File Location: Not reported
Local Case Number: Not reported
Potential Media Affect: Aquifer used for drinking water supply
Potential Contaminants of Concern: Gasoline
Site History: Not reported

LUST:
Global Id: T0603700741
Contact Type: Local Agency Caseworker
Contact Name: ELOY LUNA
Organization Name: LOS ANGELES, CITY OF
Address: 200 North Main Street, Suite 1780
City: LOS ANGELES
Email: eloy.luna@lacity.org
Phone Number: Not reported

Global Id: T0603700741
Contact Type: Regional Board Caseworker
Contact Name: YUE RONG
Organization Name: LOS ANGELES RWQCB (REGION 4)
Address: 320 W. 4TH ST., SUITE 200
City: Los Angeles
Email: yrong@waterboards.ca.gov
Phone Number: Not reported

LUST:
Global Id: T0603700741
Action Type: Other
Date: 04/25/1994
Action: Leak Reported

LUST:
Global Id: T0603700741
Status: Completed - Case Closed
Status Date: 01/09/1997

HOLLYWOOD GAS (FORMER) (Continued) **S102431444**

Global Id: T0603700741
Status: Open - Case Begin Date
Status Date: 03/09/1994

Global Id: T0603700741
Status: Open - Site Assessment
Status Date: 03/09/1994

Global Id: T0603700741
Status: Open - Verification Monitoring
Status Date: 11/14/1996

LUST REG 4:

Region:	4
Regional Board:	04
County:	Los Angeles
Facility Id:	900270116
Status:	Case Closed
Substance:	Gasoline
Substance Quantity:	Not reported
Local Case No:	Not reported
Case Type:	Groundwater
Abatement Method Used at the Site:	Not reported
Global ID:	T0603700741
W Global ID:	Not reported
Staff:	UNK
Local Agency:	19050
Cross Street:	Not reported
Enforcement Type:	Not reported
Date Leak Discovered:	Not reported
Date Leak First Reported:	4/25/1994
Date Leak Record Entered:	9/23/1994
Date Confirmation Began:	Not reported
Date Leak Stopped:	Not reported
Date Case Last Changed on Database:	1/29/1997
Date the Case was Closed:	1/9/1997
How Leak Discovered:	Not reported
How Leak Stopped:	Not reported
Cause of Leak:	UNK
Leak Source:	UNK
Operator:	OLD#121594-11
Water System:	Not reported
Well Name:	Not reported
Approx. Dist To Production Well (ft):	11768.063847663478629674084422
Source of Cleanup Funding:	UNK
Preliminary Site Assessment Workplan Submitted:	Not reported
Preliminary Site Assessment Began:	Not reported
Pollution Characterization Began:	3/9/1994
Remediation Plan Submitted:	Not reported
Remedial Action Underway:	Not reported
Post Remedial Action Monitoring Began:	11/14/1996
Enforcement Action Date:	Not reported
Historical Max MTBE Date:	1/1/1965
Hist Max MTBE Conc in Groundwater:	21
Hist Max MTBE Conc in Soil:	Not reported
Significant Interim Remedial Action Taken:	Not reported

HOLLYWOOD GAS (FORMER) (Continued) **S102431444**

GW Qualifier:	Not reported
Soil Qualifier:	Not reported
Organization:	Not reported
Owner Contact:	Not reported
Responsible Party:	BLANK RP
RP Address:	879 W MOUNTAIN ST, GLENDALE CA 91202
Program:	LUST
Lat/Long:	34.1018823 / -1
Local Agency Staff:	PEJ
Beneficial Use:	Not reported
Priority:	Not reported
Cleanup Fund Id:	Not reported
Suspended:	Not reported
Assigned Name:	Not reported
Summary:	01/29/97 - WELL ABANDONMENT

SWEEPS UST:

Status:	Not reported
Comp Number:	1805
Number:	Not reported
Board Of Equalization:	44-011978
Referral Date:	Not reported
Action Date:	Not reported
Created Date:	Not reported
Owner Tank Id:	Not reported
SWRCB Tank Id:	19-050-001805-000001
Tank Status:	Not reported
Capacity:	Not reported
Active Date:	Not reported
Tank Use:	M.V. FUEL
STG:	PRODUCT
Content:	REG UNLEADED
Number Of Tanks:	3

Status:	Not reported
Comp Number:	1805
Number:	Not reported
Board Of Equalization:	44-011978
Referral Date:	Not reported
Action Date:	Not reported
Created Date:	Not reported
Owner Tank Id:	Not reported
SWRCB Tank Id:	19-050-001805-000002
Tank Status:	Not reported
Capacity:	Not reported
Active Date:	Not reported
Tank Use:	M.V. FUEL
STG:	PRODUCT
Content:	REG UNLEADED
Number Of Tanks:	Not reported

Status:	Not reported
Comp Number:	1805
Number:	Not reported
Board Of Equalization:	44-011978
Referral Date:	Not reported
Action Date:	Not reported

HOLLYWOOD GAS (FORMER) (Continued) **S102431444**

Created Date:	Not reported
Owner Tank Id:	Not reported
SWRCB Tank Id:	19-050-001805-000003
Tank Status:	Not reported
Capacity:	Not reported
Active Date:	Not reported
Tank Use:	M.V. FUEL
STG:	PRODUCT
Content:	REG UNLEADED
Number Of Tanks:	Not reported

Status:	Active
Comp Number:	1805
Number:	9
Board Of Equalization:	44-011978
Referral Date:	01-22-93
Action Date:	04-25-94
Created Date:	02-29-88
Owner Tank Id:	Not reported
SWRCB Tank Id:	Not reported
Tank Status:	Not reported
Capacity:	Not reported
Active Date:	Not reported
Tank Use:	Not reported
STG:	Not reported
Content:	Not reported
Number Of Tanks:	Not reported

HIST CORTESE:

Region:	CORTESE
Facility County Code:	19
Reg By:	LTNKA
Reg Id:	900270116

J55 **SHELL OIL CO (FORMER)** **CA LUST** **S102590752**
NNE **4905 HOLLYWOOD BLVD** **CA HIST CORTESE** **N/A**
1/4-1/2 **LOS ANGELES, CA 90027**
0.277 mi.
1462 ft. **Site 3 of 5 in cluster J**

Relative:
Higher

Actual:
411 ft.

LUST:

Lead Agency:	LOS ANGELES, CITY OF
Case Type:	LUST Cleanup Site
Geo Track:	http://geotracker.waterboards.ca.gov/profile_report.asp?global_id=T0603700747
Global Id:	T0603700747
Latitude:	34.102094
Longitude:	-118.296372
Status:	Completed - Case Closed
Status Date:	04/11/1997
Case Worker:	EL
RB Case Number:	900270189
Local Agency:	LOS ANGELES, CITY OF
File Location:	Not reported
Local Case Number:	Not reported
Potential Media Affect:	Soil
Potential Contaminants of Concern:	Gasoline
Site History:	Not reported

SHELL OIL CO (FORMER) (Continued) **S102590752**

LUST:
Global Id: T0603700747
Contact Type: Local Agency Caseworker
Contact Name: ELOY LUNA
Organization Name: LOS ANGELES, CITY OF
Address: 200 North Main Street, Suite 1780
City: LOS ANGELES
Email: eloy.luna@lacity.org
Phone Number: Not reported

Global Id: T0603700747
Contact Type: Regional Board Caseworker
Contact Name: YUE RONG
Organization Name: LOS ANGELES RWQCB (REGION 4)
Address: 320 W. 4TH ST., SUITE 200
City: Los Angeles
Email: yrong@waterboards.ca.gov
Phone Number: Not reported

LUST:
Global Id: T0603700747
Action Type: Other
Date: 12/17/1997
Action: Leak Reported

LUST:
Global Id: T0603700747
Status: Completed - Case Closed
Status Date: 04/11/1997

Global Id: T0603700747
Status: Open - Case Begin Date
Status Date: 02/17/1997

Global Id: T0603700747
Status: Open - Site Assessment
Status Date: 02/17/1997

LUST REG 4:
Region: 4
Regional Board: 04
County: Los Angeles
Facility Id: 900270189
Status: Case Closed
Substance: Gasoline
Substance Quantity: Not reported
Local Case No: Not reported
Case Type: Soil
Abatement Method Used at the Site: Not reported
Global ID: T0603700747
W Global ID: W0603700547
Staff: UNK
Local Agency: 19050
Cross Street: KENMORE AVE

SHELL OIL CO (FORMER) (Continued) **S102590752**

Enforcement Type:	Not reported	
Date Leak Discovered:	Not reported	
Date Leak First Reported:		12/17/1997
Date Leak Record Entered:	7/2/1997	
Date Confirmation Began:	Not reported	
Date Leak Stopped:	Not reported	
Date Case Last Changed on Database:		4/11/1997
Date the Case was Closed:		4/11/1997
How Leak Discovered:	Not reported	
How Leak Stopped:	Not reported	
Cause of Leak:	Not reported	
Leak Source:	Not reported	
Operator:	Not reported	
Water System:	FIRSTONE SCOUT RESRVTN (BOY SCOUT COUN)	
Well Name:	Not reported	
Approx. Dist To Production Well (ft):		12780.078047870718262597905916
Source of Cleanup Funding:		Not reported
Preliminary Site Assessment Workplan Submitted:		Not reported
Preliminary Site Assessment Began:		2/17/1997
Pollution Characterization Began:		Not reported
Remediation Plan Submitted:		Not reported
Remedial Action Underway:		Not reported
Post Remedial Action Monitoring Began:		Not reported
Enforcement Action Date:		Not reported
Historical Max MTBE Date:		Not reported
Hist Max MTBE Conc in Groundwater:		Not reported
Hist Max MTBE Conc in Soil:		Not reported
Significant Interim Remedial Action Taken:		Not reported
GW Qualifier:	Not reported	
Soil Qualifier:	Not reported	
Organization:	Not reported	
Owner Contact:	Not reported	
Responsible Party:	BANK OF AMERICA, NT & SA	
RP Address:	P.O. BOX 60249, LOS ANGELES, CA 90060	
Program:	LUST	
Lat/Long:	34.1018913 / -1	
Local Agency Staff:	PEJ	
Beneficial Use:	Not reported	
Priority:	Not reported	
Cleanup Fund Id:	Not reported	
Suspended:	Not reported	
Assigned Name:	1900547-001GEN	
Summary:	Not reported	

HIST CORTESE:

Region:	CORTESE
Facility County Code:	19
Reg By:	LTNKA
Reg Id:	900270189

K56 **HOLLYWOOD CAR WASH** **CA LUST** **U001561187**
NNE **4810 HOLLYWOOD BLVD** **CA HIST UST** **N/A**
1/4-1/2 **LOS ANGELES, CA 90027** **CA HIST CORTESE**
0.291 mi.
1535 ft. **Site 1 of 3 in cluster K**

Relative:
Higher

Actual:
417 ft.

LUST:

Lead Agency:	LOS ANGELES RWQCB (REGION 4)
Case Type:	LUST Cleanup Site
Geo Track:	http://geotracker.waterboards.ca.gov/profile_report.asp?global_id=T0603700736
Global Id:	T0603700736
Latitude:	34.1017093
Longitude:	-118.2946761
Status:	Completed - Case Closed
Status Date:	01/22/1997
Case Worker:	YR
RB Case Number:	900270052
Local Agency:	LOS ANGELES, CITY OF
File Location:	Not reported
Local Case Number:	Not reported
Potential Media Affect:	Aquifer used for drinking water supply
Potential Contaminants of Concern:	Gasoline
Site History:	Not reported

LUST:

Global Id:	T0603700736
Contact Type:	Local Agency Caseworker
Contact Name:	ELOY LUNA
Organization Name:	LOS ANGELES, CITY OF
Address:	200 North Main Street, Suite 1780
City:	LOS ANGELES
Email:	eloy.luna@lacity.org
Phone Number:	Not reported

Global Id:	T0603700736
Contact Type:	Regional Board Caseworker
Contact Name:	YUE RONG
Organization Name:	LOS ANGELES RWQCB (REGION 4)
Address:	320 W. 4TH ST., SUITE 200
City:	Los Angeles
Email:	yrong@waterboards.ca.gov
Phone Number:	Not reported

LUST:

Global Id:	T0603700736
Action Type:	Other
Date:	07/19/1990
Action:	Leak Reported

LUST:

Global Id:	T0603700736
Status:	Completed - Case Closed
Status Date:	01/22/1997

Global Id:	T0603700736
Status:	Open - Case Begin Date
Status Date:	07/19/1990

Global Id:	T0603700736

HOLLYWOOD CAR WASH (Continued) **U001561187**

Status: Open - Site Assessment
Status Date: 08/01/1990

Global Id: T0603700736
Status: Open - Site Assessment
Status Date: 01/23/1991

HIST UST:
File Number: Not reported
URL: Not reported
Region: STATE
Facility ID: 00000068373
Facility Type: Other
Other Type: CAR WASH
Contact Name: EDWARD JIMENEZ
Telephone: 2136642948
Owner Name: EVI ENTERPRISES CORPORATION
Owner Address: 4810 HOLLYWOOD BLVD.
Owner City,St,Zip: HOLLYWOOD, CA 90027
Total Tanks: 0008

Tank Num: 001
Container Num: 13
Year Installed: Not reported
Tank Capacity: 00010000
Tank Used for: WASTE
Type of Fuel: 3
Container Construction Thickness: X
Leak Detection: Visual, Stock Inventor, 10

Tank Num: 002
Container Num: 11
Year Installed: Not reported
Tank Capacity: 00010000
Tank Used for: PRODUCT
Type of Fuel: UNLEADED
Container Construction Thickness: Not reported
Leak Detection: Visual, Stock Inventor, 10

Tank Num: 003
Container Num: 12
Year Installed: Not reported
Tank Capacity: 00010000
Tank Used for: PRODUCT
Type of Fuel: REGULAR
Container Construction Thickness: Not reported
Leak Detection: Visual, Stock Inventor, 10

Tank Num: 004
Container Num: 14
Year Installed: Not reported
Tank Capacity: 00010000
Tank Used for: PRODUCT
Type of Fuel: DIESEL
Container Construction Thickness: Not reported
Leak Detection: Visual, Stock Inventor, 10

HOLLYWOOD CAR WASH (Continued) **U001561187**

Tank Num:	005
Container Num:	15
Year Installed:	Not reported
Tank Capacity:	00010000
Tank Used for:	PRODUCT
Type of Fuel:	DIESEL
Container Construction Thickness:	Not reported
Leak Detection:	Visual, Stock Inventor, 10

Tank Num:	006
Container Num:	UNKNOWN
Year Installed:	Not reported
Tank Capacity:	00010000
Tank Used for:	PRODUCT
Type of Fuel:	DIESEL
Container Construction Thickness:	Not reported
Leak Detection:	Visual, Stock Inventor, 10

Tank Num:	007
Container Num:	17
Year Installed:	Not reported
Tank Capacity:	00010000
Tank Used for:	PRODUCT
Type of Fuel:	DIESEL
Container Construction Thickness:	Not reported
Leak Detection:	Visual, Stock Inventor, 10

Tank Num:	008
Container Num:	18
Year Installed:	Not reported
Tank Capacity:	00010000
Tank Used for:	PRODUCT
Type of Fuel:	DIESEL
Container Construction Thickness:	Not reported
Leak Detection:	Visual, Stock Inventor, 10

HIST CORTESE:

Region:	CORTESE
Facility County Code:	19
Reg By:	LTNKA
Reg Id:	900270052

K57 **HOLLYWOOD CAR WASH** **CA LUST S104793639**
NNE **4810 HOLLYWOOD BLVD** **CA HIST UST N/A**
1/4-1/2 **HOLLYWOOD, CA 90027**
0.291 mi.
1535 ft. **Site 2 of 3 in cluster K**

Relative:
Higher

Actual:
417 ft.

LUST REG 4:

Region:	4
Regional Board:	04
County:	Los Angeles
Facility Id:	900270052
Status:	Case Closed
Substance:	Gasoline
Substance Quantity:	Not reported
Local Case No:	Not reported

HOLLYWOOD CAR WASH (Continued) **S104793639**

Case Type:	Groundwater	
Abatement Method Used at the Site:		Not reported
Global ID:	T0603700736	
W Global ID:	W0603700547	
Staff:	UNK	
Local Agency:	19050	
Cross Street:	Not reported	
Enforcement Type:	Not reported	
Date Leak Discovered:	Not reported	
Date Leak First Reported:		7/19/1990
Date Leak Record Entered:	10/15/1990	
Date Confirmation Began:	8/1/1990	
Date Leak Stopped:	Not reported	
Date Case Last Changed on Database:		7/24/1997
Date the Case was Closed:		1/22/1997
How Leak Discovered:	Not reported	
How Leak Stopped:	Not reported	
Cause of Leak:	Not reported	
Leak Source:	Not reported	
Operator:	Not reported	
Water System:	FIRSTONE SCOUT RESRVTN (BOY SCOUT COUN)	
Well Name:	Not reported	
Approx. Dist To Production Well (ft):		12393.139648753374679369746858
Source of Cleanup Funding:		Not reported
Preliminary Site Assessment Workplan Submitted:		Not reported
Preliminary Site Assessment Began:		1/23/1991
Pollution Characterization Began:		Not reported
Remediation Plan Submitted:		Not reported
Remedial Action Underway:		Not reported
Post Remedial Action Monitoring Began:		Not reported
Enforcement Action Date:		Not reported
Historical Max MTBE Date:		Not reported
Hist Max MTBE Conc in Groundwater:		Not reported
Hist Max MTBE Conc in Soil:		Not reported
Significant Interim Remedial Action Taken:		Not reported
GW Qualifier:	Not reported	
Soil Qualifier:	Not reported	
Organization:	Not reported	
Owner Contact:	Not reported	
Responsible Party:	BLANK RP	
RP Address:	2821 VIA SOLA BLVD, PALOS VERDES ESTATE, CA 90274	
Program:	LUST	
Lat/Long:	34.1017093 / -1	
Local Agency Staff:	PEJ	
Beneficial Use:	Not reported	
Priority:	Not reported	
Cleanup Fund Id:	Not reported	
Suspended:	Not reported	
Assigned Name:	1900547-001GEN	
Summary:	07/24/97 - REC'D. LOC LETTER	

HIST UST:

File Number:	0002652E
URL:	http://geotracker.waterboards.ca.gov/ustpdfs/pdf/0002652E.pdf
Region:	Not reported
Facility ID:	Not reported
Facility Type:	Not reported

HOLLYWOOD CAR WASH (Continued) **S104793639**

Other Type:	Not reported
Contact Name:	Not reported
Telephone:	Not reported
Owner Name:	Not reported
Owner Address:	Not reported
Owner City,St,Zip:	Not reported
Total Tanks:	Not reported
Tank Num:	Not reported
Container Num:	Not reported
Year Installed:	Not reported
Tank Capacity:	Not reported
Tank Used for:	Not reported
Type of Fuel:	Not reported
Container Construction Thickness:	Not reported
Leak Detection:	Not reported

Click here for Geo Tracker PDF:

J58 **EDGEMONT HOSPITAL** **CA LUST** **S105051381**
NNE **4841 HOLLYWOOD BLVD** **N/A**
1/4-1/2 **LOS FELIZ, CA 90027**
0.295 mi.
1559 ft. **Site 4 of 5 in cluster J**

Relative:
Higher

Actual:
417 ft.

LUST REG 4:

Region:	4	
Regional Board:	04	
County:	Los Angeles	
Facility Id:	900270089	
Status:	Case Closed	
Substance:	Gasoline	
Substance Quantity:	Not reported	
Local Case No:	Not reported	
Case Type:	Groundwater	
Abatement Method Used at the Site:		Not reported
Global ID:	T0603700738	
W Global ID:	W0603700547	
Staff:	UNK	
Local Agency:	19050	
Cross Street:	EDGEMONT AVE	
Enforcement Type:	Not reported	
Date Leak Discovered:	5/26/1988	
Date Leak First Reported:		3/21/1991
Date Leak Record Entered:	3/15/1991	
Date Confirmation Began:	Not reported	
Date Leak Stopped:	Not reported	
Date Case Last Changed on Database:		1/10/1995
Date the Case was Closed:		7/30/1996
How Leak Discovered:	Not reported	
How Leak Stopped:	Not reported	
Cause of Leak:	UNK	
Leak Source:	UNK	
Operator:	Not reported	
Water System:	FIRSTONE SCOUT RESRVTN (BOY SCOUT COUN)	
Well Name:	Not reported	
Approx. Dist To Production Well (ft):		12551.738322364562467791417538
Source of Cleanup Funding:		UNK

EDGEMONT HOSPITAL (Continued) **S105051381**

Preliminary Site Assessment Workplan Submitted:	11/15/1994
Preliminary Site Assessment Began:	1/10/1995
Pollution Characterization Began:	Not reported
Remediation Plan Submitted:	Not reported
Remedial Action Underway:	Not reported
Post Remedial Action Monitoring Began:	Not reported
Enforcement Action Date:	Not reported
Historical Max MTBE Date:	Not reported
Hist Max MTBE Conc in Groundwater:	Not reported
Hist Max MTBE Conc in Soil:	Not reported
Significant Interim Remedial Action Taken:	Not reported
GW Qualifier:	Not reported
Soil Qualifier:	Not reported
Organization:	Not reported
Owner Contact:	Not reported
Responsible Party:	EDGEMONT HOSPITAL
RP Address:	4841 HOLLYWOOD BLVD, LOS ANGELES CA 90027
Program:	LUST
Lat/Long:	34.1019173 / -1
Local Agency Staff:	PEJ
Beneficial Use:	Not reported
Priority:	Not reported
Cleanup Fund Id:	Not reported
Suspended:	Not reported
Assigned Name:	1900547-001GEN
Summary:	Not reported

J59 **EDGEMONT HOSPITAL** **CA LUST S100273140**
NNE **4841 HOLLYWOOD** **CA HIST CORTESE N/A**
1/4-1/2 **LOS ANGELES, CA 90027**
0.295 mi.
1559 ft. **Site 5 of 5 in cluster J**

Relative:
Higher

Actual:
417 ft.

LUST:

Lead Agency:	LOS ANGELES RWQCB (REGION 4)
Case Type:	LUST Cleanup Site
Geo Track:	http://geotracker.waterboards.ca.gov/profile_report.asp?global_id=T0603700738
Global Id:	T0603700738
Latitude:	34.1019173
Longitude:	-118.2951721
Status:	Completed - Case Closed
Status Date:	07/30/1996
Case Worker:	YR
RB Case Number:	900270089
Local Agency:	LOS ANGELES, CITY OF
File Location:	Not reported
Local Case Number:	Not reported
Potential Media Affect:	Aquifer used for drinking water supply
Potential Contaminants of Concern:	Gasoline
Site History:	Not reported

LUST:

Global Id:	T0603700738
Contact Type:	Local Agency Caseworker
Contact Name:	ELOY LUNA
Organization Name:	LOS ANGELES, CITY OF
Address:	200 North Main Street, Suite 1780
City:	LOS ANGELES

EDGEMONT HOSPITAL (Continued) **S100273140**

Email: eloy.luna@lacity.org
Phone Number: Not reported

Global Id: T0603700738
Contact Type: Regional Board Caseworker
Contact Name: YUE RONG
Organization Name: LOS ANGELES RWQCB (REGION 4)
Address: 320 W. 4TH ST., SUITE 200
City: Los Angeles
Email: yrong@waterboards.ca.gov
Phone Number: Not reported

LUST:
Global Id: T0603700738
Action Type: Other
Date: 05/26/1988
Action: Leak Discovery

Global Id: T0603700738
Action Type: Other
Date: 03/21/1991
Action: Leak Reported

LUST:
Global Id: T0603700738
Status: Completed - Case Closed
Status Date: 07/30/1996

Global Id: T0603700738
Status: Open - Case Begin Date
Status Date: 05/26/1988

Global Id: T0603700738
Status: Open - Site Assessment
Status Date: 11/15/1994

Global Id: T0603700738
Status: Open - Site Assessment
Status Date: 01/10/1995

HIST CORTESE:
Region: CORTESE
Facility County Code: 19
Reg By: LTNKA
Reg Id: 900270089

K60 **MTA - BARNSDALL PARK** **CA CPS-SLIC S104404843**
NE **4800 HOLLYWOOD BLVD** **CA HAZNET N/A**
1/4-1/2 **LOS ANGELES, CA 90027**
0.303 mi.
1598 ft. **Site 3 of 3 in cluster K**

Relative:
Higher

Actual:
418 ft.

CPS-SLIC:

Region:	STATE
Facility Status:	**Completed - Case Closed**
Status Date:	09/26/2003
Global Id:	SL2049T1734
Lead Agency:	LOS ANGELES RWQCB (REGION 4)
Lead Agency Case Number:	Not reported
Latitude:	34.101876
Longitude:	-118.364669
Case Type:	Cleanup Program Site
Case Worker:	Not reported
Local Agency:	Not reported
RB Case Number:	0913
File Location:	Not reported
Potential Media Affected:	Aquifer used for drinking water supply
Potential Contaminants of Concern:	Not reported
Site History:	Not reported

Click here to access the California GeoTracker records for this facility:

SLIC REG 4:

Region:	4
Facility Status:	No further action required
SLIC:	0913
Substance:	TPH
Staff:	Jenny Au

HAZNET:

envid:	S104404843
Year:	2017
GEPAID:	CAD981988033
Contact:	EMMANUEL AMESI
Telephone:	2139783798
Mailing Name:	Not reported
Mailing Address:	111 E FIRST ST RM 600
Mailing City,St,Zip:	LOS ANGELES, CA 900120000
Gen County:	Los Angeles
TSD EPA ID:	CAD028409019
TSD County:	Los Angeles
Waste Category:	Other inorganic solid waste
Disposal Method:	Storage, Bulking, And/Or Transfer Off Site--No Treatment/Reovery (H010-H129) Or (H131-H135)
Tons:	0.025
Cat Decode:	Other inorganic solid waste
Method Decode:	Storage, Bulking, And/Or Transfer Off Site--No Treatment/Reovery (H010-H129) Or (H131-H135)
Facility County:	Los Angeles

envid:	S104404843
Year:	2009
GEPAID:	CAD981988033
Contact:	H.E. MAXWELL, MGMT. ANALYST

MTA - BARNSDALL PARK (Continued) **S104404843**

Telephone:	2139783791
Mailing Name:	Not reported
Mailing Address:	111 E 1ST ST ROOM 600
Mailing City,St,Zip:	LOS ANGELES, CA 900120000
Gen County:	Not reported
TSD EPA ID:	CAD009007626
TSD County:	Not reported
Waste Category:	Asbestos containing waste
Disposal Method:	Landfill Or Surface Impoundment That Will Be Closed As Landfill(To Include On-Site Treatment And/Or Stabilization)
Tons:	2
Cat Decode:	Not reported
Method Decode:	Not reported
Facility County:	Los Angeles

envid:	S104404843
Year:	2008
GEPAID:	CAD981988033
Contact:	H.E. MAXWELL, MGMT. ANALYST
Telephone:	2139783791
Mailing Name:	Not reported
Mailing Address:	111 E 1ST ST ROOM 600
Mailing City,St,Zip:	LOS ANGELES, CA 900120000
Gen County:	Not reported
TSD EPA ID:	AZC950823111
TSD County:	Not reported
Waste Category:	Asbestos containing waste
Disposal Method:	Landfill Or Surface Impoundment That Will Be Closed As Landfill(To Include On-Site Treatment And/Or Stabilization)
Tons:	1.6
Cat Decode:	Not reported
Method Decode:	Not reported
Facility County:	Los Angeles

envid:	S104404843
Year:	2004
GEPAID:	CAD981988033
Contact:	LEE MOORE, MGMT. ANALYST II
Telephone:	2139783798
Mailing Name:	Not reported
Mailing Address:	111 E 1ST ST ROOM 600
Mailing City,St,Zip:	LOS ANGELES, CA 900120000
Gen County:	Not reported
TSD EPA ID:	CAD009007626
TSD County:	Not reported
Waste Category:	Asbestos containing waste
Disposal Method:	Disposal, Land Fill
Tons:	5.3
Cat Decode:	Not reported
Method Decode:	Not reported
Facility County:	Los Angeles

envid:	S104404843
Year:	2001
GEPAID:	CAD981988033
Contact:	LEE MOORE, MGMT. ANALYST II
Telephone:	2139783798

MTA - BARNSDALL PARK (Continued) **S104404843**

Mailing Name:	Not reported
Mailing Address:	111 E 1ST ST ROOM 600
Mailing City,St,Zip:	LOS ANGELES, CA 900120000
Gen County:	Not reported
TSD EPA ID:	CAD050806850
TSD County:	Not reported
Waste Category:	Unspecified aqueous solution
Disposal Method:	Transfer Station
Tons:	0
Cat Decode:	Not reported
Method Decode:	Not reported
Facility County:	Los Angeles

Click this hyperlink while viewing on your computer to access
3 additional CA_HAZNET: record(s) in the EDR Site Report.

61
ENE
1/4-1/2
0.341 mi.
1802 ft.

LAUR METALS CO **CA SWRCY** **S107137230**
1601 N VERMONT AVE **N/A**
LOS ANGELES, CA 90028

Relative:
Higher

Actual:
414 ft.

SWRCY:

Reg Id:	27334
Cert Id:	RC4139
Mailing Address:	PO Box 226907
Mailing City:	Los Angeles
Mailing State:	CA
Mailing Zip Code:	90022
Website:	Not reported
Email:	joshlaor@hotmail.com
Phone Number:	(323) 269-8326
Rural:	N
Operation Begin Date:	05/20/1991
Aluminium:	Y
Glass:	Y
Plastic:	Y
Bimetal:	Y
Hours of Operation:	Mon - Tue 10:00 am - 4:00 pm; Wed Closed; Thr - Sun 10:00 am - 4:00 pm
Organization ID:	19291
Organization Name:	Laur Metals Co

62
ESE
1/4-1/2
0.344 mi.
1816 ft.

QUEEN OF ANGELS HOLLYWOOD PRES **RCRA-LQG** **1000597740**
1300 N VERMONT AVE **CA LUST** **CAD983617663**
LOS ANGELES, CA 90027 **FINDS**
ECHO
CA HAZNET
CA NPDES
CA CIWQS

Relative:
Higher

Actual:
375 ft.

RCRA-LQG:

Date form received by agency:	02/22/2006
Facility name:	HOLLYWOOD PRESBYTERIAN MEDICAL CENTER
Facility address:	1300 N VERMONT AVE LOS ANGELES, CA 90027
EPA ID:	CAD983617663

QUEEN OF ANGELS HOLLYWOOD PRES (Continued) **1000597740**

Contact:	MARK KING
Contact address:	1300 N VERMONT AVE LOS ANGELES, CA 90027
Contact country:	US
Contact telephone:	213-413-3000
Telephone ext.:	6382
Contact email:	MARK.KING@HPMEDCENTER.COM
EPA Region:	09
Classification:	Large Quantity Generator
Description:	Handler: generates 1,000 kg or more of hazardous waste during any calendar month; or generates more than 1 kg of acutely hazardous waste during any calendar month; or generates more than 100 kg of any residue or contaminated soil, waste or other debris resulting from the cleanup of a spill, into or on any land or water, of acutely hazardous waste during any calendar month; or generates 1 kg or less of acutely hazardous waste during any calendar month, and accumulates more than 1 kg of acutely hazardous waste at any time; or generates 100 kg or less of any residue or contaminated soil, waste or other debris resulting from the cleanup of a spill, into or on any land or water, of acutely hazardous waste during any calendar month, and accumulates more than 100 kg of that material at any time

Owner/Operator Summary:

Owner/operator name:	CHA HOLLYWOOD MEDICAL CENTER LP
Owner/operator address:	Not reported Not reported
Owner/operator country:	US
Owner/operator telephone:	Not reported
Owner/operator email:	Not reported
Owner/operator fax:	Not reported
Owner/operator extension:	Not reported
Legal status:	Private
Owner/Operator Type:	Operator
Owner/Op start date:	11/11/2005
Owner/Op end date:	Not reported

Owner/operator name:	CHA HOLLYWOOD MEDICAL CENTER LP
Owner/operator address:	1300 N VERMONT AVE LOS ANGELES, CA 90027
Owner/operator country:	US
Owner/operator telephone:	Not reported
Owner/operator email:	Not reported
Owner/operator fax:	Not reported
Owner/operator extension:	Not reported
Legal status:	Private
Owner/Operator Type:	Owner
Owner/Op start date:	11/11/2005
Owner/Op end date:	Not reported

Handler Activities Summary:

U.S. importer of hazardous waste:	No
Mixed waste (haz. and radioactive):	No
Recycler of hazardous waste:	No
Transporter of hazardous waste:	No
Treater, storer or disposer of HW:	No
Underground injection activity:	No

QUEEN OF ANGELS HOLLYWOOD PRES (Continued) **1000597740**

On-site burner exemption: No
Furnace exemption: No
Used oil fuel burner: No
Used oil processor: No
User oil refiner: No
Used oil fuel marketer to burner: No
Used oil Specification marketer: No
Used oil transfer facility: No
Used oil transporter: No

Universal Waste Summary:
Waste type: Batteries
Accumulated waste on-site: Yes
Generated waste on-site: Yes

Waste type: Lamps
Accumulated waste on-site: Yes
Generated waste on-site: Yes

Waste type: Thermostats
Accumulated waste on-site: Yes
Generated waste on-site: Yes

. Waste code: D011
. Waste name: SILVER

Historical Generators:
Date form received by agency: 01/31/1992
Site name: QUEEN OF ANGELES HPMC
Classification: Small Quantity Generator

Violation Status: No violations found

LUST:
Lead Agency: LOS ANGELES, CITY OF
Case Type: LUST Cleanup Site
Geo Track: http://geotracker.waterboards.ca.gov/profile_report.asp?global_id=T0603769055
Global Id: T0603769055
Latitude: 34.096196
Longitude: -118.291034
Status: Completed - Case Closed
Status Date: 05/07/2013
Case Worker: EL
RB Case Number: Not reported
Local Agency: LOS ANGELES, CITY OF
File Location: Not reported
Local Case Number: XS0001682
Potential Media Affect: Soil
Potential Contaminants of Concern: Diesel
Site History: Not reported

LUST:
Global Id: T0603769055
Contact Type: Local Agency Caseworker
Contact Name: ELOY LUNA
Organization Name: LOS ANGELES, CITY OF
Address: 200 North Main Street, Suite 1780

QUEEN OF ANGELS HOLLYWOOD PRES (Continued) **1000597740**

City: LOS ANGELES
Email: eloy.luna@lacity.org
Phone Number: Not reported

Global Id: T0603769055
Contact Type: Regional Board Caseworker
Contact Name: YUE RONG
Organization Name: LOS ANGELES RWQCB (REGION 4)
Address: 320 W. 4TH ST., SUITE 200
City: Los Angeles
Email: yrong@waterboards.ca.gov
Phone Number: Not reported

LUST:
Global Id: T0603769055
Action Type: ENFORCEMENT
Date: 05/07/2013
Action: Closure/No Further Action Letter

Global Id: T0603769055
Action Type: Other
Date: 07/31/1999
Action: Leak Discovery

Global Id: T0603769055
Action Type: Other
Date: 10/12/1999
Action: Leak Reported

LUST:
Global Id: T0603769055
Status: Completed - Case Closed
Status Date: 05/07/2013

Global Id: T0603769055
Status: Open - Case Begin Date
Status Date: 07/31/1999

Global Id: T0603769055
Status: Open - Site Assessment
Status Date: 11/07/2006

FINDS:

Registry ID: 110002867979

Environmental Interest/Information System
AIR EMISSIONS CLASSIFICATION UNKNOWN

California Hazardous Waste Tracking System - Datamart (HWTS-DATAMART) provides California with information on hazardous waste shipments for generators, transporters, and treatment, storage, and disposal facilities.

RCRAInfo is a national information system that supports the Resource

QUEEN OF ANGELS HOLLYWOOD PRES (Continued) **1000597740**

Conservation and Recovery Act (RCRA) program through the tracking of events and activities related to facilities that generate, transport, and treat, store, or dispose of hazardous waste. RCRAInfo allows RCRA program staff to track the notification, permit, compliance, and corrective action activities required under RCRA.

Click this hyperlink while viewing on your computer to access additional FINDS: detail in the EDR Site Report.

ECHO:

Envid:	1000597740
Registry ID:	110002867979
DFR URL:	http://echo.epa.gov/detailed-facility-report?fid=110002867979

HAZNET:

envid:	1000597740
Year:	2017
GEPAID:	CAD983617663
Contact:	HEATHER BAILEY
Telephone:	3239134372
Mailing Name:	Not reported
Mailing Address:	1300 NORTH VERMONT AVENUE
Mailing City,St,Zip:	LOS ANGELES, CA 900270000
Gen County:	Los Angeles
TSD EPA ID:	UTD981552177
TSD County:	99
Waste Category:	Laboratory waste chemicals
Disposal Method:	Incineration--Thermal Destruction Other Than Use As A Fuel
Tons:	0.3275
Cat Decode:	Laboratory waste chemicals
Method Decode:	Incineration--Thermal Destruction Other Than Use As A Fuel
Facility County:	Los Angeles

envid:	1000597740
Year:	2017
GEPAID:	CAD983617663
Contact:	HEATHER BAILEY
Telephone:	3239134372
Mailing Name:	Not reported
Mailing Address:	1300 NORTH VERMONT AVENUE
Mailing City,St,Zip:	LOS ANGELES, CA 900270000
Gen County:	Los Angeles
TSD EPA ID:	UTD981552177
TSD County:	99
Waste Category:	Laboratory waste chemicals
Disposal Method:	Incineration--Thermal Destruction Other Than Use As A Fuel
Tons:	0.3275
Cat Decode:	Laboratory waste chemicals
Method Decode:	Incineration--Thermal Destruction Other Than Use As A Fuel
Facility County:	Los Angeles

envid:	1000597740
Year:	2017
GEPAID:	CAD983617663
Contact:	HEATHER BAILEY

QUEEN OF ANGELS HOLLYWOOD PRES (Continued) **1000597740**

Telephone:	3239134372
Mailing Name:	Not reported
Mailing Address:	1300 NORTH VERMONT AVENUE
Mailing City,St,Zip:	LOS ANGELES, CA 900270000
Gen County:	Los Angeles
TSD EPA ID:	CAD028409019
TSD County:	Los Angeles
Waste Category:	Other inorganic solid waste
Disposal Method:	Storage, Bulking, And/Or Transfer Off Site--No Treatment/Reovery (H010-H129) Or (H131-H135)
Tons:	0.45
Cat Decode:	Other inorganic solid waste
Method Decode:	Storage, Bulking, And/Or Transfer Off Site--No Treatment/Reovery (H010-H129) Or (H131-H135)
Facility County:	Los Angeles

envid:	1000597740
Year:	2017
GEPAID:	CAD983617663
Contact:	HEATHER BAILEY
Telephone:	3239134372
Mailing Name:	Not reported
Mailing Address:	1300 NORTH VERMONT AVENUE
Mailing City,St,Zip:	LOS ANGELES, CA 900270000
Gen County:	Los Angeles
TSD EPA ID:	CAD028409019
TSD County:	Los Angeles
Waste Category:	Other inorganic solid waste
Disposal Method:	Storage, Bulking, And/Or Transfer Off Site--No Treatment/Reovery (H010-H129) Or (H131-H135)
Tons:	0.45
Cat Decode:	Other inorganic solid waste
Method Decode:	Storage, Bulking, And/Or Transfer Off Site--No Treatment/Reovery (H010-H129) Or (H131-H135)
Facility County:	Los Angeles

envid:	1000597740
Year:	2017
GEPAID:	CAD983617663
Contact:	HEATHER BAILEY
Telephone:	3239134372
Mailing Name:	Not reported
Mailing Address:	1300 NORTH VERMONT AVENUE
Mailing City,St,Zip:	LOS ANGELES, CA 900270000
Gen County:	Los Angeles
TSD EPA ID:	CAD009007626
TSD County:	Los Angeles
Waste Category:	Asbestos containing waste
Disposal Method:	Landfill Or Surface Impoundment That Will Be Closed As Landfill(To Include On-Site Treatment And/Or Stabilization)
Tons:	36.8
Cat Decode:	Asbestos containing waste
Method Decode:	Landfill Or Surface Impoundment That Will Be Closed As Landfill(To Include On-Site Treatment And/Or Stabilization)
Facility County:	Los Angeles

QUEEN OF ANGELS HOLLYWOOD PRES (Continued) **1000597740**

Click this hyperlink while viewing on your computer to access
475 additional CA_HAZNET: record(s) in the EDR Site Report.

NPDES:

Facility Status:	Not reported
NPDES Number:	Not reported
Region:	Not reported
Agency Number:	Not reported
Regulatory Measure ID:	Not reported
Place ID:	Not reported
Order Number:	Not reported
WDID:	4 19C384370
Regulatory Measure Type:	Construction
Program Type:	Not reported
Adoption Date Of Regulatory Measure:	Not reported
Effective Date Of Regulatory Measure:	Not reported
Termination Date Of Regulatory Measure:	Not reported
Expiration Date Of Regulatory Measure:	Not reported
Discharge Address:	Not reported
Discharge Name:	Not reported
Discharge City:	Not reported
Discharge State:	Not reported
Discharge Zip:	Not reported
Status:	Active
Status Date:	08/22/2018
Operator Name:	CHA Hollywood Medical Center
Operator Address:	1300 N Vermont Ave
Operator City:	Los Angeles
Operator State:	California
Operator Zip:	90027

Facility Status:	Active
NPDES Number:	CAS000002
Region:	4
Agency Number:	0
Regulatory Measure ID:	495644
Place ID:	Not reported
Order Number:	2009-0009-DWQ
WDID:	4 19C384370
Regulatory Measure Type:	Enrollee
Program Type:	Construction
Adoption Date Of Regulatory Measure:	Not reported
Effective Date Of Regulatory Measure:	08/22/2018
Termination Date Of Regulatory Measure:	Not reported
Expiration Date Of Regulatory Measure:	Not reported
Discharge Address:	1300 N Vermont Ave
Discharge Name:	CHA Hollywood Medical Center
Discharge City:	Los Angeles
Discharge State:	California
Discharge Zip:	90027
Status:	Not reported
Status Date:	Not reported
Operator Name:	Not reported
Operator Address:	Not reported
Operator City:	Not reported
Operator State:	Not reported
Operator Zip:	Not reported

QUEEN OF ANGELS HOLLYWOOD PRES (Continued) **1000597740**

CIWQS:

Agency:	CHA Hollywood Medical Center
Agency Address:	1300 N Vermont Ave, Los Angeles, CA 90027
Place/Project Type:	Construction - Below Ground, Water/Sewer Line, Electrical, Communication Line, Commercial
SIC/NAICS:	Not reported
Region:	4
Program:	CONSTW
Regulatory Measure Status:	Active
Regulatory Measure Type:	Storm water construction
Order Number:	2009-0009-DWQ
WDID:	4 19C384370
NPDES Number:	CAS000002
Adoption Date:	Not reported
Effective Date:	08/22/2018
Termination Date:	Not reported
Expiration/Review Date:	Not reported
Design Flow:	Not reported
Major/Minor:	Not reported
Complexity:	Not reported
TTWQ:	Not reported
Enforcement Actions within 5 years:	0
Violations within 5 years:	0
Latitude:	34.096222
Longitude:	-118.290611

L63 **PACIFIC BELL** **RCRA-SQG** **1000250325**
ESE **1255 N VERMONT** **CA LUST** **CAT080022668**
1/4-1/2 **LOS ANGELES, CA 90029** **CA UST**
0.351 mi. **CA SWEEPS UST**
1851 ft. **Site 1 of 2 in cluster L** **CA HIST UST**
CA FID UST
Relative: **FINDS**
Lower **ECHO**
CA HAZNET
Actual: **CA HIST CORTESE**
362 ft.

RCRA-SQG:

Date form received by agency:	09/01/1996
Facility name:	PACIFIC BELL
Facility address:	1255 N VERMONT LOS ANGELES, CA 90029
EPA ID:	CAT080022668
Mailing address:	170 N FAIR OAKS RM 104 PASADENA, CA 91103
Contact:	Not reported
Contact address:	Not reported Not reported
Contact country:	US
Contact telephone:	Not reported
Contact email:	Not reported
EPA Region:	09
Classification:	Small Small Quantity Generator
Description:	Handler: generates more than 100 and less than 1000 kg of hazardous waste during any calendar month and accumulates less than 6000 kg of hazardous waste at any time; or generates 100 kg or less of hazardous waste during any calendar month, and accumulates more than 1000 kg of

PACIFIC BELL (Continued) **1000250325**

hazardous waste at any time

Owner/Operator Summary:
Owner/operator name: NOT REQUIRED
Owner/operator address: NOT REQUIRED
NOT REQUIRED, ME 99999
Owner/operator country: Not reported
Owner/operator telephone: 415-555-1212
Owner/operator email: Not reported
Owner/operator fax: Not reported
Owner/operator extension: Not reported
Legal status: Private
Owner/Operator Type: Owner
Owner/Op start date: Not reported
Owner/Op end date: Not reported

Owner/operator name: NOT REQUIRED
Owner/operator address: NOT REQUIRED
NOT REQUIRED, ME 99999
Owner/operator country: Not reported
Owner/operator telephone: 415-555-1212
Owner/operator email: Not reported
Owner/operator fax: Not reported
Owner/operator extension: Not reported
Legal status: Private
Owner/Operator Type: Operator
Owner/Op start date: Not reported
Owner/Op end date: Not reported

Handler Activities Summary:
U.S. importer of hazardous waste: No
Mixed waste (haz. and radioactive): No
Recycler of hazardous waste: No
Transporter of hazardous waste: No
Treater, storer or disposer of HW: No
Underground injection activity: No
On-site burner exemption: No
Furnace exemption: No
Used oil fuel burner: No
Used oil processor: No
User oil refiner: No
Used oil fuel marketer to burner: No
Used oil Specification marketer: No
Used oil transfer facility: No
Used oil transporter: No

Historical Generators:
Date form received by agency: 04/09/1990
Site name: PACIFIC BELL-LOS ANGELES
Classification: Large Quantity Generator

Date form received by agency: 01/19/1981
Site name: PACIFIC BELL
Classification: Large Quantity Generator

Violation Status: No violations found

PACIFIC BELL (Continued) **1000250325**

LUST:
Lead Agency: LOS ANGELES RWQCB (REGION 4)
Case Type: LUST Cleanup Site
Geo Track: http://geotracker.waterboards.ca.gov/profile_report.asp?global_id=T0603700778
Global Id: T0603700778
Latitude: 34.0946547
Longitude: -118.291872
Status: Completed - Case Closed
Status Date: 07/27/1998
Case Worker: Not reported
RB Case Number: 900290152
Local Agency: LOS ANGELES, CITY OF
File Location: Not reported
Local Case Number: Not reported
Potential Media Affect: Soil
Potential Contaminants of Concern: Other Solvent or Non-Petroleum Hydrocarbon
Site History: Not reported

LUST:
Global Id: T0603700778
Contact Type: Local Agency Caseworker
Contact Name: ELOY LUNA
Organization Name: LOS ANGELES, CITY OF
Address: 200 North Main Street, Suite 1780
City: LOS ANGELES
Email: eloy.luna@lacity.org
Phone Number: Not reported

LUST:
Global Id: T0603700778
Action Type: Other
Date: 06/27/1990
Action: Leak Reported

LUST:
Global Id: T0603700778
Status: Completed - Case Closed
Status Date: 07/27/1998

Global Id: T0603700778
Status: Open - Case Begin Date
Status Date: 01/31/1989

Global Id: T0603700778
Status: Open - Site Assessment
Status Date: 01/31/1989

LUST REG 4:
Region: 4
Regional Board: 04
County: Los Angeles
Facility Id: 900290152
Status: Case Closed
Substance: Hydrocarbons
Substance Quantity: Not reported

PACIFIC BELL (Continued) **1000250325**

Local Case No:	Not reported	
Case Type:	Soil	
Abatement Method Used at the Site:		Not reported
Global ID:	T0603700778	
W Global ID:	Not reported	
Staff:	MSH	
Local Agency:	19050	
Cross Street:	SANTA MONICA	
Enforcement Type:	Not reported	
Date Leak Discovered:	Not reported	
Date Leak First Reported:		6/27/1990
Date Leak Record Entered:	8/25/1990	
Date Confirmation Began:	Not reported	
Date Leak Stopped:	Not reported	
Date Case Last Changed on Database:		6/2/1998
Date the Case was Closed:		7/27/1998
How Leak Discovered:	Not reported	
How Leak Stopped:	Not reported	
Cause of Leak:	UNK	
Leak Source:	UNK	
Operator:	OLD CASE #082490-06	
Water System:	Not reported	
Well Name:	Not reported	
Approx. Dist To Production Well (ft):		9833.646229888173832230742783
Source of Cleanup Funding:		UNK
Preliminary Site Assessment Workplan Submitted:		1/31/1989
Preliminary Site Assessment Began:		Not reported
Pollution Characterization Began:		Not reported
Remediation Plan Submitted:		Not reported
Remedial Action Underway:		Not reported
Post Remedial Action Monitoring Began:		Not reported
Enforcement Action Date:		Not reported
Historical Max MTBE Date:		Not reported
Hist Max MTBE Conc in Groundwater:		Not reported
Hist Max MTBE Conc in Soil:		Not reported
Significant Interim Remedial Action Taken:		Not reported
GW Qualifier:	Not reported	
Soil Qualifier:	Not reported	
Organization:	Not reported	
Owner Contact:	Not reported	
Responsible Party:	PACIFIC BELL ENVIRONMENTAL	
RP Address:	2600 CAMINO RAMON, RM 1N200, SAN RAMON, CA 94583	
Program:	LUST	
Lat/Long:	34.0946547 / -1	
Local Agency Staff:	PEJ	
Beneficial Use:	Not reported	
Priority:	LOP/LOW - LOW POTENTIAL HEALTH/SAFTY/ENVIRONMENTAL IMPACT	
Cleanup Fund Id:	Not reported	
Suspended:	Not reported	
Assigned Name:	Not reported	
Summary:	3/19/97 - INFORMATION LETTER SENT & FOLLOW-UP. INFORMATION LETTER SENT & FOLLOW-UP.	6/09/97 -

UST:

Facility ID:	24785
Permitting Agency:	LOS ANGELES, CITY OF
Latitude:	34.096041

PACIFIC BELL (Continued) **1000250325**

Longitude: -118.2905674

Facility ID: FA0001779
Permitting Agency: Los Angeles City Fire Department
Latitude: 34.09476
Longitude: -118.29181

SWEEPS UST:
Status: Not reported
Comp Number: 3390
Number: Not reported
Board Of Equalization: 44-001027
Referral Date: Not reported
Action Date: Not reported
Created Date: Not reported
Owner Tank Id: Not reported
SWRCB Tank Id: 19-050-003390-000001
Tank Status: Not reported
Capacity: 10000
Active Date: Not reported
Tank Use: M.V. FUEL
STG: PRODUCT
Content: DIESEL
Number Of Tanks: 1

HIST UST:
File Number: 00027B16
URL: http://geotracker.waterboards.ca.gov/ustpdfs/pdf/00027B16.pdf
Region: STATE
Facility ID: 00000061254
Facility Type: Other
Other Type: SIC 4800
Contact Name: E.J. KOEHLER
Telephone: 4155426758
Owner Name: PACIFIC BELL
Owner Address: 370 THIRD STREET
Owner City,St,Zip: SAN FRANCISCO, CA 94107
Total Tanks: 0001

Tank Num: 001
Container Num: 1
Year Installed: 1974
Tank Capacity: 00010000
Tank Used for: PRODUCT
Type of Fuel: DIESEL
Container Construction Thickness: Not reported
Leak Detection: None

Click here for Geo Tracker PDF:

CA FID UST:
Facility ID: 19002681
Regulated By: UTNKI
Regulated ID: 00061254
Cortese Code: Not reported
SIC Code: Not reported

PACIFIC BELL (Continued) **1000250325**

Facility Phone: 8185784181
Mail To: Not reported
Mailing Address: 370 3RD ST
Mailing Address 2: Not reported
Mailing City,St,Zip: LOS ANGELES 900290000
Contact: Not reported
Contact Phone: Not reported
DUNs Number: Not reported
NPDES Number: Not reported
EPA ID: Not reported
Comments: Not reported
Status: Inactive

FINDS:

Registry ID: 110002950842

Environmental Interest/Information System
California Hazardous Waste Tracking System - Datamart (HWTS-DATAMART) provides California with information on hazardous waste shipments for generators, transporters, and treatment, storage, and disposal facilities.

RCRAInfo is a national information system that supports the Resource Conservation and Recovery Act (RCRA) program through the tracking of events and activities related to facilities that generate, transport, and treat, store, or dispose of hazardous waste. RCRAInfo allows RCRA program staff to track the notification, permit, compliance, and corrective action activities required under RCRA.

STATE MASTER

Click this hyperlink while viewing on your computer to access additional FINDS: detail in the EDR Site Report.

ECHO:
Envid: 1000250325
Registry ID: 110002950842
DFR URL: http://echo.epa.gov/detailed-facility-report?fid=110002950842

HAZNET:
envid: 1000250325
Year: 2017
GEPAID: CAT080022668
Contact: DERONICA LAMB
Telephone: 2147410464
Mailing Name: Not reported
Mailing Address: 308 S. AKARD ST.
Mailing City,St,Zip: DALLAS, TX 752020000
Gen County: Los Angeles
TSD EPA ID: CAD008302903
TSD County: Los Angeles
Waste Category: Off-specification, aged or surplus organics
Disposal Method: Storage, Bulking, And/Or Transfer Off Site--No Treatment/Reovery (H010-H129) Or (H131-H135)

PACIFIC BELL (Continued) **1000250325**

Tons:	0.12
Cat Decode:	Off-specification, aged or surplus organics
Method Decode:	Storage, Bulking, And/Or Transfer Off Site--No Treatment/Reovery (H010-H129) Or (H131-H135)
Facility County:	Los Angeles
envid:	1000250325
Year:	2017
GEPAID:	CAT080022668
Contact:	DERONICA LAMB
Telephone:	2147410464
Mailing Name:	Not reported
Mailing Address:	308 S. AKARD ST.
Mailing City,St,Zip:	DALLAS, TX 752020000
Gen County:	Los Angeles
TSD EPA ID:	CAD008302903
TSD County:	Los Angeles
Waste Category:	Liquids with pH <= 2
Disposal Method:	Storage, Bulking, And/Or Transfer Off Site--No Treatment/Reovery (H010-H129) Or (H131-H135)
Tons:	0.2
Cat Decode:	Liquids with pH <= 2
Method Decode:	Storage, Bulking, And/Or Transfer Off Site--No Treatment/Reovery (H010-H129) Or (H131-H135)
Facility County:	Los Angeles
envid:	1000250325
Year:	2017
GEPAID:	CAT080022668
Contact:	DERONICA LAMB
Telephone:	2147410464
Mailing Name:	Not reported
Mailing Address:	308 S. AKARD ST.
Mailing City,St,Zip:	DALLAS, TX 752020000
Gen County:	Los Angeles
TSD EPA ID:	CAD008302903
TSD County:	Los Angeles
Waste Category:	Liquids with pH <= 2
Disposal Method:	Storage, Bulking, And/Or Transfer Off Site--No Treatment/Reovery (H010-H129) Or (H131-H135)
Tons:	0.2
Cat Decode:	Liquids with pH <= 2
Method Decode:	Storage, Bulking, And/Or Transfer Off Site--No Treatment/Reovery (H010-H129) Or (H131-H135)
Facility County:	Los Angeles
envid:	1000250325
Year:	2017
GEPAID:	CAT080022668
Contact:	DERONICA LAMB
Telephone:	2147410464
Mailing Name:	Not reported
Mailing Address:	308 S. AKARD ST.
Mailing City,St,Zip:	DALLAS, TX 752020000
Gen County:	Los Angeles
TSD EPA ID:	CAD008302903
TSD County:	Los Angeles

PACIFIC BELL (Continued) **1000250325**

Waste Category:	Off-specification, aged or surplus organics
Disposal Method:	Storage, Bulking, And/Or Transfer Off Site--No Treatment/Reovery (H010-H129) Or (H131-H135)
Tons:	0.12
Cat Decode:	Off-specification, aged or surplus organics
Method Decode:	Storage, Bulking, And/Or Transfer Off Site--No Treatment/Reovery (H010-H129) Or (H131-H135)
Facility County:	Los Angeles
envid:	1000250325
Year:	2016
GEPAID:	CAT080022668
Contact:	SEAN MCFARLANE
Telephone:	9252776725
Mailing Name:	Not reported
Mailing Address:	1 AT&T WAY ROOM 1A111C
Mailing City,St,Zip:	BEDMINSTER, NJ 079212693
Gen County:	Los Angeles
TSD EPA ID:	CAD044429835
TSD County:	Los Angeles
Waste Category:	Liquids with pH <= 2
Disposal Method:	Storage, Bulking, And/Or Transfer Off Site--No Treatment/Reovery (H010-H129) Or (H131-H135)
Tons:	0.07506
Cat Decode:	Not reported
Method Decode:	Not reported
Facility County:	Los Angeles

Click this hyperlink while viewing on your computer to access
69 additional CA_HAZNET: record(s) in the EDR Site Report.

HIST CORTESE:

Region:	CORTESE
Facility County Code:	19
Reg By:	LTNKA
Reg Id:	900290152

64
WSW
1/4-1/2
0.357 mi.
1887 ft.

RAMONA PRIMARY SITE NO. 1 **CA ENVIROSTOR S107737125**
HOBART BOULEVARD/FOUNTAIN AVENUE/HARVARD BLVD. **CA SCH N/A**
LOS ANGELES, CA 90029

Relative:
Lower

Actual:
359 ft.

ENVIROSTOR:

Facility ID:	19820083
Status:	Inactive - Withdrawn
Status Date:	02/10/2000
Site Code:	404039
Site Type:	School Investigation
Site Type Detailed:	School
Acres:	1.9
NPL:	NO
Regulatory Agencies:	SMBRP
Lead Agency:	SMBRP
Program Manager:	Not reported
Supervisor:	Mark Malinowski
Division Branch:	Southern California Schools & Brownfields Outreach

RAMONA PRIMARY SITE NO. 1 (Continued) **S107737125**

Assembly: 43
Senate: 24
Special Program: Not reported
Restricted Use: NO
Site Mgmt Req: NONE SPECIFIED
Funding: School District
Latitude: 34.09500
Longitude: -118.3037
APN: NONE SPECIFIED
Past Use: * EDUCATIONAL SERVICES
Potential COC: NONE SPECIFIED
Confirmed COC: NONE SPECIFIED
Potential Description: NONE SPECIFIED
Alias Name: LA USD-RAMONA PRIMARY SITE #1/VCA
Alias Type: Alternate Name
Alias Name: LAUSD
Alias Type: Alternate Name
Alias Name: LAUSD-RAMONA PRIMARY SITE #1/CDE
Alias Type: Alternate Name
Alias Name: RAMONA PRIMARY SITE #1
Alias Type: Alternate Name
Alias Name: RAMONA PRIMARY SITE#1
Alias Type: Alternate Name
Alias Name: 304098
Alias Type: Project Code (Site Code)
Alias Name: 404039
Alias Type: Project Code (Site Code)
Alias Name: 19820083
Alias Type: Envirostor ID Number

Completed Info:
Completed Area Name: PROJECT WIDE
Completed Sub Area Name: Not reported
Completed Document Type: Phase 1
Completed Date: 02/11/2000
Comments: Not reported

Completed Area Name: PROJECT WIDE
Completed Sub Area Name: Not reported
Completed Document Type: Environmental Oversight Agreement
Completed Date: 02/10/2000
Comments: Not reported

Completed Area Name: PROJECT WIDE
Completed Sub Area Name: Not reported
Completed Document Type: Cost Recovery Closeout Memo
Completed Date: 01/13/2015
Comments: Not reported

Future Area Name: Not reported
Future Sub Area Name: Not reported
Future Document Type: Not reported
Future Due Date: Not reported
Schedule Area Name: Not reported
Schedule Sub Area Name: Not reported
Schedule Document Type: Not reported
Schedule Due Date: Not reported
Schedule Revised Date: Not reported

RAMONA PRIMARY SITE NO. 1 (Continued) **S107737125**

SCH:

Facility ID:	19820083
Site Type:	School Investigation
Site Type Detail:	School
Site Mgmt. Req.:	NONE SPECIFIED
Acres:	1.9
National Priorities List:	NO
Cleanup Oversight Agencies:	SMBRP
Lead Agency:	SMBRP
Lead Agency Description:	DTSC - Site Cleanup Program
Project Manager:	Not reported
Supervisor:	Mark Malinowski
Division Branch:	Southern California Schools & Brownfields Outreach
Site Code:	404039
Assembly:	43
Senate:	24
Special Program Status:	Not reported
Status:	Inactive - Withdrawn
Status Date:	02/10/2000
Restricted Use:	NO
Funding:	School District
Latitude:	34.09500
Longitude:	-118.3037
APN:	NONE SPECIFIED
Past Use:	* EDUCATIONAL SERVICES
Potential COC:	NONE SPECIFIED
Confirmed COC:	NONE SPECIFIED
Potential Description:	NONE SPECIFIED
Alias Name:	LA USD-RAMONA PRIMARY SITE #1/VCA
Alias Type:	Alternate Name
Alias Name:	LAUSD
Alias Type:	Alternate Name
Alias Name:	LAUSD-RAMONA PRIMARY SITE #1/CDE
Alias Type:	Alternate Name
Alias Name:	RAMONA PRIMARY SITE #1
Alias Type:	Alternate Name
Alias Name:	RAMONA PRIMARY SITE#1
Alias Type:	Alternate Name
Alias Name:	304098
Alias Type:	Project Code (Site Code)
Alias Name:	404039
Alias Type:	Project Code (Site Code)
Alias Name:	19820083
Alias Type:	Envirostor ID Number

Completed Info:

Completed Area Name:	PROJECT WIDE
Completed Sub Area Name:	Not reported
Completed Document Type:	Phase 1
Completed Date:	02/11/2000
Comments:	Not reported
Completed Area Name:	PROJECT WIDE
Completed Sub Area Name:	Not reported
Completed Document Type:	Environmental Oversight Agreement
Completed Date:	02/10/2000

RAMONA PRIMARY SITE NO. 1 (Continued) **S107737125**

Comments: Not reported

Completed Area Name: PROJECT WIDE
Completed Sub Area Name: Not reported
Completed Document Type: Cost Recovery Closeout Memo
Completed Date: 01/13/2015
Comments: Not reported

Future Area Name: Not reported
Future Sub Area Name: Not reported
Future Document Type: Not reported
Future Due Date: Not reported
Schedule Area Name: Not reported
Schedule Sub Area Name: Not reported
Schedule Document Type: Not reported
Schedule Due Date: Not reported
Schedule Revised Date: Not reported

L65 **76 PRODUCTS STATION #3647** **CA LUST S102590728**
ESE **1270 VERMONT AVE N** **CA HIST CORTESE N/A**
1/4-1/2 **LOS ANGELES, CA 90029**
0.366 mi.
1934 ft. **Site 2 of 2 in cluster L**

Relative:
Lower

Actual:
368 ft.

LUST:
Lead Agency: LOS ANGELES RWQCB (REGION 4)
Case Type: LUST Cleanup Site
Geo Track: http://geotracker.waterboards.ca.gov/profile_report.asp?global_id=T0603700771
Global Id: T0603700771
Latitude: 34.095232
Longitude: -118.291418
Status: Completed - Case Closed
Status Date: 04/20/1998
Case Worker: AS
RB Case Number: 900290089
Local Agency: LOS ANGELES, CITY OF
File Location: Not reported
Local Case Number: Not reported
Potential Media Affect: Aquifer used for drinking water supply
Potential Contaminants of Concern: Gasoline
Site History: Not reported

LUST:
Global Id: T0603700771
Contact Type: Regional Board Caseworker
Contact Name: ADNAN SIDDIQUI
Organization Name: LOS ANGELES RWQCB (REGION 4)
Address: 320 W. 4TH ST., SUITE 200
City: LOS ANGELES
Email: asiddiqui@waterboards.ca.gov
Phone Number: Not reported

Global Id: T0603700771
Contact Type: Local Agency Caseworker
Contact Name: ELOY LUNA
Organization Name: LOS ANGELES, CITY OF
Address: 200 North Main Street, Suite 1780
City: LOS ANGELES

76 PRODUCTS STATION #3647 (Continued) **S102590728**

Email: eloy.luna@lacity.org
Phone Number: Not reported

LUST:
Global Id: T0603700771
Action Type: Other
Date: 08/15/1985
Action: Leak Reported

LUST:
Global Id: T0603700771
Status: Completed - Case Closed
Status Date: 04/20/1998

Global Id: T0603700771
Status: Open - Case Begin Date
Status Date: 08/15/1985

Global Id: T0603700771
Status: Open - Remediation
Status Date: 12/28/1993

Global Id: T0603700771
Status: Open - Site Assessment
Status Date: 01/20/1989

LUST REG 4:

Region:	4	
Regional Board:	04	
County:	Los Angeles	
Facility Id:	900290089	
Status:	Case Closed	
Substance:	Gasoline	
Substance Quantity:	Not reported	
Local Case No:	Not reported	
Case Type:	Groundwater	
Abatement Method Used at the Site:		VE
Global ID:	T0603700771	
W Global ID:	Not reported	
Staff:	AS	
Local Agency:	19050	
Cross Street:	FOUNTAIN AVE	
Enforcement Type:	Not reported	
Date Leak Discovered:	Not reported	
Date Leak First Reported:		8/15/1985
Date Leak Record Entered:	12/31/1986	
Date Confirmation Began:	Not reported	
Date Leak Stopped:	Not reported	
Date Case Last Changed on Database:		4/15/1999
Date the Case was Closed:		4/20/1998
How Leak Discovered:	Not reported	
How Leak Stopped:	Not reported	
Cause of Leak:	UNK	
Leak Source:	UNK	
Operator:	Not reported	

76 PRODUCTS STATION #3647 (Continued) **S102590728**

Water System:	Not reported	
Well Name:	Not reported	
Approx. Dist To Production Well (ft):		9950.650864122022252700224171
Source of Cleanup Funding:		UNK
Preliminary Site Assessment Workplan Submitted:		Not reported
Preliminary Site Assessment Began:		Not reported
Pollution Characterization Began:		1/20/1989
Remediation Plan Submitted:		Not reported
Remedial Action Underway:		12/28/1993
Post Remedial Action Monitoring Began:		Not reported
Enforcement Action Date:		Not reported
Historical Max MTBE Date:		1/1/1965
Hist Max MTBE Conc in Groundwater:		810
Hist Max MTBE Conc in Soil:		Not reported
Significant Interim Remedial Action Taken:		Yes
GW Qualifier:	Not reported	
Soil Qualifier:	Not reported	
Organization:	Not reported	
Owner Contact:	Not reported	
Responsible Party:	TOSCO MARKETING COMPANY	
RP Address:	P.O. BOX 25376, SANTA ANA, CA 92799-5376	
Program:	LUST	
Lat/Long:	34.0949057 / -1	
Local Agency Staff:	PEJ	
Beneficial Use:	Not reported	
Priority:	Not reported	
Cleanup Fund Id:	Not reported	
Suspended:	Not reported	
Assigned Name:	Not reported	
Summary:	12/31/97 4TH QTR 97 FLUID LEVEL MON & GW 03/31/98 1ST QTR 98 FLUID LEVEL MON & GW 06/30/98 2ND QTR 98 FLUID LEVEL MON & GW 09/30/98 3RD QTR 98 FLUID LEVEL MON & GW	

HIST CORTESE:

Region:	CORTESE
Facility County Code:	19
Reg By:	LTNKA
Reg Id:	900290089

M66
East
1/4-1/2
0.376 mi.
1987 ft.

Relative:
Higher

Actual:
394 ft.

CHILDREN'S HOSPITAL OF LOS ANGELES
4650 SUNSET BOULEVARD
LOS ANGELES, CA 90027

Site 1 of 3 in cluster M

RCRA-LQG **1000278867**
CA ENVIROSTOR **CAD981399900**
CA HIST UST
CA FID UST
FINDS
ECHO
CA EMI
WI MANIFEST
NY MANIFEST
LA Co. Site Mitigation

RCRA-LQG:

Date form received by agency:	07/14/2010
Facility name:	CHILDREN HOSPITAL OF LOS ANGELES
Facility address:	4650 SUNSET BLVD LOS ANGELES, CA 90027
EPA ID:	CAD981399900

CHILDREN'S HOSPITAL OF LOS ANGELES (Continued) **1000278867**

Mailing address: SUNSET BLVD
LOS ANGELES, CA 90027
Contact: SANTIAGO CHAMBERS
Contact address: SUNSET BLVD
LOS ANGELES, CA 90027
Contact country: US
Contact telephone: 323-361-2372
Contact email: SCHAMBERS@CHLA.USC.EDU
EPA Region: 09
Classification: Large Quantity Generator
Description: Handler: generates 1,000 kg or more of hazardous waste during any calendar month; or generates more than 1 kg of acutely hazardous waste during any calendar month; or generates more than 100 kg of any residue or contaminated soil, waste or other debris resulting from the cleanup of a spill, into or on any land or water, of acutely hazardous waste during any calendar month; or generates 1 kg or less of acutely hazardous waste during any calendar month, and accumulates more than 1 kg of acutely hazardous waste at any time; or generates 100 kg or less of any residue or contaminated soil, waste or other debris resulting from the cleanup of a spill, into or on any land or water, of acutely hazardous waste during any calendar month, and accumulates more than 100 kg of that material at any time

Owner/Operator Summary:
Owner/operator name: WALTER NOCE
Owner/operator address: 4650 SUNSET BLVD. MAILSTOP #42
LOS ANGELES, CA 90027
Owner/operator country: US
Owner/operator telephone: Not reported
Owner/operator email: Not reported
Owner/operator fax: Not reported
Owner/operator extension: Not reported
Legal status: Private
Owner/Operator Type: Owner
Owner/Op start date: 05/01/1995
Owner/Op end date: Not reported

Owner/operator name: CHILDREN'S HOSP OF LA
Owner/operator address: NOT REQUIRED
NOT REQUIRED, ME 99999
Owner/operator country: Not reported
Owner/operator telephone: 415-555-1212
Owner/operator email: Not reported
Owner/operator fax: Not reported
Owner/operator extension: Not reported
Legal status: Private
Owner/Operator Type: Owner
Owner/Op start date: Not reported
Owner/Op end date: Not reported

Owner/operator name: CHILDREN HOSPITAL OF LOS ANGELES
Owner/operator address: SUNSET BLVD
LOS ANGELES, CA 90027
Owner/operator country: Not reported
Owner/operator telephone: Not reported
Owner/operator email: Not reported
Owner/operator fax: Not reported

CHILDREN'S HOSPITAL OF LOS ANGELES (Continued) **1000278867**

Owner/operator extension: Not reported
Legal status: Private
Owner/Operator Type: Owner
Owner/Op start date: 01/01/1901
Owner/Op end date: Not reported

Owner/operator name: WALTER NOCE
Owner/operator address: Not reported
Not reported
Owner/operator country: US
Owner/operator telephone: Not reported
Owner/operator email: Not reported
Owner/operator fax: Not reported
Owner/operator extension: Not reported
Legal status: Private
Owner/Operator Type: Operator
Owner/Op start date: 05/01/1995
Owner/Op end date: Not reported

Owner/operator name: NOT REQUIRED
Owner/operator address: NOT REQUIRED
NOT REQUIRED, ME 99999
Owner/operator country: Not reported
Owner/operator telephone: 415-555-1212
Owner/operator email: Not reported
Owner/operator fax: Not reported
Owner/operator extension: Not reported
Legal status: Private
Owner/Operator Type: Operator
Owner/Op start date: Not reported
Owner/Op end date: Not reported

Owner/operator name: CHILDRENS HOSPITAL LOS ANGELES
Owner/operator address: Not reported
Not reported
Owner/operator country: US
Owner/operator telephone: Not reported
Owner/operator email: Not reported
Owner/operator fax: Not reported
Owner/operator extension: Not reported
Legal status: Private
Owner/Operator Type: Operator
Owner/Op start date: 01/01/1929
Owner/Op end date: Not reported

Owner/operator name: WALTER NOCE
Owner/operator address: Not reported
Not reported
Owner/operator country: US
Owner/operator telephone: Not reported
Owner/operator email: Not reported
Owner/operator fax: Not reported
Owner/operator extension: Not reported
Legal status: Private
Owner/Operator Type: Owner
Owner/Op start date: 05/01/1995
Owner/Op end date: Not reported

CHILDREN'S HOSPITAL OF LOS ANGELES (Continued) **1000278867**

Owner/operator name: CHILDREN HOSPITAL OF LOS ANGELES
Owner/operator address: Not reported
CA 90027
Owner/operator country: Not reported
Owner/operator telephone: Not reported
Owner/operator email: Not reported
Owner/operator fax: Not reported
Owner/operator extension: Not reported
Legal status: Private
Owner/Operator Type: Operator
Owner/Op start date: 01/01/1901
Owner/Op end date: Not reported

Handler Activities Summary:
U.S. importer of hazardous waste: No
Mixed waste (haz. and radioactive): Yes
Recycler of hazardous waste: No
Transporter of hazardous waste: No
Treater, storer or disposer of HW: No
Underground injection activity: No
On-site burner exemption: No
Furnace exemption: No
Used oil fuel burner: No
Used oil processor: No
User oil refiner: No
Used oil fuel marketer to burner: No
Used oil Specification marketer: No
Used oil transfer facility: No
Used oil transporter: No

. Waste code: 122
. Waste name: Alkaline solution without metals (pH > 12.5)

. Waste code: 133
. Waste name: Aqueous solution with 10% or more total organic residues

. Waste code: 214
. Waste name: Unspecified solvent mixture

. Waste code: 311
. Waste name: Pharmaceutical waste

. Waste code: 331
. Waste name: Off-specification, aged, or surplus organics

. Waste code: 352
. Waste name: Other organic solids

. Waste code: 551
. Waste name: Laboratory waste chemicals

. Waste code: 725
. Waste name: Liquids with mercury > 20 mg/l

. Waste code: 791
. Waste name: Liquids with pH < 2

CHILDREN'S HOSPITAL OF LOS ANGELES (Continued) **1000278867**

. Waste code: D001
. Waste name: IGNITABLE HAZARDOUS WASTES ARE THOSE WASTES WHICH HAVE A FLASHPOINT OF LESS THAN 140 DEGREES FAHRENHEIT AS DETERMINED BY A PENSKY-MARTENS CLOSED CUP FLASH POINT TESTER. ANOTHER METHOD OF DETERMINING THE FLASH POINT OF A WASTE IS TO REVIEW THE MATERIAL SAFETY DATA SHEET, WHICH CAN BE OBTAINED FROM THE MANUFACTURER OR DISTRIBUTOR OF THE MATERIAL. LACQUER THINNER IS AN EXAMPLE OF A COMMONLY USED SOLVENT WHICH WOULD BE CONSIDERED AS IGNITABLE HAZARDOUS WASTE.

. Waste code: D002
. Waste name: A WASTE WHICH HAS A PH OF LESS THAN 2 OR GREATER THAN 12.5 IS CONSIDERED TO BE A CORROSIVE HAZARDOUS WASTE. SODIUM HYDROXIDE, A CAUSTIC SOLUTION WITH A HIGH PH, IS OFTEN USED BY INDUSTRIES TO CLEAN OR DEGREASE PARTS. HYDROCHLORIC ACID, A SOLUTION WITH A LOW PH, IS USED BY MANY INDUSTRIES TO CLEAN METAL PARTS PRIOR TO PAINTING. WHEN THESE CAUSTIC OR ACID SOLUTIONS BECOME CONTAMINATED AND MUST BE DISPOSED, THE WASTE WOULD BE A CORROSIVE HAZARDOUS WASTE.

. Waste code: D007
. Waste name: CHROMIUM

. Waste code: D009
. Waste name: MERCURY

. Waste code: D022
. Waste name: CHLOROFORM

. Waste code: D036
. Waste name: NITROBENZENE

. Waste code: F002
. Waste name: THE FOLLOWING SPENT HALOGENATED SOLVENTS: TETRACHLOROETHYLENE, METHYLENE CHLORIDE, TRICHLOROETHYLENE, 1,1,1-TRICHLOROETHANE, CHLOROBENZENE, 1,1,2-TRICHLORO-1,2,2-TRIFLUOROETHANE, ORTHO-DICHLOROBENZENE, TRICHLOROFLUOROMETHANE, AND 1,1,2-TRICHLOROETHANE; ALL SPENT SOLVENT MIXTURES/BLENDS CONTAINING, BEFORE USE, A TOTAL OF TEN PERCENT OR MORE (BY VOLUME) OF ONE OR MORE OF THE ABOVE HALOGENATED SOLVENTS OR THOSE LISTED IN F001, F004, OR F005, AND STILL BOTTOMS FROM THE RECOVERY OF THESE SPENT SOLVENTS AND SPENT SOLVENT MIXTURES.

. Waste code: F003
. Waste name: THE FOLLOWING SPENT NON-HALOGENATED SOLVENTS: XYLENE, ACETONE, ETHYL ACETATE, ETHYL BENZENE, ETHYL ETHER, METHYL ISOBUTYL KETONE, N-BUTYL ALCOHOL, CYCLOHEXANONE, AND METHANOL; ALL SPENT SOLVENT MIXTURES/BLENDS CONTAINING, BEFORE USE, ONLY THE ABOVE SPENT NON-HALOGENATED SOLVENTS; AND ALL SPENT SOLVENT MIXTURES/BLENDS CONTAINING, BEFORE USE, ONE OR MORE OF THE ABOVE NON-HALOGENATED SOLVENTS, AND, A TOTAL OF TEN PERCENT OR MORE (BY VOLUME) OF ONE OR MORE OF THOSE SOLVENTS LISTED IN F001, F002, F004, AND F005, AND STILL BOTTOMS FROM THE RECOVERY OF THESE SPENT SOLVENTS AND SPENT SOLVENT MIXTURES.

. Waste code: F005
. Waste name: THE FOLLOWING SPENT NON-HALOGENATED SOLVENTS: TOLUENE, METHYL ETHYL KETONE, CARBON DISULFIDE, ISOBUTANOL, PYRIDINE, BENZENE, 2-ETHOXYETHANOL, AND 2-NITROPROPANE; ALL SPENT SOLVENT MIXTURES/BLENDS

CHILDREN'S HOSPITAL OF LOS ANGELES (Continued) **1000278867**

CONTAINING, BEFORE USE, A TOTAL OF TEN PERCENT OR MORE (BY VOLUME) OF ONE OR MORE OF THE ABOVE NON-HALOGENATED SOLVENTS OR THOSE SOLVENTS LISTED IN F001, F002, OR F004; AND STILL BOTTOMS FROM THE RECOVERY OF THESE SPENT SOLVENTS AND SPENT SOLVENT MIXTURES.

. Waste code: P005
. Waste name: ALLYL ALCOHOL

. Waste code: U010
. Waste name: AZIRINO[2',3':3,4]PYRROLO[1,2-A]INDOLE-4,7-DIONE, 6-AMINO-8-[[(AMINOCARBONYL)OXY]METHYL]-1,1A,2,8,8A,8B-HEXAHYDRO-8A-METHOXY-5-METHYL-, [1AS-(1AALPHA, 8BETA,8AALPHA,8BALPHA)]-

. Waste code: U169
. Waste name: BENZENE, NITRO-

. Waste code: U188
. Waste name: PHENOL

Historical Generators:
Date form received by agency: 02/27/2006
Site name: CHILDRENS HOSPITAL LOS ANGELES
Classification: Small Quantity Generator

Date form received by agency: 02/27/2006
Site name: CHILDRENS HOSPITAL LOS ANGELES
Classification: Large Quantity Generator

. Waste code: 133
. Waste name: Aqueous solution with 10% or more total organic residues

. Waste code: 134
. Waste name: Aqueous solution with <10% total organic residues

. Waste code: 151
. Waste name: Asbestos-containing waste

. Waste code: 181
. Waste name: Other inorganic solid waste

. Waste code: 214
. Waste name: Unspecified solvent mixture

. Waste code: 221
. Waste name: Waste oil and mixed oil

. Waste code: 311
. Waste name: Pharmaceutical waste

. Waste code: 331
. Waste name: Off-specification, aged, or surplus organics

. Waste code: 352
. Waste name: Other organic solids

. Waste code: 541

CHILDREN'S HOSPITAL OF LOS ANGELES (Continued) **1000278867**

. Waste name: Photochemicals / photo processing waste

. Waste code: 551
. Waste name: Laboratory waste chemicals

. Waste code: 791
. Waste name: Liquids with pH < 2

. Waste code: D001
. Waste name: IGNITABLE HAZARDOUS WASTES ARE THOSE WASTES WHICH HAVE A FLASHPOINT OF LESS THAN 140 DEGREES FAHRENHEIT AS DETERMINED BY A PENSKY-MARTENS CLOSED CUP FLASH POINT TESTER. ANOTHER METHOD OF DETERMINING THE FLASH POINT OF A WASTE IS TO REVIEW THE MATERIAL SAFETY DATA SHEET, WHICH CAN BE OBTAINED FROM THE MANUFACTURER OR DISTRIBUTOR OF THE MATERIAL. LACQUER THINNER IS AN EXAMPLE OF A COMMONLY USED SOLVENT WHICH WOULD BE CONSIDERED AS IGNITABLE HAZARDOUS WASTE.

. Waste code: D002
. Waste name: A WASTE WHICH HAS A PH OF LESS THAN 2 OR GREATER THAN 12.5 IS CONSIDERED TO BE A CORROSIVE HAZARDOUS WASTE. SODIUM HYDROXIDE, A CAUSTIC SOLUTION WITH A HIGH PH, IS OFTEN USED BY INDUSTRIES TO CLEAN OR DEGREASE PARTS. HYDROCHLORIC ACID, A SOLUTION WITH A LOW PH, IS USED BY MANY INDUSTRIES TO CLEAN METAL PARTS PRIOR TO PAINTING. WHEN THESE CAUSTIC OR ACID SOLUTIONS BECOME CONTAMINATED AND MUST BE DISPOSED, THE WASTE WOULD BE A CORROSIVE HAZARDOUS WASTE.

. Waste code: D003
. Waste name: A MATERIAL IS CONSIDERED TO BE A REACTIVE HAZARDOUS WASTE IF IT IS NORMALLY UNSTABLE, REACTS VIOLENTLY WITH WATER, GENERATES TOXIC GASES WHEN EXPOSED TO WATER OR CORROSIVE MATERIALS, OR IF IT IS CAPABLE OF DETONATION OR EXPLOSION WHEN EXPOSED TO HEAT OR A FLAME. ONE EXAMPLE OF SUCH WASTE WOULD BY WASTE GUNPOWDER.

. Waste code: D004
. Waste name: ARSENIC

. Waste code: D006
. Waste name: CADMIUM

. Waste code: D007
. Waste name: CHROMIUM

. Waste code: D008
. Waste name: LEAD

. Waste code: D009
. Waste name: MERCURY

. Waste code: D011
. Waste name: SILVER

. Waste code: D018
. Waste name: BENZENE

. Waste code: D022
. Waste name: CHLOROFORM

CHILDREN'S HOSPITAL OF LOS ANGELES (Continued) **1000278867**

. Waste code: F002
. Waste name: THE FOLLOWING SPENT HALOGENATED SOLVENTS: TETRACHLOROETHYLENE, METHYLENE CHLORIDE, TRICHLOROETHYLENE, 1,1,1-TRICHLOROETHANE, CHLOROBENZENE, 1,1,2-TRICHLORO-1,2,2-TRIFLUOROETHANE, ORTHO-DICHLOROBENZENE, TRICHLOROFLUOROMETHANE, AND 1,1,2-TRICHLOROETHANE; ALL SPENT SOLVENT MIXTURES/BLENDS CONTAINING, BEFORE USE, A TOTAL OF TEN PERCENT OR MORE (BY VOLUME) OF ONE OR MORE OF THE ABOVE HALOGENATED SOLVENTS OR THOSE LISTED IN F001, F004, OR F005, AND STILL BOTTOMS FROM THE RECOVERY OF THESE SPENT SOLVENTS AND SPENT SOLVENT MIXTURES.

. Waste code: F003
. Waste name: THE FOLLOWING SPENT NON-HALOGENATED SOLVENTS: XYLENE, ACETONE, ETHYL ACETATE, ETHYL BENZENE, ETHYL ETHER, METHYL ISOBUTYL KETONE, N-BUTYL ALCOHOL, CYCLOHEXANONE, AND METHANOL; ALL SPENT SOLVENT MIXTURES/BLENDS CONTAINING, BEFORE USE, ONLY THE ABOVE SPENT NON-HALOGENATED SOLVENTS; AND ALL SPENT SOLVENT MIXTURES/BLENDS CONTAINING, BEFORE USE, ONE OR MORE OF THE ABOVE NON-HALOGENATED SOLVENTS, AND, A TOTAL OF TEN PERCENT OR MORE (BY VOLUME) OF ONE OR MORE OF THOSE SOLVENTS LISTED IN F001, F002, F004, AND F005, AND STILL BOTTOMS FROM THE RECOVERY OF THESE SPENT SOLVENTS AND SPENT SOLVENT MIXTURES.

. Waste code: F005
. Waste name: THE FOLLOWING SPENT NON-HALOGENATED SOLVENTS: TOLUENE, METHYL ETHYL KETONE, CARBON DISULFIDE, ISOBUTANOL, PYRIDINE, BENZENE, 2-ETHOXYETHANOL, AND 2-NITROPROPANE; ALL SPENT SOLVENT MIXTURES/BLENDS CONTAINING, BEFORE USE, A TOTAL OF TEN PERCENT OR MORE (BY VOLUME) OF ONE OR MORE OF THE ABOVE NON-HALOGENATED SOLVENTS OR THOSE SOLVENTS LISTED IN F001, F002, OR F004; AND STILL BOTTOMS FROM THE RECOVERY OF THESE SPENT SOLVENTS AND SPENT SOLVENT MIXTURES.

. Waste code: P105
. Waste name: SODIUM AZIDE

. Waste code: U007
. Waste name: ACRYLAMIDE

. Waste code: U010
. Waste name: AZIRINO[2',3':3,4]PYRROLO[1,2-A]INDOLE-4,7-DIONE, 6-AMINO-8-[[(AMINOCARBONYL)OXY]METHYL]-1,1A,2,8,8A,8B-HEXAHYDRO-8A-METHOXY-5-METHYL-, [1AS-(1AALPHA, 8BETA,8AALPHA,8BALPHA)]-

. Waste code: U123
. Waste name: FORMIC ACID (C,T)

. Waste code: U188
. Waste name: PHENOL

. Waste code: U246
. Waste name: CYANOGEN BROMIDE (CN)BR

Date form received by agency: 03/20/2002
Site name: CHILDRENS HOSPITAL LOS ANGELES
Classification: Large Quantity Generator

CHILDREN'S HOSPITAL OF LOS ANGELES (Continued) **1000278867**

. Waste code: 122
. Waste name: Alkaline solution without metals (pH > 12.5)

. Waste code: 133
. Waste name: Aqueous solution with 10% or more total organic residues

. Waste code: 134
. Waste name: Aqueous solution with <10% total organic residues

. Waste code: 151
. Waste name: Asbestos-containing waste

. Waste code: 171
. Waste name: Metal sludge (see 121)

. Waste code: 181
. Waste name: Other inorganic solid waste

. Waste code: 214
. Waste name: Unspecified solvent mixture

. Waste code: 221
. Waste name: Waste oil and mixed oil

. Waste code: 331
. Waste name: Off-specification, aged, or surplus organics

. Waste code: 352
. Waste name: Other organic solids

. Waste code: 513
. Waste name: Empty containers less than 30 gallons

. Waste code: 541
. Waste name: Photochemicals / photo processing waste

. Waste code: 551
. Waste name: Laboratory waste chemicals

. Waste code: 725
. Waste name: Liquids with mercury > 20 mg/l

. Waste code: D001
. Waste name: IGNITABLE HAZARDOUS WASTES ARE THOSE WASTES WHICH HAVE A FLASHPOINT OF LESS THAN 140 DEGREES FAHRENHEIT AS DETERMINED BY A PENSKY-MARTENS CLOSED CUP FLASH POINT TESTER. ANOTHER METHOD OF DETERMINING THE FLASH POINT OF A WASTE IS TO REVIEW THE MATERIAL SAFETY DATA SHEET, WHICH CAN BE OBTAINED FROM THE MANUFACTURER OR DISTRIBUTOR OF THE MATERIAL. LACQUER THINNER IS AN EXAMPLE OF A COMMONLY USED SOLVENT WHICH WOULD BE CONSIDERED AS IGNITABLE HAZARDOUS WASTE.

. Waste code: D002
. Waste name: A WASTE WHICH HAS A PH OF LESS THAN 2 OR GREATER THAN 12.5 IS CONSIDERED TO BE A CORROSIVE HAZARDOUS WASTE. SODIUM HYDROXIDE, A CAUSTIC SOLUTION WITH A HIGH PH, IS OFTEN USED BY INDUSTRIES TO CLEAN OR DEGREASE PARTS. HYDROCHLORIC ACID, A SOLUTION WITH A LOW PH, IS USED BY MANY INDUSTRIES TO CLEAN METAL PARTS PRIOR TO PAINTING. WHEN

CHILDREN'S HOSPITAL OF LOS ANGELES (Continued) **1000278867**

THESE CAUSTIC OR ACID SOLUTIONS BECOME CONTAMINATED AND MUST BE DISPOSED, THE WASTE WOULD BE A CORROSIVE HAZARDOUS WASTE.

. Waste code: D005
. Waste name: BARIUM

. Waste code: D007
. Waste name: CHROMIUM

. Waste code: D008
. Waste name: LEAD

. Waste code: D009
. Waste name: MERCURY

. Waste code: D011
. Waste name: SILVER

. Waste code: D022
. Waste name: CHLOROFORM

. Waste code: D038
. Waste name: PYRIDINE

. Waste code: F002
. Waste name: THE FOLLOWING SPENT HALOGENATED SOLVENTS: TETRACHLOROETHYLENE, METHYLENE CHLORIDE, TRICHLOROETHYLENE, 1,1,1-TRICHLOROETHANE, CHLOROBENZENE, 1,1,2-TRICHLORO-1,2,2-TRIFLUOROETHANE, ORTHO-DICHLOROBENZENE, TRICHLOROFLUOROMETHANE, AND 1,1,2-TRICHLOROETHANE; ALL SPENT SOLVENT MIXTURES/BLENDS CONTAINING, BEFORE USE, A TOTAL OF TEN PERCENT OR MORE (BY VOLUME) OF ONE OR MORE OF THE ABOVE HALOGENATED SOLVENTS OR THOSE LISTED IN F001, F004, OR F005, AND STILL BOTTOMS FROM THE RECOVERY OF THESE SPENT SOLVENTS AND SPENT SOLVENT MIXTURES.

. Waste code: F003
. Waste name: THE FOLLOWING SPENT NON-HALOGENATED SOLVENTS: XYLENE, ACETONE, ETHYL ACETATE, ETHYL BENZENE, ETHYL ETHER, METHYL ISOBUTYL KETONE, N-BUTYL ALCOHOL, CYCLOHEXANONE, AND METHANOL; ALL SPENT SOLVENT MIXTURES/BLENDS CONTAINING, BEFORE USE, ONLY THE ABOVE SPENT NON-HALOGENATED SOLVENTS; AND ALL SPENT SOLVENT MIXTURES/BLENDS CONTAINING, BEFORE USE, ONE OR MORE OF THE ABOVE NON-HALOGENATED SOLVENTS, AND, A TOTAL OF TEN PERCENT OR MORE (BY VOLUME) OF ONE OR MORE OF THOSE SOLVENTS LISTED IN F001, F002, F004, AND F005, AND STILL BOTTOMS FROM THE RECOVERY OF THESE SPENT SOLVENTS AND SPENT SOLVENT MIXTURES.

. Waste code: F005
. Waste name: THE FOLLOWING SPENT NON-HALOGENATED SOLVENTS: TOLUENE, METHYL ETHYL KETONE, CARBON DISULFIDE, ISOBUTANOL, PYRIDINE, BENZENE, 2-ETHOXYETHANOL, AND 2-NITROPROPANE; ALL SPENT SOLVENT MIXTURES/BLENDS CONTAINING, BEFORE USE, A TOTAL OF TEN PERCENT OR MORE (BY VOLUME) OF ONE OR MORE OF THE ABOVE NON-HALOGENATED SOLVENTS OR THOSE SOLVENTS LISTED IN F001, F002, OR F004; AND STILL BOTTOMS FROM THE RECOVERY OF THESE SPENT SOLVENTS AND SPENT SOLVENT MIXTURES.

. Waste code: P003

CHILDREN'S HOSPITAL OF LOS ANGELES (Continued) **1000278867**

. Waste name: ACROLEIN

. Waste code: P009
. Waste name: AMMONIUM PICRATE (R)

. Waste code: P030
. Waste name: CYANIDES (SOLUBLE CYANIDE SALTS), NOT OTHERWISE SPECIFIED

. Waste code: P085
. Waste name: DIPHOSPHORAMIDE, OCTAMETHYL-

. Waste code: P087
. Waste name: OSMIUM OXIDE OSO4, (T-4)-

. Waste code: P098
. Waste name: POTASSIUM CYANIDE

. Waste code: U044
. Waste name: CHLOROFORM

. Waste code: U117
. Waste name: ETHANE, 1,1'-OXYBIS-(I)

. Waste code: U123
. Waste name: FORMIC ACID (C,T)

. Waste code: U138
. Waste name: METHANE, IODO-

. Waste code: U188
. Waste name: PHENOL

Date form received by agency: 04/25/1986
Site name: CHILDREN'S HOSP OF LOS ANGELES
Classification: Small Quantity Generator

Violation Status: No violations found

ENVIROSTOR:
Facility ID: 71002816
Status: Refer: Other Agency
Status Date: Not reported
Site Code: Not reported
Site Type: Tiered Permit
Site Type Detailed: Tiered Permit
Acres: Not reported
NPL: NO
Regulatory Agencies: NONE SPECIFIED
Lead Agency: NONE SPECIFIED
Program Manager: Not reported
Supervisor: Not reported
Division Branch: Cleanup Chatsworth
Assembly: 43
Senate: 24
Special Program: Not reported
Restricted Use: NO
Site Mgmt Req: NONE SPECIFIED
Funding: Not reported

CHILDREN'S HOSPITAL OF LOS ANGELES (Continued) **1000278867**

Latitude: 34.09797
Longitude: -118.2904
APN: NONE SPECIFIED
Past Use: NONE SPECIFIED
Potential COC: NONE SPECIFIED
Confirmed COC: NONE SPECIFIED
Potential Description: NONE SPECIFIED
Alias Name: CAD981399900
Alias Type: EPA Identification Number
Alias Name: 110002694148
Alias Type: EPA (FRS #)
Alias Name: 71002816
Alias Type: Envirostor ID Number

Completed Info:
Completed Area Name: Not reported
Completed Sub Area Name: Not reported
Completed Document Type: Not reported
Completed Date: Not reported
Comments: Not reported

Future Area Name: Not reported
Future Sub Area Name: Not reported
Future Document Type: Not reported
Future Due Date: Not reported
Schedule Area Name: Not reported
Schedule Sub Area Name: Not reported
Schedule Document Type: Not reported
Schedule Due Date: Not reported
Schedule Revised Date: Not reported

HIST UST:
File Number: 00026F30
URL: http://geotracker.waterboards.ca.gov/ustpdfs/pdf/00026F30.pdf
Region: STATE
Facility ID: 00000068663
Facility Type: Other
Other Type: HOSPITAL
Contact Name: ROBERT HOLLOWELL
Telephone: 2136602450
Owner Name: CHILDRENS'S HOSPITAL OF LOS AN
Owner Address: 4650 SUNSET BOULEVARD
Owner City,St,Zip: LOS ANGELES, CA 90027
Total Tanks: 0006

Tank Num: 001
Container Num: OPSBW-2
Year Installed: 1972
Tank Capacity: 00000405
Tank Used for: Not reported
Type of Fuel: 2
Container Construction Thickness: 2
Leak Detection: None

Tank Num: 001
Container Num: OPSBW-2
Year Installed: 1972

CHILDREN'S HOSPITAL OF LOS ANGELES (Continued) **1000278867**

Tank Capacity: 00000405
Tank Used for: Not reported
Type of Fuel: 2
Container Construction Thickness: 2
Leak Detection: None

Tank Num: 001
Container Num: #1 (UTILIT
Year Installed: 1964
Tank Capacity: 00010000
Tank Used for: PRODUCT
Type of Fuel: DIESEL
Container Construction Thickness: 10
Leak Detection: Stock Inventor

Tank Num: 001
Container Num: #1 (UTILIT
Year Installed: 1964
Tank Capacity: 00010000
Tank Used for: PRODUCT
Type of Fuel: DIESEL
Container Construction Thickness: 10
Leak Detection: Stock Inventor

Tank Num: 002
Container Num: # MCALISTE
Year Installed: 1972
Tank Capacity: 00001500
Tank Used for: PRODUCT
Type of Fuel: DIESEL
Container Construction Thickness: 10
Leak Detection: Stock Inventor

Tank Num: 002
Container Num: # MCALISTE
Year Installed: 1972
Tank Capacity: 00001500
Tank Used for: PRODUCT
Type of Fuel: DIESEL
Container Construction Thickness: 10
Leak Detection: Stock Inventor

Tank Num: 002
Container Num: MCCB PS-2
Year Installed: 1970
Tank Capacity: 00000320
Tank Used for: WASTE
Type of Fuel: Not reported
Container Construction Thickness: 4
Leak Detection: None

Tank Num: 002
Container Num: MCCB PS-2
Year Installed: 1970
Tank Capacity: 00000320
Tank Used for: WASTE
Type of Fuel: Not reported

CHILDREN'S HOSPITAL OF LOS ANGELES (Continued) **1000278867**

Container Construction Thickness: 4
Leak Detection: None

Tank Num: 003
Container Num: #3 D-3 UTI
Year Installed: 1977
Tank Capacity: 00048000
Tank Used for: PRODUCT
Type of Fuel: DIESEL
Container Construction Thickness: 0.285
Leak Detection: Stock Inventor

Tank Num: 003
Container Num: #3 D-3 UTI
Year Installed: 1977
Tank Capacity: 00048000
Tank Used for: PRODUCT
Type of Fuel: DIESEL
Container Construction Thickness: 0.285
Leak Detection: Stock Inventor

Tank Num: 003
Container Num: OPSBE1
Year Installed: 1972
Tank Capacity: 00000673
Tank Used for: WASTE
Type of Fuel: Not reported
Container Construction Thickness: 6
Leak Detection: Not reported

Tank Num: 003
Container Num: OPSBE1
Year Installed: 1972
Tank Capacity: 00000673
Tank Used for: WASTE
Type of Fuel: Not reported
Container Construction Thickness: 6
Leak Detection: Not reported

Tank Num: 004
Container Num: UTB-1
Year Installed: 1964
Tank Capacity: 00010538
Tank Used for: PRODUCT
Type of Fuel: Not reported
Container Construction Thickness: 8
Leak Detection: Visual

Tank Num: 004
Container Num: UTB-1
Year Installed: 1964
Tank Capacity: 00010538
Tank Used for: PRODUCT
Type of Fuel: Not reported
Container Construction Thickness: 8
Leak Detection: Visual

CHILDREN'S HOSPITAL OF LOS ANGELES (Continued) **1000278867**

Tank Num: 005
Container Num: RCBT-1
Year Installed: Not reported
Tank Capacity: 00000598
Tank Used for: WASTE
Type of Fuel: 06
Container Construction Thickness: 6
Leak Detection: None

Tank Num: 005
Container Num: RCBT-1
Year Installed: Not reported
Tank Capacity: 00000598
Tank Used for: WASTE
Type of Fuel: 06
Container Construction Thickness: 6
Leak Detection: None

Tank Num: 006
Container Num: CLARIFIER
Year Installed: 1964
Tank Capacity: 00000383
Tank Used for: WASTE
Type of Fuel: 06
Container Construction Thickness: 6
Leak Detection: None

Tank Num: 006
Container Num: CLARIFIER
Year Installed: 1964
Tank Capacity: 00000383
Tank Used for: WASTE
Type of Fuel: 06
Container Construction Thickness: 6
Leak Detection: None

Click here for Geo Tracker PDF:

CA FID UST:
Facility ID: 19000800
Regulated By: UTNKA
Regulated ID: 00041069
Cortese Code: Not reported
SIC Code: Not reported
Facility Phone: 2136692241
Mail To: Not reported
Mailing Address: 4650 W SUNSET BLVD
Mailing Address 2: Not reported
Mailing City,St,Zip: LOS ANGELES 900270000
Contact: Not reported
Contact Phone: Not reported
DUNs Number: Not reported
NPDES Number: Not reported
EPA ID: Not reported
Comments: Not reported
Status: Active

CHILDREN'S HOSPITAL OF LOS ANGELES (Continued) **1000278867**

FINDS:

Registry ID: 110002694148

Environmental Interest/Information System

NCDB (National Compliance Data Base) supports implementation of the Federal Insecticide, Fungicide, and Rodenticide Act (FIFRA) and the Toxic Substances Control Act (TSCA). The system tracks inspections in regions and states with cooperative agreements, enforcement actions, and settlements.

California Hazardous Waste Tracking System - Datamart (HWTS-DATAMART) provides California with information on hazardous waste shipments for generators, transporters, and treatment, storage, and disposal facilities.

RCRAInfo is a national information system that supports the Resource Conservation and Recovery Act (RCRA) program through the tracking of events and activities related to facilities that generate, transport, and treat, store, or dispose of hazardous waste. RCRAInfo allows RCRA program staff to track the notification, permit, compliance, and corrective action activities required under RCRA.

HAZARDOUS AIR POLLUTANT MAJOR

STATE MASTER

HAZARDOUS WASTE BIENNIAL REPORTER

Click this hyperlink while viewing on your computer to access additional FINDS: detail in the EDR Site Report.

ECHO:

Envid:	1000278867
Registry ID:	110002694148
DFR URL:	http://echo.epa.gov/detailed-facility-report?fid=110002694148

EMI:

Year:	1990
County Code:	19
Air Basin:	SC
Facility ID:	18885
Air District Name:	SC
SIC Code:	8060
Air District Name:	SOUTH COAST AQMD
Community Health Air Pollution Info System:	Not reported
Consolidated Emission Reporting Rule:	Not reported
Total Organic Hydrocarbon Gases Tons/Yr:	7
Reactive Organic Gases Tons/Yr:	3
Carbon Monoxide Emissions Tons/Yr:	2
NOX - Oxides of Nitrogen Tons/Yr:	6
SOX - Oxides of Sulphur Tons/Yr:	0
Particulate Matter Tons/Yr:	0
Part. Matter 10 Micrometers and Smllr Tons/Yr:	0

CHILDREN'S HOSPITAL OF LOS ANGELES (Continued) **1000278867**

Year:	1993
County Code:	19
Air Basin:	SC
Facility ID:	18885
Air District Name:	SC
SIC Code:	8062
Air District Name:	SOUTH COAST AQMD
Community Health Air Pollution Info System:	Not reported
Consolidated Emission Reporting Rule:	Not reported
Total Organic Hydrocarbon Gases Tons/Yr:	5
Reactive Organic Gases Tons/Yr:	4
Carbon Monoxide Emissions Tons/Yr:	2
NOX - Oxides of Nitrogen Tons/Yr:	3
SOX - Oxides of Sulphur Tons/Yr:	0
Particulate Matter Tons/Yr:	1
Part. Matter 10 Micrometers and Smllr Tons/Yr:	1

Year:	1995
County Code:	19
Air Basin:	SC
Facility ID:	18885
Air District Name:	SC
SIC Code:	8062
Air District Name:	SOUTH COAST AQMD
Community Health Air Pollution Info System:	Not reported
Consolidated Emission Reporting Rule:	Not reported
Total Organic Hydrocarbon Gases Tons/Yr:	5
Reactive Organic Gases Tons/Yr:	4
Carbon Monoxide Emissions Tons/Yr:	2
NOX - Oxides of Nitrogen Tons/Yr:	3
SOX - Oxides of Sulphur Tons/Yr:	0
Particulate Matter Tons/Yr:	1
Part. Matter 10 Micrometers and Smllr Tons/Yr:	1

Year:	1996
County Code:	19
Air Basin:	SC
Facility ID:	18885
Air District Name:	SC
SIC Code:	8062
Air District Name:	SOUTH COAST AQMD
Community Health Air Pollution Info System:	Not reported
Consolidated Emission Reporting Rule:	Not reported
Total Organic Hydrocarbon Gases Tons/Yr:	3
Reactive Organic Gases Tons/Yr:	1
Carbon Monoxide Emissions Tons/Yr:	3
NOX - Oxides of Nitrogen Tons/Yr:	10
SOX - Oxides of Sulphur Tons/Yr:	0
Particulate Matter Tons/Yr:	1
Part. Matter 10 Micrometers and Smllr Tons/Yr:	1

Year:	1997
County Code:	19
Air Basin:	SC
Facility ID:	18885
Air District Name:	SC
SIC Code:	8062

CHILDREN'S HOSPITAL OF LOS ANGELES (Continued) **1000278867**

Air District Name:	SOUTH COAST AQMD
Community Health Air Pollution Info System:	Not reported
Consolidated Emission Reporting Rule:	Not reported
Total Organic Hydrocarbon Gases Tons/Yr:	6
Reactive Organic Gases Tons/Yr:	4
Carbon Monoxide Emissions Tons/Yr:	2
NOX - Oxides of Nitrogen Tons/Yr:	9
SOX - Oxides of Sulphur Tons/Yr:	0
Particulate Matter Tons/Yr:	1
Part. Matter 10 Micrometers and Smllr Tons/Yr:	1

Year:	1998
County Code:	19
Air Basin:	SC
Facility ID:	18885
Air District Name:	SC
SIC Code:	8062
Air District Name:	SOUTH COAST AQMD
Community Health Air Pollution Info System:	Not reported
Consolidated Emission Reporting Rule:	Not reported
Total Organic Hydrocarbon Gases Tons/Yr:	5
Reactive Organic Gases Tons/Yr:	4
Carbon Monoxide Emissions Tons/Yr:	2
NOX - Oxides of Nitrogen Tons/Yr:	9
SOX - Oxides of Sulphur Tons/Yr:	0
Particulate Matter Tons/Yr:	1
Part. Matter 10 Micrometers and Smllr Tons/Yr:	1

Year:	1999
County Code:	19
Air Basin:	SC
Facility ID:	18885
Air District Name:	SC
SIC Code:	8062
Air District Name:	SOUTH COAST AQMD
Community Health Air Pollution Info System:	Not reported
Consolidated Emission Reporting Rule:	Not reported
Total Organic Hydrocarbon Gases Tons/Yr:	6
Reactive Organic Gases Tons/Yr:	4
Carbon Monoxide Emissions Tons/Yr:	2
NOX - Oxides of Nitrogen Tons/Yr:	9
SOX - Oxides of Sulphur Tons/Yr:	0
Particulate Matter Tons/Yr:	1
Part. Matter 10 Micrometers and Smllr Tons/Yr:	1

Year:	2000
County Code:	19
Air Basin:	SC
Facility ID:	18885
Air District Name:	SC
SIC Code:	8062
Air District Name:	SOUTH COAST AQMD
Community Health Air Pollution Info System:	Not reported
Consolidated Emission Reporting Rule:	Not reported
Total Organic Hydrocarbon Gases Tons/Yr:	6
Reactive Organic Gases Tons/Yr:	4
Carbon Monoxide Emissions Tons/Yr:	2

CHILDREN'S HOSPITAL OF LOS ANGELES (Continued) **1000278867**

NOX - Oxides of Nitrogen Tons/Yr: 9
SOX - Oxides of Sulphur Tons/Yr: 0
Particulate Matter Tons/Yr: 1
Part. Matter 10 Micrometers and Smllr Tons/Yr: 1

Year: 2001
County Code: 19
Air Basin: SC
Facility ID: 18885
Air District Name: SC
SIC Code: 8062
Air District Name: SOUTH COAST AQMD
Community Health Air Pollution Info System: Y
Consolidated Emission Reporting Rule: Not reported
Total Organic Hydrocarbon Gases Tons/Yr: 4
Reactive Organic Gases Tons/Yr: 2
Carbon Monoxide Emissions Tons/Yr: 11
NOX - Oxides of Nitrogen Tons/Yr: 22
SOX - Oxides of Sulphur Tons/Yr: 0
Particulate Matter Tons/Yr: 2
Part. Matter 10 Micrometers and Smllr Tons/Yr: 2

Year: 2002
County Code: 19
Air Basin: SC
Facility ID: 18885
Air District Name: SC
SIC Code: 8069
Air District Name: SOUTH COAST AQMD
Community Health Air Pollution Info System: Not reported
Consolidated Emission Reporting Rule: Not reported
Total Organic Hydrocarbon Gases Tons/Yr: 4
Reactive Organic Gases Tons/Yr: 4
Carbon Monoxide Emissions Tons/Yr: 5
NOX - Oxides of Nitrogen Tons/Yr: 3
SOX - Oxides of Sulphur Tons/Yr: 0
Particulate Matter Tons/Yr: 1
Part. Matter 10 Micrometers and Smllr Tons/Yr: 1

Year: 2003
County Code: 19
Air Basin: SC
Facility ID: 18885
Air District Name: SC
SIC Code: 8069
Air District Name: SOUTH COAST AQMD
Community Health Air Pollution Info System: Not reported
Consolidated Emission Reporting Rule: Not reported
Total Organic Hydrocarbon Gases Tons/Yr: 4
Reactive Organic Gases Tons/Yr: 4
Carbon Monoxide Emissions Tons/Yr: 5
NOX - Oxides of Nitrogen Tons/Yr: 3
SOX - Oxides of Sulphur Tons/Yr: 0
Particulate Matter Tons/Yr: 1
Part. Matter 10 Micrometers and Smllr Tons/Yr: 1

Year: 2004

CHILDREN'S HOSPITAL OF LOS ANGELES (Continued) **1000278867**

County Code:	19
Air Basin:	SC
Facility ID:	18885
Air District Name:	SC
SIC Code:	8069
Air District Name:	SOUTH COAST AQMD
Community Health Air Pollution Info System:	Y
Consolidated Emission Reporting Rule:	Not reported
Total Organic Hydrocarbon Gases Tons/Yr:	4.484985
Reactive Organic Gases Tons/Yr:	3.7
Carbon Monoxide Emissions Tons/Yr:	4.6034
NOX - Oxides of Nitrogen Tons/Yr:	2.8226
SOX - Oxides of Sulphur Tons/Yr:	0.09527
Particulate Matter Tons/Yr:	0.88016
Part. Matter 10 Micrometers and Smllr Tons/Yr:	0.87

Year:	2005
County Code:	19
Air Basin:	SC
Facility ID:	18885
Air District Name:	SC
SIC Code:	8069
Air District Name:	SOUTH COAST AQMD
Community Health Air Pollution Info System:	Not reported
Consolidated Emission Reporting Rule:	Not reported
Total Organic Hydrocarbon Gases Tons/Yr:	3.571785
Reactive Organic Gases Tons/Yr:	3.1489509055
Carbon Monoxide Emissions Tons/Yr:	5.65225
NOX - Oxides of Nitrogen Tons/Yr:	2.078
SOX - Oxides of Sulphur Tons/Yr:	.09461
Particulate Matter Tons/Yr:	1.0316
Part. Matter 10 Micrometers and Smllr Tons/Yr:	1.0300016

Year:	2006
County Code:	19
Air Basin:	SC
Facility ID:	18885
Air District Name:	SC
SIC Code:	8069
Air District Name:	SOUTH COAST AQMD
Community Health Air Pollution Info System:	Not reported
Consolidated Emission Reporting Rule:	Not reported
Total Organic Hydrocarbon Gases Tons/Yr:	4.443037070637737930
Reactive Organic Gases Tons/Yr:	3.56
Carbon Monoxide Emissions Tons/Yr:	5.101
NOX - Oxides of Nitrogen Tons/Yr:	1.992
SOX - Oxides of Sulphur Tons/Yr:	.083
Particulate Matter Tons/Yr:	3.855
Part. Matter 10 Micrometers and Smllr Tons/Yr:	2.979

Year:	2007
County Code:	19
Air Basin:	SC
Facility ID:	18885
Air District Name:	SC
SIC Code:	8069
Air District Name:	SOUTH COAST AQMD

CHILDREN'S HOSPITAL OF LOS ANGELES (Continued) **1000278867**

Community Health Air Pollution Info System:	Not reported
Consolidated Emission Reporting Rule:	Not reported
Total Organic Hydrocarbon Gases Tons/Yr:	4.443037070637737930
Reactive Organic Gases Tons/Yr:	3.56
Carbon Monoxide Emissions Tons/Yr:	5.101
NOX - Oxides of Nitrogen Tons/Yr:	1.992
SOX - Oxides of Sulphur Tons/Yr:	.083
Particulate Matter Tons/Yr:	3.855
Part. Matter 10 Micrometers and Smllr Tons/Yr:	2.979

Year:	2008
County Code:	19
Air Basin:	SC
Facility ID:	18885
Air District Name:	SC
SIC Code:	8069
Air District Name:	SOUTH COAST AQMD
Community Health Air Pollution Info System:	Not reported
Consolidated Emission Reporting Rule:	Not reported
Total Organic Hydrocarbon Gases Tons/Yr:	1.529719858978989849
Reactive Organic Gases Tons/Yr:	.78345
Carbon Monoxide Emissions Tons/Yr:	4.42
NOX - Oxides of Nitrogen Tons/Yr:	2.08
SOX - Oxides of Sulphur Tons/Yr:	.06
Particulate Matter Tons/Yr:	.81
Part. Matter 10 Micrometers and Smllr Tons/Yr:	.81

Year:	2009
County Code:	19
Air Basin:	SC
Facility ID:	18885
Air District Name:	SC
SIC Code:	8069
Air District Name:	SOUTH COAST AQMD
Community Health Air Pollution Info System:	Not reported
Consolidated Emission Reporting Rule:	Not reported
Total Organic Hydrocarbon Gases Tons/Yr:	1.5071637311952999
Reactive Organic Gases Tons/Yr:	0.76344999999999996
Carbon Monoxide Emissions Tons/Yr:	4.3700000000000001
NOX - Oxides of Nitrogen Tons/Yr:	1.8400000000000001
SOX - Oxides of Sulphur Tons/Yr:	5.9999999999999998E-2
Particulate Matter Tons/Yr:	0.79000000000000004
Part. Matter 10 Micrometers and Smllr Tons/Yr:	0.78856000000000004

Year:	2010
County Code:	19
Air Basin:	SC
Facility ID:	18885
Air District Name:	SC
SIC Code:	8069
Air District Name:	SOUTH COAST AQMD
Community Health Air Pollution Info System:	Not reported
Consolidated Emission Reporting Rule:	Not reported
Total Organic Hydrocarbon Gases Tons/Yr:	1.95662371107913
Reactive Organic Gases Tons/Yr:	0.9556
Carbon Monoxide Emissions Tons/Yr:	5.7538099999999996
NOX - Oxides of Nitrogen Tons/Yr:	1.7939400000000001

CHILDREN'S HOSPITAL OF LOS ANGELES (Continued) **1000278867**

SOX - Oxides of Sulphur Tons/Yr:	0.79522999999999999
Particulate Matter Tons/Yr:	1.03915
Part. Matter 10 Micrometers and Smllr Tons/Yr:	1.0381047999999999

Year:	2011
County Code:	19
Air Basin:	SC
Facility ID:	18885
Air District Name:	SC
SIC Code:	8069
Air District Name:	SOUTH COAST AQMD
Community Health Air Pollution Info System:	Not reported
Consolidated Emission Reporting Rule:	Not reported
Total Organic Hydrocarbon Gases Tons/Yr:	2.3659471053
Reactive Organic Gases Tons/Yr:	1.2053
Carbon Monoxide Emissions Tons/Yr:	6.80264
NOX - Oxides of Nitrogen Tons/Yr:	3.13368
SOX - Oxides of Sulphur Tons/Yr:	0.92398
Particulate Matter Tons/Yr:	1.2635
Part. Matter 10 Micrometers and Smllr Tons/Yr:	1.2604448

Year:	2012
County Code:	19
Air Basin:	SC
Facility ID:	18885
Air District Name:	SC
SIC Code:	8069
Air District Name:	SOUTH COAST AQMD
Community Health Air Pollution Info System:	Not reported
Consolidated Emission Reporting Rule:	Not reported
Total Organic Hydrocarbon Gases Tons/Yr:	2.3179103981
Reactive Organic Gases Tons/Yr:	1.07552
Carbon Monoxide Emissions Tons/Yr:	7.13196
NOX - Oxides of Nitrogen Tons/Yr:	2.29461
SOX - Oxides of Sulphur Tons/Yr:	0.09757
Particulate Matter Tons/Yr:	1.29049
Part. Matter 10 Micrometers and Smllr Tons/Yr:	1.28906704

Year:	2013
County Code:	19
Air Basin:	SC
Facility ID:	18885
Air District Name:	SC
SIC Code:	8062
Air District Name:	SOUTH COAST AQMD
Community Health Air Pollution Info System:	Not reported
Consolidated Emission Reporting Rule:	Not reported
Total Organic Hydrocarbon Gases Tons/Yr:	2.664611187
Reactive Organic Gases Tons/Yr:	1.47705
Carbon Monoxide Emissions Tons/Yr:	6.68545
NOX - Oxides of Nitrogen Tons/Yr:	2.31242
SOX - Oxides of Sulphur Tons/Yr:	0.09102
Particulate Matter Tons/Yr:	1.21527
Part. Matter 10 Micrometers and Smllr Tons/Yr:	1.21364592

Year:	2014
County Code:	19

CHILDREN'S HOSPITAL OF LOS ANGELES (Continued) **1000278867**

Air Basin:	SC
Facility ID:	18885
Air District Name:	SC
SIC Code:	8062
Air District Name:	SOUTH COAST AQMD
Community Health Air Pollution Info System:	Not reported
Consolidated Emission Reporting Rule:	Not reported
Total Organic Hydrocarbon Gases Tons/Yr:	1.6907901828
Reactive Organic Gases Tons/Yr:	0.7874
Carbon Monoxide Emissions Tons/Yr:	10.92384
NOX - Oxides of Nitrogen Tons/Yr:	2.49414
SOX - Oxides of Sulphur Tons/Yr:	0.07676
Particulate Matter Tons/Yr:	1.09252
Part. Matter 10 Micrometers and Smllr Tons/Yr:	1.07608072

Year:	2016
County Code:	19
Air Basin:	SC
Facility ID:	18885
Air District Name:	SC
SIC Code:	8062
Air District Name:	SOUTH COAST AQMD
Community Health Air Pollution Info System:	Not reported
Consolidated Emission Reporting Rule:	Not reported
Total Organic Hydrocarbon Gases Tons/Yr:	2.2037163601
Reactive Organic Gases Tons/Yr:	1.030915
Carbon Monoxide Emissions Tons/Yr:	14.56
NOX - Oxides of Nitrogen Tons/Yr:	3.34
SOX - Oxides of Sulphur Tons/Yr:	0.09084
Particulate Matter Tons/Yr:	4.04
Part. Matter 10 Micrometers and Smllr Tons/Yr:	3.23912

WI MANIFEST:

Year:	2012
EPA ID:	CAD981399900
FID:	Not reported
ACT Code:	201
ACT Status:	A
ACT Code 1:	201
ACT Name:	HW Generator - Large
Contact Title:	Not reported
Contact Name:	Not reported
Contact Address:	Not reported
Contact City/State/Zip:	Not reported
Contact Telephone:	Not reported
Contact EMail Address:	Not reported

Shipped:

Year:	2012
Manifest Doc Id:	001454923GBF
Copy Type:	TSDCOPY
Gen EPA ID:	CAD981399900
Gen Date:	01/18/2012
GEN Copy Revd Date:	Not reported
TSD Date:	02/01/2012
TSD EPA ID:	AZ0000337360

CHILDREN'S HOSPITAL OF LOS ANGELES (Continued) **1000278867**

TSD Copy Revd Date: 03/05/2012

Year: 2011
EPA ID: CAD981399900
FID: Not reported
ACT Code: 201
ACT Status: A
ACT Code 1: 201
ACT Name: HW Generator - Large
Contact Title: Not reported
Contact Name: Not reported
Contact Address: Not reported
Contact City/State/Zip: Not reported
Contact Telephone: Not reported
Contact EMail Address: Not reported

Shipped:
Year: 2011
Manifest Doc Id: 000435167GBF
Copy Type: TSDCOPY
Gen EPA ID: CAD981399900
Gen Date: 03/09/2011
GEN Copy Revd Date: Not reported
TSD Date: 04/06/2011
TSD EPA ID: WID988566543
TSD Copy Revd Date: 05/11/2011

Year: 2010
EPA ID: CAD981399900
FID: Not reported
ACT Code: 201
ACT Status: A
ACT Code 1: 201
ACT Name: HW Generator - Large
Contact Title: Not reported
Contact Name: Not reported
Contact Address: Not reported
Contact City/State/Zip: Not reported
Contact Telephone: Not reported
Contact EMail Address: Not reported

Shipped:
Year: 2010
Manifest Doc Id: 000429318GBF
Copy Type: TSDCOPY
Gen EPA ID: CAD981399900
Gen Date: 02/03/2010
GEN Copy Revd Date: Not reported
TSD Date: 02/26/2010
TSD EPA ID: WID988566543
TSD Copy Revd Date: 03/04/2010

Year: 2010
Manifest Doc Id: 000435164GBF

CHILDREN'S HOSPITAL OF LOS ANGELES (Continued) **1000278867**

Copy Type: TSDCOPY
Gen EPA ID: CAD981399900
Gen Date: 07/21/2010
GEN Copy Revd Date: Not reported
TSD Date: 08/11/2010
TSD EPA ID: WID988566543
TSD Copy Revd Date: 09/08/2010

Year: 2010
Manifest Doc Id: 000435165GBF
Copy Type: TSDCOPY
Gen EPA ID: CAD981399900
Gen Date: 03/31/2010
GEN Copy Revd Date: Not reported
TSD Date: 04/22/2010
TSD EPA ID: WID988566543
TSD Copy Revd Date: 05/04/2010

Year: 2010
Manifest Doc Id: 000435166GBF
Copy Type: TSDCOPY
Gen EPA ID: CAD981399900
Gen Date: 10/20/2010
GEN Copy Revd Date: Not reported
TSD Date: 11/08/2010
TSD EPA ID: WID988566543
TSD Copy Revd Date: 12/07/2010

Year: 2009
EPA ID: CAD981399900
FID: Not reported
ACT Code: 201
ACT Status: A
ACT Code 1: 201
ACT Name: HW Generator - Large
Contact Title: Not reported
Contact Name: Not reported
Contact Address: Not reported
Contact City/State/Zip: Not reported
Contact Telephone: Not reported
Contact EMail Address: Not reported

Shipped:
Year: 2009
Manifest Doc Id: 000494939JJK
Copy Type: TSDCOPY
Gen EPA ID: CAD981399900
Gen Date: 06/10/2009
GEN Copy Revd Date: Not reported
TSD Date: 06/25/2009
TSD EPA ID: WID988566543
TSD Copy Revd Date: 08/26/2009

Year: 2009
Manifest Doc Id: 000430504GBF
Copy Type: TSDCOPY

CHILDREN'S HOSPITAL OF LOS ANGELES (Continued) **1000278867**

Gen EPA ID: CAD981399900
Gen Date: 01/07/2009
GEN Copy Revd Date: Not reported
TSD Date: 01/29/2009
TSD EPA ID: WID988566543
TSD Copy Revd Date: 07/15/2009

Year: 2009
Manifest Doc Id: 000435022GBF
Copy Type: TSDCOPY
Gen EPA ID: CAD981399900
Gen Date: 05/20/2009
GEN Copy Revd Date: Not reported
TSD Date: 06/11/2009
TSD EPA ID: WID988566543
TSD Copy Revd Date: 08/12/2009

Year: 2009
Manifest Doc Id: 000435163GBF
Copy Type: TSDCOPY
Gen EPA ID: CAD981399900
Gen Date: 08/05/2009
GEN Copy Revd Date: Not reported
TSD Date: 08/24/2009
TSD EPA ID: WID988566543
TSD Copy Revd Date: 10/13/2009

Year: 2008
EPA ID: CAD981399900
FID: Not reported
ACT Code: 201
ACT Status: A
ACT Code 1: 201
ACT Name: HW Generator - Large
Contact Title: Not reported
Contact Name: Not reported
Contact Address: Not reported
Contact City/State/Zip: Not reported
Contact Telephone: Not reported
Contact EMail Address: Not reported

Year: 2007
EPA ID: CAD981399900
FID: 0
ACT Code: 201
ACT Status: A
ACT Code 1: 201
ACT Name: HW Generator - Large
Contact Title: Not reported
Contact Name: Not reported
Contact Address: Not reported
Contact City/State/Zip: 0
Contact Telephone: 0
Contact EMail Address: Not reported

CHILDREN'S HOSPITAL OF LOS ANGELES (Continued) **1000278867**

Year:	2005
EPA ID:	CAD981399900
FID:	0
ACT Code:	201
ACT Status:	A
ACT Code 1:	201
ACT Name:	HW Generator - Large
Contact Title:	Not reported
Contact Name:	Not reported
Contact Address:	Not reported
Contact City/State/Zip:	0
Contact Telephone:	0
Contact EMail Address:	Not reported

NY MANIFEST:

Country:	USA
EPA ID:	CAD981399900
Facility Status:	Not reported
Location Address 1:	4650 SUNSET BLVD
Code:	BP
Location Address 2:	Not reported
Total Tanks:	Not reported
Location City:	LOS ANGELES
Location State:	CA
Location Zip:	90054
Location Zip 4:	Not reported

NY MANIFEST:

EPAID:	CAD981399900
Mailing Name:	CHILDREN'S HOSPITAL
Mailing Contact:	ED GUY
Mailing Address 1:	PO BOX 54700-4650 SUNSET BLVD
Mailing Address 2:	Not reported
Mailing City:	LOS ANGELES
Mailing State:	CA
Mailing Zip:	90054
Mailing Zip 4:	Not reported
Mailing Country:	USA
Mailing Phone:	2136692372

NY MANIFEST:

Document ID:	NYA5460975
Manifest Status:	K
seq:	Not reported
Year:	1987
Trans1 State ID:	NY-X17593
Trans2 State ID:	Not reported
Generator Ship Date:	07/23/1987
Trans1 Recv Date:	07/23/1987
Trans2 Recv Date:	/ /
TSD Site Recv Date:	08/03/1987
Part A Recv Date:	08/11/1987
Part B Recv Date:	08/25/1987
Generator EPA ID:	CAD981399900
Trans1 EPA ID:	NYD980769947
Trans2 EPA ID:	Not reported

CHILDREN'S HOSPITAL OF LOS ANGELES (Continued) **1000278867**

TSDF ID 1:	NYD000632372
TSDF ID 2:	Not reported
Manifest Tracking Number:	Not reported
Import Indicator:	Not reported
Export Indicator:	Not reported
Discr Quantity Indicator:	Not reported
Discr Type Indicator:	Not reported
Discr Residue Indicator:	Not reported
Discr Partial Reject Indicator:	Not reported
Discr Full Reject Indicator:	Not reported
Manifest Ref Number:	Not reported
Alt Facility RCRA ID:	Not reported
Alt Facility Sign Date:	Not reported
MGMT Method Type Code:	Not reported
Waste Code:	D001 - NON-LISTED IGNITABLE WASTES
Waste Code:	Not reported
Waste Code:	Not reported
Waste Code:	Not reported
Waste Code:	Not reported
Waste Code:	Not reported
Quantity:	00020
Units:	P - Pounds
Number of Containers:	001
Container Type:	DM - Metal drums, barrels
Handling Method:	T Chemical, physical, or biological treatment.
Specific Gravity:	100
Waste Code:	D003 - NON-LISTED REACTIVE WASTES
Waste Code:	Not reported
Waste Code:	Not reported
Waste Code:	Not reported
Waste Code:	Not reported
Quantity:	00020
Units:	P - Pounds
Number of Containers:	001
Container Type:	DM - Metal drums, barrels
Handling Method:	T Chemical, physical, or biological treatment.
Specific Gravity:	100
Waste Code:	D001 - NON-LISTED IGNITABLE WASTES
Waste Code:	Not reported
Waste Code:	Not reported
Waste Code:	Not reported
Waste Code:	Not reported
Quantity:	00020
Units:	P - Pounds
Number of Containers:	001
Container Type:	DM - Metal drums, barrels
Handling Method:	T Chemical, physical, or biological treatment.
Specific Gravity:	100
Waste Code:	D002 - NON-LISTED CORROSIVE WASTES
Waste Code:	Not reported
Waste Code:	Not reported
Waste Code:	Not reported
Waste Code:	Not reported
Quantity:	00020
Units:	P - Pounds
Number of Containers:	001
Container Type:	DM - Metal drums, barrels

CHILDREN'S HOSPITAL OF LOS ANGELES (Continued) **1000278867**

Handling Method:	T Chemical, physical, or biological treatment.
Specific Gravity:	100
Waste Code:	D001 - NON-LISTED IGNITABLE WASTES
Quantity:	00020
Units:	P - Pounds
Number of Containers:	001
Container Type:	DM - Metal drums, barrels
Handling Method:	T Chemical, physical, or biological treatment.
Specific Gravity:	100
Waste Code:	D001 - NON-LISTED IGNITABLE WASTES
Quantity:	00020
Units:	P - Pounds
Number of Containers:	001
Container Type:	DM - Metal drums, barrels
Handling Method:	T Chemical, physical, or biological treatment.
Specific Gravity:	100

Click this hyperlink while viewing on your computer to access
-1 additional NY MANIFEST: record(s) in the EDR Site Report.

LA Co. Site Mitigation:

Facility ID:	FA0025823
Status:	Not reported
Site ID:	SD0010439
Jurisdiction:	County
Case ID:	RO0010439
Abated:	Yes
Assigned To:	Kim Clark
Entered Date:	05/11/2004
Abated Date:	05/01/1992

N67 **ARCO #5025** **CA LUST** **S105051432**
ENE **1630 VERMONT AVE N** **N/A**
1/4-1/2 **LOS FELIZ, CA 90027**
0.388 mi.
2048 ft. **Site 1 of 3 in cluster N**

Relative:
Higher

Actual:
419 ft.

LUST REG 4:

Region:	4	
Regional Board:	04	
County:	Los Angeles	
Facility Id:	900270134	
Status:	Post remedial action monitoring	
Substance:	Gasoline	
Substance Quantity:	Not reported	
Local Case No:	Not reported	
Case Type:	Groundwater	
Abatement Method Used at the Site:		Not reported
Global ID:	T0603700743	
W Global ID:	W0603700547	
Staff:	TCS	
Local Agency:	19050	
Cross Street:	Not reported	
Enforcement Type:	SEL	
Date Leak Discovered:	Not reported	
Date Leak First Reported:		8/3/1989

ARCO #5025 (Continued) **S105051432**

Date Leak Record Entered:	1/11/1991	
Date Confirmation Began:	Not reported	
Date Leak Stopped:	Not reported	
Date Case Last Changed on Database:		7/15/2002
Date the Case was Closed:		Not reported
How Leak Discovered:	Not reported	
How Leak Stopped:	Not reported	
Cause of Leak:	UNK	
Leak Source:	UNK	
Operator:	Not reported	
Water System:	FIRSTONE SCOUT RESRVTN (BOY SCOUT COUN)	
Well Name:	Not reported	
Approx. Dist To Production Well (ft):		11560.822845350184096775920145
Source of Cleanup Funding:		UNK
Preliminary Site Assessment Workplan Submitted:		Not reported
Preliminary Site Assessment Began:		12/31/1991
Pollution Characterization Began:		5/27/1997
Remediation Plan Submitted:		Not reported
Remedial Action Underway:		Not reported
Post Remedial Action Monitoring Began:		1/28/1998
Enforcement Action Date:		Not reported
Historical Max MTBE Date:		1/1/1965
Hist Max MTBE Conc in Groundwater:		300000
Hist Max MTBE Conc in Soil:		Not reported
Significant Interim Remedial Action Taken:		Not reported
GW Qualifier:	Not reported	
Soil Qualifier:	Not reported	
Organization:	Not reported	
Owner Contact:	Not reported	
Responsible Party:	RAYMOND VOSE	
RP Address:	P.O. BOX 5077	
Program:	LUST	
Lat/Long:	34.1009444 / -1	
Local Agency Staff:	PEJ	
Beneficial Use:	Not reported	
Priority:	Not reported	
Cleanup Fund Id:	Not reported	
Suspended:	Not reported	
Assigned Name:	1900547-001GEN	
Summary:	(FREE PRODUCT SITE); 5/8/00 OFF-SITE ASSESSMENT UPDATE; 8/15/00 OFF-SITE ASSESSMENT UPDATE II; 9/25/00 3RD QTR GW MON RPT 2000; 1/18/01 4TH QTR GW MON RPT 2000; 2/6/01 GW MON WELL INSTALLATION RPT	

N68 **ARCO #5025** **CA HIST CORTESE** **S101307374**
ENE **1630 VERMONT** **N/A**
1/4-1/2 **LOS ANGELES, CA**
0.388 mi.
2048 ft. **Site 2 of 3 in cluster N**

Relative: **Higher**
Actual: **419 ft.**

HIST CORTESE:

Region:	CORTESE
Facility County Code:	19
Reg By:	LTNKA
Reg Id:	900270134

N69 **SHELL/TESORO (FORMER ARCO #5025)** **CA LUST** **S113031218**
ENE **1630 VERMONT AVE N** **CA HAZNET** **N/A**
1/4-1/2 **LOS ANGELES, CA 90027**
0.388 mi.
2048 ft. **Site 3 of 3 in cluster N**

Relative:
Higher

Actual:
419 ft.

LUST:

Lead Agency:	LOS ANGELES RWQCB (REGION 4)
Case Type:	LUST Cleanup Site
Geo Track:	http://geotracker.waterboards.ca.gov/profile_report.asp?global_id=T0603700743
Global Id:	T0603700743
Latitude:	34.1009444
Longitude:	-118.291615
Status:	Open - Verification Monitoring
Status Date:	06/14/2017
Case Worker:	DMB
RB Case Number:	900270134
Local Agency:	LOS ANGELES, CITY OF
File Location:	Regional Board
Local Case Number:	Not reported
Potential Media Affect:	Aquifer used for drinking water supply
Potential Contaminants of Concern:	Gasoline
Site History:	Not reported

LUST:

Global Id:	T0603700743
Contact Type:	Regional Board Caseworker
Contact Name:	DAVID M. BJOSTAD
Organization Name:	LOS ANGELES RWQCB (REGION 4)
Address:	320 W. 4th Street, Suite 200
City:	Los Angeles
Email:	dave.bjostad@waterboards.ca.gov
Phone Number:	Not reported

Global Id:	T0603700743
Contact Type:	Local Agency Caseworker
Contact Name:	ELOY LUNA
Organization Name:	LOS ANGELES, CITY OF
Address:	200 North Main Street, Suite 1780
City:	LOS ANGELES
Email:	eloy.luna@lacity.org
Phone Number:	Not reported

LUST:

Global Id:	T0603700743
Action Type:	RESPONSE
Date:	04/15/2011
Action:	Monitoring Report - Semi-Annually

Global Id:	T0603700743
Action Type:	RESPONSE
Date:	06/27/2011
Action:	Soil and Water Investigation Workplan

Global Id:	T0603700743
Action Type:	ENFORCEMENT
Date:	08/17/2018
Action:	Health and Safety Code Section 25296.10(c)

SHELL/TESORO (FORMER ARCO #5025) (Continued) **S113031218**

Global Id: T0603700743
Action Type: RESPONSE
Date: 07/15/2012
Action: Monitoring Report - Semi-Annually

Global Id: T0603700743
Action Type: REMEDIATION
Date: 12/22/1999
Action: Soil Vapor Extraction (SVE)

Global Id: T0603700743
Action Type: RESPONSE
Date: 07/15/2010
Action: Monitoring Report - Semi-Annually

Global Id: T0603700743
Action Type: RESPONSE
Date: 10/15/2005
Action: Monitoring Report - Quarterly

Global Id: T0603700743
Action Type: RESPONSE
Date: 01/15/2008
Action: Monitoring Report - Quarterly

Global Id: T0603700743
Action Type: RESPONSE
Date: 01/15/2018
Action: Monitoring Report - Semi-Annually

Global Id: T0603700743
Action Type: RESPONSE
Date: 01/15/2010
Action: Monitoring Report - Semi-Annually

Global Id: T0603700743
Action Type: RESPONSE
Date: 07/15/2008
Action: Monitoring Report - Quarterly

Global Id: T0603700743
Action Type: RESPONSE
Date: 04/15/2003
Action: Monitoring Report - Quarterly

Global Id: T0603700743
Action Type: RESPONSE
Date: 07/07/2016
Action: Request for Closure - Regulator Responded

Global Id: T0603700743
Action Type: ENFORCEMENT
Date: 07/02/2003
Action: Staff Letter

Global Id: T0603700743
Action Type: RESPONSE

SHELL/TESORO (FORMER ARCO #5025) (Continued) **S113031218**

Date: 07/15/2016
Action: Monitoring Report - Semi-Annually

Global Id: T0603700743
Action Type: RESPONSE
Date: 01/15/2017
Action: Other Report / Document

Global Id: T0603700743
Action Type: RESPONSE
Date: 01/15/2012
Action: Monitoring Report - Semi-Annually

Global Id: T0603700743
Action Type: RESPONSE
Date: 04/15/2007
Action: Monitoring Report - Quarterly

Global Id: T0603700743
Action Type: RESPONSE
Date: 07/15/2007
Action: Monitoring Report - Quarterly

Global Id: T0603700743
Action Type: RESPONSE
Date: 07/15/2017
Action: Monitoring Report - Semi-Annually

Global Id: T0603700743
Action Type: RESPONSE
Date: 01/15/2013
Action: Monitoring Report - Semi-Annually

Global Id: T0603700743
Action Type: ENFORCEMENT
Date: 06/15/2009
Action: Staff Letter

Global Id: T0603700743
Action Type: RESPONSE
Date: 07/15/2006
Action: Monitoring Report - Quarterly

Global Id: T0603700743
Action Type: ENFORCEMENT
Date: 06/27/2002
Action: Staff Letter

Global Id: T0603700743
Action Type: ENFORCEMENT
Date: 06/18/2018
Action: Health and Safety Code Section 25296.10(c)

Global Id: T0603700743
Action Type: RESPONSE
Date: 01/15/2003
Action: Monitoring Report - Quarterly

SHELL/TESORO (FORMER ARCO #5025) (Continued) **S113031218**

Global Id: T0603700743
Action Type: RESPONSE
Date: 04/15/2006
Action: Monitoring Report - Quarterly

Global Id: T0603700743
Action Type: REMEDIATION
Date: 03/14/2011
Action: Soil Vapor Extraction (SVE)

Global Id: T0603700743
Action Type: Other
Date: 08/03/1989
Action: Leak Reported

Global Id: T0603700743
Action Type: RESPONSE
Date: 07/15/2018
Action: Monitoring Report - Semi-Annually

Global Id: T0603700743
Action Type: RESPONSE
Date: 01/15/2007
Action: Monitoring Report - Quarterly

Global Id: T0603700743
Action Type: RESPONSE
Date: 07/15/2015
Action: Monitoring Report - Semi-Annually

Global Id: T0603700743
Action Type: RESPONSE
Date: 04/15/2009
Action: Monitoring Report - Quarterly

Global Id: T0603700743
Action Type: RESPONSE
Date: 01/15/2004
Action: Monitoring Report - Quarterly

Global Id: T0603700743
Action Type: RESPONSE
Date: 09/15/2014
Action: Other Report / Document

Global Id: T0603700743
Action Type: RESPONSE
Date: 10/15/2008
Action: Monitoring Report - Quarterly

Global Id: T0603700743
Action Type: RESPONSE
Date: 09/20/2018
Action: Corrective Action Plan / Remedial Action Plan - Addendum

Global Id: T0603700743
Action Type: RESPONSE

SHELL/TESORO (FORMER ARCO #5025) (Continued) **S113031218**

Date: 04/15/2002
Action: Monitoring Report - Quarterly

Global Id: T0603700743
Action Type: RESPONSE
Date: 07/15/2002
Action: Monitoring Report - Quarterly

Global Id: T0603700743
Action Type: RESPONSE
Date: 07/31/2002
Action: Other Report / Document

Global Id: T0603700743
Action Type: RESPONSE
Date: 07/15/2004
Action: Monitoring Report - Quarterly

Global Id: T0603700743
Action Type: RESPONSE
Date: 01/11/2018
Action: Monitoring Report - Semi-Annually

Global Id: T0603700743
Action Type: RESPONSE
Date: 10/15/2006
Action: Monitoring Report - Quarterly

Global Id: T0603700743
Action Type: RESPONSE
Date: 01/15/2006
Action: Monitoring Report - Quarterly

Global Id: T0603700743
Action Type: RESPONSE
Date: 01/15/2009
Action: Monitoring Report - Quarterly

Global Id: T0603700743
Action Type: RESPONSE
Date: 10/15/2007
Action: Monitoring Report - Quarterly

Global Id: T0603700743
Action Type: RESPONSE
Date: 07/30/2018
Action: Electronic Reporting Submittal Due

Global Id: T0603700743
Action Type: RESPONSE
Date: 07/15/2009
Action: Monitoring Report - Semi-Annually

Global Id: T0603700743
Action Type: RESPONSE
Date: 02/08/2010
Action: Interim Remedial Action Plan

SHELL/TESORO (FORMER ARCO #5025) (Continued) **S113031218**

Global Id: T0603700743
Action Type: RESPONSE
Date: 07/15/2013
Action: Monitoring Report - Semi-Annually

Global Id: T0603700743
Action Type: RESPONSE
Date: 01/15/2014
Action: Monitoring Report - Semi-Annually

Global Id: T0603700743
Action Type: ENFORCEMENT
Date: 09/13/2016
Action: Health and Safety Code Section 25296.10(c)

Global Id: T0603700743
Action Type: RESPONSE
Date: 09/15/2014
Action: Well Installation Workplan - Regulator Responded

Global Id: T0603700743
Action Type: ENFORCEMENT
Date: 03/31/2000
Action: Staff Letter

Global Id: T0603700743
Action Type: RESPONSE
Date: 01/15/2011
Action: Monitoring Report - Semi-Annually

Global Id: T0603700743
Action Type: ENFORCEMENT
Date: 05/12/2016
Action: Site Visit / Inspection / Sampling

Global Id: T0603700743
Action Type: REMEDIATION
Date: 01/01/1990
Action: Free Product Removal

Global Id: T0603700743
Action Type: REMEDIATION
Date: 01/04/2001
Action: Excavation

Global Id: T0603700743
Action Type: REMEDIATION
Date: 07/01/1989
Action: Excavation

Global Id: T0603700743
Action Type: RESPONSE
Date: 10/15/2003
Action: Monitoring Report - Quarterly

Global Id: T0603700743
Action Type: ENFORCEMENT

SHELL/TESORO (FORMER ARCO #5025) (Continued) **S113031218**

Date: 11/24/2004
Action: Staff Letter

Global Id: T0603700743
Action Type: ENFORCEMENT
Date: 01/30/2015
Action: Health and Safety Code Section 25296.10(c)

Global Id: T0603700743
Action Type: ENFORCEMENT
Date: 06/27/2014
Action: Site Visit / Inspection / Sampling

Global Id: T0603700743
Action Type: RESPONSE
Date: 07/30/2018
Action: Corrective Action Plan / Remedial Action Plan - Regulator Responded

Global Id: T0603700743
Action Type: RESPONSE
Date: 04/15/2004
Action: Monitoring Report - Quarterly

Global Id: T0603700743
Action Type: RESPONSE
Date: 10/15/2004
Action: Monitoring Report - Quarterly

Global Id: T0603700743
Action Type: RESPONSE
Date: 01/15/2017
Action: Monitoring Report - Semi-Annually

Global Id: T0603700743
Action Type: RESPONSE
Date: 01/15/2005
Action: Monitoring Report - Quarterly

Global Id: T0603700743
Action Type: RESPONSE
Date: 04/15/2005
Action: Monitoring Report - Quarterly

Global Id: T0603700743
Action Type: RESPONSE
Date: 10/15/2002
Action: Monitoring Report - Quarterly

Global Id: T0603700743
Action Type: RESPONSE
Date: 01/15/2016
Action: Monitoring Report - Semi-Annually

Global Id: T0603700743
Action Type: RESPONSE
Date: 10/15/2003
Action: CAP/RAP - Feasibility Study Report

SHELL/TESORO (FORMER ARCO #5025) (Continued) **S113031218**

Global Id: T0603700743
Action Type: RESPONSE
Date: 07/15/2003
Action: Monitoring Report - Quarterly

Global Id: T0603700743
Action Type: ENFORCEMENT
Date: 08/06/2014
Action: Health and Safety Code Section 25296.10(c)

Global Id: T0603700743
Action Type: RESPONSE
Date: 07/15/2005
Action: Monitoring Report - Quarterly

Global Id: T0603700743
Action Type: ENFORCEMENT
Date: 11/10/2015
Action: Access Agreement

Global Id: T0603700743
Action Type: RESPONSE
Date: 04/15/2008
Action: Monitoring Report - Quarterly

Global Id: T0603700743
Action Type: RESPONSE
Date: 01/15/2015
Action: Monitoring Report - Semi-Annually

Global Id: T0603700743
Action Type: RESPONSE
Date: 07/15/2014
Action: Monitoring Report - Semi-Annually

Global Id: T0603700743
Action Type: RESPONSE
Date: 01/06/2017
Action: Clean Up Fund - 5-Year Review Summary

Global Id: T0603700743
Action Type: RESPONSE
Date: 05/28/2014
Action: Request for Closure - Regulator Responded

LUST:
Global Id: T0603700743
Status: Open - Case Begin Date
Status Date: 08/03/1989

Global Id: T0603700743
Status: Open - Remediation
Status Date: 12/22/1999

Global Id: T0603700743
Status: Open - Remediation
Status Date: 03/14/2011

SHELL/TESORO (FORMER ARCO #5025) (Continued) **S113031218**

Global Id: T0603700743
Status: Open - Site Assessment
Status Date: 12/31/1991

Global Id: T0603700743
Status: Open - Site Assessment
Status Date: 05/27/1997

Global Id: T0603700743
Status: Open - Verification Monitoring
Status Date: 01/28/1998

Global Id: T0603700743
Status: Open - Verification Monitoring
Status Date: 02/11/2009

Global Id: T0603700743
Status: Open - Verification Monitoring
Status Date: 07/15/2016

Global Id: T0603700743
Status: Open - Verification Monitoring
Status Date: 06/14/2017

HAZNET:
envid: S113031218
Year: 2001
GEPAID: CAL000026436
Contact: CARLOS RODRIGUEZ/ENV COMPL ADM
Telephone: 7146705402
Mailing Name: Not reported
Mailing Address: PO BOX 6038
Mailing City,St,Zip: ARTESIA, CA 907026038
Gen County: Not reported
TSD EPA ID: CAT080013352
TSD County: Not reported
Waste Category: Aqueous solution with total organic residues less than 10 percent
Disposal Method: Recycler
Tons: 38.96
Cat Decode: Not reported
Method Decode: Not reported
Facility County: Los Angeles

envid: S113031218
Year: 2000
GEPAID: CAL000026436
Contact: CARLOS RODRIGUEZ/ENV COMPL ADM
Telephone: 7146705402
Mailing Name: Not reported
Mailing Address: PO BOX 6038
Mailing City,St,Zip: ARTESIA, CA 907026038
Gen County: Not reported
TSD EPA ID: CAT080013352
TSD County: Not reported
Waste Category: Aqueous solution with total organic residues less than 10 percent
Disposal Method: Recycler

SHELL/TESORO (FORMER ARCO #5025) (Continued) **S113031218**

Tons: 34.41
Cat Decode: Not reported
Method Decode: Not reported
Facility County: Los Angeles

envid: S113031218
Year: 1999
GEPAID: CAL000026436
Contact: ATLANTIC RICHFIELD COMPANY
Telephone: 2134860494
Mailing Name: Not reported
Mailing Address: PO BOX 6038
Mailing City,St,Zip: ARTESIA, CA 907026038
Gen County: Not reported
TSD EPA ID: CAT080013352
TSD County: Not reported
Waste Category: Aqueous solution with total organic residues less than 10 percent
Disposal Method: Recycler
Tons: 6.8428
Cat Decode: Not reported
Method Decode: Not reported
Facility County: Los Angeles

envid: S113031218
Year: 1998
GEPAID: CAL000026436
Contact: ATLANTIC RICHFIELD COMPANY
Telephone: 2134860494
Mailing Name: Not reported
Mailing Address: PO BOX 6038
Mailing City,St,Zip: ARTESIA, CA 907026038
Gen County: Not reported
TSD EPA ID: CAT080013352
TSD County: Not reported
Waste Category: Aqueous solution with total organic residues less than 10 percent
Disposal Method: Recycler
Tons: 5.3167
Cat Decode: Not reported
Method Decode: Not reported
Facility County: Los Angeles

envid: S113031218
Year: 1997
GEPAID: CAL000026436
Contact: ATLANTIC RICHFIELD COMPANY
Telephone: 2134860494
Mailing Name: Not reported
Mailing Address: PO BOX 6038
Mailing City,St,Zip: ARTESIA, CA 907026038
Gen County: Not reported
TSD EPA ID: CAT080013352
TSD County: Not reported
Waste Category: Aqueous solution with total organic residues less than 10 percent
Disposal Method: Recycler
Tons: 4.3074
Cat Decode: Not reported
Method Decode: Not reported

SHELL/TESORO (FORMER ARCO #5025) (Continued) **S113031218**

Facility County: Los Angeles

Click this hyperlink while viewing on your computer to access
7 additional CA_HAZNET: record(s) in the EDR Site Report.

M70 **CHILDRENS HOSPITAL** **CA HIST CORTESE** **S105024696**
East **4560 SUNSET** **N/A**
1/4-1/2 **LOS ANGELES, CA 90027**
0.419 mi.
2214 ft. **Site 2 of 3 in cluster M**

Relative: **Higher**
Actual: **394 ft.**

HIST CORTESE:
Region: CORTESE
Facility County Code: 19
Reg By: LTNKA
Reg Id: 900270125

M71 **CHILDRENS HOSPITAL** **CA LUST** **S101297269**
East **4560 SUNSET BLVD W** **N/A**
1/4-1/2 **LOS FELIZ, CA 90027**
0.419 mi.
2214 ft. **Site 3 of 3 in cluster M**

Relative: **Higher**
Actual: **394 ft.**

LUST:
Lead Agency: LOS ANGELES RWQCB (REGION 4)
Case Type: LUST Cleanup Site
Geo Track: http://geotracker.waterboards.ca.gov/profile_report.asp?global_id=T0603700742
Global Id: T0603700742
Latitude: 34.0981766
Longitude: -118.2870618
Status: Completed - Case Closed
Status Date: 07/26/1996
Case Worker: YR
RB Case Number: 900270125
Local Agency: LOS ANGELES, CITY OF
File Location: Not reported
Local Case Number: Not reported
Potential Media Affect: Aquifer used for drinking water supply
Potential Contaminants of Concern: Other Solvent or Non-Petroleum Hydrocarbon
Site History: Not reported

LUST:
Global Id: T0603700742
Contact Type: Local Agency Caseworker
Contact Name: ELOY LUNA
Organization Name: LOS ANGELES, CITY OF
Address: 200 North Main Street, Suite 1780
City: LOS ANGELES
Email: eloy.luna@lacity.org
Phone Number: Not reported

Global Id: T0603700742
Contact Type: Regional Board Caseworker
Contact Name: YUE RONG
Organization Name: LOS ANGELES RWQCB (REGION 4)
Address: 320 W. 4TH ST., SUITE 200
City: Los Angeles

CHILDRENS HOSPITAL (Continued) **S101297269**

Email: yrong@waterboards.ca.gov
Phone Number: Not reported

LUST:
Global Id: T0603700742
Action Type: Other
Date: 08/26/1992
Action: Leak Reported

LUST:
Global Id: T0603700742
Status: Completed - Case Closed
Status Date: 07/26/1996

Global Id: T0603700742
Status: Open - Case Begin Date
Status Date: 05/26/1992

Global Id: T0603700742
Status: Open - Site Assessment
Status Date: 05/26/1992

LUST REG 4:
Region: 4
Regional Board: 04
County: Los Angeles
Facility Id: 900270125
Status: Case Closed
Substance: Hydrocarbons
Substance Quantity: Not reported
Local Case No: Not reported
Case Type: Groundwater
Abatement Method Used at the Site: Not reported
Global ID: T0603700742
W Global ID: W0603700547
Staff: UNK
Local Agency: 19050
Cross Street: Not reported
Enforcement Type: Not reported
Date Leak Discovered: Not reported
Date Leak First Reported: 8/26/1992
Date Leak Record Entered: 8/31/1992
Date Confirmation Began: Not reported
Date Leak Stopped: Not reported
Date Case Last Changed on Database: 8/22/1996
Date the Case was Closed: 7/26/1996
How Leak Discovered: Not reported
How Leak Stopped: Not reported
Cause of Leak: UNK
Leak Source: UNK
Operator: OLD#092292-06
Water System: FIRSTONE SCOUT RESRVTN (BOY SCOUT COUN)
Well Name: Not reported
Approx. Dist To Production Well (ft): 9900.440149421229885519832728
Source of Cleanup Funding: UNK

CHILDRENS HOSPITAL (Continued) **S101297269**

Preliminary Site Assessment Workplan Submitted:	Not reported
Preliminary Site Assessment Began:	Not reported
Pollution Characterization Began:	5/26/1992
Remediation Plan Submitted:	Not reported
Remedial Action Underway:	Not reported
Post Remedial Action Monitoring Began:	Not reported
Enforcement Action Date:	Not reported
Historical Max MTBE Date:	Not reported
Hist Max MTBE Conc in Groundwater:	Not reported
Hist Max MTBE Conc in Soil:	Not reported
Significant Interim Remedial Action Taken:	Not reported
GW Qualifier:	Not reported
Soil Qualifier:	Not reported
Organization:	Not reported
Owner Contact:	Not reported
Responsible Party:	CHILDRENS HOSPITAL OF LA
RP Address:	4560 SUNSET BLVD, LOS ANGELES CA 90027
Program:	LUST
Lat/Long:	34.0981766 / -1
Local Agency Staff:	PEJ
Beneficial Use:	Not reported
Priority:	Not reported
Cleanup Fund Id:	Not reported
Suspended:	Not reported
Assigned Name:	1900547-001GEN
Summary:	08/22/96 WELL ABANDONMENT REPORT

---

72 **ALLIED EQUIPMENT RENTAL** **CA LUST** **S100928878**
South **4969 SANTA MONICA BLVD** **CA HIST CORTESE** **N/A**
1/4-1/2 **LOS ANGELES, CA 90029**
0.442 mi.
2336 ft.

Relative:
Lower

Actual:
336 ft.

LUST:

Lead Agency:	LOS ANGELES RWQCB (REGION 4)
Case Type:	LUST Cleanup Site
Geo Track:	http://geotracker.waterboards.ca.gov/profile_report.asp?global_id=T0603700774
Global Id:	T0603700774
Latitude:	34.0911137887498
Longitude:	-118.298021256924
Status:	Completed - Case Closed
Status Date:	11/24/2010
Case Worker:	DMB
RB Case Number:	900290116
Local Agency:	LOS ANGELES, CITY OF
File Location:	Regional Board
Local Case Number:	Not reported
Potential Media Affect:	Aquifer used for drinking water supply
Potential Contaminants of Concern:	Gasoline
Site History:	Not reported

LUST:

Global Id:	T0603700774
Contact Type:	Regional Board Caseworker
Contact Name:	DAVID M. BJOSTAD
Organization Name:	LOS ANGELES RWQCB (REGION 4)
Address:	320 W. 4th Street, Suite 200
City:	Los Angeles

ALLIED EQUIPMENT RENTAL (Continued) **S100928878**

Email: dave.bjostad@waterboards.ca.gov
Phone Number: Not reported

Global Id: T0603700774
Contact Type: Local Agency Caseworker
Contact Name: ELOY LUNA
Organization Name: LOS ANGELES, CITY OF
Address: 200 North Main Street, Suite 1780
City: LOS ANGELES
Email: eloy.luna@lacity.org
Phone Number: Not reported

LUST:
Global Id: T0603700774
Action Type: RESPONSE
Date: 10/15/2006
Action: Monitoring Report - Quarterly

Global Id: T0603700774
Action Type: RESPONSE
Date: 04/21/2006
Action: Monitoring Report - Quarterly

Global Id: T0603700774
Action Type: RESPONSE
Date: 04/15/2003
Action: Monitoring Report - Quarterly

Global Id: T0603700774
Action Type: Other
Date: 12/01/1994
Action: Leak Discovery

Global Id: T0603700774
Action Type: RESPONSE
Date: 07/15/2003
Action: Monitoring Report - Quarterly

Global Id: T0603700774
Action Type: RESPONSE
Date: 07/15/2007
Action: Remedial Progress Report

Global Id: T0603700774
Action Type: RESPONSE
Date: 10/15/2007
Action: Remedial Progress Report

Global Id: T0603700774
Action Type: RESPONSE
Date: 07/15/2009
Action: Monitoring Report - Semi-Annually

Global Id: T0603700774
Action Type: ENFORCEMENT
Date: 06/15/2009
Action: Staff Letter

ALLIED EQUIPMENT RENTAL (Continued) **S100928878**

Global Id: T0603700774
Action Type: REMEDIATION
Date: 05/12/2005
Action: Soil Vapor Extraction (SVE)

Global Id: T0603700774
Action Type: REMEDIATION
Date: 08/31/2006
Action: In Situ Physical/Chemical Treatment (other than SVE)

Global Id: T0603700774
Action Type: Other
Date: 12/01/1994
Action: Leak Stopped

Global Id: T0603700774
Action Type: Other
Date: 06/02/1995
Action: Leak Reported

Global Id: T0603700774
Action Type: RESPONSE
Date: 04/15/2007
Action: Monitoring Report - Quarterly

Global Id: T0603700774
Action Type: ENFORCEMENT
Date: 05/21/2002
Action: Staff Letter

Global Id: T0603700774
Action Type: RESPONSE
Date: 10/15/2003
Action: Monitoring Report - Quarterly

Global Id: T0603700774
Action Type: RESPONSE
Date: 07/01/2002
Action: CAP/RAP - Other Report

Global Id: T0603700774
Action Type: RESPONSE
Date: 07/15/2002
Action: Monitoring Report - Quarterly

Global Id: T0603700774
Action Type: RESPONSE
Date: 07/31/2002
Action: Other Report / Document

Global Id: T0603700774
Action Type: RESPONSE
Date: 01/11/2010
Action: Request for Closure

Global Id: T0603700774
Action Type: RESPONSE

ALLIED EQUIPMENT RENTAL (Continued) **S100928878**

Date: 04/02/2010
Action: Soil and Water Investigation Workplan

Global Id: T0603700774
Action Type: RESPONSE
Date: 03/15/2010
Action: Other Report / Document

Global Id: T0603700774
Action Type: RESPONSE
Date: 01/15/2010
Action: Monitoring Report - Semi-Annually

Global Id: T0603700774
Action Type: RESPONSE
Date: 10/15/2007
Action: Monitoring Report - Semi-Annually

Global Id: T0603700774
Action Type: ENFORCEMENT
Date: 06/25/2002
Action: Staff Letter

Global Id: T0603700774
Action Type: RESPONSE
Date: 07/15/2005
Action: Monitoring Report - Quarterly

Global Id: T0603700774
Action Type: RESPONSE
Date: 10/28/2004
Action: Monitoring Report - Quarterly

Global Id: T0603700774
Action Type: ENFORCEMENT
Date: 01/28/2010
Action: Staff Letter

Global Id: T0603700774
Action Type: ENFORCEMENT
Date: 11/17/2010
Action: Notification - Preclosure

Global Id: T0603700774
Action Type: ENFORCEMENT
Date: 04/08/2010
Action: Staff Letter

Global Id: T0603700774
Action Type: ENFORCEMENT
Date: 11/24/2010
Action: Closure/No Further Action Letter

Global Id: T0603700774
Action Type: RESPONSE
Date: 10/17/2002
Action: Monitoring Report - Quarterly

ALLIED EQUIPMENT RENTAL (Continued) **S100928878**

Global Id: T0603700774
Action Type: ENFORCEMENT
Date: 05/12/2003
Action: Staff Letter

Global Id: T0603700774
Action Type: RESPONSE
Date: 04/15/2004
Action: Monitoring Report - Quarterly

Global Id: T0603700774
Action Type: RESPONSE
Date: 04/15/2005
Action: Monitoring Report - Quarterly

Global Id: T0603700774
Action Type: RESPONSE
Date: 01/15/2008
Action: Remedial Progress Report

Global Id: T0603700774
Action Type: RESPONSE
Date: 01/15/2003
Action: Monitoring Report - Quarterly

Global Id: T0603700774
Action Type: RESPONSE
Date: 07/15/2010
Action: Monitoring Report - Semi-Annually

Global Id: T0603700774
Action Type: RESPONSE
Date: 07/15/2010
Action: Electronic Reporting Submittal Due

Global Id: T0603700774
Action Type: RESPONSE
Date: 07/15/2010
Action: Soil and Water Investigation Report

LUST:
Global Id: T0603700774
Status: Completed - Case Closed
Status Date: 11/24/2010

Global Id: T0603700774
Status: Open - Case Begin Date
Status Date: 12/01/1994

Global Id: T0603700774
Status: Open - Remediation
Status Date: 05/12/2005

Global Id: T0603700774
Status: Open - Remediation
Status Date: 08/31/2006

ALLIED EQUIPMENT RENTAL (Continued) **S100928878**

Global Id: T0603700774
Status: Open - Site Assessment
Status Date: 02/20/1995

Global Id: T0603700774
Status: Open - Site Assessment
Status Date: 02/08/1999

Global Id: T0603700774
Status: Open - Site Assessment
Status Date: 04/02/2010

Global Id: T0603700774
Status: Open - Verification Monitoring
Status Date: 03/07/2009

Global Id: T0603700774
Status: Open - Verification Monitoring
Status Date: 05/28/2010

LUST REG 4:
Region: 4
Regional Board: 04
County: Los Angeles
Facility Id: 900290116
Status: Remedial action (cleanup) Underway
Substance: Gasoline
Substance Quantity: Not reported
Local Case No: Not reported
Case Type: Groundwater
Abatement Method Used at the Site: Not reported
Global ID: T0603700774
W Global ID: Not reported
Staff: TCS
Local Agency: 19050
Cross Street: ALEXANDRIA AVE
Enforcement Type: SEL
Date Leak Discovered: 12/1/1994
Date Leak First Reported: 6/2/1995
Date Leak Record Entered: 6/30/1995
Date Confirmation Began: Not reported
Date Leak Stopped: 12/1/1994
Date Case Last Changed on Database: 7/16/2002
Date the Case was Closed: Not reported
How Leak Discovered: Tank Closure
How Leak Stopped: Not reported
Cause of Leak: UNK
Leak Source: UNK
Operator: FORMER ACME RENTS
Water System: Not reported
Well Name: Not reported
Approx. Dist To Production Well (ft): 7862.823734039109928067146507 1
Source of Cleanup Funding: UNK
Preliminary Site Assessment Workplan Submitted: 2/20/1995
Preliminary Site Assessment Began: Not reported
Pollution Characterization Began: 2/8/1999

ALLIED EQUIPMENT RENTAL (Continued) **S100928878**

Remediation Plan Submitted:	12/7/2001
Remedial Action Underway:	10/16/2003
Post Remedial Action Monitoring Began:	Not reported
Enforcement Action Date:	1/12/1999
Historical Max MTBE Date:	1/1/1965
Hist Max MTBE Conc in Groundwater:	760
Hist Max MTBE Conc in Soil:	29
Significant Interim Remedial Action Taken:	Not reported
GW Qualifier:	Not reported
Soil Qualifier:	=
Organization:	Not reported
Owner Contact:	Not reported
Responsible Party:	JOHN GONZALES
RP Address:	6929 E. GREENWAY PARKWAY, SUITE 200
Program:	LUST
Lat/Long:	34.0908438 / -1
Local Agency Staff:	PEJ
Beneficial Use:	Not reported
Priority:	Not reported
Cleanup Fund Id:	Not reported
Suspended:	Not reported
Assigned Name:	Not reported
Summary:	GW @ 23'. VISUAL CONTAMINATION FROM GAS, DIESEL, OIL.; 10/16/00 3RD QTR GW MON RPT 2000; 1/16/01 4TH QTR GW MON RPT 2000; 4/17/01 1ST QTR GW MON RPT 2001

HIST CORTESE:

Region:	CORTESE
Facility County Code:	19
Reg By:	LTNKA
Reg Id:	900290116

73
South
1/4-1/2
0.492 mi.
2598 ft.

MARIPOSA PLACE APARTMENTS, LP **CA LUST** **S109428774**
5030 SANTA MONICA BLVD. **N/A**
LOS ANGELES, CA 90029

Relative:
Lower

Actual:
331 ft.

LUST:

Lead Agency:	LOS ANGELES RWQCB (REGION 4)
Case Type:	LUST Cleanup Site
Geo Track:	http://geotracker.waterboards.ca.gov/profile_report.asp?global_id=T10000001670
Global Id:	T10000001670
Latitude:	34.0908037
Longitude:	-118.2989147
Status:	Completed - Case Closed
Status Date:	10/05/2015
Case Worker:	DPP
RB Case Number:	900290234
Local Agency:	LOS ANGELES, CITY OF
File Location:	Regional Board
Local Case Number:	36826
Potential Media Affect:	Soil
Potential Contaminants of Concern:	Other Petroleum
Site History:	Not reported

LUST:

Global Id:	T10000001670

MARIPOSA PLACE APARTMENTS, LP (Continued) **S109428774**

Contact Type: Regional Board Caseworker
Contact Name: DANIEL PIROTTON
Organization Name: LOS ANGELES RWQCB (REGION 4)
Address: Not reported
City: R4 UNKNOWN
Email: dpirotton@waterboards.ca.gov
Phone Number: 2135766714

Global Id: T10000001670
Contact Type: Local Agency Caseworker
Contact Name: ELOY LUNA
Organization Name: LOS ANGELES, CITY OF
Address: 200 North Main Street, Suite 1780
City: LOS ANGELES
Email: eloy.luna@lacity.org
Phone Number: Not reported

LUST:
Global Id: T10000001670
Action Type: Other
Date: 06/30/2008
Action: Leak Discovery

Global Id: T10000001670
Action Type: Other
Date: 11/30/2009
Action: Leak Reported

Global Id: T10000001670
Action Type: ENFORCEMENT
Date: 10/05/2015
Action: Closure/No Further Action Letter

Global Id: T10000001670
Action Type: ENFORCEMENT
Date: 07/23/2015
Action: Notification - Preclosure

Global Id: T10000001670
Action Type: Other
Date: 06/30/2008
Action: Leak Stopped

Global Id: T10000001670
Action Type: ENFORCEMENT
Date: 12/17/2009
Action: Staff Letter

Global Id: T10000001670
Action Type: RESPONSE
Date: 09/23/2015
Action: Other Report / Document

LUST:
Global Id: T10000001670
Status: Completed - Case Closed

MARIPOSA PLACE APARTMENTS, LP (Continued) **S109428774**

Status Date: 10/05/2015

Global Id: T10000001670
Status: Open - Case Begin Date
Status Date: 06/30/2008

Global Id: T10000001670
Status: Open - Eligible for Closure
Status Date: 12/18/2012

Global Id: T10000001670
Status: Open - Referred
Status Date: 09/29/2009

Global Id: T10000001670
Status: Open - Site Assessment
Status Date: 12/17/2009

74
WSW
1/2-1
0.506 mi.
2673 ft.

BELMONT/HOLLYWOOD NO. 3 **CA ENVIROSTOR S107735908**
LA MIRADA AVENUE/SERRANO AVENUE **CA SCH N/A**
LOS ANGELES, CA 90029

Relative:
Lower

Actual:
349 ft.

ENVIROSTOR:
Facility ID: 19880049
Status: Inactive - Needs Evaluation
Status Date: 02/11/2000
Site Code: 304135
Site Type: School Investigation
Site Type Detailed: School
Acres: 1.3
NPL: NO
Regulatory Agencies: SMBRP
Lead Agency: SMBRP
Program Manager: Not reported
Supervisor: Shahir Haddad
Division Branch: Southern California Schools & Brownfields Outreach
Assembly: 43
Senate: 24
Special Program: Not reported
Restricted Use: NO
Site Mgmt Req: NONE SPECIFIED
Funding: School District
Latitude: 34.09385
Longitude: -118.3059
APN: NONE SPECIFIED
Past Use: RESIDENTIAL AREA
Potential COC: NONE SPECIFIED
Confirmed COC: NONE SPECIFIED
Potential Description: NONE SPECIFIED
Alias Name: BELMONT/HOLLYWOOD #3
Alias Type: Alternate Name
Alias Name: LAUSD
Alias Type: Alternate Name
Alias Name: LAUSD-BELMONT/HOLLYWOOD #3/CDE
Alias Type: Alternate Name

BELMONT/HOLLYWOOD NO. 3 (Continued) **S107735908**

Alias Name: LAUSD-BELMONT/HOLLYWOOD #3/VCA
Alias Type: Alternate Name
Alias Name: 304046
Alias Type: Project Code (Site Code)
Alias Name: 304135
Alias Type: Project Code (Site Code)
Alias Name: 19880049
Alias Type: Envirostor ID Number

Completed Info:
Completed Area Name: PROJECT WIDE
Completed Sub Area Name: Not reported
Completed Document Type: Environmental Oversight Agreement
Completed Date: 02/10/2000
Comments: Not reported

Completed Area Name: PROJECT WIDE
Completed Sub Area Name: Not reported
Completed Document Type: Cost Recovery Closeout Memo
Completed Date: 08/20/2002
Comments: Not reported

Completed Area Name: PROJECT WIDE
Completed Sub Area Name: Not reported
Completed Document Type: Cost Recovery Closeout Memo
Completed Date: 04/22/2003
Comments: Not reported

Completed Area Name: PROJECT WIDE
Completed Sub Area Name: Not reported
Completed Document Type: Phase 1
Completed Date: 02/11/2000
Comments: Not reported

Future Area Name: Not reported
Future Sub Area Name: Not reported
Future Document Type: Not reported
Future Due Date: Not reported
Schedule Area Name: Not reported
Schedule Sub Area Name: Not reported
Schedule Document Type: Not reported
Schedule Due Date: Not reported
Schedule Revised Date: Not reported

SCH:

Facility ID: 19880049
Site Type: School Investigation
Site Type Detail: School
Site Mgmt. Req.: NONE SPECIFIED
Acres: 1.3
National Priorities List: NO
Cleanup Oversight Agencies: SMBRP
Lead Agency: SMBRP
Lead Agency Description: DTSC - Site Cleanup Program
Project Manager: Not reported
Supervisor: Shahir Haddad

BELMONT/HOLLYWOOD NO. 3 (Continued) **S107735908**

Division Branch:	Southern California Schools & Brownfields Outreach
Site Code:	304135
Assembly:	43
Senate:	24
Special Program Status:	Not reported
Status:	Inactive - Needs Evaluation
Status Date:	02/11/2000
Restricted Use:	NO
Funding:	School District
Latitude:	34.09385
Longitude:	-118.3059
APN:	NONE SPECIFIED
Past Use:	RESIDENTIAL AREA
Potential COC:	NONE SPECIFIED
Confirmed COC:	NONE SPECIFIED
Potential Description:	NONE SPECIFIED
Alias Name:	BELMONT/HOLLYWOOD #3
Alias Type:	Alternate Name
Alias Name:	LAUSD
Alias Type:	Alternate Name
Alias Name:	LAUSD-BELMONT/HOLLYWOOD #3/CDE
Alias Type:	Alternate Name
Alias Name:	LAUSD-BELMONT/HOLLYWOOD #3/VCA
Alias Type:	Alternate Name
Alias Name:	304046
Alias Type:	Project Code (Site Code)
Alias Name:	304135
Alias Type:	Project Code (Site Code)
Alias Name:	19880049
Alias Type:	Envirostor ID Number

Completed Info:

Completed Area Name:	PROJECT WIDE
Completed Sub Area Name:	Not reported
Completed Document Type:	Environmental Oversight Agreement
Completed Date:	02/10/2000
Comments:	Not reported
Completed Area Name:	PROJECT WIDE
Completed Sub Area Name:	Not reported
Completed Document Type:	Cost Recovery Closeout Memo
Completed Date:	08/20/2002
Comments:	Not reported
Completed Area Name:	PROJECT WIDE
Completed Sub Area Name:	Not reported
Completed Document Type:	Cost Recovery Closeout Memo
Completed Date:	04/22/2003
Comments:	Not reported
Completed Area Name:	PROJECT WIDE
Completed Sub Area Name:	Not reported
Completed Document Type:	Phase 1
Completed Date:	02/11/2000
Comments:	Not reported
Future Area Name:	Not reported
Future Sub Area Name:	Not reported

BELMONT/HOLLYWOOD NO. 3 (Continued) **S107735908**

Future Document Type:	Not reported
Future Due Date:	Not reported
Schedule Area Name:	Not reported
Schedule Sub Area Name:	Not reported
Schedule Document Type:	Not reported
Schedule Due Date:	Not reported
Schedule Revised Date:	Not reported

75
SSW
1/2-1
0.521 mi.
2749 ft.

RAMONA NEW PC AKA BOWLING ALLEY **CA ENVIROSTOR** **S105628556**
SANTA MONICA BOULEVARD/KINGSLEY DRIVE **CA SCH** **N/A**
LOS ANGELES, CA 90029

Relative:
Lower

Actual:
332 ft.

ENVIROSTOR:

Facility ID:	19790003
Status:	No Further Action
Status Date:	05/17/2002
Site Code:	304005
Site Type:	School Cleanup
Site Type Detailed:	School
Acres:	3
NPL:	NO
Regulatory Agencies:	SMBRP
Lead Agency:	SMBRP
Program Manager:	Not reported
Supervisor:	Javier Hinojosa
Division Branch:	Southern California Schools & Brownfields Outreach
Assembly:	53
Senate:	24
Special Program:	Not reported
Restricted Use:	NO
Site Mgmt Req:	NONE SPECIFIED
Funding:	School District
Latitude:	34.09078
Longitude:	-118.3032
APN:	NONE SPECIFIED
Past Use:	RECREATION SERVICES
Potential COC:	Cobalt Chloroform Dichlorodifluoromethane Tetrachloroethylene (PCE * Methylphenol 1,2,4-Trimethylbenzene Ethylbenzene Xylenes Toluene 1,3,5-Trimethylbenzene Chloromethane (methyl chloride Molybdenum Benzene
Confirmed COC:	NONE SPECIFIED
Potential Description:	SOIL
Alias Name:	LOS ANGELES UNIFIED SCHOOL DISTRICT
Alias Type:	Alternate Name
Alias Name:	RAMONA NEW PC AKA BOWLING ALLEY
Alias Type:	Alternate Name
Alias Name:	RAMONA PRIMARY CENTER AKA LAUSD BELMONT
Alias Type:	Alternate Name
Alias Name:	110033612776
Alias Type:	EPA (FRS #)
Alias Name:	304005
Alias Type:	Project Code (Site Code)
Alias Name:	19790003
Alias Type:	Envirostor ID Number

Completed Info:

RAMONA NEW PC AKA BOWLING ALLEY (Continued) **S105628556**

Completed Area Name: PROJECT WIDE
Completed Sub Area Name: Not reported
Completed Document Type: Preliminary Endangerment Assessment Report
Completed Date: 10/18/2001
Comments: Not reported

Completed Area Name: PROJECT WIDE
Completed Sub Area Name: Not reported
Completed Document Type: Preliminary Endangerment Assessment Workplan
Completed Date: 10/18/2000
Comments: Not reported

Completed Area Name: PROJECT WIDE
Completed Sub Area Name: Not reported
Completed Document Type: Community Profile
Completed Date: 08/22/2001
Comments: Public participation.

Completed Area Name: PROJECT WIDE
Completed Sub Area Name: Not reported
Completed Document Type: Other Report
Completed Date: 08/09/2001
Comments: Initial Study Report Only

Completed Area Name: PROJECT WIDE
Completed Sub Area Name: Not reported
Completed Document Type: Other Report
Completed Date: 04/29/2003
Comments: Tech Memo - Lead Assessment Report

Completed Area Name: PROJECT WIDE
Completed Sub Area Name: Not reported
Completed Document Type: Environmental Oversight Agreement
Completed Date: 02/10/2000
Comments: Not reported

Completed Area Name: PROJECT WIDE
Completed Sub Area Name: Not reported
Completed Document Type: Cost Recovery Closeout Memo
Completed Date: 05/17/2002
Comments: Not reported

Future Area Name: Not reported
Future Sub Area Name: Not reported
Future Document Type: Not reported
Future Due Date: Not reported
Schedule Area Name: Not reported
Schedule Sub Area Name: Not reported
Schedule Document Type: Not reported
Schedule Due Date: Not reported
Schedule Revised Date: Not reported

SCH:

Facility ID: 19790003
Site Type: School Cleanup
Site Type Detail: School

RAMONA NEW PC AKA BOWLING ALLEY (Continued) **S105628556**

Site Mgmt. Req.:	NONE SPECIFIED
Acres:	3
National Priorities List:	NO
Cleanup Oversight Agencies:	SMBRP
Lead Agency:	SMBRP
Lead Agency Description:	DTSC - Site Cleanup Program
Project Manager:	Not reported
Supervisor:	Javier Hinojosa
Division Branch:	Southern California Schools & Brownfields Outreach
Site Code:	304005
Assembly:	53
Senate:	24
Special Program Status:	Not reported
Status:	No Further Action
Status Date:	05/17/2002
Restricted Use:	NO
Funding:	School District
Latitude:	34.09078
Longitude:	-118.3032
APN:	NONE SPECIFIED
Past Use:	RECREATION SERVICES
Potential COC:	Cobalt, Cobalt, Chloroform, Dichlorodifluoromethane, Tetrachloroethylene (PCE, * Methylphenol, 1,2,4-Trimethylbenzene, Ethylbenzene, Xylenes, Toluene, 1,3,5-Trimethylbenzene, Chloromethane (methyl chloride, Molybdenum, Benzene
Confirmed COC:	NONE SPECIFIED
Potential Description:	SOIL
Alias Name:	LOS ANGELES UNIFIED SCHOOL DISTRICT
Alias Type:	Alternate Name
Alias Name:	RAMONA NEW PC AKA BOWLING ALLEY
Alias Type:	Alternate Name
Alias Name:	RAMONA PRIMARY CENTER AKA LAUSD BELMONT
Alias Type:	Alternate Name
Alias Name:	110033612776
Alias Type:	EPA (FRS #)
Alias Name:	304005
Alias Type:	Project Code (Site Code)
Alias Name:	19790003
Alias Type:	Envirostor ID Number

Completed Info:

Completed Area Name:	PROJECT WIDE
Completed Sub Area Name:	Not reported
Completed Document Type:	Preliminary Endangerment Assessment Report
Completed Date:	10/18/2001
Comments:	Not reported
Completed Area Name:	PROJECT WIDE
Completed Sub Area Name:	Not reported
Completed Document Type:	Preliminary Endangerment Assessment Workplan
Completed Date:	10/18/2000
Comments:	Not reported
Completed Area Name:	PROJECT WIDE
Completed Sub Area Name:	Not reported
Completed Document Type:	Community Profile
Completed Date:	08/22/2001
Comments:	Public participation.

RAMONA NEW PC AKA BOWLING ALLEY (Continued) **S105628556**

Completed Area Name: PROJECT WIDE
Completed Sub Area Name: Not reported
Completed Document Type: Other Report
Completed Date: 08/09/2001
Comments: Initial Study Report Only

Completed Area Name: PROJECT WIDE
Completed Sub Area Name: Not reported
Completed Document Type: Other Report
Completed Date: 04/29/2003
Comments: Tech Memo - Lead Assessment Report

Completed Area Name: PROJECT WIDE
Completed Sub Area Name: Not reported
Completed Document Type: Environmental Oversight Agreement
Completed Date: 02/10/2000
Comments: Not reported

Completed Area Name: PROJECT WIDE
Completed Sub Area Name: Not reported
Completed Document Type: Cost Recovery Closeout Memo
Completed Date: 05/17/2002
Comments: Not reported

Future Area Name: Not reported
Future Sub Area Name: Not reported
Future Document Type: Not reported
Future Due Date: Not reported
Schedule Area Name: Not reported
Schedule Sub Area Name: Not reported
Schedule Document Type: Not reported
Schedule Due Date: Not reported
Schedule Revised Date: Not reported

76
West
1/2-1
0.522 mi.
2755 ft.

Relative:
Lower

Actual:
358 ft.

DELUXE LABORATORIES INC
1377 N. SERRANO AVENUE
HOLLYWOOD, CA 90027

RCRA-LQG **1000428979**
CA ENVIROSTOR **CAD981450281**
CA CPS-SLIC
CA HIST UST
ICIS
FINDS
ECHO
CA EMI
CA HAZNET
CA HIST CORTESE
LA Co. Site Mitigation

RCRA-LQG:
Date form received by agency: 02/22/2008
Facility name: DELUXE LABORATORIES INC
Facility address: 1377 N. SERRANO AVENUE
HOLLYWOOD, CA 90027
EPA ID: CAD981450281
Contact: LUKE CHEN
Contact address: Not reported
Not reported
Contact country: US
Contact telephone: 323-960-8613
Contact email: LUKE.CHEN@BYDELUXE.COM

DELUXE LABORATORIES INC (Continued) **1000428979**

EPA Region: 09
Land type: Private
Classification: Large Quantity Generator
Description: Handler: generates 1,000 kg or more of hazardous waste during any calendar month; or generates more than 1 kg of acutely hazardous waste during any calendar month; or generates more than 100 kg of any residue or contaminated soil, waste or other debris resulting from the cleanup of a spill, into or on any land or water, of acutely hazardous waste during any calendar month; or generates 1 kg or less of acutely hazardous waste during any calendar month, and accumulates more than 1 kg of acutely hazardous waste at any time; or generates 100 kg or less of any residue or contaminated soil, waste or other debris resulting from the cleanup of a spill, into or on any land or water, of acutely hazardous waste during any calendar month, and accumulates more than 100 kg of that material at any time

Owner/Operator Summary:
Owner/operator name: DELUXE LABORATORIES
Owner/operator address: Not reported
Not reported
Owner/operator country: US
Owner/operator telephone: Not reported
Owner/operator email: Not reported
Owner/operator fax: Not reported
Owner/operator extension: Not reported
Legal status: Private
Owner/Operator Type: Operator
Owner/Op start date: 12/17/1990
Owner/Op end date: Not reported

Owner/operator name: DELUXE LABORATORIES
Owner/operator address: 1377 N. SERRANO AVENUE
HOLLYWOOD, CA 90027
Owner/operator country: US
Owner/operator telephone: Not reported
Owner/operator email: Not reported
Owner/operator fax: Not reported
Owner/operator extension: Not reported
Legal status: Private
Owner/Operator Type: Owner
Owner/Op start date: 12/17/1990
Owner/Op end date: Not reported

Handler Activities Summary:
U.S. importer of hazardous waste: No
Mixed waste (haz. and radioactive): No
Recycler of hazardous waste: No
Transporter of hazardous waste: No
Treater, storer or disposer of HW: No
Underground injection activity: No
On-site burner exemption: No
Furnace exemption: No
Used oil fuel burner: No
Used oil processor: No
User oil refiner: No
Used oil fuel marketer to burner: No

DELUXE LABORATORIES INC (Continued) **1000428979**

Used oil Specification marketer: No
Used oil transfer facility: No
Used oil transporter: No

. Waste code: D039
. Waste name: TETRACHLOROETHYLENE

Historical Generators:
Date form received by agency: 02/16/2006
Site name: DELUXE LABORATORIES
Classification: Large Quantity Generator

. Waste code: 214
. Waste name: Unspecified solvent mixture

. Waste code: 541
. Waste name: Photochemicals / photo processing waste

. Waste code: D001
. Waste name: IGNITABLE HAZARDOUS WASTES ARE THOSE WASTES WHICH HAVE A FLASHPOINT OF LESS THAN 140 DEGREES FAHRENHEIT AS DETERMINED BY A PENSKY-MARTENS CLOSED CUP FLASH POINT TESTER. ANOTHER METHOD OF DETERMINING THE FLASH POINT OF A WASTE IS TO REVIEW THE MATERIAL SAFETY DATA SHEET, WHICH CAN BE OBTAINED FROM THE MANUFACTURER OR DISTRIBUTOR OF THE MATERIAL. LACQUER THINNER IS AN EXAMPLE OF A COMMONLY USED SOLVENT WHICH WOULD BE CONSIDERED AS IGNITABLE HAZARDOUS WASTE.

. Waste code: D011
. Waste name: SILVER

. Waste code: D039
. Waste name: TETRACHLOROETHYLENE

. Waste code: F001
. Waste name: THE FOLLOWING SPENT HALOGENATED SOLVENTS USED IN DEGREASING: TETRACHLOROETHYLENE, TRICHLOROETHYLENE, METHYLENE CHLORIDE, 1,1,1-TRICHLOROETHANE, CARBON TETRACHLORIDE, AND CHLORINATED FLUOROCARBONS; ALL SPENT SOLVENT MIXTURES/BLENDS USED IN DEGREASING CONTAINING, BEFORE USE, A TOTAL OF TEN PERCENT OR MORE (BY VOLUME) OF ONE OR MORE OF THE ABOVE HALOGENATED SOLVENTS OR THOSE SOLVENTS LISTED IN F002, F004, AND F005, AND STILL BOTTOMS FROM THE RECOVERY OF THESE SPENT SOLVENTS AND SPENT SOLVENT MIXTURES.

. Waste code: F002
. Waste name: THE FOLLOWING SPENT HALOGENATED SOLVENTS: TETRACHLOROETHYLENE, METHYLENE CHLORIDE, TRICHLOROETHYLENE, 1,1,1-TRICHLOROETHANE, CHLOROBENZENE, 1,1,2-TRICHLORO-1,2,2-TRIFLUOROETHANE, ORTHO-DICHLOROBENZENE, TRICHLOROFLUOROMETHANE, AND 1,1,2-TRICHLOROETHANE; ALL SPENT SOLVENT MIXTURES/BLENDS CONTAINING, BEFORE USE, A TOTAL OF TEN PERCENT OR MORE (BY VOLUME) OF ONE OR MORE OF THE ABOVE HALOGENATED SOLVENTS OR THOSE LISTED IN F001, F004, OR F005, AND STILL BOTTOMS FROM THE RECOVERY OF THESE SPENT SOLVENTS AND SPENT SOLVENT MIXTURES.

. Waste code: F005
. Waste name: THE FOLLOWING SPENT NON-HALOGENATED SOLVENTS: TOLUENE, METHYL ETHYL KETONE, CARBON DISULFIDE, ISOBUTANOL, PYRIDINE, BENZENE,

DELUXE LABORATORIES INC (Continued) **1000428979**

2-ETHOXYETHANOL, AND 2-NITROPROPANE; ALL SPENT SOLVENT MIXTURES/BLENDS CONTAINING, BEFORE USE, A TOTAL OF TEN PERCENT OR MORE (BY VOLUME) OF ONE OR MORE OF THE ABOVE NON-HALOGENATED SOLVENTS OR THOSE SOLVENTS LISTED IN F001, F002, OR F004; AND STILL BOTTOMS FROM THE RECOVERY OF THESE SPENT SOLVENTS AND SPENT SOLVENT MIXTURES.

Date form received by agency: 02/18/2004
Site name: DELUXE LABORATORIES, INC.
Classification: Large Quantity Generator

. Waste code: D001
. Waste name: IGNITABLE HAZARDOUS WASTES ARE THOSE WASTES WHICH HAVE A FLASHPOINT OF LESS THAN 140 DEGREES FAHRENHEIT AS DETERMINED BY A PENSKY-MARTENS CLOSED CUP FLASH POINT TESTER. ANOTHER METHOD OF DETERMINING THE FLASH POINT OF A WASTE IS TO REVIEW THE MATERIAL SAFETY DATA SHEET, WHICH CAN BE OBTAINED FROM THE MANUFACTURER OR DISTRIBUTOR OF THE MATERIAL. LACQUER THINNER IS AN EXAMPLE OF A COMMONLY USED SOLVENT WHICH WOULD BE CONSIDERED AS IGNITABLE HAZARDOUS WASTE.

. Waste code: D002
. Waste name: A WASTE WHICH HAS A PH OF LESS THAN 2 OR GREATER THAN 12.5 IS CONSIDERED TO BE A CORROSIVE HAZARDOUS WASTE. SODIUM HYDROXIDE, A CAUSTIC SOLUTION WITH A HIGH PH, IS OFTEN USED BY INDUSTRIES TO CLEAN OR DEGREASE PARTS. HYDROCHLORIC ACID, A SOLUTION WITH A LOW PH, IS USED BY MANY INDUSTRIES TO CLEAN METAL PARTS PRIOR TO PAINTING. WHEN THESE CAUSTIC OR ACID SOLUTIONS BECOME CONTAMINATED AND MUST BE DISPOSED, THE WASTE WOULD BE A CORROSIVE HAZARDOUS WASTE.

. Waste code: D011
. Waste name: SILVER

. Waste code: D039
. Waste name: TETRACHLOROETHYLENE

. Waste code: F002
. Waste name: THE FOLLOWING SPENT HALOGENATED SOLVENTS: TETRACHLOROETHYLENE, METHYLENE CHLORIDE, TRICHLOROETHYLENE, 1,1,1-TRICHLOROETHANE, CHLOROBENZENE, 1,1,2-TRICHLORO-1,2,2-TRIFLUOROETHANE, ORTHO-DICHLOROBENZENE, TRICHLOROFLUOROMETHANE, AND 1,1,2-TRICHLOROETHANE; ALL SPENT SOLVENT MIXTURES/BLENDS CONTAINING, BEFORE USE, A TOTAL OF TEN PERCENT OR MORE (BY VOLUME) OF ONE OR MORE OF THE ABOVE HALOGENATED SOLVENTS OR THOSE LISTED IN F001, F004, OR F005, AND STILL BOTTOMS FROM THE RECOVERY OF THESE SPENT SOLVENTS AND SPENT SOLVENT MIXTURES.

. Waste code: F005
. Waste name: THE FOLLOWING SPENT NON-HALOGENATED SOLVENTS: TOLUENE, METHYL ETHYL KETONE, CARBON DISULFIDE, ISOBUTANOL, PYRIDINE, BENZENE, 2-ETHOXYETHANOL, AND 2-NITROPROPANE; ALL SPENT SOLVENT MIXTURES/BLENDS CONTAINING, BEFORE USE, A TOTAL OF TEN PERCENT OR MORE (BY VOLUME) OF ONE OR MORE OF THE ABOVE NON-HALOGENATED SOLVENTS OR THOSE SOLVENTS LISTED IN F001, F002, OR F004; AND STILL BOTTOMS FROM THE RECOVERY OF THESE SPENT SOLVENTS AND SPENT SOLVENT MIXTURES.

Date form received by agency: 02/27/2002
Site name: DELUXE LABORATORIES, INC.
Classification: Large Quantity Generator

DELUXE LABORATORIES INC (Continued) **1000428979**

. Waste code: 141
. Waste name: Off-specification, aged, or surplus inorganics

. Waste code: 211
. Waste name: Halogenated solvents (chloroform, methyl chloride, perchloroethylene, etc.)

. Waste code: 214
. Waste name: Unspecified solvent mixture

. Waste code: 352
. Waste name: Other organic solids

. Waste code: 541
. Waste name: Photochemicals / photo processing waste

. Waste code: 791
. Waste name: Liquids with pH < 2

. Waste code: D001
. Waste name: IGNITABLE HAZARDOUS WASTES ARE THOSE WASTES WHICH HAVE A FLASHPOINT OF LESS THAN 140 DEGREES FAHRENHEIT AS DETERMINED BY A PENSKY-MARTENS CLOSED CUP FLASH POINT TESTER. ANOTHER METHOD OF DETERMINING THE FLASH POINT OF A WASTE IS TO REVIEW THE MATERIAL SAFETY DATA SHEET, WHICH CAN BE OBTAINED FROM THE MANUFACTURER OR DISTRIBUTOR OF THE MATERIAL. LACQUER THINNER IS AN EXAMPLE OF A COMMONLY USED SOLVENT WHICH WOULD BE CONSIDERED AS IGNITABLE HAZARDOUS WASTE.

. Waste code: D002
. Waste name: A WASTE WHICH HAS A PH OF LESS THAN 2 OR GREATER THAN 12.5 IS CONSIDERED TO BE A CORROSIVE HAZARDOUS WASTE. SODIUM HYDROXIDE, A CAUSTIC SOLUTION WITH A HIGH PH, IS OFTEN USED BY INDUSTRIES TO CLEAN OR DEGREASE PARTS. HYDROCHLORIC ACID, A SOLUTION WITH A LOW PH, IS USED BY MANY INDUSTRIES TO CLEAN METAL PARTS PRIOR TO PAINTING. WHEN THESE CAUSTIC OR ACID SOLUTIONS BECOME CONTAMINATED AND MUST BE DISPOSED, THE WASTE WOULD BE A CORROSIVE HAZARDOUS WASTE.

. Waste code: D011
. Waste name: SILVER

. Waste code: D039
. Waste name: TETRACHLOROETHYLENE

. Waste code: F001
. Waste name: THE FOLLOWING SPENT HALOGENATED SOLVENTS USED IN DEGREASING: TETRACHLOROETHYLENE, TRICHLOROETHYLENE, METHYLENE CHLORIDE, 1,1,1-TRICHLOROETHANE, CARBON TETRACHLORIDE, AND CHLORINATED FLUOROCARBONS; ALL SPENT SOLVENT MIXTURES/BLENDS USED IN DEGREASING CONTAINING, BEFORE USE, A TOTAL OF TEN PERCENT OR MORE (BY VOLUME) OF ONE OR MORE OF THE ABOVE HALOGENATED SOLVENTS OR THOSE SOLVENTS LISTED IN F002, F004, AND F005, AND STILL BOTTOMS FROM THE RECOVERY OF THESE SPENT SOLVENTS AND SPENT SOLVENT MIXTURES.

. Waste code: F002
. Waste name: THE FOLLOWING SPENT HALOGENATED SOLVENTS: TETRACHLOROETHYLENE, METHYLENE CHLORIDE, TRICHLOROETHYLENE, 1,1,1-TRICHLOROETHANE, CHLOROBENZENE, 1,1,2-TRICHLORO-1,2,2-TRIFLUOROETHANE,

DELUXE LABORATORIES INC (Continued) **1000428979**

ORTHO-DICHLOROBENZENE, TRICHLOROFLUOROMETHANE, AND 1,1,2-TRICHLOROETHANE; ALL SPENT SOLVENT MIXTURES/BLENDS CONTAINING, BEFORE USE, A TOTAL OF TEN PERCENT OR MORE (BY VOLUME) OF ONE OR MORE OF THE ABOVE HALOGENATED SOLVENTS OR THOSE LISTED IN F001, F004, OR F005, AND STILL BOTTOMS FROM THE RECOVERY OF THESE SPENT SOLVENTS AND SPENT SOLVENT MIXTURES.

. Waste code: F005
. Waste name: THE FOLLOWING SPENT NON-HALOGENATED SOLVENTS: TOLUENE, METHYL ETHYL KETONE, CARBON DISULFIDE, ISOBUTANOL, PYRIDINE, BENZENE, 2-ETHOXYETHANOL, AND 2-NITROPROPANE; ALL SPENT SOLVENT MIXTURES/BLENDS CONTAINING, BEFORE USE, A TOTAL OF TEN PERCENT OR MORE (BY VOLUME) OF ONE OR MORE OF THE ABOVE NON-HALOGENATED SOLVENTS OR THOSE SOLVENTS LISTED IN F001, F002, OR F004; AND STILL BOTTOMS FROM THE RECOVERY OF THESE SPENT SOLVENTS AND SPENT SOLVENT MIXTURES.

. Waste code: P012
. Waste name: ARSENIC OXIDE AS2O3

Date form received by agency: 10/12/2000
Site name: DELUXE LABORATORIES, INC.
Classification: Large Quantity Generator

Date form received by agency: 03/16/1999
Site name: DELUXE LABORATORIES
Classification: Large Quantity Generator

Date form received by agency: 09/01/1996
Site name: DELUXE LABORATORIES, INC
Classification: Large Quantity Generator

Date form received by agency: 12/29/1995
Site name: DELUXE LABRATORIES
Classification: Large Quantity Generator

Date form received by agency: 03/14/1994
Site name: DELUXE LABORATORIES
Classification: Large Quantity Generator

Date form received by agency: 01/31/1992
Site name: DELUXE LABORATORIES, INC
Classification: Large Quantity Generator

Date form received by agency: 04/10/1990
Site name: DELUXE LAB
Classification: Large Quantity Generator

Date form received by agency: 03/10/1986
Site name: DELUXE LABORATORIES, INC
Classification: Large Quantity Generator

Facility Has Received Notices of Violations:
Regulation violated: Not reported
Area of violation: Generators - General
Date violation determined: 02/05/2009
Date achieved compliance: 02/05/2009
Violation lead agency: State

DELUXE LABORATORIES INC (Continued) **1000428979**

Enforcement action: WRITTEN INFORMAL
Enforcement action date: 02/05/2009
Enf. disposition status: Not reported
Enf. disp. status date: Not reported
Enforcement lead agency: State
Proposed penalty amount: Not reported
Final penalty amount: Not reported
Paid penalty amount: Not reported

Evaluation Action Summary:
Evaluation date: 06/26/2015
Evaluation: COMPLIANCE EVALUATION INSPECTION ON-SITE
Area of violation: Not reported
Date achieved compliance: Not reported
Evaluation lead agency: State

Evaluation date: 02/05/2009
Evaluation: COMPLIANCE EVALUATION INSPECTION ON-SITE
Area of violation: Generators - General
Date achieved compliance: 02/05/2009
Evaluation lead agency: State

ENVIROSTOR:
Facility ID: 60001863
Status: Refer: 1248 Local Agency
Status Date: 05/09/2014
Site Code: 301604
Site Type: Evaluation
Site Type Detailed: Evaluation
Acres: 5
NPL: NO
Regulatory Agencies: SMBRP, LOS ANGELES COUNTY
Lead Agency: LOS ANGELES COUNTY
Program Manager: Manjul Bose
Supervisor: Javier Hinojosa
Division Branch: Cleanup Chatsworth
Assembly: 43
Senate: 24
Special Program: Not reported
Restricted Use: NO
Site Mgmt Req: NONE SPECIFIED
Funding: EPA Grant
Latitude: 34.09578
Longitude: -118.3087
APN: 5544-032-013, 5544-032-016, 5544032013, 5544032016
Past Use: PHOTOGRAPHIC PROCESSING
Potential COC: Under Investigation Tetrachloroethylene (PCE
Confirmed COC: NONE SPECIFIED
Potential Description: AQUI, IA, SOIL, SV, UE, WELL
Alias Name: 5544-032-013
Alias Type: APN
Alias Name: 5544-032-016
Alias Type: APN
Alias Name: 5544032013
Alias Type: APN
Alias Name: 5544032016
Alias Type: APN

DELUXE LABORATORIES INC (Continued) **1000428979**

Alias Name: CAN000909568
Alias Type: CERCLIS ID
Alias Name: SLT43206204
Alias Type: GeoTracker Global ID
Alias Name: 301604
Alias Type: Project Code (Site Code)
Alias Name: 60001863
Alias Type: Envirostor ID Number

Completed Info:
Completed Area Name: PROJECT WIDE
Completed Sub Area Name: Not reported
Completed Document Type: PA/SI Site Screening
Completed Date: 09/12/2013
Comments: Not reported

Completed Area Name: PROJECT WIDE
Completed Sub Area Name: Not reported
Completed Document Type: Correspondence
Completed Date: 04/01/2014
Comments: Correspondence Received.

Completed Area Name: PROJECT WIDE
Completed Sub Area Name: Not reported
Completed Document Type: Correspondence
Completed Date: 05/08/2014
Comments: SB 1248

Completed Area Name: PROJECT WIDE
Completed Sub Area Name: Not reported
Completed Document Type: Correspondence
Completed Date: 05/08/2014
Comments: Transfer of site to LACOFD

Future Area Name: Not reported
Future Sub Area Name: Not reported
Future Document Type: Not reported
Future Due Date: Not reported
Schedule Area Name: Not reported
Schedule Sub Area Name: Not reported
Schedule Document Type: Not reported
Schedule Due Date: Not reported
Schedule Revised Date: Not reported

CPS-SLIC:
Region: STATE
Facility Status: **Open - Inactive**
Status Date: 01/01/1965
Global Id: SLT43206204
Lead Agency: LA CNTY FIRE DEPT. (BILLING AND UST)
Lead Agency Case Number: Not reported
Latitude: 34.09553
Longitude: -118.308012
Case Type: Cleanup Program Site
Case Worker: Not reported
Local Agency: Not reported
RB Case Number: Not reported

DELUXE LABORATORIES INC (Continued) **1000428979**

File Location: Not reported
Potential Media Affected: Not reported
Potential Contaminants of Concern: Not reported
Site History: Not reported

Click here to access the California GeoTracker records for this facility:

HIST UST:
File Number: 00028E07
URL: http://geotracker.waterboards.ca.gov/ustpdfs/pdf/00028E07.pdf
Region: STATE
Facility ID: 00000067647
Facility Type: Other
Other Type: MOTION PICTURE PROCE
Contact Name: RICHARD GRENIER
Telephone: 2134626171
Owner Name: TWENTIETH CENTURY FOX FILM COR
Owner Address: 10201 W. PICO BLVD.
Owner City,St,Zip: LOS ANGELES, CA 90035
Total Tanks: 0001

Tank Num: 001
Container Num: ONE
Year Installed: 1973
Tank Capacity: 00020000
Tank Used for: WASTE
Type of Fuel: 4
Container Construction Thickness: /16 2
Leak Detection: Stock Inventor

Click here for Geo Tracker PDF:

ICIS:
Enforcement Action ID: CASCAA0000060370094000095
FRS ID: 110000784009
Action Name: DELUXE LABORATORIES INC 060370094000095
Facility Name: DELUXE LABORATORIES INC
Facility Address: 1377 N SERRANO AVE
HOLLYWOOD, CA 90027
Enforcement Action Type: Administrative Order
Facility County: LOS ANGELES
Program System Acronym: AIR
Enforcement Action Forum Desc: Administrative - Formal
EA Type Code: SCAAAO
Facility SIC Code: 7819
Federal Facility ID: Not reported
Latitude in Decimal Degrees: 34.0965
Longitude in Decimal Degrees: -118.30703
Permit Type Desc: Not reported
Program System Acronym: CASCA0000603700940
Facility NAICS Code: 512199
Tribal Land Code: Not reported

Enforcement Action ID: CASCAA0000060370094000094
FRS ID: 110000784009
Action Name: DELUXE LABORATORIES INC 060370094000094

DELUXE LABORATORIES INC (Continued) **1000428979**

Facility Name:	DELUXE LABORATORIES INC
Facility Address:	1377 N SERRANO AVE HOLLYWOOD, CA 90027
Enforcement Action Type:	Notice of Violation
Facility County:	LOS ANGELES
Program System Acronym:	AIR
Enforcement Action Forum Desc:	Administrative - Informal
EA Type Code:	NOV
Facility SIC Code:	7819
Federal Facility ID:	Not reported
Latitude in Decimal Degrees:	34.0965
Longitude in Decimal Degrees:	-118.30703
Permit Type Desc:	Not reported
Program System Acronym:	CASCA0000603700940
Facility NAICS Code:	512199
Tribal Land Code:	Not reported

Enforcement Action ID:	CASCAA0000060370094000075
FRS ID:	110000784009
Action Name:	DELUXE LABORATORIES INC 060370094000075
Facility Name:	DELUXE LABORATORIES INC
Facility Address:	1377 N SERRANO AVE HOLLYWOOD, CA 90027
Enforcement Action Type:	Administrative Order
Facility County:	LOS ANGELES
Program System Acronym:	AIR
Enforcement Action Forum Desc:	Administrative - Formal
EA Type Code:	SCAAAO
Facility SIC Code:	7819
Federal Facility ID:	Not reported
Latitude in Decimal Degrees:	34.0965
Longitude in Decimal Degrees:	-118.30703
Permit Type Desc:	Not reported
Program System Acronym:	CASCA0000603700940
Facility NAICS Code:	512199
Tribal Land Code:	Not reported

Enforcement Action ID:	CASCAA0000060370094000074
FRS ID:	110000784009
Action Name:	DELUXE LABORATORIES INC 060370094000074
Facility Name:	DELUXE LABORATORIES INC
Facility Address:	1377 N SERRANO AVE HOLLYWOOD, CA 90027
Enforcement Action Type:	Notice of Violation
Facility County:	LOS ANGELES
Program System Acronym:	AIR
Enforcement Action Forum Desc:	Administrative - Informal
EA Type Code:	NOV
Facility SIC Code:	7819
Federal Facility ID:	Not reported
Latitude in Decimal Degrees:	34.0965
Longitude in Decimal Degrees:	-118.30703
Permit Type Desc:	Not reported
Program System Acronym:	CASCA0000603700940
Facility NAICS Code:	512199
Tribal Land Code:	Not reported

DELUXE LABORATORIES INC (Continued) **1000428979**

Enforcement Action ID:	CASCAA0000060370094000065
FRS ID:	110000784009
Action Name:	DELUXE LABORATORIES INC 060370094000065
Facility Name:	DELUXE LABORATORIES INC
Facility Address:	1377 N SERRANO AVE HOLLYWOOD, CA 90027
Enforcement Action Type:	Administrative Order
Facility County:	LOS ANGELES
Program System Acronym:	AIR
Enforcement Action Forum Desc:	Administrative - Formal
EA Type Code:	SCAAAO
Facility SIC Code:	7819
Federal Facility ID:	Not reported
Latitude in Decimal Degrees:	34.0965
Longitude in Decimal Degrees:	-118.30703
Permit Type Desc:	Not reported
Program System Acronym:	CASCA0000603700940
Facility NAICS Code:	512199
Tribal Land Code:	Not reported

Enforcement Action ID:	CASCAA0000060370094000064
FRS ID:	110000784009
Action Name:	DELUXE LABORATORIES INC 060370094000064
Facility Name:	DELUXE LABORATORIES INC
Facility Address:	1377 N SERRANO AVE HOLLYWOOD, CA 90027
Enforcement Action Type:	Notice of Violation
Facility County:	LOS ANGELES
Program System Acronym:	AIR
Enforcement Action Forum Desc:	Administrative - Informal
EA Type Code:	NOV
Facility SIC Code:	7819
Federal Facility ID:	Not reported
Latitude in Decimal Degrees:	34.0965
Longitude in Decimal Degrees:	-118.30703
Permit Type Desc:	Not reported
Program System Acronym:	CASCA0000603700940
Facility NAICS Code:	512199
Tribal Land Code:	Not reported

Enforcement Action ID:	CASCAA0000060370094000058
FRS ID:	110000784009
Action Name:	DELUXE LABORATORIES INC 060370094000058
Facility Name:	DELUXE LABORATORIES INC
Facility Address:	1377 N SERRANO AVE HOLLYWOOD, CA 90027
Enforcement Action Type:	Administrative Order
Facility County:	LOS ANGELES
Program System Acronym:	AIR
Enforcement Action Forum Desc:	Administrative - Formal
EA Type Code:	SCAAAO
Facility SIC Code:	7819
Federal Facility ID:	Not reported
Latitude in Decimal Degrees:	34.0965
Longitude in Decimal Degrees:	-118.30703
Permit Type Desc:	Not reported
Program System Acronym:	CASCA0000603700940

DELUXE LABORATORIES INC (Continued) **1000428979**

Facility NAICS Code: 512199
Tribal Land Code: Not reported

Enforcement Action ID: CASCAA0000060370094000057
FRS ID: 110000784009
Action Name: DELUXE LABORATORIES INC 060370094000057
Facility Name: DELUXE LABORATORIES INC
Facility Address: 1377 N SERRANO AVE
HOLLYWOOD, CA 90027
Enforcement Action Type: Notice of Violation
Facility County: LOS ANGELES
Program System Acronym: AIR
Enforcement Action Forum Desc: Administrative - Informal
EA Type Code: NOV
Facility SIC Code: 7819
Federal Facility ID: Not reported
Latitude in Decimal Degrees: 34.0965
Longitude in Decimal Degrees: -118.30703
Permit Type Desc: Not reported
Program System Acronym: CASCA0000603700940
Facility NAICS Code: 512199
Tribal Land Code: Not reported

Enforcement Action ID: CASCAA0000060370094000036
FRS ID: 110000784009
Action Name: DELUXE LABORATORIES INC 060370094000036
Facility Name: DELUXE LABORATORIES INC
Facility Address: 1377 N SERRANO AVE
HOLLYWOOD, CA 90027
Enforcement Action Type: Administrative Order
Facility County: LOS ANGELES
Program System Acronym: AIR
Enforcement Action Forum Desc: Administrative - Formal
EA Type Code: SCAAAO
Facility SIC Code: 7819
Federal Facility ID: Not reported
Latitude in Decimal Degrees: 34.0965
Longitude in Decimal Degrees: -118.30703
Permit Type Desc: Not reported
Program System Acronym: CASCA0000603700940
Facility NAICS Code: 512199
Tribal Land Code: Not reported

Enforcement Action ID: CASCAA0000060370094000035
FRS ID: 110000784009
Action Name: DELUXE LABORATORIES INC 060370094000035
Facility Name: DELUXE LABORATORIES INC
Facility Address: 1377 N SERRANO AVE
HOLLYWOOD, CA 90027
Enforcement Action Type: Notice of Violation
Facility County: LOS ANGELES
Program System Acronym: AIR
Enforcement Action Forum Desc: Administrative - Informal
EA Type Code: NOV
Facility SIC Code: 7819
Federal Facility ID: Not reported
Latitude in Decimal Degrees: 34.0965

DELUXE LABORATORIES INC (Continued) **1000428979**

Longitude in Decimal Degrees: -118.30703
Permit Type Desc: Not reported
Program System Acronym: CASCA0000603700940
Facility NAICS Code: 512199
Tribal Land Code: Not reported

FINDS:

Registry ID: 110000784009

Environmental Interest/Information System

AFS (Aerometric Information Retrieval System (AIRS) Facility Subsystem) replaces the former Compliance Data System (CDS), the National Emission Data System (NEDS), and the Storage and Retrieval of Aerometric Data (SAROAD). AIRS is the national repository for information concerning airborne pollution in the United States. AFS is used to track emissions and compliance data from industrial plants. AFS data are utilized by states to prepare State Implementation Plans to comply with regulatory programs and by EPA as an input for the estimation of total national emissions. AFS is undergoing a major redesign to support facility operating permits required under Title V of the Clean Air Act.

California Hazardous Waste Tracking System - Datamart (HWTS-DATAMART) provides California with information on hazardous waste shipments for generators, transporters, and treatment, storage, and disposal facilities.

RCRAInfo is a national information system that supports the Resource Conservation and Recovery Act (RCRA) program through the tracking of events and activities related to facilities that generate, transport, and treat, store, or dispose of hazardous waste. RCRAInfo allows RCRA program staff to track the notification, permit, compliance, and corrective action activities required under RCRA.

HAZARDOUS AIR POLLUTANT MAJOR

HAZARDOUS WASTE BIENNIAL REPORTER

STATE MASTER

AIR MINOR

Click this hyperlink while viewing on your computer to access additional FINDS: detail in the EDR Site Report.

ECHO:

Envid: 1000428979
Registry ID: 110000784009
DFR URL: http://echo.epa.gov/detailed-facility-report?fid=110000784009

EMI:

Year: 1987
County Code: 19

DELUXE LABORATORIES INC (Continued) **1000428979**

Air Basin:	SC
Facility ID:	9668
Air District Name:	SC
SIC Code:	7819
Air District Name:	SOUTH COAST AQMD
Community Health Air Pollution Info System:	Not reported
Consolidated Emission Reporting Rule:	Not reported
Total Organic Hydrocarbon Gases Tons/Yr:	154
Reactive Organic Gases Tons/Yr:	4
Carbon Monoxide Emissions Tons/Yr:	1
NOX - Oxides of Nitrogen Tons/Yr:	2
SOX - Oxides of Sulphur Tons/Yr:	0
Particulate Matter Tons/Yr:	0
Part. Matter 10 Micrometers and Smllr Tons/Yr:	0

Year:	1990
County Code:	19
Air Basin:	SC
Facility ID:	9668
Air District Name:	SC
SIC Code:	7819
Air District Name:	SOUTH COAST AQMD
Community Health Air Pollution Info System:	Not reported
Consolidated Emission Reporting Rule:	Not reported
Total Organic Hydrocarbon Gases Tons/Yr:	211
Reactive Organic Gases Tons/Yr:	2
Carbon Monoxide Emissions Tons/Yr:	1
NOX - Oxides of Nitrogen Tons/Yr:	3
SOX - Oxides of Sulphur Tons/Yr:	0
Particulate Matter Tons/Yr:	0
Part. Matter 10 Micrometers and Smllr Tons/Yr:	0

Year:	1993
County Code:	19
Air Basin:	SC
Facility ID:	9668
Air District Name:	SC
SIC Code:	7819
Air District Name:	SOUTH COAST AQMD
Community Health Air Pollution Info System:	Not reported
Consolidated Emission Reporting Rule:	Not reported
Total Organic Hydrocarbon Gases Tons/Yr:	182
Reactive Organic Gases Tons/Yr:	2
Carbon Monoxide Emissions Tons/Yr:	1
NOX - Oxides of Nitrogen Tons/Yr:	2
SOX - Oxides of Sulphur Tons/Yr:	0
Particulate Matter Tons/Yr:	0
Part. Matter 10 Micrometers and Smllr Tons/Yr:	0

Year:	1995
County Code:	19
Air Basin:	SC
Facility ID:	9668
Air District Name:	SC
SIC Code:	7819
Air District Name:	SOUTH COAST AQMD
Community Health Air Pollution Info System:	Not reported

DELUXE LABORATORIES INC (Continued) **1000428979**

Consolidated Emission Reporting Rule:	Not reported
Total Organic Hydrocarbon Gases Tons/Yr:	182
Reactive Organic Gases Tons/Yr:	2
Carbon Monoxide Emissions Tons/Yr:	1
NOX - Oxides of Nitrogen Tons/Yr:	2
SOX - Oxides of Sulphur Tons/Yr:	0
Particulate Matter Tons/Yr:	0
Part. Matter 10 Micrometers and Smllr Tons/Yr:	0

Year:	1996
County Code:	19
Air Basin:	SC
Facility ID:	9668
Air District Name:	SC
SIC Code:	7819
Air District Name:	SOUTH COAST AQMD
Community Health Air Pollution Info System:	Not reported
Consolidated Emission Reporting Rule:	Not reported
Total Organic Hydrocarbon Gases Tons/Yr:	95
Reactive Organic Gases Tons/Yr:	8
Carbon Monoxide Emissions Tons/Yr:	1
NOX - Oxides of Nitrogen Tons/Yr:	4
SOX - Oxides of Sulphur Tons/Yr:	0
Particulate Matter Tons/Yr:	0
Part. Matter 10 Micrometers and Smllr Tons/Yr:	0

Year:	1997
County Code:	19
Air Basin:	SC
Facility ID:	9668
Air District Name:	SC
SIC Code:	7819
Air District Name:	SOUTH COAST AQMD
Community Health Air Pollution Info System:	Not reported
Consolidated Emission Reporting Rule:	Not reported
Total Organic Hydrocarbon Gases Tons/Yr:	63
Reactive Organic Gases Tons/Yr:	9
Carbon Monoxide Emissions Tons/Yr:	1
NOX - Oxides of Nitrogen Tons/Yr:	2
SOX - Oxides of Sulphur Tons/Yr:	0
Particulate Matter Tons/Yr:	0
Part. Matter 10 Micrometers and Smllr Tons/Yr:	0

Year:	1998
County Code:	19
Air Basin:	SC
Facility ID:	9668
Air District Name:	SC
SIC Code:	7819
Air District Name:	SOUTH COAST AQMD
Community Health Air Pollution Info System:	Not reported
Consolidated Emission Reporting Rule:	Not reported
Total Organic Hydrocarbon Gases Tons/Yr:	62
Reactive Organic Gases Tons/Yr:	8
Carbon Monoxide Emissions Tons/Yr:	1
NOX - Oxides of Nitrogen Tons/Yr:	2
SOX - Oxides of Sulphur Tons/Yr:	0

DELUXE LABORATORIES INC (Continued) **1000428979**

Particulate Matter Tons/Yr:	0
Part. Matter 10 Micrometers and Smllr Tons/Yr:	0

Year:	1999
County Code:	19
Air Basin:	SC
Facility ID:	9668
Air District Name:	SC
SIC Code:	7819
Air District Name:	SOUTH COAST AQMD
Community Health Air Pollution Info System:	Not reported
Consolidated Emission Reporting Rule:	Not reported
Total Organic Hydrocarbon Gases Tons/Yr:	63
Reactive Organic Gases Tons/Yr:	9
Carbon Monoxide Emissions Tons/Yr:	1
NOX - Oxides of Nitrogen Tons/Yr:	2
SOX - Oxides of Sulphur Tons/Yr:	0
Particulate Matter Tons/Yr:	0
Part. Matter 10 Micrometers and Smllr Tons/Yr:	0

Year:	2000
County Code:	19
Air Basin:	SC
Facility ID:	9668
Air District Name:	SC
SIC Code:	7819
Air District Name:	SOUTH COAST AQMD
Community Health Air Pollution Info System:	Not reported
Consolidated Emission Reporting Rule:	Not reported
Total Organic Hydrocarbon Gases Tons/Yr:	63
Reactive Organic Gases Tons/Yr:	9
Carbon Monoxide Emissions Tons/Yr:	1
NOX - Oxides of Nitrogen Tons/Yr:	2
SOX - Oxides of Sulphur Tons/Yr:	0
Particulate Matter Tons/Yr:	0
Part. Matter 10 Micrometers and Smllr Tons/Yr:	0

Year:	2001
County Code:	19
Air Basin:	SC
Facility ID:	9668
Air District Name:	SC
SIC Code:	7819
Air District Name:	SOUTH COAST AQMD
Community Health Air Pollution Info System:	Y
Consolidated Emission Reporting Rule:	Not reported
Total Organic Hydrocarbon Gases Tons/Yr:	9
Reactive Organic Gases Tons/Yr:	6
Carbon Monoxide Emissions Tons/Yr:	2
NOX - Oxides of Nitrogen Tons/Yr:	2
SOX - Oxides of Sulphur Tons/Yr:	0
Particulate Matter Tons/Yr:	0
Part. Matter 10 Micrometers and Smllr Tons/Yr:	0

Year:	2002
County Code:	19
Air Basin:	SC

DELUXE LABORATORIES INC (Continued) **1000428979**

Facility ID:	9668
Air District Name:	SC
SIC Code:	7819
Air District Name:	SOUTH COAST AQMD
Community Health Air Pollution Info System:	Not reported
Consolidated Emission Reporting Rule:	Not reported
Total Organic Hydrocarbon Gases Tons/Yr:	21
Reactive Organic Gases Tons/Yr:	8
Carbon Monoxide Emissions Tons/Yr:	2
NOX - Oxides of Nitrogen Tons/Yr:	2
SOX - Oxides of Sulphur Tons/Yr:	0
Particulate Matter Tons/Yr:	0
Part. Matter 10 Micrometers and Smllr Tons/Yr:	0

Year:	2003
County Code:	19
Air Basin:	SC
Facility ID:	9668
Air District Name:	SC
SIC Code:	7819
Air District Name:	SOUTH COAST AQMD
Community Health Air Pollution Info System:	Not reported
Consolidated Emission Reporting Rule:	Not reported
Total Organic Hydrocarbon Gases Tons/Yr:	21
Reactive Organic Gases Tons/Yr:	8
Carbon Monoxide Emissions Tons/Yr:	2
NOX - Oxides of Nitrogen Tons/Yr:	2
SOX - Oxides of Sulphur Tons/Yr:	0
Particulate Matter Tons/Yr:	0
Part. Matter 10 Micrometers and Smllr Tons/Yr:	0

Year:	2004
County Code:	19
Air Basin:	SC
Facility ID:	9668
Air District Name:	SC
SIC Code:	7819
Air District Name:	SOUTH COAST AQMD
Community Health Air Pollution Info System:	Y
Consolidated Emission Reporting Rule:	Not reported
Total Organic Hydrocarbon Gases Tons/Yr:	20.6291689
Reactive Organic Gases Tons/Yr:	8.26
Carbon Monoxide Emissions Tons/Yr:	1.67056
NOX - Oxides of Nitrogen Tons/Yr:	1.99224
SOX - Oxides of Sulphur Tons/Yr:	0.012705
Particulate Matter Tons/Yr:	0.151049
Part. Matter 10 Micrometers and Smllr Tons/Yr:	0.15

Year:	2005
County Code:	19
Air Basin:	SC
Facility ID:	9668
Air District Name:	SC
SIC Code:	7819
Air District Name:	SOUTH COAST AQMD
Community Health Air Pollution Info System:	Not reported
Consolidated Emission Reporting Rule:	Not reported

DELUXE LABORATORIES INC (Continued) **1000428979**

Total Organic Hydrocarbon Gases Tons/Yr:	12.80892
Reactive Organic Gases Tons/Yr:	5.148081802
Carbon Monoxide Emissions Tons/Yr:	1.73027
NOX - Oxides of Nitrogen Tons/Yr:	2.06108
SOX - Oxides of Sulphur Tons/Yr:	.01269
Particulate Matter Tons/Yr:	.15602
Part. Matter 10 Micrometers and Smllr Tons/Yr:	.15602

Year:	2006
County Code:	19
Air Basin:	SC
Facility ID:	9668
Air District Name:	SC
SIC Code:	7819
Air District Name:	SOUTH COAST AQMD
Community Health Air Pollution Info System:	Not reported
Consolidated Emission Reporting Rule:	Not reported
Total Organic Hydrocarbon Gases Tons/Yr:	31.93056721482485848
Reactive Organic Gases Tons/Yr:	13.978
Carbon Monoxide Emissions Tons/Yr:	1.862
NOX - Oxides of Nitrogen Tons/Yr:	2.217
SOX - Oxides of Sulphur Tons/Yr:	.013
Particulate Matter Tons/Yr:	.168
Part. Matter 10 Micrometers and Smllr Tons/Yr:	.168

Year:	2007
County Code:	19
Air Basin:	SC
Facility ID:	9668
Air District Name:	SC
SIC Code:	7819
Air District Name:	SOUTH COAST AQMD
Community Health Air Pollution Info System:	Not reported
Consolidated Emission Reporting Rule:	Not reported
Total Organic Hydrocarbon Gases Tons/Yr:	31.93056721482485848
Reactive Organic Gases Tons/Yr:	13.978
Carbon Monoxide Emissions Tons/Yr:	1.862
NOX - Oxides of Nitrogen Tons/Yr:	2.217
SOX - Oxides of Sulphur Tons/Yr:	.013
Particulate Matter Tons/Yr:	.168
Part. Matter 10 Micrometers and Smllr Tons/Yr:	.168

Year:	2008
County Code:	19
Air Basin:	SC
Facility ID:	9668
Air District Name:	SC
SIC Code:	7819
Air District Name:	SOUTH COAST AQMD
Community Health Air Pollution Info System:	Not reported
Consolidated Emission Reporting Rule:	Not reported
Total Organic Hydrocarbon Gases Tons/Yr:	11.81395764097906600
Reactive Organic Gases Tons/Yr:	4.731892862170877942
Carbon Monoxide Emissions Tons/Yr:	1.9
NOX - Oxides of Nitrogen Tons/Yr:	2.26
SOX - Oxides of Sulphur Tons/Yr:	.01
Particulate Matter Tons/Yr:	2.65

DELUXE LABORATORIES INC (Continued) **1000428979**

Part. Matter 10 Micrometers and Smllr Tons/Yr:1.906

Year:	2009
County Code:	19
Air Basin:	SC
Facility ID:	9668
Air District Name:	SC
SIC Code:	7819
Air District Name:	SOUTH COAST AQMD
Community Health Air Pollution Info System:	Not reported
Consolidated Emission Reporting Rule:	Not reported
Total Organic Hydrocarbon Gases Tons/Yr:	2.0032785037725098
Reactive Organic Gases Tons/Yr:	0.80355200000000004
Carbon Monoxide Emissions Tons/Yr:	1.76
NOX - Oxides of Nitrogen Tons/Yr:	2.1299999999999999
SOX - Oxides of Sulphur Tons/Yr:	1.0212000000000001E-2
Particulate Matter Tons/Yr:	3.0526499999999999
Part. Matter 10 Micrometers and Smllr Tons/Yr:	2.1826500000000002

Year:	2010
County Code:	19
Air Basin:	SC
Facility ID:	9668
Air District Name:	SC
SIC Code:	7819
Air District Name:	SOUTH COAST AQMD
Community Health Air Pollution Info System:	Not reported
Consolidated Emission Reporting Rule:	Not reported
Total Organic Hydrocarbon Gases Tons/Yr:	1.8579135618271101
Reactive Organic Gases Tons/Yr:	0.74402999999999997
Carbon Monoxide Emissions Tons/Yr:	1.7987500000000001
NOX - Oxides of Nitrogen Tons/Yr:	2.1877499999999999
SOX - Oxides of Sulphur Tons/Yr:	0.01302
Particulate Matter Tons/Yr:	2.9736799999999999
Part. Matter 10 Micrometers and Smllr Tons/Yr:	2.1310790000000002

Year:	2011
County Code:	19
Air Basin:	SC
Facility ID:	9668
Air District Name:	SC
SIC Code:	7819
Air District Name:	SOUTH COAST AQMD
Community Health Air Pollution Info System:	Not reported
Consolidated Emission Reporting Rule:	Not reported
Total Organic Hydrocarbon Gases Tons/Yr:	0.94681702984
Reactive Organic Gases Tons/Yr:	0.3848
Carbon Monoxide Emissions Tons/Yr:	1.764
NOX - Oxides of Nitrogen Tons/Yr:	2.1
SOX - Oxides of Sulphur Tons/Yr:	0.0126
Particulate Matter Tons/Yr:	4.52864
Part. Matter 10 Micrometers and Smllr Tons/Yr:	3.217928

Year:	2012
County Code:	19
Air Basin:	SC
Facility ID:	9668

DELUXE LABORATORIES INC (Continued) **1000428979**

Air District Name:	SC
SIC Code:	7819
Air District Name:	SOUTH COAST AQMD
Community Health Air Pollution Info System:	Not reported
Consolidated Emission Reporting Rule:	Not reported
Total Organic Hydrocarbon Gases Tons/Yr:	1.1746819162
Reactive Organic Gases Tons/Yr:	0.47723
Carbon Monoxide Emissions Tons/Yr:	2.13696
NOX - Oxides of Nitrogen Tons/Yr:	2.544
SOX - Oxides of Sulphur Tons/Yr:	0.01526
Particulate Matter Tons/Yr:	4.56238
Part. Matter 10 Micrometers and Smllr Tons/Yr:	3.251668

Year:	2013
County Code:	19
Air Basin:	SC
Facility ID:	9668
Air District Name:	SC
SIC Code:	7819
Air District Name:	SOUTH COAST AQMD
Community Health Air Pollution Info System:	Not reported
Consolidated Emission Reporting Rule:	Not reported
Total Organic Hydrocarbon Gases Tons/Yr:	0.57130619375
Reactive Organic Gases Tons/Yr:	0.23391
Carbon Monoxide Emissions Tons/Yr:	1.56492
NOX - Oxides of Nitrogen Tons/Yr:	1.863
SOX - Oxides of Sulphur Tons/Yr:	0.01117
Particulate Matter Tons/Yr:	4.51062
Part. Matter 10 Micrometers and Smllr Tons/Yr:	3.199908

Year:	2014
County Code:	19
Air Basin:	SC
Facility ID:	9668
Air District Name:	SC
SIC Code:	7819
Air District Name:	SOUTH COAST AQMD
Community Health Air Pollution Info System:	Not reported
Consolidated Emission Reporting Rule:	Not reported
Total Organic Hydrocarbon Gases Tons/Yr:	0.058181818182
Reactive Organic Gases Tons/Yr:	0.0256
Carbon Monoxide Emissions Tons/Yr:	0.39102
NOX - Oxides of Nitrogen Tons/Yr:	0.4655
SOX - Oxides of Sulphur Tons/Yr:	0.00279
Particulate Matter Tons/Yr:	1.82858
Part. Matter 10 Micrometers and Smllr Tons/Yr:	1.29062

HAZNET:

envid:	1000428979
Year:	2015
GEPAID:	CAC002801303
Contact:	RICHARD BROWN
Telephone:	3239608492
Mailing Name:	Not reported
Mailing Address:	2400 W EMPIRE AVE
Mailing City,St,Zip:	BURBANK, CA 915043331
Gen County:	Los Angeles

DELUXE LABORATORIES INC (Continued) **1000428979**

TSD EPA ID: CAT080013352
TSD County: Los Angeles
Waste Category: Unspecified aqueous solution
Disposal Method: Other Recovery Of Reclamation For Reuse Including Acid Regeneration, Organics Recovery Ect
Tons: 2.1
Cat Decode: Not reported
Method Decode: Not reported
Facility County: Los Angeles

HIST CORTESE:
Region: CORTESE
Facility County Code: 19
Reg By: LTNKA
Reg Id: 3121

LA Co. Site Mitigation:
Facility ID: Not reported
Status: Not reported
Site ID: SD0000568
Jurisdiction: Not reported
Case ID: RO0001566
Abated: Yes
Assigned To: Michael Bravo
Entered Date: Not reported
Abated Date: 09/08/2015

77
ESE
1/2-1
0.609 mi.
3216 ft.

MARSHALL NEW PRIMARY CENTER NO. 1 **CA ENVIROSTOR S112057176**
LEXINGTON AVE/WESTMORELAND AVE/LYMAN PLACE **CA SCH N/A**
LOS ANGELES, CA 90029

Relative:
Lower

Actual:
342 ft.

ENVIROSTOR:
Facility ID: 19650016
Status: No Further Action
Status Date: 11/25/2002
Site Code: 304294
Site Type: School Investigation
Site Type Detailed: School
Acres: 2.05
NPL: NO
Regulatory Agencies: SMBRP
Lead Agency: SMBRP
Program Manager: Not reported
Supervisor: Shahir Haddad
Division Branch: Southern California Schools & Brownfields Outreach
Assembly: 53
Senate: 30
Special Program: Not reported
Restricted Use: NO
Site Mgmt Req: NONE SPECIFIED
Funding: School District
Latitude: 34.05227
Longitude: -118.2527
APN: NONE SPECIFIED
Past Use: RESIDENTIAL AREA

MARSHALL NEW PRIMARY CENTER NO. 1 (Continued) **S112057176**

Potential COC: NONE SPECIFIED No Contaminants found
Confirmed COC: NONE SPECIFIED
Potential Description: NMA
Alias Name: LAUSD-MARSHAL NEW PC#1
Alias Type: Alternate Name
Alias Name: LOS ANGELES UNIFIED SCHOOL DISTRICT
Alias Type: Alternate Name
Alias Name: MARSHALL NEW PRIMARY CENTER #1
Alias Type: Alternate Name
Alias Name: 304294
Alias Type: Project Code (Site Code)
Alias Name: 19650016
Alias Type: Envirostor ID Number

Completed Info:
Completed Area Name: PROJECT WIDE
Completed Sub Area Name: Not reported
Completed Document Type: Environmental Oversight Agreement
Completed Date: 02/10/2000
Comments: Not reported

Completed Area Name: PROJECT WIDE
Completed Sub Area Name: Not reported
Completed Document Type: Phase 1
Completed Date: 06/18/2001
Comments: Not reported

Completed Area Name: PROJECT WIDE
Completed Sub Area Name: Not reported
Completed Document Type: Phase 1
Completed Date: 11/25/2002
Comments: Not reported

Completed Area Name: PROJECT WIDE
Completed Sub Area Name: Not reported
Completed Document Type: Cost Recovery Closeout Memo
Completed Date: 01/29/2003
Comments: Not reported

Completed Area Name: PROJECT WIDE
Completed Sub Area Name: Not reported
Completed Document Type: Site Inspections/Visit (Non LUR)
Completed Date: 06/18/2001
Comments: Not reported

Future Area Name: Not reported
Future Sub Area Name: Not reported
Future Document Type: Not reported
Future Due Date: Not reported
Schedule Area Name: Not reported
Schedule Sub Area Name: Not reported
Schedule Document Type: Not reported
Schedule Due Date: Not reported
Schedule Revised Date: Not reported

SCH:

MARSHALL NEW PRIMARY CENTER NO. 1 (Continued) **S112057176**

Facility ID:	19650016
Site Type:	School Investigation
Site Type Detail:	School
Site Mgmt. Req.:	NONE SPECIFIED
Acres:	2.05
National Priorities List:	NO
Cleanup Oversight Agencies:	SMBRP
Lead Agency:	SMBRP
Lead Agency Description:	DTSC - Site Cleanup Program
Project Manager:	Not reported
Supervisor:	Shahir Haddad
Division Branch:	Southern California Schools & Brownfields Outreach
Site Code:	304294
Assembly:	53
Senate:	30
Special Program Status:	Not reported
Status:	No Further Action
Status Date:	11/25/2002
Restricted Use:	NO
Funding:	School District
Latitude:	34.05227
Longitude:	-118.2527
APN:	NONE SPECIFIED
Past Use:	RESIDENTIAL AREA
Potential COC:	NONE SPECIFIED, No Contaminants found
Confirmed COC:	NONE SPECIFIED
Potential Description:	NMA
Alias Name:	LAUSD-MARSHAL NEW PC#1
Alias Type:	Alternate Name
Alias Name:	LOS ANGELES UNIFIED SCHOOL DISTRICT
Alias Type:	Alternate Name
Alias Name:	MARSHALL NEW PRIMARY CENTER #1
Alias Type:	Alternate Name
Alias Name:	304294
Alias Type:	Project Code (Site Code)
Alias Name:	19650016
Alias Type:	Envirostor ID Number

Completed Info:

Completed Area Name:	PROJECT WIDE
Completed Sub Area Name:	Not reported
Completed Document Type:	Environmental Oversight Agreement
Completed Date:	02/10/2000
Comments:	Not reported
Completed Area Name:	PROJECT WIDE
Completed Sub Area Name:	Not reported
Completed Document Type:	Phase 1
Completed Date:	06/18/2001
Comments:	Not reported
Completed Area Name:	PROJECT WIDE
Completed Sub Area Name:	Not reported
Completed Document Type:	Phase 1
Completed Date:	11/25/2002
Comments:	Not reported
Completed Area Name:	PROJECT WIDE

MARSHALL NEW PRIMARY CENTER NO. 1 (Continued) **S112057176**

Completed Sub Area Name: Not reported
Completed Document Type: Cost Recovery Closeout Memo
Completed Date: 01/29/2003
Comments: Not reported

Completed Area Name: PROJECT WIDE
Completed Sub Area Name: Not reported
Completed Document Type: Site Inspections/Visit (Non LUR)
Completed Date: 06/18/2001
Comments: Not reported

Future Area Name: Not reported
Future Sub Area Name: Not reported
Future Document Type: Not reported
Future Due Date: Not reported
Schedule Area Name: Not reported
Schedule Sub Area Name: Not reported
Schedule Document Type: Not reported
Schedule Due Date: Not reported
Schedule Revised Date: Not reported

78
WSW
1/2-1
0.617 mi.
3259 ft.

CENTRAL REGION MIDDLE SCHOOL #5 **CA ENVIROSTOR** **S107736109**
FOUNTAIN AVENUE/SERRANO AVENUE **CA SCH** **N/A**
LOS ANGELES, CA 90029

Relative:
Lower

Actual:
346 ft.

ENVIROSTOR:
Facility ID: 60000058
Status: Inactive - Action Required
Status Date: 01/18/2006
Site Code: 304488
Site Type: School Cleanup
Site Type Detailed: School
Acres: 4.64
NPL: NO
Regulatory Agencies: SMBRP
Lead Agency: SMBRP
Program Manager: Not reported
Supervisor: Javier Hinojosa
Division Branch: Southern California Schools & Brownfields Outreach
Assembly: 43
Senate: 24
Special Program: Not reported
Restricted Use: NO
Site Mgmt Req: NONE SPECIFIED
Funding: School District
Latitude: 34.09454
Longitude: -118.3084
APN: 5537-002-005, 5537-002-015-022, 5537-002-025-026, 5537-005-00, 5537-005-001-002, 5537002005
Past Use: RESIDENTIAL AREA
Potential COC: Benzene Lead Methyl tertbutyl ether (MTBE Polychlorinated biphenyls (PCBs Tetrachloroethylene (PCE
Confirmed COC: NONE SPECIFIED
Potential Description: IA, SOIL, SV
Alias Name: LAUSD-PRPSD CENTRAL REGION MID SCL #5
Alias Type: Alternate Name

CENTRAL REGION MIDDLE SCHOOL #5 (Continued) **S107736109**

Alias Name: 5537-002-005
Alias Type: APN
Alias Name: 5537-002-015-022
Alias Type: APN
Alias Name: 5537-002-025-026
Alias Type: APN
Alias Name: 5537-005-00
Alias Type: APN
Alias Name: 5537-005-001-002
Alias Type: APN
Alias Name: 5537002005
Alias Type: APN
Alias Name: 110033619421
Alias Type: EPA (FRS #)
Alias Name: 304488
Alias Type: Project Code (Site Code)
Alias Name: 60000058
Alias Type: Envirostor ID Number

Completed Info:
Completed Area Name: PROJECT WIDE
Completed Sub Area Name: Not reported
Completed Document Type: Environmental Oversight Agreement
Completed Date: 02/10/2000
Comments: Not reported

Completed Area Name: PROJECT WIDE
Completed Sub Area Name: Not reported
Completed Document Type: Preliminary Endangerment Assessment Report
Completed Date: 01/18/2006
Comments: DTSC issued Further Action determination for a Supplemental Site Investigation to address soil gas from off-site migration and lead from Lead-Based Paint. District considering dropping project.

Completed Area Name: PROJECT WIDE
Completed Sub Area Name: Not reported
Completed Document Type: Preliminary Endangerment Assessment Workplan
Completed Date: 03/15/2005
Comments: Concurrence with SOW.

Future Area Name: Not reported
Future Sub Area Name: Not reported
Future Document Type: Not reported
Future Due Date: Not reported
Schedule Area Name: Not reported
Schedule Sub Area Name: Not reported
Schedule Document Type: Not reported
Schedule Due Date: Not reported
Schedule Revised Date: Not reported

SCH:

Facility ID: 60000058
Site Type: School Cleanup
Site Type Detail: School
Site Mgmt. Req.: NONE SPECIFIED
Acres: 4.64

CENTRAL REGION MIDDLE SCHOOL #5 (Continued) **S107736109**

National Priorities List:	NO
Cleanup Oversight Agencies:	SMBRP
Lead Agency:	SMBRP
Lead Agency Description:	DTSC - Site Cleanup Program
Project Manager:	Not reported
Supervisor:	Javier Hinojosa
Division Branch:	Southern California Schools & Brownfields Outreach
Site Code:	304488
Assembly:	43
Senate:	24
Special Program Status:	Not reported
Status:	Inactive - Action Required
Status Date:	01/18/2006
Restricted Use:	NO
Funding:	School District
Latitude:	34.09454
Longitude:	-118.3084
APN:	5537-002-005, 5537-002-015-022, 5537-002-025-026, 5537-005-00, 5537-005-001-002, 5537002005
Past Use:	RESIDENTIAL AREA
Potential COC:	Benzene, Lead, Methyl tertbutyl ether (MTBE, Polychlorinated biphenyls (PCBs, Tetrachloroethylene (PCE
Confirmed COC:	NONE SPECIFIED
Potential Description:	IA, SOIL, SV
Alias Name:	LAUSD-PRPSD CENTRAL REGION MID SCL #5
Alias Type:	Alternate Name
Alias Name:	5537-002-005
Alias Type:	APN
Alias Name:	5537-002-015-022
Alias Type:	APN
Alias Name:	5537-002-025-026
Alias Type:	APN
Alias Name:	5537-005-00
Alias Type:	APN
Alias Name:	5537-005-001-002
Alias Type:	APN
Alias Name:	5537002005
Alias Type:	APN
Alias Name:	110033619421
Alias Type:	EPA (FRS #)
Alias Name:	304488
Alias Type:	Project Code (Site Code)
Alias Name:	60000058
Alias Type:	Envirostor ID Number

Completed Info:

Completed Area Name:	PROJECT WIDE
Completed Sub Area Name:	Not reported
Completed Document Type:	Environmental Oversight Agreement
Completed Date:	02/10/2000
Comments:	Not reported
Completed Area Name:	PROJECT WIDE
Completed Sub Area Name:	Not reported
Completed Document Type:	Preliminary Endangerment Assessment Report
Completed Date:	01/18/2006
Comments:	DTSC issued Further Action determination for a Supplemental Site Investigation to address soil gas from off-site migration and lead

CENTRAL REGION MIDDLE SCHOOL #5 (Continued) **S107736109**

from Lead-Based Paint. District considering dropping project.

Completed Area Name:	PROJECT WIDE
Completed Sub Area Name:	Not reported
Completed Document Type:	Preliminary Endangerment Assessment Workplan
Completed Date:	03/15/2005
Comments:	Concurrence with SOW.

Future Area Name:	Not reported
Future Sub Area Name:	Not reported
Future Document Type:	Not reported
Future Due Date:	Not reported
Schedule Area Name:	Not reported
Schedule Sub Area Name:	Not reported
Schedule Document Type:	Not reported
Schedule Due Date:	Not reported
Schedule Revised Date:	Not reported

79
WNW
1/2-1
0.627 mi.
3309 ft.

QUANTITY PHOTO'S, INC. **CA ENVIROSTOR** **S105722738**
5432 HOLLYWOOD BOULEVARD **N/A**
HOLLYWOOD, CA 90027

Relative:
Higher

Actual:
394 ft.

ENVIROSTOR:

Facility ID:	71003286
Status:	Refer: Other Agency
Status Date:	Not reported
Site Code:	Not reported
Site Type:	Tiered Permit
Site Type Detailed:	Tiered Permit
Acres:	Not reported
NPL:	NO
Regulatory Agencies:	NONE SPECIFIED
Lead Agency:	NONE SPECIFIED
Program Manager:	Not reported
Supervisor:	Not reported
Division Branch:	Cleanup Chatsworth
Assembly:	43
Senate:	24
Special Program:	Not reported
Restricted Use:	NO
Site Mgmt Req:	NONE SPECIFIED
Funding:	Not reported
Latitude:	34.10172
Longitude:	-118.3082
APN:	NONE SPECIFIED
Past Use:	NONE SPECIFIED
Potential COC:	NONE SPECIFIED
Confirmed COC:	NONE SPECIFIED
Potential Description:	NONE SPECIFIED
Alias Name:	CAL000077190
Alias Type:	EPA Identification Number
Alias Name:	71003286
Alias Type:	Envirostor ID Number

Completed Info:

Completed Area Name:	Not reported

QUANTITY PHOTO'S, INC. (Continued) **S105722738**

Completed Sub Area Name: Not reported
Completed Document Type: Not reported
Completed Date: Not reported
Comments: Not reported

Future Area Name: Not reported
Future Sub Area Name: Not reported
Future Document Type: Not reported
Future Due Date: Not reported
Schedule Area Name: Not reported
Schedule Sub Area Name: Not reported
Schedule Document Type: Not reported
Schedule Due Date: Not reported
Schedule Revised Date: Not reported

O80 **RAMONA PRIMARY SITE NO. 2** **CA ENVIROSTOR S107737126**
SSW **KINGSLEY DRIVE/ROMAINE AVENUE/ARDMORE AVE** **CA SCH N/A**
1/2-1 **LOS ANGELES, CA 90029**
0.666 mi.
3518 ft. **Site 1 of 2 in cluster O**

Relative: **Lower**

Actual: **322 ft.**

ENVIROSTOR:
Facility ID: 19880045
Status: Inactive - Withdrawn
Status Date: 02/10/2000
Site Code: 404040
Site Type: School Investigation
Site Type Detailed: School
Acres: 1.5
NPL: NO
Regulatory Agencies: SMBRP
Lead Agency: SMBRP
Program Manager: Not reported
Supervisor: Mark Malinowski
Division Branch: Southern California Schools & Brownfields Outreach
Assembly: 43
Senate: 24
Special Program: Not reported
Restricted Use: NO
Site Mgmt Req: NONE SPECIFIED
Funding: School District
Latitude: 34.08844
Longitude: -118.3023
APN: NONE SPECIFIED
Past Use: RESIDENTIAL AREA
Potential COC: NONE SPECIFIED
Confirmed COC: NONE SPECIFIED
Potential Description: NONE SPECIFIED
Alias Name: LA USD-RAMONA PRIMARY SITE #2/VCA
Alias Type: Alternate Name
Alias Name: LAUSD
Alias Type: Alternate Name
Alias Name: LAUSD-RAMONA PRIMARY SITE #2/CDE
Alias Type: Alternate Name
Alias Name: RAMONA PRIMARY SITE #2
Alias Type: Alternate Name
Alias Name: 304099
Alias Type: Project Code (Site Code)

RAMONA PRIMARY SITE NO. 2 (Continued) **S107737126**

Alias Name: 404040
Alias Type: Project Code (Site Code)
Alias Name: 19880045
Alias Type: Envirostor ID Number

Completed Info:
Completed Area Name: PROJECT WIDE
Completed Sub Area Name: Not reported
Completed Document Type: Environmental Oversight Agreement
Completed Date: 02/10/2000
Comments: Not reported

Completed Area Name: PROJECT WIDE
Completed Sub Area Name: Not reported
Completed Document Type: Phase 1
Completed Date: 02/11/2000
Comments: Not reported

Future Area Name: Not reported
Future Sub Area Name: Not reported
Future Document Type: Not reported
Future Due Date: Not reported
Schedule Area Name: Not reported
Schedule Sub Area Name: Not reported
Schedule Document Type: Not reported
Schedule Due Date: Not reported
Schedule Revised Date: Not reported

SCH:

Facility ID: 19880045
Site Type: School Investigation
Site Type Detail: School
Site Mgmt. Req.: NONE SPECIFIED
Acres: 1.5
National Priorities List: NO
Cleanup Oversight Agencies: SMBRP
Lead Agency: SMBRP
Lead Agency Description: DTSC - Site Cleanup Program
Project Manager: Not reported
Supervisor: Mark Malinowski
Division Branch: Southern California Schools & Brownfields Outreach
Site Code: 404040
Assembly: 43
Senate: 24
Special Program Status: Not reported
Status: Inactive - Withdrawn
Status Date: 02/10/2000
Restricted Use: NO
Funding: School District
Latitude: 34.08844
Longitude: -118.3023
APN: NONE SPECIFIED
Past Use: RESIDENTIAL AREA
Potential COC: NONE SPECIFIED
Confirmed COC: NONE SPECIFIED
Potential Description: NONE SPECIFIED

RAMONA PRIMARY SITE NO. 2 (Continued) **S107737126**

Alias Name:	LA USD-RAMONA PRIMARY SITE #2/VCA
Alias Type:	Alternate Name
Alias Name:	LAUSD
Alias Type:	Alternate Name
Alias Name:	LAUSD-RAMONA PRIMARY SITE #2/CDE
Alias Type:	Alternate Name
Alias Name:	RAMONA PRIMARY SITE #2
Alias Type:	Alternate Name
Alias Name:	304099
Alias Type:	Project Code (Site Code)
Alias Name:	404040
Alias Type:	Project Code (Site Code)
Alias Name:	19880045
Alias Type:	Envirostor ID Number

Completed Info:

Completed Area Name:	PROJECT WIDE
Completed Sub Area Name:	Not reported
Completed Document Type:	Environmental Oversight Agreement
Completed Date:	02/10/2000
Comments:	Not reported
Completed Area Name:	PROJECT WIDE
Completed Sub Area Name:	Not reported
Completed Document Type:	Phase 1
Completed Date:	02/11/2000
Comments:	Not reported
Future Area Name:	Not reported
Future Sub Area Name:	Not reported
Future Document Type:	Not reported
Future Due Date:	Not reported
Schedule Area Name:	Not reported
Schedule Sub Area Name:	Not reported
Schedule Document Type:	Not reported
Schedule Due Date:	Not reported
Schedule Revised Date:	Not reported

O81 **BELMONT/HOLLYWOOD NO. 2** **CA ENVIROSTOR** **S107735907**
SSW **HARVARD BOULEVARD/ROMAINE STREET/KINGSLEY DRIVE** **CA SCH** **N/A**
1/2-1 **LOS ANGELES, CA 90029**
0.684 mi.
3610 ft. **Site 2 of 2 in cluster O**

Relative:
Lower

Actual:
321 ft.

ENVIROSTOR:

Facility ID:	19880048
Status:	Inactive - Needs Evaluation
Status Date:	02/11/2000
Site Code:	304134
Site Type:	School Investigation
Site Type Detailed:	School
Acres:	1.6
NPL:	NO
Regulatory Agencies:	SMBRP
Lead Agency:	SMBRP
Program Manager:	Not reported
Supervisor:	Shahir Haddad
Division Branch:	Southern California Schools & Brownfields Outreach

BELMONT/HOLLYWOOD NO. 2 (Continued) **S107735907**

Assembly: 43
Senate: 24
Special Program: Not reported
Restricted Use: NO
Site Mgmt Req: NONE SPECIFIED
Funding: School District
Latitude: 34.08844
Longitude: -118.3031
APN: NONE SPECIFIED
Past Use: RESIDENTIAL AREA
Potential COC: NONE SPECIFIED
Confirmed COC: NONE SPECIFIED
Potential Description: NONE SPECIFIED
Alias Name: BELMONT/HOLLYWOOD #2
Alias Type: Alternate Name
Alias Name: LAUSD
Alias Type: Alternate Name
Alias Name: LAUSD-BELMONT/HOLLYWOOD #2/CDE
Alias Type: Alternate Name
Alias Name: LAUSD-BELMONT/HOLLYWOOD #2/VCA
Alias Type: Alternate Name
Alias Name: 304045
Alias Type: Project Code (Site Code)
Alias Name: 304134
Alias Type: Project Code (Site Code)
Alias Name: 19880048
Alias Type: Envirostor ID Number

Completed Info:
Completed Area Name: PROJECT WIDE
Completed Sub Area Name: Not reported
Completed Document Type: Environmental Oversight Agreement
Completed Date: 02/10/2000
Comments: Not reported

Completed Area Name: PROJECT WIDE
Completed Sub Area Name: Not reported
Completed Document Type: Cost Recovery Closeout Memo
Completed Date: 08/20/2002
Comments: Not reported

Completed Area Name: PROJECT WIDE
Completed Sub Area Name: Not reported
Completed Document Type: Cost Recovery Closeout Memo
Completed Date: 04/22/2003
Comments: Not reported

Completed Area Name: PROJECT WIDE
Completed Sub Area Name: Not reported
Completed Document Type: Phase 1
Completed Date: 02/11/2000
Comments: Not reported

Future Area Name: Not reported
Future Sub Area Name: Not reported
Future Document Type: Not reported
Future Due Date: Not reported
Schedule Area Name: Not reported

BELMONT/HOLLYWOOD NO. 2 (Continued) **S107735907**

Schedule Sub Area Name: Not reported
Schedule Document Type: Not reported
Schedule Due Date: Not reported
Schedule Revised Date: Not reported

SCH:

Facility ID: 19880048
Site Type: School Investigation
Site Type Detail: School
Site Mgmt. Req.: NONE SPECIFIED
Acres: 1.6
National Priorities List: NO
Cleanup Oversight Agencies: SMBRP
Lead Agency: SMBRP
Lead Agency Description: DTSC - Site Cleanup Program
Project Manager: Not reported
Supervisor: Shahir Haddad
Division Branch: Southern California Schools & Brownfields Outreach
Site Code: 304134
Assembly: 43
Senate: 24
Special Program Status: Not reported
Status: Inactive - Needs Evaluation
Status Date: 02/11/2000
Restricted Use: NO
Funding: School District
Latitude: 34.08844
Longitude: -118.3031
APN: NONE SPECIFIED
Past Use: RESIDENTIAL AREA
Potential COC: NONE SPECIFIED
Confirmed COC: NONE SPECIFIED
Potential Description: NONE SPECIFIED
Alias Name: BELMONT/HOLLYWOOD #2
Alias Type: Alternate Name
Alias Name: LAUSD
Alias Type: Alternate Name
Alias Name: LAUSD-BELMONT/HOLLYWOOD #2/CDE
Alias Type: Alternate Name
Alias Name: LAUSD-BELMONT/HOLLYWOOD #2/VCA
Alias Type: Alternate Name
Alias Name: 304045
Alias Type: Project Code (Site Code)
Alias Name: 304134
Alias Type: Project Code (Site Code)
Alias Name: 19880048
Alias Type: Envirostor ID Number

Completed Info:
Completed Area Name: PROJECT WIDE
Completed Sub Area Name: Not reported
Completed Document Type: Environmental Oversight Agreement
Completed Date: 02/10/2000
Comments: Not reported

Completed Area Name: PROJECT WIDE

BELMONT/HOLLYWOOD NO. 2 (Continued) **S107735907**

Completed Sub Area Name:	Not reported
Completed Document Type:	Cost Recovery Closeout Memo
Completed Date:	08/20/2002
Comments:	Not reported
Completed Area Name:	PROJECT WIDE
Completed Sub Area Name:	Not reported
Completed Document Type:	Cost Recovery Closeout Memo
Completed Date:	04/22/2003
Comments:	Not reported
Completed Area Name:	PROJECT WIDE
Completed Sub Area Name:	Not reported
Completed Document Type:	Phase 1
Completed Date:	02/11/2000
Comments:	Not reported
Future Area Name:	Not reported
Future Sub Area Name:	Not reported
Future Document Type:	Not reported
Future Due Date:	Not reported
Schedule Area Name:	Not reported
Schedule Sub Area Name:	Not reported
Schedule Document Type:	Not reported
Schedule Due Date:	Not reported
Schedule Revised Date:	Not reported

P82 **RAMONA PRIMARY SITE NO. 6** **CA ENVIROSTOR S107737128**
SW **OXFORD AVENUE/ROMAINE AVENUE/SERRANO AVE** **CA SCH N/A**
1/2-1 **LOS ANGELES, CA 90029**
0.797 mi.
4209 ft. **Site 1 of 2 in cluster P**

Relative: **Lower**

Actual: **319 ft.**

ENVIROSTOR:

Facility ID:	19880070
Status:	Inactive - Withdrawn
Status Date:	02/20/2013
Site Code:	304119
Site Type:	School Investigation
Site Type Detailed:	School
Acres:	1.58
NPL:	NO
Regulatory Agencies:	SMBRP
Lead Agency:	SMBRP
Program Manager:	Not reported
Supervisor:	Javier Hinojosa
Division Branch:	Southern California Schools & Brownfields Outreach
Assembly:	53
Senate:	24
Special Program:	Not reported
Restricted Use:	NO
Site Mgmt Req:	NONE SPECIFIED
Funding:	School District
Latitude:	34.08845
Longitude:	-118.3069
APN:	NONE SPECIFIED
Past Use:	RESIDENTIAL AREA
Potential COC:	Under Investigation

RAMONA PRIMARY SITE NO. 6 (Continued) **S107737128**

Confirmed COC: NONE SPECIFIED
Potential Description: SOIL
Alias Name: LAUSD-RAMONA PRIMARY #6/CDE
Alias Type: Alternate Name
Alias Name: LAUSD-RAMONA PRIMARY #6/VCA
Alias Type: Alternate Name
Alias Name: LOS ANGELES UNIFIED SCHOOL DISTRICT
Alias Type: Alternate Name
Alias Name: RAMONA PRIMARY SITE #6
Alias Type: Alternate Name
Alias Name: 304069
Alias Type: Project Code (Site Code)
Alias Name: 304119
Alias Type: Project Code (Site Code)
Alias Name: 19880070
Alias Type: Envirostor ID Number

Completed Info:
Completed Area Name: PROJECT WIDE
Completed Sub Area Name: Not reported
Completed Document Type: Environmental Oversight Agreement
Completed Date: 02/10/2000
Comments: Not reported

Completed Area Name: PROJECT WIDE
Completed Sub Area Name: Not reported
Completed Document Type: Cost Recovery Closeout Memo
Completed Date: 08/20/2002
Comments: Confirmed with Los Angeles Unified School District the project was dropped.

Completed Area Name: PROJECT WIDE
Completed Sub Area Name: Not reported
Completed Document Type: Phase 1
Completed Date: 02/11/2000
Comments: Not reported

Future Area Name: Not reported
Future Sub Area Name: Not reported
Future Document Type: Not reported
Future Due Date: Not reported
Schedule Area Name: Not reported
Schedule Sub Area Name: Not reported
Schedule Document Type: Not reported
Schedule Due Date: Not reported
Schedule Revised Date: Not reported

SCH:

Facility ID: 19880070
Site Type: School Investigation
Site Type Detail: School
Site Mgmt. Req.: NONE SPECIFIED
Acres: 1.58
National Priorities List: NO
Cleanup Oversight Agencies: SMBRP
Lead Agency: SMBRP

RAMONA PRIMARY SITE NO. 6 (Continued) **S107737128**

Lead Agency Description:	DTSC - Site Cleanup Program
Project Manager:	Not reported
Supervisor:	Javier Hinojosa
Division Branch:	Southern California Schools & Brownfields Outreach
Site Code:	304119
Assembly:	53
Senate:	24
Special Program Status:	Not reported
Status:	Inactive - Withdrawn
Status Date:	02/20/2013
Restricted Use:	NO
Funding:	School District
Latitude:	34.08845
Longitude:	-118.3069
APN:	NONE SPECIFIED
Past Use:	RESIDENTIAL AREA
Potential COC:	Under Investigation
Confirmed COC:	NONE SPECIFIED
Potential Description:	SOIL
Alias Name:	LAUSD-RAMONA PRIMARY #6/CDE
Alias Type:	Alternate Name
Alias Name:	LAUSD-RAMONA PRIMARY #6/VCA
Alias Type:	Alternate Name
Alias Name:	LOS ANGELES UNIFIED SCHOOL DISTRICT
Alias Type:	Alternate Name
Alias Name:	RAMONA PRIMARY SITE #6
Alias Type:	Alternate Name
Alias Name:	304069
Alias Type:	Project Code (Site Code)
Alias Name:	304119
Alias Type:	Project Code (Site Code)
Alias Name:	19880070
Alias Type:	Envirostor ID Number

Completed Info:

Completed Area Name:	PROJECT WIDE
Completed Sub Area Name:	Not reported
Completed Document Type:	Environmental Oversight Agreement
Completed Date:	02/10/2000
Comments:	Not reported
Completed Area Name:	PROJECT WIDE
Completed Sub Area Name:	Not reported
Completed Document Type:	Cost Recovery Closeout Memo
Completed Date:	08/20/2002
Comments:	Confirmed with Los Angeles Unified School District the project was dropped.
Completed Area Name:	PROJECT WIDE
Completed Sub Area Name:	Not reported
Completed Document Type:	Phase 1
Completed Date:	02/11/2000
Comments:	Not reported
Future Area Name:	Not reported
Future Sub Area Name:	Not reported
Future Document Type:	Not reported
Future Due Date:	Not reported

RAMONA PRIMARY SITE NO. 6 (Continued) **S107737128**

Schedule Area Name: Not reported
Schedule Sub Area Name: Not reported
Schedule Document Type: Not reported
Schedule Due Date: Not reported
Schedule Revised Date: Not reported

P83 **RAMONA PRIMARY SITE NO. 3** **CA ENVIROSTOR S107737127**
SW **OXFORD AVENUE/ROMAINE AVENUE/SERRANO AVE** **CA SCH N/A**
1/2-1 **LOS ANGELES, CA 90029**
0.797 mi.
4209 ft. **Site 2 of 2 in cluster P**

Relative:
Lower

Actual:
319 ft.

ENVIROSTOR:
Facility ID: 19880046
Status: Inactive - Withdrawn
Status Date: 02/10/2000
Site Code: 404041
Site Type: School Investigation
Site Type Detailed: School
Acres: 1.5
NPL: NO
Regulatory Agencies: SMBRP
Lead Agency: SMBRP
Program Manager: Not reported
Supervisor: Mark Malinowski
Division Branch: Southern California Schools & Brownfields Outreach
Assembly: 53
Senate: 24
Special Program: Not reported
Restricted Use: NO
Site Mgmt Req: NONE SPECIFIED
Funding: School District
Latitude: 34.08845
Longitude: -118.3069
APN: NONE SPECIFIED
Past Use: RESIDENTIAL AREA
Potential COC: NONE SPECIFIED
Confirmed COC: NONE SPECIFIED
Potential Description: NONE SPECIFIED
Alias Name: LA USD-RAMONA PRIMARY SITE #3/VCA
Alias Type: Alternate Name
Alias Name: LAUSD
Alias Type: Alternate Name
Alias Name: LAUSD-RAMONA PRIMARY SITE #3/CDE
Alias Type: Alternate Name
Alias Name: RAMONA PRIMARY SITE #3
Alias Type: Alternate Name
Alias Name: 304100
Alias Type: Project Code (Site Code)
Alias Name: 404041
Alias Type: Project Code (Site Code)
Alias Name: 19880046
Alias Type: Envirostor ID Number

Completed Info:
Completed Area Name: PROJECT WIDE
Completed Sub Area Name: Not reported
Completed Document Type: Environmental Oversight Agreement

RAMONA PRIMARY SITE NO. 3 (Continued) **S107737127**

Completed Date:	02/10/2000
Comments:	Not reported
Completed Area Name:	PROJECT WIDE
Completed Sub Area Name:	Not reported
Completed Document Type:	Phase 1
Completed Date:	02/11/2000
Comments:	Not reported
Completed Area Name:	PROJECT WIDE
Completed Sub Area Name:	Not reported
Completed Document Type:	Cost Recovery Closeout Memo
Completed Date:	01/13/2015
Comments:	Not reported
Future Area Name:	Not reported
Future Sub Area Name:	Not reported
Future Document Type:	Not reported
Future Due Date:	Not reported
Schedule Area Name:	Not reported
Schedule Sub Area Name:	Not reported
Schedule Document Type:	Not reported
Schedule Due Date:	Not reported
Schedule Revised Date:	Not reported

SCH:

Facility ID:	19880046
Site Type:	School Investigation
Site Type Detail:	School
Site Mgmt. Req.:	NONE SPECIFIED
Acres:	1.5
National Priorities List:	NO
Cleanup Oversight Agencies:	SMBRP
Lead Agency:	SMBRP
Lead Agency Description:	DTSC - Site Cleanup Program
Project Manager:	Not reported
Supervisor:	Mark Malinowski
Division Branch:	Southern California Schools & Brownfields Outreach
Site Code:	404041
Assembly:	53
Senate:	24
Special Program Status:	Not reported
Status:	Inactive - Withdrawn
Status Date:	02/10/2000
Restricted Use:	NO
Funding:	School District
Latitude:	34.08845
Longitude:	-118.3069
APN:	NONE SPECIFIED
Past Use:	RESIDENTIAL AREA
Potential COC:	NONE SPECIFIED
Confirmed COC:	NONE SPECIFIED
Potential Description:	NONE SPECIFIED
Alias Name:	LA USD-RAMONA PRIMARY SITE #3/VCA
Alias Type:	Alternate Name
Alias Name:	LAUSD

RAMONA PRIMARY SITE NO. 3 (Continued) **S107737127**

Alias Type:	Alternate Name
Alias Name:	LAUSD-RAMONA PRIMARY SITE #3/CDE
Alias Type:	Alternate Name
Alias Name:	RAMONA PRIMARY SITE #3
Alias Type:	Alternate Name
Alias Name:	304100
Alias Type:	Project Code (Site Code)
Alias Name:	404041
Alias Type:	Project Code (Site Code)
Alias Name:	19880046
Alias Type:	Envirostor ID Number

Completed Info:

Completed Area Name:	PROJECT WIDE
Completed Sub Area Name:	Not reported
Completed Document Type:	Environmental Oversight Agreement
Completed Date:	02/10/2000
Comments:	Not reported
Completed Area Name:	PROJECT WIDE
Completed Sub Area Name:	Not reported
Completed Document Type:	Phase 1
Completed Date:	02/11/2000
Comments:	Not reported
Completed Area Name:	PROJECT WIDE
Completed Sub Area Name:	Not reported
Completed Document Type:	Cost Recovery Closeout Memo
Completed Date:	01/13/2015
Comments:	Not reported
Future Area Name:	Not reported
Future Sub Area Name:	Not reported
Future Document Type:	Not reported
Future Due Date:	Not reported
Schedule Area Name:	Not reported
Schedule Sub Area Name:	Not reported
Schedule Document Type:	Not reported
Schedule Due Date:	Not reported
Schedule Revised Date:	Not reported

84
SSW
1/2-1
0.800 mi.
4225 ft.

BELMONT/HOLLYWOOD NO. 5 **CA ENVIROSTOR S107735910**
LEMON GROVE AVENUE/KINGSLEY DRIVE **CA SCH N/A**
LOS ANGELES, CA 90029

Relative:
Lower

Actual:
317 ft.

ENVIROSTOR:

Facility ID:	19880050
Status:	Inactive - Needs Evaluation
Status Date:	02/11/2000
Site Code:	304137
Site Type:	School Investigation
Site Type Detailed:	School
Acres:	0.8
NPL:	NO
Regulatory Agencies:	SMBRP
Lead Agency:	SMBRP

BELMONT/HOLLYWOOD NO. 5 (Continued) **S107735910**

Program Manager: Not reported
Supervisor: Shahir Haddad
Division Branch: Southern California Schools & Brownfields Outreach
Assembly: 43
Senate: 24
Special Program: Not reported
Restricted Use: NO
Site Mgmt Req: NONE SPECIFIED
Funding: School District
Latitude: 34.08627
Longitude: -118.3016
APN: NONE SPECIFIED
Past Use: RESIDENTIAL AREA
Potential COC: NONE SPECIFIED
Confirmed COC: NONE SPECIFIED
Potential Description: NONE SPECIFIED
Alias Name: BELMONT/HOLLYWOOD #5
Alias Type: Alternate Name
Alias Name: LAUSD
Alias Type: Alternate Name
Alias Name: LAUSD-BELMONT/HOLLYWOOD #5/CDE
Alias Type: Alternate Name
Alias Name: LAUSD-BELMONT/HOLLYWOOD #5/VCA
Alias Type: Alternate Name
Alias Name: 304048
Alias Type: Project Code (Site Code)
Alias Name: 304137
Alias Type: Project Code (Site Code)
Alias Name: 19880050
Alias Type: Envirostor ID Number

Completed Info:
Completed Area Name: PROJECT WIDE
Completed Sub Area Name: Not reported
Completed Document Type: Cost Recovery Closeout Memo
Completed Date: 04/22/2003
Comments: Not reported

Completed Area Name: PROJECT WIDE
Completed Sub Area Name: Not reported
Completed Document Type: Cost Recovery Closeout Memo
Completed Date: 08/20/2002
Comments: Not reported

Completed Area Name: PROJECT WIDE
Completed Sub Area Name: Not reported
Completed Document Type: Phase 1
Completed Date: 02/11/2000
Comments: Not reported

Future Area Name: Not reported
Future Sub Area Name: Not reported
Future Document Type: Not reported
Future Due Date: Not reported
Schedule Area Name: Not reported
Schedule Sub Area Name: Not reported
Schedule Document Type: Not reported
Schedule Due Date: Not reported

BELMONT/HOLLYWOOD NO. 5 (Continued) **S107735910**

Schedule Revised Date: Not reported

SCH:

Facility ID:	19880050
Site Type:	School Investigation
Site Type Detail:	School
Site Mgmt. Req.:	NONE SPECIFIED
Acres:	0.8
National Priorities List:	NO
Cleanup Oversight Agencies:	SMBRP
Lead Agency:	SMBRP
Lead Agency Description:	DTSC - Site Cleanup Program
Project Manager:	Not reported
Supervisor:	Shahir Haddad
Division Branch:	Southern California Schools & Brownfields Outreach
Site Code:	304137
Assembly:	43
Senate:	24
Special Program Status:	Not reported
Status:	Inactive - Needs Evaluation
Status Date:	02/11/2000
Restricted Use:	NO
Funding:	School District
Latitude:	34.08627
Longitude:	-118.3016
APN:	NONE SPECIFIED
Past Use:	RESIDENTIAL AREA
Potential COC:	NONE SPECIFIED
Confirmed COC:	NONE SPECIFIED
Potential Description:	NONE SPECIFIED
Alias Name:	BELMONT/HOLLYWOOD #5
Alias Type:	Alternate Name
Alias Name:	LAUSD
Alias Type:	Alternate Name
Alias Name:	LAUSD-BELMONT/HOLLYWOOD #5/CDE
Alias Type:	Alternate Name
Alias Name:	LAUSD-BELMONT/HOLLYWOOD #5/VCA
Alias Type:	Alternate Name
Alias Name:	304048
Alias Type:	Project Code (Site Code)
Alias Name:	304137
Alias Type:	Project Code (Site Code)
Alias Name:	19880050
Alias Type:	Envirostor ID Number

Completed Info:

Completed Area Name:	PROJECT WIDE
Completed Sub Area Name:	Not reported
Completed Document Type:	Cost Recovery Closeout Memo
Completed Date:	04/22/2003
Comments:	Not reported

Completed Area Name:	PROJECT WIDE
Completed Sub Area Name:	Not reported
Completed Document Type:	Cost Recovery Closeout Memo
Completed Date:	08/20/2002

BELMONT/HOLLYWOOD NO. 5 (Continued) **S107735910**

Comments:	Not reported
Completed Area Name:	PROJECT WIDE
Completed Sub Area Name:	Not reported
Completed Document Type:	Phase 1
Completed Date:	02/11/2000
Comments:	Not reported
Future Area Name:	Not reported
Future Sub Area Name:	Not reported
Future Document Type:	Not reported
Future Due Date:	Not reported
Schedule Area Name:	Not reported
Schedule Sub Area Name:	Not reported
Schedule Document Type:	Not reported
Schedule Due Date:	Not reported
Schedule Revised Date:	Not reported

85
SSW
1/2-1
0.833 mi.
4400 ft.

HOLLYWOOD NEW CONTINUATION HS NO. 1 **CA ENVIROSTOR** **S105628642**
HARVARD BLVD/LEMON GROVE AVE/KINGSLEY DRIVE **CA SCH** **N/A**
LOS ANGELES, CA 90029

Relative:
Lower

Actual:
312 ft.

ENVIROSTOR:

Facility ID:	19880039
Status:	Inactive - Withdrawn
Status Date:	02/10/2000
Site Code:	304155
Site Type:	School Investigation
Site Type Detailed:	School
Acres:	0.83
NPL:	NO
Regulatory Agencies:	SMBRP
Lead Agency:	SMBRP
Program Manager:	Not reported
Supervisor:	Javier Hinojosa
Division Branch:	Southern California Schools & Brownfields Outreach
Assembly:	53
Senate:	24
Special Program:	Not reported
Restricted Use:	NO
Site Mgmt Req:	NONE SPECIFIED
Funding:	School District
Latitude:	34.08610
Longitude:	-118.3031
APN:	NONE SPECIFIED
Past Use:	RESIDENTIAL AREA
Potential COC:	NONE SPECIFIED
Confirmed COC:	NONE SPECIFIED
Potential Description:	NONE SPECIFIED
Alias Name:	HOLLYWOOD NEW CONTINUATION HS #1
Alias Type:	Alternate Name
Alias Name:	LAUSD-HOLLYWOOD NEW CONT. HI SCH #1
Alias Type:	Alternate Name
Alias Name:	LAUSD-HOLLYWOOD NEW CONT. HI SCH #1/VCA
Alias Type:	Alternate Name
Alias Name:	LOS ANGELES UNIFIED SCHOOL DISTRICT

HOLLYWOOD NEW CONTINUATION HS NO. 1 (Continued) **S105628642**

Alias Type: Alternate Name
Alias Name: 304035
Alias Type: Project Code (Site Code)
Alias Name: 304155
Alias Type: Project Code (Site Code)
Alias Name: 19880039
Alias Type: Envirostor ID Number

Completed Info:
Completed Area Name: PROJECT WIDE
Completed Sub Area Name: Not reported
Completed Document Type: Environmental Oversight Agreement
Completed Date: 02/10/2000
Comments: Not reported

Completed Area Name: PROJECT WIDE
Completed Sub Area Name: Not reported
Completed Document Type: Cost Recovery Closeout Memo
Completed Date: 08/22/2002
Comments: Not reported

Completed Area Name: PROJECT WIDE
Completed Sub Area Name: Not reported
Completed Document Type: Cost Recovery Closeout Memo
Completed Date: 08/22/2002
Comments: Not reported

Completed Area Name: PROJECT WIDE
Completed Sub Area Name: Not reported
Completed Document Type: Phase 1
Completed Date: 01/25/2001
Comments: Not reported

Future Area Name: Not reported
Future Sub Area Name: Not reported
Future Document Type: Not reported
Future Due Date: Not reported
Schedule Area Name: Not reported
Schedule Sub Area Name: Not reported
Schedule Document Type: Not reported
Schedule Due Date: Not reported
Schedule Revised Date: Not reported

SCH:

Facility ID: 19880039
Site Type: School Investigation
Site Type Detail: School
Site Mgmt. Req.: NONE SPECIFIED
Acres: 0.83
National Priorities List: NO
Cleanup Oversight Agencies: SMBRP
Lead Agency: SMBRP
Lead Agency Description: DTSC - Site Cleanup Program
Project Manager: Not reported
Supervisor: Javier Hinojosa
Division Branch: Southern California Schools & Brownfields Outreach

HOLLYWOOD NEW CONTINUATION HS NO. 1 (Continued) **S105628642**

Site Code:	304155
Assembly:	53
Senate:	24
Special Program Status:	Not reported
Status:	Inactive - Withdrawn
Status Date:	02/10/2000
Restricted Use:	NO
Funding:	School District
Latitude:	34.08610
Longitude:	-118.3031
APN:	NONE SPECIFIED
Past Use:	RESIDENTIAL AREA
Potential COC:	NONE SPECIFIED
Confirmed COC:	NONE SPECIFIED
Potential Description:	NONE SPECIFIED
Alias Name:	HOLLYWOOD NEW CONTINUATION HS #1
Alias Type:	Alternate Name
Alias Name:	LAUSD-HOLLYWOOD NEW CONT. HI SCH #1
Alias Type:	Alternate Name
Alias Name:	LAUSD-HOLLYWOOD NEW CONT. HI SCH #1/VCA
Alias Type:	Alternate Name
Alias Name:	LOS ANGELES UNIFIED SCHOOL DISTRICT
Alias Type:	Alternate Name
Alias Name:	304035
Alias Type:	Project Code (Site Code)
Alias Name:	304155
Alias Type:	Project Code (Site Code)
Alias Name:	19880039
Alias Type:	Envirostor ID Number

Completed Info:

Completed Area Name:	PROJECT WIDE
Completed Sub Area Name:	Not reported
Completed Document Type:	Environmental Oversight Agreement
Completed Date:	02/10/2000
Comments:	Not reported
Completed Area Name:	PROJECT WIDE
Completed Sub Area Name:	Not reported
Completed Document Type:	Cost Recovery Closeout Memo
Completed Date:	08/22/2002
Comments:	Not reported
Completed Area Name:	PROJECT WIDE
Completed Sub Area Name:	Not reported
Completed Document Type:	Cost Recovery Closeout Memo
Completed Date:	08/22/2002
Comments:	Not reported
Completed Area Name:	PROJECT WIDE
Completed Sub Area Name:	Not reported
Completed Document Type:	Phase 1
Completed Date:	01/25/2001
Comments:	Not reported
Future Area Name:	Not reported
Future Sub Area Name:	Not reported
Future Document Type:	Not reported

HOLLYWOOD NEW CONTINUATION HS NO. 1 (Continued) **S105628642**

Future Due Date: Not reported
Schedule Area Name: Not reported
Schedule Sub Area Name: Not reported
Schedule Document Type: Not reported
Schedule Due Date: Not reported
Schedule Revised Date: Not reported

86
SW
1/2-1
0.869 mi.
4588 ft.

PROPOSED CFA RESTAURANT 3798
1011 N. WESTERN AVENUE
LOS ANGELES, CA 90029

CA ENVIROSTOR **S120714319**
CA VCP **N/A**

Relative:
Lower

Actual:
323 ft.

ENVIROSTOR:
Facility ID: 60002458
Status: Active
Status Date: 12/07/2016
Site Code: 401769
Site Type: Voluntary Cleanup
Site Type Detailed: Voluntary Cleanup
Acres: 0.87
NPL: NO
Regulatory Agencies: SMBRP
Lead Agency: SMBRP
Program Manager: Chia Rin Yen
Supervisor: Yolanda Garza
Division Branch: Southern California Schools & Brownfields Outreach
Assembly: , 53
Senate: , 24
Special Program: Voluntary Cleanup Program
Restricted Use: NO
Site Mgmt Req: NONE SPECIFIED
Funding: Responsible Party
Latitude: 34.08907
Longitude: -118.3094
APN: 5536-021-024
Past Use: DRY CLEANING
Potential COC: Tetrachloroethylene (PCE Vinyl chloride
Confirmed COC: Tetrachloroethylene (PCE Vinyl chloride
Potential Description: SV, UE
Alias Name: 5536-021-024
Alias Type: APN
Alias Name: 401769
Alias Type: Project Code (Site Code)
Alias Name: 60002458
Alias Type: Envirostor ID Number

Completed Info:
Completed Area Name: PROJECT WIDE
Completed Sub Area Name: Not reported
Completed Document Type: Site Characterization Report
Completed Date: 02/22/2018
Comments: Not reported

Completed Area Name: PROJECT WIDE
Completed Sub Area Name: Not reported
Completed Document Type: Other Report
Completed Date: 07/27/2017

PROPOSED CFA RESTAURANT 3798 (Continued) **S120714319**

Comments: The document was submitted for informational purposes only. No comment was provided by DTSC.

Completed Area Name: PROJECT WIDE
Completed Sub Area Name: Not reported
Completed Document Type: Site Characterization Workplan
Completed Date: 09/11/2017
Comments: Not reported

Completed Area Name: PROJECT WIDE
Completed Sub Area Name: Not reported
Completed Document Type: Public Notice
Completed Date: 10/27/2017
Comments: Notice published on 10/27/2017, Register No. 2017, 43-Z

Completed Area Name: PROJECT WIDE
Completed Sub Area Name: Not reported
Completed Document Type: Risk Assessment Report
Completed Date: 02/28/2018
Comments: Not reported

Completed Area Name: PROJECT WIDE
Completed Sub Area Name: Not reported
Completed Document Type: Phase 1
Completed Date: 12/29/2015
Comments: Not reported

Completed Area Name: PROJECT WIDE
Completed Sub Area Name: Not reported
Completed Document Type: Phase 1
Completed Date: 11/12/2015
Comments: Phase 1 ESA was submitted as part of PPA Application. DTSC's review and approval were not needed.

Completed Area Name: PROJECT WIDE
Completed Sub Area Name: Not reported
Completed Document Type: Site Characterization Workplan
Completed Date: 10/08/2018
Comments: Not reported

Completed Area Name: PROJECT WIDE
Completed Sub Area Name: Not reported
Completed Document Type: Monitoring Report
Completed Date: 07/17/2018
Comments: Not reported

Completed Area Name: PROJECT WIDE
Completed Sub Area Name: Not reported
Completed Document Type: Pilot Study/Treatability Workplan
Completed Date: 10/19/2018
Comments: Not reported

Completed Area Name: PROJECT WIDE
Completed Sub Area Name: Not reported
Completed Document Type: Correspondence
Completed Date: 03/20/2017
Comments: Community survey mailed on 3/20/2017

PROPOSED CFA RESTAURANT 3798 (Continued) **S120714319**

Completed Area Name: PROJECT WIDE
Completed Sub Area Name: Not reported
Completed Document Type: Annual Oversight Cost Estimate
Completed Date: 09/20/2017
Comments: Not reported

Completed Area Name: PROJECT WIDE
Completed Sub Area Name: Not reported
Completed Document Type: Prospective Purchaser Agreement
Completed Date: 11/17/2017
Comments: The PPA & Covenant Not to Sue was fully executed on 11/17/2017

Completed Area Name: PROJECT WIDE
Completed Sub Area Name: Not reported
Completed Document Type: Pre-HARP Form
Completed Date: 09/12/2017
Comments: Not reported

Completed Area Name: PROJECT WIDE
Completed Sub Area Name: Not reported
Completed Document Type: Annual Oversight Cost Estimate
Completed Date: 08/14/2018
Comments: FY 1819 Cost Estimate: $49,111

Completed Area Name: PROJECT WIDE
Completed Sub Area Name: Not reported
Completed Document Type: Pre-HARP Form
Completed Date: 10/08/2018
Comments: Not reported

Completed Area Name: PROJECT WIDE
Completed Sub Area Name: Not reported
Completed Document Type: Correspondence
Completed Date: 09/27/2018
Comments: Not reported

Completed Area Name: PROJECT WIDE
Completed Sub Area Name: Not reported
Completed Document Type: Voluntary Cleanup Consultation
Completed Date: 05/21/2018
Comments: PPA amendment is not needed at this time. PPA amendment may be needed if CFA requests one.

Future Area Name: Not reported
Future Sub Area Name: Not reported
Future Document Type: Not reported
Future Due Date: Not reported
Schedule Area Name: PROJECT WIDE
Schedule Sub Area Name: Not reported
Schedule Document Type: Site Characterization Report
Schedule Due Date: 06/28/2019
Schedule Revised Date: Not reported
Schedule Area Name: PROJECT WIDE
Schedule Sub Area Name: Not reported
Schedule Document Type: Removal Action Workplan
Schedule Due Date: 03/08/2019
Schedule Revised Date: Not reported

PROPOSED CFA RESTAURANT 3798 (Continued) **S120714319**

Schedule Area Name: PROJECT WIDE
Schedule Sub Area Name: Not reported
Schedule Document Type: CEQA - Notice of Exemption
Schedule Due Date: 05/04/2018
Schedule Revised Date: Not reported
Schedule Area Name: PROJECT WIDE
Schedule Sub Area Name: Not reported
Schedule Document Type: Land Use Restriction
Schedule Due Date: 05/31/2019
Schedule Revised Date: Not reported
Schedule Area Name: PROJECT WIDE
Schedule Sub Area Name: Not reported
Schedule Document Type: Land Use Restriction
Schedule Due Date: 01/20/2019
Schedule Revised Date: Not reported

VCP:
Facility ID: 60002458
Site Type: Voluntary Cleanup
Site Type Detail: Voluntary Cleanup
Site Mgmt. Req.: NONE SPECIFIED
Acres: 0.87
National Priorities List: NO
Cleanup Oversight Agencies: SMBRP
Lead Agency: SMBRP
Lead Agency Description: DTSC - Site Cleanup Program
Project Manager: Chia Rin Yen
Supervisor: Yolanda Garza
Division Branch: Southern California Schools & Brownfields Outreach
Site Code: 401769
Assembly: , 53
Senate: , 24
Special Programs Code: Voluntary Cleanup Program
Status: Active
Status Date: 12/07/2016
Restricted Use: NO
Funding: Responsible Party
Lat/Long: 34.08907 / -118.3094
APN: 5536-021-024
Past Use: DRY CLEANING
Potential COC: 30022, 30028
Confirmed COC: 30022,30028
Potential Description: SV, UE
Alias Name: 5536-021-024
Alias Type: APN
Alias Name: 401769
Alias Type: Project Code (Site Code)
Alias Name: 60002458
Alias Type: Envirostor ID Number

Completed Info:
Completed Area Name: PROJECT WIDE
Completed Sub Area Name: Not reported
Completed Document Type: Site Characterization Report
Completed Date: 02/22/2018
Comments: Not reported

PROPOSED CFA RESTAURANT 3798 (Continued) **S120714319**

Completed Area Name: PROJECT WIDE
Completed Sub Area Name: Not reported
Completed Document Type: Other Report
Completed Date: 07/27/2017
Comments: The document was submitted for informational purposes only. No comment was provided by DTSC.

Completed Area Name: PROJECT WIDE
Completed Sub Area Name: Not reported
Completed Document Type: Site Characterization Workplan
Completed Date: 09/11/2017
Comments: Not reported

Completed Area Name: PROJECT WIDE
Completed Sub Area Name: Not reported
Completed Document Type: Public Notice
Completed Date: 10/27/2017
Comments: Notice published on 10/27/2017, Register No. 2017, 43-Z

Completed Area Name: PROJECT WIDE
Completed Sub Area Name: Not reported
Completed Document Type: Risk Assessment Report
Completed Date: 02/28/2018
Comments: Not reported

Completed Area Name: PROJECT WIDE
Completed Sub Area Name: Not reported
Completed Document Type: Phase 1
Completed Date: 12/29/2015
Comments: Not reported

Completed Area Name: PROJECT WIDE
Completed Sub Area Name: Not reported
Completed Document Type: Phase 1
Completed Date: 11/12/2015
Comments: Phase 1 ESA was submitted as part of PPA Application. DTSC's review and approval were not needed.

Completed Area Name: PROJECT WIDE
Completed Sub Area Name: Not reported
Completed Document Type: Site Characterization Workplan
Completed Date: 10/08/2018
Comments: Not reported

Completed Area Name: PROJECT WIDE
Completed Sub Area Name: Not reported
Completed Document Type: Monitoring Report
Completed Date: 07/17/2018
Comments: Not reported

Completed Area Name: PROJECT WIDE
Completed Sub Area Name: Not reported
Completed Document Type: Pilot Study/Treatability Workplan
Completed Date: 10/19/2018
Comments: Not reported

Completed Area Name: PROJECT WIDE

PROPOSED CFA RESTAURANT 3798 (Continued) **S120714319**

Completed Sub Area Name: Not reported
Completed Document Type: Correspondence
Completed Date: 03/20/2017
Comments: Community survey mailed on 3/20/2017

Completed Area Name: PROJECT WIDE
Completed Sub Area Name: Not reported
Completed Document Type: Annual Oversight Cost Estimate
Completed Date: 09/20/2017
Comments: Not reported

Completed Area Name: PROJECT WIDE
Completed Sub Area Name: Not reported
Completed Document Type: Prospective Purchaser Agreement
Completed Date: 11/17/2017
Comments: The PPA & Covenant Not to Sue was fully executed on 11/17/2017

Completed Area Name: PROJECT WIDE
Completed Sub Area Name: Not reported
Completed Document Type: Pre-HARP Form
Completed Date: 09/12/2017
Comments: Not reported

Completed Area Name: PROJECT WIDE
Completed Sub Area Name: Not reported
Completed Document Type: Annual Oversight Cost Estimate
Completed Date: 08/14/2018
Comments: FY 1819 Cost Estimate: $49,111

Completed Area Name: PROJECT WIDE
Completed Sub Area Name: Not reported
Completed Document Type: Pre-HARP Form
Completed Date: 10/08/2018
Comments: Not reported

Completed Area Name: PROJECT WIDE
Completed Sub Area Name: Not reported
Completed Document Type: Correspondence
Completed Date: 09/27/2018
Comments: Not reported

Completed Area Name: PROJECT WIDE
Completed Sub Area Name: Not reported
Completed Document Type: Voluntary Cleanup Consultation
Completed Date: 05/21/2018
Comments: PPA amendment is not needed at this time. PPA amendment may be needed if CFA requests one.

Future Area Name: Not reported
Future Sub Area Name: Not reported
Future Document Type: Not reported
Future Due Date: Not reported
Schedule Area Name: PROJECT WIDE
Schedule Sub Area Name: Not reported
Schedule Document Type: Site Characterization Report
Schedule Due Date: 06/28/2019
Schedule Revised Date: Not reported

PROPOSED CFA RESTAURANT 3798 (Continued) **S120714319**

Schedule Area Name:	PROJECT WIDE
Schedule Sub Area Name:	Not reported
Schedule Document Type:	Removal Action Workplan
Schedule Due Date:	03/08/2019
Schedule Revised Date:	Not reported
Schedule Area Name:	PROJECT WIDE
Schedule Sub Area Name:	Not reported
Schedule Document Type:	CEQA - Notice of Exemption
Schedule Due Date:	05/04/2018
Schedule Revised Date:	Not reported
Schedule Area Name:	PROJECT WIDE
Schedule Sub Area Name:	Not reported
Schedule Document Type:	Land Use Restriction
Schedule Due Date:	05/31/2019
Schedule Revised Date:	Not reported
Schedule Area Name:	PROJECT WIDE
Schedule Sub Area Name:	Not reported
Schedule Document Type:	Land Use Restriction
Schedule Due Date:	01/20/2019
Schedule Revised Date:	Not reported

87
WSW
1/2-1
0.887 mi.
4686 ft.

SANTA MONICA/VINE PRIMARY SITE NO. 3A **CA ENVIROSTOR** **S107737284**
LA MIRADA AVE/LEXINGTON AVE/WILTON PLACE **CA SCH** **N/A**
LOS ANGELES, CA 90038

Relative:
Lower

Actual:
333 ft.

ENVIROSTOR:

Facility ID:	19880059
Status:	Inactive - Withdrawn
Status Date:	08/20/2002
Site Code:	304120
Site Type:	School Investigation
Site Type Detailed:	School
Acres:	1.7
NPL:	NO
Regulatory Agencies:	SMBRP
Lead Agency:	SMBRP
Program Manager:	Not reported
Supervisor:	Shahir Haddad
Division Branch:	Southern California Schools & Brownfields Outreach
Assembly:	43
Senate:	24
Special Program:	Not reported
Restricted Use:	NO
Site Mgmt Req:	NONE SPECIFIED
Funding:	School District
Latitude:	34.09270
Longitude:	-118.3126
APN:	NONE SPECIFIED
Past Use:	RESIDENTIAL AREA
Potential COC:	NONE SPECIFIED
Confirmed COC:	NONE SPECIFIED
Potential Description:	NONE SPECIFIED
Alias Name:	LAUSD-SANTA MONICA PRIMARY SITE #3/CDE
Alias Type:	Alternate Name
Alias Name:	LAUSD-SANTA MONICA PRIMARY SITE #3/VCA
Alias Type:	Alternate Name

SANTA MONICA/VINE PRIMARY SITE NO. 3A (Continued) **S107737284**

Alias Name: LOS ANGELES UNIFIED SCHOOL DISTRICT
Alias Type: Alternate Name
Alias Name: SANTA MONICA/VINE PRIMARY SITE #3
Alias Type: Alternate Name
Alias Name: 304049
Alias Type: Project Code (Site Code)
Alias Name: 304120
Alias Type: Project Code (Site Code)
Alias Name: 19880059
Alias Type: Envirostor ID Number

Completed Info:
Completed Area Name: PROJECT WIDE
Completed Sub Area Name: Not reported
Completed Document Type: Environmental Oversight Agreement
Completed Date: 02/10/2000
Comments: Not reported

Completed Area Name: PROJECT WIDE
Completed Sub Area Name: Not reported
Completed Document Type: Cost Recovery Closeout Memo
Completed Date: 08/20/2002
Comments: Not reported

Completed Area Name: PROJECT WIDE
Completed Sub Area Name: Not reported
Completed Document Type: Phase 1
Completed Date: 02/11/2000
Comments: Not reported

Future Area Name: Not reported
Future Sub Area Name: Not reported
Future Document Type: Not reported
Future Due Date: Not reported
Schedule Area Name: Not reported
Schedule Sub Area Name: Not reported
Schedule Document Type: Not reported
Schedule Due Date: Not reported
Schedule Revised Date: Not reported

Facility ID: 19880060
Status: Inactive - Withdrawn
Status Date: 08/20/2002
Site Code: 304126
Site Type: School Investigation
Site Type Detailed: School
Acres: 2.4
NPL: NO
Regulatory Agencies: SMBRP
Lead Agency: SMBRP
Program Manager: Not reported
Supervisor: Mark Malinowski
Division Branch: Southern California Schools & Brownfields Outreach
Assembly: 43
Senate: 24
Special Program: Not reported
Restricted Use: NO
Site Mgmt Req: NONE SPECIFIED

SANTA MONICA/VINE PRIMARY SITE NO. 3A (Continued) **S107737284**

Funding: School District
Latitude: 34.09270
Longitude: -118.3126
APN: NONE SPECIFIED
Past Use: RESIDENTIAL AREA
Potential COC: NONE SPECIFIED
Confirmed COC: NONE SPECIFIED
Potential Description: NONE SPECIFIED
Alias Name: LAUSD-SANTA MONICA/VINE PRIMARY #3A/CDE
Alias Type: Alternate Name
Alias Name: LAUSD-SANTA MONICA/VINE PRIMARY #3A/VCA
Alias Type: Alternate Name
Alias Name: LOS ANGELES UNIFIED SCHOOL DISTRICT
Alias Type: Alternate Name
Alias Name: SANTA MONICA/VINE PRIMARY SITE #3A
Alias Type: Alternate Name
Alias Name: 304050
Alias Type: Project Code (Site Code)
Alias Name: 304126
Alias Type: Project Code (Site Code)
Alias Name: 19880060
Alias Type: Envirostor ID Number

Completed Info:
Completed Area Name: PROJECT WIDE
Completed Sub Area Name: Not reported
Completed Document Type: Environmental Oversight Agreement
Completed Date: 02/10/2000
Comments: Not reported

Completed Area Name: PROJECT WIDE
Completed Sub Area Name: Not reported
Completed Document Type: Cost Recovery Closeout Memo
Completed Date: 08/20/2002
Comments: Not reported

Completed Area Name: PROJECT WIDE
Completed Sub Area Name: Not reported
Completed Document Type: Phase 1
Completed Date: 02/11/2000
Comments: Not reported

Future Area Name: Not reported
Future Sub Area Name: Not reported
Future Document Type: Not reported
Future Due Date: Not reported
Schedule Area Name: Not reported
Schedule Sub Area Name: Not reported
Schedule Document Type: Not reported
Schedule Due Date: Not reported
Schedule Revised Date: Not reported

SCH:

Facility ID: 19880060
Site Type: School Investigation
Site Type Detail: School

SANTA MONICA/VINE PRIMARY SITE NO. 3A (Continued) **S107737284**

Site Mgmt. Req.:	NONE SPECIFIED
Acres:	2.4
National Priorities List:	NO
Cleanup Oversight Agencies:	SMBRP
Lead Agency:	SMBRP
Lead Agency Description:	DTSC - Site Cleanup Program
Project Manager:	Not reported
Supervisor:	Mark Malinowski
Division Branch:	Southern California Schools & Brownfields Outreach
Site Code:	304126
Assembly:	43
Senate:	24
Special Program Status:	Not reported
Status:	Inactive - Withdrawn
Status Date:	08/20/2002
Restricted Use:	NO
Funding:	School District
Latitude:	34.09270
Longitude:	-118.3126
APN:	NONE SPECIFIED
Past Use:	RESIDENTIAL AREA
Potential COC:	NONE SPECIFIED
Confirmed COC:	NONE SPECIFIED
Potential Description:	NONE SPECIFIED
Alias Name:	LAUSD-SANTA MONICA/VINE PRIMARY #3A/CDE
Alias Type:	Alternate Name
Alias Name:	LAUSD-SANTA MONICA/VINE PRIMARY #3A/VCA
Alias Type:	Alternate Name
Alias Name:	LOS ANGELES UNIFIED SCHOOL DISTRICT
Alias Type:	Alternate Name
Alias Name:	SANTA MONICA/VINE PRIMARY SITE #3A
Alias Type:	Alternate Name
Alias Name:	304050
Alias Type:	Project Code (Site Code)
Alias Name:	304126
Alias Type:	Project Code (Site Code)
Alias Name:	19880060
Alias Type:	Envirostor ID Number

Completed Info:

Completed Area Name:	PROJECT WIDE
Completed Sub Area Name:	Not reported
Completed Document Type:	Environmental Oversight Agreement
Completed Date:	02/10/2000
Comments:	Not reported
Completed Area Name:	PROJECT WIDE
Completed Sub Area Name:	Not reported
Completed Document Type:	Cost Recovery Closeout Memo
Completed Date:	08/20/2002
Comments:	Not reported
Completed Area Name:	PROJECT WIDE
Completed Sub Area Name:	Not reported
Completed Document Type:	Phase 1
Completed Date:	02/11/2000
Comments:	Not reported

SANTA MONICA/VINE PRIMARY SITE NO. 3A (Continued) **S107737284**

Future Area Name:	Not reported
Future Sub Area Name:	Not reported
Future Document Type:	Not reported
Future Due Date:	Not reported
Schedule Area Name:	Not reported
Schedule Sub Area Name:	Not reported
Schedule Document Type:	Not reported
Schedule Due Date:	Not reported
Schedule Revised Date:	Not reported

Facility ID:	19880059
Site Type:	School Investigation
Site Type Detail:	School
Site Mgmt. Req.:	NONE SPECIFIED
Acres:	1.7
National Priorities List:	NO
Cleanup Oversight Agencies:	SMBRP
Lead Agency:	SMBRP
Lead Agency Description:	DTSC - Site Cleanup Program
Project Manager:	Not reported
Supervisor:	Shahir Haddad
Division Branch:	Southern California Schools & Brownfields Outreach
Site Code:	304120
Assembly:	43
Senate:	24
Special Program Status:	Not reported
Status:	Inactive - Withdrawn
Status Date:	08/20/2002
Restricted Use:	NO
Funding:	School District
Latitude:	34.09270
Longitude:	-118.3126
APN:	NONE SPECIFIED
Past Use:	RESIDENTIAL AREA
Potential COC:	NONE SPECIFIED
Confirmed COC:	NONE SPECIFIED
Potential Description:	NONE SPECIFIED
Alias Name:	LAUSD-SANTA MONICA PRIMARY SITE #3/CDE
Alias Type:	Alternate Name
Alias Name:	LAUSD-SANTA MONICA PRIMARY SITE #3/VCA
Alias Type:	Alternate Name
Alias Name:	LOS ANGELES UNIFIED SCHOOL DISTRICT
Alias Type:	Alternate Name
Alias Name:	SANTA MONICA/VINE PRIMARY SITE #3
Alias Type:	Alternate Name
Alias Name:	304049
Alias Type:	Project Code (Site Code)
Alias Name:	304120
Alias Type:	Project Code (Site Code)
Alias Name:	19880059
Alias Type:	Envirostor ID Number

Completed Info:

Completed Area Name:	PROJECT WIDE
Completed Sub Area Name:	Not reported
Completed Document Type:	Environmental Oversight Agreement
Completed Date:	02/10/2000

SANTA MONICA/VINE PRIMARY SITE NO. 3A (Continued) **S107737284**

Comments: Not reported

Completed Area Name: PROJECT WIDE
Completed Sub Area Name: Not reported
Completed Document Type: Cost Recovery Closeout Memo
Completed Date: 08/20/2002
Comments: Not reported

Completed Area Name: PROJECT WIDE
Completed Sub Area Name: Not reported
Completed Document Type: Phase 1
Completed Date: 02/11/2000
Comments: Not reported

Future Area Name: Not reported
Future Sub Area Name: Not reported
Future Document Type: Not reported
Future Due Date: Not reported
Schedule Area Name: Not reported
Schedule Sub Area Name: Not reported
Schedule Document Type: Not reported
Schedule Due Date: Not reported
Schedule Revised Date: Not reported

88
SE
1/2-1
0.955 mi.
5040 ft.

BELMONT/HOLLYWOOD NO. 4 **CA ENVIROSTOR S107735909**
WILLOWBROOK AVE/HOOVER ST/SANTA MONICA BLVD **CA SCH N/A**
LOS ANGELES, CA 90029

Relative:
Higher

Actual:
375 ft.

ENVIROSTOR:
Facility ID: 19800042
Status: Inactive - Needs Evaluation
Status Date: 08/20/2002
Site Code: 304136
Site Type: School Investigation
Site Type Detailed: School
Acres: 1.6
NPL: NO
Regulatory Agencies: SMBRP
Lead Agency: SMBRP
Program Manager: Not reported
Supervisor: Shahir Haddad
Division Branch: Southern California Schools & Brownfields Outreach
Assembly: 51
Senate: 24
Special Program: Not reported
Restricted Use: NO
Site Mgmt Req: NONE SPECIFIED
Funding: School District
Latitude: 34.08965
Longitude: -118.2836
APN: NONE SPECIFIED
Past Use: HOSPITAL
Potential COC: NONE SPECIFIED
Confirmed COC: NONE SPECIFIED
Potential Description: NONE SPECIFIED
Alias Name: BELMONT/HOLLYWOOD #4

BELMONT/HOLLYWOOD NO. 4 (Continued) **S107735909**

Alias Type: Alternate Name
Alias Name: LAUSD
Alias Type: Alternate Name
Alias Name: LAUSD-BELMONT/HOLLYWOOD #4/CDE
Alias Type: Alternate Name
Alias Name: LAUSD-BELMONT/HOLLYWOOD #4/VCA
Alias Type: Alternate Name
Alias Name: 304047
Alias Type: Project Code (Site Code)
Alias Name: 304136
Alias Type: Project Code (Site Code)
Alias Name: 19800042
Alias Type: Envirostor ID Number

Completed Info:

Completed Area Name: PROJECT WIDE
Completed Sub Area Name: Not reported
Completed Document Type: Phase 1
Completed Date: 02/11/2000
Comments: Not reported

Completed Area Name: PROJECT WIDE
Completed Sub Area Name: Not reported
Completed Document Type: Environmental Oversight Agreement
Completed Date: 02/10/2000
Comments: Not reported

Completed Area Name: PROJECT WIDE
Completed Sub Area Name: Not reported
Completed Document Type: Cost Recovery Closeout Memo
Completed Date: 08/20/2002
Comments: Not reported

Completed Area Name: PROJECT WIDE
Completed Sub Area Name: Not reported
Completed Document Type: Cost Recovery Closeout Memo
Completed Date: 04/22/2003
Comments: Not reported

Future Area Name: Not reported
Future Sub Area Name: Not reported
Future Document Type: Not reported
Future Due Date: Not reported
Schedule Area Name: Not reported
Schedule Sub Area Name: Not reported
Schedule Document Type: Not reported
Schedule Due Date: Not reported
Schedule Revised Date: Not reported

SCH:

Facility ID: 19800042
Site Type: School Investigation
Site Type Detail: School
Site Mgmt. Req.: NONE SPECIFIED
Acres: 1.6
National Priorities List: NO

BELMONT/HOLLYWOOD NO. 4 (Continued) **S107735909**

Cleanup Oversight Agencies:	SMBRP
Lead Agency:	SMBRP
Lead Agency Description:	DTSC - Site Cleanup Program
Project Manager:	Not reported
Supervisor:	Shahir Haddad
Division Branch:	Southern California Schools & Brownfields Outreach
Site Code:	304136
Assembly:	51
Senate:	24
Special Program Status:	Not reported
Status:	Inactive - Needs Evaluation
Status Date:	08/20/2002
Restricted Use:	NO
Funding:	School District
Latitude:	34.08965
Longitude:	-118.2836
APN:	NONE SPECIFIED
Past Use:	HOSPITAL
Potential COC:	NONE SPECIFIED
Confirmed COC:	NONE SPECIFIED
Potential Description:	NONE SPECIFIED
Alias Name:	BELMONT/HOLLYWOOD #4
Alias Type:	Alternate Name
Alias Name:	LAUSD
Alias Type:	Alternate Name
Alias Name:	LAUSD-BELMONT/HOLLYWOOD #4/CDE
Alias Type:	Alternate Name
Alias Name:	LAUSD-BELMONT/HOLLYWOOD #4/VCA
Alias Type:	Alternate Name
Alias Name:	304047
Alias Type:	Project Code (Site Code)
Alias Name:	304136
Alias Type:	Project Code (Site Code)
Alias Name:	19800042
Alias Type:	Envirostor ID Number

Completed Info:

Completed Area Name:	PROJECT WIDE
Completed Sub Area Name:	Not reported
Completed Document Type:	Phase 1
Completed Date:	02/11/2000
Comments:	Not reported
Completed Area Name:	PROJECT WIDE
Completed Sub Area Name:	Not reported
Completed Document Type:	Environmental Oversight Agreement
Completed Date:	02/10/2000
Comments:	Not reported
Completed Area Name:	PROJECT WIDE
Completed Sub Area Name:	Not reported
Completed Document Type:	Cost Recovery Closeout Memo
Completed Date:	08/20/2002
Comments:	Not reported
Completed Area Name:	PROJECT WIDE
Completed Sub Area Name:	Not reported
Completed Document Type:	Cost Recovery Closeout Memo

BELMONT/HOLLYWOOD NO. 4 (Continued) **S107735909**

Completed Date:	04/22/2003
Comments:	Not reported
Future Area Name:	Not reported
Future Sub Area Name:	Not reported
Future Document Type:	Not reported
Future Due Date:	Not reported
Schedule Area Name:	Not reported
Schedule Sub Area Name:	Not reported
Schedule Document Type:	Not reported
Schedule Due Date:	Not reported
Schedule Revised Date:	Not reported

89
WSW
1/2-1
0.970 mi.
5120 ft.

SANTA MONICA/VINE PRIMARY SITE NO. 10
FOUNTAIN AVE/VAN NESS AVE/WILTON PLACE
LOS ANGELES, CA 90028

CA ENVIROSTOR **S105840741**
CA SCH **N/A**

Relative:
Lower

Actual:
338 ft.

ENVIROSTOR:

Facility ID:	19880057
Status:	Inactive - Withdrawn
Status Date:	02/20/2013
Site Code:	304122
Site Type:	School Investigation
Site Type Detailed:	School
Acres:	2.7
NPL:	NO
Regulatory Agencies:	SMBRP
Lead Agency:	SMBRP
Program Manager:	Not reported
Supervisor:	Javier Hinojosa
Division Branch:	Southern California Schools & Brownfields Outreach
Assembly:	43
Senate:	24
Special Program:	Not reported
Restricted Use:	NO
Site Mgmt Req:	NONE SPECIFIED
Funding:	School District
Latitude:	34.09464
Longitude:	-118.3148
APN:	NONE SPECIFIED
Past Use:	RESIDENTIAL AREA
Potential COC:	NONE SPECIFIED
Confirmed COC:	NONE SPECIFIED
Potential Description:	NONE SPECIFIED
Alias Name:	LAUSD-SANTA MONICA/VINE PRIMARY #10/CDE
Alias Type:	Alternate Name
Alias Name:	LAUSD-SANTA MONICA/VINE PRIMARY #10/VCA
Alias Type:	Alternate Name
Alias Name:	SANTA MONICA/VINE PRIMARY SITE #10
Alias Type:	Alternate Name
Alias Name:	304053
Alias Type:	Project Code (Site Code)
Alias Name:	304122
Alias Type:	Project Code (Site Code)
Alias Name:	19880057
Alias Type:	Envirostor ID Number

SANTA MONICA/VINE PRIMARY SITE NO. 10 (Continued) **S105840741**

Completed Info:

Completed Area Name:	PROJECT WIDE
Completed Sub Area Name:	Not reported
Completed Document Type:	Environmental Oversight Agreement
Completed Date:	02/10/2000
Comments:	Not reported

Completed Area Name:	PROJECT WIDE
Completed Sub Area Name:	Not reported
Completed Document Type:	Cost Recovery Closeout Memo
Completed Date:	08/20/2002
Comments:	Not reported

Completed Area Name:	PROJECT WIDE
Completed Sub Area Name:	Not reported
Completed Document Type:	Phase 1
Completed Date:	02/11/2000
Comments:	Not reported

Future Area Name:	Not reported
Future Sub Area Name:	Not reported
Future Document Type:	Not reported
Future Due Date:	Not reported
Schedule Area Name:	Not reported
Schedule Sub Area Name:	Not reported
Schedule Document Type:	Not reported
Schedule Due Date:	Not reported
Schedule Revised Date:	Not reported

SCH:

Facility ID:	19880057
Site Type:	School Investigation
Site Type Detail:	School
Site Mgmt. Req.:	NONE SPECIFIED
Acres:	2.7
National Priorities List:	NO
Cleanup Oversight Agencies:	SMBRP
Lead Agency:	SMBRP
Lead Agency Description:	DTSC - Site Cleanup Program
Project Manager:	Not reported
Supervisor:	Javier Hinojosa
Division Branch:	Southern California Schools & Brownfields Outreach
Site Code:	304122
Assembly:	43
Senate:	24
Special Program Status:	Not reported
Status:	Inactive - Withdrawn
Status Date:	02/20/2013
Restricted Use:	NO
Funding:	School District
Latitude:	34.09464
Longitude:	-118.3148
APN:	NONE SPECIFIED
Past Use:	RESIDENTIAL AREA
Potential COC:	NONE SPECIFIED

SANTA MONICA/VINE PRIMARY SITE NO. 10 (Continued) **S105840741**

Confirmed COC:	NONE SPECIFIED
Potential Description:	NONE SPECIFIED
Alias Name:	LAUSD-SANTA MONICA/VINE PRIMARY #10/CDE
Alias Type:	Alternate Name
Alias Name:	LAUSD-SANTA MONICA/VINE PRIMARY #10/VCA
Alias Type:	Alternate Name
Alias Name:	SANTA MONICA/VINE PRIMARY SITE #10
Alias Type:	Alternate Name
Alias Name:	304053
Alias Type:	Project Code (Site Code)
Alias Name:	304122
Alias Type:	Project Code (Site Code)
Alias Name:	19880057
Alias Type:	Envirostor ID Number

Completed Info:

Completed Area Name:	PROJECT WIDE
Completed Sub Area Name:	Not reported
Completed Document Type:	Environmental Oversight Agreement
Completed Date:	02/10/2000
Comments:	Not reported
Completed Area Name:	PROJECT WIDE
Completed Sub Area Name:	Not reported
Completed Document Type:	Cost Recovery Closeout Memo
Completed Date:	08/20/2002
Comments:	Not reported
Completed Area Name:	PROJECT WIDE
Completed Sub Area Name:	Not reported
Completed Document Type:	Phase 1
Completed Date:	02/11/2000
Comments:	Not reported
Future Area Name:	Not reported
Future Sub Area Name:	Not reported
Future Document Type:	Not reported
Future Due Date:	Not reported
Schedule Area Name:	Not reported
Schedule Sub Area Name:	Not reported
Schedule Document Type:	Not reported
Schedule Due Date:	Not reported
Schedule Revised Date:	Not reported

Count: 1 records. ORPHAN SUMMARY

City	EDR ID	Site Name	Site Address	Zip	Database(s)
LOS ANGELES	S109422338	SOUTHERN CALIFORNIA DISPOSAL	186TH STREET AND VERMONT AVENU		CA SWF/LF

GOVERNMENT RECORDS SEARCHED / DATA CURRENCY TRACKING

To maintain currency of the following federal and state databases, EDR contacts the appropriate governmental agency on a monthly or quarterly basis, as required.

Number of Days to Update: Provides confirmation that EDR is reporting records that have been updated within 90 days from the date the government agency made the information available to the public.

STANDARD ENVIRONMENTAL RECORDS

Federal NPL site list

NPL: National Priority List

National Priorities List (Superfund). The NPL is a subset of CERCLIS and identifies over 1,200 sites for priority cleanup under the Superfund Program. NPL sites may encompass relatively large areas. As such, EDR provides polygon coverage for over 1,000 NPL site boundaries produced by EPA's Environmental Photographic Interpretation Center (EPIC) and regional EPA offices.

Date of Government Version: 11/14/2018
Date Data Arrived at EDR: 11/27/2018
Date Made Active in Reports: 12/07/2018
Number of Days to Update: 10

Source: EPA
Telephone: N/A
Last EDR Contact: 12/28/2018
Next Scheduled EDR Contact: 04/15/2019
Data Release Frequency: Quarterly

NPL Site Boundaries

Sources:

EPA's Environmental Photographic Interpretation Center (EPIC)
Telephone: 202-564-7333

EPA Region 1
Telephone 617-918-1143

EPA Region 6
Telephone: 214-655-6659

EPA Region 3
Telephone 215-814-5418

EPA Region 7
Telephone: 913-551-7247

EPA Region 4
Telephone 404-562-8033

EPA Region 8
Telephone: 303-312-6774

EPA Region 5
Telephone 312-886-6686

EPA Region 9
Telephone: 415-947-4246

EPA Region 10
Telephone 206-553-8665

Proposed NPL: Proposed National Priority List Sites

A site that has been proposed for listing on the National Priorities List through the issuance of a proposed rule in the Federal Register. EPA then accepts public comments on the site, responds to the comments, and places on the NPL those sites that continue to meet the requirements for listing.

Date of Government Version: 11/14/2018
Date Data Arrived at EDR: 11/27/2018
Date Made Active in Reports: 12/07/2018
Number of Days to Update: 10

Source: EPA
Telephone: N/A
Last EDR Contact: 12/28/2018
Next Scheduled EDR Contact: 04/15/2019
Data Release Frequency: Quarterly

NPL LIENS: Federal Superfund Liens

Federal Superfund Liens. Under the authority granted the USEPA by CERCLA of 1980, the USEPA has the authority to file liens against real property in order to recover remedial action expenditures or when the property owner received notification of potential liability. USEPA compiles a listing of filed notices of Superfund Liens.

Date of Government Version: 10/15/1991
Date Data Arrived at EDR: 02/02/1994
Date Made Active in Reports: 03/30/1994
Number of Days to Update: 56

Source: EPA
Telephone: 202-564-4267
Last EDR Contact: 08/15/2011
Next Scheduled EDR Contact: 11/28/2011
Data Release Frequency: No Update Planned

Federal Delisted NPL site list

Delisted NPL: National Priority List Deletions

The National Oil and Hazardous Substances Pollution Contingency Plan (NCP) establishes the criteria that the EPA uses to delete sites from the NPL. In accordance with 40 CFR 300.425.(e), sites may be deleted from the NPL where no further response is appropriate.

Date of Government Version: 11/14/2018
Date Data Arrived at EDR: 11/27/2018
Date Made Active in Reports: 12/07/2018
Number of Days to Update: 10

Source: EPA
Telephone: N/A
Last EDR Contact: 12/28/2018
Next Scheduled EDR Contact: 04/15/2019
Data Release Frequency: Quarterly

Federal CERCLIS list

FEDERAL FACILITY: Federal Facility Site Information listing

A listing of National Priority List (NPL) and Base Realignment and Closure (BRAC) sites found in the Comprehensive Environmental Response, Compensation and Liability Information System (CERCLIS) Database where EPA Federal Facilities Restoration and Reuse Office is involved in cleanup activities.

Date of Government Version: 11/07/2016
Date Data Arrived at EDR: 01/05/2017
Date Made Active in Reports: 04/07/2017
Number of Days to Update: 92

Source: Environmental Protection Agency
Telephone: 703-603-8704
Last EDR Contact: 01/04/2019
Next Scheduled EDR Contact: 04/15/2019
Data Release Frequency: Varies

SEMS: Superfund Enterprise Management System

SEMS (Superfund Enterprise Management System) tracks hazardous waste sites, potentially hazardous waste sites, and remedial activities performed in support of EPA's Superfund Program across the United States. The list was formerly know as CERCLIS, renamed to SEMS by the EPA in 2015. The list contains data on potentially hazardous waste sites that have been reported to the USEPA by states, municipalities, private companies and private persons, pursuant to Section 103 of the Comprehensive Environmental Response, Compensation, and Liability Act (CERCLA). This dataset also contains sites which are either proposed to or on the National Priorities List (NPL) and the sites which are in the screening and assessment phase for possible inclusion on the NPL.

Date of Government Version: 11/14/2018
Date Data Arrived at EDR: 11/27/2018
Date Made Active in Reports: 12/07/2018
Number of Days to Update: 10

Source: EPA
Telephone: 800-424-9346
Last EDR Contact: 12/28/2018
Next Scheduled EDR Contact: 01/28/2019
Data Release Frequency: Quarterly

Federal CERCLIS NFRAP site list

SEMS-ARCHIVE: Superfund Enterprise Management System Archive

SEMS-ARCHIVE (Superfund Enterprise Management System Archive) tracks sites that have no further interest under the Federal Superfund Program based on available information. The list was formerly known as the CERCLIS-NFRAP, renamed to SEMS ARCHIVE by the EPA in 2015. EPA may perform a minimal level of assessment work at a site while it is archived if site conditions change and/or new information becomes available. Archived sites have been removed and archived from the inventory of SEMS sites. Archived status indicates that, to the best of EPA's knowledge, assessment at a site has been completed and that EPA has determined no further steps will be taken to list the site on the National Priorities List (NPL), unless information indicates this decision was not appropriate or other considerations require a recommendation for listing at a later time. The decision does not necessarily mean that there is no hazard associated with a given site; it only means that. based upon available information, the location is not judged to be potential NPL site.

Date of Government Version: 11/14/2018
Date Data Arrived at EDR: 11/28/2018
Date Made Active in Reports: 12/07/2018
Number of Days to Update: 9

Source: EPA
Telephone: 800-424-9346
Last EDR Contact: 12/28/2018
Next Scheduled EDR Contact: 01/28/2019
Data Release Frequency: Quarterly

Federal RCRA CORRACTS facilities list

CORRACTS: Corrective Action Report

CORRACTS identifies hazardous waste handlers with RCRA corrective action activity.

Date of Government Version: 03/01/2018
Date Data Arrived at EDR: 03/28/2018
Date Made Active in Reports: 06/22/2018
Number of Days to Update: 86

Source: EPA
Telephone: 800-424-9346
Last EDR Contact: 12/03/2018
Next Scheduled EDR Contact: 04/08/2019
Data Release Frequency: Quarterly

Federal RCRA non-CORRACTS TSD facilities list

RCRA-TSDF: RCRA - Treatment, Storage and Disposal

RCRAInfo is EPA's comprehensive information system, providing access to data supporting the Resource Conservation and Recovery Act (RCRA) of 1976 and the Hazardous and Solid Waste Amendments (HSWA) of 1984. The database includes selective information on sites which generate, transport, store, treat and/or dispose of hazardous waste as defined by the Resource Conservation and Recovery Act (RCRA). Transporters are individuals or entities that move hazardous waste from the generator offsite to a facility that can recycle, treat, store, or dispose of the waste. TSDFs treat, store, or dispose of the waste.

Date of Government Version: 03/01/2018
Date Data Arrived at EDR: 03/28/2018
Date Made Active in Reports: 06/22/2018
Number of Days to Update: 86

Source: Environmental Protection Agency
Telephone: (415) 495-8895
Last EDR Contact: 12/03/2018
Next Scheduled EDR Contact: 04/08/2019
Data Release Frequency: Quarterly

Federal RCRA generators list

RCRA-LQG: RCRA - Large Quantity Generators

RCRAInfo is EPA's comprehensive information system, providing access to data supporting the Resource Conservation and Recovery Act (RCRA) of 1976 and the Hazardous and Solid Waste Amendments (HSWA) of 1984. The database includes selective information on sites which generate, transport, store, treat and/or dispose of hazardous waste as defined by the Resource Conservation and Recovery Act (RCRA). Large quantity generators (LQGs) generate over 1,000 kilograms (kg) of hazardous waste, or over 1 kg of acutely hazardous waste per month.

Date of Government Version: 03/01/2018
Date Data Arrived at EDR: 03/28/2018
Date Made Active in Reports: 06/22/2018
Number of Days to Update: 86

Source: Environmental Protection Agency
Telephone: (415) 495-8895
Last EDR Contact: 12/03/2018
Next Scheduled EDR Contact: 04/08/2019
Data Release Frequency: Quarterly

RCRA-SQG: RCRA - Small Quantity Generators

RCRAInfo is EPA's comprehensive information system, providing access to data supporting the Resource Conservation and Recovery Act (RCRA) of 1976 and the Hazardous and Solid Waste Amendments (HSWA) of 1984. The database includes selective information on sites which generate, transport, store, treat and/or dispose of hazardous waste as defined by the Resource Conservation and Recovery Act (RCRA). Small quantity generators (SQGs) generate between 100 kg and 1,000 kg of hazardous waste per month.

Date of Government Version: 03/01/2018
Date Data Arrived at EDR: 03/28/2018
Date Made Active in Reports: 06/22/2018
Number of Days to Update: 86

Source: Environmental Protection Agency
Telephone: (415) 495-8895
Last EDR Contact: 12/03/2018
Next Scheduled EDR Contact: 04/08/2019
Data Release Frequency: Quarterly

RCRA-CESQG: RCRA - Conditionally Exempt Small Quantity Generators

RCRAInfo is EPA's comprehensive information system, providing access to data supporting the Resource Conservation and Recovery Act (RCRA) of 1976 and the Hazardous and Solid Waste Amendments (HSWA) of 1984. The database includes selective information on sites which generate, transport, store, treat and/or dispose of hazardous waste as defined by the Resource Conservation and Recovery Act (RCRA). Conditionally exempt small quantity generators (CESQGs) generate less than 100 kg of hazardous waste, or less than 1 kg of acutely hazardous waste per month.

Date of Government Version: 03/01/2018
Date Data Arrived at EDR: 03/28/2018
Date Made Active in Reports: 06/22/2018
Number of Days to Update: 86

Source: Environmental Protection Agency
Telephone: (415) 495-8895
Last EDR Contact: 12/03/2018
Next Scheduled EDR Contact: 04/08/2019
Data Release Frequency: Quarterly

Federal institutional controls / engineering controls registries

LUCIS: Land Use Control Information System

LUCIS contains records of land use control information pertaining to the former Navy Base Realignment and Closure properties.

Date of Government Version: 10/17/2018
Date Data Arrived at EDR: 10/25/2018
Date Made Active in Reports: 12/07/2018
Number of Days to Update: 43

Source: Department of the Navy
Telephone: 843-820-7326
Last EDR Contact: 10/15/2018
Next Scheduled EDR Contact: 02/25/2019
Data Release Frequency: Varies

US ENG CONTROLS: Engineering Controls Sites List

A listing of sites with engineering controls in place. Engineering controls include various forms of caps, building foundations, liners, and treatment methods to create pathway elimination for regulated substances to enter environmental media or effect human health.

Date of Government Version: 07/31/2018
Date Data Arrived at EDR: 08/28/2018
Date Made Active in Reports: 09/14/2018
Number of Days to Update: 17

Source: Environmental Protection Agency
Telephone: 703-603-0695
Last EDR Contact: 11/28/2018
Next Scheduled EDR Contact: 03/11/2019
Data Release Frequency: Varies

US INST CONTROL: Sites with Institutional Controls

A listing of sites with institutional controls in place. Institutional controls include administrative measures, such as groundwater use restrictions, construction restrictions, property use restrictions, and post remediation care requirements intended to prevent exposure to contaminants remaining on site. Deed restrictions are generally required as part of the institutional controls.

Date of Government Version: 07/31/2018
Date Data Arrived at EDR: 08/28/2018
Date Made Active in Reports: 09/14/2018
Number of Days to Update: 17

Source: Environmental Protection Agency
Telephone: 703-603-0695
Last EDR Contact: 11/28/2018
Next Scheduled EDR Contact: 03/11/2019
Data Release Frequency: Varies

Federal ERNS list

ERNS: Emergency Response Notification System

Emergency Response Notification System. ERNS records and stores information on reported releases of oil and hazardous substances.

Date of Government Version: 09/24/2018
Date Data Arrived at EDR: 09/25/2018
Date Made Active in Reports: 11/09/2018
Number of Days to Update: 45

Source: National Response Center, United States Coast Guard
Telephone: 202-267-2180
Last EDR Contact: 01/08/2019
Next Scheduled EDR Contact: 04/08/2019
Data Release Frequency: Quarterly

State- and tribal - equivalent NPL

RESPONSE: State Response Sites

Identifies confirmed release sites where DTSC is involved in remediation, either in a lead or oversight capacity. These confirmed release sites are generally high-priority and high potential risk.

Date of Government Version: 10/29/2018
Date Data Arrived at EDR: 10/30/2018
Date Made Active in Reports: 12/13/2018
Number of Days to Update: 44

Source: Department of Toxic Substances Control
Telephone: 916-323-3400
Last EDR Contact: 10/30/2018
Next Scheduled EDR Contact: 02/11/2019
Data Release Frequency: Quarterly

State- and tribal - equivalent CERCLIS

ENVIROSTOR: EnviroStor Database

The Department of Toxic Substances Control's (DTSC's) Site Mitigation and Brownfields Reuse Program's (SMBRP's) EnviroStor database identifes sites that have known contamination or sites for which there may be reasons to investigate further. The database includes the following site types: Federal Superfund sites (National Priorities List (NPL)); State Response, including Military Facilities and State Superfund; Voluntary Cleanup; and School sites. EnviroStor provides similar information to the information that was available in CalSites, and provides additional site information, including, but not limited to, identification of formerly-contaminated properties that have been released for reuse, properties where environmental deed restrictions have been recorded to prevent inappropriate land uses, and risk characterization information that is used to assess potential impacts to public health and the environment at contaminated sites.

Date of Government Version: 10/29/2018
Date Data Arrived at EDR: 10/30/2018
Date Made Active in Reports: 12/13/2018
Number of Days to Update: 44

Source: Department of Toxic Substances Control
Telephone: 916-323-3400
Last EDR Contact: 10/30/2018
Next Scheduled EDR Contact: 02/11/2019
Data Release Frequency: Quarterly

State and tribal landfill and/or solid waste disposal site lists

SWF/LF (SWIS): Solid Waste Information System

Active, Closed and Inactive Landfills. SWF/LF records typically contain an inve ntory of solid waste disposal facilities or landfills. These may be active or i nactive facilities or open dumps that failed to meet RCRA Section 4004 criteria for solid waste landfills or disposal sites.

Date of Government Version: 11/12/2018
Date Data Arrived at EDR: 11/14/2018
Date Made Active in Reports: 12/13/2018
Number of Days to Update: 29

Source: Department of Resources Recycling and Recovery
Telephone: 916-341-6320
Last EDR Contact: 11/14/2018
Next Scheduled EDR Contact: 02/25/2019
Data Release Frequency: Quarterly

State and tribal leaking storage tank lists

GOVERNMENT RECORDS SEARCHED / DATA CURRENCY TRACKING

LUST REG 1: Active Toxic Site Investigation

Del Norte, Humboldt, Lake, Mendocino, Modoc, Siskiyou, Sonoma, Trinity counties. For more current information, please refer to the State Water Resources Control Board's LUST database.

Date of Government Version: 02/01/2001
Date Data Arrived at EDR: 02/28/2001
Date Made Active in Reports: 03/29/2001
Number of Days to Update: 29

Source: California Regional Water Quality Control Board North Coast (1)
Telephone: 707-570-3769
Last EDR Contact: 08/01/2011
Next Scheduled EDR Contact: 11/14/2011
Data Release Frequency: No Update Planned

LUST REG 7: Leaking Underground Storage Tank Case Listing

Leaking Underground Storage Tank locations. Imperial, Riverside, San Diego, Santa Barbara counties.

Date of Government Version: 02/26/2004
Date Data Arrived at EDR: 02/26/2004
Date Made Active in Reports: 03/24/2004
Number of Days to Update: 27

Source: California Regional Water Quality Control Board Colorado River Basin Region (7)
Telephone: 760-776-8943
Last EDR Contact: 08/01/2011
Next Scheduled EDR Contact: 11/14/2011
Data Release Frequency: No Update Planned

LUST: Leaking Underground Fuel Tank Report (GEOTRACKER)

Leaking Underground Storage Tank (LUST) Sites included in GeoTracker. GeoTracker is the Water Boards data management system for sites that impact, or have the potential to impact, water quality in California, with emphasis on groundwater.

Date of Government Version: 09/10/2018
Date Data Arrived at EDR: 09/12/2018
Date Made Active in Reports: 10/08/2018
Number of Days to Update: 26

Source: State Water Resources Control Board
Telephone: see region list
Last EDR Contact: 12/11/2018
Next Scheduled EDR Contact: 03/25/2019
Data Release Frequency: Quarterly

LUST REG 9: Leaking Underground Storage Tank Report

Orange, Riverside, San Diego counties. For more current information, please refer to the State Water Resources Control Board's LUST database.

Date of Government Version: 03/01/2001
Date Data Arrived at EDR: 04/23/2001
Date Made Active in Reports: 05/21/2001
Number of Days to Update: 28

Source: California Regional Water Quality Control Board San Diego Region (9)
Telephone: 858-637-5595
Last EDR Contact: 09/26/2011
Next Scheduled EDR Contact: 01/09/2012
Data Release Frequency: No Update Planned

LUST REG 6V: Leaking Underground Storage Tank Case Listing

Leaking Underground Storage Tank locations. Inyo, Kern, Los Angeles, Mono, San Bernardino counties.

Date of Government Version: 06/07/2005
Date Data Arrived at EDR: 06/07/2005
Date Made Active in Reports: 06/29/2005
Number of Days to Update: 22

Source: California Regional Water Quality Control Board Victorville Branch Office (6)
Telephone: 760-241-7365
Last EDR Contact: 09/12/2011
Next Scheduled EDR Contact: 12/26/2011
Data Release Frequency: No Update Planned

LUST REG 6L: Leaking Underground Storage Tank Case Listing

For more current information, please refer to the State Water Resources Control Board's LUST database.

Date of Government Version: 09/09/2003
Date Data Arrived at EDR: 09/10/2003
Date Made Active in Reports: 10/07/2003
Number of Days to Update: 27

Source: California Regional Water Quality Control Board Lahontan Region (6)
Telephone: 530-542-5572
Last EDR Contact: 09/12/2011
Next Scheduled EDR Contact: 12/26/2011
Data Release Frequency: No Update Planned

LUST REG 5: Leaking Underground Storage Tank Database

Leaking Underground Storage Tank locations. Alameda, Alpine, Amador, Butte, Colusa, Contra Costa, Calveras, El Dorado, Fresno, Glenn, Kern, Kings, Lake, Lassen, Madera, Mariposa, Merced, Modoc, Napa, Nevada, Placer, Plumas, Sacramento, San Joaquin, Shasta, Solano, Stanislaus, Sutter, Tehama, Tulare, Tuolumne, Yolo, Yuba counties.

Date of Government Version: 07/01/2008
Date Data Arrived at EDR: 07/22/2008
Date Made Active in Reports: 07/31/2008
Number of Days to Update: 9

Source: California Regional Water Quality Control Board Central Valley Region (5)
Telephone: 916-464-4834
Last EDR Contact: 07/01/2011
Next Scheduled EDR Contact: 10/17/2011
Data Release Frequency: No Update Planned

LUST REG 2: Fuel Leak List

Leaking Underground Storage Tank locations. Alameda, Contra Costa, Marin, Napa, San Francisco, San Mateo, Santa Clara, Solano, Sonoma counties.

Date of Government Version: 09/30/2004
Date Data Arrived at EDR: 10/20/2004
Date Made Active in Reports: 11/19/2004
Number of Days to Update: 30

Source: California Regional Water Quality Control Board San Francisco Bay Region (2)
Telephone: 510-622-2433
Last EDR Contact: 09/19/2011
Next Scheduled EDR Contact: 01/02/2012
Data Release Frequency: Quarterly

LUST REG 3: Leaking Underground Storage Tank Database

Leaking Underground Storage Tank locations. Monterey, San Benito, San Luis Obispo, Santa Barbara, Santa Cruz counties.

Date of Government Version: 05/19/2003
Date Data Arrived at EDR: 05/19/2003
Date Made Active in Reports: 06/02/2003
Number of Days to Update: 14

Source: California Regional Water Quality Control Board Central Coast Region (3)
Telephone: 805-542-4786
Last EDR Contact: 07/18/2011
Next Scheduled EDR Contact: 10/31/2011
Data Release Frequency: No Update Planned

LUST REG 4: Underground Storage Tank Leak List

Los Angeles, Ventura counties. For more current information, please refer to the State Water Resources Control Board's LUST database.

Date of Government Version: 09/07/2004
Date Data Arrived at EDR: 09/07/2004
Date Made Active in Reports: 10/12/2004
Number of Days to Update: 35

Source: California Regional Water Quality Control Board Los Angeles Region (4)
Telephone: 213-576-6710
Last EDR Contact: 09/06/2011
Next Scheduled EDR Contact: 12/19/2011
Data Release Frequency: No Update Planned

LUST REG 8: Leaking Underground Storage Tanks

California Regional Water Quality Control Board Santa Ana Region (8). For more current information, please refer to the State Water Resources Control Board's LUST database.

Date of Government Version: 02/14/2005
Date Data Arrived at EDR: 02/15/2005
Date Made Active in Reports: 03/28/2005
Number of Days to Update: 41

Source: California Regional Water Quality Control Board Santa Ana Region (8)
Telephone: 909-782-4496
Last EDR Contact: 08/15/2011
Next Scheduled EDR Contact: 11/28/2011
Data Release Frequency: Varies

INDIAN LUST R10: Leaking Underground Storage Tanks on Indian Land

LUSTs on Indian land in Alaska, Idaho, Oregon and Washington.

Date of Government Version: 04/12/2018
Date Data Arrived at EDR: 05/18/2018
Date Made Active in Reports: 07/20/2018
Number of Days to Update: 63

Source: EPA Region 10
Telephone: 206-553-2857
Last EDR Contact: 10/26/2018
Next Scheduled EDR Contact: 02/04/2019
Data Release Frequency: Varies

INDIAN LUST R9: Leaking Underground Storage Tanks on Indian Land

LUSTs on Indian land in Arizona, California, New Mexico and Nevada

Date of Government Version: 04/10/2018
Date Data Arrived at EDR: 05/18/2018
Date Made Active in Reports: 07/20/2018
Number of Days to Update: 63

Source: Environmental Protection Agency
Telephone: 415-972-3372
Last EDR Contact: 10/26/2018
Next Scheduled EDR Contact: 02/04/2019
Data Release Frequency: Varies

INDIAN LUST R8: Leaking Underground Storage Tanks on Indian Land
LUSTs on Indian land in Colorado, Montana, North Dakota, South Dakota, Utah and Wyoming.

Date of Government Version: 04/25/2018
Date Data Arrived at EDR: 05/18/2018
Date Made Active in Reports: 07/20/2018
Number of Days to Update: 63
Source: EPA Region 8
Telephone: 303-312-6271
Last EDR Contact: 10/26/2018
Next Scheduled EDR Contact: 02/04/2019
Data Release Frequency: Varies

INDIAN LUST R7: Leaking Underground Storage Tanks on Indian Land
LUSTs on Indian land in Iowa, Kansas, and Nebraska

Date of Government Version: 04/24/2018
Date Data Arrived at EDR: 05/18/2018
Date Made Active in Reports: 07/20/2018
Number of Days to Update: 63
Source: EPA Region 7
Telephone: 913-551-7003
Last EDR Contact: 10/26/2018
Next Scheduled EDR Contact: 02/04/2019
Data Release Frequency: Varies

INDIAN LUST R6: Leaking Underground Storage Tanks on Indian Land
LUSTs on Indian land in New Mexico and Oklahoma.

Date of Government Version: 04/01/2018
Date Data Arrived at EDR: 05/18/2018
Date Made Active in Reports: 07/20/2018
Number of Days to Update: 63
Source: EPA Region 6
Telephone: 214-665-6597
Last EDR Contact: 10/26/2018
Next Scheduled EDR Contact: 02/04/2019
Data Release Frequency: Varies

INDIAN LUST R4: Leaking Underground Storage Tanks on Indian Land
LUSTs on Indian land in Florida, Mississippi and North Carolina.

Date of Government Version: 05/08/2018
Date Data Arrived at EDR: 05/18/2018
Date Made Active in Reports: 07/20/2018
Number of Days to Update: 63
Source: EPA Region 4
Telephone: 404-562-8677
Last EDR Contact: 10/26/2018
Next Scheduled EDR Contact: 02/04/2019
Data Release Frequency: Varies

INDIAN LUST R1: Leaking Underground Storage Tanks on Indian Land
A listing of leaking underground storage tank locations on Indian Land.

Date of Government Version: 04/13/2018
Date Data Arrived at EDR: 05/18/2018
Date Made Active in Reports: 07/20/2018
Number of Days to Update: 63
Source: EPA Region 1
Telephone: 617-918-1313
Last EDR Contact: 10/26/2018
Next Scheduled EDR Contact: 02/04/2019
Data Release Frequency: Varies

INDIAN LUST R5: Leaking Underground Storage Tanks on Indian Land
Leaking underground storage tanks located on Indian Land in Michigan, Minnesota and Wisconsin.

Date of Government Version: 04/12/2018
Date Data Arrived at EDR: 05/18/2018
Date Made Active in Reports: 07/20/2018
Number of Days to Update: 63
Source: EPA, Region 5
Telephone: 312-886-7439
Last EDR Contact: 10/26/2018
Next Scheduled EDR Contact: 02/04/2019
Data Release Frequency: Varies

CPS-SLIC: Statewide SLIC Cases (GEOTRACKER)
Cleanup Program Sites (CPS; also known as Site Cleanups [SC] and formerly known as Spills, Leaks, Investigations, and Cleanups [SLIC] sites) included in GeoTracker. GeoTracker is the Water Boards data management system for sites that impact, or have the potential to impact, water quality in California, with emphasis on groundwater.

Date of Government Version: 09/10/2018
Date Data Arrived at EDR: 09/12/2018
Date Made Active in Reports: 10/09/2018
Number of Days to Update: 27
Source: State Water Resources Control Board
Telephone: 866-480-1028
Last EDR Contact: 12/12/2018
Next Scheduled EDR Contact: 03/25/2019
Data Release Frequency: Varies

SLIC REG 1: Active Toxic Site Investigations
The SLIC (Spills, Leaks, Investigations and Cleanup) program is designed to protect and restore water quality from spills, leaks, and similar discharges.

Date of Government Version: 04/03/2003
Date Data Arrived at EDR: 04/07/2003
Date Made Active in Reports: 04/25/2003
Number of Days to Update: 18

Source: California Regional Water Quality Control Board, North Coast Region (1)
Telephone: 707-576-2220
Last EDR Contact: 08/01/2011
Next Scheduled EDR Contact: 11/14/2011
Data Release Frequency: No Update Planned

SLIC REG 2: Spills, Leaks, Investigation & Cleanup Cost Recovery Listing
The SLIC (Spills, Leaks, Investigations and Cleanup) program is designed to protect and restore water quality from spills, leaks, and similar discharges.

Date of Government Version: 09/30/2004
Date Data Arrived at EDR: 10/20/2004
Date Made Active in Reports: 11/19/2004
Number of Days to Update: 30

Source: Regional Water Quality Control Board San Francisco Bay Region (2)
Telephone: 510-286-0457
Last EDR Contact: 09/19/2011
Next Scheduled EDR Contact: 01/02/2012
Data Release Frequency: Quarterly

SLIC REG 3: Spills, Leaks, Investigation & Cleanup Cost Recovery Listing
The SLIC (Spills, Leaks, Investigations and Cleanup) program is designed to protect and restore water quality from spills, leaks, and similar discharges.

Date of Government Version: 05/18/2006
Date Data Arrived at EDR: 05/18/2006
Date Made Active in Reports: 06/15/2006
Number of Days to Update: 28

Source: California Regional Water Quality Control Board Central Coast Region (3)
Telephone: 805-549-3147
Last EDR Contact: 07/18/2011
Next Scheduled EDR Contact: 10/31/2011
Data Release Frequency: Semi-Annually

SLIC REG 4: Spills, Leaks, Investigation & Cleanup Cost Recovery Listing
The SLIC (Spills, Leaks, Investigations and Cleanup) program is designed to protect and restore water quality from spills, leaks, and similar discharges.

Date of Government Version: 11/17/2004
Date Data Arrived at EDR: 11/18/2004
Date Made Active in Reports: 01/04/2005
Number of Days to Update: 47

Source: Region Water Quality Control Board Los Angeles Region (4)
Telephone: 213-576-6600
Last EDR Contact: 07/01/2011
Next Scheduled EDR Contact: 10/17/2011
Data Release Frequency: Varies

SLIC REG 5: Spills, Leaks, Investigation & Cleanup Cost Recovery Listing
The SLIC (Spills, Leaks, Investigations and Cleanup) program is designed to protect and restore water quality from spills, leaks, and similar discharges.

Date of Government Version: 04/01/2005
Date Data Arrived at EDR: 04/05/2005
Date Made Active in Reports: 04/21/2005
Number of Days to Update: 16

Source: Regional Water Quality Control Board Central Valley Region (5)
Telephone: 916-464-3291
Last EDR Contact: 09/12/2011
Next Scheduled EDR Contact: 12/26/2011
Data Release Frequency: Semi-Annually

SLIC REG 6V: Spills, Leaks, Investigation & Cleanup Cost Recovery Listing
The SLIC (Spills, Leaks, Investigations and Cleanup) program is designed to protect and restore water quality from spills, leaks, and similar discharges.

Date of Government Version: 05/24/2005
Date Data Arrived at EDR: 05/25/2005
Date Made Active in Reports: 06/16/2005
Number of Days to Update: 22

Source: Regional Water Quality Control Board, Victorville Branch
Telephone: 619-241-6583
Last EDR Contact: 08/15/2011
Next Scheduled EDR Contact: 11/28/2011
Data Release Frequency: Semi-Annually

SLIC REG 6L: SLIC Sites
The SLIC (Spills, Leaks, Investigations and Cleanup) program is designed to protect and restore water quality from spills, leaks, and similar discharges.

Date of Government Version: 09/07/2004
Date Data Arrived at EDR: 09/07/2004
Date Made Active in Reports: 10/12/2004
Number of Days to Update: 35
Source: California Regional Water Quality Control Board, Lahontan Region
Telephone: 530-542-5574
Last EDR Contact: 08/15/2011
Next Scheduled EDR Contact: 11/28/2011
Data Release Frequency: No Update Planned

SLIC REG 7: SLIC List
The SLIC (Spills, Leaks, Investigations and Cleanup) program is designed to protect and restore water quality from spills, leaks, and similar discharges.

Date of Government Version: 11/24/2004
Date Data Arrived at EDR: 11/29/2004
Date Made Active in Reports: 01/04/2005
Number of Days to Update: 36
Source: California Regional Quality Control Board, Colorado River Basin Region
Telephone: 760-346-7491
Last EDR Contact: 08/01/2011
Next Scheduled EDR Contact: 11/14/2011
Data Release Frequency: No Update Planned

SLIC REG 8: Spills, Leaks, Investigation & Cleanup Cost Recovery Listing
The SLIC (Spills, Leaks, Investigations and Cleanup) program is designed to protect and restore water quality from spills, leaks, and similar discharges.

Date of Government Version: 04/03/2008
Date Data Arrived at EDR: 04/03/2008
Date Made Active in Reports: 04/14/2008
Number of Days to Update: 11
Source: California Region Water Quality Control Board Santa Ana Region (8)
Telephone: 951-782-3298
Last EDR Contact: 09/12/2011
Next Scheduled EDR Contact: 12/26/2011
Data Release Frequency: Semi-Annually

SLIC REG 9: Spills, Leaks, Investigation & Cleanup Cost Recovery Listing
The SLIC (Spills, Leaks, Investigations and Cleanup) program is designed to protect and restore water quality from spills, leaks, and similar discharges.

Date of Government Version: 09/10/2007
Date Data Arrived at EDR: 09/11/2007
Date Made Active in Reports: 09/28/2007
Number of Days to Update: 17
Source: California Regional Water Quality Control Board San Diego Region (9)
Telephone: 858-467-2980
Last EDR Contact: 08/08/2011
Next Scheduled EDR Contact: 11/21/2011
Data Release Frequency: Annually

State and tribal registered storage tank lists

FEMA UST: Underground Storage Tank Listing
A listing of all FEMA owned underground storage tanks.

Date of Government Version: 05/15/2017
Date Data Arrived at EDR: 05/30/2017
Date Made Active in Reports: 10/13/2017
Number of Days to Update: 136
Source: FEMA
Telephone: 202-646-5797
Last EDR Contact: 01/08/2019
Next Scheduled EDR Contact: 04/22/2019
Data Release Frequency: Varies

UST: Active UST Facilities
Active UST facilities gathered from the local regulatory agencies

Date of Government Version: 09/10/2018
Date Data Arrived at EDR: 09/12/2018
Date Made Active in Reports: 10/03/2018
Number of Days to Update: 21
Source: SWRCB
Telephone: 916-341-5851
Last EDR Contact: 12/11/2018
Next Scheduled EDR Contact: 03/25/2019
Data Release Frequency: Semi-Annually

UST CLOSURE: Proposed Closure of Underground Storage Tank (UST) Cases

UST cases that are being considered for closure by either the State Water Resources Control Board or the Executive Director have been posted for a 60-day public comment period. UST Case Closures being proposed for consideration by the State Water Resources Control Board. These are primarily UST cases that meet closure criteria under the decisional framework in State Water Board Resolution No. 92-49 and other Board orders. UST Case Closures proposed for consideration by the Executive Director pursuant to State Water Board Resolution No. 2012-0061. These are cases that meet the criteria of the Low-Threat UST Case Closure Policy. UST Case Closure Review Denials and Approved Orders.

Date of Government Version: 09/10/2018
Date Data Arrived at EDR: 09/12/2018
Date Made Active in Reports: 10/03/2018
Number of Days to Update: 21

Source: State Water Resources Control Board
Telephone: 916-327-7844
Last EDR Contact: 12/12/2018
Next Scheduled EDR Contact: 03/25/2019
Data Release Frequency: Varies

MILITARY UST SITES: Military UST Sites (GEOTRACKER)

Military ust sites

Date of Government Version: 09/10/2018
Date Data Arrived at EDR: 09/12/2018
Date Made Active in Reports: 10/09/2018
Number of Days to Update: 27

Source: State Water Resources Control Board
Telephone: 866-480-1028
Last EDR Contact: 12/12/2018
Next Scheduled EDR Contact: 03/25/2019
Data Release Frequency: Varies

AST: Aboveground Petroleum Storage Tank Facilities

A listing of aboveground storage tank petroleum storage tank locations.

Date of Government Version: 07/06/2016
Date Data Arrived at EDR: 07/12/2016
Date Made Active in Reports: 09/19/2016
Number of Days to Update: 69

Source: California Environmental Protection Agency
Telephone: 916-327-5092
Last EDR Contact: 12/12/2018
Next Scheduled EDR Contact: 04/01/2019
Data Release Frequency: Quarterly

INDIAN UST R4: Underground Storage Tanks on Indian Land

The Indian Underground Storage Tank (UST) database provides information about underground storage tanks on Indian land in EPA Region 4 (Alabama, Florida, Georgia, Kentucky, Mississippi, North Carolina, South Carolina, Tennessee and Tribal Nations)

Date of Government Version: 05/08/2018
Date Data Arrived at EDR: 05/18/2018
Date Made Active in Reports: 07/20/2018
Number of Days to Update: 63

Source: EPA Region 4
Telephone: 404-562-9424
Last EDR Contact: 10/26/2018
Next Scheduled EDR Contact: 02/04/2019
Data Release Frequency: Varies

INDIAN UST R6: Underground Storage Tanks on Indian Land

The Indian Underground Storage Tank (UST) database provides information about underground storage tanks on Indian land in EPA Region 6 (Louisiana, Arkansas, Oklahoma, New Mexico, Texas and 65 Tribes).

Date of Government Version: 04/01/2018
Date Data Arrived at EDR: 05/18/2018
Date Made Active in Reports: 07/20/2018
Number of Days to Update: 63

Source: EPA Region 6
Telephone: 214-665-7591
Last EDR Contact: 10/26/2018
Next Scheduled EDR Contact: 02/04/2019
Data Release Frequency: Varies

INDIAN UST R1: Underground Storage Tanks on Indian Land

The Indian Underground Storage Tank (UST) database provides information about underground storage tanks on Indian land in EPA Region 1 (Connecticut, Maine, Massachusetts, New Hampshire, Rhode Island, Vermont and ten Tribal Nations).

Date of Government Version: 04/13/2018
Date Data Arrived at EDR: 05/18/2018
Date Made Active in Reports: 07/20/2018
Number of Days to Update: 63

Source: EPA, Region 1
Telephone: 617-918-1313
Last EDR Contact: 10/26/2018
Next Scheduled EDR Contact: 02/04/2019
Data Release Frequency: Varies

INDIAN UST R5: Underground Storage Tanks on Indian Land

The Indian Underground Storage Tank (UST) database provides information about underground storage tanks on Indian land in EPA Region 5 (Michigan, Minnesota and Wisconsin and Tribal Nations).

Date of Government Version: 04/12/2018
Date Data Arrived at EDR: 05/18/2018
Date Made Active in Reports: 07/20/2018
Number of Days to Update: 63

Source: EPA Region 5
Telephone: 312-886-6136
Last EDR Contact: 10/26/2018
Next Scheduled EDR Contact: 02/04/2019
Data Release Frequency: Varies

INDIAN UST R7: Underground Storage Tanks on Indian Land

The Indian Underground Storage Tank (UST) database provides information about underground storage tanks on Indian land in EPA Region 7 (Iowa, Kansas, Missouri, Nebraska, and 9 Tribal Nations).

Date of Government Version: 04/24/2018
Date Data Arrived at EDR: 05/18/2018
Date Made Active in Reports: 07/20/2018
Number of Days to Update: 63

Source: EPA Region 7
Telephone: 913-551-7003
Last EDR Contact: 10/26/2018
Next Scheduled EDR Contact: 02/04/2019
Data Release Frequency: Varies

INDIAN UST R10: Underground Storage Tanks on Indian Land

The Indian Underground Storage Tank (UST) database provides information about underground storage tanks on Indian land in EPA Region 10 (Alaska, Idaho, Oregon, Washington, and Tribal Nations).

Date of Government Version: 04/12/2018
Date Data Arrived at EDR: 05/18/2018
Date Made Active in Reports: 07/20/2018
Number of Days to Update: 63

Source: EPA Region 10
Telephone: 206-553-2857
Last EDR Contact: 10/26/2018
Next Scheduled EDR Contact: 02/04/2019
Data Release Frequency: Varies

INDIAN UST R8: Underground Storage Tanks on Indian Land

The Indian Underground Storage Tank (UST) database provides information about underground storage tanks on Indian land in EPA Region 8 (Colorado, Montana, North Dakota, South Dakota, Utah, Wyoming and 27 Tribal Nations).

Date of Government Version: 04/25/2018
Date Data Arrived at EDR: 05/18/2018
Date Made Active in Reports: 07/20/2018
Number of Days to Update: 63

Source: EPA Region 8
Telephone: 303-312-6137
Last EDR Contact: 10/26/2018
Next Scheduled EDR Contact: 02/04/2019
Data Release Frequency: Varies

INDIAN UST R9: Underground Storage Tanks on Indian Land

The Indian Underground Storage Tank (UST) database provides information about underground storage tanks on Indian land in EPA Region 9 (Arizona, California, Hawaii, Nevada, the Pacific Islands, and Tribal Nations).

Date of Government Version: 04/10/2018
Date Data Arrived at EDR: 05/18/2018
Date Made Active in Reports: 07/20/2018
Number of Days to Update: 63

Source: EPA Region 9
Telephone: 415-972-3368
Last EDR Contact: 10/26/2018
Next Scheduled EDR Contact: 02/04/2019
Data Release Frequency: Varies

State and tribal voluntary cleanup sites

INDIAN VCP R7: Voluntary Cleanup Priority Lisitng

A listing of voluntary cleanup priority sites located on Indian Land located in Region 7.

Date of Government Version: 03/20/2008
Date Data Arrived at EDR: 04/22/2008
Date Made Active in Reports: 05/19/2008
Number of Days to Update: 27

Source: EPA, Region 7
Telephone: 913-551-7365
Last EDR Contact: 04/20/2009
Next Scheduled EDR Contact: 07/20/2009
Data Release Frequency: Varies

VCP: Voluntary Cleanup Program Properties

Contains low threat level properties with either confirmed or unconfirmed releases and the project proponents have request that DTSC oversee investigation and/or cleanup activities and have agreed to provide coverage for DTSC's costs.

Date of Government Version: 10/29/2018
Date Data Arrived at EDR: 10/30/2018
Date Made Active in Reports: 12/13/2018
Number of Days to Update: 44

Source: Department of Toxic Substances Control
Telephone: 916-323-3400
Last EDR Contact: 10/30/2018
Next Scheduled EDR Contact: 02/11/2019
Data Release Frequency: Quarterly

INDIAN VCP R1: Voluntary Cleanup Priority Listing

A listing of voluntary cleanup priority sites located on Indian Land located in Region 1.

Date of Government Version: 07/27/2015
Date Data Arrived at EDR: 09/29/2015
Date Made Active in Reports: 02/18/2016
Number of Days to Update: 142

Source: EPA, Region 1
Telephone: 617-918-1102
Last EDR Contact: 12/19/2018
Next Scheduled EDR Contact: 04/08/2019
Data Release Frequency: Varies

State and tribal Brownfields sites

BROWNFIELDS: Considered Brownfieds Sites Listing

A listing of sites the SWRCB considers to be Brownfields since these are sites have come to them through the MOA Process.

Date of Government Version: 09/24/2018
Date Data Arrived at EDR: 09/25/2018
Date Made Active in Reports: 10/15/2018
Number of Days to Update: 20

Source: State Water Resources Control Board
Telephone: 916-323-7905
Last EDR Contact: 12/21/2018
Next Scheduled EDR Contact: 04/08/2019
Data Release Frequency: Quarterly

ADDITIONAL ENVIRONMENTAL RECORDS

Local Brownfield lists

US BROWNFIELDS: A Listing of Brownfields Sites

Brownfields are real property, the expansion, redevelopment, or reuse of which may be complicated by the presence or potential presence of a hazardous substance, pollutant, or contaminant. Cleaning up and reinvesting in these properties takes development pressures off of undeveloped, open land, and both improves and protects the environment. Assessment, Cleanup and Redevelopment Exchange System (ACRES) stores information reported by EPA Brownfields grant recipients on brownfields properties assessed or cleaned up with grant funding as well as information on Targeted Brownfields Assessments performed by EPA Regions. A listing of ACRES Brownfield sites is obtained from Cleanups in My Community. Cleanups in My Community provides information on Brownfields properties for which information is reported back to EPA, as well as areas served by Brownfields grant programs.

Date of Government Version: 09/18/2018
Date Data Arrived at EDR: 09/18/2018
Date Made Active in Reports: 11/09/2018
Number of Days to Update: 52

Source: Environmental Protection Agency
Telephone: 202-566-2777
Last EDR Contact: 12/18/2018
Next Scheduled EDR Contact: 04/01/2019
Data Release Frequency: Semi-Annually

Local Lists of Landfill / Solid Waste Disposal Sites

WMUDS/SWAT: Waste Management Unit Database

Waste Management Unit Database System. WMUDS is used by the State Water Resources Control Board staff and the Regional Water Quality Control Boards for program tracking and inventory of waste management units. WMUDS is composed of the following databases: Facility Information, Scheduled Inspections Information, Waste Management Unit Information, SWAT Program Information, SWAT Report Summary Information, SWAT Report Summary Data, Chapter 15 (formerly Subchapter 15) Information, Chapter 15 Monitoring Parameters, TPCA Program Information, RCRA Program Information, Closure Information, and Interested Parties Information.

Date of Government Version: 04/01/2000
Date Data Arrived at EDR: 04/10/2000
Date Made Active in Reports: 05/10/2000
Number of Days to Update: 30

Source: State Water Resources Control Board
Telephone: 916-227-4448
Last EDR Contact: 10/25/2018
Next Scheduled EDR Contact: 02/11/2019
Data Release Frequency: No Update Planned

SWRCY: Recycler Database

A listing of recycling facilities in California.

Date of Government Version: 09/10/2018
Date Data Arrived at EDR: 09/12/2018
Date Made Active in Reports: 10/15/2018
Number of Days to Update: 33

Source: Department of Conservation
Telephone: 916-323-3836
Last EDR Contact: 12/12/2018
Next Scheduled EDR Contact: 03/25/2019
Data Release Frequency: Quarterly

HAULERS: Registered Waste Tire Haulers Listing

A listing of registered waste tire haulers.

Date of Government Version: 09/26/2018
Date Data Arrived at EDR: 09/28/2018
Date Made Active in Reports: 11/01/2018
Number of Days to Update: 34

Source: Integrated Waste Management Board
Telephone: 916-341-6422
Last EDR Contact: 08/07/2018
Next Scheduled EDR Contact: 02/25/2019
Data Release Frequency: Varies

INDIAN ODI: Report on the Status of Open Dumps on Indian Lands

Location of open dumps on Indian land.

Date of Government Version: 12/31/1998
Date Data Arrived at EDR: 12/03/2007
Date Made Active in Reports: 01/24/2008
Number of Days to Update: 52

Source: Environmental Protection Agency
Telephone: 703-308-8245
Last EDR Contact: 10/25/2018
Next Scheduled EDR Contact: 02/11/2019
Data Release Frequency: Varies

DEBRIS REGION 9: Torres Martinez Reservation Illegal Dump Site Locations

A listing of illegal dump sites location on the Torres Martinez Indian Reservation located in eastern Riverside County and northern Imperial County, California.

Date of Government Version: 01/12/2009
Date Data Arrived at EDR: 05/07/2009
Date Made Active in Reports: 09/21/2009
Number of Days to Update: 137

Source: EPA, Region 9
Telephone: 415-947-4219
Last EDR Contact: 10/22/2018
Next Scheduled EDR Contact: 02/04/2019
Data Release Frequency: No Update Planned

ODI: Open Dump Inventory

An open dump is defined as a disposal facility that does not comply with one or more of the Part 257 or Part 258 Subtitle D Criteria.

Date of Government Version: 06/30/1985
Date Data Arrived at EDR: 08/09/2004
Date Made Active in Reports: 09/17/2004
Number of Days to Update: 39

Source: Environmental Protection Agency
Telephone: 800-424-9346
Last EDR Contact: 06/09/2004
Next Scheduled EDR Contact: N/A
Data Release Frequency: No Update Planned

IHS OPEN DUMPS: Open Dumps on Indian Land

A listing of all open dumps located on Indian Land in the United States.

Date of Government Version: 04/01/2014
Date Data Arrived at EDR: 08/06/2014
Date Made Active in Reports: 01/29/2015
Number of Days to Update: 176

Source: Department of Health & Human Serivces, Indian Health Service
Telephone: 301-443-1452
Last EDR Contact: 11/02/2018
Next Scheduled EDR Contact: 02/11/2019
Data Release Frequency: Varies

Local Lists of Hazardous waste / Contaminated Sites

US HIST CDL: National Clandestine Laboratory Register

A listing of clandestine drug lab locations that have been removed from the DEAs National Clandestine Laboratory Register.

Date of Government Version: 09/21/2018
Date Data Arrived at EDR: 09/21/2018
Date Made Active in Reports: 11/09/2018
Number of Days to Update: 49

Source: Drug Enforcement Administration
Telephone: 202-307-1000
Last EDR Contact: 11/26/2018
Next Scheduled EDR Contact: 03/11/2019
Data Release Frequency: No Update Planned

HIST CAL-SITES: Calsites Database

The Calsites database contains potential or confirmed hazardous substance release properties. In 1996, California EPA reevaluated and significantly reduced the number of sites in the Calsites database. No longer updated by the state agency. It has been replaced by ENVIROSTOR.

Date of Government Version: 08/08/2005
Date Data Arrived at EDR: 08/03/2006
Date Made Active in Reports: 08/24/2006
Number of Days to Update: 21

Source: Department of Toxic Substance Control
Telephone: 916-323-3400
Last EDR Contact: 02/23/2009
Next Scheduled EDR Contact: 05/25/2009
Data Release Frequency: No Update Planned

SCH: School Property Evaluation Program

This category contains proposed and existing school sites that are being evaluated by DTSC for possible hazardous materials contamination. In some cases, these properties may be listed in the CalSites category depending on the level of threat to public health and safety or the environment they pose.

Date of Government Version: 10/29/2018
Date Data Arrived at EDR: 10/30/2018
Date Made Active in Reports: 12/13/2018
Number of Days to Update: 44

Source: Department of Toxic Substances Control
Telephone: 916-323-3400
Last EDR Contact: 10/30/2018
Next Scheduled EDR Contact: 02/11/2019
Data Release Frequency: Quarterly

CDL: Clandestine Drug Labs

A listing of drug lab locations. Listing of a location in this database does not indicate that any illegal drug lab materials were or were not present there, and does not constitute a determination that the location either requires or does not require additional cleanup work.

Date of Government Version: 12/31/2017
Date Data Arrived at EDR: 06/12/2018
Date Made Active in Reports: 08/06/2018
Number of Days to Update: 55

Source: Department of Toxic Substances Control
Telephone: 916-255-6504
Last EDR Contact: 01/07/2019
Next Scheduled EDR Contact: 04/22/2019
Data Release Frequency: Varies

TOXIC PITS: Toxic Pits Cleanup Act Sites

Toxic PITS Cleanup Act Sites. TOXIC PITS identifies sites suspected of containing hazardous substances where cleanup has not yet been completed.

Date of Government Version: 07/01/1995
Date Data Arrived at EDR: 08/30/1995
Date Made Active in Reports: 09/26/1995
Number of Days to Update: 27

Source: State Water Resources Control Board
Telephone: 916-227-4364
Last EDR Contact: 01/26/2009
Next Scheduled EDR Contact: 04/27/2009
Data Release Frequency: No Update Planned

CERS HAZ WASTE: CERS HAZ WASTE

List of sites in the California Environmental Protection Agency (CalEPA) Regulated Site Portal which fall under the Hazardous Chemical Management, Hazardous Waste Onsite Treatment, Household Hazardous Waste Collection, Hazardous Waste Generator, and RCRA LQ HW Generator programs.

Date of Government Version: 10/22/2018
Date Data Arrived at EDR: 10/23/2018
Date Made Active in Reports: 11/30/2018
Number of Days to Update: 38

Source: CalEPA
Telephone: 916-323-2514
Last EDR Contact: 10/23/2018
Next Scheduled EDR Contact: 02/04/2019
Data Release Frequency: Quarterly

US CDL: Clandestine Drug Labs

A listing of clandestine drug lab locations. The U.S. Department of Justice ("the Department") provides this web site as a public service. It contains addresses of some locations where law enforcement agencies reported they found chemicals or other items that indicated the presence of either clandestine drug laboratories or dumpsites. In most cases, the source of the entries is not the Department, and the Department has not verified the entry and does not guarantee its accuracy. Members of the public must verify the accuracy of all entries by, for example, contacting local law enforcement and local health departments.

Date of Government Version: 09/21/2018
Date Data Arrived at EDR: 09/21/2018
Date Made Active in Reports: 11/09/2018
Number of Days to Update: 49

Source: Drug Enforcement Administration
Telephone: 202-307-1000
Last EDR Contact: 11/26/2018
Next Scheduled EDR Contact: 03/11/2019
Data Release Frequency: Quarterly

Local Lists of Registered Storage Tanks

SWEEPS UST: SWEEPS UST Listing

Statewide Environmental Evaluation and Planning System. This underground storage tank listing was updated and maintained by a company contacted by the SWRCB in the early 1990's. The listing is no longer updated or maintained. The local agency is the contact for more information on a site on the SWEEPS list.

Date of Government Version: 06/01/1994
Date Data Arrived at EDR: 07/07/2005
Date Made Active in Reports: 08/11/2005
Number of Days to Update: 35

Source: State Water Resources Control Board
Telephone: N/A
Last EDR Contact: 06/03/2005
Next Scheduled EDR Contact: N/A
Data Release Frequency: No Update Planned

UST MENDOCINO: Mendocino County UST Database

A listing of underground storage tank locations in Mendocino County.

Date of Government Version: 12/04/2018
Date Data Arrived at EDR: 12/06/2018
Date Made Active in Reports: 12/14/2018
Number of Days to Update: 8

Source: Department of Public Health
Telephone: 707-463-4466
Last EDR Contact: 11/26/2018
Next Scheduled EDR Contact: 03/11/2019
Data Release Frequency: Annually

HIST UST: Hazardous Substance Storage Container Database

The Hazardous Substance Storage Container Database is a historical listing of UST sites. Refer to local/county source for current data.

Date of Government Version: 10/15/1990
Date Data Arrived at EDR: 01/25/1991
Date Made Active in Reports: 02/12/1991
Number of Days to Update: 18

Source: State Water Resources Control Board
Telephone: 916-341-5851
Last EDR Contact: 07/26/2001
Next Scheduled EDR Contact: N/A
Data Release Frequency: No Update Planned

SAN FRANCISCO AST: Aboveground Storage Tank Site Listing

Aboveground storage tank sites

Date of Government Version: 09/11/2018
Date Data Arrived at EDR: 09/12/2018
Date Made Active in Reports: 10/11/2018
Number of Days to Update: 29

Source: San Francisco County Department of Public Health
Telephone: 415-252-3896
Last EDR Contact: 11/01/2018
Next Scheduled EDR Contact: 02/18/2019
Data Release Frequency: Varies

CERS TANKS: California Environmental Reporting System (CERS) Tanks

List of sites in the California Environmental Protection Agency (CalEPA) Regulated Site Portal which fall under the Aboveground Petroleum Storage and Underground Storage Tank regulatory programs.

Date of Government Version: 10/22/2018
Date Data Arrived at EDR: 10/23/2018
Date Made Active in Reports: 11/30/2018
Number of Days to Update: 38

Source: California Environmental Protection Agency
Telephone: 916-323-2514
Last EDR Contact: 10/23/2018
Next Scheduled EDR Contact: 02/04/2019
Data Release Frequency: Quarterly

CA FID UST: Facility Inventory Database

The Facility Inventory Database (FID) contains a historical listing of active and inactive underground storage tank locations from the State Water Resource Control Board. Refer to local/county source for current data.

Date of Government Version: 10/31/1994
Date Data Arrived at EDR: 09/05/1995
Date Made Active in Reports: 09/29/1995
Number of Days to Update: 24

Source: California Environmental Protection Agency
Telephone: 916-341-5851
Last EDR Contact: 12/28/1998
Next Scheduled EDR Contact: N/A
Data Release Frequency: No Update Planned

Local Land Records

LIENS: Environmental Liens Listing

A listing of property locations with environmental liens for California where DTSC is a lien holder.

Date of Government Version: 08/29/2018
Date Data Arrived at EDR: 08/30/2018
Date Made Active in Reports: 10/01/2018
Number of Days to Update: 32

Source: Department of Toxic Substances Control
Telephone: 916-323-3400
Last EDR Contact: 11/29/2018
Next Scheduled EDR Contact: 03/18/2019
Data Release Frequency: Varies

LIENS 2: CERCLA Lien Information

A Federal CERCLA ('Superfund') lien can exist by operation of law at any site or property at which EPA has spent Superfund monies. These monies are spent to investigate and address releases and threatened releases of contamination. CERCLIS provides information as to the identity of these sites and properties.

Date of Government Version: 08/13/2018
Date Data Arrived at EDR: 10/04/2018
Date Made Active in Reports: 11/16/2018
Number of Days to Update: 43

Source: Environmental Protection Agency
Telephone: 202-564-6023
Last EDR Contact: 12/28/2018
Next Scheduled EDR Contact: 02/04/2019
Data Release Frequency: Semi-Annually

DEED: Deed Restriction Listing

Site Mitigation and Brownfields Reuse Program Facility Sites with Deed Restrictions & Hazardous Waste Management Program Facility Sites with Deed / Land Use Restriction. The DTSC Site Mitigation and Brownfields Reuse Program (SMBRP) list includes sites cleaned up under the program's oversight and generally does not include current or former hazardous waste facilities that required a hazardous waste facility permit. The list represents deed restrictions that are active. Some sites have multiple deed restrictions. The DTSC Hazardous Waste Management Program (HWMP) has developed a list of current or former hazardous waste facilities that have a recorded land use restriction at the local county recorder's office. The land use restrictions on this list were required by the DTSC HWMP as a result of the presence of hazardous substances that remain on site after the facility (or part of the facility) has been closed or cleaned up. The types of land use restriction include deed notice, deed restriction, or a land use restriction that binds current and future owners.

Date of Government Version: 09/04/2018
Date Data Arrived at EDR: 09/05/2018
Date Made Active in Reports: 10/02/2018
Number of Days to Update: 27

Source: DTSC and SWRCB
Telephone: 916-323-3400
Last EDR Contact: 12/05/2018
Next Scheduled EDR Contact: 03/18/2019
Data Release Frequency: Semi-Annually

Records of Emergency Release Reports

HMIRS: Hazardous Materials Information Reporting System

Hazardous Materials Incident Report System. HMIRS contains hazardous material spill incidents reported to DOT.

Date of Government Version: 03/26/2018
Date Data Arrived at EDR: 03/27/2018
Date Made Active in Reports: 06/08/2018
Number of Days to Update: 73

Source: U.S. Department of Transportation
Telephone: 202-366-4555
Last EDR Contact: 01/08/2019
Next Scheduled EDR Contact: 04/08/2019
Data Release Frequency: Quarterly

CHMIRS: California Hazardous Material Incident Report System

California Hazardous Material Incident Reporting System. CHMIRS contains information on reported hazardous material incidents (accidental releases or spills).

Date of Government Version: 04/06/2018
Date Data Arrived at EDR: 04/24/2018
Date Made Active in Reports: 06/14/2018
Number of Days to Update: 51

Source: Office of Emergency Services
Telephone: 916-845-8400
Last EDR Contact: 07/27/2018
Next Scheduled EDR Contact: 11/05/2018
Data Release Frequency: Semi-Annually

LDS: Land Disposal Sites Listing (GEOTRACKER)

Land Disposal sites (Landfills) included in GeoTracker. GeoTracker is the Water Boards data management system for sites that impact, or have the potential to impact, water quality in California, with emphasis on groundwater.

Date of Government Version: 09/10/2018
Date Data Arrived at EDR: 09/12/2018
Date Made Active in Reports: 10/08/2018
Number of Days to Update: 26

Source: State Water Qualilty Control Board
Telephone: 866-480-1028
Last EDR Contact: 12/12/2018
Next Scheduled EDR Contact: 03/25/2019
Data Release Frequency: Quarterly

MCS: Military Cleanup Sites Listing (GEOTRACKER)

Military sites (consisting of: Military UST sites; Military Privatized sites; and Military Cleanup sites [formerly known as DoD non UST]) included in GeoTracker. GeoTracker is the Water Boards data management system for sites that impact, or have the potential to impact, water quality in California, with emphasis on groundwater.

Date of Government Version: 09/10/2018
Date Data Arrived at EDR: 09/12/2018
Date Made Active in Reports: 10/09/2018
Number of Days to Update: 27

Source: State Water Resources Control Board
Telephone: 866-480-1028
Last EDR Contact: 12/12/2018
Next Scheduled EDR Contact: 03/25/2019
Data Release Frequency: Quarterly

SPILLS 90: SPILLS90 data from FirstSearch

Spills 90 includes those spill and release records available exclusively from FirstSearch databases. Typically, they may include chemical, oil and/or hazardous substance spills recorded after 1990. Duplicate records that are already included in EDR incident and release records are not included in Spills 90.

Date of Government Version: 06/06/2012
Date Data Arrived at EDR: 01/03/2013
Date Made Active in Reports: 02/22/2013
Number of Days to Update: 50

Source: FirstSearch
Telephone: N/A
Last EDR Contact: 01/03/2013
Next Scheduled EDR Contact: N/A
Data Release Frequency: No Update Planned

Other Ascertainable Records

RCRA NonGen / NLR: RCRA - Non Generators / No Longer Regulated

RCRAInfo is EPA's comprehensive information system, providing access to data supporting the Resource Conservation and Recovery Act (RCRA) of 1976 and the Hazardous and Solid Waste Amendments (HSWA) of 1984. The database includes selective information on sites which generate, transport, store, treat and/or dispose of hazardous waste as defined by the Resource Conservation and Recovery Act (RCRA). Non-Generators do not presently generate hazardous waste.

Date of Government Version: 03/01/2018
Date Data Arrived at EDR: 03/28/2018
Date Made Active in Reports: 06/22/2018
Number of Days to Update: 86

Source: Environmental Protection Agency
Telephone: (415) 495-8895
Last EDR Contact: 12/03/2018
Next Scheduled EDR Contact: 04/08/2019
Data Release Frequency: Quarterly

FUDS: Formerly Used Defense Sites

The listing includes locations of Formerly Used Defense Sites properties where the US Army Corps of Engineers is actively working or will take necessary cleanup actions.

Date of Government Version: 01/31/2015
Date Data Arrived at EDR: 07/08/2015
Date Made Active in Reports: 10/13/2015
Number of Days to Update: 97

Source: U.S. Army Corps of Engineers
Telephone: 202-528-4285
Last EDR Contact: 11/19/2018
Next Scheduled EDR Contact: 03/04/2019
Data Release Frequency: Varies

DOD: Department of Defense Sites

This data set consists of federally owned or administered lands, administered by the Department of Defense, that have any area equal to or greater than 640 acres of the United States, Puerto Rico, and the U.S. Virgin Islands.

Date of Government Version: 12/31/2005
Date Data Arrived at EDR: 11/10/2006
Date Made Active in Reports: 01/11/2007
Number of Days to Update: 62

Source: USGS
Telephone: 888-275-8747
Last EDR Contact: 10/12/2018
Next Scheduled EDR Contact: 01/21/2019
Data Release Frequency: Semi-Annually

FEDLAND: Federal and Indian Lands

Federally and Indian administrated lands of the United States. Lands included are administrated by: Army Corps of Engineers, Bureau of Reclamation, National Wild and Scenic River, National Wildlife Refuge, Public Domain Land, Wilderness, Wilderness Study Area, Wildlife Management Area, Bureau of Indian Affairs, Bureau of Land Management, Department of Justice, Forest Service, Fish and Wildlife Service, National Park Service.

Date of Government Version: 12/31/2005
Date Data Arrived at EDR: 02/06/2006
Date Made Active in Reports: 01/11/2007
Number of Days to Update: 339

Source: U.S. Geological Survey
Telephone: 888-275-8747
Last EDR Contact: 10/12/2018
Next Scheduled EDR Contact: 01/21/2019
Data Release Frequency: N/A

SCRD DRYCLEANERS: State Coalition for Remediation of Drycleaners Listing

The State Coalition for Remediation of Drycleaners was established in 1998, with support from the U.S. EPA Office of Superfund Remediation and Technology Innovation. It is comprised of representatives of states with established drycleaner remediation programs. Currently the member states are Alabama, Connecticut, Florida, Illinois, Kansas, Minnesota, Missouri, North Carolina, Oregon, South Carolina, Tennessee, Texas, and Wisconsin.

Date of Government Version: 01/01/2017
Date Data Arrived at EDR: 02/03/2017
Date Made Active in Reports: 04/07/2017
Number of Days to Update: 63
Source: Environmental Protection Agency
Telephone: 615-532-8599
Last EDR Contact: 11/16/2018
Next Scheduled EDR Contact: 02/25/2019
Data Release Frequency: Varies

US FIN ASSUR: Financial Assurance Information

All owners and operators of facilities that treat, store, or dispose of hazardous waste are required to provide proof that they will have sufficient funds to pay for the clean up, closure, and post-closure care of their facilities.

Date of Government Version: 08/31/2018
Date Data Arrived at EDR: 09/25/2018
Date Made Active in Reports: 11/09/2018
Number of Days to Update: 45
Source: Environmental Protection Agency
Telephone: 202-566-1917
Last EDR Contact: 12/21/2018
Next Scheduled EDR Contact: 04/08/2019
Data Release Frequency: Quarterly

EPA WATCH LIST: EPA WATCH LIST

EPA maintains a "Watch List" to facilitate dialogue between EPA, state and local environmental agencies on enforcement matters relating to facilities with alleged violations identified as either significant or high priority. Being on the Watch List does not mean that the facility has actually violated the law only that an investigation by EPA or a state or local environmental agency has led those organizations to allege that an unproven violation has in fact occurred. Being on the Watch List does not represent a higher level of concern regarding the alleged violations that were detected, but instead indicates cases requiring additional dialogue between EPA, state and local agencies - primarily because of the length of time the alleged violation has gone unaddressed or unresolved.

Date of Government Version: 08/30/2013
Date Data Arrived at EDR: 03/21/2014
Date Made Active in Reports: 06/17/2014
Number of Days to Update: 88
Source: Environmental Protection Agency
Telephone: 617-520-3000
Last EDR Contact: 11/05/2018
Next Scheduled EDR Contact: 02/18/2019
Data Release Frequency: Quarterly

2020 COR ACTION: 2020 Corrective Action Program List

The EPA has set ambitious goals for the RCRA Corrective Action program by creating the 2020 Corrective Action Universe. This RCRA cleanup baseline includes facilities expected to need corrective action. The 2020 universe contains a wide variety of sites. Some properties are heavily contaminated while others were contaminated but have since been cleaned up. Still others have not been fully investigated yet, and may require little or no remediation. Inclusion in the 2020 Universe does not necessarily imply failure on the part of a facility to meet its RCRA obligations.

Date of Government Version: 09/30/2017
Date Data Arrived at EDR: 05/08/2018
Date Made Active in Reports: 07/20/2018
Number of Days to Update: 73
Source: Environmental Protection Agency
Telephone: 703-308-4044
Last EDR Contact: 11/09/2018
Next Scheduled EDR Contact: 02/18/2019
Data Release Frequency: Varies

TSCA: Toxic Substances Control Act

Toxic Substances Control Act. TSCA identifies manufacturers and importers of chemical substances included on the TSCA Chemical Substance Inventory list. It includes data on the production volume of these substances by plant site.

Date of Government Version: 12/31/2016
Date Data Arrived at EDR: 06/21/2017
Date Made Active in Reports: 01/05/2018
Number of Days to Update: 198
Source: EPA
Telephone: 202-260-5521
Last EDR Contact: 12/21/2018
Next Scheduled EDR Contact: 04/01/2019
Data Release Frequency: Every 4 Years

TRIS: Toxic Chemical Release Inventory System

Toxic Release Inventory System. TRIS identifies facilities which release toxic chemicals to the air, water and land in reportable quantities under SARA Title III Section 313.

Date of Government Version: 12/31/2016
Date Data Arrived at EDR: 01/10/2018
Date Made Active in Reports: 01/12/2018
Number of Days to Update: 2

Source: EPA
Telephone: 202-566-0250
Last EDR Contact: 11/16/2018
Next Scheduled EDR Contact: 03/04/2019
Data Release Frequency: Annually

SSTS: Section 7 Tracking Systems

Section 7 of the Federal Insecticide, Fungicide and Rodenticide Act, as amended (92 Stat. 829) requires all registered pesticide-producing establishments to submit a report to the Environmental Protection Agency by March 1st each year. Each establishment must report the types and amounts of pesticides, active ingredients and devices being produced, and those having been produced and sold or distributed in the past year.

Date of Government Version: 12/31/2009
Date Data Arrived at EDR: 12/10/2010
Date Made Active in Reports: 02/25/2011
Number of Days to Update: 77

Source: EPA
Telephone: 202-564-4203
Last EDR Contact: 10/24/2018
Next Scheduled EDR Contact: 02/04/2019
Data Release Frequency: Annually

ROD: Records Of Decision

Record of Decision. ROD documents mandate a permanent remedy at an NPL (Superfund) site containing technical and health information to aid in the cleanup.

Date of Government Version: 08/13/2018
Date Data Arrived at EDR: 10/04/2018
Date Made Active in Reports: 11/16/2018
Number of Days to Update: 43

Source: EPA
Telephone: 703-416-0223
Last EDR Contact: 12/28/2018
Next Scheduled EDR Contact: 03/18/2019
Data Release Frequency: Annually

RMP: Risk Management Plans

When Congress passed the Clean Air Act Amendments of 1990, it required EPA to publish regulations and guidance for chemical accident prevention at facilities using extremely hazardous substances. The Risk Management Program Rule (RMP Rule) was written to implement Section 112(r) of these amendments. The rule, which built upon existing industry codes and standards, requires companies of all sizes that use certain flammable and toxic substances to develop a Risk Management Program, which includes a(n): Hazard assessment that details the potential effects of an accidental release, an accident history of the last five years, and an evaluation of worst-case and alternative accidental releases; Prevention program that includes safety precautions and maintenance, monitoring, and employee training measures; and Emergency response program that spells out emergency health care, employee training measures and procedures for informing the public and response agencies (e.g the fire department) should an accident occur.

Date of Government Version: 08/01/2018
Date Data Arrived at EDR: 08/22/2018
Date Made Active in Reports: 10/05/2018
Number of Days to Update: 44

Source: Environmental Protection Agency
Telephone: 202-564-8600
Last EDR Contact: 10/23/2018
Next Scheduled EDR Contact: 02/04/2019
Data Release Frequency: Varies

RAATS: RCRA Administrative Action Tracking System

RCRA Administration Action Tracking System. RAATS contains records based on enforcement actions issued under RCRA pertaining to major violators and includes administrative and civil actions brought by the EPA. For administration actions after September 30, 1995, data entry in the RAATS database was discontinued. EPA will retain a copy of the database for historical records. It was necessary to terminate RAATS because a decrease in agency resources made it impossible to continue to update the information contained in the database.

Date of Government Version: 04/17/1995
Date Data Arrived at EDR: 07/03/1995
Date Made Active in Reports: 08/07/1995
Number of Days to Update: 35

Source: EPA
Telephone: 202-564-4104
Last EDR Contact: 06/02/2008
Next Scheduled EDR Contact: 09/01/2008
Data Release Frequency: No Update Planned

PRP: Potentially Responsible Parties
A listing of verified Potentially Responsible Parties

Date of Government Version: 08/13/2018
Date Data Arrived at EDR: 10/04/2018
Date Made Active in Reports: 11/09/2018
Number of Days to Update: 36
Source: EPA
Telephone: 202-564-6023
Last EDR Contact: 12/28/2018
Next Scheduled EDR Contact: 02/18/2019
Data Release Frequency: Quarterly

PADS: PCB Activity Database System
PCB Activity Database. PADS Identifies generators, transporters, commercial storers and/or brokers and disposers of PCB's who are required to notify the EPA of such activities.

Date of Government Version: 09/14/2018
Date Data Arrived at EDR: 10/11/2018
Date Made Active in Reports: 12/07/2018
Number of Days to Update: 57
Source: EPA
Telephone: 202-566-0500
Last EDR Contact: 10/11/2018
Next Scheduled EDR Contact: 01/21/2019
Data Release Frequency: Annually

ICIS: Integrated Compliance Information System
The Integrated Compliance Information System (ICIS) supports the information needs of the national enforcement and compliance program as well as the unique needs of the National Pollutant Discharge Elimination System (NPDES) program.

Date of Government Version: 11/18/2016
Date Data Arrived at EDR: 11/23/2016
Date Made Active in Reports: 02/10/2017
Number of Days to Update: 79
Source: Environmental Protection Agency
Telephone: 202-564-2501
Last EDR Contact: 01/07/2019
Next Scheduled EDR Contact: 04/22/2019
Data Release Frequency: Quarterly

FTTS: FIFRA/ TSCA Tracking System - FIFRA (Federal Insecticide, Fungicide, & Rodenticide Act)/TSCA (Toxic Substances Control Act)
FTTS tracks administrative cases and pesticide enforcement actions and compliance activities related to FIFRA, TSCA and EPCRA (Emergency Planning and Community Right-to-Know Act). To maintain currency, EDR contacts the Agency on a quarterly basis.

Date of Government Version: 04/09/2009
Date Data Arrived at EDR: 04/16/2009
Date Made Active in Reports: 05/11/2009
Number of Days to Update: 25
Source: EPA/Office of Prevention, Pesticides and Toxic Substances
Telephone: 202-566-1667
Last EDR Contact: 08/18/2017
Next Scheduled EDR Contact: 12/04/2017
Data Release Frequency: Quarterly

FTTS INSP: FIFRA/ TSCA Tracking System - FIFRA (Federal Insecticide, Fungicide, & Rodenticide Act)/TSCA (Toxic Substances Control Act)
A listing of FIFRA/TSCA Tracking System (FTTS) inspections and enforcements.

Date of Government Version: 04/09/2009
Date Data Arrived at EDR: 04/16/2009
Date Made Active in Reports: 05/11/2009
Number of Days to Update: 25
Source: EPA
Telephone: 202-566-1667
Last EDR Contact: 08/18/2017
Next Scheduled EDR Contact: 12/04/2017
Data Release Frequency: Quarterly

MLTS: Material Licensing Tracking System
MLTS is maintained by the Nuclear Regulatory Commission and contains a list of approximately 8,100 sites which possess or use radioactive materials and which are subject to NRC licensing requirements. To maintain currency, EDR contacts the Agency on a quarterly basis.

Date of Government Version: 08/30/2016
Date Data Arrived at EDR: 09/08/2016
Date Made Active in Reports: 10/21/2016
Number of Days to Update: 43
Source: Nuclear Regulatory Commission
Telephone: 301-415-7169
Last EDR Contact: 10/11/2018
Next Scheduled EDR Contact: 02/04/2019
Data Release Frequency: Quarterly

COAL ASH DOE: Steam-Electric Plant Operation Data
A listing of power plants that store ash in surface ponds.

Date of Government Version: 12/31/2005
Date Data Arrived at EDR: 08/07/2009
Date Made Active in Reports: 10/22/2009
Number of Days to Update: 76
Source: Department of Energy
Telephone: 202-586-8719
Last EDR Contact: 12/05/2018
Next Scheduled EDR Contact: 03/18/2019
Data Release Frequency: Varies

COAL ASH EPA: Coal Combustion Residues Surface Impoundments List
A listing of coal combustion residues surface impoundments with high hazard potential ratings.

Date of Government Version: 07/01/2014
Date Data Arrived at EDR: 09/10/2014
Date Made Active in Reports: 10/20/2014
Number of Days to Update: 40
Source: Environmental Protection Agency
Telephone: N/A
Last EDR Contact: 12/03/2018
Next Scheduled EDR Contact: 03/18/2019
Data Release Frequency: Varies

PCB TRANSFORMER: PCB Transformer Registration Database
The database of PCB transformer registrations that includes all PCB registration submittals.

Date of Government Version: 05/24/2017
Date Data Arrived at EDR: 11/30/2017
Date Made Active in Reports: 12/15/2017
Number of Days to Update: 15
Source: Environmental Protection Agency
Telephone: 202-566-0517
Last EDR Contact: 10/26/2018
Next Scheduled EDR Contact: 02/04/2019
Data Release Frequency: Varies

RADINFO: Radiation Information Database
The Radiation Information Database (RADINFO) contains information about facilities that are regulated by U.S. Environmental Protection Agency (EPA) regulations for radiation and radioactivity.

Date of Government Version: 10/02/2018
Date Data Arrived at EDR: 10/03/2018
Date Made Active in Reports: 11/09/2018
Number of Days to Update: 37
Source: Environmental Protection Agency
Telephone: 202-343-9775
Last EDR Contact: 01/03/2019
Next Scheduled EDR Contact: 04/15/2019
Data Release Frequency: Quarterly

HIST FTTS: FIFRA/TSCA Tracking System Administrative Case Listing
A complete administrative case listing from the FIFRA/TSCA Tracking System (FTTS) for all ten EPA regions. The information was obtained from the National Compliance Database (NCDB). NCDB supports the implementation of FIFRA (Federal Insecticide, Fungicide, and Rodenticide Act) and TSCA (Toxic Substances Control Act). Some EPA regions are now closing out records. Because of that, and the fact that some EPA regions are not providing EPA Headquarters with updated records, it was decided to create a HIST FTTS database. It included records that may not be included in the newer FTTS database updates. This database is no longer updated.

Date of Government Version: 10/19/2006
Date Data Arrived at EDR: 03/01/2007
Date Made Active in Reports: 04/10/2007
Number of Days to Update: 40
Source: Environmental Protection Agency
Telephone: 202-564-2501
Last EDR Contact: 12/17/2007
Next Scheduled EDR Contact: 03/17/2008
Data Release Frequency: No Update Planned

HIST FTTS INSP: FIFRA/TSCA Tracking System Inspection & Enforcement Case Listing
A complete inspection and enforcement case listing from the FIFRA/TSCA Tracking System (FTTS) for all ten EPA regions. The information was obtained from the National Compliance Database (NCDB). NCDB supports the implementation of FIFRA (Federal Insecticide, Fungicide, and Rodenticide Act) and TSCA (Toxic Substances Control Act). Some EPA regions are now closing out records. Because of that, and the fact that some EPA regions are not providing EPA Headquarters with updated records, it was decided to create a HIST FTTS database. It included records that may not be included in the newer FTTS database updates. This database is no longer updated.

Date of Government Version: 10/19/2006
Date Data Arrived at EDR: 03/01/2007
Date Made Active in Reports: 04/10/2007
Number of Days to Update: 40

Source: Environmental Protection Agency
Telephone: 202-564-2501
Last EDR Contact: 12/17/2008
Next Scheduled EDR Contact: 03/17/2008
Data Release Frequency: No Update Planned

DOT OPS: Incident and Accident Data

Department of Transporation, Office of Pipeline Safety Incident and Accident data.

Date of Government Version: 07/31/2012
Date Data Arrived at EDR: 08/07/2012
Date Made Active in Reports: 09/18/2012
Number of Days to Update: 42

Source: Department of Transporation, Office of Pipeline Safety
Telephone: 202-366-4595
Last EDR Contact: 10/30/2018
Next Scheduled EDR Contact: 02/11/2019
Data Release Frequency: Varies

CONSENT: Superfund (CERCLA) Consent Decrees

Major legal settlements that establish responsibility and standards for cleanup at NPL (Superfund) sites. Released periodically by United States District Courts after settlement by parties to litigation matters.

Date of Government Version: 09/30/2018
Date Data Arrived at EDR: 10/12/2018
Date Made Active in Reports: 12/07/2018
Number of Days to Update: 56

Source: Department of Justice, Consent Decree Library
Telephone: Varies
Last EDR Contact: 01/07/2019
Next Scheduled EDR Contact: 04/22/2019
Data Release Frequency: Varies

BRS: Biennial Reporting System

The Biennial Reporting System is a national system administered by the EPA that collects data on the generation and management of hazardous waste. BRS captures detailed data from two groups: Large Quantity Generators (LQG) and Treatment, Storage, and Disposal Facilities.

Date of Government Version: 12/31/2015
Date Data Arrived at EDR: 02/22/2017
Date Made Active in Reports: 09/28/2017
Number of Days to Update: 218

Source: EPA/NTIS
Telephone: 800-424-9346
Last EDR Contact: 11/21/2018
Next Scheduled EDR Contact: 03/04/2019
Data Release Frequency: Biennially

INDIAN RESERV: Indian Reservations

This map layer portrays Indian administered lands of the United States that have any area equal to or greater than 640 acres.

Date of Government Version: 12/31/2014
Date Data Arrived at EDR: 07/14/2015
Date Made Active in Reports: 01/10/2017
Number of Days to Update: 546

Source: USGS
Telephone: 202-208-3710
Last EDR Contact: 01/07/2019
Next Scheduled EDR Contact: 04/22/2019
Data Release Frequency: Semi-Annually

FUSRAP: Formerly Utilized Sites Remedial Action Program

DOE established the Formerly Utilized Sites Remedial Action Program (FUSRAP) in 1974 to remediate sites where radioactive contamination remained from Manhattan Project and early U.S. Atomic Energy Commission (AEC) operations.

Date of Government Version: 08/08/2017
Date Data Arrived at EDR: 09/11/2018
Date Made Active in Reports: 09/14/2018
Number of Days to Update: 3

Source: Department of Energy
Telephone: 202-586-3559
Last EDR Contact: 11/01/2018
Next Scheduled EDR Contact: 02/18/2019
Data Release Frequency: Varies

UMTRA: Uranium Mill Tailings Sites

Uranium ore was mined by private companies for federal government use in national defense programs. When the mills shut down, large piles of the sand-like material (mill tailings) remain after uranium has been extracted from the ore. Levels of human exposure to radioactive materials from the piles are low; however, in some cases tailings were used as construction materials before the potential health hazards of the tailings were recognized.

Date of Government Version: 06/23/2017
Date Data Arrived at EDR: 10/11/2017
Date Made Active in Reports: 11/03/2017
Number of Days to Update: 23

Source: Department of Energy
Telephone: 505-845-0011
Last EDR Contact: 12/14/2018
Next Scheduled EDR Contact: 03/04/2019
Data Release Frequency: Varies

LEAD SMELTER 1: Lead Smelter Sites

A listing of former lead smelter site locations.

Date of Government Version: 08/13/2018
Date Data Arrived at EDR: 10/04/2018
Date Made Active in Reports: 11/16/2018
Number of Days to Update: 43

Source: Environmental Protection Agency
Telephone: 703-603-8787
Last EDR Contact: 12/28/2018
Next Scheduled EDR Contact: 04/15/2019
Data Release Frequency: Varies

LEAD SMELTER 2: Lead Smelter Sites

A list of several hundred sites in the U.S. where secondary lead smelting was done from 1931and 1964. These sites may pose a threat to public health through ingestion or inhalation of contaminated soil or dust

Date of Government Version: 04/05/2001
Date Data Arrived at EDR: 10/27/2010
Date Made Active in Reports: 12/02/2010
Number of Days to Update: 36

Source: American Journal of Public Health
Telephone: 703-305-6451
Last EDR Contact: 12/02/2009
Next Scheduled EDR Contact: N/A
Data Release Frequency: No Update Planned

US AIRS (AFS): Aerometric Information Retrieval System Facility Subsystem (AFS)

The database is a sub-system of Aerometric Information Retrieval System (AIRS). AFS contains compliance data on air pollution point sources regulated by the U.S. EPA and/or state and local air regulatory agencies. This information comes from source reports by various stationary sources of air pollution, such as electric power plants, steel mills, factories, and universities, and provides information about the air pollutants they produce. Action, air program, air program pollutant, and general level plant data. It is used to track emissions and compliance data from industrial plants.

Date of Government Version: 10/12/2016
Date Data Arrived at EDR: 10/26/2016
Date Made Active in Reports: 02/03/2017
Number of Days to Update: 100

Source: EPA
Telephone: 202-564-2496
Last EDR Contact: 09/26/2017
Next Scheduled EDR Contact: 01/08/2018
Data Release Frequency: Annually

US AIRS MINOR: Air Facility System Data

A listing of minor source facilities.

Date of Government Version: 10/12/2016
Date Data Arrived at EDR: 10/26/2016
Date Made Active in Reports: 02/03/2017
Number of Days to Update: 100

Source: EPA
Telephone: 202-564-2496
Last EDR Contact: 09/26/2017
Next Scheduled EDR Contact: 01/08/2018
Data Release Frequency: Annually

US MINES: Mines Master Index File

Contains all mine identification numbers issued for mines active or opened since 1971. The data also includes violation information.

Date of Government Version: 08/01/2018
Date Data Arrived at EDR: 08/29/2018
Date Made Active in Reports: 10/05/2018
Number of Days to Update: 37

Source: Department of Labor, Mine Safety and Health Administration
Telephone: 303-231-5959
Last EDR Contact: 11/30/2018
Next Scheduled EDR Contact: 03/11/2019
Data Release Frequency: Semi-Annually

US MINES 2: Ferrous and Nonferrous Metal Mines Database Listing

This map layer includes ferrous (ferrous metal mines are facilities that extract ferrous metals, such as iron ore or molybdenum) and nonferrous (Nonferrous metal mines are facilities that extract nonferrous metals, such as gold, silver, copper, zinc, and lead) metal mines in the United States.

Date of Government Version: 12/05/2005
Date Data Arrived at EDR: 02/29/2008
Date Made Active in Reports: 04/18/2008
Number of Days to Update: 49

Source: USGS
Telephone: 703-648-7709
Last EDR Contact: 11/30/2018
Next Scheduled EDR Contact: 03/11/2019
Data Release Frequency: Varies

US MINES 3: Active Mines & Mineral Plants Database Listing

Active Mines and Mineral Processing Plant operations for commodities monitored by the Minerals Information Team of the USGS.

Date of Government Version: 04/14/2011
Date Data Arrived at EDR: 06/08/2011
Date Made Active in Reports: 09/13/2011
Number of Days to Update: 97

Source: USGS
Telephone: 703-648-7709
Last EDR Contact: 11/30/2018
Next Scheduled EDR Contact: 03/11/2019
Data Release Frequency: Varies

ABANDONED MINES: Abandoned Mines

An inventory of land and water impacted by past mining (primarily coal mining) is maintained by OSMRE to provide information needed to implement the Surface Mining Control and Reclamation Act of 1977 (SMCRA). The inventory contains information on the location, type, and extent of AML impacts, as well as, information on the cost associated with the reclamation of those problems. The inventory is based upon field surveys by State, Tribal, and OSMRE program officials. It is dynamic to the extent that it is modified as new problems are identified and existing problems are reclaimed.

Date of Government Version: 09/10/2018
Date Data Arrived at EDR: 09/11/2018
Date Made Active in Reports: 09/14/2018
Number of Days to Update: 3

Source: Department of Interior
Telephone: 202-208-2609
Last EDR Contact: 12/19/2018
Next Scheduled EDR Contact: 03/25/2019
Data Release Frequency: Quarterly

FINDS: Facility Index System/Facility Registry System

Facility Index System. FINDS contains both facility information and 'pointers' to other sources that contain more detail. EDR includes the following FINDS databases in this report: PCS (Permit Compliance System), AIRS (Aerometric Information Retrieval System), DOCKET (Enforcement Docket used to manage and track information on civil judicial enforcement cases for all environmental statutes), FURS (Federal Underground Injection Control), C-DOCKET (Criminal Docket System used to track criminal enforcement actions for all environmental statutes), FFIS (Federal Facilities Information System), STATE (State Environmental Laws and Statutes), and PADS (PCB Activity Data System).

Date of Government Version: 08/07/2018
Date Data Arrived at EDR: 09/05/2018
Date Made Active in Reports: 10/05/2018
Number of Days to Update: 30

Source: EPA
Telephone: (415) 947-8000
Last EDR Contact: 01/08/2019
Next Scheduled EDR Contact: 03/18/2019
Data Release Frequency: Quarterly

ECHO: Enforcement & Compliance History Information

ECHO provides integrated compliance and enforcement information for about 800,000 regulated facilities nationwide.

Date of Government Version: 09/02/2018
Date Data Arrived at EDR: 09/05/2018
Date Made Active in Reports: 09/14/2018
Number of Days to Update: 9

Source: Environmental Protection Agency
Telephone: 202-564-2280
Last EDR Contact: 01/07/2019
Next Scheduled EDR Contact: 03/18/2019
Data Release Frequency: Quarterly

DOCKET HWC: Hazardous Waste Compliance Docket Listing

A complete list of the Federal Agency Hazardous Waste Compliance Docket Facilities.

Date of Government Version: 05/31/2018
Date Data Arrived at EDR: 07/26/2018
Date Made Active in Reports: 10/05/2018
Number of Days to Update: 71

Source: Environmental Protection Agency
Telephone: 202-564-0527
Last EDR Contact: 11/30/2018
Next Scheduled EDR Contact: 03/11/2019
Data Release Frequency: Varies

UXO: Unexploded Ordnance Sites
A listing of unexploded ordnance site locations

Date of Government Version: 09/30/2017
Date Data Arrived at EDR: 06/19/2018
Date Made Active in Reports: 09/14/2018
Number of Days to Update: 87
Source: Department of Defense
Telephone: 703-704-1564
Last EDR Contact: 10/15/2018
Next Scheduled EDR Contact: 01/28/2019
Data Release Frequency: Varies

FUELS PROGRAM: EPA Fuels Program Registered Listing
This listing includes facilities that are registered under the Part 80 (Code of Federal Regulations) EPA Fuels Programs. All companies now are required to submit new and updated registrations.

Date of Government Version: 08/22/2018
Date Data Arrived at EDR: 08/22/2018
Date Made Active in Reports: 10/05/2018
Number of Days to Update: 44
Source: EPA
Telephone: 800-385-6164
Last EDR Contact: 11/19/2018
Next Scheduled EDR Contact: 03/04/2019
Data Release Frequency: Quarterly

CA BOND EXP. PLAN: Bond Expenditure Plan
Department of Health Services developed a site-specific expenditure plan as the basis for an appropriation of Hazardous Substance Cleanup Bond Act funds. It is not updated.

Date of Government Version: 01/01/1989
Date Data Arrived at EDR: 07/27/1994
Date Made Active in Reports: 08/02/1994
Number of Days to Update: 6
Source: Department of Health Services
Telephone: 916-255-2118
Last EDR Contact: 05/31/1994
Next Scheduled EDR Contact: N/A
Data Release Frequency: No Update Planned

CORTESE: "Cortese" Hazardous Waste & Substances Sites List
The sites for the list are designated by the State Water Resource Control Board (LUST), the Integrated Waste Board (SWF/LS), and the Department of Toxic Substances Control (Cal-Sites).

Date of Government Version: 09/24/2018
Date Data Arrived at EDR: 09/25/2018
Date Made Active in Reports: 10/16/2018
Number of Days to Update: 21
Source: CAL EPA/Office of Emergency Information
Telephone: 916-323-3400
Last EDR Contact: 12/21/2018
Next Scheduled EDR Contact: 04/08/2019
Data Release Frequency: Quarterly

CUPA SAN FRANCISCO CO: CUPA Facility Listing
Cupa facilities

Date of Government Version: 09/11/2018
Date Data Arrived at EDR: 09/12/2018
Date Made Active in Reports: 09/19/2018
Number of Days to Update: 7
Source: San Francisco County Department of Environmental Health
Telephone: 415-252-3896
Last EDR Contact: 11/01/2018
Next Scheduled EDR Contact: 02/18/2019
Data Release Frequency: Varies

CUPA LIVERMORE-PLEASANTON: CUPA Facility Listing
list of facilities associated with the various CUPA programs in Livermore-Pleasanton

Date of Government Version: 08/28/2018
Date Data Arrived at EDR: 08/30/2018
Date Made Active in Reports: 11/01/2018
Number of Days to Update: 63
Source: Livermore-Pleasanton Fire Department
Telephone: 925-454-2361
Last EDR Contact: 01/07/2019
Next Scheduled EDR Contact: 02/25/2019
Data Release Frequency: Varies

DRYCLEAN AVAQMD: Antelope Valley Air Quality Management District Drycleaner Listing
A listing of dry cleaners in the Antelope Valley Air Quality Management District.

Date of Government Version: 10/15/2018
Date Data Arrived at EDR: 10/16/2018
Date Made Active in Reports: 11/16/2018
Number of Days to Update: 31

Source: Antelope Valley Air Quality Management District
Telephone: 661-723-8070
Last EDR Contact: 11/29/2018
Next Scheduled EDR Contact: 03/18/2019
Data Release Frequency: Varies

DRYCLEAN SOUTH COAST: South Coast Air Quality Management District Drycleaner Listing
A listing of dry cleaners in the South Coast Air Quality Management District

Date of Government Version: 10/04/2018
Date Data Arrived at EDR: 10/05/2018
Date Made Active in Reports: 11/01/2018
Number of Days to Update: 27

Source: South Coast Air Quality Management District
Telephone: 909-396-3211
Last EDR Contact: 11/26/2018
Next Scheduled EDR Contact: 03/11/2019
Data Release Frequency: Varies

DRYCLEANERS: Cleaner Facilities
A list of drycleaner related facilities that have EPA ID numbers. These are facilities with certain SIC codes: power laundries, family and commercial; garment pressing and cleaner's agents; linen supply; coin-operated laundries and cleaning; drycleaning plants, except rugs; carpet and upholster cleaning; industrial launderers; laundry and garment services.

Date of Government Version: 08/30/2018
Date Data Arrived at EDR: 09/27/2018
Date Made Active in Reports: 11/01/2018
Number of Days to Update: 35

Source: Department of Toxic Substance Control
Telephone: 916-327-4498
Last EDR Contact: 11/29/2018
Next Scheduled EDR Contact: 03/18/2019
Data Release Frequency: Annually

EMI: Emissions Inventory Data
Toxics and criteria pollutant emissions data collected by the ARB and local air pollution agencies.

Date of Government Version: 12/31/2017
Date Data Arrived at EDR: 06/20/2018
Date Made Active in Reports: 08/06/2018
Number of Days to Update: 47

Source: California Air Resources Board
Telephone: 916-322-2990
Last EDR Contact: 12/21/2018
Next Scheduled EDR Contact: 04/01/2019
Data Release Frequency: Varies

ENF: Enforcement Action Listing
A listing of Water Board Enforcement Actions. Formal is everything except Oral/Verbal Communication, Notice of Violation, Expedited Payment Letter, and Staff Enforcement Letter.

Date of Government Version: 11/01/2018
Date Data Arrived at EDR: 11/02/2018
Date Made Active in Reports: 12/13/2018
Number of Days to Update: 41

Source: State Water Resoruces Control Board
Telephone: 916-445-9379
Last EDR Contact: 11/01/2018
Next Scheduled EDR Contact: 02/04/2019
Data Release Frequency: Varies

Financial Assurance 1: Financial Assurance Information Listing
Financial Assurance information

Date of Government Version: 10/19/2018
Date Data Arrived at EDR: 10/23/2018
Date Made Active in Reports: 11/30/2018
Number of Days to Update: 38

Source: Department of Toxic Substances Control
Telephone: 916-255-3628
Last EDR Contact: 10/22/2018
Next Scheduled EDR Contact: 02/04/2019
Data Release Frequency: Varies

Financial Assurance 2: Financial Assurance Information Listing
A listing of financial assurance information for solid waste facilities. Financial assurance is intended to ensure that resources are available to pay for the cost of closure, post-closure care, and corrective measures if the owner or operator of a regulated facility is unable or unwilling to pay.

Date of Government Version: 08/14/2018
Date Data Arrived at EDR: 08/16/2018
Date Made Active in Reports: 09/10/2018
Number of Days to Update: 25

Source: California Integrated Waste Management Board
Telephone: 916-341-6066
Last EDR Contact: 11/07/2018
Next Scheduled EDR Contact: 02/25/2019
Data Release Frequency: Varies

HAZNET: Facility and Manifest Data

Facility and Manifest Data. The data is extracted from the copies of hazardous waste manifests received each year by the DTSC. The annual volume of manifests is typically 700,000 - 1,000,000 annually, representing approximately 350,000 - 500,000 shipments. Data are from the manifests submitted without correction, and therefore many contain some invalid values for data elements such as generator ID, TSD ID, waste category, and disposal method. This database begins with calendar year 1993.

Date of Government Version: 12/31/2017
Date Data Arrived at EDR: 10/10/2018
Date Made Active in Reports: 11/16/2018
Number of Days to Update: 37

Source: California Environmental Protection Agency
Telephone: 916-255-1136
Last EDR Contact: 01/07/2019
Next Scheduled EDR Contact: 04/22/2019
Data Release Frequency: Annually

ICE: ICE

Contains data pertaining to the Permitted Facilities with Inspections / Enforcements sites tracked in Envirostor.

Date of Government Version: 08/20/2018
Date Data Arrived at EDR: 08/21/2018
Date Made Active in Reports: 09/10/2018
Number of Days to Update: 20

Source: Department of Toxic Subsances Control
Telephone: 877-786-9427
Last EDR Contact: 11/19/2018
Next Scheduled EDR Contact: 03/04/2019
Data Release Frequency: Quarterly

HIST CORTESE: Hazardous Waste & Substance Site List

The sites for the list are designated by the State Water Resource Control Board [LUST], the Integrated Waste Board [SWF/LS], and the Department of Toxic Substances Control [CALSITES]. This listing is no longer updated by the state agency.

Date of Government Version: 04/01/2001
Date Data Arrived at EDR: 01/22/2009
Date Made Active in Reports: 04/08/2009
Number of Days to Update: 76

Source: Department of Toxic Substances Control
Telephone: 916-323-3400
Last EDR Contact: 01/22/2009
Next Scheduled EDR Contact: N/A
Data Release Frequency: No Update Planned

HWP: EnviroStor Permitted Facilities Listing

Detailed information on permitted hazardous waste facilities and corrective action ("cleanups") tracked in EnviroStor.

Date of Government Version: 08/20/2018
Date Data Arrived at EDR: 08/21/2018
Date Made Active in Reports: 09/10/2018
Number of Days to Update: 20

Source: Department of Toxic Substances Control
Telephone: 916-323-3400
Last EDR Contact: 11/19/2018
Next Scheduled EDR Contact: 03/04/2019
Data Release Frequency: Quarterly

HWT: Registered Hazardous Waste Transporter Database

A listing of hazardous waste transporters. In California, unless specifically exempted, it is unlawful for any person to transport hazardous wastes unless the person holds a valid registration issued by DTSC. A hazardous waste transporter registration is valid for one year and is assigned a unique registration number.

Date of Government Version: 10/09/2018
Date Data Arrived at EDR: 10/10/2018
Date Made Active in Reports: 11/16/2018
Number of Days to Update: 37

Source: Department of Toxic Substances Control
Telephone: 916-440-7145
Last EDR Contact: 01/08/2019
Next Scheduled EDR Contact: 04/22/2019
Data Release Frequency: Quarterly

MINES: Mines Site Location Listing
A listing of mine site locations from the Office of Mine Reclamation.

Date of Government Version: 09/10/2018
Date Data Arrived at EDR: 09/12/2018
Date Made Active in Reports: 10/09/2018
Number of Days to Update: 27
Source: Department of Conservation
Telephone: 916-322-1080
Last EDR Contact: 12/12/2018
Next Scheduled EDR Contact: 03/25/2019
Data Release Frequency: Quarterly

MWMP: Medical Waste Management Program Listing
The Medical Waste Management Program (MWMP) ensures the proper handling and disposal of medical waste by permitting and inspecting medical waste Offsite Treatment Facilities (PDF) and Transfer Stations (PDF) throughout the state. MWMP also oversees all Medical Waste Transporters.

Date of Government Version: 08/28/2018
Date Data Arrived at EDR: 09/05/2018
Date Made Active in Reports: 10/03/2018
Number of Days to Update: 28
Source: Department of Public Health
Telephone: 916-558-1784
Last EDR Contact: 12/05/2018
Next Scheduled EDR Contact: 03/18/2019
Data Release Frequency: Varies

NPDES: NPDES Permits Listing
A listing of NPDES permits, including stormwater.

Date of Government Version: 11/12/2018
Date Data Arrived at EDR: 11/14/2018
Date Made Active in Reports: 12/13/2018
Number of Days to Update: 29
Source: State Water Resources Control Board
Telephone: 916-445-9379
Last EDR Contact: 11/14/2018
Next Scheduled EDR Contact: 02/25/2019
Data Release Frequency: Quarterly

PEST LIC: Pesticide Regulation Licenses Listing
A listing of licenses and certificates issued by the Department of Pesticide Regulation. The DPR issues licenses and/or certificates to: Persons and businesses that apply or sell pesticides; Pest control dealers and brokers; Persons who advise on agricultural pesticide applications.

Date of Government Version: 09/04/2018
Date Data Arrived at EDR: 09/05/2018
Date Made Active in Reports: 10/03/2018
Number of Days to Update: 28
Source: Department of Pesticide Regulation
Telephone: 916-445-4038
Last EDR Contact: 12/05/2018
Next Scheduled EDR Contact: 03/18/2019
Data Release Frequency: Quarterly

PROC: Certified Processors Database
A listing of certified processors.

Date of Government Version: 09/10/2018
Date Data Arrived at EDR: 09/12/2018
Date Made Active in Reports: 10/15/2018
Number of Days to Update: 33
Source: Department of Conservation
Telephone: 916-323-3836
Last EDR Contact: 12/12/2018
Next Scheduled EDR Contact: 03/25/2019
Data Release Frequency: Quarterly

NOTIFY 65: Proposition 65 Records
Listings of all Proposition 65 incidents reported to counties by the State Water Resources Control Board and the Regional Water Quality Control Board. This database is no longer updated by the reporting agency.

Date of Government Version: 09/19/2018
Date Data Arrived at EDR: 09/20/2018
Date Made Active in Reports: 10/19/2018
Number of Days to Update: 29
Source: State Water Resources Control Board
Telephone: 916-445-3846
Last EDR Contact: 12/12/2018
Next Scheduled EDR Contact: 04/01/2019
Data Release Frequency: No Update Planned

UIC: UIC Listing
A listing of wells identified as underground injection wells, in the California Oil and Gas Wells database.

Date of Government Version: 04/27/2018
Date Data Arrived at EDR: 06/13/2018
Date Made Active in Reports: 07/17/2018
Number of Days to Update: 34
Source: Deaprtment of Conservation
Telephone: 916-445-2408
Last EDR Contact: 12/14/2018
Next Scheduled EDR Contact: 03/25/2019
Data Release Frequency: Varies

WASTEWATER PITS: Oil Wastewater Pits Listing
Water officials discovered that oil producers have been dumping chemical-laden wastewater into hundreds of unlined pits that are operating without proper permits. Inspections completed by the Central Valley Regional Water Quality Control Board revealed the existence of previously unidentified waste sites. The water boards review found that more than one-third of the region's active disposal pits are operating without permission.

Date of Government Version: 05/08/2018
Date Data Arrived at EDR: 07/11/2018
Date Made Active in Reports: 09/13/2018
Number of Days to Update: 64
Source: RWQCB, Central Valley Region
Telephone: 559-445-5577
Last EDR Contact: 10/12/2018
Next Scheduled EDR Contact: 01/21/2019
Data Release Frequency: Varies

WDS: Waste Discharge System
Sites which have been issued waste discharge requirements.

Date of Government Version: 06/19/2007
Date Data Arrived at EDR: 06/20/2007
Date Made Active in Reports: 06/29/2007
Number of Days to Update: 9
Source: State Water Resources Control Board
Telephone: 916-341-5227
Last EDR Contact: 11/14/2018
Next Scheduled EDR Contact: 03/04/2019
Data Release Frequency: Quarterly

CERS: CalEPA Regulated Site Portal Data
The CalEPA Regulated Site Portal database combines data about environmentally regulated sites and facilities in California into a single database. It combines data from a variety of state and federal databases, and provides an overview of regulated activities across the spectrum of environmental programs for any given location in California. These activities include hazardous materials and waste, state and federal cleanups, impacted ground and surface waters, and toxic materials

Date of Government Version: 10/22/2018
Date Data Arrived at EDR: 10/23/2018
Date Made Active in Reports: 11/30/2018
Number of Days to Update: 38
Source: California Environmental Protection Agency
Telephone: 916-323-2514
Last EDR Contact: 10/23/2018
Next Scheduled EDR Contact: 02/04/2019
Data Release Frequency: Varies

WIP: Well Investigation Program Case List
Well Investigation Program case in the San Gabriel and San Fernando Valley area.

Date of Government Version: 07/03/2009
Date Data Arrived at EDR: 07/21/2009
Date Made Active in Reports: 08/03/2009
Number of Days to Update: 13
Source: Los Angeles Water Quality Control Board
Telephone: 213-576-6726
Last EDR Contact: 12/19/2018
Next Scheduled EDR Contact: 04/08/2019
Data Release Frequency: Varies

UIC GEO: Underground Injection Control Sites (GEOTRACKER)
Underground control injection sites

Date of Government Version: 09/10/2018
Date Data Arrived at EDR: 09/12/2018
Date Made Active in Reports: 10/09/2018
Number of Days to Update: 27
Source: State Water Resource Control Board
Telephone: 866-480-1028
Last EDR Contact: 12/12/2018
Next Scheduled EDR Contact: 03/25/2019
Data Release Frequency: Varies

OTHER OIL GAS: Other Oil & Gas Projects Sites (GEOTRACKER)
Other Oil & Gas Projects sites

Date of Government Version: 09/10/2018
Date Data Arrived at EDR: 09/12/2018
Date Made Active in Reports: 10/09/2018
Number of Days to Update: 27
Source: State Water Resources Control Board
Telephone: 866-480-1028
Last EDR Contact: 12/12/2018
Next Scheduled EDR Contact: 03/25/2019
Data Release Frequency: Varies

CIWQS: California Integrated Water Quality System
The California Integrated Water Quality System (CIWQS) is a computer system used by the State and Regional Water Quality Control Boards to track information about places of environmental interest, manage permits and other orders, track inspections, and manage violations and enforcement activities.

Date of Government Version: 09/04/2018
Date Data Arrived at EDR: 09/05/2018
Date Made Active in Reports: 10/02/2018
Number of Days to Update: 27
Source: State Water Resources Control Board
Telephone: 866-794-4977
Last EDR Contact: 12/04/2018
Next Scheduled EDR Contact: 03/18/2019
Data Release Frequency: Varies

WDR: Waste Discharge Requirements Listing
In general, the Waste Discharge Requirements (WDRs) Program (sometimes also referred to as the "Non Chapter 15 (Non 15) Program") regulates point discharges that are exempt pursuant to Subsection 20090 of Title 27 and not subject to the Federal Water Pollution Control Act. Exemptions from Title 27 may be granted for nine categories of discharges (e.g., sewage, wastewater, etc.) that meet, and continue to meet, the preconditions listed for each specific exemption. The scope of the WDRs Program also includes the discharge of wastes classified as inert, pursuant to section 20230 of Title 27.

Date of Government Version: 09/10/2018
Date Data Arrived at EDR: 09/12/2018
Date Made Active in Reports: 10/09/2018
Number of Days to Update: 27
Source: State Water Resources Control Board
Telephone: 916-341-5810
Last EDR Contact: 12/12/2018
Next Scheduled EDR Contact: 03/25/2019
Data Release Frequency: Quarterly

WELL STIM PROJ: Well Stimulation Project (GEOTRACKER)
Includes areas of groundwater monitoring plans, a depiction of the monitoring network, and the facilities, boundaries, and subsurface characteristics of the oilfield and the features (oil and gas wells, produced water ponds, UIC wells, water supply wells, etc?) being monitored

Date of Government Version: 09/10/2018
Date Data Arrived at EDR: 09/12/2018
Date Made Active in Reports: 10/09/2018
Number of Days to Update: 27
Source: State Water Resources Control Board
Telephone: 866-480-1028
Last EDR Contact: 12/12/2018
Next Scheduled EDR Contact: 03/25/2019
Data Release Frequency: Varies

PROJECT: Project Sites (GEOTRACKER)
Projects sites

Date of Government Version: 09/10/2018
Date Data Arrived at EDR: 09/12/2018
Date Made Active in Reports: 10/09/2018
Number of Days to Update: 27
Source: State Water Resources Control Board
Telephone: 866-480-1028
Last EDR Contact: 12/12/2018
Next Scheduled EDR Contact: 03/25/2019
Data Release Frequency: Varies

SAMPLING POINT: Sampling Point ? Public Sites (GEOTRACKER)
Sampling point - public sites

Date of Government Version: 09/10/2018
Date Data Arrived at EDR: 09/12/2018
Date Made Active in Reports: 10/09/2018
Number of Days to Update: 27
Source: State Water Resources Control Board
Telephone: 866-480-1028
Last EDR Contact: 12/12/2018
Next Scheduled EDR Contact: 03/25/2019
Data Release Frequency: Varies

NON-CASE INFO: Non-Case Information Sites (GEOTRACKER)
Non-Case Information sites

Date of Government Version: 09/10/2018
Date Data Arrived at EDR: 09/12/2018
Date Made Active in Reports: 10/09/2018
Number of Days to Update: 27

Source: State Water Resources Control Board
Telephone: 866-480-1028
Last EDR Contact: 12/12/2018
Next Scheduled EDR Contact: 03/25/2019
Data Release Frequency: Varies

MILITARY PRIV SITES: Military Privatized Sites (GEOTRACKER)
Military privatized sites

Date of Government Version: 09/10/2018
Date Data Arrived at EDR: 09/12/2018
Date Made Active in Reports: 10/09/2018
Number of Days to Update: 27

Source: State Water Resources Control Board
Telephone: 866-480-1028
Last EDR Contact: 12/12/2018
Next Scheduled EDR Contact: 03/25/2019
Data Release Frequency: Varies

PROD WATER PONDS: Produced Water Ponds Sites (GEOTRACKER)
Produced water ponds sites

Date of Government Version: 09/10/2018
Date Data Arrived at EDR: 09/12/2018
Date Made Active in Reports: 10/09/2018
Number of Days to Update: 27

Source: State Water Resources Control Board
Telephone: 866-480-1028
Last EDR Contact: 12/12/2018
Next Scheduled EDR Contact: 03/25/2019
Data Release Frequency: Varies

EDR HIGH RISK HISTORICAL RECORDS

EDR Exclusive Records

EDR MGP: EDR Proprietary Manufactured Gas Plants
The EDR Proprietary Manufactured Gas Plant Database includes records of coal gas plants (manufactured gas plants) compiled by EDR's researchers. Manufactured gas sites were used in the United States from the 1800's to 1950's to produce a gas that could be distributed and used as fuel. These plants used whale oil, rosin, coal, or a mixture of coal, oil, and water that also produced a significant amount of waste. Many of the byproducts of the gas production, such as coal tar (oily waste containing volatile and non-volatile chemicals), sludges, oils and other compounds are potentially hazardous to human health and the environment. The byproduct from this process was frequently disposed of directly at the plant site and can remain or spread slowly, serving as a continuous source of soil and groundwater contamination.

Date of Government Version: N/A
Date Data Arrived at EDR: N/A
Date Made Active in Reports: N/A
Number of Days to Update: N/A

Source: EDR, Inc.
Telephone: N/A
Last EDR Contact: N/A
Next Scheduled EDR Contact: N/A
Data Release Frequency: No Update Planned

EDR Hist Auto: EDR Exclusive Historical Auto Stations
EDR has searched selected national collections of business directories and has collected listings of potential gas station/filling station/service station sites that were available to EDR researchers. EDR's review was limited to those categories of sources that might, in EDR's opinion, include gas station/filling station/service station establishments. The categories reviewed included, but were not limited to gas, gas station, gasoline station, filling station, auto, automobile repair, auto service station, service station, etc. This database falls within a category of information EDR classifies as "High Risk Historical Records", or HRHR. EDR's HRHR effort presents unique and sometimes proprietary data about past sites and operations that typically create environmental concerns, but may not show up in current government records searches.

Date of Government Version: N/A
Date Data Arrived at EDR: N/A
Date Made Active in Reports: N/A
Number of Days to Update: N/A

Source: EDR, Inc.
Telephone: N/A
Last EDR Contact: N/A
Next Scheduled EDR Contact: N/A
Data Release Frequency: Varies

EDR Hist Cleaner: EDR Exclusive Historical Cleaners

EDR has searched selected national collections of business directories and has collected listings of potential dry cleaner sites that were available to EDR researchers. EDR's review was limited to those categories of sources that might, in EDR's opinion, include dry cleaning establishments. The categories reviewed included, but were not limited to dry cleaners, cleaners, laundry, laundromat, cleaning/laundry, wash & dry etc. This database falls within a category of information EDR classifies as "High Risk Historical Records", or HRHR. EDR's HRHR effort presents unique and sometimes proprietary data about past sites and operations that typically create environmental concerns, but may not show up in current government records searches.

Date of Government Version: N/A
Date Data Arrived at EDR: N/A
Date Made Active in Reports: N/A
Number of Days to Update: N/A

Source: EDR, Inc.
Telephone: N/A
Last EDR Contact: N/A
Next Scheduled EDR Contact: N/A
Data Release Frequency: Varies

EDR RECOVERED GOVERNMENT ARCHIVES

Exclusive Recovered Govt. Archives

RGA LF: Recovered Government Archive Solid Waste Facilities List

The EDR Recovered Government Archive Landfill database provides a list of landfills derived from historical databases and includes many records that no longer appear in current government lists. Compiled from Records formerly available from the Department of Resources Recycling and Recovery in California.

Date of Government Version: N/A
Date Data Arrived at EDR: 07/01/2013
Date Made Active in Reports: 01/13/2014
Number of Days to Update: 196

Source: Department of Resources Recycling and Recovery
Telephone: N/A
Last EDR Contact: 06/01/2012
Next Scheduled EDR Contact: N/A
Data Release Frequency: Varies

RGA LUST: Recovered Government Archive Leaking Underground Storage Tank

The EDR Recovered Government Archive Leaking Underground Storage Tank database provides a list of LUST incidents derived from historical databases and includes many records that no longer appear in current government lists. Compiled from Records formerly available from the State Water Resources Control Board in California.

Date of Government Version: N/A
Date Data Arrived at EDR: 07/01/2013
Date Made Active in Reports: 12/30/2013
Number of Days to Update: 182

Source: State Water Resources Control Board
Telephone: N/A
Last EDR Contact: 06/01/2012
Next Scheduled EDR Contact: N/A
Data Release Frequency: Varies

COUNTY RECORDS

ALAMEDA COUNTY:

CS ALAMEDA: Contaminated Sites

A listing of contaminated sites overseen by the Toxic Release Program (oil and groundwater contamination from chemical releases and spills) and the Leaking Underground Storage Tank Program (soil and ground water contamination from leaking petroleum USTs).

Date of Government Version: 10/05/2018
Date Data Arrived at EDR: 10/10/2018
Date Made Active in Reports: 11/01/2018
Number of Days to Update: 22

Source: Alameda County Environmental Health Services
Telephone: 510-567-6700
Last EDR Contact: 01/07/2019
Next Scheduled EDR Contact: 04/22/2019
Data Release Frequency: Semi-Annually

UST ALAMEDA: Underground Tanks

Underground storage tank sites located in Alameda county.

Date of Government Version: 10/05/2018
Date Data Arrived at EDR: 10/10/2018
Date Made Active in Reports: 11/02/2018
Number of Days to Update: 23

Source: Alameda County Environmental Health Services
Telephone: 510-567-6700
Last EDR Contact: 01/07/2019
Next Scheduled EDR Contact: 04/24/2047
Data Release Frequency: Semi-Annually

AMADOR COUNTY:

CUPA AMADOR: CUPA Facility List
Cupa Facility List

Date of Government Version: 07/01/2018
Date Data Arrived at EDR: 07/24/2018
Date Made Active in Reports: 08/20/2018
Number of Days to Update: 27

Source: Amador County Environmental Health
Telephone: 209-223-6439
Last EDR Contact: 01/04/2019
Next Scheduled EDR Contact: 03/18/2019
Data Release Frequency: Varies

BUTTE COUNTY:

CUPA BUTTE: CUPA Facility Listing
Cupa facility list.

Date of Government Version: 04/21/2017
Date Data Arrived at EDR: 04/25/2017
Date Made Active in Reports: 08/09/2017
Number of Days to Update: 106

Source: Public Health Department
Telephone: 530-538-7149
Last EDR Contact: 01/07/2019
Next Scheduled EDR Contact: 04/22/2019
Data Release Frequency: No Update Planned

CALVERAS COUNTY:

CUPA CALVERAS: CUPA Facility Listing
Cupa Facility Listing

Date of Government Version: 10/31/2018
Date Data Arrived at EDR: 12/04/2018
Date Made Active in Reports: 12/12/2018
Number of Days to Update: 8

Source: Calveras County Environmental Health
Telephone: 209-754-6399
Last EDR Contact: 12/21/2018
Next Scheduled EDR Contact: 04/08/2019
Data Release Frequency: Quarterly

COLUSA COUNTY:

CUPA COLUSA: CUPA Facility List
Cupa facility list.

Date of Government Version: 05/23/2018
Date Data Arrived at EDR: 05/24/2018
Date Made Active in Reports: 07/13/2018
Number of Days to Update: 50

Source: Health & Human Services
Telephone: 530-458-0396
Last EDR Contact: 11/14/2018
Next Scheduled EDR Contact: 02/18/2019
Data Release Frequency: Semi-Annually

CONTRA COSTA COUNTY:

SL CONTRA COSTA: Site List
List includes sites from the underground tank, hazardous waste generator and business plan/2185 programs.

Date of Government Version: 08/20/2018
Date Data Arrived at EDR: 08/21/2018
Date Made Active in Reports: 09/11/2018
Number of Days to Update: 21

Source: Contra Costa Health Services Department
Telephone: 925-646-2286
Last EDR Contact: 10/29/2018
Next Scheduled EDR Contact: 02/11/2019
Data Release Frequency: Semi-Annually

DEL NORTE COUNTY:

CUPA DEL NORTE: CUPA Facility List
Cupa Facility list

Date of Government Version: 08/16/2018
Date Data Arrived at EDR: 11/06/2018
Date Made Active in Reports: 11/14/2018
Number of Days to Update: 8

Source: Del Norte County Environmental Health Division
Telephone: 707-465-0426
Last EDR Contact: 10/25/2018
Next Scheduled EDR Contact: 02/11/2019
Data Release Frequency: Varies

EL DORADO COUNTY:

CUPA EL DORADO: CUPA Facility List
CUPA facility list.

Date of Government Version: 09/04/2018
Date Data Arrived at EDR: 09/05/2018
Date Made Active in Reports: 09/18/2018
Number of Days to Update: 13

Source: El Dorado County Environmental Management Department
Telephone: 530-621-6623
Last EDR Contact: 11/16/2018
Next Scheduled EDR Contact: 02/11/2019
Data Release Frequency: Varies

FRESNO COUNTY:

CUPA FRESNO: CUPA Resources List
Certified Unified Program Agency. CUPA's are responsible for implementing a unified hazardous materials and hazardous waste management regulatory program. The agency provides oversight of businesses that deal with hazardous materials, operate underground storage tanks or aboveground storage tanks.

Date of Government Version: 10/16/2018
Date Data Arrived at EDR: 10/18/2018
Date Made Active in Reports: 11/14/2018
Number of Days to Update: 27

Source: Dept. of Community Health
Telephone: 559-445-3271
Last EDR Contact: 12/26/2018
Next Scheduled EDR Contact: 04/15/2019
Data Release Frequency: Semi-Annually

GLENN COUNTY:

CUPA GLENN: CUPA Facility List
Cupa facility list

Date of Government Version: 01/22/2018
Date Data Arrived at EDR: 01/24/2018
Date Made Active in Reports: 03/14/2018
Number of Days to Update: 49

Source: Glenn County Air Pollution Control District
Telephone: 830-934-6500
Last EDR Contact: 10/22/2018
Next Scheduled EDR Contact: 02/04/2019
Data Release Frequency: Varies

HUMBOLDT COUNTY:

CUPA HUMBOLDT: CUPA Facility List
CUPA facility list.

Date of Government Version: 07/11/2018
Date Data Arrived at EDR: 07/13/2018
Date Made Active in Reports: 08/22/2018
Number of Days to Update: 40

Source: Humboldt County Environmental Health
Telephone: N/A
Last EDR Contact: 11/19/2018
Next Scheduled EDR Contact: 03/04/2019
Data Release Frequency: Semi-Annually

IMPERIAL COUNTY:

CUPA IMPERIAL: CUPA Facility List
Cupa facility list.

Date of Government Version: 10/22/2018
Date Data Arrived at EDR: 10/25/2018
Date Made Active in Reports: 11/14/2018
Number of Days to Update: 20

Source: San Diego Border Field Office
Telephone: 760-339-2777
Last EDR Contact: 10/22/2018
Next Scheduled EDR Contact: 02/04/2019
Data Release Frequency: Varies

INYO COUNTY:

CUPA INYO: CUPA Facility List
Cupa facility list.

Date of Government Version: 04/02/2018
Date Data Arrived at EDR: 04/03/2018
Date Made Active in Reports: 06/14/2018
Number of Days to Update: 72

Source: Inyo County Environmental Health Services
Telephone: 760-878-0238
Last EDR Contact: 11/14/2018
Next Scheduled EDR Contact: 03/04/2019
Data Release Frequency: Varies

KERN COUNTY:

UST KERN: Underground Storage Tank Sites & Tank Listing
Kern County Sites and Tanks Listing.

Date of Government Version: 11/02/2018
Date Data Arrived at EDR: 11/07/2018
Date Made Active in Reports: 12/14/2018
Number of Days to Update: 37

Source: Kern County Environment Health Services Department
Telephone: 661-862-8700
Last EDR Contact: 11/01/2018
Next Scheduled EDR Contact: 02/18/2019
Data Release Frequency: Quarterly

KINGS COUNTY:

CUPA KINGS: CUPA Facility List
A listing of sites included in the county's Certified Unified Program Agency database. California's Secretary for Environmental Protection established the unified hazardous materials and hazardous waste regulatory program as required by chapter 6.11 of the California Health and Safety Code. The Unified Program consolidates the administration, permits, inspections, and enforcement activities.

Date of Government Version: 11/21/2018
Date Data Arrived at EDR: 11/27/2018
Date Made Active in Reports: 12/12/2018
Number of Days to Update: 15

Source: Kings County Department of Public Health
Telephone: 559-584-1411
Last EDR Contact: 11/14/2018
Next Scheduled EDR Contact: 03/04/2019
Data Release Frequency: Varies

LAKE COUNTY:

CUPA LAKE: CUPA Facility List
Cupa facility list

Date of Government Version: 11/07/2018
Date Data Arrived at EDR: 11/08/2018
Date Made Active in Reports: 11/14/2018
Number of Days to Update: 6

Source: Lake County Environmental Health
Telephone: 707-263-1164
Last EDR Contact: 10/15/2018
Next Scheduled EDR Contact: 01/28/2019
Data Release Frequency: Varies

LASSEN COUNTY:

CUPA LASSEN: CUPA Facility List
Cupa facility list

Date of Government Version: 10/15/2018
Date Data Arrived at EDR: 10/23/2018
Date Made Active in Reports: 11/14/2018
Number of Days to Update: 22

Source: Lassen County Environmental Health
Telephone: 530-251-8528
Last EDR Contact: 10/22/2018
Next Scheduled EDR Contact: 02/04/2019
Data Release Frequency: Varies

LOS ANGELES COUNTY:

AOCONCERN: Key Areas of Concerns in Los Angeles County
San Gabriel Valley areas where VOC contamination is at or above the MCL as designated by region 9 EPA office. Date of Government Version: 3/30/2009 Exide Site area is a cleanup plan of lead-impacted soil surrounding the former Exide Facility as designated by the DTSC. Date of Government Version: 7/17/2017

Date of Government Version: 03/30/2009
Date Data Arrived at EDR: 03/31/2009
Date Made Active in Reports: 10/23/2009
Number of Days to Update: 206

Source: N/A
Telephone: N/A
Last EDR Contact: 12/12/2018
Next Scheduled EDR Contact: 04/01/2019
Data Release Frequency: No Update Planned

HMS LOS ANGELES: HMS: Street Number List
Industrial Waste and Underground Storage Tank Sites.

Date of Government Version: 09/20/2018
Date Data Arrived at EDR: 10/12/2018
Date Made Active in Reports: 11/16/2018
Number of Days to Update: 35

Source: Department of Public Works
Telephone: 626-458-3517
Last EDR Contact: 01/07/2019
Next Scheduled EDR Contact: 04/22/2019
Data Release Frequency: Semi-Annually

LF LOS ANGELES: List of Solid Waste Facilities
Solid Waste Facilities in Los Angeles County.

Date of Government Version: 10/15/2018
Date Data Arrived at EDR: 10/16/2018
Date Made Active in Reports: 11/16/2018
Number of Days to Update: 31

Source: La County Department of Public Works
Telephone: 818-458-5185
Last EDR Contact: 10/16/2018
Next Scheduled EDR Contact: 01/28/2019
Data Release Frequency: Varies

LF LOS ANGELES CITY: City of Los Angeles Landfills
Landfills owned and maintained by the City of Los Angeles.

Date of Government Version: 01/01/2018
Date Data Arrived at EDR: 05/01/2018
Date Made Active in Reports: 05/14/2018
Number of Days to Update: 13

Source: Engineering & Construction Division
Telephone: 213-473-7869
Last EDR Contact: 10/15/2018
Next Scheduled EDR Contact: 01/28/2019
Data Release Frequency: Varies

SITE MIT LOS ANGELES: Site Mitigation List
Industrial sites that have had some sort of spill or complaint.

Date of Government Version: 07/01/2018
Date Data Arrived at EDR: 10/16/2018
Date Made Active in Reports: 11/16/2018
Number of Days to Update: 31

Source: Community Health Services
Telephone: 323-890-7806
Last EDR Contact: 10/16/2018
Next Scheduled EDR Contact: 01/28/2019
Data Release Frequency: Annually

UST EL SEGUNDO: City of El Segundo Underground Storage Tank
Underground storage tank sites located in El Segundo city.

Date of Government Version: 01/21/2017
Date Data Arrived at EDR: 04/19/2017
Date Made Active in Reports: 05/10/2017
Number of Days to Update: 21

Source: City of El Segundo Fire Department
Telephone: 310-524-2236
Last EDR Contact: 10/15/2018
Next Scheduled EDR Contact: 01/28/2019
Data Release Frequency: Semi-Annually

UST LONG BEACH: City of Long Beach Underground Storage Tank
Underground storage tank sites located in the city of Long Beach.

Date of Government Version: 03/09/2017
Date Data Arrived at EDR: 03/10/2017
Date Made Active in Reports: 05/03/2017
Number of Days to Update: 54

Source: City of Long Beach Fire Department
Telephone: 562-570-2563
Last EDR Contact: 10/22/2018
Next Scheduled EDR Contact: 02/04/2019
Data Release Frequency: Annually

UST TORRANCE: City of Torrance Underground Storage Tank
Underground storage tank sites located in the city of Torrance.

Date of Government Version: 10/02/2018
Date Data Arrived at EDR: 10/05/2018
Date Made Active in Reports: 11/02/2018
Number of Days to Update: 28

Source: City of Torrance Fire Department
Telephone: 310-618-2973
Last EDR Contact: 01/07/2019
Next Scheduled EDR Contact: 04/22/2019
Data Release Frequency: Semi-Annually

MADERA COUNTY:

CUPA MADERA: CUPA Facility List
A listing of sites included in the county's Certified Unified Program Agency database. California's Secretary for Environmental Protection established the unified hazardous materials and hazardous waste regulatory program as required by chapter 6.11 of the California Health and Safety Code. The Unified Program consolidates the administration, permits, inspections, and enforcement activities.

Date of Government Version: 11/26/2018
Date Data Arrived at EDR: 11/27/2018
Date Made Active in Reports: 12/12/2018
Number of Days to Update: 15

Source: Madera County Environmental Health
Telephone: 559-675-7823
Last EDR Contact: 11/14/2018
Next Scheduled EDR Contact: 03/04/2019
Data Release Frequency: Varies

MARIN COUNTY:

UST MARIN: Underground Storage Tank Sites
Currently permitted USTs in Marin County.

Date of Government Version: 09/26/2018
Date Data Arrived at EDR: 10/04/2018
Date Made Active in Reports: 11/02/2018
Number of Days to Update: 29

Source: Public Works Department Waste Management
Telephone: 415-473-6647
Last EDR Contact: 12/27/2018
Next Scheduled EDR Contact: 04/15/2019
Data Release Frequency: Semi-Annually

MERCED COUNTY:

CUPA MERCED: CUPA Facility List
CUPA facility list.

Date of Government Version: 08/29/2018
Date Data Arrived at EDR: 08/31/2018
Date Made Active in Reports: 09/19/2018
Number of Days to Update: 19

Source: Merced County Environmental Health
Telephone: 209-381-1094
Last EDR Contact: 11/14/2018
Next Scheduled EDR Contact: 03/04/2019
Data Release Frequency: Varies

MONO COUNTY:

CUPA MONO: CUPA Facility List
CUPA Facility List

Date of Government Version: 07/18/2018
Date Data Arrived at EDR: 09/04/2018
Date Made Active in Reports: 09/19/2018
Number of Days to Update: 15

Source: Mono County Health Department
Telephone: 760-932-5580
Last EDR Contact: 12/06/2018
Next Scheduled EDR Contact: 03/11/2019
Data Release Frequency: Varies

MONTEREY COUNTY:

CUPA MONTEREY: CUPA Facility Listing
CUPA Program listing from the Environmental Health Division.

Date of Government Version: 10/29/2018
Date Data Arrived at EDR: 11/01/2018
Date Made Active in Reports: 11/16/2018
Number of Days to Update: 15

Source: Monterey County Health Department
Telephone: 831-796-1297
Last EDR Contact: 12/27/2018
Next Scheduled EDR Contact: 04/15/2019
Data Release Frequency: Varies

NAPA COUNTY:

LUST NAPA: Sites With Reported Contamination
A listing of leaking underground storage tank sites located in Napa county.

Date of Government Version: 01/09/2017
Date Data Arrived at EDR: 01/11/2017
Date Made Active in Reports: 03/02/2017
Number of Days to Update: 50

Source: Napa County Department of Environmental Management
Telephone: 707-253-4269
Last EDR Contact: 11/21/2018
Next Scheduled EDR Contact: 03/11/2019
Data Release Frequency: No Update Planned

UST NAPA: Closed and Operating Underground Storage Tank Sites
Underground storage tank sites located in Napa county.

Date of Government Version: 11/28/2018
Date Data Arrived at EDR: 11/30/2018
Date Made Active in Reports: 12/14/2018
Number of Days to Update: 14

Source: Napa County Department of Environmental Management
Telephone: 707-253-4269
Last EDR Contact: 11/26/2018
Next Scheduled EDR Contact: 03/11/2019
Data Release Frequency: No Update Planned

NEVADA COUNTY:

CUPA NEVADA: CUPA Facility List
CUPA facility list.

Date of Government Version: 11/06/2018
Date Data Arrived at EDR: 11/08/2018
Date Made Active in Reports: 11/14/2018
Number of Days to Update: 6

Source: Community Development Agency
Telephone: 530-265-1467
Last EDR Contact: 10/25/2018
Next Scheduled EDR Contact: 02/11/2019
Data Release Frequency: Varies

ORANGE COUNTY:

IND_SITE ORANGE: List of Industrial Site Cleanups
Petroleum and non-petroleum spills.

Date of Government Version: 10/04/2018
Date Data Arrived at EDR: 11/14/2018
Date Made Active in Reports: 12/13/2018
Number of Days to Update: 29

Source: Health Care Agency
Telephone: 714-834-3446
Last EDR Contact: 11/05/2018
Next Scheduled EDR Contact: 02/18/2019
Data Release Frequency: Annually

LUST ORANGE: List of Underground Storage Tank Cleanups
Orange County Underground Storage Tank Cleanups (LUST).

Date of Government Version: 10/04/2018
Date Data Arrived at EDR: 11/14/2018
Date Made Active in Reports: 12/13/2018
Number of Days to Update: 29

Source: Health Care Agency
Telephone: 714-834-3446
Last EDR Contact: 11/05/2018
Next Scheduled EDR Contact: 02/18/2019
Data Release Frequency: Quarterly

UST ORANGE: List of Underground Storage Tank Facilities
Orange County Underground Storage Tank Facilities (UST).

Date of Government Version: 10/04/2018
Date Data Arrived at EDR: 11/06/2018
Date Made Active in Reports: 12/14/2018
Number of Days to Update: 38

Source: Health Care Agency
Telephone: 714-834-3446
Last EDR Contact: 11/06/2018
Next Scheduled EDR Contact: 02/18/2019
Data Release Frequency: Quarterly

PLACER COUNTY:

MS PLACER: Master List of Facilities
List includes aboveground tanks, underground tanks and cleanup sites.

Date of Government Version: 09/04/2018
Date Data Arrived at EDR: 09/06/2018
Date Made Active in Reports: 10/03/2018
Number of Days to Update: 27

Source: Placer County Health and Human Services
Telephone: 530-745-2363
Last EDR Contact: 11/29/2018
Next Scheduled EDR Contact: 03/18/2019
Data Release Frequency: Semi-Annually

PLUMAS COUNTY:

CUPA PLUMAS: CUPA Facility List
Plumas County CUPA Program facilities.

Date of Government Version: 07/19/2018
Date Data Arrived at EDR: 07/25/2018
Date Made Active in Reports: 09/05/2018
Number of Days to Update: 42

Source: Plumas County Environmental Health
Telephone: 530-283-6355
Last EDR Contact: 10/22/2018
Next Scheduled EDR Contact: 02/04/2019
Data Release Frequency: Varies

RIVERSIDE COUNTY:

LUST RIVERSIDE: Listing of Underground Tank Cleanup Sites
Riverside County Underground Storage Tank Cleanup Sites (LUST).

Date of Government Version: 10/10/2018
Date Data Arrived at EDR: 10/12/2018
Date Made Active in Reports: 10/16/2018
Number of Days to Update: 4

Source: Department of Environmental Health
Telephone: 951-358-5055
Last EDR Contact: 12/17/2018
Next Scheduled EDR Contact: 04/01/2019
Data Release Frequency: Quarterly

UST RIVERSIDE: Underground Storage Tank Tank List
Underground storage tank sites located in Riverside county.

Date of Government Version: 10/10/2018
Date Data Arrived at EDR: 10/12/2018
Date Made Active in Reports: 11/05/2018
Number of Days to Update: 24

Source: Department of Environmental Health
Telephone: 951-358-5055
Last EDR Contact: 12/17/2018
Next Scheduled EDR Contact: 04/01/2019
Data Release Frequency: Quarterly

SACRAMENTO COUNTY:

CS SACRAMENTO: Toxic Site Clean-Up List
List of sites where unauthorized releases of potentially hazardous materials have occurred.

Date of Government Version: 08/03/2018
Date Data Arrived at EDR: 10/02/2018
Date Made Active in Reports: 11/01/2018
Number of Days to Update: 30

Source: Sacramento County Environmental Management
Telephone: 916-875-8406
Last EDR Contact: 01/04/2019
Next Scheduled EDR Contact: 04/15/2019
Data Release Frequency: Quarterly

ML SACRAMENTO: Master Hazardous Materials Facility List
Any business that has hazardous materials on site - hazardous material storage sites, underground storage tanks, waste generators.

Date of Government Version: 08/23/2018
Date Data Arrived at EDR: 10/02/2018
Date Made Active in Reports: 11/02/2018
Number of Days to Update: 31

Source: Sacramento County Environmental Management
Telephone: 916-875-8406
Last EDR Contact: 12/28/2018
Next Scheduled EDR Contact: 04/15/2019
Data Release Frequency: Quarterly

SAN BENITO COUNTY:

CUPA SAN BENITO: CUPA Facility List
Cupa facility list

Date of Government Version: 11/15/2018
Date Data Arrived at EDR: 11/16/2018
Date Made Active in Reports: 12/13/2018
Number of Days to Update: 27

Source: San Benito County Environmental Health
Telephone: N/A
Last EDR Contact: 11/14/2018
Next Scheduled EDR Contact: 02/18/2019
Data Release Frequency: Varies

SAN BERNARDINO COUNTY:

PERMITS SAN BERNARDINO: Hazardous Material Permits
This listing includes underground storage tanks, medical waste handlers/generators, hazardous materials handlers, hazardous waste generators, and waste oil generators/handlers.

Date of Government Version: 07/27/2018
Date Data Arrived at EDR: 07/31/2018
Date Made Active in Reports: 09/10/2018
Number of Days to Update: 41

Source: San Bernardino County Fire Department Hazardous Materials Division
Telephone: 909-387-3041
Last EDR Contact: 11/05/2018
Next Scheduled EDR Contact: 02/18/2019
Data Release Frequency: Quarterly

SAN DIEGO COUNTY:

HMMD SAN DIEGO: Hazardous Materials Management Division Database

The database includes: HE58 - This report contains the business name, site address, business phone number, establishment 'H' permit number, type of permit, and the business status. HE17 - In addition to providing the same information provided in the HE58 listing, HE17 provides inspection dates, violations received by the establishment, hazardous waste generated, the quantity, method of storage, treatment/disposal of waste and the hauler, and information on underground storage tanks. Unauthorized Release List - Includes a summary of environmental contamination cases in San Diego County (underground tank cases, non-tank cases, groundwater contamination, and soil contamination are included.)

Date of Government Version: 06/04/2018
Date Data Arrived at EDR: 06/06/2018
Date Made Active in Reports: 07/17/2018
Number of Days to Update: 41

Source: Hazardous Materials Management Division
Telephone: 619-338-2268
Last EDR Contact: 12/05/2018
Next Scheduled EDR Contact: 03/18/2019
Data Release Frequency: Quarterly

LF SAN DIEGO: Solid Waste Facilities

San Diego County Solid Waste Facilities.

Date of Government Version: 04/18/2018
Date Data Arrived at EDR: 04/24/2018
Date Made Active in Reports: 06/19/2018
Number of Days to Update: 56

Source: Department of Health Services
Telephone: 619-338-2209
Last EDR Contact: 10/22/2018
Next Scheduled EDR Contact: 02/04/2019
Data Release Frequency: Varies

SAN DIEGO CO LOP: Local Oversight Program Listing

A listing of all LOP release sites that are or were under the County of San Diego's jurisdiction. Included are closed or transferred cases, open cases, and cases that did not have a case type indicated. The cases without a case type are mostly complaints; however, some of them could be LOP cases.

Date of Government Version: 10/22/2018
Date Data Arrived at EDR: 10/23/2018
Date Made Active in Reports: 11/30/2018
Number of Days to Update: 38

Source: Department of Environmental Health
Telephone: 858-505-6874
Last EDR Contact: 10/22/2018
Next Scheduled EDR Contact: 02/04/2019
Data Release Frequency: Varies

SAN DIEGO CO. SAM: Environmental Case Listing

The listing contains all underground tank release cases and projects pertaining to properties contaminated with hazardous substances that are actively under review by the Site Assessment and Mitigation Program.

Date of Government Version: 03/23/2010
Date Data Arrived at EDR: 06/15/2010
Date Made Active in Reports: 07/09/2010
Number of Days to Update: 24

Source: San Diego County Department of Environmental Health
Telephone: 619-338-2371
Last EDR Contact: 11/29/2018
Next Scheduled EDR Contact: 03/18/2019
Data Release Frequency: No Update Planned

SAN FRANCISCO COUNTY:

LUST SAN FRANCISCO: Local Oversite Facilities

A listing of leaking underground storage tank sites located in San Francisco county.

Date of Government Version: 09/19/2008
Date Data Arrived at EDR: 09/19/2008
Date Made Active in Reports: 09/29/2008
Number of Days to Update: 10

Source: Department Of Public Health San Francisco County
Telephone: 415-252-3920
Last EDR Contact: 11/01/2018
Next Scheduled EDR Contact: 02/18/2019
Data Release Frequency: Quarterly

UST SAN FRANCISCO: Underground Storage Tank Information

Underground storage tank sites located in San Francisco county.

Date of Government Version: 11/05/2018
Date Data Arrived at EDR: 11/06/2018
Date Made Active in Reports: 12/14/2018
Number of Days to Update: 38

Source: Department of Public Health
Telephone: 415-252-3920
Last EDR Contact: 11/01/2018
Next Scheduled EDR Contact: 02/18/2019
Data Release Frequency: Quarterly

SAN JOAQUIN COUNTY:

UST SAN JOAQUIN: San Joaquin Co. UST
A listing of underground storage tank locations in San Joaquin county.

Date of Government Version: 06/22/2018
Date Data Arrived at EDR: 06/26/2018
Date Made Active in Reports: 07/11/2018
Number of Days to Update: 15

Source: Environmental Health Department
Telephone: N/A
Last EDR Contact: 12/12/2018
Next Scheduled EDR Contact: 04/01/2019
Data Release Frequency: Semi-Annually

SAN LUIS OBISPO COUNTY:

CUPA SAN LUIS OBISPO: CUPA Facility List
Cupa Facility List.

Date of Government Version: 11/14/2018
Date Data Arrived at EDR: 11/15/2018
Date Made Active in Reports: 12/13/2018
Number of Days to Update: 28

Source: San Luis Obispo County Public Health Department
Telephone: 805-781-5596
Last EDR Contact: 11/14/2018
Next Scheduled EDR Contact: 03/04/2019
Data Release Frequency: Varies

SAN MATEO COUNTY:

BI SAN MATEO: Business Inventory
List includes Hazardous Materials Business Plan, hazardous waste generators, and underground storage tanks.

Date of Government Version: 09/18/2018
Date Data Arrived at EDR: 09/20/2018
Date Made Active in Reports: 11/01/2018
Number of Days to Update: 42

Source: San Mateo County Environmental Health Services Division
Telephone: 650-363-1921
Last EDR Contact: 12/12/2018
Next Scheduled EDR Contact: 03/25/2019
Data Release Frequency: Annually

LUST SAN MATEO: Fuel Leak List
A listing of leaking underground storage tank sites located in San Mateo county.

Date of Government Version: 09/18/2018
Date Data Arrived at EDR: 09/20/2018
Date Made Active in Reports: 10/17/2018
Number of Days to Update: 27

Source: San Mateo County Environmental Health Services Division
Telephone: 650-363-1921
Last EDR Contact: 09/10/2018
Next Scheduled EDR Contact: 12/24/2018
Data Release Frequency: Semi-Annually

SANTA BARBARA COUNTY:

CUPA SANTA BARBARA: CUPA Facility Listing
CUPA Program Listing from the Environmental Health Services division.

Date of Government Version: 09/08/2011
Date Data Arrived at EDR: 09/09/2011
Date Made Active in Reports: 10/07/2011
Number of Days to Update: 28

Source: Santa Barbara County Public Health Department
Telephone: 805-686-8167
Last EDR Contact: 11/14/2018
Next Scheduled EDR Contact: 03/04/2019
Data Release Frequency: Varies

SANTA CLARA COUNTY:

CUPA SANTA CLARA: Cupa Facility List
Cupa facility list

Date of Government Version: 11/16/2018
Date Data Arrived at EDR: 11/16/2018
Date Made Active in Reports: 12/13/2018
Number of Days to Update: 27

Source: Department of Environmental Health
Telephone: 408-918-1973
Last EDR Contact: 11/14/2018
Next Scheduled EDR Contact: 03/04/2019
Data Release Frequency: Varies

HIST LUST SANTA CLARA: HIST LUST - Fuel Leak Site Activity Report
A listing of open and closed leaking underground storage tanks. This listing is no longer updated by the county. Leaking underground storage tanks are now handled by the Department of Environmental Health.

Date of Government Version: 03/29/2005
Date Data Arrived at EDR: 03/30/2005
Date Made Active in Reports: 04/21/2005
Number of Days to Update: 22

Source: Santa Clara Valley Water District
Telephone: 408-265-2600
Last EDR Contact: 03/23/2009
Next Scheduled EDR Contact: 06/22/2009
Data Release Frequency: No Update Planned

LUST SANTA CLARA: LOP Listing
A listing of leaking underground storage tanks located in Santa Clara county.

Date of Government Version: 03/03/2014
Date Data Arrived at EDR: 03/05/2014
Date Made Active in Reports: 03/18/2014
Number of Days to Update: 13

Source: Department of Environmental Health
Telephone: 408-918-3417
Last EDR Contact: 11/21/2018
Next Scheduled EDR Contact: 03/11/2019
Data Release Frequency: Annually

SAN JOSE HAZMAT: Hazardous Material Facilities
Hazardous material facilities, including underground storage tank sites.

Date of Government Version: 11/01/2018
Date Data Arrived at EDR: 11/06/2018
Date Made Active in Reports: 12/14/2018
Number of Days to Update: 38

Source: City of San Jose Fire Department
Telephone: 408-535-7694
Last EDR Contact: 11/01/2018
Next Scheduled EDR Contact: 02/18/2019
Data Release Frequency: Annually

SANTA CRUZ COUNTY:

CUPA SANTA CRUZ: CUPA Facility List
CUPA facility listing.

Date of Government Version: 01/21/2017
Date Data Arrived at EDR: 02/22/2017
Date Made Active in Reports: 05/23/2017
Number of Days to Update: 90

Source: Santa Cruz County Environmental Health
Telephone: 831-464-2761
Last EDR Contact: 11/14/2018
Next Scheduled EDR Contact: 03/04/2019
Data Release Frequency: Varies

SHASTA COUNTY:

CUPA SHASTA: CUPA Facility List
Cupa Facility List.

Date of Government Version: 06/15/2017
Date Data Arrived at EDR: 06/19/2017
Date Made Active in Reports: 08/09/2017
Number of Days to Update: 51

Source: Shasta County Department of Resource Management
Telephone: 530-225-5789
Last EDR Contact: 11/14/2018
Next Scheduled EDR Contact: 03/04/2019
Data Release Frequency: Varies

SOLANO COUNTY:

LUST SOLANO: Leaking Underground Storage Tanks
A listing of leaking underground storage tank sites located in Solano county.

Date of Government Version: 08/29/2018
Date Data Arrived at EDR: 09/04/2018
Date Made Active in Reports: 10/17/2018
Number of Days to Update: 43

Source: Solano County Department of Environmental Management
Telephone: 707-784-6770
Last EDR Contact: 11/29/2018
Next Scheduled EDR Contact: 03/18/2019
Data Release Frequency: Quarterly

UST SOLANO: Underground Storage Tanks
Underground storage tank sites located in Solano county.

Date of Government Version: 11/29/2018
Date Data Arrived at EDR: 12/04/2018
Date Made Active in Reports: 12/14/2018
Number of Days to Update: 10

Source: Solano County Department of Environmental Management
Telephone: 707-784-6770
Last EDR Contact: 11/29/2018
Next Scheduled EDR Contact: 03/18/2019
Data Release Frequency: Quarterly

SONOMA COUNTY:

CUPA SONOMA: Cupa Facility List
Cupa Facility list

Date of Government Version: 09/24/2018
Date Data Arrived at EDR: 09/25/2018
Date Made Active in Reports: 10/16/2018
Number of Days to Update: 21

Source: County of Sonoma Fire & Emergency Services Department
Telephone: 707-565-1174
Last EDR Contact: 12/19/2018
Next Scheduled EDR Contact: 04/08/2019
Data Release Frequency: Varies

LUST SONOMA: Leaking Underground Storage Tank Sites
A listing of leaking underground storage tank sites located in Sonoma county.

Date of Government Version: 10/02/2018
Date Data Arrived at EDR: 10/04/2018
Date Made Active in Reports: 10/25/2018
Number of Days to Update: 21

Source: Department of Health Services
Telephone: 707-565-6565
Last EDR Contact: 01/07/2019
Next Scheduled EDR Contact: 04/08/2019
Data Release Frequency: Quarterly

STANISLAUS COUNTY:

CUPA STANISLAUS: CUPA Facility List
Cupa facility list

Date of Government Version: 08/14/2018
Date Data Arrived at EDR: 08/16/2018
Date Made Active in Reports: 08/24/2018
Number of Days to Update: 8

Source: Stanislaus County Department of Ennvironmental Protection
Telephone: 209-525-6751
Last EDR Contact: 10/15/2018
Next Scheduled EDR Contact: 01/28/2019
Data Release Frequency: Varies

SUTTER COUNTY:

UST SUTTER: Underground Storage Tanks
Underground storage tank sites located in Sutter county.

Date of Government Version: 09/18/2018
Date Data Arrived at EDR: 09/20/2018
Date Made Active in Reports: 10/25/2018
Number of Days to Update: 35

Source: Sutter County Department of Agriculture
Telephone: 530-822-7500
Last EDR Contact: 11/29/2018
Next Scheduled EDR Contact: 03/18/2019
Data Release Frequency: Semi-Annually

TEHAMA COUNTY:

CUPA TEHAMA: CUPA Facility List
Cupa facilities

Date of Government Version: 07/17/2018
Date Data Arrived at EDR: 08/02/2018
Date Made Active in Reports: 09/07/2018
Number of Days to Update: 36

Source: Tehama County Department of Environmental Health
Telephone: 530-527-8020
Last EDR Contact: 12/12/2018
Next Scheduled EDR Contact: 02/18/2019
Data Release Frequency: Varies

TRINITY COUNTY:

CUPA TRINITY: CUPA Facility List
Cupa facility list

Date of Government Version: 10/22/2018
Date Data Arrived at EDR: 10/25/2018
Date Made Active in Reports: 11/14/2018
Number of Days to Update: 20

Source: Department of Toxic Substances Control
Telephone: 760-352-0381
Last EDR Contact: 10/22/2018
Next Scheduled EDR Contact: 02/04/2019
Data Release Frequency: Varies

TULARE COUNTY:

CUPA TULARE: CUPA Facility List
Cupa program facilities

Date of Government Version: 09/13/2018
Date Data Arrived at EDR: 09/14/2018
Date Made Active in Reports: 09/19/2018
Number of Days to Update: 5

Source: Tulare County Environmental Health Services Division
Telephone: 559-624-7400
Last EDR Contact: 11/29/2018
Next Scheduled EDR Contact: 02/18/2019
Data Release Frequency: Varies

TUOLUMNE COUNTY:

CUPA TUOLUMNE: CUPA Facility List
Cupa facility list

Date of Government Version: 04/23/2018
Date Data Arrived at EDR: 04/25/2018
Date Made Active in Reports: 06/25/2018
Number of Days to Update: 61

Source: Divison of Environmental Health
Telephone: 209-533-5633
Last EDR Contact: 10/22/2018
Next Scheduled EDR Contact: 02/04/2019
Data Release Frequency: Varies

VENTURA COUNTY:

BWT VENTURA: Business Plan, Hazardous Waste Producers, and Operating Underground Tanks
The BWT list indicates by site address whether the Environmental Health Division has Business Plan (B), Waste Producer (W), and/or Underground Tank (T) information.

Date of Government Version: 09/26/2018
Date Data Arrived at EDR: 10/25/2018
Date Made Active in Reports: 11/30/2018
Number of Days to Update: 36

Source: Ventura County Environmental Health Division
Telephone: 805-654-2813
Last EDR Contact: 10/22/2018
Next Scheduled EDR Contact: 02/04/2019
Data Release Frequency: Quarterly

LF VENTURA: Inventory of Illegal Abandoned and Inactive Sites
Ventura County Inventory of Closed, Illegal Abandoned, and Inactive Sites.

Date of Government Version: 12/01/2011
Date Data Arrived at EDR: 12/01/2011
Date Made Active in Reports: 01/19/2012
Number of Days to Update: 49
Source: Environmental Health Division
Telephone: 805-654-2813
Last EDR Contact: 12/26/2018
Next Scheduled EDR Contact: 04/15/2019
Data Release Frequency: Annually

LUST VENTURA: Listing of Underground Tank Cleanup Sites
Ventura County Underground Storage Tank Cleanup Sites (LUST).

Date of Government Version: 05/29/2008
Date Data Arrived at EDR: 06/24/2008
Date Made Active in Reports: 07/31/2008
Number of Days to Update: 37
Source: Environmental Health Division
Telephone: 805-654-2813
Last EDR Contact: 11/07/2018
Next Scheduled EDR Contact: 02/25/2019
Data Release Frequency: Quarterly

MED WASTE VENTURA: Medical Waste Program List
To protect public health and safety and the environment from potential exposure to disease causing agents, the Environmental Health Division Medical Waste Program regulates the generation, handling, storage, treatment and disposal of medical waste throughout the County.

Date of Government Version: 09/25/2018
Date Data Arrived at EDR: 10/25/2018
Date Made Active in Reports: 11/30/2018
Number of Days to Update: 36
Source: Ventura County Resource Management Agency
Telephone: 805-654-2813
Last EDR Contact: 10/22/2018
Next Scheduled EDR Contact: 02/04/2019
Data Release Frequency: Quarterly

UST VENTURA: Underground Tank Closed Sites List
Ventura County Operating Underground Storage Tank Sites (UST)/Underground Tank Closed Sites List.

Date of Government Version: 09/04/2018
Date Data Arrived at EDR: 09/12/2018
Date Made Active in Reports: 10/04/2018
Number of Days to Update: 22
Source: Environmental Health Division
Telephone: 805-654-2813
Last EDR Contact: 12/12/2018
Next Scheduled EDR Contact: 03/25/2019
Data Release Frequency: Quarterly

YOLO COUNTY:

UST YOLO: Underground Storage Tank Comprehensive Facility Report
Underground storage tank sites located in Yolo county.

Date of Government Version: 10/15/2018
Date Data Arrived at EDR: 10/19/2018
Date Made Active in Reports: 11/05/2018
Number of Days to Update: 17
Source: Yolo County Department of Health
Telephone: 530-666-8646
Last EDR Contact: 12/26/2018
Next Scheduled EDR Contact: 04/15/2019
Data Release Frequency: Annually

YUBA COUNTY:

CUPA YUBA: CUPA Facility List
CUPA facility listing for Yuba County.

Date of Government Version: 11/05/2018
Date Data Arrived at EDR: 11/07/2018
Date Made Active in Reports: 11/14/2018
Number of Days to Update: 7
Source: Yuba County Environmental Health Department
Telephone: 530-749-7523
Last EDR Contact: 10/25/2018
Next Scheduled EDR Contact: 02/11/2019
Data Release Frequency: Varies

OTHER DATABASE(S)

Depending on the geographic area covered by this report, the data provided in these specialty databases may or may not be complete. For example, the existence of wetlands information data in a specific report does not mean that all wetlands in the area covered by the report are included. Moreover, the absence of any reported wetlands information does not necessarily mean that wetlands do not exist in the area covered by the report.

CT MANIFEST: Hazardous Waste Manifest Data

Facility and manifest data. Manifest is a document that lists and tracks hazardous waste from the generator through transporters to a tsd facility.

Date of Government Version: 11/12/2018
Date Data Arrived at EDR: 11/14/2018
Date Made Active in Reports: 12/04/2018
Number of Days to Update: 20

Source: Department of Energy & Environmental Protection
Telephone: 860-424-3375
Last EDR Contact: 11/14/2018
Next Scheduled EDR Contact: 02/25/2019
Data Release Frequency: No Update Planned

NJ MANIFEST: Manifest Information

Hazardous waste manifest information.

Date of Government Version: 12/31/2017
Date Data Arrived at EDR: 07/13/2018
Date Made Active in Reports: 08/01/2018
Number of Days to Update: 19

Source: Department of Environmental Protection
Telephone: N/A
Last EDR Contact: 01/07/2019
Next Scheduled EDR Contact: 04/22/2019
Data Release Frequency: Annually

NY MANIFEST: Facility and Manifest Data

Manifest is a document that lists and tracks hazardous waste from the generator through transporters to a TSD facility.

Date of Government Version: 10/01/2018
Date Data Arrived at EDR: 10/31/2018
Date Made Active in Reports: 12/20/2018
Number of Days to Update: 50

Source: Department of Environmental Conservation
Telephone: 518-402-8651
Last EDR Contact: 10/31/2018
Next Scheduled EDR Contact: 02/11/2019
Data Release Frequency: Quarterly

PA MANIFEST: Manifest Information

Hazardous waste manifest information.

Date of Government Version: 12/31/2017
Date Data Arrived at EDR: 10/23/2018
Date Made Active in Reports: 11/27/2018
Number of Days to Update: 35

Source: Department of Environmental Protection
Telephone: 717-783-8990
Last EDR Contact: 10/15/2018
Next Scheduled EDR Contact: 01/28/2019
Data Release Frequency: Annually

RI MANIFEST: Manifest information

Hazardous waste manifest information

Date of Government Version: 12/31/2017
Date Data Arrived at EDR: 02/23/2018
Date Made Active in Reports: 04/09/2018
Number of Days to Update: 45

Source: Department of Environmental Management
Telephone: 401-222-2797
Last EDR Contact: 11/16/2018
Next Scheduled EDR Contact: 03/04/2019
Data Release Frequency: Annually

WI MANIFEST: Manifest Information

Hazardous waste manifest information.

Date of Government Version: 12/31/2017
Date Data Arrived at EDR: 06/15/2018
Date Made Active in Reports: 07/09/2018
Number of Days to Update: 24

Source: Department of Natural Resources
Telephone: N/A
Last EDR Contact: 12/07/2018
Next Scheduled EDR Contact: 03/25/2019
Data Release Frequency: Annually

Oil/Gas Pipelines
Source: PennWell Corporation
Petroleum Bundle (Crude Oil, Refined Products, Petrochemicals, Gas Liquids (LPG/NGL), and Specialty Gases (Miscellaneous)) N = Natural Gas Bundle (Natural Gas, Gas Liquids (LPG/NGL), and Specialty Gases (Miscellaneous)). This map includes information copyrighted by PennWell Corporation. This information is provided on a best effort basis and PennWell Corporation does not guarantee its accuracy nor warrant its fitness for any particular purpose. Such information has been reprinted with the permission of PennWell.

Electric Power Transmission Line Data
Source: PennWell Corporation
This map includes information copyrighted by PennWell Corporation. This information is provided on a best effort basis and PennWell Corporation does not guarantee its accuracy nor warrant its fitness for any particular purpose. Such information has been reprinted with the permission of PennWell.

Sensitive Receptors: There are individuals deemed sensitive receptors due to their fragile immune systems and special sensitivity to environmental discharges. These sensitive receptors typically include the elderly, the sick, and children. While the location of all sensitive receptors cannot be determined, EDR indicates those buildings and facilities - schools, daycares, hospitals, medical centers, and nursing homes - where individuals who are sensitive receptors are likely to be located.

AHA Hospitals:
Source: American Hospital Association, Inc.
Telephone: 312-280-5991
The database includes a listing of hospitals based on the American Hospital Association's annual survey of hospitals.

Medical Centers: Provider of Services Listing
Source: Centers for Medicare & Medicaid Services
Telephone: 410-786-3000
A listing of hospitals with Medicare provider number, produced by Centers of Medicare & Medicaid Services, a federal agency within the U.S. Department of Health and Human Services.

Nursing Homes
Source: National Institutes of Health
Telephone: 301-594-6248
Information on Medicare and Medicaid certified nursing homes in the United States.

Public Schools
Source: National Center for Education Statistics
Telephone: 202-502-7300
The National Center for Education Statistics' primary database on elementary and secondary public education in the United States. It is a comprehensive, annual, national statistical database of all public elementary and secondary schools and school districts, which contains data that are comparable across all states.

Private Schools
Source: National Center for Education Statistics
Telephone: 202-502-7300
The National Center for Education Statistics' primary database on private school locations in the United States.

Daycare Centers: Licensed Facilities
Source: Department of Social Services
Telephone: 916-657-4041

Flood Zone Data: This data was obtained from the Federal Emergency Management Agency (FEMA). It depicts 100-year and 500-year flood zones as defined by FEMA. It includes the National Flood Hazard Layer (NFHL) which incorporates Flood Insurance Rate Map (FIRM) data and Q3 data from FEMA in areas not covered by NFHL.
Source: FEMA
Telephone: 877-336-2627
Date of Government Version: 2003, 2015

NWI: National Wetlands Inventory. This data, available in select counties across the country, was obtained by EDR in 2002, 2005 and 2010 from the U.S. Fish and Wildlife Service.

State Wetlands Data: Wetland Inventory
Source: Department of Fish and Wildlife
Telephone: 916-445-0411

GOVERNMENT RECORDS SEARCHED / DATA CURRENCY TRACKING

Current USGS 7.5 Minute Topographic Map
Source: U.S. Geological Survey

STREET AND ADDRESS INFORMATION

© 2015 TomTom North America, Inc. All rights reserved. This material is proprietary and the subject of copyright protection and other intellectual property rights owned by or licensed to Tele Atlas North America, Inc. The use of this material is subject to the terms of a license agreement. You will be held liable for any unauthorized copying or disclosure of this material.

GEOCHECK ®- PHYSICAL SETTING SOURCE ADDENDUM

TARGET PROPERTY ADDRESS

SUNSET CAMPUS DESKTOP
4950 SUNSET BOULEVARD
LOS ANGELES, CA 90027

TARGET PROPERTY COORDINATES

Latitude (North):	34.09763 - 34° 5' 51.47''
Longitude (West):	118.297794 - 118° 17' 52.06''
Universal Tranverse Mercator:	Zone 11
UTM X (Meters):	380282.3
UTM Y (Meters):	3773546.5
Elevation:	373 ft. above sea level

USGS TOPOGRAPHIC MAP

Target Property Map:	5630741 HOLLYWOOD, CA
Version Date:	2012

EDR's GeoCheck Physical Setting Source Addendum is provided to assist the environmental professional in forming an opinion about the impact of potential contaminant migration.

Assessment of the impact of contaminant migration generally has two principle investigative components:

1. Groundwater flow direction, and
2. Groundwater flow velocity.

Groundwater flow direction may be impacted by surface topography, hydrology, hydrogeology, characteristics of the soil, and nearby wells. Groundwater flow velocity is generally impacted by the nature of the geologic strata.

GEOCHECK® - PHYSICAL SETTING SOURCE SUMMARY

GROUNDWATER FLOW DIRECTION INFORMATION

Groundwater flow direction for a particular site is best determined by a qualified environmental professional using site-specific well data. If such data is not reasonably ascertainable, it may be necessary to rely on other sources of information, such as surface topographic information, hydrologic information, hydrogeologic data collected on nearby properties, and regional groundwater flow information (from deep aquifers).


TOPOGRAPHIC INFORMATION

Surface topography may be indicative of the direction of surficial groundwater flow. This information can be used to assist the environmental professional in forming an opinion about the impact of nearby contaminated properties or, should contamination exist on the target property, what downgradient sites might be impacted.

TARGET PROPERTY TOPOGRAPHY

General Topographic Gradient: General SSW

SURROUNDING TOPOGRAPHY: ELEVATION PROFILES

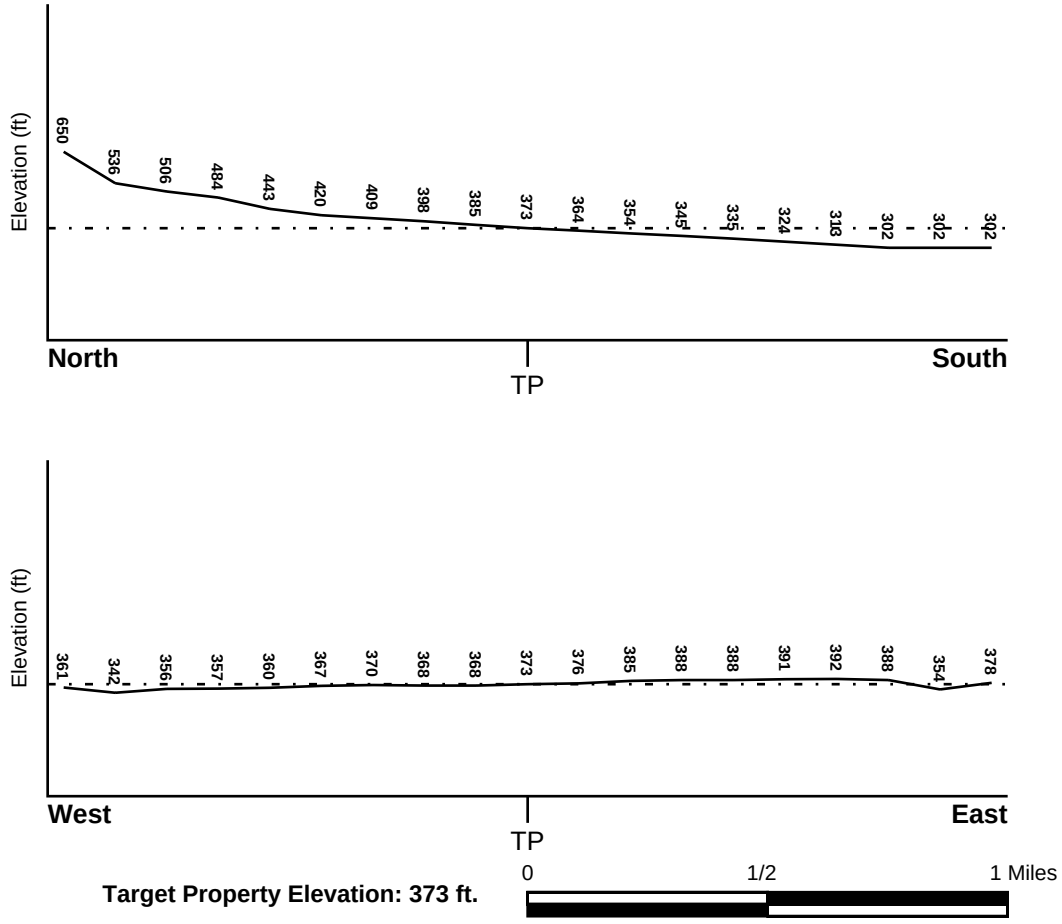

Source: Topography has been determined from the USGS 7.5' Digital Elevation Model and should be evaluated on a relative (not an absolute) basis. Relative elevation information between sites of close proximity should be field verified.

GEOCHECK® - PHYSICAL SETTING SOURCE SUMMARY

HYDROLOGIC INFORMATION

Surface water can act as a hydrologic barrier to groundwater flow. Such hydrologic information can be used to assist the environmental professional in forming an opinion about the impact of nearby contaminated properties or, should contamination exist on the target property, what downgradient sites might be impacted.

Refer to the Physical Setting Source Map following this summary for hydrologic information (major waterways and bodies of water).

FEMA FLOOD ZONE

Flood Plain Panel at Target Property	FEMA Source Type
06037C1610F	FEMA FIRM Flood data

Additional Panels in search area:	FEMA Source Type
06037C1605F	FEMA FIRM Flood data

NATIONAL WETLAND INVENTORY

NWI Quad at Target Property	NWI Electronic Data Coverage
HOLLYWOOD	YES - refer to the Overview Map and Detail Map

HYDROGEOLOGIC INFORMATION

Hydrogeologic information obtained by installation of wells on a specific site can often be an indicator of groundwater flow direction in the immediate area. Such hydrogeologic information can be used to assist the environmental professional in forming an opinion about the impact of nearby contaminated properties or, should contamination exist on the target property, what downgradient sites might be impacted.

Site-Specific Hydrogeological Data*:

Search Radius:	1.25 miles
Status:	Not found

AQUIFLOW®

Search Radius: 1.000 Mile.

EDR has developed the AQUIFLOW Information System to provide data on the general direction of groundwater flow at specific points. EDR has reviewed reports submitted by environmental professionals to regulatory authorities at select sites and has extracted the date of the report, groundwater flow direction as determined hydrogeologically, and the depth to water table.

MAP ID	LOCATION FROM TP	GENERAL DIRECTION GROUNDWATER FLOW
1	0 - 1/8 Mile WNW	S
1G	0 - 1/8 Mile WNW	S

For additional site information, refer to Physical Setting Source Map Findings.

* ©1996 Site−specific hydrogeological data gathered by CERCLIS Alerts, Inc., Bainbridge Island, WA. All rights reserved. All of the information and opinions presented are those of the cited EPA report(s), which were completed under a Comprehensive Environmental Response Compensation and Liability Information System (CERCLIS) investigation.

GEOCHECK® - PHYSICAL SETTING SOURCE SUMMARY

GROUNDWATER FLOW VELOCITY INFORMATION

Groundwater flow velocity information for a particular site is best determined by a qualified environmental professional using site specific geologic and soil strata data. If such data are not reasonably ascertainable, it may be necessary to rely on other sources of information, including geologic age identification, rock stratigraphic unit and soil characteristics data collected on nearby properties and regional soil information. In general, contaminant plumes move more quickly through sandy-gravelly types of soils than silty-clayey types of soils.

GEOLOGIC INFORMATION IN GENERAL AREA OF TARGET PROPERTY

Geologic information can be used by the environmental professional in forming an opinion about the relative speed at which contaminant migration may be occurring.

ROCK STRATIGRAPHIC UNIT

Era:	Cenozoic
System:	Tertiary
Series:	Miocene
Code:	Tm *(decoded above as Era, System & Series)*

GEOLOGIC AGE IDENTIFICATION

Category: Stratified Sequence

Geologic Age and Rock Stratigraphic Unit Source: P.G. Schruben, R.E. Arndt and W.J. Bawiec, Geology of the Conterminous U.S. at 1:2,500,000 Scale - a digital representation of the 1974 P.B. King and H.M. Beikman Map, USGS Digital Data Series DDS - 11 (1994).

DOMINANT SOIL COMPOSITION IN GENERAL AREA OF TARGET PROPERTY

The U.S. Department of Agriculture's (USDA) Soil Conservation Service (SCS) leads the National Cooperative Soil Survey (NCSS) and is responsible for collecting, storing, maintaining and distributing soil survey information for privately owned lands in the United States. A soil map in a soil survey is a representation of soil patterns in a landscape. Soil maps for STATSGO are compiled by generalizing more detailed (SSURGO) soil survey maps. The following information is based on Soil Conservation Service STATSGO data.

Soil Component Name: URBAN LAND

Soil Surface Texture: variable

Hydrologic Group: Not reported

Soil Drainage Class: Not reported

Hydric Status: Soil does not meet the requirements for a hydric soil.

Corrosion Potential - Uncoated Steel: Not Reported

Depth to Bedrock Min: > 10 inches

Depth to Bedrock Max: > 10 inches

GEOCHECK® - PHYSICAL SETTING SOURCE SUMMARY

Soil Layer Information							
	Boundary			Classification			
Layer	Upper	Lower	Soil Texture Class	AASHTO Group	Unified Soil	Permeability Rate (in/hr)	Soil Reaction (pH)
1	0 inches	6 inches	variable	Not reported	Not reported	Max: 0.00 Min: 0.00	Max: 0.00 Min: 0.00

OTHER SOIL TYPES IN AREA

Based on Soil Conservation Service STATSGO data, the following additional subordinant soil types may appear within the general area of target property.

Soil Surface Textures:
sandy loam
gravelly - sandy loam
silt loam
clay
fine sand
gravelly - sand
sand
fine sandy loam

Surficial Soil Types:
sandy loam
gravelly - sandy loam
silt loam
clay
fine sand
gravelly - sand
sand
fine sandy loam

Shallow Soil Types:
fine sandy loam
gravelly - loam
sandy clay
sandy clay loam
clay
silty clay
sand

Deeper Soil Types:
gravelly - sandy loam
sandy loam
very gravelly - sandy loam
stratified
very fine sandy loam
weathered bedrock
sand
gravelly - fine sandy loam
silty clay loam
clay loam

GEOCHECK® - PHYSICAL SETTING SOURCE SUMMARY

LOCAL / REGIONAL WATER AGENCY RECORDS

EDR Local/Regional Water Agency records provide water well information to assist the environmental professional in assessing sources that may impact ground water flow direction, and in forming an opinion about the impact of contaminant migration on nearby drinking water wells.

WELL SEARCH DISTANCE INFORMATION

DATABASE	SEARCH DISTANCE (miles)
Federal USGS	1.000
Federal FRDS PWS	Nearest PWS within 1 mile
State Database	1.000

FEDERAL USGS WELL INFORMATION

MAP ID	WELL ID	LOCATION FROM TP
No Wells Found		

FEDERAL FRDS PUBLIC WATER SUPPLY SYSTEM INFORMATION


MAP ID	WELL ID	LOCATION FROM TP
2	CA3900844	1/4 - 1/2 Mile ENE

Note: PWS System location is not always the same as well location.

STATE DATABASE WELL INFORMATION

MAP ID	WELL ID	LOCATION FROM TP
No Wells Found		

PHYSICAL SETTING SOURCE MAP - 5530473.2s

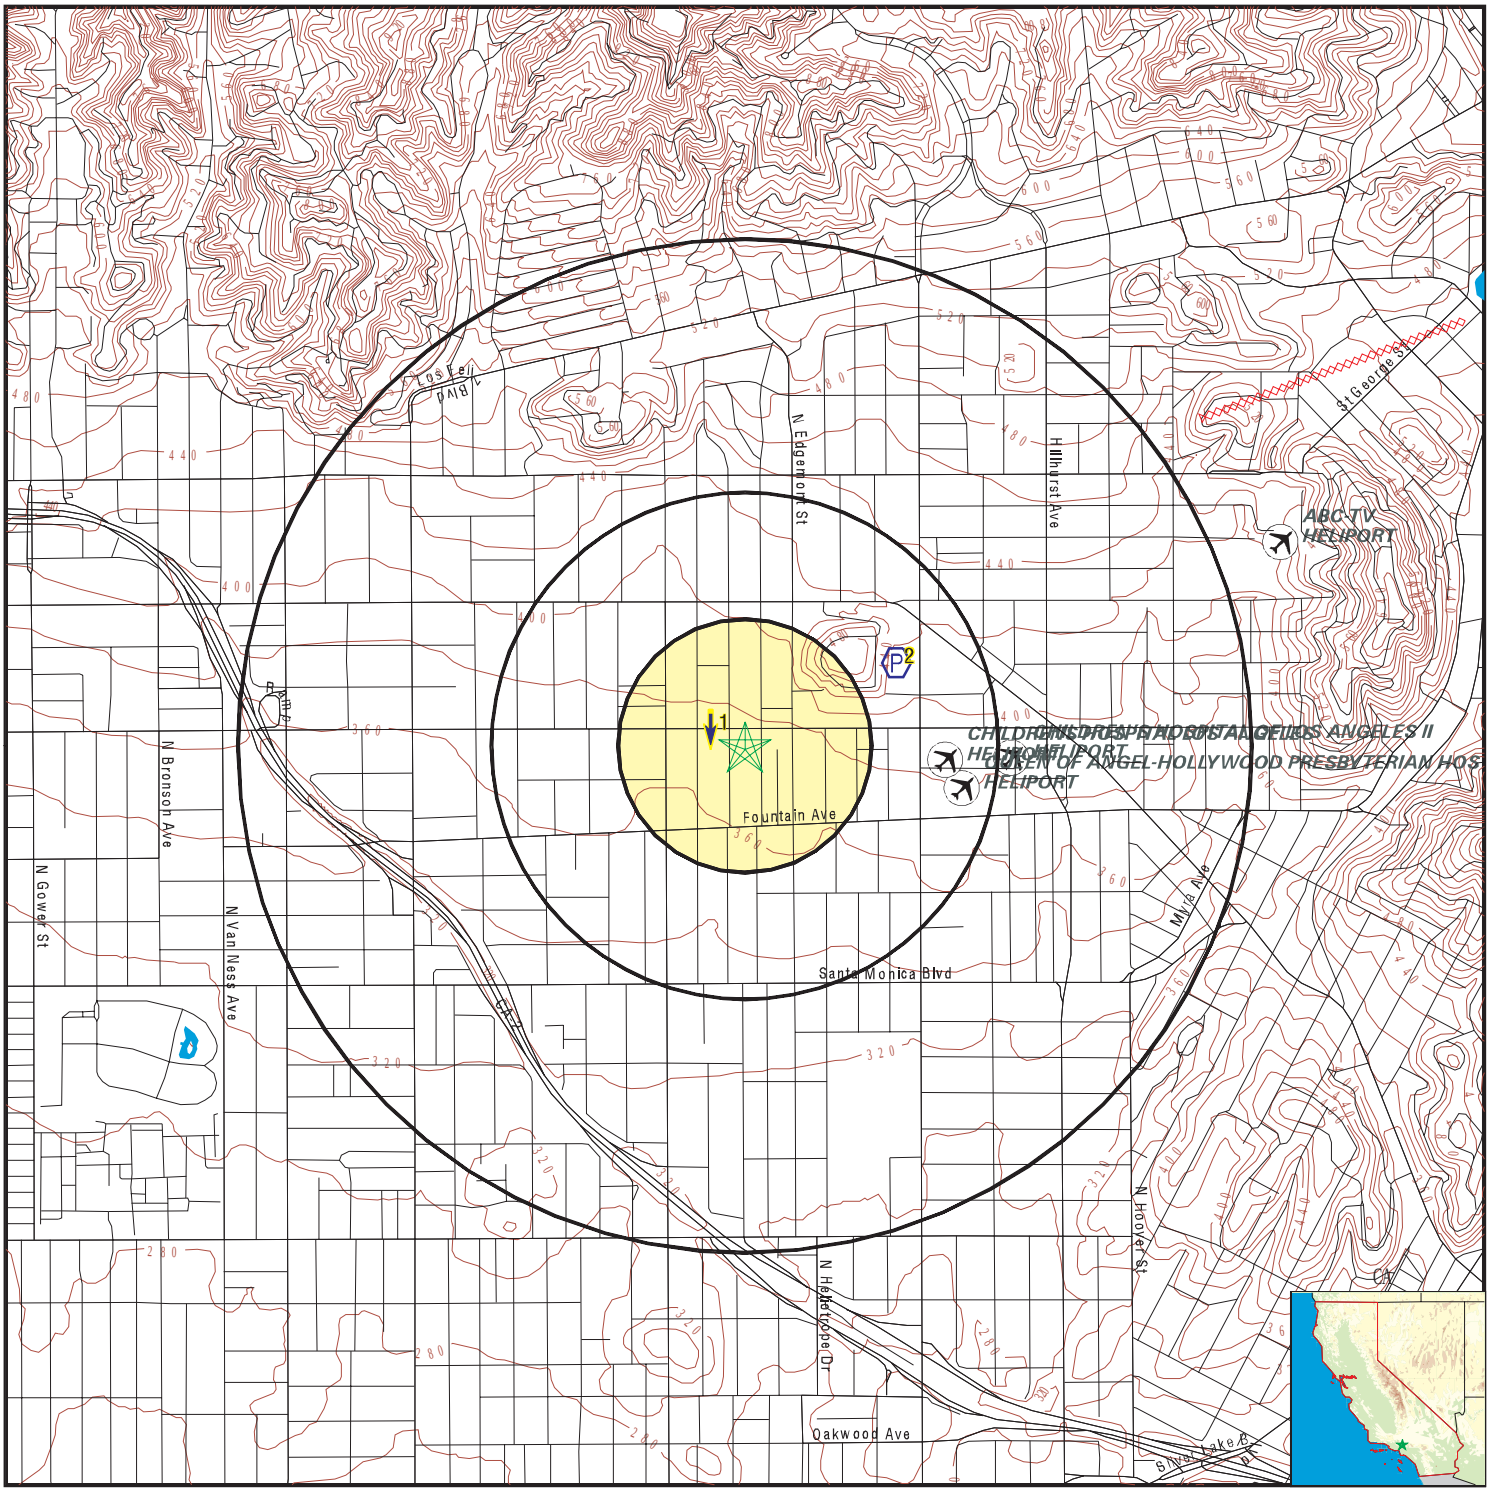

- County Boundary
- Major Roads
- Contour Lines
- Earthquake Fault Lines
- Airports
- Earthquake epicenter, Richter 5 or greater
- Water Wells
- Public Water Supply Wells
- Cluster of Multiple Icons

- Groundwater Flow Direction
- GI Indeterminate Groundwater Flow at Location
- GV Groundwater Flow Varies at Location
- HD Closest Hydrogeological Data
- Oil, gas or related wells

SITE NAME:	Sunset Campus Desktop	CLIENT:	Stantec
ADDRESS:	4950 Sunset Boulevard Los Angeles CA 90027	CONTACT:	Laura Butler
		INQUIRY #:	5530473.2s
LAT/LONG:	34.09763 / 118.297794	DATE:	January 09, 2019 4:48 pm

Copyright © 2019 EDR, Inc. © 2015 TomTom Rel. 2015.

GEOCHECK® - PHYSICAL SETTING SOURCE MAP FINDINGS

Map ID
Direction
Distance
Elevation

			Database	EDR ID Number
1 **WNW** **0 - 1/8 Mile** **Higher**	Site ID:	900270061	**AQUIFLOW**	**70467**
	Groundwater Flow:	S		
	Shallow Water Depth:	Not Reported		
	Deep Water Depth:	Not Reported		
	Average Water Depth:	18.6		
	Date:	06/28/1991		

2
ENE
1/4 - 1/2 Mile
Higher

FRDS PWS **CA3900844**

Epa region:	09	State:	CA
Pwsid:	CA3900844	Pwsname:	COUNTRY MANOR MHP
Cityserved:	Not Reported	Stateserved:	CA
Zipserved:	Not Reported	Fipscounty:	06077
Status:	Active	Retpopsrvd:	75
Pwssvcconn:	37	Psource longname:	Groundwater
Pwstype:	CWS	Owner:	Private
Contact:	HARVEY SEGAL	Contactorgname:	COUNTRY MANOR MHP
Contactphone:	2093683833	Contactaddress1:	100 N HOPE AVESTE #1
Contactaddress2:	Not Reported	Contactcity:	SANTA BARBARA
Contactstate:	CA	Contactzip:	93110
Pwsactivitycode:	A		

Pwsid:	CA3900844	Facid:	6
Facname:	AFTER FILTER	Factype:	Treatment_plant
Facactivitycode:	A	Trtobjective:	organics removal
Trtprocess:	activated carbon, granular		
Factypecode:	TP		

PWS ID:	CA3900844	PWS name:	COUNTRY MANOR MOBILE HOME PARK
Address:	Not Reported	Care of:	Not Reported
City:	LOS ANGELES	State:	CA
Zip:	90027	Owner:	COUNTRY MANOR MOBILE HOME PARK
Source code:	Ground water	Population:	75

PWS ID:	CA3900844	PWS type:	System Owner/Responsible Party
PWS name:	LEON SEGAL	PWS address:	Not Reported
PWS city:	LOS ANGELES	PWS state:	CA
PWS zip:	90027	PWS name:	COUNTRY MANOR MHP
PWS type code:	C	Retail population served:	75
Contact:	HARVEY SEGAL	Contact address:	100 N HOPE AVESTE #1
Contact address:	SANTA BARBARA	Contact city:	CA
Contact state:	93	Contact zip:	2093683833
Contact telephone:	Not Reported		

PWS ID:	CA3900844	Activity status:	Active
Date system activated:	7706	Date system deactivated:	Not Reported
Retail population:	00000075	System name:	COUNTRY MANOR MOBILE HOME PARK
System address:	LEON SEGAL	System address:	17251 TRETHEWAY
System city:	LOCKEFORD	System state:	CA
System zip:	95237		

Population served:	Under 101 Persons	Treatment:	Untreated

Latitude:	340600	Longitude:	1181730

Violation id:	0100003	Orig code:	S
State:	CA	Violation Year:	2001
Contamination code:	7000	Contamination Name:	Consumer Confidence Rule
Violation code:	71	Violation name:	CCR Complete Failure to Report
Rule code:	420	Rule name:	CCR
Violation measur:	Not Reported	Unit of measure:	Not Reported
State mcl:	Not Reported	Cmp bdt:	07/01/2001
Cmp edt:	Not Reported		

Violation id:	0200004	Orig code:	S
State:	CA	Violation Year:	2000
Contamination code:	5000	Contamination Name:	Lead and Copper Rule
Violation code:	51	Violation name:	Initial Tap Sampling for Pb and Cu
Rule code:	350	Rule name:	LCR
Violation measur:	Not Reported	Unit of measure:	Not Reported
State mcl:	Not Reported	Cmp bdt:	04/01/2000
Cmp edt:	Not Reported		

Violation id:	0200005	Orig code:	S
State:	CA	Violation Year:	2000
Contamination code:	5000	Contamination Name:	Lead and Copper Rule
Violation code:	51	Violation name:	Initial Tap Sampling for Pb and Cu
Rule code:	350	Rule name:	LCR
Violation measur:	Not Reported	Unit of measure:	Not Reported
State mcl:	Not Reported	Cmp bdt:	04/01/2000
Cmp edt:	Not Reported		

Violation id:	1000006	Orig code:	S
State:	CA	Violation Year:	2009
Contamination code:	7000	Contamination Name:	Consumer Confidence Rule
Violation code:	71	Violation name:	CCR Complete Failure to Report
Rule code:	420	Rule name:	CCR
Violation measur:	Not Reported	Unit of measure:	Not Reported
State mcl:	Not Reported	Cmp bdt:	07/01/2009
Cmp edt:	Not Reported		

Violation id:	95V0001	Orig code:	F
State:	CA	Violation Year:	1993
Contamination code:	5000	Contamination Name:	Lead and Copper Rule
Violation code:	51	Violation name:	Initial Tap Sampling for Pb and Cu
Rule code:	350	Rule name:	LCR
Violation measur:	0	Unit of measure:	Not Reported
State mcl:	0	Cmp bdt:	07/01/1993
Cmp edt:	04/04/2000		

System Name:	COUNTRY MANOR MHP	Violation Type:	71
Contaminant:	7000	Compliance Begin:	7/1/2001 0:00:00
Compliance End:	12/31/2025 0:00:00	Violation ID:	0100003
Enforcement Date:	No Enf Action as of	Enforcement Action:	10/17/2006 0:00:00

System Name:	COUNTRY MANOR MHP	Violation Type:	71
Contaminant:	7000	Compliance Begin:	7/1/2001 0:00:00
Compliance End:	12/31/2025 0:00:00	Violation ID:	0100003
Enforcement Date:	4/12/2007 0:00:00	Enforcement Action:	Not Reported

System Name:	COUNTRY MANOR MHP	Violation Type:	51
Contaminant:	5000	Compliance Begin:	04/01/00
Compliance End:	12/31/25	Violation ID:	0200004
Enforcement Date:	01/14/02	Enforcement Action:	SIE

System Name:	COUNTRY MANOR MHP	Violation Type:	51
Contaminant:	5000	Compliance Begin:	4/1/2000 0:00:00

Compliance End:	12/31/2025 0:00:00	Violation ID:	0200004
Enforcement Date:	1/14/2002 0:00:00	Enforcement Action:	SIE
System Name:	COUNTRY MANOR MHP	Violation Type:	51
Contaminant:	5000	Compliance Begin:	1993-07-01
Compliance End:	2000-04-04	Violation ID:	95V0001
Enforcement Date:	2000-04-04	Enforcement Action:	SOX
System Name:	COUNTRY MANOR MHP	Violation Type:	51
Contaminant:	5000	Compliance Begin:	1993-07-01
Compliance End:	2000-04-04	Violation ID:	95V0001
Enforcement Date:	2000-04-04	Enforcement Action:	SOX
System Name:	COUNTRY MANOR MHP	Violation Type:	51
Contaminant:	5000	Compliance Begin:	7/1/1993 0:00:00
Compliance End:	4/4/2000 0:00:00	Violation ID:	95V0001
Enforcement Date:	4/4/2000 0:00:00	Enforcement Action:	SOX
System Name:	COUNTRY MANOR MHP	Violation Type:	51
Contaminant:	5000	Compliance Begin:	07/01/93
Compliance End:	04/04/00	Violation ID:	95V0001
Enforcement Date:	04/04/00	Enforcement Action:	SOX
System Name:	COUNTRY MANOR MHP	Violation Type:	51
Contaminant:	5000	Compliance Begin:	1993-07-01
Compliance End:	2015-12-31	Violation ID:	95V0001
Enforcement Date:	Not Reported	Enforcement Action:	Not Reported
Violation ID:	0100003	Orig Code:	S
Enforcemnt FY:	2001	Enforcement Action:	07/01/2001
Enforcement Detail:	St Compliance achieved	Enforcement Category:	Resolving
Violation ID:	0200004	Orig Code:	S
Enforcemnt FY:	2002	Enforcement Action:	01/14/2002
Enforcement Detail:	St Violation/Reminder Notice		
Enforcement Category:	Informal		
Violation ID:	0200004	Orig Code:	S
Enforcemnt FY:	2002	Enforcement Action:	03/31/2002
Enforcement Detail:	St Compliance achieved	Enforcement Category:	Resolving
Violation ID:	0200005	Orig Code:	S
Enforcemnt FY:	2002	Enforcement Action:	03/31/2002
Enforcement Detail:	St Compliance achieved	Enforcement Category:	Resolving
Violation ID:	0200005	Orig Code:	S
Enforcemnt FY:	2002	Enforcement Action:	01/14/2002
Enforcement Detail:	St Violation/Reminder Notice		
Enforcement Category:	Informal		
Violation ID:	1000006	Orig Code:	S
Enforcemnt FY:	2010	Enforcement Action:	07/01/2010
Enforcement Detail:	St Violation/Reminder Notice		
Enforcement Category:	Informal		
Violation ID:	95V0001	Orig Code:	F
Enforcemnt FY:	2000	Enforcement Action:	04/04/2000
Enforcement Detail:	St Compliance achieved	Enforcement Category:	Resolving
PWS name:	COUNTRY MANOR MHP	Population served:	75
PWS type code:	C	Violation ID:	0100003
Contaminant:	7000	Violation type:	71

Compliance start date:	7/1/2001 0:00:00	Compliance end date:	12/31/2025 0:00:00
Enforcement date:	No Enf Action as of	Enforcement action:	7/8/2009 0:00:00
Violation measurement:	Not Reported		

PWS name:	COUNTRY MANOR MHP	Population served:	75
PWS type code:	C	Violation ID:	0200005
Contaminant:	LEAD & COPPER RULE	Violation type:	Initial Tap Sampling for Pb and Cu
Compliance start date:	4/1/2000 0:00:00	Compliance end date:	3/31/2002 0:00:00
Enforcement date:	1/14/2002 0:00:00	Enforcement action:	State Violation/Reminder Notice
Violation measurement:	Not Reported		

PWS name:	COUNTRY MANOR MHP	Population served:	75
PWS type code:	C	Violation ID:	0200005
Contaminant:	LEAD & COPPER RULE	Violation type:	Initial Tap Sampling for Pb and Cu
Compliance start date:	4/1/2000 0:00:00	Compliance end date:	3/31/2002 0:00:00
Enforcement date:	3/31/2002 0:00:00	Enforcement action:	State Compliance Achieved
Violation measurement:	Not Reported		

PWS name:	COUNTRY MANOR MHP	Population served:	75
PWS type code:	C	Violation ID:	95V0001
Contaminant:	LEAD & COPPER RULE	Violation type:	Initial Tap Sampling for Pb and Cu
Compliance start date:	7/1/1993 0:00:00	Compliance end date:	4/4/2000 0:00:00
Enforcement date:	4/4/2000 0:00:00	Enforcement action:	State Compliance Achieved
Violation measurement:	0		

1G
WNW
0 - 1/8 Mile
Lower

Site ID:	900270061
Groundwater Flow:	S
Shallow Water Depth:	Not Reported
Deep Water Depth:	Not Reported
Average Water Depth:	18.6
Date:	06/28/1991

AQUIFLOW **70467**

GEOCHECK® - PHYSICAL SETTING SOURCE MAP FINDINGS
RADON

AREA RADON INFORMATION

State Database: CA Radon

Radon Test Results

Zipcode	Num Tests	> 4 pCi/L
90027	57	9

Federal EPA Radon Zone for LOS ANGELES County: 2

Note: Zone 1 indoor average level > 4 pCi/L.
: Zone 2 indoor average level >= 2 pCi/L and <= 4 pCi/L.
: Zone 3 indoor average level < 2 pCi/L.

Federal Area Radon Information for LOS ANGELES COUNTY, CA

Number of sites tested: 63

Area	Average Activity	% <4 pCi/L	% 4-20 pCi/L	% >20 pCi/L
Living Area - 1st Floor	0.711 pCi/L	98%	2%	0%
Living Area - 2nd Floor	Not Reported	Not Reported	Not Reported	Not Reported
Basement	0.933 pCi/L	100%	0%	0%

PHYSICAL SETTING SOURCE RECORDS SEARCHED

TOPOGRAPHIC INFORMATION

USGS 7.5' Digital Elevation Model (DEM)
Source: United States Geologic Survey
EDR acquired the USGS 7.5' Digital Elevation Model in 2002 and updated it in 2006. The 7.5 minute DEM corresponds to the USGS 1:24,000- and 1:25,000-scale topographic quadrangle maps. The DEM provides elevation data with consistent elevation units and projection.

Current USGS 7.5 Minute Topographic Map
Source: U.S. Geological Survey

HYDROLOGIC INFORMATION

Flood Zone Data: This data was obtained from the Federal Emergency Management Agency (FEMA). It depicts 100-year and 500-year flood zones as defined by FEMA. It includes the National Flood Hazard Layer (NFHL) which incorporates Flood Insurance Rate Map (FIRM) data and Q3 data from FEMA in areas not covered by NFHL.
Source: FEMA
Telephone: 877-336-2627
Date of Government Version: 2003, 2015

NWI: National Wetlands Inventory. This data, available in select counties across the country, was obtained by EDR in 2002, 2005 and 2010 from the U.S. Fish and Wildlife Service.

State Wetlands Data: Wetland Inventory
Source: Department of Fish and Wildlife
Telephone: 916-445-0411

HYDROGEOLOGIC INFORMATION

AQUIFLOW^{R} Information System
Source: EDR proprietary database of groundwater flow information
EDR has developed the AQUIFLOW Information System (AIS) to provide data on the general direction of groundwater flow at specific points. EDR has reviewed reports submitted to regulatory authorities at select sites and has extracted the date of the report, hydrogeologically determined groundwater flow direction and depth to water table information.

GEOLOGIC INFORMATION

Geologic Age and Rock Stratigraphic Unit
Source: P.G. Schruben, R.E. Arndt and W.J. Bawiec, Geology of the Conterminous U.S. at 1:2,500,000 Scale - A digital representation of the 1974 P.B. King and H.M. Beikman Map, USGS Digital Data Series DDS - 11 (1994).

STATSGO: State Soil Geographic Database
Source: Department of Agriculture, Natural Resources Conservation Service (NRCS)
The U.S. Department of Agriculture's (USDA) Natural Resources Conservation Service (NRCS) leads the national Conservation Soil Survey (NCSS) and is responsible for collecting, storing, maintaining and distributing soil survey information for privately owned lands in the United States. A soil map in a soil survey is a representation of soil patterns in a landscape. Soil maps for STATSGO are compiled by generalizing more detailed (SSURGO) soil survey maps.

SSURGO: Soil Survey Geographic Database
Source: Department of Agriculture, Natural Resources Conservation Service (NRCS)
Telephone: 800-672-5559
SSURGO is the most detailed level of mapping done by the Natural Resources Conservation Service, mapping scales generally range from 1:12,000 to 1:63,360. Field mapping methods using national standards are used to construct the soil maps in the Soil Survey Geographic (SSURGO) database. SSURGO digitizing duplicates the original soil survey maps. This level of mapping is designed for use by landowners, townships and county natural resource planning and management.

PHYSICAL SETTING SOURCE RECORDS SEARCHED

LOCAL / REGIONAL WATER AGENCY RECORDS

FEDERAL WATER WELLS

PWS: Public Water Systems
Source: EPA/Office of Drinking Water
Telephone: 202-564-3750
Public Water System data from the Federal Reporting Data System. A PWS is any water system which provides water to at least 25 people for at least 60 days annually. PWSs provide water from wells, rivers and other sources.

PWS ENF: Public Water Systems Violation and Enforcement Data
Source: EPA/Office of Drinking Water
Telephone: 202-564-3750
Violation and Enforcement data for Public Water Systems from the Safe Drinking Water Information System (SDWIS) after August 1995. Prior to August 1995, the data came from the Federal Reporting Data System (FRDS).

USGS Water Wells: USGS National Water Inventory System (NWIS)
This database contains descriptive information on sites where the USGS collects or has collected data on surface water and/or groundwater. The groundwater data includes information on wells, springs, and other sources of groundwater.

STATE RECORDS

Water Well Database
Source: Department of Water Resources
Telephone: 916-651-9648

California Drinking Water Quality Database
Source: Department of Public Health
Telephone: 916-324-2319
The database includes all drinking water compliance and special studies monitoring for the state of California since 1984. It consists of over 3,200,000 individual analyses along with well and water system information.

OTHER STATE DATABASE INFORMATION

California Oil and Gas Well Locations
Source: Department of Conservation
Telephone: 916-323-1779
Oil and Gas well locations in the state.

California Earthquake Fault Lines
Source: California Division of Mines and Geology
The fault lines displayed on EDR's Topographic map are digitized quaternary fault lines prepared in 1975 by the United State Geological Survey. Additional information (also from 1975) regarding activity at specific fault lines comes from California's Preliminary Fault Activity Map prepared by the California Division of Mines and Geology.

RADON

State Database: CA Radon
Source: Department of Public Health
Telephone: 916-210-8558
Radon Database for California

Area Radon Information
Source: USGS
Telephone: 703-356-4020
The National Radon Database has been developed by the U.S. Environmental Protection Agency (USEPA) and is a compilation of the EPA/State Residential Radon Survey and the National Residential Radon Survey. The study covers the years 1986 - 1992. Where necessary data has been supplemented by information collected at private sources such as universities and research institutions.

PHYSICAL SETTING SOURCE RECORDS SEARCHED

EPA Radon Zones
Source: EPA
Telephone: 703-356-4020
Sections 307 & 309 of IRAA directed EPA to list and identify areas of U.S. with the potential for elevated indoor radon levels.

OTHER

Airport Landing Facilities: Private and public use landing facilities
Source: Federal Aviation Administration, 800-457-6656

Epicenters: World earthquake epicenters, Richter 5 or greater
Source: Department of Commerce, National Oceanic and Atmospheric Administration

California Earthquake Fault Lines: The fault lines displayed on EDR's Topographic map are digitized quaternary fault lines, prepared in 1975 by the United State Geological Survey. Additional information (also from 1975) regarding activity at specific fault lines comes from California's Preliminary Fault Activity Map prepared by the California Division of Mines and Geology.

STREET AND ADDRESS INFORMATION

© 2015 TomTom North America, Inc. All rights reserved. This material is proprietary and the subject of copyright protection and other intellectual property rights owned by or licensed to Tele Atlas North America, Inc. The use of this material is subject to the terms of a license agreement. You will be held liable for any unauthorized copying or disclosure of this material.

ATTACHMENT B

Sunset Campus Desktop

4867 Sunset Boulevard

Los Angeles, CA 90027

Inquiry Number: 5530502.8

January 10, 2019

The EDR Aerial Photo Decade Package

6 Armstrong Road, 4th floor
Shelton, CT 06484
Toll Free: 800.352.0050
www.edrnet.com

EDR Aerial Photo Decade Package

01/10/19

Site Name:

Sunset Campus Desktop
4867 Sunset Boulevard
Los Angeles, CA 90027
EDR Inquiry # 5530502.8

Client Name:

Stantec
290 Conejo Ridge Avenue
Thousand Oaks, CA 91361
Contact: Laura Butler

Environmental Data Resources, Inc. (EDR) Aerial Photo Decade Package is a screening tool designed to assist environmental professionals in evaluating potential liability on a target property resulting from past activities. EDR's professional researchers provide digitally reproduced historical aerial photographs, and when available, provide one photo per decade.

Search Results:

Year	Scale	Details	Source
2016	1"=500'	Flight Year: 2016	NAIP
2012	1"=500'	Flight Year: 2012	NAIP
2009	1"=500'	Flight Year: 2009	NAIP
2005	1"=500'	Flight Year: 2005	NAIP
2002	1"=500'	Flight Date: June 10, 2002	USDA
1994	1"=500'	Acquisition Date: May 31, 1994	USGS/DOQQ
1989	1"=500'	Flight Date: August 22, 1989	USDA
1985	1"=500'	Flight Date: January 01, 1985	USDA
1981	1"=500'	Flight Date: February 17, 1981	EDR Proprietary Brewster Pacific
1977	1"=500'	Flight Date: April 25, 1977	EDR Proprietary Brewster Pacific
1972	1"=500'	Flight Date: November 18, 1972	EDR Proprietary Brewster Pacific
1964	1"=500'	Flight Date: August 15, 1964	USGS
1954	1"=500'	Flight Date: October 27, 1954	USDA
1952	1"=500'	Flight Date: August 02, 1952	USGS
1948	1"=500'	Flight Date: July 10, 1948	USGS
1938	1"=500'	Flight Date: May 22, 1938	USDA
1928	1"=500'	Flight Date: January 01, 1928	Fairchild
1923	1"=500'	Flight Date: January 01, 1923	Fairchild

When delivered electronically by EDR, the aerial photo images included with this report are for ONE TIME USE ONLY. Further reproduction of these aerial photo images is prohibited without permission from EDR. For more information contact your EDR Account Executive.

Disclaimer - Copyright and Trademark Notice

This Report contains certain information obtained from a variety of public and other sources reasonably available to Environmental Data Resources, Inc. It cannot be concluded from this Report that coverage information for the target and surrounding properties does not exist from other sources. NO WARRANTY EXPRESSED OR IMPLIED, IS MADE WHATSOEVER IN CONNECTION WITH THIS REPORT. ENVIRONMENTAL DATA RESOURCES, INC. SPECIFICALLY DISCLAIMS THE MAKING OF ANY SUCH WARRANTIES, INCLUDING WITHOUT LIMITATION, MERCHANTABILITY OR FITNESS FOR A PARTICULAR USE OR PURPOSE. ALL RISK IS ASSUMED BY THE USER. IN NO EVENT SHALL ENVIRONMENTAL DATA RESOURCES, INC. BE LIABLE TO ANYONE, WHETHER ARISING OUT OF ERRORS OR OMISSIONS, NEGLIGENCE, ACCIDENT OR ANY OTHER CAUSE, FOR ANY LOSS OF DAMAGE, INCLUDING, WITHOUT LIMITATION, SPECIAL, INCIDENTAL, CONSEQUENTIAL, OR EXEMPLARY DAMAGES. ANY LIABILITY ON THE PART OF ENVIRONMENTAL DATA RESOURCES, INC. IS STRICTLY LIMITED TO A REFUND OF THE AMOUNT PAID FOR THIS REPORT. Purchaser accepts this Report "AS IS". Any analyses, estimates, ratings, environmental risk levels or risk codes provided in this Report are provided for illustrative purposes only, and are not intended to provide, nor should they be interpreted as providing any facts regarding, or prediction or forecast of, any environmental risk for any property. Only a Phase I Environmental Site Assessment performed by an environmental professional can provide information regarding the environmental risk for any property. Additionally, the information provided in this Report is not to be construed as legal advice.

Copyright 2019 by Environmental Data Resources, Inc. All rights reserved. Reproduction in any media or format, in whole or in part, of any report or map of Environmental Data Resources, Inc., or its affiliates, is prohibited without prior written permission.

EDR and its logos (including Sanborn and Sanborn Map) are trademarks of Environmental Data Resources, Inc. or its affiliates. All other trademarks used herein are the property of their respective owners.



INQUIRY #: 5530502.8

YEAR: 2016

= 500'

N

EDR

Subject boundary not shown because it exceeds image extent or image is not georeferenced.



INQUIRY #: 5530502.8

YEAR: 2012

= 500'

N

EDR

Subject boundary not shown because it exceeds image extent or image is not georeferenced.



INQUIRY #: 5530502.8

YEAR: 2009

= 500'

N

EDR

Subject boundary not shown because it exceeds image extent or image is not georeferenced.



INQUIRY #: 5530502.8

YEAR: 2005

= 500'

N

EDR

Subject boundary not shown because it exceeds image extent or image is not georeferenced.



INQUIRY #: 5530502.8

YEAR: 2002

= 500'

N

EDR

Subject boundary not shown because it exceeds image extent or image is not georeferenced.



INQUIRY #: 5530502.8

YEAR: 1994

= 500'

N

EDR

Subject boundary not shown because it exceeds image extent or image is not georeferenced.



INQUIRY #: 5530502.8

YEAR: 1989

= 500'

N

EDR

Subject boundary not shown because it exceeds image extent or image is not georeferenced.



INQUIRY #: 5530502.8


YEAR: 1985

= 500'

N

EDR

Subject boundary not shown because it exceeds image extent or image is not georeferenced.

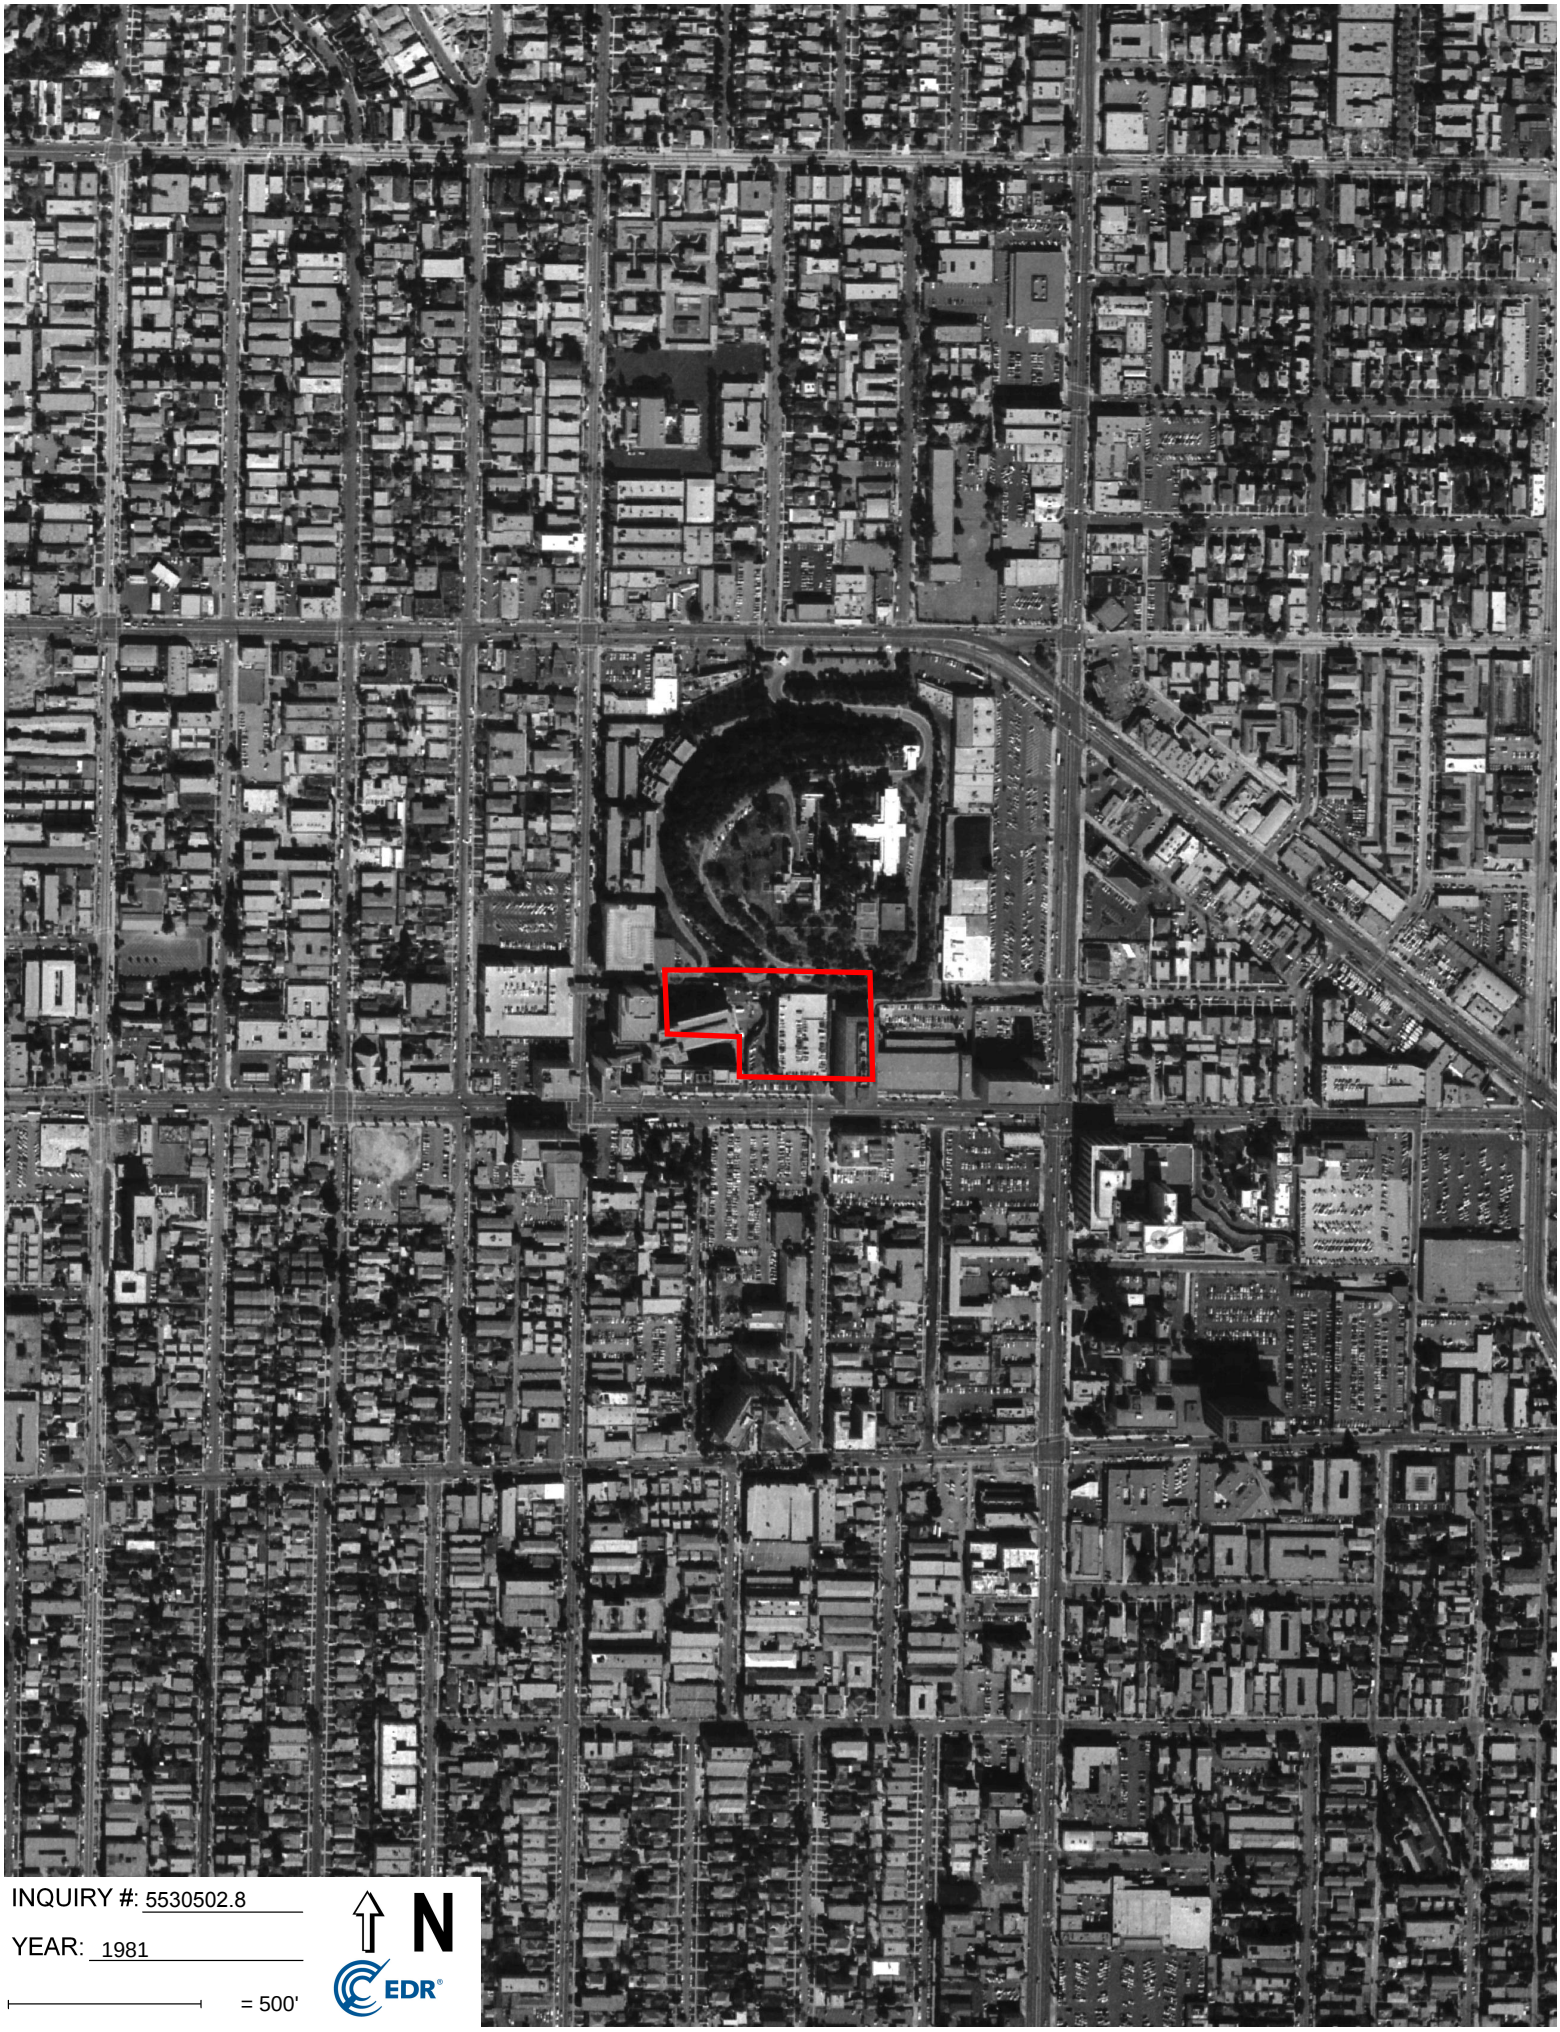
INQUIRY #: 5530502.8
YEAR: 1981
= 500'
N
EDR


INQUIRY #: 5530502.8
YEAR: 1977
= 500'
N
EDR



INQUIRY #: 5530502.8

YEAR: 1972

= 500'

N

EDR

Subject boundary not shown because it exceeds image extent or image is not georeferenced.



INQUIRY #: 5530502.8

YEAR: 1964

= 500'

N

EDR

Subject boundary not shown because it exceeds image extent or image is not georeferenced.


INQUIRY #: 5530502.8
YEAR: 1954
= 500'
N
EDR
Subject boundary not shown because it exceeds image extent or image is not georeferenced.



INQUIRY #: 5530502.8

YEAR: 1952

= 500'

N

EDR

Subject boundary not shown because it exceeds image extent or image is not georeferenced.



INQUIRY #: 5530502.8

YEAR: 1952

= 500'

N

EDR

Subject boundary not shown because it exceeds image extent or image is not georeferenced.



INQUIRY #: 5530502.8

YEAR: 1948

= 500'

N

EDR

Subject boundary not shown because it exceeds image extent or image is not georeferenced.



INQUIRY #: 5530502.8

YEAR: 1938

= 500'

N

EDR

Subject boundary not shown because it exceeds image extent or image is not georeferenced.



INQUIRY #: 5530502.8

YEAR: 1928

= 500'

N

EDR

Subject boundary not shown because it exceeds image extent or image is not georeferenced.



INQUIRY #: 5530502.8

YEAR: 1923

= 500'

N

EDR

Subject boundary not shown because it exceeds image extent or image is not georeferenced.

ATTACHMENT C

Sunset Campus Desktop
4867 Sunset Boulevard
Los Angeles, CA 90027

Inquiry Number: 5530502.3
January 10, 2019

Certified Sanborn® Map Report

6 Armstrong Road, 4th floor
Shelton, CT 06484
Toll Free: 800.352.0050
www.edrnet.com

Certified Sanborn® Map Report

01/10/19

Site Name:

Sunset Campus Desktop
4867 Sunset Boulevard
Los Angeles, CA 90027
EDR Inquiry # 5530502.3

Client Name:

Stantec
290 Conejo Ridge Avenue
Thousand Oaks, CA 91361
Contact: Laura Butler

The Sanborn Library has been searched by EDR and maps covering the target property location as provided by Stantec were identified for the years listed below. The Sanborn Library is the largest, most complete collection of fire insurance maps. The collection includes maps from Sanborn, Bromley, Perris & Browne, Hopkins, Barlow, and others. Only Environmental Data Resources Inc. (EDR) is authorized to grant rights for commercial reproduction of maps by the Sanborn Library LLC, the copyright holder for the collection. Results can be authenticated by visiting www.edrnet.com/sanborn.

The Sanborn Library is continually enhanced with newly identified map archives. This report accesses all maps in the collection as of the day this report was generated.

Certified Sanborn Results:

Certification # 490B-4710-A829

PO # 185899000

Project Sunset Desktop Study

Maps Provided:

1970	1955
1969	1950
1968	1919
1966	
1962	
1961	
1960	
1957	

Sanborn® Library search results

Certification #: 490B-4710-A829

The Sanborn Library includes more than 1.2 million fire insurance maps from Sanborn, Bromley, Perris & Browne, Hopkins, Barlow and others which track historical property usage in approximately 12,000 American cities and towns. Collections searched:

- ☑ Library of Congress
- ☑ University Publications of America
- ☑ EDR Private Collection

The Sanborn Library LLC Since 1866™

Limited Permission To Make Copies

Stantec (the client) is permitted to make up to FIVE photocopies of this Sanborn Map transmittal and each fire insurance map accompanying this report solely for the limited use of its customer. No one other than the client is authorized to make copies. Upon request made directly to an EDR Account Executive, the client may be permitted to make a limited number of additional photocopies. This permission is conditioned upon compliance by the client, its customer and their agents with EDR's copyright policy; a copy of which is available upon request.


This Report contains certain information obtained from a variety of public and other sources reasonably available to Environmental Data Resources, Inc. It cannot be concluded from this Report that coverage information for the target and surrounding properties does not exist from other sources. NO WARRANTY EXPRESSED OR IMPLIED, IS MADE WHATSOEVER IN CONNECTION WITH THIS REPORT. ENVIRONMENTAL DATA RESOURCES, INC. SPECIFICALLY DISCLAIMS THE MAKING OF ANY SUCH WARRANTIES, INCLUDING WITHOUT LIMITATION, MERCHANTABILITY OR FITNESS FOR A PARTICULAR USE OR PURPOSE. ALL RISK IS ASSUMED BY THE USER. IN NO EVENT SHALL ENVIRONMENTAL DATA RESOURCES, INC. BE LIABLE TO ANYONE, WHETHER ARISING OUT OF ERRORS OR OMISSIONS, NEGLIGENCE, ACCIDENT OR ANY OTHER CAUSE, FOR ANY LOSS OF DAMAGE, INCLUDING, WITHOUT LIMITATION, SPECIAL, INCIDENTAL, CONSEQUENTIAL, OR EXEMPLARY DAMAGES. ANY LIABILITY ON THE PART OF ENVIRONMENTAL DATA RESOURCES, INC. IS STRICTLY LIMITED TO A REFUND OF THE AMOUNT PAID FOR THIS REPORT. Purchaser accepts this Report "AS IS". Any analyses, estimates, ratings, environmental risk levels or risk codes provided in this Report are provided for illustrative purposes only, and are not intended to provide, nor should they be interpreted as providing any facts regarding, or prediction or forecast of, any environmental risk for any property. Only a Phase I Environmental Site Assessment performed by an environmental professional can provide information regarding the environmental risk for any property. Additionally, the information provided in this Report is not to be construed as legal advice.
Copyright 2019 by Environmental Data Resources, Inc. All rights reserved. Reproduction in any media or format, in whole or in part, of any report or map of Environmental Data Resources, Inc., or its affiliates, is prohibited without prior written permission.

EDR and its logos (including Sanborn and Sanborn Map) are trademarks of Environmental Data Resources, Inc. or its affiliates. All other trademarks used herein are the property of their respective owners.


Sanborn Sheet Key

This Certified Sanborn Map Report is based upon the following Sanborn Fire Insurance map sheets.

1970 Source Sheets

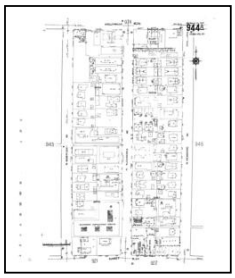

Volume 9A, Sheet 944a
1970

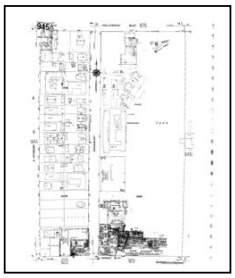


Volume 9A, Sheet 945a
1970



Volume 9A, Sheet 921a
1970



Volume 9A, Sheet 922a
1970

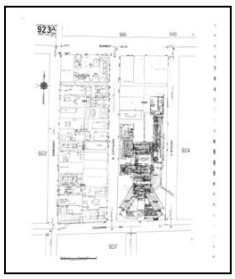

Volume 9A, Sheet 923a
1970




Volume 9A, Sheet 943a
1970

1969 Source Sheets




Volume 9A, Sheet 921a
1969

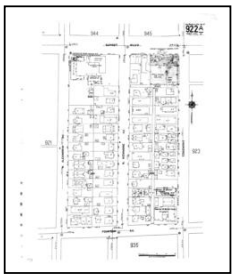


Volume 9A, Sheet 922a
1969



Volume 9A, Sheet 943a
1969

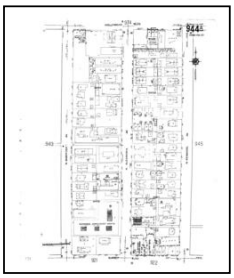

Volume 9A, Sheet 944a
1969

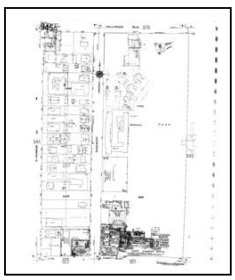

Volume 9A, Sheet 945a
1969

Sanborn Sheet Key

This Certified Sanborn Map Report is based upon the following Sanborn Fire Insurance map sheets.

1968 Source Sheets




Volume 9A, Sheet 921a
1968




Volume 9A, Sheet 922a
1968



Volume 9A, Sheet 943a
1968

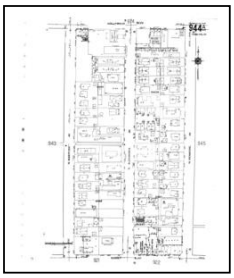


Volume 9A, Sheet 944a
1968

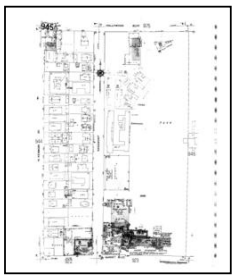


Volume 9A, Sheet 945a
1968

1966 Source Sheets

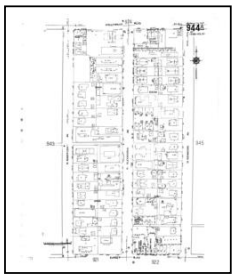

Volume 9A, Sheet 944a
1966

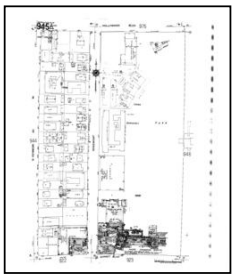

Volume 9A, Sheet 945a
1966



Volume 9A, Sheet 921a
1966



Volume 9A, Sheet 922a
1966



Volume 9A, Sheet 943a
1966

Sanborn Sheet Key

This Certified Sanborn Map Report is based upon the following Sanborn Fire Insurance map sheets.

1962 Source Sheets




Volume 9A, Sheet 921a
1962




Volume 9A, Sheet 922a
1962



Volume 9A, Sheet 943a
1962

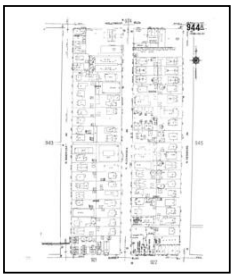


Volume 9A, Sheet 944a
1962

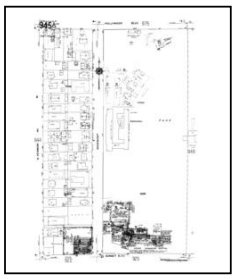

Volume 9A, Sheet 945a
1962

1961 Source Sheets

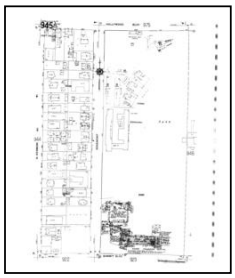


Volume 9A, Sheet 945a
1961




Volume 9A, Sheet 921a
1961



Volume 9A, Sheet 922a
1961

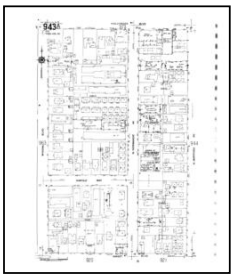

Volume 9A, Sheet 943a
1961

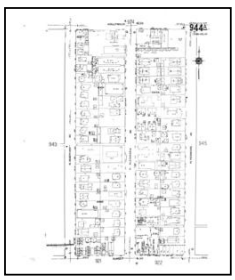

Volume 9A, Sheet 944a
1961

Sanborn Sheet Key

This Certified Sanborn Map Report is based upon the following Sanborn Fire Insurance map sheets.


1960 Source Sheets




Volume 9A, Sheet 921a
1960




Volume 9A, Sheet 922a
1960

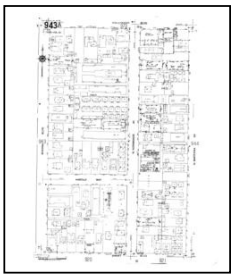

Volume 9A, Sheet 943a
1960

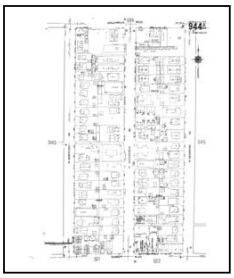

Volume 9A, Sheet 944a
1960

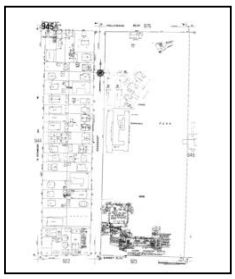

Volume 9A, Sheet 945a
1960


1957 Source Sheets




Volume 9A, Sheet 921a
1957




Volume 9A, Sheet 922a
1957

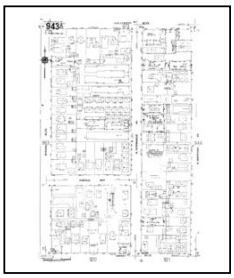

Volume 9A, Sheet 943a
1957

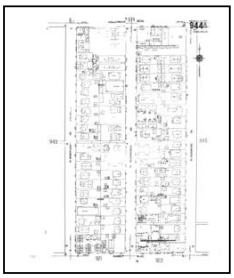

Volume 9A, Sheet 944a
1957

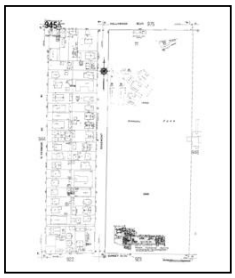

Volume 9A, Sheet 945a
1957


Sanborn Sheet Key

This Certified Sanborn Map Report is based upon the following Sanborn Fire Insurance map sheets.


1955 Source Sheets



Volume 9A, Sheet 921a
1955



Volume 9A, Sheet 922a
1955

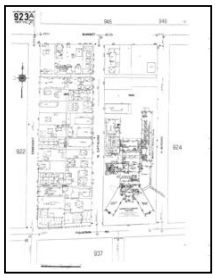

Volume 9A, Sheet 923a
1955



Volume 9A, Sheet 943a
1955

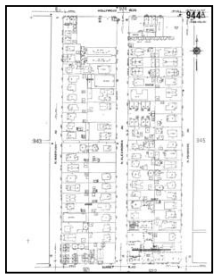
Volume 9A, Sheet 944a
1955

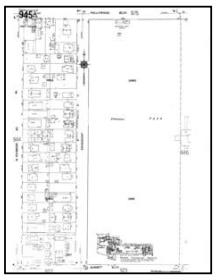
Volume 9A, Sheet 945a
1955

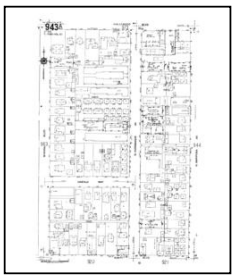
Volume 9A, Sheet 943a
1955

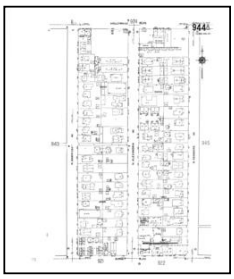
Volume 9A, Sheet 944a
1955

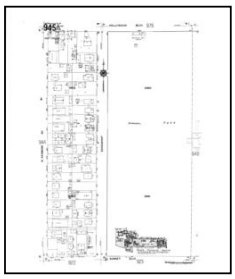
Volume 9A, Sheet 945a
1955



Volume 9A, Sheet 921a
1955



Volume 9A, Sheet 922a
1955



Volume 9A, Sheet 923a
1955

1950 Source Sheets


Volume 10, Sheet 1065
1950

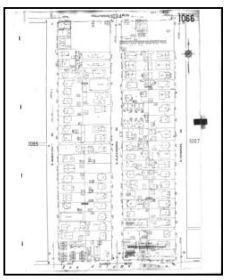
Volume 10, Sheet 1066
1950

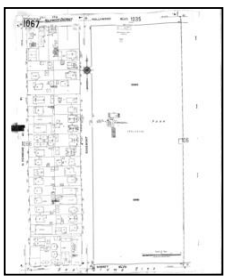
Volume 10, Sheet 1067
1950

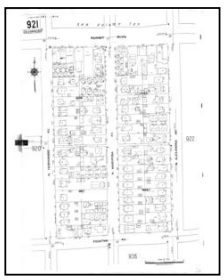
Volume 9, Sheet 921
1950

Sanborn Sheet Key


This Certified Sanborn Map Report is based upon the following Sanborn Fire Insurance map sheets.

1950 Source Sheets



Volume 9, Sheet 922
1950

1919 Source Sheets

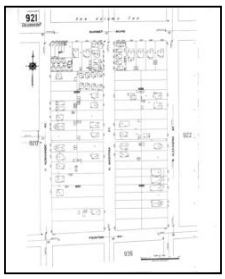


Volume 9, Sheet 921
1919




Volume 9, Sheet 922
1919



Volume 9, Sheet 923
1919

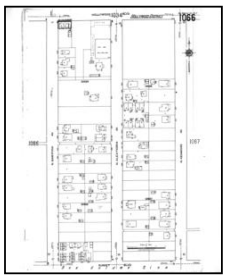

Volume 10, Sheet 1066
1919

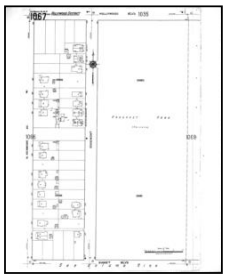

Volume 10, Sheet 1067
1919


Certified Sanborn® Map

1970

Site Name: Sunset Campus Desktop
Address: 4867 Sunset Boulevard
City, ST, ZIP: Los Angeles, CA 90027
Client: Stantec
EDR Inquiry: 5530502.3
Order Date: 01/10/2019
Certification #: 490B-4710-A829
Copyright 1970


The certified Sanborn Library search results in this report can be authenticated by visiting www.edrnet.com/sanborn and entering the certification number. Only Environmental Data Resources Inc. (EDR) is authorized to grant rights for commercial reproduction of maps by The Sanborn Library LLC, the copyright holder for the collection.


Certification # 490B-4710-A829

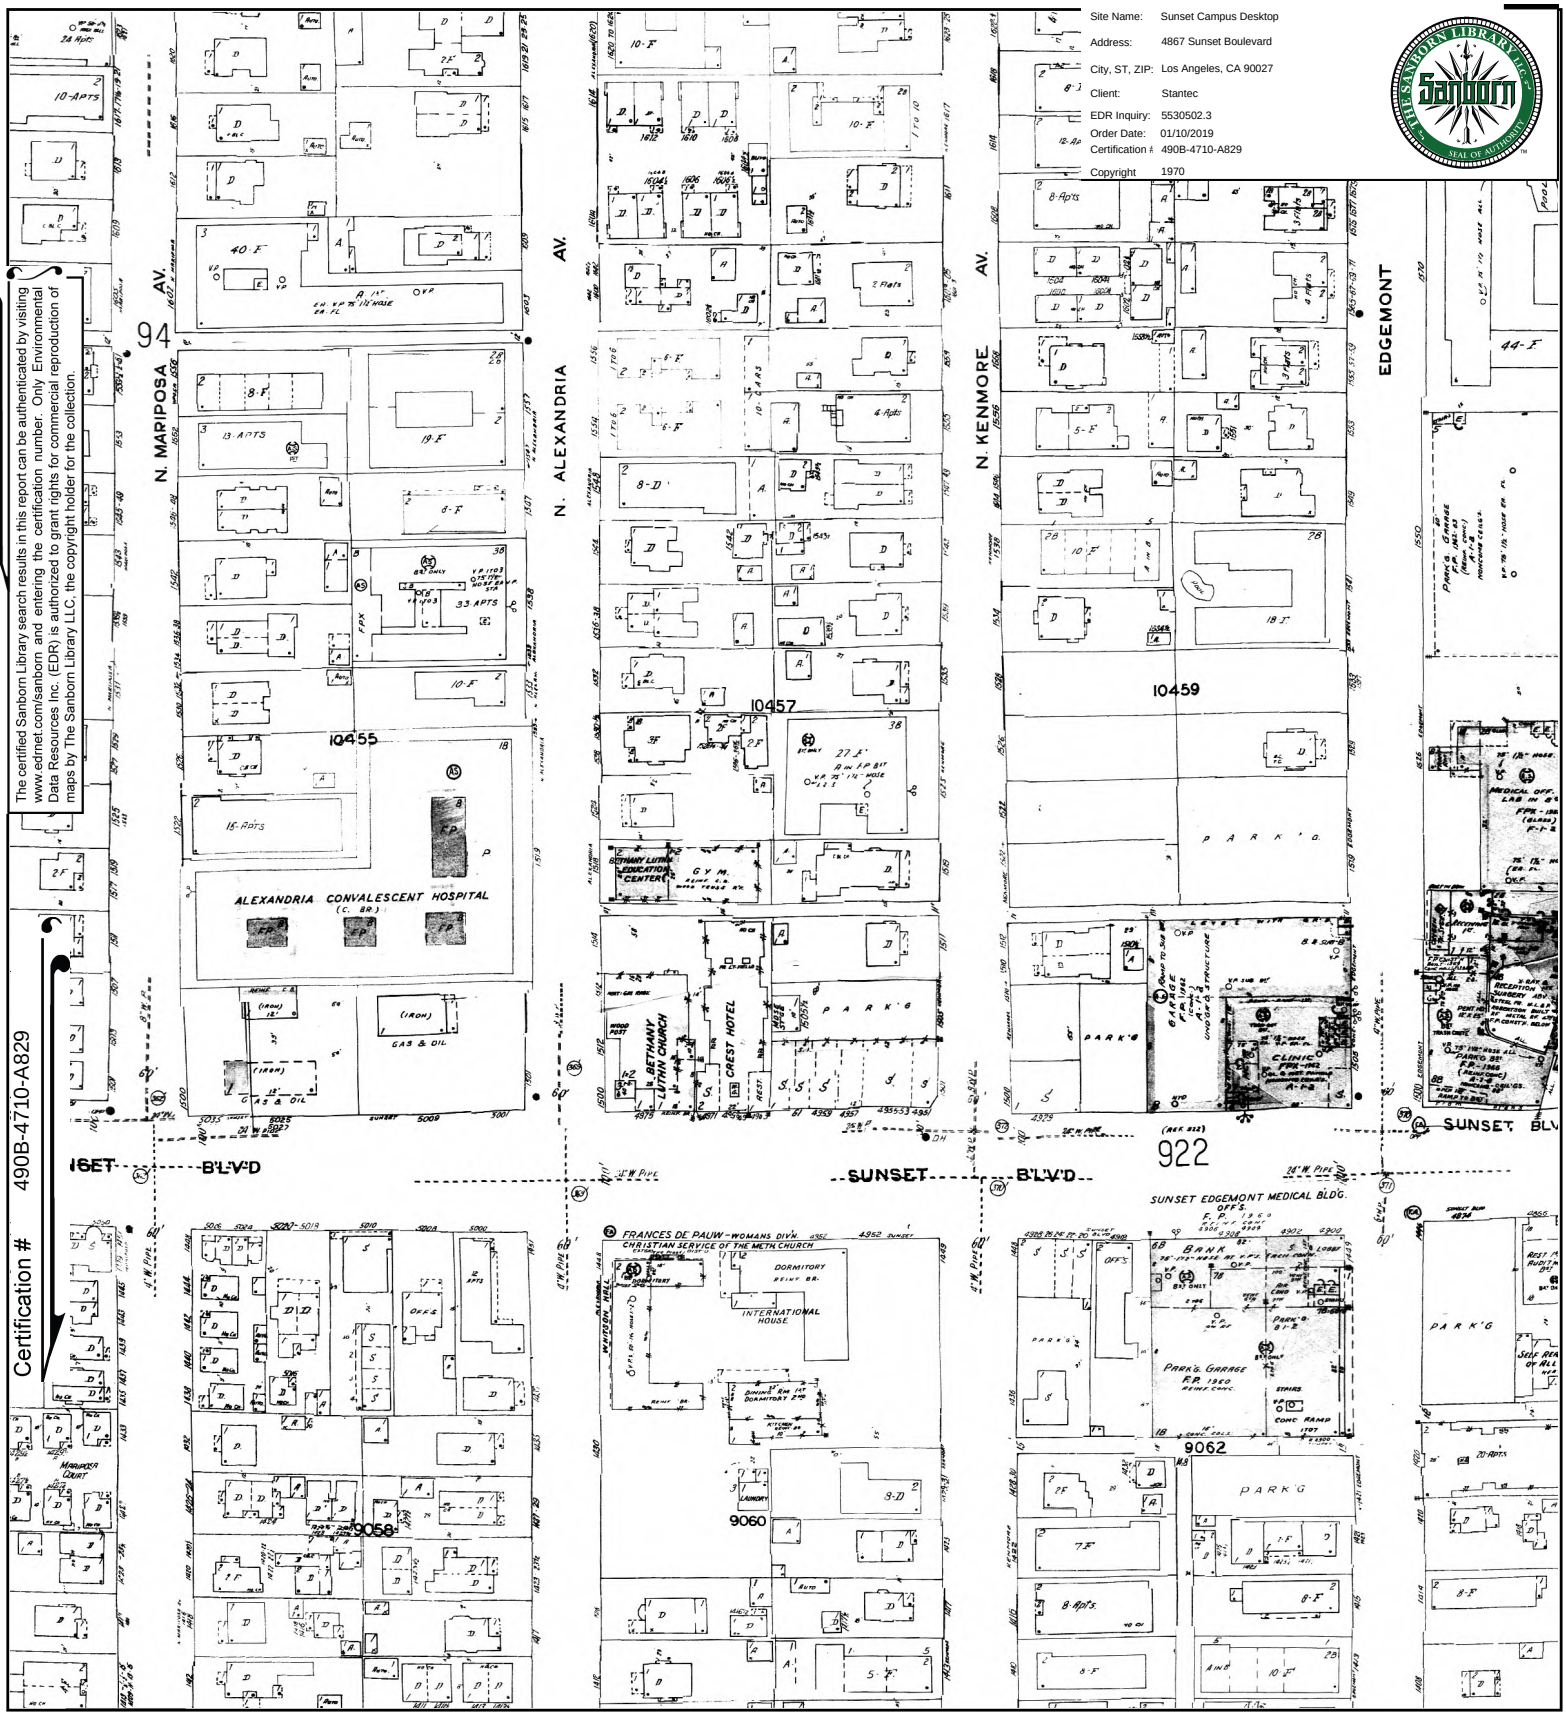

This Certified Sanborn Map combines the following sheets.
Outlined areas indicate map sheets within the collection.

0 Feet 150 300 600

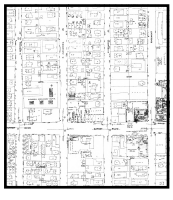

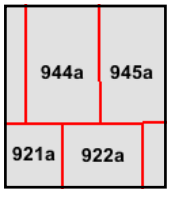

Volume 9A, Sheet 943a
Volume 9A, Sheet 923a
Volume 9A, Sheet 922a
Volume 9A, Sheet 921a
Volume 9A, Sheet 945a
Volume 9A, Sheet 944a

N


Certified Sanborn® Map

1969

Site Name: Sunset Campus Desktop
Address: 4867 Sunset Boulevard
City, ST, ZIP: Los Angeles, CA 90027
Client: Stantec
EDR Inquiry: 5530502.3
Order Date: 01/10/2019
Certification #: 490B-4710-A829
Copyright 1969


The certified Sanborn Library search results in this report can be authenticated by visiting www.edrnet.com/sanborn and entering the certification number. Only Environmental Data Resources Inc. (EDR) is authorized to grant rights for commercial reproduction of maps by The Sanborn Library LLC, the copyright holder for the collection.


Certification # 490B-4710-A829

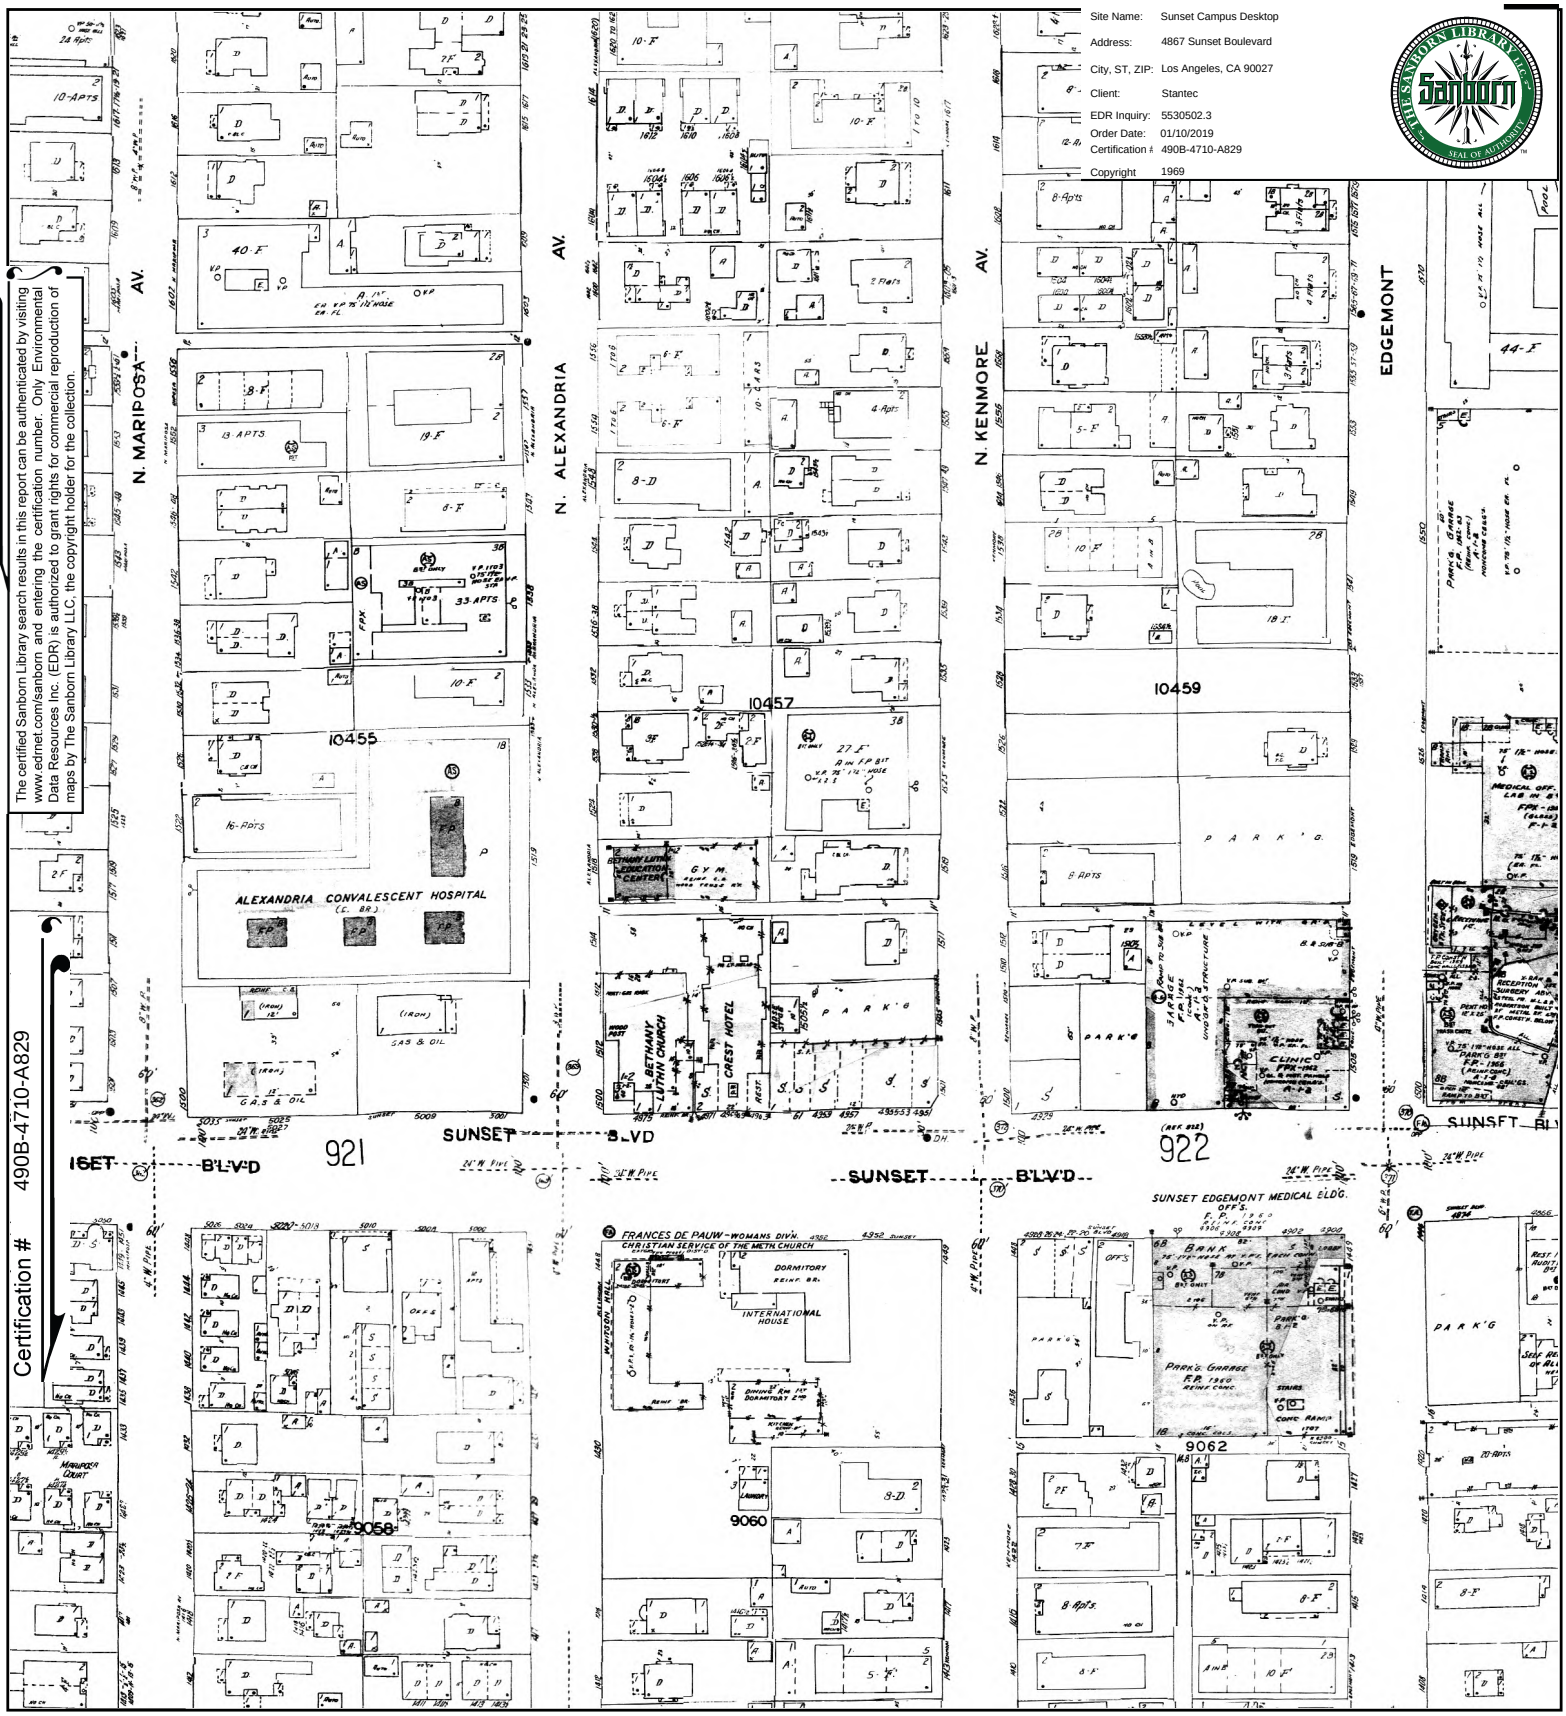

This Certified Sanborn Map combines the following sheets.
Outlined areas indicate map sheets within the collection.

0 Feet 150 300 600

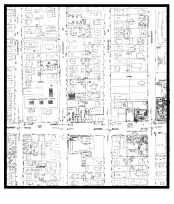

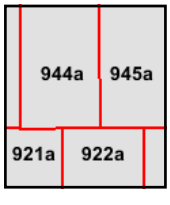

Volume 9A, Sheet 945a
Volume 9A, Sheet 944a
Volume 9A, Sheet 943a
Volume 9A, Sheet 922a
Volume 9A, Sheet 921a

N


Certified Sanborn® Map

1968

Site Name: Sunset Campus Desktop
Address: 4867 Sunset Boulevard
City, ST, ZIP: Los Angeles, CA 90027
Client: Stantec
EDR Inquiry: 5530502.3
Order Date: 01/10/2019
Certification #: 490B-4710-A829
Copyright 1968


The certified Sanborn Library search results in this report can be authenticated by visiting www.edrnet.com/sanborn and entering the certification number. Only Environmental Data Resources Inc. (EDR) is authorized to grant rights for commercial reproduction of maps by The Sanborn Library LLC, the copyright holder for the collection.


Certification # 490B-4710-A829

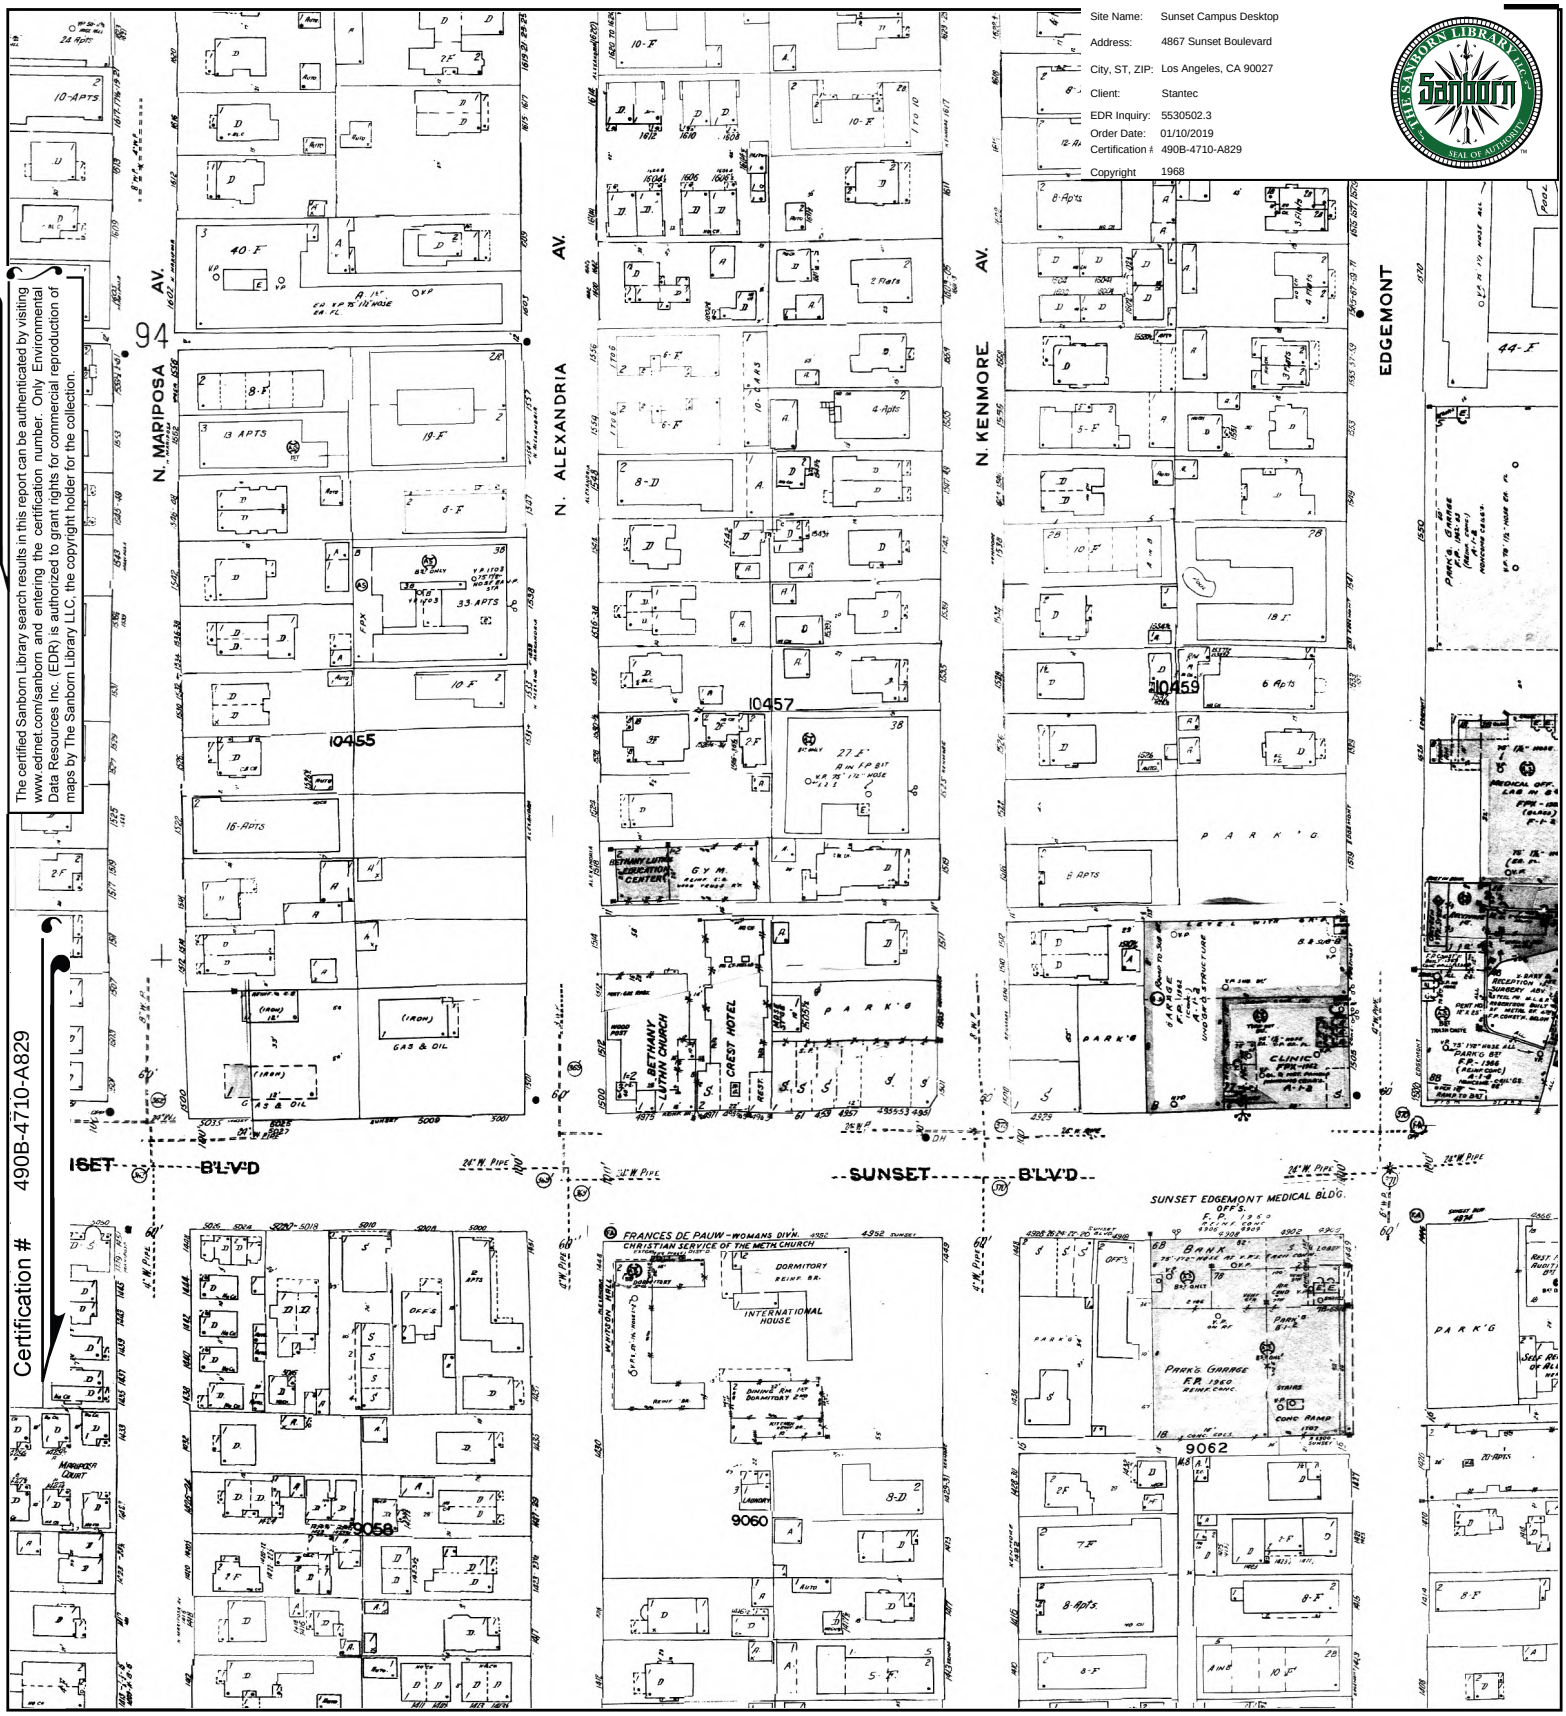

This Certified Sanborn Map combines the following sheets.
Outlined areas indicate map sheets within the collection.

0 Feet 150 300 600

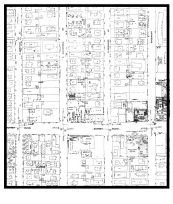

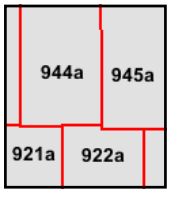

Volume 9A, Sheet 945a
Volume 9A, Sheet 944a
Volume 9A, Sheet 943a
Volume 9A, Sheet 922a
Volume 9A, Sheet 921a

N


Certified Sanborn® Map

1966

Site Name: Sunset Campus Desktop
Address: 4867 Sunset Boulevard
City, ST, ZIP: Los Angeles, CA 90027
Client: Stantec
EDR Inquiry: 5530502.3
Order Date: 01/10/2019
Certification #: 490B-4710-A829
Copyright 1966

The certified Sanborn Library search results in this report can be authenticated by visiting www.edrnet.com/sanborn and entering the certification number. Only Environmental Data Resources Inc. (EDR) is authorized to grant rights for commercial reproduction of maps by The Sanborn Library LLC, the copyright holder for the collection.


Certification # 490B-4710-A829

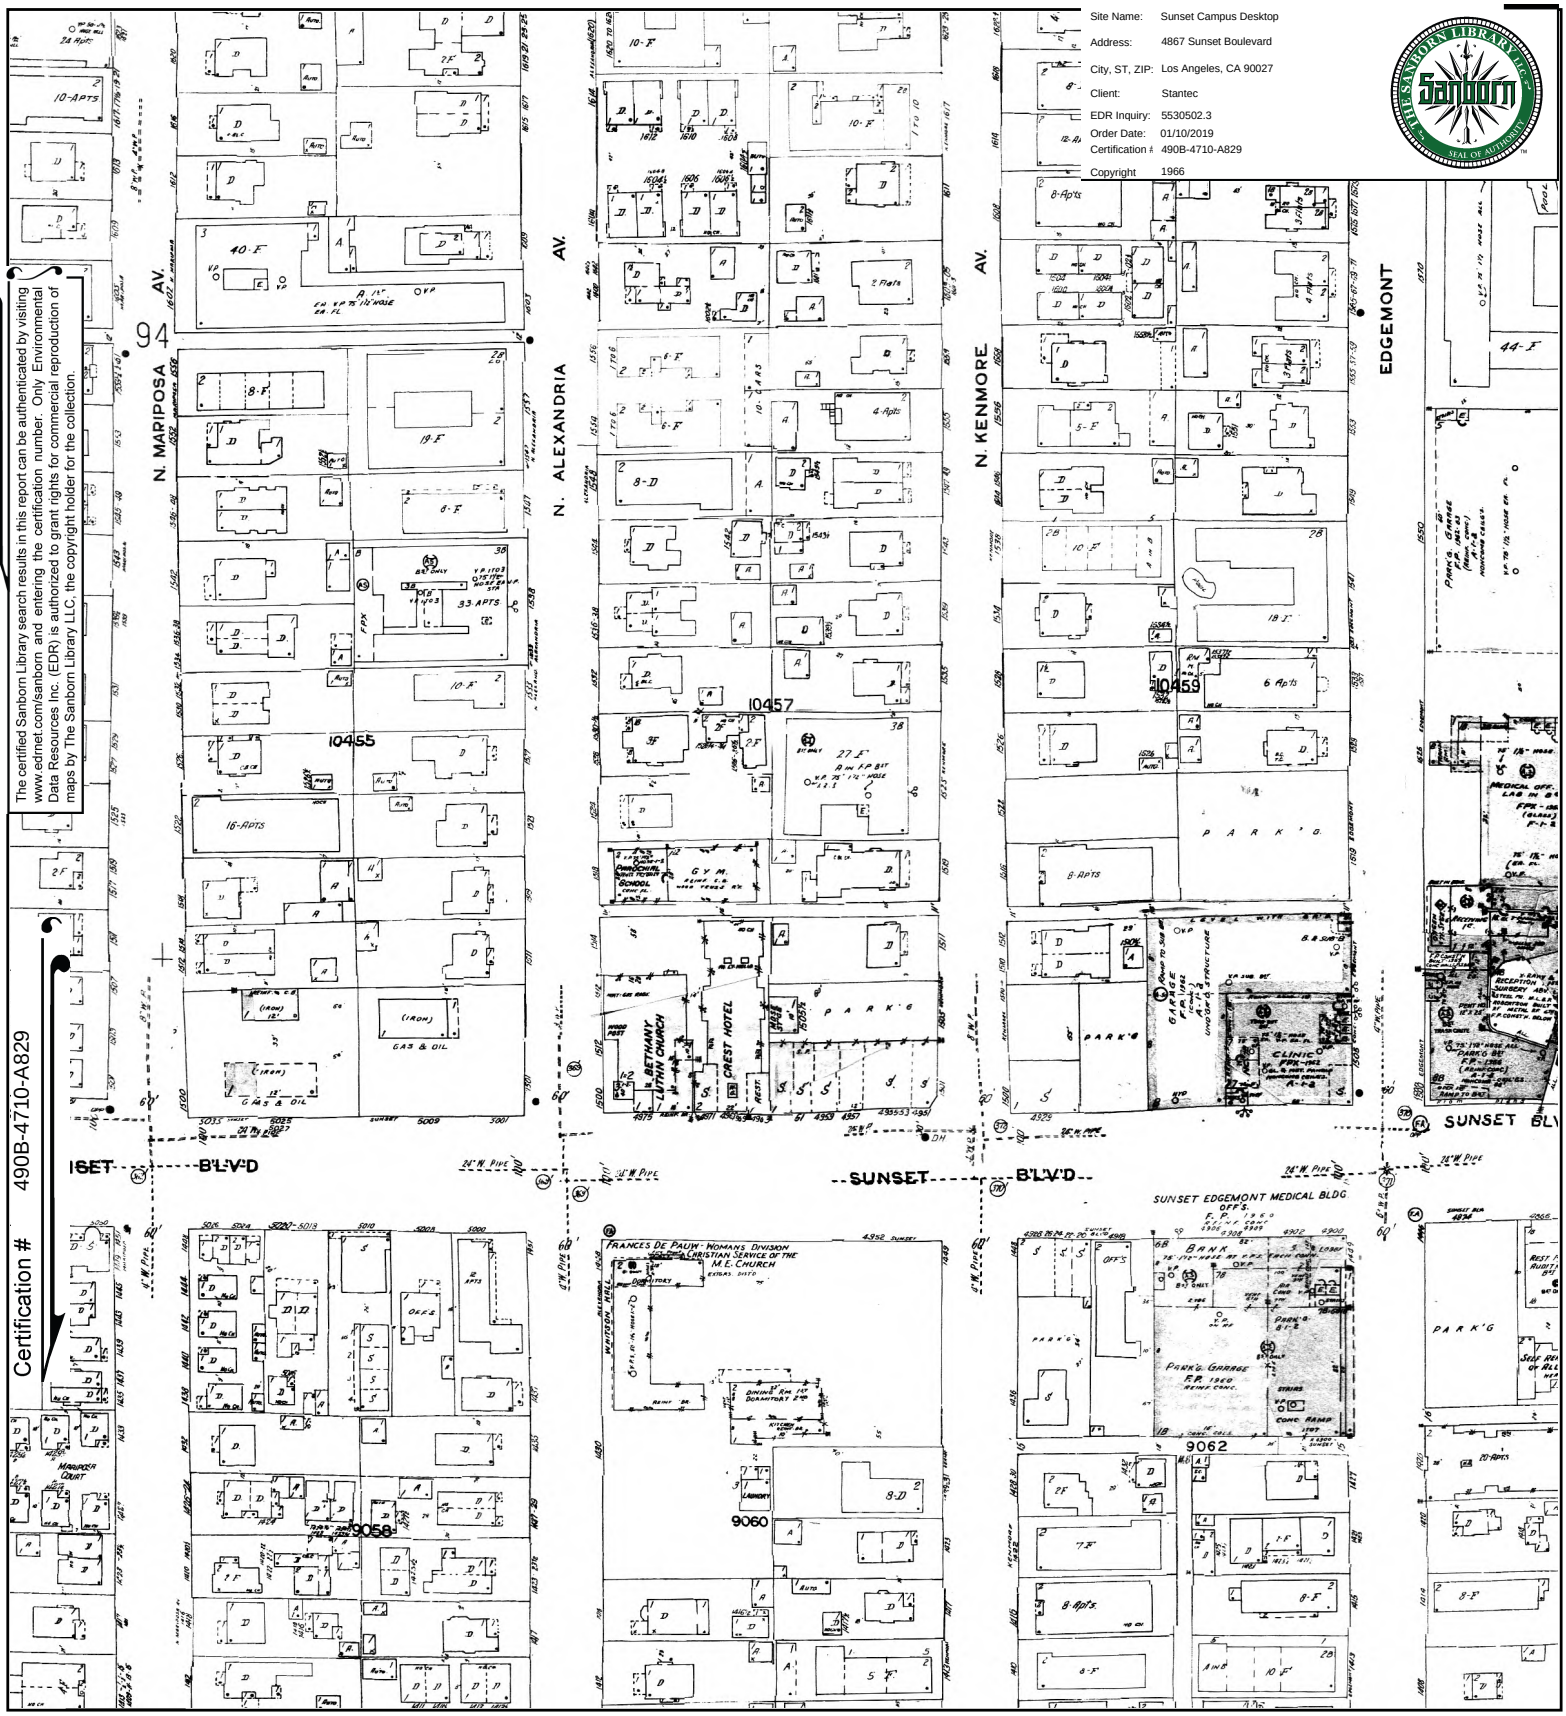

This Certified Sanborn Map combines the following sheets.
Outlined areas indicate map sheets within the collection.

0 Feet 150 300 600



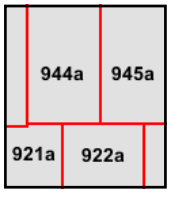

Volume 9A, Sheet 943a
Volume 9A, Sheet 922a
Volume 9A, Sheet 921a
Volume 9A, Sheet 945a
Volume 9A, Sheet 944a

N


Certified Sanborn® Map

1962

Site Name: Sunset Campus Desktop
Address: 4867 Sunset Boulevard
City, ST, ZIP: Los Angeles, CA 90027
Client: Stantec
EDR Inquiry: 5530502.3
Order Date: 01/10/2019
Certification #: 490B-4710-A829
Copyright 1962

The certified Sanborn Library search results in this report can be authenticated by visiting www.edrnet.com/sanborn and entering the certification number. Only Environmental Data Resources Inc. (EDR) is authorized to grant rights for commercial reproduction of maps by The Sanborn Library LLC, the copyright holder for the collection.


Certification # 490B-4710-A829

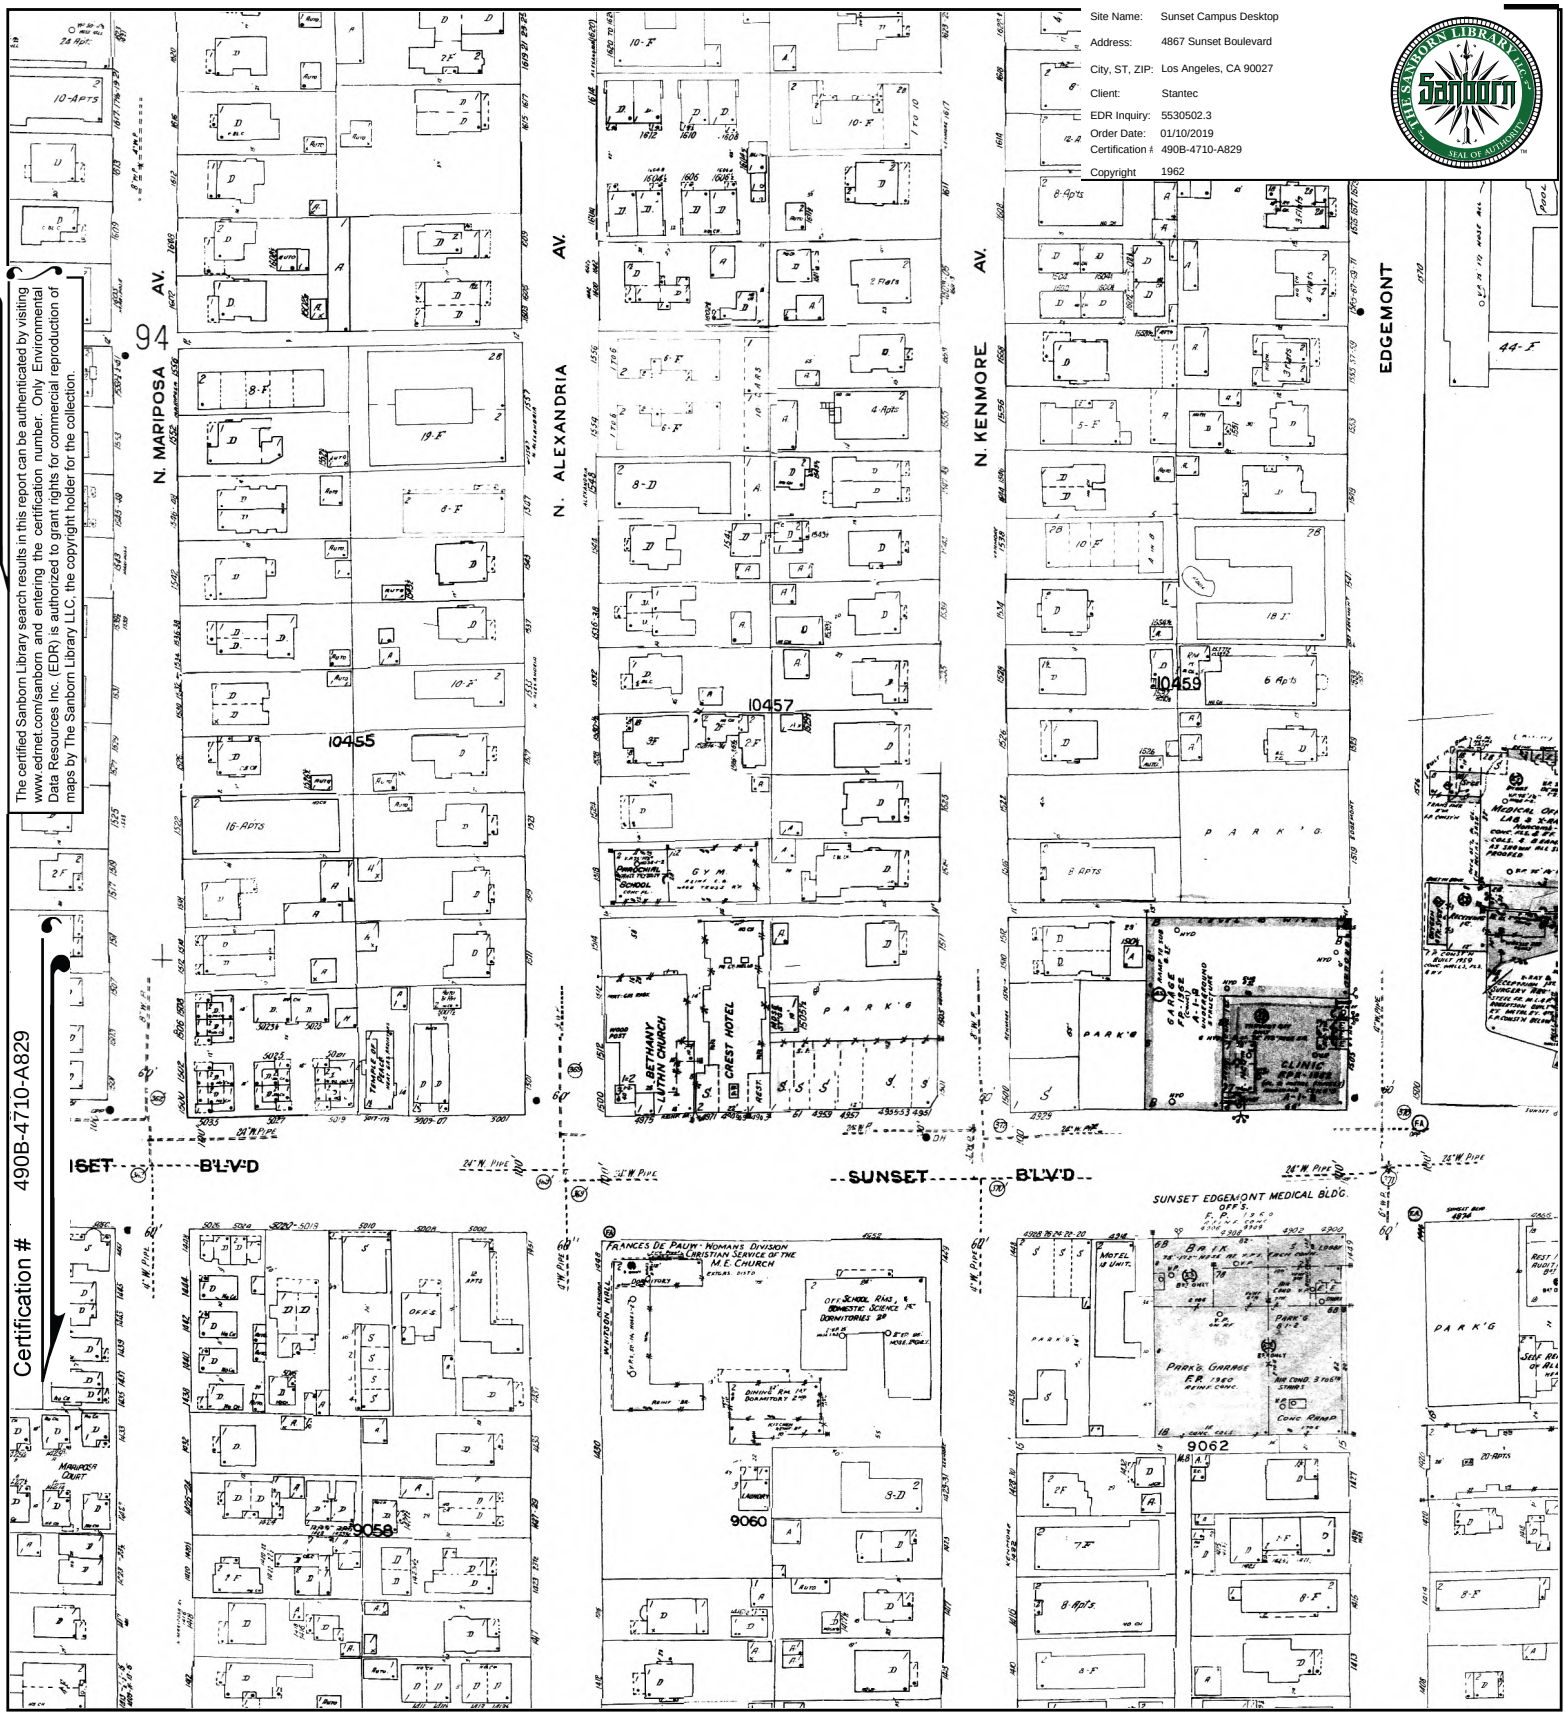

This Certified Sanborn Map combines the following sheets.
Outlined areas indicate map sheets within the collection.

0 Feet 150 300 600



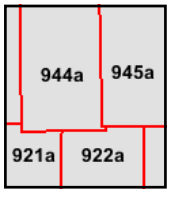

Volume 9A, Sheet 945a
Volume 9A, Sheet 944a
Volume 9A, Sheet 943a
Volume 9A, Sheet 922a
Volume 9A, Sheet 921a

N


Certified Sanborn® Map

1961

Site Name: Sunset Campus Desktop
Address: 4867 Sunset Boulevard
City, ST, ZIP: Los Angeles, CA 90027
Client: Stantec
EDR Inquiry: 5530502.3
Order Date: 01/10/2019
Certification #: 490B-4710-A829
Copyright 1961


The certified Sanborn Library search results in this report can be authenticated by visiting www.ednet.com/sanborn and entering the certification number. Only Environmental Data Resources Inc. (EDR) is authorized to grant rights for commercial reproduction of maps by The Sanborn Library LLC, the copyright holder for the collection.


Certification # 490B-4710-A829

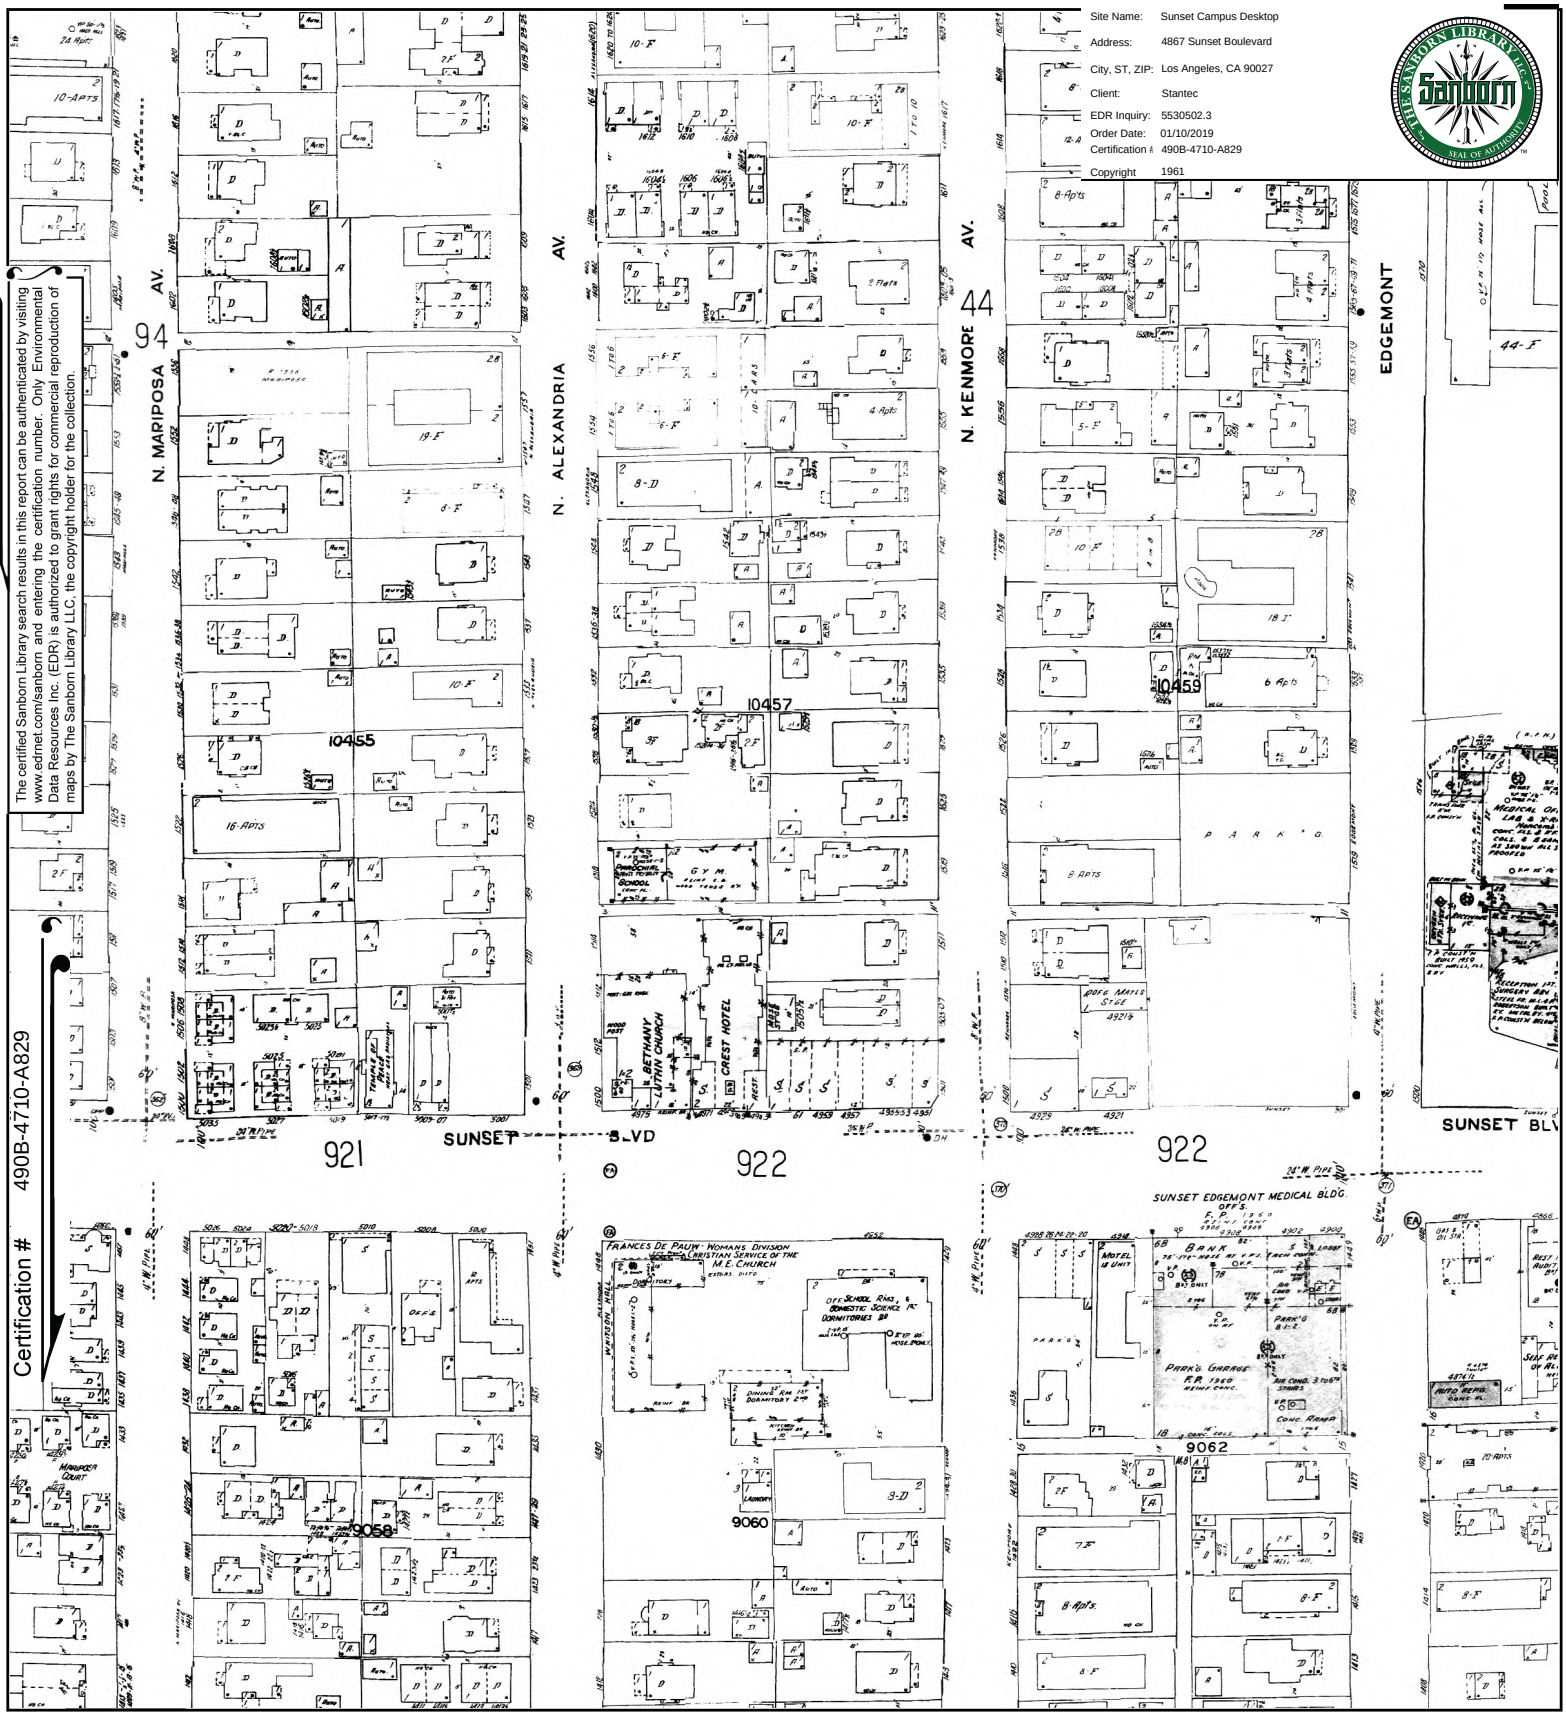

This Certified Sanborn Map combines the following sheets.
Outlined areas indicate map sheets within the collection.

0 Feet 150 300 600

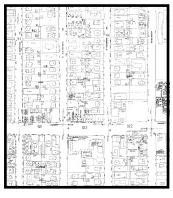

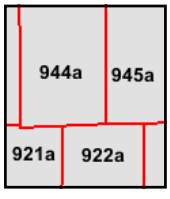

Volume 9A, Sheet 944a
Volume 9A, Sheet 943a
Volume 9A, Sheet 922a
Volume 9A, Sheet 921a
Volume 9A, Sheet 945a

N


Certified Sanborn® Map

1960

Site Name: Sunset Campus Desktop
Address: 4867 Sunset Boulevard
City, ST, ZIP: Los Angeles, CA 90027
Client: Stantec
EDR Inquiry: 5530502.3
Order Date: 01/10/2019
Certification #: 490B-4710-A829
Copyright 1960

The certified Sanborn Library search results in this report can be authenticated by visiting www.edrnet.com/sanborn and entering the certification number. Only Environmental Data Resources Inc. (EDR) is authorized to grant rights for commercial reproduction of maps by The Sanborn Library LLC, the copyright holder for the collection.


Certification # 490B-4710-A829

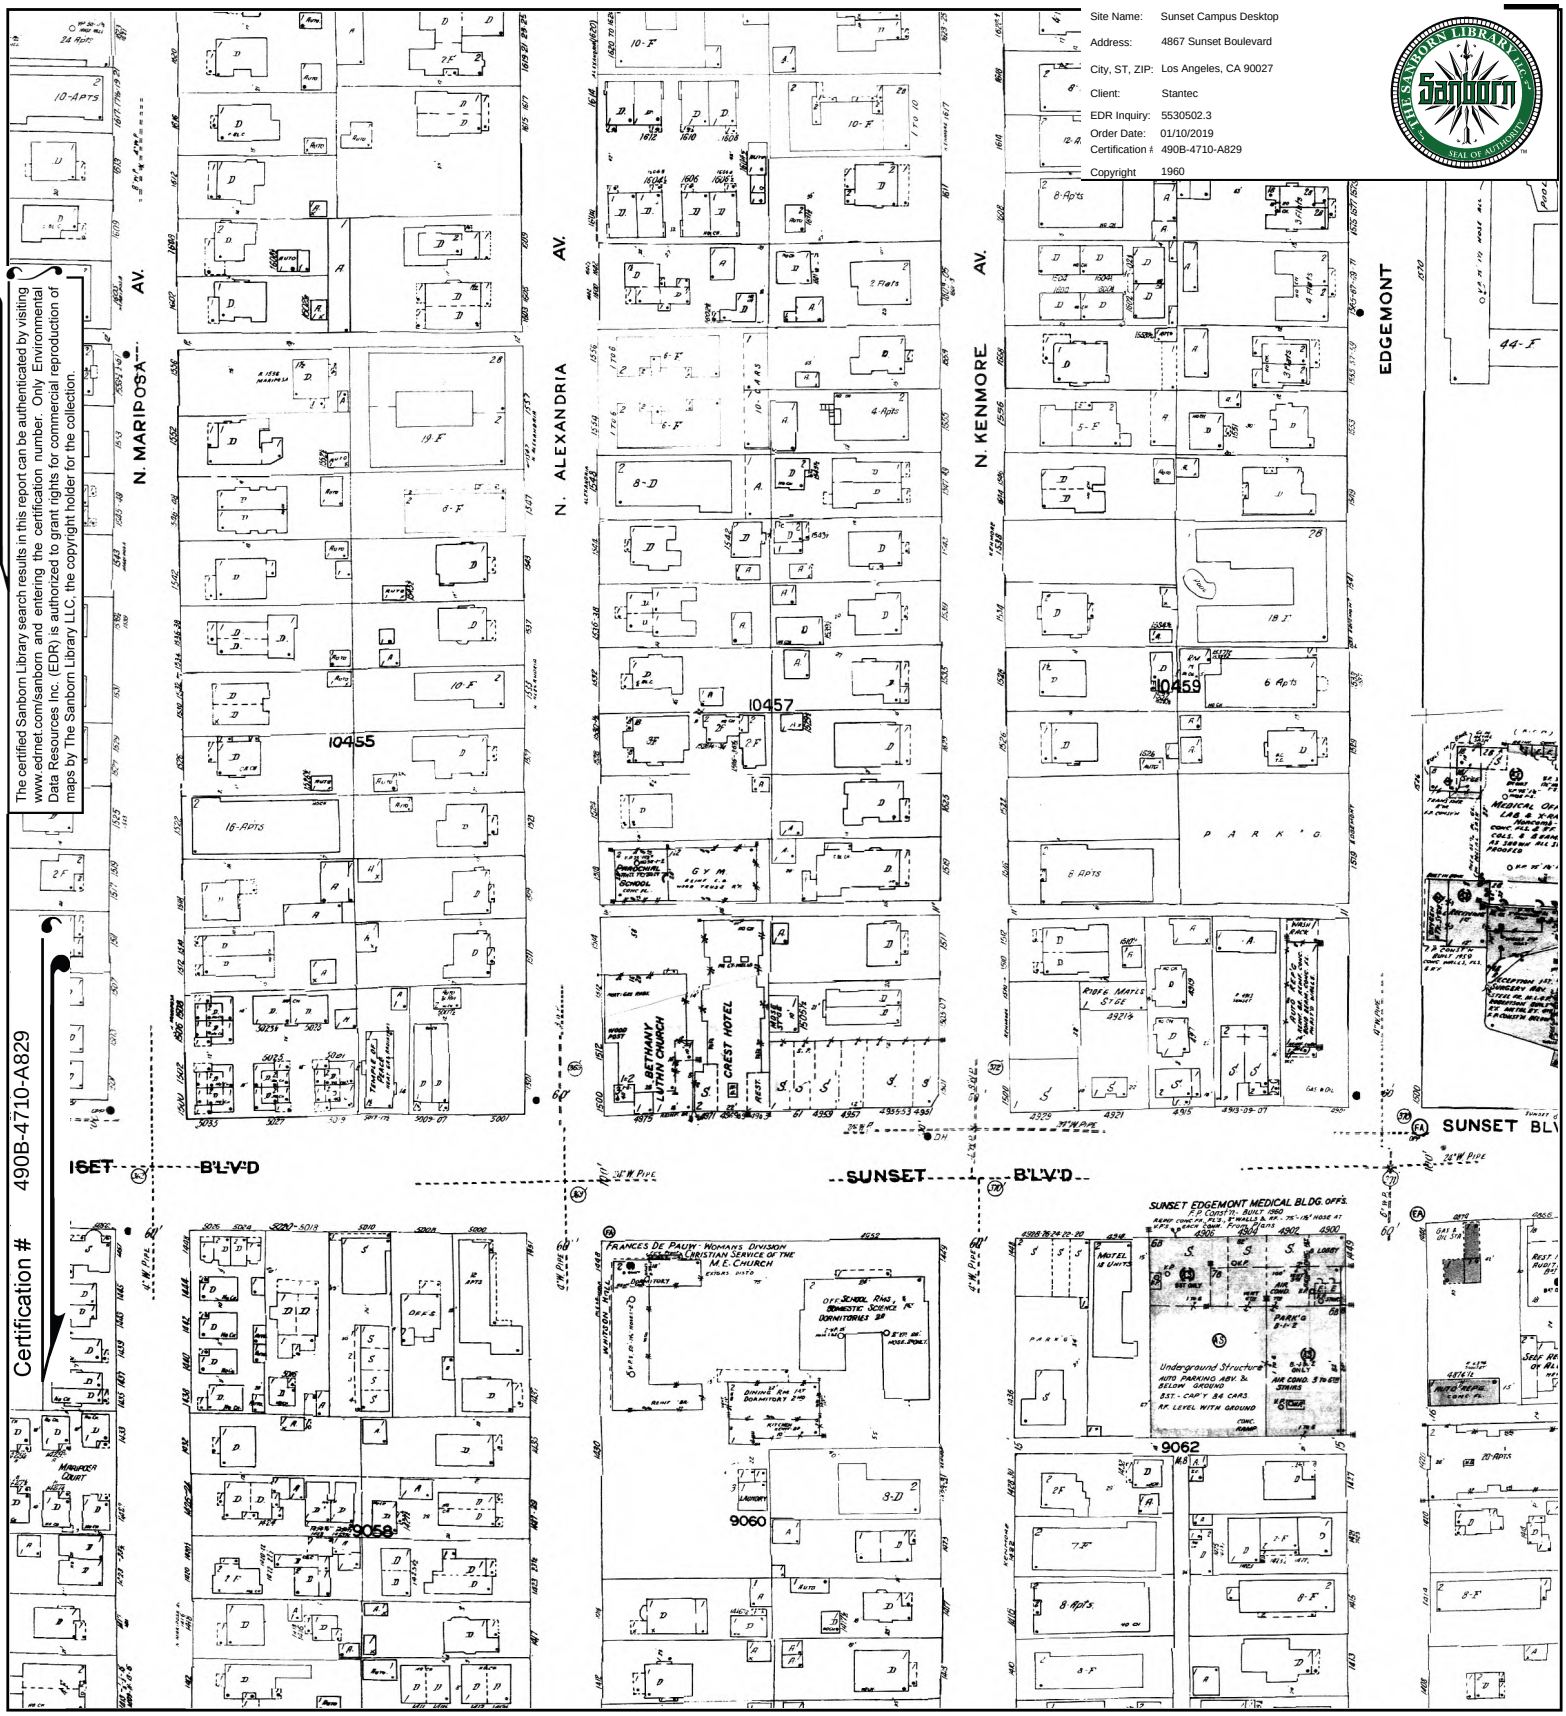

This Certified Sanborn Map combines the following sheets.
Outlined areas indicate map sheets within the collection.

0 Feet 150 300 600



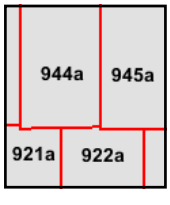


Volume 9A, Sheet 945a
Volume 9A, Sheet 944a
Volume 9A, Sheet 943a
Volume 9A, Sheet 922a
Volume 9A, Sheet 921a

N

Site Name: Sunset Campus Desktop
Address: 4867 Sunset Boulevard
City, ST, ZIP: Los Angeles, CA 90027
Client: Stantec
EDR Inquiry: 5530502.3
Order Date: 01/10/2019
Certification #: 490B-4710-A829
Copyright 1957


The certified Sanborn Library search results in this report can be authenticated by visiting www.edrnet.com/sanborn and entering the certification number. Only Environmental Data Resources Inc. (EDR) is authorized to grant rights for commercial reproduction of maps by The Sanborn Library LLC, the copyright holder for the collection.


Certification # 490B-4710-A829

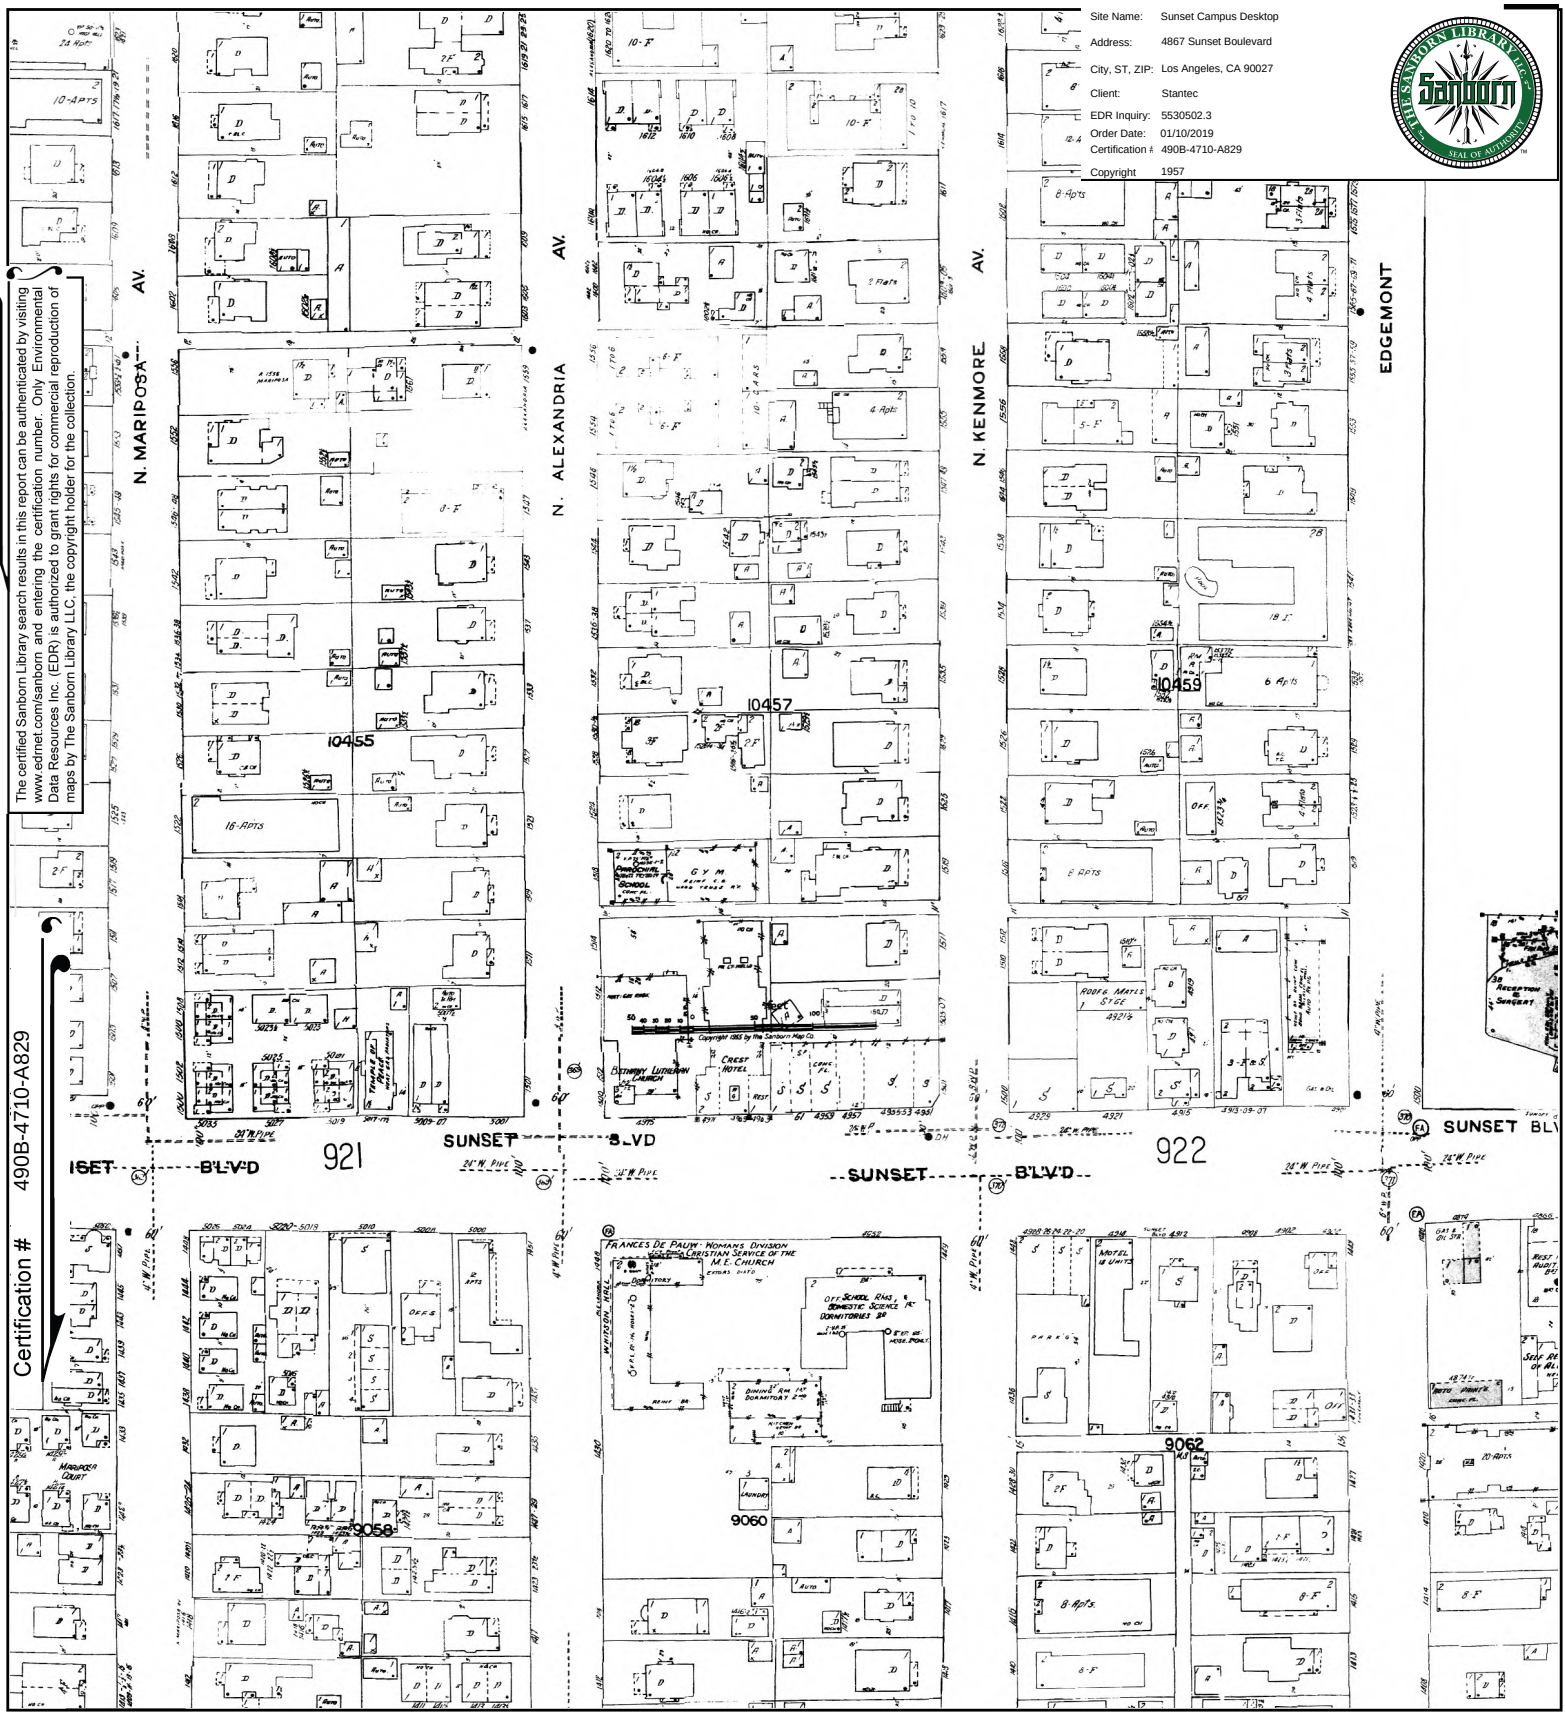

This Certified Sanborn Map combines the following sheets.
Outlined areas indicate map sheets within the collection.

0 Feet 150 300 600

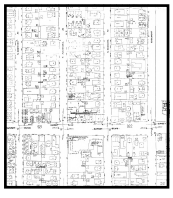

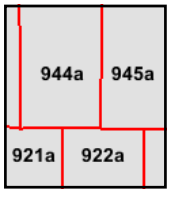


Volume 9A, Sheet 945a
Volume 9A, Sheet 944a
Volume 9A, Sheet 943a
Volume 9A, Sheet 922a
Volume 9A, Sheet 921a

N

Site Name: Sunset Campus Desktop
Address: 4867 Sunset Boulevard
City, ST, ZIP: Los Angeles, CA 90027
Client: Stantec
EDR Inquiry: 5530502.3
Order Date: 01/10/2019
Certification #: 490B-4710-A829
Copyright 1955


The certified Sanborn Library search results in this report can be authenticated by visiting www.ednet.com/sanborn and entering the certification number. Only Environmental Data Resources Inc. (EDR) is authorized to grant rights for commercial reproduction of maps by The Sanborn Library LLC, the copyright holder for the collection.


Certification # 490B-4710-A829

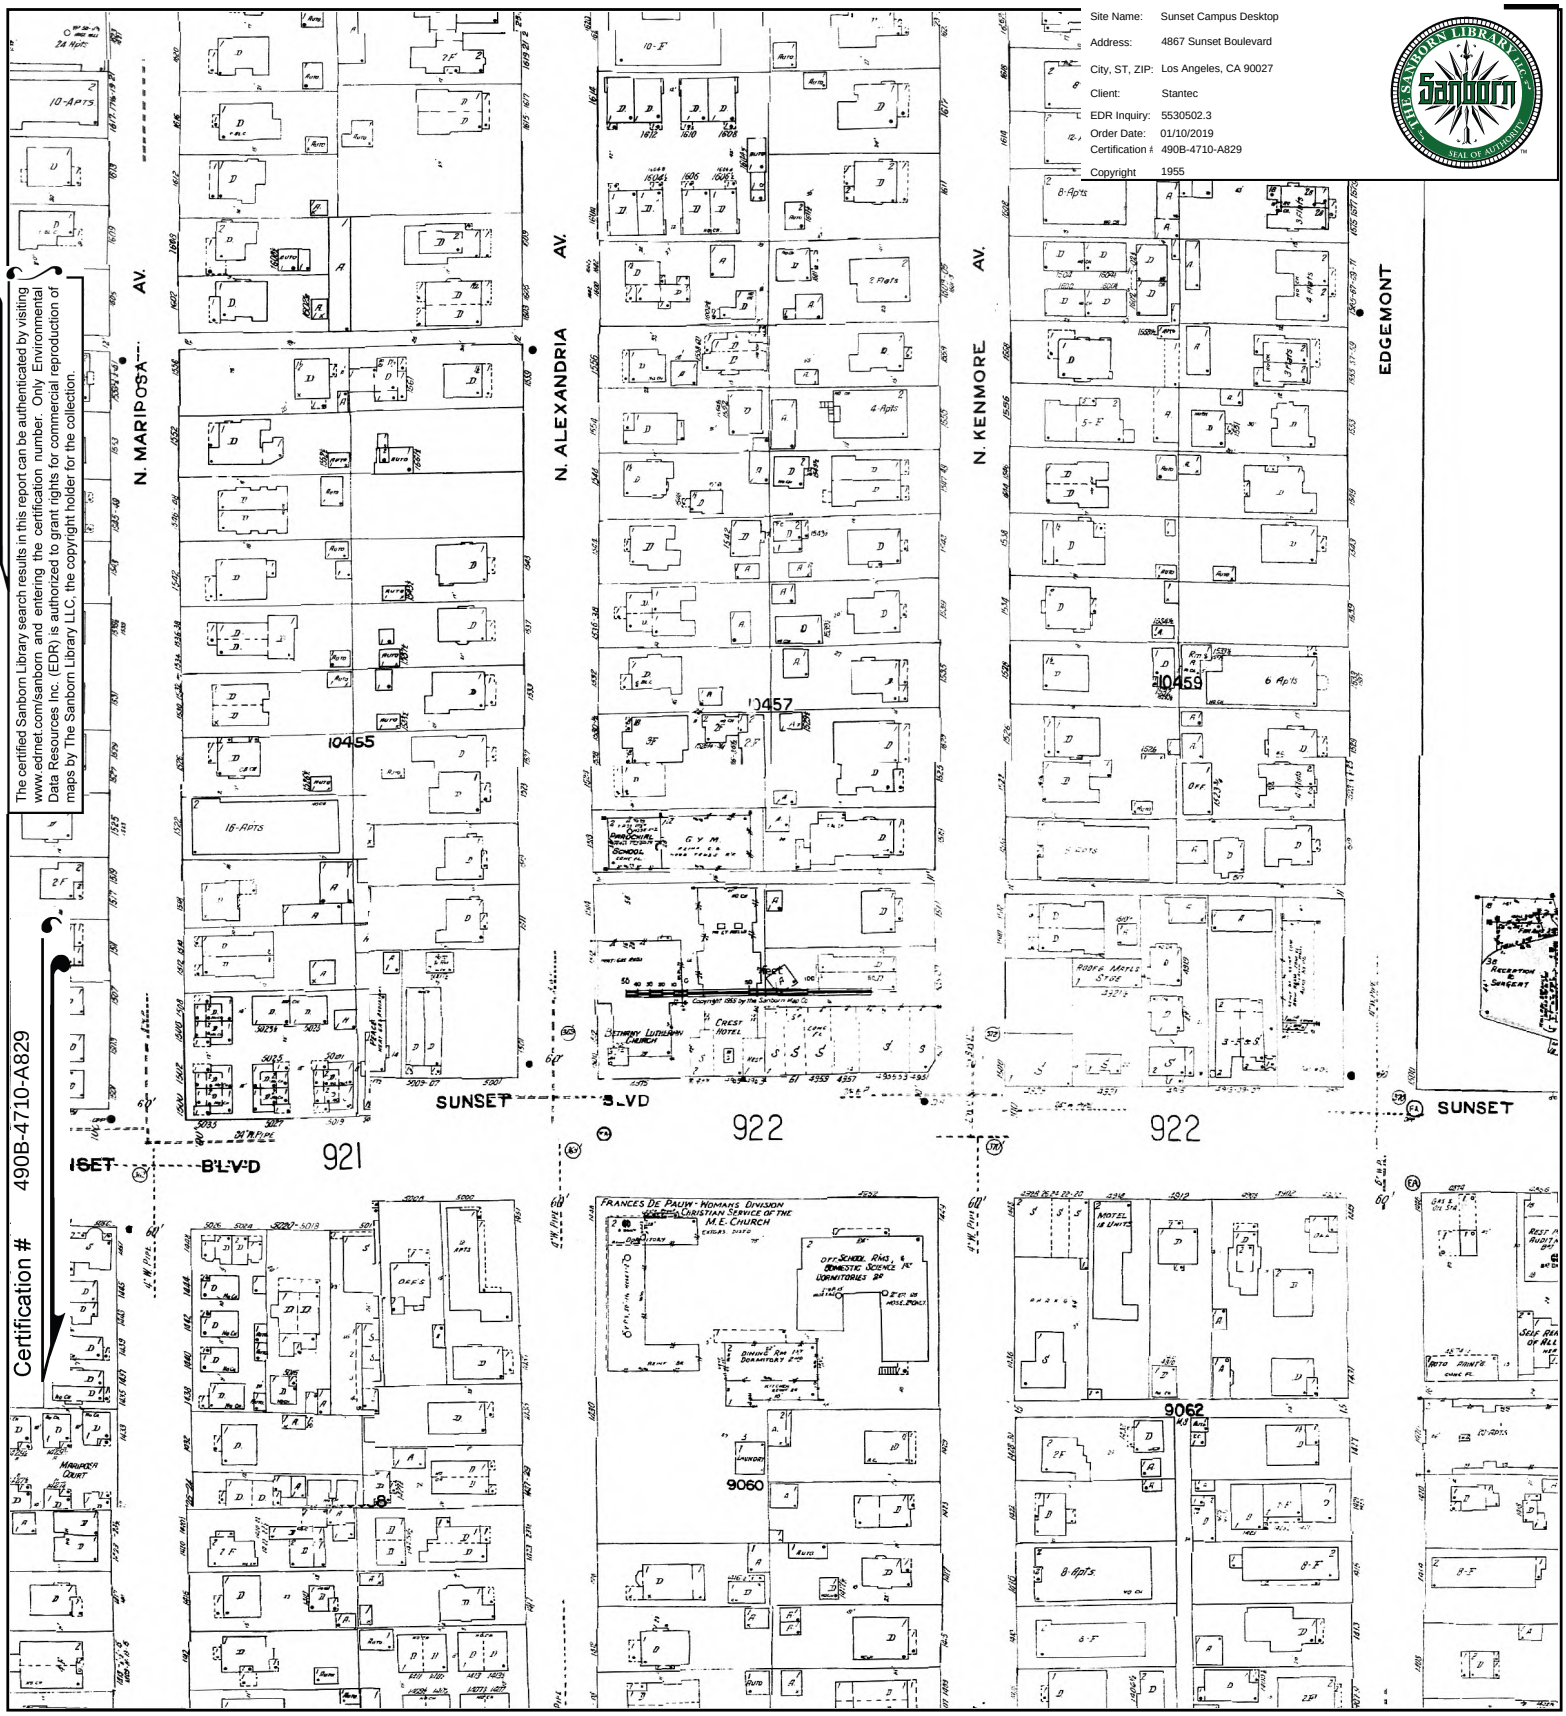

This Certified Sanborn Map combines the following sheets.
Outlined areas indicate map sheets within the collection.

0 Feet 150 300 600

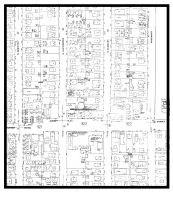

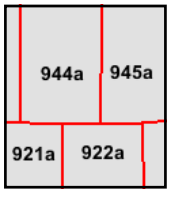


Volume 9A, Sheet 923a
Volume 9A, Sheet 922a
Volume 9A, Sheet 921a
Volume 9A, Sheet 945a
Volume 9A, Sheet 944a
Volume 9A, Sheet 943a
Volume 9A, Sheet 945a
Volume 9A, Sheet 944a
Volume 9A, Sheet 943a
Volume 9A, Sheet 923a

N

Site Name: Sunset Campus Desktop
Address: 4867 Sunset Boulevard
City, ST, ZIP: Los Angeles, CA 90027
Client: Stantec
EDR Inquiry: 5530502.3
Order Date: 01/10/2019
Certification #: 490B-4710-A829
Copyright 1950

The certified Sanborn Library search results in this report can be authenticated by visiting www.edrnet.com/sanborn and entering the certification number. Only Environmental Data Resources Inc. (EDR) is authorized to grant rights for commercial reproduction of maps by The Sanborn Library LLC, the copyright holder for the collection.


Certification # 490B-4710-A829

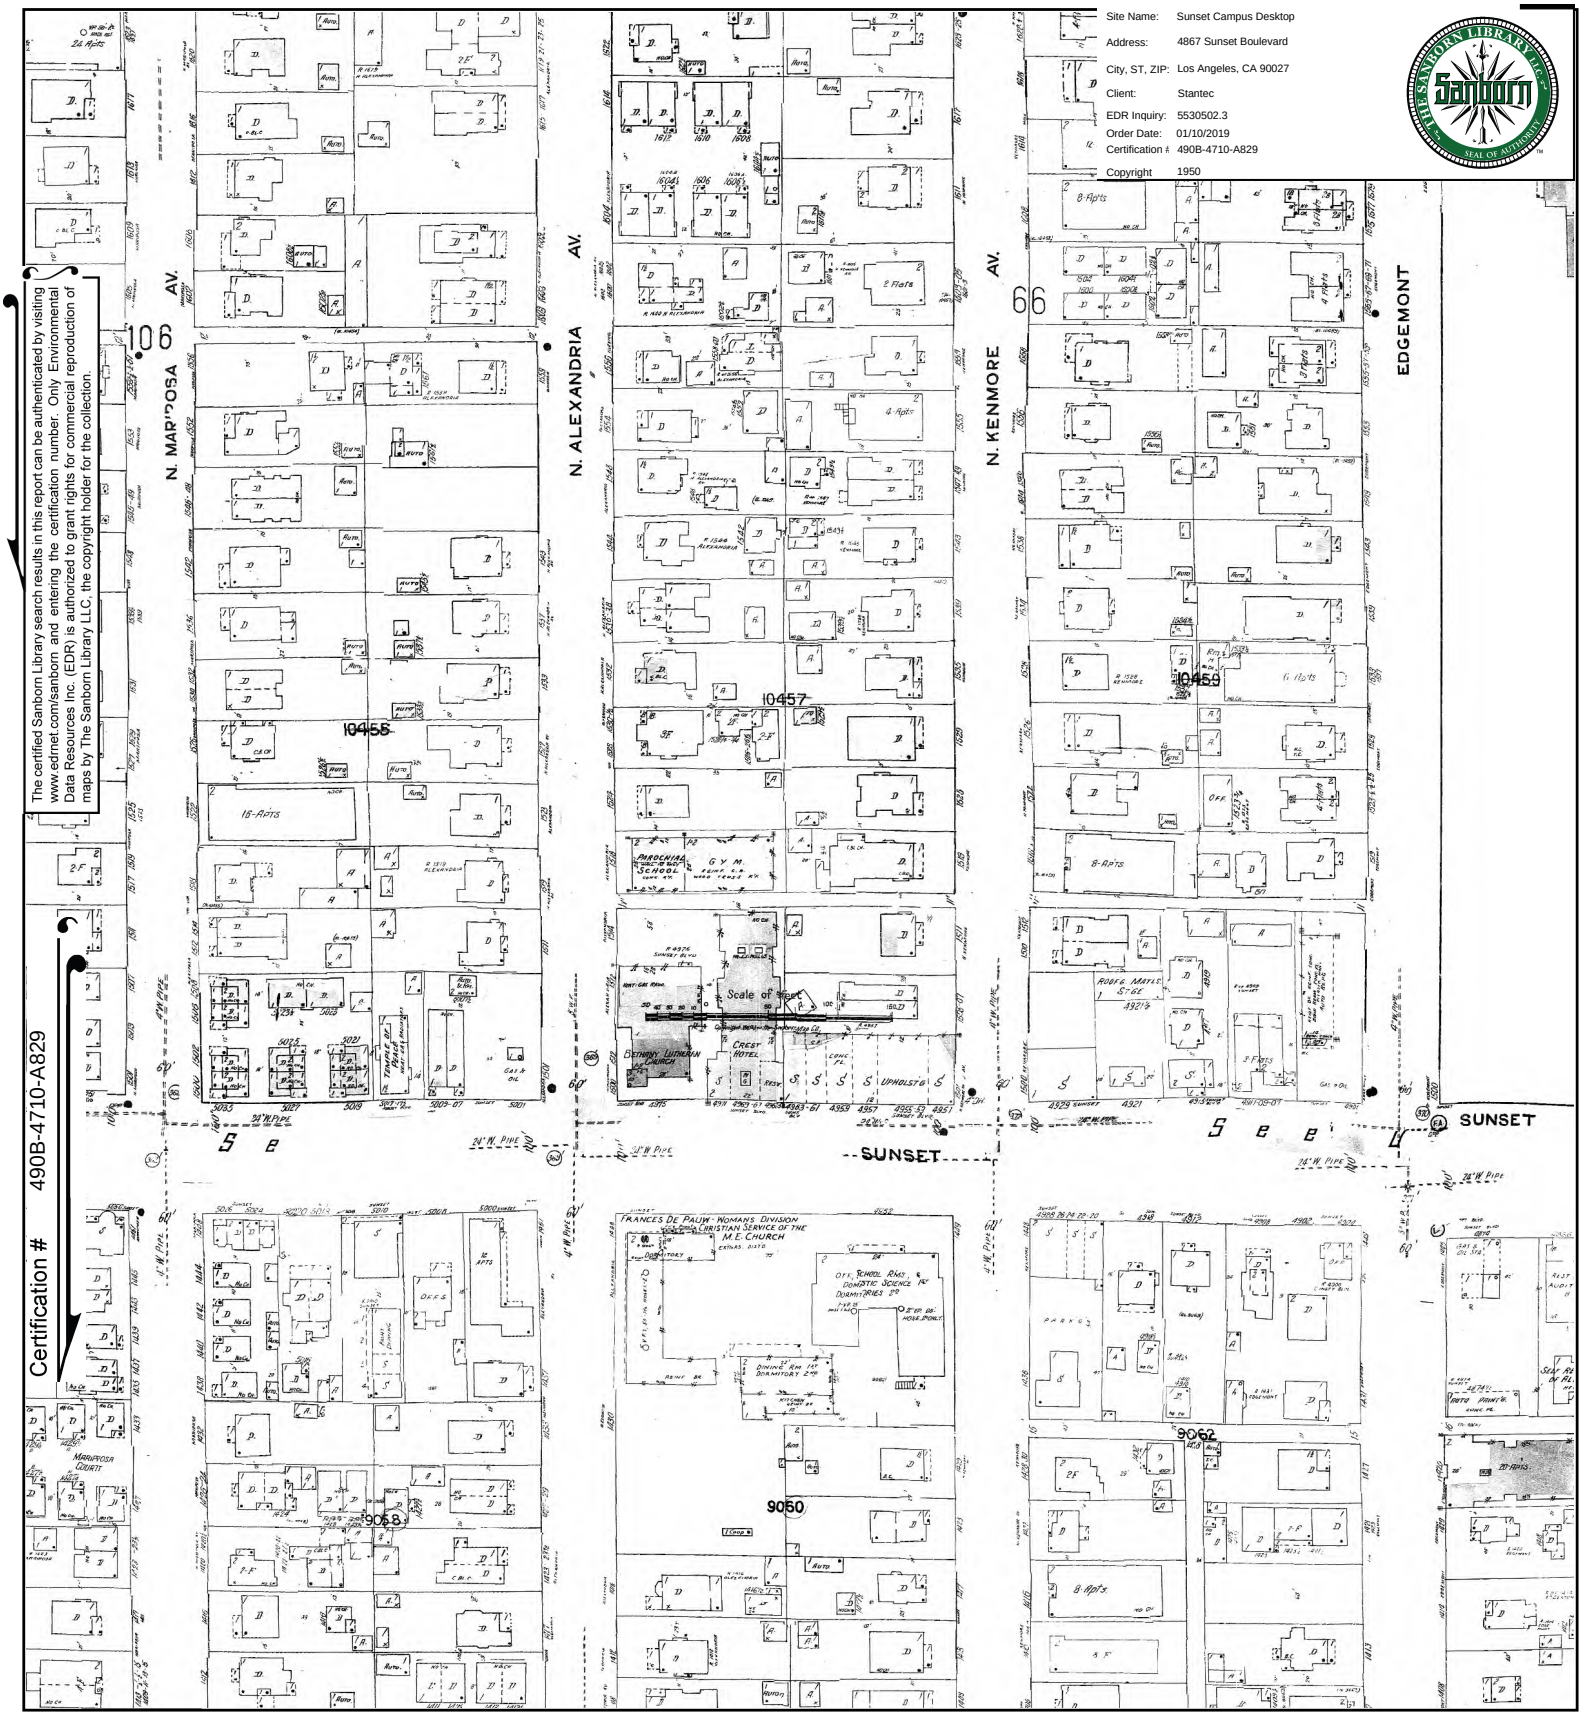

This Certified Sanborn Map combines the following sheets.
Outlined areas indicate map sheets within the collection.

0 Feet 150 300 600



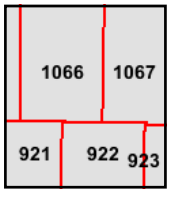


Volume 9, Sheet 922
Volume 9, Sheet 921
Volume 10, Sheet 1067
Volume 10, Sheet 1066
Volume 10, Sheet 1065

N

Site Name: Sunset Campus Desktop
Address: 4867 Sunset Boulevard
City, ST, ZIP: Los Angeles, CA 90027
Client: Stantec
EDR Inquiry: 5530502.3
Order Date: 01/10/2019
Certification #: 490B-4710-A829
Copyright 1919


The certified Sanborn Library search results in this report can be authenticated by visiting www.edrnet.com/sanborn and entering the certification number. Only Environmental Data Resources Inc. (EDR) is authorized to grant rights for commercial reproduction of maps by The Sanborn Library LLC, the copyright holder for the collection.


Certification # 490B-4710-A829

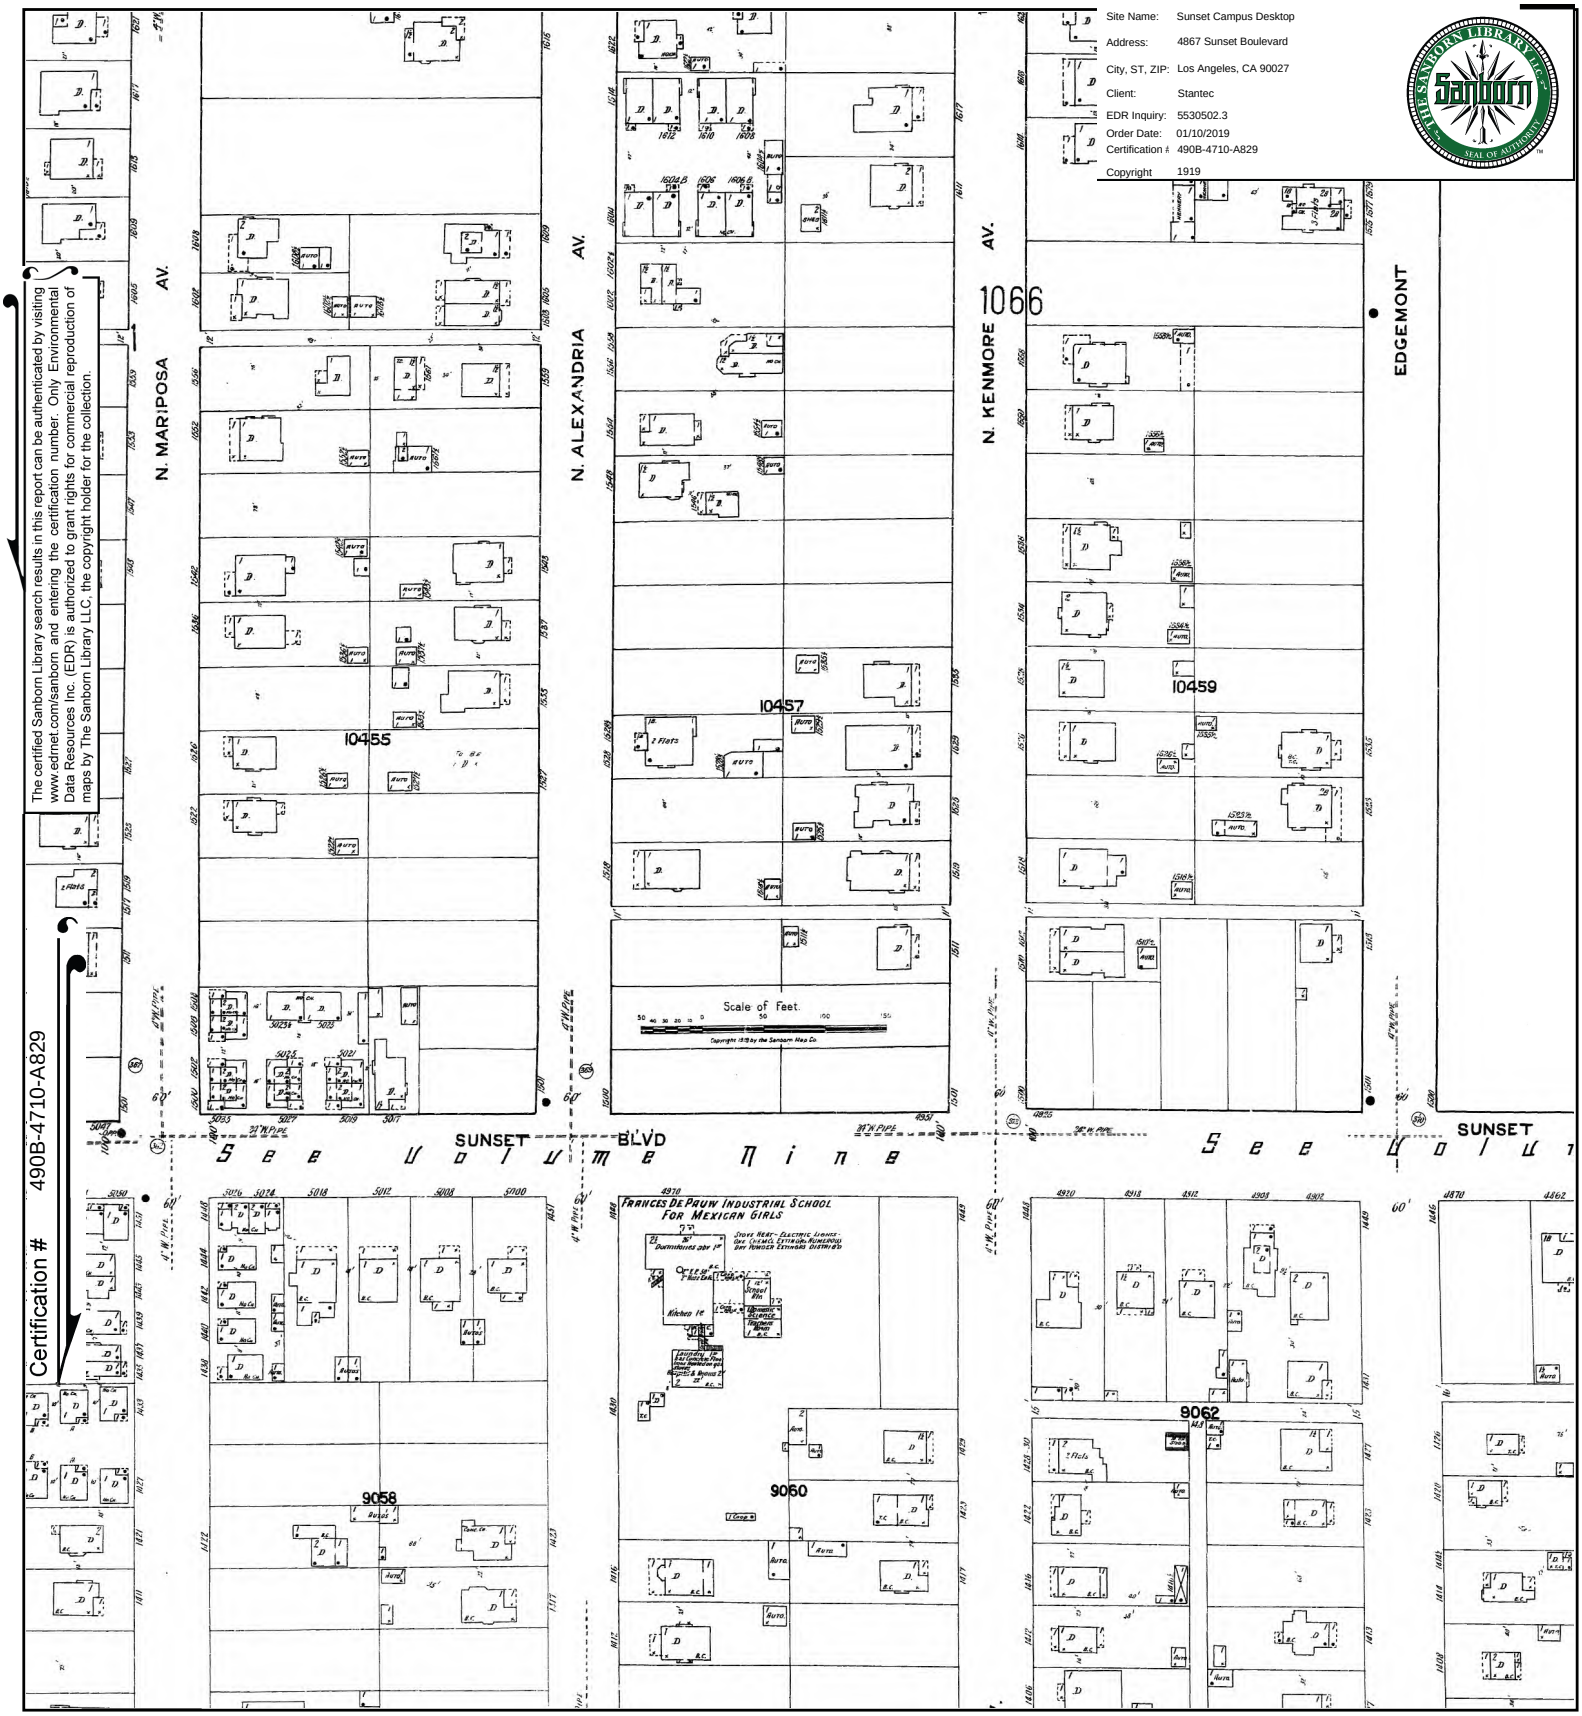

This Certified Sanborn Map combines the following sheets.
Outlined areas indicate map sheets within the collection.

0 Feet 150 300 600

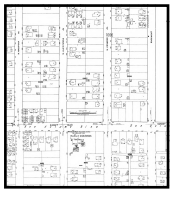

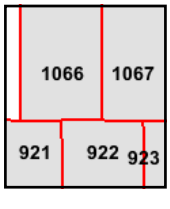

Volume 10, Sheet 1067
Volume 10, Sheet 1066
Volume 9, Sheet 923
Volume 9, Sheet 922
Volume 9, Sheet 921

N