Appendix E:
Phase I Environmental Site Assessment

THIS PAGE INTENTIONALLY LEFT BLANK

FIRSTCARBONSOLUTIONS™

Phase I Environmental Site Assessment
Proposed In-N-Out Burger Restaurant Project
18181 Imperial Highway
City of Yorba Linda, Orange County, California

Prepared for:
City of Yorba Linda
4845 Casa Loma Avenue
Yorba Linda, California 92886
714.961.7130

Contact: Mr. Greg Rehmer, Senior Planner

Prepared by:
FirstCarbon Solutions
250 Commerce, Suite 250
Irvine, California 92602
714.508.4100

Contact: Cecilia So, Project Manager

Report Date: December 2, 2019

PRIVILEGED AND CONFIDENTIAL
DO NOT DISTRIBUTE, COMMINGLE, OR DUPLICATE WITHOUT PRIOR APPROVAL

Table of Contents

Executive Summary 3
Findings and Conclusions 4
Introduction 6
Site Location and Description 7
Physical Setting 8
Site Reconnaissance and Observation 8
Adjoining Properties 13
Regulatory Records Review 13
Information and Interviews from Local Records and Site Contact 18
Historical Use Information Review 21
Conclusions and Recommendations 28
Limitations 31

Appendix A: Parcel Map and Site Plans
Appendix B: Area Map
Appendix C: Site Photographs
Appendix D: Historical Aerial Photographs and Topographic Maps
Appendix E: Wetlands Map and Flood Map
Appendix F: Fire Insurance Maps
Appendix G: City Directory Abstract
Appendix H: Envirosite Government Records Report
Appendix I: Questionnaires and Supporting Documents

December 2, 2019

Mr. Greg Rehmer, Senior Planner
City of Yorba Linda
4845 Casa Loma Avenue
Yorba Linda, California 92886

Subject: **Phase I Environmental Site Assessment for Proposed In-N-Out Burger Restaurant Project, 18181 Imperial Highway, Yorba Linda, California 92886**

Dear Mr. Rehmer:

FirstCarbon Solutions (FCS) in association with Environmental Assessment Specialists, Inc., has completed a Phase I Environmental Site Assessment (ESA) for the above referenced site in substantial compliance with the scope and limitations of the American Society of Testing Materials (ASTM), Standard Practices for ESAs: The Phase I ESA Process, Designation E1527-13. For the purposes of this report, the land area associated with the proposed In-N-Out Burger Restaurant Project (Assessor's Parcel Numbers [APN] 323-303-01, -02, and -03) is referred to as the Property, Subject Property, and/or Site.

Executive Summary

A Phase I ESA was conducted for the Property associated with the proposed In-N-Out Burger Restaurant Project located southeast of the intersection of Imperial Highway and Lemon Drive in Yorba Linda, Orange County, California 92886 in substantial conformance with the scope and limitations of ASTM Standard E-1527-13.

The Property is owned by the City of Yorba Linda. The eastern portion of the Property is comprised of the Yorba Linda Public Library and its environs located at 18181 Imperial Highway including a library building, asphalt-paved parking areas and driveways, and landscaped areas. The 3-story library building includes a lower basement level with a kitchen, meeting space, a collections room, an electrical equipment room, an elevator equipment room, storage closets, and a maintenance closet. The second floor includes collections rooms and office space and the third floor includes collections rooms, office space, and a small kitchenette.

The western portion of the Property is comprised of a vacant lot enclosed by a chain-link fence formerly occupied by the Ultramar No. 77 gasoline station and its environs located at 18231 Imperial Highway. Numerous groundwater monitoring wells were observed during the site visit. The gasoline station was decommissioned in April 1999 when four underground storage tanks (three fuel and one waste oil) were removed. New tanks were not installed and the former gasoline station site is currently undergoing monthly post-remediation groundwater monitoring under the oversight of the Orange County Health Care Agency (OCHCA).

UNITED STATES

T +1 888 826 5814
T +1 714 508 4100
F +1 714 508 4110
E info@fcs-intl.com

Irvine
250 Commerce
Suite 250
Irvine, CA 92602

Bay Area
1350 Treat Boulevard
Suite 380
Walnut Creek, CA 94597

Central Valley
7265 N. First Street
Suite 101
Fresno, CA 93720

Inland Empire
650 E. Hospitality Lane
Suite 125
San Bernardino, CA 92408

Sacramento Valley
2204 Plaza Drive
Suite 210
Rocklin, CA 95765

Utah
2901 Bluegrass Boulevard
Suite 200-62
Lehi, UT 84043

Connecticut
2 Corporate Drive
Suite 450
Shelton, CT 06484

New York
10 Monument Street
Deposit, NY 13754

56 Broome Corporate Parkway
Conklin, NY 13748

CANADA

UNITED KINGDOM

PORTUGAL

FRANCE

KENYA

AUSTRALIA

PHILIPPINES

CHINA

MALAYSIA

SINGAPORE

The Property is proposed to be redeveloped as an In-N-Out Burger Restaurant and its environs including the construction of an approximately 3,974-square-foot restaurant building with a paved 19-car queue drive thru, a paved 51-space parking lot, and landscaped areas.

Findings and Conclusions

Based on a site reconnaissance and a review of physiographic, historical, and regulatory information, there is no evidence of recognized environmental conditions (as defined by ASTM standards) in connection with the Property except the following:

- Historically, the western portion of the Property was occupied by a gasoline service station from at least 1966 (per review of historical aerial photographs) until 1999 when the gasoline station was decommissioned. According to the California State Water Resources Control Board (State Water Board), GeoTracker regulated facilities database,[1] City of Yorba Linda/Ultramar No. 77 at 18231 Imperial Highway is listed as a "LUST Cleanup Site" with a Cleanup Status of "Open—Verification Monitoring as of 7/8/2019." Potential Contaminates of Concern are listed as Gasoline, MTBE/TBA/Other Fuel Oxygenates and the Potential Media of Concern is listed as Other Groundwater (Uses Other Than Drinking Water).

  The earliest report on file with GeoTracker is a 1999 tank removal report. FCS reviewed Tank Removal Report, G&M Oil Co. Service Station No. 77, 18231 Imperial Highway, Yorba Linda, California dated June 9, 1999, prepared by Atlas Environmental Engineering, Inc. (Atlas) on behalf of G&M Oil Company and submitted to the OCHCA Environmental Health Division (see Appendices). According to the Atlas Tank Removal Report, one 10,000-gallon capacity underground storage tank (UST); one 8,000-gallon capacity UST; one single-walled steel 6,000-gallon capacity gasoline UST, appurtenant piping, and dispensers; and one 280-gallon capacity waste oil tank were removed from the site in 1999 in accordance with the OCHCA. The three fuel USTs were located adjacent to the west of the service station building, which was located in the eastern portion of the gasoline station property. The waste oil tank was located adjacent to the north of the service building. Two canopied dispenser islands were located along Lemon Drive and two additional canopied dispenser islands were located along Imperial Highway.

  Soil samples were collected from April 22, 1999 to May 5, 1999. The soil samples collected from tank pit were analyzed for total petroleum hydrocarbons as gasoline (TPHg), volatile aromatic compounds (BTEX) and Methyl Tertiary Butyl Ether (MTBE) using United States Environmental Protection Agency (EPA) method 8015M, EPA method 8020, gas chromatography/photoionization detector (GC/PID), respectively. Waste oil tank pit samples were analyzed for TPHg. In addition, waste samples were analyzed for total recoverable petroleum hydrocarbons (TRPH) and volatile organic compounds (VOCs) by EPA methods 418.1 and 8260A, respectively. TPHg concentrations in the tank pit samples collected on April 23, 1999, ranged from less than detectable to 260

[1] California State Water Resources Control Board (State Water Board). 2019. GeoTracker. Website: https://geotracker.waterboards.ca.gov/. Accessed December 13, 2019.

milligrams per kilogram (mg/kg). BTEX concentrations ranged from less than detectable to 2.0 mg/kg. MTBE concentrations ranged from 0.023 mg/kg to 14.5 mg/kg. The waste oil sample WT exhibited a TPHg concentration of 326 mg/kg, an MTBE concentration of 45.4 mg/kg, BTEX concentrations ranging from 0.445 mg/kg to 6.20 mg/kg and a TRPH concentration of 19,500 mg/kg. VOC concentrations in this sample ranged from less than detectable to 9.70 mg/kg. TPHg concentrations in the tank pit samples collected on April 26 and 27, 1999, ranged from 4.6 mg/kg to 5,670 mg/kg. BTEX concentrations ranged from less than detectable to 501 mg/kg. MTBE concentrations ranged from less than detectable to 4.71 mg/kg. Waste oil sample VT-16, exhibited a TPHg concentration of 455 mg/kg, an MTBE concentration of less than detectable, BTEX concentrations ranging from less than detectable to 66.9 mg/kg and a TRPH concentration of24,600 mg/kg. VOC concentrations in this sample ranged from less than detectable to 45.0 mg/kg.

According to the earliest groundwater monitoring report on file dated January 25,2005, the approximate depth to groundwater in Q4 2004 was from 62.28 to 65.60 feet below the ground surface with a flow direction toward the southwest. The Cumulative Liquid Phase Hydrocarbons (LPH) recovered to date was listed as 41.80 gallons and Current Remediation Techniques were listed as Bi-Weekly LPH Removal Using Hydrocarbon Skimmer; no Bulk Soil had been removed to date.

FCS reviewed a document titled Confirmation Soil Vapor Sampling Results, Former Ultramar Station No. 77, 18231 Imperial Highway, Yorba Linda, California dated September 27, 2019, prepared by Stantec Consulting Services, Inc. (Stantec) on behalf of the OCHCA (see Appendices). According to this report, based on the analytical results obtained, a bio-attenuation zone exists at the Site and concentrations of benzene, ethylbenzene, and naphthalene in shallow soil vapor are well below those required for compliance with the State Water Board Low Threat Closure Policy (LTCP) Scenario 4—Direct Measurement of Soil Gas Concentrations. Stantec recommends the Site be considered in compliance with the Petroleum Vapor Intrusion to Indoor Air criteria of the State Water Board LTCP.

In addition, Stantec is currently performing monthly post-remediation groundwater monitoring under the oversight of the OCHCA. According to the most recent Monthly Status Report available from GeoTracker (October 8, 2019) bulk soil removed to date is 1254.27 tons; LPH recovered to date is 45.05 gallons; no LPH is present on-site; no LPH has been recovered this Quarter; no bulk soil has been removed this month; and no current remediation techniques are in place.

Based on the above information, FCS recommends continued monthly post-remediation groundwater monitoring under the oversight of the OCHCA.

In addition, the following business environmental risks (BERs) were identified which warrant mention:

- Based on information obtained from the historical records review, the existing improvements were constructed at a time when asbestos-containing materials (ACMs) and lead-based paints (LBPs)

were not yet phased out. Based on this information, there is a potential that ACMs and/or LBPs are present within the on-site structure. As the on-site library building is to be demolished during redevelopment activities, **FCS recommends that a comprehensive asbestos and lead paint survey be conducted prior to the disturbance or removal of any suspect ACMs and LBPs; these materials should be characterized for asbestos and lead by a reliable method. All activities involving ACMs and LBPs should be conducted in accordance with governmental regulations.**

- As the on-site library building is to be demolished during redevelopment activities, FCS recommends that hydraulic fluid within the on-site elevator equipment be characterized for polychlorinated biphenyls (PCBs) by a reliable method prior to decommission/demolition. All activities involving PCBs should be conducted in accordance with governmental regulations.

Of note, the following items warrant mention:

- Although microbial growth may occur in a very short time span, an effort was made to identify conspicuous microbial growth in the common areas surveyed. In addition, FCS made an effort to observe water damaged building materials, which could indicate water intrusion into the structure. No significant areas of microbial growth or water intrusion was observed during the site visit. According to Property representative, Ms. Julie Zeoli, Librarian with the Yorba Linda Public Library, minor roof leaks have been repaired at the library on an as-needed basis. In addition, Ms. Zeoli indicated that during rain events, water has been observed leaking into the library in the vicinity of windows on the northwest corner of the library building. **If any areas of microbial growth are discovered during library demolition activities, these materials should be characterized by a reliable method. All activities involving microbial growth should be conducted in accordance with governmental regulations.**
- Standard dust mitigation measures should be implemented during all redevelopment and soil handling activities. During any grading or excavation activities of the property, redevelopment personnel must be made aware to look for unusual conditions suggesting buried debris or other potential adverse environmental conditions that may be discovered on the Property. In addition, if any abnormal soils are discovered during redevelopment, such as stained soils, hydrocarbon odors, or any other unusual odors, all construction activities should be stopped immediately and FCS should be contacted for further assessment and monitoring.

Introduction

The purpose of this Phase I ESA was to identify recognized environmental conditions associated with the Property. To achieve this objective, the Phase I ESA included visual observations of the Property and observations of the surrounding properties, a visual survey for suspect asbestos-containing materials/debris piles/lead-based paint, limited historical land use review, review of regulatory database listings, and reviews of readily available geologic and hydrogeologic data. This report represents a summary of these findings. A parcel map, site plans, area map, site photographs, historical aerial photos

and topographic maps, wetlands map, flood hazard map, fire insurance maps, City Directory Abstract, regulatory database report, questionnaires, and supporting documentation are included as attachments to this report.

FCS visually observed the Property on November 21, 2019, to identify potential sources or indications of chemical contamination such as USTs, aboveground storage tanks (ASTs), PCBs, chemicals and hazardous waste materials, areas with surficial staining or distressed vegetation, and visual evidence of ACMs and/or LBP. Lands immediately adjacent to the Property were visually inspected for possible sources of contamination or environmental impairment, which could migrate to the Site via surface water runoff, groundwater transport, and other pathways. FCS conducted a regulatory records review, reviewed historical aerial photographs, historical maps, building permits (upon availability), and contacted regulatory agency personnel.

Site Location and Description

The Property is located southeast of the intersection of Imperial Highway and Lemon Drive in Yorba Linda, Orange County, California, and is currently accessible via access driveways located on the north side of Imperial Highway, south side of Lemon Drive, and west side of Olinda Street. The Property is located in Section 22 of Township 3S and Range 9W of the San Bernardino Base and Meridian, as depicted on the United States Geological Survey (USGS) 7.5-minute *Yorba Linda, CA* Topographic Quadrangle (see Appendices). The Property is located in a gently sloping area with slight gradients descending generally toward the northwest.

The Property is owned by the City of Yorba Linda. The eastern portion of the Property is comprised of the Yorba Linda Public Library and its environs located at 18181 Imperial Highway including a library building, asphalt-paved parking areas and driveways, and landscaped areas. The 3-story library building includes a lower basement level with a kitchen, meeting space, a collections room, an electrical equipment room, an elevator equipment room, storage closets, and a maintenance closet. The second floor includes collections rooms and office space and the third floor includes collections rooms, office space, and a small kitchenette. The western portion of the Property is comprised of a vacant lot enclosed by a chain-link fence formerly occupied by the Ultramar No. 77 gasoline station and its environs located at 18231 Imperial Highway. Numerous groundwater monitoring wells were observed during the site visit. The gasoline station was decommissioned in April 1999 when four USTs (three fuel and one waste oil) were removed. New tanks were not installed and the former gasoline station site is currently undergoing monthly post-remediation groundwater monitoring under the oversight of the OCHCA.

The Property is proposed to be redeveloped as an In-N-Out Burger Restaurant and its environs including the construction of an approximately 3,974-square-foot restaurant building with a paved 19-car queue drive thru, a paved 51-space parking lot, and landscaped areas.

Physical Setting

Based on the USGS *Yorba Linda, CA* topographic quadrangle, the Property has an average elevation of approximately 380 feet above mean sea level, with a slight gradient descending toward the northwest. Stormwater runoff is expected to flow off the Site toward the northwest.

According to the USGS, Geologic Map of California (2012), the Property is underlain by Quaternary alluvial and marine deposits (Pliocene to Holocene) consisting of unconsolidated and semi-consolidated clay, silt, sand, and gravel.

According to information obtained from the State Water Board, GeoTracker regulated facilities database, groundwater in the vicinity of the Property is anticipated to be approximately 61-67 feet below the ground surface with a flow direction towards the southwest. Therefore, areas located northeast of the Property are considered upgradient. However, actual groundwater flow direction is often locally influenced by factors such as rainfall, geologic structure, seasonal fluctuations, soil and bedrock geology, production wells, and other factors beyond the scope of this study. The actual groundwater flow direction under the site can be accurately determined only by installing groundwater monitoring wells, which was beyond this scope of this project.

Site Reconnaissance and Observation

On November 21, 2019, FCS personnel conducted a site reconnaissance of the Property. The site reconnaissance is documented in the site photographs (see Appendices). During the Site visit, the FCS representative was escorted by Property representative Ms. Julie Zeoli,. In addition, a walk along the perimeter of the Property and a drive around roads in the immediate area were conducted. At the time of the Site inspection, the weather was cloudy with a temperature of approximately 65°F (degrees Fahrenheit).

The purpose of the site reconnaissance was to visually and physically observe the site and adjoining properties for conditions indicating an existing release, past release, or threatened release of any hazardous substances or petroleum products into structures of the site, or into soil and/or groundwater beneath the site. This would include any evidence of contamination, distressed vegetation, petroleum-hydrocarbon staining, waste drums, illegal dumping, or improper waste storage/handling.

Underground Storage Tanks/Aboveground Storage Tanks

No evidence for the presence of ASTs on or immediately upgradient of the Property was observed during the site reconnaissance. No evidence for the presence of USTs on or immediately upgradient of the library portion of the Property was observed during the site reconnaissance. Reviews of the Envirosite government records/regulatory database report and the State Water Board online GeoTracker database did not reveal any USTs associated with the library portion of the Property. In addition, Property representative Ms. Zeoli stated there are currently no USTs located at the library portion of the Property and indicated that she was unaware of any USTs located at the library in the past.

The former on-site gasoline station at 18231 Imperial Highway is identified on the Envirosite government records/regulatory database report as a former UST site. Please refer to the Leaking Underground Storage Tank (LUST) section below for details.

Leaking Underground Storage Tanks

According to the State Water Board online GeoTracker database, "City of Yorba Linda/Ultramar No. 77" at 18231 Imperial Highway is listed as a LUST Cleanup Site with a Cleanup Status of "Open—Verification Monitoring." FCS observed numerous groundwater monitoring wells at the former gasoline station portion of the Property during the site reconnaissance. FCS reviewed Tank Removal Report, G&M Oil Co. Service Station No. 77, 18231 Imperial Highway, Yorba Linda, California dated June 9, 1999, prepared by Atlas on behalf of G&M Oil Company and submitted to the OCHCA, Environmental Health Division. According to the Atlas Tank Removal Report, one 10,000-gallon capacity underground storage tank (UST); one 8,000-gallon capacity UST; one single-walled steel 6,000-gallon capacity gasoline UST, appurtenant piping, and dispensers; and one 280-gallon capacity waste oil tank were removed from the site in 1999 in accordance with the OCHCA.

The three fuel USTs were located adjacent to the west of the service station building which was located in the eastern portion of the gasoline station property. The waste oil tank was located adjacent to the north of the service building. Two canopied dispenser islands were located along Lemon Drive and two additional canopied dispenser islands were located along Imperial Highway.

Stantec Consulting Services, Inc. is currently performing monthly post-remediation groundwater monitoring under the oversight of the OCHCA. According to the most recent Monthly Status Report available from GeoTracker (October 8, 2019) bulk soil removed to date is 1254.27 tons; LPH recovered to Date is 45.05 gallons; no LPH is present on-site; no LPH has been recovered this Quarter; no bulk soil has been removed this month; and no current remediation techniques are in place. Please refer to the State Water Board section below for additional details.

Dry Cleaners

No dry-cleaning activity was observed on or immediately upgradient of the Property during the site reconnaissance.

Landfills

No evidence of solid waste disposal was observed on or adjacent to the Property during the site reconnaissance.

Polychlorinated Biphenyls

No leaking or stained equipment that would have the potential to contain PCBs (e.g., transformers, capacitors, light ballasts, hydraulic equipment) was observed on or adjacent to the Property during the site reconnaissance.

Of note, toxic PCBs were commonly used historically in electrical equipment such as transformers, fluorescent lamp ballasts, and capacitors. According to 40 Code of Federal Regulations Part 761, there are three categories for classifying such equipment: <50 ppm of PCBs is considered "Non-PCB"; between 50 and 500 ppm is considered "PCB-Contaminated"; and >500 ppm is considered "PCB-Containing." Pursuant to 15 United States Code 2605(e)(2)(A), the manufacture, process, or distribution in commerce or use of any polychlorinated biphenyl in any manner other than in a totally enclosed manner was prohibited after January 1, 1977.

One pad-mounted transformer was observed in a landscaped area along the eastern portion of the library building. The electrical transformer equipment observed by FCS appeared to be in good condition; free of leakage. In any event, in accordance with 40 Code of Federal Regulations Part 761, the owner of the transformers, Southern California Edison (SCE), is responsible for the transformers' maintenance and remediation in the event of a leak.

In addition, the library building is occupied by one hydraulic elevator. The elevator equipment appeared to be in good condition with no evidence of leaks or spills. As the on-site library building is to be demolished during redevelopment activities, **FCS recommends that hydraulic fluid within the on-site elevator equipment be characterized for PCBs by a reliable method prior to decommission/demolition. All activities involving PCBs should be conducted in accordance with governmental regulations.**

Waste Management and Chemical Handling

With the exception of chemicals customarily used for routine building maintenance and cleaning, FCS did not observe any hazardous chemicals stored on-site. For the most part, the maintenance chemicals are stored in the maintenance closet. Of note, floor drains were not observed in the vicinity of the chemical storage areas. In addition, housekeeping was generally considered satisfactory. The chemicals, which are stored in their original containers, do not appear to represent an impact to the environmental quality of the Property provided that they are used as intended, properly handled, and the regulations pertaining to their usage are followed.

Non-hazardous solid waste is disposed of in dumpsters and is removed from the library on a regular basis by a commercial hauler. Potential sources of contamination, such as waste oil or automobile batteries, were not observed in the vicinity of the dumpsters.

Asbestos-Containing Materials and Lead-Based Paint

Based on information obtained from the historical records review, the existing improvements were constructed at a time when ACMs and LBPs were not yet phased out. Based on this information, there is a potential that ACMs and/or LBPs are present within the on-site structure. As the on-site library building is to be demolished during redevelopment activities, **FCS recommends that a comprehensive asbestos and lead paint survey be conducted prior to the disturbance or removal of any suspect ACMs and LBPs; these materials should be characterized for asbestos and lead by a reliable method. All activities involving ACMs and LBPs should be conducted in accordance with governmental regulations**.

Underground Oil or Gas Pipelines

No evidence of oil or gas pipelines was observed on the Property during the site reconnaissance.

Stained Soil or Asphalt Patches

No stained soil or asphalt patches were observed within or adjacent to the Property during the site reconnaissance.

Demolition Debris

No evidence of demolition debris was observed on the Property during the site reconnaissance.

Pits, Ponds, or Lagoons

No pits, ponds, or lagoons were observed on the Property during the site reconnaissance.

Radon

Radon gas is a naturally occurring radioactive gas that is invisible and odorless. Radon forms from the radioactive decay of small amounts of uranium and thorium naturally present in rocks and soils, so some radon exists in all rocks and soils. Because radon is a gas, it can easily move through soil and cracks in building slabs or basement walls and concentrate in a building's indoor air. According to the City-Data.com map of radon zones[2], 76 radon tests have taken place in sites located within the Property's zip code of 92886 and 92887, and tests came back positive for radon levels of 4 picoCuries per liter (pCi/L) or above, which is the State of California's recommended action level. Orange County is listed in Radon Zone 3 (Low Potential); counties that have a predicted average indoor radon screening level less than 2 pCi/L. Based on this information, the presence of on-site radon levels above California's recommended action level is unlikely.

Clarifiers, Sumps, and Drains

No clarifiers or sumps were observed or noted within or next to the Property during the site reconnaissance. Property representative Ms. Zeoli stated there are no sumps or clarifiers are located at the Property.

Air Emissions

No air emissions were observed or noted to be emanating from the Property during the site reconnaissance.

---

[2] City-Data.com. 2019. Map of Radon Zones in California based on Environmental Protection Agency (EPA) data. Orange County, California. Website: http://www.city-data.com/county/Orange_County-CA.html. Accessed December 2, 2019.

Flood Zone

According to the Federal Emergency Management Agency (FEMA), National Flood Hazard Layer (NFHL) Viewer, Map Panel 06059C0064J (Effective Date 12/3/2009), the Property is located within Zone X (flood hazard areas determined to be outside the 0.2% annual chance floodplain). Please see FEMA Flood Insurance Rate Map (FIRM) in the Appendices.

Wetlands Designation

According to a review of the U.S. fish and Wildlife Service National Wetlands Inventory Mapper as viewed on http://www.fws.gov/wetlands/Data/Mapper.html, no wetlands are located on the Property.

Pesticides/Herbicides

No pesticides or herbicides were observed being stored or used within the Property at the time of the site reconnaissance.

Septic Systems

Septic systems are important, as they can be a venue for mismanagement of hazardous or regulated wastes. No evidence of septic systems was observed during the site reconnaissance.

On-site containers

Three empty 55-gallon drums were observed in an unpaved area in the southeast corner of the gasoline station lot during the site visit. The drums appeared to be kept on-site for use on an as-needed basis as part of the ongoing monthly post-remediation groundwater monitoring performed by Stantec. No evidence of spills, releases, or contamination conditions were observed during the site reconnaissance.

No additional containers or drums were observed or noted on or adjacent to the Property during the site reconnaissance.

Microbial Growth and Water Intrusion

Although microbial growth may occur in a very short time span, an effort was made to identify conspicuous microbial growth in the common areas surveyed. In addition, FCS made an effort to observe water damaged building materials, which could indicate water intrusion into the structure. No significant areas of microbial growth or water intrusion was observed during the site visit. According to Property representative, Ms. Julie Zeoli, minor roof leaks have been repaired at the library on an as-needed basis. In addition, Ms. Zeoli indicated that during rain events, water has been observed leaking into the library in the vicinity of windows on the northwest corner of the library building. **If any areas of microbial growth are discovered during library demolition activities, these materials should be characterized by a reliable method. All activities involving microbial growth should be conducted in accordance with governmental regulations.**

Adjoining Properties

FCS observed lands adjoining to the Property to identify environmental concerns. The Property is bordered to the north by Lemon Drive followed by Tokyo Central, a Japanese grocery store (18171 Imperial Highway), an orchard lot associated with a residential property (4742 Plumosa Drive), and a two-tenant commercial property occupied by a tax law office and hair salon (18281 Lemon Drive). The Property is bordered to the east by Olinda Street followed by a single-family residence (4802 Olinda Street), a public parking lot, a pharmacy (4862 Olinda Street), a hair salon (4866 Olinda Street), and a veterinary hospital (4872 Olinda Street). The Property is bordered to the south and west by Imperial Highway (six lanes) followed by the Yorba Linda Station Plaza Shopping Center (18132-18342 Imperial Highway).

FCS conducted a reconnaissance of the adjoining properties to evaluate the potential for off-site impacts. These would include evidence of improper chemical storage or usage, surface staining or leakage, distressed vegetation, or evidence of dumping. A visual inspection from the public right-of-way did not reveal any issues of concern.

Regulatory Records Review

FCS reviewed available databases from federal and State regulatory agencies to identify use, generation, storage, treatment and/or disposal of hazardous materials and chemicals or release incidents of such materials, which may have impacted the Property. The regulatory databases were provided to FCS from Envirosite Corporation. The Envirosite Government Records Report is included in the Appendix H. The environmental and regulatory databases that were included in this review follow the ASTM Standard E1527-13 Guidelines.

- Federal National Priorities Listing (NPL) Sites
- Federal Delisted NPL Sites
- Comprehensive Environmental Response Compensation and Liability Information System List (CERCLIS)
- Federal CERCLIS: No Further Remedial Action Planned (NFRAP) Site List
- Federal Resource Conservation and Recovery Act (RCRA) Generator's List
- Federal RCRA Non-Corrective Action TSD Facilities List
- Federal RCRA Corrective Action Facilities List
- Federal RCRA Treatment Storage and Disposal (TSD) Facilities List
- Federal Institutional Control/Engineering Control (IC/EC) Registries
- Federal Emergency Response Notification System (ERNS) List

- State and Tribal Lists of Hazardous Waste Sites Identified for Investigation or Remediation:
  - State and Tribal-Equivalent NPL
  - State and Tribal-Equivalent CERCLIS
  - State and Tribal-Landfill And/or Solid Waste Disposal Site Lists
  - State and Tribal-Leaking Storage Tanks Lists
  - State and Tribal Registered Storage Tank Lists
  - State and Tribal Institutional Control/Engineering Control Registries
  - State and Tribal Voluntary Cleanup Sites
  - State and Tribal Brownfield Sites

The date of the most recent database update and a plotted map of the aforementioned listings, if any, depicting their location relative to the Property is included in the Appendices of this report.

Information obtained from the Envirosite Government Records Report indicated that the Property has not been included on any institutional/engineering control databases that track activity and use limitations on properties.

Subject Property

The on-site Yorba Linda Public Library address, 18181 Imperial Highway, was not identified on any regulatory databases.

The former on-site gasoline station address, 18231 Imperial Highway, was identified on numerous regulatory databases as listed below:

California Environmental Protection Agency

CERS is a statewide web-based user and information exchange system to support over 140,000 regulated businesses and over 130 local agencies in electronically collecting and reporting significant hazardous materials, hazardous waste and compliance and enforcement data as mandated by California law. Under oversight by California Environmental Protection Agency (Cal/EPA), certified local governing agencies (Unified Program Agencies [UPAs]) consolidate, coordinate, and provide consistent regulatory activities for six state and federal environmental programs.

- Property tenants listed as City of Yorba Linda/Ultramar No. 77.

Facility Registry Service (United States Environmental Protection Agency Facility Registry Systems)

The Facility Registry Service (FRS) provides quality facility data to support the EPA's mission of protecting human health and the environment.

- Property tenants listed as 14612 Orange County Environmental Health and Ultramar No. 77.

California Integrated Water Quality System

The California Integrated Water Quality System (CIWQS) database facilities listing includes owner information, violations, inspections, and other regulatory matters.

- Property tenant listed as Ultramar No. 77.

California Department of Toxic Substances Control HAZNET Hazardous Waste Information System

HAZNET data is extracted from the copies of hazardous waste manifests received each year by the California Department of Toxic Substances Control (DTSC). The annual volume of manifests is typically 700,000–1,000,000 annually, representing approximately 350,000–500,000 shipments. Data are from the manifests submitted without correction, and therefore many contain some invalid values for data elements such as generator ID, TSD ID, waste category, and disposal method. The HAZNET database only contains information about types and quantities of wastes that are generated and not information pertaining to release events.

- Property tenants listed as City of Yorba Linda and G&M Oil Company.

Enforcement and Compliance History Online

Enforcement and Compliance History Online (ECHO) is an EPA website to search for facilities in the community to assess their compliance with environmental regulations related to the Clean Air Act, Clean Water Act, RCRA, and the Safe Drinking Water Act.

- Property tenant listed as City of Yorba Linda.

RCRA Non-Generators/No Longer Regulated

The EPA RCRA NonGen facilities database identifies properties that report generation, storage, transportation, treatment, or disposal of hazardous waste. Non-Generators do not presently generate hazardous waste.

- Property tenant listed as City of Yorba Linda.

Registered Underground Storage Tanks

The registered UST list identifies facilities with on-site USTs.

- Property tenant listed as Imperial Gasoline.

California Facilities Inventory Database

The California Facility Inventory Database (FID) contains a historical listing of active and inactive UST locations from the State Water Board. Refer to local/county source for current data.

- Property tenant listed as Imperial Gasoline.

California Historical Underground Storage Tank Listing)

The California Historical UST (HIST UST) database contains a historical listing of active and inactive UST locations from the State Water Board. Refer to local/county source for current data.

- Property tenant listed as Imperial Gasoline.

Leaking Underground Storage Tanks

LUST Sites included in GeoTracker. GeoTracker is the Water Boards data management system for sites that impact, or have the potential to impact, water quality in California, with emphasis on groundwater.

- Property tenant listed as City of Yorba Linda/Ultramar #77.

Regulated Facility Report (RFR—CA)

State Water Board Regulated Facility Report database listing which includes program agency type and their permit status.

- Property tenant listed as Ultramar #77.

All of the aforementioned regulatory database listings are associated with the former on-site gasoline station located at 18231 Imperial Highway. Please refer to the State Water Resources Water Control Board section below for pertinent details.

Adjoining Properties

None of the adjoining properties were identified on any databases indicative of a release, spill, or contamination condition. Below is a summary of notable regulatory listings:

- Thomas Patrick Hyde (Compounding Pharmacy) at 4862 Olinda Street is identified on the HAZNET database. Based on information obtained during the site visit, this facility is located across Olinda street, approximately 50 feet east and cross-gradient of the Property. The HAZNET database only contains information about types and quantities of wastes that are generated and not information pertaining to release events. Based on the lack of violations and cross-gradient location, this listing is not considered to have had a significant negative environmental impact on the Property.
- Yorba Linda Veterinary Hospital at 4872 Olinda Street is identified on the HAZNET database. Based on information obtained during the site visit, this facility is located across Olinda street, approximately 125 feet east-southeast and cross-gradient of the Property. The HAZNET database only contains information about types and quantities of wastes that are generated and not information pertaining to release events. Based on the lack of violations and cross-gradient

location, this listing is not considered to have had a significant negative environmental impact on the Property.

- All remaining adjoining property listings (Station Photo, Station Cleaners, Friendly Hills Medical Group, Polly's Pies, and Mimi's Café) are identified within the Yorba Linda Station Plaza Shopping Center. These facilities are all located across Imperial Highway to the south and southwest and at least 300 feet downgradient from the Property.

  As none of the adjoining properties were identified on any databases indicative of a release, spill, or contamination condition, these facilities are not suspected of having had a negative impact on the Property.

Surrounding Area Properties

Due to the Property's location in a dense urban area, numerous additional facilities are identified within multiple databases in the Envirosite Government Records Report. No facilities identified in a database indicative of a contamination condition, release, or spill were located directly upgradient of the Subject Property.

The closest facility identified in a database indicative of an Open/Pending contamination condition, release, or spill is identified as Chevron #9-7414 at 18121 Imperial Highway. Based on information obtained during the site visit, the USTs at this facility are located approximately 375 feet northwest and cross-gradient of the westernmost portion of the Property. According to the State Water Board online GeoTracker database, Chevron #9-7414 is listed as a "LUST Cleanup Site" with a Cleanup Status of "Open—Site Assessment as of 8/11/2014". Potential Contaminates of Concern are listed as Gasoline and the Potential Media of Concern is listed as Other Groundwater (Uses Other Than Drinking Water).

According to a Semi-Annual Groundwater Monitoring Report, Second Half 2019, dated November 6, 2019 and prepared by Arcadis Design & Consultancy on behalf of Chevron facility, the approximately depth to groundwater below this property is 65 feet below the ground surface with a flow direction toward the southwest (cross-gradient to the Property). The direction of groundwater flow to the southwest and calculated hydraulic gradient (0.012 feet per foot) were generally consistent with previous monitoring events. The groundwater analytical results in the sampled wells were also generally consistent with previous monitoring events. Concentrations are stable to declining compared to previous monitoring events. LNAPL (light non-aqueous phase liquid) was not observed in monitoring well MW-04R on September 23, 2019. TPH-g, benzene, ethylbenzene, and TBA were not detected in any monitoring wells except for MW-06 which had detections of 460 micrograms per liter (µg/L), 8.1 µg/L, 0.55 J (J = Analyte was detected at a concentration below the reporting limit and above the laboratory method detection limit) µg/L, and 34 µg/L, respectively. MTBE was only detected in monitoring wells MW-03R (0.73 J µg/L) and MW-06 (17 µg/L). No other compounds were detected during the Second Half of 2019 groundwater monitoring event. Arcadis recommends case closure under the State Water Board LTCP (Low Threat Closure Policy). Based on the above information, this Chevron facility is not suspected of having had a negative impact on the Property.

Based on information within the Government Records Report, in addition to the regulatory status, distance, and/or hydraulic location, none of the surrounding area facilities are suspected as having had a negative impact on the Property.

Orphan Sites

Twenty-eight (28) additional facilities were listed as unmapped sites in the Envirosite Government Records Report. These facilities cannot be plotted due to errors or missing information in the regulatory records. FCS reviewed the unmapped sites in the database report and determined the facilities are not considered to represent a concern to the Property.

Information and Interviews from Local Records and Site Contact

City of Yorba Linda Building Division

FCS reviewed online building permits through the City of Yorba Linda's web portal. Permits were available for the following addresses 18181, 18231, and 18261 Imperial Highway; and 18262 Lemon Drive. Regarding 18181 Imperial Highway (Old address is 18262 Lemon Drive), the current address of 18181 Imperial Highway became effective on September 23, 1991. Numerous general construction permits were issued. Regarding 18231 Imperial Highway, according to the building permits, a gasoline station operated on the western portion of the Property from at least 1973 until decommissioned in 1999. Automotive repair activities operated at the property until at least 1996. A permit to remove existing underground storage tanks was applied for in 1998. Regarding 18261 Imperial Highway, a demolition permit was issued on January 24, 1973 for an unidentified structure. No additional permits were on file for this address. Regarding 18262 Lemon Drive, the earliest record on file appears to be a general permit for the construction of a three-story library in 1970. Numerous additional general construction permits were issued.

Orange County Fire Authority

FCS submitted a public records request to the Orange County Fire Authority to inquire about any agency files related to possible recognized environmental conditions for the Subject Property. As of the date of this report, no response has been received by FCS. Should the receipt of a response from this agency alter the conclusions of this report, the Client will be notified immediately by FCS.

Orange County Assessor's Office

According to the Orange County Assessor's Office, parcel numbers associated with the Property include 323-303-01 (library property at 18181 Imperial Highway, formerly 18262 Lemon Drive); 323-303-02 (former 18261 Imperial Highway, currently part of library property); and 323-303-03 (former gasoline station property at 18231 Imperial Highway).

Orange County Health Care Agency

FCS submitted a public records request to the OCHCA to inquire about any agency files related to possible recognized environmental conditions for the Subject Property. As of the date of this report, no response has been received by FCS. Should the receipt of a response from this agency alter the conclusions of this report, the Client will be notified immediately by FCS. Regarding the Property's former gasoline station lot, numerous records submitted to the OCHCA are available through the State Water Board online GeoTracker database (see below).

In addition, FCS reviewed the following OCHCA online databases: Hazardous Waste Facilities; Permitted Underground Storage Tank (UST) Facilities Listing; Industrial Cleanup (IC) Program Cases; UST Local Oversight Program (LOP) Cases; Non-Petroleum Underground Storage Tank (UST) Cases; Aboveground Petroleum Storage Tank (AST) Listing; Hazardous Waste Facilities; and Removed Underground Storage Tank (UST) Facilities. None of the addresses associated with the Property were identified in any of the databases listed above.

California Environmental Protection Agency, California State Water Resources Control Board, Geo Tracker regulated facilities database

FCS reviewed the California Environmental Protection Agency, State Water Board, GeoTracker regulated facilities database for files related to possible recognized environmental conditions for the Property and adjoining properties. No records for any adjoining properties are listed in the State GeoTracker database. However, numerous records for the Property's former on-site gasoline station are listed in the State GeoTracker database as discussed below.

According to GeoTracker, City of Yorba Linda/Ultramar #77 at 18231 Imperial Highway is listed as a "LUST Cleanup Site" with a Cleanup Status of "Open—Verification Monitoring as of 7/8/2019". Potential Contaminates of Concern are listed as Gasoline, MTBE/TBA/Other Fuel Oxygenates and the Potential Media of Concern is listed as Other Groundwater (Uses Other Than Drinking Water).

The earliest report on file with GeoTracker is a 1999 tank removal report. FCS reviewed a *Tank Removal Report, G&M Oil Co. Service Station #77, 18231 Imperial Highway, Yorba Linda, California* dated June 9, 1999, prepared by Atlas Environmental Engineering, Inc. (Atlas) on behalf of G&M Oil Company and submitted to the Orange County Health Care Agency, Environmental Health Division (see Appendices). According to the Atlas Tank Removal Report, In accordance with OCHCA, one (1) 10,000-gallon capacity, one (1) 8,000-gallon capacity and one (1) 6,000-gallon capacity gasoline, single walled, steel UST's, appurtenant piping and dispensers, and one (1) 280-gallon capacity waste oil tank were removed from the site in 1999. The three fuel USTs were located adjacent to the west of the service station building which was located in the eastern portion of the gasoline station property. The waste oil tank was located adjacent to the north of the service building. Two canopied dispenser islands were located along Lemon Drive and two additional canopied dispenser islands were located along Imperial Highway.

Soil samples were collected from April 22, 1999 to May 5, 1999. The soil samples collected from tank pit were analyzed for total petroleum hydrocarbons as gasoline (TPHg), volatile aromatic compounds (BTEX) and Methyl Tertiary Butyl Ether (MTBE) using EPA method 8015M, EPA method 8020, GC/PID, respectively. Waste oil [tank pit samples were analyzed for TPHg. In addition, waste samples were analyzed for total recoverable petroleum hydrocarbons (TRPH) and volatile organic compounds (VOC's) by EPA methods 418.1 and 8260A, respectively. TPHg concentrations in the tank pit samples collected on April 23, 1999 ranged from less than detectable to 260 mg/kg. BTEX concentrations ranged from less than detectable to 2.0 mg/kg. MTBE concentrations ranged from 0.023 mg/kg to 14.5 mg/kg. The waste oil sample WT exhibited a TPHg concentration of 326 mg/kg, an MTBE concentration of 45.4 mg/kg, BTEX concentrations ranging from 0.445 mg/kg to 6.20 mg/kg and a TRPH concentration of 19,500 mg/kg. VOC concentrations in this sample ranged from less than detectable to 9.70 mg/kg. TPHg concentrations in the tank pit samples collected on April 26 and 27, 1999 ranged from 4.6 mg/kg to 5,670 mg/kg. BTEX concentrations ranged from less than detectable to 501 mg/kg. MTBE concentrations ranged from less than detectable to 4.71 mg/kg. Waste oil sample VT-16, exhibited a TPHg concentration of 455 mg/kg, an MTBE concentration of less than detectable, BTEX concentrations ranging from less than detectable to 66.9 mg/kg and a TRPH concentration of24,600 mg/kg. VOC concentrations in this sample ranged from less than detectable to 45.0 mg/kg.

According to the earliest groundwater monitoring report on file dated 1/25/2005, the approximately depth to groundwater in Q4 2004 was from 62.28 to 65.60 feet below the ground surface with a flow direction toward the southwest. The Cumulative LPH recovered to Date was listed as 41.80 gallons and Current Remediation Techniques were listed as Bi-Weekly LPH Removal Using Hydrocarbon Skimmer; no Bulk Soil had been removed to date.

FCS reviewed a document titled *Confirmation Soil Vapor Sampling Results, Former Ultramar Station No. #77, 18231 Imperial Highway, Yorba Linda, California* dated September 27, 2019, prepared by Stantec Consulting Services, Inc. (Stantec) on behalf of the Orange County Health Care Agency (see Appendices). According to this report, based on the analytical results obtained, a bio-attenuation zone exists at the Site and concentrations of benzene, ethylbenzene and naphthalene in shallow soil vapor are well below those required for compliance with the State Water Board LTCP Scenario 4—Direct Measurement of Soil Gas Concentrations. Stantec recommends the Site be considered in compliance with the Petroleum Vapor Intrusion to Indoor Air criteria of the State Water Board LTCP (Low Threat Closure Policy).

In addition, Stantec is currently performing monthly post-remediation groundwater monitoring under the oversight of the Orange County Health Care Agency. According to the most recent Monthly Status Report available from GeoTracker dated October 8, 2019, Bulk Soil Removed to Date is 1254.27 tons; Cumulative LPH)recovered to Date is 45.05 gallons; no LPH is present on-site; no LPH has been recovered this Quarter; no bulk soil has been removed this month; and no current remediation techniques are in place.

Based on the above information, FCS recommends continued monthly post-remediation groundwater monitoring under the oversight of the Orange County Health Care Agency.

State of California, Department of Toxic Substances Control EnviroStor database

FCS reviewed the DTSC EnviroStor database for files related to possible environmental concerns for the Property and adjoining properties. No records for the Property or any adjoining properties are listed in the State EnviroStor database.

Site Contact Interview

During the site visit, FCS interviewed Property representative Ms. Julie Zeoli, Librarian with the Yorba Linda Public Library who has been associated with the on-site library for approximately 10 years, regarding whether any recognized or potential recognized environmental conditions are associated with the library. Ms. Zeoli indicated that she had no knowledge of recognized environmental conditions for the Property. In addition, Ms. Zeoli was unaware of any underground fuel storage tanks or the storage of significant quantities of hazardous materials associated with the library.

During the preparation of this report, Property Representative and User questionnaires sent out by FCS have not yet been returned for review and incorporation. However, based on observations made during the site visit and information obtained during the historical records review, the lack of completed questionnaires does not represent a concern at this time and is not considered a significant data gap. Copies of the provided Property Representative and User questionnaires are attached in the Appendices).

Former Site Contact Interview

FCS was unable to obtain contact information for the previous Property owner for the purposes of conducting an interview regarding whether any recognized or potential recognized environmental conditions were associated with the Property during their ownership.

Previous Environmental Reports

No previously completed environmental reports regarding the Property, including Phase I ESAs, subsurface investigation reports, or asbestos/lead paint surveys, previously prepared by others were provided to FCS during the course of preparation of this report

Historical Use Information Review

Aerial Photographs and Topographic Maps

FCS reviewed historical aerial photographs and historical topographic maps provided by Envirosite Corporation for information pertaining to possible environmental concerns for the Property and surrounding properties. Photographs and maps were reviewed at approximately 5 to 10-year intervals dating back to 1897:

1896	The Property is depicted as vacant land with no structures. All adjoining properties are depicted as vacant land with no structures. The surrounding vicinity is characterized as vacant land with scattered dwellings (USGS *Anaheim, CA, 1:62,500*).
1898	The Property, all adjoining properties, and the surrounding area are depicted in similar land uses as the previous topographic map (USGS *Anaheim, CA, 1:62,500*).
1901	The Property, all adjoining properties, and the surrounding area are depicted in similar land uses as the previous topographic map (USGS *Anaheim, CA, 1:62,500*).
1927	The Property is bisected by Plumosa "Avenue" similar to the 1949 topographic maps. The eastern portion of the Property appears with small structures located in the southern half similar to the small public library building and dwelling depicted in the 1929 Fire Insurance Map (see below); the western portion of the Property appears as a vacant lot. Adjoining properties to the north appear as Lemon Drive followed by orchards with scattered dwellings. Adjoining properties to the east appear as Olinda Street followed by dwellings. Adjoining properties to the south and west appear as a paved road followed by a railroad station building and associated outbuildings then railroad lines. The surrounding vicinity is characterized as a mix of agricultural (orchard) and residential development (Envirosite Aerial Collection).
1928	There are no significant changes to the Property, adjoining properties, or surrounding vicinity (Envirosite Aerial Collection).
1938	Imperial Highway appears similar to border the Property to the south and west. There are no significant changes to the Property, adjoining properties, or surrounding vicinity (Envirosite Aerial Collection).
1939	Commercial buildings similar to present-day appear east of the Property. There are no additional significant changes to the Property, adjoining properties, or surrounding vicinity (Envirosite Aerial Collection).
1942	The Property is depicted as vacant with no structures. Adjoining properties to the north are depicted as orchards. Adjoining properties to the east, south, and west are depicted as vacant with no structures. Lemon Drive, Olinda Street, and Imperial Highway are depicted similar to their present-day configurations. The surrounding vicinity is characterized as primarily agricultural with open space to the south (USGS *Anaheim, CA, 1:62,500*).
1946	There are no significant changes to the Property, adjoining properties, or surrounding vicinity (Envirosite Aerial Collection).

1947	A small structure appears in the northeast corner of the western portion of the Property. There are no additional significant changes to the Property, adjoining properties, or surrounding vicinity (Envirosite Aerial Collection).
1949	The Property is bisected by Plumosa "Avenue". The eastern portion of the Property is depicted with three dwellings; the western portion of the Property is depicted with one dwelling. Adjoining properties to the north are depicted as Lemon Drive followed by orchards with scattered dwellings. Adjoining properties to the east are depicted as Olinda Street followed by dwellings. Adjoining properties to the south and west are depicted as Imperial Highway followed by a railroad station building and associated outbuildings then electric railroad lines. The surrounding vicinity is characterized as a mix of agricultural and residential development (USGS 7.5-Minute *Yorba Linda, CA*).
1950	The Property, all adjoining properties, and the surrounding area are depicted in similar land uses as the previous topographic map (USGS 7.5-Minute *Yorba Linda, CA*).
1952	There are no significant changes to the Property or adjoining properties. The surrounding vicinity is characterized with increases in urban development (Envirosite Aerial Collection).
1960	The eastern portion of the Property appears with the northern portion of the present-day library building including smaller buildings along Imperial Highway and Olinda Street. The western portion of the Property appears occupied by small structures along Lemon Drive. Adjoining properties to the north appear as orchards with commercial development underway to the northeast. Adjoining properties to the east appear as a mix of residential and commercial similar to present-day (no public parking lot). Adjoining properties to the south and west appear as commercial land use. The surrounding vicinity appears with further increases in urban development (Envirosite Aerial Collection).
1963	There are no significant changes to the Property. The adjoining property to the northwest appears as graded land undergoing development. Adjoining properties to the northeast appear similar to present-day. No significant changes to the adjoining properties to the east, south, or west. The surrounding vicinity appears with further increases in urban development (Envirosite Aerial Collection).
1964	The Property is bisected by Plumosa "Avenue". The eastern portion of the Property is depicted with the northern portion of the on-site library building with three small structures located along Imperial Highway; the western portion of the Property is depicted as vacant with no structures. Adjoining properties to the north are depicted as Lemon Drive followed by vacant land and commercial buildings to the northeast. Adjoining properties to the east are depicted as Olinda Street followed by dwellings and small commercial buildings similar to present-day. Adjoining properties to the south and

	west are depicted as Imperial Highway followed by a railroad station building and associated outbuildings then electric railroad lines. The surrounding vicinity is characterized with increases in urban development (USGS 7.5-Minute *Yorba Linda, CA*).
1966	There are no significant changes to the eastern portion of the Property. The western portion of the Property now appears occupied by a gasoline service station. Adjoining properties to the north and east appear similar to present-day land uses. No significant changes to the adjoining properties to the south or west. The surrounding vicinity appears with further increases in urban development (Envirosite Aerial Collection).
1968	There are no significant changes to the Property, adjoining properties, or surrounding vicinity (Envirosite Aerial Collection).
1970	There are no significant changes to the Property, adjoining properties, or surrounding vicinity (Envirosite Aerial Collection).
1972	The Property is depicted similar to the previous topographic map. Areas to the northeast, east, south, and west are depicted similar to the previous topographic map and are now shaded to depict urban land use. The surrounding vicinity is depicted with further increases in urban development (USGS 7.5-Minute *Yorba Linda, CA*).
1972	The eastern portion of the Property now appears occupied by the present-day library building. A small building is still located along Imperial Highway (former 18261 Imperial Highway). There are no significant changes to the adjoining properties or surrounding vicinity (Envirosite Aerial Collection).
1974	The small on-site building located along Imperial Highway (former 18261 Imperial Highway) appears to have been razed. There are no significant changes to the adjoining properties or surrounding vicinity (Envirosite Aerial Collection).
1975	There are no significant changes to the Property, adjoining properties, or surrounding vicinity (Envirosite Aerial Collection).
1977	There are no significant changes to the Property, adjoining properties, or surrounding vicinity (Envirosite Aerial Collection).
1980	Areas to the south and west now appear as graded land undergoing the initial stages of development into the present-day shopping center. The surrounding vicinity appears with further increases in urban development (Envirosite Aerial Collection).
1981	The Property and all adjoining properties are depicted similar to the previous topographic map. The surrounding vicinity is depicted with further increases in urban development (USGS 7.5-Minute Yorba Linda, CA).

1983	There are no significant changes to the Property. All adjoining properties and the surrounding vicinity appear similar to present-day land uses (Envirosite Aerial Collection).
1985	There are no significant changes to the Property, adjoining properties, or surrounding vicinity (Envirosite Aerial Collection).
1988	There are no significant changes to the Property, adjoining properties, or surrounding vicinity (Envirosite Aerial Collection).
1990	There are no significant changes to the Property, adjoining properties, or surrounding vicinity (Envirosite Aerial Collection).
1994	There are no significant changes to the Property, adjoining properties, or surrounding vicinity (Envirosite Aerial Collection).
1995	There are no significant changes to the Property, adjoining properties, or surrounding vicinity (Envirosite Aerial Collection).
2002	The eastern and western portions of the Property appear similar to present-day including the library and vacant lot (former gasoline station). All adjoining properties and the surrounding vicinity appear similar to present-day (Envirosite Aerial Collection).
2005	The Property, all adjoining properties, and surrounding vicinity appear similar to present-day (Envirosite Aerial Collection).
2009	The Property, all adjoining properties, and surrounding vicinity appear similar to present-day (Envirosite Aerial Collection).
2010	The Property, all adjoining properties, and surrounding vicinity appear similar to present-day (Envirosite Aerial Collection).
2012	This map only depicts contours, roadways and water bodies. Plumosa “Drive,” depicted in its present-day configuration, no longer bisects the Property. Individual structures are not depicted. Only landmarks are depicted as distinct structures (USGS 7.5-Minute Yorba Linda, CA).
2012	The Property, all adjoining properties, and surrounding vicinity appear similar to present-day (Envirosite Aerial Collection).
2014	The Property, all adjoining properties, and surrounding vicinity appear similar to present-day (Envirosite Aerial Collection).

2015 This map only depicts contours, roadways and water bodies. Individual structures are not depicted. Only landmarks are depicted as distinct structures (USGS 7.5-Minute Yorba Linda, CA).

2016 The Property, all adjoining properties, and surrounding vicinity appear similar to present-day (Envirosite Aerial Collection).

2018 This map only depicts contours, roadways and water bodies. Individual structures are not depicted. Only landmarks are depicted as distinct structures (USGS 7.5-Minute Yorba Linda, CA).

2018 The Property, all adjoining properties, and surrounding vicinity appear similar to present-day (Envirosite Aerial Collection).

Sanborn Fire Maps

The Historical Information Gatherers (HIG) Historical Map Collection and the United States Library of Congress Map Collection were searched for fire insurance maps (FIM), real estate atlases and similar maps for the site location and adjoining properties.

1920 The Property is bisected by a street labeled “Plumosa Drive”. The eastern portion of the Property is depicted with numerous small vacant parcels; a small building labeled “Public Library” is located along Olinda Street (addressed as 19 Olinda) with a dwelling located to the west of the library building. The western portion of the Property is depicted as vacant. The Property is bordered to the north by Lemon Drive; adjoining properties to the north are not depicted on this map. The Property is bordered to the east by Olinda [Street]; adjoining properties to the east are depicted on a separate map as residential lot, vacant lots, and small lots occupied by a restaurant, a grocery store, and an office. The eastern portion of the Property is bordered to the south by Front [Street]. Adjoining properties to the south beyond Front Street are depicted as a San Pedro Lumber Company’s lumber yard and by a large commercial building labeled “Foothill Groves Lemon and Orange Packing House” then the Pacific Electric railyard right-of-way. The western portion of the Property is bordered to the west by vacant areas followed by a building labeled “P.E.RY Deport” including a ticket office and freight house then the Pacific Electric railyard right-of-way (Sanborn Map Company).

1929 The Property is bisected by a street labeled “Plumosa Drive”. The eastern portion of the Property is depicted with numerous small vacant parcels; a small building labeled “Public Library” is located along Olinda Street (addressed as 19 Olinda) with a dwelling located to the west of the library building. A small two-bedroom unit is now depicted between the library building and dwelling. The western portion of the Property is depicted as vacant. The Property is bordered to the north by Lemon Drive; adjoining properties to the north are not depicted on this map. The Property is bordered to the east by Olinda [Street];

adjoining properties to the east are depicted on a separate map as residential lots, vacant lots, and one lot occupied by a small office and residence. All remaining adjoining areas are depicted similar to the previous fire insurance map (Sanborn Map Company).

Oil and Gas Fields

Based on the California Division of Oil, Gas and Geothermal Resources (DOGGR) online mapping application Well Finder, no production wells are shown on or immediately upgradient to the Site.

Vapor Intrusion Condition (VIC)

FCS reviewed a document titled *Confirmation Soil Vapor Sampling Results, Former Ultramar Station No. #77, 18231 Imperial Highway, Yorba Linda, California* dated September 27, 2019, prepared by Stantec Consulting Services, Inc. (Stantec) on behalf of the Orange County Health Care Agency. According to this report, based on the analytical results obtained, a bio-attenuation zone exists at the Site and concentrations of benzene, ethylbenzene and naphthalene in shallow soil vapor are well below those required for compliance with the State Water Board LTCP Scenario 4—Direct Measurement of Soil Gas Concentrations. Stantec recommends the Site be considered in compliance with the Petroleum Vapor Intrusion to Indoor Air criteria of the State Water Board LTCP (Low Threat Closure Policy).

City Directories

FCS reviewed historical city directory information provided by Envirosite Corporation for information pertaining to possible environmental concerns for the Property and surrounding properties. The City Directory Abstract dated back to 1956 and identified the following listings for the Property:

- 18181 Imperial Highway: 2011 The Book Corner; 2006 The Book Corner; 2006 Friends of Yorba Linda Public Library; 2006 Yorba Linda Public Library; 2002 The Book Corner; 2002 Friends of Yorba Linda Public Library; 2002 Yorba Linda Public Library; and 1996 The Book Corner.
- 18231 Imperial Highway: 2002 XXXX; 1996 Merco Gasoline; 1991 Imperial Gas Station; 1986 Imperial Gas & Serv; 1981 Auto Tune; 1981 Jiffy Service Stations; 1976 Phillips Petroleum; 1971 Sea Side Oil Co; and 1956 Phillips Wagner.
- 18261 Imperial Highway: 2002-1996-1991-1981-1976 XXXX; 1971 Patio Pantry No 7; 1967 Patio Pantry Num 7; 1963 Grants Cabinet; and 1963 Patio Pantry Num 7.
- 18262 Lemon Drive: 1991 P W Construction; 1991 Yorba Linda Library; 1986 Yorba Linda Library; 1986 Youth Employment SV; 1981 Yorba Linda Library; 1976 Yorba Linda Library; 1976 Yorba Linda Youth Employment; 1976 Youth Employment SV; 1971 Yorba Linda Library; 1971 Yorba Linda Youth Employment; 1971 Youth Employment SV Yorba Linda; 1967 Yorba Linda Dist Library; 1967 Yorba Linda Employment; and 1963 Yorba Linda Dist Library.

No adjoining properties were listed as environmentally significant.

Historical Data Gaps

During the historical research process of the preparation of this report, there were no gaps exceeding five years in which FCS was unable to ascertain the probable on-site land use.

Conclusions and Recommendations

We have performed a Phase I Environmental Site Assessment of the proposed In-N-Out Burger Restaurant Project located southeast of the intersection of Imperial Highway and Lemon Drive in Yorba Linda, Orange County, California 92886 in substantial conformance with the scope and limitations of ASTM Standard E-1527-13. Based on a site reconnaissance and a review of physiographic, historical and regulatory information, there is no evidence of recognized environmental conditions (as defined by ASTM standards) in connection with the Property except the following:

- Historically, the western portion of the Property was occupied by a gasoline service station from at least 1966 (per review of historical aerial photographs) until 1999 when the gasoline station was decommissioned. According to the State Water Board, GeoTracker regulated facilities database, City of Yorba Linda/Ultramar #77 at 18231 Imperial Highway is listed as a "LUST Cleanup Site" with a Cleanup Status of "Open—Verification Monitoring as of 7/8/2019". Potential Contaminates of Concern are listed as Gasoline, MTBE/TBA/Other Fuel Oxygenates and the Potential Media of Concern is listed as Other Groundwater (Uses Other Than Drinking Water).

  The earliest report on file with GeoTracker is a 1999 tank removal report. FCS reviewed a *Tank Removal Report, G&M Oil Co. Service Station #77, 18231 Imperial Highway, Yorba Linda, California* dated June 9, 1999, prepared by Atlas Environmental Engineering, Inc. (Atlas) on behalf of G&M Oil Company and submitted to the Orange County Health Care Agency, Environmental Health Division (see Appendices). According to the Atlas Tank Removal Report, in accordance with (OCHCA, one (1) 10,000-gallon capacity, one (1) 8,000-gallon capacity and one (1) 6,000-gallon capacity gasoline, single walled, steel UST's, appurtenant piping and dispensers, and one (1) 280-gallon capacity waste oil tank were removed from the site in 1999. The three fuel USTs were located adjacent to the west of the service station building which was located in the eastern portion of the gasoline station property. The waste oil tank was located adjacent to the north of the service building. Two canopied dispenser islands were located along Lemon Drive and two additional canopied dispenser islands were located along Imperial Highway.

  Soil samples were collected from April 22, 1999 to May 5, 1999. The soil samples collected from tank pit were analyzed for total petroleum hydrocarbons as gasoline (TPHg), volatile aromatic compounds (BTEX) and Methyl Tertiary Butyl Ether (MTBE) using EPA method 8015M, EPA method 8020, GC/PID, respectively. Waste oil [tank pit samples were analyzed for TPHg. In addition, waste samples were analyzed for total recoverable petroleum hydrocarbons (TRPH) and volatile organic compounds (VOC's) by EPA methods 418.1 and 8260A, respectively. TPHg concentrations in the tank pit samples collected on April 23, 1999 ranged from less than detectable to 260 mg/kg. BTEX concentrations ranged from less than detectable to 2.0 mg/kg. MTBE concentrations ranged from

0.023 mg/kg to 14.5 mg/kg. The waste oil sample WT exhibited a TPHg concentration of 326 mg/kg, an MTBE concentration of 45.4 mg/kg, BTEX concentrations ranging from 0.445 mg/kg to 6.20 mg/kg and a TRPH concentration of 19,500 mg/kg. VOC concentrations in this sample ranged from less than detectable to 9.70 mg/kg. TPHg concentrations in the tank pit samples collected on April 26 and 27, 1999 ranged from 4.6 mg/kg to 5,670 mg/kg. BTEX concentrations ranged from less than detectable to 501 mg/kg. MTBE concentrations ranged from less than detectable to 4.71 mg/kg. Waste oil sample VT-16, exhibited a TPHg concentration of 455 mg/kg, an MTBE concentration of less than detectable, BTEX concentrations ranging from less than detectable to 66.9 mg/kg and a TRPH concentration of24,600 mg/kg. VOC concentrations in this sample ranged from less than detectable to 45.0 mg/kg.

According to the earliest groundwater monitoring report on file dated 1/25/2005, the approximately depth to groundwater in Q4 2004 was from 62.28 to 65.60 feet below the ground surface with a flow direction toward the southwest. The Cumulative LPH recovered to Date was listed as 41.80 gallons and Current Remediation Techniques were listed as Bi-Weekly LPH Removal Using Hydrocarbon Skimmer; no Bulk Soil had been removed to date.

FCS reviewed a document titled Confirmation Soil Vapor Sampling Results, Former Ultramar Station No. #77, 18231 Imperial Highway, Yorba Linda, California dated September 27, 2019, prepared by Stantec Consulting Services, Inc. (Stantec) on behalf of the Orange County Health Care Agency (see Appendices). According to this report, based on the analytical results obtained, a bio-attenuation zone exists at the Site and concentrations of benzene, ethylbenzene and naphthalene in shallow soil vapor are well below those required for compliance with the State Water Board LTCP Scenario 4—Direct Measurement of Soil Gas Concentrations. Stantec recommends the Site be considered in compliance with the Petroleum Vapor Intrusion to Indoor Air criteria of the State Water Board LTCP (Low Threat Closure Policy).

In addition, Stantec is currently performing monthly post-remediation groundwater monitoring under the oversight of the Orange County Health Care Agency. According to the most recent Monthly Status Report available from GeoTracker dated October 8, 2019, Bulk Soil Removed to Date is 1254.27 tons; Cumulative LPH recovered to Date is 45.05 gallons; no LPH is present on-site; no LPH has been recovered this Quarter; no bulk soil has been removed this month; and no current remediation techniques are in place.

Based on the above information, FCS recommends continued monthly post-remediation groundwater monitoring under the oversight of the Orange County Health Care Agency.

In addition, the following business environmental risks (BERs) were identified which warrant mention:

- Based on information obtained from the historical records review, the existing improvements were constructed at a time when asbestos-containing materials (ACMs) and lead-based paints (LBPs) were not yet phased out. Based on this information, there is a potential that ACMs and/or LBPs are present within the on-site structure. As the on-site library building is to be demolished during

redevelopment activities, **FCS recommends that a comprehensive asbestos and lead paint survey be conducted prior to the disturbance or removal of any suspect ACMs and LBPs; these materials should be characterized for asbestos and lead by a reliable method. All activities involving ACMs and LBPs should be conducted in accordance with governmental regulations.**

- As the on-site library building is to be demolished during redevelopment activities, **FCS recommends that hydraulic fluid within the on-site elevator equipment be characterized for PCBs by a reliable method prior to decommission/demolition. All activities involving PCBs should be conducted in accordance with governmental regulations.**

Of note, the following items warrant mention:

- Although microbial growth may occur in a very short time span, an effort was made to identify conspicuous microbial growth in the common areas surveyed. In addition, FCS made an effort to observe water damaged building materials which could indicate water intrusion into the structure. No significant areas of microbial growth or water intrusion was observed during the site visit. According to Property representative Ms. Julie Zeoli, Librarian with the Yorba Linda Public Library, minor roof leaks have been repaired at the library on an as-needed basis. In addition, Ms. Zeoli indicated that during rain events, water has been observed leaking into the library in the vicinity of windows on the northwest corner of the library building. **If any areas of microbial growth are discovered during library demolition activities, these materials should be characterized by a reliable method. All activities involving microbial growth should be conducted in accordance with governmental regulations.**
- Standard dust mitigation measures should be implemented during all redevelopment and soil handling activities. During any grading or excavation activities of the property, redevelopment personnel must be made aware to look for unusual conditions suggesting buried debris or other potential adverse environmental conditions that may be discovered on the Property. In addition, if any abnormal soils are discovered during redevelopment, such as stained soils, hydrocarbon odors, or any other unusual odors, all construction activities should be stopped immediately and FCS should be contacted for further assessment and monitoring.

Resources Consulted

- California Division of Oil, Gas, and Geothermal Resources;
- USGS Topographic Maps;
- California Division of Mines and Geology Maps;
- Environsite Government Records Report;
- Environsite Certified Fire Insurance Maps;
- Environsite City Directory Image Abstract;
- U.S. Fish and Wildlife Service, National Wetlands Inventory;
- FEMA Flood Map Service Center;

- Federal EPA Radon Zone for Orange County (http://www.city-data.com/radon-zones/California/California.html)

Agencies Contacted

- City of Yorba Linda Building Division;
- Orange County Fire Authority;
- Orange County Assessor's Office
- Orange County Health Care Agency;
- California Environmental Protection Agency;
- California State Water Resources Control Board;
- State of California, Department of Toxic Substances Control

Limitations

The professional opinions contained in this report are based solely on the laws, regulations, and technical data known to FCS at the time of report preparation. The conclusions of this assessment rely on reasonably obtainable information from site reconnaissance, interviews with on-site personnel and public officials, and public records. No warranty is made regarding the accuracy of the publicly documented information or the opinions of officials or personnel consulted for the study. All known information has been disclosed and a good-faith effort has been made to consult pertinent sources.

It should be noted that all environmental assessments are inherently limited in the sense that conclusions are drawn, and recommendations developed, from information obtained from limited research and site evaluation. Subsurface conditions were not investigated as part of this study and may differ from the conditions implied by visual observations. Additionally, the passage of time may result in a change in environmental characteristics at this site and on surrounding properties.

This report does not warrant against future operations, activities, or conditions that may occur. This report is not a regulatory compliance audit. A regulatory compliance audit of the tenant operation would analyze compliance of the operation with regulatory requirements and accepted industry practices. The scope of the Phase I ESA focused on the likelihood or potential presence of recognized environmental conditions at the Subject Property, according to ASTM standards. Contents of on-site containers were not inspected; however, detailed information regarding container contents was not provided by the tenant operator.

This study is not intended to assess or otherwise determine if any soil contamination, waste emplacement, or groundwater contamination exists on the Subject Property. This investigation has been based only upon prior site history, previous documentation, and observable conditions. Existing hazardous materials and contaminants can escape detection using these methods. If the results of this study suggest that it is possible that hazardous materials contamination exists at the Subject Property, then further investigation (regulatory file review, subsurface testing) may be necessary to make a definite assessment. Our conclusions regarding the potential environmental impact from off-site facilities near the Subject Property

are based on readily available information from the environmental databases and the assumed groundwater flow direction. A detailed file review of each facility was beyond the scope of work.


We appreciate the opportunity to be of service to City of Yorba Linda for this project and look forward to working with you on future assignments. In the interim, if you should have any further questions, please contact Cecilia So at 714.508.4100 or by e-mail at cso@fcs-intl.com.

I declare that, to the best of my professional knowledge and belief, I meet the definition of Environmental professional as defined in Section 312.10 of 40 CFR 312 and I have the specific qualifications based on education, training, and experience to assess a Property of the nature, history, and setting of the Subject Property. I have developed and performed the all appropriate inquiries in conformance with the standards and practices set forth in 40 CFR Part 312.

Sincerely,



Jeff Randle, Environmental Professional
FirstCarbon Solutions

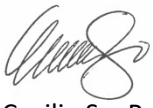

Cecilia So, Project Manager
FirstCarbon Solutions
250 Commerce Suite 250
Irvine, California 92602

Enc: Appendix A: Parcel Map and Site Plans
Appendix B: Area Map
Appendix C: Site Photographs
Appendix D: Historical Aerial Photographs and Topographic Maps
Appendix E: Wetlands Map and Flood Map
Appendix F: Fire Insurance Maps
Appendix G: City Directory Abstract
Appendix H: Envirosite Government Records Report
Appendix I: Questionnaires and Supporting Documents

Appendix A:
Parcel Map and Site Plans

THIS PAGE INTENTIONALLY LEFT BLANK

THIS MAP WAS PREPARED FOR ORANGE COUNTY ASSESSOR DEPT. PURPOSES ONLY. THE ASSESSOR MAKES NO GUARANTEE AS TO ITS ACCURACY NOR ASSUMES ANY LIABILITY FOR OTHER USES. NOT TO BE REPRODUCED. ALL RIGHTS RESERVED.
© COPYRIGHT ORANGE COUNTY ASSESSOR 2015

323-30

1" = 100'

MARCH 1978

YORBA LINDA TRACT M.M. 5-17,18
NEWMARK TRACT M.M. 7-45,46
PARCEL MAP P.M. 1-11

NOTE - ASSESSOR'S BLOCK & PARCEL NUMBERS SHOWN IN CIRCLES

ASSESSOR'S MAP BOOK 323 PAGE 30 COUNTY OF ORANGE



SITE PLAN - VICINITY

Proposed
In-N-Out Burger Restaurant
Yorba Linda, California

FirstCarbon® SOLUTIONS

Boundaries are approximate.
Not to scale.



SITE PLAN - PROPERTY

Proposed In-N-Out Burger Restaurant Yorba Linda, California	FirstCarbon® SOLUTIONS	Boundaries are approximate. Not to scale.

IN-N-OUT BURGER RESTAURANT

IMPERIAL HIGHWAY

YORBA LINDA, CA 92886

LEGAL DESCRIPTION

4 The land referred to in this Commitment is situated in the City of Yorba Linda, County of Orange, State of California, and is described as follows:

PARCEL 1:
LOT 1 OF THE NEWMARK TRACT, AS SHOWN ON A MAP RECORDED IN BOOK 7, PAGES 45 AND 46 OF MISCELLANEOUS MAPS, RECORDS OF ORANGE COUNTY, CALIFORNIA, TOGETHER WITH THAT PORTION OF PLUMOSA DRIVE LYING WEST OF THE CENTERLINE, INCLUDED WITHIN THE LAND VACATED BY RESOLUTION NO. 85-1938 OF THE CITY COUNCIL OF THE CITY OF YORBA LINDA, A CERTIFIED COPY OF WHICH WAS RECORDED FEBRUARY 04, 1986 AS INSTRUMENT NO. 86-048682 OF OFFICIAL RECORDS OF SAID ORANGE COUNTY.

APN: 323-303-03

PARCEL 2:
THE EAST 84.00 FEET OF LOT 13 OF THE NEWMARK TRACT, IN THE COUNTY OF ORANGE, STATE OF CALIFORNIA, AS PER MAP RECORDED IN BOOK 7, PAGES 45 AND 46 OF MISCELLANEOUS MAPS, IN THE OFFICE OF THE COUNTY RECORDER OF SAID COUNTY.

APN: PORTION OF 323-303-01

PARCEL 3:
LOT 12 AND THAT PORTION OF LOT 9 LYING SOUTH OF THE NORTH LINE OF SAID LOT 12, PRODUCED WESTERLY TO THE EAST LINE OF FRONT STREET OF THE NEWMARK TRACT, IN THE COUNTY OF ORANGE, STATE OF CALIFORNIA AS PER MAP RECORDED IN BOOK 7, PAGES 45 AND 46 OF MISCELLANEOUS MAPS, IN THE OFFICE OF THE COUNTY RECORDER OF SAID COUNTY.

APN: PORTION OF 323-303-01

PARCEL 4:

LOTS 14 AND 15, THE WEST 36 FEET OF LOT 13, OF THE NEWMARK TRACT, IN THE CITY OF YORBA LINDA, AS SHOWN ON A MAP RECORDED IN BOOK 7, PAGES 45 AND 46, MISCELLANEOUS MAPS, RECORDS OF SAID ORANGE COUNTY.
EXCEPTING THEREFROM
ALL OIL, GAS, MINERALS, AND OTHER HYDROCARBON SUBSTANCES IN, ON, OR UNDER SAID LAND WITHOUT THE RIGHT OF ENTRY UPON THE SURFACE THEREOF, ABOVE A DEPTH OF 500 FEET.

APN: PORTION OF 323-303-01

PARCEL 5:

LOTS 8, AND THAT PORTION OF LOT 9 OF THE NEWMARK TRACT AS SHOWN ON A MAP RECORDED IN BOOK 7, PAGES 45 AND 46 OF MISCELLANEOUS MAPS LYING NORTH OF THE SOUTH LINE OF SAID LOT 13, PRODUCED WESTERLY TO THE NORTHEASTERLY LINE OF FRONT STREET.

APN: 323-303-02

PARCEL 6:

LOTS 2, 3, 4, 5, 6, 7, 10, 11, 16, 17, 18, 19, 20, 21 OF THE NEWMARK TRACT, AS PER MAP RECORDED IN BOOK 7, PAGES 45 AND 46, OF MISCELLANEOUS MAPS, IN THE OFFICE OF THE COUNTY RECORDER OF SAID COUNTY.
TOGETHER WITH THAT PORTION OF PLUMOSA DRIVE LYING EAST OF THE CENTERLINE, INCLUDED WITHIN THE LAND VACATED BY RESOLUTION NO. 85-1938 OF THE CITY COUNCIL OF THE CITY OF YORBA LINDA, A CERTIFIED COPY OF WHICH WAS RECORDED FEBRUARY 04, 1986 AS INSTRUMENT NO. 86-048682 OF OFFICIAL RECORDS OF SAID ORANGE COUNTY.

APN: PORTION OF 323-303-01

GENERAL NOTES

1. ALL SPRINKLER HEADS AT DRIVE-THRU CANOPY AND INSIDE THE BUILDING ARE TO BE FULLY RECESSED.
2. ***NO SUBSTITUTIONS ALLOWED UNLESS NOTED OTHERWISE***.
3. SEE SHEET S1.1 FOR A LIST OF SPECIAL INSPECTION ITEMS.

SYMBOL LEGEND

DOOR NUMBER IDENTIFICATION — 1

WINDOW NUMBER IDENTIFICATION — A

DETAIL MARK — # / SHEET

REVISION MARK — # DATE REVISION

WALL SECTION — # / SHEET

ELEVATION INDICATOR — 0'-0" TOP OF SLAB

CEILING HEIGHT — +10'-0" CLG

PROJECT DIRECTORY

OWNER:
IN-N-OUT BURGERS
13502 HAMBURGER LANE
BALDWIN PARK, CA 91706-5885
CONTACT: MICHELLE BENNETT, DEVELOPMENT MANAGER
T: (626) 813-5375
F: (626) 338-9173
E: MBENNETT@INNNOUT.COM

ARCHITECT:
ARCHITECTS ORANGE
174 SOUTH ORANGE STREET
ORANGE, CA 92866
CONTACT: JEFF RABBITT, PROJECT ARCHITECT
T: (714) 639-9860
F: (714) 639-5286
E: JEFFR@ARCHITECTSORANGE.COM

CIVIL ENGINEER:
JOSEPH C. TRUXAW & ASSOCIATES
2652 ANITA DRIVE, SUITE 111
ORANGE, CA 92868
CONTACT: STEVE HAGER, PLS VICE-PRESIDENT
T: (714) 935-0265
F: (714) 935-0106
E: STEVEHAGER@TRUXAW.COM

LANDSCAPE ARCHITECT:
HOURIAN & ASSOCIATES
107 AVENIDA MIRAMAR, SUITE D
SAN CLEMENTE, CA 92672
CONTACT: NICOLE J. HOURIAN
T: (949) 489-5623
F: (949) 810-0335
E: NHOURIAN@HOURIANASSOCIATES.COM

APPLICABLE CODES

2016 CALIFORNIA BUILDING CODE
2016 CALIFORNIA MECHANICAL CODE
2016 CALIFORNIA PLUMBING CODE
2016 CALIFORNIA ELECTRICAL CODE
2016 CALIFORNIA FIRE CODE
2016 CALIFORNIA ENERGY CODE
2016 CITY OF YORBA LINDA MUNICIPAL CODE
2010 ADA STANDARDS FOR ACCESSIBLE DESIGN


DEFERRED/SEPARATE SUBMITTALS

1. BUILDING SIGNAGE
2. PRE-FABRICATED WOOD TRUSSES
3. KITCHEN HOOD FIRE SUPPRESSION SYSTEM
4. FIRE SPRINKLER & FIRE ALARM SYSTEM
5. CONSTRUCTION TRAILER (PROVIDE SITE PLAN WITH LOCATION)

ABBREVIATIONS

A.B.	ANCHOR BOLT	F.L.	FLOW LINE	N.T.S.	NOT TO SCALE
A.C.T.	ACOUSTICAL CEILING TILE	FLR.	FLOOR	O.D.	OUTSIDE DIAMETER
A.F.F.	ABOVE FINISH FLOOR (TILE)	F.O.S.	FACE OF STUD	O.R.D.	OVERFLOW ROOF DRAIN
ALT.	ALTERNATE	FURR	FURRING	OH.	OVERHEAD
APPROX.	APPROXIMATE	FTG.	FOOTING	OPP.	OPPOSITE
ALUM.	ALUMINUM	FIN.	FINISH(ED)	O.C.	ON CENTER
ACOUST.	ACOUSTICAL	F.R.T.	FIRE RESISTANT TREATED	OPN'G	OPENING
ASPH.	ASPHALT	GA.	GAUGE	PLAS. LAM.	PLASTIC LAMINATE
B.O.	BOTTOM OF	GALV.	GALVANIZED	PL.	PLATE
BLK'G	BLOCKING	GD.	GUTTER DRAIN	PLYWD.	PLYWOOD
BD.	BOARD	GL.	GLASS	PR	PAIR
BLDG.	BUILDING	GYP.	GYPSUM	P.T.	PRESSURE TREATED
BM.	BEAM	GRD.	GRADE	RAD.	RADIUS
BOT.	BOTTOM	G.W.B.	GYPSUM WALL BOARD	REQ'D	REQUIRED
CONTR.	CONTRACTOR	HDWD	HARDWOOD	REINF.	REINFORCED
CLG.	CEILING	H.	HIGH	RESIL.	RESILIENT
CONC.	CONCRETE	HT.	HEIGHT	RM.	ROOM
CONT.	CONTINUOUS	HC.	HOLLOW CORE	R.O.	ROUGH OPENING
C.J.	CONTROL JOINT	HORIZ.	HORIZONTAL	SIM.	SIMILAR
COL.	COLUMN	H.M.	HOLLOW METAL	SFRM.	SPRAY APPLIED FIRE RESISTIVE MATERIAL
C.M.	CONSTRUCTION MANAGER	H.P.	HIGH POINT		
C.M.A.	CONCRETE MASONRY UNITS	I.D.C.	INSIDE DIMENSION CLEAR	SPEC'S.	SPECIFICATIONS
CLR.	CLEAR	I.D.	INSIDE DIAMETER	SQ.	SQUARE
CTR.	CENTER	INSUL.	INSULATION	SST.	STAINLESS STEEL
D.	DEEP	INT.	INTERIOR	STD.	STANDARD
DN.	DOWN	JT.	JOINT	STL.	STEEL
DIA.	DIAMETER	JAN.	JANITOR	STRUCT.	STRUCTURAL
DWG.	DRAWING	L.	LONG	SUSP. CLG.	SUSPENDED CEILING
DS.	DOWNSPOUT	LAM.	LAMINATE	T.O.	TOP OF
DR.	DOOR	LAV.	LAVATORY	T.O.M.	TOP OF MASONRY
DTL/DET.	DETAIL	L.P.	LOW POINT	T.O.S.	TOP OF STEEL
E.W.C.	ELECTRIC WATER COOLER	MAX.	MAXIMUM	TYP.	TYPICAL
EXIST.	EXISTING	MTL.	METAL	U.O.N.	UNLESS OTHERWISE NOTED
EXP.	EXPANSION	MIN.	MINIMUM	V.C.T.	VINYL COMPOSITION TILE
ELEC.	ELECTRICAL	MECH.	MECHANICAL	W.	WIDE
EQUIP.	EQUIPMENT	MISC.	MISCELLANEOUS	W/	WITH
EA.	EACH	MTD.	MOUNTED	WD.	WOOD
ELEV.	ELEVATION	M.O.	MASONRY OPENING		
EQ.	EQUAL	N.I.C.	NOT IN CONTRACT		
FD.	FLOOR DRAIN	NO.	NUMBER		
FDN.	FOUNDATION				

VICINITY MAP

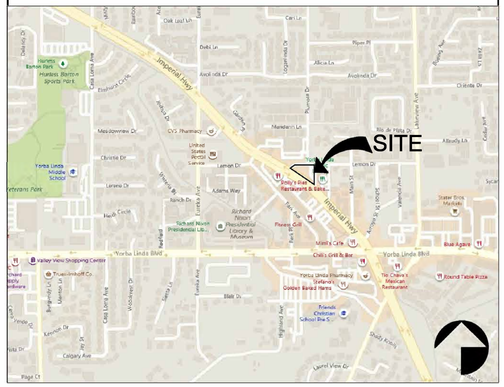

BUILDING DATA

USE AND OCCUPANCY CLASSIFICATION

BUILDING CLASSIFICATION	A-2
USE	100% SINGLE-SERV. FASTFOOD W/ DRIVE-THRU

CONSTRUCTION CLASSIFICATION

CONSTRUCTION TYPE	V-B
SPRINKLERED	YES

BUILDING AREA:

DINING AREA (INCLUDING VESTIBULE)	1,419 SQ. FT.
KITCHEN AREA	1,867 SQ. FT.
TOILET AREA	422 SQ. FT.
OFFICE AREA	76 SQ. FT.
STORAGE AREA 1 (COOLER)	142 SQ. FT.
STORAGE AREA 2 (FIRE , ELECTRICAL ROOM)	48 SQ. FT.
BUILDING AREA:	3,974 SQ. FT.
COVERED PATIO:	805 SQ. FT.
OUTDOOR SEATS:	180 SQ. FT.
PATIO TOTAL:	985 SQ. FT.
BUILDING & PATIO TOTAL:	4,959 SQ. FT.

OCCUPANCY CALCULATIONS:

(PER 2016 CBC)

AREA	SQ. FT.	OCCUPANT LOAD FACTOR	OCCUPANT LOAD
DINING AREA (ASSEMBLY W/ FIXED SEATS)	-	/ -	69
KITCHEN AREA	1,867 S.F.	/200 = 9.3	10
OFFICE	76 .S.F.	/100 = .76	01
STORAGE	200 .S.F.	/300 = .66	01

EXIT CALCULATIONS:

WIDTH REQUIRED:	WIDTH PROVIDED:	# OF EXITS PROVIDED:
89 X .2 INCHES = 17.8 INCHES	68 INCHES x3 = 204 INCHES	03
	TOTAL: 204 INCHES	

SEATING CAPACITY:

INDOOR SEATING	69 SEATS
OUTDOOR SEATING	68 SEATS
TOTAL:	137 SEATS
INDOOR TABLES	22 TABLES
OUTDOOR TABLES	17 TABLES
TOTAL:	40 TABLES

PLUMBING FIXTURE COUNT

PLUMBING FIXTURE OCCUPANT LOAD PER 2016 CPC TABLE 422.1
SEE OCCUPANCY CALCULATIONS ABOVE FOR OCCUPANT LOAD

OCCUPANT LOAD PER 2016 CPC TABLE 422.1
(50% MALE & 50% FEMALE)
69 OCCUPANTS + 68 OUTDOOR SEATING
=137 OCCUPANTS (50% MALE + 50% FEMALE)
= 69 OCCUPANTS EACH

	WATER CLOSETS 1/75 - M&F EA.		LAVATORIES 1/200 - M&F EA.		URINAL	SERVICE SINK
	MALE	FEMALE	MALE	FEMALE	MALE	
REQUIRED	2	2	1	1	0	1
PROVIDED	2	3	2	3	1	1

APN #323-303-01, 02 & 03.

INDEX OF DRAWINGS

LEGEND
● SHEET ISSUED
○ SHEET ISSUED FOR REFERENCE AND COORDINATION ONLY

SHT.NO.	TITLE	ISSUE: ENTITLEMENT PLANS DATE: 01/21/2019
T1.0	COVER SHEET	●
1 of 3	CIVIL TITLE SHEET	●
2 of 3	CONCEPTUAL GRADING PLAN	●
3 of 3	CONSTRUCTION NOTES	●
1 of 2	SEWER AND WATER PLAN TITLE SHEET	●
2 of 2	SEWER AND WATER PLAN	●
1 of 2	FIRE PROTECTION PLAN TITLE SHEET	●
2 of 2	FIRE PROTECTION PLAN	●
1 of 1	ENGINEERED SITE PLAN	●
1 of 3	ALTA SURVEY TITLE SHEET	●
2 of 3	ALTA SURVEY BOUNDARY	●
3 of 3	ALTA SURVEY TOPOGRAPHY	●
L1.0	PRELIMINARY LANDSCAPE PLAN	●
A1.0	SITE PLAN	●
A5.0	FLOOR PLAN	●
A6.0	ROOF PLAN	●
A8.0	EXTERIOR ELEVATIONS	●
A9.0	EXTERIOR ELEVATIONS	●
A13.0	TRASH ENCLOSURE PLAN & DETAILS	●
A13.1	PATIO PLANS & ELEVATIONS	●

ARCHITECTS ORANGE

ISSUE RECORD

DATE	DESCRIPTION
PROTOTYPE VERSION P39	
01/21/19	ISSUED FOR ENTITLEMENT PLANS

REVISION RECORD

PROFESSIONAL SEAL

PROTOTYPE VERSION
P39

PROJECT NAME
IN-N-OUT BURGER

LIBRARY SITE
YORBA LINDA

IMPERIAL AVE
YORBA LINDA, CA 92806

IN-N-OUT BURGER®


GOD BLESS AMERICA

PROJECT NUMBER
PROJ #2018-578


SHEET TITLE
COVER SHEET

SHEET NUMBER
T1.0

PRINTED BY: ROBERTOO
PRINT DATE: Jan 23, 2019 - 11:20am

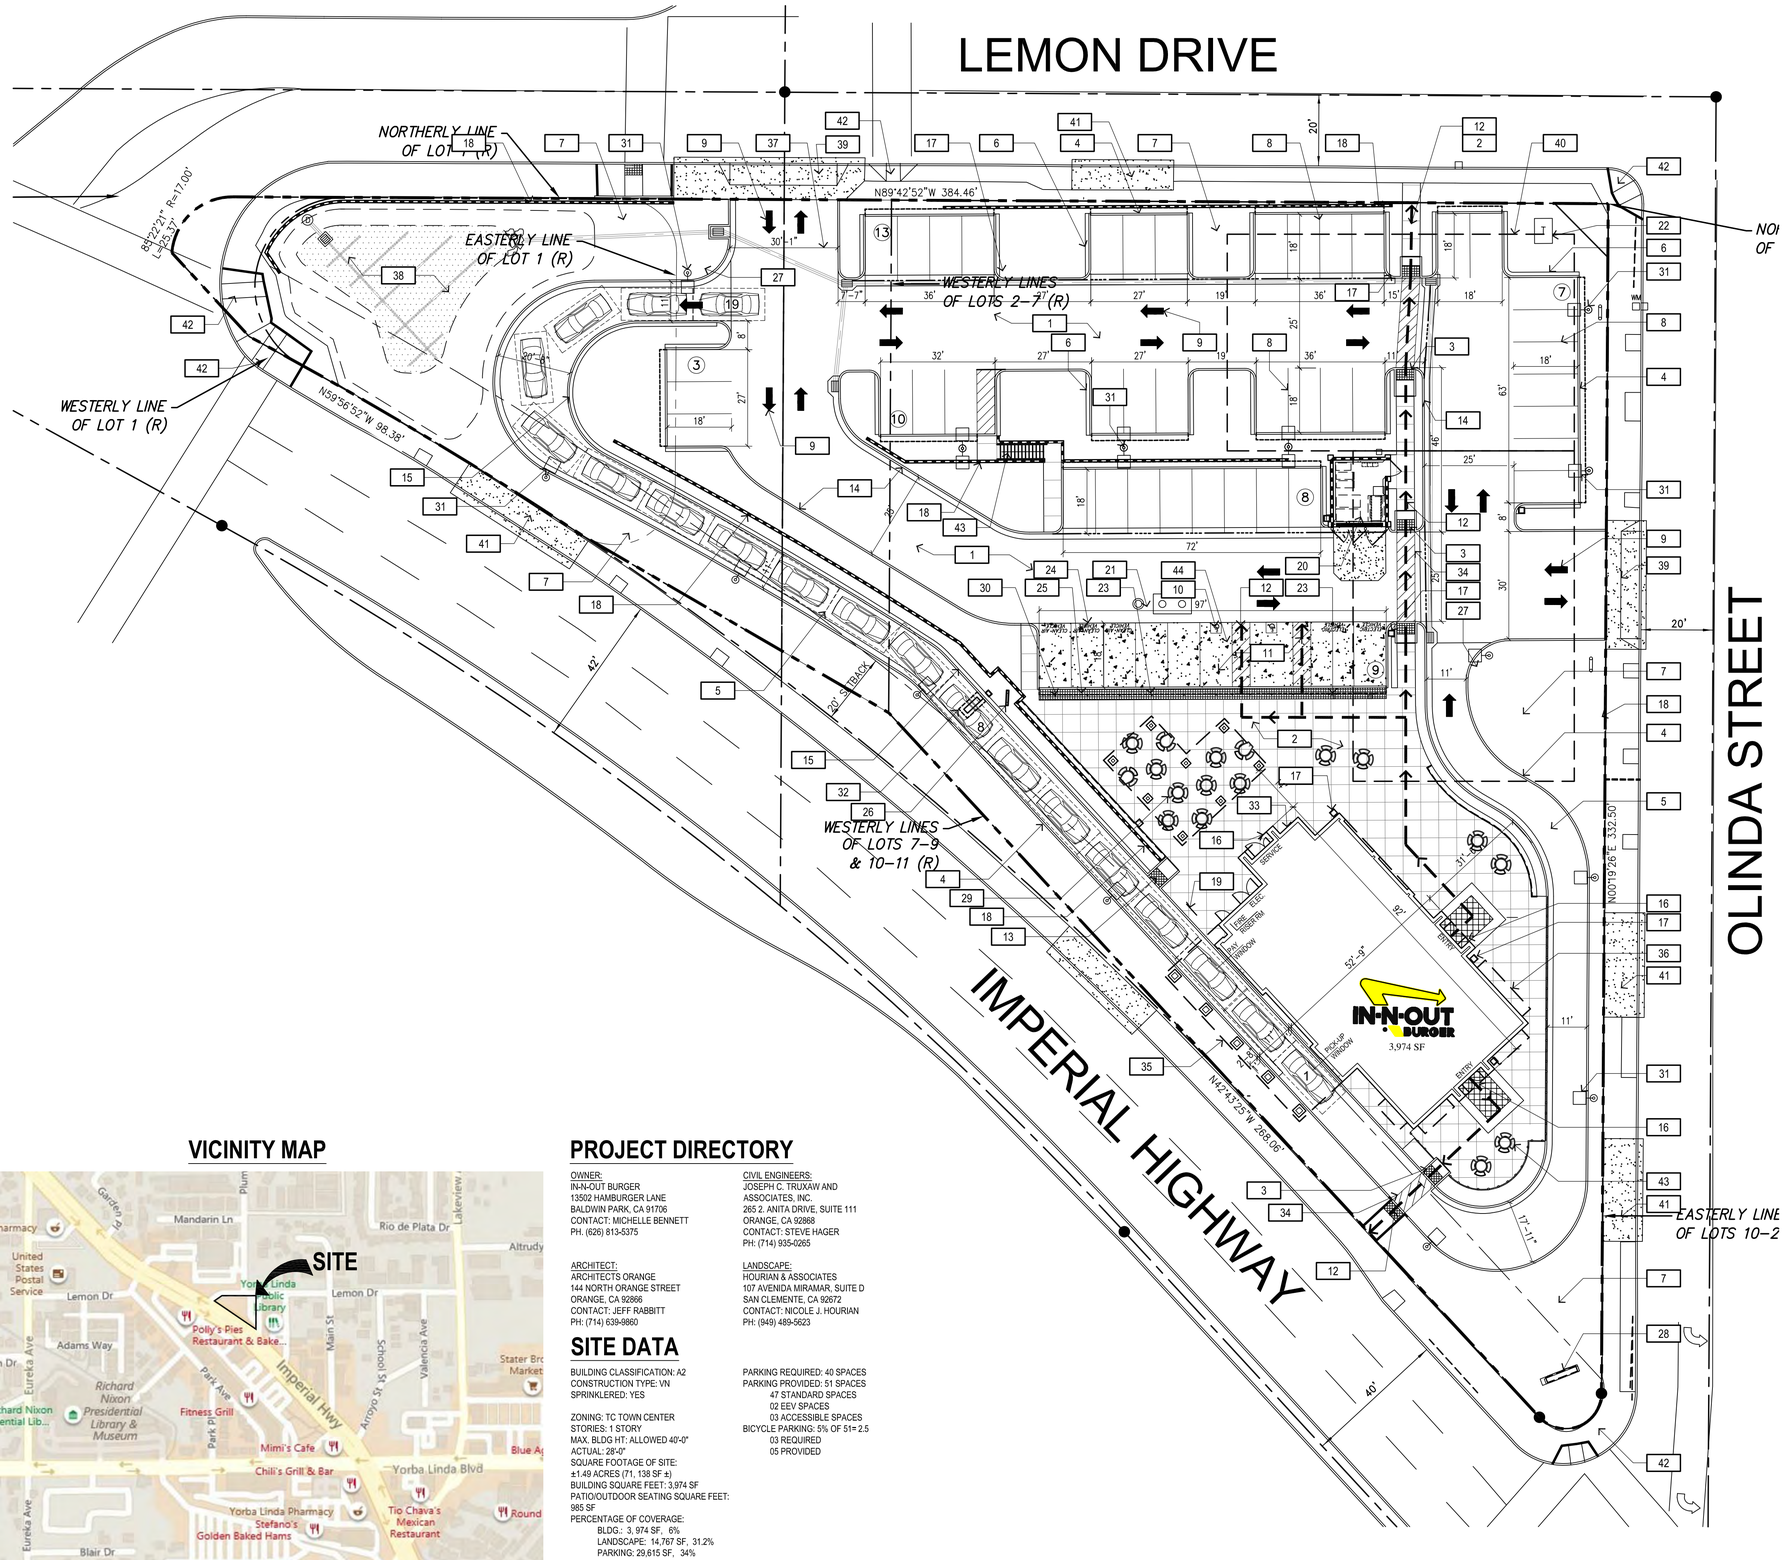

VICINITY MAP

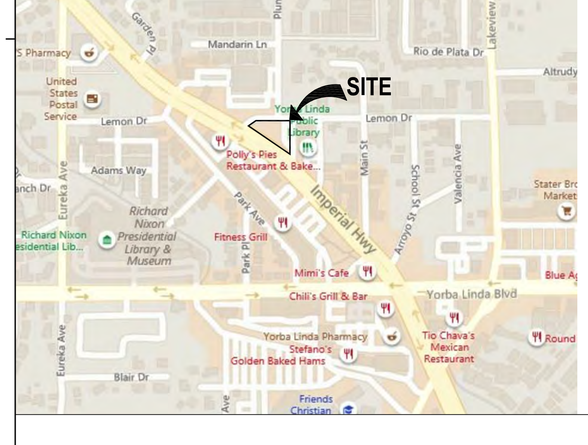

PROJECT DIRECTORY

OWNER:
IN-N-OUT BURGER
13502 HAMBURGER LANE
BALDWIN PARK, CA 91706
CONTACT: MICHELLE BENNETT
PH. (626) 813-5375

ARCHITECT:
ARCHITECTS ORANGE
144 NORTH ORANGE STREET
ORANGE, CA 92866
CONTACT: JEFF RABBITT
PH: (714) 639-9860

CIVIL ENGINEERS:
JOSEPH C. TRUXAW AND ASSOCIATES, INC.
265 2. ANITA DRIVE, SUITE 111
ORANGE, CA 92868
CONTACT: STEVE HAGER
PH: (714) 935-0265

LANDSCAPE:
HOURIAN & ASSOCIATES
107 AVENIDA MIRAMAR, SUITE D
SAN CLEMENTE, CA 92672
CONTACT: NICOLE J. HOURIAN
PH: (949) 489-5623

SITE DATA

BUILDING CLASSIFICATION: A2
CONSTRUCTION TYPE: VN
SPRINKLERED: YES

ZONING: TC TOWN CENTER
STORIES: 1 STORY
MAX. BLDG HT: ALLOWED 40'-0"
ACTUAL: 28'-0"
SQUARE FOOTAGE OF SITE:
±1.49 ACRES (71, 138 SF ±)
BUILDING SQUARE FEET: 3,974 SF
PATIO/OUTDOOR SEATING SQUARE FEET: 985 SF
PERCENTAGE OF COVERAGE:
BLDG.: 3, 974 SF, 6%
LANDSCAPE: 14,767 SF, 31.2%
PARKING: 29,615 SF, 34%

PARKING REQUIRED: 40 SPACES
PARKING PROVIDED: 51 SPACES
47 STANDARD SPACES
02 EEV SPACES
03 ACCESSIBLE SPACES
BICYCLE PARKING: 5% OF 51= 2.5
03 REQUIRED
05 PROVIDED

ACCESSIBLITY NOTES

1. WALKWAYS AND SIDEWALKS THAT ARE PART OF AN ACCESSIBLE ROUTE SHALL COMPLY WITH SECTION 11B-403.
   - A. THE RUNNING SLOPE OF A WALKING SURFACE SHALL NOT EXCEED ONE UNIT VERTICAL TO 20 UNITS HORIZONTAL (5% SLOPE) AND THE CROSS SLOPE SHALL NOT EXCEED ONE UNIT VERTICAL TO 48 UNITS HORIZONTAL (2% SLOPE). (CBC 11B-403.3)
   - B. WALKS AND SIDEWALKS SHALL BE A MINIMUM OF 48" IN WIDTH. (CBC 11B-403.5.1, EXCEPTION #3)
   - C. OPENINGS IN FLOOR OR GROUND SURFACES SHALL NOT ALLOW PASSAGE OF A SPHERE MORE THAN W' DIAMETER. ELONGATED OPENINGS SHALL BE PLACED SO THAT THE LONG DIMENSION IS PERPENDICULAR TO THE DOMINANT DIRECTION OF TRAVEL. (CBC 11B-302.3)
   - D. IF A WALK CROSSES OR ADJOINS A VEHICULAR WAY, AND THE WALKING SURFACES ARE NOT SEPARATED BY CURBS, RAILINGS, OR OTHER ELEMENTS BETWEEN THE PEDESTRIAN AREAS AND VEHICULAR AREAS, THE BOUNDARY BETWEEN THE AREAS SHALL BE DEFINED BY A CONTINUOUS DETECTABLE WARNING, WHICH IS 36" WIDE. (CBC 11B-247.1.2.5, 11B-705.1.2.5) PROVIDE DETAIL OF TRUNCATED DOMES AS SHOWN IN FIGURE 11B-705.1.

LEGEND

- PATH OF TRAVEL
- NEW 6" CONCRETE CURB
- LANDSCAPE AREA
- CONCRETE SCORING, SEE CIVIL PLANS
- (2) PARKING COUNT

SITE KEY NOTES

1. ASPHALT PAVING, SEE CIVIL PLANS
2. CONCRETE WALK, SEE SCORING DETAIL 3/A-1.1 & CIVIL PLANS
3. CURB RAMP, SEE CIVIL PLANS
4. CONCRETE CURB, SEE CIVIL PLANS
5. CONCRETE DRIVE THRU LANE, SEE CIVIL PLANS
6. STEP-OUT CONCRETE CURB, SEE CIVIL PLANS
7. LANDSCAPE AREA. SEE LANDSCAPE PLANS
8. 4" WIDE PARKING STALL STRIPING.
9. PAINTED DIRECTIONAL ARROW SYMBOL, SEE DETAIL 8/A-1.1
10. ACCESSIBLE ADA SIGN & PAINTED SYMBOL, SEE DETAIL 11/A-1.1
11. ACCESSIBLE PARKING WITH STRIPING AND SIGNAGE, SEE DETAIL 1/A-1.1
12. ACCESSIBLE "PATH OF TRAVEL" & SIGN, SEE DETAIL 4/A-1.1
13. SERVICE RAMP, SEE CIVIL PLANS
14. FIRE LANE CURB MARKING AND SIGNAGE PER FIRE DEPARTMENT REQUIREMENTS
15. 12" WIDE CONC CURB @ DRIVE-THRU LANE
16. BUILDING SIGN ABOVE, UNDER SEPARATE PERMIT
17. TRASH RECEPTACLES, VERIFY LOCATION WITH 'INO' MANAGER.
18. RETAINING WALL, SEE CIVIL PLANS
19. BICYCLE PARKING RACKS, SEE DETAIL 4/A-1.1
20. TRASH ENCLOSURE WITH CONCRETE APRON, SEE DETAIL 2/A-13.0. SEE CIVIL PLANS.
21. GREASE INTERCEPTOR, SEE PLUMBING PLANS
22. NEW TRANSFORMER PAD WITH BOLLARDS, SEE CIVIL AND ELECTRICAL PLANS
23. PROVIDE CONDUIT FOR FUTURE "EV" PARKING STATION, SEE CIVIL PLANS
24. "WHITE" LETTERING FOR "CLEAN AIR/VANPOOL/ EEV" PARKING.
25. TRUNCATED DOME AT 0" CURB, SEE CIVIL PLANS & DETAIL 15/A-1.1
26. MENU BOARD WITH SPEAKER AT 8TH CAR, SEE DETAIL 9/A-1.1, UNDER SEPARATE PERMIT
27. 3'-0" HIGH DIRECTIONAL SIGN (18"X24"), UNDER SEPARATE PERMIT
28. MONUMENT SIGN, UNDER SEPARATE PERMIT
29. PATIO SEATING, SEE DETAIL PLAN 2/A-13.1
30. GUARD POST, SEE DETAIL 10/A-1.1
31. PARKING LOT LIGHT, SEE DETAIL 12/A-1.1
32. VEHICLE DETECTOR LOOPS, SEE DETAIL 9/A-1.1
33. GAS METER, SEE PLUMBING PLANS
34. ACCESSIBLE STRIPING, SEE DETAIL 2/A-1.1
35. LINE OF ROOF ABOVE
36. AWNING, SEE EXTERIOR ELEVATIONS
37. CONCRETE SWALE FOR GUTTER, SEE CIVIL PLANS
38. RETENTION AREA/ BIOSWALE, SEE CIVIL PLANS
39. NEW DRIVEWAY. SEE CIVIL PLANS.
40. EXISTING BUILDING STRUCTURE TO BE REMOVED. SEE CIVIL PLANS.
41. NEW PUBLIC WALKWAY TO MATCH JOIN WITH EXISTING, SEE CIVIL PLANS
42. EXIST. WALKWAY, RAMP, STRIPING TO REMAIN AS IS, SEE CIVIL PLANS
43. NEW CONCRETE STEPS WITH RAILING ON EACH SIDE
43. NEW CONCRETE PAVEMENT, SEE CIVIL PLANS
43. NEW OUTDOOR SEATING

KEY NOTES

ARCHITECTS ORANGE

ISSUE RECORD
DATE DESCRIPTION
PROTOTYPE VERSION P39
01/21/19 ISSUED FOR ENTITLEMENT PLANS

REVISION RECORD

PROFESSIONAL SEAL

PROTOTYPE VERSION
P39

PROJECT NAME
IN-N-OUT BURGER

LIBRARY SITE
YORBA LINDA

IMPERIAL AVE
YORBA LINDA, CA 92806

IN-N-OUT BURGER®
GOD BLESS AMERICA

PROJECT NUMBER
PROJ #2018-578

SHEET TITLE
SITE PLAN

SHEET NUMBER
A1.0

PRINTED BY: ROBERTOO
PRINT DATE: Jan 22, 2019 - 9:35am

THIS PAGE INTENTIONALLY LEFT BLANK

Appendix B:
Area Map

THIS PAGE INTENTIONALLY LEFT BLANK


Mandarin Ln
Garden Pl
Plumosa Dr
Rio De Plata Dr
Olinda St
Main St
School St
Valencia Ave
Roosevelt Ct
Shaw Ln
Park Ave
Park Pl
El Cajon Trl
Imperial Hwy
Arroyo St
90
N
700 ft
Google Earth

THIS PAGE INTENTIONALLY LEFT BLANK

Appendix C:
Site Photographs

THIS PAGE INTENTIONALLY LEFT BLANK

Phase I Site Photos: Proposed In-N-Out Burger Restaurant, Yorba Linda, CA

	
View of library building's North elevation	View of library building's East elevation
	
View of library building's West elevation	View of library building's South elevation

FirstCarbon® SOLUTIONS

Phase I Site Photos: Proposed In-N-Out Burger Restaurant, Yorba Linda, CA



North elevation of library with leaking roof



Typical library parking lot



Typical library interior



Typical library interior


FirstCarbon® SOLUTIONS

Phase I Site Photos: Proposed In-N-Out Burger Restaurant, Yorba Linda, CA

	
Typical library interior	Typical library interior
	
Library office area	Library basement kitchen

FirstCarbon® SOLUTIONS

Phase I Site Photos: Proposed In-N-Out Burger Restaurant, Yorba Linda, CA

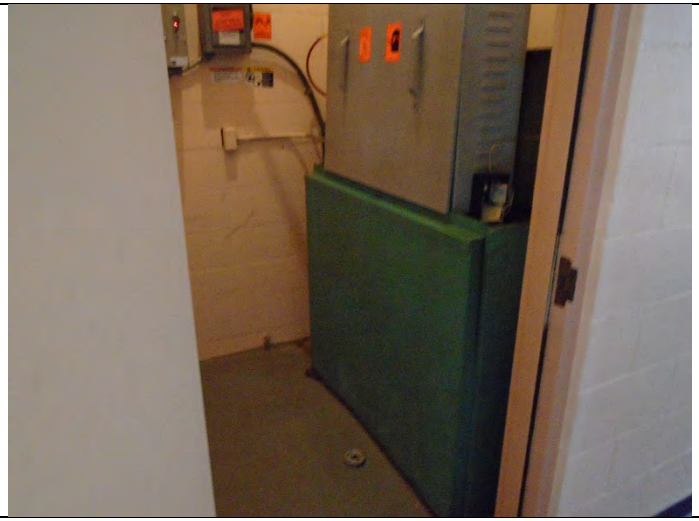	
Library basement meeting space	Library elevator equipment room
	
Library basement maintenance closet	Library basement storage room

FirstCarbon® SOLUTIONS

Phase I Site Photos: Proposed In-N-Out Burger Restaurant, Yorba Linda, CA

	
View of peeling paint within library basement storage closet	View of peeling paint on west side of library exterior
	
View of library dumpster area	View of typical pad-mounted transformer located on east side of library building

FirstCarbon® SOLUTIONS

Phase I Site Photos: Proposed In-N-Out Burger Restaurant, Yorba Linda, CA

	
View Northwest of former onsite gasoline station lot	View East of former onsite gasoline station lot
	
View Southeast of former onsite gasoline station lot	View South of former onsite gasoline station lot

FirstCarbon® SOLUTIONS

Phase I Site Photos: Proposed In-N-Out Burger Restaurant, Yorba Linda, CA

	
Typical view of monitoring well within former onsite gasoline station lot	Typical view of monitoring well within former onsite gasoline station lot
	
View South of empty drums within onsite gasoline station lot	View West from library parking lot toward former gasoline station lot

FirstCarbon® SOLUTIONS

Phase I Site Photos: Proposed In-N-Out Burger Restaurant, Yorba Linda, CA



View toward Northwest adjoining properties



View toward North adjoining properties



View toward Northeast adjoining properties



View toward East adjoining properties

FirstCarbon® SOLUTIONS

Phase I Site Photos: Proposed In-N-Out Burger Restaurant, Yorba Linda, CA

	
View toward Southeast adjoining properties	View toward South adjoining properties
	
View toward Southwest adjoining properties	View toward West adjoining properties

FirstCarbon® SOLUTIONS

THIS PAGE INTENTIONALLY LEFT BLANK

Appendix D:
Historical Aerial Photographs and Topographic Maps

THIS PAGE INTENTIONALLY LEFT BLANK

Historical Aerial Photo Report | 2019

Order Number: 36231
Report Generated: 11/20/2019

Project Name: Yorba LInda In-N-Out
Project Number:

Yorba LInda In-N-Out
18181 Imperial Highway
Yorba Linda, CA 92886

---

2 Corporate Dr
Suite 450
Shelton, CT 06484
Toll Free: 866-211-2028
www.envirositecorp.com

Historical Aerial Photo Report 2019

Envirosite's Historical Aerial Photo Report is designed to assist in evaluating a subject property resulting from past activities. Envirosite's Historical Aerial Photo Report includes a search of available historical aerial photographs, dating back to the 1930s, or earliest available photographs.

ENVIROSITE SEARCHED SOURCES

SUBJECT PROPERTY:

Yorba LInda In-N-Out
18181 Imperial Highway
Yorba Linda, CA 92886

YEAR:	***SCALE:***	***SOURCE:***
1927	1" = 500'	U.S.D.A
1928	1" = 500'	U.S.D.A
1938	1" = 500'	U.S.D.A
1939	1" = 500'	U.S.D.A
1946	1" = 500'	U.S.D.A
1947	1" = 500'	U.S.G.S
1952	1" = 500'	U.S.D.A
1960	1" = 500'	U.S.D.A
1963	1" = 500'	U.S.G.S
1966	1" = 500'	U.S.G.S
1968	1" = 500'	U.S.D.A
1970	1" = 1,000'	U.S.G.S
1972	1" = 500'	U.S.G.S
1974	1" = 1,000'	U.S.G.S
1975	1" = 1,000'	U.S.G.S
1977	1" = 500'	U.S.D.A
1980	1" = 500'	U.S.G.S
1983	1" = 500'	U.S.D.A
1985	1" = 1,000'	NHAP
1988	1" = 1,000'	NHAP
1990	1" = 1,000'	NAPP
1994	1" = 500'	U.S.D.A
1995	1" = 500'	DOQ
2002	1" = 500'	DOQ
2005	1" = 500'	NAIP
2009	1" = 500'	NAIP
2010	1" = 500'	NAIP
2012	1" = 500'	NAIP
2014	1" = 500'	NAIP
2016	1" = 500'	NAIP
2018	1" = 500'	NAIP

Disclaimer - Copyright and Trademark Notice

All information contained in this report are based on data available from various public, government and other sources and are based upon the best data available from those sources. The information available in this report may be available from other sources and is not exclusive or the exclusive property of Envirosite Corporation.

NO WARRANTY EXPRESSED OR IMPLIED, IS MADE IN CONNECTION WITH THIS REPORT, INCLUDING WITHOUT LIMITATION, MERCHANTABILITY OR FITNESS FOR A PARTICULAR PURPOSE. ALL RISK IS ASSUMED BY USER AND Envirosite assumes no liability for faulty or inaccurate information. The Reports may utilize a variety of public and other sources reasonably available to Envirosite. Envirosite cannot, and does not assure, warrant, guarantee or assume any liability for the correctness, comprehensiveness, timeliness or completeness of any of such information, nor is the information in any Report to be construed as legal advice with respect to environmental risks associated with any property. Envirosite shall not be liable to anyone for any claims, causes of action, suits, damages, losses, costs and expenses (including, without limitation, attorneys' fees and costs) arising out of or caused by this report regardless of the acts, errors or omissions, or negligence of Envirosite. Any damages shall be limited to the purchase price of the report.

Purchaser of the report accepts the report "As Is". The report is intended only to provide information only and should not be considered as providing any legal advice, prediction, forecast, or fact as to the environmental risk for any specific property. Reports are proprietary to Envirosite, and contain copyrighted material and trademarks of Envirosite. All other trademarks used herein are the property of their respective owners. All rights of Envirosite as to the Reports are reserved.

FLIGHT YEAR:
1927

N
W E
S

Scale: 1" = 500'



FLIGHT YEAR:
1928

N
W E
S

Scale: 1" = 500'



FLIGHT YEAR:
1938

N
W E
S

Scale: 1" = 500'



FLIGHT YEAR:
1939

N
W E
S

Scale: 1" = 500'



FLIGHT YEAR:
1946

N
W E
S


Scale: 1" = 500'



FLIGHT YEAR:
1947

N
W E
S

Scale: 1" = 500'

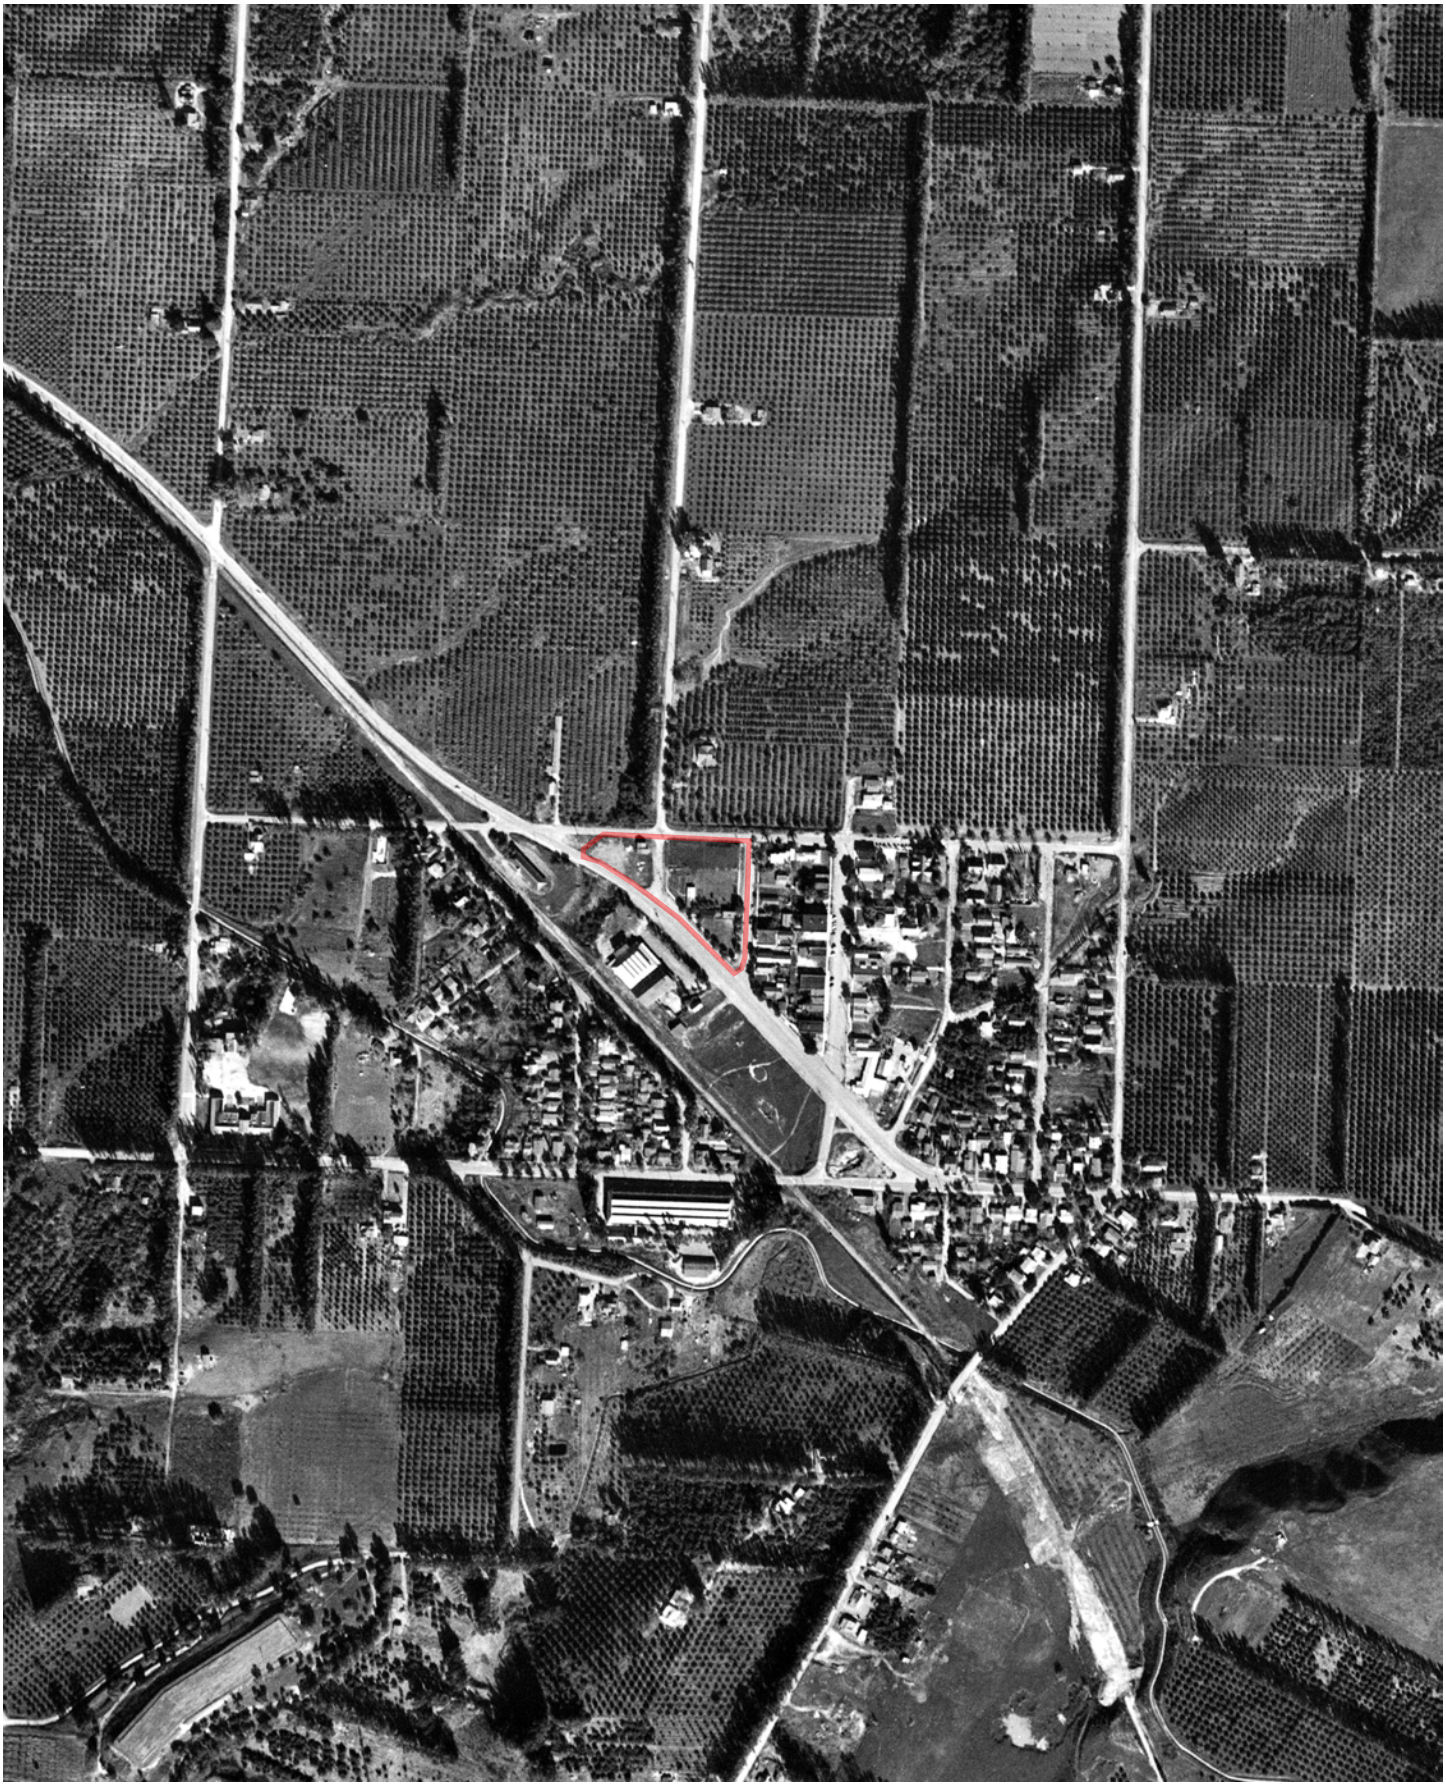

FLIGHT YEAR:
1952

N
W E
S

Scale: 1" = 500'



FLIGHT YEAR:
1960

Subject Cannot Be Centered

N
W E
S

Scale: 1" = 500'



FLIGHT YEAR:
1963

N
W E
S


Scale: 1" = 500'



FLIGHT YEAR:
1966

N
W E
S


Scale: 1" = 500'

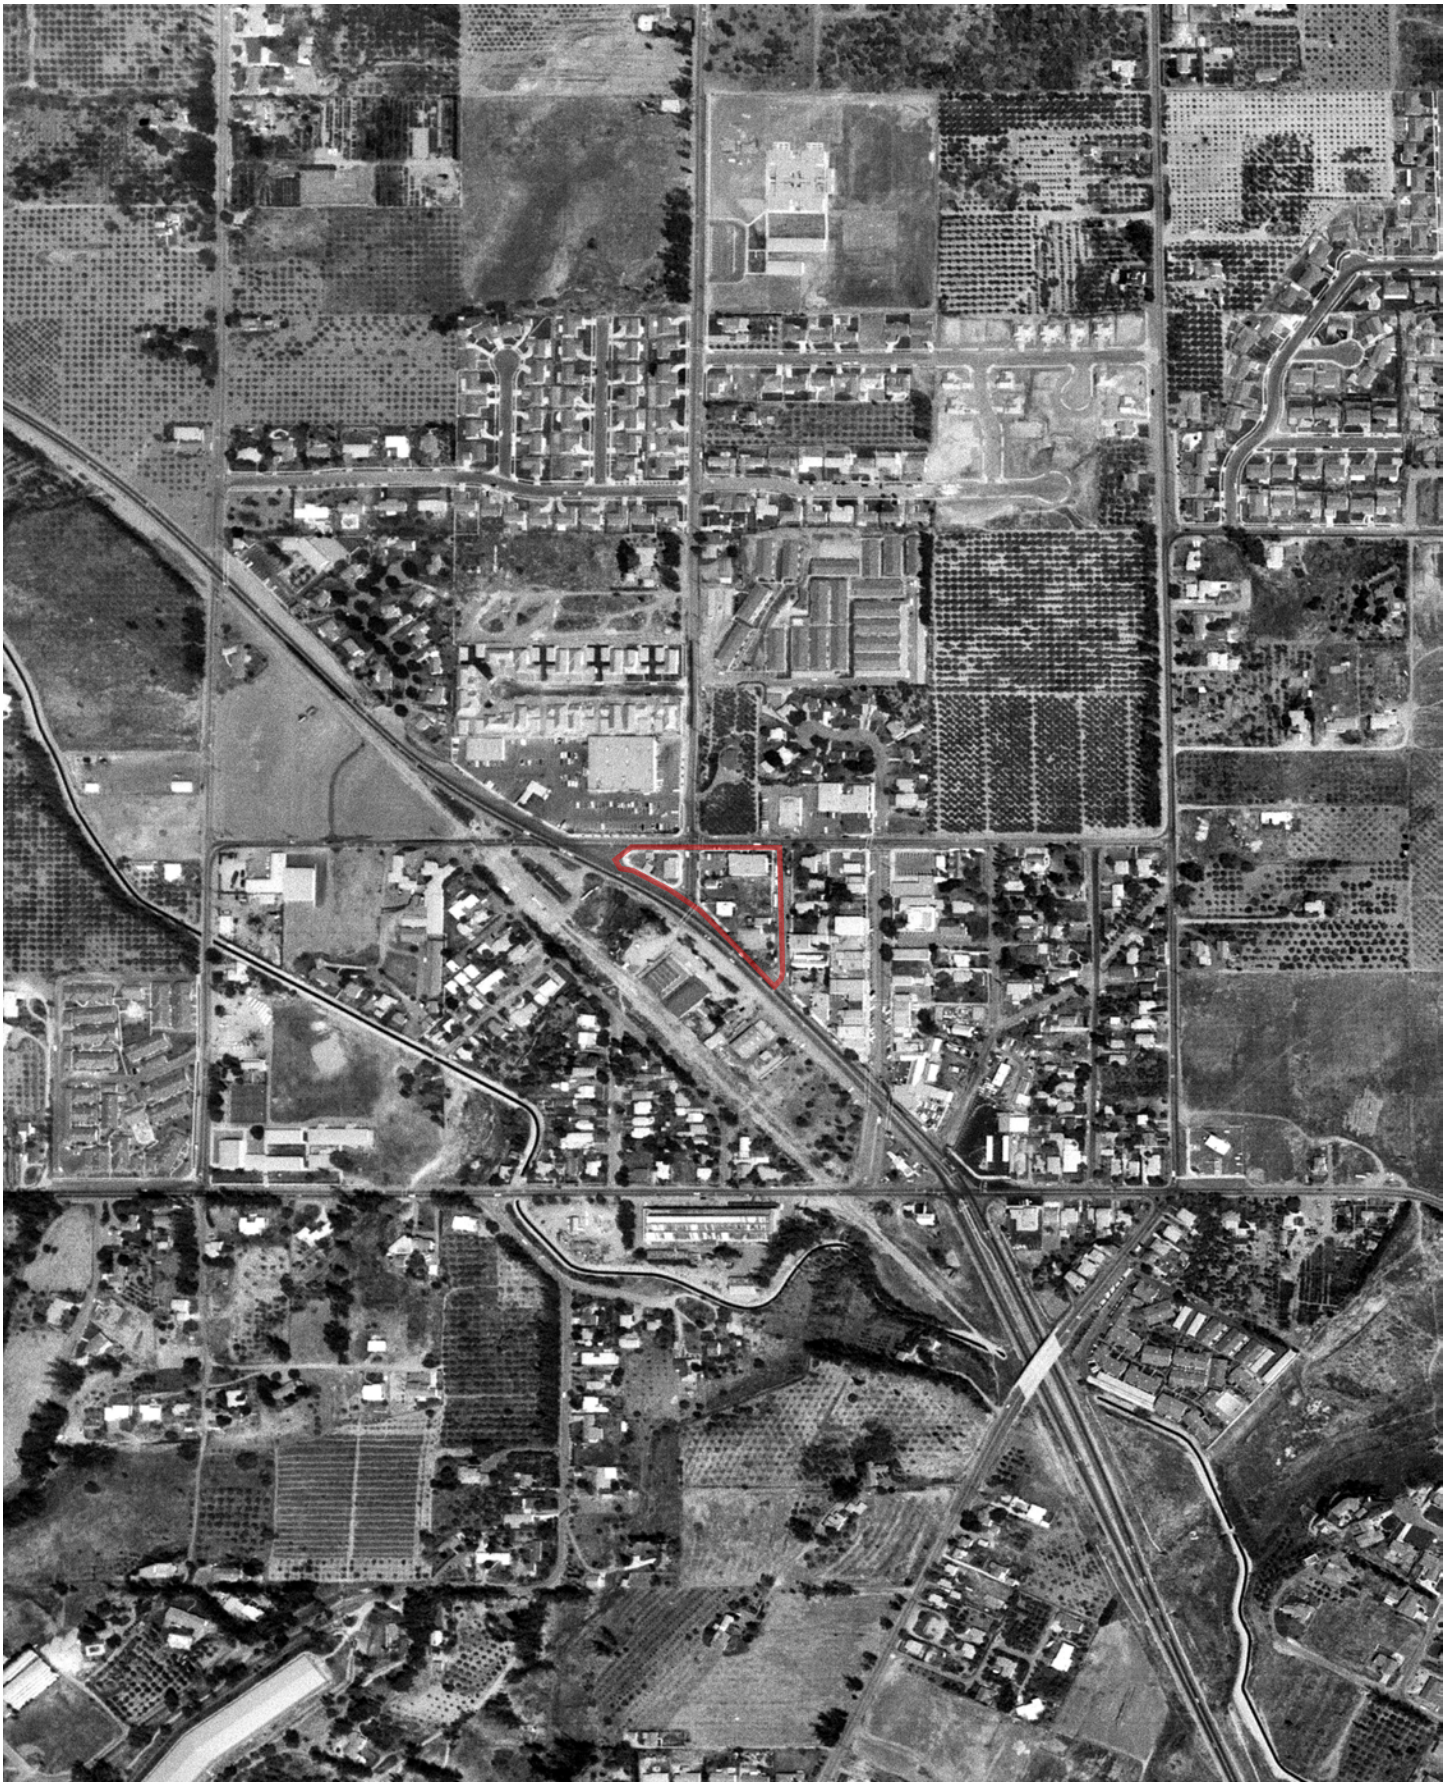

FLIGHT YEAR:
1968

N
W E
S

Scale: 1" = 500'

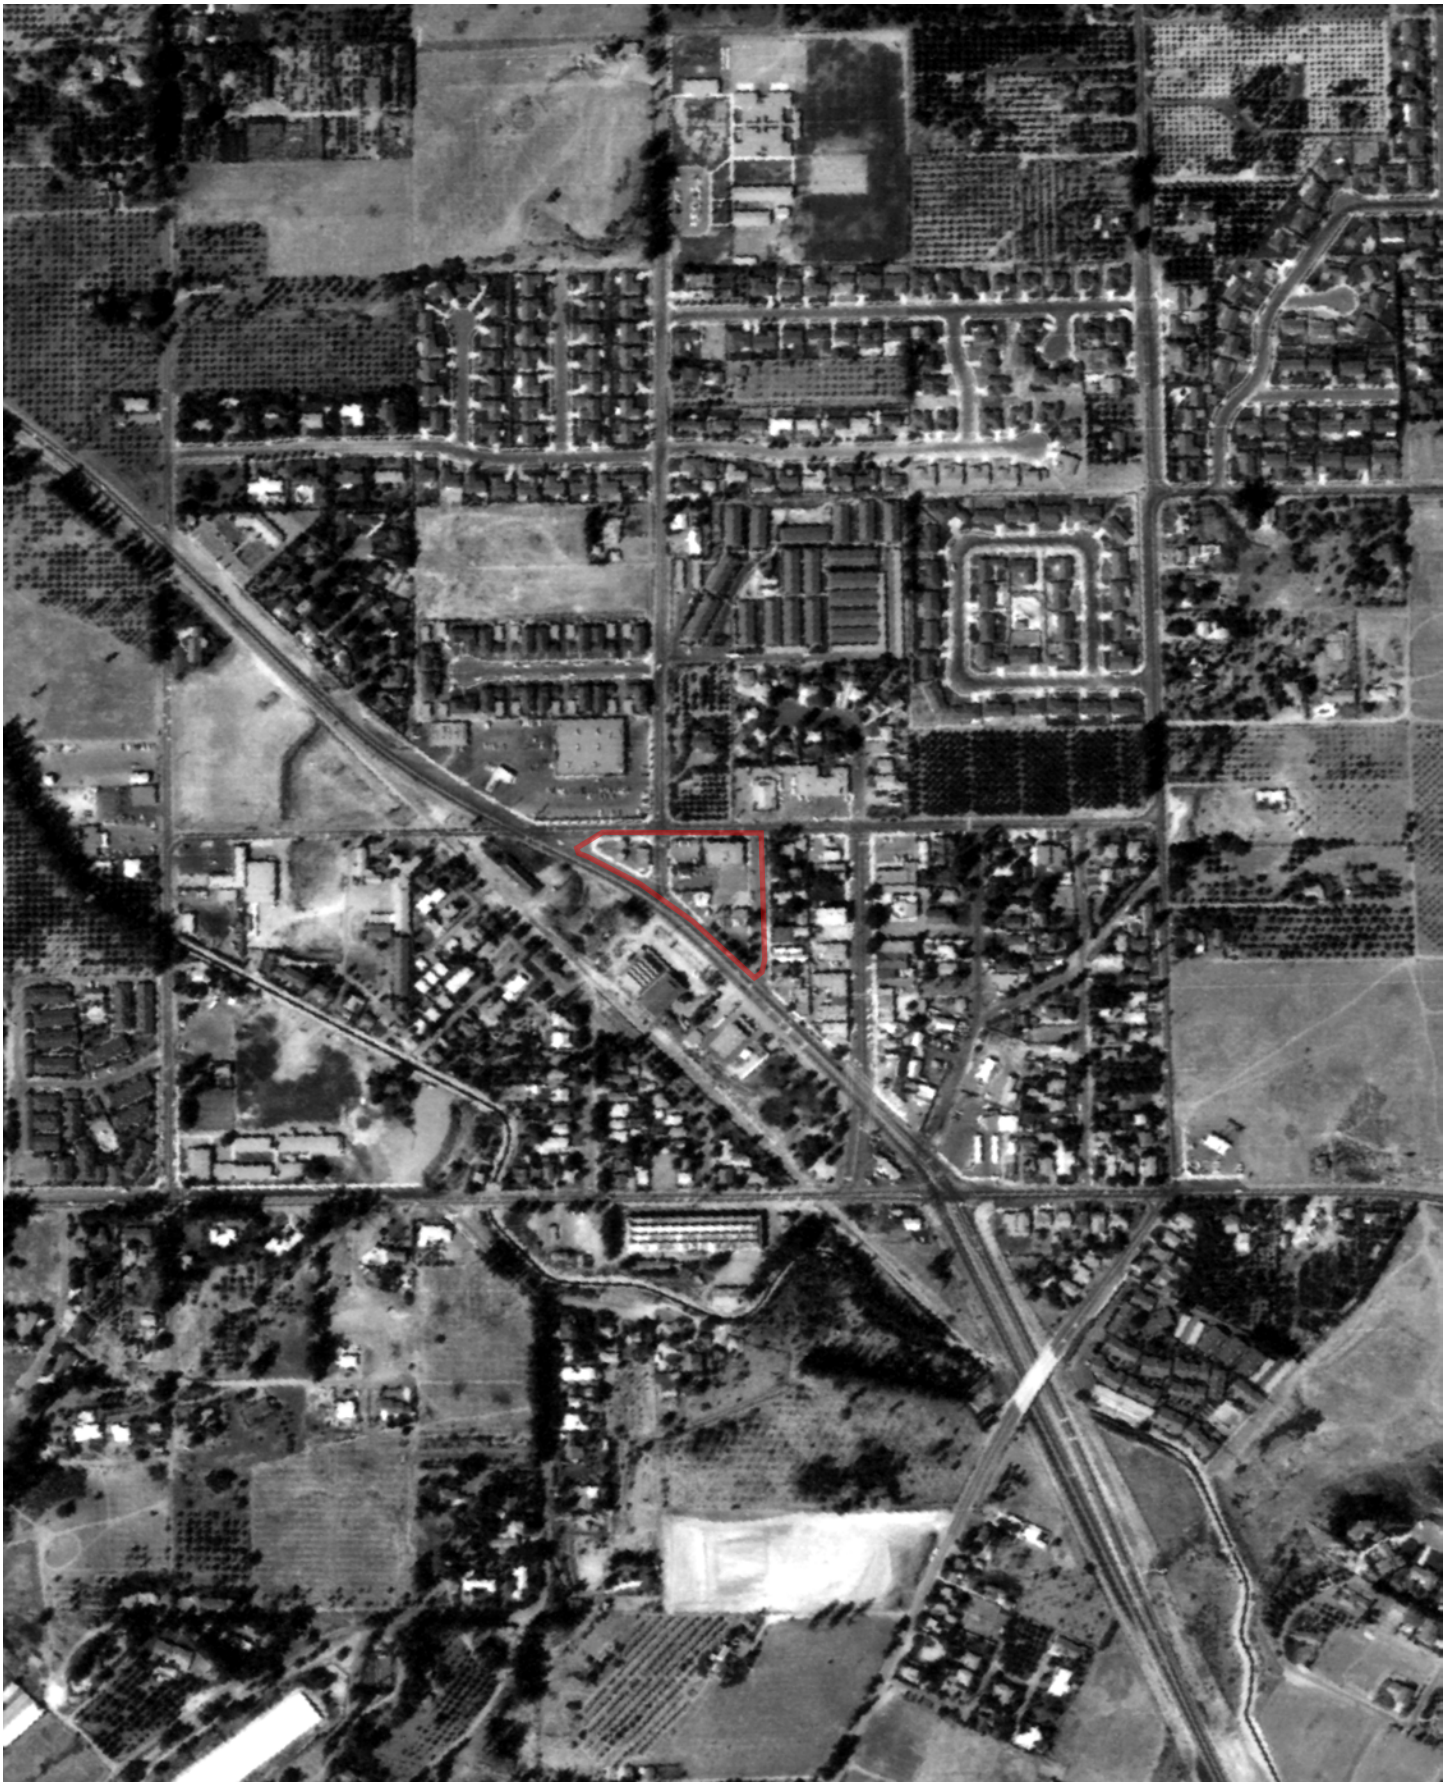

FLIGHT YEAR:
1970

N
W E
S


Scale: 1" = 1,000'



FLIGHT YEAR:
1972

N
W E
S

Scale: 1" = 500'

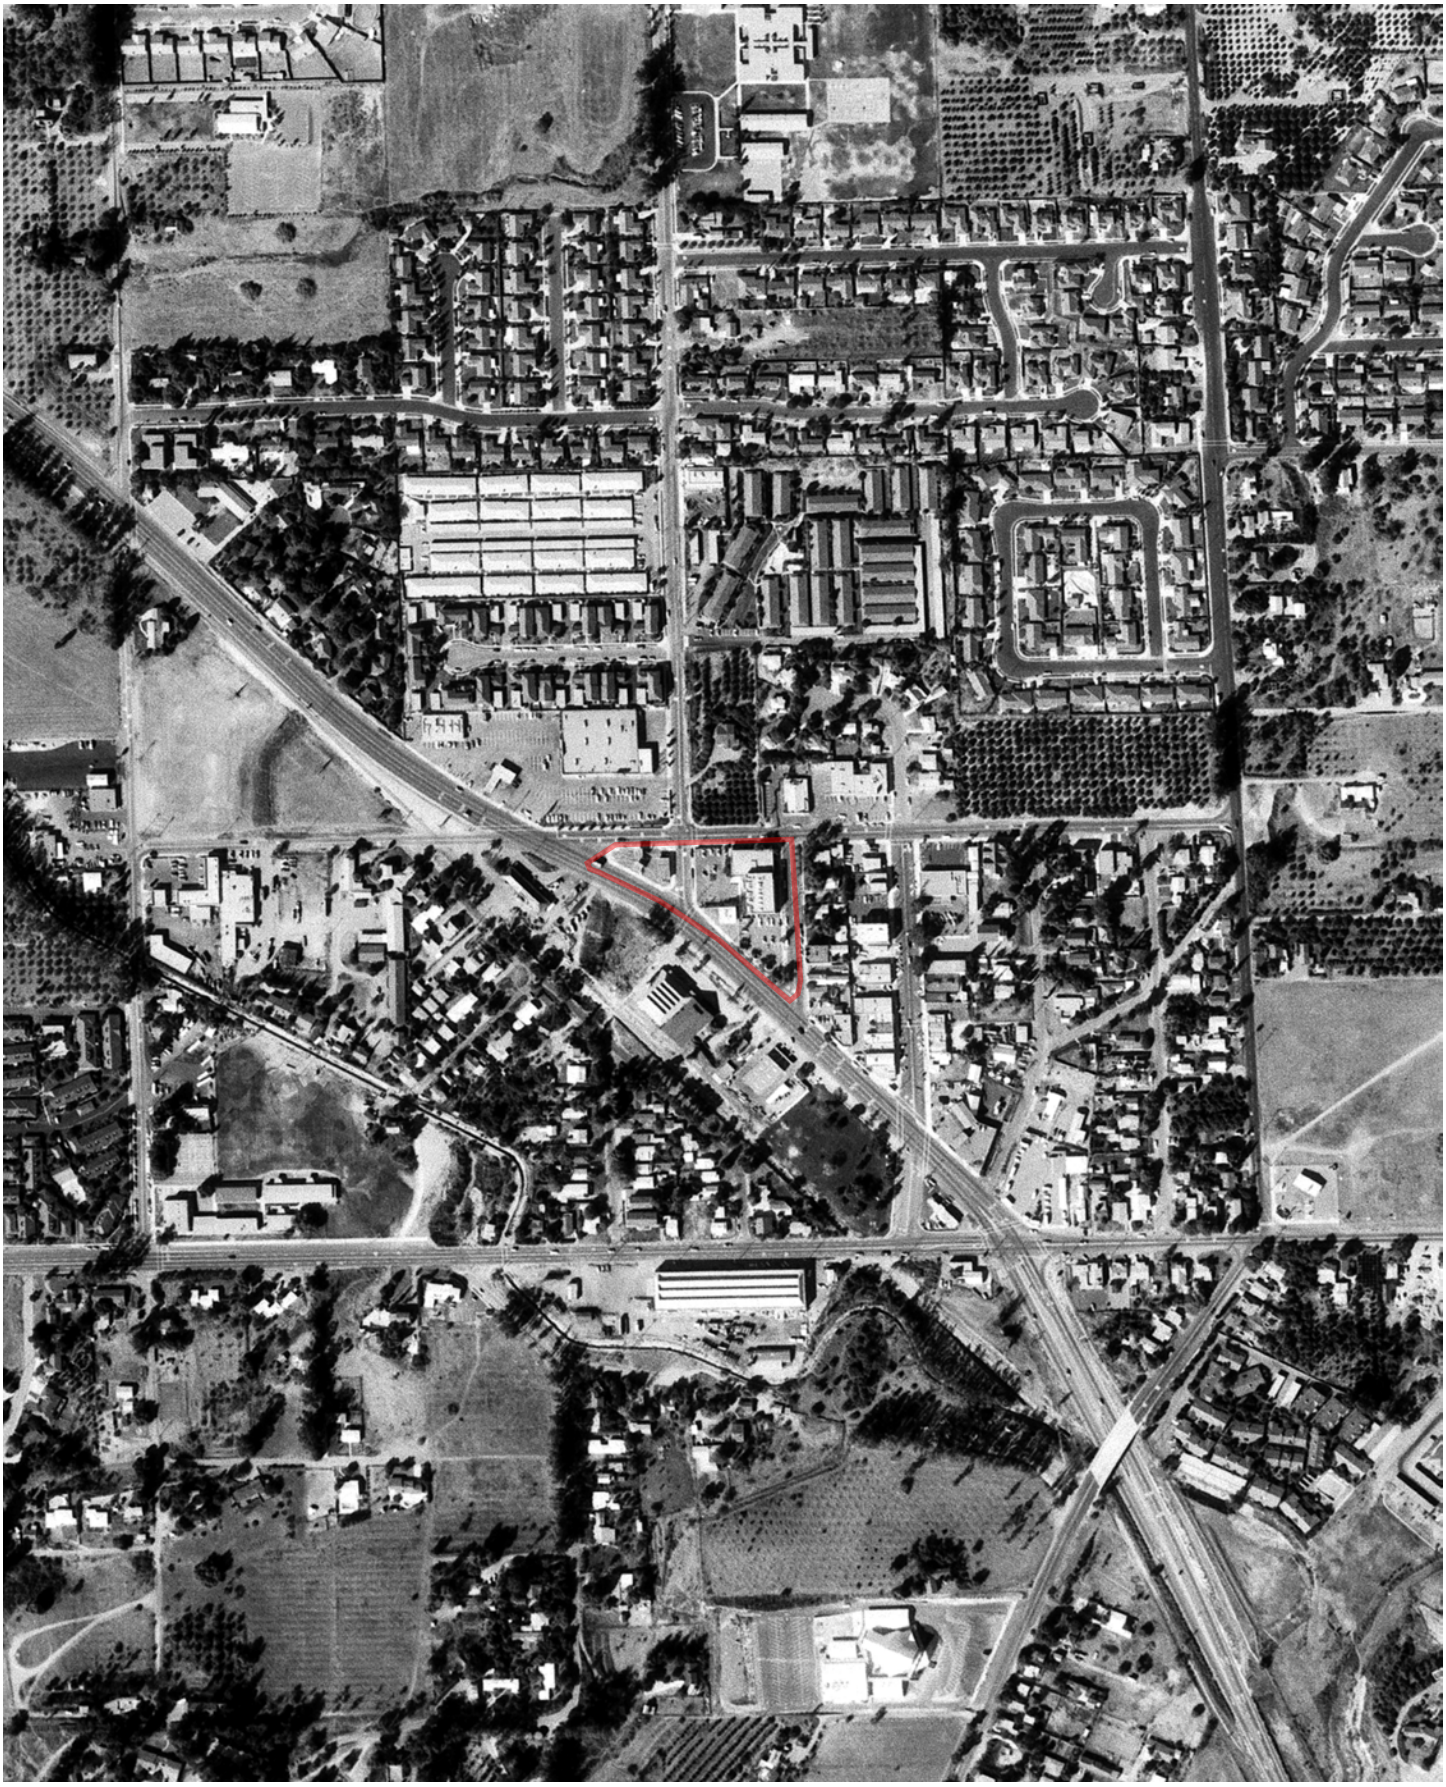

FLIGHT YEAR:
1974

N
W E
S

Scale: 1" = 1,000'



FLIGHT YEAR:
1975

N
W E
S

Scale: 1" = 1,000'



FLIGHT YEAR:
1977

N
W E
S


Scale: 1" = 500'



FLIGHT YEAR:
1980

N
W E
S

Scale: 1" = 500'

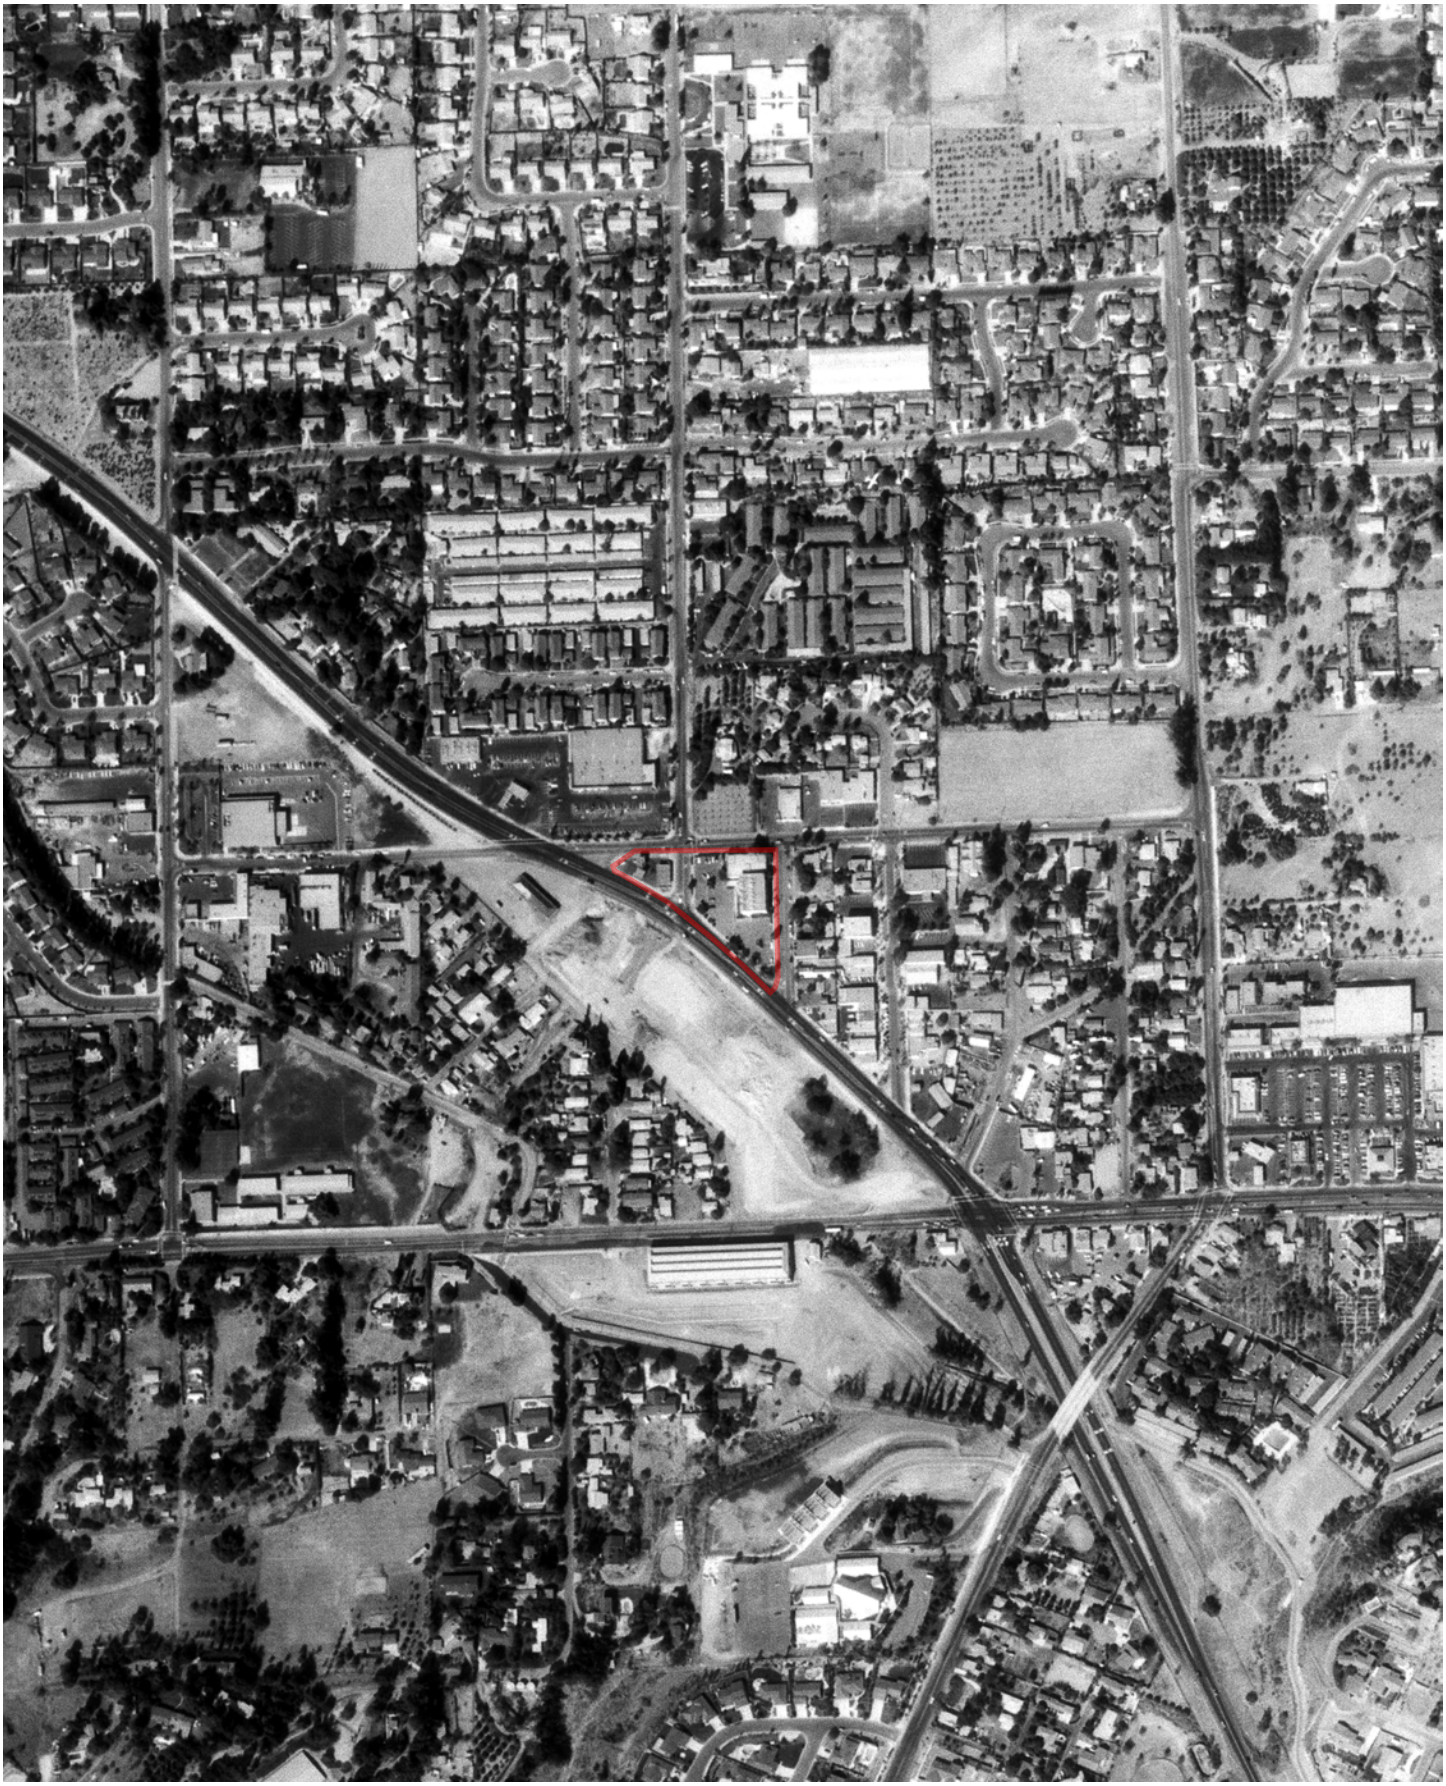

FLIGHT YEAR:
1983

N
W E
S


Scale: 1" = 500'



FLIGHT YEAR:
1985

N
W E
S

Scale: 1" = 1,000'

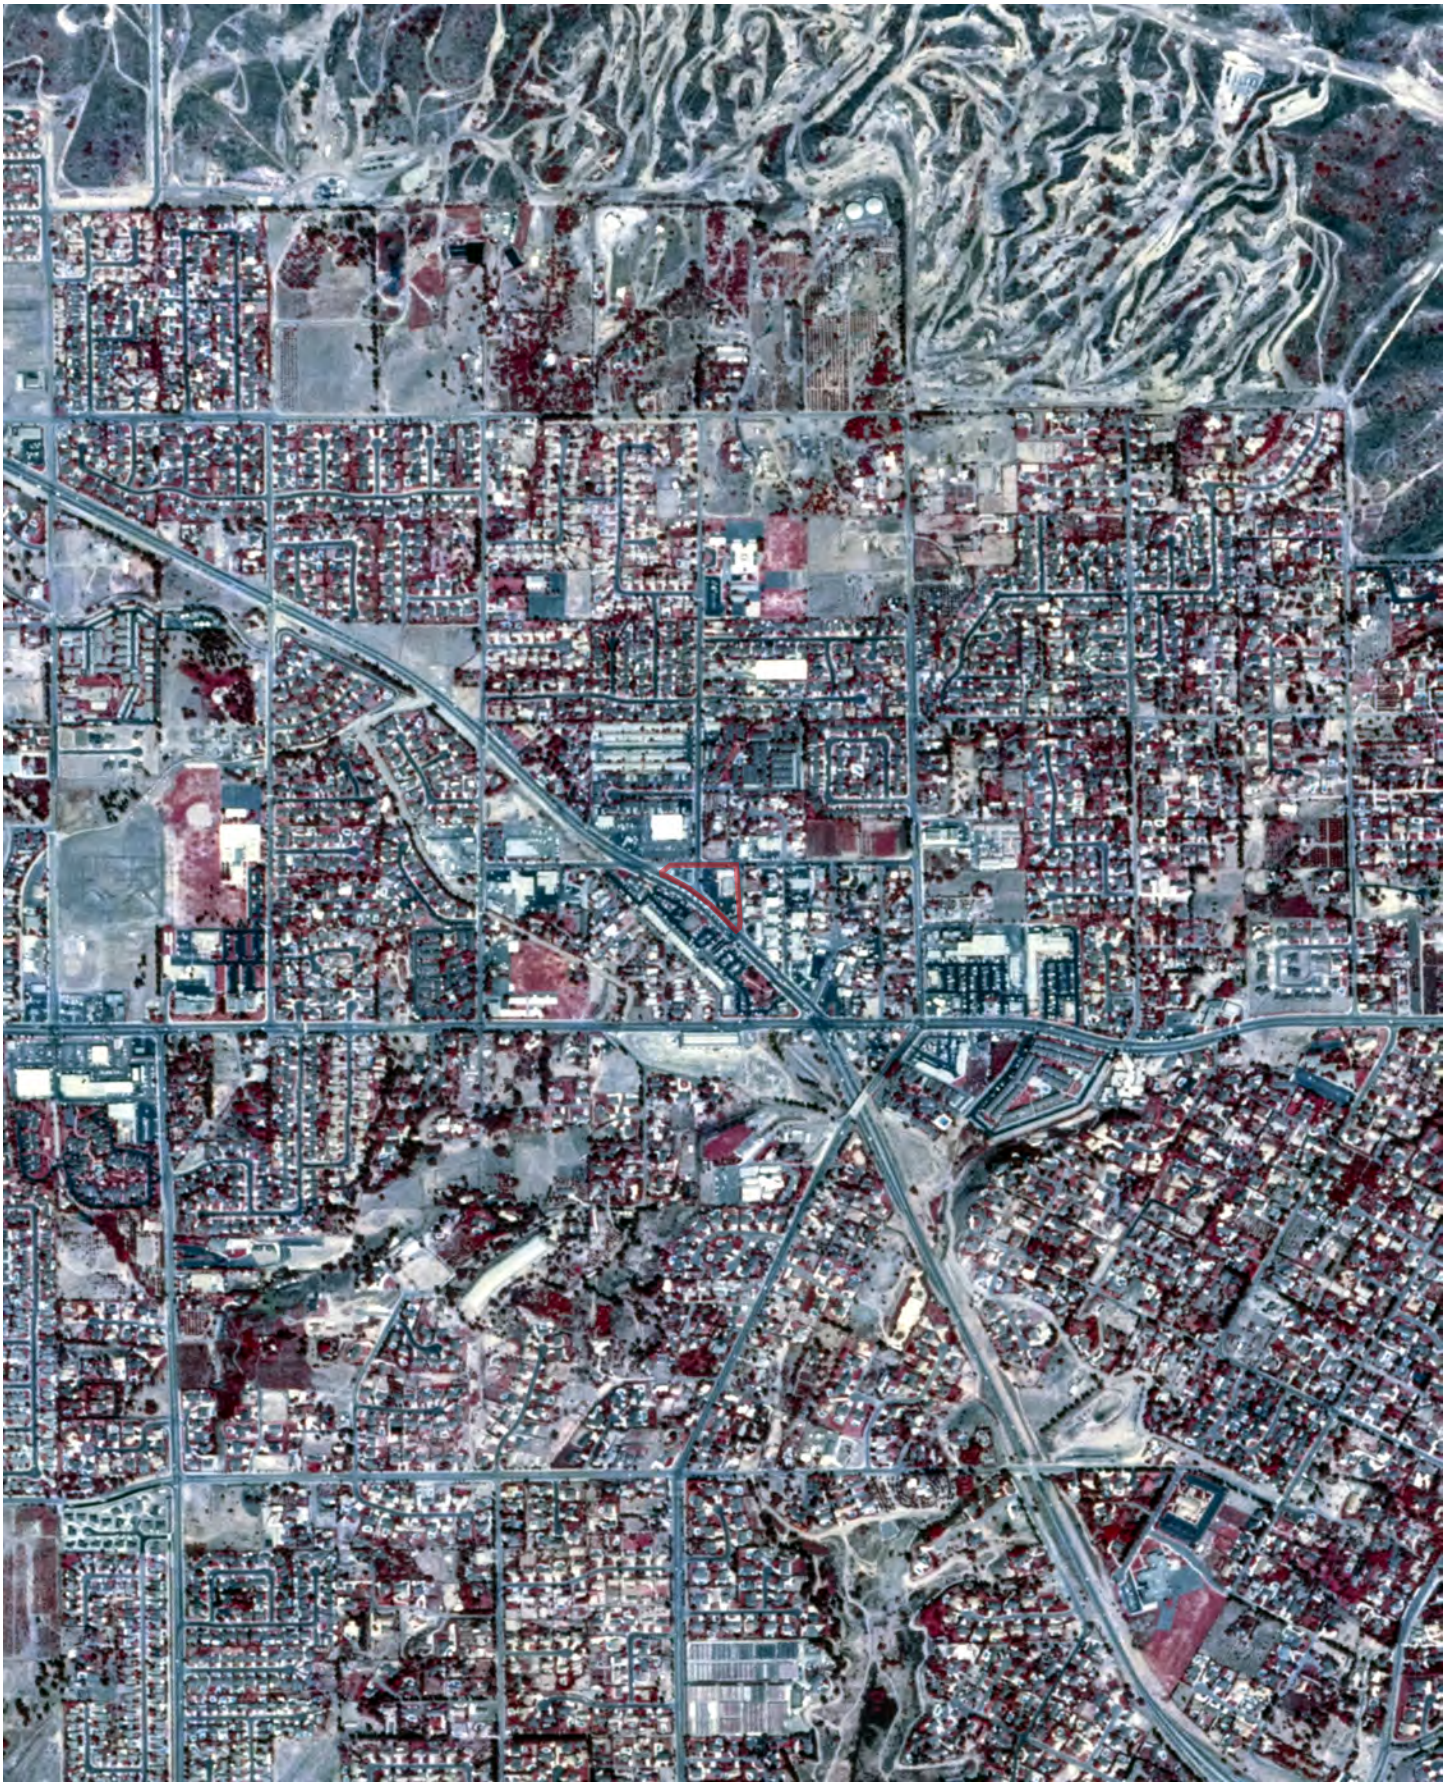

FLIGHT YEAR:
1988

N
W E
S


Scale: 1" = 1,000'



FLIGHT YEAR:
1990

N
W E
S

Scale: 1" = 1,000'

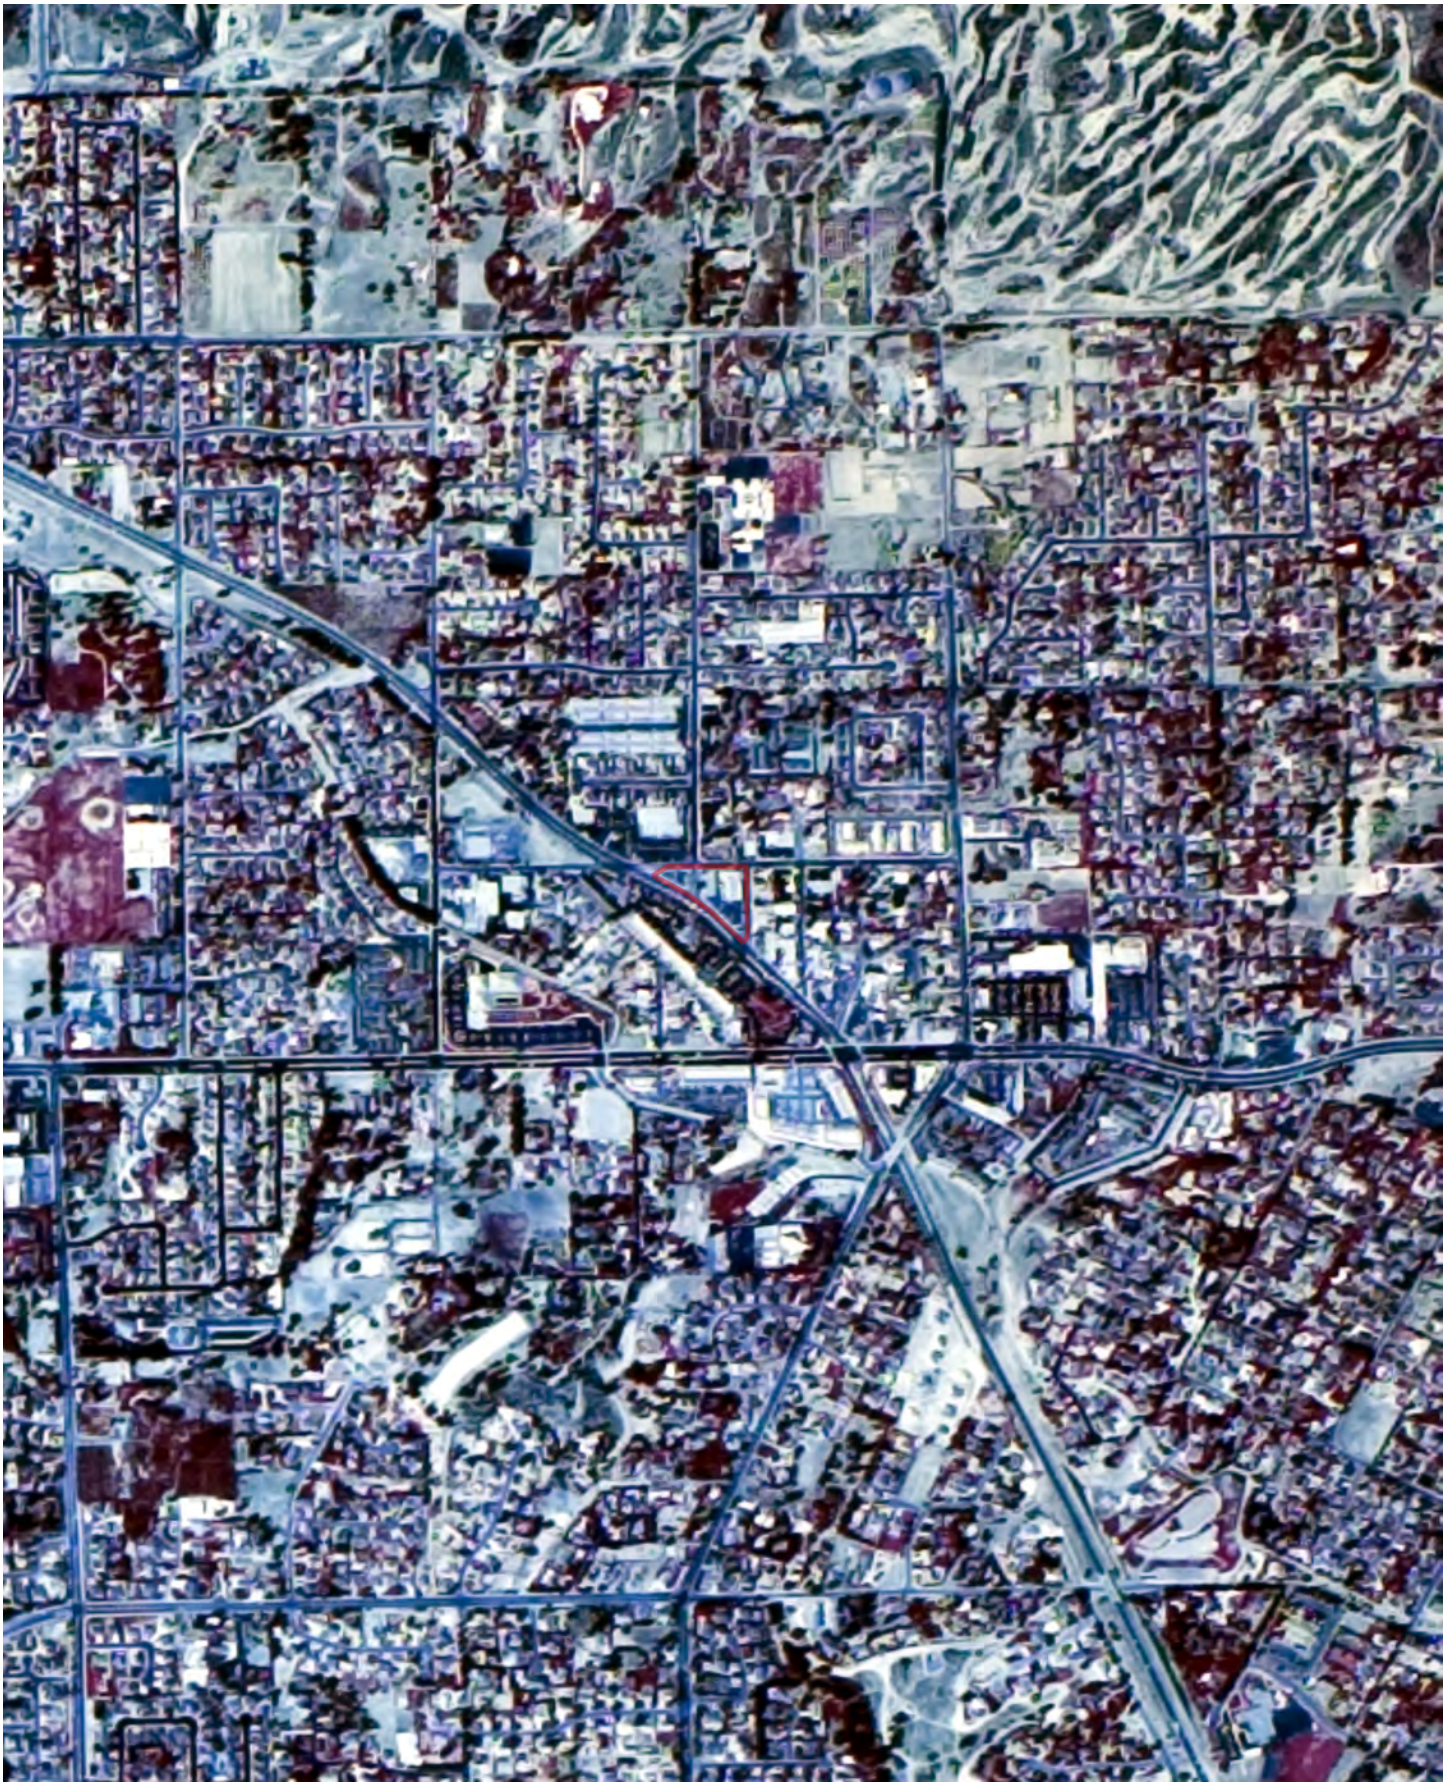

FLIGHT YEAR:
1994

N
W E
S

Scale: 1" = 500'



FLIGHT YEAR:
1995

N
W E
S

Scale: 1" = 500'



FLIGHT YEAR:
2002

N
W E
S

Scale: 1" = 500'



FLIGHT YEAR:
2005

N
W E
S

Scale: 1" = 500'



FLIGHT YEAR:
2009

N
W E
S


Scale: 1" = 500'



FLIGHT YEAR:
2010

N
W E
S

Scale: 1" = 500'

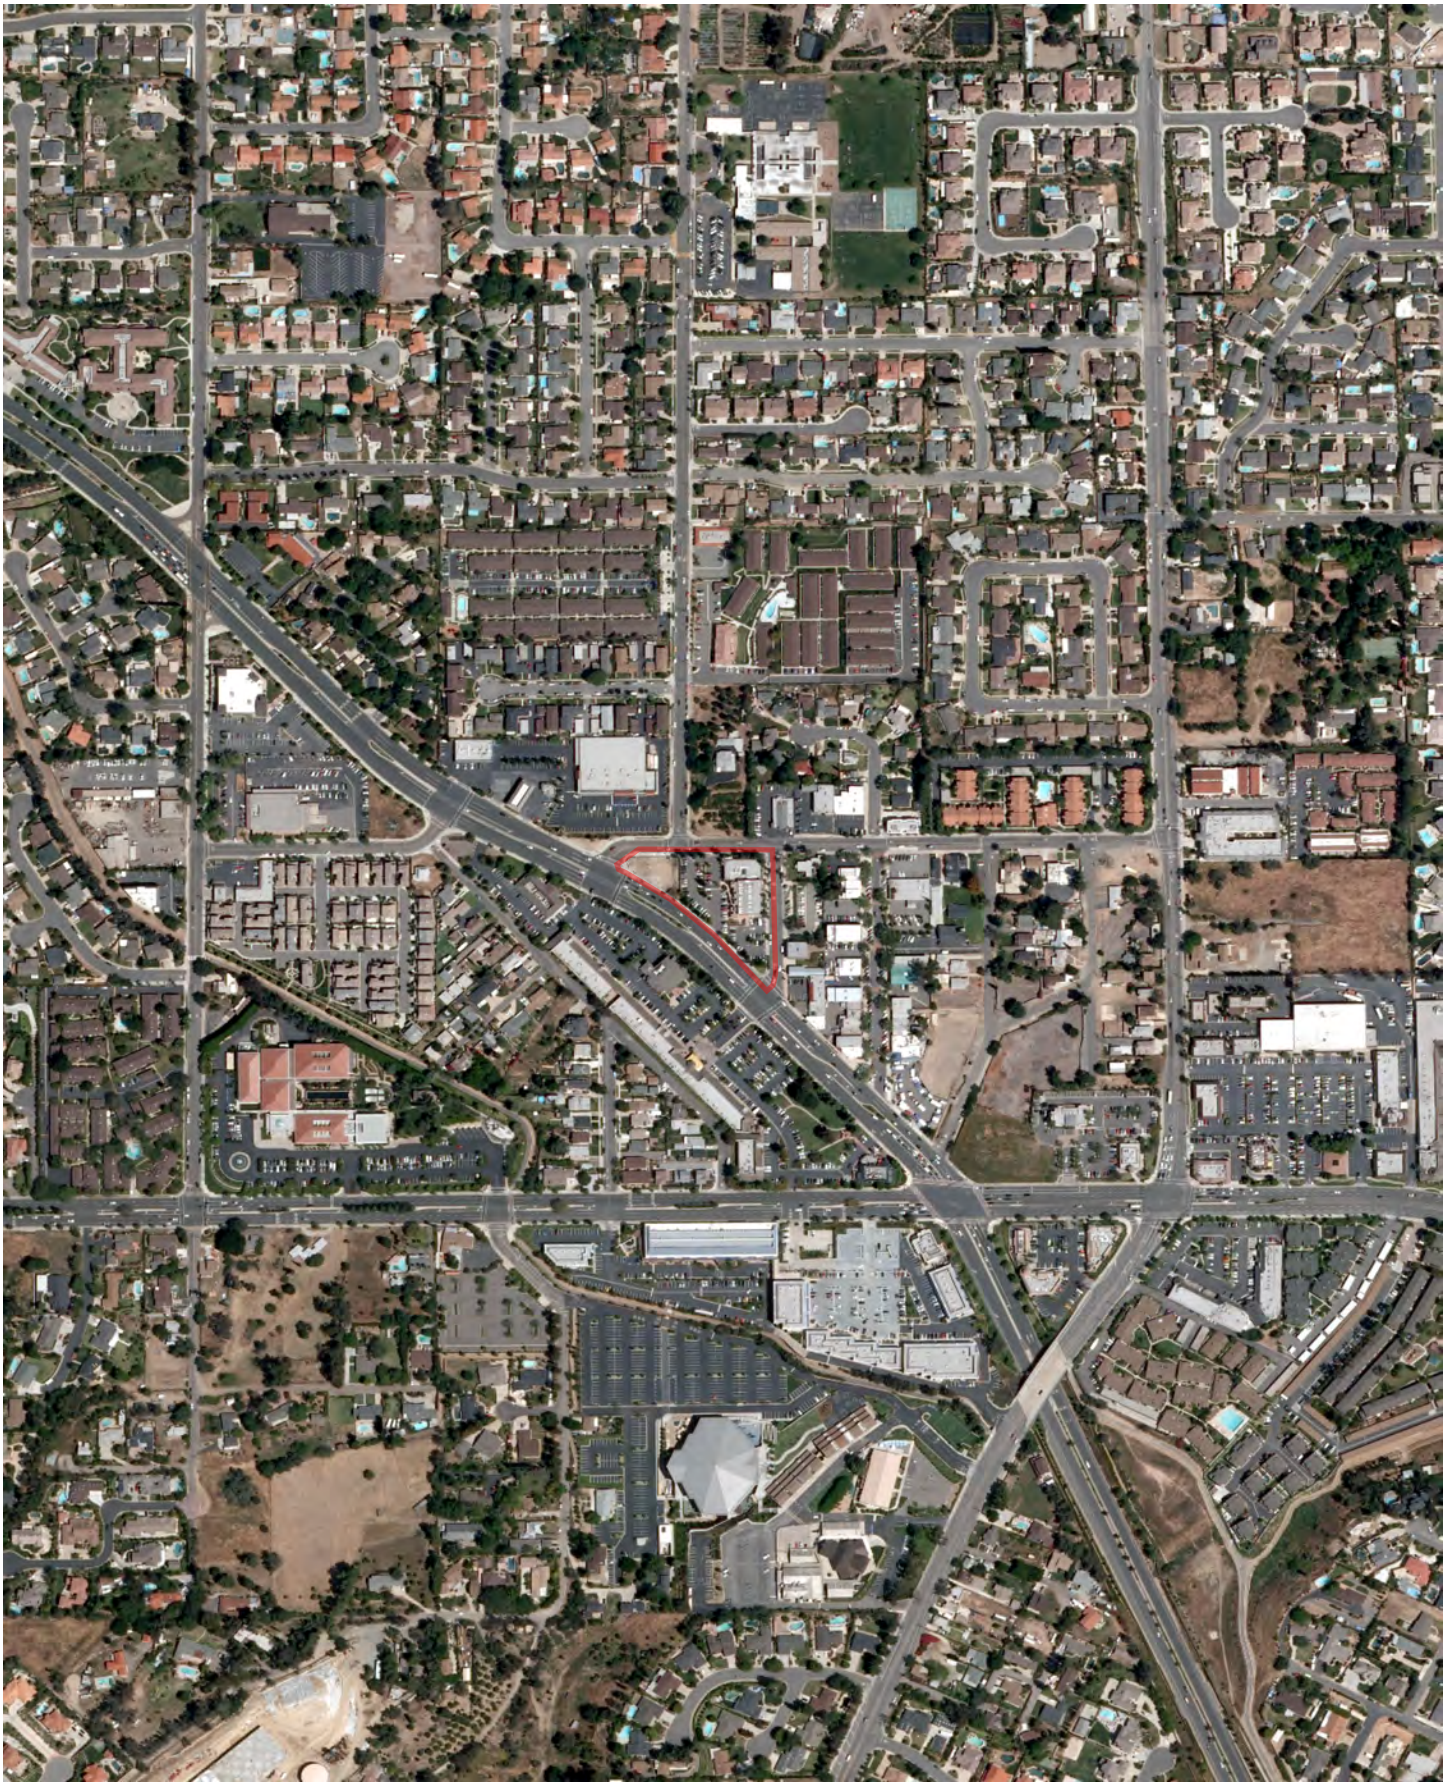

FLIGHT YEAR:
2012

N
W E
S

Scale: 1" = 500'



FLIGHT YEAR:
2014

N
W E
S

Scale: 1" = 500'



FLIGHT YEAR:
2016

N
W E
S

Scale: 1" = 500'



FLIGHT YEAR:
2018

N
W E
S

Scale: 1" = 500'



Historical Topographic Map Report | 2019

Order Number: 36231

Report Generated: 11/18/2019

Project Name: Yorba LInda In-N-Out

Project Number:

Yorba LInda In-N-Out
18181 Imperial Highway
Yorba Linda, CA 92886

2 Corporate Drive
Suite 450
Shelton, CT 06484
Toll Free: 866-211-2028
www.envirositecorp.com

Envirosite's Historical Topographic Map Report is designed to assist in evaluating a subject property resulting from past activities. Envirosite's Historical Topographic Map Report includes a search of USGS historical topographic maps, dating back to the early 1900s.

TOPOGRAPHIC MAPS FOUND:

	Map Name:	Year:	Revision Year:	Scale:	Series:
1.	Anaheim	1896	N/R	1 : 62500	7.5
2.	Anaheim	1898	N/R	1 : 62500	7.5
3.	Anaheim	1901	N/R	1 : 62500	7.5
4.	Anaheim	1901	N/R	1 : 62500	7.5
5.	Anaheim	1942	N/R	1 : 62500	7.5
6.	Yorba Linda	1949	N/R	1 : 24000	7.5
7.	Yorba Linda	1950	N/R	1 : 24000	7.5
8.	Yorba Linda	1964	N/R	1 : 24000	7.5
9.	Yorba Linda	1964	1972	1 : 24000	7.5
10.	Yorba Linda	1964	1981	1 : 24000	7.5
11.	Yorba Linda	1981	1981	1 : 24000	7.5
12.	Yorba_Linda	2012	N/R	1 : 24000	7.5
13.	Yorba_Linda	2015	N/R	1 : 24000	7.5
14.	Yorba_Linda	2018	N/R	1 : 24000	7.5

Disclaimer - Copyright and Trademark Notice

All information contained in this report are based on data available from various public, government and other sources and are based upon the best data available from those sources. The information available in this report may be available from other sources and is not exclusive or the exclusive property of Envirosite Corporation.

NO WARRANTY EXPRESSED OR IMPLIED, IS MADE IN CONNECTION WITH THIS REPORT, INCLUDING WITHOUT LIMITATION, MERCHANTABILITY OR FITNESS FOR A PARTICULAR PURPOSE. ALL RISK IS ASSUMED BY USER AND Envirosite assumes no liability for faulty or inaccurate information. The Reports may utilize a variety of public and other sources reasonably available to Envirosite. Envirosite cannot, and does not assure, warrant, guarantee or assume any liability for the correctness, comprehensiveness, timeliness or completeness of any of such information, nor is the information in any Report to be construed as legal advice with respect to environmental risks associated with any property. Envirosite shall not be liable to anyone for any claims, causes of action, suits, damages, losses, costs and expenses (including, without limitation, attorneys' fees and costs) arising out of or caused by this report regardless of the acts, errors or omissions, or negligence of Envirosite. Any damages shall be limited to the purchase price of the report.


Purchaser of the report accepts the report "As Is". The report is intended only to provide information only and should not be considered as providing any legal advice, prediction, forecast, or fact as to the environmental risk for any specific property. Reports are proprietary to Envirosite, and contain copyrighted material and trademarks of Envirosite. All other trademarks used herein are the property of their respective owners. All rights of Envirosite as to the Reports are reserved.

SUBJECT NAME: Yorba LInda In-N-Out
ADDRESS: 18181 Imperial Highway, Yorba Linda, CA 92886
LAT/LONG: 33.890833 / -117.815625

PREPARED FOR: Environmental Assessment Specialists, Inc
ORDER #: 36231
REPORT DATE: 11/18/2019

SUBJECT QUAD:

MAP NAME:	Anaheim	MAP YEAR:	1896	REVISION YEAR:	N/R
SERIES:	7.5	SCALE:	1 : 62500	Part	1

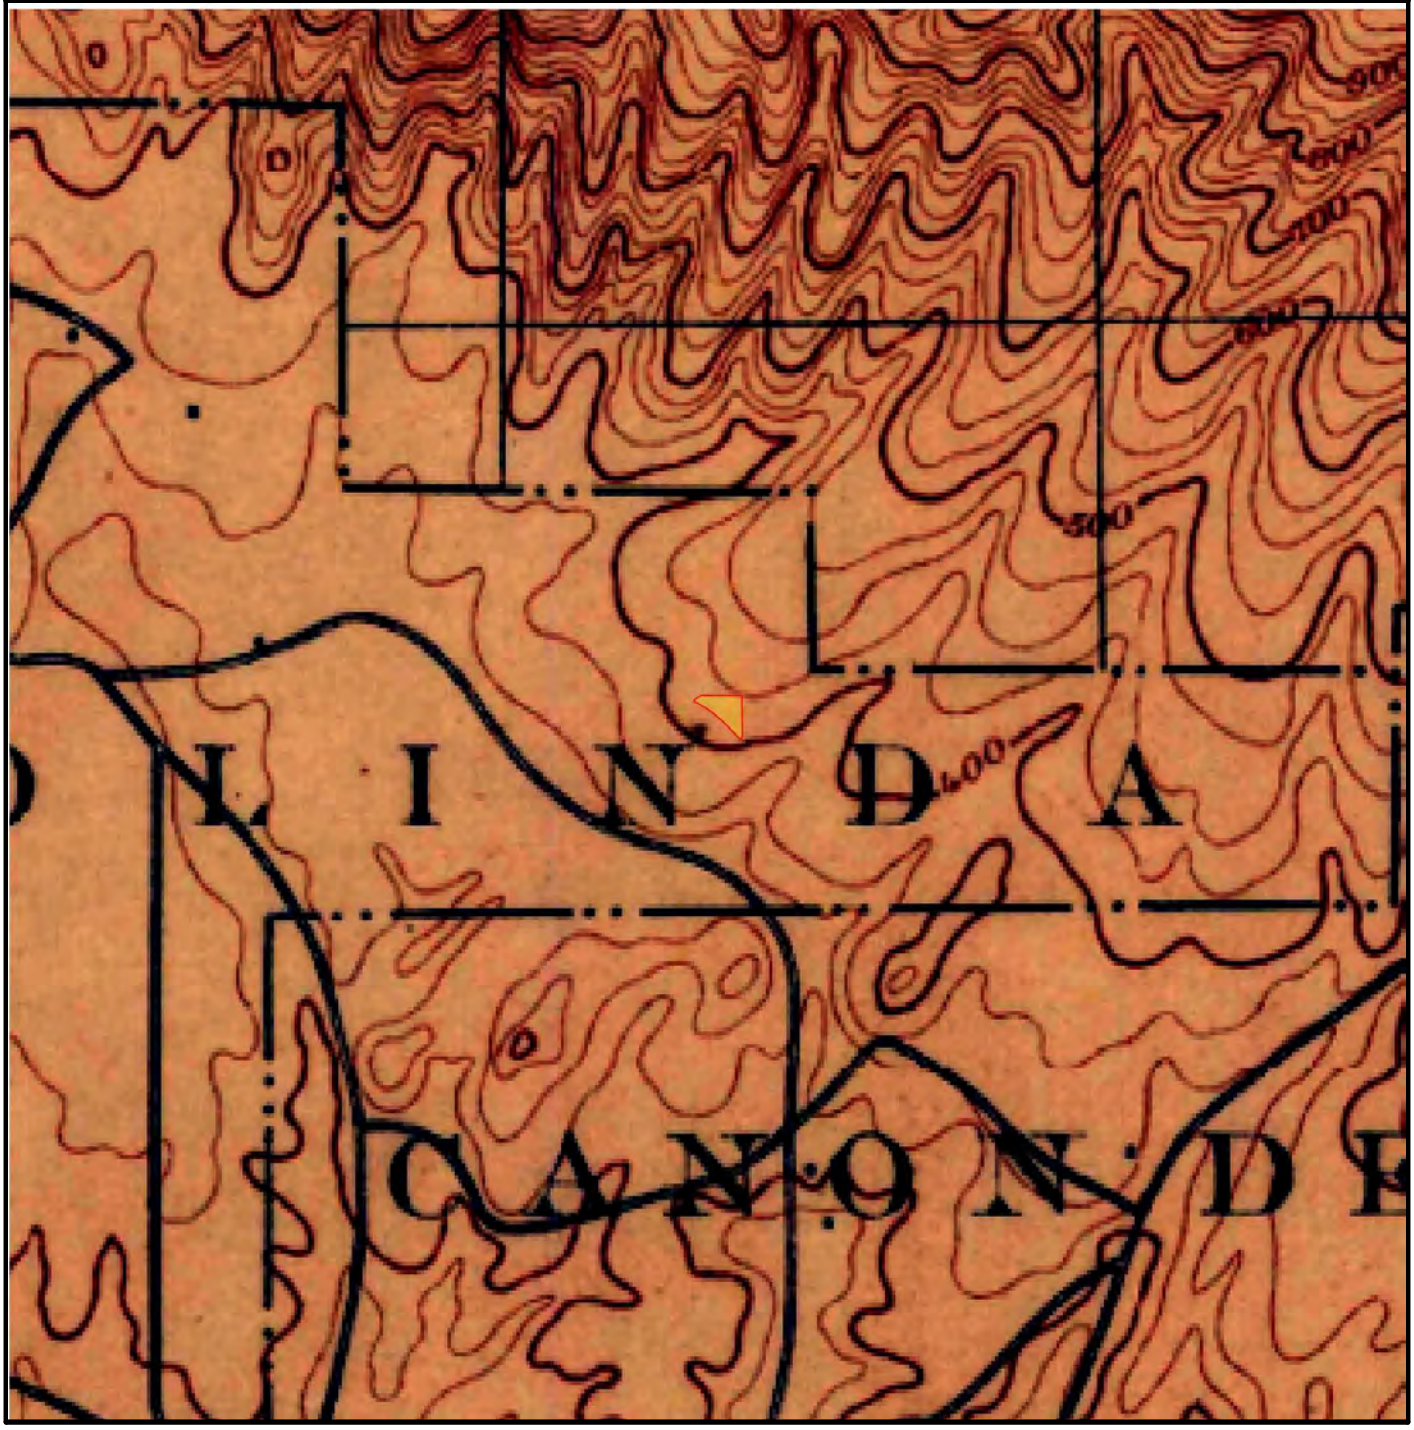

SUBJECT NAME: Yorba LInda In-N-Out
ADDRESS: 18181 Imperial Highway, Yorba Linda, CA 92886
LAT/LONG: 33.890833 / -117.815625

PREPARED FOR: Environmental Assessment Specialists, Inc
ORDER #: 36231
REPORT DATE: 11/18/2019

SUBJECT QUAD:

MAP NAME:	Anaheim	MAP YEAR:	1898	REVISION YEAR:	N/R
SERIES:	7.5	SCALE:	1 : 62500	Part	1




SUBJECT NAME: Yorba LInda In-N-Out
ADDRESS: 18181 Imperial Highway, Yorba Linda, CA 92886
LAT/LONG: 33.890833 / -117.815625

PREPARED FOR: Environmental Assessment Specialists, Inc
ORDER #: 36231
REPORT DATE: 11/18/2019

SUBJECT QUAD:

MAP NAME:	Anaheim	MAP YEAR:	1901	REVISION YEAR:	N/R
SERIES:	7.5	SCALE:	1 : 62500	Part	1

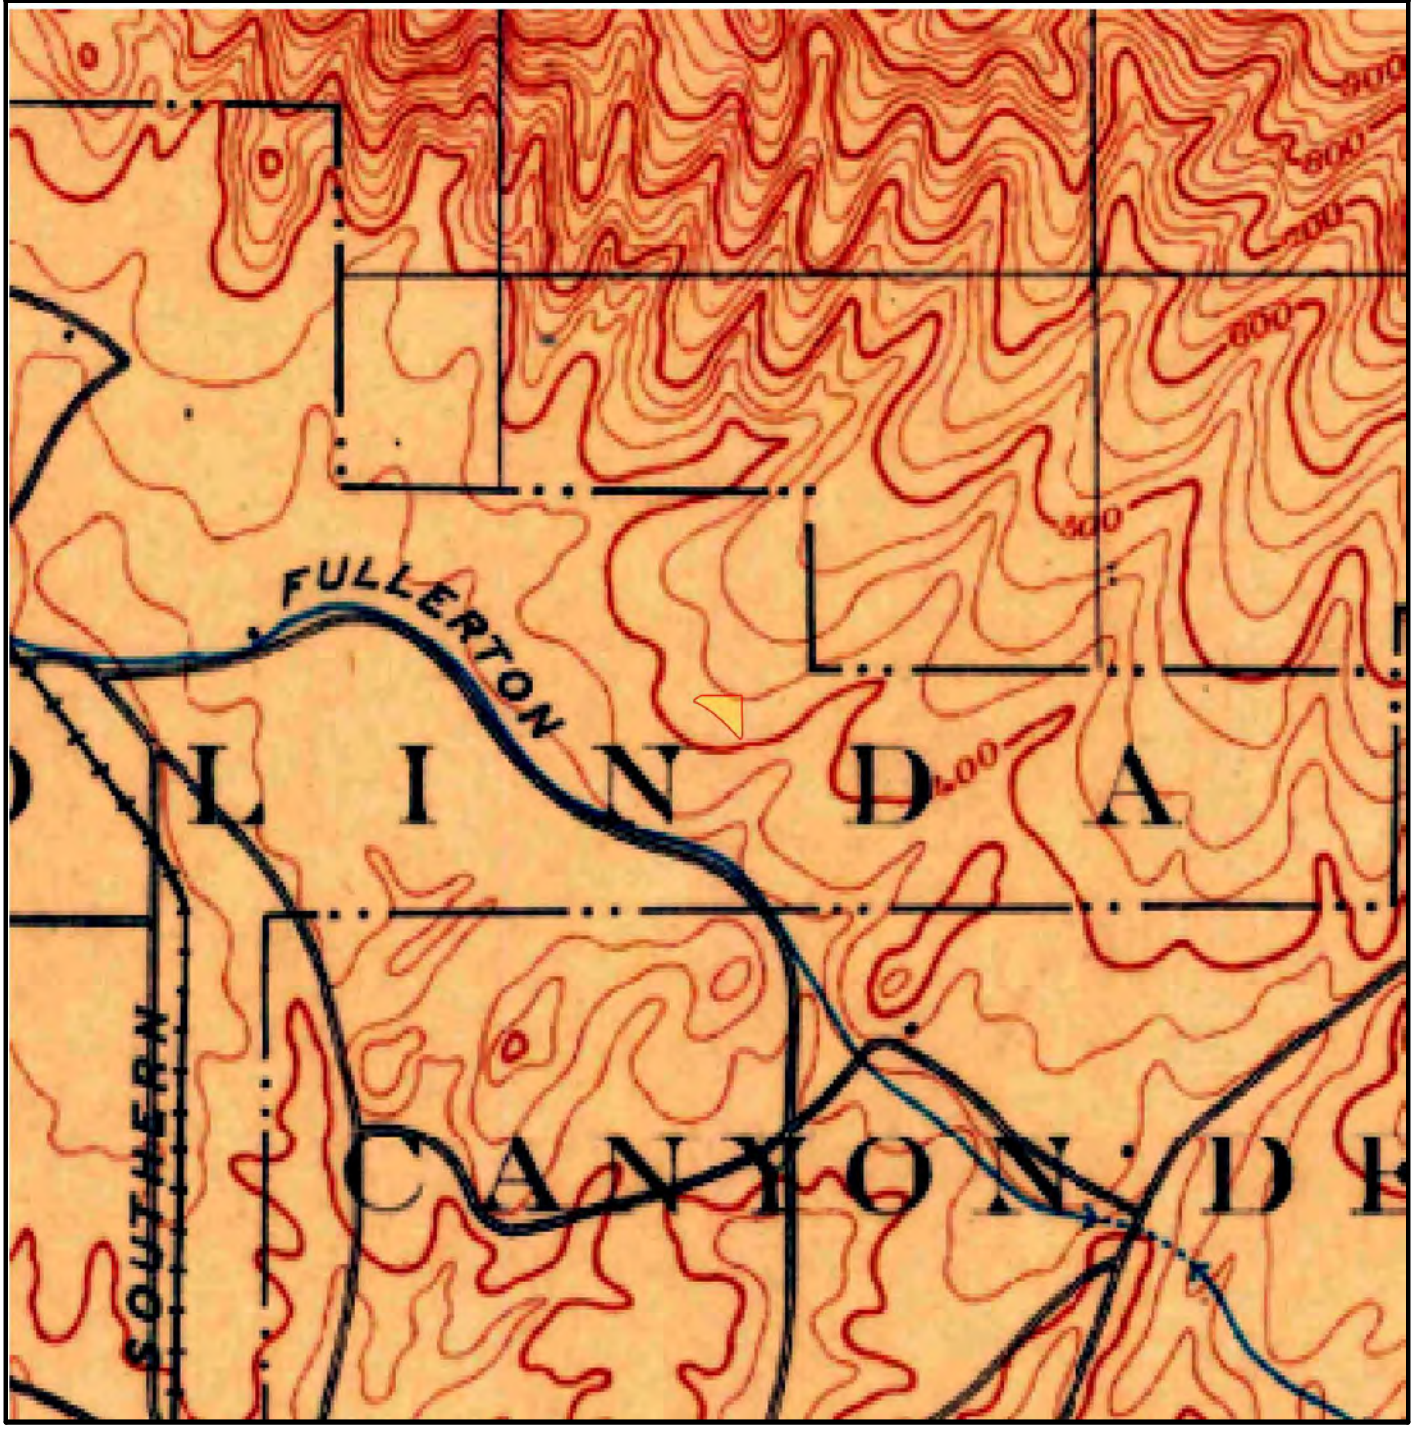


SUBJECT NAME: Yorba LInda In-N-Out
ADDRESS: 18181 Imperial Highway, Yorba Linda, CA 92886
LAT/LONG: 33.890833 / -117.815625

PREPARED FOR: Environmental Assessment Specialists, Inc
ORDER #: 36231
REPORT DATE: 11/18/2019

SUBJECT QUAD:

MAP NAME:	Anaheim	MAP YEAR:	1901	REVISION YEAR:	N/R
SERIES:	7.5	SCALE:	1 : 62500	Part	1

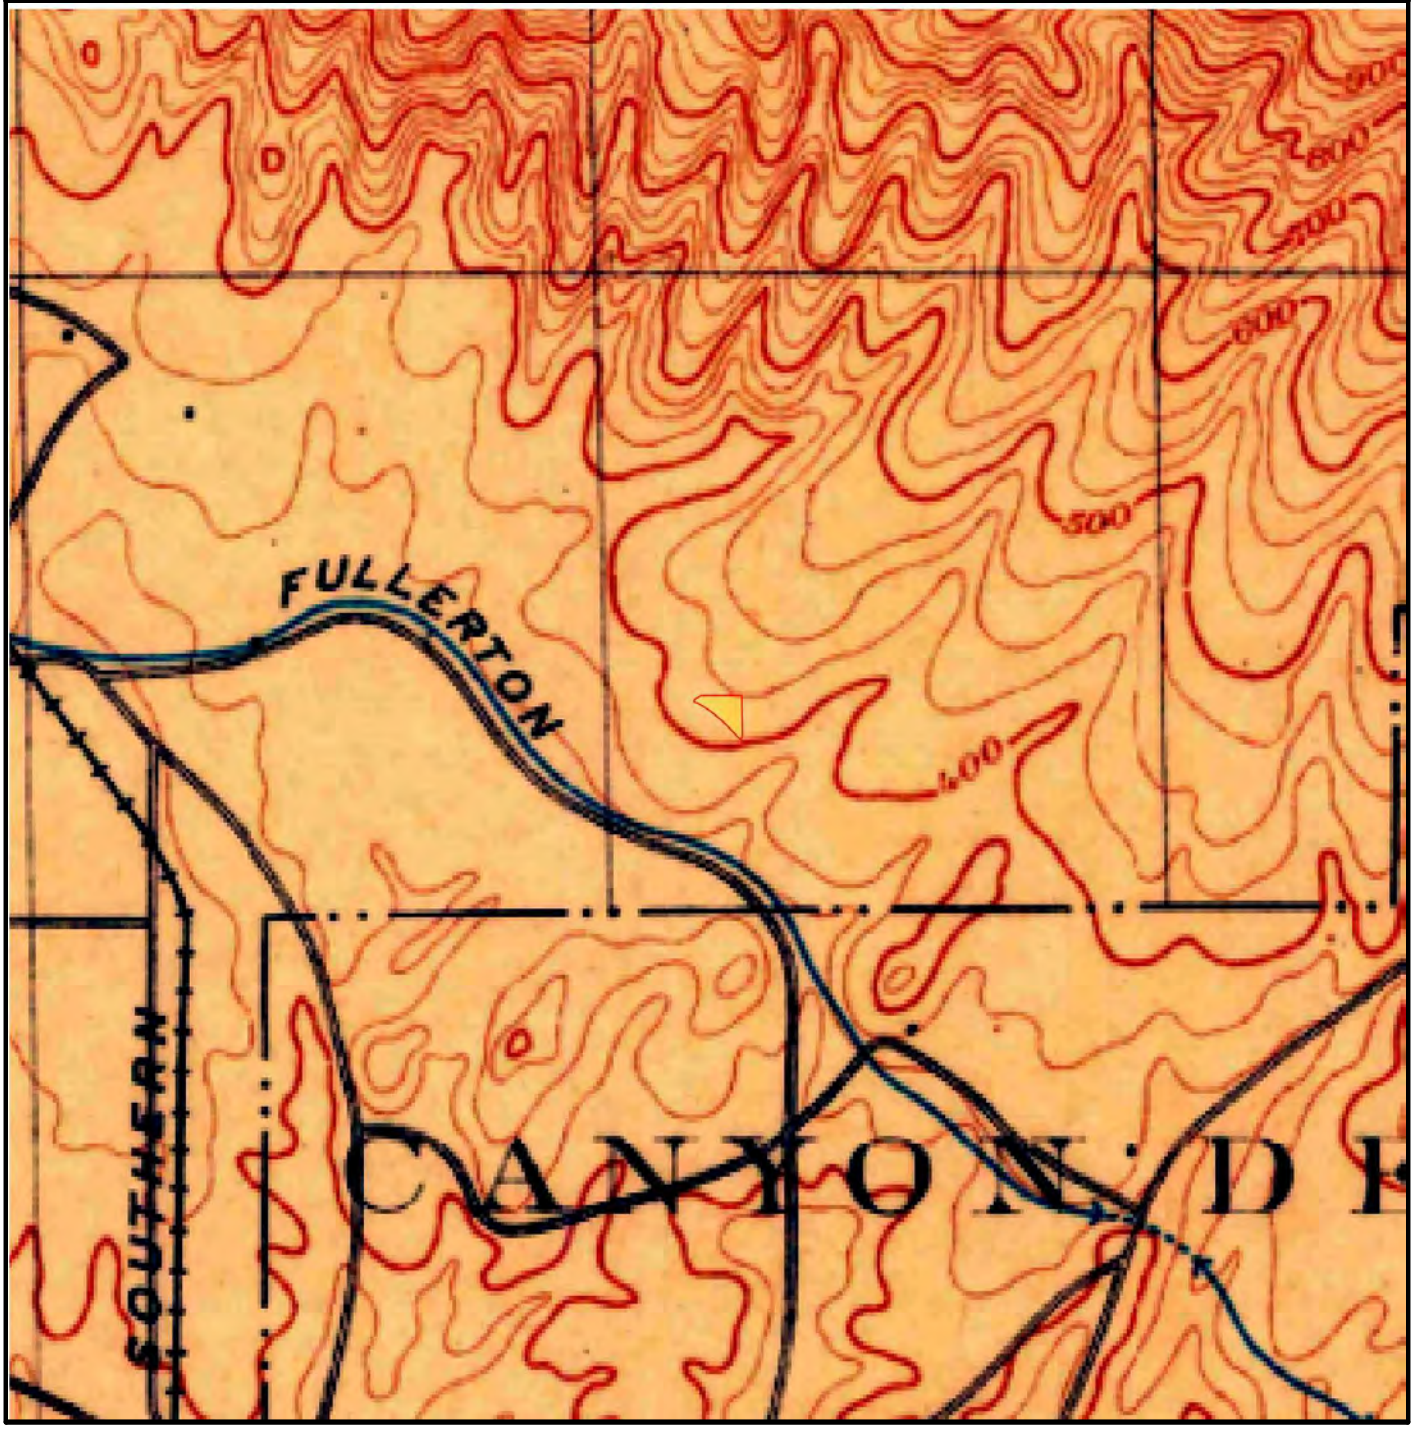


SUBJECT NAME: Yorba LInda In-N-Out
ADDRESS: 18181 Imperial Highway, Yorba Linda, CA 92886
LAT/LONG: 33.890833 / -117.815625

PREPARED FOR: Environmental Assessment Specialists, Inc
ORDER #: 36231
REPORT DATE: 11/18/2019

SUBJECT QUAD:

MAP NAME:	Anaheim	MAP YEAR:	1942	REVISION YEAR:	N/R
SERIES:	7.5	SCALE:	1 : 62500	Part	1

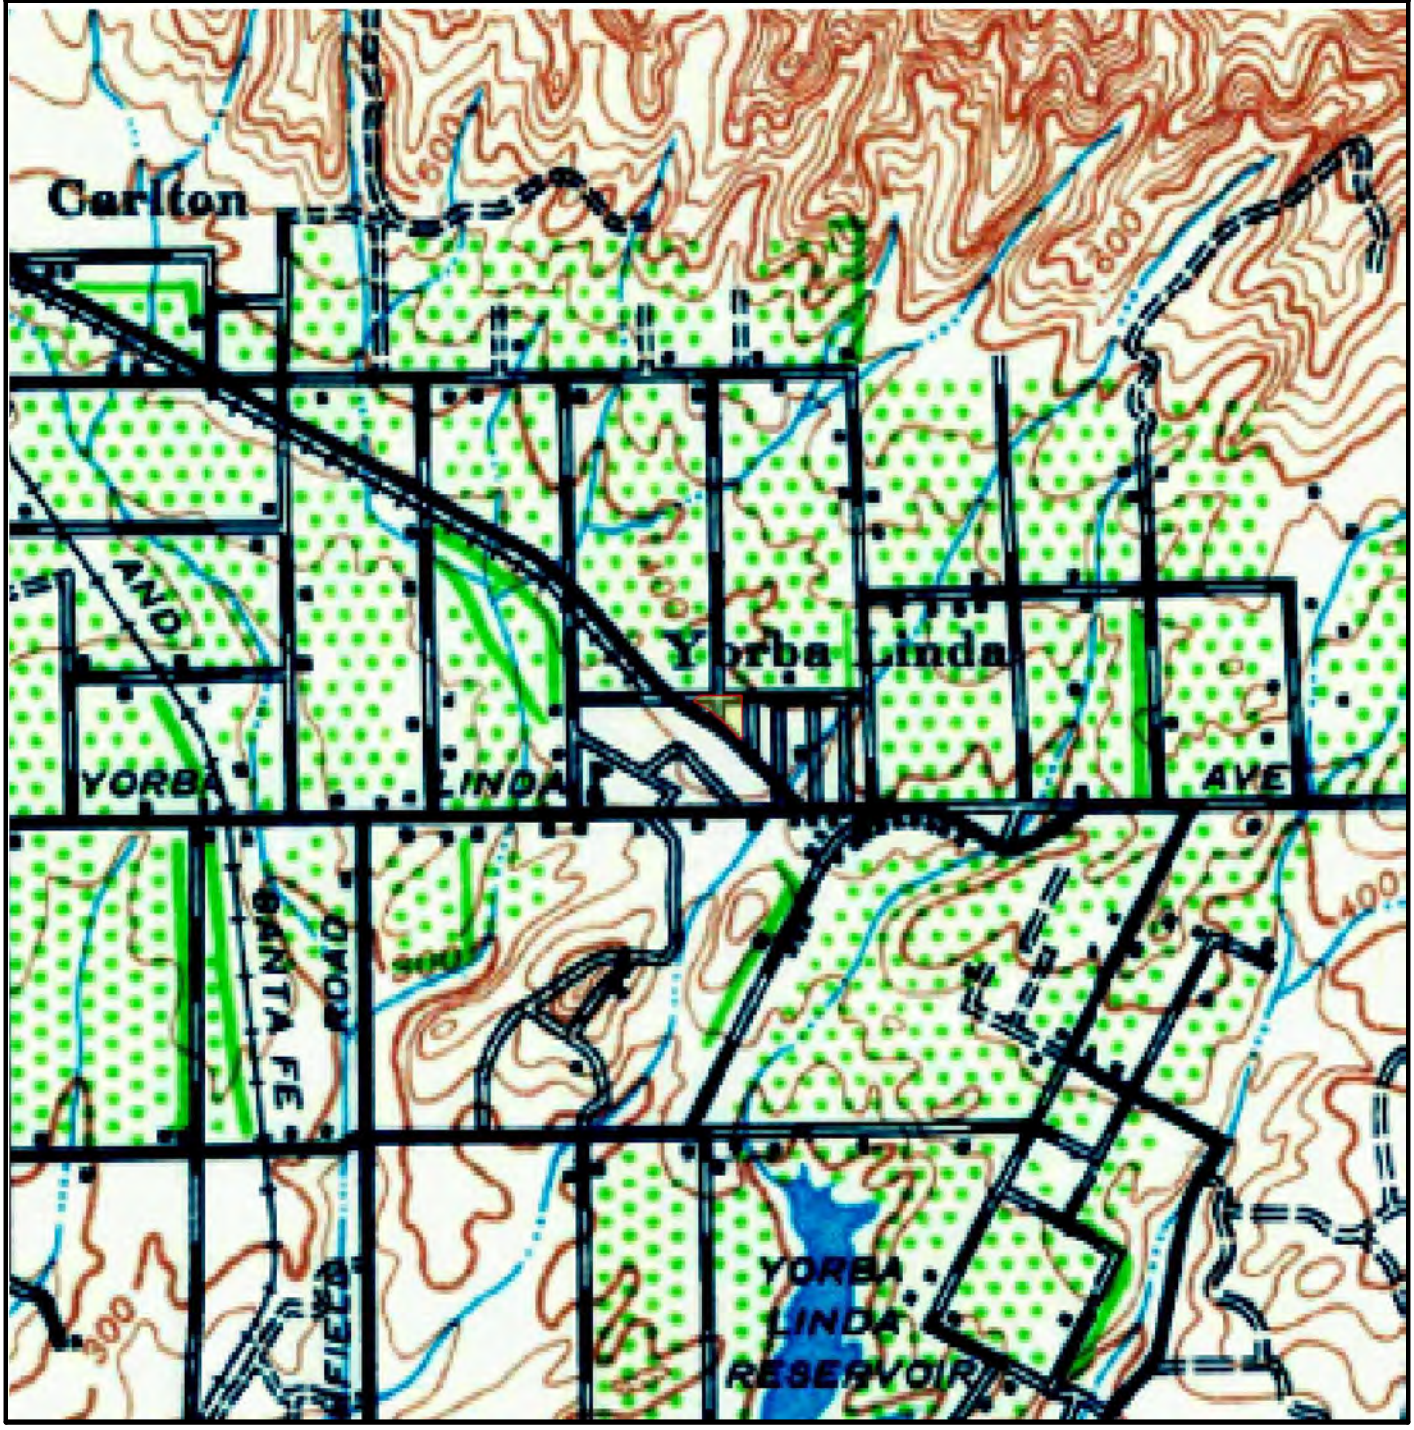


SUBJECT NAME: Yorba LInda In-N-Out
ADDRESS: 18181 Imperial Highway, Yorba Linda, CA 92886
LAT/LONG: 33.890833 / -117.815625

PREPARED FOR: Environmental Assessment Specialists, Inc
ORDER #: 36231
REPORT DATE: 11/18/2019

SUBJECT QUAD:

MAP NAME:	Yorba Linda	MAP YEAR:	1949	REVISION YEAR:	N/R
SERIES:	7.5	SCALE:	1 : 24000	Part	1

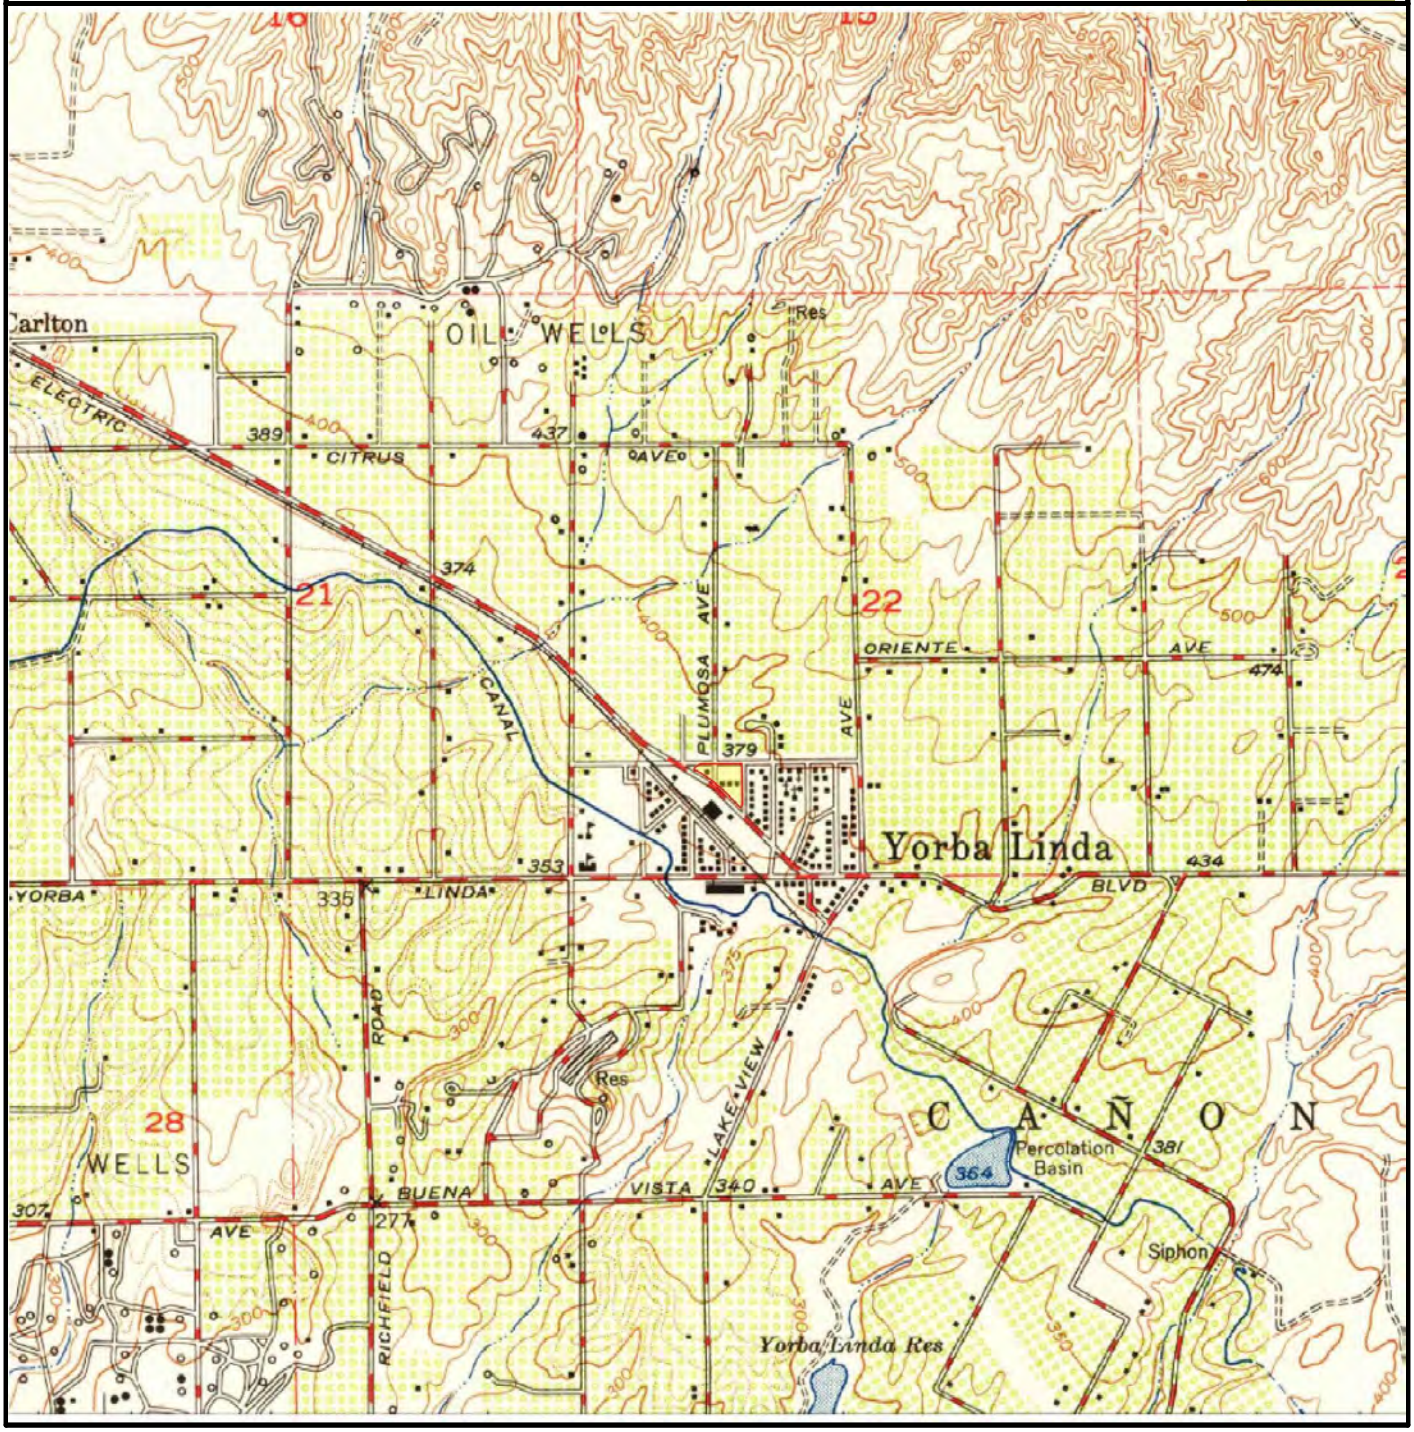


SUBJECT NAME: Yorba LInda In-N-Out
ADDRESS: 18181 Imperial Highway, Yorba Linda, CA 92886
LAT/LONG: 33.890833 / -117.815625

PREPARED FOR: Environmental Assessment Specialists, Inc
ORDER #: 36231
REPORT DATE: 11/18/2019

SUBJECT QUAD:

MAP NAME:	Yorba Linda	MAP YEAR:	1950	REVISION YEAR:	N/R
SERIES:	7.5	SCALE:	1 : 24000	Part	1

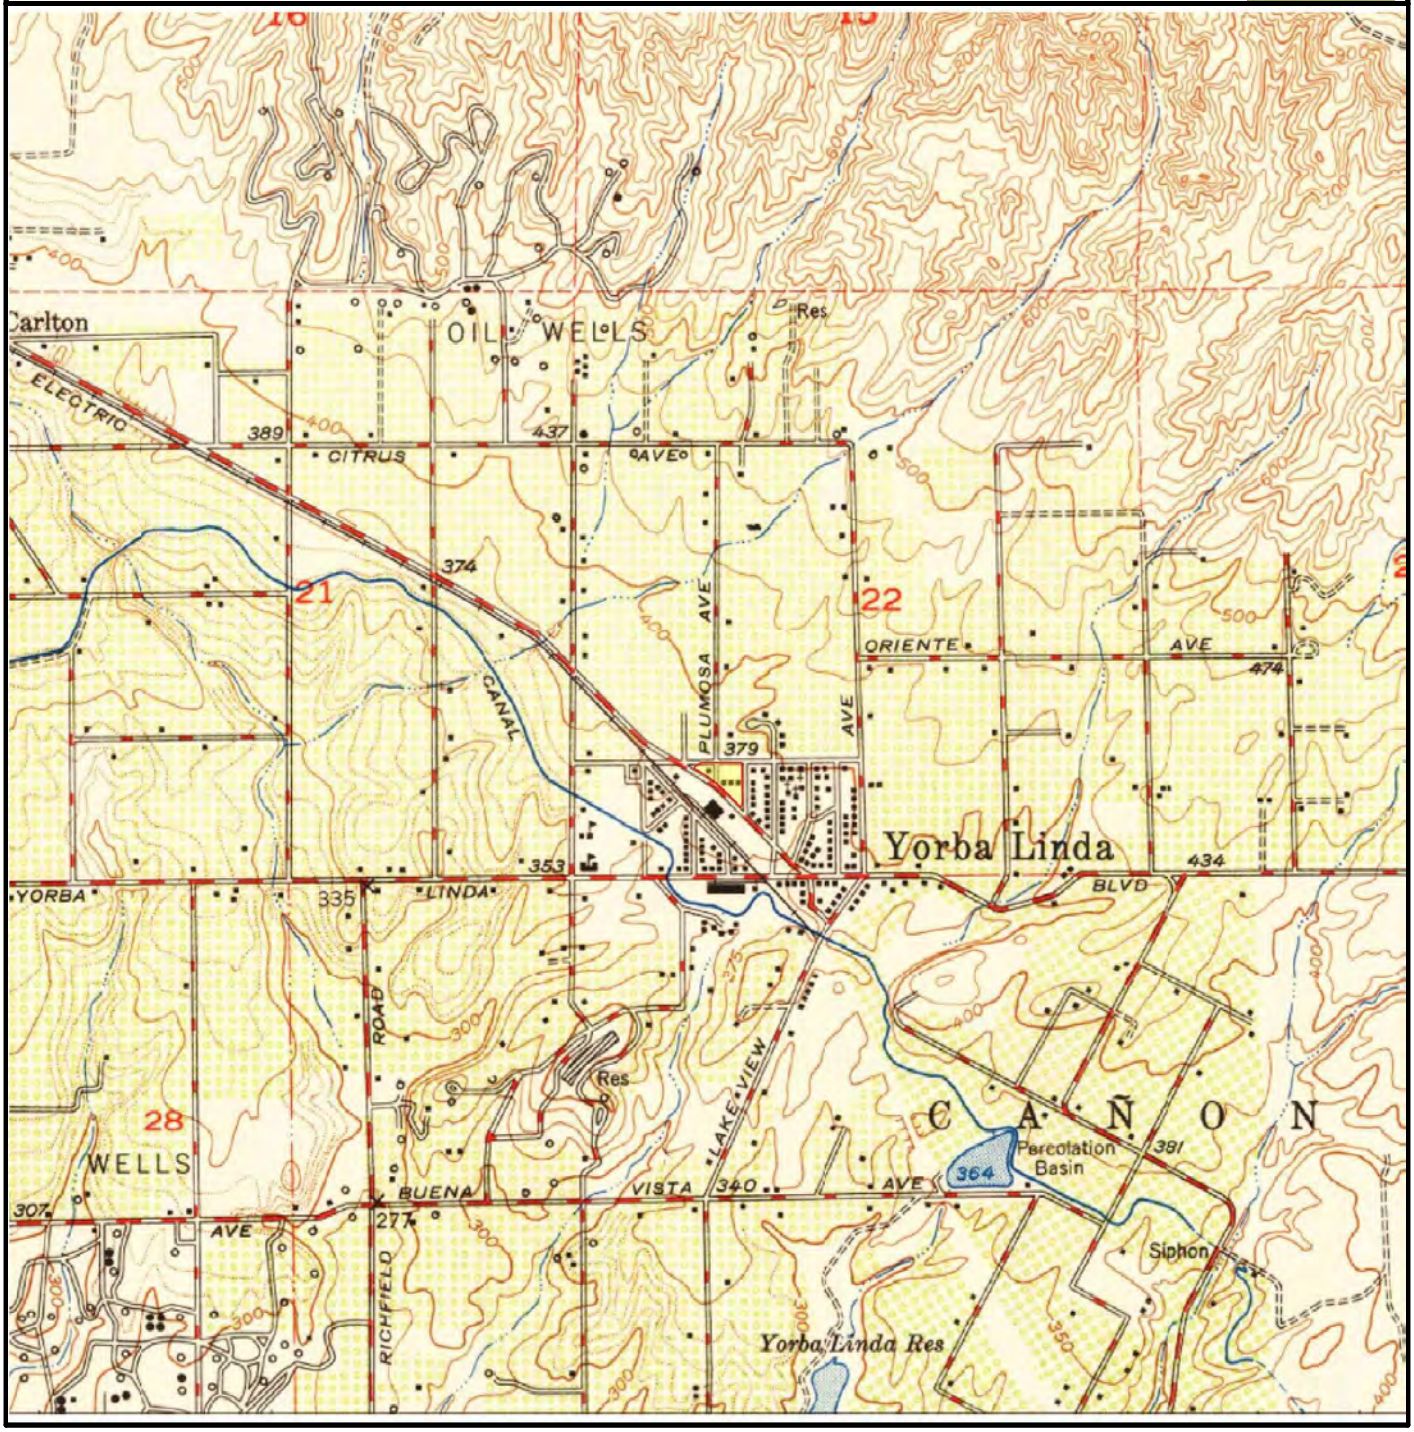


SUBJECT NAME: Yorba LInda In-N-Out
ADDRESS: 18181 Imperial Highway, Yorba Linda, CA 92886
LAT/LONG: 33.890833 / -117.815625

PREPARED FOR: Environmental Assessment Specialists, Inc
ORDER #: 36231
REPORT DATE: 11/18/2019

SUBJECT QUAD:

MAP NAME:	Yorba Linda	MAP YEAR:	1964	REVISION YEAR:	N/R
SERIES:	7.5	SCALE:	1 : 24000	Part	1

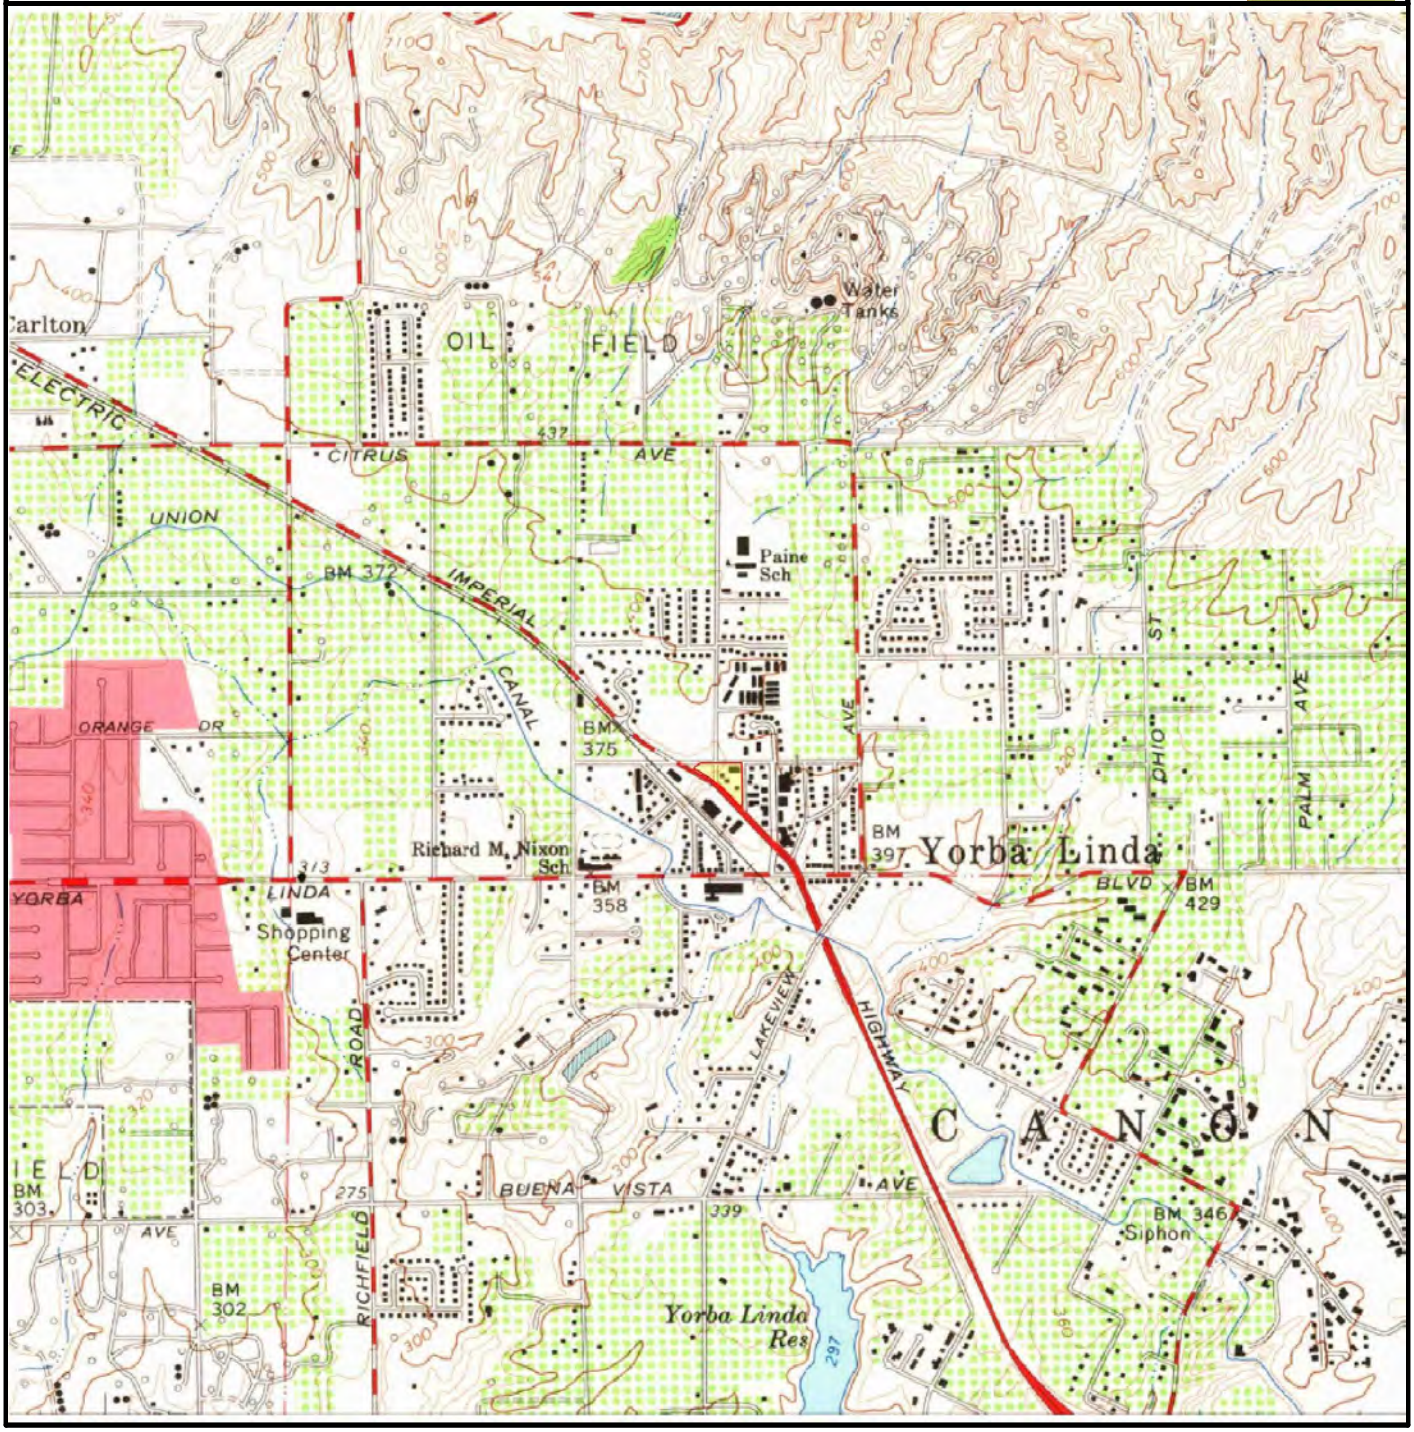


SUBJECT NAME: Yorba LInda In-N-Out
ADDRESS: 18181 Imperial Highway, Yorba Linda, CA 92886
LAT/LONG: 33.890833 / -117.815625

PREPARED FOR: Environmental Assessment Specialists, Inc
ORDER #: 36231
REPORT DATE: 11/18/2019

SUBJECT QUAD:

MAP NAME:	Yorba Linda	MAP YEAR:	1964	REVISION YEAR:	1972
SERIES:	7.5	SCALE:	1 : 24000	Part	1

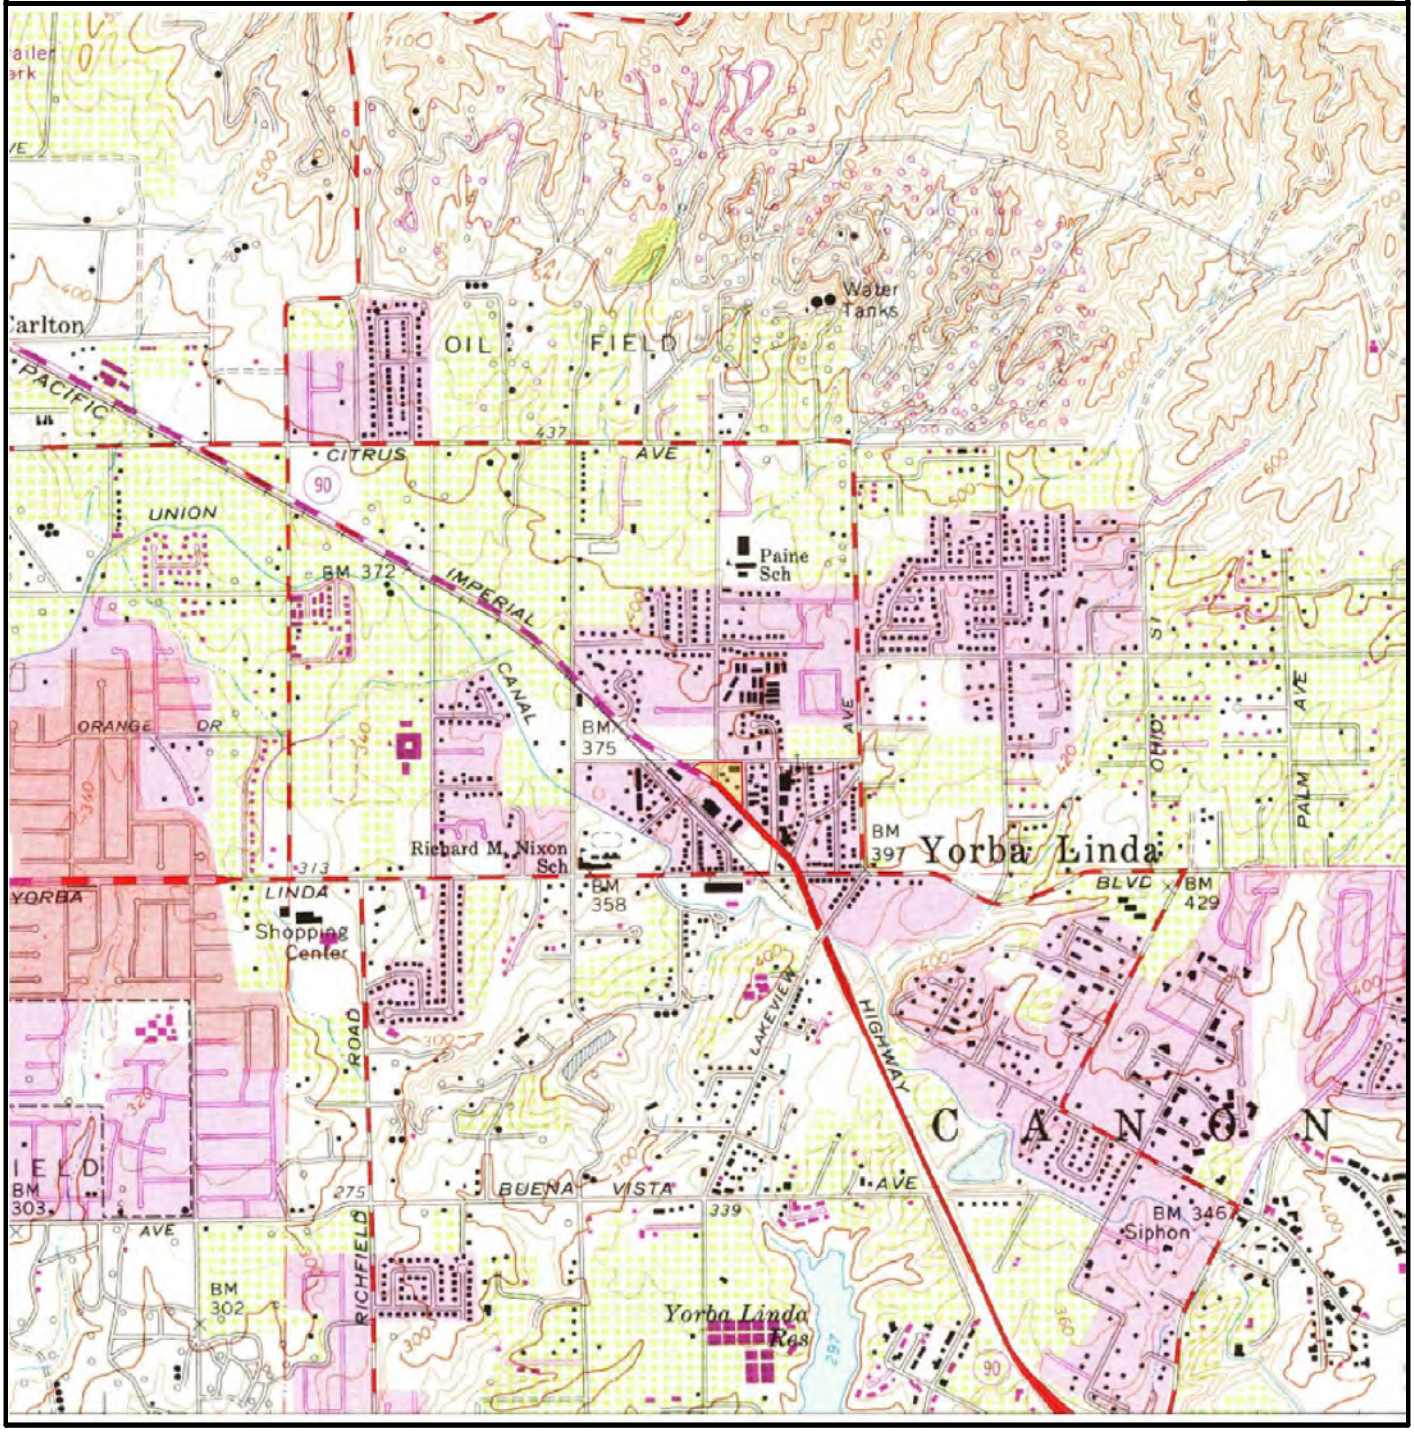


SUBJECT NAME: Yorba LInda In-N-Out
ADDRESS: 18181 Imperial Highway, Yorba Linda, CA 92886
LAT/LONG: 33.890833 / -117.815625

PREPARED FOR: Environmental Assessment Specialists, Inc
ORDER #: 36231
REPORT DATE: 11/18/2019

SUBJECT QUAD:

MAP NAME:	Yorba Linda	MAP YEAR:	1964	REVISION YEAR:	1981
SERIES:	7.5	SCALE:	1 : 24000	Part	1

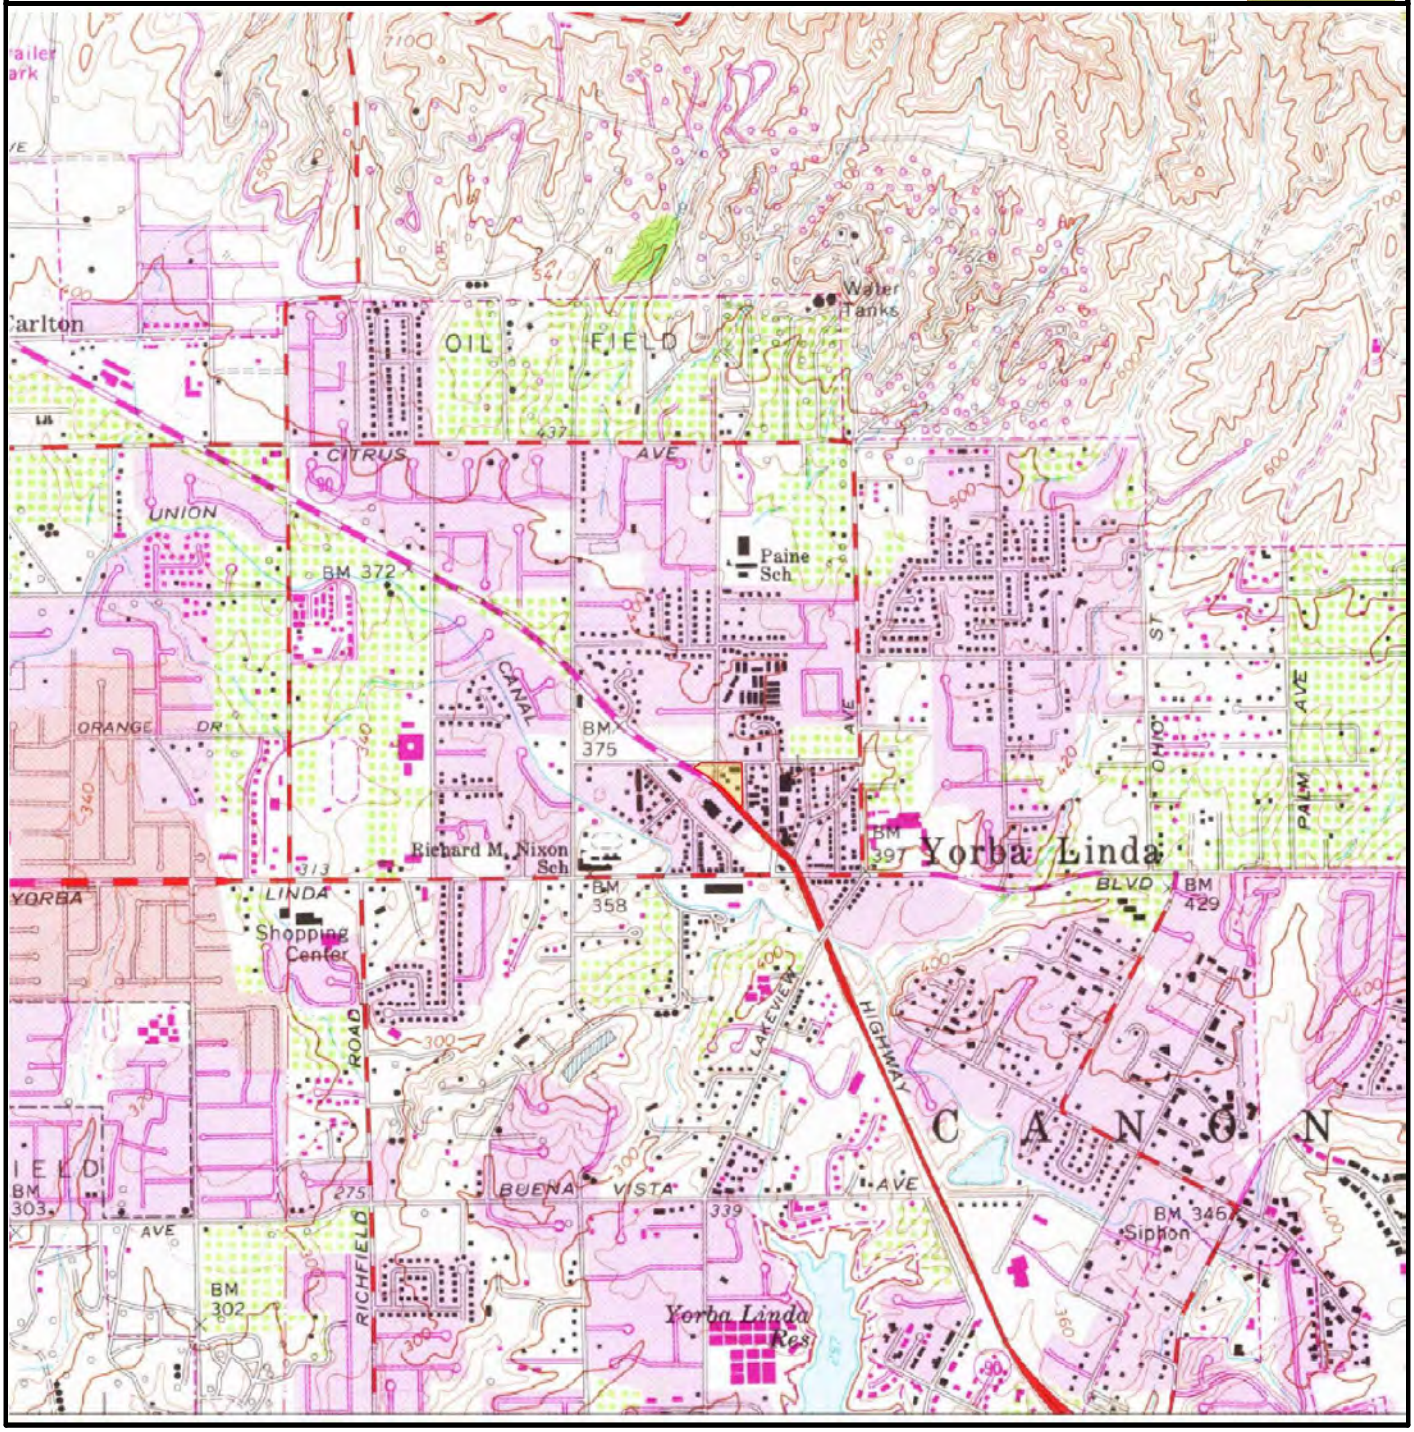


SUBJECT NAME: Yorba LInda In-N-Out
ADDRESS: 18181 Imperial Highway, Yorba Linda, CA 92886
LAT/LONG: 33.890833 / -117.815625

PREPARED FOR: Environmental Assessment Specialists, Inc
ORDER #: 36231
REPORT DATE: 11/18/2019

SUBJECT QUAD:

MAP NAME:	Yorba Linda	MAP YEAR:	1981	REVISION YEAR:	1981
SERIES:	7.5	SCALE:	1 : 24000	Part	1

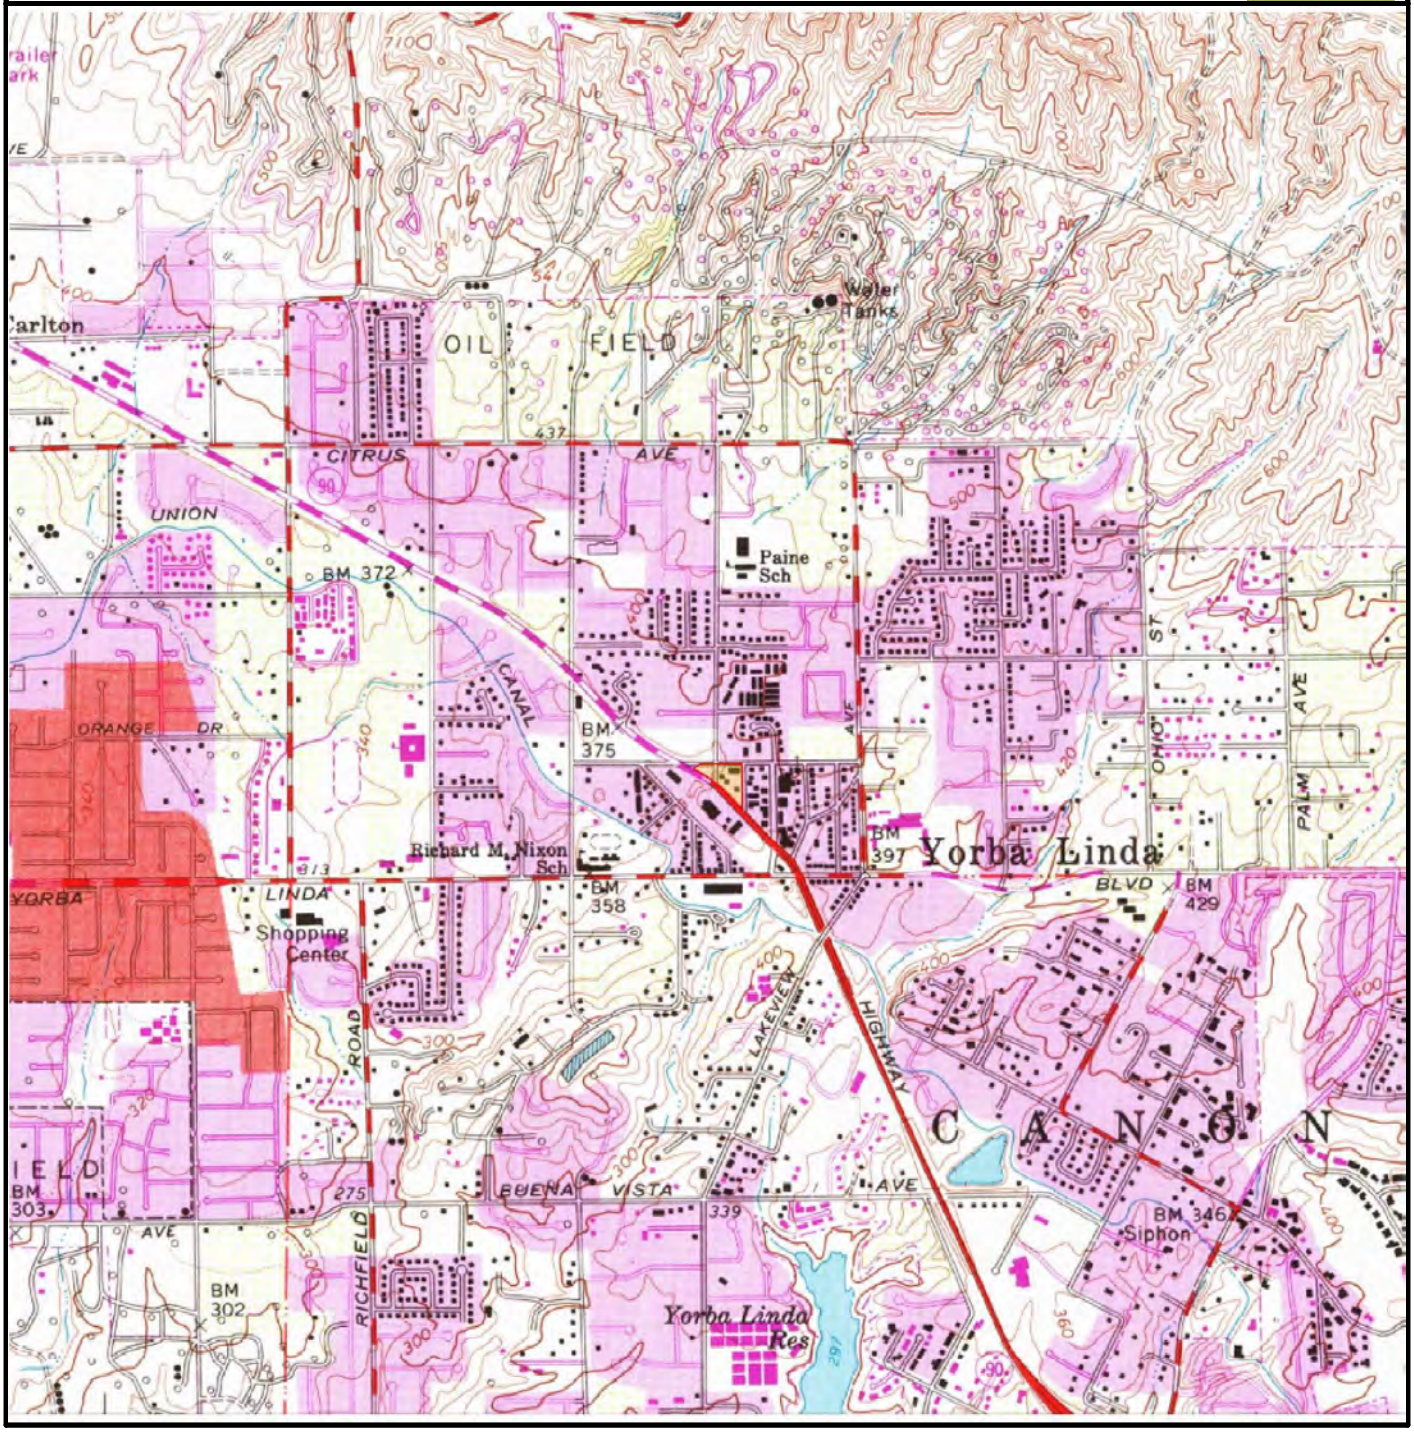

SUBJECT NAME: Yorba LInda In-N-Out
ADDRESS: 18181 Imperial Highway, Yorba Linda, CA 92886
LAT/LONG: 33.890833 / -117.815625

PREPARED FOR: Environmental Assessment Specialists, Inc
ORDER #: 36231
REPORT DATE: 11/18/2019

SUBJECT QUAD:

MAP NAME:	Yorba_Linda	MAP YEAR:	2012	REVISION YEAR:	N/R
SERIES:	7.5	SCALE:	1 : 24000	Part	1




SUBJECT NAME: Yorba LInda In-N-Out
ADDRESS: 18181 Imperial Highway, Yorba Linda, CA 92886
LAT/LONG: 33.890833 / -117.815625

PREPARED FOR: Environmental Assessment Specialists, Inc
ORDER #: 36231
REPORT DATE: 11/18/2019

SUBJECT QUAD:

MAP NAME:	Yorba_Linda	MAP YEAR:	2015	REVISION YEAR:	N/R
SERIES:	7.5	SCALE:	1 : 24000	Part	1

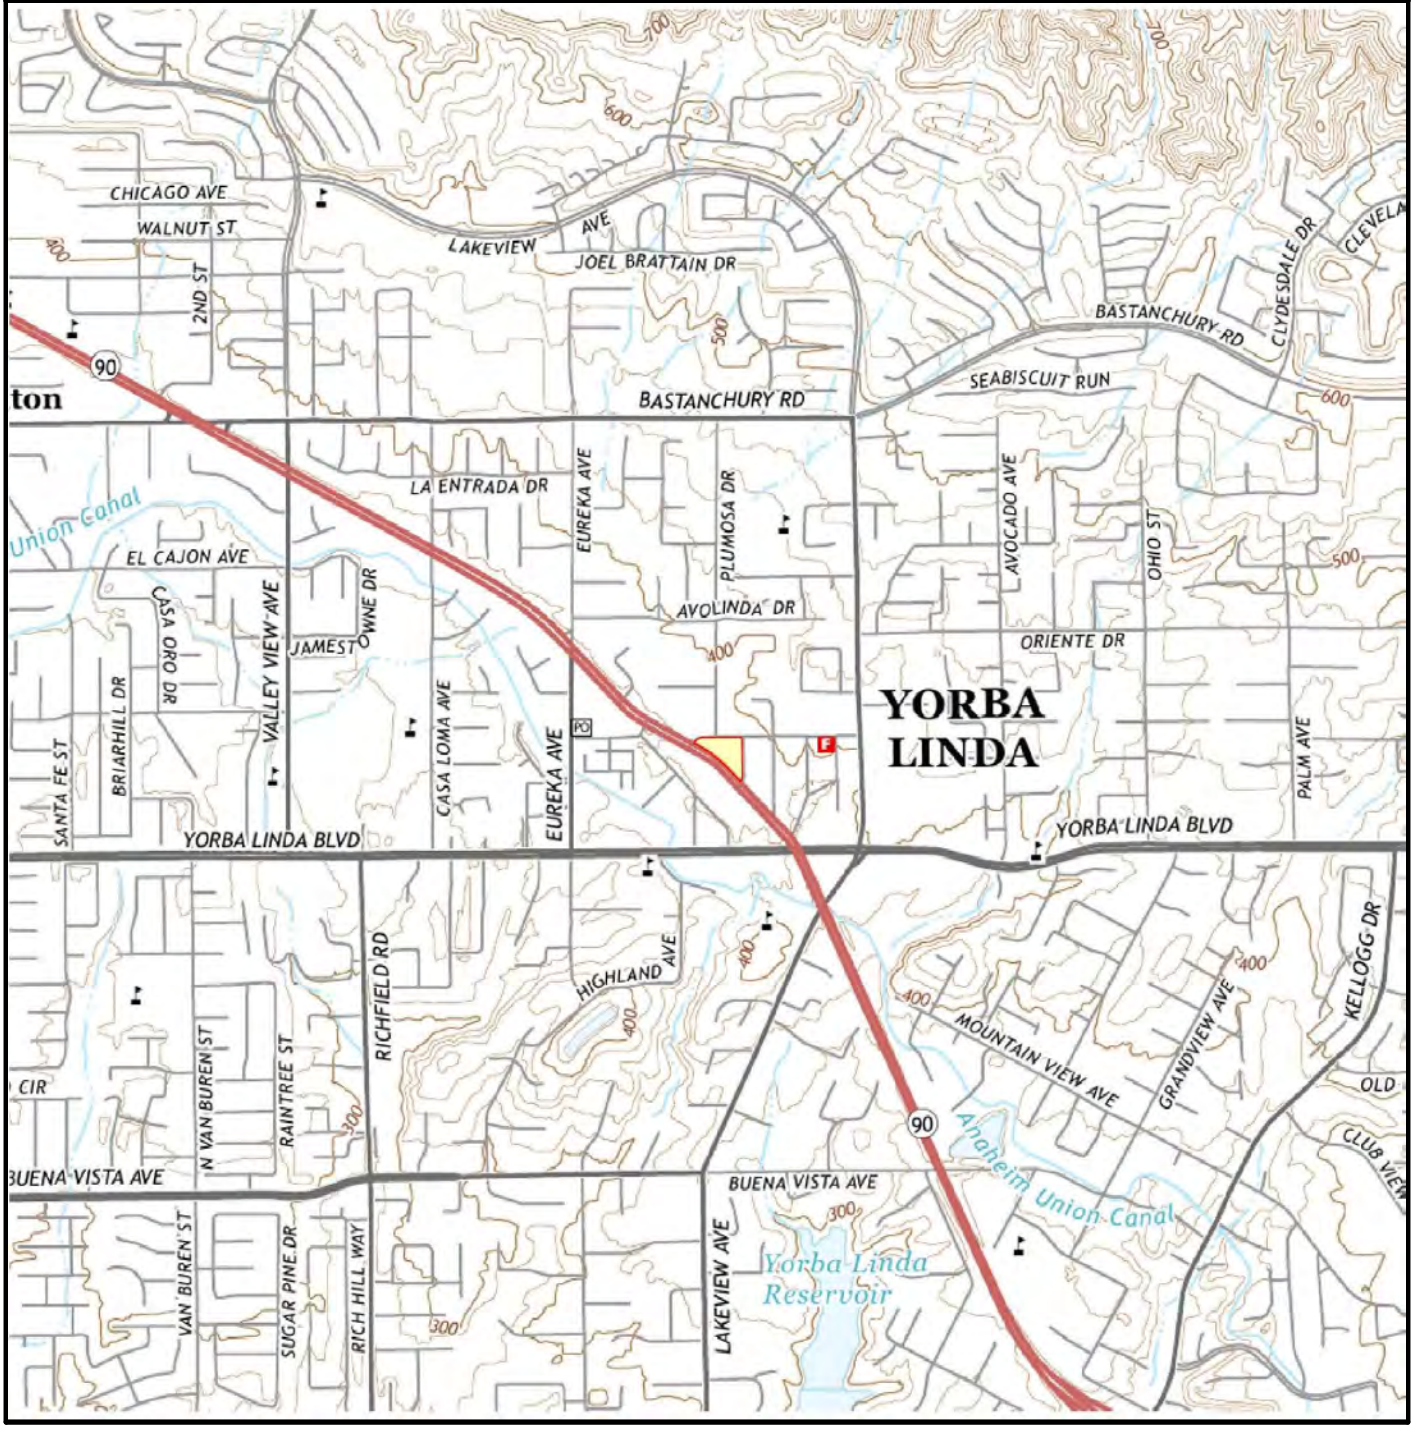


SUBJECT NAME: Yorba LInda In-N-Out
ADDRESS: 18181 Imperial Highway, Yorba Linda, CA 92886
LAT/LONG: 33.890833 / -117.815625

PREPARED FOR: Environmental Assessment Specialists, Inc
ORDER #: 36231
REPORT DATE: 11/18/2019

SUBJECT QUAD:

MAP NAME:	Yorba_Linda	MAP YEAR:	2018	REVISION YEAR:	N/R
SERIES:	7.5	SCALE:	1 : 24000	Part	1

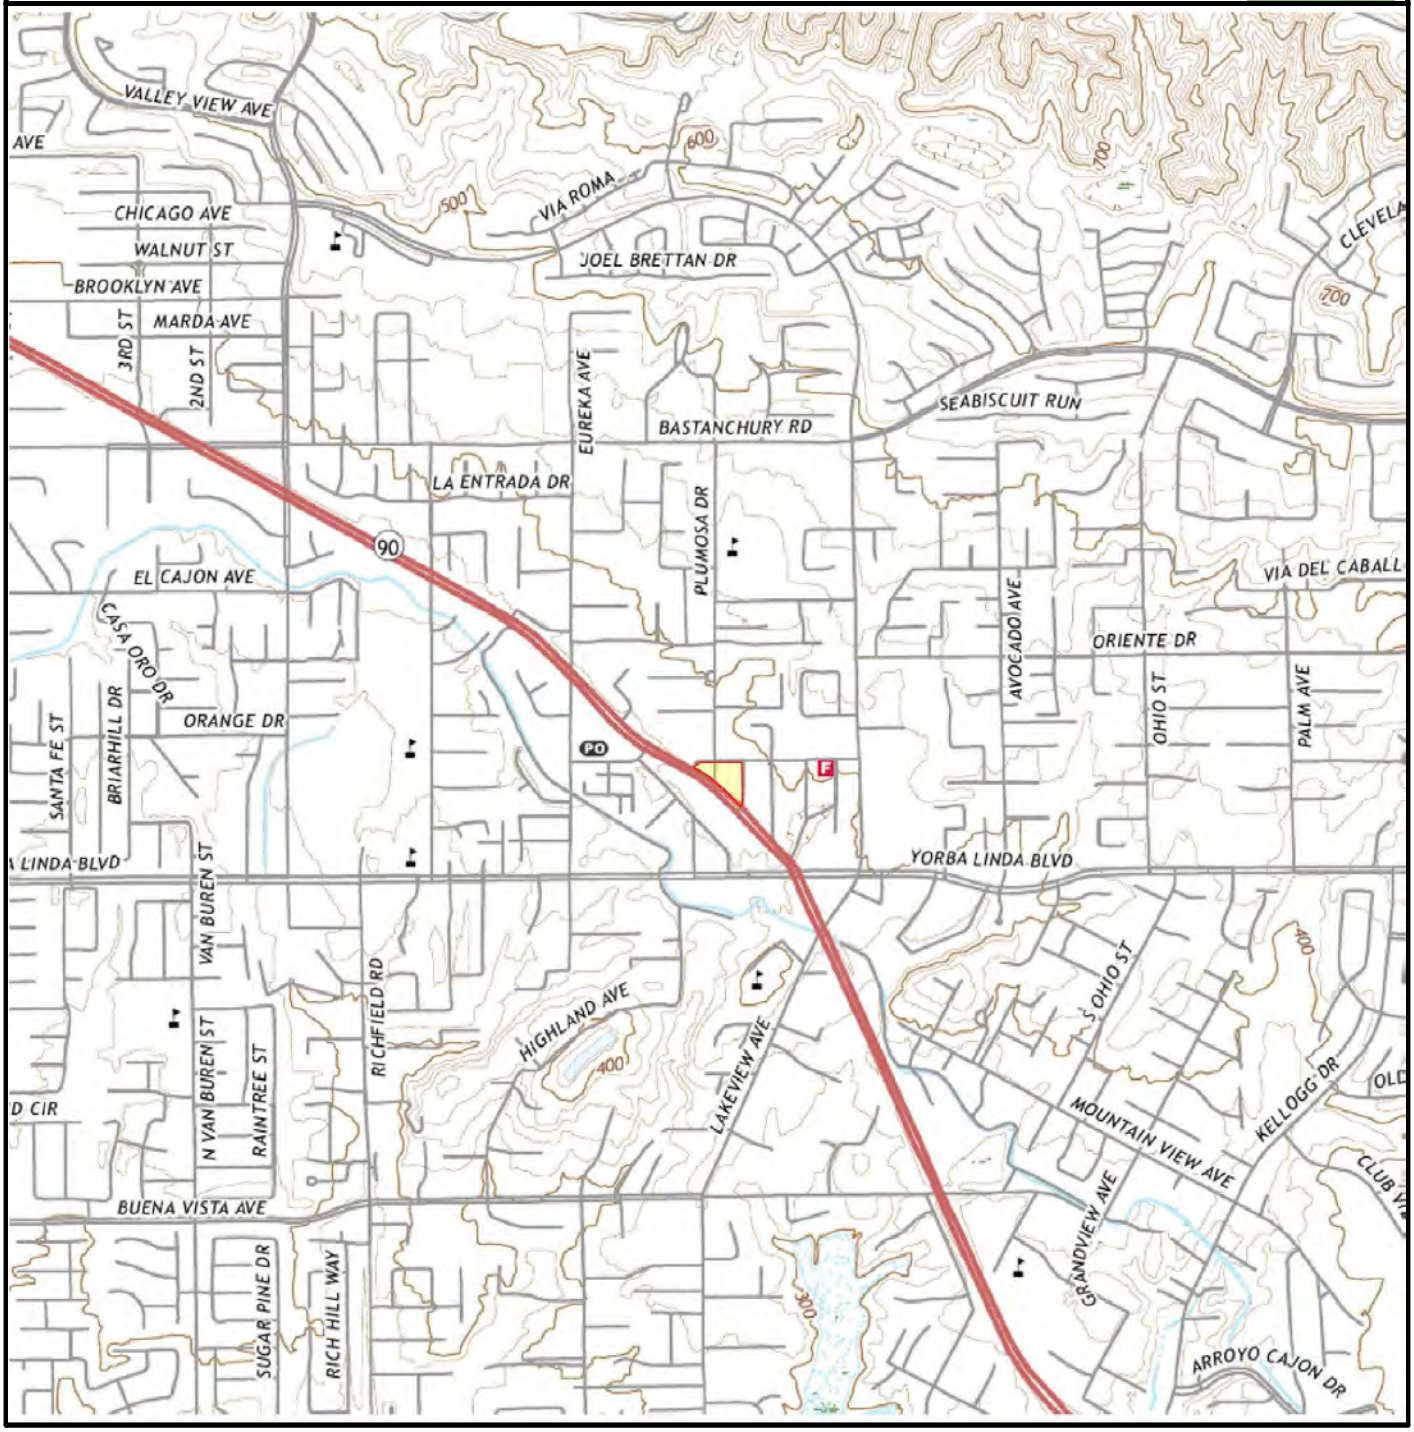

THIS PAGE INTENTIONALLY LEFT BLANK

Appendix E:
Wetlands Map and Flood Map

THIS PAGE INTENTIONALLY LEFT BLANK

U.S. Fish and Wildlife Service
National Wetlands Inventory

Proposed In-N-Out Restaurant, Imperial Highway, Yorba Linda, CA



November 16, 2019


Wetlands

- Estuarine and Marine Deepwater
- Estuarine and Marine Wetland
- Freshwater Emergent Wetland
- Freshwater Forested/Shrub Wetland
- Freshwater Pond
- Lake
- Other
- Riverine

This map is for general reference only. The US Fish and Wildlife Service is not responsible for the accuracy or currentness of the base data shown on this map. All wetlands related data should be used in accordance with the layer metadata found on the Wetlands Mapper web site.

National Wetlands Inventory (NWI)
This page was produced by the NWI mapper

National Flood Hazard Layer FIRMette

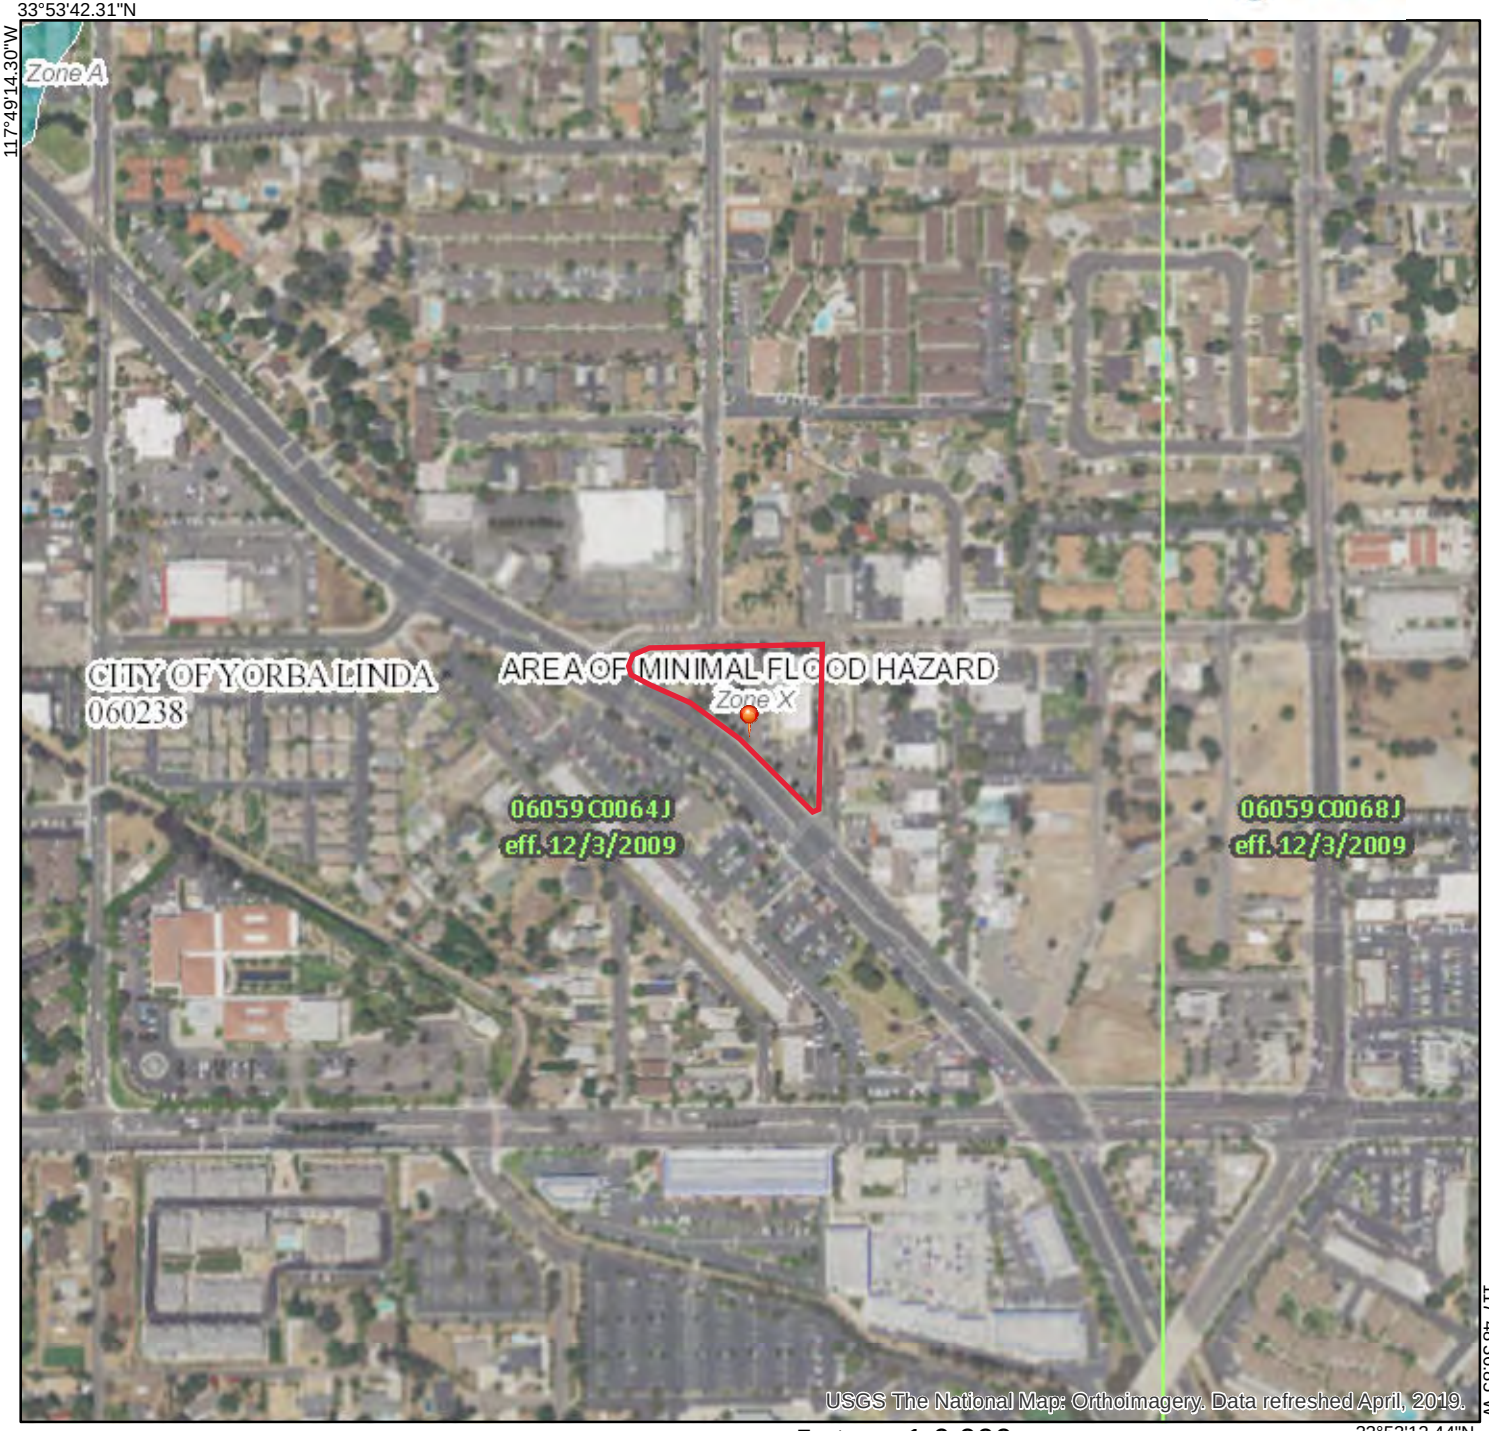

Legend

SEE FIS REPORT FOR DETAILED LEGEND AND INDEX MAP FOR FIRM PANEL LAYOUT

SPECIAL FLOOD HAZARD AREAS
- Without Base Flood Elevation (BFE) *Zone A, V, A99*
- With BFE or Depth *Zone AE, AO, AH, VE, AR*
- Regulatory Floodway

OTHER AREAS OF FLOOD HAZARD
- 0.2% Annual Chance Flood Hazard, Areas of 1% annual chance flood with average depth less than one foot or with drainage areas of less than one square mile *Zone X*
- Future Conditions 1% Annual Chance Flood Hazard *Zone X*
- Area with Reduced Flood Risk due to Levee. See Notes. *Zone X*
- Area with Flood Risk due to Levee *Zone D*

OTHER AREAS
- NO SCREEN — Area of Minimal Flood Hazard *Zone X*
- Effective LOMRs
- Area of Undetermined Flood Hazard *Zone D*

GENERAL STRUCTURES
- Channel, Culvert, or Storm Sewer
- Levee, Dike, or Floodwall

OTHER FEATURES
- 20.2 / 17.5 — Cross Sections with 1% Annual Chance / Water Surface Elevation
- Coastal Transect
- Base Flood Elevation Line (BFE)
- Limit of Study
- Jurisdiction Boundary
- Coastal Transect Baseline
- Profile Baseline
- Hydrographic Feature

MAP PANELS
- Digital Data Available
- No Digital Data Available
- Unmapped

N


The pin displayed on the map is an approximate point selected by the user and does not represent an authoritative property location.

This map complies with FEMA's standards for the use of digital flood maps if it is not void as described below. The basemap shown complies with FEMA's basemap accuracy standards


The flood hazard information is derived directly from the authoritative NFHL web services provided by FEMA. This map was exported on 11/16/2019 at 1:26:12 PM and does not reflect changes or amendments subsequent to this date and time. The NFHL and effective information may change or become superseded by new data over time.

This map image is void if the one or more of the following map elements do not appear: basemap imagery, flood zone labels, legend, scale bar, map creation date, community identifiers, FIRM panel number, and FIRM effective date. Map images for unmapped and unmodernized areas cannot be used for regulatory purposes.


Appendix F:
Fire Insurance Maps

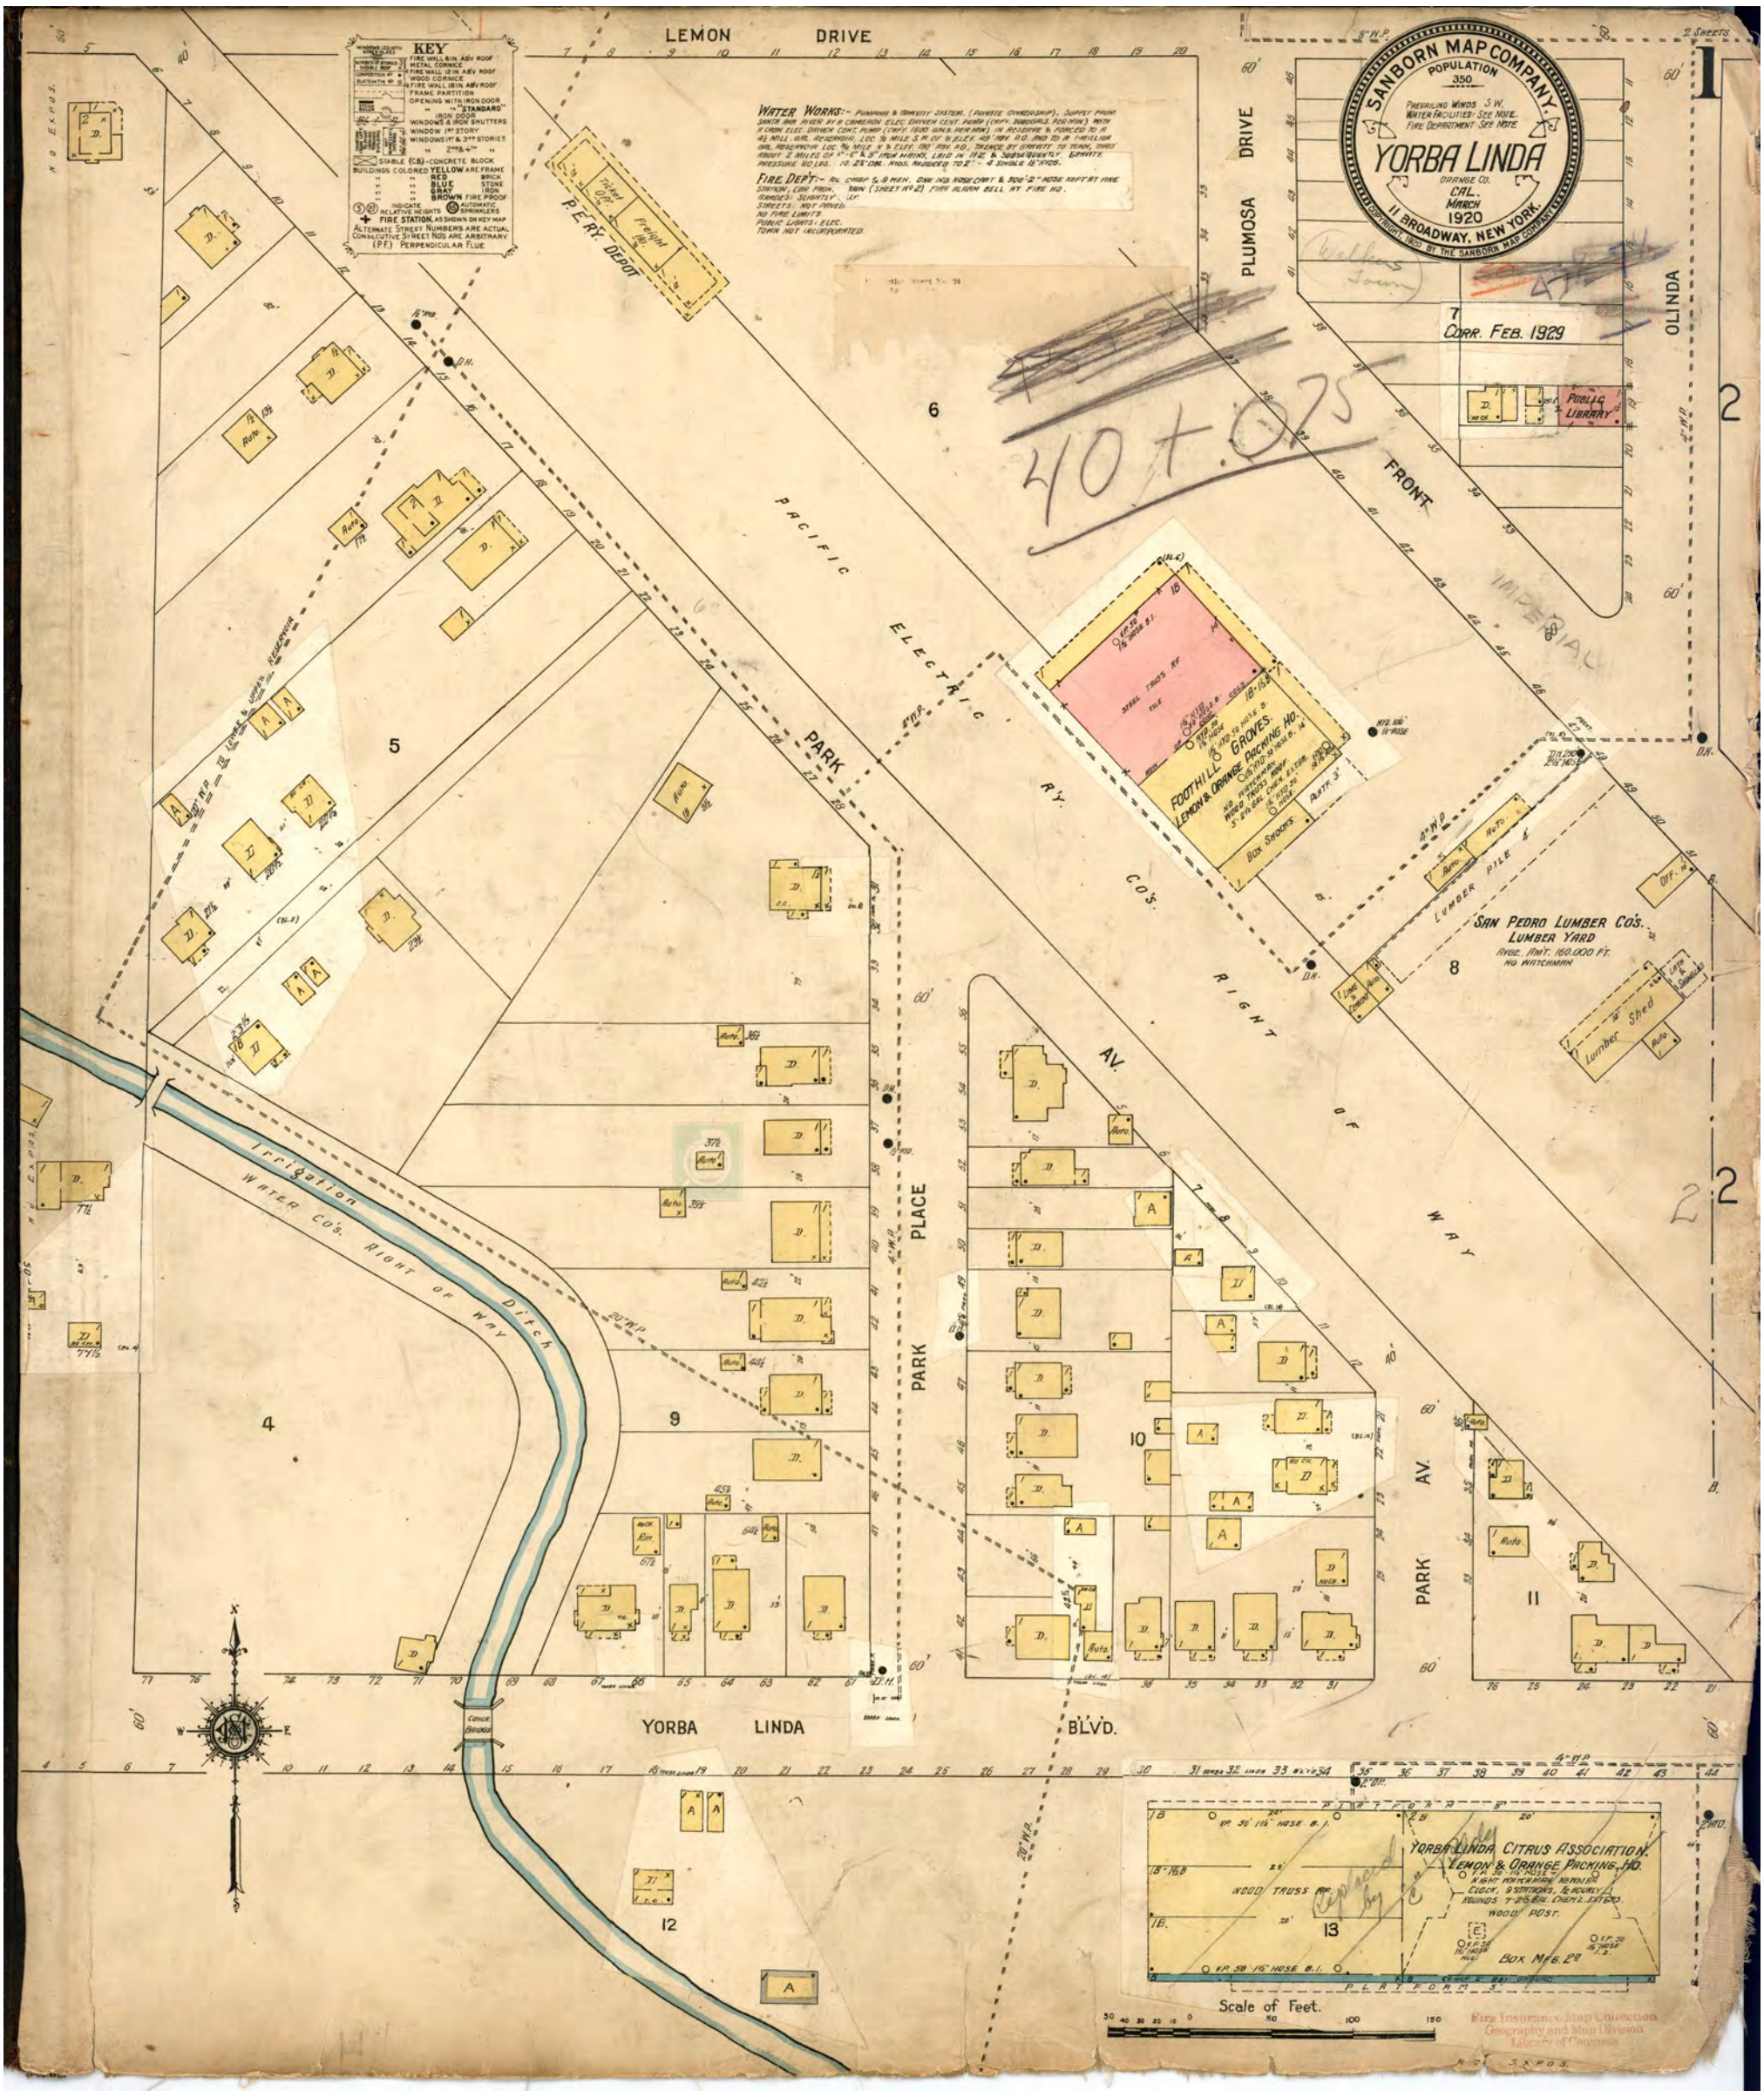


Map Type: Fire Insurance Publisher: Sanborn Map Co. Publication Name: Yorba Linda, CA Base Map Date: March 1920 Revised Date: February 1929 Republished Date: Sheet Number: 1	**1929**	Requested by: Envirosite Corporation Yorba LInda In-N-Out 18181 Imperial Highway Yorba Linda, CA 92886 Client Project # 36231 HIG Project # 2032583 www.historicalinfo.com

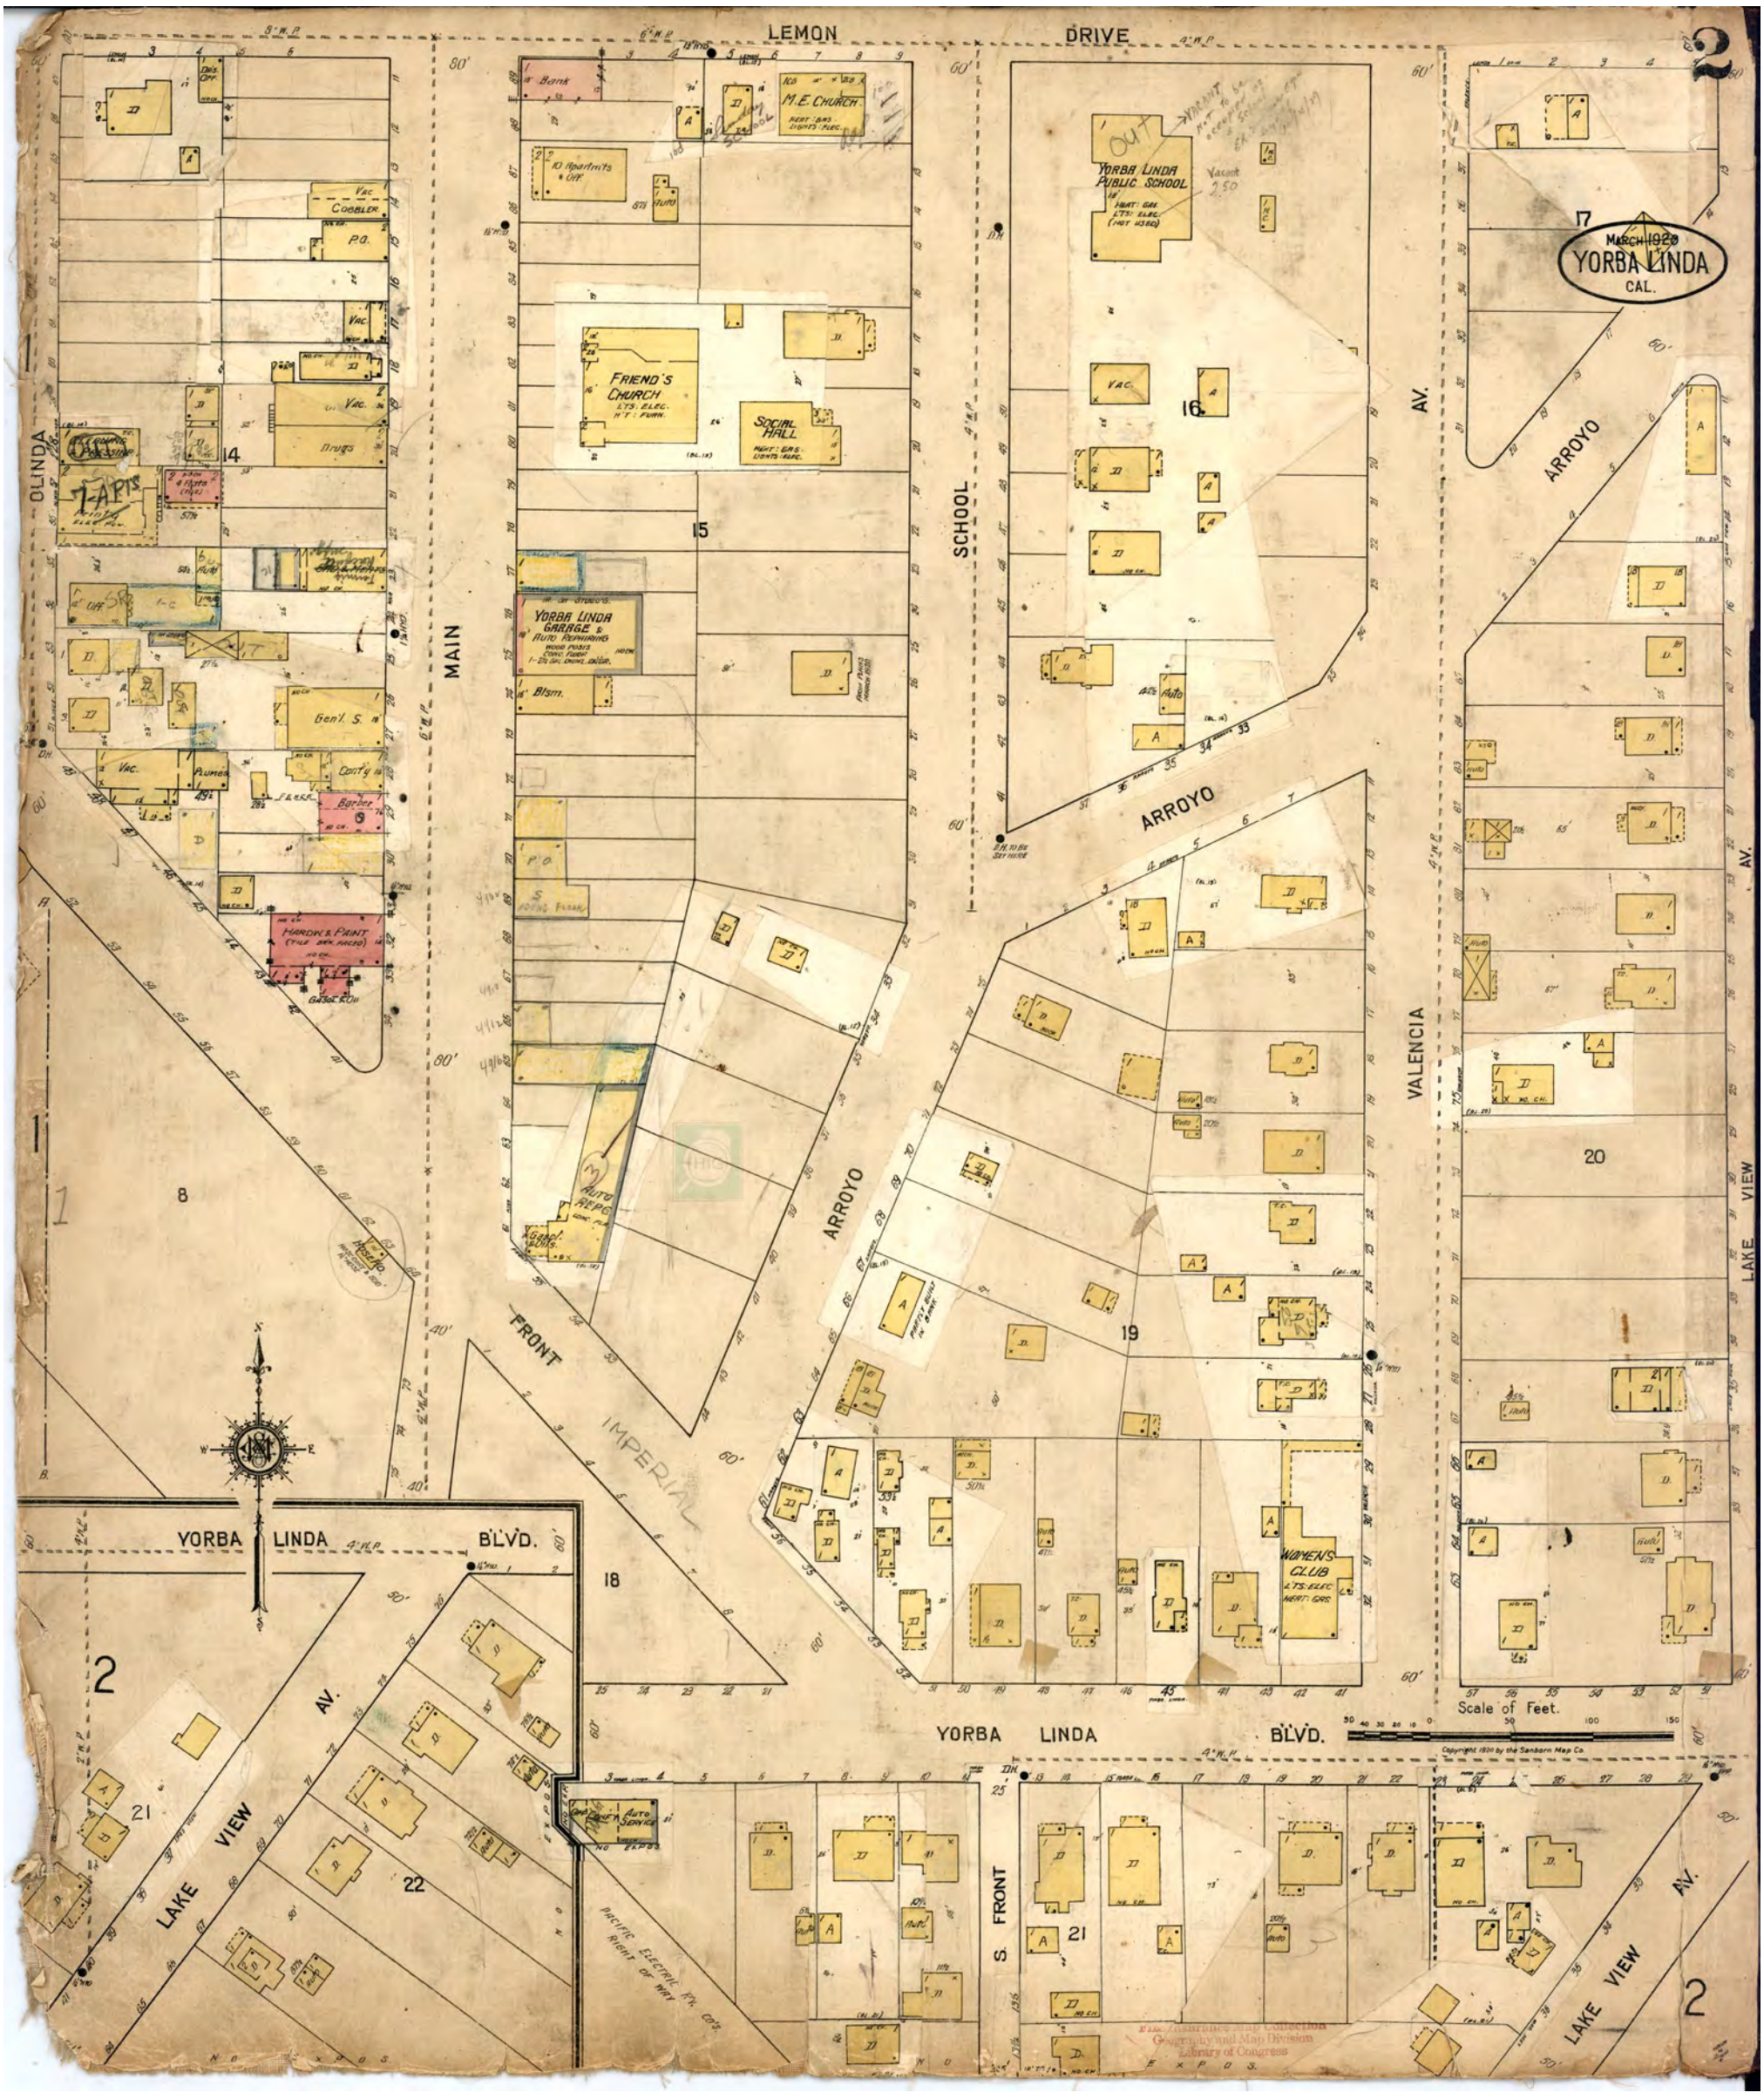

Map Type: Fire Insurance Publisher: Sanborn Map Co. Publication Name: Yorba Linda, CA Base Map Date: March 1920 Revised Date: February 1929 Republished Date: Sheet Number: 2	**1929**	Requested by: Envirosite Corporation Yorba LInda In-N-Out 18181 Imperial Highway Yorba Linda, CA 92886 Client Project # 36231 HIG Project # 2032583 www.historicalinfo.com

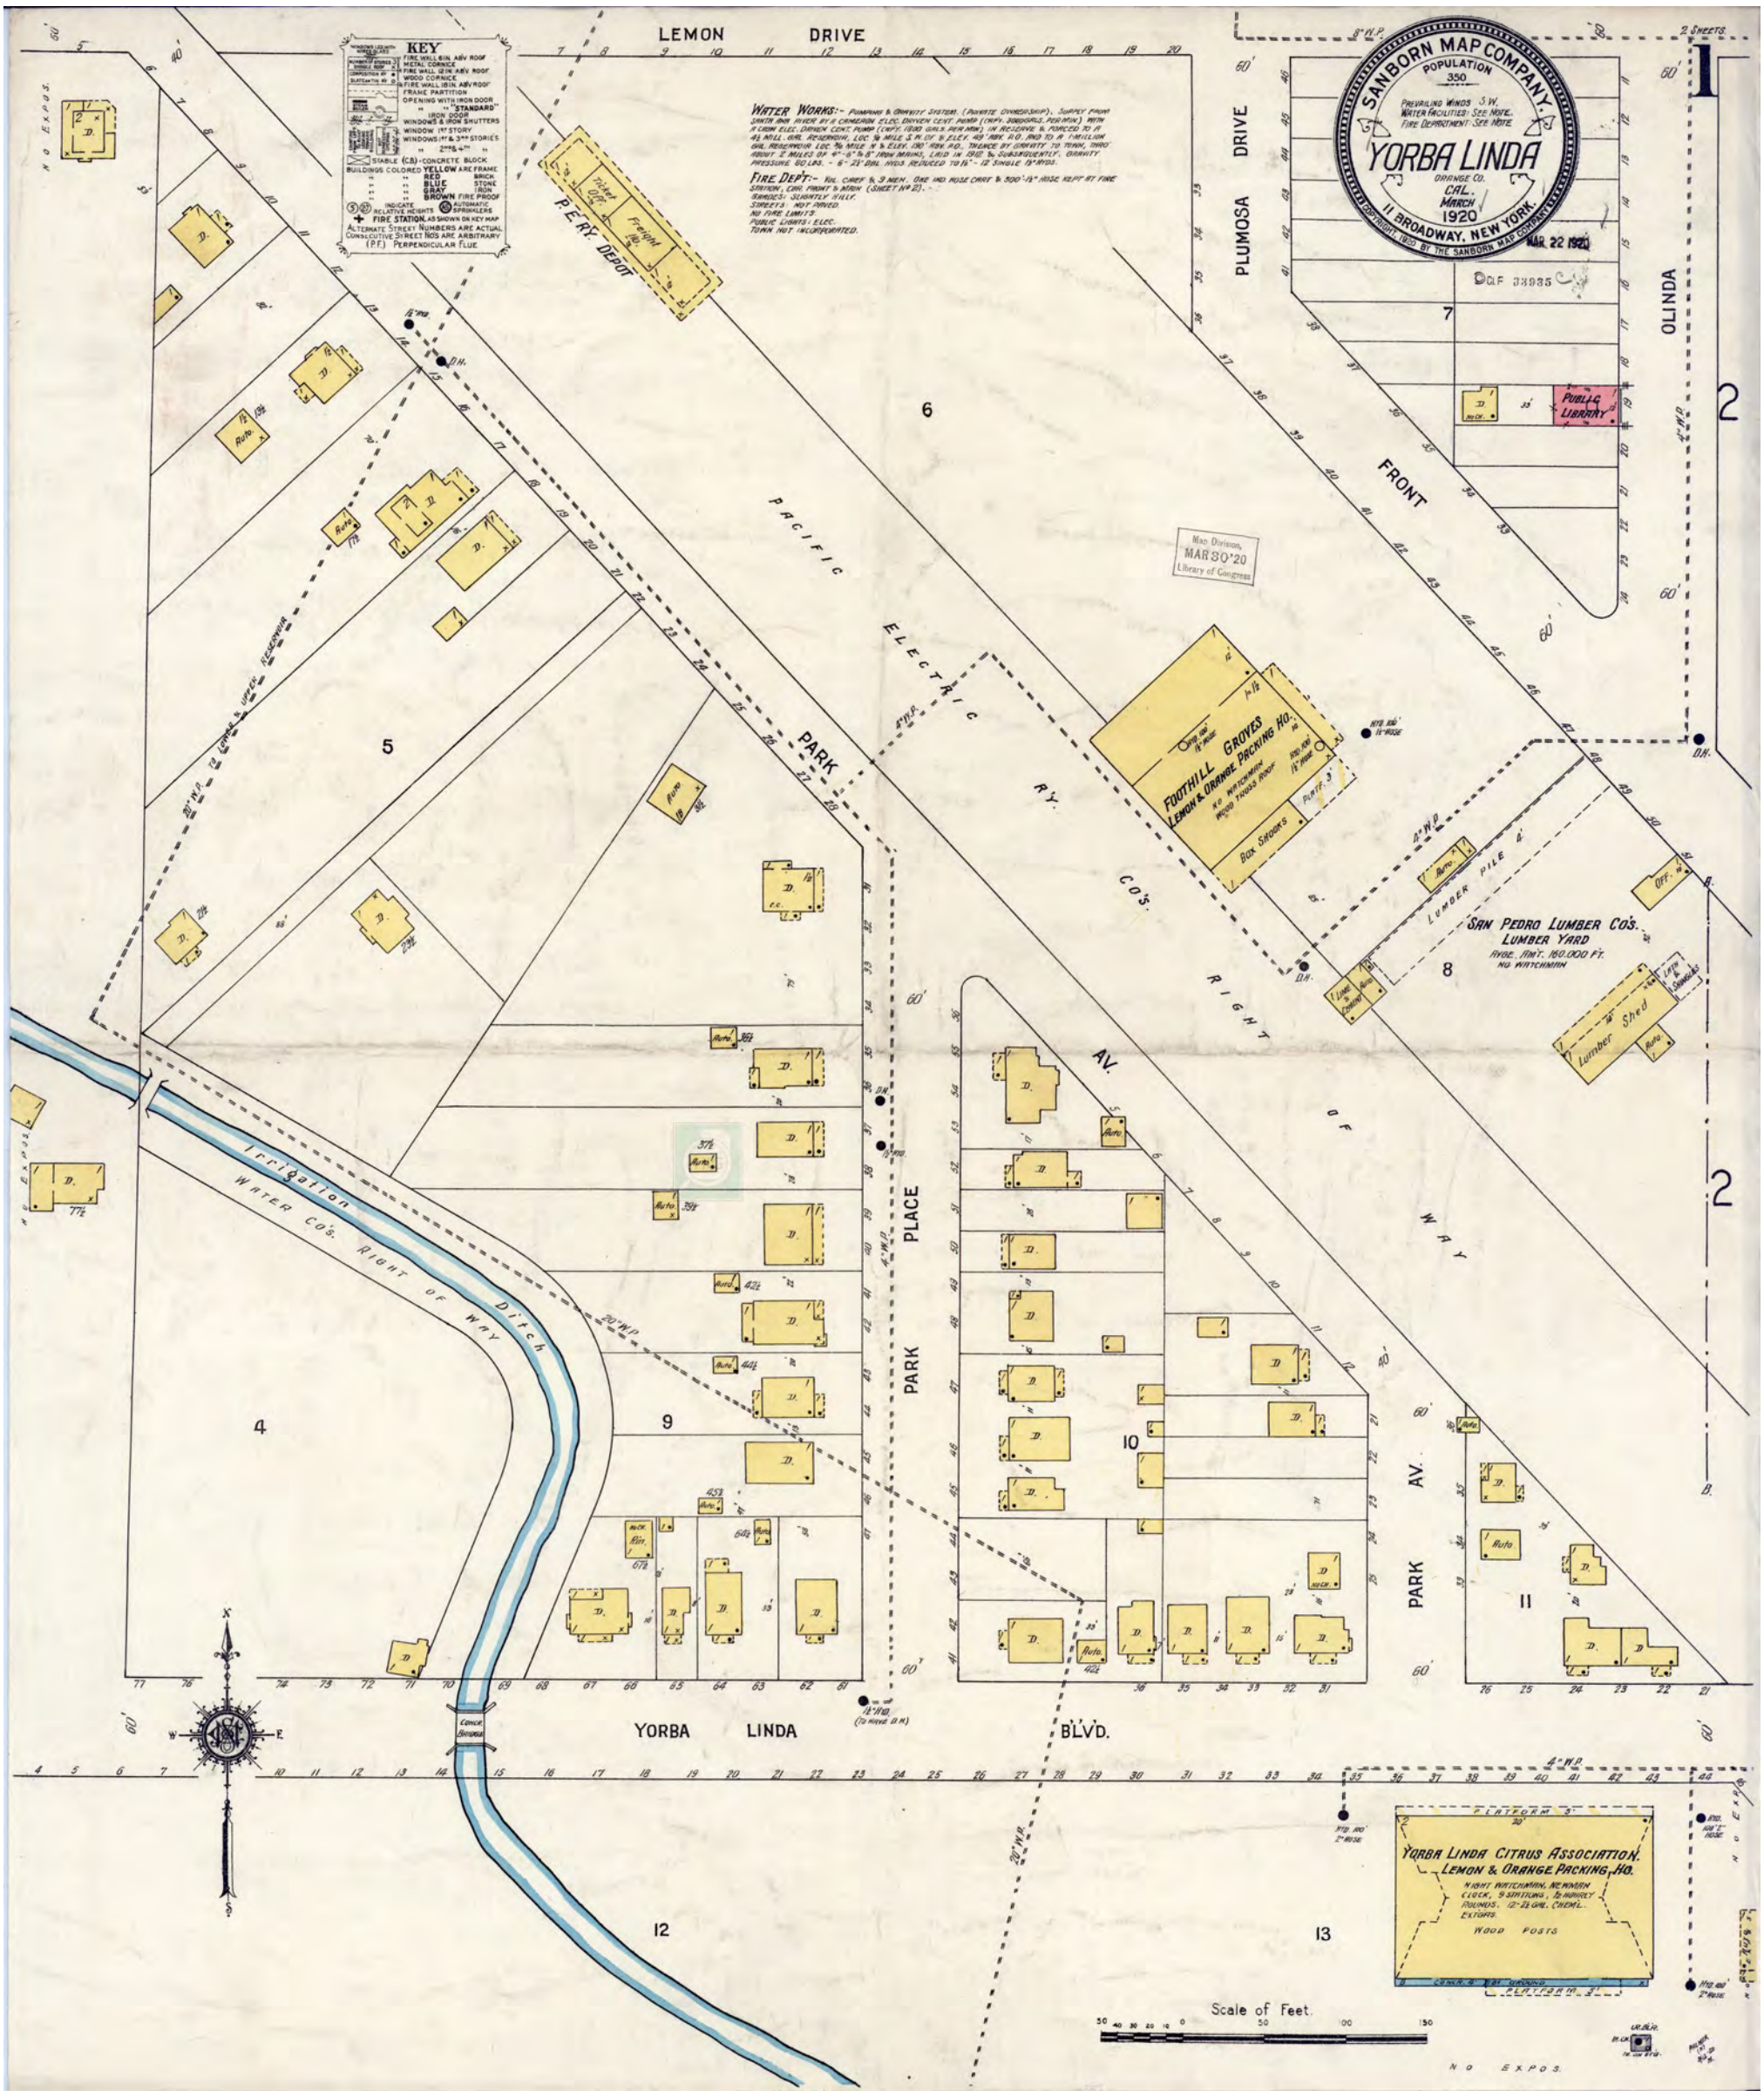

Map Type: Fire Insurance Publisher: Sanborn Map Co. Publication Name: Yorba Linda, CA Base Map Date: March 1920 Revised Date: Republished Date: Sheet Number: 1	**1920**	Requested by: Envirosite Corporation Yorba LInda In-N-Out 18181 Imperial Highway Yorba Linda, CA 92886 Client Project # 36231 HIG Project # 2032583 www.historicalinfo.com

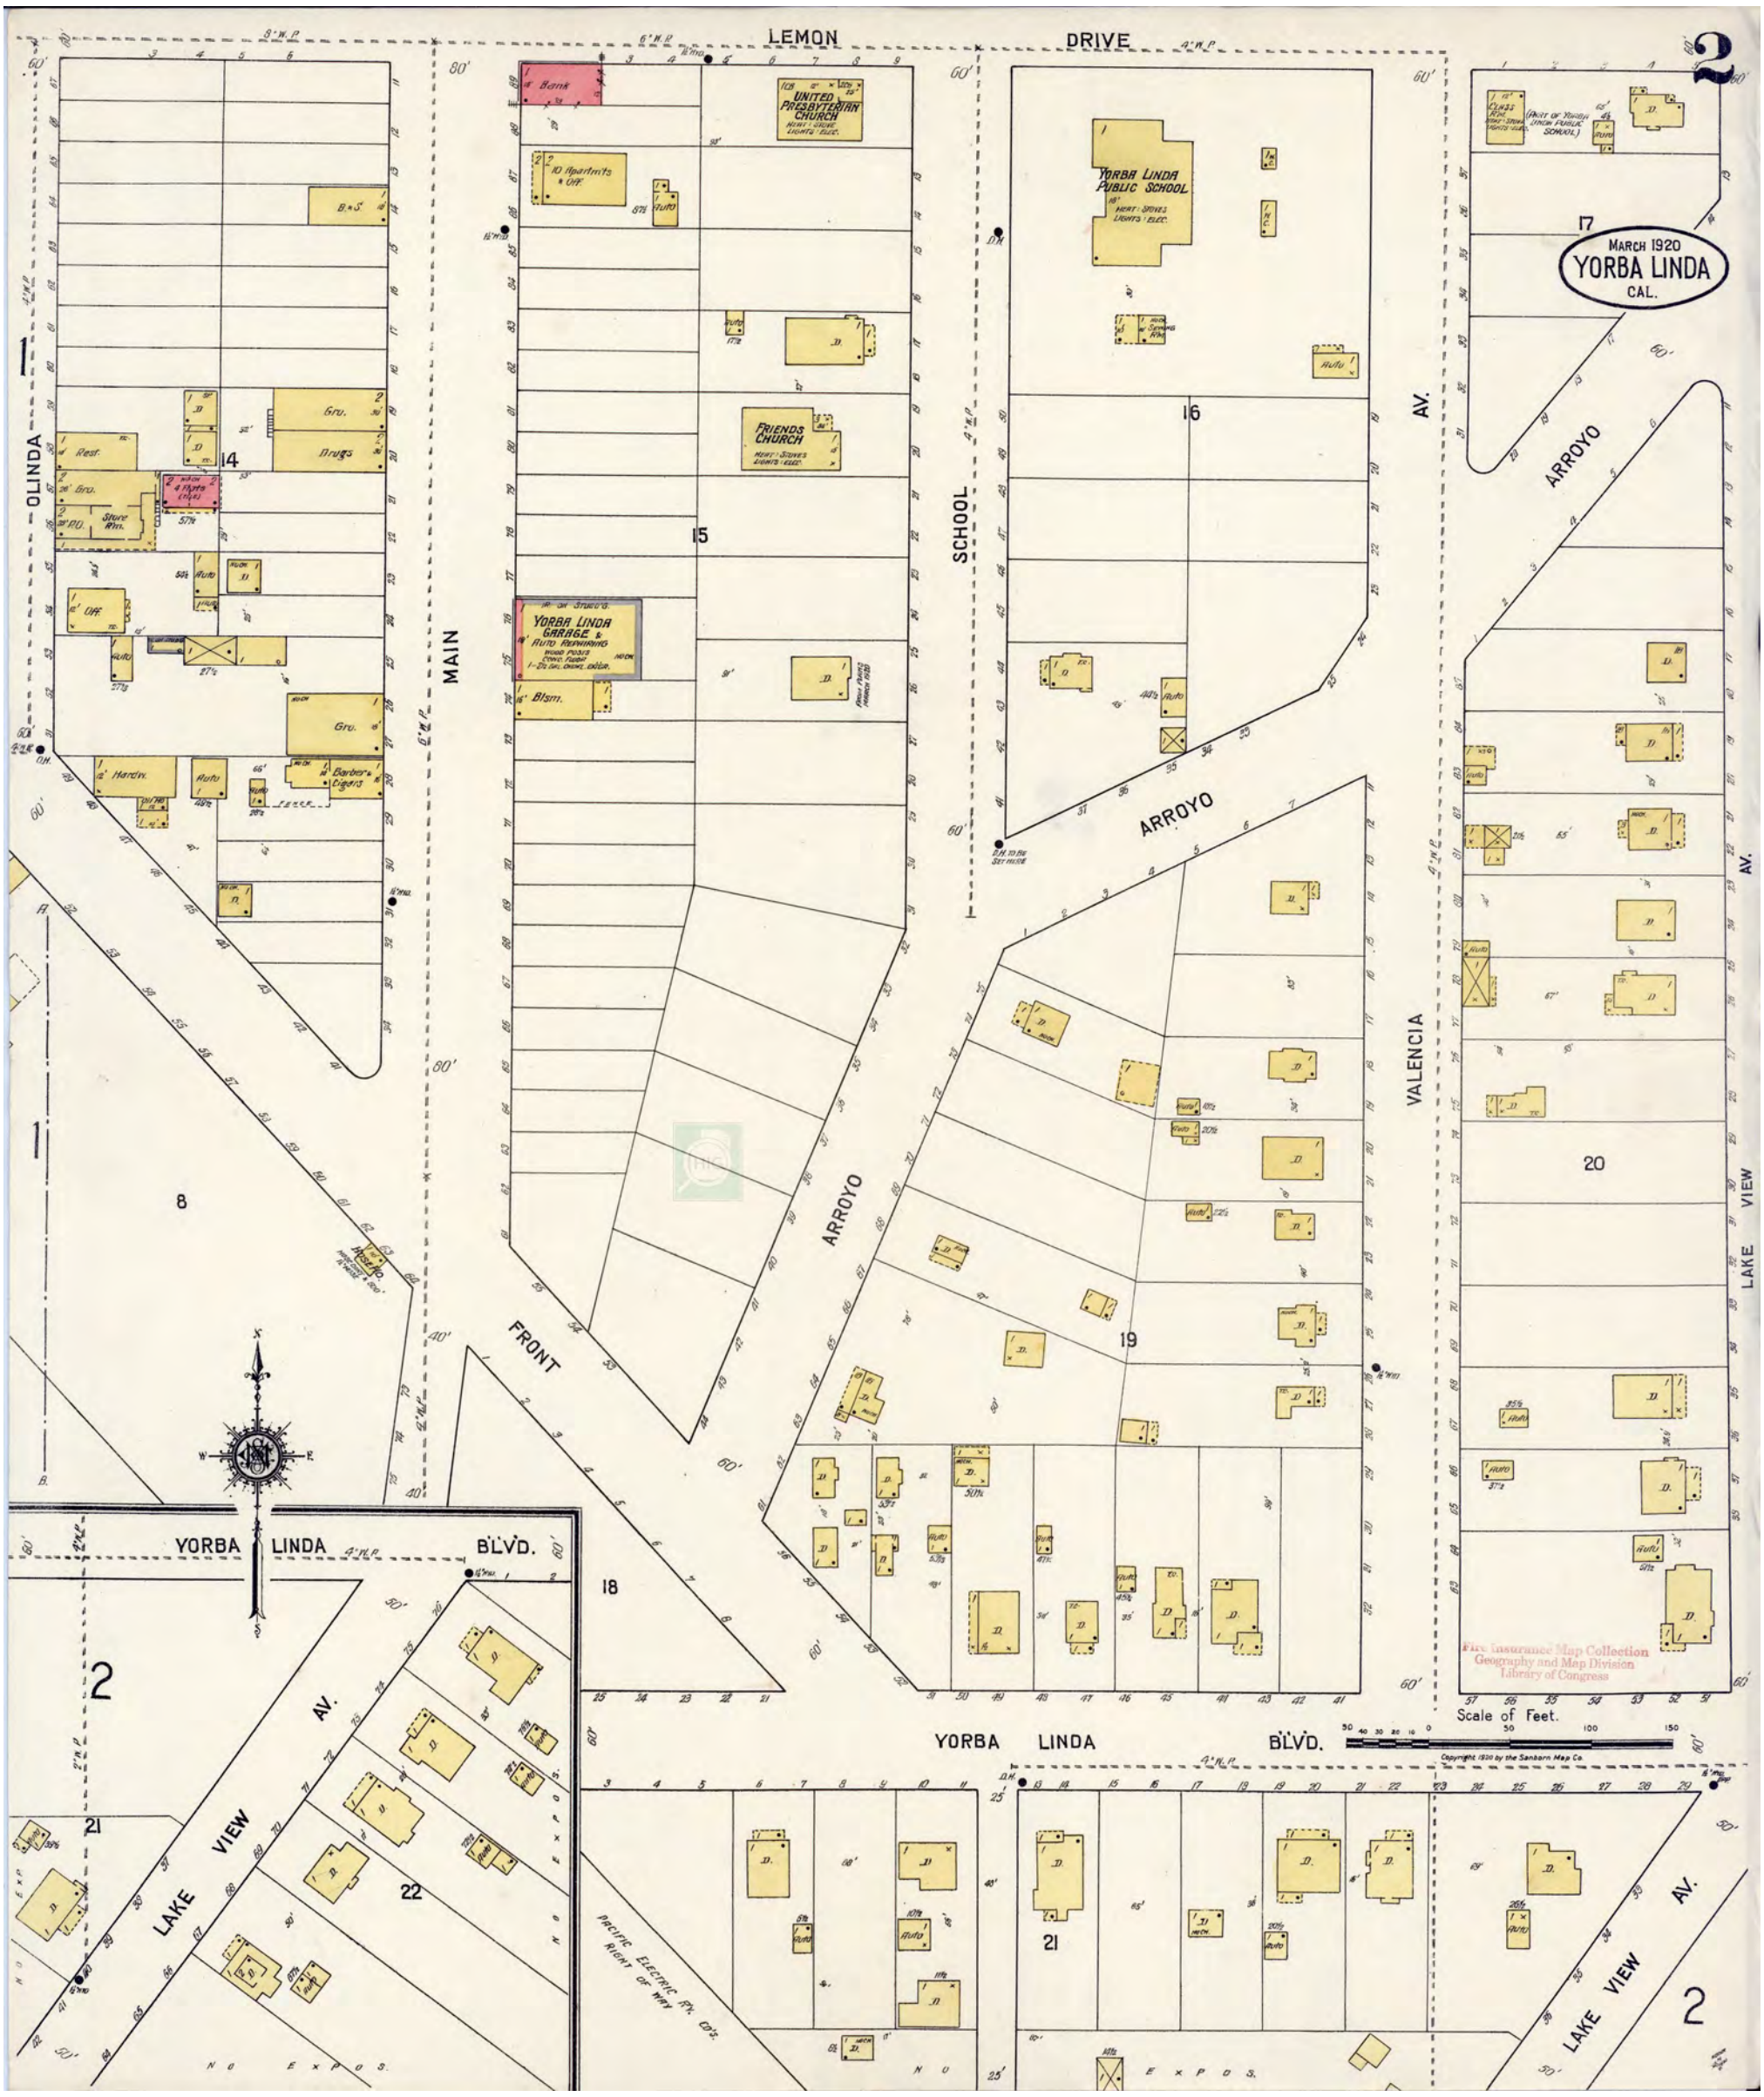

Map Type: Fire Insurance Publisher: Sanborn Map Co. Publication Name: Yorba Linda, CA Base Map Date: March 1920 Revised Date: Republished Date: Sheet Number: 2	**1920**	Requested by: Envirosite Corporation Yorba LInda In-N-Out 18181 Imperial Highway Yorba Linda, CA 92886 Client Project # 36231 HIG Project # 2032583 www.historicalinfo.com

Appendix G:
City Directory Abstract

Research Summary for City Directory Abstract

Site Location
Yorba LInda In-N-Out
18181 Imperial Highway
Yorba Linda, CA

Conducted For
Envirosite Corporation
2 Corporate Drive Suite 450
Shelton, CT

HIG Project #
2032583
Client Project #
36231
Date Created
11/19/2019

HIG has produced a city directory abstract for one or more streets associated with the site location indicated above. The publications used to create the CD Abstract are listed below.

The information below is taken directly from the city directory books. The following are definitions as they are found in the Haines books:

XXXX = is no phone, no people or non-published phone.

600 XXXX = Correct address only. No other information.

X Streetname = intersecting cross street

Publication year, publisher and title

2011 Haines North Orange County

2006 Haines North Orange County

2002 Haines North Orange County

1996 Haines North Orange County

1991 Haines North Orange County

1986 Haines Orange County

1981 Haines Orange County

1976 Haines Orange County

1971 Haines Orange County

1967 Pacific Telephone Orange County

1963 Pacific Telephone Orange County

1956 Pacific Telephone Orange County

Abstract Section 1- This section includes the city directory data sorted by address.

18101 East Imperial Highway	
2011	PSYCHIC READINGS BY DOROTHY
2006	PSYCHIC READINGS BY DOROTHY
2002	BADGWELL Charles
2002	PALM&CARD READING BY ROSE
1996	XXXX
1991	PERSONAL TCH HR SLN
1986	A&M ENTERPRISES
1986	CONTEMPORARY HAIR
1981	CONTEMPORARY HAIR
1981	HAIR FASHIONS ROSE
1976	HAIR FASHIONS ROSE
1976	ROSES HAIR FASHIONS
1971	CHRIS JAMES HR FSHN
1967	IMPERIAL HOUSE BTY
18103 East Imperial Highway	
2011	XXXX
2002	YORBA LNDA MORTGAGE CO
1996	BLUE CROSS
1996	FARMERS INS
1996	MORGAN BOB
1991	BLUE CROSS
1991	FARMERS INS
1991	LYTAL NORM
1986	FARMERS INS AGENT
1986	LYTAL NORM
1981	FARMERS INS GR AGNT
1976	XXXX
1971	IMPERIAL BARBER SHP
1967	FOSTERS IMPERIL BRBR
18105 East Imperial Highway	
2011	CASA DE LIQUOR & WINE
2006	CASA DE LIQUOR & WINE
2002	XXXX
1996	AWARDS FAIR

1991	E G S ENGRG&GEOLOGC
1991	HAMMERMAN PUB AFFRS
1986	BENEFITS PLNNG GRP
1986	HAMMERMAN PUB AFFRS
1986	MESSAGE MANGMNT SRV

18107 East Imperial Highway

1996	BEE LINE CLEANERS
1991	BEE LINE CLEANERS
1986	C P F ASSOCIATES
1986	DECORS BY DIXIE
1981	ADEN R BUSINESS SV
1981	LYTAL NORM
1976	ADEN RICHARD BUSNS
1976	FARMERS INS AGENT
1976	LYTAL NORM
1971	RYANS ROCK SHOP
1967	RYANS ROCK SHOP

18109 East Imperial Highway

1996	BARBARAS HAIR&NAILS
1996	PERSONAL TCH HR SLN
1996	TOM RITCHIES HAIR
1991	TOM RITCHIE HAIR STF
1986	TOM RITCHIE HAR STF
1986	TOM RITCHIES HR STF
1981	TOM RITCHINE HAIR ST
1981	TOM RITCHIES HR STF
1976	IMPERIAL RL EST BRK
1971	YORBA LINDA FLORIST
1967	YORBA LINDA FLORIST

18111 East Imperial Highway

2011	RODNEY'S DELI & PIZZERIA
2006	FRISCOS
2002	FRISCO DELICATESSEN
1996	FIRSCO DELICATESSEN
1991	FRISCO DELICATESSEN
1986	FRISCO DELICATESSEN
1981	FRISCO DELICATESSEN

1976	FRISCO DELICATESSEN
1971	BARTONS COFFEE SHOP

18121 East Imperial Highway

2011	XXXX
2006	EAZY CASH SYSTEMS LLC
2002	PEARSON George
1996	VILLAG CHEVRON
1991	CHEVRON STATIONS
1991	G&S TRANSMISSION CT
1991	VILLAGE CHEVRON
1986	VILLAGE CHEVRON
1981	CHEVRON STA YL
1981	MAINORS CHEVRON SRV
1976	CHEVRON SV STN DLRS
1976	SPECKS ROY CHEVRON
1971	AL SMITHS CHVRN SV
1967	DUNIVIN F CHEV SERV

18131 East Imperial Highway

1971	M J B REALTY

18132 East Imperial Highway

2011	POLLY’S BAKERY CAFE
2006	POLLY’S BAKERY CAFE
2002	POLLYS PIES INC
1996	POLLYS PIES INC
1991	YORBA RANCH RSTRNT
1986	MALONEYS STN RSTRNT
1981	M J B REALTY INC
1976	M J B REALTY

18142 East Imperial Highway

2002	XXXX
1996	XXXX
1991	GOURMET CHEF RSTRNT
1986	OURMET CHEF RSTRNT

18150 East Imperial Highway

2002	XXXX
1996	XXXX

1991	XXXX

18152 East Imperial Highway

2011	EXCITING LIGHTING
2011	EXCITING LIGHTING & HOME DECOR
2006	CENTURY 21 YORBA STATION INVST
2006	EXCITING LIGHTING & HOME DECOR
2002	CENTURY 21 YORBA STATION INVST
2002	COOKIE EXPREIENCE
1996	COMNTY PAINT CTRS
1991	XXXX
1986	XXXX
1981	XXXX
1976	FOREST NURSERY

18154 East Imperial Highway

2011	TEA & TEACUPS
2006	TEA & TEACUPS
2002	TEA&TEACUPS
1996	TRADITIONAL ELGNCE
1991	XXXX
1986	LITTLE CABOOSE THE
1986	THE LITTLE CABOOSE

18158 East Imperial Highway

2002	XXXX
1996	XXXX
1991	XXXX
1986	PENGUIN&COMPANY

18160 East Imperial Highway

2011	CIGAR EMPIRE
2006	CIGAR EMPIRE
2002	XXXX

18162 East Imperial Highway

2011	COOKIE EXPERIENCE
2011	TANYA B
2006	COOKIE EXPERIENCE
1996	XXXX
1986	STATION DONUTS

18166 East Imperial Highway	
2011	BAKER'S BEST BREAD
2006	BAKER'S BEST BREAD
2002	BAKERS BEST BREAD
1996	XXXX
1991	FRIENDLY HLLS MDCL
1986	FRIENDLY HLS MEDGRP
18168 East Imperial Highway	
2011	XXXX
2006	GENL NUTRITION CENTER
2002	GENERAL NUTRITION CENTER
18171 East Imperial Highway	
2011	PINS & NEEDLES PRO SHOP
2011	STAINED GLASS OVERLAY
2011	YORBA LNDA BOWL
2006	RD CEILINGS
2006	STAINED GLASS OVERLAY
2006	TEN IN THE PIT
2006	YORBA LNDA BOWL
2002	BICYCLE CENER OF YORBA LINDA
2002	GELBER Elsie
2002	TEN IN THE PIT
2002	YORBA LINDA BICYCLE CENTER
2002	YORBA LINDA BOWL
2002	YORBA LNDA PRO SHOP
1996	BOWLERS FORUM
1996	YORBA LNDA BICYCLE
1996	YORBA LNDA BOWL
1996	YORBALNDA PRO SHOP
1991	DON COXS PRO SHOP
1991	YORBA LNDA BICYCLE
1991	YORBA LNDA BOWL
1991	YORBA LNDA PRO SHOP
1986	VILLAGE BICYCLE CNT
1986	VILLAGE BOWL
1986	VILLAGE BOWL PRO SH
1986	VILLAGE SCHWINN

1981	VILLAGE BICYCLE CTR
1981	VILLAGE BOWL
1981	VILLAGE SCHWINN
1976	JUDY LYNN BAKERIES
1976	RODS LIQUORS
1976	U LIKA CLEANERS
1976	VILLAGE BICYCLE CTR
1976	YORBA LDA KNTRY MKT
1971	BUILDING
1971	B&B PHARMACY
1971	B&B VLG CTR PHARMACY
1971	MICHAELS MARKETS
1971	PILATO BAKERY
1971	RODS LIQUORS
1971	U LIKA CLEANERS
1967	B B VILLAGE PHRMCY
1967	MICHAELS MARKETS INC
1967	RODS LIQUORS
1967	YORBA LINDA BAKERY
1963	B B VILLAGE PHRMCY
1963	MICHAELS VILLAGE CNT
1963	SNO WHTIE BAKERY SNACK BAR
18172 East Imperial Highway	
2011	SANTA ANITA INS AGENCY
2006	SANTA ANITA INSURANCE AGENCY
2006	TOWNSEND & TOWNSEND INS AGNCY
2002	SNATA ANITA INSURNCE AGENCY
2002	TOWNSEND&TOWNSE ND INSURANCE AG
18181 East Imperial Highway	
2011	BOOK CORNER THE
2006	BOOK CORNER THE
2006	FRIENDS OF YRBA LNDA PUB LBRY
2006	YORBA LNDA PUBLIC LIBRARY
2002	BOOK CORNER THE
2002	FRIENDS OF YRBA LNDA PUB LBRY
2002	YORBA LINDA PUBLIC LIBRARY
1996	BOOK CORNER THE

1996	FRIENDS YL PUB LBRY
1996	YORBA LNDA PUB LBRY
18202 East Imperial Highway	
2011	LOLLIPOPS AND POKADOTS
2006	HABITAT HOME FURNISHINGS
2006	RUG DEPOT THE
2002	FUN TIME
2002	RUG DEPOT THE
1996	PAC CST MICRO
1996	RUG DEPOT THE
1991	SWEET NICKS DESSRTY
1986	SWEET NICKS DESSRTY
18204 East Imperial Highway	
2002	XXXX
1996	XXXX
1991	IVE BEEN FRAMD GLRY
1986	IVE BEEN FRANMD GLRY
18206 East Imperial Highway	
2011	1ST BANK
2011	EAR ABSTRACTS ETC
2011	LEARNINGRX YORBA LNDA
2011	WELL ST PSYCH GRP YORBA LNDA
2006	EAR ABSTRACTS ETC
2006	EMBROIDME
2006	FIRST BANK & TRUST
2002	XXXX
1996	BANK OF YORBA LINDA
1991	BANK OF YORBA LINDA
1986	BANK OF YORBA LINDA
18208 East Imperial Highway	
2011	INTEGRITY REAL EST & INVST GRP
2002	XXXX
1996	GROUND TO AIR HOBBY
18210 East Imperial Highway	
2011	XXXX
2002	VOGUE NAILS

1996	VOGUE NAILS
18212 East Imperial Highway	
2011	KIDSART
2006	KIDSART
2002	KIDSART
1996	AMERICAS PASTIMES
1991	GROUND TO AIR HOBBY
1986	GOODIE BAG THE
18216 East Imperial Highway	
2011	STATION CLEANERS
2006	STATION CLEANERS
2002	STATION CLEANERS
1996	STATION CLEANERS
1991	STATION CLEANERS
18220 East Imperial Highway	
2011	ASIAN THERAPY MASSAGE SPA
2006	VAN HART GALLERY INC
2002	VAN HART GALLERY INC
1996	B&A INVESTMENT PROP
1991	GIFTS FROM THE HRT
1986	ITS DUCKY
1986	JUST DUCKY
18222 East Imperial Highway	
2002	XXXX
1996	XXXX
1991	XXXX
1986	KINEYA JAPANESE
18226 East Imperial Highway	
2011	GIFTS FROM THE HEART
2006	GIFTS FROM THE HEART
2002	GIFTS FROM THE HEART
1996	GIFTS FRM THE HEART
1991	CENTURY 21 YORBA
1991	YORBA STA INVST DIV
1986	CENTURY 21 YORBA
1986	YORBA PROP MANGMNT

18230 East Imperial Highway	
2011	ESSENCE DU COEUR
2006	EXOTIC COLLECTIONS
2002	OH BABY
1996	XXXX
1991	XXXX
1986	BEA MARIES
18231 East Imperial Highway	
2002	XXXX
1996	MERCO GASOLINE
1991	IMPERL GAS STATION
1986	IMPERL GAS&SERV
1981	AUTO TUNE
1981	JIFFY SERVICE STNS
1976	PHILLIPS PETROLEUM
1971	SEA SIDE OIL CO
1956	PHILLIPS WAGNER
18232 East Imperial Highway	
2011	VOGUE NAILS
2006	VOGUE NAILS
2002	FAR EST DÉCOR&GIFTS
1996	DREAM CATCHER
1986	FLEET FEET
18236 East Imperial Highway	
2011	XXXX
2006	JAVA CITY
2002	BIT O BOOKLYN COFFEE SHOP
1996	COFFEE DEPOT
1991	SIMONS BEAUTY SPLY
1986	SIMONS BEAUTY SPLY
18241 East Imperial Highway	
1967	CARLTON W M REALTOR
1963	IMPERIAL REALTY
18242 East Imperial Highway	
2011	MAGUROYA
2006	MAGUROYA

2002	MAGUROYA
1996	SHIN
1991	KINEYA JAPNS RSTRNT
1986	XXXX

18246 East Imperial Highway

2011	FITNESS PIZZA& GRILL
2006	FITNESS PIZZA& GRILL
2002	FITNESS PIZZA&GRILL
2002	FITNESS PIZZA&PASTA
1996	FITNES PIZZA&PASTA
1991	FITNESS PIZZA&PASTA
1986	PIZZA STATION

18248 East Imperial Highway

2011	VERSAI WINE BAR
2002	XXXX
1996	DAVID HAYMAN JWLRS
1996	HAYMAN DAVID JWLR
1991	DAVID HAYMAN JWLRS
1991	HAYMAN DAVID JWLR
1986	DAVID HAYMAN JWLRS
1986	HAYMAN DAVID JWLR

18250 East Imperial Highway

2011	DAVID HAYMAN JEWELERS
2006	CENTURY 21 YORBA STATION
2006	DAVID HAYMAN JEWELERS
2006	HAYMAN DAVID JEWELERYS
2002	CENTURY 21
2002	DAVID HAYMAN JEWELERS
2002	HAYMAN DAVID JEWELERYS
1996	CENTURY 21
1996	CENTURY 21 YORBA
1991	CENTURY 21
1991	CENTURY 21 YORBA
1986	CENTURY 21 YORBA

18256 East Imperial Highway

2011	JUDD BRADLEY M DC

2006	JUDD BRADLEY M DC
2002	STATION PHOTO
1996	STATION PHOTO
1991	STATION PHOTO
1986	STATION PHOTO

18261 East Imperial Highway

2002	XXXX
1996	XXXX
1991	XXXX
1986	XXXX
1981	XXXX
1976	XXXX
1971	PATIO PANTRY NO 7
1967	PATIO PANTRY NUM 7
1963	GRANTS CABINET
1963	PATION PANTRY NUM 7

18262 East Imperial Highway

2011	POSH PAPER
2006	PEAK PHYSIQUE
2002	PEAK PHYSIQUE
1996	MARDIS OWN
1991	IMAGINATION STATION
1991	TEDDY BEAR STATION
1986	TEDDY BEAR STATION
1981	XXXX
1976	MIKE SCHULTZ IMPORT
1976	SCHULTZ MIKE IMPORT
1976	YORBA LNDA FEED STR
1971	ANAHEIM PLYWD&LUMBR
1971	LUMBER KING THE
1967	ANAHEIM PLYWOOD CO
1967	GRANTS CABINET

18264 East Imperial Highway

2011	CAPELLI INTERNATIONAL SALON
2011	ELECTROLYSIS By Ptrc Mntzr R
2011	VILLARINO Lynnette
2006	CAPELLI INTERNATIONAL SALON

2002	CAPELLI INTERNATIONAL SALON
2002	NAILS BY NANCY WILL
2002	PALMER Jaime
2002	WILLIAMS Jennifer
1996	DESIGNERS HAIR CARE
1991	FANTASTIC SAMS
1986	FANTASTIC SAMS SHOP
1976	PEABODYS FURNITURE

18272 East Imperial Highway

2011	XXXX
2002	XXXX
1996	A M VIDEO STATION
1991	A M VIDEO STATION
1991	VIDEO STATION
1986	A M VIDEO STATION
1986	VIDEO STATION

18276 East Imperial Highway

2011	BARRAGAN EDWARD R DDS
2006	BARRAGAN EDWARD DDS
2002	BARRAGAN EDWARD DDS
1996	BARRAGAN EDWARD DDS
1991	BARRAGAN EDWARD DDS
1986	BARRAGAN EDWARD DDS

18282 East Imperial Highway

2011	MOTOYAMA JANIS OD
2011	YORBA LNDA OPTOMETRIC VSN CT
2006	MOTOYAMA JANICE OD
2006	STEIMANN DIETER OD
2006	YORBA LNDA OPTOMETRIC VSN CT
2002	MOTOYAMA JANICE OD
2002	STEIMANN DIETER OD
2002	YORBA LNDA OPTOMETRIC VSN CT
1996	MELTON STEPHEN P OD
1996	MOTOYAMA JANICE OD
1996	STEIMANN DIETER OD
1996	YORA LNDA OPTMTRC
1991	MELTON STEPHEN P OD

1991	STEIMANN DIETER OD
1986	MELTON STEPHEN P OD
1986	STEIMANN DIETER OD
1976	YORBA LNDA BL MTRLS
1971	YORBA LNDA BL MTRLS
1967	YOR L BLDG MATERIALS
1963	YOR L BLDG MATERIALS
1956	YOR L BLDG MATERIALS

18291 East Imperial Highway

2011	OLD TOWNE OPTOMETRY
2006	OLD TOWNE OPTOMETRY
2002	MATSON CHRISTINE A OD
2002	OLD TOWNE OPTOMETRY
1996	OLD TOWNE ANTIQUES
1991	LOUS LITTLE SHOP
1986	UPHOLSTERY DEELNCE
1981	BUDKE REALTY
1981	REALTY WORLD BUDKE
1981	TICE&ASSOCIATES INC
1976	B B T ENGINEERING
1976	BARTH MERLIN J ARCH
1976	ESTATE REALTY OFCS
1971	ESTATE RLTY MGT OFC
1971	ESTATE REALTY OFCS
1967	LOWANCO CORP
1967	NICHOLSON REAL EST
1963	BUILDING
1963	BIGONGER R E ATTY
1963	NICHOLSON RL EST

18292 East Imperial Highway

2011	BACKYARD EXPRESSIONS
2006	YORBA LNDA PATIO-BBQ- FIREPLACE
2002	YORBA LINDA PATIO&FIREPLACE
1996	YORBA LNDA PATIO
1991	YORBA LNDA PATIO
1986	YORBALNDA PATIO
1981	HERFF JONES CO

1976	HERFF JONES CO

18293 East Imperial Highway

2011	BODY WORKS EXERCISE EQUIPMENT
2006	BODYWORKS EXERCISE EQUIPMENT
2002	BODY WORKS EXERCISE EQUIPMENT
2002	LARSON Emmett
1996	BODY WORKS
1991	OLD TIME MUSIC
1991	OLD WORLD TIME
1986	OLD TIME MUSIC
1986	OLD WORLD TIME
1981	CRINER CONSTRUCTION
1981	HERFF JONES CO
1976	COUNTRY HOMES RLTY
1976	CRINER CONSTRUCTION
1976	HERFF JONES CO
1971	ADEN R BUSINESS SV
1971	GRADUATE SUPPLY
1971	LARSON EMMETT E
1971	PISCHEL YEARBOOKS
1967	BUILDING
1967	LARSON E E
1967	ADEN R BUSINESS SERV
1967	LEWIS REALTY

18295 East Imperial Highway

1967	SHIRK RELATY

18297 East Imperial Highway

1967	GRABOWSKI E

18302 East Imperial Highway

2011	YORBA LNDA FLOWERS —FLRST
2011	YORBA LNDA FLWRS —FLRST FRM
2006	YORBA LNDA FLOWERS — FLRST—
2006	YORBA LNDA FLWRS —FLRST— FRM
2002	YORBA LINDA FLOWERS FLRST
1996	YORBA LNDA FLOWERS
1991	YORBA LNDA FLOWERS

1986	COFFEE CABOOSE

18306 East Imperial Highway

2011	LE WOOF DOG BKRY AND BOUTQ
2006	LE WOOF DOG BKRY AND BOUTQ
2002	YORBAL LINDA HARVEST
1996	YORBA LNDA HARVEST
1991	HARVEST YORBA LINDA
1986	HARVEST INTERIORS
1986	HARVEST THE

18310 East Imperial Highway

2011	LEADER ESCROW
2006	LEADER ESCROW
2002	EAR ABSTRACTS ETC
1996	EAR ABSTRACTS ETC
1991	RAZZ RECORDS

18311 East Imperial Highway

2002	XXXX
1996	XXXX
1991	XXXX
1986	XXXX
1981	XXXX
1976	MAW BOB
1976	STATE FARM INS
1971	MAW BOB
1971	STATE FARM INS CO
1967	HOAK H P RL EST
1963	HOAK HARLAND P
1956	REPUBLICAN HDQTRS

18316 East Imperial Highway

2011	STATION DONUTS
2006	STATION DONUTS
2002	STATION DONUTS
1996	STATION DONUTS
1991	STATION DONUTS

18318 East Imperial Highway

2011	CHARM THAI RESTAURANT

2006	CHARM THAI RESTAURANT
2002	CHARM THAI RESTAURANT
1996	FIREHOUSE CATERING
1991	FERNANDAS ITLN DELI
18322 East Imperial Highway	
2011	BASKIN-ROBBI
2006	BASKIN-ROBBINS ICE CRM&YGRT
2002	BASKIN ROBBINS ICE CREAM
1996	BASKIN ROBBINS
1991	BASKIN ROBBINS 31
18342 East Imperial Highway	
2011	MIMIS CAFE
2006	MIMI'S CAFE
2002	MIMIS CAFE
1996	MIMIS CAFE
1991	MIMIS CAFE
1986	MIMIS CAFE
19322 East Imperial Highway	
1986	BASKIN ROBBINS 31
1986	CHALET WINES&SPIRIT

Abstract Section 2: This section includes the city directory data sorted by the year the city directory was published.

2011	
18101	PSYCHIC READINGS BY DOROTHY
18103	XXXX
18105	CASA DE LIQUOR & WINE
18111	RODNEY'S DELI & PIZZERIA
18121	XXXX
18132	POLLY'S BAKERY CAFE
	X LEMON DR
18152	EXCITING LIGHTING
18152	EXCITING LIGHTING & HOME DECOR
18154	TEA & TEACUPS
18160	CIGAR EMPIRE
18162	COOKIE EXPERIENCE
18162	TANYA B

18166		BAKER’S BEST BREAD
18168		XXXX
18171		PINS & NEEDLES PRO SHOP
18171		STAINED GLASS OVERLAY
18171		YORBA LNDA BOWL
18172		SANTA ANITA INS AGENCY
18181		BOOK CORNER THE
18202		LOLLIPOPS AND POKADOTS
18206		1ST BANK
18206	#201	EAR ABSTRACTS ETC
18206		LEARNINGRX YORBA LNDA
18206	#102	WELL ST PSYCH GRP YORBA LNDA
18208		INTEGRITY REAL EST & INVST GRP
18210		XXXX
18212		KIDSART
18216		STATION CLEANERS
18220		ASIAN THERAPY MASSAGE SPA
18226		GIFTS FROM THE HEART
18230		ESSENCE DU COEUR
18232		VOGUE NAILS
18236		XXXX
		X PLUMOSA DR
18242		MAGUROYA
18246		FITNESS PIZZA& GRILL
18248		VERSAI WINE BAR
		X OLINDA ST
18250		DAVID HAYMAN JEWELERS
18256		JUDD BRADLEY M DC
18262		POSH PAPER
18264		CAPELLI INTERNATIONAL SALON
18264		ELECTROLYSIS By Ptrc Mntzr R
18264		VILLARINO Lynnette
18272		XXXX
18276		BARRAGAN EDWARD R DDS
18282		MOTOYAMA JANIS OD
18282		YORBA LNDA OPTOMETRIC VSN CT
18291		OLD TOWNE OPTOMETRY

18292	BACKYARD EXPRESSIONS
18293	BODY WORKS EXERCISE EQUIPMENT
18302	YORBA LNDA FLOWERS —FLRST
18302	YORBA LNDA FLWRS —FLRST FRM
18306	LE WOOF DOG BKRY AND BOUTQ
18310	LEADER ESCROW
18316	STATION DONUTS
18318	CHARM THAI RESTAURANT
18322	BASKIN-ROBBI
18342	MIMIS CAFE
	X MAIN ST
2006	
18101	PSYCHIC READINGS BY DOROTHY
18105	CASA DE LIQUOR & WINE
18111	FRISCOS
18121	EAZY CASH SYSTEMS LLC
18132	POLLY'S BAKERY CAFE
	X LEMON DR
18152	CENTURY 21 YORBA STATION INVST
18152	EXCITING LIGHTING & HOME DECOR
18154	TEA & TEACUPS
18160	CIGAR EMPIRE
18162	COOKIE EXPERIENCE
18166	BAKER'S BEST BREAD
18168	GENL NUTRITION CENTER
18171	RD CEILINGS
18171	STAINED GLASS OVERLAY
18171	TEN IN THE PIT
18171	YORBA LNDA BOWL
18172	SANTA ANITA INSURANCE AGENCY
18172	TOWNSEND & TOWNSEND INS AGNCY
18181	BOOK CORNER THE
18181	FRIENDS OF YRBA LNDA PUB LBRY
18181	YORBA LNDA PUBLIC LIBRARY
18202	HABITAT HOME FURNISHINGS
18202	RUG DEPOT THE
18206	EAR ABSTRACTS ETC

18206	EMBROIDME
18206	FIRST BANK & TRUST
18212	KIDSART
18216	STATION CLEANERS
18220	VAN HART GALLERY INC
18226	GIFTS FROM THE HEART
18230	EXOTIC COLLECTIONS
18232	VOGUE NAILS
18236	JAVA CITY
	X PLUMOSA DR
18242	MAGUROYA
18246	FITNESS PIZZA& GRILL
	X OLINDA ST
18250	CENTURY 21 YORBA STATION
18250	DAVID HAYMAN JEWELERS
18250	HAYMAN DAVID JEWELERYS
18256	JUDD BRADLEY M DC
18262	PEAK PHYSIQUE
18264	CAPELLI INTERNATIONAL SALON
18276	BARRAGAN EDWARD DDS
18282	MOTOYAMA JANICE OD
18282	STEIMANN DIETER OD
18282	YORBA LNDA OPTOMETRIC VSN CT
18291	OLD TOWNE OPTOMETRY
18292	YORBA LNDA PATIO-BBQ- FIREPLACE
18293	BODYWORKS EXERCISE EQUIPMENT
18302	YORBA LNDA FLOWERS — FLRST—
18302	YORBA LNDA FLWRS —FLRST— FRM
18306	LE WOOF DOG BKRY AND BOUTQ
18310	LEADER ESCROW
18316	STATION DONUTS
18318	CHARM THAI RESTAURANT
18322	BASKIN-ROBBINS ICE CRM&YGRT
18342	MIMI'S CAFE
	X MAIN ST
2002	
18101	BADGWELL Charles

18101	PALM&CARD READING BY ROSE
18103	YORBA LNDA MORTGAGE CO
18105	XXXX
18111	FRISCO DELICATESSEN
18121	PEARSON George
18132	POLLYS PIES INC
18142	XXXX
18150	XXXX
	X LEMON DR
18152	CENTURY 21 YORBA STATION INVST
18152	COOKIE EXPREIENCE
18154	TEA&TEACUPS
18158	XXXX
18160	XXXX
18166	BAKERS BEST BREAD
18168	GENERAL NUTRITION CENTER
18171	BICYCLE CENER OF YORBA LINDA
18171	GELBER Elsie
18171	TEN IN THE PIT
18171	YORBA LINDA BICYCLE CENTER
18171	YORBA LINDA BOWL
18171	YORBA LNDA PRO SHOP
18172	SNATA ANITA INSURNCE AGENCY
18172	TOWNSEND&TOWNSE ND INSURANCE AG
18181	BOOK CORNER THE
18181	FRIENDS OF YRBA LNDA PUB LBRY
18181	YORBA LINDA PUBLIC LIBRARY
	X PLUMOSA DR
18202	FUN TIME
18202	RUG DEPOT THE
18204	XXXX
18206	XXXX
18208	XXXX
18210	VOGUE NAILS
18212	KIDSART
18216	STATION CLEANERS
18220	VAN HART GALLERY INC

18222	XXXX
18226	GIFTS FROM THE HEART
18230	OH BABY
18231	XXXX
18232	FAR EST DÉCOR&GIFTS
18236	BIT O BOOKLYN COFFEE SHOP
18242	MAGUROYA
18246	FITNESS PIZZA&GRILL
18246	FITNESS PIZZA&PASTA
18248	XXXX
	X OLINDA
18250	CENTURY 21
18250	DAVID HAYMAN JEWELERS
18250	HAYMAN DAVID JEWELERYS
18256	STATION PHOTO
18261	XXXX
18262	PEAK PHYSIQUE
18264	CAPELLI INTERNATIONAL SALON
18264	NAILS BY NANCY WILL
18264	PALMER Jaime
18264	WILLIAMS Jennifer
18272	XXXX
18276	BARRAGAN EDWARD DDS
18282	MOTOYAMA JANICE OD
18282	STEIMANN DIETER OD
18282	YORBA LNDA OPTOMETRIC VSN CT
18291	MATSON CHRISTINE A OD
18291	OLD TOWNE OPTOMETRY
18292	YORBA LINDA PATIO&FIREPLACE
18293	BODY WORKS EXERCISE EQUIPMENT
18293	LARSON Emmett
	X MAIN
18302	YORBA LINDA FLOWERS FLRST
18306	YORBAL LINDA HARVEST
18310	EAR ABSTRACTS ETC
18311	XXXX
18316	STATION DONUTS

18318	CHARM THAI RESTAURANT
18322	BASKIN ROBBINS ICE CREAM
18342	MIMIS CAFE
1996	
18101	XXXX
18103	BLUE CROSS
18103	FARMERS INS
18103	MORGAN BOB
18105	AWARDS FAIR
18107	BEE LINE CLEANERS
18109	BARBARAS HAIR&NAILS
18109	PERSONAL TCH HR SLN
18109	TOM RITCHIES HAIR
18111	FIRSCO DELICATESSEN
18121	VILLAG CHEVRON
18132	POLLYS PIES INC
18142	XXXX
18150	XXXX
18152	COMNTY PAINT CTRS
18154	TRADITIONAL ELGNCE
18158	XXXX
18162	XXXX
18166	XXXX
18171	BOWLERS FORUM
18171	YORBA LNDA BICYCLE
18171	YORBA LNDA BOWL
18171	YORBALNDA PRO SHOP
18181	BOOK CORNER THE
18181	FRIENDS YL PUB LBRY
18181	YORBA LNDA PUB LBRY
18202	PAC CST MICRO
18202	RUG DEPOT THE
18204	XXXX
18206	BANK OF YORBA LINDA
18208	GROUND TO AIR HOBBY
18210	VOGUE NAILS
18212	AMERICAS PASTIMES

18216	STATION CLEANERS
18220	B&A INVESTMENT PROP
18222	XXXX
18226	GIFTS FRM THE HEART
18230	XXXX
18231	MERCO GASOLINE
18232	DREAM CATCHER
18236	COFFEE DEPOT
18242	SHIN
18246	FITNES PIZZA&PASTA
18248	DAVID HAYMAN JWLRS
18248	HAYMAN DAVID JWLR
18250	CENTURY 21
18250	CENTURY 21 YORBA
18256	STATION PHOTO
18261	XXXX
18262	MARDIS OWN
18264	DESIGNERS HAIR CARE
18272	A M VIDEO STATION
18276	BARRAGAN EDWARD DDS
18282	MELTON STEPHEN P OD
18282	MOTOYAMA JANICE OD
18282	STEIMANN DIETER OD
18282	YORA LNDA OPTMTRC
18291	OLD TOWNE ANTIQUES
18292	YORBA LNDA PATIO
18293	BODY WORKS
18302	YORBA LNDA FLOWERS
18306	YORBA LNDA HARVEST
18310	EAR ABSTRACTS ETC
18311	XXXX
18316	STATION DONUTS
18318	FIREHOUSE CATERING
18322	BASKIN ROBBINS
18342	MIMIS CAFE
1991	
18101	PERSONAL TCH HR SLN

18103	BLUE CROSS
18103	FARMERS INS
18103	LYTAL NORM
18105	E G S ENGRG&GEOLOGC
18105	HAMMERMAN PUB AFFRS
18107	BEE LINE CLEANERS
18109	TOM RITCHIE HAIR STF
18111	FRISCO DELICATESSEN
18121	CHEVRON STATIONS
18121	G&S TRANSMISSION CT
18121	VILLAGE CHEVRON
18132	YORBA RANCH RSTRNT
18142	GOURMET CHEF RSTRNT
18150	XXXX
18152	XXXX
18154	XXXX
18158	XXXX
18166	FRIENDLY HLLS MDCL
18171	DON COXS PRO SHOP
18171	YORBA LNDA BICYCLE
18171	YORBA LNDA BOWL
18171	YORBA LNDA PRO SHOP
18202	SWEET NICKS DESSRTY
18204	IVE BEEN FRAMD GLRY
18206	BANK OF YORBA LINDA
18212	GROUND TO AIR HOBBY
18216	STATION CLEANERS
18220	GIFTS FROM THE HRT
18222	XXXX
18226	CENTURY 21 YORBA
18226	YORBA STA INVST DIV
18230	XXXX
18231	IMPERL GAS STATION
18236	SIMONS BEAUTY SPLY
18242	KINEYA JAPNS RSTRNT
18246	FITNESS PIZZA&PASTA
18248	DAVID HAYMAN JWLRS

18248	HAYMAN DAVID JWLR
18250	CENTURY 21
18250	CENTURY 21 YORBA
18256	STATION PHOTO
18261	XXXX
18262	IMAGINATION STATION
18262	TEDDY BEAR STATION
18264	FANTASTIC SAMS
18272	A M VIDEO STATION
18272	VIDEO STATION
18276	BARRAGAN EDWARD DDS
18282	MELTON STEPHEN P OD
18282	STEIMANN DIETER OD
18291	LOUS LITTLE SHOP
18292	YORBA LNDA PATIO
18293	OLD TIME MUSIC
18293	OLD WORLD TIME
18302	YORBA LNDA FLOWERS
18306	HARVEST YORBA LINDA
18310	RAZZ RECORDS
18311	XXXX
18316	STATION DONUTS
18318	FERNANDAS ITLN DELI
18322	BASKIN ROBBINS 31
18342	MIMIS CAFE
1986	
18101	A&M ENTERPRISES
18101	CONTEMPORARY HAIR
18103	FARMERS INS AGENT
18103	LYTAL NORM
18105	BENEFITS PLNNG GRP
18105	HAMMERMAN PUB AFFRS
18105	MESSAGE MANGMNT SRV
18107	C P F ASSOCIATES
18107	DECORS BY DIXIE
18109	TOM RITCHIE HAR STF
18109	TOM RITCHIES HR STF

18111	FRISCO DELICATESSEN
18121	VILLAGE CHEVRON
18132	MALONEYS STN RSTRNT
18142	OURMET CHEF RSTRNT
18152	XXXX
18154	LITTLE CABOOSE THE
18154	THE LITTLE CABOOSE
18158	PENGUIN&COMPANY
18162	STATION DONUTS
18166	FRIENDLY HLS MEDGRP
18171	VILLAGE BICYCLE CNT
18171	VILLAGE BOWL
18171	VILLAGE BOWL PRO SH
18171	VILLAGE SCHWINN
18202	SWEET NICKS DESSRTY
18204	IVE BEEN FRANMD GLRY
18206	BANK OF YORBA LINDA
18212	GOODIE BAG THE
18220	ITS DUCKY
18220	JUST DUCKY
18222	KINEYA JAPANESE
18226	CENTURY 21 YORBA
18226	YORBA PROP MANGMNT
18230	BEA MARIES
18231	IMPERL GAS&SERV
18232	FLEET FEET
18236	SIMONS BEAUTY SPLY
18242	XXXX
18246	PIZZA STATION
18248	DAVID HAYMAN JWLRS
18248	HAYMAN DAVID JWLR
18250	CENTURY 21 YORBA
18256	STATION PHOTO
18261	XXXX
18262	TEDDY BEAR STATION
18264	FANTASTIC SAMS SHOP
18272	A M VIDEO STATION

18272	VIDEO STATION
18276	BARRAGAN EDWARD DDS
18282	MELTON STEPHEN P OD
18282	STEIMANN DIETER OD
18291	UPHOLSTERY DEELNCE
18292	YORBALNDA PATIO
18293	OLD TIME MUSIC
18293	OLD WORLD TIME
18302	COFFEE CABOOSE
18306	HARVEST INTERIORS
18306	HARVEST THE
18311	XXXX
18342	MIMIS CAFE
19322	BASKIN ROBBINS 31
19322	CHALET WINES&SPIRIT

1981

18101	CONTEMPORARY HAIR
18101	HAIR FASHIONS ROSE
18103	FARMERS INS GR AGNT
18107	ADEN R BUSINESS SV
18107	LYTAL NORM
18109	TOM RITCHINE HAIR ST
18109	TOM RITCHIES HR STF
18111	FRISCO DELICATESSEN
18121	CHEVRON STA YL
18121	MAINORS CHEVRON SRV
18132	M J B REALTY INC
18152	XXXX
18171	VILLAGE BICYCLE CTR
18171	VILLAGE BOWL
18171	VILLAGE SCHWINN
18231	AUTO TUNE
18231	JIFFY SERVICE STNS
18261	XXXX
18262	XXXX
18291	BUDKE REALTY
18291	REALTY WORLD BUDKE

18291	TICE&ASSOCIATES INC
18292	HERFF JONES CO
18293	CRINER CONSTRUCTION
18293	HERFF JONES CO
18311	XXXX
1976	
18101	HAIR FASHIONS ROSE
18101	ROSES HAIR FASHIONS
18103	XXXX
18107	ADEN RICHARD BUSNS
18107	FARMERS INS AGENT
18107	LYTAL NORM
18109	IMPERIAL RL EST BRK
18111	FRISCO DELICATESSEN
18121	CHEVRON SV STN DLRS
18121	SPECKS ROY CHEVRON
18132	M J B REALTY
18152	FOREST NURSERY
18171	JUDY LYNN BAKERIES
18171	RODS LIQUORS
18171	U LIKA CLEANERS
18171	VILLAGE BICYCLE CTR
18171	YORBA LDA KNTRY MKT
18231	PHILLIPS PETROLEUM
18261	XXXX
18262	MIKE SCHULTZ IMPORT
18262	SCHULTZ MIKE IMPORT
18262	YORBA LNDA FEED STR
18264	PEABODYS FURNITURE
18282	YORBA LNDA BL MTRLS
18291	B B T ENGINEERING
18291	BARTH MERLIN J ARCH
18291	ESTATE REALTY OFCS
18292	HERFF JONES CO
18293	COUNTRY HOMES RLTY
18293	CRINER CONSTRUCTION
18293	HERFF JONES CO

18311	MAW BOB
18311	STATE FARM INS
1971	
18101	CHRIS JAMES HR FSHN
18103	IMPERIAL BARBER SHP
18107	RYANS ROCK SHOP
18109	YORBA LINDA FLORIST
18111	BARTONS COFFEE SHOP
18121	AL SMITHS CHVRN SV
18131	M J B REALTY
18171	BUILDING
18171	B&B PHARMACY
18171	B&B VLG CTR PHARMACY
18171	MICHAELS MARKETS
18171	PILATO BAKERY
18171	RODS LIQUORS
18171	U LIKA CLEANERS
18231	SEA SIDE OIL CO
18261	PATIO PANTRY NO 7
18262	ANAHEIM PLYWD&LUMBR
18262	LUMBER KING THE
18282	YORBA LNDA BL MTRLS
18291	ESTATE RLTY MGT OFC
18291	ESTATE REALTY OFCS
18293	ADEN R BUSINESS SV
18293	GRADUATE SUPPLY
18293	LARSON EMMETT E
18293	PISCHEL YEARBOOKS
18311	MAW BOB
18311	STATE FARM INS CO
1967	
18101	IMPERIAL HOUSE BTY
18103	FOSTERS IMPERIL BRBR
18107	RYANS ROCK SHOP
18109	YORBA LINDA FLORIST
18121	DUNIVIN F CHEV SERV
18171	B B VILLAGE PHRMCY

18171		MICHAELS MARKETS INC
18171		RODS LIQUORS
18171		YORBA LINDA BAKERY
18241		CARLTON W M REALTOR
18261		PATIO PANTRY NUM 7
18262		ANAHEIM PLYWOOD CO
18262		GRANTS CABINET
18282		YOR L BLDG MATERIALS
18291		LOWANCO CORP
18291		NICHOLSON REAL EST
18293		BUILDING
18293	#B	LARSON E E
18293	#C	ADEN R BUSINESS SERV
18293		LEWIS REALTY
18295		SHIRK RELATY
18297		GRABOWSKI E
18311		HOAK H P RL EST
1963		
18171		B B VILLAGE PHRMCY
18171		MICHAELS VILLAGE CNT
18171		SNO WHTIE BAKERY SNACK BAR
18241		IMPERIAL REALTY
18261		GRANTS CABINET
18261		PATION PANTRY NUM 7
18282		YOR L BLDG MATERIALS
18291		BUILDING
18291	#C	BIGONGER R E ATTY
18291		NICHOLSON RL EST
18311		HOAK HARLAND P
1956		
18231		PHILLIPS WAGNER
18282		YOR L BLDG MATERIALS
18311		REPUBLICAN HDQTRS

Research Summary for City Directory Abstract

Site Location
Yorba LInda In-N-Out
18181 Imperial Highway
Yorba Linda, CA

Conducted For
Envirosite Corporation
2 Corporate Drive Suite 450
Shelton, CT

HIG Project #
2032583
Client Project #
36231
Date Created
11/19/2019

HIG has produced a city directory abstract for one or more streets associated with the site location indicated above. The publications used to create the CD Abstract are listed below.

The information below is taken directly from the city directory books. The following are definitions as they are found in the Haines books:

XXXX = is no phone, no people or non-published phone.

600 XXXX = Correct address only. No other information.

X Streetname = intersecting cross street

Publication year, publisher and title

2011 Haines North Orange County

2006 Haines North Orange County

2002 Haines North Orange County

1996 Haines North Orange County

1991 Haines North Orange County

1986 Haines Orange County

1981 Haines Orange County

1976 Haines Orange County

1971 Haines Orange County

1967 Pacific Telephone Orange County

1963 Pacific Telephone Orange County

1956 Pacific Telephone Orange County

Abstract Section 1- This section includes the city directory data sorted by address.

18151 Lemon Drive	
1956	YOUNG FAY
18262 Lemon Drive	
1991	P W CONSTRUCTION
1991	YORBA LNDA LIBRARY
1986	YORBA LNDA LBRY
1986	YOUTH EMPLOYMENT SV
1981	YORBA LINDA LIBRARY
1976	YORBA LINDA LIBRARY
1976	YORBA LNDA YTH EMPL
1976	YOUTH EMPLOYMENT SV
1971	YORBA LINDA LIBRARY
1971	YORBA LINDA YTH EMP
1971	YTH EMP SV YRBA LND
1967	YORBA LINDA DIST LIBR
1967	YORBA LINDA EMPLYMNT
1963	YORBA LINDA DIST LIBR
18281 Lemon Drive	
2011	SUNSET SIGNS
2006	T D&ASSOCIATES
2002	MANN Paula
2002	T D&ASSOCIATES
1996	XXXX
1991	LITTLE HOSS FEED
1991	PAC FEED CO
1986	LITTLE HOS FEED
1986	PAC FEED CO
1981	LITTLE HOSS FEED
1976	WAGON MASTERS THE
1971	YORBA LINDA FURN
1967	YORBA LINDA FURNITURE
1963	YORBA LINDA FOOD CNT
18283 Lemon Drive	
2011	PAPILLON HAIR DESIGNS
2006	COPY MILL THE

2002	COPY MILL THE
1996	COPY MILL THE
1991	COPY MILL THE
1986	COPY MILL THE
1981	XXXX
1976	XXXX
1971	GAYLES BEAUTY SALON
1967	GAYLES BEAUTY SALON
1963	GAYLES BEAUTY SALON
18311 Lemon Drive	
2011	MCAULAY & WLLCE MTRY YRBA LNDA
2006	MC ALY&WLLCE — FNRL DRS— YRBA
2002	MC AULAY&WALLACE YORBA LINDA
2002	WINE Sorell
2002	YORBA LINDA MORTUARY
1996	MCAULAY&WALLACE
1996	YORBA LNDA MORTUARY
1991	MCAULAY&WALLACE
1991	YORBA LNDA MORTUARY
1986	JONCOLSBYS HEALTH
1986	SUN SPOT THE
1981	BANK YORBA LINDA
1976	US POST OFFICE
1971	US POST OFFICE
1967	U S GOVT P O DEPT
1963	U S GOVT P O DEPT
18322 Lemon Drive	
2002	ROSS Bill
18333 Lemon Drive	
2011	YMCA YORBA LNDAPLAC YMCA
2006	YMCA
2006	YOUNG MEN’S CHRISTIAN ASSN
2002	Y M C A ORNGE CO
2002	YMCA
1996	YMCA YORBA LINDA
1991	YMCA
1991	YOUNG MENS CHRSTN

1986	Y M C A ORANGE CO
1986	YOUNG MENS CHRSTN
1981	ANIMALS ETC
1976	XXXX
1971	JOHSONS MEAT MKT
1967	JOHNSONS MEAT MARKET
18343 Lemon Drive	
2011	CHRISTIAN SCN CH YORBA LNDA
2006	CHRISTIAN SCN CH
2006	FIRST CHURCH OF CHRIST SCN
2002	CHRISTIAN SCN CH FIRST
1996	CHRISTIAN SCN CH
1996	FIRST CH OF CHRIST
1991	CHRISTIAN SCN CH
1991	FIRST CH OF CHRIST
1986	CHRISTIAN SCI CH&RD
1981	CHRISTIAN SC YL
1981	CHRSTN SCNC READROM
1976	POMONA 1ST FED SVNG
1971	A TO Z RENTAL CENTR
1967	TALK O YORBA LINDA

Abstract Section 2: This section includes the city directory data sorted by the year the city directory was published.

2011	
	X IMPERIAL HWY
	X PLUMOSA DR
18281	SUNSET SIGNS
18283	PAPILLON HAIR DESIGNS
	X OLINDA ST
18311	MCAULAY & WLLCE MTRY YRBA LNDA
18333	YMCA YORBA LNDAPLAC YMCA
18343	CHRISTIAN SCN CH YORBA LNDA
	X MAIN ST
2006	
	X IMPERIAL HWY
	X PLUMOSA DR

18281	T D&ASSOCIATES
18283	COPY MILL THE
	X OLINDA ST
18311	MC ALY&WLLCE — FNRL DRS— YRBA
18333	YMCA
18333	YOUNG MEN’S CHRISTIAN ASSN
18343	CHRISTIAN SCN CH
18343	FIRST CHURCH OF CHRIST SCN
	X MAIN ST
2002	
	X IMPERIAL HWY
	X PLUMOSA DR
18281	MANN Paula
18281	T D&ASSOCIATES
18283	COPY MILL THE
	X OLINDA
18311	MC AULAY&WALLACE YORBA LINDA
18311	WINE Sorell
18311	YORBA LINDA MORTUARY
18322	ROSS Bill
18333	Y M C A ORNGE CO
18333	YMCA
18343	CHRISTIAN SCN CH FIRST
	X MAIN
1996	
18281	XXXX
18283	COPY MILL THE
18311	MCAULAY&WALLACE
18311	YORBA LNDA MORTUARY
18333	YMCA YORBA LINDA
18343	CHRISTIAN SCN CH
18343	FIRST CH OF CHRIST
1991	
18262	P W CONSTRUCTION
18262	YORBA LNDA LIBRARY
18281	LITTLE HOSS FEED
18281	PAC FEED CO

18283	COPY MILL THE
18311	MCAULAY&WALLACE
18311	YORBA LNDA MORTUARY
18333	YMCA
18333	YOUNG MENS CHRSTN
18343	CHRISTIAN SCN CH
18343	FIRST CH OF CHRIST
1986	
18262	YORBA LNDA LBRY
18262	YOUTH EMPLOYMENT SV
18281	LITTLE HOS FEED
18281	PAC FEED CO
18283	COPY MILL THE
18311	JONCOLSBYS HEALTH
18311	SUN SPOT THE
18333	Y M C A ORANGE CO
18333	YOUNG MENS CHRSTN
18343	CHRISTIAN SCI CH&RD
1981	
18262	YORBA LINDA LIBRARY
18281	LITTLE HOSS FEED
18283	XXXX
18311	BANK YORBA LINDA
18333	ANIMALS ETC
18343	CHRISTIAN SC YL
18343	CHRSTN SCNC READROM
1976	
18262	YORBA LINDA LIBRARY
18262	YORBA LNDA YTH EMPL
18262	YOUTH EMPLOYMENT SV
18281	WAGON MASTERS THE
18283	XXXX
18311	US POST OFFICE
18333	XXXX
18343	POMONA 1ST FED SVNG
1971	

18262	YORBA LINDA LIBRARY
18262	YORBA LINDA YTH EMP
18262	YTH EMP SV YRBA LND
18281	YORBA LINDA FURN
18283	GAYLES BEAUTY SALON
18311	US POST OFFICE
18333	JOHSONS MEAT MKT
18343	A TO Z RENTAL CENTR
1967	
18262	YORBA LINDA DIST LIBR
18262	YORBA LINDA EMPLYMNT
18281	YORBA LINDA FURNITURE
18283	GAYLES BEAUTY SALON
18311	U S GOVT P O DEPT
18333	JOHNSONS MEAT MARKET
18343	TALK O YORBA LINDA
1963	
18262	YORBA LINDA DIST LIBR
18281	YORBA LINDA FOOD CNT
18283	GAYLES BEAUTY SALON
18311	U S GOVT P O DEPT
1956	
18151	YOUNG FAY

HIG Research Summary

Site Location
Yorba LInda In-N-Out
18181 Imperial Highway
Yorba Linda, CA

Requested by
Envirosite Corporation
2 Corporate Drive Suite 450
Shelton, CT

HIG Project #
2032583
Client Project #
36231
Date Created
11/19/2019

Historical Information Gatherers

This Research Summary identifies the products and services provided by Historical Information Gatherers, Inc. (HIG) for the above referenced site location. All products are provided as PDFs unless otherwise noted.

City Directory Pages/Abstracts

Research Methodology: A search was conducted for city directories that include coverage of the site area using HIG's City Directory Collection and other sources, if needed. Directories for the following years were identified for the site area. A comma between date ranges indicates a gap of 10 years or more in available city directories:

North Orange County 1991-2011
Orange County 1956-1986

The above listed directories were reviewed at approximate 5 year intervals to determine if the street(s) specified in the order were included in the directories and had listings for the site area. HIG attempted to identify former street names and aliases and if identified, these were also included in the review.

Research Results: City directory information, when provided, was used to create a multi-page file(s) named CD- followed by the street name. When City Directory Pages are provided, the publication name and date are shown at the top of each page. When a City Directory abstract is provided, the first page of the abstract includes the relevant publication information. The years of coverage identified for each street and any identified historical street names are as follows:

Imperial Highway (1956-2011)
Lemon Drive (1956-2011)

FIM+ Maps

The HIG Historical Map Collection and the United States Library of Congress Map Collection were searched for fire insurance maps (FIMs), real estate atlases and similar maps for the site location and adjoining properties. These maps were used to create a multi-page file named FIM+Maps. The maps have title blocks that include the map publisher, year the map was created and, if applicable, the year the map was last updated. The years provided are:

1920, 1929

Disclaimer & Limitation of Liability

This Research Summary and the related documents and images provided by Historical Information Gatherers (hereafter referred to as the "Site Specific HIG Data") contain information obtained from a variety of public and private sources. Additional information for the site and surrounding properties may exist. Accordingly, there can be no guaranty or warranty that the information provided is complete for its particular intended purpose. No warranty expressed or implied, is made whatsoever in connection with the Site Specific HIG Data. Historical Information Gatherers specifically disclaims the making of any such warranties, including without limitation, merchantability or fitness for a particular purpose. Historical Information Gatherers, its officers, employees and independent contractors cannot be held liable to anyone for any loss or damage, whether arising out of errors or omissions, negligence, accident or any other cause, resulting directly or indirectly from any information provided or any information not provided in the Site Specific HIG Data. Any liability on the part of Historical Information Gatherers is strictly limited to a refund equal to the amount paid for the Site Specific HIG Data.

HIG Copyright Notice

This Research Summary and the selection, arrangement and compilation of Site Specific HIG Data are the property of Historical Information Gatherers. © Copyright 2019 by Historical Information Gatherers, Inc. All rights reserved. The person or entity that ordered and paid for the Site Specific HIG Data is granted a personal, non-assignable, limited license to reproduce the Site Specific HIG Data solely for purposes of providing supporting documentation for reports produced for the site location which is noted on page one of this Research Summary. Any other reproduction or other use of the Site Specific HIG Data in any media or format, in whole or in part, is expressly prohibited without prior written permission from Historical Information Gatherers, and the person or entity that ordered and paid for the Site Specific HIG Data assumes all liability for the making of any such reproductions.

Licensing Agreement

The licensing agreement between Historical Information Gatherers and infoGroup provides that Historical Information Gatherers may create photocopies or reproductions of portions of Polk City Directories, Hill-Donnelley Criss-Cross Directories and other directories under infoGroup copyright. The licensing agreement also permits the person or entity that ordered and paid for the Site Specific HIG Data to include photocopies or reproductions of portions of Polk City Directories, Hill-Donnelley Criss-Cross Directories and other directories under infoGroup copyright as supporting documents for reports produced for the site which is the subject of the Site Specific HIG Data.



Appendix H:
Envirosite Government Records Report

THIS PAGE INTENTIONALLY LEFT BLANK

Government Records Report | 2019

Order Number: 36231

Report Generated: 11/18/2019

Project Name: Yorba LInda In-N-Out

Project Number:

Yorba LInda In-N-Out
18181 Imperial Highway
Yorba Linda, CA 92886

2 Corporate Drive
Suite 450
Shelton, CT 06484
Toll Free: 866-211-2028
www.envirositecorp.com

Table of Contents 2019

Section	Page
Executive Summary	1
Executive Summary by Distance	2
Executive Summary by Database	7
Property Proximity Map	22
Area Map	23
Map Findings Summary	24
Map Findings	31
Unmappable Summary	311
Environmental Records Searched	312
Geological Landscape Section	334
Geological Landscape Section Soil Map	337
Geological Landscape Section Summary	338
Geological Findings Map	350
Geological Landscape Section Map Findings	351
Geological Landscape Section Map Findings Radon	491
Geological Landscape Records Searched	492

Disclaimer - Copyright and Trademark Notice

All information contained in this report are based on data available from various public, government and other sources and are based upon the best data available from those sources. The information available in this report may be available from other sources and is not exclusive or the exclusive property of Envirosite Corporation.

NO WARRANTY EXPRESSED OR IMPLIED, IS MADE IN CONNECTION WITH THIS REPORT, INCLUDING WITHOUT LIMITATION, MERCHANTABILITY OR FITNESS FOR A PARTICULAR PURPOSE. ALL RISK IS ASSUMED BY USER AND Envirosite assumes no liability for faulty or inaccurate information. The Reports may utilize a variety of public and other sources reasonably available to Envirosite. Envirosite cannot, and does not assure, warrant, guarantee or assume any liability for the correctness, comprehensiveness, timeliness or completeness of any of such information, nor is the information in any Report to be construed as legal advice with respect to environmental risks associated with any property. Envirosite shall not be liable to anyone for any claims, causes of action, suits, damages, losses, costs and expenses (including, without limitation, attorneys' fees and costs) arising out of or caused by this report regardless of the acts, errors or omissions, or negligence of Envirosite. Any damages shall be limited to the purchase price of the report.

Purchaser of the report accepts the report "As Is". The report is intended only to provide information only and should not be considered as providing any legal advice, prediction, forecast, or fact as to the environmental risk for any specific property. Reports are proprietary to Envirosite, and contain copyrighted material and trademarks of Envirosite. All other trademarks used herein are the property of their respective owners. All rights of Envirosite as to the Reports are reserved.

Envirosite Corporation has conducted a search of all reasonably ascertainable records in accordance with EPA's AAI (40 CFR Part 312) requirements and the ASTM E-1527-13 Environmental Site Assessments standard.

SUBJECT PROPERTY INFORMATION:

ADDRESS:

Yorba LInda In-N-Out
18181 Imperial Highway
Yorba Linda, CA 92886

COORDINATES:

Latitude (North):	33.890833 - 33°53'27"
Longitude (West):	-117.815625 - -117°48'56.2"
Universal Transverse Mercator:	Zone 11N
UTM X (Meters):	424581.63
UTM Y (Meters):	3750351.25

ELEVATION:

Elevation:	385.249 ft. above sea level

USGS TOPOGRAPHIC MAP ASSOCIATED WITH SUBJECT PROPERTY:

Subject Property Map: 33117-H7 Yorba Linda, CA
Most Recent Revision: 2018

MAP ID	SITE NAME	ADDRESS	DATABASE(S)	RELATIVE ELEVATION	DIRECTION / DISTANCE
A1	14612 ORANGE COUNTY ENVIRONME...	18231 IMPERIAL HWY	FRS		SP
A2	IMPERIAL GAS STATION	18231 IMPERIAL HWY	FID UST - CA, UST - CA		SP
A3	CITY OF YORBA LINDA/ULTRAMAR #77	18231 IMPERIAL	CALEPA SITES - CA, FRS, LUST REG 8 - CA		SP
A4	CITY OF YORBA LINDA	18231 IMPERIAL HWY	ECHO, FRS, HAZNET - CA, RCRA_NONGEN		SP
A5	ULTRAMAR STATION #77	18231 IMPERIAL	CALEPA SITES - CA, CIWQS - CA, FRS		SP
A6	ULTRAMAR STATION #77	18231 IMPERIAL HIGHWAY	CIWQS 2 - CA, RFR - CA		SP
A7	G & M OIL COMPANY	18231 IMPERIAL HWY	HAZNET - CA		SP
A8	IMPERIAL GASOLINE	18231 IMPERIAL HWY	HIST UST - CA		SP
A9	YORBA LINDA VETERINARY HOSPITAL	4872 OLINDA ST.	HAZNET - CA	Higher	ESE / 0.003 mi.
A10	THOMAS PATRICK HYDE	4862 OLINDA ST	HAZNET - CA	Higher	ESE / 0.004 mi.
A11	STATION PHOTO	18256 IMPERIAL HWY	HAZNET - CA	Higher	SSE / 0.013 mi.
A12	STATION PHOTO	18256 IMPERIAL HWY	ECHO, FRS, RCRA_SQG	Higher	SSE / 0.013 mi.
A13	Station Cleaners	18216 Imperial Hwy	CALEPA SITES - CA, DRYCLEANERS - CA, DRYC...	Higher	S / 0.014 mi.
A14	STATION CLEANERS	18216 IMPERIAL HWY	DRYCLEANERS_South Coast - CA, ECHO, FRS, ...	Higher	S / 0.014 mi.
A15	STA CLEANERS	18216 IMPERIAL HWY	DRYCLEANERS_South Coast - CA	Higher	S / 0.014 mi.
A16	FRIENDLY HILLS MEDICAL GROUP	18166 IMPERIAL HWY	HAZNET - CA	Lower	W / 0.014 mi.
A17	POLLY'S PIES	18132 IMPERIAL HWY	CALEPA SITES - CA	Lower	WNW / 0.015 mi.
B18	CHEVRON #9-7414	18121 IMPERIAL	CALEPA SITES - CA, ECHO, FRS, LUST REG 8 - CA	Lower	WNW / 0.051 mi.
B19	G & M OIL CO INC #55	18121 IMPERIAL HWY	ECHO, FRS, HAZNET - CA, RCRA_NONGEN	Lower	WNW / 0.051 mi.
B20	VILLAGE CHEVRON	18121 IMPERIAL HWY	HAZNET - CA	Lower	WNW / 0.051 mi.
B21	97414	18121 IMPERIAL HWY	HIST UST - CA	Lower	WNW / 0.051 mi.
22	MAIN STREET AND LEMON DRIVE IMP...	MAIN STREET BETWEEN IMPER...	CALEPA SITES - CA, CIWQS - CA, RFR - CA	Higher	ENE / 0.054 mi.
B23	VILLAGE CHEVRON	18121 IMPERIAL HWY	FID UST - CA, UST - CA	Lower	WNW / 0.057 mi.
B24	CHEVRON 97414	18121 IMPERIAL HWY	HAZNET - CA, RCRA_NONGEN	Lower	WNW / 0.057 mi.
B25	G&M OIL CO.	18121 IMPERIAL HWY	FRS, UST - CA	Lower	WNW / 0.057 mi.
B26	G&M OIL #55	18121 IMPERIAL HWY	HAZWASTE_ORANGE COUNTY - CA, UST_ORA...	Lower	WNW / 0.057 mi.
B27	G&M OIL CO.#55	18121 IMPERIAL HWY	CALEPA SITES - CA, FID UST - CA, UST - CA	Lower	WNW / 0.057 mi.
B28	G&M CHEVRON #55 - PEARSON FUELS	18121 IMPERIAL HWY	ALT FUELING	Lower	WNW / 0.057 mi.
C29	MIMI'S CAFE	18342 IMPERIAL HWY	CALEPA SITES - CA	Lower	SE / 0.072 mi.
C30	CITY OF YORBA LINDA	MAIN STREET & IMPERIAL HI...	ECHO, RCRA_NONGEN, RCRA_TSDF	Lower	SE / 0.084 mi.
31	CFG INVESTMENTS, INC.	18221 MANDARIN LN APT C	HAZNET - CA	Higher	NNW / 0.091 mi.
C32	UNOCAL #5930	18351 IMPERIAL HWY	FID UST - CA, UST - CA	Lower	SE / 0.097 mi.
C33	YORBA LINDA UNION SERVICE STA	18351 IMPERIAL HWY	ECHO, FRS, RCRA_SQG	Lower	SE / 0.097 mi.
C34	TOSCO - 76 #5930	18351 IMPERIAL	CALEPA SITES - CA, FRS, LUST REG 8 - CA	Lower	SE / 0.106 mi.
C35	UNOCAL SERVICE STATION #5930	18351 IMPERIAL HWY	HAZNET - CA	Lower	SE / 0.106 mi.
C36	UNION OIL SERVICE STATION 593	18351 IMPERIAL HIGHWAY	HIST UST - CA	Lower	SE / 0.106 mi.
C37	1X UNOCAL	18351 IMPERIAL HWY	HIST HAZNET - CA	Lower	SE / 0.106 mi.
D38	BELL LINE CLEANERS	18107 IMPERIAL HWY	HAZNET - CA	Lower	WNW / 0.107 mi.

MAP ID	SITE NAME	ADDRESS	DATABASE(S)	RELATIVE ELEVATION	DIRECTION / DISTANCE
D39	BEE-LINE CLEANERS	18107 IMPERIAL HWY	DRYCLEANERS_South Coast - CA	Lower	WNW / 0.107 mi.
D40	BOULEVARD CLEANERS	18107 IMPERIAL	DRYCLEANERS_South Coast - CA	Lower	WNW / 0.107 mi.
D41	BEE LINE CLEANERS	18107 IMPERIAL HWY	HIST HAZNET - CA	Lower	WNW / 0.107 mi.
D42	BEE LINE CLEANERS	18107 IMPERIAL HWY	ECHO, FRS, RCRA_SQG	Lower	WNW / 0.107 mi.
E43	KNOTTMAN FAMILY TRUST	18171 MANDARIN LN APT B	HAZNET - CA	Higher	NW / 0.109 mi.
E44	ROSE MARY CRAVOTTA	18171 MANDARIN LN	HAZNET - CA	Higher	NW / 0.109 mi.
F45	CITY OF YORBA LINDA	4852 SCHOOL ST	HAZNET - CA	Lower	E / 0.113 mi.
F46	EARL'S GARAGE	4891 ARROYO ST	HAZNET - CA	Lower	ESE / 0.113 mi.
G47	CITY OF YORBA LINDA	4832 SCHOOL ST	HAZNET - CA	Higher	E / 0.113 mi.
G48	MIKE SHULTZ	4832 SCHOOL ST	HAZNET - CA	Higher	E / 0.113 mi.
G49	MIKE SHULTZ	4832 SCHOOL ST	HAZNET - CA	Higher	E / 0.113 mi.
F50	CITY OF YORBA LINDA	4911 SCHOOL ST	HAZNET - CA	Lower	ESE / 0.114 mi.
F51	YORBA LINDA PS	18423 ARROYO STREET	ALT FUELING	Lower	ESE / 0.116 mi.
F52	YORBA LINDA PS	18432 ARROYO STREET	ALT FUELING	Lower	ESE / 0.117 mi.
D53	BUSY BEE CLEANERS	18105 IMPERIAL HWY	DRYCLEANERS_South Coast - CA	Lower	WNW / 0.118 mi.
H54	STATION 10	18402 E. LEMON STREET	HIST UST - CA	Higher	ENE / 0.120 mi.
I55	CHIEF CLEANERS, JIVAN & CO, LLC, DBA	18220 YORBA LINDA BLVD #3...	DRYCLEANERS - CA, DRYCLEANERS_South Coa...	Lower	S / 0.127 mi.
I56	CHIEF CLEANERS	18220 YORBA LINDA BL	HAZNET - CA	Lower	S / 0.127 mi.
I57	CHIEF CLEANERS	18220 YORBA LINDA BLVD	HAZNET - CA	Lower	S / 0.127 mi.
I58	CHIEF CLEANERS	18220 YORBA LINDA BLVD #3...	DRYCLEANERS_South Coast - CA	Lower	S / 0.127 mi.
I59	CHIEF CLEANERS	18220 YORBA LINDA BLVD ST...	ECHO, FRS, RCRA_SQG	Lower	S / 0.127 mi.
C60	1X CITY OF YORBA LINDA/ADMIN	18371 YORBA LINDA BLVD	HAZNET - CA	Lower	SE / 0.132 mi.
H61	ORANGE COUNTY FIRE STATION #10	18422 LEMON DR	FID UST - CA, UST - CA	Higher	E / 0.135 mi.
H62	FIRE STATION #10/CITY OF YORBA LINDA	18422 E LEMON DRIVE	HAZNET - CA	Higher	E / 0.135 mi.
F63	YORBA LINDA RADIATOR SERVICE	4926 ARROYO ST	HAZNET - CA	Lower	ESE / 0.137 mi.
H64	ORANGE COUNTY FIRE STATION #10	18402 LEMON	CALEPA SITES - CA, FRS, LUST REG 8 - CA	Higher	E / 0.138 mi.
H65	1X GOVERNMENT FACILITIES OPS FS#10	18402 EAST LEMON STREET	HAZNET - CA	Higher	E / 0.138 mi.
C66	ZELMAN DEVELOPMENT	YORBA LINDA AND IMPERIAL ...	HAZNET - CA	Lower	SE / 0.146 mi.
J67	ARBOR VILLAS APARTMENTS	4661 PLUMOSA DR	HAZNET - CA	Higher	N / 0.146 mi.
J68	SOUTHERN CA HOUSING DEVELOPME...	4661 PLUMOSA DR.	ECHO, RCRA_NONGEN, RCRA_TSDF	Higher	N / 0.146 mi.
69	PACKING HOUSE YORBA LINDA LLC	18200 YORBA LINDA BOULEVA...	HAZNET - CA	Lower	SSW / 0.148 mi.
70	BILL ANDERSON	18431 RIO DE PLATA DR	HAZNET - CA	Higher	ENE / 0.159 mi.
F71	YORBA LINDA DISPOSAL INC	4881 VALENCIA	HIST UST - CA	Lower	E / 0.162 mi.
F72	YORBA LINDA TOWN CENTER	NEC IMPERIAL HWY & YORBA...	CALEPA SITES - CA, CIWQS - CA, NPDES - CA, ...	Higher	ESE / 0.162 mi.
F73	YORBA LINDA DISPOSAL	4881 VALENCIA	CALEPA SITES - CA, FRS, LUST REG 8 - CA	Higher	ESE / 0.164 mi.
F74	YORBA LINDA DISPOSAL	4881 VALENCIA AVE	FID UST - CA, UST - CA	Higher	ESE / 0.164 mi.
H75	CITY OF YORBA LINDA	4802 VALENCIA DR	HAZNET - CA	Higher	E / 0.164 mi.
K76	#130 CAFE RIO YORBA LINDA	18415 YORBA LINDA BLVD	CALEPA SITES - CA	Lower	SE / 0.165 mi.

MAP ID	SITE NAME	ADDRESS	DATABASE(S)	RELATIVE ELEVATION	DIRECTION / DISTANCE
F77	CITY OF YORBA LINDA	4882 VALENCIA AVE	HAZNET - CA	Lower	E / 0.165 mi.
L78	H & H PACKING	18040 LEMON DR	FID UST - CA, UST - CA	Lower	W / 0.171 mi.
L79	OLSON COMPANY	18040 LEMON DR	HAZNET - CA	Lower	W / 0.171 mi.
K80	EL POLLO LOCO #5620	18402 YORBA LINDA BLVD	CALEPA SITES - CA, FRS	Higher	SE / 0.182 mi.
K81	YORBA LINDA DENTAL GROUP	18432 YORBA LINDA BLVD ST...	ECHO, FRS, RCRA_NONGEN	Higher	SE / 0.184 mi.
K82	IMPERIAL HIGHWAY IMPROVEMENT	N/R	CALEPA SITES - CA	Higher	ESE / 0.194 mi.
L83	AT&T CALIFORNIA - CBR45	4505 EISENHOWER CT	CALEPA SITES - CA	Lower	W / 0.195 mi.
K84	BARKLEYS CLEANERS	18452 YORBA LINDA BLVD	DRYCLEANERS_South Coast - CA	Higher	SE / 0.195 mi.
M85	CVS PHARMACY #9492	18080 IMPERIAL HWY	CALEPA SITES - CA, HAZWASTE_ORANGE COU...	Lower	WNW / 0.195 mi.
M86	CVS PHARMACY # 9492	18080 IMPERIAL HWY	HAZNET - CA	Lower	WNW / 0.195 mi.
M87	CVS PHARMACY # 9492	18080 IMPERIAL HWY	HAZNET - CA	Lower	WNW / 0.195 mi.
M88	SAV-ON #9492	18080 IMPERIAL HWY	HAZNET - CA	Lower	WNW / 0.195 mi.
M89	CVS PHARMACY # 9492	18080 IMPERIAL HWY	ECHO, FRS, HAZNET - CA	Lower	WNW / 0.195 mi.
M90	CVS PHARMACY # 9492	18080 IMPERIAL HIGHWAY	BRS, MANIFEST - IN, RCRA_LQG	Lower	WNW / 0.195 mi.
K91	B H MGT	18452 YORBA LINDA BLVD	HAZNET - CA	Higher	SE / 0.195 mi.
K92	TIP TOP CLEANERS	18452 YORBA LINDA BLVD ST...	DRYCLEANERS_South Coast - CA, HAZWASTE_...	Higher	SE / 0.195 mi.
N93	KAY JACOBSON	18212 AVOLINDA DR	HAZNET - CA	Higher	N / 0.199 mi.
O94	RICK MIRANDA	18272 AVOLINDA DR	HAZNET - CA	Higher	N / 0.204 mi.
P95	CITY OF YORBA LINDA	4861 LAKEVIEW AVE.	HAZNET - CA	Higher	E / 0.204 mi.
P96	ZELMAN YORBA LINDA LLC	4871 LAKEVIEW AVE	HAZNET - CA	Higher	E / 0.204 mi.
P97	CITY OF YORBA LINDA	4881 LAKEVIEW AVE	HAZNET - CA	Higher	E / 0.205 mi.
H98	YORBA LINDA LIBRARY & ARTS CENTER	4802 LAKEVIEW AVE	CALEPA SITES - CA, CIWQS - CA, NPDES - CA, ...	Higher	E / 0.207 mi.
H99	SUNRISE AT YORBA LINDA	4792 LAKEVIEW AVE	ECHO, FRS, HAZNET - CA, RCRA_NONGEN	Higher	E / 0.207 mi.
O100	LEE EAKIN	18322 AVOLINDA DR	HAZNET - CA	Higher	NNE / 0.207 mi.
K101	COMMERCIAL PROPERTY	18441 YORBA LINDA BLVD	FID UST - CA, UST - CA	Higher	ESE / 0.209 mi.
L102	MIKE SCHULTZ IMPORT SERVICE	4832 EUREKA AVE	FID UST - CA, UST - CA	Lower	W / 0.215 mi.
L103	SCHULTZ IMPORT SERVICE	4832 EUREKA	CALEPA SITES - CA, FRS, LUST REG 8 - CA	Lower	W / 0.215 mi.
L104	MIKE SCHULTZ IMPORT SERVICE	4832 EUREKA AVE #A	HAZNET - CA	Lower	W / 0.215 mi.
L105	YORBA LINDA EQUIPMENT RENTAL	4791 EUREKA AVE	CALEPA SITES - CA, FID UST - CA, HAZWASTE_...	Lower	W / 0.217 mi.
L106	YORBA LINDA EQUIPMENT RENTALS	4791 EUREKA AVE	CALEPA SITES - CA, FRS, LUST REG 8 - CA	Lower	W / 0.217 mi.
L107	YORBA LINDA EQUIPMENT RENTAL I	4791 EUREKA	HAZNET - CA	Lower	W / 0.217 mi.
Q108	RICHARD NIXON LIBRARY & BIRTHPLA...	18001 YORBA LINDA BLVD	HAZNET - CA	Lower	SW / 0.218 mi.
Q109	RICHARD NIXON LIBRARY & BIRTHPLA...	18001 YORBA LINDA BLVD	HAZNET - CA	Lower	SW / 0.218 mi.
Q110	RICHARD NIXON LIBRARY & BIRTHPLA...	18001 YORBA LINDA BLVD	HAZNET - CA	Lower	SW / 0.218 mi.
L111	YORBA LINDA POST OFFICE	4770 EUREKA AVE	HAZNET - CA	Lower	WNW / 0.219 mi.
L112	U.S. POSTAL SERVICE	4770 EUREKA AVE	HAZNET - CA	Lower	WNW / 0.219 mi.
Q113	JOHN THOMAS GRADING CONTRACTOR	18011 YORBA LINDA BLVD	FID UST - CA, UST - CA	Lower	SW / 0.219 mi.
Q114	CITY OF YORBA LINDA	18011 YORBA LINDA	CALEPA SITES - CA, FRS, LUST REG 8 - CA	Lower	SW / 0.219 mi.

MAP ID	SITE NAME	ADDRESS	DATABASE(S)	RELATIVE ELEVATION	DIRECTION / DISTANCE
Q115	1X CITY OF YORBA LINDA	18011 YORBA LINDA BLVD.	HIST HAZNET - CA	Lower	SW / 0.219 mi.
L116	YORBA LINDA, CITY OF	4751 EUREKA	ECHO, FRS, HAZNET - CA, RCRA_NONGEN	Lower	WNW / 0.222 mi.
L117	CITY OF YORBA LINDA MAINT YARD	4751 EUREKA AVE	FID UST - CA, UST - CA, UST_Orange County - CA	Lower	WNW / 0.222 mi.
L118	YORBA LINDA CITY YARD	4751 EUREKA AVE	CALEPA SITES - CA, FID UST - CA, FRS, UST - CA	Lower	WNW / 0.222 mi.
L119	CITY OF YORBA LINDA LVTOP.	4751 EUREKA AVENUE	CALEPA SITES - CA, SWF/LF - CA	Lower	WNW / 0.222 mi.
K120	COMMERCIAL PROPERTY	4961 LAKEVIEW AVE	FID UST - CA, UST - CA	Higher	ESE / 0.223 mi.
K121	1X CITY OF YORBA LINDA	4961 LAKEVIEW AVENUE	HAZNET - CA	Higher	ESE / 0.223 mi.
R122	ANDY MONTGOMERY	4662 VALENCIA AVE	HAZNET - CA	Higher	NE / 0.225 mi.
Q123	COVINGTON GROUP LLC	18112 YORBA LINDA BLVD.	HAZNET - CA	Lower	SW / 0.226 mi.
L124	YORBA LINDA MAINTENANCE YARD	4751 EUREKA AVE	CALEPA SITES - CA, LUST REG 8 - CA	Lower	WNW / 0.227 mi.
R125	EARLENE BELL	4642 VALENCIA AVE.	HAZNET - CA	Higher	NE / 0.229 mi.
N126	DONALD STEINSTON	4571 LOGANLINDA DR	HAZNET - CA	Higher	NNW / 0.232 mi.
127	PARKER, HOWARD	5106 LAKEVIEW AVE	HAZNET - CA	Higher	SE / 0.248 mi.
S128	SHELL #18503	18503 YORBA LINDA	CALEPA SITES - CA, FRS, LUST REG 8 - CA	Higher	ESE / 0.254 mi.
S129	SHELL OIL	18503 YORBA LINDA	CALEPA SITES - CA, FRS, LUST REG 8 - CA	Higher	ESE / 0.260 mi.
S130	SHELL SERVICE STATION	18503 YORBA LINDA BLVD	ARCHIVED RCRA TSDF, HAZNET - CA	Higher	ESE / 0.260 mi.
S131	FIRESTONE COMPL AUTO CARE #24899	18500 YORBA LINDA BLVD	HAZWASTE_ORANGE COUNTY - CA	Higher	ESE / 0.266 mi.
S132	FIRESTONE STORE #024899	18500 YORBA LINDA BLVD	SWRCY - CA	Higher	ESE / 0.266 mi.
S133	TIP TOP CLEANERS	18513 YORBA LINDA BLVD	CALEPA SITES - CA, DRYCLEANERS_South Coa...	Higher	ESE / 0.274 mi.
S134	Lakeview Cleaners	18502 Yorba Linda Blvd	CALEPA SITES - CA, DRYCLEANERS - CA, HAZW...	Higher	ESE / 0.279 mi.
S135	AUTOZONE #5545	18528 YORBA LINDA BLVD	CALEPA SITES - CA, ECHO, FRS, SWRCY - CA	Higher	ESE / 0.300 mi.
S136	STATER BROS #60	18527 YORBA LINDA BLVD	HAZWASTE_ORANGE COUNTY - CA	Higher	ESE / 0.312 mi.
137	MABEL PAINE ELEMENTARY SCHOOL	4444 PLUMOSA AVENUE	ENVIROSTOR - CA, NFA - CA, SCH - CA	Higher	N / 0.313 mi.
S138	Lido Cleaners	18535 Yorba Linda Blvd	CALEPA SITES - CA, DRYCLEANERS - CA, HAZW...	Higher	ESE / 0.320 mi.
139	MIKE AND NICK AUTO DISMANTLING	4845 REDFIELD	DOCKET, ECHO, FRS, ICIS, PCS ENF	Lower	WSW / 0.329 mi.
S140	LAKEVIEW SHOPPING CENTER/LIDO C...	18545 YORBA LINDA BOULEVA...	ENVIROSTOR - CA	Higher	ESE / 0.332 mi.
141	CHRIS & LORI SANFORD	18652 EVERGREEN AVE	ECHO, RCRA_NONGEN, RCRA_TSDF	Higher	E / 0.369 mi.
142	BEAMER RESIDENCE	4471 LAKEVIEW	CALEPA SITES - CA, FRS, LUST REG 8 - CA	Higher	NE / 0.381 mi.
143	COSMOPROF SUPPLY	18655 YORBA LINDA BLVD	CALEPA SITES - CA, HAZWASTE_ORANGE COU...	Higher	ESE / 0.387 mi.
144	ANDY VON SCHAIK	5283 LAKEVIEW AVE	ECHO, RCRA_NONGEN, RCRA_TSDF	Lower	SSE / 0.388 mi.
T145	COMPASS COLLECTION III	4352 LAKEVIEW AVENUE	ENVIROSTOR - CA	Higher	NNE / 0.484 mi.
T146	WHITNEY OIL FIELD PROPERTY	4298 LAKEVIEW AVENUE	ENVIROSTOR - CA	Higher	NNE / 0.524 mi.
T147	HAHN OIL FIELD PROPERTY	4296 LAKEVIEW AVENUE	ENVIROSTOR - CA	Higher	NNE / 0.525 mi.
U148	CIRCLE K STORE #2211254	17591 YORBA LINDA BLVD	HAZNET - CA, HAZWASTE_ORANGE COUNTY -...	Lower	WSW / 0.636 mi.
U149	YORBA LINDA CIRCLE K SERVICE	17591 YORBA LINDA BLVD	HAZWASTE_ORANGE COUNTY - CA	Lower	WSW / 0.636 mi.
V150	ORCHARD SUPPLY HARDWARE #731	17506 YORBA LINDA BLVD	FRS, HAZWASTE_ORANGE COUNTY - CA	Lower	WSW / 0.697 mi.
V151	VALVOLINE INSTANT OIL CHANGE GN...	17511 YORBA LINDA BLVD	AST_Orange County - CA, HAZWASTE_ORANG...	Lower	W / 0.709 mi.
V152	Yorba Cleaners	17478 Yorba Linda Blvd	CALEPA SITES - CA, DRYCLEANERS - CA, DRYC...	Lower	W / 0.725 mi.

MAP ID	SITE NAME	ADDRESS	DATABASE(S)	RELATIVE ELEVATION	DIRECTION / DISTANCE
V153	G&M OIL STN # 85	17499 YORBA LINDA BLVD	HAZWASTE_ORANGE COUNTY - CA, UST_ORA...	Lower	W / 0.754 mi.
154	SHEA HOMES	5802 AND 5842 LAKEVIEW AV...	ENVIROSTOR - CA, NFA - CA, VCP - CA	Lower	S / 0.963 mi.
155	KELLYS DRY CLEANERS	17401 BASTANCHURY RD ST...	CALEPA SITES - CA, HAZWASTE_ORANGE COU...	Lower	WNW / 0.980 mi.
W156	BLACK GOLD GOLF CLUB / MAINTENANCE	17683 LAKEVIEW AV	CALEPA SITES - CA, HAZWASTE_ORANGE COU...	Higher	NNW / 0.987 mi.
157	PAGE #1 OIL FIELD PROPERTY	17550 BUENA VISTA AVENUE	ENVIROSTOR - CA	Lower	SW / 0.990 mi.
W158	VISTA DEL VERDE II LP	600FT NORTH OF LAKEVIEW A...	ECHO, FRS, ICIS, INACTIVE PCS	Higher	NNW / 1.000 mi.

SUBJECT PROPERTY SEARCH RESULTS:

The subject property was identified in the following records. For more information on this property, see Map Findings section on page 31.

SITE	DATABASE(S)	EPA ID
14612 ORANGE COUNTY ENVIRONMENTAL HEALTH 18231 IMPERIAL HWY YORBA LINDA, CA 92886	FRS	N/R
IMPERIAL GAS STATION 18231 IMPERIAL HWY YORBA LINDA, CA 92886	FID UST - CA, UST - CA	N/R
CITY OF YORBA LINDA/ULTRAMAR #77 18231 IMPERIAL YORBA LINDA, CA 92886	CALEPA SITES - CA, FRS, LUST REG 8 - CA	N/R
LUST REG 8 - CA - ID: T0605902317	Status: Open - Verification Monitoring	Date: 07/08/2019
CITY OF YORBA LINDA 18231 IMPERIAL HWY YORBA LINDA, CA 92886	ECHO, FRS, HAZNET - CA, RCRA_NONGEN	CAL000280076
RCRA_NONGEN - ID: CAL000280076	Status: No Violation/Inspections	Date: N/A
ULTRAMAR STATION #77 18231 IMPERIAL YORBA LINDA, CA 92886	CALEPA SITES - CA, CIWQS - CA, FRS	N/R
ULTRAMAR STATION #77 18231 IMPERIAL HIGHWAY YORBA LINDA, CA 92886	CIWQS 2 - CA, RFR - CA	N/R
CIWQS 2 - CA - ID: Facility ID 805485 - ID: WDID 8 303627001	Status: N/A Status: Active	Date: N/A Date: 02/10/2016
G & M OIL COMPANY 18231 IMPERIAL HWY YORBA LINDA, CA 92686	HAZNET - CA	CAL000172138
IMPERIAL GASOLINE 18231 IMPERIAL HWY YORBA LINDA, CA 92686	HIST UST - CA	N/R

SEARCH RESULTS:

FEDERAL RCRA NON-CORRACTS TSD FACILITIES LIST

ARCHIVED RCRA TSDF: Resource Conservation and Recovery Act hazardous waste transportation storage disposal and treatment facilities **1 SITE FOUND WITHIN .5 MILE**

EQUAL/HIGHER ELEVATION

MAP ID	SITE NAME	SITE ADDRESS	DIRECTION/DISTANCE	PAGE
S130	*SHELL SERVICE STATION*	*18503 YORBA LINDA BLVD*	*ESE / 0.260 mi.*	*249*
	- ID: CAR000110130	Status: Not a generator, verified	Date: 03/04/2003	

FEDERAL RCRA NON-CORRACTS TSD FACILITIES LIST *(cont.)*

RCRA_TSDF: Resource Conservation and Recovery Act hazardous waste transportation storage disposal and treatment facilities **4 SITES FOUND WITHIN .5 MILE**

EQUAL/HIGHER ELEVATION

MAP ID	SITE NAME	SITE ADDRESS	DIRECTION/DISTANCE	PAGE
J68	*SOUTHERN CA HOUSING DEVELOPMENT CORP*	*4661 PLUMOSA DR.*	*N / 0.146 mi.*	*146*
	- ID: CAC003014528	Status: No Violation/Inspections	Date: N/A	
141	*CHRIS & LORI SANFORD*	*18652 EVERGREEN AVE*	*E / 0.369 mi.*	*270*
	- ID: CAC003008154	Status: No Violation/Inspections	Date: N/A	

LOWER ELEVATION

MAP ID	SITE NAME	SITE ADDRESS	DIRECTION/DISTANCE	PAGE
C30	*CITY OF YORBA LINDA*	*MAIN STREET & IMPERIAL HIGHWAY*	*SE / 0.084 mi.*	*94*
	- ID: CAC003008512	Status: No Violation/Inspections	Date: N/A	
144	*ANDY VON SCHAIK*	*5283 LAKEVIEW AVE*	*SSE / 0.388 mi.*	*279*
	- ID: CAC003011664	Status: No Violation/Inspections	Date: N/A	

FEDERAL RCRA GENERATORS LIST

RCRA_LQG: Resource Conservation and Recovery Act listing of licensed large quantity generators **1 SITE FOUND WITHIN .25 MILE**

LOWER ELEVATION

MAP ID	SITE NAME	SITE ADDRESS	DIRECTION/DISTANCE	PAGE
M90	*CVS PHARMACY # 9492*	*18080 IMPERIAL HIGHWAY*	*WNW / 0.195 mi.*	*181*
	- ID: CAR000235770	Status: No Violation/Inspections	Date: N/A	

RCRA_NONGEN: Resource Conservation and Recovery Act listing of licensed non-generators **9 SITES FOUND WITHIN .25 MILE**

EQUAL/HIGHER ELEVATION

MAP ID	SITE NAME	SITE ADDRESS	DIRECTION/DISTANCE	PAGE
A14	*STATION CLEANERS*	*18216 IMPERIAL HWY*	*S / 0.014 mi.*	*59*
	- ID: CAL000022867	Status: No Violation/Inspections	Date: N/A	
J68	*SOUTHERN CA HOUSING DEVELOPMENT CORP*	*4661 PLUMOSA DR.*	*N / 0.146 mi.*	*146*
	- ID: CAC003014528	Status: No Violation/Inspections	Date: N/A	
K81	*YORBA LINDA DENTAL GROUP*	*18432 YORBA LINDA BLVD STE D*	*SE / 0.184 mi.*	*163*
	- ID: CAL000288930	Status: No Violation/Inspections	Date: N/A	
H99	*SUNRISE AT YORBA LINDA*	*4792 LAKEVIEW AVE*	*E / 0.207 mi.*	*204*
	- ID: CAL000416207	Status: No Violation/Inspections	Date: N/A	

LOWER ELEVATION

MAP ID	SITE NAME	SITE ADDRESS	DIRECTION/DISTANCE	PAGE
B19	*G & M OIL CO INC #55*	*18121 IMPERIAL HWY*	*WNW / 0.051 mi.*	*80*
	- ID: CAL000139316	Status: No Violation/Inspections	Date: N/A	
B24	*CHEVRON 97414*	*18121 IMPERIAL HWY*	*WNW / 0.057 mi.*	*88*
	- ID: CAL000152661	Status: No Violation/Inspections	Date: N/A	

FEDERAL RCRA GENERATORS LIST *(cont.)*

RCRA_NONGEN: Resource Conservation and Recovery Act listing of licensed non-generators **9 SITES FOUND WITHIN .25 MILE**

LOWER ELEVATION *(cont.)*

MAP ID	SITE NAME	SITE ADDRESS	DIRECTION/DISTANCE	PAGE
C30	*CITY OF YORBA LINDA*	*MAIN STREET & IMPERIAL HIGHWAY*	*SE / 0.084 mi.*	*94*
	- ID: CAC003008512	Status: No Violation/Inspections	Date: N/A	
L116	*YORBA LINDA, CITY OF*	*4751 EUREKA*	*WNW / 0.222 mi.*	*226*
	- ID: CAD981382526	Status: No Violation/Inspections	Date: N/A	

RCRA_SQG: Resource Conservation and Recovery Act listing of licensed small quantity generators **4 SITES FOUND WITHIN .25 MILE**

EQUAL/HIGHER ELEVATION

MAP ID	SITE NAME	SITE ADDRESS	DIRECTION/DISTANCE	PAGE
A12	*STATION PHOTO*	*18256 IMPERIAL HWY*	*SSE / 0.013 mi.*	*51*
	- ID: CAD981968662	Status: No Violation/Inspections	Date: N/A	

LOWER ELEVATION

MAP ID	SITE NAME	SITE ADDRESS	DIRECTION/DISTANCE	PAGE
C33	*YORBA LINDA UNION SERVICE STA*	*18351 IMPERIAL HWY*	*SE / 0.097 mi.*	*102*
	- ID: CAD982473514	Status: No Violation/Inspections	Date: N/A	
D42	*BEE LINE CLEANERS*	*18107 IMPERIAL HWY*	*WNW / 0.107 mi.*	*114*
	- ID: CA0000492587	Status: No Violation/Inspections	Date: N/A	
I59	*CHIEF CLEANERS*	*18220 YORBA LINDA BLVD STE 302*	*S / 0.127 mi.*	*135*
	- ID: CAD983606492	Status: No Violation/Inspections	Date: N/A	

STATE AND TRIBAL REGISTERED STORAGE TANK LISTS

FID UST - CA: The State Water Resource Control Board's Facility Inventory Database underground storage tank locations listing **14 SITES FOUND WITHIN .25 MILE**

EQUAL/HIGHER ELEVATION

MAP ID	SITE NAME	SITE ADDRESS	DIRECTION/DISTANCE	PAGE
H61	*ORANGE COUNTY FIRE STATION #10*	*18422 LEMON DR*	*E / 0.135 mi.*	*139*
F74	*YORBA LINDA DISPOSAL*	*4881 VALENCIA AVE*	*ESE / 0.164 mi.*	*158*
K101	*COMMERCIAL PROPERTY*	*18441 YORBA LINDA BLVD*	*ESE / 0.209 mi.*	*209*
K120	*COMMERCIAL PROPERTY*	*4961 LAKEVIEW AVE*	*ESE / 0.223 mi.*	*235*

LOWER ELEVATION

MAP ID	SITE NAME	SITE ADDRESS	DIRECTION/DISTANCE	PAGE
B23	*VILLAGE CHEVRON*	*18121 IMPERIAL HWY*	*WNW / 0.057 mi.*	*87*
B27	*G&M OIL CO.#55*	*18121 IMPERIAL HWY*	*WNW / 0.057 mi.*	*91*
C32	*UNOCAL #5930*	*18351 IMPERIAL HWY*	*SE / 0.097 mi.*	*101*
L78	*H & H PACKING*	*18040 LEMON DR*	*W / 0.171 mi.*	*160*
L102	*MIKE SCHULTZ IMPORT SERVICE*	*4832 EUREKA AVE*	*W / 0.215 mi.*	*210*
L105	*YORBA LINDA EQUIPMENT RENTAL*	*4791 EUREKA AVE*	*W / 0.217 mi.*	*214*
Q113	*JOHN THOMAS GRADING CONTRACTOR*	*18011 YORBA LINDA BLVD*	*SW / 0.219 mi.*	*222*
L117	*CITY OF YORBA LINDA MAINT YARD*	*4751 EUREKA AVE*	*WNW / 0.222 mi.*	*230*

STATE AND TRIBAL REGISTERED STORAGE TANK LISTS *(cont.)*

FID UST - CA: The State Water Resource Control Board's Facility Inventory Database underground storage tank locations listing **14 SITES FOUND WITHIN .25 MILE**

LOWER ELEVATION *(cont.)*

MAP ID	SITE NAME	SITE ADDRESS	DIRECTION/DISTANCE	PAGE
L118	*YORBA LINDA CITY YARD*	*4751 EUREKA AVE*	*WNW / 0.222 mi.*	*231*

HIST UST - CA: Historical UST listing **5 SITES FOUND WITHIN .25 MILE**

EQUAL/HIGHER ELEVATION

MAP ID	SITE NAME	SITE ADDRESS	DIRECTION/DISTANCE	PAGE
H54	STATION 10	18402 E. LEMON STREET	ENE / 0.120 mi.	*127*

LOWER ELEVATION

MAP ID	SITE NAME	SITE ADDRESS	DIRECTION/DISTANCE	PAGE
B21	97414	18121 IMPERIAL HWY	WNW / 0.051 mi.	*85*
C36	UNION OIL SERVICE STATION 593	18351 IMPERIAL HIGHWAY	SE / 0.106 mi.	*111*
F71	YORBA LINDA DISPOSAL INC	4881 VALENCIA	E / 0.162 mi.	*153*

UST - CA: Listing of active underground storage tank facilities **15 SITES FOUND WITHIN .25 MILE**

EQUAL/HIGHER ELEVATION

MAP ID	SITE NAME	SITE ADDRESS	DIRECTION/DISTANCE	PAGE
H61	*ORANGE COUNTY FIRE STATION #10*	*18422 LEMON DR*	*E / 0.135 mi.*	*139*
F74	*YORBA LINDA DISPOSAL*	*4881 VALENCIA AVE*	*ESE / 0.164 mi.*	*158*
K101	*COMMERCIAL PROPERTY*	*18441 YORBA LINDA BLVD*	*ESE / 0.209 mi.*	*209*
K120	*COMMERCIAL PROPERTY*	*4961 LAKEVIEW AVE*	*ESE / 0.223 mi.*	*235*

LOWER ELEVATION

MAP ID	SITE NAME	SITE ADDRESS	DIRECTION/DISTANCE	PAGE
B23	*VILLAGE CHEVRON*	*18121 IMPERIAL HWY*	*WNW / 0.057 mi.*	*87*
B25	*G&M OIL CO.*	*18121 IMPERIAL HWY*	*WNW / 0.057 mi.*	*90*
B27	*G&M OIL CO.#55*	*18121 IMPERIAL HWY*	*WNW / 0.057 mi.*	*91*
C32	*UNOCAL #5930*	*18351 IMPERIAL HWY*	*SE / 0.097 mi.*	*101*
L78	*H & H PACKING*	*18040 LEMON DR*	*W / 0.171 mi.*	*160*
L102	*MIKE SCHULTZ IMPORT SERVICE*	*4832 EUREKA AVE*	*W / 0.215 mi.*	*210*
L105	*YORBA LINDA EQUIPMENT RENTAL*	*4791 EUREKA AVE*	*W / 0.217 mi.*	*214*
Q113	*JOHN THOMAS GRADING CONTRACTOR*	*18011 YORBA LINDA BLVD*	*SW / 0.219 mi.*	*222*
L117	*CITY OF YORBA LINDA MAINT YARD*	*4751 EUREKA AVE*	*WNW / 0.222 mi.*	*230*
L118	*YORBA LINDA CITY YARD*	*4751 EUREKA AVE*	*WNW / 0.222 mi.*	*231*

UST_ORANGE COUNTY - CA: Orange county underground storage tanks **2 SITES FOUND WITHIN .25 MILE**

LOWER ELEVATION

MAP ID	SITE NAME	SITE ADDRESS	DIRECTION/DISTANCE	PAGE
B26	*G&M OIL #55*	*18121 IMPERIAL HWY*	*WNW / 0.057 mi.*	*90*
L117	*CITY OF YORBA LINDA MAINT YARD*	*4751 EUREKA AVE*	*WNW / 0.222 mi.*	*230*

STATE- AND TRIBAL - EQUIVALENT CERCLIS

ENVIROSTOR - CA: Department of Toxic Substances Controls **7 SITES FOUND WITHIN 1 MILE**

EQUAL/HIGHER ELEVATION

MAP ID	SITE NAME	SITE ADDRESS	DIRECTION/DISTANCE	PAGE
137	*MABEL PAINE ELEMENTARY SCHOOL*	*4444 PLUMOSA AVENUE*	*N / 0.313 mi.*	*260*
	- ID: 30010013	Status: No Further Action	Date: Cleanup Date 06/28/2002	
S140	LAKEVIEW SHOPPING CENTER/LIDO CLEANERS	18545 YORBA LINDA BOULEVARD	ESE / 0.332 mi.	*268*
	- ID: 30720017	Status: Refer: 1248 Local Agency	Date: Cleanup Date 08/02/2001	
T145	COMPASS COLLECTION III	4352 LAKEVIEW AVENUE	NNE / 0.484 mi.	*285*
	- ID: 30990007	Status: Refer: 1248 Local Agency	Date: Cleanup Date 09/15/2000	
T146	WHITNEY OIL FIELD PROPERTY	4298 LAKEVIEW AVENUE	NNE / 0.524 mi.	*287*
	- ID: 30130185	Status: Refer: 1248 Local Agency	Date: Cleanup Date 08/02/2001	
T147	HAHN OIL FIELD PROPERTY	4296 LAKEVIEW AVENUE	NNE / 0.525 mi.	*288*
	- ID: 30130184	Status: Refer: 1248 Local Agency	Date: Cleanup Date 08/02/2001	

LOWER ELEVATION

MAP ID	SITE NAME	SITE ADDRESS	DIRECTION/DISTANCE	PAGE
154	*SHEA HOMES*	*5802 AND 5842 LAKEVIEW AVENUE*	*S / 0.963 mi.*	*299*
	- ID: 60002531	Status: No Further Action	Date: Cleanup Date 04/30/2019	
157	PAGE #1 OIL FIELD PROPERTY	17550 BUENA VISTA AVENUE	SW / 0.990 mi.	*306*
	- ID: 30000007	Status: Refer: 1248 Local Agency	Date: Cleanup Date 06/04/2004	

STATE AND TRIBAL LANDFILL AND/OR SOLID WASTE DISPOSAL SITE LISTS

SWF/LF - CA: Solid Waste Information System's facility listing of solid waste facilities and landfills **1 SITE FOUND WITHIN .5 MILE**

LOWER ELEVATION

MAP ID	SITE NAME	SITE ADDRESS	DIRECTION/DISTANCE	PAGE
L119	*CITY OF YORBA LINDA LVTOP.*	*4751 EUREKA AVENUE*	*WNW / 0.222 mi.*	*233*
	- ID: SWIS Number 30-AB-0422	Status: Notification	Date: Permit Date 07/21/2008	
	- ID: Unit 01	Status: Operational Status Active	Date: N/R	

STATE AND TRIBAL LEAKING STORAGE TANK LISTS

LUST REG 8 - CA: Leaking underground storage tanks in Region 8: Orange Riverside San Bernardino counties. **12 SITES FOUND WITHIN .5 MILE**

EQUAL/HIGHER ELEVATION

MAP ID	SITE NAME	SITE ADDRESS	DIRECTION/DISTANCE	PAGE
H64	*ORANGE COUNTY FIRE STATION #10*	*18402 LEMON*	*E / 0.138 mi.*	*141*
	- ID: T0605900638	Status: Completed - Case Closed	Date: 11/06/2002	

STATE AND TRIBAL LEAKING STORAGE TANK LISTS *(cont.)*

LUST REG 8 - CA: Leaking underground storage tanks in Region 8: Orange Riverside San Bernardino counties. **12 SITES FOUND WITHIN .5 MILE**

EQUAL/HIGHER ELEVATION *(cont.)*

MAP ID	SITE NAME	SITE ADDRESS	DIRECTION/DISTANCE	PAGE
F73	*YORBA LINDA DISPOSAL*	*4881 VALENCIA*	*ESE / 0.164 mi.*	*155*
	- ID: T0605900624	Status: Completed - Case Closed	Date: 08/16/1990	
S128	*SHELL #18503*	*18503 YORBA LINDA*	*ESE / 0.254 mi.*	*242*
	- ID: T0605900732	Status: Completed - Case Closed	Date: 04/01/1985	
S129	*SHELL OIL*	*18503 YORBA LINDA*	*ESE / 0.260 mi.*	*244*
	- ID: T0605902035	Status: Completed - Case Closed	Date: 08/12/2015	
142	*BEAMER RESIDENCE*	*4471 LAKEVIEW*	*NE / 0.381 mi.*	*276*
	- ID: T0605901903	Status: Completed - Case Closed	Date: 08/14/1996	

LOWER ELEVATION

MAP ID	SITE NAME	SITE ADDRESS	DIRECTION/DISTANCE	PAGE
B18	*CHEVRON #9-7414*	*18121 IMPERIAL*	*WNW / 0.051 mi.*	*72*
	- ID: T0605901971	Status: Open - Site Assessment	Date: 08/11/2014	
C34	*TOSCO - 76 #5930*	*18351 IMPERIAL*	*SE / 0.106 mi.*	*105*
	- ID: T0605900633	Status: Completed - Case Closed	Date: 04/01/2016	
L103	*SCHULTZ IMPORT SERVICE*	*4832 EUREKA*	*W / 0.215 mi.*	*210*
	- ID: T0605901315	Status: Completed - Case Closed	Date: 07/17/1992	
L106	*YORBA LINDA EQUIPMENT RENTALS*	*4791 EUREKA AVE*	*W / 0.217 mi.*	*215*
	- ID: T0605900363	Status: Completed - Case Closed	Date: 12/23/1999	
Q114	*CITY OF YORBA LINDA*	*18011 YORBA LINDA*	*SW / 0.219 mi.*	*223*
	- ID: T0605900878	Status: Completed - Case Closed	Date: 12/01/1988	
L124	*YORBA LINDA MAINTENANCE YARD*	*4751 EUREKA AVE*	*WNW / 0.227 mi.*	*238*
	- ID: T0605901956	Status: Completed - Case Closed	Date: 01/06/1998	

LOCAL LISTS OF LANDFILL / SOLID WASTE DISPOSAL SITES

SWRCY - CA: Listing of facilities which perform recycled material processing activities **2 SITES FOUND WITHIN .5 MILE**

EQUAL/HIGHER ELEVATION

MAP ID	SITE NAME	SITE ADDRESS	DIRECTION/DISTANCE	PAGE
S132	FIRESTONE STORE #024899	18500 YORBA LINDA BLVD	ESE / 0.266 mi.	*253*
S135	*AUTOZONE #5545*	*18528 YORBA LINDA BLVD*	*ESE / 0.300 mi.*	*256*

OTHER ASCERTAINABLE RECORDS

ALT FUELING: Alternative Fueling Stations by fuel type. **3 SITES FOUND WITHIN .25 MILE**

LOWER ELEVATION

MAP ID	SITE NAME	SITE ADDRESS	DIRECTION/DISTANCE	PAGE
B28	G&M CHEVRON #55 - PEARSON FUELS	18121 IMPERIAL HWY	WNW / 0.057 mi.	*92*
F51	YORBA LINDA PS	18423 ARROYO STREET	ESE / 0.116 mi.	*124*
F52	YORBA LINDA PS	18432 ARROYO STREET	ESE / 0.117 mi.	*125*

OTHER ASCERTAINABLE RECORDS *(cont.)*

INACTIVE PCS: Inactive Permitted facilities to discharge wastewater **1 SITE FOUND WITHIN 1 MILE**

EQUAL/HIGHER ELEVATION

MAP ID	SITE NAME	SITE ADDRESS	DIRECTION/DISTANCE	PAGE
W158	*VISTA DEL VERDE II LP*	*600FT NORTH OF LAKEVIEW AVE,& BASTANCHURY INTERSEC*	*NNW / 1.000 mi.*	*307*

PCS ENF: Permitted facilities to discharge wastewater (Federal equivalent to NPDES) **1 SITE FOUND WITHIN 1 MILE**

LOWER ELEVATION

MAP ID	SITE NAME	SITE ADDRESS	DIRECTION/DISTANCE	PAGE
139	*MIKE AND NICK AUTO DISMANTLING*	*4845 REDFIELD*	*WSW / 0.329 mi.*	*264*

CALEPA SITES - CA: CalEPA Regulated Sites from the Certified Unified Program Agencies (CUPA). **25 SITES FOUND WITHIN .25 MILE**

EQUAL/HIGHER ELEVATION

MAP ID	SITE NAME	SITE ADDRESS	DIRECTION/DISTANCE	PAGE
A13	*Station Cleaners*	*18216 Imperial Hwy*	*S / 0.014 mi.*	*55*
22	*MAIN STREET AND LEMON DRIVE IMPROVEMENTS*	*MAIN STREET BETWEEN IMPERIAL HWY AND LEMON DRIVE*	*ENE / 0.054 mi.*	*85*
H64	*ORANGE COUNTY FIRE STATION #10*	*18402 LEMON*	*E / 0.138 mi.*	*141*
F72	*YORBA LINDA TOWN CENTER*	*NEC IMPERIAL HWY & YORBA LINDA BLVD*	*ESE / 0.162 mi.*	*154*
F73	*YORBA LINDA DISPOSAL*	*4881 VALENCIA*	*ESE / 0.164 mi.*	*155*
K80	*EL POLLO LOCO #5620*	*18402 YORBA LINDA BLVD*	*SE / 0.182 mi.*	*163*
K82	IMPERIAL HIGHWAY IMPROVEMENT		ESE / 0.194 mi.	*167*
H98	*YORBA LINDA LIBRARY & ARTS CENTER*	*4802 LAKEVIEW AVE*	*E / 0.207 mi.*	*203*

LOWER ELEVATION

MAP ID	SITE NAME	SITE ADDRESS	DIRECTION/DISTANCE	PAGE
A17	POLLY'S PIES	18132 IMPERIAL HWY	WNW / 0.015 mi.	*71*
B18	*CHEVRON #9-7414*	*18121 IMPERIAL*	*WNW / 0.051 mi.*	*72*
B27	*G&M OIL CO.#55*	*18121 IMPERIAL HWY*	*WNW / 0.057 mi.*	*91*
C29	MIMI'S CAFE	18342 IMPERIAL HWY	SE / 0.072 mi.	*94*
C34	*TOSCO - 76 #5930*	*18351 IMPERIAL*	*SE / 0.106 mi.*	*105*
K76	#130 CAFE RIO YORBA LINDA	18415 YORBA LINDA BLVD	SE / 0.165 mi.	*159*
L83	AT&T CALIFORNIA - CBR45	4505 EISENHOWER CT	W / 0.195 mi.	*167*
M85	*CVS PHARMACY #9492*	*18080 IMPERIAL HWY*	*WNW / 0.195 mi.*	*169*
L103	*SCHULTZ IMPORT SERVICE*	*4832 EUREKA*	*W / 0.215 mi.*	*210*
L105	*YORBA LINDA EQUIPMENT RENTAL*	*4791 EUREKA AVE*	*W / 0.217 mi.*	*214*
L106	*YORBA LINDA EQUIPMENT RENTALS*	*4791 EUREKA AVE*	*W / 0.217 mi.*	*215*
Q114	*CITY OF YORBA LINDA*	*18011 YORBA LINDA*	*SW / 0.219 mi.*	*223*
L118	*YORBA LINDA CITY YARD*	*4751 EUREKA AVE*	*WNW / 0.222 mi.*	*231*
L119	*CITY OF YORBA LINDA LVTOP.*	*4751 EUREKA AVENUE*	*WNW / 0.222 mi.*	*233*
L124	*YORBA LINDA MAINTENANCE YARD*	*4751 EUREKA AVE*	*WNW / 0.227 mi.*	*238*

OTHER ASCERTAINABLE RECORDS *(cont.)*

HAZNET - CA: Listing of hazardous waste manifests from when hazardous waste is transported from generators to permitted recycling treatment storage or disposal facilities by registered hazardous waste transporters **60 SITES FOUND WITHIN .25 MILE**

EQUAL/HIGHER ELEVATION

MAP ID	SITE NAME	SITE ADDRESS	DIRECTION/DISTANCE	PAGE
A9	YORBA LINDA VETERINARY HOSPITAL	4872 OLINDA ST.	ESE / 0.003 mi.	*48*
A10	THOMAS PATRICK HYDE	4862 OLINDA ST	ESE / 0.004 mi.	*49*
A11	STATION PHOTO	18256 IMPERIAL HWY	SSE / 0.013 mi.	*50*
A14	*STATION CLEANERS*	*18216 IMPERIAL HWY*	*S / 0.014 mi.*	*59*
31	CFG INVESTMENTS, INC.	18221 MANDARIN LN APT C	NNW / 0.091 mi.	*100*
E43	KNOTTMAN FAMILY TRUST	18171 MANDARIN LN APT B	NW / 0.109 mi.	*118*
E44	ROSE MARY CRAVOTTA	18171 MANDARIN LN	NW / 0.109 mi.	*119*
G47	CITY OF YORBA LINDA	4832 SCHOOL ST	E / 0.113 mi.	*121*
G48	MIKE SHULTZ	4832 SCHOOL ST	E / 0.113 mi.	*121*
G49	MIKE SHULTZ	4832 SCHOOL ST	E / 0.113 mi.	*122*
H62	FIRE STATION #10/CITY OF YORBA LINDA	18422 E LEMON DRIVE	E / 0.135 mi.	*139*
H65	1X GOVERNMENT FACILITIES OPS FS#10	18402 EAST LEMON STREET	E / 0.138 mi.	*144*
J67	ARBOR VILLAS APARTMENTS	4661 PLUMOSA DR	N / 0.146 mi.	*145*
70	BILL ANDERSON	18431 RIO DE PLATA DR	ENE / 0.159 mi.	*153*
H75	CITY OF YORBA LINDA	4802 VALENCIA DR	E / 0.164 mi.	*159*
K91	B H MGT	18452 YORBA LINDA BLVD	SE / 0.195 mi.	*196*
N93	KAY JACOBSON	18212 AVOLINDA DR	N / 0.199 mi.	*199*
O94	RICK MIRANDA	18272 AVOLINDA DR	N / 0.204 mi.	*200*
P95	CITY OF YORBA LINDA	4861 LAKEVIEW AVE.	E / 0.204 mi.	*201*
P96	ZELMAN YORBA LINDA LLC	4871 LAKEVIEW AVE	E / 0.204 mi.	*201*
P97	CITY OF YORBA LINDA	4881 LAKEVIEW AVE	E / 0.205 mi.	*202*
H99	*SUNRISE AT YORBA LINDA*	*4792 LAKEVIEW AVE*	*E / 0.207 mi.*	*204*
O100	LEE EAKIN	18322 AVOLINDA DR	NNE / 0.207 mi.	*208*
K121	1X CITY OF YORBA LINDA	4961 LAKEVIEW AVENUE	ESE / 0.223 mi.	*236*
R122	ANDY MONTGOMERY	4662 VALENCIA AVE	NE / 0.225 mi.	*236*
R125	EARLENE BELL	4642 VALENCIA AVE.	NE / 0.229 mi.	*240*
N126	DONALD STEINSTON	4571 LOGANLINDA DR	NNW / 0.232 mi.	*240*
127	PARKER, HOWARD	5106 LAKEVIEW AVE	SE / 0.248 mi.	*241*

LOWER ELEVATION

MAP ID	SITE NAME	SITE ADDRESS	DIRECTION/DISTANCE	PAGE
A16	FRIENDLY HILLS MEDICAL GROUP	18166 IMPERIAL HWY	W / 0.014 mi.	*70*
B19	*G & M OIL CO INC #55*	*18121 IMPERIAL HWY*	*WNW / 0.051 mi.*	*80*
B20	VILLAGE CHEVRON	18121 IMPERIAL HWY	WNW / 0.051 mi.	*84*
B24	*CHEVRON 97414*	*18121 IMPERIAL HWY*	*WNW / 0.057 mi.*	*88*
C35	UNOCAL SERVICE STATION #5930	18351 IMPERIAL HWY	SE / 0.106 mi.	*110*
D38	BELL LINE CLEANERS	18107 IMPERIAL HWY	WNW / 0.107 mi.	*112*
F45	CITY OF YORBA LINDA	4852 SCHOOL ST	E / 0.113 mi.	*119*
F46	EARL'S GARAGE	4891 ARROYO ST	ESE / 0.113 mi.	*120*
F50	CITY OF YORBA LINDA	4911 SCHOOL ST	ESE / 0.114 mi.	*123*
I56	CHIEF CLEANERS	18220 YORBA LINDA BL	S / 0.127 mi.	*128*
I57	CHIEF CLEANERS	18220 YORBA LINDA BLVD	S / 0.127 mi.	*130*
C60	1X CITY OF YORBA LINDA/ADMIN	18371 YORBA LINDA BLVD	SE / 0.132 mi.	*138*
F63	YORBA LINDA RADIATOR SERVICE	4926 ARROYO ST	ESE / 0.137 mi.	*140*
C66	ZELMAN DEVELOPMENT	YORBA LINDA AND IMPERIAL HWY	SE / 0.146 mi.	*144*
69	PACKING HOUSE YORBA LINDA LLC	18200 YORBA LINDA BOULEVARD	SSW / 0.148 mi.	*152*
F77	CITY OF YORBA LINDA	4882 VALENCIA AVE	E / 0.165 mi.	*160*
L79	OLSON COMPANY	18040 LEMON DR	W / 0.171 mi.	*161*
M86	CVS PHARMACY # 9492	18080 IMPERIAL HWY	WNW / 0.195 mi.	*169*

OTHER ASCERTAINABLE RECORDS *(cont.)*

HAZNET - CA: Listing of hazardous waste manifests from when hazardous waste is transported from generators to permitted recycling treatment storage or disposal facilities by registered hazardous waste transporters **60 SITES FOUND WITHIN .25 MILE**

LOWER ELEVATION *(cont.)*

MAP ID	SITE NAME	SITE ADDRESS	DIRECTION/DISTANCE	PAGE
M87	CVS PHARMACY # 9492	18080 IMPERIAL HWY	WNW / 0.195 mi.	*171*
M88	SAV-ON #9492	18080 IMPERIAL HWY	WNW / 0.195 mi.	*176*
M89	*CVS PHARMACY # 9492*	*18080 IMPERIAL HWY*	*WNW / 0.195 mi.*	*177*
L104	MIKE SCHULTZ IMPORT SERVICE	4832 EUREKA AVE #A	W / 0.215 mi.	*213*
L107	YORBA LINDA EQUIPMENT RENTAL I	4791 EUREKA	W / 0.217 mi.	*217*
Q108	RICHARD NIXON LIBRARY & BIRTHPLACE FOUNDATION	18001 YORBA LINDA BLVD	SW / 0.218 mi.	*219*
Q109	RICHARD NIXON LIBRARY & BIRTHPLACE FOUNDATION	18001 YORBA LINDA BLVD	SW / 0.218 mi.	*220*
Q110	RICHARD NIXON LIBRARY & BIRTHPLACE FOUNDATION	18001 YORBA LINDA BLVD	SW / 0.218 mi.	*220*
L111	YORBA LINDA POST OFFICE	4770 EUREKA AVE	WNW / 0.219 mi.	*221*
L112	U.S. POSTAL SERVICE	4770 EUREKA AVE	WNW / 0.219 mi.	*222*
L116	*YORBA LINDA, CITY OF*	*4751 EUREKA*	*WNW / 0.222 mi.*	*226*
Q123	COVINGTON GROUP LLC	18112 YORBA LINDA BLVD.	SW / 0.226 mi.	*237*

HAZWASTE_ORANGE COUNTY - CA: Orange County hazardous waste facilities **19 SITES FOUND WITHIN 1 MILE**

EQUAL/HIGHER ELEVATION

MAP ID	SITE NAME	SITE ADDRESS	DIRECTION/DISTANCE	PAGE
A13	*Station Cleaners*	*18216 Imperial Hwy*	*S / 0.014 mi.*	*55*
K92	*TIP TOP CLEANERS*	*18452 YORBA LINDA BLVD STE B*	*SE / 0.195 mi.*	*197*
S131	FIRESTONE COMPL AUTO CARE #24899	18500 YORBA LINDA BLVD	ESE / 0.266 mi.	*252*
S133	*TIP TOP CLEANERS*	*18513 YORBA LINDA BLVD*	*ESE / 0.274 mi.*	*253*
S134	*Lakeview Cleaners*	*18502 Yorba Linda Blvd*	*ESE / 0.279 mi.*	*255*
S136	STATER BROS #60	18527 YORBA LINDA BLVD	ESE / 0.312 mi.	*259*
S138	*Lido Cleaners*	*18535 Yorba Linda Blvd*	*ESE / 0.320 mi.*	*263*
143	*COSMOPROF SUPPLY*	*18655 YORBA LINDA BLVD*	*ESE / 0.387 mi.*	*279*
W156	*BLACK GOLD GOLF CLUB / MAINTENANCE*	*17683 LAKEVIEW AV*	*NNW / 0.987 mi.*	*305*

LOWER ELEVATION

MAP ID	SITE NAME	SITE ADDRESS	DIRECTION/DISTANCE	PAGE
B26	*G&M OIL #55*	*18121 IMPERIAL HWY*	*WNW / 0.057 mi.*	*90*
M85	*CVS PHARMACY #9492*	*18080 IMPERIAL HWY*	*WNW / 0.195 mi.*	*169*
L105	*YORBA LINDA EQUIPMENT RENTAL*	*4791 EUREKA AVE*	*W / 0.217 mi.*	*214*
U148	*CIRCLE K STORE #2211254*	*17591 YORBA LINDA BLVD*	*WSW / 0.636 mi.*	*290*
U149	YORBA LINDA CIRCLE K SERVICE	17591 YORBA LINDA BLVD	WSW / 0.636 mi.	*292*
V150	*ORCHARD SUPPLY HARDWARE #731*	*17506 YORBA LINDA BLVD*	*WSW / 0.697 mi.*	*292*
V151	*VALVOLINE INSTANT OIL CHANGE GN 004*	*17511 YORBA LINDA BLVD*	*W / 0.709 mi.*	*293*
V152	*Yorba Cleaners*	*17478 Yorba Linda Blvd*	*W / 0.725 mi.*	*295*
V153	*G&M OIL STN # 85*	*17499 YORBA LINDA BLVD*	*W / 0.754 mi.*	*298*
155	*KELLYS DRY CLEANERS*	*17401 BASTANCHURY RD STE 101*	*WNW / 0.980 mi.*	*304*

OTHER ASCERTAINABLE RECORDS *(cont.)*

HIST HAZNET - CA: List of hazardous waste manifests from when hazardous waste is transported from generators to permitted recycling treatment storage or disposal facilities by registered hazardous waste transporters that are no longer in current agency list.
3 SITES FOUND WITHIN .25 MILE

LOWER ELEVATION

MAP ID	SITE NAME	SITE ADDRESS	DIRECTION/DISTANCE	PAGE
C37	1X UNOCAL	18351 IMPERIAL HWY	SE / 0.106 mi.	*111*
D41	BEE LINE CLEANERS	18107 IMPERIAL HWY	WNW / 0.107 mi.	*114*
Q115	1X CITY OF YORBA LINDA	18011 YORBA LINDA BLVD.	SW / 0.219 mi.	*225*

NFA - CA: No further action cleanup sites listing **1 SITE FOUND WITHIN .5 MILE**

EQUAL/HIGHER ELEVATION

MAP ID	SITE NAME	SITE ADDRESS	DIRECTION/DISTANCE	PAGE
137	*MABEL PAINE ELEMENTARY SCHOOL*	*4444 PLUMOSA AVENUE*	*N / 0.313 mi.*	*260*

DRYCLEANERS_SOUTH COAST - CA: Listing of drycleaning facilities in the South Coast region **10 SITES FOUND WITHIN .25 MILE**

EQUAL/HIGHER ELEVATION

MAP ID	SITE NAME	SITE ADDRESS	DIRECTION/DISTANCE	PAGE
A13	*Station Cleaners*	*18216 Imperial Hwy*	*S / 0.014 mi.*	*55*
	- ID: 74389	Status: A	Date: N/A	
A14	*STATION CLEANERS*	*18216 IMPERIAL HWY*	*S / 0.014 mi.*	*59*
	- ID: 57132	Status: N/R	Date: N/A	
A15	STA CLEANERS	18216 IMPERIAL HWY	S / 0.014 mi.	*69*
	- ID: 36934	Status: A	Date: N/A	
K84	BARKLEYS CLEANERS	18452 YORBA LINDA BLVD	SE / 0.195 mi.	*168*
	- ID: 84839	Status: N/R	Date: N/A	
K92	*TIP TOP CLEANERS*	*18452 YORBA LINDA BLVD STE B*	*SE / 0.195 mi.*	*197*
	- ID: 109915	Status: A	Date: N/A	

LOWER ELEVATION

MAP ID	SITE NAME	SITE ADDRESS	DIRECTION/DISTANCE	PAGE
D39	BEE-LINE CLEANERS	18107 IMPERIAL HWY	WNW / 0.107 mi.	*112*
	- ID: 98810	Status: A	Date: N/A	
D40	BOULEVARD CLEANERS	18107 IMPERIAL	WNW / 0.107 mi.	*113*
	- ID: 77780	Status: N/R	Date: N/A	
D53	BUSY BEE CLEANERS	18105 IMPERIAL HWY	WNW / 0.118 mi.	*126*
	- ID: 35823	Status: N/R	Date: N/A	
I55	*CHIEF CLEANERS, JIVAN & CO, LLC, DBA*	*18220 YORBA LINDA BLVD #302*	*S / 0.127 mi.*	*127*
	- ID: 122548	Status: A	Date: N/A	
I58	CHIEF CLEANERS	18220 YORBA LINDA BLVD #302	S / 0.127 mi.	*133*
	- ID: 72595	Status: N/R	Date: N/A	
	- ID: 84245	Status: N/R	Date: N/A	

Following sites were unable to be mapped.

SITE NAME:	ADDRESS, CITY, ZIP:	DATABASE(S):
Not Reported	BETWEEN ATWOOD AND ESPRANZA ON THE...	HIST CHMIRS - CA
Not Reported	2701 E IMPERIAL HWY	HIST AST - CA
Not Reported	3251 E IMPERIAL HWY	HIST AST - CA
Not Reported	421 E IMPERIAL HWY STE A	HIST AST - CA
Not Reported	5 PARK PLZ STE 100	HIST AST - CA
Not Reported	2640 MAIN ST	HIST AST - CA
Not Reported	750 N MAIN ST	HIST AST - CA
Not Reported	1440 N MAIN ST	HIST AST - CA
Not Reported	1944 VALENCIA AVE	HIST AST - CA
Not Reported	925 S LAKEVIEW AVE	HIST AST - CA
BASTANCHURY RD EMERGENCY WATER M...	BASTANCHURY RD BETW..., YORBA LINDA...	CIWQS - CA
CAZ438450	N/R	PCS FACILITY
CAZ438894	N/R	PCS FACILITY
CAZ439190	-	PCS FACILITY
CAZ444863	N/R	PCS FACILITY
Dewatering,MWD Diemer WTP	3792 Valley, YORBA LINDA	CIWQS - CA, ECHO, FRS, ICIS, PCS FACILITY
FAIRCHILD FASTENERS - MICRODOT	190 WEST CROUTHER, PLACENTIA 92870	CORRACTS, RCRA_LQG
HQT HOMES AREAS 4 & 6 LP	400 DUNNAVANT DRIVE T..., PLACENTIA 92870	ENVIROSTOR - CA
LANDFILL,ORANGE	N/R	CIWQS - CA, CIWQS 2 - CA, HIST LDS - CA, LDS - CA
MARSHALL HAM	4771 KONA LOVE WAY, YORBA LINDA 92886	ECHO, RCRA_NONGEN, RCRA_TSDF
MINH DINH	428 TULAROSA AVE #A, ORANGE 92886	ECHO, RCRA_NONGEN, RCRA_TSDF
NORTH YORBA LINDA ESTATES	TTS 16208 & 16209 F..., YORBA LINDA 92886	ENVIROSTOR - CA
PHASE II SMALL MS4	N/R	INACTIVE PCS
PLEGEL OIL COMPANY;SHAY ODOM LEASE	W OF NWC OR PROSPEC..., YORBA LINDA ...	ENVIROSTOR - CA
SCOTT HUTLESON	5451 ROBBIN LANE, YORBA LINDA 92886	ECHO, RCRA_NONGEN, RCRA_TSDF
SOFTOUCH	1830 E MIRALOMA STE B..., PLACENTIA 92870	HAZWASTE_ORANGE COUNTY - CA
YORBA LINDA TOWN CENTER PARKING S...	SWC LAKEVIEW AVENUE..., YORBA LINDA ...	CIWQS - CA, NPDES - CA
YORBA LINDA TOWN CENTER STOCKPILE	SWC LAKEVIEW AVENUE..., YORBA LINDA ...	NPDES - CA

DATABASE(S) WITH NO MAPPED SITES:

FEDERAL CERCLIS LIST

CERCLIS NFRAP	Comprehensive Environmental Response Compensation and Liability Act No Further Remedial Action Planned
CERCLIS-HIST	Comprehensive Environmental Response Compensation and Liability Act
FEDERAL FACILITY	Federal Facility sites
SEMS_8R_ACTIVE SITES	Sites on SEMS Active Site Inventory
SEMS_8R_ARCHIVED SITES	Sites on SEMS Archived Site Inventory

FEDERAL RCRA CORRACTS FACILITIES LIST

CORRACTS	Hazardous Waste Corrective Action
HIST CORRACTS 2	Historical Hazardous Waste Corrective Action

FEDERAL DELISTED NPL SITE LIST

DELISTED NPL	Delisted National Priority List
DELISTED PROPOSED NPL	Delisted proposed National Priority List
SEMS_DELETED NPL	Sites Deleted from National Priorities List

FEDERAL LANDFILL AND/OR SOLID WASTE DISPOSAL SITE LISTS

EPA LF MOP	EPA Landfill Methane Outreach Project Database

FEDERAL ERNS LIST

ERNS	Emergency Response Notification System

FEDERAL RCRA GENERATORS LIST

HIST RCRA_CESQG	Historical Resource Conservation and Recovery Act_Conditionally Exempt Small Quantity Generators
HIST RCRA_LQG	Historical Resource Conservation and Recovery Act_ Large Quantity Generators
HIST RCRA_NONGEN	Historical Resource Conservation and Recovery Act_Non Generators
HIST RCRA_SQG	Historical Resource Conservation and Recovery Act_Small Quantity Generators
RCRA_VSQG	Resource Conservation and Recovery Act_Very Small Quantity Generator

FEDERAL NPL SITE LIST

NPL	National Priority List
NPL EPA R1 GIS	GIS for EPA Region 1 NPL
NPL EPA R3 GIS	GIS for EPA Region 3 NPL
NPL EPA R6 GIS	GIS for EPA Region 6 NPL
NPL EPA R8 GIS	GIS for EPA Region 8 NPL
NPL EPA R9 GIS	GIS for EPA Region 9 NPL
PART NPL	Part National Priority List
PROPOSED NPL	Proposed National Priority List
SEMS_FINAL NPL	Sites included on the Final National Priorities List
SEMS_PROPOSED NPL	Sites Proposed to be Added to the National Priorities List

FEDERAL INSTITUTIONAL CONTROLS / ENGINEERING CONTROLS REGISTRIES

RCRA IC_EC	RCRA sites with Institutional and Engineering Controls
FED E C	Engineering Controls
FED I C	Institutional Controls

STATE AND TRIBAL REGISTERED STORAGE TANK LISTS

FEMA UST	FEMA Underground Storage Tanks
AST - CA	Aboveground storage tanks
AST_ORANGE COUNTY - CA	Orange County Aboveground Storage Tanks
HIST AST - CA	Historical Aboveground Storage Tanks

STATE AND TRIBAL BROWNFIELD SITES

TRIBAL BROWNFIELDS	Tribal Brownfields

STATE- AND TRIBAL - EQUIVALENT CERCLIS

HIST TOXIC PITS - CA	Historical Toxic Pits Cleanup Act
OIL & GAS CLEANUP - CA	SWRCB Oil & Gas Cleanup Sites
SWRCB CLEANUP - CA	SWRCB Cleanup Program
SWRCB NON_CASE - CA	SWRCB Non-Case Sites
TOXIC PITS - CA	Toxic Pits Cleanup Act

STATE- AND TRIBAL - EQUIVALENT NPL

HIST RESPONSE - CA	Historical State Response Sites
RESPONSE - CA	State Response Sites

STATE AND TRIBAL LANDFILL AND/OR SOLID WASTE DISPOSAL SITE LISTS

HIST SWF/LF - CA	Historical Solid Waste Information System

STATE AND TRIBAL LEAKING STORAGE TANK LISTS

LUST ORANGE COUNTY - CA	Orange County Leaking Underground Storage Tanks
LUST REG 1 - CA	Region 1 Leaking Underground Storage Tanks
LUST REG 2 - CA	Region 2 Leaking Underground Storage Tanks
LUST REG 3 - CA	Region 3 Leaking Underground Storage Tanks
LUST REG 4 - CA	Region 4 Leaking Underground Storage Tanks
LUST REG 5 - CA	Region 5 Leaking Underground Storage Tanks
LUST REG 6 - CA	Region 6 Leaking Underground Storage Tanks

STATE AND TRIBAL LEAKING STORAGE TANK LISTS *(cont.)*

LUST REG 7 - CA	Region 7 Leaking Underground Storage Tanks
LUST REG 9 - CA	Region 9 Leaking Underground Storage Tanks
SLIC REG 1 - CA	Spills Leaks Investigation & Cleanup Program
SLIC REG 2 - CA	Spills Leaks Investigation & Cleanup Program
SLIC REG 3 - CA	Spills Leaks Investigation & Cleanup Program
SLIC REG 4 - CA	Spills Leaks Investigation & Cleanup Program
SLIC REG 5 - CA	Spills Leaks Investigation & Cleanup Program
SLIC REG 6 - CA	Spills Leaks Investigation & Cleanup Program
SLIC REG 7 - CA	Spills Leaks Investigation & Cleanup Program
SLIC REG 8 - CA	Spills Leaks Investigation & Cleanup Program
SLIC REG 9 - CA	Spills Leaks Investigation & Cleanup Program

STATE AND TRIBAL VOLUNTARY CLEANUP SITES

VCP - CA	Voluntary Cleanup Program sites

STATE RCRA GENERATORS LIST

HWG_YOLO COUNTY - CA	State Hazardous Waste Generators

LOCAL BROWNFIELD LISTS

BROWNFIELDS-ACRES	EPA ACRES Brownfields
FED BROWNFIELDS	Federal Brownfields

LOCAL LISTS OF HAZARDOUS WASTE / CONTAMINATED SITES

FED CDL	DOJ Clandestine Drug Labs
US HIST CDL	Historical Clandestine Drug Labs
CDL - CA	Meth and Clandestine Drug Labs
SCH - CA	School Property Evaluation Program

RECORDS OF EMERGENCY RELEASE REPORTS

HMIRS (DOT)	Hazardous Materials Information Reporting Systems
CHMIRS - CA	California Hazardous Material Incident Report System
HIST CHMIRS - CA	California Hazardous Material Incident Report System
INDUSTRIAL CLEANUP_ORANGE COUNTY - CA	Petroleum and non-petroleum industrial spills

LOCAL LAND RECORDS

LIENS 2	CERCLA Lien Information
DEED - CA	Deeds
HIST LIENS - CA	Historical Liens
LIENS - CA	Liens

LOCAL LISTS OF LANDFILL / SOLID WASTE DISPOSAL SITES

ODI	Open Dump Inventory
TRIBAL ODI	Indian Open Dump Inventory Sites
HAULERS - CA	Tire Haulers

OTHER ASCERTAINABLE RECORDS

AFS	Air Facility Systems
BRS	Biennial Reporting Systems
CDC HAZDAT	Hazardous Substance Release and Health Effects Information
COAL ASH DOE	Coal Ash: Department of Energy
COAL ASH EPA	Coal Ash: Environmental Protection Agency
COAL GAS	Coal Gas Plants
CONSENT (DECREES)	Superfund Consent Decree
DEBRIS R5 LF	Disaster Debris Landfill Data
DEBRIS R5 SWRCY	Disaster Debris Recovery Data
DOD	Department of Defense
DOT OPS	Department of Transportation Office of Pipeline Safety
ENOI	Electronic Notice of Intent
EPA FUELS	EPA Fuels Registration, Reporting, and Compliance List
EPA OSC	EPA On-Site Coordinator

OTHER ASCERTAINABLE RECORDS *(cont.)*

EPA WATCH	EPA Watch List
FA HWF	Financial Assurance for Hazardous Waste Facilities
FEDLAND	Federal Lands
FTTS	FIFRA/TSCA Tracking System
FTTS INSP	FIFRA/TSCA Tracking System: Inspections
FUDS	Formerly Used Defense Sites
HIST AFS	Historical Air Facility Systems
HIST AFS 2	Historical Air Facility Systems
HIST DOD	Department of Defense historical sites
HIST LEAD_SMELTER	Historical Lead Smelter Sites
HIST MLTS	Historical Material Licensing Tracking Systems
HIST PCB TRANS	Historical Polychlorinated Biphenyl (PCB) Facilities
HIST PCS ENF	Historical Enforced Permit Compliance Facilities
HIST PCS FACILITY	Historical Permit Compliance Facilities
HIST SSTS	Historical Section 7 Tracking Systems
ICIS	Integrated Compliance Information System
LUCIS	Land Use Control Information Systems
LUCIS 2	Land Use Control Information Systems 2
MINES	Mines
MINES USGS	Mines list from USGS
MLTS	Material Licensing Tracking Systems
NPL AOC	Areas related to NPL remediation sites
NPL LIENS	National Priority List Liens
OSHA	Occupational Safety & Health Administration
PADS	PCB Activity Database Systems
PCB TRANSFORMER	Polychlorinated Biphenyl (PCB) Waste
PCS FACILITY	Permit Compliance Facilities
PRP	Potentially Responsible Parties
RAATS	RCRA Administrative Action Tracking Systems
RADINFO	Radiation Information Systems
RMP	Risk Management Plans
ROD	Record of Decision
SCRD DRYCLEANERS	SCRD Drycleaners
SEMS_SMELTER	Sites on SEMS Potential Smelter Activity
SSTS	Section 7 Tracking Systems
STORMWATER	Storm Water Permits
TOSCA-PLANT	Toxic Substance Control Act: Plants
TRIS	Toxic Release Inventory Systems
UMTRA	Uranium Mill Tailing Sites
VAPOR	EPA Vapor Intrusion
CORRECTIVE ACTIONS_2020	Wastes - Hazardous Waste - Corrective Action
BOND EXPENDITURE PLAN - CA	Bond Expenditure Plan
CORTESE - CA	The Hazardous Waste and Substances Sites List
DAYCARE - CA	Daycares
DRYCLEANERS - CA	Drycleaners
EMI - CA	Emissions Inventory Data
FA - CA	Financial Assurance
FA 2 - CA	Financial Assurance for Solid Waste Facilities
HIGH FIRE - CA	Fire Hazard Severity Zones
HIST CORTESE - CA	The Historical Hazardous Waste and Substances Sites List
HIST HWP - CA	Historical EnviroStor Permitted Facilities
HIST LDS - CA	Historical Land Disposal Sites
HIST MCS - CA	Historical Military Cleanup Sites
HIST NFA - CA	Historical No Further Action Sites
HIST NFE - CA	Historical Unconfirmed contaminated properties
HWM COMMERCIAL FACILITIES - CA	Hazardous Waste Management Commercial Facilities
HWP - CA	EnviroStor Permitted Facilities
HWT - CA	Hazardous Waste Transporters

OTHER ASCERTAINABLE RECORDS *(cont.)*


LDS - CA	Land Disposal Sites
MCS - CA	Military Cleanup Sites
MWMP - CA	Medical Waste Management Program
MWMP 2 - CA	Medical Waste Management Program
NFE - CA	Unconfirmed contaminated properties
NPDES - CA	State Wastewater and NPDES Permits
PERCHLORATE 2 - CA	Perchlorate contaminted sites
PROPOSITION 65 - CA	Proposition 65 Records
SWAT - CA	SWAT Reports Summary Data
WDS - CA	Waste Discharge System
WILDLANDS - CA	Preserves List
WIP - CA	Well Investigation Program
SMU_SANTA BARBARA COUNTY - CA	Site Mitigation Unit Sites

OTHER

SEISMIC - CA	Seismic Hazards Zonation Program

SUBJECT NAME: Yorba LInda In-N-Out
ADDRESS: 18181 Imperial Highway, Yorba Linda, CA 92886
LAT/LONG: 33.890833 / -117.815625


PREPARED FOR: Environmental Assessment Specialists, Inc
ORDER #: 36231
REPORT DATE: November 18, 2019

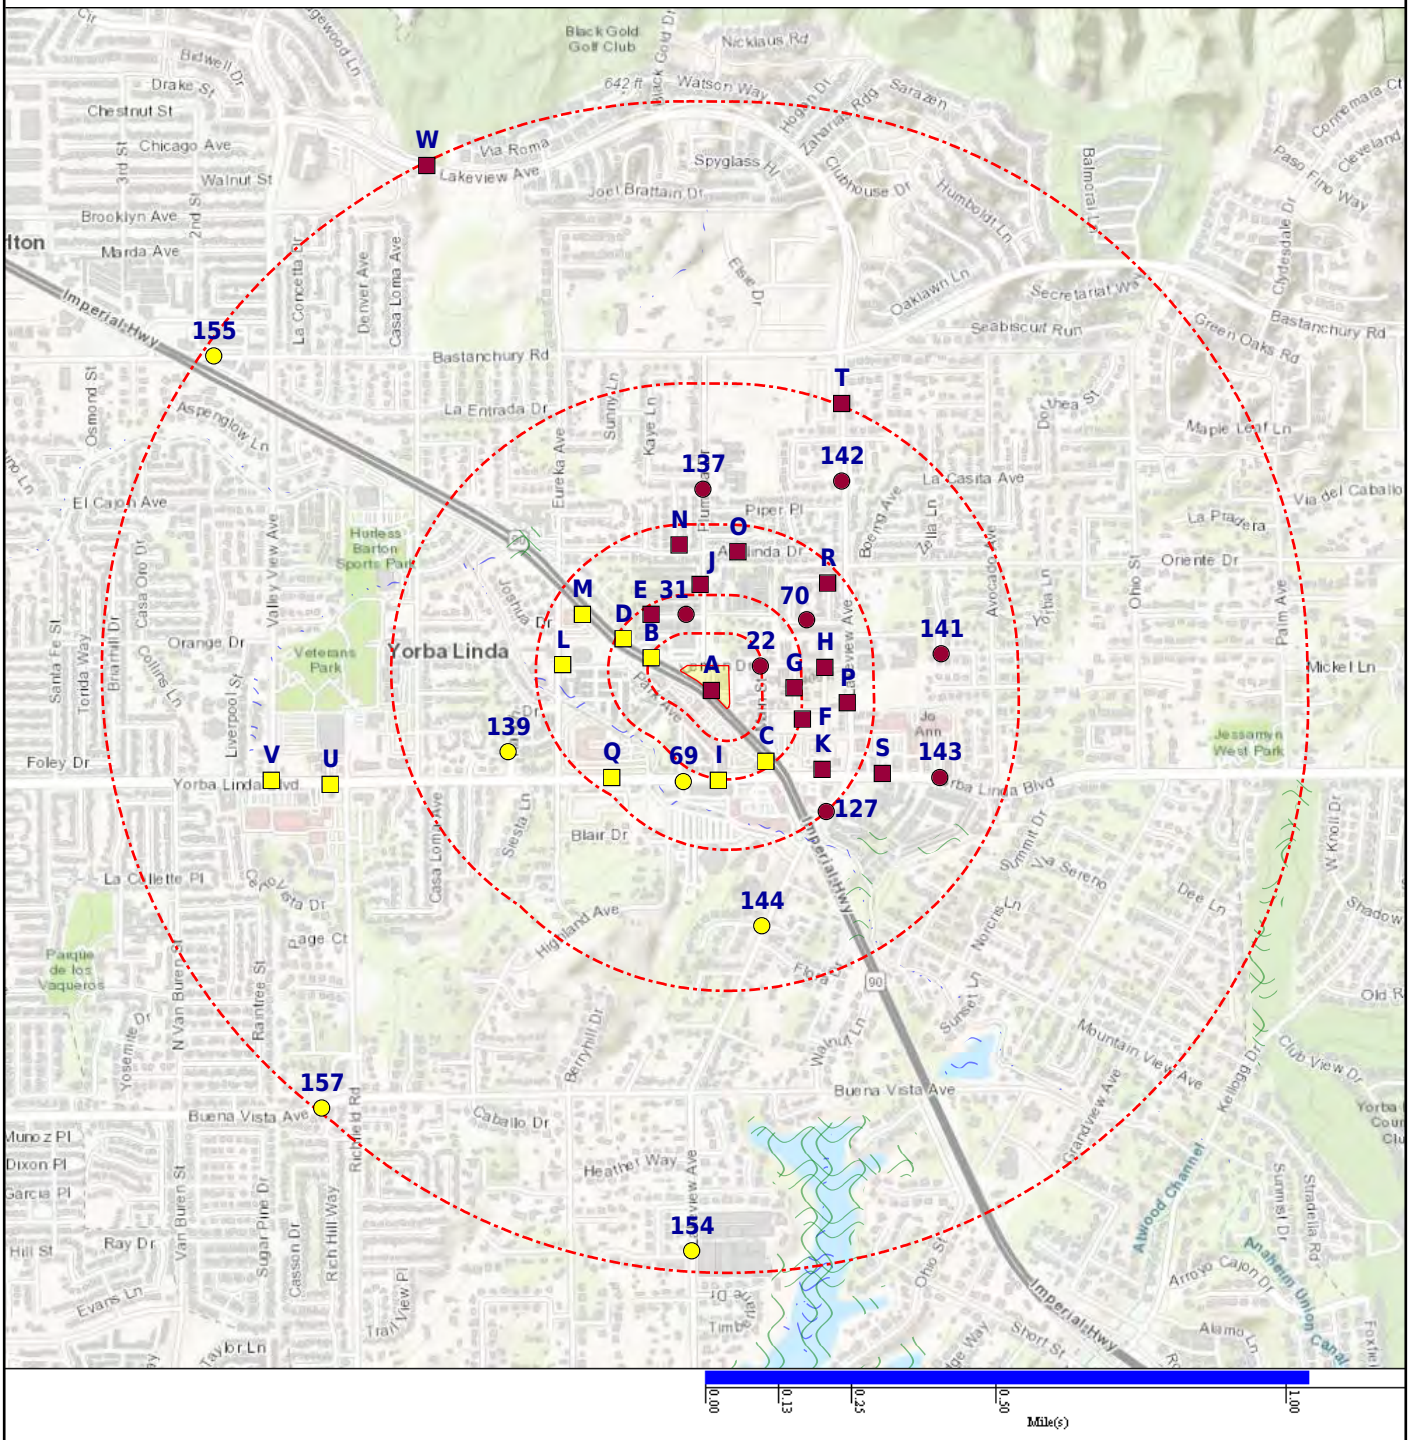

- Subject Property
- Equal/Higher Elevation
- Lower Elevation
- CDC HAZDAT (No Data)
- Department of Defense (No Data)
- DFIRM Floodzone 100
- DFIRM Floodzone 500 (No Data)
- Federal Lands (No Data)
- FEMA FloodZone 100
- FEMA FloodZone 500 (No Data)
- Fire Hazard Zone (No Data)
- Historical DOD (No Data)
- National Priority List (No Data)
- NWI
- Seismic (No Data)

SUBJECT NAME: Yorba LInda In-N-Out
ADDRESS: 18181 Imperial Highway, Yorba Linda, CA 92886
LAT/LONG: 33.890833 / -117.815625

PREPARED FOR: Environmental Assessment Specialists, Inc
ORDER #: 36231
REPORT DATE: November 18, 2019

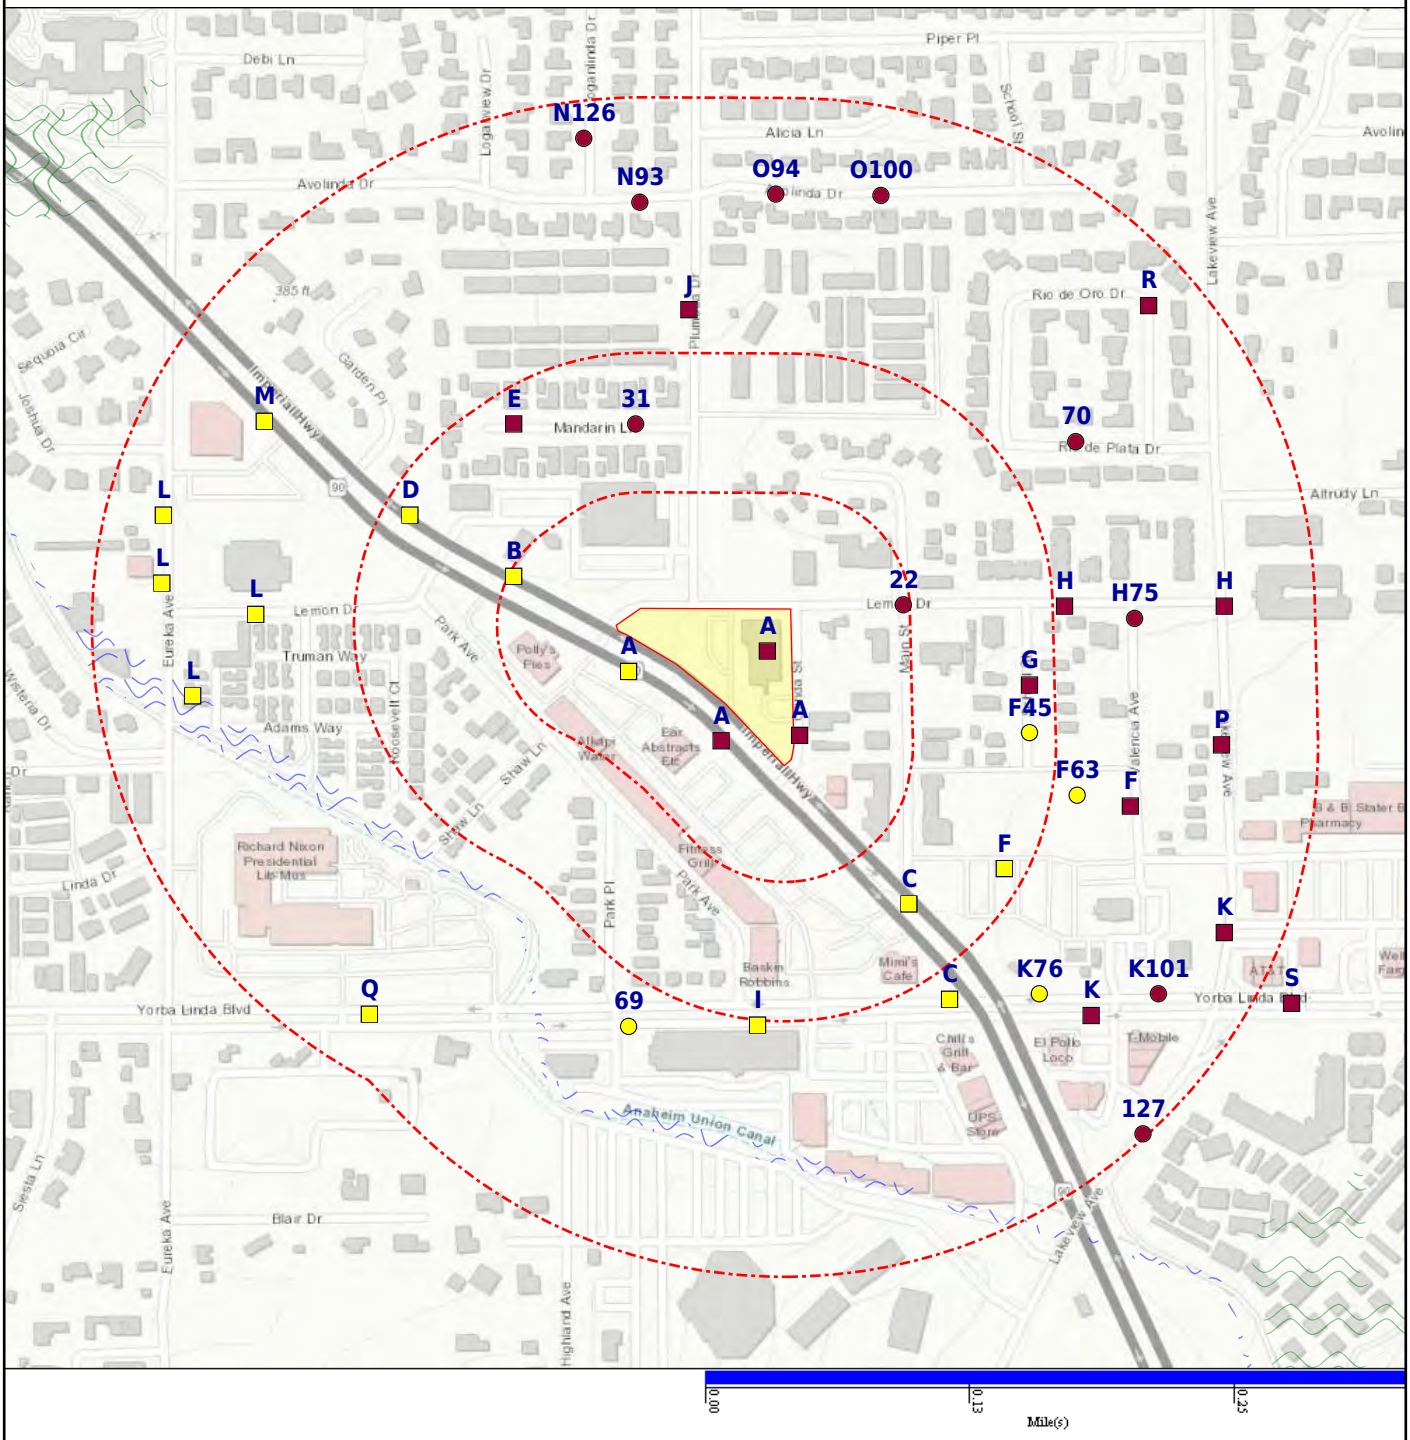

- Subject Property
- Department of Defense (No Data)
- FEMA FloodZone 100
- National Priority List (No Data)
- Equal/Higher Elevation
- DFIRM Floodzone 100
- FEMA FloodZone 500 (No Data)
- NWI
- Lower Elevation
- DFIRM Floodzone 500 (No Data)
- Fire Hazard Zone (No Data)
- Seismic (No Data)
- CDC HAZDAT (No Data)
- Federal Lands (No Data)
- Historical DOD (No Data)

DATABASE	SUBJECT PROPERTY	SEARCH DISTANCE (MILES)	<1/8	1/8 - 1/4	1/4 - 1/2	1/2 - 1	>1	TOTAL MAPPED
FEDERAL RCRA NON-CORRACTS TSD FACILITIES LIST								
ARCHIVED RCRA TSDF		0.500	0	0	1	--	--	1
RCRA_TSDF		0.500	1	1	2	--	--	4
FEDERAL CERCLIS LIST								
CERCLIS NFRAP		0.500	0	0	0	--	--	0
CERCLIS-HIST		0.500	0	0	0	--	--	0
FEDERAL FACILITY		1.000	0	0	0	0	--	0
SEMS_8R_ACTIVE SITES		0.500	0	0	0	--	--	0
SEMS_8R_ARCHIVED SITES		0.500	0	0	0	--	--	0
FEDERAL RCRA CORRACTS FACILITIES LIST								
CORRACTS		1.000	0	0	0	0	--	0
HIST CORRACTS 2		1.000	0	0	0	0	--	0
FEDERAL DELISTED NPL SITE LIST								
DELISTED NPL		1.000	0	0	0	0	--	0
DELISTED PROPOSED NPL		1.000	0	0	0	0	--	0
SEMS_DELETED NPL		1.000	0	0	0	0	--	0
FEDERAL LANDFILL AND/OR SOLID WASTE DISPOSAL SITE LISTS								
EPA LF MOP		0.500	0	0	0	--	--	0
FEDERAL ERNS LIST								
ERNS		SP	0	--	--	--	--	0
FEDERAL RCRA GENERATORS LIST								
HIST RCRA_CESQG		0.250	0	0	--	--	--	0
HIST RCRA_LQG		0.250	0	0	--	--	--	0
HIST RCRA_NONGEN		0.250	0	0	--	--	--	0
HIST RCRA_SQG		0.250	0	0	--	--	--	0
RCRA_LQG		0.250	0	1	--	--	--	1
RCRA_NONGEN	X	0.250	4	4	--	--	--	9
RCRA_SQG		0.250	3	1	--	--	--	4
RCRA_VSQG		0.250	0	0	--	--	--	0
FEDERAL NPL SITE LIST								
NPL		1.000	0	0	0	0	--	0
NPL EPA R1 GIS		1.000	0	0	0	0	--	0
NPL EPA R3 GIS		1.000	0	0	0	0	--	0
NPL EPA R6 GIS		1.000	0	0	0	0	--	0

DATABASE	SUBJECT PROPERTY	SEARCH DISTANCE (MILES)	<1/8	1/8 - 1/4	1/4 - 1/2	1/2 - 1	>1	TOTAL MAPPED
FEDERAL NPL SITE LIST *(cont.)*								
NPL EPA R8 GIS		1.000	0	0	0	0	--	0
NPL EPA R9 GIS		1.000	0	0	0	0	--	0
PART NPL		1.000	0	0	0	0	--	0
PROPOSED NPL		1.000	0	0	0	0	--	0
SEMS_FINAL NPL		1.000	0	0	0	0	--	0
SEMS_PROPOSED NPL		1.000	0	0	0	0	--	0
FEDERAL INSTITUTIONAL CONTROLS / ENGINEERING CONTROLS REGISTRIES								
RCRA IC_EC		0.250	0	0	--	--	--	0
FED E C		0.500	0	0	0	--	--	0
FED I C		0.500	0	0	0	--	--	0
STATE AND TRIBAL REGISTERED STORAGE TANK LISTS								
FEMA UST		0.250	0	0	--	--	--	0
AST - CA		0.250	0	0	--	--	--	0
AST_ORANGE COUNTY - CA		0.250	0	0	--	--	--	0
FID UST - CA	X	0.250	3	10	--	--	--	14
HIST AST - CA		0.250	0	0	--	--	--	0
HIST UST - CA	X	0.250	3	1	--	--	--	5
UST - CA	X	0.250	4	10	--	--	--	15
UST_ORANGE COUNTY - CA		0.250	1	1	--	--	--	2
STATE AND TRIBAL BROWNFIELD SITES								
TRIBAL BROWNFIELDS		0.500	0	0	0	--	--	0
STATE- AND TRIBAL - EQUIVALENT CERCLIS								
ENVIROSTOR - CA		1.000	0	0	3	4	--	7
HIST TOXIC PITS - CA		1.000	0	0	0	0	--	0
OIL & GAS CLEANUP - CA		0.500	0	0	0	--	--	0
SWRCB CLEANUP - CA		0.500	0	0	0	--	--	0
SWRCB NON_CASE - CA		0.500	0	0	0	--	--	0
TOXIC PITS - CA		1.000	0	0	0	0	--	0
STATE- AND TRIBAL - EQUIVALENT NPL								
HIST RESPONSE - CA		1.000	0	0	0	0	--	0
RESPONSE - CA		1.000	0	0	0	0	--	0
STATE AND TRIBAL LANDFILL AND/OR SOLID WASTE DISPOSAL SITE LISTS								
HIST SWF/LF - CA		0.500	0	0	0	--	--	0

DATABASE	SUBJECT PROPERTY	SEARCH DISTANCE (MILES)	<1/8	1/8 - 1/4	1/4 - 1/2	1/2 - 1	>1	TOTAL MAPPED
STATE AND TRIBAL LANDFILL AND/OR SOLID WASTE DISPOSAL SITE LISTS *(cont.)*								
SWF/LF - CA		0.500	0	1	0	--	--	1
STATE AND TRIBAL LEAKING STORAGE TANK LISTS								
LUST ORANGE COUNTY - CA		0.500	0	0	0	--	--	0
LUST REG 1 - CA		0.500	0	0	0	--	--	0
LUST REG 2 - CA		0.500	0	0	0	--	--	0
LUST REG 3 - CA		0.500	0	0	0	--	--	0
LUST REG 4 - CA		0.500	0	0	0	--	--	0
LUST REG 5 - CA		0.500	0	0	0	--	--	0
LUST REG 6 - CA		0.500	0	0	0	--	--	0
LUST REG 7 - CA		0.500	0	0	0	--	--	0
LUST REG 8 - CA	X	0.500	2	6	3	--	--	12
LUST REG 9 - CA		0.500	0	0	0	--	--	0
SLIC REG 1 - CA		0.500	0	0	0	--	--	0
SLIC REG 2 - CA		0.500	0	0	0	--	--	0
SLIC REG 3 - CA		0.500	0	0	0	--	--	0
SLIC REG 4 - CA		0.500	0	0	0	--	--	0
SLIC REG 5 - CA		0.500	0	0	0	--	--	0
SLIC REG 6 - CA		0.500	0	0	0	--	--	0
SLIC REG 7 - CA		0.500	0	0	0	--	--	0
SLIC REG 8 - CA		0.500	0	0	0	--	--	0
SLIC REG 9 - CA		0.500	0	0	0	--	--	0
STATE AND TRIBAL VOLUNTARY CLEANUP SITES								
VCP - CA		0.500	0	0	0	--	--	0
STATE RCRA GENERATORS LIST								
HWG_YOLO COUNTY - CA		0.250	0	0	--	--	--	0
LOCAL BROWNFIELD LISTS								
BROWNFIELDS-ACRES		0.500	0	0	0	--	--	0
FED BROWNFIELDS		0.500	0	0	0	--	--	0
LOCAL LISTS OF HAZARDOUS WASTE / CONTAMINATED SITES								
FED CDL		SP	0	--	--	--	--	0
US HIST CDL		SP	0	--	--	--	--	0
CDL - CA		SP	0	--	--	--	--	0
SCH - CA		0.250	0	0	--	--	--	0

DATABASE	SUBJECT PROPERTY	SEARCH DISTANCE (MILES)	<1/8	1/8 - 1/4	1/4 - 1/2	1/2 - 1	>1	TOTAL MAPPED
RECORDS OF EMERGENCY RELEASE REPORTS								
HMIRS (DOT)		SP	0	--	--	--	--	0
CHMIRS - CA		SP	0	--	--	--	--	0
HIST CHMIRS - CA		SP	0	--	--	--	--	0
INDUSTRIAL CLEANUP_ORANGE COUNTY - CA		0.125	0	--	--	--	--	0
LOCAL LAND RECORDS								
LIENS 2		SP	0	--	--	--	--	0
DEED - CA		0.500	0	0	0	--	--	0
HIST LIENS - CA		SP	0	--	--	--	--	0
LIENS - CA		SP	0	--	--	--	--	0
LOCAL LISTS OF LANDFILL / SOLID WASTE DISPOSAL SITES								
ODI		0.500	0	0	0	--	--	0
TRIBAL ODI		0.500	0	0	0	--	--	0
HAULERS - CA		0.500	0	0	0	--	--	0
SWRCY - CA		0.500	0	0	2	--	--	2
OTHER ASCERTAINABLE RECORDS								
AFS		SP	0	--	--	--	--	0
ALT FUELING		0.250	3	0	--	--	--	3
BRS		SP	0	--	--	--	--	0
CDC HAZDAT		1.000	0	0	0	0	--	0
COAL ASH DOE		0.500	0	0	0	--	--	0
COAL ASH EPA		0.500	0	0	0	--	--	0
COAL GAS		1.000	0	0	0	0	--	0
CONSENT (DECREES)		1.000	0	0	0	0	--	0
DEBRIS R5 LF		0.500	0	0	0	--	--	0
DEBRIS R5 SWRCY		0.500	0	0	0	--	--	0
DOD		1.000	0	0	0	0	--	0
DOT OPS		SP	0	--	--	--	--	0
ECHO	X	SP	--	--	--	--	--	1
ENOI		SP	0	--	--	--	--	0
EPA FUELS		SP	0	--	--	--	--	0
EPA OSC		SP	0	--	--	--	--	0
EPA WATCH		SP	0	--	--	--	--	0
FA HWF		SP	0	--	--	--	--	0
FEDLAND		1.000	0	0	0	0	--	0

DATABASE	SUBJECT PROPERTY	SEARCH DISTANCE (MILES)	<1/8	1/8 - 1/4	1/4 - 1/2	1/2 - 1	>1	TOTAL MAPPED
OTHER ASCERTAINABLE RECORDS *(cont.)*								
FRS	X	SP	--	--	--	--	--	4
FTTS		SP	0	--	--	--	--	0
FTTS INSP		SP	0	--	--	--	--	0
FUDS		1.000	0	0	0	0	--	0
HIST AFS		SP	0	--	--	--	--	0
HIST AFS 2		SP	0	--	--	--	--	0
HIST DOD		1.000	0	0	0	0	--	0
HIST LEAD_SMELTER		SP	0	--	--	--	--	0
HIST MLTS		SP	0	--	--	--	--	0
HIST PCB TRANS		SP	0	--	--	--	--	0
HIST PCS ENF		1.000	0	0	0	0	--	0
HIST PCS FACILITY		1.000	0	0	0	0	--	0
HIST SSTS		SP	0	--	--	--	--	0
ICIS		SP	0	--	--	--	--	0
INACTIVE PCS		1.000	0	0	0	1	--	1
LUCIS		0.500	0	0	0	--	--	0
LUCIS 2		0.500	0	0	0	--	--	0
MINES		0.250	0	0	--	--	--	0
MINES USGS		0.250	0	0	--	--	--	0
MLTS		SP	0	--	--	--	--	0
NPL AOC		1.000	0	0	0	0	--	0
NPL LIENS		SP	0	--	--	--	--	0
OSHA		SP	0	--	--	--	--	0
PADS		SP	0	--	--	--	--	0
PCB TRANSFORMER		SP	0	--	--	--	--	0
PCS ENF		1.000	0	0	1	0	--	1
PCS FACILITY		1.000	0	0	0	0	--	0
PRP		SP	0	--	--	--	--	0
RAATS		SP	0	--	--	--	--	0
RADINFO		SP	0	--	--	--	--	0
RMP		0.500	0	0	0	--	--	0
ROD		1.000	0	0	0	0	--	0
SCRD DRYCLEANERS		0.250	0	0	--	--	--	0
SEMS_SMELTER		SP	0	--	--	--	--	0
SSTS		SP	0	--	--	--	--	0
STORMWATER		SP	0	--	--	--	--	0

DATABASE	SUBJECT PROPERTY	SEARCH DISTANCE (MILES)	<1/8	1/8 - 1/4	1/4 - 1/2	1/2 - 1	>1	TOTAL MAPPED
OTHER ASCERTAINABLE RECORDS *(cont.)*								
TOSCA-PLANT		SP	0	--	--	--	--	0
TRIS		SP	0	--	--	--	--	0
UMTRA		0.500	0	0	0	--	--	0
VAPOR		0.500	0	0	0	--	--	0
CORRECTIVE ACTIONS_2020		0.500	0	0	0	--	--	0
BOND EXPENDITURE PLAN - CA		1.000	0	0	0	0	--	0
CALEPA SITES - CA	X	0.250	7	16	--	--	--	25
CIWQS - CA	X	SP	--	--	--	--	--	1
CIWQS 2 - CA	X	SP	--	--	--	--	--	1
CORTESE - CA		0.500	0	0	0	--	--	0
DAYCARE - CA		SP	0	--	--	--	--	0
DRYCLEANERS - CA		SP	0	--	--	--	--	0
EMI - CA		SP	0	--	--	--	--	0
FA - CA		SP	0	--	--	--	--	0
FA 2 - CA		SP	0	--	--	--	--	0
HAZNET - CA	X	0.250	19	39	--	--	--	60
HAZWASTE_ORANGE COUNTY - CA		1.000	2	3	6	8	--	19
HIGH FIRE - CA		1.000	0	0	0	0	--	0
HIST CORTESE - CA		0.500	0	0	0	--	--	0
HIST HAZNET - CA		0.250	2	1	--	--	--	3
HIST HWP - CA		1.000	0	0	0	0	--	0
HIST LDS - CA		0.500	0	0	0	--	--	0
HIST MCS - CA		1.000	0	0	0	0	--	0
HIST NFA - CA		0.500	0	0	0	--	--	0
HIST NFE - CA		0.500	0	0	0	--	--	0
HWM COMMERCIAL FACILITIES - CA		0.250	0	0	--	--	--	0
HWP - CA		1.000	0	0	0	0	--	0
HWT - CA		0.250	0	0	--	--	--	0
LDS - CA		0.500	0	0	0	--	--	0
MCS - CA		1.000	0	0	0	0	--	0
MWMP - CA		0.250	0	0	--	--	--	0
MWMP 2 - CA		0.250	0	0	--	--	--	0
NFA - CA		0.500	0	0	1	--	--	1
NFE - CA		0.500	0	0	0	--	--	0
NPDES - CA		SP	0	--	--	--	--	0

DATABASE	SUBJECT PROPERTY	SEARCH DISTANCE (MILES)	<1/8	1/8 - 1/4	1/4 - 1/2	1/2 - 1	>1	TOTAL MAPPED
OTHER ASCERTAINABLE RECORDS *(cont.)*								
PERCHLORATE 2 - CA		0.500	0	0	0	--	--	0
PROPOSITION 65 - CA		1.000	0	0	0	0	--	0
RFR - CA	X	SP	--	--	--	--	--	1
SWAT - CA		SP	0	--	--	--	--	0
WDS - CA		SP	0	--	--	--	--	0
WILDLANDS - CA		1.000	0	0	0	0	--	0
WIP - CA		0.250	0	0	--	--	--	0
DRYCLEANERS_SOUTH COAST - CA		0.250	6	4	--	--	--	10
SMU_SANTA BARBARA COUNTY - CA		1.000	0	0	0	0	--	0
OTHER								
SEISMIC - CA		1.000	0	0	0	0	--	0

Map Id: A1
Direction:
Distance:
Actual: Not Available
Elevation:
Relative:

Site Name : 14612 ORANGE COUNTY ENVIRONMENTAL HEALTH
18231 IMPERIAL HWY
YORBA LINDA, CA 92886

Database(s) : [FRS]

Envirosite ID: 4088120
EPA ID: N/R

FRS

Facility Name : 14612 ORANGE COUNTY ENVIRONMENTAL HEALTH
Facility Address : 18231 IMPERIAL HWY, YORBA LINDA, CA 92886
County : ORANGE

Registry ID : 110043344743
FRS Facility URL : Click here for hyperlink provided by the agency.
Last Date in Agency List : 08/12/2019

Source Description :

The Leaking Underground Storage Tank (LUST) - American Recovery and Reinvestment Act (ARRA) system collects data on LUST releases that are tracked by ARRA performance measures or for which ARRA funds are being spent. Data is collected for each release, including identification, performance measures, reference information, and location information.

FRS Environmental Interest
Source and System ID : LUST-ARRA - 2286

Map Id: A2
Direction:
Distance:
Actual: Not Available
Elevation:
Relative:

Site Name : IMPERIAL GAS STATION
18231 IMPERIAL HWY
YORBA LINDA, CA 92886

Database(s) : [FID UST - CA, UST - CA]

Envirosite ID: 9467912
EPA ID: N/R

FID UST - CA

Facility Name : IMPERIAL GAS STATION
Facility Address : 18231 IMPERIAL HWY, YORBA LINDA, 92886
County : Orange

Site Details
Facility ID : 4171
CERSID : N/R
Permitting Agency : ORANGE COUNTY
Latitude : 33.8925689
Longitude : -117.814607
Last Date in Agency List : 05/14/2018

UST - CA

Facility Name : IMPERIAL GAS STATION
Facility Address : 18231 IMPERIAL HWY, YORBA LINDA, 92886
County : Orange

Map Id: A2
Direction:
Distance:
Actual: Not Available
Elevation:
Relative:

Site Name : IMPERIAL GAS STATION
18231 IMPERIAL HWY
YORBA LINDA, CA 92886

Database(s) : [FID UST - CA, UST - CA] ***(cont.)***

Envirosite ID: 9467912
EPA ID: N/R

UST - CA ***(cont.)***

Site Details

Facility ID :	4171
CERS ID :	N/R
Permitting Agency :	ORANGE COUNTY
Latitude :	33.8925689
Longitude :	-117.814607
Last Date in Agency List :	01/13/2017

Map Id: A3
Direction:
Distance:
Actual: Not Available
Elevation:
Relative:

Site Name : CITY OF YORBA LINDA/ULTRAMAR #77
18231 IMPERIAL
YORBA LINDA, CA 92886

Database(s) : [CALEPA SITES - CA, FRS, LUST REG 8 - CA]

Envirosite ID: 9815827
EPA ID: N/R

CALEPA SITES - CA

Facility Name :	CITY OF YORBA LINDA/ULTRAMAR #77
Facility Address :	18231 IMPERIAL, YORBA LINDA, 92886
Site ID :	202034
EI ID :	T0605902317
EI Description :	Leaking Underground Storage Tank Cleanup Site
Latitude :	33.891223
Longitude :	-117.816044
Agency Hyperlink :	Click here for hyperlink provided by the agency.
Last Date in Agency List :	10/02/2019

FRS

Facility Name :	CITY OF YORBA LINDA/ULTRAMAR #77
Facility Address :	18231 IMPERIAL, YORBA LINDA, CA 92886
County :	ORANGE
Registry ID :	110065666372
FRS Facility URL :	Click here for hyperlink provided by the agency.
Last Date in Agency List :	08/12/2019

Source Description :

The California Environmental Protection Agency (CalEPA) has recently implemented a new data warehouse system (nSite). This data warehouse combines and merges facility and site information from five different systems managed within CalEPA. The five systems are: California Environmental Reporting System (CERS), EnviroStor, GeoTracker, California Integrated Water Quality System (CIWQS), and Toxic Release Inventory (TRI).

Map Id: A3
Direction:
Distance:
Actual: Not Available
Elevation:
Relative:

Site Name : CITY OF YORBA LINDA/ULTRAMAR #77
18231 IMPERIAL
YORBA LINDA, CA 92886

Database(s) : [CALEPA SITES - CA, FRS, LUST REG 8 - CA] ***(cont.)***

Envirosite ID: 9815827
EPA ID: N/R

FRS ***(cont.)***

FRS Environmental Interest
Source and System ID : CA-ENVIROVIEW - 202034

LUST REG 8 - CA

Facility Name : CITY OF YORBA LINDA/ULTRAMAR #77
Facility Address : 18231 IMPERIAL, YORBA LINDA, CA 92886
County : Orange

Site Details
Status Date : 07/08/2019
Status : Open - Verification Monitoring
Begin Date : 04/26/1999
Global ID : T0605902317
Region : REGION 8

Site History : Please refer to recent Site Documents or Monitoring Reports in GeoTracker for site history. Orange County is not responsible for the accuracy of any professional interpretations provided in reports submitted by consultants for the responsible party.

RB Case Number : 083003529T
Potential Media Affected : Other Groundwater (uses other than drinking water)
Potential Contaminants of Concern : MTBE / TBA / Other Fuel Oxygenates, Gasoline
Local Agency : ORANGE COUNTY LOP
Local Case Number : 99UT035
Lead Agency : ORANGE COUNTY LOP
File Location : Local Agency
CUF Case : YES
Caseworker : SB
Case Type : LUST Cleanup Site
How Discovered : Tank Closure
How Discovered Description : N/R
Stop Method : Close and Remove Tank
Stop Description : N/R
Calwater Watershed Name : Santa Ana River - Lower Santa Ana River - Yorba Linda (Split) (801.15)
DWR Groundwater Subbasin Name : Coastal Plain Of Orange County (8-001)
Disadvantaged Community : N/R
Latitude : 33.8912230076911
Longitude : -117.816044502247
Agency URL : Click here for hyperlink provided by the agency.
Last Date in Agency List : 08/13/2019

Contacts Summary
Global ID : T0605902317
Contact Name : SARA BOYER
Contact Type : Local Agency Caseworker
Organization Name : ORANGE COUNTY LOP
Address : 1241 E. Dyer Road, Suite 120
City : SANTA ANA
Phone Number : 7144336264
Email : sboyer@ochca.com

Map Id: A3
Direction:
Distance:
Actual: Not Available
Elevation:
Relative:

Site Name : CITY OF YORBA LINDA/ULTRAMAR #77
18231 IMPERIAL
YORBA LINDA, CA 92886

Database(s) : [CALEPA SITES - CA, FRS, LUST REG 8 - CA] ***(cont.)***

Envirosite ID: 9815827
EPA ID: N/R

LUST REG 8 - CA ***(cont.)***

Global ID :	T0605902317
Contact Name :	VALERIE JAHN-BULL
Contact Type :	Regional Board Caseworker
Organization Name :	SANTA ANA RWQCB (REGION 8)
Address :	3737 MAIN STREET, SUITE 500
City :	RIVERSIDE
Phone Number :	9517824903
Email :	valerie.jahn-bull@waterboards.ca.gov

Regulatory Activities

Date :	07/08/2019
Global ID :	T0605902317
Action Type :	ENFORCEMENT
Action :	Staff Letter
Date :	06/14/2019
Global ID :	T0605902317
Action Type :	ENFORCEMENT
Action :	Clean Up Fund - Case Closure Review Summary Report (RSR)
Date :	05/01/2019
Global ID :	T0605902317
Action Type :	ENFORCEMENT
Action :	Staff Letter
Date :	03/22/2019
Global ID :	T0605902317
Action Type :	ENFORCEMENT
Action :	Staff Letter
Date :	02/20/2019
Global ID :	T0605902317
Action Type :	ENFORCEMENT
Action :	Notification - Public Notice of ROD/RAP/CAP
Date :	02/12/2019
Global ID :	T0605902317
Action Type :	RESPONSE
Action :	Feasibility Study Report
Date :	01/14/2019
Global ID :	T0605902317
Action Type :	ENFORCEMENT
Action :	Staff Letter
Date :	12/21/2018
Global ID :	T0605902317

Map Id: A3
Direction:
Distance:
Actual: Not Available
Elevation:
Relative:

Site Name : CITY OF YORBA LINDA/ULTRAMAR #77
18231 IMPERIAL
YORBA LINDA, CA 92886

Database(s) : [CALEPA SITES - CA, FRS, LUST REG 8 - CA] ***(cont.)***

Envirosite ID: 9815827
EPA ID: N/R

LUST REG 8 - CA ***(cont.)***

Action Type :	RESPONSE
Action :	Well Destruction Workplan - Regulator Responded
Date :	09/27/2018
Global ID :	T0605902317
Action Type :	ENFORCEMENT
Action :	Staff Letter
Date :	09/14/2018
Global ID :	T0605902317
Action Type :	RESPONSE
Action :	Other Workplan - Regulator Responded
Date :	03/15/2018
Global ID :	T0605902317
Action Type :	ENFORCEMENT
Action :	Staff Letter
Date :	02/12/2018
Global ID :	T0605902317
Action Type :	RESPONSE
Action :	Other Workplan - Regulator Responded
Date :	02/09/2018
Global ID :	T0605902317
Action Type :	ENFORCEMENT
Action :	Staff Letter
Date :	02/08/2018
Global ID :	T0605902317
Action Type :	RESPONSE
Action :	Other Workplan - Regulator Responded
Date :	01/28/2018
Global ID :	T0605902317
Action Type :	REMEDIATION
Action :	Pump & Treat (P&T) Groundwater
Date :	01/25/2018
Global ID :	T0605902317
Action Type :	ENFORCEMENT
Action :	File review
Date :	11/03/2017
Global ID :	T0605902317
Action Type :	REMEDIATION
Action :	In Situ Physical/Chemical Treatment (other than SVE)

Map Id: A3
Direction:
Distance:
Actual: Not Available
Elevation:
Relative:

Site Name : CITY OF YORBA LINDA/ULTRAMAR #77
18231 IMPERIAL
YORBA LINDA, CA 92886

Database(s) : [CALEPA SITES - CA, FRS, LUST REG 8 - CA] ***(cont.)***

Envirosite ID: 9815827
EPA ID: N/R

LUST REG 8 - CA ***(cont.)***

Date :	10/27/2017
Global ID :	T0605902317
Action Type :	ENFORCEMENT
Action :	Waste Discharge Requirements
Date :	09/21/2017
Global ID :	T0605902317
Action Type :	ENFORCEMENT
Action :	Staff Letter
Date :	08/04/2017
Global ID :	T0605902317
Action Type :	RESPONSE
Action :	Corrective Action Plan / Remedial Action Plan - Regulator Responded
Date :	04/24/2017
Global ID :	T0605902317
Action Type :	ENFORCEMENT
Action :	Staff Letter
Date :	02/27/2017
Global ID :	T0605902317
Action Type :	RESPONSE
Action :	Remedial Investigation Workplan - Regulator Responded
Date :	10/14/2016
Global ID :	T0605902317
Action Type :	ENFORCEMENT
Action :	Waste Discharge Requirements
Date :	09/21/2016
Global ID :	T0605902317
Action Type :	ENFORCEMENT
Action :	Staff Letter
Date :	08/03/2016
Global ID :	T0605902317
Action Type :	RESPONSE
Action :	Remedial Investigation Workplan - Regulator Responded
Date :	03/03/2016
Global ID :	T0605902317
Action Type :	ENFORCEMENT
Action :	Waste Discharge Requirements
Date :	08/31/2015
Global ID :	T0605902317

Map Id: A3
Direction:
Distance:
Actual: Not Available
Elevation:
Relative:

Site Name : CITY OF YORBA LINDA/ULTRAMAR #77
18231 IMPERIAL
YORBA LINDA, CA 92886

Database(s) : [CALEPA SITES - CA, FRS, LUST REG 8 - CA] ***(cont.)***

Envirosite ID: 9815827
EPA ID: N/R

LUST REG 8 - CA ***(cont.)***

Action Type : ENFORCEMENT
Action : File review

Date : 04/23/2015
Global ID : T0605902317
Action Type : RESPONSE
Action : Soil Vapor Intrusion Investigation Workplan - Regulator Responded

Date : 01/22/2015
Global ID : T0605902317
Action Type : RESPONSE
Action : Soil Vapor Intrusion Investigation Workplan - Regulator Responded

Date : 08/20/2014
Global ID : T0605902317
Action Type : RESPONSE
Action : Other Report / Document - Regulator Responded

Date : 07/21/2014
Global ID : T0605902317
Action Type : ENFORCEMENT
Action : Waste Discharge Requirements

Date : 06/27/2014
Global ID : T0605902317
Action Type : ENFORCEMENT
Action : File review

Date : 04/24/2014
Global ID : T0605902317
Action Type : RESPONSE
Action : Well Installation Workplan - Regulator Responded

Date : 12/13/2012
Global ID : T0605902317
Action Type : REMEDIATION
Action : In Situ Physical/Chemical Treatment (other than SVE)

Date : 04/01/2011
Global ID : T0605902317
Action Type : REMEDIATION
Action : Soil Vapor Extraction (SVE)

Date : 08/17/2010
Global ID : T0605902317
Action Type : ENFORCEMENT
Action : Staff Letter

Map Id: A3
Direction:
Distance:
Actual: Not Available
Elevation:
Relative:

Site Name : CITY OF YORBA LINDA/ULTRAMAR #77
18231 IMPERIAL
YORBA LINDA, CA 92886

Database(s) : [CALEPA SITES - CA, FRS, LUST REG 8 - CA] ***(cont.)***

Envirosite ID: 9815827
EPA ID: N/R

LUST REG 8 - CA ***(cont.)***

Date :	02/25/2010
Global ID :	T0605902317
Action Type :	ENFORCEMENT
Action :	Clean Up Fund - Case Closure Review Summary Report (RSR)
Date :	07/06/2009
Global ID :	T0605902317
Action Type :	ENFORCEMENT
Action :	Staff Letter
Date :	06/30/2009
Global ID :	T0605902317
Action Type :	ENFORCEMENT
Action :	Staff Letter
Date :	11/18/2008
Global ID :	T0605902317
Action Type :	ENFORCEMENT
Action :	Staff Letter
Date :	08/07/2008
Global ID :	T0605902317
Action Type :	ENFORCEMENT
Action :	Staff Letter
Date :	05/12/2008
Global ID :	T0605902317
Action Type :	ENFORCEMENT
Action :	Staff Letter
Date :	01/01/2008
Global ID :	T0605902317
Action Type :	REMEDIATION
Action :	Excavation
Date :	10/11/2007
Global ID :	T0605902317
Action Type :	ENFORCEMENT
Action :	Staff Letter
Date :	03/07/2005
Global ID :	T0605902317
Action Type :	REMEDIATION
Action :	Free Product Removal
Date :	04/28/1999
Global ID :	T0605902317

Map Id: A3
Direction:
Distance:
Actual: Not Available
Elevation:
Relative:

Site Name : CITY OF YORBA LINDA/ULTRAMAR #77
18231 IMPERIAL
YORBA LINDA, CA 92886

Database(s) : [CALEPA SITES - CA, FRS, LUST REG 8 - CA] ***(cont.)***

Envirosite ID: 9815827
EPA ID: N/R

LUST REG 8 - CA ***(cont.)***

Action Type : ENFORCEMENT
Action : Notice of Reimbursement

Date : 04/28/1999
Global ID : T0605902317
Action Type : ENFORCEMENT
Action : Notice of Responsibility

Date : 04/26/1999
Global ID : T0605902317
Action Type : Other
Action : Leak Discovery

Date : 04/26/1999
Global ID : T0605902317
Action Type : Other
Action : Leak Reported

Date : 04/26/1999
Global ID : T0605902317
Action Type : Other
Action : Leak Stopped

Status History

Status Date : 07/08/2019
Global ID : T0605902317
Status : Open - Verification Monitoring

Status Date : 04/01/2004
Global ID : T0605902317
Status : Open - Site Assessment

Status Date : 05/10/2001
Global ID : T0605902317
Status : Open - Site Assessment

Status Date : 04/26/1999
Global ID : T0605902317
Status : Open - Case Begin Date

Status Date : 04/26/1999
Global ID : T0605902317
Status : Open - Site Assessment

Map Id: A4
Direction:
Distance:
Actual: Not Available
Elevation:
Relative:

Site Name : CITY OF YORBA LINDA
18231 IMPERIAL HWY
YORBA LINDA, CA 92886

Database(s) : [ECHO, FRS, HAZNET - CA, RCRA_NONGEN]

Envirosite ID: 19051065
EPA ID: CAL000280076

ECHO

Facility Name :	CITY OF YORBA LINDA
Facility Address :	18231 IMPERIAL HWY, YORBA LINDA, CA 92886
County :	ORANGE

Site Details

Last Inspection Date :	N/R
Registry ID :	110070457765
FIPS Code :	06059
EPA Region :	09
Inspection Count :	0
Last Inspection Days :	N/R
Informal Count :	0
Last Informal Action Date :	N/R
Formal Action Count :	0
Last Formal Action Date :	N/R
Total Penalties :	0
Penalty Count :	N/R
Last Penalty Date :	N/R
Last Penalty Amount :	N/R
QTRS IN NC :	0
Programs IN SNC :	0
Current Compliance Status :	No Violation Identified
Three-Year Compliance Status :	_____
Collection Method :	Zip Code Centroid
Reference Point :	N/R
Accuracy Meters :	10000
Derived Tribes :	N/R
Derived HUC :	N/R
Derived WBD :	N/R
Derived STCTY FIPS :	N/R
Derived Zip :	N/R
Derived CD113 :	N/R
Derived CB2010 :	N/R
MYRTK Universe :	NNN
NPDES IDs :	N/R
CWA Permit Types :	N/R
CWA Compliance Tracking :	N/R
CWA NAICS :	N/R
CWA SICS :	N/R
CWA Inspection Count :	N/R
CWA Last Inspection Days :	N/R
CWA Informal Count :	N/R
CWA Formal Action Count :	N/R
CWA Last Formal Action Date :	N/R
CWA Penalties :	N/R
CWA Last Penalty Date :	N/R
CWA Last Penalty Amount :	N/R
CWA Quarters IN NC :	N/R
CWA Current Compliance Status :	N/R
CWA Current SNC Flag :	N
CWA 13 Quarters Compliance Status :	N/R
CWA 13 Quarters Effluent Exceedances:	N/R
CWA Three-Year QNCR Codes :	N/R
DFR URL :	Click here for hyperlink provided by the agency.

Map Id: A4
Direction:
Distance:
Actual: Not Available
Elevation:
Relative:

Site Name : CITY OF YORBA LINDA
18231 IMPERIAL HWY
YORBA LINDA, CA 92886

Database(s) : [ECHO, FRS, HAZNET - CA, RCRA_NONGEN] ***(cont.)***

Envirosite ID: 19051065
EPA ID: CAL000280076

ECHO ***(cont.)***

Facility SIC Codes :	N/R
Facility NAICS Codes :	44719 - Other Gasoline Stations
Facility Last Inspection EPA Date :	N/R
Facility Last Inspection State Date :	N/R
Facility Last Formal Act EPA Date :	N/R
Facility Last Formal Act State Date :	N/R
Facility Last Informal Act EPA Date :	N/R
Facility Last Informal Act State Date:	N/R
Facility Federal Agency :	N/R
TRI Reporter :	N/R
Facility Imp Water Flag :	N/R
Current SNC Flag :	N
Indian County Flag :	N
Federal Flag :	N/R
US Mexico Border Flag :	N/R
Chesapeak Bay Flag :	N/R
AIR Flag :	N
NPDES Flag :	N
SDWIS Flag :	N
RCRA Flag :	Y
TRI Flag :	N
GHG Flag :	N
Major Flag :	N/R
Active Flag :	Y
NAA Flag :	N/R
Latitude :	33.889982
Longitude :	-117.805512
Last Date in Agency List :	09/23/2019

FRS

Facility Name :	CITY OF YORBA LINDA
Facility Address :	18231 IMPERIAL HWY, YORBA LINDA, CA 92886-3408
County :	ORANGE
Registry ID :	110070457765
FRS Facility URL :	Click here for hyperlink provided by the agency.
Last Date in Agency List :	08/12/2019

Source Description :

RCRAInfo is EPA’s comprehensive information system that supports the Resource Conservation and Recovery Act (RCRA) of 1976 and the Hazardous and Solid Waste Amendments (HSWA) of 1984 through the tracking of events and activities related to facilities that generate, transport, and treat, store, or dispose of hazardous waste. RCRAInfo allows RCRA program staff to track the notification, permit, compliance, and corrective action activities required under RCRA. RCRAInfo also supports generation of the National Hazardous Waste Biennial Report. All generators and treatment, storage, and disposal facilities who handle hazardous waste are required to report to the EPA Administrator at least once every two years to support creation of the Biennial Report.

Map Id: A4
Direction:
Distance:
Actual: Not Available
Elevation:
Relative:

Site Name : CITY OF YORBA LINDA
18231 IMPERIAL HWY
YORBA LINDA, CA 92886

Database(s) : [ECHO, FRS, HAZNET - CA, RCRA_NONGEN] ***(cont.)***

Envirosite ID: 19051065
EPA ID: CAL000280076

FRS ***(cont.)***

FRS Environmental Interest
Source and System ID : RCRAINFO - CAL000280076

HAZNET - CA

Facility Name : CITY OF YORBA LINDA
Facility Address : 18231 IMPERIAL HWY, YORBA LINDA, CA 928863408
County : Orange

Site Details
Contact Name : LEWIS SIMONS
Facility Mailing Address : 290 CONEJO RIDGE AVE, THOUSAND OAKS, CA 913614974
Contact Phone : 8057199376
Last Date in Agency List : 07/17/2019

Waste Generator Summary
Generator EPA ID : CAL000280076
Generator County : Orange
TSDF EPA ID : CAT080013352
TSDF Disposal County : Los Angeles
State Waste : Aqueous solution with total organic residues less than 10 percent

Disposal Method : OTHER RECOVERY OF RECLAMATION FOR REUSE INCLUDING ACID REGENERATION, ORGANICS RECOVERY ECT

Tons : 0.042
Tanner Year : 2017

Generator EPA ID : CAL000280076
Generator County : Orange
TSDF EPA ID : NVT330010000
TSDF Disposal County : Unknown
State Waste : Other organic solids

Disposal Method : LANDFILL OR SURFACE IMPOUNDMENT THAT WILL BE CLOSED AS LANDFILL(TO INCLUDE ON-SITE TREATMENT AND/OR STABILIZATION)

Tons : 0.025
Tanner Year : 2017

RCRA_NONGEN

Facility Name : CITY OF YORBA LINDA
Facility Address : 18231 IMPERIAL HWY, YORBA LINDA, CA 92886
County : ORANGE

Date Form Received by Agency : 03/16/2004
EPA ID : CAL000280076
Mailing Address : 290 CONEJO RIDGE AVE, THOUSAND OAKS, CA 91361-4974
Contact : LEWIS SIMONS

Map Id: A4
Direction:
Distance:
Actual: Not Available
Elevation:
Relative:

Site Name : CITY OF YORBA LINDA
18231 IMPERIAL HWY
YORBA LINDA, CA 92886

Database(s) : [ECHO, FRS, HAZNET - CA, RCRA_NONGEN] ***(cont.)***

Envirosite ID: 19051065
EPA ID: CAL000280076

RCRA_NONGEN ***(cont.)***

Contact Address :	290 CONEJO RIDGE AVE, THOUSAND OAKS, CA 91361
Contact Country :	N/R
Contact Telephone :	805-719-9376
Contact Email :	LEWIS.SIMONS@STANTEC.COM
EPA Region :	09
Land Type :	Not Reported
Source Type :	Implementer
Classification :	Not a generator, verified
Description :	Not a generator, verified
Last Date in Agency List :	07/19/2019

Owner/Operator Summary

Owner/Operator Name :	CITY OF YORBA LINDA
Owner/Operator Address :	4845 CASA LOMA AVE, YORBA LINDA, CA 92886-3364
Owner/Operator Country :	N/R
Owner/Operator Telephone :	714-961-7170
Owner/Operator Email :	N/R
Owner/Operator Fax :	N/R
Legal Status :	Other land type
Owner/Operator Type :	Owner
Owner/Operator Start Date :	N/R
Owner/Operator End Date :	N/R

Owner/Operator Name :	LEWIS SIMONS
Owner/Operator Address :	290 CONEJO RIDGE AVE, THOUSAND OAKS, CA 91361
Owner/Operator Country :	N/R
Owner/Operator Telephone :	805-719-9376
Owner/Operator Email :	N/R
Owner/Operator Fax :	N/R
Legal Status :	Other land type
Owner/Operator Type :	Operator
Owner/Operator Start Date :	N/R
Owner/Operator End Date :	N/R

Handler Activities Summary

U.S. Importer of Hazardous Waste :	N
Mixed Waste (Haz. and Radioactive) :	N
Recycler of Hazardous Waste :	N
Transporter of Hazardous Waste :	Y
Treater, Storer or Disposer of HW :	N
Underground Injection Activity :	N
On-site Burner Exemption :	N
Furnace Exemption :	N
Used Oil Fuel Burner :	N
Used Oil Processor :	N
Used Oil Refiner :	N
Used Oil Fuel Marketer to Burner :	N
Used Oil Specification Marketer :	N
Used Oil Transfer Facility :	N
Used Oil Transporter :	N

Map Id: A4
Direction:
Distance:
Actual: Not Available
Elevation:
Relative:

Site Name : CITY OF YORBA LINDA
18231 IMPERIAL HWY
YORBA LINDA, CA 92886

Database(s) : [ECHO, FRS, HAZNET - CA, RCRA_NONGEN] ***(cont.)***

Envirosite ID: 19051065
EPA ID: CAL000280076

RCRA_NONGEN ***(cont.)***

Notices of Violations Summary
Regulation Violated : N

Map Id: A5
Direction:
Distance:
Actual: Not Available
Elevation:
Relative:

Site Name : ULTRAMAR STATION #77
18231 IMPERIAL
YORBA LINDA, CA 92886

Database(s) : [CALEPA SITES - CA, CIWQS - CA, FRS]

Envirosite ID: 19454370
EPA ID: N/R

CALEPA SITES - CA

Facility Name : Ultramar Station #77
Facility Address : 18231 IMPERIAL, YORBA LINDA, 92886

Site ID : 270643
EI ID : 805485
EI Description : Tanks & Ground Water Clean Up
Latitude : 33.891220
Longitude : -117.815960
Agency Hyperlink : Click here for hyperlink provided by the agency.
Last Date in Agency List : 10/02/2019

CIWQS - CA

Facility Name : Ultramar Station #77
Facility Address : 18231 Imperial Yorba Linda, CA, 92886
County : Orange

Site Details
Place ID : 805485
Agency Name : Yorba Linda City
Last Date in Agency List : 09/17/2019

FRS

Facility Name : ULTRAMAR STATION #77
Facility Address : 18231 IMPERIAL, YORBA LINDA, CA 92886
County : ORANGE

Registry ID : 110065504118
FRS Facility URL : Click here for hyperlink provided by the agency.
Last Date in Agency List : 08/12/2019

Map Id: A5
Direction:
Distance:
Actual: Not Available
Elevation:
Relative:

Site Name : ULTRAMAR STATION #77
18231 IMPERIAL
YORBA LINDA, CA 92886

Database(s) : [CALEPA SITES - CA, CIWQS - CA, FRS] ***(cont.)***

Envirosite ID: 19454370
EPA ID: N/R

FRS ***(cont.)***

Source Description :

The California Environmental Protection Agency (CalEPA) has recently implemented a new data warehouse system (nSite). This data warehouse combines and merges facility and site information from five different systems managed within CalEPA. The five systems are: California Environmental Reporting System (CERS), EnviroStor, GeoTracker, California Integrated Water Quality System (CIWQS), and Toxic Release Inventory (TRI).

FRS Environmental Interest

Source and System ID :	CA-ENVIROVIEW - 270643

Map Id: A6
Direction:
Distance:
Actual: Not Available
Elevation:
Relative:

Site Name : ULTRAMAR STATION #77
18231 IMPERIAL HIGHWAY
YORBA LINDA, CA 92886

Database(s) : [CIWQS 2 - CA, RFR - CA]

Envirosite ID: 29669792
EPA ID: N/R

CIWQS 2 - CA

Facility Name :	Ultramar Station #77
Facility Address :	18231 Imperial Highway, Yorba Linda, 92886
County :	Orange
Facility ID :	805485
WDID :	8 303627001
Facility Type :	Industrial
Region :	8
Place Type :	Facility
Place Subtype :	Groundwater Cleanup Site
Ageny Name :	Yorba Linda City
Agency Type :	City Agency
Number of Agencies :	1
Status Date :	02/10/2016
Status :	Active
Status Enrollee :	N
Individual/General :	I
Fee Code :	58 - Non15 Based on (TTWQ)/CPLX)
Staff Assigned :	text
Number of Staff Assigned :	text
Supervisor :	text
Number of Supervisor :	text
Number of Amendments :	N/R
Number of Reg Measures :	1
Baseline Flow :	N/R
Population (MS4)/Acres :	N/R
Reclamation :	N - No
CAFO Type :	N/R
CAFO Subtype :	N/R

Map Id: A6
Direction:
Distance:
Actual: Not Available
Elevation:
Relative:

Site Name : ULTRAMAR STATION #77
18231 IMPERIAL HIGHWAY
YORBA LINDA, CA 92886

Database(s) : [CIWQS 2 - CA, RFR - CA] ***(cont.)***

Envirosite ID: 29669792
EPA ID: N/R

CIWQS 2 - CA ***(cont.)***

CAFO Population :	N/R
Onsite :	N/R
Quality Assurance :	N/R
RCRA Flag :	N/R
Total MMP Violations Number :	0
Total Number of Violations :	0
Total Number of Inspections :	0
Date of Most Recent Completed Inspection:	N/R
Date of Most Recent Received Report :	02/01/2017
Total Number of Final (A+H) Enforcement Actions:	0
Most Recent Effective Date of Enf Action (A+H):	N/R
Program :	UST
Program Category :	TANKS
Number of Programs :	1
Complexity :	B
Pretreatment :	X - Facility is not a POTW
Facility Waste Type :	Miscellaneous
Reg Measure ID :	395698
Reg Measure Type :	Enrollee - WDR
Reg Measure Title :	Enrollee under General WDRs for InSitu for Yorba Linda City
Reg Measure Description :	N/R
SIC 1 :	5989 - Fuel Dealers, NEC
SIC 2 :	-
SIC 3 :	-
Latitude :	33.89122
Longitude :	-117.81596
Last Date in Agency List :	09/24/2019

RFR - CA

Facility Name :	Ultramar Station #77
Facility Address :	18231 Imperial Highway, Yorba Linda, CA 92886
County :	Orange

Site Details

Effective Date :	07/21/2014
Adoption Date :	N/R
Termination Date :	N/R
Expiration/Review Date :	10/19/2028
NPDES Number :	N/R
Order Number :	R8-2018-0092
WDID :	8 303627001
SIC/NAICS :	5989
Program :	UST
Regulatory Measure Status :	Active
Regulatory Measure Type :	Enrollee - WDR
Place/Project Type :	Groundwater Cleanup Site
Region :	8
Design Flow :	N/R
Major/Minor :	N/R
Complexity :	B
TTWQ :	3

Map Id: A6
Direction:
Distance:
Actual: Not Available
Elevation:
Relative:

Site Name : ULTRAMAR STATION #77
18231 IMPERIAL HIGHWAY
YORBA LINDA, CA 92886

Database(s) : [CIWQS 2 - CA, RFR - CA] ***(cont.)***

Envirosite ID: 29669792
EPA ID: N/R

RFR - CA ***(cont.)***

Number of Enforcement Actions within Five Years:	N/R
Number of Violations within Five Years:	N/R
Agency :	Yorba Linda City
Agency Address :	N/R
Latitude :	33.89122
Longitude :	-117.81596
Last Date in Agency List :	07/01/2019

Map Id: A7
Direction:
Distance:
Actual: Not Available
Elevation:
Relative:

Site Name : G & M OIL COMPANY
18231 IMPERIAL HWY
YORBA LINDA, CA 92686

Database(s) : [HAZNET - CA]

Envirosite ID: 30986640
EPA ID: CAL000172138

HAZNET - CA

Facility Name :	G & M OIL COMPANY
Facility Address :	18231 IMPERIAL HWY, YORBA LINDA, CA 926860000
County :	Orange

Site Details

Contact Name :	JENNIFER TALBERT
Facility Mailing Address :	16868 A STREET, HUNTINGTON BEACH, CA 926470000
Contact Phone :	7143754700
Last Date in Agency List :	09/24/2015

Waste Generator Summary

Generator EPA ID :	CAL000172138
Generator County :	Orange
TSDF EPA ID :	CAD009452657
TSDF Disposal County :	San Mateo
State Waste :	Unspecified solvent mixture
Disposal Method :	Recycler
Tons :	0.1152
Tanner Year :	1994

Generator EPA ID :	CAL000172138
Generator County :	Orange
TSDF EPA ID :	CAD099452708
TSDF Disposal County :	Los Angeles
State Waste :	Waste oil and mixed oil
Disposal Method :	Recycler
Tons :	1.14
Tanner Year :	1998

Map Id: A7
Direction:
Distance:
Actual: Not Available
Elevation:
Relative:

Site Name : G & M OIL COMPANY
18231 IMPERIAL HWY
YORBA LINDA, CA 92686

Database(s) : [HAZNET - CA] ***(cont.)***

Envirosite ID: 30986640
EPA ID: CAL000172138

HAZNET - CA ***(cont.)***

Generator EPA ID :	CAL000172138
Generator County :	Orange
TSDF EPA ID :	CAT080013352
TSDF Disposal County :	Los Angeles
State Waste :	Waste oil and mixed oil
Disposal Method :	Recycler
Tons :	1.71
Tanner Year :	1999

Map Id: A8
Direction:
Distance:
Actual: Not Available
Elevation:
Relative:

Site Name : IMPERIAL GASOLINE
18231 IMPERIAL HWY
YORBA LINDA, CA 92686

Database(s) : [HIST UST - CA]

Envirosite ID: 330670031
EPA ID: N/R

HIST UST - CA

Facility Name :	IMPERIAL GASOLINE
Facility Address :	18231 IMPERIAL HWY, YORBA LINDA, 92686
County :	N/R
PDF Link :	Click here for hyperlink provided by the agency.

Map Id: A9
Direction: ESE
Distance: 0.003 mi.
Actual: 18.295 ft.
Elevation: 0.074 mi. / 390.784 ft.
Relative: Higher

Site Name : YORBA LINDA VETERINARY HOSPITAL
4872 OLINDA ST.
YORBA LINDA, CA 92686

Database(s) : [HAZNET - CA]

Envirosite ID: 31071641
EPA ID: CAL920855509

HAZNET - CA

Facility Name :	YORBA LINDA VETERINARY HOSPITAL
Facility Address :	4872 OLINDA ST., YORBA LINDA, CA 926860000
County :	Orange

Site Details

Contact Name :	TAMRA MEYER-OFFICE MANAGER
Facility Mailing Address :	4872 OLINDA ST, YORBA LINDA, CA 928863419
Contact Phone :	7147772314
Last Date in Agency List :	09/24/2015

Map Id: A9
Direction: ESE
Distance: 0.003 mi.
Actual: 18.295 ft.
Elevation: 0.074 mi. / 390.784 ft.
Relative: Higher

Site Name : YORBA LINDA VETERINARY HOSPITAL
4872 OLINDA ST.
YORBA LINDA, CA 92686

Database(s) : [HAZNET - CA] ***(cont.)***

Envirosite ID: 31071641
EPA ID: CAL920855509

HAZNET - CA ***(cont.)***

Waste Generator Summary

Generator EPA ID :	CAL920855509
Generator County :	Orange
TSDF EPA ID :	CAD982524613
TSDF Disposal County :	Orange
State Waste :	Photochemicals/photoprocessing waste
Disposal Method :	Recycler
Tons :	0.0625
Tanner Year :	1994

Map Id: A10
Direction: ESE
Distance: 0.004 mi.
Actual: 18.795 ft.
Elevation: 0.074 mi. / 390.784 ft.
Relative: Higher

Site Name : THOMAS PATRICK HYDE
4862 OLINDA ST
YORBA LINDA, CA 92686

Database(s) : [HAZNET - CA]

Envirosite ID: 31038942
EPA ID: CLU960011807

HAZNET - CA

Facility Name :	THOMAS PATRICK HYDE
Facility Address :	4862 OLINDA ST, YORBA LINDA, CA 926860000
County :	Orange

Site Details

Contact Name :	DTSC CLU/ERU
Facility Mailing Address :	PO BOX 806, SACRAMENTO, CA 958120806
Contact Phone :	9163233600
Last Date in Agency List :	09/24/2015

Waste Generator Summary

Generator EPA ID :	CLU960011807
Generator County :	Orange
TSDF EPA ID :	AZD049318009
TSDF Disposal County :	Unknown
State Waste :	Laboratory waste chemicals
Disposal Method :	Transfer station
Tons :	0.0316
Tanner Year :	1996

Map Id: A11
Direction: SSE
Distance: 0.013 mi.
Actual: 70.431 ft.
Elevation: 0.074 mi. / 389.518 ft.
Relative: Higher

Site Name : STATION PHOTO
18256 IMPERIAL HWY
YORBA LINDA, CA 92686

Database(s) : [HAZNET - CA]

Envirosite ID: 31007856
EPA ID: CAD981968662

HAZNET - CA

Facility Name : STATION PHOTO
Facility Address : 18256 IMPERIAL HWY, YORBA LINDA, CA 926860000
County : Orange

Site Details
Contact Name : PAUL LEE
Facility Mailing Address : 18256 IMPERIAL HWY, YORBA LINDA, CA 928860000
Contact Phone : 7149681390
Last Date in Agency List : 09/24/2015

Waste Generator Summary
Generator EPA ID : CAD981968662
Generator County : Orange
TSDF EPA ID : CAD981402522
TSDF Disposal County : Kern
State Waste : Photochemicals/photoprocessing waste
Disposal Method : Blank
Tons : 0.0208
Tanner Year : 1998

Generator EPA ID : CAD981968662
Generator County : Orange
TSDF EPA ID : CAD981402522
TSDF Disposal County : Kern
State Waste : Photochemicals/photoprocessing waste
Disposal Method : Recycler
Tons : 0.0208
Tanner Year : 1994

Generator EPA ID : CAD981968662
Generator County : Orange
TSDF EPA ID : CAD981402522
TSDF Disposal County : Kern
State Waste : Photochemicals/photoprocessing waste
Disposal Method : Recycler
Tons : 0.0208
Tanner Year : 1996

Generator EPA ID : CAD981968662
Generator County : Orange
TSDF EPA ID : CAD981402522
TSDF Disposal County : Kern
State Waste : Photochemicals/photoprocessing waste
Disposal Method : Recycler
Tons : 0.0208
Tanner Year : 1997

Generator EPA ID : CAD981968662
Generator County : Orange

Map Id: A11
Direction: SSE
Distance: 0.013 mi.
Actual: 70.431 ft.
Elevation: 0.074 mi. / 389.518 ft.
Relative: Higher

Site Name : STATION PHOTO
18256 IMPERIAL HWY
YORBA LINDA, CA 92686

Database(s) : [HAZNET - CA] ***(cont.)***

Envirosite ID: 31007856
EPA ID: CAD981968662

HAZNET - CA ***(cont.)***

TSDF EPA ID :	CAD981402522
TSDF Disposal County :	Kern
State Waste :	Photochemicals/photoprocessing waste
Disposal Method :	Recycler
Tons :	0.0208
Tanner Year :	1998

Generator EPA ID :	CAD981968662
Generator County :	Orange
TSDF EPA ID :	CAD981402522
TSDF Disposal County :	Kern
State Waste :	Photochemicals/photoprocessing waste
Disposal Method :	Treatment, incineration
Tons :	0.0208
Tanner Year :	1995

Map Id: A12
Direction: SSE
Distance: 0.013 mi.
Actual: 70.431 ft.
Elevation: 0.074 mi. / 389.518 ft.
Relative: Higher

Site Name : STATION PHOTO
18256 IMPERIAL HWY
YORBA LINDA, CA 92886

Database(s) : [ECHO, FRS, RCRA_SQG]

Envirosite ID: 414953361
EPA ID: CAD981968662

ECHO

Facility Name :	STATION PHOTO
Facility Address :	18256 IMPERIAL HWY, YORBA LINDA, CA 92886
County :	ORANGE

Site Details

Last Inspection Date :	N/R
Registry ID :	110006474895
FIPS Code :	06059
EPA Region :	09
Inspection Count :	0
Last Inspection Days :	N/R
Informal Count :	0
Last Informal Action Date :	N/R
Formal Action Count :	0
Last Formal Action Date :	N/R
Total Penalties :	0
Penalty Count :	N/R
Last Penalty Date :	N/R
Last Penalty Amount :	N/R
QTRS IN NC :	0
Programs IN SNC :	0
Current Compliance Status :	No Violation Identified
Three-Year Compliance Status :	_____
Collection Method :	ADDRESS MATCHING-HOUSE NUMBER

Map Id: A12
Direction: SSE
Distance: 0.013 mi.
Actual: 70.431 ft.
Elevation: 0.074 mi. / 389.518 ft.
Relative: Higher

Site Name : STATION PHOTO
18256 IMPERIAL HWY
YORBA LINDA, CA 92886

Database(s) : [ECHO, FRS, RCRA_SQG] ***(cont.)***

Envirosite ID: 414953361
EPA ID: CAD981968662

ECHO ***(cont.)***

Reference Point :	ENTRANCE POINT OF A FACILITY OR STATION
Accuracy Meters :	50
Derived Tribes :	N/R
Derived HUC :	18070106
Derived WBD :	N/R
Derived STCTY FIPS :	06059
Derived Zip :	92886
Derived CD113 :	39
Derived CB2010 :	060590218021012
MYRTK Universe :	NNN
NPDES IDs :	N/R
CWA Permit Types :	N/R
CWA Compliance Tracking :	N/R
CWA NAICS :	N/R
CWA SICS :	N/R
CWA Inspection Count :	N/R
CWA Last Inspection Days :	N/R
CWA Informal Count :	N/R
CWA Formal Action Count :	N/R
CWA Last Formal Action Date :	N/R
CWA Penalties :	N/R
CWA Last Penalty Date :	N/R
CWA Last Penalty Amount :	N/R
CWA Quarters IN NC :	N/R
CWA Current Compliance Status :	N/R
CWA Current SNC Flag :	N
CWA 13 Quarters Compliance Status :	N/R
CWA 13 Quarters Effluent Exceedances:	N/R
CWA Three-Year QNCR Codes :	N/R
DFR URL :	Click here for hyperlink provided by the agency.
Facility SIC Codes :	N/R
Facility NAICS Codes :	81292 - Photofinishing
Facility Last Inspection EPA Date :	N/R
Facility Last Inspection State Date :	N/R
Facility Last Formal Act EPA Date :	N/R
Facility Last Formal Act State Date :	N/R
Facility Last Informal Act EPA Date :	N/R
Facility Last Informal Act State Date:	N/R
Facility Federal Agency :	N/R
TRI Reporter :	N/R
Facility Imp Water Flag :	N/R
Current SNC Flag :	N
Indian County Flag :	N
Federal Flag :	N/R
US Mexico Border Flag :	N
Chesapeak Bay Flag :	N/R
AIR Flag :	N
NPDES Flag :	N
SDWIS Flag :	N
RCRA Flag :	Y
TRI Flag :	N
GHG Flag :	N
Major Flag :	N/R
Active Flag :	Y
NAA Flag :	Y
Latitude :	33.890367
Longitude :	-117.815345

Map Id: A12
Direction: SSE
Distance: 0.013 mi.
Actual: 70.431 ft.
Elevation: 0.074 mi. / 389.518 ft.
Relative: Higher

Site Name : STATION PHOTO
18256 IMPERIAL HWY
YORBA LINDA, CA 92886

Database(s) : [ECHO, FRS, RCRA_SQG] ***(cont.)***

Envirosite ID: 414953361
EPA ID: CAD981968662

ECHO ***(cont.)***

Last Date in Agency List : 09/23/2019

FRS

Facility Name : STATION PHOTO
Facility Address : 18256 IMPERIAL HWY, YORBA LINDA, CA 92886
County : ORANGE

Registry ID : 110006474895
FRS Facility URL : Click here for hyperlink provided by the agency.
Last Date in Agency List : 08/12/2019

Source Description :

RCRAInfo is EPA's comprehensive information system that supports the Resource Conservation and Recovery Act (RCRA) of 1976 and the Hazardous and Solid Waste Amendments (HSWA) of 1984 through the tracking of events and activities related to facilities that generate, transport, and treat, store, or dispose of hazardous waste. RCRAInfo allows RCRA program staff to track the notification, permit, compliance, and corrective action activities required under RCRA. RCRAInfo also supports generation of the National Hazardous Waste Biennial Report. All generators and treatment, storage, and disposal facilities who handle hazardous waste are required to report to the EPA Administrator at least once every two years to support creation of the Biennial Report.

FRS Environmental Interest
Source and System ID : RCRAINFO - CAD981968662

RCRA_SQG

Facility Name : STATION PHOTO
Facility Address : 18256 IMPERIAL HWY, YORBA LINDA, CA 92886
County : ORANGE

Date Form Received by Agency : 04/21/1992
EPA ID : CAD981968662
Mailing Address : 18256 IMPERIAL HWY, YORBA LINDA, CA 92886
Contact : PAUL LEE
Contact Address : 18256 IMPERIAL HWY, YORBA LINDA, CA 92686
Contact Country : US
Contact Telephone : 714-996-1273
Contact Email : N/R
EPA Region : 09
Land Type : Other land type
Source Type : Notification
Classification : Small Quantity Generator

Description : Handlers that generate more than 100 and less than 1000 kilograms of hazardous waste during any calendar month and accumulate less than 6000 kg of hazardous waste at any time; or generate 100 kg or less of hazardous waste during any calendar month, and accumulate more than 1000 kg of hazardous waste at any time.

Last Date in Agency List : 07/19/2019

Map Id: A12
Direction: SSE
Distance: 0.013 mi.
Actual: 70.431 ft.
Elevation: 0.074 mi. / 389.518 ft.
Relative: Higher

Site Name : STATION PHOTO
18256 IMPERIAL HWY
YORBA LINDA, CA 92886

Database(s) : [ECHO, FRS, RCRA_SQG] ***(cont.)***

Envirosite ID: 414953361
EPA ID: CAD981968662

RCRA_SQG ***(cont.)***

Owner/Operator Summary

Owner/Operator Name :	NOT REQUIRED
Owner/Operator Address :	NOT REQUIRED, NOT REQUIRED, ME 99999
Owner/Operator Country :	N/R
Owner/Operator Telephone :	415-555-1212
Owner/Operator Email :	N/R
Owner/Operator Fax :	N/R
Legal Status :	Private
Owner/Operator Type :	Operator
Owner/Operator Start Date :	N/R
Owner/Operator End Date :	N/R

Owner/Operator Name :	PAUL C LEE
Owner/Operator Address :	21631 IMPALA LN, HUNTINGTON BEACH, CA 92646
Owner/Operator Country :	N/R
Owner/Operator Telephone :	714-968-3550
Owner/Operator Email :	N/R
Owner/Operator Fax :	N/R
Legal Status :	Private
Owner/Operator Type :	Owner
Owner/Operator Start Date :	N/R
Owner/Operator End Date :	N/R

Owner/Operator Name :	SANG RYUN KIM
Owner/Operator Address :	NOT REQUIRED, NOT REQUIRED, ME 99999
Owner/Operator Country :	N/R
Owner/Operator Telephone :	415-555-1212
Owner/Operator Email :	N/R
Owner/Operator Fax :	N/R
Legal Status :	Private
Owner/Operator Type :	Owner
Owner/Operator Start Date :	N/R
Owner/Operator End Date :	N/R

Handler Activities Summary

U.S. Importer of Hazardous Waste :	N
Mixed Waste (Haz. and Radioactive) :	N
Recycler of Hazardous Waste :	N
Transporter of Hazardous Waste :	N
Treater, Storer or Disposer of HW :	N
Underground Injection Activity :	N
On-site Burner Exemption :	N
Furnace Exemption :	N
Used Oil Fuel Burner :	N
Used Oil Processor :	N
Used Oil Refiner :	N
Used Oil Fuel Marketer to Burner :	N
Used Oil Specification Marketer :	N
Used Oil Transfer Facility :	N
Used Oil Transporter :	N

Map Id: A12
Direction: SSE
Distance: 0.013 mi.
Actual: 70.431 ft.
Elevation: 0.074 mi. / 389.518 ft.
Relative: Higher

Site Name : STATION PHOTO
18256 IMPERIAL HWY
YORBA LINDA, CA 92886

Database(s) : [ECHO, FRS, RCRA_SQG] ***(cont.)***

Envirosite ID: 414953361
EPA ID: CAD981968662

RCRA_SQG ***(cont.)***

Notices of Violations Summary
Regulation Violated : N

Map Id: A13
Direction: S
Distance: 0.014 mi.
Actual: 71.555 ft.
Elevation: 0.073 mi. / 386.483 ft.
Relative: Higher

Site Name : Station Cleaners
18216 Imperial Hwy
Yorba Linda, CA 92886

Database(s) : [CALEPA SITES - CA, DRYCLEANERS - CA, DRYCLEANERS_SOUTH COAST - CA, HAZWASTE_ORANGE COUNTY - CA]

Envirosite ID: 9446111
EPA ID: N/R

CALEPA SITES - CA

Facility Name : STATION CLEANERS
Facility Address : 18216 IMPERIAL HWY, YORBA LINDA, 92886

Site ID : 412390
EI ID : 10540465
EI Description : Chemical Storage Facilities
Latitude : 33.890558
Longitude : -117.815639
Agency Hyperlink : Click here for hyperlink provided by the agency.
Last Date in Agency List : 10/02/2019

Site ID : 412390
EI ID : 10540465
EI Description : Hazardous Waste Generator
Latitude : 33.890558
Longitude : -117.815639
Agency Hyperlink : Click here for hyperlink provided by the agency.
Last Date in Agency List : 10/02/2019

DRYCLEANERS - CA

Property Name : Station Cleaners

DRYCLEANERS_South Coast - CA

Facility Name : STATION CLEANERS
Facility Address : 18216 IMPERIAL HWY, YORBA LINDA, CA 92886

Site Details
Facility ID : 74389
Facility Status : A
Location Area Code : 714
Location Phone Number : 5287268

Map Id: A13
Direction: S
Distance: 0.014 mi.
Actual: 71.555 ft.
Elevation: 0.073 mi. / 386.483 ft.
Relative: Higher

Site Name : Station Cleaners
18216 Imperial Hwy
Yorba Linda, CA 92886

Database(s) : [CALEPA SITES - CA, DRYCLEANERS - CA, DRYCLEANERS_SOUTH COAST - CA, HAZWASTE_ORANGE COUNTY - CA] ***(cont.)***

Envirosite ID: 9446111
EPA ID: N/R

DRYCLEANERS_South Coast - CA ***(cont.)***

Location Phone Extension :	N/R
Location County Identity :	OR
Representative Name :	V. BABAKHANI
Representative Title :	N/R
BCAT Number :	000233
BCAT Description :	DRY CLEANING EQUIP PETROLEUM SOLVENT
CCAT Number :	N/R
CCAT Description :	N/R
Application Date :	02/14/2017
Application Number :	592027
Application Type :	10
Application Type Description :	New Construction (Permit to Construct)
Application Status :	31
Application Status Description :	PERMIT TO OPERATE GRANTED
Permit Number :	G45733
Permit Status :	Active
Permit Status Description :	Active Permit to Operate - old 10
SIC Code 1 :	7216
SIC Code 1 Description :	7216
SIC Code 2 :	N/R
PO Issue Date :	03/22/2017
NAICS Code :	812320
NAICS Description :	812320
Last Date in Agency List :	07/17/2019

Facility ID :	74389
Facility Status :	A
Location Area Code :	714
Location Phone Number :	5287268
Location Phone Extension :	N/R
Location County Identity :	OR
Representative Name :	V. BABAKHANI
Representative Title :	N/R
BCAT Number :	000234
BCAT Description :	DRY CLEANING EQUIP PERCHLOROETHYLENE
CCAT Number :	04
CCAT Description :	VAPOR RECOVERY UNIT COMPRESS & CONDENSE
Application Date :	09/24/1990
Application Number :	237929
Application Type :	50
Application Type Description :	Alteration/Modification
Application Status :	31
Application Status Description :	PERMIT TO OPERATE GRANTED
Permit Number :	D33215
Permit Status :	Inactive
Permit Status Description :	Inactive Permit to Operate (out of business) -- old 17
SIC Code 1 :	7216
SIC Code 1 Description :	7216
SIC Code 2 :	N/R
PO Issue Date :	10/24/1990
NAICS Code :	812320
NAICS Description :	812320
Last Date in Agency List :	07/17/2019

Map Id: A13
Direction: S
Distance: 0.014 mi.
Actual: 71.555 ft.
Elevation: 0.073 mi. / 386.483 ft.
Relative: Higher

Site Name : Station Cleaners
18216 Imperial Hwy
Yorba Linda, CA 92886

Database(s) : [CALEPA SITES - CA, DRYCLEANERS - CA, DRYCLEANERS_SOUTH COAST - CA, HAZWASTE_ORANGE COUNTY - CA] ***(cont.)***

Envirosite ID: 9446111
EPA ID: N/R

DRYCLEANERS_South Coast - CA ***(cont.)***

Facility ID :	74389
Facility Status :	A
Location Area Code :	714
Location Phone Number :	5287268
Location Phone Extension :	N/R
Location County Identity :	OR
Representative Name :	V. BABAKHANI
Representative Title :	N/R
BCAT Number :	000234
BCAT Description :	DRY CLEANING EQUIP PERCHLOROETHYLENE
CCAT Number :	N/R
CCAT Description :	N/R
Application Date :	06/02/1989
Application Number :	200514
Application Type :	40
Application Type Description :	Change of Ownership
Application Status :	31
Application Status Description :	PERMIT TO OPERATE GRANTED
Permit Number :	D13123
Permit Status :	Inactive
Permit Status Description :	Inactive Permit to Operate (out of business) -- old 17
SIC Code 1 :	7216
SIC Code 1 Description :	7216
SIC Code 2 :	N/R
PO Issue Date :	12/14/1989
NAICS Code :	812320
NAICS Description :	812320
Last Date in Agency List :	07/17/2019

Facility ID :	74389
Facility Status :	A
Location Area Code :	714
Location Phone Number :	5287268
Location Phone Extension :	N/R
Location County Identity :	OR
Representative Name :	V. BABAKHANI
Representative Title :	N/R
BCAT Number :	000603
BCAT Description :	DRY CLEANING,DRY-TO-DRY NV,W/ SIC,PERC
CCAT Number :	N/R
CCAT Description :	N/R
Application Date :	04/19/2007
Application Number :	467912
Application Type :	60
Application Type Description :	Change of Conditions
Application Status :	31
Application Status Description :	PERMIT TO OPERATE GRANTED
Permit Number :	F89640
Permit Status :	Inactive
Permit Status Description :	Inactive Permit to Operate (out of business) -- old 17
SIC Code 1 :	7216
SIC Code 1 Description :	7216
SIC Code 2 :	N/R

Map Id: A13
Direction: S
Distance: 0.014 mi.
Actual: 71.555 ft.
Elevation: 0.073 mi. / 386.483 ft.
Relative: Higher

Site Name : Station Cleaners
18216 Imperial Hwy
Yorba Linda, CA 92886

Database(s) : [CALEPA SITES - CA, DRYCLEANERS - CA, DRYCLEANERS_SOUTH COAST - CA, HAZWASTE_ORANGE COUNTY - CA] ***(cont.)***

Envirosite ID: 9446111
EPA ID: N/R

DRYCLEANERS_South Coast - CA ***(cont.)***

PO Issue Date :	05/11/2007
NAICS Code :	812320
NAICS Description :	812320
Last Date in Agency List :	07/17/2019

Facility ID :	74389
Facility Status :	A
Location Area Code :	714
Location Phone Number :	5287268
Location Phone Extension :	N/R
Location County Identity :	OR
Representative Name :	V. BABAKHANI
Representative Title :	N/R
BCAT Number :	000603
BCAT Description :	DRY CLEANING,DRY-TO-DRY NV,W/ SIC,PERC
CCAT Number :	N/R
CCAT Description :	N/R
Application Date :	11/12/2002
Application Number :	408877
Application Type :	10
Application Type Description :	New Construction (Permit to Construct)
Application Status :	31
Application Status Description :	PERMIT TO OPERATE GRANTED
Permit Number :	F57227
Permit Status :	Inactive
Permit Status Description :	Inactive Permit to Operate (out of business) -- old 17
SIC Code 1 :	7216
SIC Code 1 Description :	7216
SIC Code 2 :	N/R
PO Issue Date :	12/19/2002
NAICS Code :	812320
NAICS Description :	812320
Last Date in Agency List :	07/17/2019

HAZWASTE_ORANGE COUNTY - CA

Facility Name :	STATION CLEANERS
Facility Address :	18216 IMPERIAL HWY, YORBA LINDA, CA 92886

Site Details

Facility ID :	FA0028205
Date Run :	08/01/2019
Last Date in Agency List :	08/30/2019

Map Id: A14
Direction: S
Distance: 0.014 mi.
Actual: 71.555 ft.
Elevation: 0.073 mi. / 386.483 ft.
Relative: Higher

Site Name : STATION CLEANERS
18216 IMPERIAL HWY
YORBA LINDA, CA 92686

Database(s) : [DRYCLEANERS_SOUTH COAST - CA, ECHO, FRS, HAZNET - CA, RCRA_NONGEN]

Envirosite ID: 31012255
EPA ID: CAL000022867

DRYCLEANERS_South Coast - CA

Facility Name :	STATION CLEANERS
Facility Address :	18216 IMPERIAL HWY, YORBA LINDA, CA 92686

Site Details

Facility ID :	57132
Facility Status :	N/R
Location Area Code :	714
Location Phone Number :	5287268
Location Phone Extension :	N/R
Location County Identity :	OR
Representative Name :	VAROUSH BABAKHANI
Representative Title :	N/R
BCAT Number :	000234
BCAT Description :	DRY CLEANING EQUIP PERCHLOROETHYLENE
CCAT Number :	N/R
CCAT Description :	N/R
Application Date :	05/26/1987
Application Number :	157185
Application Type :	20
Application Type Description :	Equipment On-Site But Not Constructed or Operational
Application Status :	31
Application Status Description :	PERMIT TO OPERATE GRANTED
Permit Number :	M57740
Permit Status :	INACTIVE
Permit Status Description :	Inactive Permit to Operate (out of business) -- old 17
SIC Code 1 :	7216
SIC Code 1 Description :	DRY CLEANING PLANTS, EXC RUG
SIC Code 2 :	N/R
PO Issue Date :	07/13/1987
NAICS Code :	812320
NAICS Description :	Drycleaning and Laundry Services (except Coin-Operated)
Last Date in Agency List :	10/17/2018

Facility ID :	57132
Facility Status :	N/R
Location Area Code :	714
Location Phone Number :	5287268
Location Phone Extension :	N/R
Location County Identity :	OR
Representative Name :	VAROUSH BABAKHANI
Representative Title :	N/R
BCAT Number :	000234
BCAT Description :	DRY CLEANING EQUIP PERCHLOROETHYLENE
CCAT Number :	N/R
CCAT Description :	N/R
Application Date :	07/21/1988
Application Number :	172280
Application Type :	30
Application Type Description :	Equipment Operating Without A Permit
Application Status :	31
Application Status Description :	PERMIT TO OPERATE GRANTED
Permit Number :	D04994

Map Id: A14
Direction: S
Distance: 0.014 mi.
Actual: 71.555 ft.
Elevation: 0.073 mi. / 386.483 ft.
Relative: Higher

Site Name : STATION CLEANERS
18216 IMPERIAL HWY
YORBA LINDA, CA 92686

Database(s) : [DRYCLEANERS_SOUTH COAST - CA, ECHO, FRS, HAZNET - CA, RCRA_NONGEN] ***(cont.)***

Envirosite ID: 31012255
EPA ID: CAL000022867

DRYCLEANERS_South Coast - CA ***(cont.)***

Permit Status :	EXPIRED
Permit Status Description :	Expired Permit to Operate -- old 12
SIC Code 1 :	7216
SIC Code 1 Description :	DRY CLEANING PLANTS, EXC RUG
SIC Code 2 :	N/R
PO Issue Date :	01/16/1989
NAICS Code :	812320
NAICS Description :	Drycleaning and Laundry Services (except Coin-Operated)
Last Date in Agency List :	10/17/2018

ECHO

Facility Name :	STATION CLEANERS
Facility Address :	18216 IMPERIAL HWY, YORBA LINDA, CA 92686
County :	ORANGE

Site Details

Last Inspection Date :	N/R
Registry ID :	110070443747
FIPS Code :	06059
EPA Region :	09
Inspection Count :	0
Last Inspection Days :	N/R
Informal Count :	0
Last Informal Action Date :	N/R
Formal Action Count :	0
Last Formal Action Date :	N/R
Total Penalties :	0
Penalty Count :	N/R
Last Penalty Date :	N/R
Last Penalty Amount :	N/R
QTRS IN NC :	0
Programs IN SNC :	0
Current Compliance Status :	No Violation Identified
Three-Year Compliance Status :	_____
Collection Method :	Place Name Centroid
Reference Point :	N/R
Accuracy Meters :	20000
Derived Tribes :	N/R
Derived HUC :	N/R
Derived WBD :	N/R
Derived STCTY FIPS :	N/R
Derived Zip :	N/R
Derived CD113 :	N/R
Derived CB2010 :	N/R
MYRTK Universe :	NNN
NPDES IDs :	N/R
CWA Permit Types :	N/R
CWA Compliance Tracking :	N/R
CWA NAICS :	N/R
CWA SICS :	N/R
CWA Inspection Count :	N/R
CWA Last Inspection Days :	N/R

Map Id: A14
Direction: S
Distance: 0.014 mi.
Actual: 71.555 ft.
Elevation: 0.073 mi. / 386.483 ft.
Relative: Higher

Site Name : STATION CLEANERS
18216 IMPERIAL HWY
YORBA LINDA, CA 92686

Database(s) : [DRYCLEANERS_SOUTH COAST - CA, ECHO, FRS, HAZNET - CA, RCRA_NONGEN] ***(cont.)***

Envirosite ID: 31012255
EPA ID: CAL000022867

ECHO ***(cont.)***

CWA Informal Count :	N/R
CWA Formal Action Count :	N/R
CWA Last Formal Action Date :	N/R
CWA Penalties :	N/R
CWA Last Penalty Date :	N/R
CWA Last Penalty Amount :	N/R
CWA Quarters IN NC :	N/R
CWA Current Compliance Status :	N/R
CWA Current SNC Flag :	N
CWA 13 Quarters Compliance Status :	N/R
CWA 13 Quarters Effluent Exceedances:	N/R
CWA Three-Year QNCR Codes :	N/R
DFR URL :	Click here for hyperlink provided by the agency.
Facility SIC Codes :	N/R
Facility NAICS Codes :	81232 - Drycleaning and Laundry Services (except Coin-Operated)
Facility Last Inspection EPA Date :	N/R
Facility Last Inspection State Date :	N/R
Facility Last Formal Act EPA Date :	N/R
Facility Last Formal Act State Date :	N/R
Facility Last Informal Act EPA Date :	N/R
Facility Last Informal Act State Date:	N/R
Facility Federal Agency :	N/R
TRI Reporter :	N/R
Facility Imp Water Flag :	N/R
Current SNC Flag :	N
Indian County Flag :	N
Federal Flag :	N/R
US Mexico Border Flag :	N/R
Chesapeak Bay Flag :	N/R
AIR Flag :	N
NPDES Flag :	N
SDWIS Flag :	N
RCRA Flag :	Y
TRI Flag :	N
GHG Flag :	N
Major Flag :	N/R
Active Flag :	Y
NAA Flag :	N/R
Latitude :	33.886956
Longitude :	-117.77259
Last Date in Agency List :	09/23/2019

FRS

Facility Name :	STATION CLEANERS
Facility Address :	18216 IMPERIAL HWY, YORBA LINDA, CA 92686-0000
County :	ORANGE
Registry ID :	110070443747
FRS Facility URL :	Click here for hyperlink provided by the agency.
Last Date in Agency List :	08/12/2019

Map Id: A14
Direction: S
Distance: 0.014 mi.
Actual: 71.555 ft.
Elevation: 0.073 mi. / 386.483 ft.
Relative: Higher

Site Name : STATION CLEANERS
18216 IMPERIAL HWY
YORBA LINDA, CA 92686

Database(s) : [DRYCLEANERS_SOUTH COAST - CA, ECHO, FRS, HAZNET - CA, RCRA_NONGEN] ***(cont.)***

Envirosite ID: 31012255
EPA ID: CAL000022867

FRS ***(cont.)***

Source Description :

RCRAInfo is EPA's comprehensive information system that supports the Resource Conservation and Recovery Act (RCRA) of 1976 and the Hazardous and Solid Waste Amendments (HSWA) of 1984 through the tracking of events and activities related to facilities that generate, transport, and treat, store, or dispose of hazardous waste. RCRAInfo allows RCRA program staff to track the notification, permit, compliance, and corrective action activities required under RCRA. RCRAInfo also supports generation of the National Hazardous Waste Biennial Report. All generators and treatment, storage, and disposal facilities who handle hazardous waste are required to report to the EPA Administrator at least once every two years to support creation of the Biennial Report.

FRS Environmental Interest

Source and System ID :	RCRAINFO - CAL000022867

HAZNET - CA

Facility Name :	STATION CLEANERS
Facility Address :	18216 IMPERIAL HWY, YORBA LINDA, CA 926860000
County :	Orange

Site Details

Contact Name :	VAROUSH BABAKHANI/OWNER
Facility Mailing Address :	18216 IMPERIAL HWY, YORBA LINDA, CA 928863409
Contact Phone :	7149061999
Last Date in Agency List :	09/24/2015

Waste Generator Summary

Generator EPA ID :	CAL000022867
Generator County :	Orange
TSDF EPA ID :	AZD009015389
TSDF Disposal County :	Unknown
State Waste :	Blank or unknown
Disposal Method :	Recycler
Tons :	0
Tanner Year :	2000

Generator EPA ID :	CAL000022867
Generator County :	Orange
TSDF EPA ID :	AZD009015389
TSDF Disposal County :	Unknown
State Waste :	Halogenated solvents (chloroforms, methyl chloride, perchloroethylene, etc)
Disposal Method :	Recycler
Tons :	0.0667
Tanner Year :	2000

Map Id: A14
Direction: S
Distance: 0.014 mi.
Actual: 71.555 ft.
Elevation: 0.073 mi. / 386.483 ft.
Relative: Higher

Site Name : STATION CLEANERS
18216 IMPERIAL HWY
YORBA LINDA, CA 92686

Database(s) : [DRYCLEANERS_SOUTH COAST - CA, ECHO, FRS, HAZNET - CA, RCRA_NONGEN] ***(cont.)***

Envirosite ID: 31012255
EPA ID: CAL000022867

HAZNET - CA ***(cont.)***

Generator EPA ID :	CAL000022867
Generator County :	Orange
TSDF EPA ID :	AZD009015389
TSDF Disposal County :	Unknown
State Waste :	Liquids with halogenated organic compounds >= 1,000 Mg./L
Disposal Method :	Blank
Tons :	0.22935
Tanner Year :	2005

Generator EPA ID :	CAL000022867
Generator County :	Orange
TSDF EPA ID :	AZD009015389
TSDF Disposal County :	Unknown
State Waste :	Liquids with halogenated organic compounds >= 1,000 Mg./L
Disposal Method :	Recycler
Tons :	0.22935
Tanner Year :	2005

Generator EPA ID :	CAL000022867
Generator County :	Orange
TSDF EPA ID :	AZD009015389
TSDF Disposal County :	Unknown
State Waste :	Liquids with halogenated organic compounds >= 1,000 Mg./L
Disposal Method :	Recycler
Tons :	0.22935
Tanner Year :	2006

Generator EPA ID :	CAL000022867
Generator County :	Orange
TSDF EPA ID :	AZD009015389
TSDF Disposal County :	Unknown
State Waste :	Solids or sludges with halogenated organic compounds >= 1,000 Mg./L
Disposal Method :	Recycler
Tons :	0.075
Tanner Year :	2006

Generator EPA ID :	CAL000022867
Generator County :	Orange
TSDF EPA ID :	CAD008302903
TSDF Disposal County :	Los Angeles
State Waste :	Halogenated solvents (chloroforms, methyl chloride, perchloroethylene, etc)
Disposal Method :	Recycler
Tons :	0.1251
Tanner Year :	2001

Generator EPA ID :	CAL000022867
Generator County :	Orange
TSDF EPA ID :	CAD008302903
TSDF Disposal County :	Los Angeles

Map Id: A14
Direction: S
Distance: 0.014 mi.
Actual: 71.555 ft.
Elevation: 0.073 mi. / 386.483 ft.
Relative: Higher

Site Name : STATION CLEANERS
18216 IMPERIAL HWY
YORBA LINDA, CA 92686

Database(s) : [DRYCLEANERS_SOUTH COAST - CA, ECHO, FRS, HAZNET - CA, RCRA_NONGEN] ***(cont.)***

Envirosite ID: 31012255
EPA ID: CAL000022867

HAZNET - CA ***(cont.)***

State Waste :	Halogenated solvents (chloroforms, methyl chloride, perchloroethylene, etc)
Disposal Method :	Transfer station
Tons :	0.02
Tanner Year :	2001
Generator EPA ID :	CAL000022867
Generator County :	Orange
TSDF EPA ID :	CAD980884183
TSDF Disposal County :	Sacramento
State Waste :	Halogenated solvents (chloroforms, methyl chloride, perchloroethylene, etc)
Disposal Method :	Blank
Tons :	0.31935
Tanner Year :	2002
Generator EPA ID :	CAL000022867
Generator County :	Orange
TSDF EPA ID :	CAD980884183
TSDF Disposal County :	Sacramento
State Waste :	Halogenated solvents (chloroforms, methyl chloride, perchloroethylene, etc)
Disposal Method :	Disposal, other
Tons :	0.3627
Tanner Year :	2001
Generator EPA ID :	CAL000022867
Generator County :	Orange
TSDF EPA ID :	CAD980884183
TSDF Disposal County :	Sacramento
State Waste :	Halogenated solvents (chloroforms, methyl chloride, perchloroethylene, etc)
Disposal Method :	Disposal, other
Tons :	3.47935
Tanner Year :	2003
Generator EPA ID :	CAL000022867
Generator County :	Orange
TSDF EPA ID :	CAD980884183
TSDF Disposal County :	Sacramento
State Waste :	Oxygenated solvents (acetone, butanol, ethyl acetate, etc.)
Disposal Method :	Disposal, other
Tons :	0.099
Tanner Year :	2001
Generator EPA ID :	CAL000022867
Generator County :	Orange
TSDF EPA ID :	CAD980884183
TSDF Disposal County :	Sacramento
State Waste :	Oxygenated solvents (acetone, butanol, ethyl acetate, etc.)

Map Id: A14
Direction: S
Distance: 0.014 mi.
Actual: 71.555 ft.
Elevation: 0.073 mi. / 386.483 ft.
Relative: Higher

Site Name : STATION CLEANERS
18216 IMPERIAL HWY
YORBA LINDA, CA 92686

Database(s) : [DRYCLEANERS_SOUTH COAST - CA, ECHO, FRS, HAZNET - CA, RCRA_NONGEN] ***(cont.)***

Envirosite ID: 31012255
EPA ID: CAL000022867

HAZNET - CA ***(cont.)***

Disposal Method :	Disposal, other
Tons :	0.1815
Tanner Year :	2002
Generator EPA ID :	CAL000022867
Generator County :	Orange
TSDF EPA ID :	CAD981397417
TSDF Disposal County :	Los Angeles
State Waste :	Blank or unknown
Disposal Method :	Recycler
Tons :	0
Tanner Year :	1995
Generator EPA ID :	CAL000022867
Generator County :	Orange
TSDF EPA ID :	CAD981397417
TSDF Disposal County :	Los Angeles
State Waste :	Blank or unknown
Disposal Method :	Recycler
Tons :	0
Tanner Year :	1997
Generator EPA ID :	CAL000022867
Generator County :	Orange
TSDF EPA ID :	CAD981397417
TSDF Disposal County :	Los Angeles
State Waste :	Blank or unknown
Disposal Method :	Recycler
Tons :	0
Tanner Year :	1998
Generator EPA ID :	CAL000022867
Generator County :	Orange
TSDF EPA ID :	CAD981397417
TSDF Disposal County :	Los Angeles
State Waste :	Halogenated solvents (chloroforms, methyl chloride, perchloroethylene, etc)
Disposal Method :	Blank
Tons :	0.3066
Tanner Year :	1995
Generator EPA ID :	CAL000022867
Generator County :	Orange
TSDF EPA ID :	CAD981397417
TSDF Disposal County :	Los Angeles
State Waste :	Halogenated solvents (chloroforms, methyl chloride, perchloroethylene, etc)
Disposal Method :	Blank
Tons :	0.5339
Tanner Year :	1999

Map Id: A14
Direction: S
Distance: 0.014 mi.
Actual: 71.555 ft.
Elevation: 0.073 mi. / 386.483 ft.
Relative: Higher

Site Name : STATION CLEANERS
18216 IMPERIAL HWY
YORBA LINDA, CA 92686

Database(s) : [DRYCLEANERS_SOUTH COAST - CA, ECHO, FRS, HAZNET - CA, RCRA_NONGEN] ***(cont.)***

Envirosite ID: 31012255
EPA ID: CAL000022867

HAZNET - CA ***(cont.)***

Generator EPA ID :	CAL000022867
Generator County :	Orange
TSDF EPA ID :	CAD981397417
TSDF Disposal County :	Los Angeles
State Waste :	Halogenated solvents (chloroforms, methyl chloride, perchloroethylene, etc)
Disposal Method :	Recycler
Tons :	0.0667
Tanner Year :	2000

Generator EPA ID :	CAL000022867
Generator County :	Orange
TSDF EPA ID :	CAD981397417
TSDF Disposal County :	Los Angeles
State Waste :	Halogenated solvents (chloroforms, methyl chloride, perchloroethylene, etc)
Disposal Method :	Recycler
Tons :	1.1697
Tanner Year :	1998

Generator EPA ID :	CAL000022867
Generator County :	Orange
TSDF EPA ID :	CAD981397417
TSDF Disposal County :	Los Angeles
State Waste :	Halogenated solvents (chloroforms, methyl chloride, perchloroethylene, etc)
Disposal Method :	Recycler
Tons :	1.2138
Tanner Year :	1996

Generator EPA ID :	CAL000022867
Generator County :	Orange
TSDF EPA ID :	CAD981397417
TSDF Disposal County :	Los Angeles
State Waste :	Halogenated solvents (chloroforms, methyl chloride, perchloroethylene, etc)
Disposal Method :	Recycler
Tons :	1.3261
Tanner Year :	1995

Generator EPA ID :	CAL000022867
Generator County :	Orange
TSDF EPA ID :	CAD981397417
TSDF Disposal County :	Los Angeles
State Waste :	Halogenated solvents (chloroforms, methyl chloride, perchloroethylene, etc)
Disposal Method :	Recycler
Tons :	1.3971
Tanner Year :	1999

Map Id: A14
Direction: S
Distance: 0.014 mi.
Actual: 71.555 ft.
Elevation: 0.073 mi. / 386.483 ft.
Relative: Higher

Site Name : STATION CLEANERS
18216 IMPERIAL HWY
YORBA LINDA, CA 92686

Database(s) : [DRYCLEANERS_SOUTH COAST - CA, ECHO, FRS, HAZNET - CA, RCRA_NONGEN] ***(cont.)***

Envirosite ID: 31012255
EPA ID: CAL000022867

HAZNET - CA ***(cont.)***

Generator EPA ID :	CAL000022867
Generator County :	Orange
TSDF EPA ID :	CAD981397417
TSDF Disposal County :	Los Angeles
State Waste :	Halogenated solvents (chloroforms, methyl chloride, perchloroethylene, etc)
Disposal Method :	Recycler
Tons :	43.2264
Tanner Year :	1997

Generator EPA ID :	CAL000022867
Generator County :	Orange
TSDF EPA ID :	IND000646943
TSDF Disposal County :	Unknown
State Waste :	Halogenated solvents (chloroforms, methyl chloride, perchloroethylene, etc)
Disposal Method :	Blank
Tons :	0.1
Tanner Year :	2003

Generator EPA ID :	CAL000022867
Generator County :	Orange
TSDF EPA ID :	IND000646943
TSDF Disposal County :	Unknown
State Waste :	Halogenated solvents (chloroforms, methyl chloride, perchloroethylene, etc)
Disposal Method :	Recycler
Tons :	0.2085
Tanner Year :	2003

Generator EPA ID :	CAL000022867
Generator County :	Orange
TSDF EPA ID :	IND000646943
TSDF Disposal County :	Unknown
State Waste :	Liquids with halogenated organic compounds >= 1,000 Mg./L
Disposal Method :	Blank
Tons :	0.22935
Tanner Year :	2004

Generator EPA ID :	CAL000022867
Generator County :	Orange
TSDF EPA ID :	IND000646943
TSDF Disposal County :	Unknown
State Waste :	Liquids with halogenated organic compounds >= 1,000 Mg./L
Disposal Method :	Recycler
Tons :	0.22935
Tanner Year :	2003

Generator EPA ID :	CAL000022867
Generator County :	Orange

Map Id: A14
Direction: S
Distance: 0.014 mi.
Actual: 71.555 ft.
Elevation: 0.073 mi. / 386.483 ft.
Relative: Higher

Site Name : STATION CLEANERS
18216 IMPERIAL HWY
YORBA LINDA, CA 92686

Database(s) : [DRYCLEANERS_SOUTH COAST - CA, ECHO, FRS, HAZNET - CA, RCRA_NONGEN] ***(cont.)***

Envirosite ID: 31012255
EPA ID: CAL000022867

HAZNET - CA ***(cont.)***

TSDF EPA ID :	IND000646943
TSDF Disposal County :	Unknown
State Waste :	Liquids with halogenated organic compounds >= 1,000 Mg./L
Disposal Method :	Recycler
Tons :	0.22935
Tanner Year :	2004

Generator EPA ID :	CAL000022867
Generator County :	Orange
TSDF EPA ID :	IND000646943
TSDF Disposal County :	Unknown
State Waste :	Solids or sludges with halogenated organic compounds >= 1,000 Mg./L
Disposal Method :	Blank
Tons :	0.125
Tanner Year :	2004

RCRA_NONGEN

Facility Name :	STATION CLEANERS
Facility Address :	18216 IMPERIAL HWY, YORBA LINDA, CA 92686
County :	ORANGE

Date Form Received by Agency :	05/09/1990
EPA ID :	CAL000022867
Mailing Address :	18216 IMPERIAL HWY, YORBA LINDA, CA 92886-3409
Contact :	VAROUSH BABAKHANI/OWNER
Contact Address :	18216 IMPERIAL HWY, YORBA LINDA, CA 92886
Contact Country :	N/R
Contact Telephone :	714-906-1999
Contact Email :	STATIONCLEANERS@GMAIL.COM
EPA Region :	09
Land Type :	Not Reported
Source Type :	Implementer
Classification :	Not a generator, verified
Description :	Not a generator, verified
Last Date in Agency List :	07/19/2019

Owner/Operator Summary

Owner/Operator Name :	BABAKHANI VAROUSH
Owner/Operator Address :	18216 IMPERIAL HWY, YORBA LINDA, CA 92886-3409
Owner/Operator Country :	N/R
Owner/Operator Telephone :	714-528-7268
Owner/Operator Email :	N/R
Owner/Operator Fax :	N/R
Legal Status :	Other land type
Owner/Operator Type :	Owner
Owner/Operator Start Date :	N/R
Owner/Operator End Date :	N/R

Map Id: A14
Direction: S
Distance: 0.014 mi.
Actual: 71.555 ft.
Elevation: 0.073 mi. / 386.483 ft.
Relative: Higher

Site Name : STATION CLEANERS
18216 IMPERIAL HWY
YORBA LINDA, CA 92686

Database(s) : [DRYCLEANERS_SOUTH COAST - CA, ECHO, FRS, HAZNET - CA, RCRA_NONGEN] ***(cont.)***

Envirosite ID: 31012255
EPA ID: CAL000022867

RCRA_NONGEN ***(cont.)***

Owner/Operator Name :	VAROUSH BABAKHANI/OWNER
Owner/Operator Address :	18216 IMPERIAL HWY, YORBA LINDA, CA 92886
Owner/Operator Country :	N/R
Owner/Operator Telephone :	714-906-1999
Owner/Operator Email :	N/R
Owner/Operator Fax :	N/R
Legal Status :	Other land type
Owner/Operator Type :	Operator
Owner/Operator Start Date :	N/R
Owner/Operator End Date :	N/R

Handler Activities Summary

U.S. Importer of Hazardous Waste :	N
Mixed Waste (Haz. and Radioactive) :	N
Recycler of Hazardous Waste :	N
Transporter of Hazardous Waste :	Y
Treater, Storer or Disposer of HW :	N
Underground Injection Activity :	N
On-site Burner Exemption :	N
Furnace Exemption :	N
Used Oil Fuel Burner :	N
Used Oil Processor :	N
Used Oil Refiner :	N
Used Oil Fuel Marketer to Burner :	N
Used Oil Specification Marketer :	N
Used Oil Transfer Facility :	N
Used Oil Transporter :	N

Notices of Violations Summary

Regulation Violated :	N

Map Id: A15
Direction: S
Distance: 0.014 mi.
Actual: 71.555 ft.
Elevation: 0.073 mi. / 386.483 ft.
Relative: Higher

Site Name : STA CLEANERS
18216 IMPERIAL HWY
YORBA LINDA, CA 92604

Database(s) : [DRYCLEANERS_SOUTH COAST - CA]

Envirosite ID: 359248524
EPA ID: N/R

DRYCLEANERS_South Coast - CA

Facility Name :	STA CLEANERS
Facility Address :	18216 IMPERIAL HWY, YORBA LINDA, CA 92604

Map Id: A15
Direction: S
Distance: 0.014 mi.
Actual: 71.555 ft.
Elevation: 0.073 mi. / 386.483 ft.
Relative: Higher

Site Name : STA CLEANERS
18216 IMPERIAL HWY
YORBA LINDA, CA 92604

Database(s) : [DRYCLEANERS_SOUTH COAST - CA] ***(cont.)***

Envirosite ID: 359248524
EPA ID: N/R

DRYCLEANERS_South Coast - CA ***(cont.)***

Site Details

Facility ID :	36934
Facility Status :	A
Location Area Code :	714
Location Phone Number :	8864030
Location Phone Extension :	N/R
Location County Identity :	OR
Representative Name :	UNKNOWN UNKNOWN
Representative Title :	N/R
BCAT Number :	000234
BCAT Description :	DRY CLEANING EQUIP PERCHLOROETHYLENE
CCAT Number :	N/R
CCAT Description :	N/R
Application Date :	11/23/1982
Application Number :	103597
Application Type :	20
Application Type Description :	Equipment On-Site But Not Constructed or Operational
Application Status :	31
Application Status Description :	PERMIT TO OPERATE GRANTED
Permit Number :	M29859
Permit Status :	Inactive
Permit Status Description :	Inactive Permit to Operate (out of business) -- old 17
SIC Code 1 :	7216
SIC Code 1 Description :	7216
SIC Code 2 :	N/R
PO Issue Date :	03/23/1983
NAICS Code :	812320
NAICS Description :	812320
Last Date in Agency List :	07/17/2019

Map Id: A16
Direction: W
Distance: 0.014 mi.
Actual: 74.541 ft.
Elevation: 0.072 mi. / 381.88 ft.
Relative: Lower

Site Name : FRIENDLY HILLS MEDICAL GROUP
18166 IMPERIAL HWY
YORBA LINDA, CA 92686

Database(s) : [HAZNET - CA]

Envirosite ID: 31092879
EPA ID: CAL000059765

HAZNET - CA

Facility Name :	FRIENDLY HILLS MEDICAL GROUP
Facility Address :	18166 IMPERIAL HWY, YORBA LINDA, CA 926860000
County :	Orange

Site Details

Contact Name :	DEACT. NON-DELIV. 6/95 FEEFORM
Facility Mailing Address :	18166 IMPERIAL HWY, YORBA LINDA, CA 926860000
Contact Phone :	--
Last Date in Agency List :	09/24/2015

Map Id: A16
Direction: W
Distance: 0.014 mi.
Actual: 74.541 ft.
Elevation: 0.072 mi. / 381.88 ft.
Relative: Lower

Site Name : FRIENDLY HILLS MEDICAL GROUP
18166 IMPERIAL HWY
YORBA LINDA, CA 92686

Database(s) : [HAZNET - CA] ***(cont.)***

Envirosite ID: 31092879
EPA ID: CAL000059765

HAZNET - CA ***(cont.)***

Waste Generator Summary

Generator EPA ID :	CAL000059765
Generator County :	Orange
TSDF EPA ID :	CAD981402522
TSDF Disposal County :	Kern
State Waste :	Metal sludge (see 121)
Disposal Method :	Blank
Tons :	0.0333
Tanner Year :	1994

Generator EPA ID :	CAL000059765
Generator County :	Orange
TSDF EPA ID :	CAD982433575
TSDF Disposal County :	Los Angeles
State Waste :	Metal sludge (see 121)
Disposal Method :	Recycler
Tons :	0.0666
Tanner Year :	1995

Generator EPA ID :	CAL000059765
Generator County :	Orange
TSDF EPA ID :	CAD982524613
TSDF Disposal County :	Orange
State Waste :	Photochemicals/photoprocessing waste
Disposal Method :	Blank
Tons :	0.0333
Tanner Year :	1993

Generator EPA ID :	CAL000059765
Generator County :	Orange
TSDF EPA ID :	CAD982524613
TSDF Disposal County :	Orange
State Waste :	Photochemicals/photoprocessing waste
Disposal Method :	Recycler
Tons :	0.0166
Tanner Year :	1993

Map Id: A17
Direction: WNW
Distance: 0.015 mi.
Actual: 79.146 ft.
Elevation: 0.072 mi. / 380.512 ft.
Relative: Lower

Site Name : POLLY'S PIES
18132 IMPERIAL HWY
YORBA LINDA, CA 92886

Database(s) : [CALEPA SITES - CA]

Envirosite ID: 421767486
EPA ID: N/R

CALEPA SITES - CA

Facility Name :	Polly's Pies
Facility Address :	18132 IMPERIAL HWY, YORBA LINDA, 92886

Map Id: A17
Direction: WNW
Distance: 0.015 mi.
Actual: 79.146 ft.
Elevation: 0.072 mi. / 380.512 ft.
Relative: Lower

Site Name : POLLY'S PIES
18132 IMPERIAL HWY
YORBA LINDA, CA 92886

Database(s) : [CALEPA SITES - CA] ***(cont.)***

Envirosite ID: 421767486
EPA ID: N/R

CALEPA SITES - CA ***(cont.)***

Site ID :	420625
EI ID :	10730299
EI Description :	Chemical Storage Facilities
Latitude :	33.890971
Longitude :	-117.816355
Agency Hyperlink :	Click here for hyperlink provided by the agency.
Last Date in Agency List :	10/02/2019

Map Id: B18
Direction: WNW
Distance: 0.051 mi.
Actual: 269.530 ft.
Elevation: 0.072 mi. / 379.101 ft.
Relative: Lower

Site Name : CHEVRON #9-7414
18121 IMPERIAL
YORBA LINDA, CA 92886

Database(s) : [CALEPA SITES - CA, ECHO, FRS, LUST REG 8 - CA]

Envirosite ID: 9815675
EPA ID: N/R

CALEPA SITES - CA

Facility Name :	CHEVRON #9-7414
Facility Address :	18121 IMPERIAL, YORBA LINDA, 92886

Site ID :	230929
EI ID :	T0605901971
EI Description :	Leaking Underground Storage Tank Cleanup Site
Latitude :	33.891764
Longitude :	-117.817291
Agency Hyperlink :	Click here for hyperlink provided by the agency.
Last Date in Agency List :	10/02/2019

ECHO

Facility Name :	CHEVRON #9-7414
Facility Address :	18121 IMPERIAL, YORBA LINDA, CA 92886
County :	ORANGE

Site Details

Last Inspection Date :	N/R
Registry ID :	110066813407
FIPS Code :	06059
EPA Region :	09
Inspection Count :	0
Last Inspection Days :	N/R
Informal Count :	0
Last Informal Action Date :	N/R
Formal Action Count :	0
Last Formal Action Date :	N/R
Total Penalties :	0
Penalty Count :	N/R
Last Penalty Date :	N/R

Map Id: B18
Direction: WNW
Distance: 0.051 mi.
Actual: 269.530 ft.
Elevation: 0.072 mi. / 379.101 ft.
Relative: Lower

Site Name : CHEVRON #9-7414
18121 IMPERIAL
YORBA LINDA, CA 92886

Database(s) : [CALEPA SITES - CA, ECHO, FRS, LUST REG 8 - CA] ***(cont.)***

Envirosite ID: 9815675
EPA ID: N/R

ECHO ***(cont.)***

Last Penalty Amount :	N/R
QTRS IN NC :	0
Programs IN SNC :	0
Current Compliance Status :	No Violation Identified
Three-Year Compliance Status :	_____
Collection Method :	ADDRESS MATCHING-HOUSE NUMBER
Reference Point :	CENTER OF A FACILITY OR STATION
Accuracy Meters :	30
Derived Tribes :	N/R
Derived HUC :	18070106
Derived WBD :	N/R
Derived STCTY FIPS :	06059
Derived Zip :	92886
Derived CD113 :	39
Derived CB2010 :	060590218025013
MYRTK Universe :	NNN
NPDES IDs :	N/R
CWA Permit Types :	N/R
CWA Compliance Tracking :	N/R
CWA NAICS :	N/R
CWA SICS :	N/R
CWA Inspection Count :	N/R
CWA Last Inspection Days :	N/R
CWA Informal Count :	N/R
CWA Formal Action Count :	N/R
CWA Last Formal Action Date :	N/R
CWA Penalties :	N/R
CWA Last Penalty Date :	N/R
CWA Last Penalty Amount :	N/R
CWA Quarters IN NC :	N/R
CWA Current Compliance Status :	N/R
CWA Current SNC Flag :	N
CWA 13 Quarters Compliance Status :	N/R
CWA 13 Quarters Effluent Exceedances:	N/R
CWA Three-Year QNCR Codes :	N/R
DFR URL :	Click here for hyperlink provided by the agency.
Facility SIC Codes :	N/R
Facility NAICS Codes :	44719 447110 - Other Gasoline Stations. Gasoline Stations with Convenience Stores.
Facility Last Inspection EPA Date :	N/R
Facility Last Inspection State Date :	N/R
Facility Last Formal Act EPA Date :	N/R
Facility Last Formal Act State Date :	N/R
Facility Last Informal Act EPA Date :	N/R
Facility Last Informal Act State Date:	N/R
Facility Federal Agency :	N/R
TRI Reporter :	N/R
Facility Imp Water Flag :	N/R
Current SNC Flag :	N
Indian County Flag :	N
Federal Flag :	N/R
US Mexico Border Flag :	N
Chesapeak Bay Flag :	N/R
AIR Flag :	N

Map Id: B18
Direction: WNW
Distance: 0.051 mi.
Actual: 269.530 ft.
Elevation: 0.072 mi. / 379.101 ft.
Relative: Lower

Site Name : CHEVRON #9-7414
18121 IMPERIAL
YORBA LINDA, CA 92886

Database(s) : [CALEPA SITES - CA, ECHO, FRS, LUST REG 8 - CA] ***(cont.)***

Envirosite ID: 9815675
EPA ID: N/R

ECHO ***(cont.)***

NPDES Flag :	N
SDWIS Flag :	N
RCRA Flag :	Y
TRI Flag :	N
GHG Flag :	N
Major Flag :	N/R
Active Flag :	Y
NAA Flag :	Y
Latitude :	33.89184
Longitude :	-117.81712
Last Date in Agency List :	09/23/2019

FRS

Facility Name :	CHEVRON #9-7414
Facility Address :	18121 IMPERIAL, YORBA LINDA, CA 92886
County :	ORANGE
Registry ID :	110066813407
FRS Facility URL :	Click here for hyperlink provided by the agency.
Last Date in Agency List :	08/12/2019

Source Description :

RCRAInfo is EPA's comprehensive information system that supports the Resource Conservation and Recovery Act (RCRA) of 1976 and the Hazardous and Solid Waste Amendments (HSWA) of 1984 through the tracking of events and activities related to facilities that generate, transport, and treat, store, or dispose of hazardous waste. RCRAInfo allows RCRA program staff to track the notification, permit, compliance, and corrective action activities required under RCRA. RCRAInfo also supports generation of the National Hazardous Waste Biennial Report. All generators and treatment, storage, and disposal facilities who handle hazardous waste are required to report to the EPA Administrator at least once every two years to support creation of the Biennial Report.

Source Description :

The California Environmental Protection Agency (CalEPA) has recently implemented a new data warehouse system (nSite). This data warehouse combines and merges facility and site information from five different systems managed within CalEPA. The five systems are: California Environmental Reporting System (CERS), EnviroStor, GeoTracker, California Integrated Water Quality System (CIWQS), and Toxic Release Inventory (TRI).

FRS Environmental Interest

Source and System ID :	CA-ENVIROVIEW - 230929 RCRAINFO - CAL000152661

LUST REG 8 - CA

Facility Name :	CHEVRON #9-7414
Facility Address :	18121 IMPERIAL, YORBA LINDA, CA 92886
County :	Orange

Map Id: B18
Direction: WNW
Distance: 0.051 mi.
Actual: 269.530 ft.
Elevation: 0.072 mi. / 379.101 ft.
Relative: Lower

Site Name : CHEVRON #9-7414
18121 IMPERIAL
YORBA LINDA, CA 92886

Database(s) : [CALEPA SITES - CA, ECHO, FRS, LUST REG 8 - CA] ***(cont.)***

Envirosite ID: 9815675
EPA ID: N/R

LUST REG 8 - CA ***(cont.)***

Site Details

Status Date :	08/11/2014
Status :	Open - Site Assessment
Begin Date :	07/18/1996
Global ID :	T0605901971
Region :	REGION 8
Site History :	Please refer to recent Site Documents or Monitoring Reports in GeoTracker for site history. Orange County is not responsible for the accuracy of any professional interpretations provided in reports submitted by consultants for the responsible party.
RB Case Number :	083002874T
Potential Media Affected :	Other Groundwater (uses other than drinking water)
Potential Contaminants of Concern :	Gasoline
Local Agency :	ORANGE COUNTY LOP
Local Case Number :	96UT031
Lead Agency :	ORANGE COUNTY LOP
File Location :	Local Agency
CUF Case :	YES
Caseworker :	SB
Case Type :	LUST Cleanup Site
How Discovered :	Tank Closure
How Discovered Description :	N/R
Stop Method :	Close and Replace Tank
Stop Description :	N/R
Calwater Watershed Name :	Santa Ana River - Lower Santa Ana River - Yorba Linda (Split) (801.15)
DWR Groundwater Subbasin Name :	Coastal Plain Of Orange County (8-001)
Disadvantaged Community :	N/R
Latitude :	33.8917637
Longitude :	-117.8172915
Agency URL :	Click here for hyperlink provided by the agency.
Last Date in Agency List :	08/13/2019

Contacts Summary

Global ID :	T0605901971
Contact Name :	MIGUEL OVIEDO
Contact Type :	Regional Board Caseworker
Organization Name :	SANTA ANA RWQCB (REGION 8)
Address :	3737 Main Street, Suite 500
City :	RIVERSIDE
Phone Number :	9517823238
Email :	miguel.oviedo@waterboards.ca.gov
Global ID :	T0605901971
Contact Name :	SARA BOYER
Contact Type :	Local Agency Caseworker
Organization Name :	ORANGE COUNTY LOP
Address :	1241 E. Dyer Road, Suite 120
City :	SANTA ANA
Phone Number :	7144336264
Email :	sboyer@ochca.com

Map Id: B18
Direction: WNW
Distance: 0.051 mi.
Actual: 269.530 ft.
Elevation: 0.072 mi. / 379.101 ft.
Relative: Lower

Site Name : CHEVRON #9-7414
18121 IMPERIAL
YORBA LINDA, CA 92886

Database(s) : [CALEPA SITES - CA, ECHO, FRS, LUST REG 8 - CA] ***(cont.)***

Envirosite ID: 9815675
EPA ID: N/R

LUST REG 8 - CA ***(cont.)***

Regulatory Activities

Date :	10/01/2018
Global ID :	T0605901971
Action Type :	REMEDIATION
Action :	Free Product Removal
Date :	09/25/2018
Global ID :	T0605901971
Action Type :	ENFORCEMENT
Action :	Staff Letter
Date :	09/05/2018
Global ID :	T0605901971
Action Type :	RESPONSE
Action :	Other Workplan - Regulator Responded
Date :	05/29/2018
Global ID :	T0605901971
Action Type :	ENFORCEMENT
Action :	Clean Up Fund - Case Closure Review Summary Report (RSR)
Date :	05/24/2018
Global ID :	T0605901971
Action Type :	ENFORCEMENT
Action :	Staff Letter
Date :	03/26/2018
Global ID :	T0605901971
Action Type :	RESPONSE
Action :	Correspondence
Date :	03/26/2018
Global ID :	T0605901971
Action Type :	RESPONSE
Action :	Request for Closure - Regulator Responded
Date :	02/21/2018
Global ID :	T0605901971
Action Type :	ENFORCEMENT
Action :	Staff Letter
Date :	01/30/2018
Global ID :	T0605901971
Action Type :	RESPONSE
Action :	Request for Closure - Regulator Responded

Map Id: B18
Direction: WNW
Distance: 0.051 mi.
Actual: 269.530 ft.
Elevation: 0.072 mi. / 379.101 ft.
Relative: Lower

Site Name : CHEVRON #9-7414
18121 IMPERIAL
YORBA LINDA, CA 92886

Database(s) : [CALEPA SITES - CA, ECHO, FRS, LUST REG 8 - CA] ***(cont.)***

Envirosite ID: 9815675
EPA ID: N/R

LUST REG 8 - CA ***(cont.)***

Date : 08/09/2017
Global ID : T0605901971
Action Type : ENFORCEMENT
Action : Staff Letter

Date : 06/12/2017
Global ID : T0605901971
Action Type : RESPONSE
Action : Other Workplan - Regulator Responded

Date : 05/04/2017
Global ID : T0605901971
Action Type : ENFORCEMENT
Action : Staff Letter

Date : 08/19/2016
Global ID : T0605901971
Action Type : ENFORCEMENT
Action : Clean Up Fund - Case Closure Review Summary Report (RSR)

Date : 09/17/2015
Global ID : T0605901971
Action Type : ENFORCEMENT
Action : Staff Letter

Date : 09/14/2015
Global ID : T0605901971
Action Type : ENFORCEMENT
Action : File review

Date : 08/13/2014
Global ID : T0605901971
Action Type : ENFORCEMENT
Action : Staff Letter

Date : 11/12/2013
Global ID : T0605901971
Action Type : RESPONSE
Action : Correspondence - Regulator Responded

Date : 11/08/2013
Global ID : T0605901971
Action Type : RESPONSE
Action : Request for Closure - Regulator Responded

Date : 03/15/2012
Global ID : T0605901971

Map Id: B18
Direction: WNW
Distance: 0.051 mi.
Actual: 269.530 ft.
Elevation: 0.072 mi. / 379.101 ft.
Relative: Lower

Site Name : CHEVRON #9-7414
18121 IMPERIAL
YORBA LINDA, CA 92886

Database(s) : [CALEPA SITES - CA, ECHO, FRS, LUST REG 8 - CA] ***(cont.)***

Envirosite ID: 9815675
EPA ID: N/R

LUST REG 8 - CA ***(cont.)***

Action Type :	ENFORCEMENT
Action :	Staff Letter
Date :	05/16/2011
Global ID :	T0605901971
Action Type :	ENFORCEMENT
Action :	File review
Date :	10/19/2009
Global ID :	T0605901971
Action Type :	ENFORCEMENT
Action :	Staff Letter
Date :	07/06/2009
Global ID :	T0605901971
Action Type :	ENFORCEMENT
Action :	Staff Letter
Date :	08/27/2008
Global ID :	T0605901971
Action Type :	REMEDIATION
Action :	Soil Vapor Extraction (SVE)
Date :	03/10/2008
Global ID :	T0605901971
Action Type :	RESPONSE
Action :	Other Report / Document
Date :	02/04/2008
Global ID :	T0605901971
Action Type :	ENFORCEMENT
Action :	Staff Letter
Date :	10/30/2007
Global ID :	T0605901971
Action Type :	RESPONSE
Action :	Interim Remedial Action Plan
Date :	10/02/2007
Global ID :	T0605901971
Action Type :	ENFORCEMENT
Action :	Staff Letter
Date :	04/25/2007
Global ID :	T0605901971
Action Type :	RESPONSE
Action :	Remedial Progress Report

Map Id: B18
Direction: WNW
Distance: 0.051 mi.
Actual: 269.530 ft.
Elevation: 0.072 mi. / 379.101 ft.
Relative: Lower

Site Name : CHEVRON #9-7414
18121 IMPERIAL
YORBA LINDA, CA 92886

Database(s) : [CALEPA SITES - CA, ECHO, FRS, LUST REG 8 - CA] ***(cont.)***

Envirosite ID: 9815675
EPA ID: N/R

LUST REG 8 - CA ***(cont.)***

Date : 03/20/2007
Global ID : T0605901971
Action Type : ENFORCEMENT
Action : Staff Letter

Date : 11/15/2004
Global ID : T0605901971
Action Type : REMEDIATION
Action : Dual Phase Extraction

Date : 06/01/2003
Global ID : T0605901971
Action Type : REMEDIATION
Action : Free Product Removal

Date : 10/01/1996
Global ID : T0605901971
Action Type : REMEDIATION
Action : Excavation

Date : 07/18/1996
Global ID : T0605901971
Action Type : Other
Action : Leak Discovery

Date : 07/18/1996
Global ID : T0605901971
Action Type : Other
Action : Leak Reported

Date : 07/18/1996
Global ID : T0605901971
Action Type : Other
Action : Leak Stopped

Status History

Status Date : 08/11/2014
Global ID : T0605901971
Status : Open - Site Assessment

Status Date : 11/12/2013
Global ID : T0605901971
Status : Open - Eligible for Closure

Status Date : 12/08/2000
Global ID : T0605901971

Map Id: B18
Direction: WNW
Distance: 0.051 mi.
Actual: 269.530 ft.
Elevation: 0.072 mi. / 379.101 ft.
Relative: Lower

Site Name : CHEVRON #9-7414
18121 IMPERIAL
YORBA LINDA, CA 92886

Database(s) : [CALEPA SITES - CA, ECHO, FRS, LUST REG 8 - CA] ***(cont.)***

Envirosite ID: 9815675
EPA ID: N/R

LUST REG 8 - CA ***(cont.)***

Status :	Open - Remediation
Status Date :	07/18/1996
Global ID :	T0605901971
Status :	Open - Case Begin Date

Map Id: B19
Direction: WNW
Distance: 0.051 mi.
Actual: 269.530 ft.
Elevation: 0.072 mi. / 379.101 ft.
Relative: Lower

Site Name : G & M OIL CO INC #55
18121 IMPERIAL HWY
YORBA LINDA, CA 92686

Database(s) : [ECHO, FRS, HAZNET - CA, RCRA_NONGEN]

Envirosite ID: 19041395
EPA ID: CAL000139316

ECHO

Facility Name :	G & M OIL CO INC #55
Facility Address :	18121 IMPERIAL HWY, YORBA LINDA, CA 92686
County :	ORANGE

Site Details

Last Inspection Date :	N/R
Registry ID :	110070449093
FIPS Code :	06059
EPA Region :	09
Inspection Count :	0
Last Inspection Days :	N/R
Informal Count :	0
Last Informal Action Date :	N/R
Formal Action Count :	0
Last Formal Action Date :	N/R
Total Penalties :	0
Penalty Count :	N/R
Last Penalty Date :	N/R
Last Penalty Amount :	N/R
QTRS IN NC :	0
Programs IN SNC :	0
Current Compliance Status :	No Violation Identified
Three-Year Compliance Status :	_____
Collection Method :	Place Name Centroid
Reference Point :	N/R
Accuracy Meters :	20000
Derived Tribes :	N/R
Derived HUC :	N/R
Derived WBD :	N/R
Derived STCTY FIPS :	N/R
Derived Zip :	N/R
Derived CD113 :	N/R

Map Id: B19
Direction: WNW
Distance: 0.051 mi.
Actual: 269.530 ft.
Elevation: 0.072 mi. / 379.101 ft.
Relative: Lower

Site Name : G & M OIL CO INC #55
18121 IMPERIAL HWY
YORBA LINDA, CA 92686

Database(s) : [ECHO, FRS, HAZNET - CA, RCRA_NONGEN] ***(cont.)***

Envirosite ID: 19041395
EPA ID: CAL000139316

ECHO ***(cont.)***

Derived CB2010 :	N/R
MYRTK Universe :	NNN
NPDES IDs :	N/R
CWA Permit Types :	N/R
CWA Compliance Tracking :	N/R
CWA NAICS :	N/R
CWA SICS :	N/R
CWA Inspection Count :	N/R
CWA Last Inspection Days :	N/R
CWA Informal Count :	N/R
CWA Formal Action Count :	N/R
CWA Last Formal Action Date :	N/R
CWA Penalties :	N/R
CWA Last Penalty Date :	N/R
CWA Last Penalty Amount :	N/R
CWA Quarters IN NC :	N/R
CWA Current Compliance Status :	N/R
CWA Current SNC Flag :	N
CWA 13 Quarters Compliance Status :	N/R
CWA 13 Quarters Effluent Exceedances:	N/R
CWA Three-Year QNCR Codes :	N/R
DFR URL :	Click here for hyperlink provided by the agency.
Facility SIC Codes :	N/R
Facility NAICS Codes :	44719 - Other Gasoline Stations
Facility Last Inspection EPA Date :	N/R
Facility Last Inspection State Date :	N/R
Facility Last Formal Act EPA Date :	N/R
Facility Last Formal Act State Date :	N/R
Facility Last Informal Act EPA Date :	N/R
Facility Last Informal Act State Date:	N/R
Facility Federal Agency :	N/R
TRI Reporter :	N/R
Facility Imp Water Flag :	N/R
Current SNC Flag :	N
Indian County Flag :	N
Federal Flag :	N/R
US Mexico Border Flag :	N/R
Chesapeak Bay Flag :	N/R
AIR Flag :	N
NPDES Flag :	N
SDWIS Flag :	N
RCRA Flag :	Y
TRI Flag :	N
GHG Flag :	N
Major Flag :	N/R
Active Flag :	Y
NAA Flag :	N/R
Latitude :	33.886956
Longitude :	-117.77259
Last Date in Agency List :	09/23/2019

FRS

Facility Name :	G & M OIL CO INC #55
Facility Address :	18121 IMPERIAL HWY, YORBA LINDA, CA 92686-0000
County :	ORANGE

Map Id: B19
Direction: WNW
Distance: 0.051 mi.
Actual: 269.530 ft.
Elevation: 0.072 mi. / 379.101 ft.
Relative: Lower

Site Name : G & M OIL CO INC #55
18121 IMPERIAL HWY
YORBA LINDA, CA 92686

Database(s) : [ECHO, FRS, HAZNET - CA, RCRA_NONGEN] ***(cont.)***

Envirosite ID: 19041395
EPA ID: CAL000139316

FRS ***(cont.)***

Registry ID : 110070449093
FRS Facility URL : Click here for hyperlink provided by the agency.
Last Date in Agency List : 08/12/2019

Source Description :

RCRAInfo is EPA's comprehensive information system that supports the Resource Conservation and Recovery Act (RCRA) of 1976 and the Hazardous and Solid Waste Amendments (HSWA) of 1984 through the tracking of events and activities related to facilities that generate, transport, and treat, store, or dispose of hazardous waste. RCRAInfo allows RCRA program staff to track the notification, permit, compliance, and corrective action activities required under RCRA. RCRAInfo also supports generation of the National Hazardous Waste Biennial Report. All generators and treatment, storage, and disposal facilities who handle hazardous waste are required to report to the EPA Administrator at least once every two years to support creation of the Biennial Report.

FRS Environmental Interest
Source and System ID : RCRAINFO - CAL000139316

HAZNET - CA

Facility Name : G & M OIL CO INC #55
Facility Address : 18121 IMPERIAL HWY, YORBA LINDA, CA 926860000
County : Orange

Site Details
Contact Name : SOLEDAD GERMAN
Facility Mailing Address : 16868 A LN, HUNTINGTON BEACH, CA 926474831
Contact Phone : 7143754700
Last Date in Agency List : 07/17/2019

Waste Generator Summary
Generator EPA ID : CAL000139316
Generator County : Orange
TSDF EPA ID : CAT080013352
TSDF Disposal County : Los Angeles
State Waste : Aqueous solution with total organic residues less than 10 percent

Disposal Method : OTHER RECOVERY OF RECLAMATION FOR REUSE INCLUDING ACID REGENERATION, ORGANICS RECOVERY ECT

Tons : 0.021
Tanner Year : 2017

Generator EPA ID : CAL000139316
Generator County : Orange
TSDF EPA ID : NVT330010000
TSDF Disposal County : Unknown
State Waste : Other organic solids

Map Id: B19
Direction: WNW
Distance: 0.051 mi.
Actual: 269.530 ft.
Elevation: 0.072 mi. / 379.101 ft.
Relative: Lower

Site Name : G & M OIL CO INC #55
18121 IMPERIAL HWY
YORBA LINDA, CA 92686

Database(s) : [ECHO, FRS, HAZNET - CA, RCRA_NONGEN] ***(cont.)***

Envirosite ID: 19041395
EPA ID: CAL000139316

HAZNET - CA ***(cont.)***

Disposal Method :	LANDFILL OR SURFACE IMPOUNDMENT THAT WILL BE CLOSED AS LANDFILL(TO INCLUDE ON-SITE TREATMENT AND/OR STABILIZATION)
Tons :	0.07
Tanner Year :	2017

RCRA_NONGEN

Facility Name :	G & M OIL CO INC #55
Facility Address :	18121 IMPERIAL HWY, YORBA LINDA, CA 92686
County :	ORANGE
Date Form Received by Agency :	06/30/1997
EPA ID :	CAL000139316
Mailing Address :	16868 A LN, HUNTINGTON BEACH, CA 92647-4831
Contact :	SOLEDAD GERMAN
Contact Address :	16868 A LANE, HUNTINGTON BEACH, CA 92647
Contact Country :	N/R
Contact Telephone :	714-375-4700
Contact Email :	SGERMAN@GMOC.COM
EPA Region :	09
Land Type :	Not Reported
Source Type :	Implementer
Classification :	Not a generator, verified
Description :	Not a generator, verified
Last Date in Agency List :	07/19/2019

Owner/Operator Summary

Owner/Operator Name :	G & M OIL CO LLC
Owner/Operator Address :	16868 A LN, HUNTINGTON BEACH, CA 92647-0000
Owner/Operator Country :	N/R
Owner/Operator Telephone :	714-375-4700
Owner/Operator Email :	N/R
Owner/Operator Fax :	N/R
Legal Status :	Other land type
Owner/Operator Type :	Owner
Owner/Operator Start Date :	N/R
Owner/Operator End Date :	N/R

Owner/Operator Name :	SOLEDAD GERMAN
Owner/Operator Address :	16868 A LANE, HUNTINGTON BEACH, CA 92647
Owner/Operator Country :	N/R
Owner/Operator Telephone :	714-375-4700
Owner/Operator Email :	N/R
Owner/Operator Fax :	N/R
Legal Status :	Other land type
Owner/Operator Type :	Operator
Owner/Operator Start Date :	N/R
Owner/Operator End Date :	N/R

Map Id: B19
Direction: WNW
Distance: 0.051 mi.
Actual: 269.530 ft.
Elevation: 0.072 mi. / 379.101 ft.
Relative: Lower

Site Name : G & M OIL CO INC #55
18121 IMPERIAL HWY
YORBA LINDA, CA 92686

Database(s) : [ECHO, FRS, HAZNET - CA, RCRA_NONGEN] ***(cont.)***

Envirosite ID: 19041395
EPA ID: CAL000139316

RCRA_NONGEN ***(cont.)***

Handler Activities Summary

U.S. Importer of Hazardous Waste :	N
Mixed Waste (Haz. and Radioactive) :	N
Recycler of Hazardous Waste :	N
Transporter of Hazardous Waste :	Y
Treater, Storer or Disposer of HW :	N
Underground Injection Activity :	N
On-site Burner Exemption :	N
Furnace Exemption :	N
Used Oil Fuel Burner :	N
Used Oil Processor :	N
Used Oil Refiner :	N
Used Oil Fuel Marketer to Burner :	N
Used Oil Specification Marketer :	N
Used Oil Transfer Facility :	N
Used Oil Transporter :	N

Notices of Violations Summary

Regulation Violated :	N

Map Id: B20
Direction: WNW
Distance: 0.051 mi.
Actual: 269.530 ft.
Elevation: 0.072 mi. / 379.101 ft.
Relative: Lower

Site Name : VILLAGE CHEVRON
18121 IMPERIAL HWY
YORBA LINDA, CA 92686

Database(s) : [HAZNET - CA]

Envirosite ID: 30957735
EPA ID: CAL000005465

HAZNET - CA

Facility Name :	VILLAGE CHEVRON
Facility Address :	18121 IMPERIAL HWY, YORBA LINDA, CA 926860000
County :	Orange

Site Details

Contact Name :	KAYE JOHNSON
Facility Mailing Address :	18121 IMPERIAL HWY, YORBA LINDA, CA 928863468
Contact Phone :	7147772392
Last Date in Agency List :	09/24/2015

Waste Generator Summary

Generator EPA ID :	CAL000005465
Generator County :	Orange
TSDF EPA ID :	CAD008302903
TSDF Disposal County :	Los Angeles
State Waste :	Unspecified solvent mixture

Map Id: B20
Direction: WNW
Distance: 0.051 mi.
Actual: 269.530 ft.
Elevation: 0.072 mi. / 379.101 ft.
Relative: Lower

Site Name : VILLAGE CHEVRON
18121 IMPERIAL HWY
YORBA LINDA, CA 92686

Database(s) : [HAZNET - CA] ***(cont.)***

Envirosite ID: 30957735
EPA ID: CAL000005465

HAZNET - CA ***(cont.)***

Disposal Method :	Recycler
Tons :	2.232
Tanner Year :	1996
Generator EPA ID :	CAL000005465
Generator County :	Orange
TSDF EPA ID :	CAD982484933
TSDF Disposal County :	San Bernardino
State Waste :	Other empty containers 30 gallons or more
Disposal Method :	Disposal, other
Tons :	7.75
Tanner Year :	1996

Map Id: B21
Direction: WNW
Distance: 0.051 mi.
Actual: 269.530 ft.
Elevation: 0.072 mi. / 379.101 ft.
Relative: Lower

Site Name : 97414
18121 IMPERIAL HWY
YORBA LINDA, CA 92686

Database(s) : [HIST UST - CA]

Envirosite ID: 330661080
EPA ID: N/R

HIST UST - CA

Facility Name :	97414
Facility Address :	18121 IMPERIAL HWY, YORBA LINDA, 92686
County :	N/R
PDF Link :	Click here for hyperlink provided by the agency.

Map Id: 22
Direction: ENE
Distance: 0.054 mi.
Actual: 286.347 ft.
Elevation: 0.076 mi. / 400.761 ft.
Relative: Higher

Site Name : MAIN STREET AND LEMON DRIVE IMPROVEMENTS
MAIN STREET BETWEEN IMPERIAL HWY AND LEMON DRIVE
YORBA LINDA, CA 92886

Database(s) : [CALEPA SITES - CA, CIWQS - CA, RFR - CA]

Envirosite ID: 417200703
EPA ID: N/R

CALEPA SITES - CA

Facility Name :	Main Street and Lemon Drive Improvements
Facility Address :	MAIN STREET BETWEEN IMPERIAL HWY AND LEMON DRIVE, YORBA LINDA, 92886

Map Id: 22
Direction: ENE
Distance: 0.054 mi.
Actual: 286.347 ft.
Elevation: 0.076 mi. / 400.761 ft.
Relative: Higher

Site Name : MAIN STREET AND LEMON DRIVE IMPROVEMENTS
MAIN STREET BETWEEN IMPERIAL HWY AND LEMON DRIVE
YORBA LINDA, CA 92886

Database(s) : [CALEPA SITES - CA, CIWQS - CA, RFR - CA] ***(cont.)***

Envirosite ID: 417200703
EPA ID: N/R

CALEPA SITES - CA ***(cont.)***

Site ID :	536222
EI ID :	869531
EI Description :	Construction Storm Water
Latitude :	33.891420
Longitude :	-117.813970
Agency Hyperlink :	Click here for hyperlink provided by the agency.
Last Date in Agency List :	10/02/2019

CIWQS - CA

Facility Name :	Main Street and Lemon Drive Improvements
Facility Address :	Main Street between Imperial Hwy and Lemon Drive Yorba Linda, CA, 92886
County :	Orange

Site Details

Place ID :	S869531
Agency Name :	City of Yorba Linda
Last Date in Agency List :	09/17/2019

RFR - CA

Facility Name :	Main Street and Lemon Drive Improvements
Facility Address :	Main Street between Imperial Hwy and Lemon Drive, Yorba Linda, CA 92886
County :	Orange

Site Details

Effective Date :	01/10/2019
Adoption Date :	N/R
Termination Date :	N/R
Expiration/Review Date :	N/R
NPDES Number :	CAS618030
Order Number :	R8-2009-0030
WDID :	N/R
SIC/NAICS :	N/R
Program :	MNSTW1
Regulatory Measure Status :	Active
Regulatory Measure Type :	Region 8 MS4 CIPs
Place/Project Type :	Facility
Region :	8
Design Flow :	N/R
Major/Minor :	N/R
Complexity :	N/R
TTWQ :	N/R
Number of Enforcement Actions within Five Years:	N/R
Number of Violations within Five Years:	N/R
Agency :	City of Yorba Linda
Agency Address :	4845 Casa Loma Avenue, Yorba Linda, CA 92886

Map Id: 22
Direction: ENE
Distance: 0.054 mi.
Actual: 286.347 ft.
Elevation: 0.076 mi. / 400.761 ft.
Relative: Higher

Site Name : MAIN STREET AND LEMON DRIVE IMPROVEMENTS
MAIN STREET BETWEEN IMPERIAL HWY AND LEMON DRIVE
YORBA LINDA, CA 92886

Database(s) : [CALEPA SITES - CA, CIWQS - CA, RFR - CA] ***(cont.)***

Envirosite ID: 417200703
EPA ID: N/R

RFR - CA ***(cont.)***

Latitude :	33.89142
Longitude :	-117.81397
Last Date in Agency List :	09/09/2019

Map Id: B23
Direction: WNW
Distance: 0.057 mi.
Actual: 302.098 ft.
Elevation: 0.072 mi. / 379.35 ft.
Relative: Lower

Site Name : VILLAGE CHEVRON
18121 IMPERIAL HWY
YORBA LINDA, CA 92886

Database(s) : [FID UST - CA, UST - CA]

Envirosite ID: 9472805
EPA ID: N/R

FID UST - CA

Facility Name :	VILLAGE CHEVRON
Facility Address :	18121 IMPERIAL HWY, YORBA LINDA, 92886
County :	Orange

Site Details

Facility ID :	2304
CERSID :	N/R
Permitting Agency :	ORANGE COUNTY
Latitude :	33.8932398
Longitude :	-117.8155584
Last Date in Agency List :	05/14/2018

UST - CA

Facility Name :	VILLAGE CHEVRON
Facility Address :	18121 IMPERIAL HWY, YORBA LINDA, 92886
County :	Orange

Site Details

Facility ID :	2304
CERS ID :	N/R
Permitting Agency :	ORANGE COUNTY
Latitude :	33.8932398
Longitude :	-117.8155584
Last Date in Agency List :	01/13/2017

Map Id: B24
Direction: WNW
Distance: 0.057 mi.
Actual: 302.098 ft.
Elevation: 0.072 mi. / 379.35 ft.
Relative: Lower

Site Name : CHEVRON 97414
18121 IMPERIAL HWY
YORBA LINDA, CA 92886

Database(s) : [HAZNET - CA, RCRA_NONGEN]

Envirosite ID: 30982322
EPA ID: CAL000152661

HAZNET - CA

Facility Name :	CHEVRON 97414
Facility Address :	18121 IMPERIAL HWY, YORBA LINDA, CA 928863468
County :	Orange

Site Details

Contact Name :	KATHY NORRIS-SLUSHER
Facility Mailing Address :	PO BOX 6004, SAN RAMON, CA 945830000
Contact Phone :	8773866044
Last Date in Agency List :	09/24/2015

Waste Generator Summary

Generator EPA ID :	CAL000152661
Generator County :	Orange
TSDF EPA ID :	CAD008302903
TSDF Disposal County :	Los Angeles
State Waste :	Unspecified organic liquid mixture
Disposal Method :	Recycler
Tons :	0.102
Tanner Year :	1996

Generator EPA ID :	CAL000152661
Generator County :	Orange
TSDF EPA ID :	CAD008302903
TSDF Disposal County :	Los Angeles
State Waste :	Waste oil and mixed oil
Disposal Method :	Recycler
Tons :	0.095
Tanner Year :	1996

RCRA_NONGEN

Facility Name :	CHEVRON 97414
Facility Address :	18121 IMPERIAL HWY, YORBA LINDA, CA 92886
County :	ORANGE

Date Form Received by Agency :	10/29/1996
EPA ID :	CAL000152661
Mailing Address :	PO BOX 6004, SAN RAMON, CA 94583-0000
Contact :	KWAME AWUKU
Contact Address :	6001 BOLLINGER CANYON RD., SAN RAMON, CA 94583
Contact Country :	N/R
Contact Telephone :	877-386-6044
Contact Email :	NAWTDESK@CHEVRON.COM
EPA Region :	09
Land Type :	Not Reported
Source Type :	Implementer
Classification :	Not a generator, verified
Description :	Not a generator, verified
Last Date in Agency List :	07/19/2019

Map Id: B24
Direction: WNW
Distance: 0.057 mi.
Actual: 302.098 ft.
Elevation: 0.072 mi. / 379.35 ft.
Relative: Lower

Site Name : CHEVRON 97414
18121 IMPERIAL HWY
YORBA LINDA, CA 92886

Database(s) : [HAZNET - CA, RCRA_NONGEN] ***(cont.)***

Envirosite ID: 30982322
EPA ID: CAL000152661

RCRA_NONGEN ***(cont.)***

Owner/Operator Summary

Owner/Operator Name :	CHEVRON MACHINERY SYSTEMS INC
Owner/Operator Address :	PO BOX 6004, SAN RAMON, CA 94583-0000
Owner/Operator Country :	N/R
Owner/Operator Telephone :	877-386-6044
Owner/Operator Email :	N/R
Owner/Operator Fax :	N/R
Legal Status :	Other land type
Owner/Operator Type :	Owner
Owner/Operator Start Date :	N/R
Owner/Operator End Date :	N/R

Owner/Operator Name :	KWAME AWUKU
Owner/Operator Address :	6001 BOLLINGER CANYON RD., SAN RAMON, CA 94583
Owner/Operator Country :	N/R
Owner/Operator Telephone :	877-386-6044
Owner/Operator Email :	N/R
Owner/Operator Fax :	N/R
Legal Status :	Other land type
Owner/Operator Type :	Operator
Owner/Operator Start Date :	N/R
Owner/Operator End Date :	N/R

Handler Activities Summary

U.S. Importer of Hazardous Waste :	N
Mixed Waste (Haz. and Radioactive) :	N
Recycler of Hazardous Waste :	N
Transporter of Hazardous Waste :	Y
Treater, Storer or Disposer of HW :	N
Underground Injection Activity :	N
On-site Burner Exemption :	N
Furnace Exemption :	N
Used Oil Fuel Burner :	N
Used Oil Processor :	N
Used Oil Refiner :	N
Used Oil Fuel Marketer to Burner :	N
Used Oil Specification Marketer :	N
Used Oil Transfer Facility :	N
Used Oil Transporter :	N

Notices of Violations Summary

Regulation Violated :	N

Map Id: B25
Direction: WNW
Distance: 0.057 mi.
Actual: 302.098 ft.
Elevation: 0.072 mi. / 379.35 ft.
Relative: Lower

Site Name : G&M OIL CO.
18121 IMPERIAL HWY
YORBA LINDA, CA 92886

Database(s) : [FRS, UST - CA]

Envirosite ID: 326525129
EPA ID: N/R

FRS

Facility Name : G&M OIL CO.
Facility Address : 18121 IMPERIAL HWY, YORBA LINDA, CA 92886
County : ORANGE

Registry ID : 110065003463
FRS Facility URL : Click here for hyperlink provided by the agency.
Last Date in Agency List : 08/12/2019

Source Description :

The California Environmental Protection Agency (CalEPA) has recently implemented a new data warehouse system (nSite). This data warehouse combines and merges facility and site information from five different systems managed within CalEPA. The five systems are: California Environmental Reporting System (CERS), EnviroStor, GeoTracker, California Integrated Water Quality System (CIWQS), and Toxic Release Inventory (TRI).

FRS Environmental Interest
Source and System ID : CA-ENVIROVIEW - 32240

UST - CA

Facility Name : G&M Oil Co.
Facility Address : 18121 Imperial Hwy, Yorba Linda, 92886
County : Orange

Site Details
Facility ID : N/R
CERS ID : N/R
Permitting Agency : Orange County Environmental Health
Latitude : 33.89184
Longitude : -117.81713
Last Date in Agency List : 02/21/2018

Map Id: B26
Direction: WNW
Distance: 0.057 mi.
Actual: 302.098 ft.
Elevation: 0.072 mi. / 379.35 ft.
Relative: Lower

Site Name : G&M OIL #55
18121 IMPERIAL HWY
YORBA LINDA, CA 92886

Database(s) : [HAZWASTE_ORANGE COUNTY - CA, UST_ORANGE COUNTY - CA]

Envirosite ID: 353276233
EPA ID: N/R

HAZWASTE_ORANGE COUNTY - CA

Facility Name : G&M OIL #55
Facility Address : 18121 IMPERIAL HWY, YORBA LINDA, CA 92886

Map Id: B26
Direction: WNW
Distance: 0.057 mi.
Actual: 302.098 ft.
Elevation: 0.072 mi. / 379.35 ft.
Relative: Lower

Site Name : G&M OIL #55
18121 IMPERIAL HWY
YORBA LINDA, CA 92886

Database(s) : [HAZWASTE_ORANGE COUNTY - CA, UST_ORANGE COUNTY - CA] ***(cont.)***

Envirosite ID: 353276233
EPA ID: N/R

HAZWASTE_ORANGE COUNTY - CA ***(cont.)***

Site Details

Facility ID :	FA0024137
Date Run :	08/01/2019
Last Date in Agency List :	08/30/2019

UST_ORANGE COUNTY - CA

Facility Name :	G&M OIL #55
Facility Address :	18121 IMPERIAL HWY, YORBA LINDA, CA 92886
Facility ID :	FA0024137
Date Run :	08/01/2019
Last Date in Agency List :	08/01/2019

Map Id: B27
Direction: WNW
Distance: 0.057 mi.
Actual: 302.098 ft.
Elevation: 0.072 mi. / 379.35 ft.
Relative: Lower

Site Name : G&M OIL CO.#55
18121 IMPERIAL HWY
YORBA LINDA, CA 92886

Database(s) : [CALEPA SITES - CA, FID UST - CA, UST - CA]

Envirosite ID: 399574672
EPA ID: N/R

CALEPA SITES - CA

Facility Name :	G&M Oil Co.#55
Facility Address :	18121 IMPERIAL HWY, YORBA LINDA, 92886
Site ID :	32240
EI ID :	10138255
EI Description :	Chemical Storage Facilities
Latitude :	33.891838
Longitude :	-117.817131
Agency Hyperlink :	Click here for hyperlink provided by the agency.
Last Date in Agency List :	10/02/2019
Site ID :	32240
EI ID :	10138255
EI Description :	Hazardous Waste Generator
Latitude :	33.891838
Longitude :	-117.817131
Agency Hyperlink :	Click here for hyperlink provided by the agency.
Last Date in Agency List :	10/02/2019
Site ID :	32240
EI ID :	10138255
EI Description :	Underground Storage Tank
Latitude :	33.891838

Map Id: B27
Direction: WNW
Distance: 0.057 mi.
Actual: 302.098 ft.
Elevation: 0.072 mi. / 379.35 ft.
Relative: Lower

Site Name : G&M OIL CO.#55
18121 IMPERIAL HWY
YORBA LINDA, CA 92886

Database(s) : [CALEPA SITES - CA, FID UST - CA, UST - CA] ***(cont.)***

Envirosite ID: 399574672
EPA ID: N/R

CALEPA SITES - CA ***(cont.)***

Longitude : -117.817131
Agency Hyperlink : Click here for hyperlink provided by the agency.
Last Date in Agency List : 10/02/2019

FID UST - CA

Facility Name : G&M Oil Co.#55
Facility Address : 18121 Imperial Hwy, Yorba Linda, 92886
County : Orange

Site Details
Facility ID : FA0024137
CERSID : 10138255
Permitting Agency : Orange County Environmental Health
Latitude : 33.89184
Longitude : -117.81713
Last Date in Agency List : 09/16/2019

UST - CA

Facility Name : G&M Oil Co.#55
Facility Address : 18121 Imperial Hwy, Yorba Linda, 92886
County : Orange

Site Details
Facility ID : FA0024137
CERS ID : 10138255
Permitting Agency : Orange County Environmental Health
Latitude : 33.89184
Longitude : -117.81713
Last Date in Agency List : 09/04/2019

Map Id: B28
Direction: WNW
Distance: 0.057 mi.
Actual: 302.098 ft.
Elevation: 0.072 mi. / 379.35 ft.
Relative: Lower

Site Name : G&M CHEVRON #55 - PEARSON FUELS
18121 IMPERIAL HWY
YORBA LINDA, CA 92886

Database(s) : [ALT FUELING]

Envirosite ID: 421245939
EPA ID: N/R

ALT FUELING

Facility Name : G&M Chevron #55 - Pearson Fuels
Facility Address : 18121 Imperial Hwy, Yorba Linda, CA 92886

ID Number : 82134
Date Last Confirmed : 03/07/2019

Map Id: B28
Direction: WNW
Distance: 0.057 mi.
Actual: 302.098 ft.
Elevation: 0.072 mi. / 379.35 ft.
Relative: Lower

Site Name : G&M CHEVRON #55 - PEARSON FUELS
18121 IMPERIAL HWY
YORBA LINDA, CA 92886

Database(s) : [ALT FUELING] ***(cont.)***

Envirosite ID: 421245939
EPA ID: N/R

ALT FUELING ***(cont.)***

Status :	Open: The station is open.
Station Phone :	714-777-9002
Expected Date :	N/R
Groups With Access Code :	Public
Access Days Time :	24 hours daily
Cards Accepted :	A Cash D FleetOne FuelMan M V Voyager Wright_Exp
Date Updated :	05/14/2019 09:16 PM
BD Blends :	N/R
Open Date :	03/15/2017
Fuel Type :	Ethanol (E85)
NG Fill Type :	N/R
NG PSI :	N/R
EV Level 1 EVSE Number :	N/R
EV Level 2 EVSE Number :	N/R
EV DC Fast Count :	N/R
EV Other Information :	N/R
EV Network :	N/R
EV Network Website :	N/R
Hydrogen Status Link :	N/R
NG Vehicle Class :	N/R
LPG Primary :	N/R
E85 Blender Pump :	false
EV Connector Types :	N/R
Hydrogen is Retail :	N/R
Access Code :	public
Access Detail Code :	N/R
Intersection Directions :	N/R
Geocode Status :	200-9
Geocode Status Description :	Premise (building name, property name, shopping center, etc.) level accuracy.
Owner Type :	Privately owned
Federal Agency ID :	N/R
Federal Agency Name :	N/R
Facility Type :	CONVENIENCE_STORE
CNG Dispenser Num :	N/R
CNG On-Site Renewable Source :	N/R
CNG Total Compression Capacity :	N/R
CNG Storage Capacity :	N/R
LNG On-Site Renewable Source :	N/R
E85 Other Ethanol Blends :	N/R
EV Pricing :	N/R
LPG Nozzle Types :	N/R
Hydrogen Pressures :	N/R
Hydrogen Standards :	N/R
CNG Fill Type :	N/R
CNG PSI :	N/R
CNG Vehicle Class :	N/R
LNG Vehicle Class :	N/R
Latitude :	33.891847
Longitude :	-117.817152
EV On-Site Renewable Source :	N/R
Last Date in Agency List :	09/25/2019

Map Id: C29
Direction: SE
Distance: 0.072 mi.
Actual: 380.874 ft.
Elevation: 0.073 mi. / 384.659 ft.
Relative: Lower

Site Name : MIMI'S CAFE
18342 IMPERIAL HWY
YORBA LINDA, CA 92886

Database(s) : [CALEPA SITES - CA]

Envirosite ID: 421739462
EPA ID: N/R

CALEPA SITES - CA

Facility Name :	Mimi's Cafe
Facility Address :	18342 IMPERIAL HWY, YORBA LINDA, 92886
Site ID :	420127
EI ID :	10730167
EI Description :	Chemical Storage Facilities
Latitude :	33.889400
Longitude :	-117.814316
Agency Hyperlink :	Click here for hyperlink provided by the agency.
Last Date in Agency List :	10/02/2019

Map Id: C30
Direction: SE
Distance: 0.084 mi.
Actual: 443.643 ft.
Elevation: 0.073 mi. / 383.609 ft.
Relative: Lower

Site Name : CITY OF YORBA LINDA
MAIN STREET & IMPERIAL HIGHWAY
YORBA LINDA, CA 92886

Database(s) : [ECHO, RCRA_NONGEN, RCRA_TSDF]

Envirosite ID: 427336441
EPA ID: CAC003008512

ECHO

Facility Name :	CITY OF YORBA LINDA
Facility Address :	MAIN STREET & IMPERIAL HIGHWAY, YORBA LINDA, CA 92886
County :	ORANGE

Site Details

Last Inspection Date :	N/R
Registry ID :	110070573799
FIPS Code :	06059
EPA Region :	09
Inspection Count :	0
Last Inspection Days :	N/R
Informal Count :	0
Last Informal Action Date :	N/R
Formal Action Count :	0
Last Formal Action Date :	N/R
Total Penalties :	0
Penalty Count :	N/R
Last Penalty Date :	N/R
Last Penalty Amount :	N/R
QTRS IN NC :	0
Programs IN SNC :	0
Current Compliance Status :	No Violation Identified
Three-Year Compliance Status :	_____
Collection Method :	Zip Code Centroid
Reference Point :	N/R
Accuracy Meters :	10000
Derived Tribes :	N/R
Derived HUC :	N/R

Map Id: C30
Direction: SE
Distance: 0.084 mi.
Actual: 443.643 ft.
Elevation: 0.073 mi. / 383.609 ft.
Relative: Lower

Site Name : CITY OF YORBA LINDA
MAIN STREET & IMPERIAL HIGHWAY
YORBA LINDA, CA 92886

Database(s) : [ECHO, RCRA_NONGEN, RCRA_TSDF]
(cont.)

Envirosite ID: 427336441
EPA ID: CAC003008512

ECHO ***(cont.)***

Derived WBD :	N/R
Derived STCTY FIPS :	N/R
Derived Zip :	N/R
Derived CD113 :	N/R
Derived CB2010 :	N/R
MYRTK Universe :	NNN
NPDES IDs :	N/R
CWA Permit Types :	N/R
CWA Compliance Tracking :	N/R
CWA NAICS :	N/R
CWA SICS :	N/R
CWA Inspection Count :	N/R
CWA Last Inspection Days :	N/R
CWA Informal Count :	N/R
CWA Formal Action Count :	N/R
CWA Last Formal Action Date :	N/R
CWA Penalties :	N/R
CWA Last Penalty Date :	N/R
CWA Last Penalty Amount :	N/R
CWA Quarters IN NC :	N/R
CWA Current Compliance Status :	N/R
CWA Current SNC Flag :	N
CWA 13 Quarters Compliance Status :	N/R
CWA 13 Quarters Effluent Exceedances:	N/R
CWA Three-Year QNCR Codes :	N/R
DFR URL :	Click here for hyperlink provided by the agency.
Facility SIC Codes :	N/R
Facility NAICS Codes :	56299 - All Other Waste Management Services
Facility Last Inspection EPA Date :	N/R
Facility Last Inspection State Date :	N/R
Facility Last Formal Act EPA Date :	N/R
Facility Last Formal Act State Date :	N/R
Facility Last Informal Act EPA Date :	N/R
Facility Last Informal Act State Date:	N/R
Facility Federal Agency :	N/R
TRI Reporter :	N/R
Facility Imp Water Flag :	N/R
Current SNC Flag :	N
Indian County Flag :	N
Federal Flag :	N/R
US Mexico Border Flag :	N/R
Chesapeak Bay Flag :	N/R
AIR Flag :	N
NPDES Flag :	N
SDWIS Flag :	N
RCRA Flag :	Y
TRI Flag :	N
GHG Flag :	N
Major Flag :	N/R
Active Flag :	Y
NAA Flag :	N/R
Latitude :	33.889982
Longitude :	-117.805512
Last Date in Agency List :	09/23/2019

Map Id: C30
Direction: SE
Distance: 0.084 mi.
Actual: 443.643 ft.
Elevation: 0.073 mi. / 383.609 ft.
Relative: Lower

Site Name : CITY OF YORBA LINDA
MAIN STREET & IMPERIAL HIGHWAY
YORBA LINDA, CA 92886

Database(s) : [ECHO, RCRA_NONGEN, RCRA_TSDF] ***(cont.)***

Envirosite ID: 427336441
EPA ID: CAC003008512

ECHO ***(cont.)***

Last Inspection Date :	N/R
Registry ID :	N/R
FIPS Code :	N/R
EPA Region :	09
Inspection Count :	0
Last Inspection Days :	N/R
Informal Count :	0
Last Informal Action Date :	N/R
Formal Action Count :	0
Last Formal Action Date :	N/R
Total Penalties :	0
Penalty Count :	N/R
Last Penalty Date :	N/R
Last Penalty Amount :	N/R
QTRS IN NC :	0
Programs IN SNC :	0
Current Compliance Status :	No Violation Identified
Three-Year Compliance Status :	_____
Collection Method :	Zip Code Centroid
Reference Point :	N/R
Accuracy Meters :	10000
Derived Tribes :	N/R
Derived HUC :	N/R
Derived WBD :	N/R
Derived STCTY FIPS :	N/R
Derived Zip :	N/R
Derived CD113 :	N/R
Derived CB2010 :	N/R
MYRTK Universe :	NNN
NPDES IDs :	N/R
CWA Permit Types :	N/R
CWA Compliance Tracking :	N/R
CWA NAICS :	N/R
CWA SICS :	N/R
CWA Inspection Count :	N/R
CWA Last Inspection Days :	N/R
CWA Informal Count :	N/R
CWA Formal Action Count :	N/R
CWA Last Formal Action Date :	N/R
CWA Penalties :	N/R
CWA Last Penalty Date :	N/R
CWA Last Penalty Amount :	N/R
CWA Quarters IN NC :	N/R
CWA Current Compliance Status :	N/R
CWA Current SNC Flag :	N
CWA 13 Quarters Compliance Status :	N/R
CWA 13 Quarters Effluent Exceedances:	N/R
CWA Three-Year QNCR Codes :	N/R
DFR URL :	Click here for hyperlink provided by the agency.
Facility SIC Codes :	N/R
Facility NAICS Codes :	56299 - All Other Waste Management Services
Facility Last Inspection EPA Date :	N/R
Facility Last Inspection State Date :	N/R
Facility Last Formal Act EPA Date :	N/R
Facility Last Formal Act State Date :	N/R
Facility Last Informal Act EPA Date :	N/R

Map Id: C30
Direction: SE
Distance: 0.084 mi.
Actual: 443.643 ft.
Elevation: 0.073 mi. / 383.609 ft.
Relative: Lower

Site Name : CITY OF YORBA LINDA
MAIN STREET & IMPERIAL HIGHWAY
YORBA LINDA, CA 92886

Database(s) : [ECHO, RCRA_NONGEN, RCRA_TSDF] ***(cont.)***

Envirosite ID: 427336441
EPA ID: CAC003008512

ECHO ***(cont.)***

Facility Last Informal Act State Date:	N/R
Facility Federal Agency :	N/R
TRI Reporter :	N/R
Facility Imp Water Flag :	N/R
Current SNC Flag :	N
Indian County Flag :	N
Federal Flag :	N/R
US Mexico Border Flag :	N/R
Chesapeak Bay Flag :	N/R
AIR Flag :	N
NPDES Flag :	N
SDWIS Flag :	N
RCRA Flag :	Y
TRI Flag :	N
GHG Flag :	N
Major Flag :	N/R
Active Flag :	Y
NAA Flag :	N/R
Latitude :	33.889982
Longitude :	-117.805512
Last Date in Agency List :	07/15/2019

RCRA_NONGEN

Facility Name :	CITY OF YORBA LINDA
Facility Address :	MAIN STREET & IMPERIAL HIGHWAY, LEMON DRIVE TO VALENCIA AVE., YORBA LINDA, CA 92886
County :	ORANGE
Date Form Received by Agency :	04/03/2019
EPA ID :	CAC003008512
Mailing Address :	4845 CASA LOMA AVE, YORBA LINDA, CA 92886
Contact :	RICK YEE
Contact Address :	4845 CASA LOMA AVE, YORBA LINDA, CA 92886
Contact Country :	N/R
Contact Telephone :	714-961-7100
Contact Email :	JTAGARAO@YORBALINDACA.ORG
EPA Region :	09
Land Type :	Not Reported
Source Type :	Implementer
Classification :	Not a generator, verified
Description :	Not a generator, verified
Last Date in Agency List :	07/19/2019

Owner/Operator Summary

Owner/Operator Name :	CITY OF YORBA LINDA
Owner/Operator Address :	4845 CASA LOMA AVE, YORBA LINDA, CA 92886
Owner/Operator Country :	N/R
Owner/Operator Telephone :	714-961-7100
Owner/Operator Email :	N/R
Owner/Operator Fax :	N/R

Map Id: C30
Direction: SE
Distance: 0.084 mi.
Actual: 443.643 ft.
Elevation: 0.073 mi. / 383.609 ft.
Relative: Lower

Site Name : CITY OF YORBA LINDA
MAIN STREET & IMPERIAL HIGHWAY
YORBA LINDA, CA 92886

Database(s) : [ECHO, RCRA_NONGEN, RCRA_TSDF] ***(cont.)***

Envirosite ID: 427336441
EPA ID: CAC003008512

RCRA_NONGEN ***(cont.)***

Legal Status :	Other land type
Owner/Operator Type :	Owner
Owner/Operator Start Date :	N/R
Owner/Operator End Date :	N/R
Owner/Operator Name :	RICK YEE
Owner/Operator Address :	4845 CASA LOMA AVE, YORBA LINDA, CA 92886
Owner/Operator Country :	N/R
Owner/Operator Telephone :	714-961-7100
Owner/Operator Email :	N/R
Owner/Operator Fax :	N/R
Legal Status :	Other land type
Owner/Operator Type :	Operator
Owner/Operator Start Date :	N/R
Owner/Operator End Date :	N/R

Handler Activities Summary

U.S. Importer of Hazardous Waste :	N
Mixed Waste (Haz. and Radioactive) :	N
Recycler of Hazardous Waste :	N
Transporter of Hazardous Waste :	Y
Treater, Storer or Disposer of HW :	Y
Underground Injection Activity :	N
On-site Burner Exemption :	N
Furnace Exemption :	N
Used Oil Fuel Burner :	N
Used Oil Processor :	N
Used Oil Refiner :	N
Used Oil Fuel Marketer to Burner :	N
Used Oil Specification Marketer :	N
Used Oil Transfer Facility :	N
Used Oil Transporter :	N

Notices of Violations Summary

Regulation Violated :	N

RCRA_TSDF

Facility Name :	CITY OF YORBA LINDA
Facility Address :	MAIN STREET & IMPERIAL HIGHWAY, LEMON DRIVE TO VALENCIA AVE., YORBA LINDA, CA 92886
County :	ORANGE
Date Form Received by Agency :	04/03/2019
EPA ID :	CAC003008512
Mailing Address :	4845 CASA LOMA AVE, YORBA LINDA, CA 92886
Contact :	RICK YEE
Contact Address :	4845 CASA LOMA AVE, YORBA LINDA, CA 92886

Map Id: C30
Direction: SE
Distance: 0.084 mi.
Actual: 443.643 ft.
Elevation: 0.073 mi. / 383.609 ft.
Relative: Lower

Site Name : CITY OF YORBA LINDA
MAIN STREET & IMPERIAL HIGHWAY
YORBA LINDA, CA 92886

Database(s) : [ECHO, RCRA_NONGEN, RCRA_TSDF]
(cont.)

Envirosite ID: 427336441
EPA ID: CAC003008512

RCRA_TSDF ***(cont.)***

Contact Country :	N/R
Contact Telephone :	714-961-7100
Contact Email :	JTAGARAO@YORBALINDACA.ORG
EPA Region :	09
Land Type :	Not Reported
Source Type :	Implementer
Classification :	Not a generator, verified
Description :	Not a generator, verified

Owner/Operator Summary

Owner/Operator Name :	CITY OF YORBA LINDA
Owner/Operator Address :	4845 CASA LOMA AVE, YORBA LINDA, CA 92886
Owner/Operator Country :	N/R
Owner/Operator Telephone :	714-961-7100
Owner/Operator Email :	N/R
Owner/Operator Fax :	N/R
Legal Status :	Other land type
Owner/Operator Type :	Owner
Owner/Operator Start Date :	N/R
Owner/Operator End Date :	N/R

Owner/Operator Name :	RICK YEE
Owner/Operator Address :	4845 CASA LOMA AVE, YORBA LINDA, CA 92886
Owner/Operator Country :	N/R
Owner/Operator Telephone :	714-961-7100
Owner/Operator Email :	N/R
Owner/Operator Fax :	N/R
Legal Status :	Other land type
Owner/Operator Type :	Operator
Owner/Operator Start Date :	N/R
Owner/Operator End Date :	N/R

Handler Activities Summary

U.S. Importer of Hazardous Waste :	N
Mixed Waste (Haz. and Radioactive) :	N
Recycler of Hazardous Waste :	N
Transporter of Hazardous Waste :	Y
Treater, Storer or Disposer of HW :	Y
Underground Injection Activity :	N
On-site Burner Exemption :	N
Furnace Exemption :	N
Used Oil Fuel Burner :	N
Used Oil Processor :	N
Used Oil Refiner :	N
Used Oil Fuel Marketer to Burner :	N
Used Oil Specification Marketer :	N
Used Oil Transfer Facility :	N
Used Oil Transporter :	N

Map Id: C30
Direction: SE
Distance: 0.084 mi.
Actual: 443.643 ft.
Elevation: 0.073 mi. / 383.609 ft.
Relative: Lower

Site Name : CITY OF YORBA LINDA
MAIN STREET & IMPERIAL HIGHWAY
YORBA LINDA, CA 92886

Database(s) : [ECHO, RCRA_NONGEN, RCRA_TSDF]
(cont.)

Envirosite ID: 427336441
EPA ID: CAC003008512

RCRA_TSDF ***(cont.)***

Waste Activity Monitoring

Report Cycle :	N/R
Hazardous Waste Page Number :	N/R
Hazardous Waste Sub-Page Number :	N/R
BR Form :	N/R
Waste Description :	N/R
Primary NAICS :	N/R
Source Code :	N/R
Form Code :	N/R
Management Method :	N/R
Generation Tons :	N/R
Managed Tons :	N/R
Shipped Tons :	N/R
Received Tons :	N/R
Receiver ID :	N/R
Receiver State :	N/R
Shipper ID :	N/R
Shipper State :	N/R
Waste Minimization Code :	N/R
Waste Code Group :	N/R

Corrective Action Summary

Date / Status / CA Event Description:	N/R

Notices of Violations Summary

Regulation Violated :	N

Map Id: 31
Direction: NNW
Distance: 0.091 mi.
Actual: 479.049 ft.
Elevation: 0.074 mi. / 391.316 ft.
Relative: Higher

Site Name : CFG INVESTMENTS, INC.
18221 MANDARIN LN APT C
YORBA LINDA, CA 92886

Database(s) : [HAZNET - CA]

Envirosite ID: 337665110
EPA ID: CAC002824077

HAZNET - CA

Facility Name :	CFG INVESTMENTS, INC.
Facility Address :	18221 MANDARIN LN APT C, YORBA LINDA, CA 928863441
County :	ORANGE

Site Details

Contact Name :	MARK S. ERVIN
Facility Mailing Address :	1899 S SANTA CRUZ ST, ANAHEIM, CA 928056726
Contact Phone :	7142028880
Last Date in Agency List :	09/02/2016

Map Id: 31
Direction: NNW
Distance: 0.091 mi.
Actual: 479.049 ft.
Elevation: 0.074 mi. / 391.316 ft.
Relative: Higher

Site Name : CFG INVESTMENTS, INC.
18221 MANDARIN LN APT C
YORBA LINDA, CA 92886

Database(s) : [HAZNET - CA] ***(cont.)***

Envirosite ID: 337665110
EPA ID: CAC002824077

HAZNET - CA ***(cont.)***

Waste Generator Summary

Generator EPA ID :	CAC002824077
Generator County :	Orange
TSDF EPA ID :	CAD009007626
TSDF Disposal County :	Los Angeles
State Waste :	Asbestos containing waste
Disposal Method :	LANDFILL OR SURFACE IMPOUNDMENT THAT WILL BE CLOSED AS LANDFILL(TO INCLUDE ON-SITE TREATMENT AND/OR STABILIZATION)
Tons :	0.23
Tanner Year :	2015

Map Id: C32
Direction: SE
Distance: 0.097 mi.
Actual: 512.203 ft.
Elevation: 0.073 mi. / 382.927 ft.
Relative: Lower

Site Name : UNOCAL #5930
18351 IMPERIAL HWY
YORBA LINDA, CA 92886

Database(s) : [FID UST - CA, UST - CA]

Envirosite ID: 9471049
EPA ID: N/R

FID UST - CA

Facility Name :	UNOCAL #5930
Facility Address :	18351 IMPERIAL HWY, YORBA LINDA, 92886
County :	Orange

Site Details

Facility ID :	2306
CERSID :	N/R
Permitting Agency :	ORANGE COUNTY
Latitude :	33.890763
Longitude :	-117.812255
Last Date in Agency List :	05/14/2018

UST - CA

Facility Name :	UNOCAL #5930
Facility Address :	18351 IMPERIAL HWY, YORBA LINDA, 92886
County :	Orange

Site Details

Facility ID :	2306
CERS ID :	N/R
Permitting Agency :	ORANGE COUNTY
Latitude :	33.890763
Longitude :	-117.812255
Last Date in Agency List :	01/13/2017

Map Id: C33
Direction: SE
Distance: 0.097 mi.
Actual: 512.203 ft.
Elevation: 0.073 mi. / 382.927 ft.
Relative: Lower

Site Name : YORBA LINDA UNION SERVICE STA
18351 IMPERIAL HWY
YORBA LINDA, CA 92886

Database(s) : [ECHO, FRS, RCRA_SQG]

Envirosite ID: 414957357
EPA ID: CAD982473514

ECHO

Facility Name :	YORBA LINDA UNION SERVICE STA
Facility Address :	18351 IMPERIAL HWY, YORBA LINDA, CA 92886
County :	ORANGE

Site Details

Last Inspection Date :	N/R
Registry ID :	110006479239
FIPS Code :	06059
EPA Region :	09
Inspection Count :	0
Last Inspection Days :	N/R
Informal Count :	0
Last Informal Action Date :	N/R
Formal Action Count :	0
Last Formal Action Date :	N/R
Total Penalties :	0
Penalty Count :	N/R
Last Penalty Date :	N/R
Last Penalty Amount :	N/R
QTRS IN NC :	0
Programs IN SNC :	0
Current Compliance Status :	No Violation Identified
Three-Year Compliance Status :	_____
Collection Method :	ADDRESS MATCHING-HOUSE NUMBER
Reference Point :	CENTER OF A FACILITY OR STATION
Accuracy Meters :	30
Derived Tribes :	N/R
Derived HUC :	18070106
Derived WBD :	N/R
Derived STCTY FIPS :	06059
Derived Zip :	92886
Derived CD113 :	39
Derived CB2010 :	060590218021013
MYRTK Universe :	NNN
NPDES IDs :	N/R
CWA Permit Types :	N/R
CWA Compliance Tracking :	N/R
CWA NAICS :	N/R
CWA SICS :	N/R
CWA Inspection Count :	N/R
CWA Last Inspection Days :	N/R
CWA Informal Count :	N/R
CWA Formal Action Count :	N/R
CWA Last Formal Action Date :	N/R
CWA Penalties :	N/R
CWA Last Penalty Date :	N/R
CWA Last Penalty Amount :	N/R
CWA Quarters IN NC :	N/R
CWA Current Compliance Status :	N/R
CWA Current SNC Flag :	N
CWA 13 Quarters Compliance Status :	N/R
CWA 13 Quarters Effluent Exceedances:	N/R
CWA Three-Year QNCR Codes :	N/R
DFR URL :	Click here for hyperlink provided by the agency.
Facility SIC Codes :	N/R

Map Id: C33
Direction: SE
Distance: 0.097 mi.
Actual: 512.203 ft.
Elevation: 0.073 mi. / 382.927 ft.
Relative: Lower

Site Name : YORBA LINDA UNION SERVICE STA
18351 IMPERIAL HWY
YORBA LINDA, CA 92886

Database(s) : [ECHO, FRS, RCRA_SQG] ***(cont.)***

Envirosite ID: 414957357
EPA ID: CAD982473514

ECHO ***(cont.)***

Facility NAICS Codes :	N/R
Facility Last Inspection EPA Date :	N/R
Facility Last Inspection State Date :	N/R
Facility Last Formal Act EPA Date :	N/R
Facility Last Formal Act State Date :	N/R
Facility Last Informal Act EPA Date :	N/R
Facility Last Informal Act State Date:	N/R
Facility Federal Agency :	N/R
TRI Reporter :	N/R
Facility Imp Water Flag :	N/R
Current SNC Flag :	N
Indian County Flag :	N
Federal Flag :	N/R
US Mexico Border Flag :	N
Chesapeak Bay Flag :	N/R
AIR Flag :	N
NPDES Flag :	N
SDWIS Flag :	N
RCRA Flag :	Y
TRI Flag :	N
GHG Flag :	N
Major Flag :	N/R
Active Flag :	Y
NAA Flag :	Y
Latitude :	33.88924
Longitude :	-117.81381
Last Date in Agency List :	09/23/2019

FRS

Facility Name :	YORBA LINDA UNION SERVICE STA
Facility Address :	18351 IMPERIAL HWY, YORBA LINDA, CA 92886
County :	ORANGE
Registry ID :	110006479239
FRS Facility URL :	Click here for hyperlink provided by the agency.
Last Date in Agency List :	08/12/2019

Source Description :

RCRAInfo is EPA's comprehensive information system that supports the Resource Conservation and Recovery Act (RCRA) of 1976 and the Hazardous and Solid Waste Amendments (HSWA) of 1984 through the tracking of events and activities related to facilities that generate, transport, and treat, store, or dispose of hazardous waste. RCRAInfo allows RCRA program staff to track the notification, permit, compliance, and corrective action activities required under RCRA. RCRAInfo also supports generation of the National Hazardous Waste Biennial Report. All generators and treatment, storage, and disposal facilities who handle hazardous waste are required to report to the EPA Administrator at least once every two years to support creation of the Biennial Report.

FRS Environmental Interest

Source and System ID :	RCRAINFO - CAD982473514

Map Id: C33
Direction: SE
Distance: 0.097 mi.
Actual: 512.203 ft.
Elevation: 0.073 mi. / 382.927 ft.
Relative: Lower

Site Name : YORBA LINDA UNION SERVICE STA
18351 IMPERIAL HWY
YORBA LINDA, CA 92886

Database(s) : [ECHO, FRS, RCRA_SQG] ***(cont.)***

Envirosite ID: 414957357
EPA ID: CAD982473514

RCRA_SQG

Facility Name :	YORBA LINDA UNION SERVICE STA
Facility Address :	18351 IMPERIAL HWY, YORBA LINDA, CA 92886
County :	ORANGE
Date Form Received by Agency :	06/07/1988
EPA ID :	CAD982473514
Mailing Address :	18351 IMPERIAL HWY, YORBA LINDA, CA 92886
Contact :	ENVIRONMENTAL MANAGER
Contact Address :	18351 IMPERIAL HWY, YORBA LINDA, CA 92686
Contact Country :	US
Contact Telephone :	714-777-2045
Contact Email :	N/R
EPA Region :	09
Land Type :	Other land type
Source Type :	Notification
Classification :	Small Quantity Generator
Description :	Handlers that generate more than 100 and less than 1000 kilograms of hazardous waste during any calendar month and accumulate less than 6000 kg of hazardous waste at any time; or generate 100 kg or less of hazardous waste during any calendar month, and accumulate more than 1000 kg of hazardous waste at any time.
Last Date in Agency List :	07/19/2019

Owner/Operator Summary

Owner/Operator Name :	GREG FRIGG
Owner/Operator Address :	NOT REQUIRED, NOT REQUIRED, ME 99999
Owner/Operator Country :	N/R
Owner/Operator Telephone :	415-555-1212
Owner/Operator Email :	N/R
Owner/Operator Fax :	N/R
Legal Status :	Private
Owner/Operator Type :	Owner
Owner/Operator Start Date :	N/R
Owner/Operator End Date :	N/R
Owner/Operator Name :	NOT REQUIRED
Owner/Operator Address :	NOT REQUIRED, NOT REQUIRED, ME 99999
Owner/Operator Country :	N/R
Owner/Operator Telephone :	415-555-1212
Owner/Operator Email :	N/R
Owner/Operator Fax :	N/R
Legal Status :	Private
Owner/Operator Type :	Operator
Owner/Operator Start Date :	N/R
Owner/Operator End Date :	N/R

Handler Activities Summary

U.S. Importer of Hazardous Waste :	N
Mixed Waste (Haz. and Radioactive) :	N

Map Id: C33
Direction: SE
Distance: 0.097 mi.
Actual: 512.203 ft.
Elevation: 0.073 mi. / 382.927 ft.
Relative: Lower

Site Name : YORBA LINDA UNION SERVICE STA
18351 IMPERIAL HWY
YORBA LINDA, CA 92886

Database(s) : [ECHO, FRS, RCRA_SQG] ***(cont.)***

Envirosite ID: 414957357
EPA ID: CAD982473514

RCRA_SQG ***(cont.)***

Recycler of Hazardous Waste :	N
Transporter of Hazardous Waste :	N
Treater, Storer or Disposer of HW :	N
Underground Injection Activity :	N
On-site Burner Exemption :	N
Furnace Exemption :	N
Used Oil Fuel Burner :	N
Used Oil Processor :	N
Used Oil Refiner :	N
Used Oil Fuel Marketer to Burner :	N
Used Oil Specification Marketer :	N
Used Oil Transfer Facility :	N
Used Oil Transporter :	N

Notices of Violations Summary

Regulation Violated :	N

Map Id: C34
Direction: SE
Distance: 0.106 mi.
Actual: 557.737 ft.
Elevation: 0.072 mi. / 381.824 ft.
Relative: Lower

Site Name : TOSCO - 76 #5930
18351 IMPERIAL
YORBA LINDA, CA 92886

Database(s) : [CALEPA SITES - CA, FRS, LUST REG 8 - CA]

Envirosite ID: 9818455
EPA ID: N/R

CALEPA SITES - CA

Facility Name :	TOSCO - 76 #5930
Facility Address :	18351 IMPERIAL, YORBA LINDA, 92886
Site ID :	196377
EI ID :	T0605900633
EI Description :	Leaking Underground Storage Tank Cleanup Site
Latitude :	33.889445
Longitude :	-117.813690
Agency Hyperlink :	Click here for hyperlink provided by the agency.
Last Date in Agency List :	10/02/2019

FRS

Facility Name :	TOSCO - 76 #5930
Facility Address :	18351 IMPERIAL, YORBA LINDA, CA 92886
County :	ORANGE
Registry ID :	110065477736
FRS Facility URL :	Click here for hyperlink provided by the agency.
Last Date in Agency List :	08/12/2019

Map Id: C34
Direction: SE
Distance: 0.106 mi.
Actual: 557.737 ft.
Elevation: 0.072 mi. / 381.824 ft.
Relative: Lower

Site Name : TOSCO - 76 #5930
18351 IMPERIAL
YORBA LINDA, CA 92886

Database(s) : [CALEPA SITES - CA, FRS, LUST REG 8 - CA] ***(cont.)***

Envirosite ID: 9818455
EPA ID: N/R

FRS ***(cont.)***

Source Description :

The California Environmental Protection Agency (CalEPA) has recently implemented a new data warehouse system (nSite). This data warehouse combines and merges facility and site information from five different systems managed within CalEPA. The five systems are: California Environmental Reporting System (CERS), EnviroStor, GeoTracker, California Integrated Water Quality System (CIWQS), and Toxic Release Inventory (TRI).

FRS Environmental Interest

Source and System ID :	CA-ENVIROVIEW - 196377

LUST REG 8 - CA

Facility Name :	TOSCO - 76 #5930
Facility Address :	18351 IMPERIAL, YORBA LINDA, CA 92886
County :	Orange

Site Details

Status Date :	04/01/2016
Status :	Completed - Case Closed
Begin Date :	07/17/1987
Global ID :	T0605900633
Region :	REGION 8
Site History :	Please refer to recent Site Documents or Monitoring Reports in GeoTracker for site history. Orange County is not responsible for the accuracy of any professional interpretations provided in reports submitted by consultants for the responsible party.
RB Case Number :	083000804T
Potential Media Affected :	Other Groundwater (uses other than drinking water)
Potential Contaminants of Concern :	Gasoline, Diesel, Waste Oil / Motor / Hydraulic / Lubricating
Local Agency :	ORANGE COUNTY LOP
Local Case Number :	87UT158
Lead Agency :	ORANGE COUNTY LOP
File Location :	Local Agency
CUF Case :	YES
Caseworker :	JW
Case Type :	LUST Cleanup Site
How Discovered :	Tank Closure
How Discovered Description :	N/R
Stop Method :	Close and Replace Tank
Stop Description :	N/R
Calwater Watershed Name :	Santa Ana River - Lower Santa Ana River - Yorba Linda (Split) (801.15)
DWR Groundwater Subbasin Name :	Coastal Plain Of Orange County (8-001)
Disadvantaged Community :	N/R
Latitude :	33.8894454430644
Longitude :	-117.813690674799
Agency URL :	Click here for hyperlink provided by the agency.
Last Date in Agency List :	08/13/2019

Map Id: C34
Direction: SE
Distance: 0.106 mi.
Actual: 557.737 ft.
Elevation: 0.072 mi. / 381.824 ft.
Relative: Lower

Site Name : TOSCO - 76 #5930
18351 IMPERIAL
YORBA LINDA, CA 92886

Database(s) : [CALEPA SITES - CA, FRS, LUST REG 8 - CA] ***(cont.)***

Envirosite ID: 9818455
EPA ID: N/R

LUST REG 8 - CA ***(cont.)***

Contacts Summary

Global ID :	T0605900633
Contact Name :	JULIE WOZENCRAFT
Contact Type :	Local Agency Caseworker
Organization Name :	ORANGE COUNTY LOP
Address :	1241 EAST DYER ROAD SUITE 120
City :	SANTA ANA
Phone Number :	7144336252
Email :	jwozencraft@ochca.com

Global ID :	T0605900633
Contact Name :	NANCY OLSON-MARTIN
Contact Type :	Regional Board Caseworker
Organization Name :	SANTA ANA RWQCB (REGION 8)
Address :	3737 MAIN STREET, SUITE 500
City :	RIVERSIDE
Phone Number :	N/R
Email :	nolson-martin@waterboards.ca.gov

Regulatory Activities

Date :	04/01/2016
Global ID :	T0605900633
Action Type :	ENFORCEMENT
Action :	Closure/No Further Action Letter

Date :	06/18/2015
Global ID :	T0605900633
Action Type :	ENFORCEMENT
Action :	State Water Board - Closure Order

Date :	02/18/2015
Global ID :	T0605900633
Action Type :	ENFORCEMENT
Action :	Notification - Public Participation Document

Date :	10/29/2013
Global ID :	T0605900633
Action Type :	ENFORCEMENT
Action :	Staff Letter

Date :	03/09/2011
Global ID :	T0605900633
Action Type :	ENFORCEMENT
Action :	File review

Date :	11/23/2009
Global ID :	T0605900633
Action Type :	ENFORCEMENT

Map Id: C34
Direction: SE
Distance: 0.106 mi.
Actual: 557.737 ft.
Elevation: 0.072 mi. / 381.824 ft.
Relative: Lower

Site Name : TOSCO - 76 #5930
18351 IMPERIAL
YORBA LINDA, CA 92886

Database(s) : [CALEPA SITES - CA, FRS, LUST REG 8 - CA] ***(cont.)***

Envirosite ID: 9818455
EPA ID: N/R

LUST REG 8 - CA ***(cont.)***

Action :	Staff Letter
Date :	10/09/2009
Global ID :	T0605900633
Action Type :	ENFORCEMENT
Action :	Staff Letter
Date :	07/09/2009
Global ID :	T0605900633
Action Type :	ENFORCEMENT
Action :	Staff Letter
Date :	04/11/2003
Global ID :	T0605900633
Action Type :	REMEDIATION
Action :	Excavation
Date :	08/08/1996
Global ID :	T0605900633
Action Type :	REMEDIATION
Action :	Soil Vapor Extraction (SVE)
Date :	10/23/1992
Global ID :	T0605900633
Action Type :	ENFORCEMENT
Action :	Warning Letter
Date :	03/01/1992
Global ID :	T0605900633
Action Type :	REMEDIATION
Action :	In Situ Physical/Chemical Treatment (other than SVE)
Date :	03/01/1992
Global ID :	T0605900633
Action Type :	REMEDIATION
Action :	Soil Vapor Extraction (SVE)
Date :	07/17/1987
Global ID :	T0605900633
Action Type :	ENFORCEMENT
Action :	Notice of Responsibility
Date :	07/17/1987
Global ID :	T0605900633
Action Type :	Other
Action :	Leak Discovery

Map Id: C34
Direction: SE
Distance: 0.106 mi.
Actual: 557.737 ft.
Elevation: 0.072 mi. / 381.824 ft.
Relative: Lower

Site Name : TOSCO - 76 #5930
18351 IMPERIAL
YORBA LINDA, CA 92886

Database(s) : [CALEPA SITES - CA, FRS, LUST REG 8 - CA] ***(cont.)***

Envirosite ID: 9818455
EPA ID: N/R

LUST REG 8 - CA ***(cont.)***

Date :	07/17/1987
Global ID :	T0605900633
Action Type :	Other
Action :	Leak Reported

Date :	07/17/1987
Global ID :	T0605900633
Action Type :	Other
Action :	Leak Stopped

Status History

Status Date :	04/01/2016
Global ID :	T0605900633
Status :	Completed - Case Closed

Status Date :	03/22/2016
Global ID :	T0605900633
Status :	Open - Eligible for Closure

Status Date :	02/26/2013
Global ID :	T0605900633
Status :	Open - Eligible for Closure

Status Date :	04/11/2003
Global ID :	T0605900633
Status :	Open - Verification Monitoring

Status Date :	03/01/1992
Global ID :	T0605900633
Status :	Open - Remediation

Status Date :	07/17/1987
Global ID :	T0605900633
Status :	Open - Case Begin Date

Map Id: C35
Direction: SE
Distance: 0.106 mi.
Actual: 557.737 ft.
Elevation: 0.072 mi. / 381.824 ft.
Relative: Lower

Site Name : UNOCAL SERVICE STATION #5930
18351 IMPERIAL HWY
YORBA LINDA, CA 92686

Database(s) : [HAZNET - CA]

Envirosite ID: 30965388
EPA ID: CAL000046601

HAZNET - CA

Facility Name : UNOCAL SERVICE STATION #5930
Facility Address : 18351 IMPERIAL HWY, YORBA LINDA, CA 926860000
County : Orange

Site Details
Contact Name : CHRISTOPHER Z HILL
Facility Mailing Address : PO BOX 25376, SANTA ANA, CA 927995376
Contact Phone : 7144286802
Last Date in Agency List : 09/24/2015

Waste Generator Summary
Generator EPA ID : CAL000046601
Generator County : Orange
TSDF EPA ID : CAD028409019
TSDF Disposal County : Los Angeles
State Waste : Aqueous solution with total organic residues 10 percent or more
Disposal Method : Treatment, tank
Tons : 0.0375
Tanner Year : 1996

Generator EPA ID : CAL000046601
Generator County : Orange
TSDF EPA ID : CAD028409019
TSDF Disposal County : Los Angeles
State Waste : Aqueous solution with total organic residues less than 10 percent
Disposal Method : Treatment, tank
Tons : 0.0882
Tanner Year : 1995

Generator EPA ID : CAL000046601
Generator County : Orange
TSDF EPA ID : CAD028409019
TSDF Disposal County : Los Angeles
State Waste : Aqueous solution with total organic residues less than 10 percent
Disposal Method : Treatment, tank
Tons : 0.3108
Tanner Year : 1996

Generator EPA ID : CAL000046601
Generator County : Orange
TSDF EPA ID : CAD028409019
TSDF Disposal County : Los Angeles
State Waste : Waste oil and mixed oil
Disposal Method : Recycler
Tons : 1.045
Tanner Year : 1993

Generator EPA ID : CAL000046601
Generator County : Orange

Map Id: C35
Direction: SE
Distance: 0.106 mi.
Actual: 557.737 ft.
Elevation: 0.072 mi. / 381.824 ft.
Relative: Lower

Site Name : UNOCAL SERVICE STATION #5930
18351 IMPERIAL HWY
YORBA LINDA, CA 92686

Database(s) : [HAZNET - CA] ***(cont.)***

Envirosite ID: 30965388
EPA ID: CAL000046601

HAZNET - CA ***(cont.)***

TSDF EPA ID :	CAT080013352
TSDF Disposal County :	Los Angeles
State Waste :	Waste oil and mixed oil
Disposal Method :	Recycler
Tons :	1.52
Tanner Year :	1996

Map Id: C36
Direction: SE
Distance: 0.106 mi.
Actual: 557.737 ft.
Elevation: 0.072 mi. / 381.824 ft.
Relative: Lower

Site Name : UNION OIL SERVICE STATION 593
18351 IMPERIAL HIGHWAY
YORBA LINDA, CA 92686

Database(s) : [HIST UST - CA]

Envirosite ID: 330680956
EPA ID: N/R

HIST UST - CA

Facility Name :	UNION OIL SERVICE STATION 593
Facility Address :	18351 IMPERIAL HIGHWAY, YORBA LINDA, 92686
County :	N/R
PDF Link :	Click here for hyperlink provided by the agency.

Map Id: C37
Direction: SE
Distance: 0.106 mi.
Actual: 557.737 ft.
Elevation: 0.072 mi. / 381.824 ft.
Relative: Lower

Site Name : 1X UNOCAL
18351 IMPERIAL HWY
YORBA LINDA, CA 92667

Database(s) : [HIST HAZNET - CA]

Envirosite ID: 411857691
EPA ID: N/R

HIST HAZNET - CA

Facility Name :	1X UNOCAL
Facility Address :	18351 IMPERIAL HWY, YORBA LINDA, 926670000

Site Details

ID Number :	CAC000022913
Last Date in Agency List :	11/17/2014

Map Id: D38
Direction: WNW
Distance: 0.107 mi.
Actual: 566.871 ft.
Elevation: 0.072 mi. / 378.33 ft.
Relative: Lower

Site Name : BELL LINE CLEANERS
18107 IMPERIAL HWY
YORBA LINDA, CA 90000

Database(s) : [HAZNET - CA]

Envirosite ID: 31067089
EPA ID: CAL000037387

HAZNET - CA

Facility Name :	BELL LINE CLEANERS
Facility Address :	18107 IMPERIAL HWY, YORBA LINDA, CA 900000000
County :	Orange

Site Details

Contact Name :	HO SOON AHU
Facility Mailing Address :	18107 IMPERIAL HWY, YORBA LINDA, CA 928860000
Contact Phone :	--
Last Date in Agency List :	09/24/2015

Waste Generator Summary

Generator EPA ID :	CAL000037387
Generator County :	Orange
TSDF EPA ID :	CAD981397417
TSDF Disposal County :	Los Angeles
State Waste :	Halogenated solvents (chloroforms, methyl chloride, perchloroethylene, etc)
Disposal Method :	Recycler
Tons :	0.2232
Tanner Year :	1996

Map Id: D39
Direction: WNW
Distance: 0.107 mi.
Actual: 566.871 ft.
Elevation: 0.072 mi. / 378.33 ft.
Relative: Lower

Site Name : BEE-LINE CLEANERS
18107 IMPERIAL HWY
YORBA LINDA, CA 92886

Database(s) : [DRYCLEANERS_SOUTH COAST - CA]

Envirosite ID: 359246756
EPA ID: N/R

DRYCLEANERS_South Coast - CA

Facility Name :	BEE-LINE CLEANERS
Facility Address :	18107 IMPERIAL HWY, YORBA LINDA, CA 92886

Site Details

Facility ID :	98810
Facility Status :	A
Location Area Code :	714
Location Phone Number :	7798386
Location Phone Extension :	N/R
Location County Identity :	N/R
Representative Name :	HO SOON AHN
Representative Title :	N/R
BCAT Number :	000234
BCAT Description :	DRY CLEANING EQUIP PERCHLOROETHYLENE
CCAT Number :	04

Map Id: D39
Direction: WNW
Distance: 0.107 mi.
Actual: 566.871 ft.
Elevation: 0.072 mi. / 378.33 ft.
Relative: Lower

Site Name : BEE-LINE CLEANERS
18107 IMPERIAL HWY
YORBA LINDA, CA 92886

Database(s) : [DRYCLEANERS_SOUTH COAST - CA] ***(cont.)***

Envirosite ID: 359246756
EPA ID: N/R

DRYCLEANERS_South Coast - CA ***(cont.)***

CCAT Description :	VAPOR RECOVERY UNIT COMPRESS & CONDENSE
Application Date :	09/03/1993
Application Number :	284876
Application Type :	40
Application Type Description :	Change of Ownership
Application Status :	31
Application Status Description :	PERMIT TO OPERATE GRANTED
Permit Number :	D76605
Permit Status :	N/R
Permit Status Description :	Inactive Permit to Operate (non-renewable)
SIC Code 1 :	7210
SIC Code 1 Description :	7210
SIC Code 2 :	N/R
PO Issue Date :	N/R
NAICS Code :	N/R
NAICS Description :	N/R
Last Date in Agency List :	02/11/2016

Map Id: D40
Direction: WNW
Distance: 0.107 mi.
Actual: 566.871 ft.
Elevation: 0.072 mi. / 378.33 ft.
Relative: Lower

Site Name : BOULEVARD CLEANERS
18107 IMPERIAL
YORBA LINDA, CA 92886

Database(s) : [DRYCLEANERS_SOUTH COAST - CA]

Envirosite ID: 359246818
EPA ID: N/R

DRYCLEANERS_South Coast - CA

Facility Name :	BOULEVARD CLEANERS
Facility Address :	18107 IMPERIAL, YORBA LINDA, CA 92886

Site Details

Facility ID :	77780
Facility Status :	N/R
Location Area Code :	714
Location Phone Number :	9709603
Location Phone Extension :	N/R
Location County Identity :	OR
Representative Name :	DETLEF CHESHER
Representative Title :	N/R
BCAT Number :	000234
BCAT Description :	DRY CLEANING EQUIP PERCHLOROETHYLENE
CCAT Number :	N/R
CCAT Description :	N/R
Application Date :	03/14/1990
Application Number :	224556
Application Type :	30
Application Type Description :	Equipment Operating Without A Permit
Application Status :	31

Map Id: D40
Direction: WNW
Distance: 0.107 mi.
Actual: 566.871 ft.
Elevation: 0.072 mi. / 378.33 ft.
Relative: Lower

Site Name : BOULEVARD CLEANERS
18107 IMPERIAL
YORBA LINDA, CA 92886

Database(s) : [DRYCLEANERS_SOUTH COAST - CA] ***(cont.)***

Envirosite ID: 359246818
EPA ID: N/R

DRYCLEANERS_South Coast - CA ***(cont.)***

Application Status Description :	PERMIT TO OPERATE GRANTED
Permit Number :	D28331
Permit Status :	INACT_NR
Permit Status Description :	Inactive Permit to Operate (non-renewable)
SIC Code 1 :	7216
SIC Code 1 Description :	DRY CLEANING PLANTS, EXC RUG
SIC Code 2 :	N/R
PO Issue Date :	06/18/1990
NAICS Code :	812320
NAICS Description :	Drycleaning and Laundry Services (except Coin-Operated)
Last Date in Agency List :	10/17/2018

Map Id: D41
Direction: WNW
Distance: 0.107 mi.
Actual: 566.871 ft.
Elevation: 0.072 mi. / 378.33 ft.
Relative: Lower

Site Name : BEE LINE CLEANERS
18107 IMPERIAL HWY
YORBA LINDA, CA 92686

Database(s) : [HIST HAZNET - CA]

Envirosite ID: 411857581
EPA ID: N/R

HIST HAZNET - CA

Facility Name :	BEE LINE CLEANERS
Facility Address :	18107 IMPERIAL HWY, YORBA LINDA, 926860000

Site Details

ID Number :	CA0000492587
Last Date in Agency List :	11/17/2014

Map Id: D42
Direction: WNW
Distance: 0.107 mi.
Actual: 566.871 ft.
Elevation: 0.072 mi. / 378.33 ft.
Relative: Lower

Site Name : BEE LINE CLEANERS
18107 IMPERIAL HWY
YORBA LINDA, CA 92886

Database(s) : [ECHO, FRS, RCRA_SQG]

Envirosite ID: 414942866
EPA ID: CA0000492587

ECHO

Facility Name :	BEE LINE CLEANERS
Facility Address :	18107 IMPERIAL HWY, YORBA LINDA, CA 92886
County :	ORANGE

Map Id: D42
Direction: WNW
Distance: 0.107 mi.
Actual: 566.871 ft.
Elevation: 0.072 mi. / 378.33 ft.
Relative: Lower

Site Name : BEE LINE CLEANERS
18107 IMPERIAL HWY
YORBA LINDA, CA 92886

Database(s) : [ECHO, FRS, RCRA_SQG] ***(cont.)***

Envirosite ID: 414942866
EPA ID: CA0000492587

ECHO ***(cont.)***

Site Details

Last Inspection Date :	N/R
Registry ID :	110006466038
FIPS Code :	06059
EPA Region :	09
Inspection Count :	0
Last Inspection Days :	N/R
Informal Count :	0
Last Informal Action Date :	N/R
Formal Action Count :	0
Last Formal Action Date :	N/R
Total Penalties :	0
Penalty Count :	N/R
Last Penalty Date :	N/R
Last Penalty Amount :	N/R
QTRS IN NC :	0
Programs IN SNC :	0
Current Compliance Status :	No Violation Identified
Three-Year Compliance Status :	_____
Collection Method :	ADDRESS MATCHING-HOUSE NUMBER
Reference Point :	ENTRANCE POINT OF A FACILITY OR STATION
Accuracy Meters :	50
Derived Tribes :	N/R
Derived HUC :	18070106
Derived WBD :	N/R
Derived STCTY FIPS :	06059
Derived Zip :	92886
Derived CD113 :	39
Derived CB2010 :	060590218025013
MYRTK Universe :	NNN
NPDES IDs :	N/R
CWA Permit Types :	N/R
CWA Compliance Tracking :	N/R
CWA NAICS :	N/R
CWA SICS :	N/R
CWA Inspection Count :	N/R
CWA Last Inspection Days :	N/R
CWA Informal Count :	N/R
CWA Formal Action Count :	N/R
CWA Last Formal Action Date :	N/R
CWA Penalties :	N/R
CWA Last Penalty Date :	N/R
CWA Last Penalty Amount :	N/R
CWA Quarters IN NC :	N/R
CWA Current Compliance Status :	N/R
CWA Current SNC Flag :	N
CWA 13 Quarters Compliance Status :	N/R
CWA 13 Quarters Effluent Exceedances:	N/R
CWA Three-Year QNCR Codes :	N/R
DFR URL :	Click here for hyperlink provided by the agency.
Facility SIC Codes :	N/R
Facility NAICS Codes :	N/R
Facility Last Inspection EPA Date :	N/R
Facility Last Inspection State Date :	N/R
Facility Last Formal Act EPA Date :	N/R
Facility Last Formal Act State Date :	N/R
Facility Last Informal Act EPA Date :	N/R

Map Id: D42
Direction: WNW
Distance: 0.107 mi.
Actual: 566.871 ft.
Elevation: 0.072 mi. / 378.33 ft.
Relative: Lower

Site Name : BEE LINE CLEANERS
18107 IMPERIAL HWY
YORBA LINDA, CA 92886

Database(s) : [ECHO, FRS, RCRA_SQG] ***(cont.)***

Envirosite ID: 414942866
EPA ID: CA0000492587

ECHO ***(cont.)***

Facility Last Informal Act State Date:	N/R
Facility Federal Agency :	N/R
TRI Reporter :	N/R
Facility Imp Water Flag :	N/R
Current SNC Flag :	N
Indian County Flag :	N
Federal Flag :	N/R
US Mexico Border Flag :	N
Chesapeak Bay Flag :	N/R
AIR Flag :	N
NPDES Flag :	N
SDWIS Flag :	N
RCRA Flag :	Y
TRI Flag :	N
GHG Flag :	N
Major Flag :	N/R
Active Flag :	Y
NAA Flag :	Y
Latitude :	33.89197
Longitude :	-117.81797
Last Date in Agency List :	09/23/2019

FRS

Facility Name :	BEE LINE CLEANERS
Facility Address :	18107 IMPERIAL HWY, YORBA LINDA, CA 92886
County :	ORANGE
Registry ID :	110006466038
FRS Facility URL :	Click here for hyperlink provided by the agency.
Last Date in Agency List :	08/12/2019

Source Description :

RCRAInfo is EPA's comprehensive information system that supports the Resource Conservation and Recovery Act (RCRA) of 1976 and the Hazardous and Solid Waste Amendments (HSWA) of 1984 through the tracking of events and activities related to facilities that generate, transport, and treat, store, or dispose of hazardous waste. RCRAInfo allows RCRA program staff to track the notification, permit, compliance, and corrective action activities required under RCRA. RCRAInfo also supports generation of the National Hazardous Waste Biennial Report. All generators and treatment, storage, and disposal facilities who handle hazardous waste are required to report to the EPA Administrator at least once every two years to support creation of the Biennial Report.

FRS Environmental Interest

Source and System ID :	RCRAINFO - CA0000492587

RCRA_SQG

Facility Name :	BEE LINE CLEANERS
Facility Address :	18107 IMPERIAL HWY, YORBA LINDA, CA 92886
County :	ORANGE

Map Id: D42
Direction: WNW
Distance: 0.107 mi.
Actual: 566.871 ft.
Elevation: 0.072 mi. / 378.33 ft.
Relative: Lower

Site Name : BEE LINE CLEANERS
18107 IMPERIAL HWY
YORBA LINDA, CA 92886

Database(s) : [ECHO, FRS, RCRA_SQG] ***(cont.)***

Envirosite ID: 414942866
EPA ID: CA0000492587

RCRA_SQG ***(cont.)***

Date Form Received by Agency :	07/28/1994
EPA ID :	CA0000492587
Mailing Address :	18107 IMPERIAL HWY, YORBA LINDA, CA 92886
Contact :	HO SOON AHN
Contact Address :	18107 IMPERIAL HWY, YORBA LINDA, CA 92686
Contact Country :	US
Contact Telephone :	714-779-8386
Contact Email :	N/R
EPA Region :	09
Land Type :	Private
Source Type :	Notification
Classification :	Small Quantity Generator
Description :	Handlers that generate more than 100 and less than 1000 kilograms of hazardous waste during any calendar month and accumulate less than 6000 kg of hazardous waste at any time; or generate 100 kg or less of hazardous waste during any calendar month, and accumulate more than 1000 kg of hazardous waste at any time.
Last Date in Agency List :	07/19/2019

Owner/Operator Summary

Owner/Operator Name :	HO SOON AHN
Owner/Operator Address :	18107 IMPERIAL HWY, YORBA LINDA, CA 92686
Owner/Operator Country :	N/R
Owner/Operator Telephone :	714-779-8386
Owner/Operator Email :	N/R
Owner/Operator Fax :	N/R
Legal Status :	Private
Owner/Operator Type :	Owner
Owner/Operator Start Date :	N/R
Owner/Operator End Date :	N/R

Handler Activities Summary

U.S. Importer of Hazardous Waste :	N
Mixed Waste (Haz. and Radioactive) :	N
Recycler of Hazardous Waste :	N
Transporter of Hazardous Waste :	N
Treater, Storer or Disposer of HW :	N
Underground Injection Activity :	N
On-site Burner Exemption :	N
Furnace Exemption :	N
Used Oil Fuel Burner :	N
Used Oil Processor :	N
Used Oil Refiner :	N
Used Oil Fuel Marketer to Burner :	N
Used Oil Specification Marketer :	N
Used Oil Transfer Facility :	N
Used Oil Transporter :	N

Map Id: D42
Direction: WNW
Distance: 0.107 mi.
Actual: 566.871 ft.
Elevation: 0.072 mi. / 378.33 ft.
Relative: Lower

Site Name : BEE LINE CLEANERS
18107 IMPERIAL HWY
YORBA LINDA, CA 92886

Database(s) : [ECHO, FRS, RCRA_SQG] ***(cont.)***

Envirosite ID: 414942866
EPA ID: CA0000492587

RCRA_SQG ***(cont.)***

Notices of Violations Summary
Regulation Violated : N

Map Id: E43
Direction: NW
Distance: 0.109 mi.
Actual: 574.042 ft.
Elevation: 0.074 mi. / 388.327 ft.
Relative: Higher

Site Name : KNOTTMAN FAMILY TRUST
18171 MANDARIN LN APT B
YORBA LINDA, CA 92886

Database(s) : [HAZNET - CA]

Envirosite ID: 337657775
EPA ID: CAC002811159

HAZNET - CA

Facility Name : KNOTTMAN FAMILY TRUST
Facility Address : 18171 MANDARIN LN APT B, YORBA LINDA, CA 928863445
County : ORANGE

Site Details
Contact Name : ROSEMARY CRAVOTTA
Facility Mailing Address : 1513 SHASTA WAY, PLACENTIA, CA 92870
Contact Phone : 7147457413
Last Date in Agency List : 09/02/2016

Waste Generator Summary
Generator EPA ID : CAC002811159
Generator County : Orange
TSDF EPA ID : AZC950823111
TSDF Disposal County : Unknown
State Waste : Asbestos containing waste

Disposal Method : LANDFILL OR SURFACE IMPOUNDMENT THAT WILL BE CLOSED AS LANDFILL(TO INCLUDE ON-SITE TREATMENT AND/OR STABILIZATION)

Tons : 0.23
Tanner Year : 2015

Map Id: E44
Direction: NW
Distance: 0.109 mi.
Actual: 574.042 ft.
Elevation: 0.074 mi. / 388.327 ft.
Relative: Higher

Site Name : ROSE MARY CRAVOTTA
18171 MANDARIN LN
YORBA LINDA, CA 92886

Database(s) : [HAZNET - CA]

Envirosite ID: 347512586
EPA ID: CAC002850878

HAZNET - CA

Facility Name : ROSE MARY CRAVOTTA
Facility Address : 18171 MANDARIN LN, YORBA LINDA, CA 928863445
County : ORANGE

Site Details
Contact Name : ROSE MARY CRAVOTTA
Facility Mailing Address : 17391 DRAKE ST, YORBA LINDA, CA 928861880
Contact Phone : 7147457413
Last Date in Agency List : 06/05/2017

Waste Generator Summary
Generator EPA ID : CAC002850878
Generator County : Orange
TSDF EPA ID : AZC950823111
TSDF Disposal County : Unknown
State Waste : Asbestos containing waste

Disposal Method : LANDFILL OR SURFACE IMPOUNDMENT THAT WILL BE CLOSED AS LANDFILL(TO INCLUDE ON-SITE TREATMENT AND/OR STABILIZATION)

Tons : 0.23
Tanner Year : 2016

Map Id: F45
Direction: E
Distance: 0.113 mi.
Actual: 595.171 ft.
Elevation: 0.073 mi. / 384.446 ft.
Relative: Lower

Site Name : CITY OF YORBA LINDA
4852 SCHOOL ST
YORBA LINDA, CA 92886

Database(s) : [HAZNET - CA]

Envirosite ID: 347522979
EPA ID: CAC002867182

HAZNET - CA

Facility Name : CITY OF YORBA LINDA
Facility Address : 4852 SCHOOL ST, YORBA LINDA, CA 928863425
County : ORANGE

Site Details
Contact Name : ANDRE ABAJIAN
Facility Mailing Address : 4845 CASA LOMA AVE, YORBA LINDA, CA 928863364
Contact Phone : 7145147555
Last Date in Agency List : 06/05/2017

Map Id: F45
Direction: E
Distance: 0.113 mi.
Actual: 595.171 ft.
Elevation: 0.073 mi. / 384.446 ft.
Relative: Lower

Site Name : CITY OF YORBA LINDA
4852 SCHOOL ST
YORBA LINDA, CA 92886

Database(s) : [HAZNET - CA] ***(cont.)***

Envirosite ID: 347522979
EPA ID: CAC002867182

HAZNET - CA ***(cont.)***

Waste Generator Summary

Generator EPA ID :	CAC002867182
Generator County :	Orange
TSDF EPA ID :	AZC950823111
TSDF Disposal County :	Unknown
State Waste :	Other inorganic solid waste
Disposal Method :	LANDFILL OR SURFACE IMPOUNDMENT THAT WILL BE CLOSED AS LANDFILL(TO INCLUDE ON-SITE TREATMENT AND/OR STABILIZATION)
Tons :	67.424
Tanner Year :	2016

Map Id: F46
Direction: ESE
Distance: 0.113 mi.
Actual: 596.190 ft.
Elevation: 0.071 mi. / 373.442 ft.
Relative: Lower

Site Name : EARL'S GARAGE
4891 ARROYO ST
YORBA LINDA, CA 92886

Database(s) : [HAZNET - CA]

Envirosite ID: 30989226
EPA ID: CAL000072395

HAZNET - CA

Facility Name :	EARL'S GARAGE
Facility Address :	4891 ARROYO ST, YORBA LINDA, CA 928863401
County :	Orange

Site Details

Contact Name :	GLENN BAKER/OWNER
Facility Mailing Address :	4891 ARROYO ST, YORBA LINDA, CA 928863401
Contact Phone :	7145722532
Last Date in Agency List :	09/24/2015

Waste Generator Summary

Generator EPA ID :	CAL000072395
Generator County :	Orange
TSDF EPA ID :	CAD000088252
TSDF Disposal County :	Los Angeles
State Waste :	Unspecified oil-containing waste
Disposal Method :	Transfer station
Tons :	0.6255
Tanner Year :	1994

Map Id: G47
Direction: E
Distance: 0.113 mi.
Actual: 598.006 ft.
Elevation: 0.074 mi. / 392.795 ft.
Relative: Higher

Site Name : CITY OF YORBA LINDA
4832 SCHOOL ST
YORBA LINDA, CA 92886

Database(s) : [HAZNET - CA]

Envirosite ID: 347518886
EPA ID: CAC002867184

HAZNET - CA

Facility Name :	CITY OF YORBA LINDA
Facility Address :	4832 SCHOOL ST, YORBA LINDA, CA 928863425
County :	ORANGE

Site Details

Contact Name :	ANDRE ABAJIAN
Facility Mailing Address :	4845 CASA LOMA AVE, YORBA LINDA, CA 928863364
Contact Phone :	7145147555
Last Date in Agency List :	06/05/2017

Waste Generator Summary

Generator EPA ID :	CAC002867184
Generator County :	Orange
TSDF EPA ID :	AZC950823111
TSDF Disposal County :	Unknown
State Waste :	Other inorganic solid waste
Disposal Method :	LANDFILL OR SURFACE IMPOUNDMENT THAT WILL BE CLOSED AS LANDFILL(TO INCLUDE ON-SITE TREATMENT AND/OR STABILIZATION)
Tons :	33.712
Tanner Year :	2016

Map Id: G48
Direction: E
Distance: 0.113 mi.
Actual: 598.006 ft.
Elevation: 0.074 mi. / 392.795 ft.
Relative: Higher

Site Name : MIKE SHULTZ
4832 SCHOOL ST
YORBA LINDA, CA 92886

Database(s) : [HAZNET - CA]

Envirosite ID: 356152173
EPA ID: CAC002678712

HAZNET - CA

Facility Name :	MIKE SHULTZ
Facility Address :	4832 SCHOOL ST, YORBA LINDA, CA 92886
County :	Orange

Site Details

Contact Name :	MIKE SHULTZ
Facility Mailing Address :	4832 SCHOOL ST, YORBA LINDA, CA 92886
Contact Phone :	7145284411
Last Date in Agency List :	09/24/2015

Map Id: G48
Direction: E
Distance: 0.113 mi.
Actual: 598.006 ft.
Elevation: 0.074 mi. / 392.795 ft.
Relative: Higher

Site Name : MIKE SHULTZ
4832 SCHOOL ST
YORBA LINDA, CA 92886

Database(s) : [HAZNET - CA] ***(cont.)***

Envirosite ID: 356152173
EPA ID: CAC002678712

HAZNET - CA ***(cont.)***

Waste Generator Summary

Generator EPA ID :	CAC002678712
Generator County :	Orange
TSDF EPA ID :	AZC950823111
TSDF Disposal County :	Unknown
State Waste :	Asbestos containing waste
Disposal Method :	LANDFILL OR SURFACE IMPOUNDMENT THAT WILL BE CLOSED AS LANDFILL(TO INCLUDE ON-SITE TREATMENT AND/OR STABILIZATION)
Tons :	0.4
Tanner Year :	2011
Generator EPA ID :	CAC002678712
Generator County :	Orange
TSDF EPA ID :	CAD028409019
TSDF Disposal County :	Los Angeles
State Waste :	Other organic solids
Disposal Method :	STORAGE, BULKING, AND/OR TRANSFER OFF SITE--NO TREATMENT/REOVERY (H010-H129) OR (H131-H135)
Tons :	0.1535
Tanner Year :	2011

Map Id: G49
Direction: E
Distance: 0.113 mi.
Actual: 598.006 ft.
Elevation: 0.074 mi. / 392.795 ft.
Relative: Higher

Site Name : MIKE SHULTZ
4832 SCHOOL ST
YORBA LINDA, CA 92886

Database(s) : [HAZNET - CA]

Envirosite ID: 356158882
EPA ID: CAC002685960

HAZNET - CA

Facility Name :	MIKE SHULTZ
Facility Address :	4832 SCHOOL ST, YORBA LINDA, CA 92886
County :	Orange

Site Details

Contact Name :	MIKE SHULTZ
Facility Mailing Address :	4832 SCHOOL ST, YORBA LINDA, CA 92886
Contact Phone :	7145284411
Last Date in Agency List :	09/24/2015

Waste Generator Summary

Generator EPA ID :	CAC002685960
Generator County :	Orange

Map Id: G49
Direction: E
Distance: 0.113 mi.
Actual: 598.006 ft.
Elevation: 0.074 mi. / 392.795 ft.
Relative: Higher

Site Name : MIKE SHULTZ
4832 SCHOOL ST
YORBA LINDA, CA 92886

Database(s) : [HAZNET - CA] ***(cont.)***

Envirosite ID: 356158882
EPA ID: CAC002685960

HAZNET - CA ***(cont.)***

TSDF EPA ID :	AZC950823111
TSDF Disposal County :	Unknown
State Waste :	Asbestos containing waste
Disposal Method :	LANDFILL OR SURFACE IMPOUNDMENT THAT WILL BE CLOSED AS LANDFILL(TO INCLUDE ON-SITE TREATMENT AND/OR STABILIZATION)
Tons :	0.4
Tanner Year :	2012

Map Id: F50
Direction: ESE
Distance: 0.114 mi.
Actual: 603.275 ft.
Elevation: 0.07 mi. / 370.741 ft.
Relative: Lower

Site Name : CITY OF YORBA LINDA
4911 SCHOOL ST
YORBA LINDA, CA 92886

Database(s) : [HAZNET - CA]

Envirosite ID: 30938902
EPA ID: CAC002636595

HAZNET - CA

Facility Name :	CITY OF YORBA LINDA
Facility Address :	4911 SCHOOL ST, YORBA LINDA, CA 92886
County :	Orange

Site Details

Contact Name :	PAM SCOCKER
Facility Mailing Address :	4845 CASA LOMA AVE, YORBA LINDA, CA 928863364
Contact Phone :	7149617105
Last Date in Agency List :	09/24/2015

Waste Generator Summary

Generator EPA ID :	CAC002636595
Generator County :	Orange
TSDF EPA ID :	CAD008302903
TSDF Disposal County :	Los Angeles
State Waste :	Unspecified oil-containing waste
Disposal Method :	STORAGE, BULKING, AND/OR TRANSFER OFF SITE--NO TREATMENT/REOVERY (H010-H129) OR (H131-H135)
Tons :	5.23335
Tanner Year :	2008

Map Id: F51
Direction: ESE
Distance: 0.116 mi.
Actual: 610.944 ft.
Elevation: 0.07 mi. / 371.969 ft.
Relative: Lower

Site Name : YORBA LINDA PS
18423 ARROYO STREET
YORBA LINDA, CA 92886

Database(s) : [ALT FUELING]

Envirosite ID: 421265348
EPA ID: N/R

ALT FUELING

Facility Name :	YORBA LINDA PS
Facility Address :	18423 Arroyo Street, Yorba Linda, CA 92886
ID Number :	104665
Date Last Confirmed :	09/25/2019
Status :	Open: The station is open.
Station Phone :	888-758-4389
Expected Date :	N/R
Groups With Access Code :	Public
Access Days Time :	24 hours daily
Cards Accepted :	N/R
Date Updated :	09/25/2019 09:10 AM
BD Blends :	N/R
Open Date :	N/R
Fuel Type :	Electric
NG Fill Type :	N/R
NG PSI :	N/R
EV Level 1 EVSE Number :	N/R
EV Level 2 EVSE Number :	2
EV DC Fast Count :	N/R
EV Other Information :	N/R
EV Network :	ChargePoint Network
EV Network Website :	Click here for hyperlink provided by the agency.
Hydrogen Status Link :	N/R
NG Vehicle Class :	N/R
LPG Primary :	N/R
E85 Blender Pump :	N/R
EV Connector Types :	J1772
Hydrogen is Retail :	N/R
Access Code :	public
Access Detail Code :	N/R
Intersection Directions :	PARK STRUCT 1; In parking garage
Geocode Status :	GPS
Geocode Status Description :	The location is from a real GPS readout at the station.
Owner Type :	N/R
Federal Agency ID :	N/R
Federal Agency Name :	N/R
Facility Type :	N/R
CNG Dispenser Num :	N/R
CNG On-Site Renewable Source :	N/R
CNG Total Compression Capacity :	N/R
CNG Storage Capacity :	N/R
LNG On-Site Renewable Source :	N/R
E85 Other Ethanol Blends :	N/R
EV Pricing :	Pricing is based on length of time and kWh used. $0 per hour for the first 4 hours, and $4 per additional hour, $0.25 per kWh
LPG Nozzle Types :	N/R
Hydrogen Pressures :	N/R
Hydrogen Standards :	N/R
CNG Fill Type :	N/R
CNG PSI :	N/R
CNG Vehicle Class :	N/R
LNG Vehicle Class :	N/R
Latitude :	33.8904482

Map Id: F51
Direction: ESE
Distance: 0.116 mi.
Actual: 610.944 ft.
Elevation: 0.07 mi. / 371.969 ft.
Relative: Lower

Site Name : YORBA LINDA PS
18423 ARROYO STREET
YORBA LINDA, CA 92886

Database(s) : [ALT FUELING] ***(cont.)***

Envirosite ID: 421265348
EPA ID: N/R

ALT FUELING ***(cont.)***

Longitude :	-117.8121986
EV On-Site Renewable Source :	N/R
Last Date in Agency List :	09/25/2019

Map Id: F52
Direction: ESE
Distance: 0.117 mi.
Actual: 619.379 ft.
Elevation: 0.071 mi. / 372.372 ft.
Relative: Lower

Site Name : YORBA LINDA PS
18432 ARROYO STREET
YORBA LINDA, CA 92886

Database(s) : [ALT FUELING]

Envirosite ID: 421265349
EPA ID: N/R

ALT FUELING

Facility Name :	YORBA LINDA PS
Facility Address :	18432 Arroyo Street, Yorba Linda, CA 92886
ID Number :	105339
Date Last Confirmed :	09/25/2019
Status :	Open: The station is open.
Station Phone :	888-758-4389
Expected Date :	N/R
Groups With Access Code :	Public
Access Days Time :	24 hours daily
Cards Accepted :	N/R
Date Updated :	09/25/2019 09:10 AM
BD Blends :	N/R
Open Date :	N/R
Fuel Type :	Electric
NG Fill Type :	N/R
NG PSI :	N/R
EV Level 1 EVSE Number :	N/R
EV Level 2 EVSE Number :	2
EV DC Fast Count :	N/R
EV Other Information :	N/R
EV Network :	ChargePoint Network
EV Network Website :	Click here for hyperlink provided by the agency.
Hydrogen Status Link :	N/R
NG Vehicle Class :	N/R
LPG Primary :	N/R
E85 Blender Pump :	N/R
EV Connector Types :	J1772
Hydrogen is Retail :	N/R
Access Code :	public
Access Detail Code :	N/R
Intersection Directions :	PARK STRUCT 2; Across from elevators
Geocode Status :	GPS
Geocode Status Description :	The location is from a real GPS readout at the station.
Owner Type :	N/R
Federal Agency ID :	N/R
Federal Agency Name :	N/R
Facility Type :	N/R

Map Id: F52
Direction: ESE
Distance: 0.117 mi.
Actual: 619.379 ft.
Elevation: 0.071 mi. / 372.372 ft.
Relative: Lower

Site Name : YORBA LINDA PS
18432 ARROYO STREET
YORBA LINDA, CA 92886

Database(s) : [ALT FUELING] ***(cont.)***

Envirosite ID: 421265349
EPA ID: N/R

ALT FUELING ***(cont.)***

CNG Dispenser Num :	N/R
CNG On-Site Renewable Source :	N/R
CNG Total Compression Capacity :	N/R
CNG Storage Capacity :	N/R
LNG On-Site Renewable Source :	N/R
E85 Other Ethanol Blends :	N/R
EV Pricing :	Pricing is based on length of time and kWh used. $0 per hour for the first 4 hours, and $4 per additional hour, $0.25 per kWh
LPG Nozzle Types :	N/R
Hydrogen Pressures :	N/R
Hydrogen Standards :	N/R
CNG Fill Type :	N/R
CNG PSI :	N/R
CNG Vehicle Class :	N/R
LNG Vehicle Class :	N/R
Latitude :	33.8905147
Longitude :	-117.8124415
EV On-Site Renewable Source :	N/R
Last Date in Agency List :	09/25/2019

Map Id: D53
Direction: WNW
Distance: 0.118 mi.
Actual: 622.041 ft.
Elevation: 0.072 mi. / 377.953 ft.
Relative: Lower

Site Name : BUSY BEE CLEANERS
18105 IMPERIAL HWY
YORBA LINDA, CA

Database(s) : [DRYCLEANERS_SOUTH COAST - CA]

Envirosite ID: 396832948
EPA ID: N/R

DRYCLEANERS_South Coast - CA

Facility Name :	BUSY BEE CLEANERS
Facility Address :	18105 IMPERIAL HWY, YORBA LINDA, CA

Site Details

Facility ID :	35823
Facility Status :	N/R
Location Area Code :	213
Location Phone Number :	3343047
Location Phone Extension :	N/R
Location County Identity :	OR
Representative Name :	BONNIE L. DYER
Representative Title :	N/R
BCAT Number :	000234
BCAT Description :	DRY CLEANING EQUIP PERCHLOROETHYLENE
CCAT Number :	N/R
CCAT Description :	N/R
Application Date :	09/27/1982
Application Number :	101326

Map Id: D53
Direction: WNW
Distance: 0.118 mi.
Actual: 622.041 ft.
Elevation: 0.072 mi. / 377.953 ft.
Relative: Lower

Site Name : BUSY BEE CLEANERS
18105 IMPERIAL HWY
YORBA LINDA, CA

Database(s) : [DRYCLEANERS_SOUTH COAST - CA] ***(cont.)***

Envirosite ID: 396832948
EPA ID: N/R

DRYCLEANERS_South Coast - CA ***(cont.)***

Application Type :	20
Application Type Description :	Equipment On-Site But Not Constructed or Operational
Application Status :	31
Application Status Description :	PERMIT TO OPERATE GRANTED
Permit Number :	M30736
Permit Status :	INACT_NR
Permit Status Description :	Inactive Permit to Operate (non-renewable)
SIC Code 1 :	7216
SIC Code 1 Description :	DRY CLEANING PLANTS, EXC RUG
SIC Code 2 :	N/R
PO Issue Date :	05/05/1983
NAICS Code :	N/R
NAICS Description :	N/R
Last Date in Agency List :	10/17/2018

Map Id: H54
Direction: ENE
Distance: 0.120 mi.
Actual: 631.523 ft.
Elevation: 0.076 mi. / 403.763 ft.
Relative: Higher

Site Name : STATION 10
18402 E. LEMON STREET
YORBA LINDA, CA 92686

Database(s) : [HIST UST - CA]

Envirosite ID: 330679197
EPA ID: N/R

HIST UST - CA

Facility Name :	STATION 10
Facility Address :	18402 E. LEMON STREET, YORBA LINDA, 92686
County :	N/R
PDF Link :	Click here for hyperlink provided by the agency.

Map Id: I55
Direction: S
Distance: 0.127 mi.
Actual: 671.807 ft.
Elevation: 0.071 mi. / 375.279 ft.
Relative: Lower

Site Name : CHIEF CLEANERS, JIVAN & CO, LLC, DBA
18220 YORBA LINDA BLVD #302
YORBA LINDA, CA 92886

Database(s) : [DRYCLEANERS - CA, DRYCLEANERS_SOUTH COAST - CA]

Envirosite ID: 9442601
EPA ID: N/R

DRYCLEANERS - CA

Property Name :	CHIEF CLEANERS, JIVAN & CO, LLC, DBA

Map Id: I55
Direction: S
Distance: 0.127 mi.
Actual: 671.807 ft.
Elevation: 0.071 mi. / 375.279 ft.
Relative: Lower

Site Name : CHIEF CLEANERS, JIVAN & CO, LLC, DBA
18220 YORBA LINDA BLVD #302
YORBA LINDA, CA 92886

Database(s) : [DRYCLEANERS - CA, DRYCLEANERS_SOUTH COAST - CA] ***(cont.)***

Envirosite ID: 9442601
EPA ID: N/R

DRYCLEANERS_South Coast - CA

Facility Name :	CHIEF CLEANERS, JIVAN & CO, LLC, DBA
Facility Address :	18220 YORBA LINDA BLVD #302, YORBA LINDA, CA 92886

Site Details

Facility ID :	122548
Facility Status :	A
Location Area Code :	949
Location Phone Number :	5865796
Location Phone Extension :	N/R
Location County Identity :	OR
Representative Name :	BHARAT D PATEL
Representative Title :	N/R
BCAT Number :	000234
BCAT Description :	DRY CLEANING EQUIP PERCHLOROETHYLENE
CCAT Number :	N/R
CCAT Description :	N/R
Application Date :	03/27/2000
Application Number :	367560
Application Type :	40
Application Type Description :	Change of Ownership
Application Status :	31
Application Status Description :	PERMIT TO OPERATE GRANTED
Permit Number :	F37308
Permit Status :	Inactive
Permit Status Description :	Inactive Permit to Operate (out of business) -- old 17
SIC Code 1 :	7211
SIC Code 1 Description :	7211
SIC Code 2 :	N/R
PO Issue Date :	02/15/2001
NAICS Code :	812320
NAICS Description :	812320
Last Date in Agency List :	07/17/2019

Map Id: I56
Direction: S
Distance: 0.127 mi.
Actual: 671.807 ft.
Elevation: 0.071 mi. / 375.279 ft.
Relative: Lower

Site Name : CHIEF CLEANERS
18220 YORBA LINDA BL
YORBA LINDA, CA 92686

Database(s) : [HAZNET - CA]

Envirosite ID: 30996004
EPA ID: CAL000033696

HAZNET - CA

Facility Name :	CHIEF CLEANERS
Facility Address :	18220 YORBA LINDA BL, YORBA LINDA, CA 926860000
County :	Orange

Map Id: I56
Direction: S
Distance: 0.127 mi.
Actual: 671.807 ft.
Elevation: 0.071 mi. / 375.279 ft.
Relative: Lower

Site Name : CHIEF CLEANERS
18220 YORBA LINDA BL
YORBA LINDA, CA 92686

Database(s) : [HAZNET - CA] ***(cont.)***

Envirosite ID: 30996004
EPA ID: CAL000033696

HAZNET - CA ***(cont.)***

Site Details

Contact Name :	DEACT PER 95 FEE FORM -P.H.
Facility Mailing Address :	18220 YORBA LINDA BL, YORBA LINDA, CA 926860000
Contact Phone :	--
Last Date in Agency List :	09/24/2015

Waste Generator Summary

Generator EPA ID :	CAL000033696
Generator County :	Orange
TSDF EPA ID :	CAD981375983
TSDF Disposal County :	Alameda
State Waste :	Aqueous solution with total organic residues less than 10 percent
Disposal Method :	Blank
Tons :	0
Tanner Year :	1999

Generator EPA ID :	CAL000033696
Generator County :	Orange
TSDF EPA ID :	CAD981375983
TSDF Disposal County :	Alameda
State Waste :	Halogenated solvents (chloroforms, methyl chloride, perchloroethylene, etc)
Disposal Method :	Recycler
Tons :	0
Tanner Year :	1999

Generator EPA ID :	CAL000033696
Generator County :	Orange
TSDF EPA ID :	CAD981375983
TSDF Disposal County :	Alameda
State Waste :	Solids or sludges with halogenated organic compounds >= 1,000 Mg./L
Disposal Method :	Recycler
Tons :	0.145
Tanner Year :	1999

Generator EPA ID :	CAL000033696
Generator County :	Orange
TSDF EPA ID :	CAD981397417
TSDF Disposal County :	Los Angeles
State Waste :	Halogenated solvents (chloroforms, methyl chloride, perchloroethylene, etc)
Disposal Method :	Recycler
Tons :	0.5109
Tanner Year :	1996

Generator EPA ID :	CAL000033696
Generator County :	Orange
TSDF EPA ID :	NVR000076158
TSDF Disposal County :	Unknown
State Waste :	Aqueous solution with total organic residues less than 10 percent
Disposal Method :	Blank

Map Id: I56
Direction: S
Distance: 0.127 mi.
Actual: 671.807 ft.
Elevation: 0.071 mi. / 375.279 ft.
Relative: Lower

Site Name : CHIEF CLEANERS
18220 YORBA LINDA BL
YORBA LINDA, CA 92686

Database(s) : [HAZNET - CA] ***(cont.)***

Envirosite ID: 30996004
EPA ID: CAL000033696

HAZNET - CA ***(cont.)***

Tons :	N/R
Tanner Year :	2005
Generator EPA ID :	CAL000033696
Generator County :	Orange
TSDF EPA ID :	NVR000076158
TSDF Disposal County :	Unknown
State Waste :	Halogenated solvents (chloroforms, methyl chloride, perchloroethylene, etc)
Disposal Method :	Blank
Tons :	0.23
Tanner Year :	2005
Generator EPA ID :	CAL000033696
Generator County :	Orange
TSDF EPA ID :	NVR000076158
TSDF Disposal County :	Unknown
State Waste :	Hydrocarbon solvents (benzene, hexane, Stoddard, Etc.)
Disposal Method :	Blank
Tons :	N/R
Tanner Year :	2005

Map Id: I57
Direction: S
Distance: 0.127 mi.
Actual: 671.807 ft.
Elevation: 0.071 mi. / 375.279 ft.
Relative: Lower

Site Name : CHIEF CLEANERS
18220 YORBA LINDA BLVD
YORBA LINDA, CA 92886

Database(s) : [HAZNET - CA]

Envirosite ID: 31060233
EPA ID: CAL000204911

HAZNET - CA

Facility Name :	CHIEF CLEANERS
Facility Address :	18220 YORBA LINDA BLVD, YORBA LINDA, CA 928864057
County :	Orange

Site Details

Contact Name :	BART PATGL
Facility Mailing Address :	18220 YORBA LINDA BLVD, YORBA LINDA, CA 928864057
Contact Phone :	9098216059
Last Date in Agency List :	09/24/2015

Waste Generator Summary

Generator EPA ID :	CAL000204911
Generator County :	Orange
TSDF EPA ID :	CAT000613976
TSDF Disposal County :	Orange

Map Id: I57
Direction: S
Distance: 0.127 mi.
Actual: 671.807 ft.
Elevation: 0.071 mi. / 375.279 ft.
Relative: Lower

Site Name : CHIEF CLEANERS
18220 YORBA LINDA BLVD
YORBA LINDA, CA 92886

Database(s) : [HAZNET - CA] ***(cont.)***

Envirosite ID: 31060233
EPA ID: CAL000204911

HAZNET - CA ***(cont.)***

State Waste :	Liquids with halogenated organic compounds >= 1,000 Mg./L
Disposal Method :	Transfer station
Tons :	0.195
Tanner Year :	2002

Generator EPA ID :	CAL000204911
Generator County :	Orange
TSDF EPA ID :	CAT000613976
TSDF Disposal County :	Orange
State Waste :	Liquids with halogenated organic compounds >= 1,000 Mg./L
Disposal Method :	Transfer station
Tons :	0.208
Tanner Year :	2000

Generator EPA ID :	CAL000204911
Generator County :	Orange
TSDF EPA ID :	CAT000613976
TSDF Disposal County :	Orange
State Waste :	Liquids with halogenated organic compounds >= 1,000 Mg./L
Disposal Method :	Transfer station
Tons :	0.445
Tanner Year :	2001

Generator EPA ID :	CAL000204911
Generator County :	Orange
TSDF EPA ID :	NVR000076158
TSDF Disposal County :	Unknown
State Waste :	Aqueous solution with total organic residues less than 10 percent
Disposal Method :	Blank
Tons :	N/R
Tanner Year :	2006

Generator EPA ID :	CAL000204911
Generator County :	Orange
TSDF EPA ID :	NVR000076158
TSDF Disposal County :	Unknown
State Waste :	Aqueous solution with total organic residues less than 10 percent
Disposal Method :	Recycler
Tons :	N/R
Tanner Year :	2005

Generator EPA ID :	CAL000204911
Generator County :	Orange
TSDF EPA ID :	NVR000076158
TSDF Disposal County :	Unknown
State Waste :	Aqueous solution with total organic residues less than 10 percent
Disposal Method :	SOLVENTS RECOVERY
Tons :	N/R
Tanner Year :	2006

Map Id: I57
Direction: S
Distance: 0.127 mi.
Actual: 671.807 ft.
Elevation: 0.071 mi. / 375.279 ft.
Relative: Lower

Site Name : CHIEF CLEANERS
18220 YORBA LINDA BLVD
YORBA LINDA, CA 92886

Database(s) : [HAZNET - CA] ***(cont.)***

Envirosite ID: 31060233
EPA ID: CAL000204911

HAZNET - CA ***(cont.)***

Generator EPA ID :	CAL000204911
Generator County :	Orange
TSDF EPA ID :	NVR000076158
TSDF Disposal County :	Unknown
State Waste :	Blank or unknown
Disposal Method :	Recycler
Tons :	N/R
Tanner Year :	2005

Generator EPA ID :	CAL000204911
Generator County :	Orange
TSDF EPA ID :	NVR000076158
TSDF Disposal County :	Unknown
State Waste :	Blank or unknown
Disposal Method :	Recycler
Tons :	N/R
Tanner Year :	2006

Generator EPA ID :	CAL000204911
Generator County :	Orange
TSDF EPA ID :	NVR000076158
TSDF Disposal County :	Unknown
State Waste :	Blank or unknown
Disposal Method :	SOLVENTS RECOVERY
Tons :	N/R
Tanner Year :	2006

Generator EPA ID :	CAL000204911
Generator County :	Orange
TSDF EPA ID :	NVR000076158
TSDF Disposal County :	Unknown
State Waste :	Halogenated solvents (chloroforms, methyl chloride, perchloroethylene, etc)
Disposal Method :	Blank
Tons :	0.25
Tanner Year :	2004

Generator EPA ID :	CAL000204911
Generator County :	Orange
TSDF EPA ID :	NVR000076158
TSDF Disposal County :	Unknown
State Waste :	Halogenated solvents (chloroforms, methyl chloride, perchloroethylene, etc)
Disposal Method :	Blank
Tons :	0.3751
Tanner Year :	2006

Generator EPA ID :	CAL000204911
Generator County :	Orange
TSDF EPA ID :	NVR000076158
TSDF Disposal County :	Unknown

Map Id: I57
Direction: S
Distance: 0.127 mi.
Actual: 671.807 ft.
Elevation: 0.071 mi. / 375.279 ft.
Relative: Lower

Site Name : CHIEF CLEANERS
18220 YORBA LINDA BLVD
YORBA LINDA, CA 92886

Database(s) : [HAZNET - CA] ***(cont.)***

Envirosite ID: 31060233
EPA ID: CAL000204911

HAZNET - CA ***(cont.)***

State Waste :	Halogenated solvents (chloroforms, methyl chloride, perchloroethylene, etc)
Disposal Method :	Recycler
Tons :	0.2051
Tanner Year :	2005
Generator EPA ID :	CAL000204911
Generator County :	Orange
TSDF EPA ID :	NVR000076158
TSDF Disposal County :	Unknown
State Waste :	Halogenated solvents (chloroforms, methyl chloride, perchloroethylene, etc)
Disposal Method :	Recycler
Tons :	0.3751
Tanner Year :	2006
Generator EPA ID :	CAL000204911
Generator County :	Orange
TSDF EPA ID :	NVR000076158
TSDF Disposal County :	Unknown
State Waste :	Halogenated solvents (chloroforms, methyl chloride, perchloroethylene, etc)
Disposal Method :	SOLVENTS RECOVERY
Tons :	0.2751
Tanner Year :	2006

Map Id: I58
Direction: S
Distance: 0.127 mi.
Actual: 671.807 ft.
Elevation: 0.071 mi. / 375.279 ft.
Relative: Lower

Site Name : CHIEF CLEANERS
18220 YORBA LINDA BLVD #302
YORBA LINDA, CA 92686

Database(s) : [DRYCLEANERS_SOUTH COAST - CA]

Envirosite ID: 396833180
EPA ID: N/R

DRYCLEANERS_South Coast - CA

Facility Name :	CHIEF CLEANERS
Facility Address :	18220 YORBA LINDA BLVD #302, YORBA LINDA, CA 92686

Site Details

Facility ID :	72595
Facility Status :	N/R
Location Area Code :	714
Location Phone Number :	9933391
Location Phone Extension :	N/R
Location County Identity :	OR
Representative Name :	HO LEE
Representative Title :	N/R

Map Id: I58
Direction: S
Distance: 0.127 mi.
Actual: 671.807 ft.
Elevation: 0.071 mi. / 375.279 ft.
Relative: Lower

Site Name : CHIEF CLEANERS
18220 YORBA LINDA BLVD #302
YORBA LINDA, CA 92686

Database(s) : [DRYCLEANERS_SOUTH COAST - CA] ***(cont.)***

Envirosite ID: 396833180
EPA ID: N/R

DRYCLEANERS_South Coast - CA ***(cont.)***

BCAT Number :	000234
BCAT Description :	DRY CLEANING EQUIP PERCHLOROETHYLENE
CCAT Number :	N/R
CCAT Description :	N/R
Application Date :	07/24/1989
Application Number :	207285
Application Type :	30
Application Type Description :	Equipment Operating Without A Permit
Application Status :	31
Application Status Description :	PERMIT TO OPERATE GRANTED
Permit Number :	D12115
Permit Status :	INACTIVE
Permit Status Description :	Inactive Permit to Operate (out of business) -- old 17
SIC Code 1 :	7211
SIC Code 1 Description :	POWER LAUNDRIES, FAMILY & COMM
SIC Code 2 :	N/R
PO Issue Date :	11/27/1989
NAICS Code :	812320
NAICS Description :	Drycleaning and Laundry Services (except Coin-Operated)
Last Date in Agency List :	10/17/2018

Facility ID :	84245
Facility Status :	N/R
Location Area Code :	714
Location Phone Number :	9933391
Location Phone Extension :	N/R
Location County Identity :	OR
Representative Name :	SUN SAM PARK
Representative Title :	N/R
BCAT Number :	000234
BCAT Description :	DRY CLEANING EQUIP PERCHLOROETHYLENE
CCAT Number :	N/R
CCAT Description :	N/R
Application Date :	02/28/1991
Application Number :	245600
Application Type :	40
Application Type Description :	Change of Ownership
Application Status :	31
Application Status Description :	PERMIT TO OPERATE GRANTED
Permit Number :	D37384
Permit Status :	INACTIVE
Permit Status Description :	Inactive Permit to Operate (out of business) -- old 17
SIC Code 1 :	7211
SIC Code 1 Description :	POWER LAUNDRIES, FAMILY & COMM
SIC Code 2 :	N/R
PO Issue Date :	04/09/1991
NAICS Code :	N/R
NAICS Description :	N/R
Last Date in Agency List :	10/17/2018

Map Id: I59
Direction: S
Distance: 0.127 mi.
Actual: 671.807 ft.
Elevation: 0.071 mi. / 375.279 ft.
Relative: Lower

Site Name : CHIEF CLEANERS
18220 YORBA LINDA BLVD STE 302
YORBA LINDA, CA 92886

Database(s) : [ECHO, FRS, RCRA_SQG]

Envirosite ID: 414966545
EPA ID: CAD983606492

ECHO

Facility Name :	CHIEF CLEANERS
Facility Address :	18220 YORBA LINDA BLVD STE 302, YORBA LINDA, CA 92886
County :	ORANGE

Site Details

Last Inspection Date :	N/R
Registry ID :	110006482387
FIPS Code :	06059
EPA Region :	09
Inspection Count :	0
Last Inspection Days :	N/R
Informal Count :	0
Last Informal Action Date :	N/R
Formal Action Count :	0
Last Formal Action Date :	N/R
Total Penalties :	0
Penalty Count :	N/R
Last Penalty Date :	N/R
Last Penalty Amount :	N/R
QTRS IN NC :	0
Programs IN SNC :	0
Current Compliance Status :	No Violation Identified
Three-Year Compliance Status :	_____
Collection Method :	ADDRESS MATCHING-HOUSE NUMBER
Reference Point :	ENTRANCE POINT OF A FACILITY OR STATION
Accuracy Meters :	50
Derived Tribes :	N/R
Derived HUC :	18070106
Derived WBD :	N/R
Derived STCTY FIPS :	06059
Derived Zip :	92886
Derived CD113 :	39
Derived CB2010 :	060590218022016
MYRTK Universe :	NNN
NPDES IDs :	N/R
CWA Permit Types :	N/R
CWA Compliance Tracking :	N/R
CWA NAICS :	N/R
CWA SICS :	N/R
CWA Inspection Count :	N/R
CWA Last Inspection Days :	N/R
CWA Informal Count :	N/R
CWA Formal Action Count :	N/R
CWA Last Formal Action Date :	N/R
CWA Penalties :	N/R
CWA Last Penalty Date :	N/R
CWA Last Penalty Amount :	N/R
CWA Quarters IN NC :	N/R
CWA Current Compliance Status :	N/R
CWA Current SNC Flag :	N
CWA 13 Quarters Compliance Status :	N/R
CWA 13 Quarters Effluent Exceedances:	N/R
CWA Three-Year QNCR Codes :	N/R
DFR URL :	Click here for hyperlink provided by the agency.
Facility SIC Codes :	N/R

Map Id: I59
Direction: S
Distance: 0.127 mi.
Actual: 671.807 ft.
Elevation: 0.071 mi. / 375.279 ft.
Relative: Lower

Site Name : CHIEF CLEANERS
18220 YORBA LINDA BLVD STE 302
YORBA LINDA, CA 92886

Database(s) : [ECHO, FRS, RCRA_SQG] ***(cont.)***

Envirosite ID: 414966545
EPA ID: CAD983606492

ECHO ***(cont.)***

Facility NAICS Codes :	N/R
Facility Last Inspection EPA Date :	N/R
Facility Last Inspection State Date :	N/R
Facility Last Formal Act EPA Date :	N/R
Facility Last Formal Act State Date :	N/R
Facility Last Informal Act EPA Date :	N/R
Facility Last Informal Act State Date:	N/R
Facility Federal Agency :	N/R
TRI Reporter :	N/R
Facility Imp Water Flag :	N/R
Current SNC Flag :	N
Indian County Flag :	N
Federal Flag :	N/R
US Mexico Border Flag :	N
Chesapeak Bay Flag :	N/R
AIR Flag :	N
NPDES Flag :	N
SDWIS Flag :	N
RCRA Flag :	Y
TRI Flag :	N
GHG Flag :	N
Major Flag :	N/R
Active Flag :	Y
NAA Flag :	Y
Latitude :	33.888461
Longitude :	-117.815271
Last Date in Agency List :	09/23/2019

FRS

Facility Name :	CHIEF CLEANERS
Facility Address :	18220 YORBA LINDA BLVD STE 302, YORBA LINDA, CA 92886
County :	ORANGE
Registry ID :	110006482387
FRS Facility URL :	Click here for hyperlink provided by the agency.
Last Date in Agency List :	08/12/2019

Source Description :

RCRAInfo is EPA's comprehensive information system that supports the Resource Conservation and Recovery Act (RCRA) of 1976 and the Hazardous and Solid Waste Amendments (HSWA) of 1984 through the tracking of events and activities related to facilities that generate, transport, and treat, store, or dispose of hazardous waste. RCRAInfo allows RCRA program staff to track the notification, permit, compliance, and corrective action activities required under RCRA. RCRAInfo also supports generation of the National Hazardous Waste Biennial Report. All generators and treatment, storage, and disposal facilities who handle hazardous waste are required to report to the EPA Administrator at least once every two years to support creation of the Biennial Report.

FRS Environmental Interest

Source and System ID :	RCRAINFO - CAD983606492

Map Id: I59
Direction: S
Distance: 0.127 mi.
Actual: 671.807 ft.
Elevation: 0.071 mi. / 375.279 ft.
Relative: Lower

Site Name : CHIEF CLEANERS
18220 YORBA LINDA BLVD STE 302
YORBA LINDA, CA 92886

Database(s) : [ECHO, FRS, RCRA_SQG] ***(cont.)***

Envirosite ID: 414966545
EPA ID: CAD983606492

RCRA_SQG

Facility Name :	CHIEF CLEANERS
Facility Address :	18220 YORBA LINDA BLVD STE 302, YORBA LINDA, CA 92886
County :	ORANGE
Date Form Received by Agency :	09/19/1991
EPA ID :	CAD983606492
Mailing Address :	18220 YORBA LINDA BLVD STE 302, YORBA LINDA, CA 92886
Contact :	SUN S PARK
Contact Address :	18220 YORBA LINDA BLVD STE 302, YORBA LINDA, CA 92686
Contact Country :	US
Contact Telephone :	714-993-3391
Contact Email :	N/R
EPA Region :	09
Land Type :	Private
Source Type :	Notification
Classification :	Small Quantity Generator
Description :	Handlers that generate more than 100 and less than 1000 kilograms of hazardous waste during any calendar month and accumulate less than 6000 kg of hazardous waste at any time; or generate 100 kg or less of hazardous waste during any calendar month, and accumulate more than 1000 kg of hazardous waste at any time.
Last Date in Agency List :	07/19/2019

Owner/Operator Summary

Owner/Operator Name :	SUN S PARK
Owner/Operator Address :	18220 YORBA LINDA BLVD STE 302, YORBA LINDA, CA 92686
Owner/Operator Country :	N/R
Owner/Operator Telephone :	714-993-3391
Owner/Operator Email :	N/R
Owner/Operator Fax :	N/R
Legal Status :	Private
Owner/Operator Type :	Owner
Owner/Operator Start Date :	N/R
Owner/Operator End Date :	N/R

Handler Activities Summary

U.S. Importer of Hazardous Waste :	N
Mixed Waste (Haz. and Radioactive) :	N
Recycler of Hazardous Waste :	N
Transporter of Hazardous Waste :	N
Treater, Storer or Disposer of HW :	N
Underground Injection Activity :	N
On-site Burner Exemption :	N
Furnace Exemption :	N
Used Oil Fuel Burner :	N
Used Oil Processor :	N
Used Oil Refiner :	N
Used Oil Fuel Marketer to Burner :	N
Used Oil Specification Marketer :	N
Used Oil Transfer Facility :	N

Map Id: I59
Direction: S
Distance: 0.127 mi.
Actual: 671.807 ft.
Elevation: 0.071 mi. / 375.279 ft.
Relative: Lower

Site Name : CHIEF CLEANERS
18220 YORBA LINDA BLVD STE 302
YORBA LINDA, CA 92886

Database(s) : [ECHO, FRS, RCRA_SQG] ***(cont.)***

Envirosite ID: 414966545
EPA ID: CAD983606492

RCRA_SQG ***(cont.)***

Used Oil Transporter : N

Notices of Violations Summary
Regulation Violated : N

Map Id: C60
Direction: SE
Distance: 0.132 mi.
Actual: 697.091 ft.
Elevation: 0.072 mi. / 377.986 ft.
Relative: Lower

Site Name : 1X CITY OF YORBA LINDA/ADMIN
18371 YORBA LINDA BLVD
YORBA LINDA, CA 92686

Database(s) : [HAZNET - CA]

Envirosite ID: 30824364
EPA ID: CAC000674400

HAZNET - CA

Facility Name : 1X CITY OF YORBA LINDA/ADMIN
Facility Address : 18371 YORBA LINDA BLVD, YORBA LINDA, CA 926860000
County : Orange

Site Details
Contact Name : PAMELA SMITH/ASSOC PLANNER
Facility Mailing Address : --, YORBA LINDA, CA 926860000
Contact Phone : 7149617105
Last Date in Agency List : 09/24/2015

Waste Generator Summary
Generator EPA ID : CAC000674400
Generator County : Orange
TSDF EPA ID : IRC957100891
TSDF Disposal County : Unknown
State Waste : Asbestos containing waste
Disposal Method : Disposal, landfill
Tons : 2.5284
Tanner Year : 1993

Map Id: H61
Direction: E
Distance: 0.135 mi.
Actual: 715.263 ft.
Elevation: 0.077 mi. / 404.058 ft.
Relative: Higher

Site Name : ORANGE COUNTY FIRE STATION #10
18422 LEMON DR
YORBA LINDA, CA 92886

Database(s) : [FID UST - CA, UST - CA]

Envirosite ID: 9482290
EPA ID: N/R

FID UST - CA

Facility Name : ORANGE COUNTY FIRE STATION #10
Facility Address : 18422 LEMON DR, YORBA LINDA, 92886
County : Orange

Site Details
Facility ID : 10473
CERSID : N/R
Permitting Agency : ORANGE COUNTY
Latitude : 33.892589
Longitude : -117.8109361
Last Date in Agency List : 05/14/2018

UST - CA

Facility Name : ORANGE COUNTY FIRE STATION #10
Facility Address : 18422 LEMON DR, YORBA LINDA, 92886
County : Orange

Site Details
Facility ID : 10473
CERS ID : N/R
Permitting Agency : ORANGE COUNTY
Latitude : 33.892589
Longitude : -117.8109361
Last Date in Agency List : 01/13/2017

Map Id: H62
Direction: E
Distance: 0.135 mi.
Actual: 715.263 ft.
Elevation: 0.077 mi. / 404.058 ft.
Relative: Higher

Site Name : FIRE STATION #10/CITY OF YORBA LINDA
18422 E LEMON DRIVE
YORBA LINDA, CA 92686

Database(s) : [HAZNET - CA]

Envirosite ID: 30842601
EPA ID: CAC001026424

HAZNET - CA

Facility Name : FIRE STATION #10/CITY OF YORBA LINDA
Facility Address : 18422 E LEMON DRIVE, YORBA LINDA, CA 926860000
County : Orange

Site Details
Contact Name : CHARLES LUS/OPERATION MGR
Facility Mailing Address : 18422 E LEMON DRIVE, YORBA LINDA, CA 926860000
Contact Phone : 7145677719
Last Date in Agency List : 09/24/2015

Map Id: H62
Direction: E
Distance: 0.135 mi.
Actual: 715.263 ft.
Elevation: 0.077 mi. / 404.058 ft.
Relative: Higher

Site Name : FIRE STATION #10/CITY OF YORBA LINDA
18422 E LEMON DRIVE
YORBA LINDA, CA 92686

Database(s) : [HAZNET - CA] ***(cont.)***

Envirosite ID: 30842601
EPA ID: CAC001026424

HAZNET - CA ***(cont.)***

Waste Generator Summary

Generator EPA ID :	CAC001026424
Generator County :	Orange
TSDF EPA ID :	CAD099452708
TSDF Disposal County :	Los Angeles
State Waste :	Unspecified aqueous solution
Disposal Method :	Recycler
Tons :	0.3948
Tanner Year :	1994

Map Id: F63
Direction: ESE
Distance: 0.137 mi.
Actual: 725.396 ft.
Elevation: 0.071 mi. / 375.988 ft.
Relative: Lower

Site Name : YORBA LINDA RADIATOR SERVICE
4926 ARROYO ST
YORBA LINDA, CA 92886

Database(s) : [HAZNET - CA]

Envirosite ID: 30947629
EPA ID: CAD981985989

HAZNET - CA

Facility Name :	YORBA LINDA RADIATOR SERVICE
Facility Address :	4926 ARROYO ST, YORBA LINDA, CA 928863403
County :	Orange

Site Details

Contact Name :	JERRY C BURTON
Facility Mailing Address :	4926 ARROYO ST, YORBA LINDA, CA 928863403
Contact Phone :	7147772134
Last Date in Agency List :	09/24/2015

Waste Generator Summary

Generator EPA ID :	CAD981985989
Generator County :	Orange
TSDF EPA ID :	CAD003963592
TSDF Disposal County :	Santa Clara
State Waste :	Other inorganic solid waste
Disposal Method :	Blank
Tons :	0.15
Tanner Year :	1994

Generator EPA ID :	CAD981985989
Generator County :	Orange
TSDF EPA ID :	CAT080033681
TSDF Disposal County :	Los Angeles
State Waste :	Other inorganic solid waste
Disposal Method :	Disposal, landfill
Tons :	0.075
Tanner Year :	2003

Map Id: F63
Direction: ESE
Distance: 0.137 mi.
Actual: 725.396 ft.
Elevation: 0.071 mi. / 375.988 ft.
Relative: Lower

Site Name : YORBA LINDA RADIATOR SERVICE
4926 ARROYO ST
YORBA LINDA, CA 92886

Database(s) : [HAZNET - CA] ***(cont.)***

Envirosite ID: 30947629
EPA ID: CAD981985989

HAZNET - CA ***(cont.)***

Generator EPA ID :	CAD981985989
Generator County :	Orange
TSDF EPA ID :	CAT080033681
TSDF Disposal County :	Los Angeles
State Waste :	Unspecified sludge waste
Disposal Method :	Disposal, landfill
Tons :	0.3
Tanner Year :	2003

Map Id: H64
Direction: E
Distance: 0.138 mi.
Actual: 729.212 ft.
Elevation: 0.077 mi. / 404.058 ft.
Relative: Higher

Site Name : ORANGE COUNTY FIRE STATION #10
18402 LEMON
YORBA LINDA, CA 92686

Database(s) : [CALEPA SITES - CA, FRS, LUST REG 8 - CA]

Envirosite ID: 9817404
EPA ID: N/R

CALEPA SITES - CA

Facility Name :	ORANGE COUNTY FIRE STATION #10
Facility Address :	18402 LEMON, YORBA LINDA, 92686
Site ID :	210463
EI ID :	T0605900638
EI Description :	Leaking Underground Storage Tank Cleanup Site
Latitude :	33.891161
Longitude :	-117.812493
Agency Hyperlink :	Click here for hyperlink provided by the agency.
Last Date in Agency List :	10/02/2019

FRS

Facility Name :	ORANGE COUNTY FIRE STATION #10
Facility Address :	18402 LEMON, YORBA LINDA, CA 92686
County :	ORANGE
Registry ID :	110065491051
FRS Facility URL :	Click here for hyperlink provided by the agency.
Last Date in Agency List :	08/12/2019

Source Description :

The California Environmental Protection Agency (CalEPA) has recently implemented a new data warehouse system (nSite). This data warehouse combines and merges facility and site information from five different systems managed within CalEPA. The five systems are: California Environmental Reporting System (CERS), EnviroStor, GeoTracker, California Integrated Water Quality System (CIWQS), and Toxic Release Inventory (TRI).

Map Id: H64
Direction: E
Distance: 0.138 mi.
Actual: 729.212 ft.
Elevation: 0.077 mi. / 404.058 ft.
Relative: Higher

Site Name : ORANGE COUNTY FIRE STATION #10
18402 LEMON
YORBA LINDA, CA 92686

Database(s) : [CALEPA SITES - CA, FRS, LUST REG 8 - CA] ***(cont.)***

Envirosite ID: 9817404
EPA ID: N/R

FRS ***(cont.)***

FRS Environmental Interest

Source and System ID :	CA-ENVIROVIEW - 210463

LUST REG 8 - CA

Facility Name :	ORANGE COUNTY FIRE STATION #10
Facility Address :	18402 LEMON, YORBA LINDA, CA 92686
County :	Orange

Site Details

Status Date :	11/06/2002
Status :	Completed - Case Closed
Begin Date :	12/31/1985
Global ID :	T0605900638
Region :	REGION 8
Site History :	N/R
RB Case Number :	083000811T
Potential Media Affected :	Other Groundwater (uses other than drinking water)
Potential Contaminants of Concern :	Gasoline
Local Agency :	ORANGE COUNTY LOP
Local Case Number :	85UT122
Lead Agency :	ORANGE COUNTY LOP
File Location :	Local Agency
CUF Case :	YES
Caseworker :	JW
Case Type :	LUST Cleanup Site
How Discovered :	Tank Closure
How Discovered Description :	N/R
Stop Method :	Close and Remove Tank
Stop Description :	N/R
Calwater Watershed Name :	Santa Ana River - Lower Santa Ana River - Yorba Linda (Split) (801.15)
DWR Groundwater Subbasin Name :	Coastal Plain Of Orange County (8-001)
Disadvantaged Community :	N/R
Latitude :	33.8911609
Longitude :	-117.812493
Agency URL :	Click here for hyperlink provided by the agency.
Last Date in Agency List :	08/13/2019

Contacts Summary

Global ID :	T0605900638
Contact Name :	JULIE WOZENCRAFT
Contact Type :	Local Agency Caseworker
Organization Name :	ORANGE COUNTY LOP
Address :	1241 EAST DYER ROAD SUITE 120
City :	SANTA ANA
Phone Number :	7144336252
Email :	jwozencraft@ochca.com

Global ID :	T0605900638
Contact Name :	NANCY OLSON-MARTIN
Contact Type :	Regional Board Caseworker

Map Id: H64
Direction: E
Distance: 0.138 mi.
Actual: 729.212 ft.
Elevation: 0.077 mi. / 404.058 ft.
Relative: Higher

Site Name : ORANGE COUNTY FIRE STATION #10
18402 LEMON
YORBA LINDA, CA 92686

Database(s) : [CALEPA SITES - CA, FRS, LUST REG 8 - CA] ***(cont.)***

Envirosite ID: 9817404
EPA ID: N/R

LUST REG 8 - CA ***(cont.)***

Organization Name :	SANTA ANA RWQCB (REGION 8)
Address :	3737 MAIN STREET, SUITE 500
City :	RIVERSIDE
Phone Number :	N/R
Email :	nolson-martin@waterboards.ca.gov

Regulatory Activities

Date :	11/06/2002
Global ID :	T0605900638
Action Type :	ENFORCEMENT
Action :	Closure/No Further Action Letter
Date :	12/31/1985
Global ID :	T0605900638
Action Type :	Other
Action :	Leak Discovery
Date :	12/31/1985
Global ID :	T0605900638
Action Type :	Other
Action :	Leak Reported

Status History

Status Date :	11/06/2002
Global ID :	T0605900638
Status :	Completed - Case Closed
Status Date :	03/25/1998
Global ID :	T0605900638
Status :	Open - Remediation
Status Date :	12/31/1985
Global ID :	T0605900638
Status :	Open - Case Begin Date

Map Id: H65
Direction: E
Distance: 0.138 mi.
Actual: 729.212 ft.
Elevation: 0.077 mi. / 404.058 ft.
Relative: Higher

Site Name : 1X GOVERNMENT FACILITIES OPS FS#10
18402 EAST LEMON STREET
YORBA LINDA, CA 92680

Database(s) : [HAZNET - CA]

Envirosite ID: 30824465
EPA ID: CAC000708984

HAZNET - CA

Facility Name : 1X GOVERNMENT FACILITIES OPS FS#10
Facility Address : 18402 EAST LEMON STREET, YORBA LINDA, CA 926800000
County : Orange

Site Details
Contact Name : CHARLES LAS/PROJECT MANAGER
Facility Mailing Address : 1143 EAST FRUIT STREET, SANTA ANA, CA 927010000
Contact Phone : 7145677719
Last Date in Agency List : 09/24/2015

Waste Generator Summary
Generator EPA ID : CAC000708984
Generator County : Orange
TSDF EPA ID : CAD980883177
TSDF Disposal County : Kern
State Waste : Other inorganic solid waste
Disposal Method : Recycler
Tons : 1.2642
Tanner Year : 1993

Map Id: C66
Direction: SE
Distance: 0.146 mi.
Actual: 768.318 ft.
Elevation: 0.072 mi. / 380.308 ft.
Relative: Lower

Site Name : ZELMAN DEVELOPMENT
YORBA LINDA AND IMPERIAL HWY
YORBA LINDA, CA 92886

Database(s) : [HAZNET - CA]

Envirosite ID: 408475088
EPA ID: CAC002931088

HAZNET - CA

Facility Name : ZELMAN DEVELOPMENT
Facility Address : YORBA LINDA AND IMPERIAL HWY, YORBA LINDA, CA 92886
County : Orange

Site Details
Contact Name : MANUEL LLAMAS
Facility Mailing Address : 512 CHANEY ST, LAKE ELSINORE, CA 92530
Contact Phone : 9512495880
Last Date in Agency List : 07/17/2019

Waste Generator Summary
Generator EPA ID : CAC002931088
Generator County : Orange
TSDF EPA ID : NVT330010000
TSDF Disposal County : Unknown

Map Id: C66
Direction: SE
Distance: 0.146 mi.
Actual: 768.318 ft.
Elevation: 0.072 mi. / 380.308 ft.
Relative: Lower

Site Name : ZELMAN DEVELOPMENT
YORBA LINDA AND IMPERIAL HWY
YORBA LINDA, CA 92886

Database(s) : [HAZNET - CA] ***(cont.)***

Envirosite ID: 408475088
EPA ID: CAC002931088

HAZNET - CA ***(cont.)***

State Waste :	Contaminated soil from site clean-up
Disposal Method :	OTHER RECOVERY OF RECLAMATION FOR REUSE INCLUDING ACID REGENERATION, ORGANICS RECOVERY ECT
Tons :	22.56
Tanner Year :	2017

Map Id: J67
Direction: N
Distance: 0.146 mi.
Actual: 771.316 ft.
Elevation: 0.076 mi. / 402.874 ft.
Relative: Higher

Site Name : ARBOR VILLAS APARTMENTS
4661 PLUMOSA DR
YORBA LINDA, CA 92886

Database(s) : [HAZNET - CA]

Envirosite ID: 337657383
EPA ID: CAC002809089

HAZNET - CA

Facility Name :	ARBOR VILLAS APARTMENTS
Facility Address :	4661 PLUMOSA DR, YORBA LINDA, CA 928862483
County :	ORANGE

Site Details

Contact Name :	SHERWOOD, CLIFF
Facility Mailing Address :	4661 PLUMOSA DR, YORBA LINDA, CA 928862483
Contact Phone :	7146930364
Last Date in Agency List :	09/02/2016

Waste Generator Summary

Generator EPA ID :	CAC002809089
Generator County :	Orange
TSDF EPA ID :	AZC950823111
TSDF Disposal County :	Unknown
State Waste :	Asbestos containing waste
Disposal Method :	LANDFILL OR SURFACE IMPOUNDMENT THAT WILL BE CLOSED AS LANDFILL(TO INCLUDE ON-SITE TREATMENT AND/OR STABILIZATION)
Tons :	9.2
Tanner Year :	2015

Map Id: J68
Direction: N
Distance: 0.146 mi.
Actual: 771.316 ft.
Elevation: 0.076 mi. / 402.874 ft.
Relative: Higher

Site Name : SOUTHERN CA HOUSING DEVELOPMENT CORP
4661 PLUMOSA DR.
YORBA LINDA, CA 92886

Database(s) : [ECHO, RCRA_NONGEN, RCRA_TSDF]

Envirosite ID: 427342428
EPA ID: CAC003014528

ECHO

Facility Name :	SOUTHERN CA HOUSING DEVELOPMENT CORP
Facility Address :	4661 PLUMOSA DR., YORBA LINDA, CA 92886
County :	ORANGE

Site Details

Last Inspection Date :	N/R
Registry ID :	110070579060
FIPS Code :	06059
EPA Region :	09
Inspection Count :	0
Last Inspection Days :	N/R
Informal Count :	0
Last Informal Action Date :	N/R
Formal Action Count :	0
Last Formal Action Date :	N/R
Total Penalties :	0
Penalty Count :	N/R
Last Penalty Date :	N/R
Last Penalty Amount :	N/R
QTRS IN NC :	0
Programs IN SNC :	0
Current Compliance Status :	No Violation Identified
Three-Year Compliance Status :	_____
Collection Method :	Zip Code Centroid
Reference Point :	N/R
Accuracy Meters :	10000
Derived Tribes :	N/R
Derived HUC :	N/R
Derived WBD :	N/R
Derived STCTY FIPS :	N/R
Derived Zip :	N/R
Derived CD113 :	N/R
Derived CB2010 :	N/R
MYRTK Universe :	NNN
NPDES IDs :	N/R
CWA Permit Types :	N/R
CWA Compliance Tracking :	N/R
CWA NAICS :	N/R
CWA SICS :	N/R
CWA Inspection Count :	N/R
CWA Last Inspection Days :	N/R
CWA Informal Count :	N/R
CWA Formal Action Count :	N/R
CWA Last Formal Action Date :	N/R
CWA Penalties :	N/R
CWA Last Penalty Date :	N/R
CWA Last Penalty Amount :	N/R
CWA Quarters IN NC :	N/R
CWA Current Compliance Status :	N/R
CWA Current SNC Flag :	N
CWA 13 Quarters Compliance Status :	N/R
CWA 13 Quarters Effluent Exceedances:	N/R
CWA Three-Year QNCR Codes :	N/R

Map Id: J68
Direction: N
Distance: 0.146 mi.
Actual: 771.316 ft.
Elevation: 0.076 mi. / 402.874 ft.
Relative: Higher

Site Name : SOUTHERN CA HOUSING DEVELOPMENT CORP
4661 PLUMOSA DR.
YORBA LINDA, CA 92886

Database(s) : [ECHO, RCRA_NONGEN, RCRA_TSDF] ***(cont.)***

Envirosite ID: 427342428
EPA ID: CAC003014528

ECHO ***(cont.)***

DFR URL :	Click here for hyperlink provided by the agency.
Facility SIC Codes :	N/R
Facility NAICS Codes :	531311 - Residential Property Managers
Facility Last Inspection EPA Date :	N/R
Facility Last Inspection State Date :	N/R
Facility Last Formal Act EPA Date :	N/R
Facility Last Formal Act State Date :	N/R
Facility Last Informal Act EPA Date :	N/R
Facility Last Informal Act State Date:	N/R
Facility Federal Agency :	N/R
TRI Reporter :	N/R
Facility Imp Water Flag :	N/R
Current SNC Flag :	N
Indian County Flag :	N
Federal Flag :	N/R
US Mexico Border Flag :	N/R
Chesapeak Bay Flag :	N/R
AIR Flag :	N
NPDES Flag :	N
SDWIS Flag :	N
RCRA Flag :	Y
TRI Flag :	N
GHG Flag :	N
Major Flag :	N/R
Active Flag :	Y
NAA Flag :	N/R
Latitude :	33.889982
Longitude :	-117.805512
Last Date in Agency List :	09/23/2019

Last Inspection Date :	N/R
Registry ID :	N/R
FIPS Code :	N/R
EPA Region :	09
Inspection Count :	0
Last Inspection Days :	N/R
Informal Count :	0
Last Informal Action Date :	N/R
Formal Action Count :	0
Last Formal Action Date :	N/R
Total Penalties :	0
Penalty Count :	N/R
Last Penalty Date :	N/R
Last Penalty Amount :	N/R
QTRS IN NC :	0
Programs IN SNC :	0
Current Compliance Status :	No Violation Identified
Three-Year Compliance Status :	_____
Collection Method :	Zip Code Centroid
Reference Point :	N/R
Accuracy Meters :	10000
Derived Tribes :	N/R
Derived HUC :	N/R
Derived WBD :	N/R

Map Id: J68
Direction: N
Distance: 0.146 mi.
Actual: 771.316 ft.
Elevation: 0.076 mi. / 402.874 ft.
Relative: Higher

Site Name : SOUTHERN CA HOUSING DEVELOPMENT CORP
4661 PLUMOSA DR.
YORBA LINDA, CA 92886

Database(s) : [ECHO, RCRA_NONGEN, RCRA_TSDF] ***(cont.)***

Envirosite ID: 427342428
EPA ID: CAC003014528

ECHO ***(cont.)***

Derived STCTY FIPS :	N/R
Derived Zip :	N/R
Derived CD113 :	N/R
Derived CB2010 :	N/R
MYRTK Universe :	NNN
NPDES IDs :	N/R
CWA Permit Types :	N/R
CWA Compliance Tracking :	N/R
CWA NAICS :	N/R
CWA SICS :	N/R
CWA Inspection Count :	N/R
CWA Last Inspection Days :	N/R
CWA Informal Count :	N/R
CWA Formal Action Count :	N/R
CWA Last Formal Action Date :	N/R
CWA Penalties :	N/R
CWA Last Penalty Date :	N/R
CWA Last Penalty Amount :	N/R
CWA Quarters IN NC :	N/R
CWA Current Compliance Status :	N/R
CWA Current SNC Flag :	N
CWA 13 Quarters Compliance Status :	N/R
CWA 13 Quarters Effluent Exceedances:	N/R
CWA Three-Year QNCR Codes :	N/R
DFR URL :	Click here for hyperlink provided by the agency.
Facility SIC Codes :	N/R
Facility NAICS Codes :	531311 - Residential Property Managers
Facility Last Inspection EPA Date :	N/R
Facility Last Inspection State Date :	N/R
Facility Last Formal Act EPA Date :	N/R
Facility Last Formal Act State Date :	N/R
Facility Last Informal Act EPA Date :	N/R
Facility Last Informal Act State Date:	N/R
Facility Federal Agency :	N/R
TRI Reporter :	N/R
Facility Imp Water Flag :	N/R
Current SNC Flag :	N
Indian County Flag :	N
Federal Flag :	N/R
US Mexico Border Flag :	N/R
Chesapeak Bay Flag :	N/R
AIR Flag :	N
NPDES Flag :	N
SDWIS Flag :	N
RCRA Flag :	Y
TRI Flag :	N
GHG Flag :	N
Major Flag :	N/R
Active Flag :	Y
NAA Flag :	N/R
Latitude :	33.889982
Longitude :	-117.805512
Last Date in Agency List :	07/15/2019

Map Id: J68
Direction: N
Distance: 0.146 mi.
Actual: 771.316 ft.
Elevation: 0.076 mi. / 402.874 ft.
Relative: Higher

Site Name : SOUTHERN CA HOUSING DEVELOPMENT CORP
4661 PLUMOSA DR.
YORBA LINDA, CA 92886

Database(s) : [ECHO, RCRA_NONGEN, RCRA_TSDF] ***(cont.)***

Envirosite ID: 427342428
EPA ID: CAC003014528

RCRA_NONGEN

Facility Name :	SOUTHERN CA HOUSING DEVELOPMENT CORP
Facility Address :	4661 PLUMOSA DR., YORBA LINDA, CA 92886
County :	ORANGE
Date Form Received by Agency :	05/10/2019
EPA ID :	CAC003014528
Mailing Address :	9421 HAVEN AVE., RANCHO CUCAMONGA, CA 91730
Contact :	ANGELA LINDSAY
Contact Address :	9421 HAVEN AVE., RANCHO CUCAMONGA, CA 91730
Contact Country :	N/R
Contact Telephone :	909-483-2444
Contact Email :	DAVE.ADAMS@HARBRO.COM
EPA Region :	09
Land Type :	Not Reported
Source Type :	Implementer
Classification :	Not a generator, verified
Description :	Not a generator, verified
Last Date in Agency List :	07/19/2019

Owner/Operator Summary

Owner/Operator Name :	ANGELA LINDSAY
Owner/Operator Address :	9421 HAVEN AVE., RANCHO CUCAMONGA, CA 91730
Owner/Operator Country :	N/R
Owner/Operator Telephone :	909-483-2444
Owner/Operator Email :	N/R
Owner/Operator Fax :	N/R
Legal Status :	Other land type
Owner/Operator Type :	Operator
Owner/Operator Start Date :	N/R
Owner/Operator End Date :	N/R

Owner/Operator Name :	SO CAL HOUSING DEVELOPMENT CORP
Owner/Operator Address :	9421 HAVEN AVE., RANCHO CUCAMONGA, CA 91730
Owner/Operator Country :	N/R
Owner/Operator Telephone :	909-483-2444
Owner/Operator Email :	N/R
Owner/Operator Fax :	N/R
Legal Status :	Other land type
Owner/Operator Type :	Owner
Owner/Operator Start Date :	N/R
Owner/Operator End Date :	N/R

Handler Activities Summary

U.S. Importer of Hazardous Waste :	N
Mixed Waste (Haz. and Radioactive) :	N
Recycler of Hazardous Waste :	N
Transporter of Hazardous Waste :	Y
Treater, Storer or Disposer of HW :	Y
Underground Injection Activity :	N

Map Id: J68
Direction: N
Distance: 0.146 mi.
Actual: 771.316 ft.
Elevation: 0.076 mi. / 402.874 ft.
Relative: Higher

Site Name : SOUTHERN CA HOUSING DEVELOPMENT CORP
4661 PLUMOSA DR.
YORBA LINDA, CA 92886

Database(s) : [ECHO, RCRA_NONGEN, RCRA_TSDF] ***(cont.)***

Envirosite ID: 427342428
EPA ID: CAC003014528

RCRA_NONGEN ***(cont.)***

On-site Burner Exemption :	N
Furnace Exemption :	N
Used Oil Fuel Burner :	N
Used Oil Processor :	N
Used Oil Refiner :	N
Used Oil Fuel Marketer to Burner :	N
Used Oil Specification Marketer :	N
Used Oil Transfer Facility :	N
Used Oil Transporter :	N

Notices of Violations Summary

Regulation Violated :	N

RCRA_TSDF

Facility Name :	SOUTHERN CA HOUSING DEVELOPMENT CORP
Facility Address :	4661 PLUMOSA DR., YORBA LINDA, CA 92886
County :	ORANGE
Date Form Received by Agency :	05/10/2019
EPA ID :	CAC003014528
Mailing Address :	9421 HAVEN AVE., RANCHO CUCAMONGA, CA 91730
Contact :	ANGELA LINDSAY
Contact Address :	9421 HAVEN AVE., RANCHO CUCAMONGA, CA 91730
Contact Country :	N/R
Contact Telephone :	909-483-2444
Contact Email :	DAVE.ADAMS@HARBRO.COM
EPA Region :	09
Land Type :	Not Reported
Source Type :	Implementer
Classification :	Not a generator, verified
Description :	Not a generator, verified

Owner/Operator Summary

Owner/Operator Name :	ANGELA LINDSAY
Owner/Operator Address :	9421 HAVEN AVE., RANCHO CUCAMONGA, CA 91730
Owner/Operator Country :	N/R
Owner/Operator Telephone :	909-483-2444
Owner/Operator Email :	N/R
Owner/Operator Fax :	N/R
Legal Status :	Other land type
Owner/Operator Type :	Operator
Owner/Operator Start Date :	N/R
Owner/Operator End Date :	N/R
Owner/Operator Name :	SO CAL HOUSING DEVELOPMENT CORP
Owner/Operator Address :	9421 HAVEN AVE., RANCHO CUCAMONGA, CA 91730
Owner/Operator Country :	N/R
Owner/Operator Telephone :	909-483-2444

Map Id: J68
Direction: N
Distance: 0.146 mi.
Actual: 771.316 ft.
Elevation: 0.076 mi. / 402.874 ft.
Relative: Higher

Site Name : SOUTHERN CA HOUSING DEVELOPMENT CORP
4661 PLUMOSA DR.
YORBA LINDA, CA 92886

Database(s) : [ECHO, RCRA_NONGEN, RCRA_TSDF] ***(cont.)***

Envirosite ID: 427342428
EPA ID: CAC003014528

RCRA_TSDF ***(cont.)***

Owner/Operator Email :	N/R
Owner/Operator Fax :	N/R
Legal Status :	Other land type
Owner/Operator Type :	Owner
Owner/Operator Start Date :	N/R
Owner/Operator End Date :	N/R

Handler Activities Summary

U.S. Importer of Hazardous Waste :	N
Mixed Waste (Haz. and Radioactive) :	N
Recycler of Hazardous Waste :	N
Transporter of Hazardous Waste :	Y
Treater, Storer or Disposer of HW :	Y
Underground Injection Activity :	N
On-site Burner Exemption :	N
Furnace Exemption :	N
Used Oil Fuel Burner :	N
Used Oil Processor :	N
Used Oil Refiner :	N
Used Oil Fuel Marketer to Burner :	N
Used Oil Specification Marketer :	N
Used Oil Transfer Facility :	N
Used Oil Transporter :	N

Waste Activity Monitoring

Report Cycle :	N/R
Hazardous Waste Page Number :	N/R
Hazardous Waste Sub-Page Number :	N/R
BR Form :	N/R
Waste Description :	N/R
Primary NAICS :	N/R
Source Code :	N/R
Form Code :	N/R
Management Method :	N/R
Generation Tons :	N/R
Managed Tons :	N/R
Shipped Tons :	N/R
Received Tons :	N/R
Receiver ID :	N/R
Receiver State :	N/R
Shipper ID :	N/R
Shipper State :	N/R
Waste Minimization Code :	N/R
Waste Code Group :	N/R

Corrective Action Summary

Date / Status / CA Event Description:	N/R

Map Id: J68
Direction: N
Distance: 0.146 mi.
Actual: 771.316 ft.
Elevation: 0.076 mi. / 402.874 ft.
Relative: Higher

Site Name : SOUTHERN CA HOUSING DEVELOPMENT CORP
4661 PLUMOSA DR.
YORBA LINDA, CA 92886

Database(s) : [ECHO, RCRA_NONGEN, RCRA_TSDF] ***(cont.)***

Envirosite ID: 427342428
EPA ID: CAC003014528

RCRA_TSDF ***(cont.)***

Notices of Violations Summary
Regulation Violated : N

Map Id: 69
Direction: SSW
Distance: 0.148 mi.
Actual: 778.942 ft.
Elevation: 0.071 mi. / 372.854 ft.
Relative: Lower

Site Name : PACKING HOUSE YORBA LINDA LLC
18200 YORBA LINDA BOULEVARD
YORBA LINDA, CA 92686

Database(s) : [HAZNET - CA]

Envirosite ID: 408467186
EPA ID: CAC002918483

HAZNET - CA

Facility Name : PACKING HOUSE YORBA LINDA LLC
Facility Address : 18200 YORBA LINDA BOULEVARD, YORBA LINDA, CA 92686
County : Orange

Site Details
Contact Name : MELANIE HAO JARVIS
Facility Mailing Address : 19782 MACARTHUR BLVD., SUITE 100, IRVINE, CA 92612
Contact Phone : 9492617737
Last Date in Agency List : 07/17/2019

Waste Generator Summary
Generator EPA ID : CAC002918483
Generator County : Orange
TSDF EPA ID : AZC950823111
TSDF Disposal County : Unknown
State Waste : Asbestos containing waste

Disposal Method : LANDFILL OR SURFACE IMPOUNDMENT THAT WILL BE CLOSED AS LANDFILL(TO INCLUDE ON-SITE TREATMENT AND/OR STABILIZATION)

Tons : 3.45
Tanner Year : 2017

Map Id: 70
Direction: ENE
Distance: 0.159 mi.
Actual: 840.371 ft.
Elevation: 0.079 mi. / 415.971 ft.
Relative: Higher

Site Name : BILL ANDERSON
18431 RIO DE PLATA DR
YORBA LINDA, CA 92886

Database(s) : [HAZNET - CA]

Envirosite ID: 321864815
EPA ID: CAC002775786

HAZNET - CA

Facility Name :	30
Facility Address :	ORANGE, BILL ANDERSON, CA 928862417
County :	YORBA LINDA

Site Details

Contact Name :	BILL ANDERSON
Facility Mailing Address :	18431 RIO DE PLATA DR, YORBA LINDA, CA 928862417
Contact Phone :	7147773791
Last Date in Agency List :	01/14/2016

Waste Generator Summary

Generator EPA ID :	CAC002775786
Generator County :	Orange
TSDF EPA ID :	CAD009007626
TSDF Disposal County :	Los Angeles
State Waste :	Asbestos containing waste
Disposal Method :	LANDFILL OR SURFACE IMPOUNDMENT THAT WILL BE CLOSED AS LANDFILL(TO INCLUDE ON-SITE TREATMENT AND/OR STABILIZATION)
Tons :	0.4
Tanner Year :	2014

Map Id: F71
Direction: E
Distance: 0.162 mi.
Actual: 854.672 ft.
Elevation: 0.072 mi. / 380.502 ft.
Relative: Lower

Site Name : YORBA LINDA DISPOSAL INC
4881 VALENCIA
YORBA LINDA, CA 92686

Database(s) : [HIST UST - CA]

Envirosite ID: 330682909
EPA ID: N/R

HIST UST - CA

Facility Name :	YORBA LINDA DISPOSAL INC
Facility Address :	4881 VALENCIA, YORBA LINDA, 92686
County :	N/R
PDF Link :	Click here for hyperlink provided by the agency.

Map Id: F72
Direction: ESE
Distance: 0.162 mi.
Actual: 855.912 ft.
Elevation: 0.075 mi. / 396.335 ft.
Relative: Higher

Site Name : YORBA LINDA TOWN CENTER
NEC IMPERIAL HWY & YORBA LINDA BLVD
YORBA LINDA, CA 92886

Database(s) : [CALEPA SITES - CA, CIWQS - CA, NPDES - CA, RFR - CA]

Envirosite ID: 406939667
EPA ID: N/R

CALEPA SITES - CA

Facility Name :	Yorba Linda Town Center
Facility Address :	NEC IMPERIAL HWY & YORBA LINDA BLVD, YORBA LINDA, 92886
Site ID :	547115
EI ID :	851894
EI Description :	Construction Storm Water
Latitude :	33.889660
Longitude :	-117.812200
Agency Hyperlink :	Click here for hyperlink provided by the agency.
Last Date in Agency List :	10/02/2019

CIWQS - CA

Facility Name :	Yorba Linda Town Center
Facility Address :	NEC Imperial Hwy & Yorba Linda Blvd Yorba Linda, CA, 92886
County :	Orange

Site Details

Place ID :	S851894
Agency Name :	Zelman Yorba Linda LLC
Last Date in Agency List :	09/17/2019

NPDES - CA

Facility Name :	Yorba Linda Town Center
Facility Address :	NEC Imperial Hwy & Yorba Linda Blvd, Yorba Linda, 92886
County :	Orange

Site Details

Effective Date :	12/22/2016
Adoption Date :	N/R
Expiration Date :	N/R
Termination Date :	N/R
Order Number :	2009-0009-DWQ
NPDES Number :	CAS000002
WDID :	8 30C378503
RM Status :	Active
Reg Meas ID :	481598
Reg Meas Type :	Enrollee
Program :	Construction
Facility Place ID :	N/R
Region Code :	8
Discharger ID :	0
Discharger :	Zelman Yorba Linda LLC
Discharger Address :	515 South Figueroa ST, Los Angeles, California 90071

RFR - CA

Facility Name :	Yorba Linda Town Center
Facility Address :	NEC Imperial Hwy & Yorba Linda Blvd, Yorba Linda, CA 92886
County :	Orange

Map Id: F72
Direction: ESE
Distance: 0.162 mi.
Actual: 855.912 ft.
Elevation: 0.075 mi. / 396.335 ft.
Relative: Higher

Site Name : YORBA LINDA TOWN CENTER
NEC IMPERIAL HWY & YORBA LINDA BLVD
YORBA LINDA, CA 92886

Database(s) : [CALEPA SITES - CA, CIWQS - CA, NPDES - CA, RFR - CA] ***(cont.)***

Envirosite ID: 406939667
EPA ID: N/R

RFR - CA ***(cont.)***

Site Details

Effective Date :	12/22/2016
Adoption Date :	N/R
Termination Date :	N/R
Expiration/Review Date :	N/R
NPDES Number :	CAS000002
Order Number :	2009-0009-DWQ
WDID :	8 30C378503
SIC/NAICS :	N/R
Program :	CONSTW
Regulatory Measure Status :	Active
Regulatory Measure Type :	Storm water construction
Place/Project Type :	Construction
Region :	8
Design Flow :	N/R
Major/Minor :	N/R
Complexity :	N/R
TTWQ :	N/R
Number of Enforcement Actions within Five Years:	2
Number of Violations within Five Years:	2
Agency :	Zelman Yorba Linda LLC
Agency Address :	515 South Figueroa ST, Los Angeles, CA 90071
Latitude :	33.88966
Longitude :	-117.8122
Last Date in Agency List :	09/09/2019

Map Id: F73
Direction: ESE
Distance: 0.164 mi.
Actual: 864.119 ft.
Elevation: 0.073 mi. / 385.935 ft.
Relative: Higher

Site Name : YORBA LINDA DISPOSAL
4881 VALENCIA
YORBA LINDA, CA 92686

Database(s) : [CALEPA SITES - CA, FRS, LUST REG 8 - CA]

Envirosite ID: 9818924
EPA ID: N/R

CALEPA SITES - CA

Facility Name :	YORBA LINDA DISPOSAL
Facility Address :	4881 VALENCIA, YORBA LINDA, 92686
Site ID :	257295
EI ID :	T0605900624
EI Description :	Leaking Underground Storage Tank Cleanup Site
Latitude :	33.890244
Longitude :	-117.811879
Agency Hyperlink :	Click here for hyperlink provided by the agency.
Last Date in Agency List :	10/02/2019

Map Id: F73
Direction: ESE
Distance: 0.164 mi.
Actual: 864.119 ft.
Elevation: 0.073 mi. / 385.935 ft.
Relative: Higher

Site Name : YORBA LINDA DISPOSAL
4881 VALENCIA
YORBA LINDA, CA 92686

Database(s) : [CALEPA SITES - CA, FRS, LUST REG 8 - CA] ***(cont.)***

Envirosite ID: 9818924
EPA ID: N/R

FRS

Facility Name :	YORBA LINDA DISPOSAL
Facility Address :	4881 VALENCIA, YORBA LINDA, CA 92686
County :	ORANGE
Registry ID :	110066686170
FRS Facility URL :	Click here for hyperlink provided by the agency.
Last Date in Agency List :	08/12/2019

Source Description :

The California Environmental Protection Agency (CalEPA) has recently implemented a new data warehouse system (nSite). This data warehouse combines and merges facility and site information from five different systems managed within CalEPA. The five systems are: California Environmental Reporting System (CERS), EnviroStor, GeoTracker, California Integrated Water Quality System (CIWQS), and Toxic Release Inventory (TRI).

FRS Environmental Interest

Source and System ID :	CA-ENVIROVIEW - 257295

LUST REG 8 - CA

Facility Name :	YORBA LINDA DISPOSAL
Facility Address :	4881 VALENCIA, YORBA LINDA, CA 92686
County :	Orange

Site Details

Status Date :	08/16/1990
Status :	Completed - Case Closed
Begin Date :	06/12/1989
Global ID :	T0605900624
Region :	REGION 8
Site History :	N/R
RB Case Number :	083000786T
Potential Media Affected :	Soil
Potential Contaminants of Concern :	Diesel
Local Agency :	ORANGE COUNTY LOP
Local Case Number :	89UT153
Lead Agency :	ORANGE COUNTY LOP
File Location :	Local Agency
CUF Case :	NO
Caseworker :	JW
Case Type :	LUST Cleanup Site
How Discovered :	Tank Closure
How Discovered Description :	N/R
Stop Method :	Close and Remove Tank
Stop Description :	N/R
Calwater Watershed Name :	Santa Ana River - Lower Santa Ana River - Yorba Linda (Split) (801.15)
DWR Groundwater Subbasin Name :	Coastal Plain Of Orange County (8-001)
Disadvantaged Community :	N/R
Latitude :	33.8902438

Map Id: F73
Direction: ESE
Distance: 0.164 mi.
Actual: 864.119 ft.
Elevation: 0.073 mi. / 385.935 ft.
Relative: Higher

Site Name : YORBA LINDA DISPOSAL
4881 VALENCIA
YORBA LINDA, CA 92686

Database(s) : [CALEPA SITES - CA, FRS, LUST REG 8 - CA] ***(cont.)***

Envirosite ID: 9818924
EPA ID: N/R

LUST REG 8 - CA ***(cont.)***

Longitude :	-117.8118793
Agency URL :	Click here for hyperlink provided by the agency.
Last Date in Agency List :	08/13/2019

Contacts Summary

Global ID :	T0605900624
Contact Name :	JULIE WOZENCRAFT
Contact Type :	Local Agency Caseworker
Organization Name :	ORANGE COUNTY LOP
Address :	1241 EAST DYER ROAD SUITE 120
City :	SANTA ANA
Phone Number :	7144336252
Email :	jwozencraft@ochca.com

Global ID :	T0605900624
Contact Name :	PATRICIA HANNON
Contact Type :	Regional Board Caseworker
Organization Name :	SANTA ANA RWQCB (REGION 8)
Address :	3737 MAIN STREET, SUITE 500
City :	RIVERSIDE
Phone Number :	N/R
Email :	patricia.hannon@waterboards.ca.gov

Regulatory Activities

Date :	08/20/1990
Global ID :	T0605900624
Action Type :	ENFORCEMENT
Action :	Closure/No Further Action Letter

Date :	06/12/1989
Global ID :	T0605900624
Action Type :	Other
Action :	Leak Discovery

Date :	06/12/1989
Global ID :	T0605900624
Action Type :	Other
Action :	Leak Reported

Status History

Status Date :	08/16/1990
Global ID :	T0605900624
Status :	Completed - Case Closed

Status Date :	06/12/1989
Global ID :	T0605900624

Map Id: F73
Direction: ESE
Distance: 0.164 mi.
Actual: 864.119 ft.
Elevation: 0.073 mi. / 385.935 ft.
Relative: Higher

Site Name : YORBA LINDA DISPOSAL
4881 VALENCIA
YORBA LINDA, CA 92686

Database(s) : [CALEPA SITES - CA, FRS, LUST REG 8 - CA] ***(cont.)***

Envirosite ID: 9818924
EPA ID: N/R

LUST REG 8 - CA ***(cont.)***

Status : Open - Case Begin Date

Map Id: F74
Direction: ESE
Distance: 0.164 mi.
Actual: 865.197 ft.
Elevation: 0.073 mi. / 385.935 ft.
Relative: Higher

Site Name : YORBA LINDA DISPOSAL
4881 VALENCIA AVE
YORBA LINDA, CA 92886

Database(s) : [FID UST - CA, UST - CA]

Envirosite ID: 9478414
EPA ID: N/R

FID UST - CA

Facility Name : YORBA LINDA DISPOSAL
Facility Address : 4881 VALENCIA AVE, YORBA LINDA, 92886
County : Orange

Site Details
Facility ID : 1662
CERSID : N/R
Permitting Agency : ORANGE COUNTY
Latitude : 33.8912829
Longitude : -117.810949
Last Date in Agency List : 05/14/2018

UST - CA

Facility Name : YORBA LINDA DISPOSAL
Facility Address : 4881 VALENCIA AVE, YORBA LINDA, 92886
County : Orange

Site Details
Facility ID : 1662
CERS ID : N/R
Permitting Agency : ORANGE COUNTY
Latitude : 33.8912829
Longitude : -117.810949
Last Date in Agency List : 01/13/2017

Map Id: H75
Direction: E
Distance: 0.164 mi.
Actual: 867.446 ft.
Elevation: 0.076 mi. / 402.884 ft.
Relative: Higher

Site Name : CITY OF YORBA LINDA
4802 VALENCIA DR
YORBA LINDA, CA 92886

Database(s) : [HAZNET - CA]

Envirosite ID: 30897127
EPA ID: CAC002572097

HAZNET - CA

Facility Name :	CITY OF YORBA LINDA
Facility Address :	4802 VALENCIA DR, YORBA LINDA, CA 92886
County :	Orange

Site Details

Contact Name :	PAM STOKER
Facility Mailing Address :	4845 CASA LOMA AVE, YORBA LINDA, CA 92886
Contact Phone :	7149617105
Last Date in Agency List :	09/24/2015

Waste Generator Summary

Generator EPA ID :	CAC002572097
Generator County :	Orange
TSDF EPA ID :	CAD009007626
TSDF Disposal County :	Los Angeles
State Waste :	Asbestos containing waste
Disposal Method :	Disposal, landfill
Tons :	0.75852
Tanner Year :	2003

Map Id: K76
Direction: SE
Distance: 0.165 mi.
Actual: 870.791 ft.
Elevation: 0.073 mi. / 384.075 ft.
Relative: Lower

Site Name : #130 CAFE RIO YORBA LINDA
18415 YORBA LINDA BLVD
YORBA LINDA, CA 92886

Database(s) : [CALEPA SITES - CA]

Envirosite ID: 430345385
EPA ID: N/R

CALEPA SITES - CA

Facility Name :	#130 Cafe Rio Yorba Linda
Facility Address :	18415 YORBA LINDA BLVD, YORBA LINDA, 92886
Site ID :	550889
EI ID :	10819378
EI Description :	Chemical Storage Facilities
Latitude :	33.888670
Longitude :	-117.812420
Agency Hyperlink :	Click here for hyperlink provided by the agency.
Last Date in Agency List :	10/02/2019

Map Id: F77
Direction: E
Distance: 0.165 mi.
Actual: 873.066 ft.
Elevation: 0.072 mi. / 382.008 ft.
Relative: Lower

Site Name : CITY OF YORBA LINDA
4882 VALENCIA AVE
YORBA LINDA, CA 92886

Database(s) : [HAZNET - CA]

Envirosite ID: 347535545
EPA ID: CAC002867186

HAZNET - CA

Facility Name : CITY OF YORBA LINDA
Facility Address : 4882 VALENCIA AVE, YORBA LINDA, CA 928863451
County : ORANGE

Site Details
Contact Name : ANDRE ABAJIAN
Facility Mailing Address : 4845 CASA LOMA AVE, YORBA LINDA, CA 928863364
Contact Phone : 7145147555
Last Date in Agency List : 06/05/2017

Waste Generator Summary
Generator EPA ID : CAC002867186
Generator County : Orange
TSDF EPA ID : AZC950823111
TSDF Disposal County : Unknown
State Waste : Other inorganic solid waste

Disposal Method : LANDFILL OR SURFACE IMPOUNDMENT THAT WILL BE CLOSED AS LANDFILL(TO INCLUDE ON-SITE TREATMENT AND/OR STABILIZATION)

Tons : 29.498
Tanner Year : 2016

Map Id: L78
Direction: W
Distance: 0.171 mi.
Actual: 905.126 ft.
Elevation: 0.069 mi. / 366.142 ft.
Relative: Lower

Site Name : H & H PACKING
18040 LEMON DR
YORBA LINDA, CA 92886

Database(s) : [FID UST - CA, UST - CA]

Envirosite ID: 9482411
EPA ID: N/R

FID UST - CA

Facility Name : H & H PACKING
Facility Address : 18040 LEMON DR, YORBA LINDA, 92886
County : Orange

Site Details
Facility ID : 20265
CERSID : N/R
Permitting Agency : ORANGE COUNTY
Latitude : 33.8914
Longitude : -117.81931
Last Date in Agency List : 05/14/2018

Map Id: L78
Direction: W
Distance: 0.171 mi.
Actual: 905.126 ft.
Elevation: 0.069 mi. / 366.142 ft.
Relative: Lower

Site Name : H & H PACKING
18040 LEMON DR
YORBA LINDA, CA 92886

Database(s) : [FID UST - CA, UST - CA] ***(cont.)***

Envirosite ID: 9482411
EPA ID: N/R

UST - CA

Facility Name :	H & H PACKING
Facility Address :	18040 LEMON DR, YORBA LINDA, 92886
County :	Orange

Site Details

Facility ID :	20265
CERS ID :	N/R
Permitting Agency :	ORANGE COUNTY
Latitude :	33.8914
Longitude :	-117.81931
Last Date in Agency List :	01/13/2017

Map Id: L79
Direction: W
Distance: 0.171 mi.
Actual: 905.126 ft.
Elevation: 0.069 mi. / 366.142 ft.
Relative: Lower

Site Name : OLSON COMPANY
18040 LEMON DR
YORBA LINDA, CA 92886

Database(s) : [HAZNET - CA]

Envirosite ID: 30895798
EPA ID: CAC002573699

HAZNET - CA

Facility Name :	OLSON COMPANY
Facility Address :	18040 LEMON DR, YORBA LINDA, CA 92886
County :	Orange

Site Details

Contact Name :	TOM MOORE
Facility Mailing Address :	3020 OLD RANCH PKWY STE 400, SEAL BEACH, CA 90740
Contact Phone :	5625964770
Last Date in Agency List :	09/24/2015

Waste Generator Summary

Generator EPA ID :	CAC002573699
Generator County :	Orange
TSDF EPA ID :	CAD008364432
TSDF Disposal County :	Los Angeles
State Waste :	Off-specification, aged or surplus inorganics
Disposal Method :	Transfer station
Tons :	0.025
Tanner Year :	2004

Generator EPA ID :	CAC002573699
Generator County :	Orange
TSDF EPA ID :	CAD028409019
TSDF Disposal County :	Los Angeles

Map Id: L79
Direction: W
Distance: 0.171 mi.
Actual: 905.126 ft.
Elevation: 0.069 mi. / 366.142 ft.
Relative: Lower

Site Name : OLSON COMPANY
18040 LEMON DR
YORBA LINDA, CA 92886

Database(s) : [HAZNET - CA] ***(cont.)***

Envirosite ID: 30895798
EPA ID: CAC002573699

HAZNET - CA ***(cont.)***

State Waste :	Off-specification, aged or surplus organics
Disposal Method :	Transfer station
Tons :	0.009
Tanner Year :	2004

Generator EPA ID :	CAC002573699
Generator County :	Orange
TSDF EPA ID :	CAD028409019
TSDF Disposal County :	Los Angeles
State Waste :	Unspecified aqueous solution
Disposal Method :	Transfer station
Tons :	0.01
Tanner Year :	2004

Generator EPA ID :	CAC002573699
Generator County :	Orange
TSDF EPA ID :	CAD099452708
TSDF Disposal County :	Los Angeles
State Waste :	Waste oil and mixed oil
Disposal Method :	Recycler
Tons :	0.266
Tanner Year :	2004

Generator EPA ID :	CAC002573699
Generator County :	Orange
TSDF EPA ID :	CAD982444481
TSDF Disposal County :	San Bernardino
State Waste :	Unspecified organic liquid mixture
Disposal Method :	Transfer station
Tons :	0.0102
Tanner Year :	2004

Generator EPA ID :	CAC002573699
Generator County :	Orange
TSDF EPA ID :	CAT080013352
TSDF Disposal County :	Los Angeles
State Waste :	Unspecified organic liquid mixture
Disposal Method :	Recycler
Tons :	0.306
Tanner Year :	2004

Generator EPA ID :	CAC002573699
Generator County :	Orange
TSDF EPA ID :	CAT080013352
TSDF Disposal County :	Los Angeles
State Waste :	Waste oil and mixed oil
Disposal Method :	Blank
Tons :	0.266
Tanner Year :	2004

Map Id: K80
Direction: SE
Distance: 0.182 mi.
Actual: 961.244 ft.
Elevation: 0.073 mi. / 386.04 ft.
Relative: Higher

Site Name : EL POLLO LOCO #5620
18402 YORBA LINDA BLVD
YORBA LINDA, CA 92886

Database(s) : [CALEPA SITES - CA, FRS]

Envirosite ID: 361850474
EPA ID: N/R

CALEPA SITES - CA

Facility Name :	El Pollo Loco #5620
Facility Address :	18402 YORBA LINDA BLVD, YORBA LINDA, 92886
Site ID :	114059
EI ID :	10500472
EI Description :	Chemical Storage Facilities
Latitude :	33.888268
Longitude :	-117.812637
Agency Hyperlink :	Click here for hyperlink provided by the agency.
Last Date in Agency List :	10/02/2019

FRS

Facility Name :	EL POLLO LOCO #5620
Facility Address :	18402 YORBA LINDA BLVD, YORBA LINDA, CA 92886
County :	ORANGE
Registry ID :	110065424874
FRS Facility URL :	Click here for hyperlink provided by the agency.
Last Date in Agency List :	08/12/2019

Source Description :

The California Environmental Protection Agency (CalEPA) has recently implemented a new data warehouse system (nSite). This data warehouse combines and merges facility and site information from five different systems managed within CalEPA. The five systems are: California Environmental Reporting System (CERS), EnviroStor, GeoTracker, California Integrated Water Quality System (CIWQS), and Toxic Release Inventory (TRI).

FRS Environmental Interest

Source and System ID :	CA-ENVIROVIEW - 114059

Map Id: K81
Direction: SE
Distance: 0.184 mi.
Actual: 969.380 ft.
Elevation: 0.073 mi. / 386.04 ft.
Relative: Higher

Site Name : YORBA LINDA DENTAL GROUP
18432 YORBA LINDA BLVD STE D
YORBA LINDA, CA 92886

Database(s) : [ECHO, FRS, RCRA_NONGEN]

Envirosite ID: 414514442
EPA ID: CAL000288930

ECHO

Facility Name :	YORBA LINDA DENTAL GROUP
Facility Address :	18432 YORBA LINDA BLVD STE D, YORBA LINDA, CA 92886
County :	ORANGE

Map Id: K81
Direction: SE
Distance: 0.184 mi.
Actual: 969.380 ft.
Elevation: 0.073 mi. / 386.04 ft.
Relative: Higher

Site Name : YORBA LINDA DENTAL GROUP
18432 YORBA LINDA BLVD STE D
YORBA LINDA, CA 92886

Database(s) : [ECHO, FRS, RCRA_NONGEN] ***(cont.)***

Envirosite ID: 414514442
EPA ID: CAL000288930

ECHO ***(cont.)***

Site Details

Last Inspection Date :	N/R
Registry ID :	110070455039
FIPS Code :	06059
EPA Region :	09
Inspection Count :	0
Last Inspection Days :	N/R
Informal Count :	0
Last Informal Action Date :	N/R
Formal Action Count :	0
Last Formal Action Date :	N/R
Total Penalties :	0
Penalty Count :	N/R
Last Penalty Date :	N/R
Last Penalty Amount :	N/R
QTRS IN NC :	0
Programs IN SNC :	0
Current Compliance Status :	No Violation Identified
Three-Year Compliance Status :	_____
Collection Method :	Zip Code Centroid
Reference Point :	N/R
Accuracy Meters :	10000
Derived Tribes :	N/R
Derived HUC :	N/R
Derived WBD :	N/R
Derived STCTY FIPS :	N/R
Derived Zip :	N/R
Derived CD113 :	N/R
Derived CB2010 :	N/R
MYRTK Universe :	NNN
NPDES IDs :	N/R
CWA Permit Types :	N/R
CWA Compliance Tracking :	N/R
CWA NAICS :	N/R
CWA SICS :	N/R
CWA Inspection Count :	N/R
CWA Last Inspection Days :	N/R
CWA Informal Count :	N/R
CWA Formal Action Count :	N/R
CWA Last Formal Action Date :	N/R
CWA Penalties :	N/R
CWA Last Penalty Date :	N/R
CWA Last Penalty Amount :	N/R
CWA Quarters IN NC :	N/R
CWA Current Compliance Status :	N/R
CWA Current SNC Flag :	N
CWA 13 Quarters Compliance Status :	N/R
CWA 13 Quarters Effluent Exceedances:	N/R
CWA Three-Year QNCR Codes :	N/R
DFR URL :	Click here for hyperlink provided by the agency.
Facility SIC Codes :	N/R
Facility NAICS Codes :	62121 - Offices of Dentists
Facility Last Inspection EPA Date :	N/R
Facility Last Inspection State Date :	N/R
Facility Last Formal Act EPA Date :	N/R
Facility Last Formal Act State Date :	N/R
Facility Last Informal Act EPA Date :	N/R

Map Id: K81
Direction: SE
Distance: 0.184 mi.
Actual: 969.380 ft.
Elevation: 0.073 mi. / 386.04 ft.
Relative: Higher

Site Name : YORBA LINDA DENTAL GROUP
18432 YORBA LINDA BLVD STE D
YORBA LINDA, CA 92886

Database(s) : [ECHO, FRS, RCRA_NONGEN] ***(cont.)***

Envirosite ID: 414514442
EPA ID: CAL000288930

ECHO ***(cont.)***

Facility Last Informal Act State Date:	N/R
Facility Federal Agency :	N/R
TRI Reporter :	N/R
Facility Imp Water Flag :	N/R
Current SNC Flag :	N
Indian County Flag :	N
Federal Flag :	N/R
US Mexico Border Flag :	N/R
Chesapeak Bay Flag :	N/R
AIR Flag :	N
NPDES Flag :	N
SDWIS Flag :	N
RCRA Flag :	Y
TRI Flag :	N
GHG Flag :	N
Major Flag :	N/R
Active Flag :	Y
NAA Flag :	N/R
Latitude :	33.889982
Longitude :	-117.805512
Last Date in Agency List :	09/23/2019

FRS

Facility Name :	YORBA LINDA DENTAL GROUP
Facility Address :	18432 YORBA LINDA BLVD STE D, YORBA LINDA, CA 92886
County :	ORANGE
Registry ID :	110070455039
FRS Facility URL :	Click here for hyperlink provided by the agency.
Last Date in Agency List :	08/12/2019

Source Description :

RCRAInfo is EPA's comprehensive information system that supports the Resource Conservation and Recovery Act (RCRA) of 1976 and the Hazardous and Solid Waste Amendments (HSWA) of 1984 through the tracking of events and activities related to facilities that generate, transport, and treat, store, or dispose of hazardous waste. RCRAInfo allows RCRA program staff to track the notification, permit, compliance, and corrective action activities required under RCRA. RCRAInfo also supports generation of the National Hazardous Waste Biennial Report. All generators and treatment, storage, and disposal facilities who handle hazardous waste are required to report to the EPA Administrator at least once every two years to support creation of the Biennial Report.

FRS Environmental Interest

Source and System ID :	RCRAINFO - CAL000288930

RCRA_NONGEN

Facility Name :	YORBA LINDA DENTAL GROUP
Facility Address :	18432 YORBA LINDA BLVD STE D, YORBA LINDA, CA 92886
County :	ORANGE

Map Id: K81
Direction: SE
Distance: 0.184 mi.
Actual: 969.380 ft.
Elevation: 0.073 mi. / 386.04 ft.
Relative: Higher

Site Name : YORBA LINDA DENTAL GROUP
18432 YORBA LINDA BLVD STE D
YORBA LINDA, CA 92886

Database(s) : [ECHO, FRS, RCRA_NONGEN] ***(cont.)***

Envirosite ID: 414514442
EPA ID: CAL000288930

RCRA_NONGEN ***(cont.)***

Date Form Received by Agency :	12/10/2004
EPA ID :	CAL000288930
Mailing Address :	17000 RED HILL AVENUE, IRVINE, CA 92614-0000
Contact :	BEA GOMEZ
Contact Address :	18432 YORBA LINDA BLVD., SUITE D, YORBA LINDA, CA 92886-0000
Contact Country :	N/R
Contact Telephone :	714-970-2801
Contact Email :	RISK@PACDEN.COM
EPA Region :	09
Land Type :	Not Reported
Source Type :	Implementer
Classification :	Not a generator, verified
Description :	Not a generator, verified
Last Date in Agency List :	07/19/2019

Owner/Operator Summary

Owner/Operator Name :	BEA GOMEZ
Owner/Operator Address :	18432 YORBA LINDA BLVD., SUITE D, YORBA LINDA, CA 92886-0000
Owner/Operator Country :	N/R
Owner/Operator Telephone :	714-970-2801
Owner/Operator Email :	N/R
Owner/Operator Fax :	N/R
Legal Status :	Other land type
Owner/Operator Type :	Operator
Owner/Operator Start Date :	N/R
Owner/Operator End Date :	N/R

Owner/Operator Name :	RODGERS AND DANG DENTAL CORPORATION
Owner/Operator Address :	18432 YORBA LINDA BLVD STE D, YORBA LINDA, CA 92886-0000
Owner/Operator Country :	N/R
Owner/Operator Telephone :	714-970-2801
Owner/Operator Email :	N/R
Owner/Operator Fax :	N/R
Legal Status :	Other land type
Owner/Operator Type :	Owner
Owner/Operator Start Date :	N/R
Owner/Operator End Date :	N/R

Handler Activities Summary

U.S. Importer of Hazardous Waste :	N
Mixed Waste (Haz. and Radioactive) :	N
Recycler of Hazardous Waste :	N
Transporter of Hazardous Waste :	Y
Treater, Storer or Disposer of HW :	N
Underground Injection Activity :	N
On-site Burner Exemption :	N
Furnace Exemption :	N
Used Oil Fuel Burner :	N
Used Oil Processor :	N
Used Oil Refiner :	N
Used Oil Fuel Marketer to Burner :	N
Used Oil Specification Marketer :	N

Map Id: K81
Direction: SE
Distance: 0.184 mi.
Actual: 969.380 ft.
Elevation: 0.073 mi. / 386.04 ft.
Relative: Higher

Site Name : YORBA LINDA DENTAL GROUP
18432 YORBA LINDA BLVD STE D
YORBA LINDA, CA 92886

Database(s) : [ECHO, FRS, RCRA_NONGEN] ***(cont.)***

Envirosite ID: 414514442
EPA ID: CAL000288930

RCRA_NONGEN ***(cont.)***

Used Oil Transfer Facility :	N
Used Oil Transporter :	N

Notices of Violations Summary

Regulation Violated :	N

Map Id: K82
Direction: ESE
Distance: 0.194 mi.
Actual: 1024.900 ft.
Elevation: 0.074 mi. / 390.259 ft.
Relative: Higher

Site Name : IMPERIAL HIGHWAY IMPROVEMENT
N/R
YORBA LINDA, CA

Database(s) : [CALEPA SITES - CA]

Envirosite ID: 421707219
EPA ID: N/R

CALEPA SITES - CA

Facility Name :	Imperial Highway Improvement
Facility Address :	YORBA LINDA
Site ID :	317821
EI ID :	782650
EI Description :	Wetlands - Fill and Dredge Material
Latitude :	33.888611
Longitude :	-117.812222
Agency Hyperlink :	Click here for hyperlink provided by the agency.
Last Date in Agency List :	10/02/2019

Map Id: L83
Direction: W
Distance: 0.195 mi.
Actual: 1027.288 ft.
Elevation: 0.07 mi. / 368.451 ft.
Relative: Lower

Site Name : AT&T CALIFORNIA - CBR45
4505 EISENHOWER CT
YORBA LINDA, CA 92886

Database(s) : [CALEPA SITES - CA]

Envirosite ID: 430346141
EPA ID: N/R

CALEPA SITES - CA

Facility Name :	AT&T California - CBR45
Facility Address :	4505 EISENHOWER CT, YORBA LINDA, 92886
Site ID :	551715
EI ID :	10820818
EI Description :	Chemical Storage Facilities
Latitude :	33.890760
Longitude :	-117.819690

Map Id: L83
Direction: W
Distance: 0.195 mi.
Actual: 1027.288 ft.
Elevation: 0.07 mi. / 368.451 ft.
Relative: Lower

Site Name : AT&T CALIFORNIA - CBR45
4505 EISENHOWER CT
YORBA LINDA, CA 92886

Database(s) : [CALEPA SITES - CA] ***(cont.)***

Envirosite ID: 430346141
EPA ID: N/R

CALEPA SITES - CA ***(cont.)***

Agency Hyperlink :	Click here for hyperlink provided by the agency.
Last Date in Agency List :	10/02/2019

Map Id: K84
Direction: SE
Distance: 0.195 mi.
Actual: 1028.647 ft.
Elevation: 0.074 mi. / 388.392 ft.
Relative: Higher

Site Name : BARKLEYS CLEANERS
18452 YORBA LINDA BLVD
YORBA LINDA, CA 92686

Database(s) : [DRYCLEANERS_SOUTH COAST - CA]

Envirosite ID: 396832683
EPA ID: N/R

DRYCLEANERS_South Coast - CA

Facility Name :	BARKLEYS CLEANERS
Facility Address :	18452 YORBA LINDA BLVD, YORBA LINDA, CA 92686

Site Details

Facility ID :	84839
Facility Status :	N/R
Location Area Code :	213
Location Phone Number :	6968254
Location Phone Extension :	N/R
Location County Identity :	OR
Representative Name :	RAMES N. MESHREKY
Representative Title :	N/R
BCAT Number :	000234
BCAT Description :	DRY CLEANING EQUIP PERCHLOROETHYLENE
CCAT Number :	N/R
CCAT Description :	N/R
Application Date :	04/05/1991
Application Number :	246790
Application Type :	20
Application Type Description :	Equipment On-Site But Not Constructed or Operational
Application Status :	31
Application Status Description :	PERMIT TO OPERATE GRANTED
Permit Number :	D37643
Permit Status :	INACT_NR
Permit Status Description :	Inactive Permit to Operate (non-renewable)
SIC Code 1 :	7216
SIC Code 1 Description :	DRY CLEANING PLANTS, EXC RUG
SIC Code 2 :	N/R
PO Issue Date :	04/18/1991
NAICS Code :	N/R
NAICS Description :	N/R
Last Date in Agency List :	10/17/2018

Map Id: M85
Direction: WNW
Distance: 0.195 mi.
Actual: 1029.659 ft.
Elevation: 0.071 mi. / 376.03 ft.
Relative: Lower

Site Name : CVS PHARMACY #9492
18080 IMPERIAL HWY
YORBA LINDA, CA 92886

Database(s) : [CALEPA SITES - CA, HAZWASTE_ORANGE COUNTY - CA]

Envirosite ID: 9702265
EPA ID: N/R

CALEPA SITES - CA

Facility Name : CVS PHARMACY #9492
Facility Address : 18080 IMPERIAL HWY, YORBA LINDA, 92886

Site ID : 23212
EI ID : 10443067
EI Description : Hazardous Waste Generator
Latitude : 33.892506
Longitude : -117.819550
Agency Hyperlink : Click here for hyperlink provided by the agency.
Last Date in Agency List : 10/02/2019

Site ID : 23212
EI ID : 10443067
EI Description : RCRA LQ HW Generator
Latitude : 33.892506
Longitude : -117.819550
Agency Hyperlink : Click here for hyperlink provided by the agency.
Last Date in Agency List : 10/02/2019

HAZWASTE_ORANGE COUNTY - CA

Facility Name : CVS PHARMACY #9492
Facility Address : 18080 IMPERIAL HWY, YORBA LINDA, CA 92886

Site Details
Facility ID : FA0055383
Date Run : 08/01/2019
Last Date in Agency List : 08/30/2019

Map Id: M86
Direction: WNW
Distance: 0.195 mi.
Actual: 1029.659 ft.
Elevation: 0.071 mi. / 376.03 ft.
Relative: Lower

Site Name : CVS PHARMACY # 9492
18080 IMPERIAL HWY
YORBA LINDA, CA 92886

Database(s) : [HAZNET - CA]

Envirosite ID: 19054923
EPA ID: CAL000306551

HAZNET - CA

Facility Name : CVS PHARMACY # 9492
Facility Address : 18080 IMPERIAL HWY, YORBA LINDA, CA 92886
County : Orange

Site Details
Contact Name : NEED TO ENTER
Facility Mailing Address : 1 CVS DRIVE - 02362A, WOONSOCKET, RI 028950000

Map Id: M86
Direction: WNW
Distance: 0.195 mi.
Actual: 1029.659 ft.
Elevation: 0.071 mi. / 376.03 ft.
Relative: Lower

Site Name : CVS PHARMACY # 9492
18080 IMPERIAL HWY
YORBA LINDA, CA 92886

Database(s) : [HAZNET - CA] ***(cont.)***

Envirosite ID: 19054923
EPA ID: CAL000306551

HAZNET - CA ***(cont.)***

Contact Phone : 0000000000
Last Date in Agency List : 09/24/2015

Waste Generator Summary

Generator EPA ID : CAL000306551
Generator County : Orange
TSDF EPA ID : CAD008364432
TSDF Disposal County : Los Angeles
State Waste : Alkaline solution without metals pH >= 12.5

Disposal Method : STORAGE, BULKING, AND/OR TRANSFER OFF SITE--NO TREATMENT/REOVERY (H010-H129) OR (H131-H135)

Tons : 0.02
Tanner Year : 2006

Generator EPA ID : CAL000306551
Generator County : Orange
TSDF EPA ID : CAD008364432
TSDF Disposal County : Los Angeles
State Waste : Alkaline solution without metals pH >= 12.5

Disposal Method : STORAGE, BULKING, AND/OR TRANSFER OFF SITE--NO TREATMENT/REOVERY (H010-H129) OR (H131-H135)

Tons : 0.03
Tanner Year : 2008

Generator EPA ID : CAL000306551
Generator County : Orange
TSDF EPA ID : CAD008364432
TSDF Disposal County : Los Angeles
State Waste : Alkaline solution without metals pH >= 12.5

Disposal Method : STORAGE, BULKING, AND/OR TRANSFER OFF SITE--NO TREATMENT/REOVERY (H010-H129) OR (H131-H135)

Tons : 0.035
Tanner Year : 2011

Generator EPA ID : CAL000306551
Generator County : Orange
TSDF EPA ID : CAD008364432
TSDF Disposal County : Los Angeles
State Waste : Alkaline solution without metals pH >= 12.5

Disposal Method : STORAGE, BULKING, AND/OR TRANSFER OFF SITE--NO TREATMENT/REOVERY (H010-H129) OR (H131-H135)

Tons : 0.09
Tanner Year : 2007

Map Id: M86
Direction: WNW
Distance: 0.195 mi.
Actual: 1029.659 ft.
Elevation: 0.071 mi. / 376.03 ft.
Relative: Lower

Site Name : CVS PHARMACY # 9492
18080 IMPERIAL HWY
YORBA LINDA, CA 92886

Database(s) : [HAZNET - CA] ***(cont.)***

Envirosite ID: 19054923
EPA ID: CAL000306551

HAZNET - CA ***(cont.)***

Generator EPA ID :	CAL000306551
Generator County :	Orange
TSDF EPA ID :	CAD008364432
TSDF Disposal County :	Los Angeles
State Waste :	Alkaline solution without metals pH >= 12.5
Disposal Method :	Transfer station
Tons :	0.015
Tanner Year :	2006

Generator EPA ID :	CAL000306551
Generator County :	Orange
TSDF EPA ID :	CAD008364432
TSDF Disposal County :	Los Angeles
State Waste :	Liquids with pH <= 2
Disposal Method :	STORAGE, BULKING, AND/OR TRANSFER OFF SITE--NO TREATMENT/REOVERY (H010-H129) OR (H131-H135)
Tons :	0.025
Tanner Year :	2009

Generator EPA ID :	CAL000306551
Generator County :	Orange
TSDF EPA ID :	OHD083377010
TSDF Disposal County :	Unknown
State Waste :	Aqueous solution (2 < pH < 12.5) containing reactive anions ...
Disposal Method :	CHEMICAL REDUCTION WITH OR WITHOUT PRECIPITATION
Tons :	0.0015
Tanner Year :	2010

Generator EPA ID :	CAL000306551
Generator County :	Orange
TSDF EPA ID :	OHD083377010
TSDF Disposal County :	Unknown
State Waste :	Unspecified solvent mixture
Disposal Method :	FUEL BLENDING PRIOR TO ENERGY RECOVERY AT ANOTHER SITE
Tons :	0.0015
Tanner Year :	2010

Map Id: M87
Direction: WNW
Distance: 0.195 mi.
Actual: 1029.659 ft.
Elevation: 0.071 mi. / 376.03 ft.
Relative: Lower

Site Name : CVS PHARMACY # 9492
18080 IMPERIAL HWY
YORBA LINDA, CA 92886

Database(s) : [HAZNET - CA]

Envirosite ID: 19111039
EPA ID: CAL000356855

HAZNET - CA

Facility Name :	CVS PHARMACY # 9492

Map Id: M87
Direction: WNW
Distance: 0.195 mi.
Actual: 1029.659 ft.
Elevation: 0.071 mi. / 376.03 ft.
Relative: Lower

Site Name : CVS PHARMACY # 9492
18080 IMPERIAL HWY
YORBA LINDA, CA 92886

Database(s) : [HAZNET - CA] ***(cont.)***

Envirosite ID: 19111039
EPA ID: CAL000356855

HAZNET - CA ***(cont.)***

Facility Address : 18080 IMPERIAL HWY, YORBA LINDA, CA 928863436
County : Los Angeles

Site Details
Contact Name : Wendy Brant
Facility Mailing Address : 1 CVS DR, WOONSOCKET, RI 02895
Contact Phone : 4017651500
Last Date in Agency List : 09/24/2015

Waste Generator Summary
Generator EPA ID : CAL000356855
Generator County : Los Angeles
TSDF EPA ID : CAD008364432
TSDF Disposal County : Los Angeles
State Waste : Alkaline solution without metals pH >= 12.5

Disposal Method : STORAGE, BULKING, AND/OR TRANSFER OFF SITE--NO TREATMENT/REOVERY (H010-H129) OR (H131-H135)

Tons : 0.031
Tanner Year : 2011

Generator EPA ID : CAL000356855
Generator County : Los Angeles
TSDF EPA ID : CAD008364432
TSDF Disposal County : Los Angeles
State Waste : Off-specification, aged or surplus inorganics
Disposal Method : METALS RECOVERY INCLUDING RETORING,SMELTING,CHEMICALS,ECT
Tons : 0.3753
Tanner Year : 2011

Generator EPA ID : CAL000356855
Generator County : Los Angeles
TSDF EPA ID : INR000110197
TSDF Disposal County : Unknown
State Waste : Aqueous solution (2 < pH < 12.5) containing reactive anions ...

Disposal Method : STORAGE, BULKING, AND/OR TRANSFER OFF SITE--NO TREATMENT/REOVERY (H010-H129) OR (H131-H135)

Tons : 0.0005
Tanner Year : 2011

Generator EPA ID : CAL000356855
Generator County : Los Angeles
TSDF EPA ID : INR000110197
TSDF Disposal County : Unknown
State Waste : Aqueous solution (2 < pH < 12.5) containing reactive anions ...

Map Id: M87
Direction: WNW
Distance: 0.195 mi.
Actual: 1029.659 ft.
Elevation: 0.071 mi. / 376.03 ft.
Relative: Lower

Site Name : CVS PHARMACY # 9492
18080 IMPERIAL HWY
YORBA LINDA, CA 92886

Database(s) : [HAZNET - CA] ***(cont.)***

Envirosite ID: 19111039
EPA ID: CAL000356855

HAZNET - CA ***(cont.)***

Disposal Method :	STORAGE, BULKING, AND/OR TRANSFER OFF SITE--NO TREATMENT/REOVERY (H010-H129) OR (H131-H135)
Tons :	0.0045
Tanner Year :	2013
Generator EPA ID :	CAL000356855
Generator County :	Los Angeles
TSDF EPA ID :	INR000110197
TSDF Disposal County :	Unknown
State Waste :	Blank or unknown
Disposal Method :	STORAGE, BULKING, AND/OR TRANSFER OFF SITE--NO TREATMENT/REOVERY (H010-H129) OR (H131-H135)
Tons :	0.001
Tanner Year :	2012
Generator EPA ID :	CAL000356855
Generator County :	Los Angeles
TSDF EPA ID :	INR000110197
TSDF Disposal County :	Unknown
State Waste :	Pharmaceutical waste
Disposal Method :	Blank
Tons :	0.0005
Tanner Year :	2012
Generator EPA ID :	CAL000356855
Generator County :	Los Angeles
TSDF EPA ID :	INR000110197
TSDF Disposal County :	Unknown
State Waste :	Pharmaceutical waste
Disposal Method :	Blank
Tons :	0.036
Tanner Year :	2011
Generator EPA ID :	CAL000356855
Generator County :	Los Angeles
TSDF EPA ID :	INR000110197
TSDF Disposal County :	Unknown
State Waste :	Pharmaceutical waste
Disposal Method :	STORAGE, BULKING, AND/OR TRANSFER OFF SITE--NO TREATMENT/REOVERY (H010-H129) OR (H131-H135)
Tons :	0.0015
Tanner Year :	2011
Generator EPA ID :	CAL000356855
Generator County :	Los Angeles
TSDF EPA ID :	INR000110197
TSDF Disposal County :	Unknown

Map Id: M87
Direction: WNW
Distance: 0.195 mi.
Actual: 1029.659 ft.
Elevation: 0.071 mi. / 376.03 ft.
Relative: Lower

Site Name : CVS PHARMACY # 9492
18080 IMPERIAL HWY
YORBA LINDA, CA 92886

Database(s) : [HAZNET - CA] ***(cont.)***

Envirosite ID: 19111039
EPA ID: CAL000356855

HAZNET - CA ***(cont.)***

State Waste :	Pharmaceutical waste
Disposal Method :	STORAGE, BULKING, AND/OR TRANSFER OFF SITE--NO TREATMENT/REOVERY (H010-H129) OR (H131-H135)
Tons :	0.003
Tanner Year :	2013
Generator EPA ID :	CAL000356855
Generator County :	Los Angeles
TSDF EPA ID :	INR000110197
TSDF Disposal County :	Unknown
State Waste :	Pharmaceutical waste
Disposal Method :	STORAGE, BULKING, AND/OR TRANSFER OFF SITE--NO TREATMENT/REOVERY (H010-H129) OR (H131-H135)
Tons :	0.007
Tanner Year :	2012
Generator EPA ID :	CAL000356855
Generator County :	Los Angeles
TSDF EPA ID :	INR000110197
TSDF Disposal County :	Unknown
State Waste :	Photochemicals/photoprocessing waste
Disposal Method :	STORAGE, BULKING, AND/OR TRANSFER OFF SITE--NO TREATMENT/REOVERY (H010-H129) OR (H131-H135)
Tons :	0.0055
Tanner Year :	2012
Generator EPA ID :	CAL000356855
Generator County :	Los Angeles
TSDF EPA ID :	INR000110197
TSDF Disposal County :	Unknown
State Waste :	Photochemicals/photoprocessing waste
Disposal Method :	STORAGE, BULKING, AND/OR TRANSFER OFF SITE--NO TREATMENT/REOVERY (H010-H129) OR (H131-H135)
Tons :	0.231
Tanner Year :	2011
Generator EPA ID :	CAL000356855
Generator County :	Los Angeles
TSDF EPA ID :	INR000110197
TSDF Disposal County :	Unknown
State Waste :	Unspecified aqueous solution
Disposal Method :	Blank
Tons :	0.0375
Tanner Year :	2011

Map Id: M87
Direction: WNW
Distance: 0.195 mi.
Actual: 1029.659 ft.
Elevation: 0.071 mi. / 376.03 ft.
Relative: Lower

Site Name : CVS PHARMACY # 9492
18080 IMPERIAL HWY
YORBA LINDA, CA 92886

Database(s) : [HAZNET - CA] ***(cont.)***

Envirosite ID: 19111039
EPA ID: CAL000356855

HAZNET - CA ***(cont.)***

Generator EPA ID :	CAL000356855
Generator County :	Los Angeles
TSDF EPA ID :	INR000110197
TSDF Disposal County :	Unknown
State Waste :	Unspecified solvent mixture
Disposal Method :	STORAGE, BULKING, AND/OR TRANSFER OFF SITE--NO TREATMENT/REOVERY (H010-H129) OR (H131-H135)
Tons :	0.029
Tanner Year :	2012

Generator EPA ID :	CAL000356855
Generator County :	Los Angeles
TSDF EPA ID :	INR000110197
TSDF Disposal County :	Unknown
State Waste :	Unspecified solvent mixture
Disposal Method :	STORAGE, BULKING, AND/OR TRANSFER OFF SITE--NO TREATMENT/REOVERY (H010-H129) OR (H131-H135)
Tons :	0.062
Tanner Year :	2013

Generator EPA ID :	CAL000356855
Generator County :	Los Angeles
TSDF EPA ID :	OHD083377010
TSDF Disposal County :	Unknown
State Waste :	Off-specification, aged or surplus inorganics
Disposal Method :	NEUTRALIZATION ONLY
Tons :	0.073
Tanner Year :	2011

Generator EPA ID :	CAL000356855
Generator County :	Los Angeles
TSDF EPA ID :	OHD083377010
TSDF Disposal County :	Unknown
State Waste :	Pharmaceutical waste
Disposal Method :	STORAGE, BULKING, AND/OR TRANSFER OFF SITE--NO TREATMENT/REOVERY (H010-H129) OR (H131-H135)
Tons :	0.0115
Tanner Year :	2011

Generator EPA ID :	CAL000356855
Generator County :	Los Angeles
TSDF EPA ID :	OHD083377010
TSDF Disposal County :	Unknown
State Waste :	Photochemicals/photoprocessing waste

Map Id: M87
Direction: WNW
Distance: 0.195 mi.
Actual: 1029.659 ft.
Elevation: 0.071 mi. / 376.03 ft.
Relative: Lower

Site Name : CVS PHARMACY # 9492
18080 IMPERIAL HWY
YORBA LINDA, CA 92886

Database(s) : [HAZNET - CA] ***(cont.)***

Envirosite ID: 19111039
EPA ID: CAL000356855

HAZNET - CA ***(cont.)***

Disposal Method :	STORAGE, BULKING, AND/OR TRANSFER OFF SITE--NO TREATMENT/REOVERY (H010-H129) OR (H131-H135)
Tons :	0.002
Tanner Year :	2011
Generator EPA ID :	CAL000356855
Generator County :	Los Angeles
TSDF EPA ID :	OHD083377010
TSDF Disposal County :	Unknown
State Waste :	Unspecified aqueous solution
Disposal Method :	STORAGE, BULKING, AND/OR TRANSFER OFF SITE--NO TREATMENT/REOVERY (H010-H129) OR (H131-H135)
Tons :	0.016
Tanner Year :	2011
Generator EPA ID :	CAL000356855
Generator County :	Los Angeles
TSDF EPA ID :	OHD083377010
TSDF Disposal County :	Unknown
State Waste :	Unspecified solvent mixture
Disposal Method :	ENERGY RECOVERY AT THIS SITE--USE AS FUEL(INCLUDES ON-SITE FUEL BLENDING)
Tons :	0.0065
Tanner Year :	2011
Generator EPA ID :	CAL000356855
Generator County :	Los Angeles
TSDF EPA ID :	OHD083377010
TSDF Disposal County :	Unknown
State Waste :	Unspecified solvent mixture
Disposal Method :	FUEL BLENDING PRIOR TO ENERGY RECOVERY AT ANOTHER SITE
Tons :	0.006
Tanner Year :	2011

Map Id: M88
Direction: WNW
Distance: 0.195 mi.
Actual: 1029.659 ft.
Elevation: 0.071 mi. / 376.03 ft.
Relative: Lower

Site Name : SAV-ON #9492
18080 IMPERIAL HWY
YORBA LINDA, CA 92886

Database(s) : [HAZNET - CA]

Envirosite ID: 31021885
EPA ID: CAL000293755

HAZNET - CA

Facility Name :	SAV-ON #9492
Facility Address :	18080 IMPERIAL HWY, YORBA LINDA, CA 928863436
County :	Orange

Map Id: M88
Direction: WNW
Distance: 0.195 mi.
Actual: 1029.659 ft.
Elevation: 0.071 mi. / 376.03 ft.
Relative: Lower

Site Name : SAV-ON #9492
18080 IMPERIAL HWY
YORBA LINDA, CA 92886

Database(s) : [HAZNET - CA] ***(cont.)***

Envirosite ID: 31021885
EPA ID: CAL000293755

HAZNET - CA ***(cont.)***

Site Details

Contact Name :	ERICA FRANSEN
Facility Mailing Address :	250 PARKCENTER BLVD, BOISE, ID 83726
Contact Phone :	2083954793
Last Date in Agency List :	09/24/2015

Waste Generator Summary

Generator EPA ID :	CAL000293755
Generator County :	Orange
TSDF EPA ID :	CAD008364432
TSDF Disposal County :	Los Angeles
State Waste :	Alkaline solution without metals pH >= 12.5
Disposal Method :	Blank
Tons :	N/R
Tanner Year :	2006

Generator EPA ID :	CAL000293755
Generator County :	Orange
TSDF EPA ID :	CAD008364432
TSDF Disposal County :	Los Angeles
State Waste :	Alkaline solution without metals pH >= 12.5
Disposal Method :	Transfer station
Tons :	0.03
Tanner Year :	2006

Map Id: M89
Direction: WNW
Distance: 0.195 mi.
Actual: 1029.659 ft.
Elevation: 0.071 mi. / 376.03 ft.
Relative: Lower

Site Name : CVS PHARMACY # 9492
18080 IMPERIAL HWY
YORBA LINDA, CA 92886

Database(s) : [ECHO, FRS, HAZNET - CA]

Envirosite ID: 321892106
EPA ID: CAR000235770

ECHO

Facility Name :	CVS PHARMACY # 9492
Facility Address :	18080 IMPERIAL HWY, YORBA LINDA, CA 92886
County :	ORANGE

Site Details

Last Inspection Date :	N/R
Registry ID :	110055424081
FIPS Code :	06059
EPA Region :	09
Inspection Count :	0
Last Inspection Days :	N/R
Informal Count :	0
Last Informal Action Date :	N/R

Map Id: M89
Direction: WNW
Distance: 0.195 mi.
Actual: 1029.659 ft.
Elevation: 0.071 mi. / 376.03 ft.
Relative: Lower

Site Name : CVS PHARMACY # 9492
18080 IMPERIAL HWY
YORBA LINDA, CA 92886

Database(s) : [ECHO, FRS, HAZNET - CA] ***(cont.)***

Envirosite ID: 321892106
EPA ID: CAR000235770

ECHO ***(cont.)***

Formal Action Count :	0
Last Formal Action Date :	N/R
Total Penalties :	0
Penalty Count :	N/R
Last Penalty Date :	N/R
Last Penalty Amount :	N/R
QTRS IN NC :	0
Programs IN SNC :	0
Current Compliance Status :	No Violation Identified
Three-Year Compliance Status :	_____
Collection Method :	ADDRESS MATCHING-HOUSE NUMBER
Reference Point :	CENTER OF A FACILITY OR STATION
Accuracy Meters :	30
Derived Tribes :	N/R
Derived HUC :	18070106
Derived WBD :	N/R
Derived STCTY FIPS :	06059
Derived Zip :	92886
Derived CD113 :	39
Derived CB2010 :	060590218023017
MYRTK Universe :	NNY
NPDES IDs :	N/R
CWA Permit Types :	N/R
CWA Compliance Tracking :	N/R
CWA NAICS :	N/R
CWA SICS :	N/R
CWA Inspection Count :	N/R
CWA Last Inspection Days :	N/R
CWA Informal Count :	N/R
CWA Formal Action Count :	N/R
CWA Last Formal Action Date :	N/R
CWA Penalties :	N/R
CWA Last Penalty Date :	N/R
CWA Last Penalty Amount :	N/R
CWA Quarters IN NC :	N/R
CWA Current Compliance Status :	N/R
CWA Current SNC Flag :	N
CWA 13 Quarters Compliance Status :	N/R
CWA 13 Quarters Effluent Exceedances:	N/R
CWA Three-Year QNCR Codes :	N/R
DFR URL :	Click here for hyperlink provided by the agency.
Facility SIC Codes :	N/R
Facility NAICS Codes :	446110 - Pharmacies and Drug Stores
Facility Last Inspection EPA Date :	N/R
Facility Last Inspection State Date :	N/R
Facility Last Formal Act EPA Date :	N/R
Facility Last Formal Act State Date :	N/R
Facility Last Informal Act EPA Date :	N/R
Facility Last Informal Act State Date:	N/R
Facility Federal Agency :	N/R
TRI Reporter :	N/R
Facility Imp Water Flag :	N/R
Current SNC Flag :	N
Indian County Flag :	N
Federal Flag :	N/R
US Mexico Border Flag :	N
Chesapeak Bay Flag :	N/R

Map Id: M89
Direction: WNW
Distance: 0.195 mi.
Actual: 1029.659 ft.
Elevation: 0.071 mi. / 376.03 ft.
Relative: Lower

Site Name : CVS PHARMACY # 9492
18080 IMPERIAL HWY
YORBA LINDA, CA 92886

Database(s) : [ECHO, FRS, HAZNET - CA] ***(cont.)***

Envirosite ID: 321892106
EPA ID: CAR000235770

ECHO ***(cont.)***

AIR Flag :	N
NPDES Flag :	N
SDWIS Flag :	N
RCRA Flag :	Y
TRI Flag :	N
GHG Flag :	N
Major Flag :	N/R
Active Flag :	Y
NAA Flag :	Y
Latitude :	33.89252
Longitude :	-117.81955
Last Date in Agency List :	09/23/2019

FRS

Facility Name :	CVS PHARMACY # 9492
Facility Address :	18080 IMPERIAL HWY, YORBA LINDA, CA 92886
County :	ORANGE
Registry ID :	110055424081
FRS Facility URL :	Click here for hyperlink provided by the agency.
Last Date in Agency List :	08/12/2019

Source Description :

All generators and treatment, storage, and disposal (TSD) facilities who handle hazardous waste are required to report to the EPA Administrator at least once every two years. The data collected is used to create the National Biennial Resource Conservation and Recovery Act (RCRA) Hazardous Waste Report. This data is processed within the RCRA Information (RCRAInfo) database.

Source Description :

RCRAInfo is EPA’s comprehensive information system that supports the Resource Conservation and Recovery Act (RCRA) of 1976 and the Hazardous and Solid Waste Amendments (HSWA) of 1984 through the tracking of events and activities related to facilities that generate, transport, and treat, store, or dispose of hazardous waste. RCRAInfo allows RCRA program staff to track the notification, permit, compliance, and corrective action activities required under RCRA. RCRAInfo also supports generation of the National Hazardous Waste Biennial Report. All generators and treatment, storage, and disposal facilities who handle hazardous waste are required to report to the EPA Administrator at least once every two years to support creation of the Biennial Report.

Source Description :

The California Environmental Protection Agency (CalEPA) has recently implemented a new data warehouse system (nSite). This data warehouse combines and merges facility and site information from five different systems managed within CalEPA. The five systems are: California Environmental Reporting System (CERS), EnviroStor, GeoTracker, California Integrated Water Quality System (CIWQS), and Toxic Release Inventory (TRI).

Map Id: M89
Direction: WNW
Distance: 0.195 mi.
Actual: 1029.659 ft.
Elevation: 0.071 mi. / 376.03 ft.
Relative: Lower

Site Name : CVS PHARMACY # 9492
18080 IMPERIAL HWY
YORBA LINDA, CA 92886

Database(s) : [ECHO, FRS, HAZNET - CA] ***(cont.)***

Envirosite ID: 321892106
EPA ID: CAR000235770

FRS ***(cont.)***

FRS Environmental Interest
Source and System ID : CA-ENVIROVIEW - 23212
RCRAINFO - CAR000235770

HAZNET - CA

Facility Name : CVS PHARMACY # 9492
Facility Address : 18080 IMPERIAL HWY, YORBA LINDA, CA 928860000
County : Orange

Site Details
Contact Name : NICOLE WILKINSON
Facility Mailing Address : 1 CVS DR - MC 1160, WOONSOCKET, RI 02895
Contact Phone : 4017651500
Last Date in Agency List : 07/17/2019

Waste Generator Summary
Generator EPA ID : CAR000235770
Generator County : Orange
TSDF EPA ID : CAD008364432
TSDF Disposal County : Los Angeles
State Waste : Alkaline solution without metals pH >= 12.5

Disposal Method : STORAGE, BULKING, AND/OR TRANSFER OFF SITE--NO TREATMENT/REOVERY (H010-H129) OR (H131-H135)

Tons : 0.0005
Tanner Year : 2017

Generator EPA ID : CAR000235770
Generator County : Orange
TSDF EPA ID : CAD008364432
TSDF Disposal County : Los Angeles
State Waste : Other inorganic solid waste

Disposal Method : STORAGE, BULKING, AND/OR TRANSFER OFF SITE--NO TREATMENT/REOVERY (H010-H129) OR (H131-H135)

Tons : 0.0005
Tanner Year : 2017

Generator EPA ID : CAR000235770
Generator County : Orange
TSDF EPA ID : CAD008364432
TSDF Disposal County : Los Angeles
State Waste : Pharmaceutical waste

Disposal Method : STORAGE, BULKING, AND/OR TRANSFER OFF SITE--NO TREATMENT/REOVERY (H010-H129) OR (H131-H135)

Tons : 0.0625

Map Id: M89
Direction: WNW
Distance: 0.195 mi.
Actual: 1029.659 ft.
Elevation: 0.071 mi. / 376.03 ft.
Relative: Lower

Site Name : CVS PHARMACY # 9492
18080 IMPERIAL HWY
YORBA LINDA, CA 92886

Database(s) : [ECHO, FRS, HAZNET - CA] ***(cont.)***

Envirosite ID: 321892106
EPA ID: CAR000235770

HAZNET - CA ***(cont.)***

Tanner Year :	2017
Generator EPA ID :	CAR000235770
Generator County :	Orange
TSDF EPA ID :	CAD008364432
TSDF Disposal County :	Los Angeles
State Waste :	Unspecified solvent mixture
Disposal Method :	STORAGE, BULKING, AND/OR TRANSFER OFF SITE--NO TREATMENT/REOVERY (H010-H129) OR (H131-H135)
Tons :	0.0695
Tanner Year :	2017
Generator EPA ID :	CAR000235770
Generator County :	Orange
TSDF EPA ID :	INR000110197
TSDF Disposal County :	Unknown
State Waste :	Pharmaceutical waste
Disposal Method :	STORAGE, BULKING, AND/OR TRANSFER OFF SITE--NO TREATMENT/REOVERY (H010-H129) OR (H131-H135)
Tons :	0.0015
Tanner Year :	2017

Map Id: M90
Direction: WNW
Distance: 0.195 mi.
Actual: 1029.659 ft.
Elevation: 0.071 mi. / 376.03 ft.
Relative: Lower

Site Name : CVS PHARMACY # 9492
18080 IMPERIAL HIGHWAY
YORBA LINDA, CA 92886

Database(s) : [BRS, MANIFEST - IN, RCRA_LQG]

Envirosite ID: 414161135
EPA ID: CAR000235770

BRS

Facility Name :	CVS PHARMACY # 9492
Facility Address :	18080 IMPERIAL HIGHWAY, YORBA LINDA, CA 92886
County :	ORANGE

Site Details

Date Form Received by Agency :	03/01/2018
EPA ID :	CAR000235770
Mailing Address :	1 CVS DRIVE MC2340, CA92886 CA059US 1, WOONSOCKET, RI 02895
Contact :	NICOLE WILKINSON
Contact Address :	1 CVS DRIVE, WOONSOCKET, RI 02895
Contact Country :	US
Contact Telephone :	401-770-7132
Contact Email :	NICOLE.WILKINSON@CVSHEALTH.COM

Map Id: M90
Direction: WNW
Distance: 0.195 mi.
Actual: 1029.659 ft.
Elevation: 0.071 mi. / 376.03 ft.
Relative: Lower

Site Name : CVS PHARMACY # 9492
18080 IMPERIAL HIGHWAY
YORBA LINDA, CA 92886

Database(s) : [BRS, MANIFEST - IN, RCRA_LQG] ***(cont.)***

Envirosite ID: 414161135
EPA ID: CAR000235770

BRS ***(cont.)***

EPA Region : 09
Land Type : Private
Source Type : Annual/Biennial Report updated with Notification
Classification : Large Quantity Generator

Description :

Handlers that generate 1,000 kg or more of hazardous waste during any calendar month; or generate more than 1 kg of acutely hazardous waste during any calendar month; or generate more than 100 kg of any residue or contaminated soil, waste or other debris resulting from the cleanup of a spill, into or on any land or water, of acutely hazardous waste during any calendar month; or generate 1 kg or less of acutely hazardous waste during any calendar month, and accumulate more than 1 kg of acutely hazardous waste at any time; or generate 100 kg or less of any residue or contaminated soil, waste or other debris resulting from the cleanup of a spill, into or on any land or water, of acutely hazardous waste during any calendar month, and accumulated more than 100 kg of that material at any time.

Last Date in Agency List : 07/19/2019

Owner/Operator Summary

Owner/Operator Name : GARFIELD BEACH CVS, L.L.C.
Owner/Operator Address : 1 CVS DRIVE, WOONSOCKET, RI 02895
Owner/Operator Country : US
Owner/Operator Telephone : 401-765-1500
Owner/Operator Email : CORPORATEENVIRONMENTALTEAM@CVSHEALTH.COM
Owner/Operator Fax : N/R
Legal Status : Private
Owner/Operator Type : Operator
Owner/Operator Start Date : 06/02/2006
Owner/Operator End Date : N/R

Owner/Operator Name : IMPERIAL APARTMENTS LLC
Owner/Operator Address : 600 SPRING RD, MOORPARK, CA 93021
Owner/Operator Country : US
Owner/Operator Telephone : 805-529-7368
Owner/Operator Email : NICOLE.WILKINSON@CVSHEALTH.COM
Owner/Operator Fax : N/R
Legal Status : Private
Owner/Operator Type : Owner
Owner/Operator Start Date : 02/19/1998
Owner/Operator End Date : N/R

Waste Activity Monitoring

Report Cycle : 2017
Hazardous Waste Page Number : 1
Hazardous Waste Sub-Page Number : 1
BR Form : GM
Waste Description : ACUTE TOXIC SOLIDS
Primary NAICS : 446110 - Pharmacies and Drug Stores

Source Code : G11 - Discarding off-specification, out-of-date, and/or unused chemicals or products

Map Id: M90
Direction: WNW
Distance: 0.195 mi.
Actual: 1029.659 ft.
Elevation: 0.071 mi. / 376.03 ft.
Relative: Lower

Site Name : CVS PHARMACY # 9492
18080 IMPERIAL HIGHWAY
YORBA LINDA, CA 92886

Database(s) : [BRS, MANIFEST - IN, RCRA_LQG] ***(cont.)***

Envirosite ID: 414161135
EPA ID: CAR000235770

BRS ***(cont.)***

Form Code :	W004 - Lab packs from any source containing acute hazardous waste
Management Method :	H141 - The site receiving this waste stored/bulked and transferred the waste with no treatment or recovery (H010-H129), fuel blending (H061), or disposal (H131-H135) at that receiving site.
Generation Tons :	0.0085
Managed Tons :	0
Shipped Tons :	0.0085
Received Tons :	0
Receiver ID :	CAD008364432
Receiver State :	CA
Shipper ID :	CAR000235770
Shipper State :	CA
Waste Minimization :	X - No waste minimization efforts were implemented for this waste
Waste Code List :	P001, P075
Waste Code Group :	PMIX - P mixtures
Waste Generation Type :	N/R
Report Cycle :	2017
Hazardous Waste Page Number :	10
Hazardous Waste Sub-Page Number :	1
BR Form :	GM
Waste Description :	RX TOXIC SOLIDS
Primary NAICS :	446110 - Pharmacies and Drug Stores
Source Code :	G11 - Discarding off-specification, out-of-date, and/or unused chemicals or products
Form Code :	W005 - Waste pharmaceuticals managed as hazardous waste
Management Method :	H141 - The site receiving this waste stored/bulked and transferred the waste with no treatment or recovery (H010-H129), fuel blending (H061), or disposal (H131-H135) at that receiving site.
Generation Tons :	0.1045
Managed Tons :	0
Shipped Tons :	0.1045
Received Tons :	0
Receiver ID :	CAD008364432
Receiver State :	CA
Shipper ID :	CAR000235770
Shipper State :	CA
Waste Minimization :	X - No waste minimization efforts were implemented for this waste
Waste Code List :	D007, D010
Waste Code Group :	TCMT - D004-D011 combinations
Waste Generation Type :	N/R
Report Cycle :	2017
Hazardous Waste Page Number :	11
Hazardous Waste Sub-Page Number :	1
BR Form :	GM
Waste Description :	TOXIC SOLIDS
Primary NAICS :	446110 - Pharmacies and Drug Stores

Map Id: M90
Direction: WNW
Distance: 0.195 mi.
Actual: 1029.659 ft.
Elevation: 0.071 mi. / 376.03 ft.
Relative: Lower

Site Name : CVS PHARMACY # 9492
18080 IMPERIAL HIGHWAY
YORBA LINDA, CA 92886

Database(s) : [BRS, MANIFEST - IN, RCRA_LQG] ***(cont.)***

Envirosite ID: 414161135
EPA ID: CAR000235770

BRS ***(cont.)***

Source Code :	G11 - Discarding off-specification, out-of-date, and/or unused chemicals or products
Form Code :	W001 - Lab packs from any source not containing acute hazardous waste
Management Method :	H141 - The site receiving this waste stored/bulked and transferred the waste with no treatment or recovery (H010-H129), fuel blending (H061), or disposal (H131-H135) at that receiving site.
Generation Tons :	0.002
Managed Tons :	0
Shipped Tons :	0.002
Received Tons :	0
Receiver ID :	CAD008364432
Receiver State :	CA
Shipper ID :	CAR000235770
Shipper State :	CA
Waste Minimization :	X - No waste minimization efforts were implemented for this waste
Waste Code List :	D007, D010
Waste Code Group :	TCMT - D004-D011 combinations
Waste Generation Type :	N/R
Report Cycle :	2017
Hazardous Waste Page Number :	2
Hazardous Waste Sub-Page Number :	1
BR Form :	GM
Waste Description :	AEROSOLS, FLAMMABLE
Primary NAICS :	446110 - Pharmacies and Drug Stores
Source Code :	G11 - Discarding off-specification, out-of-date, and/or unused chemicals or products
Form Code :	W801 - Compressed gases of any type
Management Method :	H141 - The site receiving this waste stored/bulked and transferred the waste with no treatment or recovery (H010-H129), fuel blending (H061), or disposal (H131-H135) at that receiving site.
Generation Tons :	0.0535
Managed Tons :	0
Shipped Tons :	0.0535
Received Tons :	0
Receiver ID :	CAD008364432
Receiver State :	CA
Shipper ID :	CAR000235770
Shipper State :	CA
Waste Minimization :	X - No waste minimization efforts were implemented for this waste
Waste Code List :	D001
Waste Code Group :	D001 - IGNITABLE WASTE
Waste Generation Type :	N/R
Report Cycle :	2017
Hazardous Waste Page Number :	3
Hazardous Waste Sub-Page Number :	1
BR Form :	GM

Map Id: M90
Direction: WNW
Distance: 0.195 mi.
Actual: 1029.659 ft.
Elevation: 0.071 mi. / 376.03 ft.
Relative: Lower

Site Name : CVS PHARMACY # 9492
18080 IMPERIAL HIGHWAY
YORBA LINDA, CA 92886

Database(s) : [BRS, MANIFEST - IN, RCRA_LQG] ***(cont.)***

Envirosite ID: 414161135
EPA ID: CAR000235770

BRS ***(cont.)***

Waste Description :	CA LIQUID PHARMACEUTICALS
Primary NAICS :	446110 - Pharmacies and Drug Stores
Source Code :	G11 - Discarding off-specification, out-of-date, and/or unused chemicals or products
Form Code :	W005 - Waste pharmaceuticals managed as hazardous waste
Management Method :	H141 - The site receiving this waste stored/bulked and transferred the waste with no treatment or recovery (H010-H129), fuel blending (H061), or disposal (H131-H135) at that receiving site.
Generation Tons :	0.0335
Managed Tons :	0
Shipped Tons :	0.0335
Received Tons :	0
Receiver ID :	CAD008364432
Receiver State :	CA
Shipper ID :	CAR000235770
Shipper State :	CA
Waste Minimization :	X - No waste minimization efforts were implemented for this waste
Waste Code List :	D001
Waste Code Group :	D001 - IGNITABLE WASTE
Waste Generation Type :	N/R
Report Cycle :	2017
Hazardous Waste Page Number :	4
Hazardous Waste Sub-Page Number :	1
BR Form :	GM
Waste Description :	CORROSIVE BASIC LIQUIDS
Primary NAICS :	446110 - Pharmacies and Drug Stores
Source Code :	G11 - Discarding off-specification, out-of-date, and/or unused chemicals or products
Form Code :	W001 - Lab packs from any source not containing acute hazardous waste
Management Method :	H141 - The site receiving this waste stored/bulked and transferred the waste with no treatment or recovery (H010-H129), fuel blending (H061), or disposal (H131-H135) at that receiving site.
Generation Tons :	0.012
Managed Tons :	0
Shipped Tons :	0.012
Received Tons :	0
Receiver ID :	CAD008364432
Receiver State :	CA
Shipper ID :	CAR000235770
Shipper State :	CA
Waste Minimization :	X - No waste minimization efforts were implemented for this waste
Waste Code List :	D002
Waste Code Group :	D002 - CORROSIVE WASTE
Waste Generation Type :	N/R

Map Id: M90
Direction: WNW
Distance: 0.195 mi.
Actual: 1029.659 ft.
Elevation: 0.071 mi. / 376.03 ft.
Relative: Lower

Site Name : CVS PHARMACY # 9492
18080 IMPERIAL HIGHWAY
YORBA LINDA, CA 92886

Database(s) : [BRS, MANIFEST - IN, RCRA_LQG] ***(cont.)***

Envirosite ID: 414161135
EPA ID: CAR000235770

BRS ***(cont.)***

Report Cycle :	2017
Hazardous Waste Page Number :	5
Hazardous Waste Sub-Page Number :	1
BR Form :	GM
Waste Description :	EMPTY WARFARIN CONTAINERS
Primary NAICS :	446110 - Pharmacies and Drug Stores
Source Code :	G11 - Discarding off-specification, out-of-date, and/or unused chemicals or products
Form Code :	W004 - Lab packs from any source containing acute hazardous waste
Management Method :	H141 - The site receiving this waste stored/bulked and transferred the waste with no treatment or recovery (H010-H129), fuel blending (H061), or disposal (H131-H135) at that receiving site.
Generation Tons :	0.0025
Managed Tons :	0
Shipped Tons :	0.0025
Received Tons :	0
Receiver ID :	CAD008364432
Receiver State :	CA
Shipper ID :	CAR000235770
Shipper State :	CA
Waste Minimization :	X - No waste minimization efforts were implemented for this waste
Waste Code List :	P001
Waste Code Group :	P001 - 2H-1-BENZOPYRAN-2-ONE, 4-HYDROXY-3-(3-OXO-1-PHENYLBUTYL)-, & SALTS, WHEN PRESENT AT CONCENTRATIONS GREATER THAN 0.3% (OR) WARFARIN, & SALTS, WHEN PRES
Waste Generation Type :	N/R

Report Cycle :	2017
Hazardous Waste Page Number :	6
Hazardous Waste Sub-Page Number :	1
BR Form :	GM
Waste Description :	FLAMMABLE LIQUIDS
Primary NAICS :	446110 - Pharmacies and Drug Stores
Source Code :	G11 - Discarding off-specification, out-of-date, and/or unused chemicals or products
Form Code :	W219 - Other organic liquid (specify in comments)
Management Method :	H141 - The site receiving this waste stored/bulked and transferred the waste with no treatment or recovery (H010-H129), fuel blending (H061), or disposal (H131-H135) at that receiving site.
Generation Tons :	0.209
Managed Tons :	0
Shipped Tons :	0.209
Received Tons :	0
Receiver ID :	CAD008364432
Receiver State :	CA
Shipper ID :	CAR000235770

Map Id: M90
Direction: WNW
Distance: 0.195 mi.
Actual: 1029.659 ft.
Elevation: 0.071 mi. / 376.03 ft.
Relative: Lower

Site Name : CVS PHARMACY # 9492
18080 IMPERIAL HIGHWAY
YORBA LINDA, CA 92886

Database(s) : [BRS, MANIFEST - IN, RCRA_LQG] ***(cont.)***

Envirosite ID: 414161135
EPA ID: CAR000235770

BRS ***(cont.)***

Shipper State :	CA
Waste Minimization :	X - No waste minimization efforts were implemented for this waste
Waste Code List :	D001, U002
Waste Code Group :	U002 - 2-PROPANONE (I) (OR) ACETONE (I)
Waste Generation Type :	N/R
Report Cycle :	2017
Hazardous Waste Page Number :	7
Hazardous Waste Sub-Page Number :	1
BR Form :	GM
Waste Description :	OXIDIZING LIQUIDS
Primary NAICS :	446110 - Pharmacies and Drug Stores
Source Code :	G11 - Discarding off-specification, out-of-date, and/or unused chemicals or products
Form Code :	W119 - Other inorganic liquid (specify in comments)
Management Method :	H141 - The site receiving this waste stored/bulked and transferred the waste with no treatment or recovery (H010-H129), fuel blending (H061), or disposal (H131-H135) at that receiving site.
Generation Tons :	0.002
Managed Tons :	0
Shipped Tons :	0.002
Received Tons :	0
Receiver ID :	CAD008364432
Receiver State :	CA
Shipper ID :	CAR000235770
Shipper State :	CA
Waste Minimization :	X - No waste minimization efforts were implemented for this waste
Waste Code List :	D001
Waste Code Group :	D001 - IGNITABLE WASTE
Waste Generation Type :	N/R
Report Cycle :	2017
Hazardous Waste Page Number :	8
Hazardous Waste Sub-Page Number :	1
BR Form :	GM
Waste Description :	RX STATE REGULATED
Primary NAICS :	446110 - Pharmacies and Drug Stores
Source Code :	G11 - Discarding off-specification, out-of-date, and/or unused chemicals or products
Form Code :	W005 - Waste pharmaceuticals managed as hazardous waste
Management Method :	H141 - The site receiving this waste stored/bulked and transferred the waste with no treatment or recovery (H010-H129), fuel blending (H061), or disposal (H131-H135) at that receiving site.
Generation Tons :	0.0025
Managed Tons :	0
Shipped Tons :	0.0025
Received Tons :	0

Map Id: M90
Direction: WNW
Distance: 0.195 mi.
Actual: 1029.659 ft.
Elevation: 0.071 mi. / 376.03 ft.
Relative: Lower

Site Name : CVS PHARMACY # 9492
18080 IMPERIAL HIGHWAY
YORBA LINDA, CA 92886

Database(s) : [BRS, MANIFEST - IN, RCRA_LQG] ***(cont.)***

Envirosite ID: 414161135
EPA ID: CAR000235770

BRS ***(cont.)***

Receiver ID :	INR000110197
Receiver State :	IN
Shipper ID :	CAR000235770
Shipper State :	CA
Waste Minimization :	X - No waste minimization efforts were implemented for this waste
Waste Code List :	D001
Waste Code Group :	D001 - IGNITABLE WASTE
Waste Generation Type :	N/R
Report Cycle :	2017
Hazardous Waste Page Number :	9
Hazardous Waste Sub-Page Number :	1
BR Form :	GM
Waste Description :	RX TOXIC LIQUIDS
Primary NAICS :	446110 - Pharmacies and Drug Stores
Source Code :	G11 - Discarding off-specification, out-of-date, and/or unused chemicals or products
Form Code :	W005 - Waste pharmaceuticals managed as hazardous waste
Management Method :	H141 - The site receiving this waste stored/bulked and transferred the waste with no treatment or recovery (H010-H129), fuel blending (H061), or disposal (H131-H135) at that receiving site.
Generation Tons :	0.078
Managed Tons :	0
Shipped Tons :	0.078
Received Tons :	0
Receiver ID :	CAD008364432
Receiver State :	CA
Shipper ID :	CAR000235770
Shipper State :	CA
Waste Minimization :	X - No waste minimization efforts were implemented for this waste
Waste Code List :	D007, D009, D010, D024, U129, U205
Waste Code Group :	UMIX - U mixtures
Waste Generation Type :	N/R
Report Cycle :	2013
Hazardous Waste Page Number :	1
Hazardous Waste Sub-Page Number :	1
BR Form :	GM
Waste Description :	ACUTE TOXIC SOLIDS
Primary NAICS :	44611 - Pharmacies and Drug Stores
Source Code :	G11 - Discarding off-specification, out-of-date, and/or unused chemicals or products
Form Code :	W004 - Lab packs from any source containing acute hazardous waste
Management Method :	H141 - The site receiving this waste stored/bulked and transferred the waste with no treatment or recovery (H010-H129), fuel blending (H061), or disposal (H131-H135) at that receiving site.
Generation Tons :	0.0045

Map Id: M90
Direction: WNW
Distance: 0.195 mi.
Actual: 1029.659 ft.
Elevation: 0.071 mi. / 376.03 ft.
Relative: Lower

Site Name : CVS PHARMACY # 9492
18080 IMPERIAL HIGHWAY
YORBA LINDA, CA 92886

Database(s) : [BRS, MANIFEST - IN, RCRA_LQG] ***(cont.)***

Envirosite ID: 414161135
EPA ID: CAR000235770

BRS ***(cont.)***

Managed Tons :	0
Shipped Tons :	0.0045
Received Tons :	0
Receiver ID :	INR000110197
Receiver State :	IN
Shipper ID :	CAR000235770
Shipper State :	CA
Waste Minimization :	X - No waste minimization efforts were implemented for this waste
Waste Code List :	P001, P075, P081, P188
Waste Code Group :	PMIX - P mixtures
Waste Generation Type :	N/R

Report Cycle :	2013
Hazardous Waste Page Number :	2
Hazardous Waste Sub-Page Number :	1
BR Form :	GM
Waste Description :	AEROSOLS FLAMMABLE
Primary NAICS :	44611 - Pharmacies and Drug Stores
Source Code :	G11 - Discarding off-specification, out-of-date, and/or unused chemicals or products
Form Code :	W001 - Lab packs from any source not containing acute hazardous waste
Management Method :	H141 - The site receiving this waste stored/bulked and transferred the waste with no treatment or recovery (H010-H129), fuel blending (H061), or disposal (H131-H135) at that receiving site.
Generation Tons :	0.0445
Managed Tons :	0
Shipped Tons :	0.0445
Received Tons :	0
Receiver ID :	INR000110197
Receiver State :	IN
Shipper ID :	CAR000235770
Shipper State :	CA
Waste Minimization :	X - No waste minimization efforts were implemented for this waste
Waste Code List :	D001
Waste Code Group :	D001 - IGNITABLE WASTE
Waste Generation Type :	N/R

Report Cycle :	2013
Hazardous Waste Page Number :	3
Hazardous Waste Sub-Page Number :	1
BR Form :	GM
Waste Description :	FLAMMABLE LIQUIDS
Primary NAICS :	44611 - Pharmacies and Drug Stores
Source Code :	G11 - Discarding off-specification, out-of-date, and/or unused chemicals or products
Form Code :	W001 - Lab packs from any source not containing acute hazardous waste

Map Id: M90
Direction: WNW
Distance: 0.195 mi.
Actual: 1029.659 ft.
Elevation: 0.071 mi. / 376.03 ft.
Relative: Lower

Site Name : CVS PHARMACY # 9492
18080 IMPERIAL HIGHWAY
YORBA LINDA, CA 92886

Database(s) : [BRS, MANIFEST - IN, RCRA_LQG] ***(cont.)***

Envirosite ID: 414161135
EPA ID: CAR000235770

BRS ***(cont.)***

Management Method :	H141 - The site receiving this waste stored/bulked and transferred the waste with no treatment or recovery (H010-H129), fuel blending (H061), or disposal (H131-H135) at that receiving site.
Generation Tons :	0.0595
Managed Tons :	0
Shipped Tons :	0.0595
Received Tons :	0
Receiver ID :	INR000110197
Receiver State :	IN
Shipper ID :	CAR000235770
Shipper State :	CA
Waste Minimization :	X - No waste minimization efforts were implemented for this waste
Waste Code List :	D001
Waste Code Group :	D001 - IGNITABLE WASTE
Waste Generation Type :	N/R
Report Cycle :	2013
Hazardous Waste Page Number :	4
Hazardous Waste Sub-Page Number :	1
BR Form :	GM
Waste Description :	RESIDUE WEIGHT DOES NOT EXCEED 0.0436 LBS
Primary NAICS :	44611 - Pharmacies and Drug Stores
Source Code :	G11 - Discarding off-specification, out-of-date, and/or unused chemicals or products
Form Code :	W004 - Lab packs from any source containing acute hazardous waste
Management Method :	H141 - The site receiving this waste stored/bulked and transferred the waste with no treatment or recovery (H010-H129), fuel blending (H061), or disposal (H131-H135) at that receiving site.
Generation Tons :	0.003
Managed Tons :	0
Shipped Tons :	0.003
Received Tons :	0
Receiver ID :	INR000110197
Receiver State :	IN
Shipper ID :	CAR000235770
Shipper State :	CA
Waste Minimization :	X - No waste minimization efforts were implemented for this waste
Waste Code List :	P001
Waste Code Group :	P001 - 2H-1-BENZOPYRAN-2-ONE, 4-HYDROXY-3-(3-OXO-1-PHENYLBUTYL)-, & SALTS, WHEN PRESENT AT CONCENTRATIONS GREATER THAN 0.3% (OR) WARFARIN, & SALTS, WHEN PRES
Waste Generation Type :	N/R
Report Cycle :	2013
Hazardous Waste Page Number :	5
Hazardous Waste Sub-Page Number :	1
BR Form :	GM
Waste Description :	BASIC LIQUID CORROSIVE

Map Id: M90
Direction: WNW
Distance: 0.195 mi.
Actual: 1029.659 ft.
Elevation: 0.071 mi. / 376.03 ft.
Relative: Lower

Site Name : CVS PHARMACY # 9492
18080 IMPERIAL HIGHWAY
YORBA LINDA, CA 92886

Database(s) : [BRS, MANIFEST - IN, RCRA_LQG] ***(cont.)***

Envirosite ID: 414161135
EPA ID: CAR000235770

BRS ***(cont.)***

Primary NAICS :	44611 - Pharmacies and Drug Stores
Source Code :	G11 - Discarding off-specification, out-of-date, and/or unused chemicals or products
Form Code :	W001 - Lab packs from any source not containing acute hazardous waste
Management Method :	H141 - The site receiving this waste stored/bulked and transferred the waste with no treatment or recovery (H010-H129), fuel blending (H061), or disposal (H131-H135) at that receiving site.
Generation Tons :	0.0035
Managed Tons :	0
Shipped Tons :	0.0035
Received Tons :	0
Receiver ID :	INR000110197
Receiver State :	IN
Shipper ID :	CAR000235770
Shipper State :	CA
Waste Minimization :	X - No waste minimization efforts were implemented for this waste
Waste Code List :	D002
Waste Code Group :	D002 - CORROSIVE WASTE
Waste Generation Type :	N/R
Report Cycle :	2013
Hazardous Waste Page Number :	6
Hazardous Waste Sub-Page Number :	1
BR Form :	GM
Waste Description :	BROKEN LAMPS & PHOTO FILTER WASTE
Primary NAICS :	44611 - Pharmacies and Drug Stores
Source Code :	G11 - Discarding off-specification, out-of-date, and/or unused chemicals or products
Form Code :	W001 - Lab packs from any source not containing acute hazardous waste
Management Method :	H141 - The site receiving this waste stored/bulked and transferred the waste with no treatment or recovery (H010-H129), fuel blending (H061), or disposal (H131-H135) at that receiving site.
Generation Tons :	0.0005
Managed Tons :	0
Shipped Tons :	0.0005
Received Tons :	0
Receiver ID :	INR000110197
Receiver State :	IN
Shipper ID :	CAR000235770
Shipper State :	CA
Waste Minimization :	X - No waste minimization efforts were implemented for this waste
Waste Code List :	D009, D011
Waste Code Group :	TCMT - D004-D011 combinations
Waste Generation Type :	N/R
Report Cycle :	2013
Hazardous Waste Page Number :	7

Map Id: M90
Direction: WNW
Distance: 0.195 mi.
Actual: 1029.659 ft.
Elevation: 0.071 mi. / 376.03 ft.
Relative: Lower

Site Name : CVS PHARMACY # 9492
18080 IMPERIAL HIGHWAY
YORBA LINDA, CA 92886

Database(s) : [BRS, MANIFEST - IN, RCRA_LQG] ***(cont.)***

Envirosite ID: 414161135
EPA ID: CAR000235770

BRS ***(cont.)***

Hazardous Waste Sub-Page Number :	1
BR Form :	GM
Waste Description :	OXIDIZING LIQUID
Primary NAICS :	44611 - Pharmacies and Drug Stores
Source Code :	G11 - Discarding off-specification, out-of-date, and/or unused chemicals or products
Form Code :	W001 - Lab packs from any source not containing acute hazardous waste
Management Method :	H141 - The site receiving this waste stored/bulked and transferred the waste with no treatment or recovery (H010-H129), fuel blending (H061), or disposal (H131-H135) at that receiving site.
Generation Tons :	0.0045
Managed Tons :	0
Shipped Tons :	0.0045
Received Tons :	0
Receiver ID :	INR000110197
Receiver State :	IN
Shipper ID :	CAR000235770
Shipper State :	CA
Waste Minimization :	X - No waste minimization efforts were implemented for this waste
Waste Code List :	D001
Waste Code Group :	D001 - IGNITABLE WASTE
Waste Generation Type :	N/R

Report Cycle :	2013
Hazardous Waste Page Number :	8
Hazardous Waste Sub-Page Number :	1
BR Form :	GM
Waste Description :	TOXIC SOLIDS
Primary NAICS :	44611 - Pharmacies and Drug Stores
Source Code :	G11 - Discarding off-specification, out-of-date, and/or unused chemicals or products
Form Code :	W001 - Lab packs from any source not containing acute hazardous waste
Management Method :	H141 - The site receiving this waste stored/bulked and transferred the waste with no treatment or recovery (H010-H129), fuel blending (H061), or disposal (H131-H135) at that receiving site.
Generation Tons :	0.0015
Managed Tons :	0
Shipped Tons :	0.0015
Received Tons :	0
Receiver ID :	INR000110197
Receiver State :	IN
Shipper ID :	CAR000235770
Shipper State :	CA
Waste Minimization :	X - No waste minimization efforts were implemented for this waste
Waste Code List :	D010
Waste Code Group :	D010 - SELENIUM
Waste Generation Type :	N/R

Map Id: M90
Direction: WNW
Distance: 0.195 mi.
Actual: 1029.659 ft.
Elevation: 0.071 mi. / 376.03 ft.
Relative: Lower

Site Name : CVS PHARMACY # 9492
18080 IMPERIAL HIGHWAY
YORBA LINDA, CA 92886

Database(s) : [BRS, MANIFEST - IN, RCRA_LQG] ***(cont.)***

Envirosite ID: 414161135
EPA ID: CAR000235770

MANIFEST - IN

TSD RCRA ID Number :	INR000110197
TSDF Name :	Stericycle Incorporated
Page Number :	10740
Subpage Number :	2
Quantity Received :	1
Unit of Measure :	Pounds
Waste Management Type :	The site receiving this waste stored/bulked and transferred the waste with no treatment or recovery, fuel blending , or disposal at that receiving site.
Waste Description :	RX State Regulated
Generator RCRA ID Number :	CAR000235770
Generator Name :	SYSTEM CREATED
Generator County :	N/R
Report Year :	2017
Report Type :	Annual
Last Date in Agency List :	09/03/2019

TSD RCRA ID Number :	INR000110197
TSDF Name :	Stericycle Incorporated
Page Number :	11082
Subpage Number :	2
Quantity Received :	1
Unit of Measure :	Pounds
Waste Management Type :	The site receiving this waste stored/bulked and transferred the waste with no treatment or recovery, fuel blending , or disposal at that receiving site.
Waste Description :	RX State Regulated
Generator RCRA ID Number :	CAR000235770
Generator Name :	SYSTEM CREATED
Generator County :	N/R
Report Year :	2017
Report Type :	Annual
Last Date in Agency List :	09/03/2019

TSD RCRA ID Number :	INR000110197
TSDF Name :	Stericycle Incorporated
Page Number :	11393
Subpage Number :	2
Quantity Received :	1
Unit of Measure :	Pounds
Waste Management Type :	The site receiving this waste stored/bulked and transferred the waste with no treatment or recovery, fuel blending , or disposal at that receiving site.
Waste Description :	RX State Regulated
Generator RCRA ID Number :	CAR000235770
Generator Name :	SYSTEM CREATED
Generator County :	N/R
Report Year :	2017
Report Type :	Annual

Map Id: M90
Direction: WNW
Distance: 0.195 mi.
Actual: 1029.659 ft.
Elevation: 0.071 mi. / 376.03 ft.
Relative: Lower

Site Name : CVS PHARMACY # 9492
18080 IMPERIAL HIGHWAY
YORBA LINDA, CA 92886

Database(s) : [BRS, MANIFEST - IN, RCRA_LQG] ***(cont.)***

Envirosite ID: 414161135
EPA ID: CAR000235770

MANIFEST - IN ***(cont.)***

Last Date in Agency List : 09/03/2019

TSD RCRA ID Number : INR000110197
TSDF Name : Stericycle Incorporated
Page Number : 11723
Subpage Number : 3
Quantity Received : 1
Unit of Measure : Pounds

Waste Management Type : The site receiving this waste stored/bulked and transferred the waste with no treatment or recovery, fuel blending , or disposal at that receiving site.

Waste Description : RX State Regulated
Generator RCRA ID Number : CAR000235770
Generator Name : SYSTEM CREATED
Generator County : N/R
Report Year : 2017
Report Type : Annual
Last Date in Agency List : 09/03/2019

RCRA_LQG

Facility Name : CVS PHARMACY # 9492
Facility Address : 18080 IMPERIAL HIGHWAY, YORBA LINDA, CA 92886
County : ORANGE

Date Form Received by Agency : 03/01/2018
EPA ID : CAR000235770
Mailing Address : 1 CVS DRIVE MC2340, CA92886 CA059US 1, WOONSOCKET, RI 02895
Contact : NICOLE WILKINSON
Contact Address : 1 CVS DRIVE, WOONSOCKET, RI 02895
Contact Country : US
Contact Telephone : 401-770-7132
Contact Email : NICOLE.WILKINSON@CVSHEALTH.COM
EPA Region : 09
Land Type : Private
Source Type : Annual/Biennial Report updated with Notification
Classification : Large Quantity Generator

Description :

Handlers that generate 1,000 kg or more of hazardous waste during any calendar month; or generate more than 1 kg of acutely hazardous waste during any calendar month; or generate more than 100 kg of any residue or contaminated soil, waste or other debris resulting from the cleanup of a spill, into or on any land or water, of acutely hazardous waste during any calendar month; or generate 1 kg or less of acutely hazardous waste during any calendar month, and accumulate more than 1 kg of acutely hazardous waste at any time; or generate 100 kg or less of any residue or contaminated soil, waste or other debris resulting from the cleanup of a spill, into or on any land or water, of acutely hazardous waste during any calendar month, and accumulated more than 100 kg of that material at any time.

Last Date in Agency List : 07/19/2019

Map Id: M90
Direction: WNW
Distance: 0.195 mi.
Actual: 1029.659 ft.
Elevation: 0.071 mi. / 376.03 ft.
Relative: Lower

Site Name : CVS PHARMACY # 9492
18080 IMPERIAL HIGHWAY
YORBA LINDA, CA 92886

Database(s) : [BRS, MANIFEST - IN, RCRA_LQG] ***(cont.)***

Envirosite ID: 414161135
EPA ID: CAR000235770

RCRA_LQG ***(cont.)***

Owner/Operator Summary

Owner/Operator Name :	GARFIELD BEACH CVS, L.L.C.
Owner/Operator Address :	1 CVS DRIVE, WOONSOCKET, RI 02895
Owner/Operator Country :	US
Owner/Operator Telephone :	401-765-1500
Owner/Operator Email :	CORPORATEENVIRONMENTALTEAM@CVSHEALTH.COM
Owner/Operator Fax :	N/R
Legal Status :	Private
Owner/Operator Type :	Operator
Owner/Operator Start Date :	06/02/2006
Owner/Operator End Date :	N/R

Owner/Operator Name :	IMPERIAL APARTMENTS LLC
Owner/Operator Address :	600 SPRING RD, MOORPARK, CA 93021
Owner/Operator Country :	US
Owner/Operator Telephone :	805-529-7368
Owner/Operator Email :	NICOLE.WILKINSON@CVSHEALTH.COM
Owner/Operator Fax :	N/R
Legal Status :	Private
Owner/Operator Type :	Owner
Owner/Operator Start Date :	02/19/1998
Owner/Operator End Date :	N/R

Handler Activities Summary

U.S. Importer of Hazardous Waste :	N
Mixed Waste (Haz. and Radioactive) :	N
Recycler of Hazardous Waste :	N
Transporter of Hazardous Waste :	N
Treater, Storer or Disposer of HW :	N
Underground Injection Activity :	N
On-site Burner Exemption :	N
Furnace Exemption :	N
Used Oil Fuel Burner :	N
Used Oil Processor :	N
Used Oil Refiner :	N
Used Oil Fuel Marketer to Burner :	N
Used Oil Specification Marketer :	N
Used Oil Transfer Facility :	N
Used Oil Transporter :	N

Historical Generators

Date Form Received by Agency :	03/25/2014
Facility Name :	CVS PHARMACY #9492
Classification :	Large Quantity Generator

Date Form Received by Agency :	01/03/2013
Facility Name :	CVS PHARMACY NO 9492
Classification :	Large Quantity Generator

Map Id: M90
Direction: WNW
Distance: 0.195 mi.
Actual: 1029.659 ft.
Elevation: 0.071 mi. / 376.03 ft.
Relative: Lower

Site Name : CVS PHARMACY # 9492
18080 IMPERIAL HIGHWAY
YORBA LINDA, CA 92886

Database(s) : [BRS, MANIFEST - IN, RCRA_LQG] ***(cont.)***

Envirosite ID: 414161135
EPA ID: CAR000235770

RCRA_LQG ***(cont.)***

Hazardous Waste Summary
Waste Code / Name :

122 - Alkaline solution without metals (pH > 12.5)
141 - Off-specification, aged, or surplus inorganics
214 - Unspecified solvent mixture
311 - Pharmaceutical waste
331 - Off-specification, aged, or surplus organics
D001 - IGNITABLE WASTE
D002 - CORROSIVE WASTE
D007 - CHROMIUM
D009 - MERCURY
D010 - SELENIUM
D024 - M-CRESOL
P001 - 2H-1-BENZOPYRAN-2-ONE, 4-HYDROXY-3-(3-OXO-1-PHENYLBUTYL)-, & SALTS, WHEN PRESENT AT CONCENTRATIONS GREATER THAN 0.3% (OR) WARFARIN, & SALTS, WHEN PRESENT AT CONCENTRATIONS GREATER THAN 0.3%
P075 - NICOTINE, & SALTS (OR) PYRIDINE, 3-(1-METHYL-2-PYRROLIDINYL) -,(S)-, & SALTS
U002 - 2-PROPANONE (I) (OR) ACETONE (I)
U129 - CYCLOHEXANE, 1,2,3,4,5,6-HEXACHLORO-, (1ALPHA, 2ALPHA, 3BETA, 4ALPHA, 5ALPHA, 6BETA)- (OR) LINDANE
U205 - SELENIUM SULFIDE (OR) SELENIUM SULFIDE SES2 (R,T)

Notices of Violations Summary
Regulation Violated : N

Map Id: K91
Direction: SE
Distance: 0.195 mi.
Actual: 1030.967 ft.
Elevation: 0.074 mi. / 388.392 ft.
Relative: Higher

Site Name : B H MGT
18452 YORBA LINDA BLVD
YORBA LINDA, CA 92886

Database(s) : [HAZNET - CA]

Envirosite ID: 31087985
EPA ID: CAC002604777

HAZNET - CA

Facility Name : B H MGT
Facility Address : 18452 YORBA LINDA BLVD, YORBA LINDA, CA 92886
County : Orange

Site Details
Contact Name : MICHAEL ABREGO
Facility Mailing Address : 2569 MCCABE WAY, IRVINE, CA 926146283
Contact Phone : 9495857691
Last Date in Agency List : 09/24/2015

Map Id: K91
Direction: SE
Distance: 0.195 mi.
Actual: 1030.967 ft.
Elevation: 0.074 mi. / 388.392 ft.
Relative: Higher

Site Name : B H MGT
18452 YORBA LINDA BLVD
YORBA LINDA, CA 92886

Database(s) : [HAZNET - CA] ***(cont.)***

Envirosite ID: 31087985
EPA ID: CAC002604777

HAZNET - CA ***(cont.)***

Waste Generator Summary

Generator EPA ID :	CAC002604777
Generator County :	Orange
TSDF EPA ID :	CAT080013352
TSDF Disposal County :	Los Angeles
State Waste :	Waste oil and mixed oil
Disposal Method :	Recycler
Tons :	0.209
Tanner Year :	2006

Map Id: K92
Direction: SE
Distance: 0.195 mi.
Actual: 1030.967 ft.
Elevation: 0.074 mi. / 388.392 ft.
Relative: Higher

Site Name : TIP TOP CLEANERS
18452 YORBA LINDA BLVD STE B
YORBA LINDA, CA 92886

Database(s) : [DRYCLEANERS_SOUTH COAST - CA, HAZWASTE_ORANGE COUNTY - CA]

Envirosite ID: 359248679
EPA ID: N/R

DRYCLEANERS_South Coast - CA

Facility Name :	TIP TOP CLEANERS
Facility Address :	18452 YORBA LINDA BLVD STE B, YORBA LINDA, CA 92886

Site Details

Facility ID :	109915
Facility Status :	A
Location Area Code :	714
Location Phone Number :	6933255
Location Phone Extension :	N/R
Location County Identity :	OR
Representative Name :	AZRA OR SAEEM MIRZA
Representative Title :	N/R
BCAT Number :	000601
BCAT Description :	DRY CLEANING, DRY-TO-DRY NON-VENT, PERC
CCAT Number :	04
CCAT Description :	VAPOR RECOVERY UNIT COMPRESS & CONDENSE
Application Date :	08/22/1996
Application Number :	319314
Application Type :	30
Application Type Description :	Equipment Operating Without A Permit
Application Status :	31
Application Status Description :	PERMIT TO OPERATE GRANTED
Permit Number :	F8834
Permit Status :	Inactive
Permit Status Description :	Inactive Permit to Operate (out of business) -- old 17
SIC Code 1 :	7216
SIC Code 1 Description :	7216
SIC Code 2 :	N/R
PO Issue Date :	08/21/1997

Map Id: K92
Direction: SE
Distance: 0.195 mi.
Actual: 1030.967 ft.
Elevation: 0.074 mi. / 388.392 ft.
Relative: Higher

Site Name : TIP TOP CLEANERS
18452 YORBA LINDA BLVD STE B
YORBA LINDA, CA 92886

Database(s) : [DRYCLEANERS_SOUTH COAST - CA, HAZWASTE_ORANGE COUNTY - CA] ***(cont.)***

Envirosite ID: 359248679
EPA ID: N/R

DRYCLEANERS_South Coast - CA ***(cont.)***

NAICS Code :	812320
NAICS Description :	812320
Last Date in Agency List :	07/17/2019

Facility ID :	109915
Facility Status :	A
Location Area Code :	714
Location Phone Number :	6933255
Location Phone Extension :	N/R
Location County Identity :	OR
Representative Name :	AZRA OR SAEEM MIRZA
Representative Title :	N/R
BCAT Number :	000603
BCAT Description :	DRY CLEANING,DRY-TO-DRY NV,W/ SIC,PERC
CCAT Number :	N/R
CCAT Description :	N/R
Application Date :	04/24/2007
Application Number :	468075
Application Type :	60
Application Type Description :	Change of Conditions
Application Status :	31
Application Status Description :	PERMIT TO OPERATE GRANTED
Permit Number :	F89717
Permit Status :	Inactive
Permit Status Description :	Inactive Permit to Operate (out of business) -- old 17
SIC Code 1 :	7216
SIC Code 1 Description :	7216
SIC Code 2 :	N/R
PO Issue Date :	05/16/2007
NAICS Code :	812320
NAICS Description :	812320
Last Date in Agency List :	07/17/2019

Facility ID :	109915
Facility Status :	A
Location Area Code :	714
Location Phone Number :	6933255
Location Phone Extension :	N/R
Location County Identity :	OR
Representative Name :	AZRA OR SAEEM MIRZA
Representative Title :	N/R
BCAT Number :	000603
BCAT Description :	DRY CLEANING,DRY-TO-DRY NV,W/ SIC,PERC
CCAT Number :	N/R
CCAT Description :	N/R
Application Date :	11/02/2006
Application Number :	462066
Application Type :	10
Application Type Description :	New Construction (Permit to Construct)
Application Status :	31
Application Status Description :	PERMIT TO OPERATE GRANTED
Permit Number :	F85215
Permit Status :	Inactive

Map Id: K92
Direction: SE
Distance: 0.195 mi.
Actual: 1030.967 ft.
Elevation: 0.074 mi. / 388.392 ft.
Relative: Higher

Site Name : TIP TOP CLEANERS
18452 YORBA LINDA BLVD STE B
YORBA LINDA, CA 92886

Database(s) : [DRYCLEANERS_SOUTH COAST - CA, HAZWASTE_ORANGE COUNTY - CA] ***(cont.)***

Envirosite ID: 359248679
EPA ID: N/R

DRYCLEANERS_South Coast - CA ***(cont.)***

Permit Status Description :	Inactive Permit to Operate (out of business) -- old 17
SIC Code 1 :	7216
SIC Code 1 Description :	7216
SIC Code 2 :	N/R
PO Issue Date :	11/09/2006
NAICS Code :	812320
NAICS Description :	812320
Last Date in Agency List :	07/17/2019

HAZWASTE_ORANGE COUNTY - CA

Facility Name :	TIP TOP CLEANERS
Facility Address :	18452 YORBA LINDA BLVD STE B, YORBA LINDA, CA 92886

Site Details

Facility ID :	FA0037354
Date Run :	12/01/2015
Last Date in Agency List :	04/01/2016

Map Id: N93
Direction: N
Distance: 0.199 mi.
Actual: 1052.101 ft.
Elevation: 0.077 mi. / 405.758 ft.
Relative: Higher

Site Name : KAY JACOBSON
18212 AVOLINDA DR
YORBA LINDA, CA 92886

Database(s) : [HAZNET - CA]

Envirosite ID: 19130020
EPA ID: CAC002702946

HAZNET - CA

Facility Name :	KAY JACOBSON
Facility Address :	18212 AVOLINDA DR, YORBA LINDA, CA 92886
County :	Orange

Site Details

Contact Name :	KAY JACOBSON
Facility Mailing Address :	18212 AVOLINDA DR, YORBA LINDA, CA 92886
Contact Phone :	7145201842
Last Date in Agency List :	09/24/2015

Waste Generator Summary

Generator EPA ID :	CAC002702946
Generator County :	Orange
TSDF EPA ID :	AZC950823111
TSDF Disposal County :	Unknown
State Waste :	Asbestos containing waste

Map Id: N93
Direction: N
Distance: 0.199 mi.
Actual: 1052.101 ft.
Elevation: 0.077 mi. / 405.758 ft.
Relative: Higher

Site Name : KAY JACOBSON
18212 AVOLINDA DR
YORBA LINDA, CA 92886

Database(s) : [HAZNET - CA] ***(cont.)***

Envirosite ID: 19130020
EPA ID: CAC002702946

HAZNET - CA ***(cont.)***

Disposal Method :	LANDFILL OR SURFACE IMPOUNDMENT THAT WILL BE CLOSED AS LANDFILL(TO INCLUDE ON-SITE TREATMENT AND/OR STABILIZATION)
Tons :	0.4
Tanner Year :	2012

Map Id: O94
Direction: N
Distance: 0.204 mi.
Actual: 1075.755 ft.
Elevation: 0.078 mi. / 412.169 ft.
Relative: Higher

Site Name : RICK MIRANDA
18272 AVOLINDA DR
YORBA LINDA, CA 92886

Database(s) : [HAZNET - CA]

Envirosite ID: 347530609
EPA ID: CAC002862926

HAZNET - CA

Facility Name :	RICK MIRANDA
Facility Address :	18272 AVOLINDA DR, YORBA LINDA, CA 928862490
County :	ORANGE

Site Details

Contact Name :	RICK MIRANDA
Facility Mailing Address :	18272 AVOLINDA DR, YORBA LINDA, CA 928862490
Contact Phone :	7143421421
Last Date in Agency List :	06/05/2017

Waste Generator Summary

Generator EPA ID :	CAC002862926
Generator County :	Orange
TSDF EPA ID :	CAD009007626
TSDF Disposal County :	Los Angeles
State Waste :	Asbestos containing waste
Disposal Method :	LANDFILL OR SURFACE IMPOUNDMENT THAT WILL BE CLOSED AS LANDFILL(TO INCLUDE ON-SITE TREATMENT AND/OR STABILIZATION)
Tons :	0.23
Tanner Year :	2016

Map Id: P95
Direction: E
Distance: 0.204 mi.
Actual: 1076.920 ft.
Elevation: 0.076 mi. / 400.545 ft.
Relative: Higher

Site Name : CITY OF YORBA LINDA
4861 LAKEVIEW AVE.
YORBA LINDA, CA 92886

Database(s) : [HAZNET - CA]

Envirosite ID: 321848755
EPA ID: CAC002754465

HAZNET - CA

Facility Name :	30
Facility Address :	ORANGE, CITY OF YORBA LINDA, CA 92886
County :	YORBA LINDA

Site Details

Contact Name :	RICK YEE
Facility Mailing Address :	4845 CASA LOMA AVE., YORBA LINDA, CA 92886
Contact Phone :	7149617171
Last Date in Agency List :	01/14/2016

Waste Generator Summary

Generator EPA ID :	CAC002754465
Generator County :	Orange
TSDF EPA ID :	CAT080013352
TSDF Disposal County :	Los Angeles
State Waste :	Waste oil and mixed oil
Disposal Method :	OTHER RECOVERY OF RECLAMATION FOR REUSE INCLUDING ACID REGENERATION, ORGANICS RECOVERY ECT
Tons :	0.057
Tanner Year :	2014

Map Id: P96
Direction: E
Distance: 0.204 mi.
Actual: 1077.971 ft.
Elevation: 0.076 mi. / 400.892 ft.
Relative: Higher

Site Name : ZELMAN YORBA LINDA LLC
4871 LAKEVIEW AVE
YORBA LINDA, CA 92886

Database(s) : [HAZNET - CA]

Envirosite ID: 347528661
EPA ID: CAC002867194

HAZNET - CA

Facility Name :	ZELMAN YORBA LINDA LLC
Facility Address :	4871 LAKEVIEW AVE, YORBA LINDA, CA 928863432
County :	ORANGE

Site Details

Contact Name :	ANDRE ABAJIAN
Facility Mailing Address :	515 S FIGUEROA ST STE 1230, LOS ANGELES, CA 900713329
Contact Phone :	7145147555
Last Date in Agency List :	06/05/2017

Map Id: P96
Direction: E
Distance: 0.204 mi.
Actual: 1077.971 ft.
Elevation: 0.076 mi. / 400.892 ft.
Relative: Higher

Site Name : ZELMAN YORBA LINDA LLC
4871 LAKEVIEW AVE
YORBA LINDA, CA 92886

Database(s) : [HAZNET - CA] ***(cont.)***

Envirosite ID: 347528661
EPA ID: CAC002867194

HAZNET - CA ***(cont.)***

Waste Generator Summary

Generator EPA ID :	CAC002867194
Generator County :	Orange
TSDF EPA ID :	AZC950823111
TSDF Disposal County :	Unknown
State Waste :	Other inorganic solid waste
Disposal Method :	LANDFILL OR SURFACE IMPOUNDMENT THAT WILL BE CLOSED AS LANDFILL(TO INCLUDE ON-SITE TREATMENT AND/OR STABILIZATION)
Tons :	33.712
Tanner Year :	2016

Map Id: P97
Direction: E
Distance: 0.205 mi.
Actual: 1082.756 ft.
Elevation: 0.076 mi. / 400.758 ft.
Relative: Higher

Site Name : CITY OF YORBA LINDA
4881 LAKEVIEW AVE
YORBA LINDA, CA 92886

Database(s) : [HAZNET - CA]

Envirosite ID: 347518885
EPA ID: CAC002867180

HAZNET - CA

Facility Name :	CITY OF YORBA LINDA
Facility Address :	4881 LAKEVIEW AVE, YORBA LINDA, CA 928863432
County :	ORANGE

Site Details

Contact Name :	ANDRE ABAJIAN
Facility Mailing Address :	4845 CASA LOMA AVE, YORBA LINDA, CA 928863364
Contact Phone :	7145147555
Last Date in Agency List :	06/05/2017

Waste Generator Summary

Generator EPA ID :	CAC002867180
Generator County :	Orange
TSDF EPA ID :	AZC950823111
TSDF Disposal County :	Unknown
State Waste :	Other inorganic solid waste
Disposal Method :	LANDFILL OR SURFACE IMPOUNDMENT THAT WILL BE CLOSED AS LANDFILL(TO INCLUDE ON-SITE TREATMENT AND/OR STABILIZATION)
Tons :	33.712
Tanner Year :	2016

Map Id: H98
Direction: E
Distance: 0.207 mi.
Actual: 1092.340 ft.
Elevation: 0.076 mi. / 403.871 ft.
Relative: Higher

Site Name : YORBA LINDA LIBRARY & ARTS CENTER
4802 LAKEVIEW AVE
YORBA LINDA, CA 92885

Database(s) : [CALEPA SITES - CA, CIWQS - CA, NPDES - CA, RFR - CA]

Envirosite ID: 402701640
EPA ID: N/R

CALEPA SITES - CA

Facility Name :	Yorba Linda Library & Arts Center
Facility Address :	4802 LAKEVIEW AVE, YORBA LINDA, 92885
Site ID :	547114
EI ID :	864705
EI Description :	Construction Storm Water
Latitude :	33.891070
Longitude :	-117.809700
Agency Hyperlink :	Click here for hyperlink provided by the agency.
Last Date in Agency List :	10/02/2019

CIWQS - CA

Facility Name :	Yorba Linda Library & Arts Center
Facility Address :	4802 Lakeview Ave Yorba Linda, CA, 92885
County :	Orange

Site Details

Place ID :	S864705
Agency Name :	City of Yorba Linda
Last Date in Agency List :	09/17/2019

NPDES - CA

Facility Name :	Yorba Linda Library & Arts Center
Facility Address :	4802 Lakeview Ave, Yorba Linda, 92885
County :	Orange

Site Details

Effective Date :	06/26/2018
Adoption Date :	N/R
Expiration Date :	N/R
Termination Date :	N/R
Order Number :	2009-0009-DWQ
NPDES Number :	CAS000002
WDID :	8 30C383803
RM Status :	Active
Reg Meas ID :	498469
Reg Meas Type :	Enrollee
Program :	Construction
Facility Place ID :	N/R
Region Code :	8
Discharger ID :	0
Discharger :	City of Yorba Linda
Discharger Address :	4845 Casa Loma Avenue, Yorba Linda, California 92886

RFR - CA

Facility Name :	Yorba Linda Library & Arts Center
Facility Address :	4802 Lakeview Ave, Yorba Linda, CA 92885
County :	Orange

Map Id: H98
Direction: E
Distance: 0.207 mi.
Actual: 1092.340 ft.
Elevation: 0.076 mi. / 403.871 ft.
Relative: Higher

Site Name : YORBA LINDA LIBRARY & ARTS CENTER
4802 LAKEVIEW AVE
YORBA LINDA, CA 92885

Database(s) : [CALEPA SITES - CA, CIWQS - CA, NPDES - CA, RFR - CA] ***(cont.)***

Envirosite ID: 402701640
EPA ID: N/R

RFR - CA ***(cont.)***

Site Details

Effective Date :	06/26/2018
Adoption Date :	N/R
Termination Date :	N/R
Expiration/Review Date :	N/R
NPDES Number :	CAS000002
Order Number :	2009-0009-DWQ
WDID :	8 30C383803
SIC/NAICS :	N/R
Program :	CONSTW
Regulatory Measure Status :	Active
Regulatory Measure Type :	Storm water construction
Place/Project Type :	Construction - Other
Region :	8
Design Flow :	N/R
Major/Minor :	N/R
Complexity :	N/R
TTWQ :	N/R
Number of Enforcement Actions within Five Years:	N/R
Number of Violations within Five Years:	N/R
Agency :	City of Yorba Linda
Agency Address :	4845 Casa Loma Avenue, Yorba Linda, CA 92886
Latitude :	33.89107
Longitude :	-117.8097
Last Date in Agency List :	09/09/2019

Map Id: H99
Direction: E
Distance: 0.207 mi.
Actual: 1092.514 ft.
Elevation: 0.077 mi. / 405.958 ft.
Relative: Higher

Site Name : SUNRISE AT YORBA LINDA
4792 LAKEVIEW AVE
YORBA LINDA, CA 92886

Database(s) : [ECHO, FRS, HAZNET - CA, RCRA_NONGEN]

Envirosite ID: 347537223
EPA ID: CAL000416207

ECHO

Facility Name :	SUNRISE AT YORBA LINDA
Facility Address :	4792 LAKEVIEW AVE, YORBA LINDA, CA 92886
County :	ORANGE

Site Details

Last Inspection Date :	N/R
Registry ID :	110070421231
FIPS Code :	06059
EPA Region :	09
Inspection Count :	0
Last Inspection Days :	N/R
Informal Count :	0

Map Id: H99
Direction: E
Distance: 0.207 mi.
Actual: 1092.514 ft.
Elevation: 0.077 mi. / 405.958 ft.
Relative: Higher

Site Name : SUNRISE AT YORBA LINDA
4792 LAKEVIEW AVE
YORBA LINDA, CA 92886

Database(s) : [ECHO, FRS, HAZNET - CA, RCRA_NONGEN] ***(cont.)***

Envirosite ID: 347537223
EPA ID: CAL000416207

ECHO ***(cont.)***

Last Informal Action Date :	N/R
Formal Action Count :	0
Last Formal Action Date :	N/R
Total Penalties :	0
Penalty Count :	N/R
Last Penalty Date :	N/R
Last Penalty Amount :	N/R
QTRS IN NC :	0
Programs IN SNC :	0
Current Compliance Status :	No Violation Identified
Three-Year Compliance Status :	_____
Collection Method :	Zip Code Centroid
Reference Point :	N/R
Accuracy Meters :	10000
Derived Tribes :	N/R
Derived HUC :	N/R
Derived WBD :	N/R
Derived STCTY FIPS :	N/R
Derived Zip :	N/R
Derived CD113 :	N/R
Derived CB2010 :	N/R
MYRTK Universe :	NNN
NPDES IDs :	N/R
CWA Permit Types :	N/R
CWA Compliance Tracking :	N/R
CWA NAICS :	N/R
CWA SICS :	N/R
CWA Inspection Count :	N/R
CWA Last Inspection Days :	N/R
CWA Informal Count :	N/R
CWA Formal Action Count :	N/R
CWA Last Formal Action Date :	N/R
CWA Penalties :	N/R
CWA Last Penalty Date :	N/R
CWA Last Penalty Amount :	N/R
CWA Quarters IN NC :	N/R
CWA Current Compliance Status :	N/R
CWA Current SNC Flag :	N
CWA 13 Quarters Compliance Status :	N/R
CWA 13 Quarters Effluent Exceedances:	N/R
CWA Three-Year QNCR Codes :	N/R
DFR URL :	Click here for hyperlink provided by the agency.
Facility SIC Codes :	N/R
Facility NAICS Codes :	623311 - Continuing Care Retirement Communities
Facility Last Inspection EPA Date :	N/R
Facility Last Inspection State Date :	N/R
Facility Last Formal Act EPA Date :	N/R
Facility Last Formal Act State Date :	N/R
Facility Last Informal Act EPA Date :	N/R
Facility Last Informal Act State Date:	N/R
Facility Federal Agency :	N/R
TRI Reporter :	N/R
Facility Imp Water Flag :	N/R
Current SNC Flag :	N
Indian County Flag :	N
Federal Flag :	N/R

Map Id: H99
Direction: E
Distance: 0.207 mi.
Actual: 1092.514 ft.
Elevation: 0.077 mi. / 405.958 ft.
Relative: Higher

Site Name : SUNRISE AT YORBA LINDA
4792 LAKEVIEW AVE
YORBA LINDA, CA 92886

Database(s) : [ECHO, FRS, HAZNET - CA, RCRA_NONGEN] ***(cont.)***

Envirosite ID: 347537223
EPA ID: CAL000416207

ECHO ***(cont.)***

US Mexico Border Flag :	N/R
Chesapeak Bay Flag :	N/R
AIR Flag :	N
NPDES Flag :	N
SDWIS Flag :	N
RCRA Flag :	Y
TRI Flag :	N
GHG Flag :	N
Major Flag :	N/R
Active Flag :	Y
NAA Flag :	N/R
Latitude :	33.889982
Longitude :	-117.805512
Last Date in Agency List :	09/23/2019

FRS

Facility Name :	SUNRISE AT YORBA LINDA
Facility Address :	4792 LAKEVIEW AVE, YORBA LINDA, CA 92886
County :	ORANGE
Registry ID :	110070421231
FRS Facility URL :	Click here for hyperlink provided by the agency.
Last Date in Agency List :	08/12/2019

Source Description :

RCRAInfo is EPA's comprehensive information system that supports the Resource Conservation and Recovery Act (RCRA) of 1976 and the Hazardous and Solid Waste Amendments (HSWA) of 1984 through the tracking of events and activities related to facilities that generate, transport, and treat, store, or dispose of hazardous waste. RCRAInfo allows RCRA program staff to track the notification, permit, compliance, and corrective action activities required under RCRA. RCRAInfo also supports generation of the National Hazardous Waste Biennial Report. All generators and treatment, storage, and disposal facilities who handle hazardous waste are required to report to the EPA Administrator at least once every two years to support creation of the Biennial Report.

FRS Environmental Interest

Source and System ID :	RCRAINFO - CAL000416207

HAZNET - CA

Facility Name :	SUNRISE AT YORBA LINDA
Facility Address :	4792 LAKEVIEW AVE, YORBA LINDA, CA 92886
County :	Orange

Site Details

Contact Name :	JULIE RAMIREZ
Facility Mailing Address :	4792 LAKEVIEW AVE, YORBA LINDA, CA 92886
Contact Phone :	7146935368
Last Date in Agency List :	07/17/2019

Map Id: H99
Direction: E
Distance: 0.207 mi.
Actual: 1092.514 ft.
Elevation: 0.077 mi. / 405.958 ft.
Relative: Higher

Site Name : SUNRISE AT YORBA LINDA
4792 LAKEVIEW AVE
YORBA LINDA, CA 92886

Database(s) : [ECHO, FRS, HAZNET - CA, RCRA_NONGEN] ***(cont.)***

Envirosite ID: 347537223
EPA ID: CAL000416207

HAZNET - CA ***(cont.)***

Waste Generator Summary

Generator EPA ID :	CAL000416207
Generator County :	Orange
TSDF EPA ID :	CAD008364432
TSDF Disposal County :	Los Angeles
State Waste :	Pharmaceutical waste
Disposal Method :	STORAGE, BULKING, AND/OR TRANSFER OFF SITE--NO TREATMENT/REOVERY (H010-H129) OR (H131-H135)
Tons :	0.0565
Tanner Year :	2017

RCRA_NONGEN

Facility Name :	SUNRISE AT YORBA LINDA
Facility Address :	4792 LAKEVIEW AVE, YORBA LINDA, CA 92886
County :	ORANGE
Date Form Received by Agency :	04/13/2016
EPA ID :	CAL000416207
Mailing Address :	4792 LAKEVIEW AVE, YORBA LINDA, CA 92886
Contact :	JULIE RAMIREZ
Contact Address :	4792 LAKEVIEW AVE, YORBA LINDA, CA 92886
Contact Country :	N/R
Contact Telephone :	714-693-5368
Contact Email :	LAKEVIEWCOURT.BOC@SUNRISESENIORLIVING.COM
EPA Region :	09
Land Type :	Not Reported
Source Type :	Implementer
Classification :	Not a generator, verified
Description :	Not a generator, verified
Last Date in Agency List :	07/19/2019

Owner/Operator Summary

Owner/Operator Name :	JULIE RAMIREZ
Owner/Operator Address :	4792 LAKEVIEW AVE, YORBA LINDA, CA 92886
Owner/Operator Country :	N/R
Owner/Operator Telephone :	714-693-5368
Owner/Operator Email :	N/R
Owner/Operator Fax :	N/R
Legal Status :	Other land type
Owner/Operator Type :	Operator
Owner/Operator Start Date :	N/R
Owner/Operator End Date :	N/R
Owner/Operator Name :	SZR YORBA LINDA LLC
Owner/Operator Address :	10350 ORMSBY PARK PL STE 300, LOUISVILLE, KY 40223
Owner/Operator Country :	N/R
Owner/Operator Telephone :	502-357-9000
Owner/Operator Email :	N/R
Owner/Operator Fax :	N/R

Map Id: H99
Direction: E
Distance: 0.207 mi.
Actual: 1092.514 ft.
Elevation: 0.077 mi. / 405.958 ft.
Relative: Higher

Site Name : SUNRISE AT YORBA LINDA
4792 LAKEVIEW AVE
YORBA LINDA, CA 92886

Database(s) : [ECHO, FRS, HAZNET - CA, RCRA_NONGEN] ***(cont.)***

Envirosite ID: 347537223
EPA ID: CAL000416207

RCRA_NONGEN ***(cont.)***

Legal Status :	Other land type
Owner/Operator Type :	Owner
Owner/Operator Start Date :	N/R
Owner/Operator End Date :	N/R

Handler Activities Summary

U.S. Importer of Hazardous Waste :	N
Mixed Waste (Haz. and Radioactive) :	N
Recycler of Hazardous Waste :	N
Transporter of Hazardous Waste :	Y
Treater, Storer or Disposer of HW :	N
Underground Injection Activity :	N
On-site Burner Exemption :	N
Furnace Exemption :	N
Used Oil Fuel Burner :	N
Used Oil Processor :	N
Used Oil Refiner :	N
Used Oil Fuel Marketer to Burner :	N
Used Oil Specification Marketer :	N
Used Oil Transfer Facility :	N
Used Oil Transporter :	N

Notices of Violations Summary

Regulation Violated :	N

Map Id: O100
Direction: NNE
Distance: 0.207 mi.
Actual: 1093.068 ft.
Elevation: 0.078 mi. / 411.936 ft.
Relative: Higher

Site Name : LEE EAKIN
18322 AVOLINDA DR
YORBA LINDA, CA 92886

Database(s) : [HAZNET - CA]

Envirosite ID: 19138372
EPA ID: CAC002715395

HAZNET - CA

Facility Name :	LEE EAKIN
Facility Address :	18322 AVOLINDA DR, YORBA LINDA, CA 928862404
County :	Orange

Site Details

Contact Name :	LEE EAKIN
Facility Mailing Address :	18322 AVOLINDA DR, YORBA LINDA, CA 928862404
Contact Phone :	7147773326
Last Date in Agency List :	09/24/2015

Map Id: O100
Direction: NNE
Distance: 0.207 mi.
Actual: 1093.068 ft.
Elevation: 0.078 mi. / 411.936 ft.
Relative: Higher

Site Name : LEE EAKIN
18322 AVOLINDA DR
YORBA LINDA, CA 92886

Database(s) : [HAZNET - CA] ***(cont.)***

Envirosite ID: 19138372
EPA ID: CAC002715395

HAZNET - CA ***(cont.)***

Waste Generator Summary

Generator EPA ID :	CAC002715395
Generator County :	Orange
TSDF EPA ID :	CAD009007626
TSDF Disposal County :	Los Angeles
State Waste :	Asbestos containing waste
Disposal Method :	LANDFILL OR SURFACE IMPOUNDMENT THAT WILL BE CLOSED AS LANDFILL(TO INCLUDE ON-SITE TREATMENT AND/OR STABILIZATION)
Tons :	0.4
Tanner Year :	2012

Map Id: K101
Direction: ESE
Distance: 0.209 mi.
Actual: 1102.851 ft.
Elevation: 0.074 mi. / 392.241 ft.
Relative: Higher

Site Name : COMMERCIAL PROPERTY
18441 YORBA LINDA BLVD
YORBA LINDA, CA 92886

Database(s) : [FID UST - CA, UST - CA]

Envirosite ID: 9471068
EPA ID: N/R

FID UST - CA

Facility Name :	COMMERCIAL PROPERTY
Facility Address :	18441 YORBA LINDA BLVD, YORBA LINDA, 92886
County :	Orange

Site Details

Facility ID :	14294
CERSID :	N/R
Permitting Agency :	ORANGE COUNTY
Latitude :	33.88867
Longitude :	-117.81191
Last Date in Agency List :	05/14/2018

UST - CA

Facility Name :	COMMERCIAL PROPERTY
Facility Address :	18441 YORBA LINDA BLVD, YORBA LINDA, 92886
County :	Orange

Site Details

Facility ID :	14294
CERS ID :	N/R
Permitting Agency :	ORANGE COUNTY
Latitude :	33.88867
Longitude :	-117.81191
Last Date in Agency List :	01/13/2017

Map Id: L102
Direction: W
Distance: 0.215 mi.
Actual: 1135.041 ft.
Elevation: 0.07 mi. / 367.037 ft.
Relative: Lower

Site Name : MIKE SCHULTZ IMPORT SERVICE
4832 EUREKA AVE
YORBA LINDA, CA 92886

Database(s) : [FID UST - CA, UST - CA]

Envirosite ID: 9476902
EPA ID: N/R

FID UST - CA

Facility Name :	MIKE SCHULTZ IMPORT SERVICE
Facility Address :	4832 EUREKA AVE, YORBA LINDA, 92886
County :	Orange

Site Details

Facility ID :	3265
CERSID :	N/R
Permitting Agency :	ORANGE COUNTY
Latitude :	33.89071
Longitude :	-117.8201
Last Date in Agency List :	05/14/2018

UST - CA

Facility Name :	MIKE SCHULTZ IMPORT SERVICE
Facility Address :	4832 EUREKA AVE, YORBA LINDA, 92886
County :	Orange

Site Details

Facility ID :	3265
CERS ID :	N/R
Permitting Agency :	ORANGE COUNTY
Latitude :	33.89071
Longitude :	-117.8201
Last Date in Agency List :	01/13/2017

Map Id: L103
Direction: W
Distance: 0.215 mi.
Actual: 1135.041 ft.
Elevation: 0.07 mi. / 367.037 ft.
Relative: Lower

Site Name : SCHULTZ IMPORT SERVICE
4832 EUREKA
YORBA LINDA, CA 92686

Database(s) : [CALEPA SITES - CA, FRS, LUST REG 8 - CA]

Envirosite ID: 9817832
EPA ID: N/R

CALEPA SITES - CA

Facility Name :	SCHULTZ IMPORT SERVICE
Facility Address :	4832 EUREKA, YORBA LINDA, 92686
Site ID :	213784
EI ID :	T0605901315
EI Description :	Leaking Underground Storage Tank Cleanup Site
Latitude :	33.890311
Longitude :	-117.820053
Agency Hyperlink :	Click here for hyperlink provided by the agency.
Last Date in Agency List :	10/02/2019

Map Id: L103
Direction: W
Distance: 0.215 mi.
Actual: 1135.041 ft.
Elevation: 0.07 mi. / 367.037 ft.
Relative: Lower

Site Name : SCHULTZ IMPORT SERVICE
4832 EUREKA
YORBA LINDA, CA 92686

Database(s) : [CALEPA SITES - CA, FRS, LUST REG 8 - CA] ***(cont.)***

Envirosite ID: 9817832
EPA ID: N/R

FRS

Facility Name :	SCHULTZ IMPORT SERVICE
Facility Address :	4832 EUREKA, YORBA LINDA, CA 92686
County :	ORANGE
Registry ID :	110066124081
FRS Facility URL :	Click here for hyperlink provided by the agency.
Last Date in Agency List :	08/12/2019

Source Description :

The California Environmental Protection Agency (CalEPA) has recently implemented a new data warehouse system (nSite). This data warehouse combines and merges facility and site information from five different systems managed within CalEPA. The five systems are: California Environmental Reporting System (CERS), EnviroStor, GeoTracker, California Integrated Water Quality System (CIWQS), and Toxic Release Inventory (TRI).

FRS Environmental Interest

Source and System ID :	CA-ENVIROVIEW - 213784

LUST REG 8 - CA

Facility Name :	SCHULTZ IMPORT SERVICE
Facility Address :	4832 EUREKA, YORBA LINDA, CA 92686
County :	Orange

Site Details

Status Date :	07/17/1992
Status :	Completed - Case Closed
Begin Date :	12/10/1990
Global ID :	T0605901315
Region :	REGION 8
Site History :	N/R
RB Case Number :	083001748T
Potential Media Affected :	Soil
Potential Contaminants of Concern :	Waste Oil / Motor / Hydraulic / Lubricating
Local Agency :	ORANGE COUNTY LOP
Local Case Number :	91UT025
Lead Agency :	ORANGE COUNTY LOP
File Location :	Local Agency
CUF Case :	NO
Caseworker :	JW
Case Type :	LUST Cleanup Site
How Discovered :	Tank Closure
How Discovered Description :	N/R
Stop Method :	Close and Remove Tank
Stop Description :	N/R
Calwater Watershed Name :	Santa Ana River - Lower Santa Ana River - Yorba Linda (Split) (801.15)
DWR Groundwater Subbasin Name :	Coastal Plain Of Orange County (8-001)
Disadvantaged Community :	N/R
Latitude :	33.8903107

Map Id: L103
Direction: W
Distance: 0.215 mi.
Actual: 1135.041 ft.
Elevation: 0.07 mi. / 367.037 ft.
Relative: Lower

Site Name : SCHULTZ IMPORT SERVICE
4832 EUREKA
YORBA LINDA, CA 92686

Database(s) : [CALEPA SITES - CA, FRS, LUST REG 8 - CA] ***(cont.)***

Envirosite ID: 9817832
EPA ID: N/R

LUST REG 8 - CA ***(cont.)***

Longitude :	-117.8200533
Agency URL :	Click here for hyperlink provided by the agency.
Last Date in Agency List :	08/13/2019

Contacts Summary

Global ID :	T0605901315
Contact Name :	CARL BERNHARDT
Contact Type :	Regional Board Caseworker
Organization Name :	SANTA ANA RWQCB (REGION 8)
Address :	3737 MAIN STREET, SUITE 500
City :	RIVERSIDE
Phone Number :	9517824495
Email :	carl.bernhardt@waterboards.ca.gov

Global ID :	T0605901315
Contact Name :	JULIE WOZENCRAFT
Contact Type :	Local Agency Caseworker
Organization Name :	ORANGE COUNTY LOP
Address :	1241 EAST DYER ROAD SUITE 120
City :	SANTA ANA
Phone Number :	7144336252
Email :	jwozencraft@ochca.com

Regulatory Activities

Date :	07/17/1992
Global ID :	T0605901315
Action Type :	ENFORCEMENT
Action :	Closure/No Further Action Letter

Date :	12/10/1990
Global ID :	T0605901315
Action Type :	Other
Action :	Leak Discovery

Date :	12/10/1990
Global ID :	T0605901315
Action Type :	Other
Action :	Leak Reported

Status History

Status Date :	07/17/1992
Global ID :	T0605901315
Status :	Completed - Case Closed

Status Date :	12/10/1990
Global ID :	T0605901315

Map Id: L103
Direction: W
Distance: 0.215 mi.
Actual: 1135.041 ft.
Elevation: 0.07 mi. / 367.037 ft.
Relative: Lower

Site Name : SCHULTZ IMPORT SERVICE
4832 EUREKA
YORBA LINDA, CA 92686

Database(s) : [CALEPA SITES - CA, FRS, LUST REG 8 - CA] ***(cont.)***

Envirosite ID: 9817832
EPA ID: N/R

LUST REG 8 - CA ***(cont.)***

Status : Open - Case Begin Date

Map Id: L104
Direction: W
Distance: 0.215 mi.
Actual: 1135.041 ft.
Elevation: 0.07 mi. / 367.037 ft.
Relative: Lower

Site Name : MIKE SCHULTZ IMPORT SERVICE
4832 EUREKA AVE #A
YORBA LINDA, CA 92886

Database(s) : [HAZNET - CA]

Envirosite ID: 30984284
EPA ID: CAL000020390

HAZNET - CA

Facility Name : MIKE SCHULTZ IMPORT SERVICE
Facility Address : 4832 EUREKA AVE #A, YORBA LINDA, CA 928860000
County : Orange

Site Details
Contact Name : MIKE SCHULTZ
Facility Mailing Address : PO BOX 847, YORBA LINDA, CA 928860000
Contact Phone : 7145284411
Last Date in Agency List : 09/24/2015

Waste Generator Summary
Generator EPA ID : CAL000020390
Generator County : Orange
TSDF EPA ID : CAT000613893
TSDF Disposal County : Los Angeles
State Waste : Aqueous solution with total organic residues less than 10 percent
Disposal Method : Transfer station
Tons : 0.0168
Tanner Year : 2003

Map Id: L105
Direction: W
Distance: 0.217 mi.
Actual: 1145.874 ft.
Elevation: 0.07 mi. / 372.06 ft.
Relative: Lower

Site Name : YORBA LINDA EQUIPMENT RENTAL
4791 EUREKA AVE
YORBA LINDA, CA 92886

Database(s) : [CALEPA SITES - CA, FID UST - CA, HAZWASTE_ORANGE COUNTY - CA, UST - CA]

Envirosite ID: 9481575
EPA ID: N/R

CALEPA SITES - CA

Facility Name :	YORBA LINDA EQUIPMENT RENTAL
Facility Address :	4791 EUREKA AVE, YORBA LINDA, 92886

Site ID :	412734
EI ID :	10514827
EI Description :	Chemical Storage Facilities
Latitude :	33.891541
Longitude :	-117.820633
Agency Hyperlink :	Click here for hyperlink provided by the agency.
Last Date in Agency List :	10/02/2019

Site ID :	412734
EI ID :	10514827
EI Description :	Hazardous Waste Generator
Latitude :	33.891541
Longitude :	-117.820633
Agency Hyperlink :	Click here for hyperlink provided by the agency.
Last Date in Agency List :	10/02/2019

FID UST - CA

Facility Name :	YORBA LINDA EQUIPMENT RENTAL
Facility Address :	4791 EUREKA AVE, YORBA LINDA, 92886
County :	Orange

Site Details

Facility ID :	3761
CERSID :	N/R
Permitting Agency :	ORANGE COUNTY
Latitude :	33.892889
Longitude :	-117.819283
Last Date in Agency List :	05/14/2018

HAZWASTE_ORANGE COUNTY - CA

Facility Name :	YORBA LINDA EQUIPMENT RENTAL
Facility Address :	4791 EUREKA AVE, YORBA LINDA, CA 92886

Site Details

Facility ID :	FA0024754
Date Run :	08/01/2019
Last Date in Agency List :	08/30/2019

UST - CA

Facility Name :	YORBA LINDA EQUIPMENT RENTAL
Facility Address :	4791 EUREKA AVE, YORBA LINDA, 92886
County :	Orange

Map Id: L105
Direction: W
Distance: 0.217 mi.
Actual: 1145.874 ft.
Elevation: 0.07 mi. / 372.06 ft.
Relative: Lower

Site Name : YORBA LINDA EQUIPMENT RENTAL
4791 EUREKA AVE
YORBA LINDA, CA 92886

Database(s) : [CALEPA SITES - CA, FID UST - CA, HAZWASTE_ORANGE COUNTY - CA, UST - CA] ***(cont.)***

Envirosite ID: 9481575
EPA ID: N/R

UST - CA ***(cont.)***

Site Details

Facility ID :	3761
CERS ID :	N/R
Permitting Agency :	ORANGE COUNTY
Latitude :	33.892889
Longitude :	-117.819283
Last Date in Agency List :	01/13/2017

Map Id: L106
Direction: W
Distance: 0.217 mi.
Actual: 1147.457 ft.
Elevation: 0.071 mi. / 372.497 ft.
Relative: Lower

Site Name : YORBA LINDA EQUIPMENT RENTALS
4791 EUREKA AVE
YORBA LINDA, CA 92686

Database(s) : [CALEPA SITES - CA, FRS, LUST REG 8 - CA]

Envirosite ID: 9818926
EPA ID: N/R

CALEPA SITES - CA

Facility Name :	YORBA LINDA EQUIPMENT RENTALS
Facility Address :	4791 EUREKA AVE, YORBA LINDA, 92686
Site ID :	252708
EI ID :	T0605900363
EI Description :	Leaking Underground Storage Tank Cleanup Site
Latitude :	33.891249
Longitude :	-117.820129
Agency Hyperlink :	Click here for hyperlink provided by the agency.
Last Date in Agency List :	10/02/2019

FRS

Facility Name :	YORBA LINDA EQUIPMENT RENTALS
Facility Address :	4791 EUREKA AVE, YORBA LINDA, CA 92686
County :	ORANGE
Registry ID :	110065910704
FRS Facility URL :	Click here for hyperlink provided by the agency.
Last Date in Agency List :	08/12/2019

Source Description :

The California Environmental Protection Agency (CalEPA) has recently implemented a new data warehouse system (nSite). This data warehouse combines and merges facility and site information from five different systems managed within CalEPA. The five systems are: California Environmental Reporting System (CERS), EnviroStor, GeoTracker, California Integrated Water Quality System (CIWQS), and Toxic Release Inventory (TRI).

Map Id: L106
Direction: W
Distance: 0.217 mi.
Actual: 1147.457 ft.
Elevation: 0.071 mi. / 372.497 ft.
Relative: Lower

Site Name : YORBA LINDA EQUIPMENT RENTALS
4791 EUREKA AVE
YORBA LINDA, CA 92686

Database(s) : [CALEPA SITES - CA, FRS, LUST REG 8 - CA] ***(cont.)***

Envirosite ID: 9818926
EPA ID: N/R

FRS ***(cont.)***

FRS Environmental Interest

Source and System ID :	CA-ENVIROVIEW - 252708

LUST REG 8 - CA

Facility Name :	YORBA LINDA EQUIPMENT RENTALS
Facility Address :	4791 EUREKA AVE, YORBA LINDA, CA 92686
County :	Orange

Site Details

Status Date :	12/23/1999
Status :	Completed - Case Closed
Begin Date :	08/27/1986
Global ID :	T0605900363
Region :	REGION 8
Site History :	N/R
RB Case Number :	083000452T
Potential Media Affected :	Soil
Potential Contaminants of Concern :	Diesel
Local Agency :	N/R
Local Case Number :	N/R
Lead Agency :	SANTA ANA RWQCB (REGION 8)
File Location :	N/R
CUF Case :	NO
Caseworker :	CAB
Case Type :	LUST Cleanup Site
How Discovered :	Other Means
How Discovered Description :	N/R
Stop Method :	N/R
Stop Description :	N/R
Calwater Watershed Name :	Santa Ana River - Lower Santa Ana River - Yorba Linda (Split) (801.15)
DWR Groundwater Subbasin Name :	Coastal Plain Of Orange County (8-001)
Disadvantaged Community :	N/R
Latitude :	33.8912487
Longitude :	-117.8201296
Agency URL :	Click here for hyperlink provided by the agency.
Last Date in Agency List :	08/13/2019

Contacts Summary

Global ID :	T0605900363
Contact Name :	CARL BERNHARDT
Contact Type :	Regional Board Caseworker
Organization Name :	SANTA ANA RWQCB (REGION 8)
Address :	3737 MAIN STREET, SUITE 500
City :	RIVERSIDE
Phone Number :	9517824495
Email :	carl.bernhardt@waterboards.ca.gov

Map Id: L106
Direction: W
Distance: 0.217 mi.
Actual: 1147.457 ft.
Elevation: 0.071 mi. / 372.497 ft.
Relative: Lower

Site Name : YORBA LINDA EQUIPMENT RENTALS
4791 EUREKA AVE
YORBA LINDA, CA 92686

Database(s) : [CALEPA SITES - CA, FRS, LUST REG 8 - CA] ***(cont.)***

Envirosite ID: 9818926
EPA ID: N/R

LUST REG 8 - CA ***(cont.)***

Regulatory Activities

Date :	03/28/1996
Global ID :	T0605900363
Action Type :	ENFORCEMENT
Action :	Closure/No Further Action Letter
Date :	02/27/1987
Global ID :	T0605900363
Action Type :	Other
Action :	Leak Reported
Date :	08/27/1986
Global ID :	T0605900363
Action Type :	Other
Action :	Leak Discovery
Date :	08/27/1986
Global ID :	T0605900363
Action Type :	Other
Action :	Leak Stopped

Status History

Status Date :	12/23/1999
Global ID :	T0605900363
Status :	Completed - Case Closed
Status Date :	03/02/1987
Global ID :	T0605900363
Status :	Open - Site Assessment
Status Date :	08/27/1986
Global ID :	T0605900363
Status :	Open - Case Begin Date

Map Id: L107
Direction: W
Distance: 0.217 mi.
Actual: 1147.457 ft.
Elevation: 0.071 mi. / 372.497 ft.
Relative: Lower

Site Name : YORBA LINDA EQUIPMENT RENTAL I
4791 EUREKA
YORBA LINDA, CA 92886

Database(s) : [HAZNET - CA]

Envirosite ID: 30965451
EPA ID: CAL000025492

HAZNET - CA

Facility Name :	YORBA LINDA EQUIPMENT RENTAL I

Map Id: L107
Direction: W
Distance: 0.217 mi.
Actual: 1147.457 ft.
Elevation: 0.071 mi. / 372.497 ft.
Relative: Lower

Site Name : YORBA LINDA EQUIPMENT RENTAL I
4791 EUREKA
YORBA LINDA, CA 92886

Database(s) : [HAZNET - CA] ***(cont.)***

Envirosite ID: 30965451
EPA ID: CAL000025492

HAZNET - CA ***(cont.)***

Facility Address : 4791 EUREKA, YORBA LINDA, CA 928860000
County : Orange

Site Details
Contact Name : STEFFES, CRAIG-PRESIDENT
Facility Mailing Address : PO BOX 27, YORBA LINDA, CA 928850000
Contact Phone : 7145287191
Last Date in Agency List : 09/24/2015

Waste Generator Summary
Generator EPA ID : CAL000025492
Generator County : Orange
TSDF EPA ID : CAD099452708
TSDF Disposal County : Los Angeles
State Waste : Oil/water separation sludge
Disposal Method : Transfer station
Tons : 0.2085
Tanner Year : 2000

Generator EPA ID : CAL000025492
Generator County : Orange
TSDF EPA ID : CAT000613893
TSDF Disposal County : Los Angeles
State Waste : Aqueous solution with total organic residues less than 10 percent
Disposal Method : Transfer station
Tons : 0.0168
Tanner Year : 1999

Generator EPA ID : CAL000025492
Generator County : Orange
TSDF EPA ID : CAT080013352
TSDF Disposal County : Los Angeles
State Waste : Aqueous solution with total organic residues less than 10 percent
Disposal Method : Recycler
Tons : 0.21
Tanner Year : 1999

Generator EPA ID : CAL000025492
Generator County : Orange
TSDF EPA ID : CAT080013352
TSDF Disposal County : Los Angeles
State Waste : Waste oil and mixed oil
Disposal Method : Recycler
Tons : 0.228
Tanner Year : 2003

Generator EPA ID : CAL000025492
Generator County : Orange
TSDF EPA ID : CAT080013352

Map Id: L107
Direction: W
Distance: 0.217 mi.
Actual: 1147.457 ft.
Elevation: 0.071 mi. / 372.497 ft.
Relative: Lower

Site Name : YORBA LINDA EQUIPMENT RENTAL I
4791 EUREKA
YORBA LINDA, CA 92886

Database(s) : [HAZNET - CA] ***(cont.)***

Envirosite ID: 30965451
EPA ID: CAL000025492

HAZNET - CA ***(cont.)***

TSDF Disposal County :	Los Angeles
State Waste :	Waste oil and mixed oil
Disposal Method :	Recycler
Tons :	0.266
Tanner Year :	1993
Generator EPA ID :	CAL000025492
Generator County :	Orange
TSDF EPA ID :	CAT080013352
TSDF Disposal County :	Los Angeles
State Waste :	Waste oil and mixed oil
Disposal Method :	Recycler
Tons :	1.102
Tanner Year :	1999

Map Id: Q108
Direction: SW
Distance: 0.218 mi.
Actual: 1152.868 ft.
Elevation: 0.066 mi. / 348.212 ft.
Relative: Lower

Site Name : RICHARD NIXON LIBRARY & BIRTHPLACE FOUNDATION
18001 YORBA LINDA BLVD
YORBA LINDA, CA 92886

Database(s) : [HAZNET - CA]

Envirosite ID: 19093590
EPA ID: CAC002667542

HAZNET - CA

Facility Name :	RICHARD NIXON LIBRARY & BIRTHPLACE FOUNDATION
Facility Address :	18001 YORBA LINDA BLVD, YORBA LINDA, CA 928863903
County :	Orange

Site Details

Contact Name :	RIC LECZEL
Facility Mailing Address :	18001 YORBA LINDA BLVD, YORBA LINDA, CA 928863903
Contact Phone :	7143641193
Last Date in Agency List :	09/24/2015

Waste Generator Summary

Generator EPA ID :	CAC002667542
Generator County :	Orange
TSDF EPA ID :	CAT080013352
TSDF Disposal County :	Los Angeles
State Waste :	Waste oil and mixed oil
Disposal Method :	OTHER RECOVERY OF RECLAMATION FOR REUSE INCLUDING ACID REGENERATION, ORGANICS RECOVERY ECT
Tons :	0.209
Tanner Year :	2011

Map Id: Q109
Direction: SW
Distance: 0.218 mi.
Actual: 1152.868 ft.
Elevation: 0.066 mi. / 348.212 ft.
Relative: Lower

Site Name : RICHARD NIXON LIBRARY & BIRTHPLACE FOUNDATION
18001 YORBA LINDA BLVD
YORBA LINDA, CA 92886

Database(s) : [HAZNET - CA]

Envirosite ID: 356150268
EPA ID: CAC002572930

HAZNET - CA

Facility Name :	RICHARD NIXON LIBRARY & BIRTHPLACE FOUNDATION
Facility Address :	18001 YORBA LINDA BLVD, YORBA LINDA, CA 92886
County :	Orange

Site Details

Contact Name :	TOM DEMARY
Facility Mailing Address :	18001 YORBA LINDA BLVD, YORBA LINDA, CA 92886
Contact Phone :	7149935075
Last Date in Agency List :	09/24/2015

Waste Generator Summary

Generator EPA ID :	CAC002572930
Generator County :	Orange
TSDF EPA ID :	CAD982444481
TSDF Disposal County :	San Bernardino
State Waste :	Off-specification, aged or surplus organics
Disposal Method :	Transfer station
Tons :	0.9075
Tanner Year :	2003

Map Id: Q110
Direction: SW
Distance: 0.218 mi.
Actual: 1152.868 ft.
Elevation: 0.066 mi. / 348.212 ft.
Relative: Lower

Site Name : RICHARD NIXON LIBRARY & BIRTHPLACE FOUNDATION
18001 YORBA LINDA BLVD
YORBA LINDA, CA 92886

Database(s) : [HAZNET - CA]

Envirosite ID: 356156680
EPA ID: CAC002599079

HAZNET - CA

Facility Name :	RICHARD NIXON LIBRARY & BIRTHPLACE FOUNDATION
Facility Address :	18001 YORBA LINDA BLVD, YORBA LINDA, CA 92886
County :	Orange

Site Details

Contact Name :	FABIAN RAMIREZ
Facility Mailing Address :	18001 YORBA LINDA BLVD, YORBA LINDA, CA 92886
Contact Phone :	7149935075
Last Date in Agency List :	09/24/2015

Waste Generator Summary

Generator EPA ID :	CAC002599079
Generator County :	Orange

Map Id: Q110
Direction: SW
Distance: 0.218 mi.
Actual: 1152.868 ft.
Elevation: 0.066 mi. / 348.212 ft.
Relative: Lower

Site Name : RICHARD NIXON LIBRARY & BIRTHPLACE FOUNDATION
18001 YORBA LINDA BLVD
YORBA LINDA, CA 92886

Database(s) : [HAZNET - CA] ***(cont.)***

Envirosite ID: 356156680
EPA ID: CAC002599079

HAZNET - CA ***(cont.)***

TSDF EPA ID :	CAD980884183
TSDF Disposal County :	Sacramento
State Waste :	Alkaline solution without metals pH >= 12.5
Disposal Method :	Transfer station
Tons :	0.02085
Tanner Year :	2006

Generator EPA ID :	CAC002599079
Generator County :	Orange
TSDF EPA ID :	CAD980884183
TSDF Disposal County :	Sacramento
State Waste :	Off-specification, aged or surplus organics
Disposal Method :	Transfer station
Tons :	0.2685
Tanner Year :	2006

Map Id: L111
Direction: WNW
Distance: 0.219 mi.
Actual: 1155.004 ft.
Elevation: 0.071 mi. / 375.115 ft.
Relative: Lower

Site Name : YORBA LINDA POST OFFICE
4770 EUREKA AVE
YORBA LINDA, CA 92885

Database(s) : [HAZNET - CA]

Envirosite ID: 30828324
EPA ID: CAC000765024

HAZNET - CA

Facility Name :	YORBA LINDA POST OFFICE
Facility Address :	4770 EUREKA AVE, YORBA LINDA, CA 928850000
County :	Orange

Site Details

Contact Name :	MARY ANNE MARRINAN/DIST ENV
Facility Mailing Address :	4770 EUREKA AVE, YORBA LINDA, CA 928850000
Contact Phone :	7146626463
Last Date in Agency List :	09/24/2015

Waste Generator Summary

Generator EPA ID :	CAC000765024
Generator County :	Orange
TSDF EPA ID :	IRC957100891
TSDF Disposal County :	Unknown
State Waste :	Asbestos containing waste
Disposal Method :	Disposal, landfill
Tons :	0.5056
Tanner Year :	1996

Map Id: L112
Direction: WNW
Distance: 0.219 mi.
Actual: 1155.004 ft.
Elevation: 0.071 mi. / 375.115 ft.
Relative: Lower

Site Name : U.S. POSTAL SERVICE
4770 EUREKA AVE
YORBA LINDA, CA 92885

Database(s) : [HAZNET - CA]

Envirosite ID: 30863063
EPA ID: CAC001083184

HAZNET - CA

Facility Name :	U.S. POSTAL SERVICE
Facility Address :	4770 EUREKA AVE, YORBA LINDA, CA 928850000
County :	Orange

Site Details

Contact Name :	HO WON SUH/PROJ MGR
Facility Mailing Address :	PO BOX 21184, SANTA ANA, CA 927117184
Contact Phone :	7146676794
Last Date in Agency List :	09/24/2015

Waste Generator Summary

Generator EPA ID :	CAC001083184
Generator County :	Orange
TSDF EPA ID :	AZR000005454
TSDF Disposal County :	Unknown
State Waste :	Polychlorinated biphenyls and material containing PCBs
Disposal Method :	Blank
Tons :	0.6766
Tanner Year :	1998

Map Id: Q113
Direction: SW
Distance: 0.219 mi.
Actual: 1158.163 ft.
Elevation: 0.066 mi. / 347.825 ft.
Relative: Lower

Site Name : JOHN THOMAS GRADING CONTRACTOR
18011 YORBA LINDA BLVD
YORBA LINDA, CA 92886

Database(s) : [FID UST - CA, UST - CA]

Envirosite ID: 9475600
EPA ID: N/R

FID UST - CA

Facility Name :	JOHN THOMAS GRADING CONTRACTOR
Facility Address :	18011 YORBA LINDA BLVD, YORBA LINDA, 92886
County :	Orange

Site Details

Facility ID :	9420
CERSID :	N/R
Permitting Agency :	ORANGE COUNTY
Latitude :	33.8886
Longitude :	-117.81968
Last Date in Agency List :	05/14/2018

UST - CA

Facility Name :	JOHN THOMAS GRADING CONTRACTOR
Facility Address :	18011 YORBA LINDA BLVD, YORBA LINDA, 92886
County :	Orange

Map Id: Q113
Direction: SW
Distance: 0.219 mi.
Actual: 1158.163 ft.
Elevation: 0.066 mi. / 347.825 ft.
Relative: Lower

Site Name : JOHN THOMAS GRADING CONTRACTOR
18011 YORBA LINDA BLVD
YORBA LINDA, CA 92886

Database(s) : [FID UST - CA, UST - CA] ***(cont.)***

Envirosite ID: 9475600
EPA ID: N/R

UST - CA ***(cont.)***

Site Details

Facility ID :	9420
CERS ID :	N/R
Permitting Agency :	ORANGE COUNTY
Latitude :	33.8886
Longitude :	-117.81968
Last Date in Agency List :	01/13/2017

Map Id: Q114
Direction: SW
Distance: 0.219 mi.
Actual: 1158.163 ft.
Elevation: 0.066 mi. / 347.825 ft.
Relative: Lower

Site Name : CITY OF YORBA LINDA
18011 YORBA LINDA
YORBA LINDA, CA 92686

Database(s) : [CALEPA SITES - CA, FRS, LUST REG 8 - CA]

Envirosite ID: 9815826
EPA ID: N/R

CALEPA SITES - CA

Facility Name :	CITY OF YORBA LINDA
Facility Address :	18011 YORBA LINDA, YORBA LINDA, 92686
Site ID :	229553
EI ID :	T0605900878
EI Description :	Leaking Underground Storage Tank Cleanup Site
Latitude :	33.888577
Longitude :	-117.819678
Agency Hyperlink :	Click here for hyperlink provided by the agency.
Last Date in Agency List :	10/02/2019

FRS

Facility Name :	CITY OF YORBA LINDA
Facility Address :	18011 YORBA LINDA, YORBA LINDA, CA 92686
County :	ORANGE
Registry ID :	110066439161
FRS Facility URL :	Click here for hyperlink provided by the agency.
Last Date in Agency List :	08/12/2019

Source Description :

The California Environmental Protection Agency (CalEPA) has recently implemented a new data warehouse system (nSite). This data warehouse combines and merges facility and site information from five different systems managed within CalEPA. The five systems are: California Environmental Reporting System (CERS), EnviroStor, GeoTracker, California Integrated Water Quality System (CIWQS), and Toxic Release Inventory (TRI).

Map Id: Q114
Direction: SW
Distance: 0.219 mi.
Actual: 1158.163 ft.
Elevation: 0.066 mi. / 347.825 ft.
Relative: Lower

Site Name : CITY OF YORBA LINDA
18011 YORBA LINDA
YORBA LINDA, CA 92686

Database(s) : [CALEPA SITES - CA, FRS, LUST REG 8 - CA] ***(cont.)***

Envirosite ID: 9815826
EPA ID: N/R

FRS ***(cont.)***

FRS Environmental Interest

Source and System ID :	CA-ENVIROVIEW - 229553

LUST REG 8 - CA

Facility Name :	CITY OF YORBA LINDA
Facility Address :	18011 YORBA LINDA, YORBA LINDA, CA 92686
County :	Orange

Site Details

Status Date :	12/01/1988
Status :	Completed - Case Closed
Begin Date :	10/25/1988
Global ID :	T0605900878
Region :	REGION 8
Site History :	N/R
RB Case Number :	083001114T
Potential Media Affected :	Soil
Potential Contaminants of Concern :	Diesel
Local Agency :	ORANGE COUNTY LOP
Local Case Number :	88UT193
Lead Agency :	ORANGE COUNTY LOP
File Location :	Local Agency
CUF Case :	NO
Caseworker :	JW
Case Type :	LUST Cleanup Site
How Discovered :	Tank Closure
How Discovered Description :	N/R
Stop Method :	Close and Remove Tank
Stop Description :	N/R
Calwater Watershed Name :	Santa Ana River - Lower Santa Ana River - Yorba Linda (Split) (801.15)
DWR Groundwater Subbasin Name :	Coastal Plain Of Orange County (8-001)
Disadvantaged Community :	N/R
Latitude :	33.8885774
Longitude :	-117.8196782
Agency URL :	Click here for hyperlink provided by the agency.
Last Date in Agency List :	08/13/2019

Contacts Summary

Global ID :	T0605900878
Contact Name :	JULIE WOZENCRAFT
Contact Type :	Local Agency Caseworker
Organization Name :	ORANGE COUNTY LOP
Address :	1241 EAST DYER ROAD SUITE 120
City :	SANTA ANA
Phone Number :	7144336252
Email :	jwozencraft@ochca.com

Global ID :	T0605900878
Contact Name :	PATRICIA HANNON
Contact Type :	Regional Board Caseworker

Map Id: Q114
Direction: SW
Distance: 0.219 mi.
Actual: 1158.163 ft.
Elevation: 0.066 mi. / 347.825 ft.
Relative: Lower

Site Name : CITY OF YORBA LINDA
18011 YORBA LINDA
YORBA LINDA, CA 92686

Database(s) : [CALEPA SITES - CA, FRS, LUST REG 8 - CA] ***(cont.)***

Envirosite ID: 9815826
EPA ID: N/R

LUST REG 8 - CA ***(cont.)***

Organization Name :	SANTA ANA RWQCB (REGION 8)
Address :	3737 MAIN STREET, SUITE 500
City :	RIVERSIDE
Phone Number :	N/R
Email :	patricia.hannon@waterboards.ca.gov

Regulatory Activities

Date :	10/25/1988
Global ID :	T0605900878
Action Type :	Other
Action :	Leak Discovery

Date :	10/25/1988
Global ID :	T0605900878
Action Type :	Other
Action :	Leak Reported

Status History

Status Date :	12/01/1988
Global ID :	T0605900878
Status :	Completed - Case Closed

Status Date :	10/25/1988
Global ID :	T0605900878
Status :	Open - Case Begin Date

Map Id: Q115
Direction: SW
Distance: 0.219 mi.
Actual: 1158.163 ft.
Elevation: 0.066 mi. / 347.825 ft.
Relative: Lower

Site Name : 1X CITY OF YORBA LINDA
18011 YORBA LINDA BLVD.
YORBA LINDA, CA 92686

Database(s) : [HIST HAZNET - CA]

Envirosite ID: 411881514
EPA ID: N/R

HIST HAZNET - CA

Facility Name :	1X CITY OF YORBA LINDA
Facility Address :	18011 YORBA LINDA BLVD., YORBA LINDA, 926860000

Site Details

ID Number :	CAC000123253
Last Date in Agency List :	11/17/2014

Map Id: L116
Direction: WNW
Distance: 0.222 mi.
Actual: 1170.409 ft.
Elevation: 0.071 mi. / 374.508 ft.
Relative: Lower

Site Name : YORBA LINDA, CITY OF
4751 EUREKA
YORBA LINDA, CA 92686

Database(s) : [ECHO, FRS, HAZNET - CA, RCRA_NONGEN]

Envirosite ID: 30944777
EPA ID: CAD981382526

ECHO

Facility Name :	YORBA LINDA, CITY OF
Facility Address :	4751 EUREKA, YORBA LINDA, CA 92686
County :	ORANGE

Site Details

Last Inspection Date :	N/R
Registry ID :	110070408638
FIPS Code :	06059
EPA Region :	09
Inspection Count :	0
Last Inspection Days :	N/R
Informal Count :	0
Last Informal Action Date :	N/R
Formal Action Count :	0
Last Formal Action Date :	N/R
Total Penalties :	0
Penalty Count :	N/R
Last Penalty Date :	N/R
Last Penalty Amount :	N/R
QTRS IN NC :	0
Programs IN SNC :	0
Current Compliance Status :	No Violation Identified
Three-Year Compliance Status :	_____
Collection Method :	Place Name Centroid
Reference Point :	N/R
Accuracy Meters :	20000
Derived Tribes :	N/R
Derived HUC :	N/R
Derived WBD :	N/R
Derived STCTY FIPS :	N/R
Derived Zip :	N/R
Derived CD113 :	N/R
Derived CB2010 :	N/R
MYRTK Universe :	NNN
NPDES IDs :	N/R
CWA Permit Types :	N/R
CWA Compliance Tracking :	N/R
CWA NAICS :	N/R
CWA SICS :	N/R
CWA Inspection Count :	N/R
CWA Last Inspection Days :	N/R
CWA Informal Count :	N/R
CWA Formal Action Count :	N/R
CWA Last Formal Action Date :	N/R
CWA Penalties :	N/R
CWA Last Penalty Date :	N/R
CWA Last Penalty Amount :	N/R
CWA Quarters IN NC :	N/R
CWA Current Compliance Status :	N/R
CWA Current SNC Flag :	N
CWA 13 Quarters Compliance Status :	N/R
CWA 13 Quarters Effluent Exceedances:	N/R
CWA Three-Year QNCR Codes :	N/R
DFR URL :	Click here for hyperlink provided by the agency.

Map Id: L116
Direction: WNW
Distance: 0.222 mi.
Actual: 1170.409 ft.
Elevation: 0.071 mi. / 374.508 ft.
Relative: Lower

Site Name : YORBA LINDA, CITY OF
4751 EUREKA
YORBA LINDA, CA 92686

Database(s) : [ECHO, FRS, HAZNET - CA, RCRA_NONGEN] ***(cont.)***

Envirosite ID: 30944777
EPA ID: CAD981382526

ECHO ***(cont.)***

Facility SIC Codes :	N/R
Facility NAICS Codes :	56299 - All Other Waste Management Services
Facility Last Inspection EPA Date :	N/R
Facility Last Inspection State Date :	N/R
Facility Last Formal Act EPA Date :	N/R
Facility Last Formal Act State Date :	N/R
Facility Last Informal Act EPA Date :	N/R
Facility Last Informal Act State Date:	N/R
Facility Federal Agency :	N/R
TRI Reporter :	N/R
Facility Imp Water Flag :	N/R
Current SNC Flag :	N
Indian County Flag :	N
Federal Flag :	N/R
US Mexico Border Flag :	N/R
Chesapeak Bay Flag :	N/R
AIR Flag :	N
NPDES Flag :	N
SDWIS Flag :	N
RCRA Flag :	Y
TRI Flag :	N
GHG Flag :	N
Major Flag :	N/R
Active Flag :	Y
NAA Flag :	N/R
Latitude :	33.886956
Longitude :	-117.77259
Last Date in Agency List :	09/23/2019

FRS

Facility Name :	YORBA LINDA, CITY OF
Facility Address :	4751 EUREKA, YORBA LINDA, CA 92686-0000
County :	ORANGE
Registry ID :	110070408638
FRS Facility URL :	Click here for hyperlink provided by the agency.
Last Date in Agency List :	08/12/2019

Source Description :

RCRAInfo is EPA's comprehensive information system that supports the Resource Conservation and Recovery Act (RCRA) of 1976 and the Hazardous and Solid Waste Amendments (HSWA) of 1984 through the tracking of events and activities related to facilities that generate, transport, and treat, store, or dispose of hazardous waste. RCRAInfo allows RCRA program staff to track the notification, permit, compliance, and corrective action activities required under RCRA. RCRAInfo also supports generation of the National Hazardous Waste Biennial Report. All generators and treatment, storage, and disposal facilities who handle hazardous waste are required to report to the EPA Administrator at least once every two years to support creation of the Biennial Report.

Map Id: L116
Direction: WNW
Distance: 0.222 mi.
Actual: 1170.409 ft.
Elevation: 0.071 mi. / 374.508 ft.
Relative: Lower

Site Name : YORBA LINDA, CITY OF
4751 EUREKA
YORBA LINDA, CA 92686

Database(s) : [ECHO, FRS, HAZNET - CA, RCRA_NONGEN] ***(cont.)***

Envirosite ID: 30944777
EPA ID: CAD981382526

FRS ***(cont.)***

FRS Environmental Interest
Source and System ID : RCRAINFO - CAD981382526

HAZNET - CA

Facility Name : YORBA LINDA, CITY OF
Facility Address : 4751 EUREKA, YORBA LINDA, CA 926860000
County : Orange

Site Details
Contact Name : ARMANDO JAIME
Facility Mailing Address : 4845 CASA LOMA AVE, YORBA LINDA, CA 928860000
Contact Phone : 7149617170
Last Date in Agency List : 09/24/2015

Waste Generator Summary
Generator EPA ID : CAD981382526
Generator County : Orange
TSDF EPA ID : CAD028409019
TSDF Disposal County : Los Angeles
State Waste : Other inorganic solid waste
Disposal Method : Transfer station
Tons : 0.0625
Tanner Year : 2001

Generator EPA ID : CAD981382526
Generator County : Orange
TSDF EPA ID : CAD028409019
TSDF Disposal County : Los Angeles
State Waste : Unspecified oil-containing waste
Disposal Method : Treatment, tank
Tons : 0.1251
Tanner Year : 2001

Generator EPA ID : CAD981382526
Generator County : Orange
TSDF EPA ID : CAD028409019
TSDF Disposal County : Los Angeles
State Waste : Unspecified organic liquid mixture
Disposal Method : Transfer station
Tons : 0.374
Tanner Year : 2001

Generator EPA ID : CAD981382526
Generator County : Orange
TSDF EPA ID : CAT080013352
TSDF Disposal County : Los Angeles
State Waste : Tank bottom waste

Map Id: L116
Direction: WNW
Distance: 0.222 mi.
Actual: 1170.409 ft.
Elevation: 0.071 mi. / 374.508 ft.
Relative: Lower

Site Name : YORBA LINDA, CITY OF
4751 EUREKA
YORBA LINDA, CA 92686

Database(s) : [ECHO, FRS, HAZNET - CA, RCRA_NONGEN] ***(cont.)***

Envirosite ID: 30944777
EPA ID: CAD981382526

HAZNET - CA ***(cont.)***

Disposal Method :	OTHER RECOVERY OF RECLAMATION FOR REUSE INCLUDING ACID REGENERATION, ORGANICS RECOVERY ECT
Tons :	1.251
Tanner Year :	2009
Generator EPA ID :	CAD981382526
Generator County :	Orange
TSDF EPA ID :	CAT080013352
TSDF Disposal County :	Los Angeles
State Waste :	Unspecified organic liquid mixture
Disposal Method :	OTHER RECOVERY OF RECLAMATION FOR REUSE INCLUDING ACID REGENERATION, ORGANICS RECOVERY ECT
Tons :	6.46
Tanner Year :	2006

RCRA_NONGEN

Facility Name :	YORBA LINDA, CITY OF
Facility Address :	4751 EUREKA, YORBA LINDA, CA 92686
County :	ORANGE
Date Form Received by Agency :	04/10/1987
EPA ID :	CAD981382526
Mailing Address :	4845 CASA LOMA AVE, YORBA LINDA, CA 92886-0000
Contact :	ARMANDO JAIME
Contact Address :	4845 CASA LOMA AVE., YORBA LINDA, CA 92886
Contact Country :	N/R
Contact Telephone :	714-961-7170
Contact Email :	AJAIME@YORBA-LINDA.ORG
EPA Region :	09
Land Type :	Not Reported
Source Type :	Implementer
Classification :	Not a generator, verified
Description :	Not a generator, verified
Last Date in Agency List :	07/19/2019

Owner/Operator Summary

Owner/Operator Name :	ARMANDO JAIME
Owner/Operator Address :	4845 CASA LOMA AVE., YORBA LINDA, CA 92886
Owner/Operator Country :	N/R
Owner/Operator Telephone :	714-961-7170
Owner/Operator Email :	N/R
Owner/Operator Fax :	N/R
Legal Status :	Other land type
Owner/Operator Type :	Operator
Owner/Operator Start Date :	N/R
Owner/Operator End Date :	N/R

Map Id: L116
Direction: WNW
Distance: 0.222 mi.
Actual: 1170.409 ft.
Elevation: 0.071 mi. / 374.508 ft.
Relative: Lower

Site Name : YORBA LINDA, CITY OF
4751 EUREKA
YORBA LINDA, CA 92686

Database(s) : [ECHO, FRS, HAZNET - CA, RCRA_NONGEN] ***(cont.)***

Envirosite ID: 30944777
EPA ID: CAD981382526

RCRA_NONGEN ***(cont.)***

Owner/Operator Name :	CITY OF YORBA LINDA
Owner/Operator Address :	4845 CASA LOMA AVE., YORBA LINDA, CA 92886-0000
Owner/Operator Country :	N/R
Owner/Operator Telephone :	714-961-7170
Owner/Operator Email :	N/R
Owner/Operator Fax :	N/R
Legal Status :	Other land type
Owner/Operator Type :	Owner
Owner/Operator Start Date :	N/R
Owner/Operator End Date :	N/R

Handler Activities Summary

U.S. Importer of Hazardous Waste :	N
Mixed Waste (Haz. and Radioactive) :	N
Recycler of Hazardous Waste :	N
Transporter of Hazardous Waste :	Y
Treater, Storer or Disposer of HW :	N
Underground Injection Activity :	N
On-site Burner Exemption :	N
Furnace Exemption :	N
Used Oil Fuel Burner :	N
Used Oil Processor :	N
Used Oil Refiner :	N
Used Oil Fuel Marketer to Burner :	N
Used Oil Specification Marketer :	N
Used Oil Transfer Facility :	N
Used Oil Transporter :	N

Notices of Violations Summary

Regulation Violated :	N

Map Id: L117
Direction: WNW
Distance: 0.222 mi.
Actual: 1170.489 ft.
Elevation: 0.071 mi. / 374.508 ft.
Relative: Lower

Site Name : CITY OF YORBA LINDA MAINT YARD
4751 EUREKA AVE
YORBA LINDA, CA 92886

Database(s) : [FID UST - CA, UST - CA, UST_ORANGE COUNTY - CA]

Envirosite ID: 9477061
EPA ID: N/R

FID UST - CA

Facility Name :	CITY OF YORBA LINDA MAINT YARD
Facility Address :	4751 EUREKA AVE, YORBA LINDA, 92886
County :	Orange

Map Id: L117
Direction: WNW
Distance: 0.222 mi.
Actual: 1170.489 ft.
Elevation: 0.071 mi. / 374.508 ft.
Relative: Lower

Site Name : CITY OF YORBA LINDA MAINT YARD
4751 EUREKA AVE
YORBA LINDA, CA 92886

Database(s) : [FID UST - CA, UST - CA, UST_ORANGE COUNTY - CA] ***(cont.)***

Envirosite ID: 9477061
EPA ID: N/R

FID UST - CA ***(cont.)***

Site Details

Facility ID :	6700
CERSID :	N/R
Permitting Agency :	ORANGE COUNTY
Latitude :	33.893313
Longitude :	-117.819398
Last Date in Agency List :	05/14/2018

UST - CA

Facility Name :	CITY OF YORBA LINDA MAINT YARD
Facility Address :	4751 EUREKA AVE, YORBA LINDA, 92886
County :	Orange

Site Details

Facility ID :	6700
CERS ID :	N/R
Permitting Agency :	ORANGE COUNTY
Latitude :	33.893313
Longitude :	-117.819398
Last Date in Agency List :	01/13/2017

UST_Orange County - CA

Facility Name :	CITY OF YORBA LINDA MAINT YARD
Facility Address :	4751 EUREKA AVE, YORBA LINDA, CA 92886
Facility ID :	FA0024253
Date Run :	08/01/2019
Last Date in Agency List :	08/01/2019

Map Id: L118
Direction: WNW
Distance: 0.222 mi.
Actual: 1170.489 ft.
Elevation: 0.071 mi. / 374.508 ft.
Relative: Lower

Site Name : YORBA LINDA CITY YARD
4751 EUREKA AVE
YORBA LINDA, CA 92886

Database(s) : [CALEPA SITES - CA, FID UST - CA, FRS, UST - CA]

Envirosite ID: 16380836
EPA ID: N/R

CALEPA SITES - CA

Facility Name :	Yorba Linda City Yard
Facility Address :	4751 EUREKA AVE, YORBA LINDA, 92886
Site ID :	172628
EI ID :	10448071
EI Description :	Chemical Storage Facilities

Map Id: L118
Direction: WNW
Distance: 0.222 mi.
Actual: 1170.489 ft.
Elevation: 0.071 mi. / 374.508 ft.
Relative: Lower

Site Name : YORBA LINDA CITY YARD
4751 EUREKA AVE
YORBA LINDA, CA 92886

Database(s) : [CALEPA SITES - CA, FID UST - CA, FRS, UST - CA] ***(cont.)***

Envirosite ID: 16380836
EPA ID: N/R

CALEPA SITES - CA ***(cont.)***

Latitude :	33.891964
Longitude :	-117.820747
Agency Hyperlink :	Click here for hyperlink provided by the agency.
Last Date in Agency List :	10/02/2019

Site ID :	172628
EI ID :	10448071
EI Description :	Hazardous Waste Generator
Latitude :	33.891964
Longitude :	-117.820747
Agency Hyperlink :	Click here for hyperlink provided by the agency.
Last Date in Agency List :	10/02/2019

Site ID :	172628
EI ID :	10448071
EI Description :	Underground Storage Tank
Latitude :	33.891964
Longitude :	-117.820747
Agency Hyperlink :	Click here for hyperlink provided by the agency.
Last Date in Agency List :	10/02/2019

FID UST - CA

Facility Name :	Yorba Linda City Yard
Facility Address :	4751 Eureka Ave, Yorba Linda, 92886
County :	Orange

Site Details

Facility ID :	FA0024253
CERSID :	10448071
Permitting Agency :	Orange County Environmental Health
Latitude :	33.89198
Longitude :	-117.82074
Last Date in Agency List :	09/16/2019

FRS

Facility Name :	YORBA LINDA CITY YARD
Facility Address :	4751 EUREKA AVE, YORBA LINDA, CA 92886
County :	ORANGE

Registry ID :	110057034258
FRS Facility URL :	Click here for hyperlink provided by the agency.
Last Date in Agency List :	08/12/2019

Map Id: L118
Direction: WNW
Distance: 0.222 mi.
Actual: 1170.489 ft.
Elevation: 0.071 mi. / 374.508 ft.
Relative: Lower

Site Name : YORBA LINDA CITY YARD
4751 EUREKA AVE
YORBA LINDA, CA 92886

Database(s) : [CALEPA SITES - CA, FID UST - CA, FRS, UST - CA] ***(cont.)***

Envirosite ID: 16380836
EPA ID: N/R

FRS ***(cont.)***

Source Description :

The California Environmental Protection Agency (CalEPA) has recently implemented a new data warehouse system (nSite). This data warehouse combines and merges facility and site information from five different systems managed within CalEPA. The five systems are: California Environmental Reporting System (CERS), EnviroStor, GeoTracker, California Integrated Water Quality System (CIWQS), and Toxic Release Inventory (TRI).

Source Description :

The California Environmental Reporting System (CERS) is a statewide web-based user and information exchange system to support over 140,000 regulated businesses and over 130 local agencies in electronically collecting and reporting significant hazardous materials, hazardous waste and compliance and enforcement data as mandated by California law. Under oversight by Cal/EPA, certified local governing agencies (Unified Program Agencies - UPAs) consolidate, coordinate and provide consistent regulatory activities for six state and federal environmental programs.

FRS Environmental Interest

Source and System ID :	CA-CERS - 10448071 CA-ENVIROVIEW - 172628 CA-ENVIROVIEW - 220455

UST - CA

Facility Name :	Yorba Linda City Yard
Facility Address :	4751 Eureka Ave, Yorba Linda, 92886
County :	Orange

Site Details

Facility ID :	FA0024253
CERS ID :	10448071
Permitting Agency :	Orange County Environmental Health
Latitude :	33.89198
Longitude :	-117.82074
Last Date in Agency List :	09/04/2019

Map Id: L119
Direction: WNW
Distance: 0.222 mi.
Actual: 1170.489 ft.
Elevation: 0.071 mi. / 374.508 ft.
Relative: Lower

Site Name : CITY OF YORBA LINDA LVTOP.
4751 EUREKA AVENUE
YORBA LINDA, CA

Database(s) : [CALEPA SITES - CA, SWF/LF - CA]

Envirosite ID: 21797473
EPA ID: N/R

CALEPA SITES - CA

Facility Name :	City of Yorba Linda LVTOp.

Map Id: L119
Direction: WNW
Distance: 0.222 mi.
Actual: 1170.489 ft.
Elevation: 0.071 mi. / 374.508 ft.
Relative: Lower

Site Name : CITY OF YORBA LINDA LVTOP.
4751 EUREKA AVENUE
YORBA LINDA, CA

Database(s) : [CALEPA SITES - CA, SWF/LF - CA] ***(cont.)***

Envirosite ID: 21797473
EPA ID: N/R

CALEPA SITES - CA ***(cont.)***

Facility Address :	4751 EUREKA AVENUE, YORBA LINDA
Site ID :	507849
EI ID :	30-AB-0422
EI Description :	Solid Waste and Recycle Sites
Latitude :	33.892400
Longitude :	-117.820000
Agency Hyperlink :	Click here for hyperlink provided by the agency.
Last Date in Agency List :	10/02/2019

SWF/LF - CA

Facility Name :	City of Yorba Linda LVTOp.
Facility Address :	4751 Eureka Avenue, Yorba Linda
County :	Orange

Site Details

Permit Date :	07/21/2008
Permit Status :	Notification
Swis Number :	30-AB-0422
Land Use :	Residential,Commercial
Operator :	City of Yorba Linda, Public Works
Operator Address :	Jaime Armando, Superintendent, P O Box 87014, Yorba Linda, CA 92885-8714
Operator Phone :	7149617170
Latitude :	33.89236
Longitude :	-117.8196
Last Date in Agency List :	09/16/2019

Owner Summary

Owner :	City of Yorba Linda, Public Works
Owner Address :	Jaime Armando, Superintendent, P O Box 87014, Yorba Linda, CA 92885-8714
Owner Phone :	7149617170

Unit Information

Closure Date :	N/R
Closure Type :	N/R
Unit Number :	01
Regulatory Status :	Notification
Operational Status :	Active
Category :	Transfer/Processing
Activity :	Limited Volume Transfer Operation
Inspection Frequency :	Annual
Accepted Waste :	Green Materials,Mixed municipal
Program Type :	N/R
Throughput :	3
Throughput Units :	Tons/day
Capacity :	520
Capacity Units :	Tons/year

Map Id: L119
Direction: WNW
Distance: 0.222 mi.
Actual: 1170.489 ft.
Elevation: 0.071 mi. / 374.508 ft.
Relative: Lower

Site Name : CITY OF YORBA LINDA LVTOP.
4751 EUREKA AVENUE
YORBA LINDA, CA

Database(s) : [CALEPA SITES - CA, SWF/LF - CA] ***(cont.)***

Envirosite ID: 21797473
EPA ID: N/R

SWF/LF - CA ***(cont.)***

Acreage :	0.80
Disposal Acreage :	N/R
Remaining Capacity :	N/R
WDR Number :	N/R

Map Id: K120
Direction: ESE
Distance: 0.223 mi.
Actual: 1177.700 ft.
Elevation: 0.076 mi. / 400.722 ft.
Relative: Higher

Site Name : COMMERCIAL PROPERTY
4961 LAKEVIEW AVE
YORBA LINDA, CA 92886

Database(s) : [FID UST - CA, UST - CA]

Envirosite ID: 9481277
EPA ID: N/R

FID UST - CA

Facility Name :	COMMERCIAL PROPERTY
Facility Address :	4961 LAKEVIEW AVE, YORBA LINDA, 92886
County :	Orange

Site Details

Facility ID :	14296
CERSID :	N/R
Permitting Agency :	ORANGE COUNTY
Latitude :	33.8894
Longitude :	-117.81133
Last Date in Agency List :	05/14/2018

UST - CA

Facility Name :	COMMERCIAL PROPERTY
Facility Address :	4961 LAKEVIEW AVE, YORBA LINDA, 92886
County :	Orange

Site Details

Facility ID :	14296
CERS ID :	N/R
Permitting Agency :	ORANGE COUNTY
Latitude :	33.8894
Longitude :	-117.81133
Last Date in Agency List :	01/13/2017

Map Id: K121
Direction: ESE
Distance: 0.223 mi.
Actual: 1177.700 ft.
Elevation: 0.076 mi. / 400.722 ft.
Relative: Higher

Site Name : 1X CITY OF YORBA LINDA
4961 LAKEVIEW AVENUE
YORBA LINDA, CA 92886

Database(s) : [HAZNET - CA]

Envirosite ID: 30834794
EPA ID: CAC000859624

HAZNET - CA

Facility Name :	1X CITY OF YORBA LINDA
Facility Address :	4961 LAKEVIEW AVENUE, YORBA LINDA, CA 928860000
County :	Orange

Site Details

Contact Name :	JAMES LUCIA
Facility Mailing Address :	4845 CASA LOMA AVENUE, YOURBA LINDA, CA 926860000
Contact Phone :	7146937638
Last Date in Agency List :	09/24/2015

Waste Generator Summary

Generator EPA ID :	CAC000859624
Generator County :	Orange
TSDF EPA ID :	CAD981458466
TSDF Disposal County :	Los Angeles
State Waste :	Waste oil and mixed oil
Disposal Method :	Recycler
Tons :	0.76
Tanner Year :	1993

Map Id: R122
Direction: NE
Distance: 0.225 mi.
Actual: 1185.931 ft.
Elevation: 0.081 mi. / 425.217 ft.
Relative: Higher

Site Name : ANDY MONTGOMERY
4662 VALENCIA AVE
YORBA LINDA, CA 92886

Database(s) : [HAZNET - CA]

Envirosite ID: 347530121
EPA ID: CAC002862549

HAZNET - CA

Facility Name :	ANDY MONTGOMERY
Facility Address :	4662 VALENCIA AVE, YORBA LINDA, CA 928862443
County :	ORANGE

Site Details

Contact Name :	ANDY MONTGOMERY
Facility Mailing Address :	4662 VALENCIA AVE, YORBA LINDA, CA 928862443
Contact Phone :	6195074219
Last Date in Agency List :	06/05/2017

Waste Generator Summary

Generator EPA ID :	CAC002862549
Generator County :	Orange
TSDF EPA ID :	CAD009007626
TSDF Disposal County :	Los Angeles

Map Id: R122
Direction: NE
Distance: 0.225 mi.
Actual: 1185.931 ft.
Elevation: 0.081 mi. / 425.217 ft.
Relative: Higher

Site Name : ANDY MONTGOMERY
4662 VALENCIA AVE
YORBA LINDA, CA 92886

Database(s) : [HAZNET - CA] ***(cont.)***

Envirosite ID: 347530121
EPA ID: CAC002862549

HAZNET - CA ***(cont.)***

State Waste :	Asbestos containing waste
Disposal Method :	LANDFILL OR SURFACE IMPOUNDMENT THAT WILL BE CLOSED AS LANDFILL(TO INCLUDE ON-SITE TREATMENT AND/OR STABILIZATION)
Tons :	0.23
Tanner Year :	2016

Map Id: Q123
Direction: SW
Distance: 0.226 mi.
Actual: 1192.687 ft.
Elevation: 0.066 mi. / 350.525 ft.
Relative: Lower

Site Name : COVINGTON GROUP LLC
18112 YORBA LINDA BLVD.
YORBA LINDA, CA 92886

Database(s) : [HAZNET - CA]

Envirosite ID: 321851595
EPA ID: CAC002759443

HAZNET - CA

Facility Name :	30
Facility Address :	ORANGE, COVINGTON GROUP LLC, CA 92886
County :	YORBA LINDA

Site Details

Contact Name :	JOHN BEEBE
Facility Mailing Address :	16580 ASTON, IRVINE, CA 92606
Contact Phone :	9492962400
Last Date in Agency List :	01/14/2016

Waste Generator Summary

Generator EPA ID :	CAC002759443
Generator County :	Orange
TSDF EPA ID :	AZC950823111
TSDF Disposal County :	Unknown
State Waste :	Asbestos containing waste
Disposal Method :	LANDFILL OR SURFACE IMPOUNDMENT THAT WILL BE CLOSED AS LANDFILL(TO INCLUDE ON-SITE TREATMENT AND/OR STABILIZATION)
Tons :	5.6
Tanner Year :	2014

Map Id: L124
Direction: WNW
Distance: 0.227 mi.
Actual: 1198.012 ft.
Elevation: 0.071 mi. / 376.011 ft.
Relative: Lower

Site Name : YORBA LINDA MAINTENANCE YARD
4751 EUREKA AVE
YORBA LINDA, CA 92686

Database(s) : [CALEPA SITES - CA, LUST REG 8 - CA]

Envirosite ID: 9818927
EPA ID: N/R

CALEPA SITES - CA

Facility Name :	YORBA LINDA MAINTENANCE YARD
Facility Address :	4751 EUREKA AVE, YORBA LINDA, 92686
Site ID :	220455
EI ID :	T0605901956
EI Description :	Leaking Underground Storage Tank Cleanup Site
Latitude :	33.891956
Longitude :	-117.820788
Agency Hyperlink :	Click here for hyperlink provided by the agency.
Last Date in Agency List :	10/02/2019

LUST REG 8 - CA

Facility Name :	YORBA LINDA MAINTENANCE YARD
Facility Address :	4751 EUREKA AVE, YORBA LINDA, CA 92686
County :	Orange

Site Details

Status Date :	01/06/1998
Status :	Completed - Case Closed
Begin Date :	03/21/1996
Global ID :	T0605901956
Region :	REGION 8
Site History :	N/R
RB Case Number :	083002850T
Potential Media Affected :	Soil
Potential Contaminants of Concern :	Gasoline
Local Agency :	ORANGE COUNTY
Local Case Number :	96PC33
Lead Agency :	ORANGE COUNTY
File Location :	N/R
CUF Case :	NO
Caseworker :	OC
Case Type :	LUST Cleanup Site
How Discovered :	Tank Closure
How Discovered Description :	N/R
Stop Method :	N/R
Stop Description :	N/R
Calwater Watershed Name :	Santa Ana River - Lower Santa Ana River - Yorba Linda (Split) (801.15)
DWR Groundwater Subbasin Name :	Coastal Plain Of Orange County (8-001)
Disadvantaged Community :	N/R
Latitude :	33.891956
Longitude :	-117.820788
Agency URL :	Click here for hyperlink provided by the agency.
Last Date in Agency List :	08/13/2019

Contacts Summary

Global ID :	T0605901956
Contact Name :	NANCY OLSON-MARTIN
Contact Type :	Regional Board Caseworker
Organization Name :	SANTA ANA RWQCB (REGION 8)

Map Id: L124
Direction: WNW
Distance: 0.227 mi.
Actual: 1198.012 ft.
Elevation: 0.071 mi. / 376.011 ft.
Relative: Lower

Site Name : YORBA LINDA MAINTENANCE YARD
4751 EUREKA AVE
YORBA LINDA, CA 92686

Database(s) : [CALEPA SITES - CA, LUST REG 8 - CA] ***(cont.)***

Envirosite ID: 9818927
EPA ID: N/R

LUST REG 8 - CA ***(cont.)***

Address :	3737 MAIN STREET, SUITE 500
City :	RIVERSIDE
Phone Number :	N/R
Email :	nolson-martin@waterboards.ca.gov
Global ID :	T0605901956
Contact Name :	ORANGE COUNTY
Contact Type :	Local Agency Caseworker
Organization Name :	ORANGE COUNTY
Address :	1241 E. DYER ROAD SUITE 120
City :	Santa Ana
Phone Number :	N/R
Email :	N/R

Regulatory Activities

Date :	01/06/1998
Global ID :	T0605901956
Action Type :	ENFORCEMENT
Action :	Closure/No Further Action Letter
Date :	03/28/1996
Global ID :	T0605901956
Action Type :	Other
Action :	Leak Reported
Date :	03/21/1996
Global ID :	T0605901956
Action Type :	Other
Action :	Leak Discovery

Status History

Status Date :	01/06/1998
Global ID :	T0605901956
Status :	Completed - Case Closed
Status Date :	03/21/1996
Global ID :	T0605901956
Status :	Open - Case Begin Date
Status Date :	03/21/1996
Global ID :	T0605901956
Status :	Open - Site Assessment

Map Id: R125
Direction: NE
Distance: 0.229 mi.
Actual: 1209.870 ft.
Elevation: 0.081 mi. / 426.43 ft.
Relative: Higher

Site Name : EARLENE BELL
4642 VALENCIA AVE.
YORBA LINDA, CA 92886

Database(s) : [HAZNET - CA]

Envirosite ID: 19159790
EPA ID: CAC002733477

HAZNET - CA

Facility Name : EARLENE BELL
Facility Address : 4642 VALENCIA AVE., YORBA LINDA, CA 92886
County : Orange

Site Details
Contact Name : EARLENE BELL
Facility Mailing Address : 4642 VALENCIA AVE., YORBA LINDA, CA 92886
Contact Phone : 7144033942
Last Date in Agency List : 09/24/2015

Waste Generator Summary
Generator EPA ID : CAC002733477
Generator County : Orange
TSDF EPA ID : CAD009007626
TSDF Disposal County : Los Angeles
State Waste : Asbestos containing waste

Disposal Method : LANDFILL OR SURFACE IMPOUNDMENT THAT WILL BE CLOSED AS LANDFILL(TO INCLUDE ON-SITE TREATMENT AND/OR STABILIZATION)

Tons : 0.4
Tanner Year : 2013

Map Id: N126
Direction: NNW
Distance: 0.232 mi.
Actual: 1223.326 ft.
Elevation: 0.077 mi. / 405.794 ft.
Relative: Higher

Site Name : DONALD STEINSTON
4571 LOGANLINDA DR
YORBA LINDA, CA 92886

Database(s) : [HAZNET - CA]

Envirosite ID: 19174510
EPA ID: CAC002755467

HAZNET - CA

Facility Name : DONALD STEINSTON
Facility Address : 4571 LOGANLINDA DR, YORBA LINDA, CA 928862314
County : Orange

Site Details
Contact Name : DONALD STEINSTON
Facility Mailing Address : 4571 LOGANLINDA DR, YORBA LINDA, CA 928862314
Contact Phone : 7147796931
Last Date in Agency List : 09/24/2015

Map Id: N126
Direction: NNW
Distance: 0.232 mi.
Actual: 1223.326 ft.
Elevation: 0.077 mi. / 405.794 ft.
Relative: Higher

Site Name : DONALD STEINSTON
4571 LOGANLINDA DR
YORBA LINDA, CA 92886

Database(s) : [HAZNET - CA] ***(cont.)***

Envirosite ID: 19174510
EPA ID: CAC002755467

HAZNET - CA ***(cont.)***

Waste Generator Summary

Generator EPA ID :	CAC002755467
Generator County :	Orange
TSDF EPA ID :	CAD009007626
TSDF Disposal County :	Los Angeles
State Waste :	Asbestos containing waste
Disposal Method :	LANDFILL OR SURFACE IMPOUNDMENT THAT WILL BE CLOSED AS LANDFILL(TO INCLUDE ON-SITE TREATMENT AND/OR STABILIZATION)
Tons :	0.4
Tanner Year :	2013

Map Id: 127
Direction: SE
Distance: 0.248 mi.
Actual: 1311.928 ft.
Elevation: 0.075 mi. / 393.609 ft.
Relative: Higher

Site Name : PARKER, HOWARD
5106 LAKEVIEW AVE
YORBA LINDA, CA 92886

Database(s) : [HAZNET - CA]

Envirosite ID: 19165333
EPA ID: CAC002741610

HAZNET - CA

Facility Name :	PARKER, HOWARD
Facility Address :	5106 LAKEVIEW AVE, YORBA LINDA, CA 928864945
County :	Orange

Site Details

Contact Name :	HOWARD PARKER
Facility Mailing Address :	5106 LAKEVIEW AVE, YORBA LINDA, CA 928864945
Contact Phone :	7143281114
Last Date in Agency List :	09/24/2015

Waste Generator Summary

Generator EPA ID :	CAC002741610
Generator County :	Orange
TSDF EPA ID :	AZC950823111
TSDF Disposal County :	Unknown
State Waste :	Asbestos containing waste
Disposal Method :	LANDFILL OR SURFACE IMPOUNDMENT THAT WILL BE CLOSED AS LANDFILL(TO INCLUDE ON-SITE TREATMENT AND/OR STABILIZATION)
Tons :	0.8
Tanner Year :	2013

Map Id: S128
Direction: ESE
Distance: 0.254 mi.
Actual: 1340.168 ft.
Elevation: 0.076 mi. / 399.577 ft.
Relative: Higher

Site Name : SHELL #18503
18503 YORBA LINDA
YORBA LINDA, CA 92686

Database(s) : [CALEPA SITES - CA, FRS, LUST REG 8 - CA]

Envirosite ID: 9817898
EPA ID: N/R

CALEPA SITES - CA

Facility Name :	SHELL #18503
Facility Address :	18503 YORBA LINDA, YORBA LINDA, 92686
Site ID :	198287
EI ID :	T0605900732
EI Description :	Leaking Underground Storage Tank Cleanup Site
Latitude :	33.888910
Longitude :	-117.810888
Agency Hyperlink :	Click here for hyperlink provided by the agency.
Last Date in Agency List :	10/02/2019

FRS

Facility Name :	SHELL #18503
Facility Address :	18503 YORBA LINDA, YORBA LINDA, CA 92686
County :	ORANGE
Registry ID :	110066434264
FRS Facility URL :	Click here for hyperlink provided by the agency.
Last Date in Agency List :	08/12/2019

Source Description :

The California Environmental Protection Agency (CalEPA) has recently implemented a new data warehouse system (nSite). This data warehouse combines and merges facility and site information from five different systems managed within CalEPA. The five systems are: California Environmental Reporting System (CERS), EnviroStor, GeoTracker, California Integrated Water Quality System (CIWQS), and Toxic Release Inventory (TRI).

FRS Environmental Interest

Source and System ID :	CA-ENVIROVIEW - 198287

LUST REG 8 - CA

Facility Name :	SHELL #18503
Facility Address :	18503 YORBA LINDA, YORBA LINDA, CA 92686
County :	Orange

Site Details

Status Date :	04/01/1985
Status :	Completed - Case Closed
Begin Date :	04/01/1985
Global ID :	T0605900732
Region :	REGION 8
Site History :	N/R
RB Case Number :	083000919T
Potential Media Affected :	Under Investigation
Potential Contaminants of Concern :	Gasoline
Local Agency :	ORANGE COUNTY LOP

Map Id: S128
Direction: ESE
Distance: 0.254 mi.
Actual: 1340.168 ft.
Elevation: 0.076 mi. / 399.577 ft.
Relative: Higher

Site Name : SHELL #18503
18503 YORBA LINDA
YORBA LINDA, CA 92686

Database(s) : [CALEPA SITES - CA, FRS, LUST REG 8 - CA] ***(cont.)***

Envirosite ID: 9817898
EPA ID: N/R

LUST REG 8 - CA ***(cont.)***

Local Case Number :	85UT012
Lead Agency :	ORANGE COUNTY LOP
File Location :	Local Agency
CUF Case :	NO
Caseworker :	JW
Case Type :	LUST Cleanup Site
How Discovered :	Tank Closure
How Discovered Description :	N/R
Stop Method :	Close and Remove Tank
Stop Description :	N/R
Calwater Watershed Name :	Santa Ana River - Lower Santa Ana River - Yorba Linda (Split) (801.15)
DWR Groundwater Subbasin Name :	Coastal Plain Of Orange County (8-001)
Disadvantaged Community :	N/R
Latitude :	33.88891
Longitude :	-117.810888
Agency URL :	Click here for hyperlink provided by the agency.
Last Date in Agency List :	08/13/2019

Contacts Summary

Global ID :	T0605900732
Contact Name :	CARL BERNHARDT
Contact Type :	Regional Board Caseworker
Organization Name :	SANTA ANA RWQCB (REGION 8)
Address :	3737 MAIN STREET, SUITE 500
City :	RIVERSIDE
Phone Number :	9517824495
Email :	carl.bernhardt@waterboards.ca.gov

Global ID :	T0605900732
Contact Name :	JULIE WOZENCRAFT
Contact Type :	Local Agency Caseworker
Organization Name :	ORANGE COUNTY LOP
Address :	1241 EAST DYER ROAD SUITE 120
City :	SANTA ANA
Phone Number :	7144336252
Email :	jwozencraft@ochca.com

Regulatory Activities

Date :	N/R
Global ID :	N/R
Action Type :	N/R
Action :	N/R

Status History

Status Date :	04/01/1985
Global ID :	T0605900732
Status :	Completed - Case Closed

Map Id: S128
Direction: ESE
Distance: 0.254 mi.
Actual: 1340.168 ft.
Elevation: 0.076 mi. / 399.577 ft.
Relative: Higher

Site Name : SHELL #18503
18503 YORBA LINDA
YORBA LINDA, CA 92686

Database(s) : [CALEPA SITES - CA, FRS, LUST REG 8 - CA] ***(cont.)***

Envirosite ID: 9817898
EPA ID: N/R

LUST REG 8 - CA ***(cont.)***

Status Date :	04/01/1985
Global ID :	T0605900732
Status :	Open - Case Begin Date

Map Id: S129
Direction: ESE
Distance: 0.260 mi.
Actual: 1374.572 ft.
Elevation: 0.076 mi. / 400.056 ft.
Relative: Higher

Site Name : SHELL OIL
18503 YORBA LINDA
YORBA LINDA, CA 92886

Database(s) : [CALEPA SITES - CA, FRS, LUST REG 8 - CA]

Envirosite ID: 9817948
EPA ID: N/R

CALEPA SITES - CA

Facility Name :	SHELL OIL
Facility Address :	18503 YORBA LINDA, YORBA LINDA, 92886
Site ID :	239768
EI ID :	T0605902035
EI Description :	Leaking Underground Storage Tank Cleanup Site
Latitude :	33.888715
Longitude :	-117.810884
Agency Hyperlink :	Click here for hyperlink provided by the agency.
Last Date in Agency List :	10/02/2019

FRS

Facility Name :	SHELL OIL
Facility Address :	18503 YORBA LINDA, YORBA LINDA, CA 92886
County :	ORANGE
Registry ID :	110065881077
FRS Facility URL :	Click here for hyperlink provided by the agency.
Last Date in Agency List :	08/12/2019

Source Description :

The California Environmental Protection Agency (CalEPA) has recently implemented a new data warehouse system (nSite). This data warehouse combines and merges facility and site information from five different systems managed within CalEPA. The five systems are: California Environmental Reporting System (CERS), EnviroStor, GeoTracker, California Integrated Water Quality System (CIWQS), and Toxic Release Inventory (TRI).

FRS Environmental Interest

Source and System ID :	CA-ENVIROVIEW - 239768

Map Id: S129
Direction: ESE
Distance: 0.260 mi.
Actual: 1374.572 ft.
Elevation: 0.076 mi. / 400.056 ft.
Relative: Higher

Site Name : SHELL OIL
18503 YORBA LINDA
YORBA LINDA, CA 92886

Database(s) : [CALEPA SITES - CA, FRS, LUST REG 8 - CA] ***(cont.)***

Envirosite ID: 9817948
EPA ID: N/R

LUST REG 8 - CA

Facility Name :	SHELL OIL
Facility Address :	18503 YORBA LINDA, YORBA LINDA, CA 92886
County :	Orange

Site Details

Status Date :	08/12/2015
Status :	Completed - Case Closed
Begin Date :	12/18/1995
Global ID :	T0605902035
Region :	REGION 8
Site History :	Please refer to recent Site Documents or Monitoring Reports in GeoTracker for site history. Orange County is not responsible for the accuracy of any professional interpretations provided in reports submitted by consultants for the responsible party.
RB Case Number :	083002973T
Potential Media Affected :	Other Groundwater (uses other than drinking water)
Potential Contaminants of Concern :	Gasoline
Local Agency :	ORANGE COUNTY LOP
Local Case Number :	96UT015
Lead Agency :	ORANGE COUNTY LOP
File Location :	Local Agency
CUF Case :	YES
Caseworker :	JW
Case Type :	LUST Cleanup Site
How Discovered :	Line Leak Detector
How Discovered Description :	N/R
Stop Method :	Repair Product Piping
Stop Description :	N/R
Calwater Watershed Name :	Santa Ana River - Lower Santa Ana River - Yorba Linda (Split) (801.15)
DWR Groundwater Subbasin Name :	Coastal Plain Of Orange County (8-001)
Disadvantaged Community :	N/R
Latitude :	33.8887148
Longitude :	-117.8108842
Agency URL :	Click here for hyperlink provided by the agency.
Last Date in Agency List :	08/13/2019

Contacts Summary

Global ID :	T0605902035
Contact Name :	CARL BERNHARDT
Contact Type :	Regional Board Caseworker
Organization Name :	SANTA ANA RWQCB (REGION 8)
Address :	3737 MAIN STREET, SUITE 500
City :	RIVERSIDE
Phone Number :	9517824495
Email :	carl.bernhardt@waterboards.ca.gov

Global ID :	T0605902035
Contact Name :	JULIE WOZENCRAFT
Contact Type :	Local Agency Caseworker

Map Id: S129
Direction: ESE
Distance: 0.260 mi.
Actual: 1374.572 ft.
Elevation: 0.076 mi. / 400.056 ft.
Relative: Higher

Site Name : SHELL OIL
18503 YORBA LINDA
YORBA LINDA, CA 92886

Database(s) : [CALEPA SITES - CA, FRS, LUST REG 8 - CA] ***(cont.)***

Envirosite ID: 9817948
EPA ID: N/R

LUST REG 8 - CA ***(cont.)***

Organization Name :	ORANGE COUNTY LOP
Address :	1241 EAST DYER ROAD SUITE 120
City :	SANTA ANA
Phone Number :	7144336252
Email :	jwozencraft@ochca.com

Regulatory Activities

Date :	08/12/2015
Global ID :	T0605902035
Action Type :	ENFORCEMENT
Action :	Closure/No Further Action Letter

Date :	12/24/2014
Global ID :	T0605902035
Action Type :	ENFORCEMENT
Action :	Notification - Preclosure

Date :	10/23/2014
Global ID :	T0605902035
Action Type :	ENFORCEMENT
Action :	Notification - Public Notice of Case Closure

Date :	10/23/2014
Global ID :	T0605902035
Action Type :	ENFORCEMENT
Action :	Notification - Public Participation Document

Date :	07/09/2014
Global ID :	T0605902035
Action Type :	RESPONSE
Action :	Request for Closure - Regulator Responded

Date :	06/03/2014
Global ID :	T0605902035
Action Type :	ENFORCEMENT
Action :	File review

Date :	05/24/2013
Global ID :	T0605902035
Action Type :	ENFORCEMENT
Action :	Staff Letter

Date :	06/05/2012
Global ID :	T0605902035
Action Type :	ENFORCEMENT
Action :	File review

Map Id: S129
Direction: ESE
Distance: 0.260 mi.
Actual: 1374.572 ft.
Elevation: 0.076 mi. / 400.056 ft.
Relative: Higher

Site Name : SHELL OIL
18503 YORBA LINDA
YORBA LINDA, CA 92886

Database(s) : [CALEPA SITES - CA, FRS, LUST REG 8 - CA] ***(cont.)***

Envirosite ID: 9817948
EPA ID: N/R

LUST REG 8 - CA ***(cont.)***

Date :	01/04/2011
Global ID :	T0605902035
Action Type :	ENFORCEMENT
Action :	Staff Letter
Date :	09/04/2009
Global ID :	T0605902035
Action Type :	ENFORCEMENT
Action :	Staff Letter
Date :	07/09/2009
Global ID :	T0605902035
Action Type :	ENFORCEMENT
Action :	Staff Letter
Date :	04/30/2009
Global ID :	T0605902035
Action Type :	ENFORCEMENT
Action :	Staff Letter
Date :	04/21/2009
Global ID :	T0605902035
Action Type :	ENFORCEMENT
Action :	Staff Letter
Date :	07/27/2007
Global ID :	T0605902035
Action Type :	ENFORCEMENT
Action :	Staff Letter
Date :	04/24/2007
Global ID :	T0605902035
Action Type :	ENFORCEMENT
Action :	Staff Letter
Date :	01/29/2007
Global ID :	T0605902035
Action Type :	REMEDIATION
Action :	Soil Vapor Extraction (SVE)
Date :	05/03/2004
Global ID :	T0605902035
Action Type :	RESPONSE
Action :	Soil Vapor Intrusion Investigation Report
Date :	12/03/2003
Global ID :	T0605902035

Map Id: S129
Direction: ESE
Distance: 0.260 mi.
Actual: 1374.572 ft.
Elevation: 0.076 mi. / 400.056 ft.
Relative: Higher

Site Name : SHELL OIL
18503 YORBA LINDA
YORBA LINDA, CA 92886

Database(s) : [CALEPA SITES - CA, FRS, LUST REG 8 - CA] ***(cont.)***

Envirosite ID: 9817948
EPA ID: N/R

LUST REG 8 - CA ***(cont.)***

Action Type : REMEDIATION
Action : Excavation

Date : 10/01/2002
Global ID : T0605902035
Action Type : REMEDIATION
Action : Dual Phase Extraction

Date : 02/18/2002
Global ID : T0605902035
Action Type : REMEDIATION
Action : Dual Phase Extraction

Date : 05/01/2001
Global ID : T0605902035
Action Type : REMEDIATION
Action : Dual Phase Extraction

Date : 04/19/2001
Global ID : T0605902035
Action Type : REMEDIATION
Action : Free Product Removal

Date : 04/09/1996
Global ID : T0605902035
Action Type : Other
Action : Leak Reported

Date : 04/09/1996
Global ID : T0605902035
Action Type : Other
Action : Leak Stopped

Date : 12/21/1995
Global ID : T0605902035
Action Type : REMEDIATION
Action : Soil Vapor Extraction (SVE)

Date : 12/18/1995
Global ID : T0605902035
Action Type : Other
Action : Leak Discovery

Status History
Status Date : 08/12/2015
Global ID : T0605902035

Map Id: S129
Direction: ESE
Distance: 0.260 mi.
Actual: 1374.572 ft.
Elevation: 0.076 mi. / 400.056 ft.
Relative: Higher

Site Name : SHELL OIL
18503 YORBA LINDA
YORBA LINDA, CA 92886

Database(s) : [CALEPA SITES - CA, FRS, LUST REG 8 - CA] ***(cont.)***

Envirosite ID: 9817948
EPA ID: N/R

LUST REG 8 - CA ***(cont.)***

Status :	Completed - Case Closed
Status Date :	05/20/2014
Global ID :	T0605902035
Status :	Open - Eligible for Closure
Status Date :	10/02/2001
Global ID :	T0605902035
Status :	Open - Remediation
Status Date :	01/31/2001
Global ID :	T0605902035
Status :	Open - Remediation
Status Date :	12/18/1995
Global ID :	T0605902035
Status :	Open - Case Begin Date

Map Id: S130
Direction: ESE
Distance: 0.260 mi.
Actual: 1374.572 ft.
Elevation: 0.076 mi. / 400.056 ft.
Relative: Higher

Site Name : SHELL SERVICE STATION
18503 YORBA LINDA BLVD
YORBA LINDA, CA 92686

Database(s) : [ARCHIVED RCRA TSDF, HAZNET - CA]

Envirosite ID: 19146457
EPA ID: CAR000110130

ARCHIVED RCRA TSDF

Facility Name :	SHELL SERVICE STATION
Facility Address :	18503 YORBA LINDA BLVD, S A P 136273, YORBA LINDA, CA 92686
County :	ORANGE
Date Form Received by Agency :	03/04/2003
EPA ID :	CAR000110130
Mailing Address :	20945 S. WILMINGTON AVE, CARSON, CA 90810-0000
Contact :	KIM KWOK
Contact Address :	6520 CORPORATE DRIVE, INDIANAPOLIS, IN 46278-0000
Contact Country :	N/R
Contact Telephone :	317-291-7007
Contact Email :	WASTECOMPLIANCE@GHD.COM
EPA Region :	09
Land Type :	Not Reported
Source Type :	Implementer
Classification :	Not a generator, verified
Description :	Not a generator, verified
Last Date in Agency List :	07/19/2019

Map Id: S130
Direction: ESE
Distance: 0.260 mi.
Actual: 1374.572 ft.
Elevation: 0.076 mi. / 400.056 ft.
Relative: Higher

Site Name : SHELL SERVICE STATION
18503 YORBA LINDA BLVD
YORBA LINDA, CA 92686

Database(s) : [ARCHIVED RCRA TSDF, HAZNET - CA] ***(cont.)***

Envirosite ID: 19146457
EPA ID: CAR000110130

ARCHIVED RCRA TSDF ***(cont.)***

Owner/Operator Summary

Owner/Operator Name :	EQUILON ENTERPRISE LLC DBA SHELL
Owner/Operator Address :	20945 S. WILMINGTON AVE, CARSON, CA 90810-0000
Owner/Operator Country :	N/R
Owner/Operator Telephone :	241-483-5460
Owner/Operator Email :	N/R
Owner/Operator Fax :	N/R
Legal Status :	Other land type
Owner/Operator Type :	Owner
Owner/Operator Start Date :	N/R
Owner/Operator End Date :	N/R

Owner/Operator Name :	KIM KWOK
Owner/Operator Address :	6520 CORPORATE DRIVE, INDIANAPOLIS, IN 46278-0000
Owner/Operator Country :	N/R
Owner/Operator Telephone :	317-291-7007
Owner/Operator Email :	N/R
Owner/Operator Fax :	N/R
Legal Status :	Other land type
Owner/Operator Type :	Operator
Owner/Operator Start Date :	N/R
Owner/Operator End Date :	N/R

HAZNET - CA

Facility Name :	Shell Service Station
Facility Address :	18503 Yorba Linda Blvd, Yorba Linda, CA 92686
County :	Orange

Site Details

Contact Name :	Adam Estes
Facility Mailing Address :	PO BOX 3127, HOUSTON, TX 772530000
Contact Phone :	3172917007
Last Date in Agency List :	09/24/2015

Waste Generator Summary

Generator EPA ID :	CAR000110130
Generator County :	Orange
TSDF EPA ID :	CAD008302903
TSDF Disposal County :	Los Angeles
State Waste :	Other organic solids
Disposal Method :	Transfer station
Tons :	0.15
Tanner Year :	2005

Generator EPA ID :	CAR000110130
Generator County :	Orange
TSDF EPA ID :	CAD028409019
TSDF Disposal County :	Los Angeles
State Waste :	Other organic solids

Map Id: S130
Direction: ESE
Distance: 0.260 mi.
Actual: 1374.572 ft.
Elevation: 0.076 mi. / 400.056 ft.
Relative: Higher

Site Name : SHELL SERVICE STATION
18503 YORBA LINDA BLVD
YORBA LINDA, CA 92686

Database(s) : [ARCHIVED RCRA TSDF, HAZNET - CA] ***(cont.)***

Envirosite ID: 19146457
EPA ID: CAR000110130

HAZNET - CA ***(cont.)***

Disposal Method :	Transfer station
Tons :	0.0425
Tanner Year :	2003
Generator EPA ID :	CAR000110130
Generator County :	Orange
TSDF EPA ID :	CAD028409019
TSDF Disposal County :	Los Angeles
State Waste :	Other organic solids
Disposal Method :	Transfer station
Tons :	0.07
Tanner Year :	2002
Generator EPA ID :	CAR000110130
Generator County :	Orange
TSDF EPA ID :	CAD982484933
TSDF Disposal County :	San Bernardino
State Waste :	Other empty containers 30 gallons or more
Disposal Method :	Disposal, other
Tons :	10.75
Tanner Year :	2003
Generator EPA ID :	CAR000110130
Generator County :	Orange
TSDF EPA ID :	CAD982484933
TSDF Disposal County :	San Bernardino
State Waste :	Other empty containers 30 gallons or more
Disposal Method :	Recycler
Tons :	3
Tanner Year :	2003
Generator EPA ID :	CAR000110130
Generator County :	Orange
TSDF EPA ID :	CAT080013352
TSDF Disposal County :	Los Angeles
State Waste :	Alkaline solution without metals pH >= 12.5
Disposal Method :	OTHER RECOVERY OF RECLAMATION FOR REUSE INCLUDING ACID REGENERATION, ORGANICS RECOVERY ECT
Tons :	0.39615
Tanner Year :	2012
Generator EPA ID :	CAR000110130
Generator County :	Orange
TSDF EPA ID :	CAT080013352
TSDF Disposal County :	Los Angeles
State Waste :	Aqueous solution with total organic residues less than 10 percent
Disposal Method :	Recycler
Tons :	2.94
Tanner Year :	2002

Map Id: S130
Direction: ESE
Distance: 0.260 mi.
Actual: 1374.572 ft.
Elevation: 0.076 mi. / 400.056 ft.
Relative: Higher

Site Name : SHELL SERVICE STATION
18503 YORBA LINDA BLVD
YORBA LINDA, CA 92686

Database(s) : [ARCHIVED RCRA TSDF, HAZNET - CA] ***(cont.)***

Envirosite ID: 19146457
EPA ID: CAR000110130

HAZNET - CA ***(cont.)***

Generator EPA ID :	CAR000110130
Generator County :	Orange
TSDF EPA ID :	CAT080013352
TSDF Disposal County :	Los Angeles
State Waste :	Unspecified organic liquid mixture
Disposal Method :	Recycler
Tons :	1.36
Tanner Year :	2003

Generator EPA ID :	CAR000110130
Generator County :	Orange
TSDF EPA ID :	CAT080013352
TSDF Disposal County :	Los Angeles
State Waste :	Waste oil and mixed oil
Disposal Method :	Recycler
Tons :	0.684
Tanner Year :	2005

Generator EPA ID :	CAR000110130
Generator County :	Orange
TSDF EPA ID :	CAT080033681
TSDF Disposal County :	Los Angeles
State Waste :	Unspecified aqueous solution
Disposal Method :	Disposal, landfill
Tons :	0.21
Tanner Year :	2005

Map Id: S131
Direction: ESE
Distance: 0.266 mi.
Actual: 1406.939 ft.
Elevation: 0.076 mi. / 399.544 ft.
Relative: Higher

Site Name : FIRESTONE COMPL AUTO CARE #24899
18500 YORBA LINDA BLVD
YORBA LINDA, CA 92886

Database(s) : [HAZWASTE_ORANGE COUNTY - CA]

Envirosite ID: 406838626
EPA ID: N/R

HAZWASTE_ORANGE COUNTY - CA

Facility Name :	FIRESTONE COMPL AUTO CARE #24899
Facility Address :	18500 YORBA LINDA BLVD, YORBA LINDA, CA 92886

Site Details

Facility ID :	FA0024702
Date Run :	08/01/2019
Last Date in Agency List :	08/30/2019

Map Id: S132
Direction: ESE
Distance: 0.266 mi.
Actual: 1406.939 ft.
Elevation: 0.076 mi. / 399.544 ft.
Relative: Higher

Site Name : FIRESTONE STORE #024899
18500 YORBA LINDA BLVD
YORBA LINDA, CA 92886

Database(s) : [SWRCY - CA]

Envirosite ID: 427065045
EPA ID: N/R

SWRCY - CA

Facility Name : Firestone Store #024899
Facility Address : 18500 Yorba Linda Blvd, Yorba Linda, 92886-4179
County : N/R

Site Details
ID Number : N/R
Activity Categories : N/R
Activities : N/R
Phone Number : (714) 779-1966
Type : UsedOil
Last Date in Agency List : 09/02/2019

Map Id: S133
Direction: ESE
Distance: 0.274 mi.
Actual: 1446.518 ft.
Elevation: 0.076 mi. / 400.23 ft.
Relative: Higher

Site Name : TIP TOP CLEANERS
18513 YORBA LINDA BLVD
YORBA LINDA, CA 92886

Database(s) : [CALEPA SITES - CA,
DRYCLEANERS_SOUTH COAST - CA,
HAZWASTE_ORANGE COUNTY - CA]

Envirosite ID: 341176505
EPA ID: N/R

CALEPA SITES - CA

Facility Name : TIP TOP CLEANERS
Facility Address : 18513 YORBA LINDA BLVD, YORBA LINDA, 92886

Site ID : 412514
EI ID : 10521676
EI Description : Chemical Storage Facilities
Latitude : 33.888685
Longitude : -117.810575
Agency Hyperlink : Click here for hyperlink provided by the agency.
Last Date in Agency List : 05/15/2019

Site ID : 412514
EI ID : 10521676
EI Description : Hazardous Waste Generator
Latitude : 33.888685
Longitude : -117.810575
Agency Hyperlink : Click here for hyperlink provided by the agency.
Last Date in Agency List : 05/15/2019

DRYCLEANERS_South Coast - CA

Facility Name : TIP TOP CLEANERS
Facility Address : 18513 YORBA LINDA BLVD, YORBA LINDA, CA 92886

Map Id: S133
Direction: ESE
Distance: 0.274 mi.
Actual: 1446.518 ft.
Elevation: 0.076 mi. / 400.23 ft.
Relative: Higher

Site Name : TIP TOP CLEANERS
18513 YORBA LINDA BLVD
YORBA LINDA, CA 92886

Database(s) : [CALEPA SITES - CA,
DRYCLEANERS_SOUTH COAST - CA,
HAZWASTE_ORANGE COUNTY - CA]
(cont.)

Envirosite ID: 341176505
EPA ID: N/R

DRYCLEANERS_South Coast - CA ***(cont.)***

Site Details

Facility ID :	180397
Facility Status :	A
Location Area Code :	714
Location Phone Number :	3816076
Location Phone Extension :	N/R
Location County Identity :	OR
Representative Name :	SALEEM MIRZA
Representative Title :	N/R
BCAT Number :	000233
BCAT Description :	DRY CLEANING EQUIP PETROLEUM SOLVENT
CCAT Number :	N/R
CCAT Description :	N/R
Application Date :	10/14/2015
Application Number :	578914
Application Type :	10
Application Type Description :	New Construction (Permit to Construct)
Application Status :	31
Application Status Description :	PERMIT TO OPERATE GRANTED
Permit Number :	G37881
Permit Status :	Active
Permit Status Description :	Active Permit to Operate - old 10
SIC Code 1 :	7216
SIC Code 1 Description :	7216
SIC Code 2 :	N/R
PO Issue Date :	10/30/2015
NAICS Code :	812320
NAICS Description :	812320
Last Date in Agency List :	07/17/2019

Facility ID :	180397
Facility Status :	A
Location Area Code :	714
Location Phone Number :	3816076
Location Phone Extension :	N/R
Location County Identity :	OR
Representative Name :	SALEEM MIRZA
Representative Title :	N/R
BCAT Number :	000603
BCAT Description :	DRY CLEANING,DRY-TO-DRY NV,W/ SIC,PERC
CCAT Number :	N/R
CCAT Description :	N/R
Application Date :	07/01/2015
Application Number :	576521
Application Type :	10
Application Type Description :	New Construction (Permit to Construct)
Application Status :	31
Application Status Description :	PERMIT TO OPERATE GRANTED
Permit Number :	G36627
Permit Status :	Inactive
Permit Status Description :	Inactive Permit to Operate (out of business) -- old 17
SIC Code 1 :	7216
SIC Code 1 Description :	7216

Map Id: S133
Direction: ESE
Distance: 0.274 mi.
Actual: 1446.518 ft.
Elevation: 0.076 mi. / 400.23 ft.
Relative: Higher

Site Name : TIP TOP CLEANERS
18513 YORBA LINDA BLVD
YORBA LINDA, CA 92886

Database(s) : [CALEPA SITES - CA,
DRYCLEANERS_SOUTH COAST - CA,
HAZWASTE_ORANGE COUNTY - CA]
(cont.)

Envirosite ID: 341176505
EPA ID: N/R

DRYCLEANERS_South Coast - CA ***(cont.)***

SIC Code 2 :	N/R
PO Issue Date :	07/18/2015
NAICS Code :	812320
NAICS Description :	812320
Last Date in Agency List :	07/17/2019

HAZWASTE_ORANGE COUNTY - CA

Facility Name :	TIP TOP CLEANERS
Facility Address :	18513 YORBA LINDA BLVD, YORBA LINDA, CA 92886

Site Details

Facility ID :	FA0070701
Date Run :	08/01/2019
Last Date in Agency List :	08/30/2019

Map Id: S134
Direction: ESE
Distance: 0.279 mi.
Actual: 1471.324 ft.
Elevation: 0.076 mi. / 399.695 ft.
Relative: Higher

Site Name : Lakeview Cleaners
18502 Yorba Linda Blvd
Yorba Linda, CA 92886

Database(s) : [CALEPA SITES - CA, DRYCLEANERS - CA,
HAZWASTE_ORANGE COUNTY - CA]

Envirosite ID: 9444649
EPA ID: N/R

CALEPA SITES - CA

Facility Name :	LAKEVIEW CLEANERS
Facility Address :	18502 YORBA LINDA BLVD, YORBA LINDA, 92886

Site ID :	433643
EI ID :	10562872
EI Description :	Chemical Storage Facilities
Latitude :	33.888475
Longitude :	-117.810525
Agency Hyperlink :	Click here for hyperlink provided by the agency.
Last Date in Agency List :	10/02/2019

Site ID :	433643
EI ID :	10562872
EI Description :	Hazardous Waste Generator
Latitude :	33.888475
Longitude :	-117.810525
Agency Hyperlink :	Click here for hyperlink provided by the agency.

Map Id: S134
Direction: ESE
Distance: 0.279 mi.
Actual: 1471.324 ft.
Elevation: 0.076 mi. / 399.695 ft.
Relative: Higher

Site Name : Lakeview Cleaners
18502 Yorba Linda Blvd
Yorba Linda, CA 92886

Database(s) : [CALEPA SITES - CA, DRYCLEANERS - CA, HAZWASTE_ORANGE COUNTY - CA] ***(cont.)***

Envirosite ID: 9444649
EPA ID: N/R

CALEPA SITES - CA ***(cont.)***

Last Date in Agency List : 10/02/2019

DRYCLEANERS - CA

Property Name : Lakeview Cleaners

HAZWASTE_ORANGE COUNTY - CA

Facility Name : LAKEVIEW CLEANERS
Facility Address : 18502 YORBA LINDA BLVD, YORBA LINDA, CA 92886

Site Details
Facility ID : FA0050466
Date Run : 08/01/2019
Last Date in Agency List : 08/30/2019

Map Id: S135
Direction: ESE
Distance: 0.300 mi.
Actual: 1583.938 ft.
Elevation: 0.075 mi. / 397.434 ft.
Relative: Higher

Site Name : AUTOZONE #5545
18528 YORBA LINDA BLVD
YORBA LINDA, CA 92886

Database(s) : [CALEPA SITES - CA, ECHO, FRS, SWRCY - CA]

Envirosite ID: 4055159
EPA ID: N/R

CALEPA SITES - CA

Facility Name : AutoZone #5545
Facility Address : 18528 YORBA LINDA BLVD, YORBA LINDA, 92886

Site ID : 387197
EI ID : 10139757
EI Description : Chemical Storage Facilities
Latitude : 33.888475
Longitude : -117.810175
Agency Hyperlink : Click here for hyperlink provided by the agency.
Last Date in Agency List : 10/02/2019

Site ID : 387197
EI ID : 10139757
EI Description : Hazardous Waste Generator
Latitude : 33.888475
Longitude : -117.810175
Agency Hyperlink : Click here for hyperlink provided by the agency.
Last Date in Agency List : 10/02/2019

Map Id: S135
Direction: ESE
Distance: 0.300 mi.
Actual: 1583.938 ft.
Elevation: 0.075 mi. / 397.434 ft.
Relative: Higher

Site Name : AUTOZONE #5545
18528 YORBA LINDA BLVD
YORBA LINDA, CA 92886

Database(s) : [CALEPA SITES - CA, ECHO, FRS, SWRCY - CA] ***(cont.)***

Envirosite ID: 4055159
EPA ID: N/R

ECHO

Facility Name :	AUTOZONE #5545
Facility Address :	18528 YORBA LINDA BLVD, YORBA LINDA, CA 92886
County :	ORANGE

Site Details

Last Inspection Date :	N/R
Registry ID :	110017961981
FIPS Code :	06059
EPA Region :	09
Inspection Count :	0
Last Inspection Days :	N/R
Informal Count :	0
Last Informal Action Date :	N/R
Formal Action Count :	0
Last Formal Action Date :	N/R
Total Penalties :	0
Penalty Count :	N/R
Last Penalty Date :	N/R
Last Penalty Amount :	N/R
QTRS IN NC :	0
Programs IN SNC :	0
Current Compliance Status :	No Violation Identified
Three-Year Compliance Status :	_____
Collection Method :	ADDRESS MATCHING-HOUSE NUMBER
Reference Point :	ENTRANCE POINT OF A FACILITY OR STATION
Accuracy Meters :	50
Derived Tribes :	N/R
Derived HUC :	18070106
Derived WBD :	N/R
Derived STCTY FIPS :	06059
Derived Zip :	92886
Derived CD113 :	39
Derived CB2010 :	060590218024002
MYRTK Universe :	NNN
NPDES IDs :	N/R
CWA Permit Types :	N/R
CWA Compliance Tracking :	N/R
CWA NAICS :	N/R
CWA SICS :	N/R
CWA Inspection Count :	N/R
CWA Last Inspection Days :	N/R
CWA Informal Count :	N/R
CWA Formal Action Count :	N/R
CWA Last Formal Action Date :	N/R
CWA Penalties :	N/R
CWA Last Penalty Date :	N/R
CWA Last Penalty Amount :	N/R
CWA Quarters IN NC :	N/R
CWA Current Compliance Status :	N/R
CWA Current SNC Flag :	N
CWA 13 Quarters Compliance Status :	N/R
CWA 13 Quarters Effluent Exceedances:	N/R
CWA Three-Year QNCR Codes :	N/R
DFR URL :	Click here for hyperlink provided by the agency.

Map Id: S135
Direction: ESE
Distance: 0.300 mi.
Actual: 1583.938 ft.
Elevation: 0.075 mi. / 397.434 ft.
Relative: Higher

Site Name : AUTOZONE #5545
18528 YORBA LINDA BLVD
YORBA LINDA, CA 92886

Database(s) : [CALEPA SITES - CA, ECHO, FRS, SWRCY - CA] ***(cont.)***

Envirosite ID: 4055159
EPA ID: N/R

ECHO ***(cont.)***

Facility SIC Codes :	N/R
Facility NAICS Codes :	45299 - All Other General Merchandise Stores
Facility Last Inspection EPA Date :	N/R
Facility Last Inspection State Date :	N/R
Facility Last Formal Act EPA Date :	N/R
Facility Last Formal Act State Date :	N/R
Facility Last Informal Act EPA Date :	N/R
Facility Last Informal Act State Date:	N/R
Facility Federal Agency :	N/R
TRI Reporter :	N/R
Facility Imp Water Flag :	N/R
Current SNC Flag :	N
Indian County Flag :	N
Federal Flag :	N/R
US Mexico Border Flag :	N
Chesapeak Bay Flag :	N/R
AIR Flag :	N
NPDES Flag :	N
SDWIS Flag :	N
RCRA Flag :	Y
TRI Flag :	N
GHG Flag :	N
Major Flag :	N/R
Active Flag :	Y
NAA Flag :	Y
Latitude :	33.88852
Longitude :	-117.81006
Last Date in Agency List :	09/23/2019

FRS

Facility Name :	AUTOZONE #5545
Facility Address :	18528 YORBA LINDA BLVD, YORBA LINDA, CA 92886-4179
County :	ORANGE
Registry ID :	110017961981
FRS Facility URL :	Click here for hyperlink provided by the agency.
Last Date in Agency List :	08/12/2019

Source Description :

RCRAInfo is EPA's comprehensive information system that supports the Resource Conservation and Recovery Act (RCRA) of 1976 and the Hazardous and Solid Waste Amendments (HSWA) of 1984 through the tracking of events and activities related to facilities that generate, transport, and treat, store, or dispose of hazardous waste. RCRAInfo allows RCRA program staff to track the notification, permit, compliance, and corrective action activities required under RCRA. RCRAInfo also supports generation of the National Hazardous Waste Biennial Report. All generators and treatment, storage, and disposal facilities who handle hazardous waste are required to report to the EPA Administrator at least once every two years to support creation of the Biennial Report.

Map Id: S135
Direction: ESE
Distance: 0.300 mi.
Actual: 1583.938 ft.
Elevation: 0.075 mi. / 397.434 ft.
Relative: Higher

Site Name : AUTOZONE #5545
18528 YORBA LINDA BLVD
YORBA LINDA, CA 92886

Database(s) : [CALEPA SITES - CA, ECHO, FRS, SWRCY - CA] ***(cont.)***

Envirosite ID: 4055159
EPA ID: N/R

FRS ***(cont.)***

Source Description :

The UORS is managed by the California Waste Management Board (CIWMB). The CIWMB helps communities establish and promote convenient collection opportunities for used oil and used oil filters.

FRS Environmental Interest

Source and System ID :	CERTIFICATION APPLICATION - 30-C-04971 RCRAINFO - CAL000207097

SWRCY - CA

Facility Name :	AutoZone #5545
Facility Address :	18528 Yorba Linda Blvd, Yorba Linda, 92886-4179
County :	N/R

Site Details

ID Number :	N/R
Activity Categories :	N/R
Activities :	N/R
Phone Number :	(714) 970-8933
Type :	UsedOil
Last Date in Agency List :	09/02/2019

Map Id: S136
Direction: ESE
Distance: 0.312 mi.
Actual: 1645.261 ft.
Elevation: 0.075 mi. / 395.794 ft.
Relative: Higher

Site Name : STATER BROS #60
18527 YORBA LINDA BLVD
YORBA LINDA, CA 92886

Database(s) : [HAZWASTE_ORANGE COUNTY - CA]

Envirosite ID: 406840648
EPA ID: N/R

HAZWASTE_ORANGE COUNTY - CA

Facility Name :	STATER BROS #60
Facility Address :	18527 YORBA LINDA BLVD, YORBA LINDA, CA 92886

Site Details

Facility ID :	FA0037302
Date Run :	08/01/2019
Last Date in Agency List :	08/30/2019

Map Id: 137
Direction: N
Distance: 0.313 mi.
Actual: 1653.893 ft.
Elevation: 0.08 mi. / 422.162 ft.
Relative: Higher

Site Name : MABEL PAINE ELEMENTARY SCHOOL
4444 PLUMOSA AVENUE
YORBA LINDA, CA 92886

Database(s) : [ENVIROSTOR - CA, NFA - CA, SCH - CA]

Envirosite ID: 9488695
EPA ID: N/R

ENVIROSTOR - CA

Facility Name :	MABEL PAINE ELEMENTARY SCHOOL
Facility Address :	4444 Plumosa Avenue, Yorba Linda, CA 92886
County :	ORANGE

Site Details

Cleanup Date :	06/28/2002
Cleanup Status :	No Further Action
Site Type :	School Investigation
Site Type Detailed :	School
Acreage :	9.5
APN :	NONE SPECIFIED
National Priorities List :	NO
Regulatory Agencies Involved :	* DTSC
Lead Agency :	* DTSC
Project Manager :	N/R
Supervisor :	Yolanda Garza
Office :	Southern California Schools & Brownfields Outreach
Envirostor ID :	30010013
Site Code :	404199
Assembly :	55
Senate :	29
Congressional District :	39
Special Program :	N/R
Past Uses :	AGRICULTURAL - ROW CROPS
Potential COC :	DDD; DDE; DDT
Confirmed COC :	DDD-NO; DDE-NO; DDT-NO
Potential Media Affected :	Soil
Restricted Use :	NO
Site Management Req :	NONE SPECIFIED
Funding :	School District
Latitude :	33.89671135
Longitude :	-117.81455125
Link to Agency Data :	Click here for hyperlink provided by the agency.
Last Date in Agency List :	09/19/2019

Alias Details

Alias :	30010013
Alias Type :	Envirostor ID Number
Alias :	404199
Alias Type :	Project Code (Site Code)
Alias :	MABEL PAINE ELEMENTARY SCHOOL
Alias Type :	Alternate Name
Alias :	PLACENTIA-YORBA LINDA SCHOOL DISTRICT
Alias Type :	Alternate Name

Map Id: 137
Direction: N
Distance: 0.313 mi.
Actual: 1653.893 ft.
Elevation: 0.08 mi. / 422.162 ft.
Relative: Higher

Site Name : MABEL PAINE ELEMENTARY SCHOOL
4444 PLUMOSA AVENUE
YORBA LINDA, CA 92886

Database(s) : [ENVIROSTOR - CA, NFA - CA, SCH - CA] ***(cont.)***

Envirosite ID: 9488695
EPA ID: N/R

ENVIROSTOR - CA ***(cont.)***

Alias : PLACENTIA-YORBA LINDA USD-MABEL PAINE EL
Alias Type : Alternate Name

Completed Activities

Completed Date : 07/22/2002
Area Name : PROJECT WIDE
Sub Area Name : N/R
Document Type : Cost Recovery Closeout Memo
Comments : N/R

Completed Date : 06/28/2002
Area Name : PROJECT WIDE
Sub Area Name : N/R
Document Type : Preliminary Endangerment Assessment Report
Comments : N/R

Completed Date : 06/08/2002
Area Name : PROJECT WIDE
Sub Area Name : N/R
Document Type : * Public Participation
Comments : N/R

Completed Date : 06/18/2001
Area Name : PROJECT WIDE
Sub Area Name : N/R
Document Type : Site Inspections/Visit (Non LUR)
Comments : N/R

Completed Date : 06/05/2001
Area Name : PROJECT WIDE
Sub Area Name : N/R
Document Type : * Workplan
Comments : N/R

Completed Date : 05/14/2001
Area Name : PROJECT WIDE
Sub Area Name : N/R
Document Type : Environmental Oversight Agreement
Comments : N/R

Completed Date : 02/09/2001
Area Name : PROJECT WIDE
Sub Area Name : N/R
Document Type : Phase 1
Comments : N/R

Map Id: 137
Direction: N
Distance: 0.313 mi.
Actual: 1653.893 ft.
Elevation: 0.08 mi. / 422.162 ft.
Relative: Higher

Site Name : MABEL PAINE ELEMENTARY SCHOOL
4444 PLUMOSA AVENUE
YORBA LINDA, CA 92886

Database(s) : [ENVIROSTOR - CA, NFA - CA, SCH - CA] ***(cont.)***

Envirosite ID: 9488695
EPA ID: N/R

ENVIROSTOR - CA ***(cont.)***

Future Activities

Area Name :	N/R
Sub Area Name :	N/R
Document Type :	N/R
Due Date :	N/R

Scheduled Activites

Due Date :	N/R
Revised Date :	N/R
Area Name :	N/R
Sub Area Name :	N/R
Document Type :	N/R

NFA - CA

Facility Name :	MABEL PAINE ELEMENTARY SCHOOL
Facility Address :	4444 Plumosa Avenue, Yorba Linda, CA 92886
County :	ORANGE
Cleanup Date :	06/28/2002
Cleanup Status :	No Further Action
Site Type :	School Investigation
Site Type Detailed :	School
Acreage :	9.5
APN :	NONE SPECIFIED
National Priorities List :	NO
Regulatory Agencies Involved :	* DTSC
Lead Agency :	* DTSC
Project Manager :	N/R
Supervisor :	Yolanda Garza
Office :	Southern California Schools & Brownfields Outreach
Envirostor ID :	30010013
Site Code :	404199
Assembly :	55
Senate :	29
Congressional District :	39
Special Program :	N/R
Past Uses :	AGRICULTURAL - ROW CROPS
Potential COC :	DDD; DDE; DDT
Confirmed COC :	DDD-NO; DDE-NO; DDT-NO
Potential Media Affected :	Soil
Restricted Use :	NO
Site Management Req :	NONE SPECIFIED
Funding :	School District
Latitude :	33.89671135
Longitude :	-117.81455125
Link to Agency Data :	Click here for hyperlink provided by the agency.
Last Date in Agency List :	09/19/2019

SCH - CA

Facility Name :	MABEL PAINE ELEMENTARY SCHOOL
Facility Address :	4444 PLUMOSA AVENUE, YORBA LINDA, 92886

Map Id: 137
Direction: N
Distance: 0.313 mi.
Actual: 1653.893 ft.
Elevation: 0.08 mi. / 422.162 ft.
Relative: Higher

Site Name : MABEL PAINE ELEMENTARY SCHOOL
4444 PLUMOSA AVENUE
YORBA LINDA, CA 92886

Database(s) : [ENVIROSTOR - CA, NFA - CA, SCH - CA] ***(cont.)***

Envirosite ID: 9488695
EPA ID: N/R

SCH - CA ***(cont.)***

County :	ORANGE
Status Date :	06/28/2002
Status :	NO FURTHER ACTION
Envirostor ID :	30010013
School District :	PLACENTIA-YORBA LINDA UNIFIED
Program Type :	SCHOOL INVESTIGATION
Site Code :	404199
CalEnviroScreen Score :	51-55%
Latitude :	33.89671135
Longitude :	-117.81455125
Last Date in Agency List :	08/16/2019

Map Id: S138
Direction: ESE
Distance: 0.320 mi.
Actual: 1688.595 ft.
Elevation: 0.075 mi. / 394.478 ft.
Relative: Higher

Site Name : Lido Cleaners
18535 Yorba Linda Blvd
Yorba Linda, CA 92886

Database(s) : [CALEPA SITES - CA, DRYCLEANERS - CA, HAZWASTE_ORANGE COUNTY - CA]

Envirosite ID: 9444742
EPA ID: N/R

CALEPA SITES - CA

Facility Name :	LIDO CLEANERS
Facility Address :	18535 YORBA LINDA BLVD, YORBA LINDA, 92886
Site ID :	411676
EI ID :	10519096
EI Description :	Chemical Storage Facilities
Latitude :	33.889915
Longitude :	-117.809349
Agency Hyperlink :	Click here for hyperlink provided by the agency.
Last Date in Agency List :	10/02/2019

Site ID :	411676
EI ID :	10519096
EI Description :	Hazardous Waste Generator
Latitude :	33.889915
Longitude :	-117.809349
Agency Hyperlink :	Click here for hyperlink provided by the agency.
Last Date in Agency List :	10/02/2019

DRYCLEANERS - CA

Property Name :	Lido Cleaners

Map Id: S138
Direction: ESE
Distance: 0.320 mi.
Actual: 1688.595 ft.
Elevation: 0.075 mi. / 394.478 ft.
Relative: Higher

Site Name : Lido Cleaners
18535 Yorba Linda Blvd
Yorba Linda, CA 92886

Database(s) : [CALEPA SITES - CA, DRYCLEANERS - CA, HAZWASTE_ORANGE COUNTY - CA] ***(cont.)***

Envirosite ID: 9444742
EPA ID: N/R

HAZWASTE_ORANGE COUNTY - CA

Facility Name :	LIDO CLEANERS
Facility Address :	18535 YORBA LINDA BLVD, YORBA LINDA, CA 92886

Site Details

Facility ID :	FA0029351
Date Run :	08/01/2019
Last Date in Agency List :	08/30/2019

Map Id: 139
Direction: WSW
Distance: 0.329 mi.
Actual: 1735.461 ft.
Elevation: 0.064 mi. / 340.02 ft.
Relative: Lower

Site Name : MIKE AND NICK AUTO DISMANTLING
4845 REDFIELD
YORBA LINDA, CA 92886

Database(s) : [DOCKET, ECHO, FRS, ICIS, PCS ENF]

Envirosite ID: 4037431
EPA ID: N/R

DOCKET

Facility Name :	MIKE AND NICK AUTO DISMANTLING
Facility Address :	4845 REDFIELD, YORBA LINDA, CA 92886

Standard Industrial Classification(SIC) Summary

Enforcement Action Name :	MIKE AND NICK AUTO DISMANTLING
Registry ID :	110011373860
Primary SIC :	N/R
Primary NAICS :	N/R
Last Date in Agency List :	02/25/2019

Enforcement Action Case Number :	CA-N00002274
Activity ID :	1200080811
Final Ordr Iss/Final Order Enter Date:	03/05/1997
Final Order Name :	MIKE AND NICK AUTO DISMANTLING (Permit CAU000278) Penalty Ao Issued By State
Settlement FRS ICIS Facility ID :	1200004395
Final Order FRS Name :	MIKE AND NICK AUTO DISMANTLING
SEP Category :	N/R
SEP Description :	N/R

Complaint Summary

Respondent/Defendant Name :	N/R
Named in Complaint :	N/R
Named in Final Order :	N/R

Map Id: 139
Direction: WSW
Distance: 0.329 mi.
Actual: 1735.461 ft.
Elevation: 0.064 mi. / 340.02 ft.
Relative: Lower

Site Name : MIKE AND NICK AUTO DISMANTLING
4845 REDFIELD
YORBA LINDA, CA 92886

Database(s) : [DOCKET, ECHO, FRS, ICIS, PCS ENF] ***(cont.)***

Envirosite ID: 4037431
EPA ID: N/R

DOCKET ***(cont.)***

Pollutant Summary
Pollutants (SRS) : N/R

Violation and Enforcement Action Summary
Court Docket Number : CA-8-97-024
Complaint/Proposed Order Actual Date: N/R
Final Order Issued Actual Date : 03/05/1997
Admin EA Closed Actual Date : N/R
Enforcement Action Name : N/R
Enforcement Action Resolution : N/R

Violation Type : N/R

Statute Code : CWA
Law Section Code : CWA
Law Section Description : Clean Water Act

Violation Penalties and Compliance Summary
Compliance Action Cost : 0
EPA Penalty Assessed Amount : 0
Cost Recovery Required : N/R
Cost of SEP : 0
Cost of Complying Actions : N/R

ECHO

Facility Name : MIKE AND NICK AUTO DISMANTLING
Facility Address : 4845 REDFIELD, YORBA LINDA, CA 92886
County : ORANGE

Site Details
Last Inspection Date : N/R
Registry ID : 110011373860
FIPS Code : 06059
EPA Region : 09
Inspection Count : 0
Last Inspection Days : N/R
Informal Count : 0
Last Informal Action Date : N/R
Formal Action Count : 0
Last Formal Action Date : 03/05/1997
Total Penalties : 0
Penalty Count : N/R
Last Penalty Date : N/R
Last Penalty Amount : N/R
QTRS IN NC : 0
Programs IN SNC : 0
Current Compliance Status : N/R

Map Id: 139
Direction: WSW
Distance: 0.329 mi.
Actual: 1735.461 ft.
Elevation: 0.064 mi. / 340.02 ft.
Relative: Lower

Site Name : MIKE AND NICK AUTO DISMANTLING
4845 REDFIELD
YORBA LINDA, CA 92886

Database(s) : [DOCKET, ECHO, FRS, ICIS, PCS ENF] ***(cont.)***

Envirosite ID: 4037431
EPA ID: N/R

ECHO ***(cont.)***

Three-Year Compliance Status :	N/R
Collection Method :	ADDRESS MATCHING-HOUSE NUMBER
Reference Point :	ENTRANCE POINT OF A FACILITY OR STATION
Accuracy Meters :	50
Derived Tribes :	N/R
Derived HUC :	18070106
Derived WBD :	N/R
Derived STCTY FIPS :	06059
Derived Zip :	92886
Derived CD113 :	39
Derived CB2010 :	060590218023018
MYRTK Universe :	NNN
NPDES IDs :	CAU000278
CWA Permit Types :	Minor
CWA Compliance Tracking :	N/R
CWA NAICS :	N/R
CWA SICS :	N/R
CWA Inspection Count :	N/R
CWA Last Inspection Days :	N/R
CWA Informal Count :	N/R
CWA Formal Action Count :	N/R
CWA Last Formal Action Date :	03/05/1997
CWA Penalties :	N/R
CWA Last Penalty Date :	N/R
CWA Last Penalty Amount :	N/R
CWA Quarters IN NC :	0
CWA Current Compliance Status :	Not Applicable
CWA Current SNC Flag :	N
CWA 13 Quarters Compliance Status :	N/R
CWA 13 Quarters Effluent Exceedances:	N/R
CWA Three-Year QNCR Codes :	N/R
DFR URL :	Click here for hyperlink provided by the agency.
Facility SIC Codes :	N/R
Facility NAICS Codes :	N/R
Facility Last Inspection EPA Date :	N/R
Facility Last Inspection State Date :	N/R
Facility Last Formal Act EPA Date :	N/R
Facility Last Formal Act State Date :	03/05/1997
Facility Last Informal Act EPA Date :	N/R
Facility Last Informal Act State Date:	N/R
Facility Federal Agency :	N/R
TRI Reporter :	N/R
Facility Imp Water Flag :	N/R
Current SNC Flag :	N
Indian County Flag :	N
Federal Flag :	N/R
US Mexico Border Flag :	N
Chesapeak Bay Flag :	N/R
AIR Flag :	N
NPDES Flag :	Y
SDWIS Flag :	N
RCRA Flag :	N
TRI Flag :	N
GHG Flag :	N
Major Flag :	N/R
Active Flag :	N/R

Map Id: 139
Direction: WSW
Distance: 0.329 mi.
Actual: 1735.461 ft.
Elevation: 0.064 mi. / 340.02 ft.
Relative: Lower

Site Name : MIKE AND NICK AUTO DISMANTLING
4845 REDFIELD
YORBA LINDA, CA 92886

Database(s) : [DOCKET, ECHO, FRS, ICIS, PCS ENF] ***(cont.)***

Envirosite ID: 4037431
EPA ID: N/R

ECHO ***(cont.)***

NAA Flag :	Y
Latitude :	33.889253
Longitude :	-117.821551
Last Date in Agency List :	09/23/2019

FRS

Facility Name :	MIKE AND NICK AUTO DISMANTLING
Facility Address :	4845 REDFIELD, YORBA LINDA, CA 92886
County :	ORANGE
Registry ID :	110011373860
FRS Facility URL :	Click here for hyperlink provided by the agency.
Last Date in Agency List :	08/12/2019

Source Description :

The NPDES module of the Compliance Information System (ICIS) tracks surface water permits issued under the Clean Water Act. Under NPDES, all facilities that discharge pollutants from any point source into waters of the United States are required to obtain a permit. The permit will likely contain limits on what can be discharged, impose monitoring and reporting requirements, and include other provisions to ensure that the discharge does not adversely affect water quality.

FRS Environmental Interest

Source and System ID :	ICIS - CAU000278

ICIS

Facility Name :	MIKE AND NICK AUTO DISMANTLING
Facility Address :	4845 REDFIELD, YORBA LINDA, CA 92886

Site Details

NPDES ID :	CAU000278
ICIS Facility Interest ID :	1200004395
Facility UIN :	110011373860
Facility Type Code :	N/R
Impaired Waters :	N/R
Latitude :	33.889243
Longitude :	-117.822
Last Date in Agency List :	07/16/2019

Facility NAICS

NAICS Code :	N/R
NAICS Description :	N/R

Map Id: 139
Direction: WSW
Distance: 0.329 mi.
Actual: 1735.461 ft.
Elevation: 0.064 mi. / 340.02 ft.
Relative: Lower

Site Name : MIKE AND NICK AUTO DISMANTLING
4845 REDFIELD
YORBA LINDA, CA 92886

Database(s) : [DOCKET, ECHO, FRS, ICIS, PCS ENF] ***(cont.)***

Envirosite ID: 4037431
EPA ID: N/R

ICIS ***(cont.)***

Facility SIC
SIC Code : N/R
SIC Description : N/R

PCS ENF

Site Details
NPDES ID : CAU000278
Last Date in Agency List : 07/16/2019

Formal Enforcement Actions
Settlement Entered Date : 03/05/1997
ENF Identifier : CA-N00002274
Activity ID : 1200080811
Activity Type : Administrative, Formal
ENF Type : State CWA Penalty AO
Agency : State
Fed Penalty Assessed Amount : N/R
State Local Penalty Amount : N/R

Informal Enforcement Actions
Achieved Date : N/R
Registry ID : N/R
ENF Identifier : N/R
Activity ID : N/R
Activity Type : N/R
ENF Type : N/R
Agency : N/R

Map Id: S140
Direction: ESE
Distance: 0.332 mi.
Actual: 1754.298 ft.
Elevation: 0.074 mi. / 392.907 ft.
Relative: Higher

Site Name : LAKEVIEW SHOPPING CENTER/LIDO CLEANERS
18545 YORBA LINDA BOULEVARD
YORBA LINDA, CA 92886

Database(s) : [ENVIROSTOR - CA]

Envirosite ID: 9488278
EPA ID: N/R

ENVIROSTOR - CA

Facility Name : LAKEVIEW SHOPPING CENTER/LIDO CLEANERS
Facility Address : 18545 YORBA LINDA BOULEVARD, YORBA LINDA, CA 92886
County : ORANGE

Map Id: S140
Direction: ESE
Distance: 0.332 mi.
Actual: 1754.298 ft.
Elevation: 0.074 mi. / 392.907 ft.
Relative: Higher

Site Name : LAKEVIEW SHOPPING CENTER/LIDO CLEANERS
18545 YORBA LINDA BOULEVARD
YORBA LINDA, CA 92886

Database(s) : [ENVIROSTOR - CA] ***(cont.)***

Envirosite ID: 9488278
EPA ID: N/R

ENVIROSTOR - CA ***(cont.)***

Site Details

Cleanup Date :	08/02/2001
Cleanup Status :	Refer: 1248 Local Agency
Site Type :	Evaluation
Site Type Detailed :	Evaluation
Acreage :	0
APN :	NONE SPECIFIED
National Priorities List :	NO
Regulatory Agencies Involved :	ORANGE COUNTY
Lead Agency :	ORANGE COUNTY
Project Manager :	N/R
Supervisor :	Referred - Not Assigned
Office :	Cleanup Cypress
Envirostor ID :	30720017
Site Code :	N/R
Assembly :	72
Senate :	N/R
Congressional District :	N/R
Special Program :	N/R
Past Uses :	NONE SPECIFIED
Potential COC :	NONE SPECIFIED
Confirmed COC :	NONE SPECIFIED
Potential Media Affected :	NONE SPECIFIED
Restricted Use :	NO
Site Management Req :	NONE SPECIFIED
Funding :	Not Applicable
Latitude :	33.8895362
Longitude :	-117.809394
Link to Agency Data :	Click here for hyperlink provided by the agency.
Last Date in Agency List :	09/19/2019

Alias Details

Alias :	30720017
Alias Type :	Envirostor ID Number
Alias :	LAKEVIEW SHOPPING CENTER
Alias Type :	Alternate Name

Completed Activities

Completed Date :	07/31/2001
Area Name :	PROJECT WIDE
Sub Area Name :	N/R
Document Type :	SB 1248 Notification
Comments :	SB 1248 Orange County

Future Activities

Area Name :	N/R
Sub Area Name :	N/R
Document Type :	N/R

Map Id: S140
Direction: ESE
Distance: 0.332 mi.
Actual: 1754.298 ft.
Elevation: 0.074 mi. / 392.907 ft.
Relative: Higher

Site Name : LAKEVIEW SHOPPING CENTER/LIDO CLEANERS
18545 YORBA LINDA BOULEVARD
YORBA LINDA, CA 92886

Database(s) : [ENVIROSTOR - CA] ***(cont.)***

Envirosite ID: 9488278
EPA ID: N/R

ENVIROSTOR - CA ***(cont.)***

Due Date : N/R

Scheduled Activites
Due Date : N/R
Revised Date : N/R
Area Name : N/R
Sub Area Name : N/R
Document Type : N/R

Map Id: 141
Direction: E
Distance: 0.369 mi.
Actual: 1950.313 ft.
Elevation: 0.081 mi. / 425.912 ft.
Relative: Higher

Site Name : CHRIS & LORI SANFORD
18652 EVERGREEN AVE
YORBA LINDA, CA 92886

Database(s) : [ECHO, RCRA_NONGEN, RCRA_TSDF]

Envirosite ID: 427336083
EPA ID: CAC003008154

ECHO

Facility Name : CHRIS & LORI SANFORD
Facility Address : 18652 EVERGREEN AVE, YORBA LINDA, CA 92886
County : ORANGE

Site Details
Last Inspection Date : N/R
Registry ID : 110070573486
FIPS Code : 06059
EPA Region : 09
Inspection Count : 0
Last Inspection Days : N/R
Informal Count : 0
Last Informal Action Date : N/R
Formal Action Count : 0
Last Formal Action Date : N/R
Total Penalties : 0
Penalty Count : N/R
Last Penalty Date : N/R
Last Penalty Amount : N/R
QTRS IN NC : 0
Programs IN SNC : 0
Current Compliance Status : No Violation Identified
Three-Year Compliance Status : _____
Collection Method : Zip Code Centroid
Reference Point : N/R
Accuracy Meters : 10000
Derived Tribes : N/R
Derived HUC : N/R

Map Id: 141
Direction: E
Distance: 0.369 mi.
Actual: 1950.313 ft.
Elevation: 0.081 mi. / 425.912 ft.
Relative: Higher

Site Name : CHRIS & LORI SANFORD
18652 EVERGREEN AVE
YORBA LINDA, CA 92886

Database(s) : [ECHO, RCRA_NONGEN, RCRA_TSDF] ***(cont.)***

Envirosite ID: 427336083
EPA ID: CAC003008154

ECHO ***(cont.)***

Derived WBD :	N/R
Derived STCTY FIPS :	N/R
Derived Zip :	N/R
Derived CD113 :	N/R
Derived CB2010 :	N/R
MYRTK Universe :	NNN
NPDES IDs :	N/R
CWA Permit Types :	N/R
CWA Compliance Tracking :	N/R
CWA NAICS :	N/R
CWA SICS :	N/R
CWA Inspection Count :	N/R
CWA Last Inspection Days :	N/R
CWA Informal Count :	N/R
CWA Formal Action Count :	N/R
CWA Last Formal Action Date :	N/R
CWA Penalties :	N/R
CWA Last Penalty Date :	N/R
CWA Last Penalty Amount :	N/R
CWA Quarters IN NC :	N/R
CWA Current Compliance Status :	N/R
CWA Current SNC Flag :	N
CWA 13 Quarters Compliance Status :	N/R
CWA 13 Quarters Effluent Exceedances:	N/R
CWA Three-Year QNCR Codes :	N/R
DFR URL :	Click here for hyperlink provided by the agency.
Facility SIC Codes :	N/R
Facility NAICS Codes :	56299 - All Other Waste Management Services
Facility Last Inspection EPA Date :	N/R
Facility Last Inspection State Date :	N/R
Facility Last Formal Act EPA Date :	N/R
Facility Last Formal Act State Date :	N/R
Facility Last Informal Act EPA Date :	N/R
Facility Last Informal Act State Date:	N/R
Facility Federal Agency :	N/R
TRI Reporter :	N/R
Facility Imp Water Flag :	N/R
Current SNC Flag :	N
Indian County Flag :	N
Federal Flag :	N/R
US Mexico Border Flag :	N/R
Chesapeak Bay Flag :	N/R
AIR Flag :	N
NPDES Flag :	N
SDWIS Flag :	N
RCRA Flag :	Y
TRI Flag :	N
GHG Flag :	N
Major Flag :	N/R
Active Flag :	Y
NAA Flag :	N/R
Latitude :	33.889982
Longitude :	-117.805512
Last Date in Agency List :	09/23/2019

Map Id: 141
Direction: E
Distance: 0.369 mi.
Actual: 1950.313 ft.
Elevation: 0.081 mi. / 425.912 ft.
Relative: Higher

Site Name : CHRIS & LORI SANFORD
18652 EVERGREEN AVE
YORBA LINDA, CA 92886

Database(s) : [ECHO, RCRA_NONGEN, RCRA_TSDF] ***(cont.)***

Envirosite ID: 427336083
EPA ID: CAC003008154

ECHO ***(cont.)***

Last Inspection Date :	N/R
Registry ID :	N/R
FIPS Code :	N/R
EPA Region :	09
Inspection Count :	0
Last Inspection Days :	N/R
Informal Count :	0
Last Informal Action Date :	N/R
Formal Action Count :	0
Last Formal Action Date :	N/R
Total Penalties :	0
Penalty Count :	N/R
Last Penalty Date :	N/R
Last Penalty Amount :	N/R
QTRS IN NC :	0
Programs IN SNC :	0
Current Compliance Status :	No Violation Identified
Three-Year Compliance Status :	_____
Collection Method :	Zip Code Centroid
Reference Point :	N/R
Accuracy Meters :	10000
Derived Tribes :	N/R
Derived HUC :	N/R
Derived WBD :	N/R
Derived STCTY FIPS :	N/R
Derived Zip :	N/R
Derived CD113 :	N/R
Derived CB2010 :	N/R
MYRTK Universe :	NNN
NPDES IDs :	N/R
CWA Permit Types :	N/R
CWA Compliance Tracking :	N/R
CWA NAICS :	N/R
CWA SICS :	N/R
CWA Inspection Count :	N/R
CWA Last Inspection Days :	N/R
CWA Informal Count :	N/R
CWA Formal Action Count :	N/R
CWA Last Formal Action Date :	N/R
CWA Penalties :	N/R
CWA Last Penalty Date :	N/R
CWA Last Penalty Amount :	N/R
CWA Quarters IN NC :	N/R
CWA Current Compliance Status :	N/R
CWA Current SNC Flag :	N
CWA 13 Quarters Compliance Status :	N/R
CWA 13 Quarters Effluent Exceedances:	N/R
CWA Three-Year QNCR Codes :	N/R
DFR URL :	Click here for hyperlink provided by the agency.
Facility SIC Codes :	N/R
Facility NAICS Codes :	56299 - All Other Waste Management Services
Facility Last Inspection EPA Date :	N/R
Facility Last Inspection State Date :	N/R
Facility Last Formal Act EPA Date :	N/R
Facility Last Formal Act State Date :	N/R
Facility Last Informal Act EPA Date :	N/R

Map Id: 141
Direction: E
Distance: 0.369 mi.
Actual: 1950.313 ft.
Elevation: 0.081 mi. / 425.912 ft.
Relative: Higher

Site Name : CHRIS & LORI SANFORD
18652 EVERGREEN AVE
YORBA LINDA, CA 92886

Database(s) : [ECHO, RCRA_NONGEN, RCRA_TSDF] ***(cont.)***

Envirosite ID: 427336083
EPA ID: CAC003008154

ECHO ***(cont.)***

Facility Last Informal Act State Date:	N/R
Facility Federal Agency :	N/R
TRI Reporter :	N/R
Facility Imp Water Flag :	N/R
Current SNC Flag :	N
Indian County Flag :	N
Federal Flag :	N/R
US Mexico Border Flag :	N/R
Chesapeak Bay Flag :	N/R
AIR Flag :	N
NPDES Flag :	N
SDWIS Flag :	N
RCRA Flag :	Y
TRI Flag :	N
GHG Flag :	N
Major Flag :	N/R
Active Flag :	Y
NAA Flag :	N/R
Latitude :	33.889982
Longitude :	-117.805512
Last Date in Agency List :	07/15/2019

RCRA_NONGEN

Facility Name :	CHRIS & LORI SANFORD
Facility Address :	18652 EVERGREEN AVE, YORBA LINDA, CA 92886
County :	ORANGE
Date Form Received by Agency :	04/01/2019
EPA ID :	CAC003008154
Mailing Address :	18652 EVERGREEN AVE, YORBA LINDA, CA 92886
Contact :	CHRIS & LORI SANFORD
Contact Address :	18652 EVERGREEN AVE, YORBA LINDA, CA 92886
Contact Country :	N/R
Contact Telephone :	714-278-1107
Contact Email :	NANCYRUIZ@ALLIANCE-ENVIRO.COM
EPA Region :	09
Land Type :	Not Reported
Source Type :	Implementer
Classification :	Not a generator, verified
Description :	Not a generator, verified
Last Date in Agency List :	07/19/2019

Owner/Operator Summary

Owner/Operator Name :	CHRIS & LORI SANFORD
Owner/Operator Address :	18652 EVERGREEN AVE, YORBA LINDA, CA 92886
Owner/Operator Country :	N/R
Owner/Operator Telephone :	714-278-1107
Owner/Operator Email :	N/R
Owner/Operator Fax :	N/R
Legal Status :	Other land type
Owner/Operator Type :	Operator
Owner/Operator Start Date :	N/R

Map Id: 141
Direction: E
Distance: 0.369 mi.
Actual: 1950.313 ft.
Elevation: 0.081 mi. / 425.912 ft.
Relative: Higher

Site Name : CHRIS & LORI SANFORD
18652 EVERGREEN AVE
YORBA LINDA, CA 92886

Database(s) : [ECHO, RCRA_NONGEN, RCRA_TSDF] ***(cont.)***

Envirosite ID: 427336083
EPA ID: CAC003008154

RCRA_NONGEN ***(cont.)***

Owner/Operator End Date :	N/R
Owner/Operator Name :	CHRIS & LORI SANFORD
Owner/Operator Address :	18652 EVERGREEN AVE, YORBA LINDA, CA 92886
Owner/Operator Country :	N/R
Owner/Operator Telephone :	714-278-1107
Owner/Operator Email :	N/R
Owner/Operator Fax :	N/R
Legal Status :	Other land type
Owner/Operator Type :	Owner
Owner/Operator Start Date :	N/R
Owner/Operator End Date :	N/R

Handler Activities Summary

U.S. Importer of Hazardous Waste :	N
Mixed Waste (Haz. and Radioactive) :	N
Recycler of Hazardous Waste :	N
Transporter of Hazardous Waste :	Y
Treater, Storer or Disposer of HW :	Y
Underground Injection Activity :	N
On-site Burner Exemption :	N
Furnace Exemption :	N
Used Oil Fuel Burner :	N
Used Oil Processor :	N
Used Oil Refiner :	N
Used Oil Fuel Marketer to Burner :	N
Used Oil Specification Marketer :	N
Used Oil Transfer Facility :	N
Used Oil Transporter :	N

Notices of Violations Summary

Regulation Violated :	N

RCRA_TSDF

Facility Name :	CHRIS & LORI SANFORD
Facility Address :	18652 EVERGREEN AVE, YORBA LINDA, CA 92886
County :	ORANGE
Date Form Received by Agency :	04/01/2019
EPA ID :	CAC003008154
Mailing Address :	18652 EVERGREEN AVE, YORBA LINDA, CA 92886
Contact :	CHRIS & LORI SANFORD
Contact Address :	18652 EVERGREEN AVE, YORBA LINDA, CA 92886
Contact Country :	N/R
Contact Telephone :	714-278-1107
Contact Email :	NANCYRUIZ@ALLIANCE-ENVIRO.COM
EPA Region :	09
Land Type :	Not Reported
Source Type :	Implementer

Map Id: 141
Direction: E
Distance: 0.369 mi.
Actual: 1950.313 ft.
Elevation: 0.081 mi. / 425.912 ft.
Relative: Higher

Site Name : CHRIS & LORI SANFORD
18652 EVERGREEN AVE
YORBA LINDA, CA 92886

Database(s) : [ECHO, RCRA_NONGEN, RCRA_TSDF] ***(cont.)***

Envirosite ID: 427336083
EPA ID: CAC003008154

RCRA_TSDF ***(cont.)***

Classification :	Not a generator, verified
Description :	Not a generator, verified

Owner/Operator Summary

Owner/Operator Name :	CHRIS & LORI SANFORD
Owner/Operator Address :	18652 EVERGREEN AVE, YORBA LINDA, CA 92886
Owner/Operator Country :	N/R
Owner/Operator Telephone :	714-278-1107
Owner/Operator Email :	N/R
Owner/Operator Fax :	N/R
Legal Status :	Other land type
Owner/Operator Type :	Operator
Owner/Operator Start Date :	N/R
Owner/Operator End Date :	N/R

Owner/Operator Name :	CHRIS & LORI SANFORD
Owner/Operator Address :	18652 EVERGREEN AVE, YORBA LINDA, CA 92886
Owner/Operator Country :	N/R
Owner/Operator Telephone :	714-278-1107
Owner/Operator Email :	N/R
Owner/Operator Fax :	N/R
Legal Status :	Other land type
Owner/Operator Type :	Owner
Owner/Operator Start Date :	N/R
Owner/Operator End Date :	N/R

Handler Activities Summary

U.S. Importer of Hazardous Waste :	N
Mixed Waste (Haz. and Radioactive) :	N
Recycler of Hazardous Waste :	N
Transporter of Hazardous Waste :	Y
Treater, Storer or Disposer of HW :	Y
Underground Injection Activity :	N
On-site Burner Exemption :	N
Furnace Exemption :	N
Used Oil Fuel Burner :	N
Used Oil Processor :	N
Used Oil Refiner :	N
Used Oil Fuel Marketer to Burner :	N
Used Oil Specification Marketer :	N
Used Oil Transfer Facility :	N
Used Oil Transporter :	N

Waste Activity Monitoring

Report Cycle :	N/R
Hazardous Waste Page Number :	N/R
Hazardous Waste Sub-Page Number :	N/R
BR Form :	N/R
Waste Description :	N/R

Map Id: 141
Direction: E
Distance: 0.369 mi.
Actual: 1950.313 ft.
Elevation: 0.081 mi. / 425.912 ft.
Relative: Higher

Site Name : CHRIS & LORI SANFORD
18652 EVERGREEN AVE
YORBA LINDA, CA 92886

Database(s) : [ECHO, RCRA_NONGEN, RCRA_TSDF] ***(cont.)***

Envirosite ID: 427336083
EPA ID: CAC003008154

RCRA_TSDF ***(cont.)***

Primary NAICS :	N/R
Source Code :	N/R
Form Code :	N/R
Management Method :	N/R
Generation Tons :	N/R
Managed Tons :	N/R
Shipped Tons :	N/R
Received Tons :	N/R
Receiver ID :	N/R
Receiver State :	N/R
Shipper ID :	N/R
Shipper State :	N/R
Waste Minimization Code :	N/R
Waste Code Group :	N/R

Corrective Action Summary
Date / Status / CA Event Description: N/R

Notices of Violations Summary
Regulation Violated : N

Map Id: 142
Direction: NE
Distance: 0.381 mi.
Actual: 2012.149 ft.
Elevation: 0.087 mi. / 457.261 ft.
Relative: Higher

Site Name : BEAMER RESIDENCE
4471 LAKEVIEW
YORBA LINDA, CA 92686

Database(s) : [CALEPA SITES - CA, FRS, LUST REG 8 - CA]

Envirosite ID: 9815317
EPA ID: N/R

CALEPA SITES - CA

Facility Name :	BEAMER RESIDENCE
Facility Address :	4471 LAKEVIEW, YORBA LINDA, 92686
Site ID :	197256
EI ID :	T0605901903
EI Description :	Leaking Underground Storage Tank Cleanup Site
Latitude :	33.896111
Longitude :	-117.811774
Agency Hyperlink :	Click here for hyperlink provided by the agency.
Last Date in Agency List :	10/02/2019

FRS

Facility Name :	BEAMER RESIDENCE
Facility Address :	4471 LAKEVIEW, YORBA LINDA, CA 92686

Map Id: 142
Direction: NE
Distance: 0.381 mi.
Actual: 2012.149 ft.
Elevation: 0.087 mi. / 457.261 ft.
Relative: Higher

Site Name : BEAMER RESIDENCE
4471 LAKEVIEW
YORBA LINDA, CA 92686

Database(s) : [CALEPA SITES - CA, FRS, LUST REG 8 - CA] ***(cont.)***

Envirosite ID: 9815317
EPA ID: N/R

FRS ***(cont.)***

County : ORANGE

Registry ID : 110065488822
FRS Facility URL : Click here for hyperlink provided by the agency.
Last Date in Agency List : 08/12/2019

Source Description :

The California Environmental Protection Agency (CalEPA) has recently implemented a new data warehouse system (nSite). This data warehouse combines and merges facility and site information from five different systems managed within CalEPA. The five systems are: California Environmental Reporting System (CERS), EnviroStor, GeoTracker, California Integrated Water Quality System (CIWQS), and Toxic Release Inventory (TRI).

FRS Environmental Interest
Source and System ID : CA-ENVIROVIEW - 197256

LUST REG 8 - CA

Facility Name : BEAMER RESIDENCE
Facility Address : 4471 LAKEVIEW, YORBA LINDA, CA 92686
County : Orange

Site Details
Status Date : 08/14/1996
Status : Completed - Case Closed
Begin Date : 10/12/1995
Global ID : T0605901903
Region : REGION 8
Site History : N/R
RB Case Number : 083002760T
Potential Media Affected : Soil
Potential Contaminants of Concern : Diesel
Local Agency : ORANGE COUNTY LOP
Local Case Number : 95UT064
Lead Agency : ORANGE COUNTY LOP
File Location : Local Agency
CUF Case : NO
Caseworker : JW
Case Type : LUST Cleanup Site
How Discovered : Tank Closure
How Discovered Description : N/R
Stop Method : Close and Remove Tank
Stop Description : N/R
Calwater Watershed Name : Santa Ana River - Lower Santa Ana River - Yorba Linda (Split) (801.15)
DWR Groundwater Subbasin Name : Coastal Plain Of Orange County (8-001)
Disadvantaged Community : N/R
Latitude : 33.896111
Longitude : -117.811774
Agency URL : Click here for hyperlink provided by the agency.

Map Id: 142
Direction: NE
Distance: 0.381 mi.
Actual: 2012.149 ft.
Elevation: 0.087 mi. / 457.261 ft.
Relative: Higher

Site Name : BEAMER RESIDENCE
4471 LAKEVIEW
YORBA LINDA, CA 92686

Database(s) : [CALEPA SITES - CA, FRS, LUST REG 8 - CA] ***(cont.)***

Envirosite ID: 9815317
EPA ID: N/R

LUST REG 8 - CA ***(cont.)***

Last Date in Agency List : 08/13/2019

Contacts Summary

Global ID : T0605901903
Contact Name : CARL BERNHARDT
Contact Type : Regional Board Caseworker
Organization Name : SANTA ANA RWQCB (REGION 8)
Address : 3737 MAIN STREET, SUITE 500
City : RIVERSIDE
Phone Number : 9517824495
Email : carl.bernhardt@waterboards.ca.gov

Global ID : T0605901903
Contact Name : JULIE WOZENCRAFT
Contact Type : Local Agency Caseworker
Organization Name : ORANGE COUNTY LOP
Address : 1241 EAST DYER ROAD SUITE 120
City : SANTA ANA
Phone Number : 7144336252
Email : jwozencraft@ochca.com

Regulatory Activities

Date : 08/14/1996
Global ID : T0605901903
Action Type : ENFORCEMENT
Action : Closure/No Further Action Letter

Date : 10/12/1995
Global ID : T0605901903
Action Type : Other
Action : Leak Discovery

Date : 10/12/1995
Global ID : T0605901903
Action Type : Other
Action : Leak Reported

Status History

Status Date : 08/14/1996
Global ID : T0605901903
Status : Completed - Case Closed

Status Date : 10/12/1995
Global ID : T0605901903
Status : Open - Case Begin Date

Map Id: 143
Direction: ESE
Distance: 0.387 mi.
Actual: 2042.644 ft.
Elevation: 0.074 mi. / 392.172 ft.
Relative: Higher

Site Name : COSMOPROF SUPPLY
18655 YORBA LINDA BLVD
YORBA LINDA, CA 92886

Database(s) : [CALEPA SITES - CA, HAZWASTE_ORANGE COUNTY - CA]

Envirosite ID: 406838183
EPA ID: N/R

CALEPA SITES - CA

Facility Name :	COSMOPROF SUPPLY
Facility Address :	18655 YORBA LINDA BLVD, YORBA LINDA, 92886
Site ID :	366919
EI ID :	10667449
EI Description :	Hazardous Waste Generator
Latitude :	33.888495
Longitude :	-117.808328
Agency Hyperlink :	Click here for hyperlink provided by the agency.
Last Date in Agency List :	10/02/2019

HAZWASTE_ORANGE COUNTY - CA

Facility Name :	COSMOPROF SUPPLY
Facility Address :	18655 YORBA LINDA BLVD, YORBA LINDA, CA 92886

Site Details

Facility ID :	FA0074859
Date Run :	08/01/2019
Last Date in Agency List :	08/30/2019

Map Id: 144
Direction: SSE
Distance: 0.388 mi.
Actual: 2047.804 ft.
Elevation: 0.07 mi. / 368.366 ft.
Relative: Lower

Site Name : ANDY VON SCHAIK
5283 LAKEVIEW AVE
YORBA LINDA, CA 92886

Database(s) : [ECHO, RCRA_NONGEN, RCRA_TSDF]

Envirosite ID: 427339584
EPA ID: CAC003011664

ECHO

Facility Name :	ANDY VON SCHAIK
Facility Address :	5283 LAKEVIEW AVE, YORBA LINDA, CA 92886
County :	ORANGE

Site Details

Last Inspection Date :	N/R
Registry ID :	110070576569
FIPS Code :	06059
EPA Region :	09
Inspection Count :	0
Last Inspection Days :	N/R
Informal Count :	0
Last Informal Action Date :	N/R
Formal Action Count :	0
Last Formal Action Date :	N/R

Map Id: 144
Direction: SSE
Distance: 0.388 mi.
Actual: 2047.804 ft.
Elevation: 0.07 mi. / 368.366 ft.
Relative: Lower

Site Name : ANDY VON SCHAIK
5283 LAKEVIEW AVE
YORBA LINDA, CA 92886

Database(s) : [ECHO, RCRA_NONGEN, RCRA_TSDF] ***(cont.)***

Envirosite ID: 427339584
EPA ID: CAC003011664

ECHO ***(cont.)***

Total Penalties :	0
Penalty Count :	N/R
Last Penalty Date :	N/R
Last Penalty Amount :	N/R
QTRS IN NC :	0
Programs IN SNC :	0
Current Compliance Status :	No Violation Identified
Three-Year Compliance Status :	_____
Collection Method :	Zip Code Centroid
Reference Point :	N/R
Accuracy Meters :	10000
Derived Tribes :	N/R
Derived HUC :	N/R
Derived WBD :	N/R
Derived STCTY FIPS :	N/R
Derived Zip :	N/R
Derived CD113 :	N/R
Derived CB2010 :	N/R
MYRTK Universe :	NNN
NPDES IDs :	N/R
CWA Permit Types :	N/R
CWA Compliance Tracking :	N/R
CWA NAICS :	N/R
CWA SICS :	N/R
CWA Inspection Count :	N/R
CWA Last Inspection Days :	N/R
CWA Informal Count :	N/R
CWA Formal Action Count :	N/R
CWA Last Formal Action Date :	N/R
CWA Penalties :	N/R
CWA Last Penalty Date :	N/R
CWA Last Penalty Amount :	N/R
CWA Quarters IN NC :	N/R
CWA Current Compliance Status :	N/R
CWA Current SNC Flag :	N
CWA 13 Quarters Compliance Status :	N/R
CWA 13 Quarters Effluent Exceedances:	N/R
CWA Three-Year QNCR Codes :	N/R
DFR URL :	Click here for hyperlink provided by the agency.
Facility SIC Codes :	N/R
Facility NAICS Codes :	56299 - All Other Waste Management Services
Facility Last Inspection EPA Date :	N/R
Facility Last Inspection State Date :	N/R
Facility Last Formal Act EPA Date :	N/R
Facility Last Formal Act State Date :	N/R
Facility Last Informal Act EPA Date :	N/R
Facility Last Informal Act State Date:	N/R
Facility Federal Agency :	N/R
TRI Reporter :	N/R
Facility Imp Water Flag :	N/R
Current SNC Flag :	N
Indian County Flag :	N
Federal Flag :	N/R
US Mexico Border Flag :	N/R
Chesapeak Bay Flag :	N/R
AIR Flag :	N

Map Id: 144
Direction: SSE
Distance: 0.388 mi.
Actual: 2047.804 ft.
Elevation: 0.07 mi. / 368.366 ft.
Relative: Lower

Site Name : ANDY VON SCHAIK
5283 LAKEVIEW AVE
YORBA LINDA, CA 92886

Database(s) : [ECHO, RCRA_NONGEN, RCRA_TSDF]
(cont.)

Envirosite ID: 427339584
EPA ID: CAC003011664

ECHO ***(cont.)***

NPDES Flag :	N
SDWIS Flag :	N
RCRA Flag :	Y
TRI Flag :	N
GHG Flag :	N
Major Flag :	N/R
Active Flag :	Y
NAA Flag :	N/R
Latitude :	33.889982
Longitude :	-117.805512
Last Date in Agency List :	09/23/2019
Last Inspection Date :	N/R
Registry ID :	N/R
FIPS Code :	N/R
EPA Region :	09
Inspection Count :	0
Last Inspection Days :	N/R
Informal Count :	0
Last Informal Action Date :	N/R
Formal Action Count :	0
Last Formal Action Date :	N/R
Total Penalties :	0
Penalty Count :	N/R
Last Penalty Date :	N/R
Last Penalty Amount :	N/R
QTRS IN NC :	0
Programs IN SNC :	0
Current Compliance Status :	No Violation Identified
Three-Year Compliance Status :	_____
Collection Method :	Zip Code Centroid
Reference Point :	N/R
Accuracy Meters :	10000
Derived Tribes :	N/R
Derived HUC :	N/R
Derived WBD :	N/R
Derived STCTY FIPS :	N/R
Derived Zip :	N/R
Derived CD113 :	N/R
Derived CB2010 :	N/R
MYRTK Universe :	NNN
NPDES IDs :	N/R
CWA Permit Types :	N/R
CWA Compliance Tracking :	N/R
CWA NAICS :	N/R
CWA SICS :	N/R
CWA Inspection Count :	N/R
CWA Last Inspection Days :	N/R
CWA Informal Count :	N/R
CWA Formal Action Count :	N/R
CWA Last Formal Action Date :	N/R
CWA Penalties :	N/R
CWA Last Penalty Date :	N/R
CWA Last Penalty Amount :	N/R
CWA Quarters IN NC :	N/R

Map Id: 144
Direction: SSE
Distance: 0.388 mi.
Actual: 2047.804 ft.
Elevation: 0.07 mi. / 368.366 ft.
Relative: Lower

Site Name : ANDY VON SCHAIK
5283 LAKEVIEW AVE
YORBA LINDA, CA 92886

Database(s) : [ECHO, RCRA_NONGEN, RCRA_TSDF] ***(cont.)***

Envirosite ID: 427339584
EPA ID: CAC003011664

ECHO ***(cont.)***

CWA Current Compliance Status :	N/R
CWA Current SNC Flag :	N
CWA 13 Quarters Compliance Status :	N/R
CWA 13 Quarters Effluent Exceedances:	N/R
CWA Three-Year QNCR Codes :	N/R
DFR URL :	Click here for hyperlink provided by the agency.
Facility SIC Codes :	N/R
Facility NAICS Codes :	56299 - All Other Waste Management Services
Facility Last Inspection EPA Date :	N/R
Facility Last Inspection State Date :	N/R
Facility Last Formal Act EPA Date :	N/R
Facility Last Formal Act State Date :	N/R
Facility Last Informal Act EPA Date :	N/R
Facility Last Informal Act State Date:	N/R
Facility Federal Agency :	N/R
TRI Reporter :	N/R
Facility Imp Water Flag :	N/R
Current SNC Flag :	N
Indian County Flag :	N
Federal Flag :	N/R
US Mexico Border Flag :	N/R
Chesapeak Bay Flag :	N/R
AIR Flag :	N
NPDES Flag :	N
SDWIS Flag :	N
RCRA Flag :	Y
TRI Flag :	N
GHG Flag :	N
Major Flag :	N/R
Active Flag :	Y
NAA Flag :	N/R
Latitude :	33.889982
Longitude :	-117.805512
Last Date in Agency List :	07/15/2019

RCRA_NONGEN

Facility Name :	ANDY VON SCHAIK
Facility Address :	5283 LAKEVIEW AVE, YORBA LINDA, CA 92886
County :	ORANGE
Date Form Received by Agency :	04/24/2019
EPA ID :	CAC003011664
Mailing Address :	5283 LAKEVIEW AVE, YORBA LINDA, CA 92886
Contact :	ANDY VON SCHAIK
Contact Address :	5283 LAKEVIEW AVE, YORBA LINDA, CA 92886
Contact Country :	N/R
Contact Telephone :	714-777-2299
Contact Email :	KC@AQHIINC.COM
EPA Region :	09
Land Type :	Not Reported
Source Type :	Implementer
Classification :	Not a generator, verified
Description :	Not a generator, verified
Last Date in Agency List :	07/19/2019

Map Id: 144
Direction: SSE
Distance: 0.388 mi.
Actual: 2047.804 ft.
Elevation: 0.07 mi. / 368.366 ft.
Relative: Lower

Site Name : ANDY VON SCHAIK
5283 LAKEVIEW AVE
YORBA LINDA, CA 92886

Database(s) : [ECHO, RCRA_NONGEN, RCRA_TSDF] ***(cont.)***

Envirosite ID: 427339584
EPA ID: CAC003011664

RCRA_NONGEN ***(cont.)***

Owner/Operator Summary

Owner/Operator Name :	ANDY VON SCHAIK
Owner/Operator Address :	5283 LAKEVIEW AVE, YORBA LINDA, CA 92886
Owner/Operator Country :	N/R
Owner/Operator Telephone :	714-777-2299
Owner/Operator Email :	N/R
Owner/Operator Fax :	N/R
Legal Status :	Other land type
Owner/Operator Type :	Operator
Owner/Operator Start Date :	N/R
Owner/Operator End Date :	N/R

Owner/Operator Name :	ANDY VON SCHAIK
Owner/Operator Address :	5283 LAKEVIEW AVE, YORBA LINDA, CA 92886
Owner/Operator Country :	N/R
Owner/Operator Telephone :	714-777-2299
Owner/Operator Email :	N/R
Owner/Operator Fax :	N/R
Legal Status :	Other land type
Owner/Operator Type :	Owner
Owner/Operator Start Date :	N/R
Owner/Operator End Date :	N/R

Handler Activities Summary

U.S. Importer of Hazardous Waste :	N
Mixed Waste (Haz. and Radioactive) :	N
Recycler of Hazardous Waste :	N
Transporter of Hazardous Waste :	Y
Treater, Storer or Disposer of HW :	Y
Underground Injection Activity :	N
On-site Burner Exemption :	N
Furnace Exemption :	N
Used Oil Fuel Burner :	N
Used Oil Processor :	N
Used Oil Refiner :	N
Used Oil Fuel Marketer to Burner :	N
Used Oil Specification Marketer :	N
Used Oil Transfer Facility :	N
Used Oil Transporter :	N

Notices of Violations Summary

Regulation Violated :	N

RCRA_TSDF

Facility Name :	ANDY VON SCHAIK
Facility Address :	5283 LAKEVIEW AVE, YORBA LINDA, CA 92886
County :	ORANGE

Map Id: 144
Direction: SSE
Distance: 0.388 mi.
Actual: 2047.804 ft.
Elevation: 0.07 mi. / 368.366 ft.
Relative: Lower

Site Name : ANDY VON SCHAIK
5283 LAKEVIEW AVE
YORBA LINDA, CA 92886

Database(s) : [ECHO, RCRA_NONGEN, RCRA_TSDF]
(cont.)

Envirosite ID: 427339584
EPA ID: CAC003011664

RCRA_TSDF ***(cont.)***

Date Form Received by Agency :	04/24/2019
EPA ID :	CAC003011664
Mailing Address :	5283 LAKEVIEW AVE, YORBA LINDA, CA 92886
Contact :	ANDY VON SCHAIK
Contact Address :	5283 LAKEVIEW AVE, YORBA LINDA, CA 92886
Contact Country :	N/R
Contact Telephone :	714-777-2299
Contact Email :	KC@AQHIINC.COM
EPA Region :	09
Land Type :	Not Reported
Source Type :	Implementer
Classification :	Not a generator, verified
Description :	Not a generator, verified

Owner/Operator Summary

Owner/Operator Name :	ANDY VON SCHAIK
Owner/Operator Address :	5283 LAKEVIEW AVE, YORBA LINDA, CA 92886
Owner/Operator Country :	N/R
Owner/Operator Telephone :	714-777-2299
Owner/Operator Email :	N/R
Owner/Operator Fax :	N/R
Legal Status :	Other land type
Owner/Operator Type :	Operator
Owner/Operator Start Date :	N/R
Owner/Operator End Date :	N/R

Owner/Operator Name :	ANDY VON SCHAIK
Owner/Operator Address :	5283 LAKEVIEW AVE, YORBA LINDA, CA 92886
Owner/Operator Country :	N/R
Owner/Operator Telephone :	714-777-2299
Owner/Operator Email :	N/R
Owner/Operator Fax :	N/R
Legal Status :	Other land type
Owner/Operator Type :	Owner
Owner/Operator Start Date :	N/R
Owner/Operator End Date :	N/R

Handler Activities Summary

U.S. Importer of Hazardous Waste :	N
Mixed Waste (Haz. and Radioactive) :	N
Recycler of Hazardous Waste :	N
Transporter of Hazardous Waste :	Y
Treater, Storer or Disposer of HW :	Y
Underground Injection Activity :	N
On-site Burner Exemption :	N
Furnace Exemption :	N
Used Oil Fuel Burner :	N
Used Oil Processor :	N
Used Oil Refiner :	N
Used Oil Fuel Marketer to Burner :	N
Used Oil Specification Marketer :	N

Map Id: 144
Direction: SSE
Distance: 0.388 mi.
Actual: 2047.804 ft.
Elevation: 0.07 mi. / 368.366 ft.
Relative: Lower

Site Name : ANDY VON SCHAIK
5283 LAKEVIEW AVE
YORBA LINDA, CA 92886

Database(s) : [ECHO, RCRA_NONGEN, RCRA_TSDF]
(cont.)

Envirosite ID: 427339584
EPA ID: CAC003011664

RCRA_TSDF ***(cont.)***

Used Oil Transfer Facility :	N
Used Oil Transporter :	N

Waste Activity Monitoring

Report Cycle :	N/R
Hazardous Waste Page Number :	N/R
Hazardous Waste Sub-Page Number :	N/R
BR Form :	N/R
Waste Description :	N/R
Primary NAICS :	N/R
Source Code :	N/R
Form Code :	N/R
Management Method :	N/R
Generation Tons :	N/R
Managed Tons :	N/R
Shipped Tons :	N/R
Received Tons :	N/R
Receiver ID :	N/R
Receiver State :	N/R
Shipper ID :	N/R
Shipper State :	N/R
Waste Minimization Code :	N/R
Waste Code Group :	N/R

Corrective Action Summary

Date / Status / CA Event Description:	N/R

Notices of Violations Summary

Regulation Violated :	N

Map Id: T145
Direction: NNE
Distance: 0.484 mi.
Actual: 2554.133 ft.
Elevation: 0.09 mi. / 474.577 ft.
Relative: Higher

Site Name : COMPASS COLLECTION III
4352 LAKEVIEW AVENUE
YORBA LINDA, CA 92886

Database(s) : [ENVIROSTOR - CA]

Envirosite ID: 9485124
EPA ID: N/R

ENVIROSTOR - CA

Facility Name :	COMPASS COLLECTION III
Facility Address :	4352 LAKEVIEW AVENUE, YORBA LINDA, CA 92886
County :	ORANGE

Map Id: T145
Direction: NNE
Distance: 0.484 mi.
Actual: 2554.133 ft.
Elevation: 0.09 mi. / 474.577 ft.
Relative: Higher

Site Name : COMPASS COLLECTION III
4352 LAKEVIEW AVENUE
YORBA LINDA, CA 92886

Database(s) : [ENVIROSTOR - CA] ***(cont.)***

Envirosite ID: 9485124
EPA ID: N/R

ENVIROSTOR - CA ***(cont.)***

Site Details

Cleanup Date :	09/15/2000
Cleanup Status :	Refer: 1248 Local Agency
Site Type :	Evaluation
Site Type Detailed :	Evaluation
Acreage :	N/R
APN :	NONE SPECIFIED
National Priorities List :	NO
Regulatory Agencies Involved :	NONE SPECIFIED
Lead Agency :	NONE SPECIFIED
Project Manager :	N/R
Supervisor :	Referred - Not Assigned
Office :	Cleanup Cypress
Envirostor ID :	30990007
Site Code :	N/R
Assembly :	55
Senate :	29
Congressional District :	39
Special Program :	N/R
Past Uses :	NONE SPECIFIED
Potential COC :	NONE SPECIFIED
Confirmed COC :	NONE SPECIFIED
Potential Media Affected :	NONE SPECIFIED
Restricted Use :	NO
Site Management Req :	NONE SPECIFIED
Funding :	Not Applicable
Latitude :	33.89784023
Longitude :	-117.81109822
Link to Agency Data :	Click here for hyperlink provided by the agency.
Last Date in Agency List :	09/19/2019

Alias Details

Alias :	30990007
Alias Type :	Envirostor ID Number

Completed Activities

Completed Date :	09/15/2000
Area Name :	PROJECT WIDE
Sub Area Name :	N/R
Document Type :	SB 1248 Notification
Comments :	DTSC is not involved with this project.

Future Activities

Area Name :	N/R
Sub Area Name :	N/R
Document Type :	N/R
Due Date :	N/R

Map Id: T145
Direction: NNE
Distance: 0.484 mi.
Actual: 2554.133 ft.
Elevation: 0.09 mi. / 474.577 ft.
Relative: Higher

Site Name : COMPASS COLLECTION III
4352 LAKEVIEW AVENUE
YORBA LINDA, CA 92886

Database(s) : [ENVIROSTOR - CA] ***(cont.)***

Envirosite ID: 9485124
EPA ID: N/R

ENVIROSTOR - CA ***(cont.)***

Scheduled Activites

Due Date :	N/R
Revised Date :	N/R
Area Name :	N/R
Sub Area Name :	N/R
Document Type :	N/R

Map Id: T146
Direction: NNE
Distance: 0.524 mi.
Actual: 2768.930 ft.
Elevation: 0.091 mi. / 478.045 ft.
Relative: Higher

Site Name : WHITNEY OIL FIELD PROPERTY
4298 LAKEVIEW AVENUE
YORBA LINDA, CA 92886

Database(s) : [ENVIROSTOR - CA]

Envirosite ID: 9494316
EPA ID: N/R

ENVIROSTOR - CA

Facility Name :	WHITNEY OIL FIELD PROPERTY
Facility Address :	4298 LAKEVIEW AVENUE, YORBA LINDA, CA 92886
County :	ORANGE

Site Details

Cleanup Date :	08/02/2001
Cleanup Status :	Refer: 1248 Local Agency
Site Type :	Evaluation
Site Type Detailed :	Evaluation
Acreage :	0
APN :	NONE SPECIFIED
National Priorities List :	NO
Regulatory Agencies Involved :	ORANGE COUNTY
Lead Agency :	ORANGE COUNTY
Project Manager :	N/R
Supervisor :	Referred - Not Assigned
Office :	Cleanup Cypress
Envirostor ID :	30130185
Site Code :	N/R
Assembly :	72
Senate :	N/R
Congressional District :	N/R
Special Program :	N/R
Past Uses :	NONE SPECIFIED
Potential COC :	NONE SPECIFIED
Confirmed COC :	NONE SPECIFIED
Potential Media Affected :	NONE SPECIFIED
Restricted Use :	NO
Site Management Req :	NONE SPECIFIED
Funding :	Not Applicable
Latitude :	33.8983706
Longitude :	-117.8115231
Link to Agency Data :	Click here for hyperlink provided by the agency.
Last Date in Agency List :	09/19/2019

Map Id: T146
Direction: NNE
Distance: 0.524 mi.
Actual: 2768.930 ft.
Elevation: 0.091 mi. / 478.045 ft.
Relative: Higher

Site Name : WHITNEY OIL FIELD PROPERTY
4298 LAKEVIEW AVENUE
YORBA LINDA, CA 92886

Database(s) : [ENVIROSTOR - CA] ***(cont.)***

Envirosite ID: 9494316
EPA ID: N/R

ENVIROSTOR - CA ***(cont.)***

Alias Details
- Alias : 30130185
- Alias Type : Envirostor ID Number

Completed Activities
- Completed Date : 08/02/2001
- Area Name : PROJECT WIDE
- Sub Area Name : N/R
- Document Type : SB 1248 Notification
- Comments : SB 1248 Orange County

Future Activities
- Area Name : N/R
- Sub Area Name : N/R
- Document Type : N/R
- Due Date : N/R

Scheduled Activites
- Due Date : N/R
- Revised Date : N/R
- Area Name : N/R
- Sub Area Name : N/R
- Document Type : N/R

Map Id: T147
Direction: NNE
Distance: 0.525 mi.
Actual: 2770.281 ft.
Elevation: 0.091 mi. / 478.045 ft.
Relative: Higher

Site Name : HAHN OIL FIELD PROPERTY
4296 LAKEVIEW AVENUE
YORBA LINDA, CA 92886

Database(s) : [ENVIROSTOR - CA]

Envirosite ID: 9487069
EPA ID: N/R

ENVIROSTOR - CA

- Facility Name : HAHN OIL FIELD PROPERTY
- Facility Address : 4296 LAKEVIEW AVENUE, YORBA LINDA, CA 92886
- County : ORANGE

Site Details
- Cleanup Date : 08/02/2001
- Cleanup Status : Refer: 1248 Local Agency
- Site Type : Evaluation
- Site Type Detailed : Evaluation
- Acreage : 0
- APN : NONE SPECIFIED

Map Id: T147
Direction: NNE
Distance: 0.525 mi.
Actual: 2770.281 ft.
Elevation: 0.091 mi. / 478.045 ft.
Relative: Higher

Site Name : HAHN OIL FIELD PROPERTY
4296 LAKEVIEW AVENUE
YORBA LINDA, CA 92886

Database(s) : [ENVIROSTOR - CA] ***(cont.)***

Envirosite ID: 9487069
EPA ID: N/R

ENVIROSTOR - CA ***(cont.)***

National Priorities List :	NO
Regulatory Agencies Involved :	ORANGE COUNTY
Lead Agency :	ORANGE COUNTY
Project Manager :	N/R
Supervisor :	Referred - Not Assigned
Office :	Cleanup Cypress
Envirostor ID :	30130184
Site Code :	N/R
Assembly :	72
Senate :	N/R
Congressional District :	N/R
Special Program :	N/R
Past Uses :	NONE SPECIFIED
Potential COC :	NONE SPECIFIED
Confirmed COC :	NONE SPECIFIED
Potential Media Affected :	NONE SPECIFIED
Restricted Use :	NO
Site Management Req :	NONE SPECIFIED
Funding :	Not Applicable
Latitude :	33.8983763
Longitude :	-117.8115233
Link to Agency Data :	Click here for hyperlink provided by the agency.
Last Date in Agency List :	09/19/2019

Alias Details

Alias :	30130184
Alias Type :	Envirostor ID Number

Completed Activities

Completed Date :	08/02/2001
Area Name :	PROJECT WIDE
Sub Area Name :	N/R
Document Type :	SB 1248 Notification
Comments :	SB 1248 Orange County

Future Activities

Area Name :	N/R
Sub Area Name :	N/R
Document Type :	N/R
Due Date :	N/R

Scheduled Activites

Due Date :	N/R
Revised Date :	N/R
Area Name :	N/R
Sub Area Name :	N/R
Document Type :	N/R

Map Id: U148
Direction: WSW
Distance: 0.636 mi.
Actual: 3358.111 ft.
Elevation: 0.063 mi. / 332.018 ft.
Relative: Lower

Site Name : CIRCLE K STORE #2211254
17591 YORBA LINDA BLVD
YORBA LINDA, CA 92886

Database(s) : [HAZNET - CA, HAZWASTE_ORANGE COUNTY - CA, RCRA_NONGEN, UST_ORANGE COUNTY - CA]

Envirosite ID: 19143974
EPA ID: CAL000369657

HAZNET - CA

Facility Name :	CIRCLE K STORE #2211254
Facility Address :	17591 YORBA LINDA BLVD, YORBA LINDA, CA 92886
County :	Orange

Site Details

Contact Name :	KRISTI HODGE
Facility Mailing Address :	255 E RINCON ST STE 100, CORONA, CA 928790000
Contact Phone :	9512705153
Last Date in Agency List :	07/17/2019

Waste Generator Summary

Generator EPA ID :	CAL000369657
Generator County :	Orange
TSDF EPA ID :	CAT080013352
TSDF Disposal County :	Los Angeles
State Waste :	Aqueous solution with total organic residues less than 10 percent
Disposal Method :	OTHER RECOVERY OF RECLAMATION FOR REUSE INCLUDING ACID REGENERATION, ORGANICS RECOVERY ECT
Tons :	0.147
Tanner Year :	2017

HAZWASTE_ORANGE COUNTY - CA

Facility Name :	CIRCLE K STORE #2211254
Facility Address :	17591 YORBA LINDA BLVD, YORBA LINDA, CA 92886

Site Details

Facility ID :	FA0058845
Date Run :	08/01/2019
Last Date in Agency List :	08/30/2019

RCRA_NONGEN

Facility Name :	CIRCLE K STORE #2211254
Facility Address :	17591 YORBA LINDA BLVD, YORBA LINDA, CA 92886
County :	ORANGE
Date Form Received by Agency :	12/05/2011
EPA ID :	CAL000369657
Mailing Address :	255 E RINCON ST STE 100, CORONA, CA 92879-0000
Contact :	KRISTI HODGE
Contact Address :	255 E. RINCON ST. SUITE 100, CORONA, CA 92879
Contact Country :	N/R
Contact Telephone :	951-270-5153
Contact Email :	KHODGE@CIRCLEK.COM

Map Id: U148
Direction: WSW
Distance: 0.636 mi.
Actual: 3358.111 ft.
Elevation: 0.063 mi. / 332.018 ft.
Relative: Lower

Site Name : CIRCLE K STORE #2211254
17591 YORBA LINDA BLVD
YORBA LINDA, CA 92886

Database(s) : [HAZNET - CA, HAZWASTE_ORANGE COUNTY - CA, RCRA_NONGEN, UST_ORANGE COUNTY - CA] ***(cont.)***

Envirosite ID: 19143974
EPA ID: CAL000369657

RCRA_NONGEN ***(cont.)***

EPA Region :	09
Land Type :	Not Reported
Source Type :	Implementer
Classification :	Not a generator, verified
Description :	Not a generator, verified
Last Date in Agency List :	07/19/2019

Owner/Operator Summary

Owner/Operator Name :	CIRCLE K STORES INC
Owner/Operator Address :	255 E RINCON ST STE 100, CORONA, CA 92879-0000
Owner/Operator Country :	N/R
Owner/Operator Telephone :	951-270-5153
Owner/Operator Email :	N/R
Owner/Operator Fax :	N/R
Legal Status :	Other land type
Owner/Operator Type :	Owner
Owner/Operator Start Date :	N/R
Owner/Operator End Date :	N/R

Owner/Operator Name :	KRISTI HODGE
Owner/Operator Address :	255 E. RINCON ST. SUITE 100, CORONA, CA 92879
Owner/Operator Country :	N/R
Owner/Operator Telephone :	951-270-5153
Owner/Operator Email :	N/R
Owner/Operator Fax :	N/R
Legal Status :	Other land type
Owner/Operator Type :	Operator
Owner/Operator Start Date :	N/R
Owner/Operator End Date :	N/R

Handler Activities Summary

U.S. Importer of Hazardous Waste :	N
Mixed Waste (Haz. and Radioactive) :	N
Recycler of Hazardous Waste :	N
Transporter of Hazardous Waste :	Y
Treater, Storer or Disposer of HW :	N
Underground Injection Activity :	N
On-site Burner Exemption :	N
Furnace Exemption :	N
Used Oil Fuel Burner :	N
Used Oil Processor :	N
Used Oil Refiner :	N
Used Oil Fuel Marketer to Burner :	N
Used Oil Specification Marketer :	N
Used Oil Transfer Facility :	N
Used Oil Transporter :	N

Map Id: U148
Direction: WSW
Distance: 0.636 mi.
Actual: 3358.111 ft.
Elevation: 0.063 mi. / 332.018 ft.
Relative: Lower

Site Name : CIRCLE K STORE #2211254
17591 YORBA LINDA BLVD
YORBA LINDA, CA 92886

Database(s) : [HAZNET - CA, HAZWASTE_ORANGE COUNTY - CA, RCRA_NONGEN, UST_ORANGE COUNTY - CA] ***(cont.)***

Envirosite ID: 19143974
EPA ID: CAL000369657

RCRA_NONGEN ***(cont.)***

Notices of Violations Summary
Regulation Violated : N

UST_Orange County - CA

Facility Name : CIRCLE K STORE #2211254
Facility Address : 17591 YORBA LINDA BLVD, YORBA LINDA, CA 92886

Facility ID : FA0058845
Date Run : 08/01/2019
Last Date in Agency List : 08/01/2019

Map Id: U149
Direction: WSW
Distance: 0.636 mi.
Actual: 3358.111 ft.
Elevation: 0.063 mi. / 332.018 ft.
Relative: Lower

Site Name : YORBA LINDA CIRCLE K SERVICE
17591 YORBA LINDA BLVD
YORBA LINDA, CA 92886

Database(s) : [HAZWASTE_ORANGE COUNTY - CA]

Envirosite ID: 406841235
EPA ID: N/R

HAZWASTE_ORANGE COUNTY - CA

Facility Name : YORBA LINDA CIRCLE K SERVICE
Facility Address : 17591 YORBA LINDA BLVD, YORBA LINDA, CA 92886

Site Details
Facility ID : FA0058842
Date Run : 08/01/2019
Last Date in Agency List : 08/30/2019

Map Id: V150
Direction: WSW
Distance: 0.697 mi.
Actual: 3678.563 ft.
Elevation: 0.06 mi. / 315.988 ft.
Relative: Lower

Site Name : ORCHARD SUPPLY HARDWARE #731
17506 YORBA LINDA BLVD
YORBA LINDA, CA 92886

Database(s) : [FRS, HAZWASTE_ORANGE COUNTY - CA]

Envirosite ID: 362045133
EPA ID: N/R

FRS

Facility Name : ORCHARD SUPPLY HARDWARE #731
Facility Address : 17506 YORBA LINDA BLVD, YORBA LINDA, CA 92886

Map Id: V150
Direction: WSW
Distance: 0.697 mi.
Actual: 3678.563 ft.
Elevation: 0.06 mi. / 315.988 ft.
Relative: Lower

Site Name : ORCHARD SUPPLY HARDWARE #731
17506 YORBA LINDA BLVD
YORBA LINDA, CA 92886

Database(s) : [FRS, HAZWASTE_ORANGE COUNTY - CA] ***(cont.)***

Envirosite ID: 362045133
EPA ID: N/R

FRS ***(cont.)***

County : ORANGE

Registry ID : 110065291570
FRS Facility URL : Click here for hyperlink provided by the agency.
Last Date in Agency List : 08/12/2019

Source Description :

The California Environmental Protection Agency (CalEPA) has recently implemented a new data warehouse system (nSite). This data warehouse combines and merges facility and site information from five different systems managed within CalEPA. The five systems are: California Environmental Reporting System (CERS), EnviroStor, GeoTracker, California Integrated Water Quality System (CIWQS), and Toxic Release Inventory (TRI).

FRS Environmental Interest
Source and System ID : CA-ENVIROVIEW - 54112

HAZWASTE_ORANGE COUNTY - CA

Facility Name : ORCHARD SUPPLY HARDWARE #731
Facility Address : 17506 YORBA LINDA BLVD, YORBA LINDA, CA 92886

Site Details
Facility ID : FA0063965
Date Run : 01/02/2019
Last Date in Agency List : 02/01/2019

Map Id: V151
Direction: W
Distance: 0.709 mi.
Actual: 3744.732 ft.
Elevation: 0.06 mi. / 314.449 ft.
Relative: Lower

Site Name : VALVOLINE INSTANT OIL CHANGE GN 004
17511 YORBA LINDA BLVD
YORBA LINDA, CA 92886

Database(s) : [AST_ORANGE COUNTY - CA, HAZWASTE_ORANGE COUNTY - CA]

Envirosite ID: 9371652
EPA ID: N/R

AST_Orange County - CA

Facility Name : VALVOLINE INSTANT OIL CHANGE GN 004
Facility Address : 17511 YORBA LINDA BLVD, YORBA LINDA, CA 92886

Map Id: V151
Direction: W
Distance: 0.709 mi.
Actual: 3744.732 ft.
Elevation: 0.06 mi. / 314.449 ft.
Relative: Lower

Site Name : VALVOLINE INSTANT OIL CHANGE GN 004
17511 YORBA LINDA BLVD
YORBA LINDA, CA 92886

Database(s) : [AST_ORANGE COUNTY - CA, HAZWASTE_ORANGE COUNTY - CA] ***(cont.)***

Envirosite ID: 9371652
EPA ID: N/R

AST_Orange County - CA ***(cont.)***

Site Details

Facility ID : FA0059960
Report Date : 02/04/2019
Care of : JOSE HERRERA

Facility ID : FA0059960
Report Date : 02/05/2018
Care of : JOSE HERRERA

Facility ID : FA0059960
Report Date : 04/02/2018
Care of : JOSE HERRERA

Facility ID : FA0059960
Report Date : 04/02/2019
Care of : JOSE HERRERA

Facility ID : FA0059960
Report Date : 05/03/2017
Care of : JOSE HERRERA

Facility ID : FA0059960
Report Date : 06/01/2018
Care of : JOSE HERRERA

Facility ID : FA0059960
Report Date : 06/06/2019
Care of : JOSE HERRERA

Facility ID : FA0059960
Report Date : 07/02/2017
Care of : JOSE HERRERA

Facility ID : FA0059960
Report Date : 09/03/2019
Care of : JOSE HERRERA

Facility ID : FA0059960
Report Date : 09/10/2018
Care of : JOSE HERRERA

Facility ID : FA0059960
Report Date : 10/02/2017
Care of : JOSE HERRERA

Map Id: V151
Direction: W
Distance: 0.709 mi.
Actual: 3744.732 ft.
Elevation: 0.06 mi. / 314.449 ft.
Relative: Lower

Site Name : VALVOLINE INSTANT OIL CHANGE GN 004
17511 YORBA LINDA BLVD
YORBA LINDA, CA 92886

Database(s) : [AST_ORANGE COUNTY - CA, HAZWASTE_ORANGE COUNTY - CA] ***(cont.)***

Envirosite ID: 9371652
EPA ID: N/R

AST_Orange County - CA ***(cont.)***

Facility ID :	FA0059960
Report Date :	11/08/2018
Care of :	JOSE HERRERA
Facility ID :	FA0059960
Report Date :	12/01/2017
Care of :	JOSE HERRERA
Facility ID :	FA0059960
Report Date :	12/02/2018
Care of :	JOSE HERRERA

HAZWASTE_ORANGE COUNTY - CA

Facility Name :	VALVOLINE INSTANT OIL CHANGE GN 004
Facility Address :	17511 YORBA LINDA BLVD, YORBA LINDA, CA 92886

Site Details

Facility ID :	FA0059960
Date Run :	08/01/2019
Last Date in Agency List :	08/30/2019

Map Id: V152
Direction: W
Distance: 0.725 mi.
Actual: 3828.297 ft.
Elevation: 0.059 mi. / 313.75 ft.
Relative: Lower

Site Name : Yorba Cleaners
17478 Yorba Linda Blvd
Yorba Linda, CA 92886

Database(s) : [CALEPA SITES - CA, DRYCLEANERS - CA, DRYCLEANERS_SOUTH COAST - CA, HAZWASTE_ORANGE COUNTY - CA, INDUSTRIAL CLEANUP_ORANGE COUNTY - CA]

Envirosite ID: 9446684
EPA ID: N/R

CALEPA SITES - CA

Facility Name :	YORBA CLEANERS
Facility Address :	17478 YORBA LINDA BLVD, YORBA LINDA, 92886
Site ID :	412732
EI ID :	10539061
EI Description :	Chemical Storage Facilities
Latitude :	33.888324
Longitude :	-117.828434
Agency Hyperlink :	Click here for hyperlink provided by the agency.

Map Id: V152
Direction: W
Distance: 0.725 mi.
Actual: 3828.297 ft.
Elevation: 0.059 mi. / 313.75 ft.
Relative: Lower

Site Name : Yorba Cleaners
17478 Yorba Linda Blvd
Yorba Linda, CA 92886

Database(s) : [CALEPA SITES - CA, DRYCLEANERS - CA, DRYCLEANERS_SOUTH COAST - CA, HAZWASTE_ORANGE COUNTY - CA, INDUSTRIAL CLEANUP_ORANGE COUNTY - CA] ***(cont.)***

Envirosite ID: 9446684
EPA ID: N/R

CALEPA SITES - CA ***(cont.)***

Last Date in Agency List :	10/02/2019
Site ID :	412732
EI ID :	10539061
EI Description :	Hazardous Waste Generator
Latitude :	33.888324
Longitude :	-117.828434
Agency Hyperlink :	Click here for hyperlink provided by the agency.
Last Date in Agency List :	10/02/2019

DRYCLEANERS - CA

Property Name :	Yorba Cleaners

DRYCLEANERS_South Coast - CA

Facility Name :	YORBA CLEANERS
Facility Address :	17478 YORBA LINDA BLVD, YORBA LINDA, CA 92886

Site Details

Facility ID :	88816
Facility Status :	A
Location Area Code :	714
Location Phone Number :	5288400
Location Phone Extension :	N/R
Location County Identity :	OR
Representative Name :	YOUNG PAIK
Representative Title :	N/R
BCAT Number :	000234
BCAT Description :	DRY CLEANING EQUIP PERCHLOROETHYLENE
CCAT Number :	N/R
CCAT Description :	N/R
Application Date :	10/25/1991
Application Number :	257776
Application Type :	40
Application Type Description :	Change of Ownership
Application Status :	31
Application Status Description :	PERMIT TO OPERATE GRANTED
Permit Number :	D51608
Permit Status :	Inactive
Permit Status Description :	Inactive Permit to Operate (out of business) -- old 17
SIC Code 1 :	7216
SIC Code 1 Description :	7216
SIC Code 2 :	N/R
PO Issue Date :	04/22/1992
NAICS Code :	812320
NAICS Description :	812320
Last Date in Agency List :	07/17/2019

Map Id: V152
Direction: W
Distance: 0.725 mi.
Actual: 3828.297 ft.
Elevation: 0.059 mi. / 313.75 ft.
Relative: Lower

Site Name : Yorba Cleaners
17478 Yorba Linda Blvd
Yorba Linda, CA 92886

Database(s) : [CALEPA SITES - CA, DRYCLEANERS - CA, DRYCLEANERS_SOUTH COAST - CA, HAZWASTE_ORANGE COUNTY - CA, INDUSTRIAL CLEANUP_ORANGE COUNTY - CA] ***(cont.)***

Envirosite ID: 9446684
EPA ID: N/R

DRYCLEANERS_South Coast - CA ***(cont.)***

Facility ID :	88816
Facility Status :	A
Location Area Code :	714
Location Phone Number :	5288400
Location Phone Extension :	N/R
Location County Identity :	OR
Representative Name :	YOUNG PAIK
Representative Title :	N/R
BCAT Number :	000603
BCAT Description :	DRY CLEANING,DRY-TO-DRY NV,W/ SIC,PERC
CCAT Number :	04
CCAT Description :	VAPOR RECOVERY UNIT COMPRESS & CONDENSE
Application Date :	06/20/2001
Application Number :	387934
Application Type :	10
Application Type Description :	New Construction (Permit to Construct)
Application Status :	31
Application Status Description :	PERMIT TO OPERATE GRANTED
Permit Number :	F41069
Permit Status :	Inactive
Permit Status Description :	Inactive Permit to Operate (out of business) -- old 17
SIC Code 1 :	7216
SIC Code 1 Description :	7216
SIC Code 2 :	N/R
PO Issue Date :	06/22/2001
NAICS Code :	812320
NAICS Description :	812320
Last Date in Agency List :	07/17/2019

Facility ID :	88816
Facility Status :	A
Location Area Code :	714
Location Phone Number :	5288400
Location Phone Extension :	N/R
Location County Identity :	OR
Representative Name :	YOUNG PAIK
Representative Title :	N/R
BCAT Number :	000603
BCAT Description :	DRY CLEANING,DRY-TO-DRY NV,W/ SIC,PERC
CCAT Number :	N/R
CCAT Description :	N/R
Application Date :	04/24/2007
Application Number :	468054
Application Type :	60
Application Type Description :	Change of Conditions
Application Status :	31
Application Status Description :	PERMIT TO OPERATE GRANTED
Permit Number :	F89756
Permit Status :	Active
Permit Status Description :	Active Permit to Operate - old 10
SIC Code 1 :	7216
SIC Code 1 Description :	7216

Map Id: V152
Direction: W
Distance: 0.725 mi.
Actual: 3828.297 ft.
Elevation: 0.059 mi. / 313.75 ft.
Relative: Lower

Site Name : Yorba Cleaners
17478 Yorba Linda Blvd
Yorba Linda, CA 92886

Database(s) : [CALEPA SITES - CA, DRYCLEANERS - CA, DRYCLEANERS_SOUTH COAST - CA, HAZWASTE_ORANGE COUNTY - CA, INDUSTRIAL CLEANUP_ORANGE COUNTY - CA] ***(cont.)***

Envirosite ID: 9446684
EPA ID: N/R

DRYCLEANERS_South Coast - CA ***(cont.)***

SIC Code 2 :	N/R
PO Issue Date :	05/17/2007
NAICS Code :	812320
NAICS Description :	812320
Last Date in Agency List :	07/17/2019

HAZWASTE_ORANGE COUNTY - CA

Facility Name :	YORBA CLEANERS
Facility Address :	17478 YORBA LINDA BLVD, YORBA LINDA, CA 92886

Site Details

Facility ID :	FA0027004
Date Run :	08/01/2019
Last Date in Agency List :	08/30/2019

INDUSTRIAL CLEANUP_Orange County - CA

Facility Name :	YORBA CLEANERS
Facility Address :	17478 YORBA LINDA BLVD, YORBA LINDA, 92886

Site Details

Case ID :	99IC041
Record ID :	RO0000717
Released Substance(s) :	PERCHLOROETHYLENE
Status Description :	CLOSED
Case Closed Date :	01/07/2000
Type of Closure :	Closure certification issued
Last Date in Agency List :	06/27/2019

Map Id: V153
Direction: W
Distance: 0.754 mi.
Actual: 3981.223 ft.
Elevation: 0.06 mi. / 314.882 ft.
Relative: Lower

Site Name : G&M OIL STN # 85
17499 YORBA LINDA BLVD
YORBA LINDA, CA 92886

Database(s) : [HAZWASTE_ORANGE COUNTY - CA, UST_ORANGE COUNTY - CA]

Envirosite ID: 342838153
EPA ID: N/R

HAZWASTE_ORANGE COUNTY - CA

Facility Name :	G&M OIL STN # 85
Facility Address :	17499 YORBA LINDA BLVD, YORBA LINDA, CA 92886

Map Id: V153
Direction: W
Distance: 0.754 mi.
Actual: 3981.223 ft.
Elevation: 0.06 mi. / 314.882 ft.
Relative: Lower

Site Name : G&M OIL STN # 85
17499 YORBA LINDA BLVD
YORBA LINDA, CA 92886

Database(s) : [HAZWASTE_ORANGE COUNTY - CA, UST_ORANGE COUNTY - CA] ***(cont.)***

Envirosite ID: 342838153
EPA ID: N/R

HAZWASTE_ORANGE COUNTY - CA ***(cont.)***

Site Details

Facility ID :	FA0024135
Date Run :	08/01/2019
Last Date in Agency List :	08/30/2019

UST_ORANGE COUNTY - CA

Facility Name :	G&M OIL STN # 85
Facility Address :	17499 YORBA LINDA BLVD, YORBA LINDA, CA 92886
Facility ID :	FA0024135
Date Run :	08/01/2019
Last Date in Agency List :	08/01/2019

Map Id: 154
Direction: S
Distance: 0.963 mi.
Actual: 5083.342 ft.
Elevation: 0.06 mi. / 318.35 ft.
Relative: Lower

Site Name : SHEA HOMES
5802 AND 5842 LAKEVIEW AVENUE
YORBA LINDA, CA 92886

Database(s) : [ENVIROSTOR - CA, NFA - CA, VCP - CA]

Envirosite ID: 351365621
EPA ID: N/R

ENVIROSTOR - CA

Facility Name :	Shea Homes
Facility Address :	5802 and 5842 Lakeview Avenue, Yorba Linda, CA 92886
County :	ORANGE

Site Details

Cleanup Date :	04/30/2019
Cleanup Status :	No Further Action
Site Type :	Voluntary Cleanup
Site Type Detailed :	Voluntary Cleanup
Acreage :	12
APN :	343-651-02, 343-651-03
National Priorities List :	NO
Regulatory Agencies Involved :	DTSC - Site Cleanup Program
Lead Agency :	DTSC - Site Cleanup Program
Project Manager :	Chia Rin Yen
Supervisor :	Yolanda Garza
Office :	Southern California Schools & Brownfields Outreach
Envirostor ID :	60002531
Site Code :	401794
Assembly :	55
Senate :	29
Congressional District :	39
Special Program :	CLRRA Liability Immunity (AB 389)
Past Uses :	AGRICULTURAL - ORCHARD

Map Id: 154
Direction: S
Distance: 0.963 mi.
Actual: 5083.342 ft.
Elevation: 0.06 mi. / 318.35 ft.
Relative: Lower

Site Name : SHEA HOMES
5802 AND 5842 LAKEVIEW AVENUE
YORBA LINDA, CA 92886

Database(s) : [ENVIROSTOR - CA, NFA - CA, VCP - CA] ***(cont.)***

Envirosite ID: 351365621
EPA ID: N/R

ENVIROSTOR - CA ***(cont.)***

Potential COC :	Dieldrin
Confirmed COC :	Dieldrin
Potential Media Affected :	Soil
Restricted Use :	NO
Site Management Req :	NONE SPECIFIED
Funding :	Responsible Party
Latitude :	33.876456
Longitude :	-117.814611
Link to Agency Data :	Click here for hyperlink provided by the agency.
Last Date in Agency List :	09/19/2019

Alias Details

Alias :	343-651-02
Alias Type :	APN
Alias :	343-651-03
Alias Type :	APN
Alias :	401794
Alias Type :	Project Code (Site Code)
Alias :	60002531
Alias Type :	Envirostor ID Number
Alias :	Former Muranaka Mums, Inc. Nursery
Alias Type :	Alternate Name

Completed Activities

Completed Date :	04/18/2019
Area Name :	PROJECT WIDE
Sub Area Name :	N/R
Document Type :	Certification
Comments :	Last invoice
Completed Date :	06/18/2018
Area Name :	PROJECT WIDE
Sub Area Name :	N/R
Document Type :	Removal Action Completion Report
Comments :	N/R
Completed Date :	06/04/2018
Area Name :	PROJECT WIDE
Sub Area Name :	N/R
Document Type :	Fieldwork
Comments :	Excavation and related field activities were completed on 6/4/2018.

Map Id: 154
Direction: S
Distance: 0.963 mi.
Actual: 5083.342 ft.
Elevation: 0.06 mi. / 318.35 ft.
Relative: Lower

Site Name : SHEA HOMES
5802 AND 5842 LAKEVIEW AVENUE
YORBA LINDA, CA 92886

Database(s) : [ENVIROSTOR - CA, NFA - CA, VCP - CA] ***(cont.)***

Envirosite ID: 351365621
EPA ID: N/R

ENVIROSTOR - CA ***(cont.)***

Completed Date :	04/05/2018
Area Name :	PROJECT WIDE
Sub Area Name :	N/R
Document Type :	CEQA - Initial Study/ Mitigated Neg. Dec. (MND)
Comments :	NOD filed with OPR on 4/5/2018.

Completed Date :	04/05/2018
Area Name :	PROJECT WIDE
Sub Area Name :	N/R
Document Type :	Removal Action Workplan
Comments :	N/R

Completed Date :	02/20/2018
Area Name :	PROJECT WIDE
Sub Area Name :	N/R
Document Type :	Community Profile
Comments :	N/R

Completed Date :	02/16/2018
Area Name :	PROJECT WIDE
Sub Area Name :	N/R
Document Type :	Public Notice
Comments :	N/R

Completed Date :	02/15/2018
Area Name :	PROJECT WIDE
Sub Area Name :	N/R
Document Type :	Public Notice
Comments :	N/R

Completed Date :	02/02/2018
Area Name :	PROJECT WIDE
Sub Area Name :	N/R
Document Type :	Site Characterization Report
Comments :	N/R

Completed Date :	11/30/2017
Area Name :	PROJECT WIDE
Sub Area Name :	N/R
Document Type :	Site Characterization Workplan
Comments :	N/R

Completed Date :	10/03/2017
Area Name :	PROJECT WIDE
Sub Area Name :	N/R
Document Type :	Site Characterization Workplan
Comments :	N/R

Map Id: 154
Direction: S
Distance: 0.963 mi.
Actual: 5083.342 ft.
Elevation: 0.06 mi. / 318.35 ft.
Relative: Lower

Site Name : SHEA HOMES
5802 AND 5842 LAKEVIEW AVENUE
YORBA LINDA, CA 92886

Database(s) : [ENVIROSTOR - CA, NFA - CA, VCP - CA] ***(cont.)***

Envirosite ID: 351365621
EPA ID: N/R

ENVIROSTOR - CA ***(cont.)***

Completed Date :	09/28/2017
Area Name :	PROJECT WIDE
Sub Area Name :	N/R
Document Type :	Fact Sheets
Comments :	Community Survey sent to the site mailing list.
Completed Date :	09/20/2017
Area Name :	PROJECT WIDE
Sub Area Name :	N/R
Document Type :	Annual Oversight Cost Estimate
Comments :	FY 17/18 project cost estimates
Completed Date :	09/14/2017
Area Name :	PROJECT WIDE
Sub Area Name :	N/R
Document Type :	OPEA Consultation
Comments :	N/R
Completed Date :	08/30/2017
Area Name :	PROJECT WIDE
Sub Area Name :	N/R
Document Type :	Site Characterization Workplan
Comments :	Kick off meeting was held on 8/30/2017 to propose site assessment plan.
Completed Date :	08/28/2017
Area Name :	PROJECT WIDE
Sub Area Name :	N/R
Document Type :	Pre-HARP Form
Comments :	N/R
Completed Date :	08/23/2017
Area Name :	PROJECT WIDE
Sub Area Name :	N/R
Document Type :	California Land Reuse and Revitalization Agreement
Comments :	N/R
Completed Date :	08/16/2017
Area Name :	PROJECT WIDE
Sub Area Name :	N/R
Document Type :	Correspondence
Comments :	Notification letter sent to RWQCB and OCHCA to notify the intent to enter into an agreement with Shea Homes under CLRRA.

Future Activities

Area Name :	N/R
Sub Area Name :	N/R
Document Type :	N/R

Map Id: 154
Direction: S
Distance: 0.963 mi.
Actual: 5083.342 ft.
Elevation: 0.06 mi. / 318.35 ft.
Relative: Lower

Site Name : SHEA HOMES
5802 AND 5842 LAKEVIEW AVENUE
YORBA LINDA, CA 92886

Database(s) : [ENVIROSTOR - CA, NFA - CA, VCP - CA] ***(cont.)***

Envirosite ID: 351365621
EPA ID: N/R

ENVIROSTOR - CA ***(cont.)***

Due Date :	N/R

Scheduled Activites

Due Date :	N/R
Revised Date :	N/R
Area Name :	N/R
Sub Area Name :	N/R
Document Type :	N/R

NFA - CA

Facility Name :	Shea Homes
Facility Address :	5802 and 5842 Lakeview Avenue, Yorba Linda, CA 92886
County :	ORANGE
Cleanup Date :	04/30/2019
Cleanup Status :	No Further Action
Site Type :	Voluntary Cleanup
Site Type Detailed :	Voluntary Cleanup
Acreage :	12
APN :	343-651-02, 343-651-03
National Priorities List :	NO
Regulatory Agencies Involved :	DTSC - Site Cleanup Program
Lead Agency :	DTSC - Site Cleanup Program
Project Manager :	Chia Rin Yen
Supervisor :	Yolanda Garza
Office :	Southern California Schools & Brownfields Outreach
Envirostor ID :	60002531
Site Code :	401794
Assembly :	55
Senate :	29
Congressional District :	39
Special Program :	CLRRA Liability Immunity (AB 389)
Past Uses :	AGRICULTURAL - ORCHARD
Potential COC :	Dieldrin
Confirmed COC :	Dieldrin
Potential Media Affected :	Soil
Restricted Use :	NO
Site Management Req :	NONE SPECIFIED
Funding :	Responsible Party
Latitude :	33.876456
Longitude :	-117.814611
Link to Agency Data :	Click here for hyperlink provided by the agency.
Last Date in Agency List :	09/19/2019

VCP - CA

Facility Name :	Shea Homes
Facility Address :	5802 and 5842 Lakeview Avenue, Yorba Linda, CA 92886
County :	ORANGE

Map Id: 154
Direction: S
Distance: 0.963 mi.
Actual: 5083.342 ft.
Elevation: 0.06 mi. / 318.35 ft.
Relative: Lower

Site Name : SHEA HOMES
5802 AND 5842 LAKEVIEW AVENUE
YORBA LINDA, CA 92886

Database(s) : [ENVIROSTOR - CA, NFA - CA, VCP - CA] ***(cont.)***

Envirosite ID: 351365621
EPA ID: N/R

VCP - CA ***(cont.)***

Cleanup Date :	04/30/2019
Cleanup Status :	No Further Action
Site Type :	Voluntary Cleanup
Site Type Detailed :	Voluntary Cleanup
Acreage :	12
APN :	343-651-02, 343-651-03
National Priorities List :	NO
Regulatory Agencies Involved :	DTSC - Site Cleanup Program
Lead Agency :	DTSC - Site Cleanup Program
Project Manager :	Chia Rin Yen
Supervisor :	Yolanda Garza
Office :	Southern California Schools & Brownfields Outreach
Envirostor ID :	60002531
Site Code :	401794
Assembly :	55
Senate :	29
Congressional District :	39
Special Program :	CLRRA Liability Immunity (AB 389)
Past Uses :	AGRICULTURAL - ORCHARD
Potential COC :	Dieldrin
Confirmed COC :	Dieldrin
Potential Media Affected :	Soil
Restricted Use :	NO
Site Management Req :	NONE SPECIFIED
Funding :	Responsible Party
Latitude :	33.876456
Longitude :	-117.814611
Link to Agency Data :	Click here for hyperlink provided by the agency.
Last Date in Agency List :	09/19/2019

Map Id: 155
Direction: WNW
Distance: 0.980 mi.
Actual: 5172.969 ft.
Elevation: 0.072 mi. / 382.152 ft.
Relative: Lower

Site Name : KELLYS DRY CLEANERS
17401 BASTANCHURY RD STE 101
YORBA LINDA, CA 92886

Database(s) : [CALEPA SITES - CA, HAZWASTE_ORANGE COUNTY - CA]

Envirosite ID: 406839240
EPA ID: N/R

CALEPA SITES - CA

Facility Name :	KELLYS DRY CLEANERS
Facility Address :	17401 BASTANCHURY RD STE 101, YORBA LINDA, 92886
Site ID :	413441
EI ID :	10524058
EI Description :	Chemical Storage Facilities
Latitude :	33.900080
Longitude :	-117.831160
Agency Hyperlink :	Click here for hyperlink provided by the agency.
Last Date in Agency List :	10/02/2019

Map Id: 155
Direction: WNW
Distance: 0.980 mi.
Actual: 5172.969 ft.
Elevation: 0.072 mi. / 382.152 ft.
Relative: Lower

Site Name : KELLYS DRY CLEANERS
17401 BASTANCHURY RD STE 101
YORBA LINDA, CA 92886

Database(s) : [CALEPA SITES - CA, HAZWASTE_ORANGE COUNTY - CA] ***(cont.)***

Envirosite ID: 406839240
EPA ID: N/R

CALEPA SITES - CA ***(cont.)***

Site ID :	413441
EI ID :	10524058
EI Description :	Hazardous Waste Generator
Latitude :	33.900080
Longitude :	-117.831160
Agency Hyperlink :	Click here for hyperlink provided by the agency.
Last Date in Agency List :	10/02/2019

HAZWASTE_ORANGE COUNTY - CA

Facility Name :	KELLYS DRY CLEANERS
Facility Address :	17401 BASTANCHURY RD STE 101, YORBA LINDA, CA 92886

Site Details

Facility ID :	FA0047312
Date Run :	08/01/2019
Last Date in Agency List :	08/30/2019

Map Id: W156
Direction: NNW
Distance: 0.987 mi.
Actual: 5209.388 ft.
Elevation: 0.091 mi. / 479.111 ft.
Relative: Higher

Site Name : BLACK GOLD GOLF CLUB / MAINTENANCE
17683 LAKEVIEW AV
YORBA LINDA, CA 92886

Database(s) : [CALEPA SITES - CA, HAZWASTE_ORANGE COUNTY - CA]

Envirosite ID: 406837819
EPA ID: N/R

CALEPA SITES - CA

Facility Name :	BLACK GOLD GOLF CLUB / MAINTENANCE
Facility Address :	17683 LAKEVIEW AV, YORBA LINDA, 92886

Site ID :	410810
EI ID :	10550095
EI Description :	Chemical Storage Facilities
Latitude :	33.904240
Longitude :	-117.823720
Agency Hyperlink :	Click here for hyperlink provided by the agency.
Last Date in Agency List :	10/02/2019

Site ID :	410810
EI ID :	10550095
EI Description :	Hazardous Waste Generator
Latitude :	33.904240
Longitude :	-117.823720
Agency Hyperlink :	Click here for hyperlink provided by the agency.
Last Date in Agency List :	10/02/2019

Map Id: W156
Direction: NNW
Distance: 0.987 mi.
Actual: 5209.388 ft.
Elevation: 0.091 mi. / 479.111 ft.
Relative: Higher

Site Name : BLACK GOLD GOLF CLUB / MAINTENANCE
17683 LAKEVIEW AV
YORBA LINDA, CA 92886

Database(s) : [CALEPA SITES - CA, HAZWASTE_ORANGE COUNTY - CA] ***(cont.)***

Envirosite ID: 406837819
EPA ID: N/R

HAZWASTE_ORANGE COUNTY - CA

Facility Name :	BLACK GOLD GOLF CLUB / MAINTENANCE
Facility Address :	17683 LAKEVIEW AV, YORBA LINDA, CA 92886

Site Details

Facility ID :	FA0041878
Date Run :	08/01/2019
Last Date in Agency List :	08/30/2019

Map Id: 157
Direction: SW
Distance: 0.990 mi.
Actual: 5225.219 ft.
Elevation: 0.054 mi. / 284.442 ft.
Relative: Lower

Site Name : PAGE #1 OIL FIELD PROPERTY
17550 BUENA VISTA AVENUE
YORBA LINDA, CA 92886

Database(s) : [ENVIROSTOR - CA]

Envirosite ID: 9490383
EPA ID: N/R

ENVIROSTOR - CA

Facility Name :	PAGE #1 OIL FIELD PROPERTY
Facility Address :	17550 BUENA VISTA AVENUE, YORBA LINDA, CA 92886
County :	ORANGE

Site Details

Cleanup Date :	06/04/2004
Cleanup Status :	Refer: 1248 Local Agency
Site Type :	Evaluation
Site Type Detailed :	Evaluation
Acreage :	N/R
APN :	NONE SPECIFIED
National Priorities List :	NO
Regulatory Agencies Involved :	NONE SPECIFIED
Lead Agency :	NONE SPECIFIED
Project Manager :	N/R
Supervisor :	Referred - Not Assigned
Office :	Cleanup Cypress
Envirostor ID :	30000007
Site Code :	N/R
Assembly :	72
Senate :	N/R
Congressional District :	N/R
Special Program :	N/R
Past Uses :	NONE SPECIFIED
Potential COC :	NONE SPECIFIED
Confirmed COC :	NONE SPECIFIED
Potential Media Affected :	NONE SPECIFIED
Restricted Use :	NO
Site Management Req :	NONE SPECIFIED
Funding :	Not Applicable

Map Id: 157
Direction: SW
Distance: 0.990 mi.
Actual: 5225.219 ft.
Elevation: 0.054 mi. / 284.442 ft.
Relative: Lower

Site Name : PAGE #1 OIL FIELD PROPERTY
17550 BUENA VISTA AVENUE
YORBA LINDA, CA 92886

Database(s) : [ENVIROSTOR - CA] ***(cont.)***

Envirosite ID: 9490383
EPA ID: N/R

ENVIROSTOR - CA ***(cont.)***

Latitude :	33.8802126
Longitude :	-117.8268351
Link to Agency Data :	Click here for hyperlink provided by the agency.
Last Date in Agency List :	09/19/2019

Alias Details

Alias :	30000007
Alias Type :	Envirostor ID Number

Completed Activities

Completed Date :	N/R
Area Name :	N/R
Sub Area Name :	N/R
Document Type :	N/R
Comments :	N/R

Future Activities

Area Name :	N/R
Sub Area Name :	N/R
Document Type :	N/R
Due Date :	N/R

Scheduled Activites

Due Date :	N/R
Revised Date :	N/R
Area Name :	N/R
Sub Area Name :	N/R
Document Type :	N/R

Map Id: W158
Direction: NNW
Distance: 1.000 mi.
Actual: 5278.351 ft.
Elevation: 0.091 mi. / 481.955 ft.
Relative: Higher

Site Name : VISTA DEL VERDE II LP
600FT NORTH OF LAKEVIEW AVE,&
BASTANCHURY INTERSEC
YORBA LINDA, CA 92886

Database(s) : [ECHO, FRS, ICIS, INACTIVE PCS]

Envirosite ID: 424852300
EPA ID: N/R

ECHO

Facility Name :	VISTA DEL VERDE II LP
Facility Address :	600FT NORTH OF LAKEVIEW AVE,& BASTANCHURY INTERSEC, YORBA LINDA, CA 92886
County :	ORANGE COUNTY

Map Id: W158
Direction: NNW
Distance: 1.000 mi.
Actual: 5278.351 ft.
Elevation: 0.091 mi. / 481.955 ft.
Relative: Higher

Site Name : VISTA DEL VERDE II LP
600FT NORTH OF LAKEVIEW AVE,&
BASTANCHURY INTERSEC
YORBA LINDA, CA 92886

Database(s) : [ECHO, FRS, ICIS, INACTIVE PCS] ***(cont.)***

Envirosite ID: 424852300
EPA ID: N/R

ECHO ***(cont.)***

Site Details

Last Inspection Date :	N/R
Registry ID :	110070089219
FIPS Code :	06059
EPA Region :	09
Inspection Count :	0
Last Inspection Days :	N/R
Informal Count :	0
Last Informal Action Date :	N/R
Formal Action Count :	0
Last Formal Action Date :	N/R
Total Penalties :	0
Penalty Count :	N/R
Last Penalty Date :	N/R
Last Penalty Amount :	N/R
QTRS IN NC :	0
Programs IN SNC :	0
Current Compliance Status :	N/R
Three-Year Compliance Status :	_____U
Collection Method :	N/R
Reference Point :	N/R
Accuracy Meters :	17531
Derived Tribes :	N/R
Derived HUC :	18070106
Derived WBD :	N/R
Derived STCTY FIPS :	06059
Derived Zip :	92886
Derived CD113 :	39
Derived CB2010 :	060590218222011
MYRTK Universe :	NNN
NPDES IDs :	CAZ208121
CWA Permit Types :	Minor
CWA Compliance Tracking :	Off
CWA NAICS :	N/R
CWA SICS :	N/R
CWA Inspection Count :	N/R
CWA Last Inspection Days :	N/R
CWA Informal Count :	N/R
CWA Formal Action Count :	N/R
CWA Last Formal Action Date :	N/R
CWA Penalties :	N/R
CWA Last Penalty Date :	N/R
CWA Last Penalty Amount :	N/R
CWA Quarters IN NC :	0
CWA Current Compliance Status :	Terminated Permit
CWA Current SNC Flag :	N
CWA 13 Quarters Compliance Status :	_____U
CWA 13 Quarters Effluent Exceedances:	N/R
CWA Three-Year QNCR Codes :	N/R
DFR URL :	Click here for hyperlink provided by the agency.
Facility SIC Codes :	N/R
Facility NAICS Codes :	N/R
Facility Last Inspection EPA Date :	N/R
Facility Last Inspection State Date :	N/R
Facility Last Formal Act EPA Date :	N/R
Facility Last Formal Act State Date :	N/R

Map Id: W158
Direction: NNW
Distance: 1.000 mi.
Actual: 5278.351 ft.
Elevation: 0.091 mi. / 481.955 ft.
Relative: Higher

Site Name : VISTA DEL VERDE II LP
600FT NORTH OF LAKEVIEW AVE,& BASTANCHURY INTERSEC
YORBA LINDA, CA 92886

Database(s) : [ECHO, FRS, ICIS, INACTIVE PCS] ***(cont.)***

Envirosite ID: 424852300
EPA ID: N/R

ECHO ***(cont.)***

Facility Last Informal Act EPA Date :	N/R
Facility Last Informal Act State Date:	N/R
Facility Federal Agency :	N/R
TRI Reporter :	N/R
Facility Imp Water Flag :	N/R
Current SNC Flag :	N
Indian County Flag :	N
Federal Flag :	N/R
US Mexico Border Flag :	N
Chesapeak Bay Flag :	N/R
AIR Flag :	N
NPDES Flag :	Y
SDWIS Flag :	N
RCRA Flag :	N
TRI Flag :	N
GHG Flag :	N
Major Flag :	N/R
Active Flag :	N/R
NAA Flag :	Y
Latitude :	33.90427
Longitude :	-117.82416
Last Date in Agency List :	09/23/2019

FRS

Facility Name :	VISTA DEL VERDE II LP
Facility Address :	600FT NORTH OF LAKEVIEW AVE,& BASTANCHURY INTERSEC, YORBA LINDA, CA 92886
County :	ORANGE COUNTY
Registry ID :	110070089219
FRS Facility URL :	Click here for hyperlink provided by the agency.
Last Date in Agency List :	08/12/2019

Source Description :

The NPDES module of the Compliance Information System (ICIS) tracks surface water permits issued under the Clean Water Act. Under NPDES, all facilities that discharge pollutants from any point source into waters of the United States are required to obtain a permit. The permit will likely contain limits on what can be discharged, impose monitoring and reporting requirements, and include other provisions to ensure that the discharge does not adversely affect water quality.

FRS Environmental Interest

Source and System ID :	ICIS - CAZ208121

ICIS

Facility Name :	VISTA DEL VERDE II LP
Facility Address :	600FT NORTH OF LAKEVIEW AVE,& BASTANCHURY INTERSEC, YORBA LINDA, CA 92886

Map Id: W158
Direction: NNW
Distance: 1.000 mi.
Actual: 5278.351 ft.
Elevation: 0.091 mi. / 481.955 ft.
Relative: Higher

Site Name : VISTA DEL VERDE II LP
600FT NORTH OF LAKEVIEW AVE,&
BASTANCHURY INTERSEC
YORBA LINDA, CA 92886

Database(s) : [ECHO, FRS, ICIS, INACTIVE PCS] ***(cont.)***

Envirosite ID: 424852300
EPA ID: N/R

ICIS ***(cont.)***

Site Details

NPDES ID :	CAZ208121
ICIS Facility Interest ID :	3600725433
Facility UIN :	110070089219
Facility Type Code :	Privately Owned Facility
Impaired Waters :	N/R
Latitude :	33.9043
Longitude :	-117.824
Last Date in Agency List :	07/16/2019

Facility NAICS

NAICS Code :	N/R
NAICS Description :	N/R

Facility SIC

SIC Code :	N/R
SIC Description :	N/R

INACTIVE PCS

Issue Date :	07/01/2010
Original Issue Date :	07/01/2010
Effective Date :	07/01/2010
Expiration Date :	09/02/2014
Retirement Date :	N/R
Termination Date :	02/14/2018
Issuing Agency :	CA Waterboards
Agency Type Code :	State
Activity ID :	3601104791
External Permit Number :	CAZ208121
Facility Type Indicator :	NON-POTW
Permit Type Code :	General Permit Covered Facility-NPDES)
Major Minor Status :	N
Permit Status Code :	Terminated
Total Design Flow Number :	N/R
Actual Average Flow Number :	N/R
State Water Body :	N/R
State Water Body Name :	N/R
Permit Name :	Vista Del Verde II LP
Permit Comp Status :	Y
RNC Tracking :	Y
Master External Permit Number :	CAS000002
TMDL Interface :	N/R
EDMR Authorization :	N
Pretreatment Indicator Code :	N/R
Last Date in Agency List :	07/16/2019

ENVIROSITE ID	NAME	ADDRESS	CITY	ZIP	DATABASE(S)
345194186	N/R	BETWEEN ATWOOD AND ESPRAN...			HIST CHMIRS - CA
422560819	N/R	2701 E IMPERIAL HWY			HIST AST - CA
422560939	N/R	3251 E IMPERIAL HWY			HIST AST - CA
422561091	N/R	421 E IMPERIAL HWY STE A			HIST AST - CA
422561185	N/R	5 PARK PLZ STE 100			HIST AST - CA
422560799	N/R	2640 MAIN ST			HIST AST - CA
422561397	N/R	750 N MAIN ST			HIST AST - CA
422560426	N/R	1440 N MAIN ST			HIST AST - CA
422560596	N/R	1944 VALENCIA AVE			HIST AST - CA
422561514	N/R	925 S LAKEVIEW AVE			HIST AST - CA
341132827	BASTANCHURY RD EMERGENCY ...	BASTANCHURY RD BETWEEN RO...	YORBA LINDA	92886	CIWQS - CA
406001625	CAZ438450				PCS FACILITY
405997045	CAZ438894				PCS FACILITY
401283811	CAZ439190	-			PCS FACILITY
406003999	CAZ444863				PCS FACILITY
322282159	Dewatering,MWD Diemer WTP	3792 Valley	YORBA LINDA		CIWQS - CA, ECHO, FR...
414226979	FAIRCHILD FASTENERS - MIC...	190 WEST CROUTHER	PLACENTIA	92870	CORRACTS, RCRA_LQG
323317592	HQT HOMES AREAS 4 & 6 LP	400 DUNNAVANT DRIVE TRACT...	PLACENTIA	92870	ENVIROSTOR - CA
361662653	LANDFILL,ORANGE				CIWQS - CA, CIWQS 2 ...
427348031	MARSHALL HAM	4771 KONA LOVE WAY	YORBA LINDA	92886	ECHO, RCRA_NONGEN,...
427345934	MINH DINH	428 TULAROSA AVE #A	ORANGE	92886	ECHO, RCRA_NONGEN,...
9489885	NORTH YORBA LINDA ESTATES	TTS 16208 & 16209 FAIRMON...	YORBA LINDA	92886	ENVIROSTOR - CA
419036810	PHASE II SMALL MS4				INACTIVE PCS
9490762	PLEGEL OIL COMPANY;SHAY O...	W OF NWC OR PROSPECT AV &...	YORBA LINDA	92886	ENVIROSTOR - CA
427344802	SCOTT HUTLESON	5451 ROBBIN LANE	YORBA LINDA	92886	ECHO, RCRA_NONGEN,...
406840552	SOFTOUCH	1830 E MIRALOMA STE B&C	PLACENTIA	92870	HAZWASTE_ORANGE ...
345915580	YORBA LINDA TOWN CENTER P...	SWC LAKEVIEW AVENUE AND L...	YORBA LINDA	92886	CIWQS - CA, NPDES - CA
339090046	YORBA LINDA TOWN CENTER S...	SWC LAKEVIEW AVENUE AND L...	YORBA LINDA	92886	NPDES - CA

FEDERAL RCRA NON-CORRACTS TSD FACILITIES LIST

ARCHIVED RCRA TSDF: Resource Conservation and Recovery Act hazardous waste transportation storage disposal and treatment facilities

Agency Version Date: 07/19/2019
Agency Update Frequency: Quarterly
Planned Next Contact: 12/06/2019
Agency: U.S. Environmental Protection Agency
Agency Contact: 215-814-2469
Most Recent Contact: 09/27/2019

RCRA_TSDF: Resource Conservation and Recovery Act hazardous waste transportation storage disposal and treatment facilities

Agency Version Date: 07/19/2019
Agency Update Frequency: Quarterly
Planned Next Contact: 12/06/2019
Agency: U.S. Environmental Protection Agency
Agency Contact: 215-814-2469
Most Recent Contact: 09/27/2019

FEDERAL CERCLIS LIST

CERCLIS NFRAP: The CERCLIS sites with No Further Remedial Action Planned from the CERCLIS program database. The Environmental Protection Agency decommissioned the CERCLIS data in 2014. The last update was November 12, 2013.

Agency Version Date: 06/10/2019
Agency Update Frequency: Quarterly
Planned Next Contact: 01/06/2020
Agency: U.S. Environmental Protection Agency
Agency Contact: 800-424-9346
Most Recent Contact: 10/28/2019

CERCLIS-HIST: The CERCLIS program database contains information on the assessment and remediation of federal hazardous waste sites. The Environmental Protection Agency decommissioned the CERCLIS data in 2014. The last update was November 12, 2013.

Agency Version Date: 06/10/2019
Agency Update Frequency: Quarterly
Planned Next Contact: 01/06/2020
Agency: U.S. Environmental Protection Agency
Agency Contact: 800-424-9346
Most Recent Contact: 10/28/2019

FEDERAL FACILITY: Sites where Federal Facilities Restoration and Reuse Office (FFRRO) arranged cleanup for Base Closure and Property Transfer at Federal Facilities

Agency Version Date: 07/19/2019
Agency Update Frequency: Varies
Planned Next Contact: 01/06/2020
Agency: U.S. Environmental Protection Agency
Agency Contact: 703-603-8712
Most Recent Contact: 10/28/2019

SEMS_8R_ACTIVE SITES: The Active Site Inventory Report displays site and location information at active SEMS sites. An active site is one at which site assessment, removal, remedial, enforcement, cost recovery, or oversight activities are being planned or conducted. NPL sites include latitude and longitude information. For non-NPL sites, a brief site status is provided.

Agency Version Date: 08/19/2019
Agency Update Frequency: Quarterly
Planned Next Contact: 01/06/2020
Agency: U.S. Environmental Protection Agency
Agency Contact: 703-603-8867
Most Recent Contact: 10/28/2019

SEMS_8R_ARCHIVED SITES: The Archived Site Inventory displays site and location information at sites archived from SEMS. An archived site is one at which EPA has determined that assessment has been completed and no further remedial action is planned under the Superfund program at this time.

Agency Version Date: 08/19/2019
Agency Update Frequency: Quarterly
Planned Next Contact: 01/06/2020
Agency: U.S. Environmental Protection Agency
Agency Contact: 703-603-8867
Most Recent Contact: 10/28/2019

FEDERAL RCRA CORRACTS FACILITIES LIST

CORRACTS: List of facilities where Resource Conservation and Recovery Act Corrective Action Program used to investigate and remediate hazardous releases

Agency Version Date: 07/19/2019
Agency Update Frequency: Quarterly
Planned Next Contact: 12/06/2019
Agency: U.S. Environmental Protection Agency
Agency Contact: 202-566-1667
Most Recent Contact: 09/27/2019

HIST CORRACTS 2: List of facilities where Resource Conservation and Recovery Act Corrective Action Program used to investigate and remediate hazardous releases that are no longer in current agency list.

Agency Version Date: 10/12/2018
Agency Update Frequency: Annually
Planned Next Contact: 01/15/2020
Agency: U.S. Environmental Protection Agency
Agency Contact: 202-566-1667
Most Recent Contact: 10/17/2019

FEDERAL DELISTED NPL SITE LIST

DELISTED NPL: National Priority List of sites that were delisted and no longer require action

Agency Version Date: 08/16/2019
Agency Update Frequency: Quarterly
Planned Next Contact: 01/06/2020
Agency: U.S. Environmental Protection Agency
Agency Contact: 703-603-8867
Most Recent Contact: 10/28/2019

DELISTED PROPOSED NPL: Sites that have been delisted from the proposed National Priority List

Agency Version Date: 08/19/2019
Agency Update Frequency: Quarterly
Planned Next Contact: 01/06/2020
Agency: U.S. Environmental Protection Agency
Agency Contact: 703-603-8867
Most Recent Contact: 10/28/2019

SEMS_DELETED NPL: All Deleted National Priority List Sties

Agency Version Date: 08/19/2019
Agency Update Frequency: Quarterly
Planned Next Contact: 01/06/2020
Agency: U.S. Environmental Protection Agency
Agency Contact: 703-603-8867
Most Recent Contact: 10/28/2019

FEDERAL LANDFILL AND/OR SOLID WASTE DISPOSAL SITE LISTS

EPA LF MOP: Sites in the EPA Landfill Methane Outreach Program

Agency Version Date: 09/23/2019
Agency Update Frequency: Quarterly
Planned Next Contact: 12/02/2019
Agency: U.S. Environmental Protection Agency
Agency Contact: 703-603-8867
Most Recent Contact: 09/23/2019

FEDERAL ERNS LIST

ERNS: Emergency Response Notification System records of reported spills

Agency Version Date: 08/21/2019
Agency Update Frequency: Annually
Planned Next Contact: 01/08/2020
Agency: National Response Center United States Coast Guard
Agency Contact: N/R
Most Recent Contact: 10/30/2019

FEDERAL RCRA GENERATORS LIST

HIST RCRA_CESQG: List of Resource Conservation and Recovery Act licensed conditionally exempt small quantity generators that are no longer in current agency list.

Agency Version Date: 10/12/2018
Agency Update Frequency: Annually
Planned Next Contact: 01/15/2020
Agency: U.S. Environmental Protection Agency
Agency Contact: 215-814-2469
Most Recent Contact: 10/17/2019

FEDERAL RCRA GENERATORS LIST (cont.)

HIST RCRA_LQG: List of Resource Conservation and Recovery Act licensed large quantity generators that are no longer in current agency list.

Agency Version Date: 10/12/2018
Agency Update Frequency: Annually
Planned Next Contact: 01/15/2020
Agency: U.S. Environmental Protection Agency
Agency Contact: 215-814-2469
Most Recent Contact: 10/17/2019

HIST RCRA_NONGEN: List of Resource Conservation and Recovery Act licensed non-generators that are no longer in current agency list.

Agency Version Date: 10/12/2018
Agency Update Frequency: Annually
Planned Next Contact: 01/15/2020
Agency: U.S. Environmental Protection Agency
Agency Contact: 215-814-2469
Most Recent Contact: 10/17/2019

HIST RCRA_SQG: List of Resource Conservation and Recovery Act licensed small quantity generators that are no longer in current agency list.

Agency Version Date: 10/12/2018
Agency Update Frequency: Annually
Planned Next Contact: 01/15/2020
Agency: U.S. Environmental Protection Agency
Agency Contact: 215-814-2469
Most Recent Contact: 10/17/2019

RCRA_LQG: Resource Conservation and Recovery Act listing of licensed large quantity generators

Agency Version Date: 07/19/2019
Agency Update Frequency: Quarterly
Planned Next Contact: 12/06/2019
Agency: U.S. Environmental Protection Agency
Agency Contact: 215-814-2469
Most Recent Contact: 09/27/2019

RCRA_NONGEN: Resource Conservation and Recovery Act listing of licensed non-generators

Agency Version Date: 07/19/2019
Agency Update Frequency: Varies
Planned Next Contact: 12/06/2019
Agency: U.S. Environmental Protection Agency
Agency Contact: 215-814-2469
Most Recent Contact: 09/27/2019

RCRA_SQG: Resource Conservation and Recovery Act listing of licensed small quantity generators

Agency Version Date: 07/19/2019
Agency Update Frequency: Quarterly
Planned Next Contact: 12/06/2019
Agency: U.S. Environmental Protection Agency
Agency Contact: 215-814-2469
Most Recent Contact: 09/27/2019

RCRA_VSQG: Resource Conservation and Recovery Act listing of licensed very small quantity generators.

Agency Version Date: 07/19/2019
Agency Update Frequency: Varies
Planned Next Contact: 12/06/2019
Agency: U.S. Environmental Protection Agency
Agency Contact: 215-814-2469
Most Recent Contact: 09/27/2019

FEDERAL NPL SITE LIST

NPL: List of priority contaminated sites among identified releases or threatened releases of hazardous substances pollutants or contaminants nationally

Agency Version Date: 08/16/2019
Agency Update Frequency: Quarterly
Planned Next Contact: 01/06/2020
Agency: U.S. Environmental Protection Agency
Agency Contact: 703-603-8867
Most Recent Contact: 10/28/2019

NPL EPA R1 GIS: Geospatial data for the Environmental Protection Agency Region 1 National Priority List subject to environmental regulation

Agency Version Date: 08/19/2019
Agency Update Frequency: Quarterly
Planned Next Contact: 01/06/2020
Agency: U.S. Environmental Protection Agency
Agency Contact: 202-566-2132
Most Recent Contact: 10/28/2019

FEDERAL NPL SITE LIST (cont.)

NPL EPA R3 GIS: Geospatial data for the Environmental Protection Agency Region 3 National Priority List subject to environmental regulation

Agency Version Date: 08/19/2019
Agency Update Frequency: Quarterly
Planned Next Contact: 01/06/2020
Agency: U.S. Environmental Protection Agency
Agency Contact: 202-566-2132
Most Recent Contact: 10/28/2019

NPL EPA R6 GIS: Geospatial data for the Environmental Protection Agency Region 6 National Priority List subject to environmental regulation

Agency Version Date: 08/19/2019
Agency Update Frequency: Quarterly
Planned Next Contact: 01/06/2020
Agency: U.S. Environmental Protection Agency
Agency Contact: 202-566-2132
Most Recent Contact: 10/28/2019

NPL EPA R8 GIS: Geospatial data for the Environmental Protection Agency Region 8 National Priority List subject to environmental regulation

Agency Version Date: 08/19/2019
Agency Update Frequency: Quarterly
Planned Next Contact: 01/06/2020
Agency: U.S. Environmental Protection Agency
Agency Contact: 202-566-2132
Most Recent Contact: 10/28/2019

NPL EPA R9 GIS: Geospatial data for the Environmental Protection Agency Region 9 National Priority List subject to environmental regulation

Agency Version Date: 08/19/2019
Agency Update Frequency: Quarterly
Planned Next Contact: 01/06/2020
Agency: U.S. Environmental Protection Agency
Agency Contact: 202-566-2132
Most Recent Contact: 10/28/2019

PART NPL: Sites that are a part of an National Priority List site referred to as the parent site

Agency Version Date: 08/19/2019
Agency Update Frequency: Quarterly
Planned Next Contact: 01/06/2020
Agency: U.S. Environmental Protection Agency
Agency Contact: 703-603-8867
Most Recent Contact: 10/28/2019

PROPOSED NPL: Sites that have been proposed for the National Priority List

Agency Version Date: 08/16/2019
Agency Update Frequency: Quarterly
Planned Next Contact: 01/06/2020
Agency: U.S. Environmental Protection Agency
Agency Contact: 703-603-8867
Most Recent Contact: 10/28/2019

SEMS_FINAL NPL: All Included National Priority List Sites

Agency Version Date: 08/19/2019
Agency Update Frequency: Quarterly
Planned Next Contact: 01/06/2020
Agency: U.S. Environmental Protection Agency
Agency Contact: 703-603-8867
Most Recent Contact: 10/28/2019

SEMS_PROPOSED NPL: All Proposed National Priority List Sites

Agency Version Date: 08/19/2019
Agency Update Frequency: Quarterly
Planned Next Contact: 01/06/2020
Agency: U.S. Environmental Protection Agency
Agency Contact: 703-603-8867
Most Recent Contact: 10/28/2019

FEDERAL INSTITUTIONAL CONTROLS / ENGINEERING CONTROLS REGISTRIES

RCRA IC_EC: Sites with institutional or engineering controls related to Resource Conservation and Recovery Act

Agency Version Date: 08/27/2019
Agency Update Frequency: Varies
Planned Next Contact: 01/14/2020
Agency: U.S. Environmental Protection Agency
Agency Contact: 215-814-2469
Most Recent Contact: 11/05/2019

FEDERAL INSTITUTIONAL CONTROLS / ENGINEERING CONTROLS REGISTRIES (cont.)

Fed E C: Federal listing of remediation sites with engineering controls

Agency Version Date: 09/30/2013
Agency Update Frequency: Varies
Planned Next Contact: 01/22/2020
Agency: U.S. Environmental Protection Agency
Agency Contact: 800-424-9346
Most Recent Contact: 11/13/2019

Fed I C: Federal listing of remediation sites with institutional controls

Agency Version Date: 09/30/2013
Agency Update Frequency: Varies
Planned Next Contact: 01/22/2020
Agency: U.S. Environmental Protection Agency
Agency Contact: 800-424-9346
Most Recent Contact: 11/13/2019

STATE AND TRIBAL REGISTERED STORAGE TANK LISTS

FEMA UST: FEMA underground storage tank listing

Agency Version Date: 06/21/2019
Agency Update Frequency: Varies
Planned Next Contact: 02/07/2020
Agency: FEMA
Agency Contact: 202-212-5283
Most Recent Contact: 11/11/2019

AST - CA: Listing of tank facilities that are subject to the California Aboveground Petroleum Storage Act

Agency Version Date: 07/19/2019
Agency Update Frequency: No update
Planned Next Contact: 12/05/2019
Agency: California Environmental Protection Agency Unified Program Section
Agency Contact: 916-327-5092
Most Recent Contact: 09/27/2019

AST_ORANGE COUNTY - CA: Orange county aboveground storage tanks

Agency Version Date: 09/05/2019
Agency Update Frequency: Quarterly
Planned Next Contact: 01/23/2020
Agency: Orange County Health Care Agency
Agency Contact: 714-433-6000
Most Recent Contact: 11/14/2019

FID UST - CA: The State Water Resource Control Board's Facility Inventory Database underground storage tank locations listing

Agency Version Date: 09/16/2019
Agency Update Frequency: Varies
Planned Next Contact: 11/25/2019
Agency: California Environmental Protection Agency
Agency Contact: 916-341-5791
Most Recent Contact: 09/16/2019

HIST AST - CA: Historical listing of tank facilities that are subject to the California Aboveground Petroleum Storage Act

Agency Version Date: 07/19/2019
Agency Update Frequency: Quarterly
Planned Next Contact: 12/05/2019
Agency: California Environmental Protection Agency Unified Program Section
Agency Contact: 916-327-5092
Most Recent Contact: 09/27/2019

HIST UST - CA: Historical UST listing

Agency Version Date: 05/25/2016
Agency Update Frequency: Varies
Planned Next Contact: 11/25/2019
Agency: State Water Resources Control Board
Agency Contact: 916-341-5791
Most Recent Contact: 09/16/2019

UST - CA: Listing of active underground storage tank facilities

Agency Version Date: 09/04/2019
Agency Update Frequency: Quarterly
Planned Next Contact: 01/22/2020
Agency: CA Gov geotracker state water resources control board
Agency Contact: N/R
Most Recent Contact: 11/13/2019

STATE AND TRIBAL REGISTERED STORAGE TANK LISTS (cont.)

UST_ORANGE COUNTY - CA: Orange county underground storage tanks

Agency Version Date: 08/01/2019
Agency Update Frequency: Quarterly
Planned Next Contact: 01/21/2020
Agency: Orange County Health Care Agency
Agency Contact: 714-433-6000
Most Recent Contact: 11/12/2019

STATE AND TRIBAL BROWNFIELD SITES

TRIBAL BROWNFIELDS: Tribal brownfield remediation site listing

Agency Version Date: 02/10/2014
Agency Update Frequency: No Longer Maintained
Planned Next Contact: 01/24/2020
Agency: U.S. Environmental Protection Agency
Agency Contact: 855-246-3642
Most Recent Contact: 10/28/2019

STATE- AND TRIBAL - EQUIVALENT CERCLIS

ENVIROSTOR - CA: Department of Toxic Substances Controls

Agency Version Date: 09/19/2019
Agency Update Frequency: Quarterly
Planned Next Contact: 11/28/2019
Agency: Department of Toxic Substances Control
Agency Contact: 916-327-1077
Most Recent Contact: 09/19/2019

HIST TOXIC PITS - CA: Listing of Toxic Pit Cleanup Act sites that are no longer in current agency list.

Agency Version Date: 10/12/2018
Agency Update Frequency: Quarterly
Planned Next Contact: 11/27/2019
Agency: State Water Resources Control Board
Agency Contact: 916-341-5810
Most Recent Contact: 08/29/2019

OIL & GAS CLEANUP - CA: List of SWRCB Oil & Gas Cleanup Sites from GeoTracker Site Cleanup Program database.

Agency Version Date: 08/13/2019
Agency Update Frequency: Quarterly
Planned Next Contact: 01/01/2020
Agency: California Regional Water Quality Control Board
Agency Contact: 916-341-5791
Most Recent Contact: 10/23/2019

SWRCB CLEANUP - CA: List of SWRCB Cleanups from Geotracker including CAF, Sampling Points, and Projects.

Agency Version Date: 08/13/2019
Agency Update Frequency: Quarterly
Planned Next Contact: 01/01/2020
Agency: California Regional Water Quality Control Board
Agency Contact: 916-341-5791
Most Recent Contact: 10/23/2019

SWRCB NON_CASE - CA: List of SWRCB Non-Case sites from GeoTracker Site Cleanup Program database.

Agency Version Date: 08/13/2019
Agency Update Frequency: Quarterly
Planned Next Contact: 01/01/2020
Agency: California Regional Water Quality Control Board
Agency Contact: 916-341-5791
Most Recent Contact: 10/23/2019

TOXIC PITS - CA: Listing of Toxic Pit Cleanup Act sites

Agency Version Date: 09/24/2019
Agency Update Frequency: Quarterly
Planned Next Contact: 11/27/2019
Agency: State Water Resources Control Board
Agency Contact: 916-341-5810
Most Recent Contact: 08/29/2019

STATE- AND TRIBAL - EQUIVALENT NPL

HIST RESPONSE - CA: List of state response sites with confirmed releases and potential high risk that are no longer in current agency list.

Agency Version Date: 10/19/2017
Agency Update Frequency: Annually
Planned Next Contact: 01/01/2020
Agency: Department of Toxic Substances Control
Agency Contact: 916-327-1077
Most Recent Contact: 10/03/2019

STATE- AND TRIBAL - EQUIVALENT NPL (cont.)

RESPONSE - CA: State response sites with confirmed releases and potential high risk

Agency Version Date: 09/19/2019
Agency Update Frequency: Annually
Planned Next Contact: 11/28/2019
Agency: Department of Toxic Substances Control
Agency Contact: 916-327-1077
Most Recent Contact: 09/19/2019

STATE AND TRIBAL LANDFILL AND/OR SOLID WASTE DISPOSAL SITE LISTS

HIST SWF/LF - CA: List of Solid Waste Information System's solid waste facilities and landfills that is no longer in current agency list.

Agency Version Date: 10/01/2018
Agency Update Frequency: Annually
Planned Next Contact: 12/30/2019
Agency: Department of Resources Recycling and Recovery
Agency Contact: 916-341-6066
Most Recent Contact: 10/01/2019

SWF/LF - CA: Solid Waste Information System's facility listing of solid waste facilities and landfills

Agency Version Date: 09/16/2019
Agency Update Frequency: Quarterly
Planned Next Contact: 11/25/2019
Agency: Department of Resources Recycling and Recovery
Agency Contact: 916-341-6066
Most Recent Contact: 09/16/2019

STATE AND TRIBAL LEAKING STORAGE TANK LISTS

LUST ORANGE COUNTY - CA: Orange county leaking underground storage tanks

Agency Version Date: 02/04/2019
Agency Update Frequency: Quarterly
Planned Next Contact: 12/30/2019
Agency: Orange County Health Care Agency
Agency Contact: 714-433-6000
Most Recent Contact: 10/21/2019

LUST REG 1 - CA: Leaking underground storage tanks in Region 1: Del Norte Glenn Humboldt Lake Marin Mendocino Modoc Siskiyou Sonoma andTrinity counties.

Agency Version Date: 08/13/2019
Agency Update Frequency: Quarterly
Planned Next Contact: 01/01/2020
Agency: State Water Resources Control Board
Agency Contact: 916-341-5791
Most Recent Contact: 10/23/2019

LUST REG 2 - CA: Leaking underground storage tanks in Region 2: Alameda Contra Costa San Francisco Santa Clara (north of Morgan Hill) San Mateo Marin Sonoma Napa Solano counties

Agency Version Date: 08/13/2019
Agency Update Frequency: Quarterly
Planned Next Contact: 01/01/2020
Agency: State Water Resources Control Board
Agency Contact: 916-341-5791
Most Recent Contact: 10/23/2019

LUST REG 3 - CA: Leaking underground storage tanks in Region 3: Santa Clara (south of Morgan Hill) San Mateo (southern part) Santa Cruz SanBenito Monterey Kern (some parts) San Luis Obispo Santa Barbara Ventura(northern part) counties

Agency Version Date: 08/13/2019
Agency Update Frequency: Quarterly
Planned Next Contact: 01/01/2020
Agency: State Water Resources Control Board
Agency Contact: 916-341-5791
Most Recent Contact: 10/23/2019

LUST REG 4 - CA: Leaking underground storage tanks in Region 4: Los Angeles Ventura counties (Small parts of Kern and Santa Barbara counties).

Agency Version Date: 08/13/2019
Agency Update Frequency: Quarterly
Planned Next Contact: 01/01/2020
Agency: State Water Resources Control Board
Agency Contact: 916-341-5791
Most Recent Contact: 10/23/2019

STATE AND TRIBAL LEAKING STORAGE TANK LISTS (cont.)

LUST REG 5 - CA: Leaking underground storage tanks in Region 5: Modoc Shasta Lassen Plumas Butte Glen Colusa Lake Sutter Yuba Sierra Nevada Placer Yolo Napa (Northeast) Solano (West) Sacramento El Dorado Amador Calaveras San Joaquin Contra Costa (East) Stanislaus Toulumne Merced Mariposa Madera Kings Fresno Tulare Kern (Very small portions of San Benito and SanLuis Obispo) counties

Agency Version Date: 08/13/2019
Agency Update Frequency: Quarterly
Planned Next Contact: 01/01/2020
Agency: State Water Resources Control Board
Agency Contact: 916-341-5791
Most Recent Contact: 10/23/2019

LUST REG 6 - CA: Leaking underground storage tanks in Region 6: Modoc (East) Lassen (East side and Eagle Lake) Sierra Nevada Placer El Dorado Alpine Mono Inyo Kern (East) San Bernardino Los Angeles (Northeast corner) counties

Agency Version Date: 08/13/2019
Agency Update Frequency: Quarterly
Planned Next Contact: 01/01/2020
Agency: State Water Resources Control Board
Agency Contact: 916-341-5791
Most Recent Contact: 10/23/2019

LUST REG 7 - CA: Leaking underground storage tanks in Region 7: Imperial San Bernardino Riverside and San Diego counties.

Agency Version Date: 08/13/2019
Agency Update Frequency: Quarterly
Planned Next Contact: 01/01/2020
Agency: State Water Resources Control Board
Agency Contact: 916-341-5791
Most Recent Contact: 10/23/2019

LUST REG 8 - CA: Leaking underground storage tanks in Region 8: Orange Riverside San Bernardino counties.

Agency Version Date: 08/13/2019
Agency Update Frequency: Quarterly
Planned Next Contact: 01/01/2020
Agency: State Water Resources Control Board
Agency Contact: 916-341-5791
Most Recent Contact: 10/23/2019

LUST REG 9 - CA: Leaking underground storage tanks in Region 9: San Diego Imperial Riverside counties.

Agency Version Date: 08/13/2019
Agency Update Frequency: Quarterly
Planned Next Contact: 01/01/2020
Agency: State Water Resources Control Board
Agency Contact: 916-341-5791
Most Recent Contact: 10/23/2019

SLIC REG 1 - CA: List of Region 1 sites from GeoTracker Site Cleanup Program (formerly known as SLIC) database.

Agency Version Date: 08/13/2019
Agency Update Frequency: Quarterly
Planned Next Contact: 01/01/2020
Agency: State Water Resources Control Board
Agency Contact: 916-341-5791
Most Recent Contact: 10/23/2019

SLIC REG 2 - CA: List of Region 2 sites from GeoTracker Site Cleanup Program (formerly known as SLIC) database.

Agency Version Date: 08/13/2019
Agency Update Frequency: Quarterly
Planned Next Contact: 01/01/2020
Agency: State Water Resources Control Board
Agency Contact: 916-341-5791
Most Recent Contact: 10/23/2019

SLIC REG 3 - CA: List of Region 3 sites from GeoTracker Site Cleanup Program (formerly known as SLIC) database.

Agency Version Date: 08/13/2019
Agency Update Frequency: Quarterly
Planned Next Contact: 01/01/2020
Agency: State Water Resources Control Board
Agency Contact: 916-341-5791
Most Recent Contact: 10/23/2019

SLIC REG 4 - CA: List of Region 4 sites from GeoTracker Site Cleanup Program (formerly known as SLIC) database.

Agency Version Date: 08/13/2019
Agency Update Frequency: Quarterly
Planned Next Contact: 01/01/2020
Agency: State Water Resources Control Board
Agency Contact: 916-341-5791
Most Recent Contact: 10/23/2019

STATE AND TRIBAL LEAKING STORAGE TANK LISTS (cont.)

SLIC REG 5 - CA: List of Region 5 sites from GeoTracker Site Cleanup Program (formerly known as SLIC) database.

Agency Version Date: 08/13/2019
Agency Update Frequency: Quarterly
Planned Next Contact: 01/01/2020
Agency: State Water Resources Control Board
Agency Contact: 916-341-5791
Most Recent Contact: 10/23/2019

SLIC REG 6 - CA: List of Region 6 sites from GeoTracker Site Cleanup Program (formerly known as SLIC) database that is no longer in current agency list.

Agency Version Date: 08/13/2019
Agency Update Frequency: Quarterly
Planned Next Contact: 01/01/2020
Agency: State Water Resources Control Board
Agency Contact: 916-341-5791
Most Recent Contact: 10/23/2019

SLIC REG 7 - CA: List of Region 7 sites from GeoTracker Site Cleanup Program (formerly known as SLIC) database.

Agency Version Date: 08/13/2019
Agency Update Frequency: Quarterly
Planned Next Contact: 01/01/2020
Agency: State Water Resources Control Board
Agency Contact: 916-341-5791
Most Recent Contact: 10/23/2019

SLIC REG 8 - CA: List of Region 8 sites from GeoTracker Site Cleanup Program (formerly known as SLIC) database.

Agency Version Date: 08/13/2019
Agency Update Frequency: Quarterly
Planned Next Contact: 01/01/2020
Agency: State Water Resources Control Board
Agency Contact: 916-341-5791
Most Recent Contact: 10/23/2019

SLIC REG 9 - CA: List of Region 9 sites from GeoTracker Site Cleanup Program (formerly known as SLIC) database that is no longer in current agency list.

Agency Version Date: 08/13/2019
Agency Update Frequency: Quarterly
Planned Next Contact: 01/01/2020
Agency: State Water Resources Control Board
Agency Contact: 916-341-5791
Most Recent Contact: 10/23/2019

STATE AND TRIBAL VOLUNTARY CLEANUP SITES

VCP - CA: Voluntary Cleanup Program remediation sites listing

Agency Version Date: 09/19/2019
Agency Update Frequency: Quarterly
Planned Next Contact: 11/28/2019
Agency: Department of Toxic Substances Control
Agency Contact: 916-322-2861
Most Recent Contact: 09/19/2019

STATE RCRA GENERATORS LIST

HWG_Yolo County - CA: Listing of permitted hazardous waste generators

Agency Version Date: 09/16/2019
Agency Update Frequency: Quarterly
Planned Next Contact: 12/11/2019
Agency: Yolo County Environmental Health
Agency Contact: 530-666-8646
Most Recent Contact: 09/13/2019

LOCAL BROWNFIELD LISTS

BROWNFIELDS-ACRES: EPA Brownfields Assessment, Cleanup and Redevelopment Exchange System.

Agency Version Date: 09/12/2019
Agency Update Frequency: Quarterly
Planned Next Contact: 11/21/2019
Agency: U.S. Environmental Protection Agency
Agency Contact: 855-246-3642
Most Recent Contact: 09/12/2019

LOCAL BROWNFIELD LISTS (cont.)

Fed Brownfields: Federal brownfield remediation sites

Agency Version Date: 08/13/2019
Agency Update Frequency: Semi Annually
Planned Next Contact: 12/31/2019
Agency: U.S. Environmental Protection Agency
Agency Contact: 855-246-3642
Most Recent Contact: 10/22/2019

LOCAL LISTS OF HAZARDOUS WASTE / CONTAMINATED SITES

FED CDL: The U.S. Department of Justice listing of clandestine drug lab locations

Agency Version Date: 10/14/2019
Agency Update Frequency: Quarterly
Planned Next Contact: 12/23/2019
Agency: U.S. Department of Justice
Agency Contact: 202-307-7610
Most Recent Contact: 10/14/2019

US HIST CDL: The U.S. Department of Justice historical listing of clandestine drug lab locations

Agency Version Date: 08/05/2019
Agency Update Frequency: Quarterly
Planned Next Contact: 01/03/2020
Agency: U.S. Department of Justice
Agency Contact: 202-307-7610
Most Recent Contact: 10/07/2019

CDL - CA: Listing of Meth and clandestine drug labs maintained by the Department of Toxic Substances Control

Agency Version Date: 07/16/2019
Agency Update Frequency: Varies
Planned Next Contact: 11/29/2019
Agency: Department of Toxic Substances Control
Agency Contact: 916-322-2861
Most Recent Contact: 09/03/2019

SCH - CA: Listing of possible hazardous material contamination sites on existing school properties

Agency Version Date: 08/16/2019
Agency Update Frequency: Varies
Planned Next Contact: 01/03/2020
Agency: Department of Toxic Substances Control
Agency Contact: 916-322-2861
Most Recent Contact: 10/25/2019

RECORDS OF EMERGENCY RELEASE REPORTS

HMIRS (DOT): Hazardous Material spills reported by the Department of Transportation

Agency Version Date: 07/02/2019
Agency Update Frequency: Varies
Planned Next Contact: 11/27/2019
Agency: U.S. Department of Transportation
Agency Contact: (202) 366-4996
Most Recent Contact: 09/18/2019

CHMIRS - CA: California Hazardous Material Incident Reporting System's reported accidental hazardous material incidents releases or spills

Agency Version Date: 05/24/2019
Agency Update Frequency: Varies
Planned Next Contact: 12/20/2019
Agency: California Emergency Management Agency
Agency Contact: 916-845-8275
Most Recent Contact: 10/11/2019

HIST CHMIRS - CA: California Hazardous Material Incident Reporting System's reported accidental hazardous material incidents releases or spills

Agency Version Date: 04/06/2017
Agency Update Frequency: Quarterly
Planned Next Contact: 01/01/2020
Agency: California Emergency Management Agency
Agency Contact: 916-845-8275
Most Recent Contact: 10/03/2019

INDUSTRIAL CLEANUP_Orange County - CA: Petroleum and non-petroleum industrial spills

Agency Version Date: 06/27/2019
Agency Update Frequency: Annually
Planned Next Contact: 01/23/2020
Agency: Orange County Health Care Agency
Agency Contact: 714-433-6000
Most Recent Contact: 11/14/2019

LOCAL LAND RECORDS

LIENS 2: Comprehensive Environmental Response Compensation and Liability Act sites with liens

Agency Version Date: 05/11/2017
Agency Update Frequency: No Longer Maintained
Planned Next Contact: 01/24/2020
Agency: U.S. Environmental Protection Agency
Agency Contact: 800-424-9346
Most Recent Contact: 10/28/2019

DEED - CA: The Department of Toxic Substances Control's listing of property locations with Deed restrictions

Agency Version Date: 08/16/2019
Agency Update Frequency: Semi Annually
Planned Next Contact: 01/03/2020
Agency: Department of Toxic Substances Control
Agency Contact: 916-341-5791
Most Recent Contact: 10/25/2019

HIST LIENS - CA: The Department of Toxic Substances Control's listing of property locations with environmental liens that is no longer in current agency list.

Agency Version Date: 12/04/2018
Agency Update Frequency: Annually
Planned Next Contact: 12/24/2019
Agency: Department of Toxic Substances Control
Agency Contact: 916-322-2861
Most Recent Contact: 09/26/2019

LIENS - CA: The Department of Toxic Substances Control's listing of property locations with environmental liens

Agency Version Date: 09/09/2019
Agency Update Frequency: Varies
Planned Next Contact: 11/18/2019
Agency: Department of Toxic Substances Control
Agency Contact: 916-322-2861
Most Recent Contact: 09/09/2019

LOCAL LISTS OF LANDFILL / SOLID WASTE DISPOSAL SITES

ODI: Open dump inventory sites

Agency Version Date: 10/03/2017
Agency Update Frequency: No Update
Planned Next Contact: 01/21/2020
Agency: U.S. Environmental Protection Agency
Agency Contact: 855-246-3642
Most Recent Contact: 11/12/2019

TRIBAL ODI: Indian land open dump inventory for all regions

Agency Version Date: 06/27/2019
Agency Update Frequency: Varies
Planned Next Contact: 01/23/2020
Agency: Indian Health Service
Agency Contact: 301-443-3593
Most Recent Contact: 11/14/2019

HAULERS - CA: Waste Tire Manifest Program Hauler Registration listing

Agency Version Date: 09/24/2019
Agency Update Frequency: Varies
Planned Next Contact: 12/03/2019
Agency: California Department of Resources Recycling and Recovery (CalRecycle)
Agency Contact: 916-341-6066
Most Recent Contact: 09/24/2019

SWRCY - CA: Listing of facilities which perform recycled material processing activities

Agency Version Date: 09/02/2019
Agency Update Frequency: Quarterly
Planned Next Contact: 01/20/2020
Agency: California Department of Resources Recycling and Recovery (CalRecycle)
Agency Contact: 916-341-6066
Most Recent Contact: 11/11/2019

OTHER ASCERTAINABLE RECORDS

AFS: Air Facility Systems Quarterly Extract

Agency Version Date: 08/23/2019
Agency Update Frequency: Quarterly
Planned Next Contact: 01/10/2020
Agency: Environmental Protection Agency
Agency Contact: (202) 566-1667
Most Recent Contact: 11/01/2019

OTHER ASCERTAINABLE RECORDS (cont.)

ALT FUELING: Alternative Fueling Stations by fuel type.

Agency Version Date: 09/25/2019
Agency Update Frequency: Quarterly
Planned Next Contact: 12/04/2019
Agency: U.S. Department of Energy
Agency Contact: N/R
Most Recent Contact: 09/25/2019

BRS: Reporting of hazardous waste generation and management from large quantity generators

Agency Version Date: 07/19/2019
Agency Update Frequency: Biennial
Planned Next Contact: 12/06/2019
Agency: Environmental Protection Agency
Agency Contact: (202) 566-1667
Most Recent Contact: 09/27/2019

CDC HAZDAT: The Agency for Toxic Substances and Disease Registry's Hazardous Substance Release/Health Effects Database.

Agency Version Date: 06/10/2019
Agency Update Frequency: Varies
Planned Next Contact: 01/06/2020
Agency: Agency for Toxic Substances and Disease Registry
Agency Contact: 770-488-6399
Most Recent Contact: 10/28/2019

COAL ASH DOE: List of existing and planned generators with 1 megawatt or greater of combined capacity that are utilizing coal ash impoundments.

Agency Version Date: 09/19/2019
Agency Update Frequency: Varies
Planned Next Contact: 11/28/2019
Agency: Department of Energy
Agency Contact: (202) 586-8800
Most Recent Contact: 09/19/2019

COAL ASH EPA: Coal Combustion Residues Surface Impoundments List

Agency Version Date: 07/31/2014
Agency Update Frequency: Varies
Planned Next Contact: 01/13/2020
Agency: Environmental Protection Agency
Agency Contact: (202) 566-1667
Most Recent Contact: 11/04/2019

COAL GAS: Manufactured Gas Plant locations

Agency Version Date: 06/20/2019
Agency Update Frequency: Quarterly
Planned Next Contact: 12/02/2019
Agency: U.S. Environmental Protection Agency
Agency Contact: 855-246-3642
Most Recent Contact: 09/04/2019

CONSENT (DECREES): Legal decisions regarding responsibility for Superfund locations

Agency Version Date: 08/19/2019
Agency Update Frequency: Varies
Planned Next Contact: 01/06/2020
Agency: Environmental Protection Agency
Agency Contact: (800) 424-9346
Most Recent Contact: 10/28/2019

DEBRIS R5 LF: US EPA Region 5 Disaster Debris Recovery Database is a list of public facilities for disaster construction and demolition materials, electronics, household hazardous waste, metals, tires, and vehicles in EPA Region 5.

Agency Version Date: 03/15/2019
Agency Update Frequency: Quarterly
Planned Next Contact: 12/20/2019
Agency: U.S. Environmental Protection Agency
Agency Contact: 855-246-3642
Most Recent Contact: 10/11/2019

DEBRIS R5 SWRCY: US EPA Region 5 Disaster Debris Recovery Database is a list of public facilities for disaster construction and demolition materials, electronics, household hazardous waste, metals, tires, and vehicles in EPA Region 5.

Agency Version Date: 03/15/2019
Agency Update Frequency: Quarterly
Planned Next Contact: 12/20/2019
Agency: U.S. Environmental Protection Agency
Agency Contact: 855-246-3642
Most Recent Contact: 10/11/2019

OTHER ASCERTAINABLE RECORDS (cont.)

DOD: Department of Defense sites

Agency Version Date: 08/19/2019
Agency Update Frequency: Varies
Planned Next Contact: 01/06/2020
Agency: Environmental Protection Agency
Agency Contact: (800) 424-9346
Most Recent Contact: 10/28/2019

DOT OPS: Incident Data Report

Agency Version Date: 09/02/2019
Agency Update Frequency: Varies
Planned Next Contact: 01/20/2020
Agency: U.S. Department of Transportation
Agency Contact: (202) 366-4996
Most Recent Contact: 11/11/2019

ECHO: ECHO is EPA Enforcement and Compliance History Online website to search for facilities in your community to assess their compliance with environmental regulations related to CAA, CWA, RCRA, & SDWA.

Agency Version Date: 09/23/2019
Agency Update Frequency: Quarterly
Planned Next Contact: 12/02/2019
Agency: U.S. Environmental Protection Agency
Agency Contact: 202-566-1667
Most Recent Contact: 09/23/2019

ENOI: The Electronic Notice of Intent (eNOI) database contains construction sites and industrial facilities that submit permit requests to EPA for Construction General Permits (CGP) and Multi-Sector General Permits (MSGP).

Agency Version Date: 09/06/2019
Agency Update Frequency: Quarterly
Planned Next Contact: 01/24/2020
Agency: Environmental Protection Agency
Agency Contact: (202) 566-1667
Most Recent Contact: 11/15/2019

EPA FUELS: List of companies and facilities registered to participate in EPA Fuel Programs under Title 40 CFR Part 80.

Agency Version Date: 08/23/2019
Agency Update Frequency: Quarterly
Planned Next Contact: 01/10/2020
Agency: U.S. Environmental Protection Agency
Agency Contact: (202) 564-2307
Most Recent Contact: 11/01/2019

EPA OSC: Listing of oil spills and hazardous substance release sites requiring EPA On-Site Coordinators.

Agency Version Date: 09/18/2019
Agency Update Frequency: Quarterly
Planned Next Contact: 11/27/2019
Agency: U.S. Environmental Protection Agency
Agency Contact: (202) 564-2307
Most Recent Contact: 09/18/2019

EPA WATCH: The EPA Watch List was used to facilitate dialogue between EPA, state and local environmental agencies on enforcement matters relating to facilities with alleged violations identified as either significant or high priority. EPA maintained the lists from 2011 - 2013.

Agency Version Date: 02/09/2018
Agency Update Frequency: No Longer Maintained
Planned Next Contact: 01/23/2020
Agency: U.S. Environmental Protection Agency
Agency Contact: (202) 564-2307
Most Recent Contact: 10/25/2019

FA HWF: Hazardous Waste Facilities with Financial Assurance

Agency Version Date: 10/08/2019
Agency Update Frequency: Varies
Planned Next Contact: 12/17/2019
Agency: Environmental Protection Agency
Agency Contact: (800) 424-9346
Most Recent Contact: 10/08/2019

FEDLAND: Federal land locations

Agency Version Date: 08/19/2019
Agency Update Frequency: Varies
Planned Next Contact: 01/06/2020
Agency: Environmental Protection Agency
Agency Contact: (800) 424-9346
Most Recent Contact: 10/28/2019

OTHER ASCERTAINABLE RECORDS (cont.)

FRS: Facility Registry Systems

Agency Version Date: 08/12/2019
Agency Update Frequency: Varies
Planned Next Contact: 01/16/2020
Agency: Environmental Protection Agency
Agency Contact: (202) 566-1667
Most Recent Contact: 11/07/2019

FTTS: Tracking of administrative and enforcement activities related to FIFRA/TSCA

Agency Version Date: 04/16/2013
Agency Update Frequency: No Longer Maintained
Planned Next Contact: 11/26/2019
Agency: Environmental Protection Agency
Agency Contact: (202) 564-2280
Most Recent Contact: 08/28/2019

FTTS INSP: Tracking of inspections related to FIFRA/TSCA

Agency Version Date: 05/08/2017
Agency Update Frequency: No Longer Maintained
Planned Next Contact: 02/07/2020
Agency: Environmental Protection Agency
Agency Contact: (202) 564-2280
Most Recent Contact: 11/11/2019

FUDS: Defense sites that require cleanup

Agency Version Date: 09/30/2015
Agency Update Frequency: Varies
Planned Next Contact: 01/13/2020
Agency: US Army Corps of Engineering
Agency Contact: (202) 761-0011
Most Recent Contact: 11/04/2019

HIST AFS: List of Air Facility Systems Quarterly Extract that are no longer in current agency list.

Agency Version Date: 06/14/2019
Agency Update Frequency: Quarterly
Planned Next Contact: 01/24/2020
Agency: Environmental Protection Agency
Agency Contact: (202) 566-1667
Most Recent Contact: 10/28/2019

HIST AFS 2: List of Air Facility Systems Quarterly Extract that are no longer in current agency list.

Agency Version Date: 11/26/2018
Agency Update Frequency: Quarterly
Planned Next Contact: 12/10/2019
Agency: Environmental Protection Agency
Agency Contact: (202) 566-1667
Most Recent Contact: 09/12/2019

HIST DOD: Department of Defense historical sites

Agency Version Date: 08/17/2018
Agency Update Frequency: No Longer Maintained
Planned Next Contact: 12/11/2019
Agency: Environmental Protection Agency
Agency Contact: (800) 424-9346
Most Recent Contact: 09/13/2019

HIST LEAD_SMELTER: List of former lead smelter sites that is no longer in current agency list.

Agency Version Date: 12/12/2018
Agency Update Frequency: Annually
Planned Next Contact: 02/13/2020
Agency: Environmental Protection Agency
Agency Contact: (202) 566-1667
Most Recent Contact: 11/15/2019

HIST MLTS: List of sites in possession/use of radioactive materials regulated by NRC that is no longer in current agency list.

Agency Version Date: 07/13/2016
Agency Update Frequency: Annually
Planned Next Contact: 12/02/2019
Agency: Nuclear Regulatory Commission
Agency Contact: (800) 397-4209
Most Recent Contact: 09/04/2019

HIST PCB TRANS: List of PCB Disposal Facilities that are no longer in current agency list.

Agency Version Date: 01/18/2018
Agency Update Frequency: No Update
Planned Next Contact: 12/19/2019
Agency: Environmental Protection Agency
Agency Contact: (703) 308-8404
Most Recent Contact: 09/23/2019

OTHER ASCERTAINABLE RECORDS (cont.)

HIST PCS ENF: List of permitted facilities to discharge wastewater (Federal equivalent to NPDES) that are no longer in current agency list.

Agency Version Date: 12/08/2018
Agency Update Frequency: Annually
Planned Next Contact: 01/08/2020
Agency: Environmental Protection Agency
Agency Contact: (202) 564-6582
Most Recent Contact: 10/10/2019

HIST PCS FACILITY: List of Permitted facilities to discharge wastewater (Federal equivalent to NPDES) that are no longer in current agency list.

Agency Version Date: 12/18/2018
Agency Update Frequency: Annually
Planned Next Contact: 01/08/2020
Agency: Environmental Protection Agency
Agency Contact: (202) 564-6582
Most Recent Contact: 10/10/2019

HIST SSTS: List of tracking of facilities who produce pesticides and their quantity that are no longer in current agency list.

Agency Version Date: 02/13/2019
Agency Update Frequency: Annually
Planned Next Contact: 12/25/2019
Agency: Environmental Protection Agency
Agency Contact: (202) 566-1667
Most Recent Contact: 09/27/2019

ICIS: Comprised of all Federal Administrative and Judicial enforcement information [intended to replace PCS] by tracking enforcement and compliance information (also contains what used to be known as FFTS)

Agency Version Date: 07/16/2019
Agency Update Frequency: Varies
Planned Next Contact: 12/03/2019
Agency: Environmental Protection Agency
Agency Contact: (202) 566-1667
Most Recent Contact: 09/24/2019

INACTIVE PCS: Inactive Permitted facilities to discharge wastewater

Agency Version Date: 07/16/2019
Agency Update Frequency: Varies
Planned Next Contact: 12/03/2019
Agency: Environmental Protection Agency
Agency Contact: (202) 564-6582
Most Recent Contact: 09/24/2019

LUCIS: Land Use Control Information Systems

Agency Version Date: 08/13/2019
Agency Update Frequency: Quarterly
Planned Next Contact: 01/27/2020
Agency: Department of the Navy: BRAC PMO
Agency Contact: (619) 532-0900
Most Recent Contact: 10/29/2019

LUCIS 2: Land Use Control Information Systems

Agency Version Date: 01/17/2018
Agency Update Frequency: No Longer Maintained
Planned Next Contact: 12/19/2019
Agency: Department of the Navy: BRAC PMO
Agency Contact: (619) 532-0900
Most Recent Contact: 09/23/2019

MINES: Mines Master Index Files

Agency Version Date: 09/25/2019
Agency Update Frequency: Varies
Planned Next Contact: 12/04/2019
Agency: Department of Labor
Agency Contact: (202) 693-9400
Most Recent Contact: 09/25/2019

MINES USGS: Listing of all active mines and mineral plants in 2003

Agency Version Date: 09/30/2019
Agency Update Frequency: Varies
Planned Next Contact: 12/09/2019
Agency: USGS Mineral Resources Program
Agency Contact: (703) 648-5953
Most Recent Contact: 09/30/2019

OTHER ASCERTAINABLE RECORDS (cont.)

MLTS: Sites in possession/use of radioactive materials regulated by NRC

Agency Version Date: 03/28/2019
Agency Update Frequency: Varies
Planned Next Contact: 12/06/2019
Agency: Nuclear Regulatory Commission
Agency Contact: (800) 397-4209
Most Recent Contact: 09/10/2019

NPL AOC: Areas of Concern related to NPL remediation sites

Agency Version Date: 08/19/2019
Agency Update Frequency: Quarterly
Planned Next Contact: 01/06/2020
Agency: Environmental Protection Agency
Agency Contact: N/R
Most Recent Contact: 10/28/2019

NPL LIENS: National Priority List of sites with Liens

Agency Version Date: 08/19/2019
Agency Update Frequency: Varies
Planned Next Contact: 01/06/2020
Agency: U.S. Environmental Protection Agency
Agency Contact: 703-603-8867
Most Recent Contact: 10/28/2019

OSHA: OSHA's listing of inspections violations and fatality information

Agency Version Date: 09/24/2019
Agency Update Frequency: Varies
Planned Next Contact: 12/03/2019
Agency: Occupational Safety & Health Administration
Agency Contact: 800-321-6742
Most Recent Contact: 09/24/2019

PADS: Listing of generators transporters commercial store/ brokers and disposers of PCB

Agency Version Date: 03/29/2019
Agency Update Frequency: Varies
Planned Next Contact: 01/03/2020
Agency: Environmental Protection Agency
Agency Contact: (703) 308-8404
Most Recent Contact: 10/25/2019

PCB TRANSFORMER: Disposal and Storage of Polychlorinated Biphenyl (PCB) Waste

Agency Version Date: 08/28/2019
Agency Update Frequency: Quarterly
Planned Next Contact: 01/15/2020
Agency: Environmental Protection Agency
Agency Contact: (703) 308-8404
Most Recent Contact: 11/06/2019

PCS ENF: Permitted facilities to discharge wastewater (Federal equivalent to NPDES)

Agency Version Date: 07/16/2019
Agency Update Frequency: Varies
Planned Next Contact: 12/03/2019
Agency: Environmental Protection Agency
Agency Contact: (202) 564-6582
Most Recent Contact: 09/24/2019

PCS FACILITY: Permitted facilities to discharge wastewater (Federal equivalent to NPDES)

Agency Version Date: 07/16/2019
Agency Update Frequency: Varies
Planned Next Contact: 12/03/2019
Agency: Environmental Protection Agency
Agency Contact: (202) 564-6582
Most Recent Contact: 09/24/2019

PRP: A listing of verified Potentially Responsible Parties at CERCLIS sites

Agency Version Date: 08/19/2019
Agency Update Frequency: Quarterly
Planned Next Contact: 01/06/2020
Agency: U.S. Environmental Protection Agency
Agency Contact: 800-424-9346
Most Recent Contact: 10/28/2019

RAATS: Listing of major violators with enforcement actions issued under RCRA. Includes administrative and civil actions filed by the EPA. This dataset is no longer maintained.

Agency Version Date: 08/07/2019
Agency Update Frequency: Varies
Planned Next Contact: 12/06/2019
Agency: Environmental Protection Agency
Agency Contact: (202) 566-1667
Most Recent Contact: 09/27/2019

OTHER ASCERTAINABLE RECORDS (cont.)

RADINFO: EPA regulated facilities with radiation and radioactive materials

Agency Version Date: 08/01/2019
Agency Update Frequency: Varies
Planned Next Contact: 12/19/2019
Agency: Environmental Protection Agency
Agency Contact: (202) 566-1667
Most Recent Contact: 10/10/2019

RMP: Facilities producing/handling/ process/ distribute/ store specific chemicals report plans required by the Clean Air Act

Agency Version Date: 09/05/2019
Agency Update Frequency: Monthly
Planned Next Contact: 02/07/2020
Agency: Environmental Protection Agency
Agency Contact: (202) 564-2534
Most Recent Contact: 11/11/2019

ROD: Permanent remedy at an NPL site

Agency Version Date: 08/19/2019
Agency Update Frequency: Varies
Planned Next Contact: 01/06/2020
Agency: Environmental Protection Agency
Agency Contact: (800) 424-9346
Most Recent Contact: 10/28/2019

SCRD DRYCLEANERS: State Coalition for Remediation of Drycleaners

Agency Version Date: 09/05/2019
Agency Update Frequency: No Update
Planned Next Contact: 01/23/2020
Agency: Environmental Protection Agency
Agency Contact: (202) 566-1667
Most Recent Contact: 11/14/2019

SEMS_SMELTER: This report includes sites that have smelting-related, or potentially smelting-related, indicators in the SEMS database. The report includes information on the site location as well as contaminants of concern.

Agency Version Date: 08/19/2019
Agency Update Frequency: Quarterly
Planned Next Contact: 01/06/2020
Agency: U.S. Environmental Protection Agency
Agency Contact: 703-603-8867
Most Recent Contact: 10/28/2019

SSTS: Tracking of facilities who produce pesticides and their quantity

Agency Version Date: 09/11/2019
Agency Update Frequency: Annually
Planned Next Contact: 11/20/2019
Agency: Environmental Protection Agency
Agency Contact: (202) 566-1667
Most Recent Contact: 09/11/2019

STORMWATER: Permitted storm water sites

Agency Version Date: 07/16/2019
Agency Update Frequency: Varies
Planned Next Contact: 12/03/2019
Agency: Environmental Protection Agency
Agency Contact: (202) 566-1667
Most Recent Contact: 09/24/2019

TOSCA-PLANT: Plants controlled by the Toxic Substance Control Act

Agency Version Date: 09/11/2019
Agency Update Frequency: Varies
Planned Next Contact: 11/20/2019
Agency: Environmental Protection Agency
Agency Contact: (202) 566-1667
Most Recent Contact: 09/11/2019

TRIS: Information regarding toxic chemicals that are being used/manufactured/ treated/ transported/released into the environment

Agency Version Date: 09/23/2019
Agency Update Frequency: Varies
Planned Next Contact: 12/02/2019
Agency: Environmental Protection Agency
Agency Contact: (202) 566-1667
Most Recent Contact: 09/23/2019

OTHER ASCERTAINABLE RECORDS (cont.)

UMTRA: Uranium Recovery Sites

Agency Version Date: 07/18/2019
Agency Update Frequency: Varies
Planned Next Contact: 12/05/2019
Agency: United States Nuclear Regulatory Commission
Agency Contact: (301) 415-8200
Most Recent Contact: 09/26/2019

VAPOR: EPA Vapor Intrusion Database

Agency Version Date: 02/08/2019
Agency Update Frequency: Varies
Planned Next Contact: 01/24/2020
Agency: U.S. Environmental Protection Agency
Agency Contact: 855-246-3642
Most Recent Contact: 11/15/2019

Corrective Actions_2020: In 2009 the EPA created the 2020 Corrective Action Baseline list of contaminated or potentially contaminated sites with a cleanup goal to complete 95% by the year 2020. The names on the list indicate the facility owners who may or may not have caused the contamination.

Agency Version Date: 12/21/2018
Agency Update Frequency: No Longer Maintained
Planned Next Contact: 12/06/2019
Agency: U.S. Environmental Protection Agency
Agency Contact: N/R
Most Recent Contact: 09/27/2019

BOND EXPENDITURE PLAN - CA: Hazardous Substance Cleanup Bond Act of 1984 Article 7.5 of Health and Safety Code 25385 listing of orphan sites

Agency Version Date: 09/19/2019
Agency Update Frequency: Quarterly
Planned Next Contact: 11/28/2019
Agency: Department of Toxic Substance Control
Agency Contact: 916-322-2861
Most Recent Contact: 09/19/2019

CALEPA SITES - CA: CalEPA Regulated Sites from the Certified Unified Program Agencies (CUPA).

Agency Version Date: 10/02/2019
Agency Update Frequency: Quarterly
Planned Next Contact: 12/11/2019
Agency: California Environmental Protection Agency Unified Program Section
Agency Contact: 916-327-5092
Most Recent Contact: 10/02/2019

CIWQS - CA: California Integrated Water Quality System database facilities listing which includes owner information, violations, inspections, and other regulatory matters

Agency Version Date: 09/17/2019
Agency Update Frequency: Varies
Planned Next Contact: 11/26/2019
Agency: CA State Water Resources Control Board
Agency Contact: 916-341-5791
Most Recent Contact: 09/17/2019

CIWQS 2 - CA: California Integrated Water Quality System database facilities listing which includer owner information violations inspections and other regulatory matters

Agency Version Date: 09/24/2019
Agency Update Frequency: Quarterly
Planned Next Contact: 11/27/2019
Agency: CA State Water Resources Control Board
Agency Contact: 916-341-5791
Most Recent Contact: 08/29/2019

CORTESE - CA: Compliance document used in providing information about the location of hazardous material release sites utilized by the state local agencies and developers

Agency Version Date: 09/17/2019
Agency Update Frequency: Quarterly
Planned Next Contact: 11/26/2019
Agency: Department of Toxic Substance Control
Agency Contact: 916-322-2861
Most Recent Contact: 09/17/2019

DAYCARE - CA: List of daycare locations

Agency Version Date: 07/28/2019
Agency Update Frequency: Quarterly
Planned Next Contact: 12/19/2019
Agency: California Department of Social Services
Agency Contact: 916-651-6040
Most Recent Contact: 10/10/2019

OTHER ASCERTAINABLE RECORDS (cont.)

DRYCLEANERS - CA: Listing of drycleaning facilities

Agency Version Date: 09/09/2014
Agency Update Frequency: Quarterly
Planned Next Contact: 01/31/2020
Agency: California EPA Air Resources Board
Agency Contact: 916-324-3013
Most Recent Contact: 11/04/2019

EMI - CA: An estimation of air pollution for a listing of air permitted facilities

Agency Version Date: 07/08/2019
Agency Update Frequency: Varies
Planned Next Contact: 11/25/2019
Agency: California Air Resources Board
Agency Contact: 916-327-6251
Most Recent Contact: 09/16/2019

FA - CA: Listing of the Department of Toxic Substance Control's Financial Assurance report sites and facilities

Agency Version Date: 09/03/2019
Agency Update Frequency: Varies
Planned Next Contact: 12/11/2019
Agency: Department of Toxic Substance Control
Agency Contact: 916-322-2861
Most Recent Contact: 09/13/2019

FA 2 - CA: Financial Assurance Information for solid waste facilities

Agency Version Date: 09/16/2019
Agency Update Frequency: Varies
Planned Next Contact: 12/02/2019
Agency: Department of Environment & Natural Resources
Agency Contact: 916-341-6066
Most Recent Contact: 09/04/2019

HAZNET - CA: Listing of hazardous waste manifests from when hazardous waste is transported from generators to permitted recycling treatment storage or disposal facilities by registered hazardous waste transporters

Agency Version Date: 07/17/2019
Agency Update Frequency: Annually
Planned Next Contact: 12/16/2019
Agency: California Environmental Protection Agency
Agency Contact: 916-341-5791
Most Recent Contact: 09/18/2019

HAZWASTE_ORANGE COUNTY - CA: Orange County hazardous waste facilities

Agency Version Date: 08/30/2019
Agency Update Frequency: Annually
Planned Next Contact: 01/17/2020
Agency: Orange County Health Care Agency
Agency Contact: 714-433-6000
Most Recent Contact: 11/08/2019

HIGH FIRE - CA: Fire hazard severity zones mapped as areas of significant fire hazards on the basis of fuels terrain weather and other factors

Agency Version Date: 09/09/2019
Agency Update Frequency: No update
Planned Next Contact: 11/18/2019
Agency: California Department of Forestry and Fire Protection
Agency Contact: 916-445-4302
Most Recent Contact: 09/09/2019

HIST CORTESE - CA: The historical compliance document used in providing information about the location of hazardous material release sites utilized by the state local agencies and developers

Agency Version Date: 06/17/2019
Agency Update Frequency: Quarterly
Planned Next Contact: 01/13/2020
Agency: Department of Toxic Substance Control
Agency Contact: 916-322-2861
Most Recent Contact: 11/04/2019

HIST HAZNET - CA: List of hazardous waste manifests from when hazardous waste is transported from generators to permitted recycling treatment storage or disposal facilities by registered hazardous waste transporters that are no longer in current agency list.

Agency Version Date: 10/10/2018
Agency Update Frequency: Annually
Planned Next Contact: 01/10/2020
Agency: California Environmental Protection Agency
Agency Contact: 916-341-5791
Most Recent Contact: 10/14/2019

OTHER ASCERTAINABLE RECORDS (cont.)

HIST HWP - CA: List of the Department of Toxic Substance Control's hazardous waste transporters and corrective action that are no longer in current agency list.

Agency Version Date: 01/18/2019
Agency Update Frequency: Annually
Planned Next Contact: 12/13/2019
Agency: Department of Toxic Substance Control
Agency Contact: 916-322-2861
Most Recent Contact: 09/17/2019

HIST LDS - CA: List of areas of land on or in which hazardous waste is placed or the largest area in which there is significant likelihood of mixing hazardous waste constituents in the same area that are no longer in current agency list.

Agency Version Date: 03/20/2018
Agency Update Frequency: Annually
Planned Next Contact: 01/16/2020
Agency: State Water Qualilty Control Board
Agency Contact: 916-341-5791
Most Recent Contact: 10/18/2019

HIST MCS - CA: List of the State Water Resources Control Boards investigation and remediation of water quality issues at military facilities that is no longer in current agency list.

Agency Version Date: 09/24/2018
Agency Update Frequency: No Longer Maintained
Planned Next Contact: 01/27/2020
Agency: State Water Resources Control Board
Agency Contact: 916-341-5791
Most Recent Contact: 10/29/2019

HIST NFA - CA: Historical No further action cleanup sites listing

Agency Version Date: 02/21/2019
Agency Update Frequency: Quarterly
Planned Next Contact: 12/30/2019
Agency: Department of Toxic Substances Control
Agency Contact: 916-322-2861
Most Recent Contact: 10/01/2019

HIST NFE - CA: List of Unconfirmed contaminated properties that are no longer in current agency list.

Agency Version Date: 02/20/2019
Agency Update Frequency: No Longer Maintained
Planned Next Contact: 11/27/2019
Agency: Department of Toxic Substances Control
Agency Contact: 916-322-2861
Most Recent Contact: 09/18/2019

HWM COMMERCIAL FACILITIES - CA: Listing of all commercial hazardous waste permitted off-site transfer recycling treatment storage and disposal facilities

Agency Version Date: 10/22/2019
Agency Update Frequency: Varies
Planned Next Contact: 12/31/2019
Agency: Department of Toxic Substance Control
Agency Contact: 916-322-5308
Most Recent Contact: 10/22/2019

HWP - CA: Facility listing of the Department of Toxic Substance Control's hazardous waste transporters and corrective action

Agency Version Date: 08/16/2019
Agency Update Frequency: Quarterly
Planned Next Contact: 01/03/2020
Agency: Department of Toxic Substance Control
Agency Contact: 916-322-2861
Most Recent Contact: 10/25/2019

HWT - CA: Listing of registered hazardous waste transporters

Agency Version Date: 08/20/2019
Agency Update Frequency: Quarterly
Planned Next Contact: 01/07/2020
Agency: Department of Toxic Substance Control
Agency Contact: 916-322-2861
Most Recent Contact: 10/29/2019

LDS - CA: List of Land Disposal Cleanup Sites from Geotracker

Agency Version Date: 08/13/2019
Agency Update Frequency: Quarterly
Planned Next Contact: 01/01/2020
Agency: State Water Resources Control Board
Agency Contact: 916-341-5791
Most Recent Contact: 10/23/2019

OTHER ASCERTAINABLE RECORDS (cont.)

MCS - CA: List of Military Cleanup Sites from Geotracker

Agency Version Date: 08/13/2019
Agency Update Frequency: Quarterly
Planned Next Contact: 01/01/2020
Agency: State Water Resources Control Board
Agency Contact: 916-341-5791
Most Recent Contact: 10/23/2019

MWMP - CA: Listing of treatment and transfer stations that properly handle and dispose of medical waste that are permitted and inspected by the Medical Waste Management Program

Agency Version Date: 07/03/2019
Agency Update Frequency: Varies
Planned Next Contact: 01/01/2020
Agency: California-Health Human Services Department of Public Health
Agency Contact: 916-449-5661
Most Recent Contact: 10/23/2019

MWMP 2 - CA: Listing of facilities that generate permitted medical waste and are inspected by the Medical Waste Management Program

Agency Version Date: 08/29/2019
Agency Update Frequency: Quarterly
Planned Next Contact: 11/27/2019
Agency: California-Health Human Services Department of Public Health
Agency Contact: 916-449-5661
Most Recent Contact: 08/29/2019

NFA - CA: No further action cleanup sites listing

Agency Version Date: 09/19/2019
Agency Update Frequency: Quarterly
Planned Next Contact: 11/28/2019
Agency: Department of Toxic Substances Control
Agency Contact: 916-322-2861
Most Recent Contact: 09/19/2019

NFE - CA: Unconfirmed contaminated properties listing

Agency Version Date: 09/18/2019
Agency Update Frequency: Quarterly
Planned Next Contact: 11/27/2019
Agency: Department of Toxic Substances Control
Agency Contact: 916-322-2861
Most Recent Contact: 09/18/2019

NPDES - CA: Listing of facilities with wastewater and NPDES permits including stormwater

Agency Version Date: 09/05/2019
Agency Update Frequency: Quarterly
Planned Next Contact: 01/23/2020
Agency: State Water Resources Control Board
Agency Contact: 916-341-5810
Most Recent Contact: 11/14/2019

PERCHLORATE 2 - CA: Listing of contaminated sites where the primary known chemical is perchlorate

Agency Version Date: 09/18/2019
Agency Update Frequency: Quarterly
Planned Next Contact: 11/27/2019
Agency: Department of Toxic Substances Control
Agency Contact: 916-322-2861
Most Recent Contact: 09/18/2019

PROPOSITION 65 - CA: Listing of Proposition 65 enforcement reporting notice sites in accordance with "The Safe Drinking Water and Toxic Enforcement Act of 1986"

Agency Version Date: 09/05/2019
Agency Update Frequency: No update
Planned Next Contact: 01/23/2020
Agency: State of California Department of JusticeOffice of the Attorney General
Agency Contact: 510-873-6321
Most Recent Contact: 11/14/2019

RFR - CA: State Water Resources Control Board Regulated Facility Report database listing which includes program agency type and their permit status

Agency Version Date: 09/09/2019
Agency Update Frequency: Varies
Planned Next Contact: 11/18/2019
Agency: CA State Water Resources Control Board
Agency Contact: 916-341-5810
Most Recent Contact: 09/09/2019

OTHER ASCERTAINABLE RECORDS (cont.)

SWAT - CA: The SWAT Reports Summary Data and the Waste Management Unit Database were published by State Water Resources Control Board staff and the Regional Water Quality Control Boards for tracking and inventory of waste management units.

Agency Version Date: 08/28/2015
Agency Update Frequency: No Longer Maintained
Planned Next Contact: 01/02/2020
Agency: Department of Ecology
Agency Contact: 916-322-2861
Most Recent Contact: 10/04/2019

WDS - CA: Listing of waste discharge system reporting facilities

Agency Version Date: 08/08/2019
Agency Update Frequency: Quarterly
Planned Next Contact: 12/26/2019
Agency: State Water Resources Control Board
Agency Contact: 916-341-5810
Most Recent Contact: 10/17/2019

WILDLANDS - CA: The Wildlands Conservancy listing of preserves in California

Agency Version Date: 09/02/2019
Agency Update Frequency: Varies
Planned Next Contact: 01/20/2020
Agency: The Wildlands Conservancy
Agency Contact: 909-797-8507
Most Recent Contact: 11/11/2019

WIP - CA: Listing of Well Investigation Program cases in the San Gabriel and San Fernando Valley area

Agency Version Date: 07/01/2009
Agency Update Frequency: Varies
Planned Next Contact: 12/25/2019
Agency: Los Angeles Water Quality Control Board
Agency Contact: 916-341-5810
Most Recent Contact: 09/27/2019

DRYCLEANERS_South Coast - CA: Listing of drycleaning facilities in the South Coast region

Agency Version Date: 07/17/2019
Agency Update Frequency: Varies
Planned Next Contact: 01/06/2020
Agency: South Coast AQMD
Agency Contact: 909-396-2000
Most Recent Contact: 10/08/2019

SMU_Santa Barbara County - CA: Site Mitigation Unit site assessment and corrective actions at properties in Santa Barbara County

Agency Version Date: 10/02/2019
Agency Update Frequency: Varies
Planned Next Contact: 12/11/2019
Agency: Santa Barbara County APCD
Agency Contact: (805) 681-4900
Most Recent Contact: 10/02/2019

OTHER

SEISMIC - CA: Earthquake Zones of Required Investigation. Shows the location of both Seismic Hazard Zones and Earthquake Fault Zones

Agency Version Date: 03/07/2014
Agency Update Frequency: Varies
Planned Next Contact: 12/17/2019
Agency: State of California Department of Conservation
Agency Contact: 916-324-7299
Most Recent Contact: 10/08/2019

SUBJECT PROPERTY ADDRESS:

Yorba LInda In-N-Out
18181 Imperial Highway
Yorba Linda, CA 92886

SUBJECT PROPERTY COORDINATES:

Latitude(North):	33.890833 - 33°53'27"
Longitude(West):	-117.815625 - -117°48'56.2"
Universal Transverse Mercator:	Zone 11N
UTM X (Meters):	424581.63
UTM Y (Meters):	3750351.25

ELEVATION:

Elevation:	385.249 ft. above sea level

USGS TOPOGRAPHIC MAP:

Subject Property Map:	33117-H7 Yorba Linda, CA
Most Recent Revision:	2018

GEOHYDROLOGY DATA:

SUBJECT PROPERTY TOPOGRAPHY:

Topographic Gradient: North

DFIRM FLOOD ZONE:

	DFIRM Flood
Subject Property County:	Electronic Data:
ORANGE	Yes - refer to the PROPERTY PROXIMITY MAP and AREA MAP
Flood Plain Panel at Subject Property:	06059C
Additional Panels in search area:	No available data

FEMA FLOOD ZONE:

	FEMA Flood
Subject Property County:	Electronic Data:
ORANGE	Yes - refer to the PROPERTY PROXIMITY MAP and AREA MAP
Flood Plain Panel at Subject Property:	06059C0008E
Additional Panels in search area:	06059C0003E


NATIONAL WETLAND INVENTORY:


	NWI Electronic
NWI Quad at Subject Property:	Data Coverage:
Yorba Linda	Yes - refer to the Geological Findings Map

LITHOSTRATIGRAPHIC INFORMATION:

ROCK STRATIGRAPHIC UNIT:		GEOLOGIC AGE IDENTIFICATION
Era:	N/R	Category: 7 Tp Pliocene
System:	N/R	
Series:	Pliocene	
Code:	Tp	


SURROUNDING ELEVATION PROFILES:

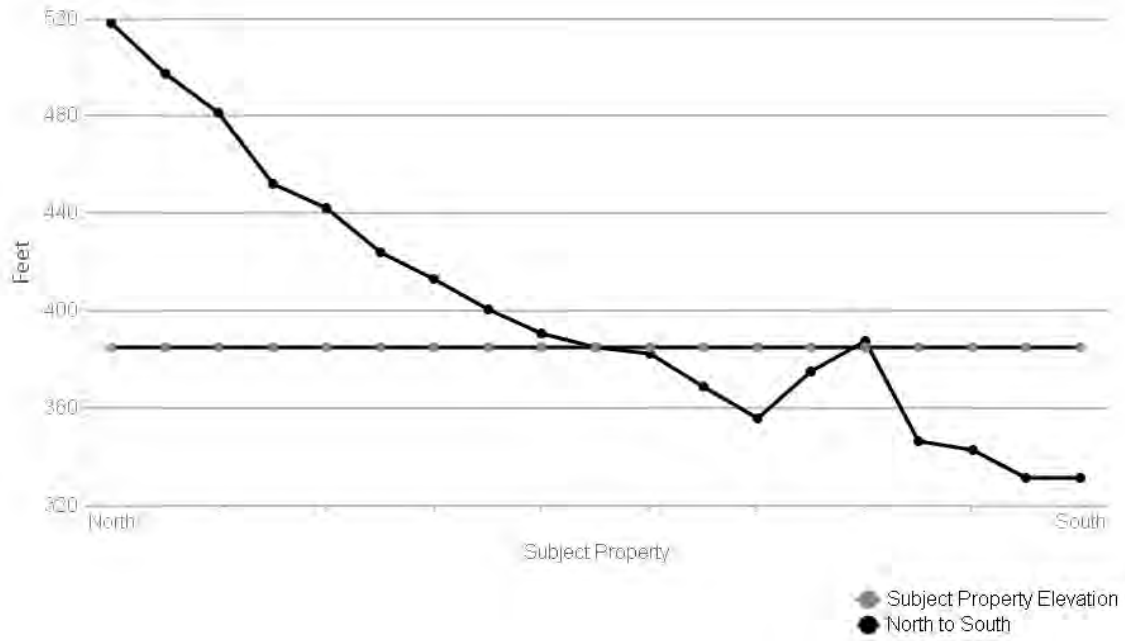

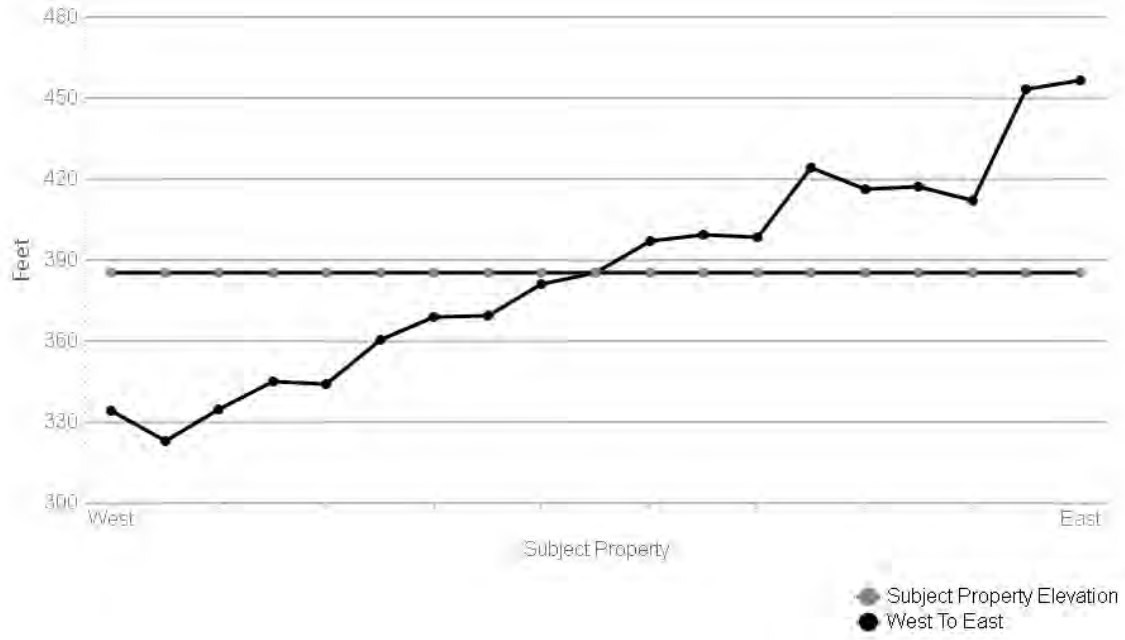

SUBJECT NAME: Yorba LInda In-N-Out
ADDRESS: 18181 Imperial Highway, Yorba Linda, CA 92886
LAT/LONG: 33.890833 / -117.815625

PREPARED FOR: Environmental Assessment Specialists, Inc
ORDER #: 36231
REPORT DATE: November 18, 2019

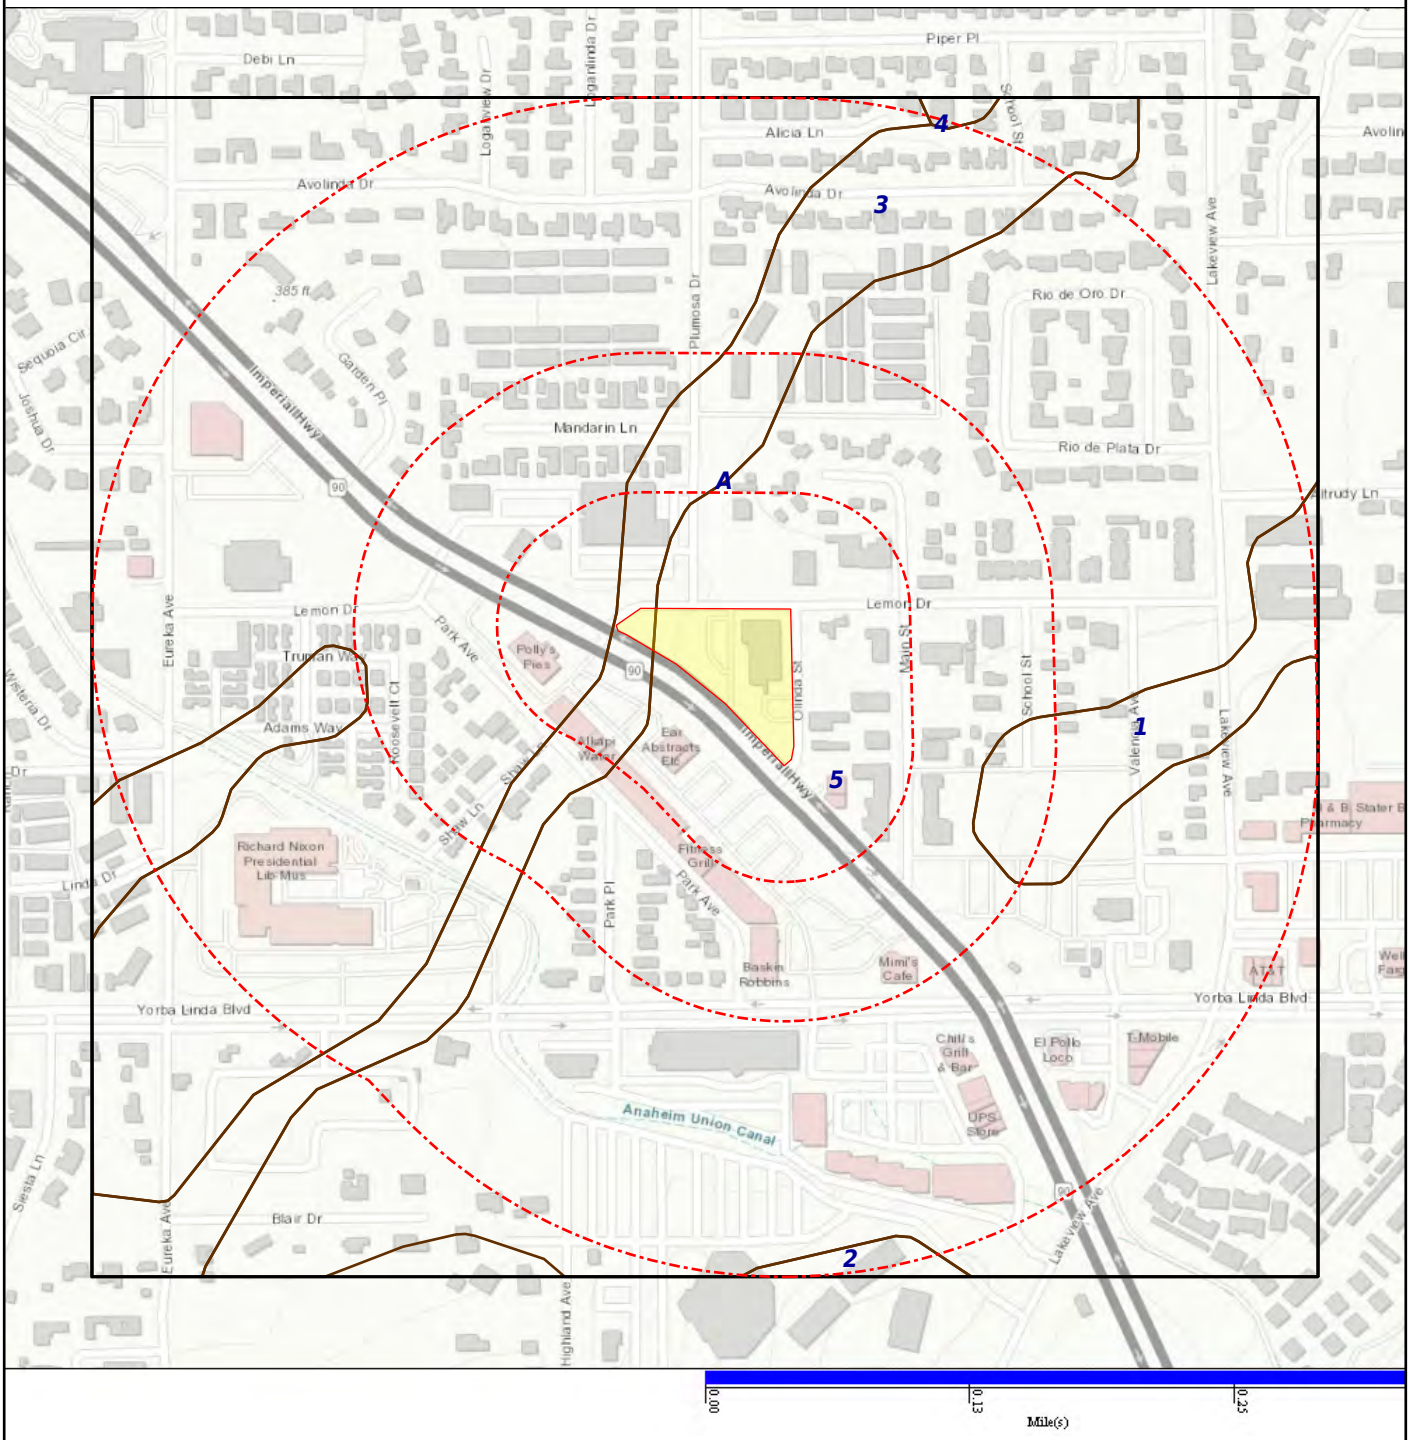

SOIL COMPOSITION IN GENERAL AREA OF SUBJECT PROPERTY:

Agency source: Soil Conservation Service, US Department of Agriculture

SOIL MAP ID 1

USDA Soil Name	Myford,Series
USDA Soil Texture	Sandy loam
Hydrologic Soil Group	D
Soil Drainage Class	Moderately well drained
Hydric Classification	0
Corrosion Potential - Uncoated Steel	Moderate

Layer	Depth (inches)	Soil Texture	AASHTO Group	Unified Soil Description	Saturated Hydraulic Conductivity micro m/sec	Soil Reaction pH
1	0-12	Sandy loam	Granular materials (35% or less passing No. 200), silty or clayey gravel and sand. Reference: This is a classification of soil material for highway and airfield construction (Procedure M 145-73 in Am. Assoc. of State Highway and Transportation Officials, 1984.	Reference: This is a classification of soil material designed for general construction purposes. It is dependent on the particle size distribution of the <75 mm, the liquid limit, and the plasticity index and on whether the soil material is high in organic matter (ASTM test D 2487, in ASTM, 1984).	14-42	5.1-6
2	12-18	Sandy clay	Silt-Clay materials (more than 35% passing No. 200) clayey soils. Reference: This is a classification of soil material for highway and airfield construction (Procedure M 145-73 in Am. Assoc. of State Highway and Transportation Officials, 1984.	FINE-GRAINED SOILS, Silts and clays (liquid limit is less than 50%), Lean Clay. Reference: This is a classification of soil material designed for general construction purposes. It is dependent on the particle size distribution of the <75 mm, the liquid limit, and the plasticity index and on whether the soil material is high in organic matter (ASTM test D 2487, in ASTM, 1984).	0.01-0.42	5.6-8.4
3	18-28	Sandy clay loam	Silt-Clay materials (more than 35% passing No. 200) clayey soils. Reference: This is a classification of soil material for highway and airfield construction (Procedure M 145-73 in Am. Assoc. of State Highway and Transportation Officials, 1984.	FINE-GRAINED SOILS, Silts and clays (liquid limit is less than 50%), Lean Clay. Reference: This is a classification of soil material designed for general construction purposes. It is dependent on the particle size distribution of the <75 mm, the liquid limit, and the plasticity index and on whether the soil material is high in	0.01-0.42	5.6-8.4

Layer	Depth (inches)	Soil Texture	AASHTO Group	Unified Soil Description	Saturated Hydraulic Conductivity micro m/sec	Soil Reaction pH
3	18-28	Sandy clay loam	Silt-Clay materials (more than 35% passing No. 200) clayey soils. Reference: This is a classification of soil material for highway and airfield construction (Procedure M 145-73 in Am. Assoc. of State Highway and Transportation Officials, 1984.	organic matter (ASTM test D 2487, in ASTM, 1984).	0.01-0.42	5.6-8.4
4	28-71	Sandy clay loam	Silt-Clay materials (more than 35% passing No. 200) clayey soils. Reference: This is a classification of soil material for highway and airfield construction (Procedure M 145-73 in Am. Assoc. of State Highway and Transportation Officials, 1984.	FINE-GRAINED SOILS, Silts and clays (liquid limit is less than 50%), Lean Clay. Reference: This is a classification of soil material designed for general construction purposes. It is dependent on the particle size distribution of the <75 mm, the liquid limit, and the plasticity index and on whether the soil material is high in organic matter (ASTM test D 2487, in ASTM, 1984).	0.01-0.42	6.1-8.4
5	71-79	Sandy loam	Granular materials (35% or less passing No. 200), silty or clayey gravel and sand. Reference: This is a classification of soil material for highway and airfield construction (Procedure M 145-73 in Am. Assoc. of State Highway and Transportation Officials, 1984.	Reference: This is a classification of soil material designed for general construction purposes. It is dependent on the particle size distribution of the <75 mm, the liquid limit, and the plasticity index and on whether the soil material is high in organic matter (ASTM test D 2487, in ASTM, 1984).	4-14	6.1-6.5

SOIL MAP ID 2

USDA Soil Name	Rincon,Series
USDA Soil Texture	Clay loam
Hydrologic Soil Group	C
Soil Drainage Class	Well drained
Hydric Classification	0
Corrosion Potential - Uncoated Steel	High

Layer	Depth (inches)	Soil Texture	AASHTO Group	Unified Soil Description	Saturated Hydraulic Conductivity micro m/sec	Soil Reaction pH
1	0-11	Clay loam	Reference: This is a classification of soil material for highway and airfield construction (Procedure M 145-73 in Am. Assoc. of State Highway and Transportation Officials, 1984.	FINE-GRAINED SOILS, Silts and clays (liquid limit is less than 50%), Lean Clay. Reference: This is a classification of soil material designed for general construction purposes. It is dependent on the particle size distribution of the <75 mm, the liquid limit, and the plasticity index and on whether the soil material is high in organic matter (ASTM test D 2487, in ASTM, 1984).	1.4-4	6.1-8.4
2	11-28	Clay loam	Reference: This is a classification of soil material for highway and airfield construction (Procedure M 145-73 in Am. Assoc. of State Highway and Transportation Officials, 1984.	COARSE-GRAINED SOILS, Sands, sands with fines, Clayey Sand. Reference: This is a classification of soil material designed for general construction purposes. It is dependent on the particle size distribution of the <75 mm, the liquid limit, and the plasticity index and on whether the soil material is high in organic matter (ASTM test D 2487, in ASTM, 1984).	0.42-1.4	6.6-8.4
3	28-60	Sandy loam	Silt-Clay materials (more than 35% passing No. 200) clayey soils. Reference: This is a classification of soil material for highway and airfield construction (Procedure M 145-73 in Am. Assoc. of State Highway and Transportation Officials, 1984.	COARSE-GRAINED SOILS, Sands, sands with fines, Clayey Sand. Reference: This is a classification of soil material designed for general construction purposes. It is dependent on the particle size distribution of the <75 mm, the liquid limit, and the plasticity index and on whether the soil material is high in organic matter (ASTM test D 2487, in ASTM, 1984).	1.4-4	7.4-8.4

SOIL MAP ID 3

USDA Soil Name	Myford,Series
USDA Soil Texture	Sandy loam
Hydrologic Soil Group	D
Soil Drainage Class	Moderately well drained
Hydric Classification	0
Corrosion Potential - Uncoated Steel	Moderate

Layer	Depth (inches)	Soil Texture	AASHTO Group	Unified Soil Description	Saturated Hydraulic Conductivity micro m/sec	Soil Reaction pH
1	0-12	Sandy loam	Granular materials (35% or less passing No. 200), silty or clayey gravel and sand. Reference: This is a classification of soil material for highway and airfield construction (Procedure M 145-73 in Am. Assoc. of State Highway and Transportation Officials, 1984.	Reference: This is a classification of soil material designed for general construction purposes. It is dependent on the particle size distribution of the <75 mm, the liquid limit, and the plasticity index and on whether the soil material is high in organic matter (ASTM test D 2487, in ASTM, 1984).	14-42	5.1-6
2	12-18	Sandy clay	Silt-Clay materials (more than 35% passing No. 200) clayey soils. Reference: This is a classification of soil material for highway and airfield construction (Procedure M 145-73 in Am. Assoc. of State Highway and Transportation Officials, 1984.	FINE-GRAINED SOILS, Silts and clays (liquid limit is less than 50%), Lean Clay. Reference: This is a classification of soil material designed for general construction purposes. It is dependent on the particle size distribution of the <75 mm, the liquid limit, and the plasticity index and on whether the soil material is high in organic matter (ASTM test D 2487, in ASTM, 1984).	0.01-0.42	5.6-8.4
3	18-28	Sandy clay loam	Silt-Clay materials (more than 35% passing No. 200) clayey soils. Reference: This is a classification of soil material for highway and airfield construction (Procedure M 145-73 in Am. Assoc. of State Highway and Transportation Officials, 1984.	FINE-GRAINED SOILS, Silts and clays (liquid limit is less than 50%), Lean Clay. Reference: This is a classification of soil material designed for general construction purposes. It is dependent on the particle size distribution of the <75 mm, the liquid limit, and the plasticity index and on whether the soil material is high in organic matter (ASTM test D 2487, in ASTM, 1984).	0.01-0.42	5.6-8.4

Layer	Depth (inches)	Soil Texture	AASHTO Group	Unified Soil Description	Saturated Hydraulic Conductivity micro m/sec	Soil Reaction pH
4	28-71	Sandy clay loam	Silt-Clay materials (more than 35% passing No. 200) clayey soils. Reference: This is a classification of soil material for highway and airfield construction (Procedure M 145-73 in Am. Assoc. of State Highway and Transportation Officials, 1984.	FINE-GRAINED SOILS, Silts and clays (liquid limit is less than 50%), Lean Clay. Reference: This is a classification of soil material designed for general construction purposes. It is dependent on the particle size distribution of the <75 mm, the liquid limit, and the plasticity index and on whether the soil material is high in organic matter (ASTM test D 2487, in ASTM, 1984).	0.01-0.42	6.1-8.4
5	71-79	Sandy loam	Granular materials (35% or less passing No. 200), silty or clayey gravel and sand. Reference: This is a classification of soil material for highway and airfield construction (Procedure M 145-73 in Am. Assoc. of State Highway and Transportation Officials, 1984.	Reference: This is a classification of soil material designed for general construction purposes. It is dependent on the particle size distribution of the <75 mm, the liquid limit, and the plasticity index and on whether the soil material is high in organic matter (ASTM test D 2487, in ASTM, 1984).	4-14	6.1-6.5

SOIL MAP ID 4

USDA Soil Name	Myford,Series
USDA Soil Texture	Sandy loam
Hydrologic Soil Group	D
Soil Drainage Class	Moderately well drained
Hydric Classification	1
Corrosion Potential - Uncoated Steel	Moderate

Layer	Depth (inches)	Soil Texture	AASHTO Group	Unified Soil Description	Saturated Hydraulic Conductivity micro m/sec	Soil Reaction pH
1	0-22	Sandy loam	Granular materials (35% or less passing No. 200), silty or clayey gravel and sand. Reference: This is a classification of soil material for highway and airfield construction (Procedure M 145-73 in Am. Assoc.	Reference: This is a classification of soil material designed for general construction purposes. It is dependent on the particle size distribution of the <75 mm, the liquid limit, and the plasticity index and on whether the soil	14-42	5.1-6

Layer	Depth (inches)	Soil Texture	AASHTO Group	Unified Soil Description	Saturated Hydraulic Conductivity micro m/sec	Soil Reaction pH
1	0-22	Sandy loam	of State Highway and Transportation Officials, 1984.	material is high in organic matter (ASTM test D 2487, in ASTM, 1984).	14-42	5.1-6
2	22-28	Sandy clay	Silt-Clay materials (more than 35% passing No. 200) clayey soils. Reference: This is a classification of soil material for highway and airfield construction (Procedure M 145-73 in Am. Assoc. of State Highway and Transportation Officials, 1984.	FINE-GRAINED SOILS, Silts and clays (liquid limit is less than 50%), Lean Clay. Reference: This is a classification of soil material designed for general construction purposes. It is dependent on the particle size distribution of the <75 mm, the liquid limit, and the plasticity index and on whether the soil material is high in organic matter (ASTM test D 2487, in ASTM, 1984).	0.01-0.42	5.6-8.4
3	28-38	Sandy clay loam	Silt-Clay materials (more than 35% passing No. 200) clayey soils. Reference: This is a classification of soil material for highway and airfield construction (Procedure M 145-73 in Am. Assoc. of State Highway and Transportation Officials, 1984.	FINE-GRAINED SOILS, Silts and clays (liquid limit is less than 50%), Lean Clay. Reference: This is a classification of soil material designed for general construction purposes. It is dependent on the particle size distribution of the <75 mm, the liquid limit, and the plasticity index and on whether the soil material is high in organic matter (ASTM test D 2487, in ASTM, 1984).	0.01-0.42	5.6-8.4
4	38-71	Sandy clay loam	Silt-Clay materials (more than 35% passing No. 200) clayey soils. Reference: This is a classification of soil material for highway and airfield construction (Procedure M 145-73 in Am. Assoc. of State Highway and Transportation Officials, 1984.	FINE-GRAINED SOILS, Silts and clays (liquid limit is less than 50%), Lean Clay. Reference: This is a classification of soil material designed for general construction purposes. It is dependent on the particle size distribution of the <75 mm, the liquid limit, and the plasticity index and on whether the soil material is high in organic matter (ASTM test D 2487, in ASTM,	0.01-0.42	6.1-8.4

Layer	Depth (inches)	Soil Texture	AASHTO Group	Unified Soil Description	Saturated Hydraulic Conductivity micro m/sec	Soil Reaction pH
4	38-71	Sandy clay loam	Silt-Clay materials (more than 35% passing No. 200) clayey soils. Reference: This is a classification of soil material for highway and airfield construction (Procedure M 145-73 in Am. Assoc. of State Highway and Transportation Officials, 1984.	1984).	0.01-0.42	6.1-8.4
5	71-79	Sandy loam	Granular materials (35% or less passing No. 200), silty or clayey gravel and sand. Reference: This is a classification of soil material for highway and airfield construction (Procedure M 145-73 in Am. Assoc. of State Highway and Transportation Officials, 1984.	Reference: This is a classification of soil material designed for general construction purposes. It is dependent on the particle size distribution of the <75 mm, the liquid limit, and the plasticity index and on whether the soil material is high in organic matter (ASTM test D 2487, in ASTM, 1984).	4-14	6.1-6.5

SOIL MAP ID 5

USDA Soil Name	Myford,Series
USDA Soil Texture	Sandy loam
Hydrologic Soil Group	C
Soil Drainage Class	Moderately well drained
Hydric Classification	0
Corrosion Potential - Uncoated Steel	Moderate

Layer	Depth (inches)	Soil Texture	AASHTO Group	Unified Soil Description	Saturated Hydraulic Conductivity micro m/sec	Soil Reaction pH
1	0-1	Sandy loam	Silt-Clay materials (more than 35% passing NO. 200), silty soils. Reference: This is a classification of soil material for highway and airfield construction (Procedure M 145-73 in Am. Assoc. of State Highway and Transportation Officials,	Reference: This is a classification of soil material designed for general construction purposes. It is dependent on the particle size distribution of the <75 mm, the liquid limit, and the plasticity index and on whether the soil material is high in	14.11-42.34	5.1-6

Layer	Depth (inches)	Soil Texture	AASHTO Group	Unified Soil Description	Saturated Hydraulic Conductivity micro m/sec	Soil Reaction pH
1	0-1	Sandy loam	1984.	organic matter (ASTM test D 2487, in ASTM, 1984).	14.11-42.34	5.1-6
2	1-4	Sandy loam	Silt-Clay materials (more than 35% passing NO. 200), silty soils. Reference: This is a classification of soil material for highway and airfield construction (Procedure M 145-73 in Am. Assoc. of State Highway and Transportation Officials, 1984.	Reference: This is a classification of soil material designed for general construction purposes. It is dependent on the particle size distribution of the <75 mm, the liquid limit, and the plasticity index and on whether the soil material is high in organic matter (ASTM test D 2487, in ASTM, 1984).	14.11-42.34	5.1-6
3	4-12	Sandy loam	Silt-Clay materials (more than 35% passing NO. 200), silty soils. Reference: This is a classification of soil material for highway and airfield construction (Procedure M 145-73 in Am. Assoc. of State Highway and Transportation Officials, 1984.	Reference: This is a classification of soil material designed for general construction purposes. It is dependent on the particle size distribution of the <75 mm, the liquid limit, and the plasticity index and on whether the soil material is high in organic matter (ASTM test D 2487, in ASTM, 1984).	14.11-42.34	5.1-6
4	12-18	Sandy clay	Reference: This is a classification of soil material for highway and airfield construction (Procedure M 145-73 in Am. Assoc. of State Highway and Transportation Officials, 1984.	FINE-GRAINED SOILS, Silts and clays (liquid limit is 50% or more), Fat Clay. Reference: This is a classification of soil material designed for general construction purposes. It is dependent on the particle size distribution of the <75 mm, the liquid limit, and the plasticity index and on whether the soil material is high in organic matter (ASTM test D 2487, in ASTM, 1984).	1.41-4.23	5.6-8.4
5	18-28	Sandy clay loam	Silt-Clay materials (more than 35% passing No. 200) clayey soils. Reference: This	FINE-GRAINED SOILS, Silts and clays (liquid limit is less than 50%), Lean Clay. Reference:	4.23-14.11	5.6-8.4

Layer	Depth (inches)	Soil Texture	AASHTO Group	Unified Soil Description	Saturated Hydraulic Conductivity micro m/sec	Soil Reaction pH
5	18-28	Sandy clay loam	is a classification of soil material for highway and airfield construction (Procedure M 145-73 in Am. Assoc. of State Highway and Transportation Officials, 1984.	This is a classification of soil material designed for general construction purposes. It is dependent on the particle size distribution of the <75 mm, the liquid limit, and the plasticity index and on whether the soil material is high in organic matter (ASTM test D 2487, in ASTM, 1984).	4.23-14.11	5.6-8.4
6	28-35	Sandy clay loam	Silt-Clay materials (more than 35% passing No. 200) clayey soils. Reference: This is a classification of soil material for highway and airfield construction (Procedure M 145-73 in Am. Assoc. of State Highway and Transportation Officials, 1984.	FINE-GRAINED SOILS, Silts and clays (liquid limit is less than 50%), Lean Clay. Reference: This is a classification of soil material designed for general construction purposes. It is dependent on the particle size distribution of the <75 mm, the liquid limit, and the plasticity index and on whether the soil material is high in organic matter (ASTM test D 2487, in ASTM, 1984).	4.23-14.11	6.1-8.4
7	35-41	Sandy clay loam	Silt-Clay materials (more than 35% passing No. 200) clayey soils. Reference: This is a classification of soil material for highway and airfield construction (Procedure M 145-73 in Am. Assoc. of State Highway and Transportation Officials, 1984.	FINE-GRAINED SOILS, Silts and clays (liquid limit is less than 50%), Lean Clay. Reference: This is a classification of soil material designed for general construction purposes. It is dependent on the particle size distribution of the <75 mm, the liquid limit, and the plasticity index and on whether the soil material is high in organic matter (ASTM test D 2487, in ASTM, 1984).	4.23-14.11	6.1-8.4
8	41-49	Sandy clay loam	Silt-Clay materials (more than 35% passing No. 200) clayey soils. Reference: This is a classification of soil material for highway and airfield construction (Procedure M 145-73 in Am. Assoc. of State Highway and Transportation Officials, 1984.	FINE-GRAINED SOILS, Silts and clays (liquid limit is less than 50%), Lean Clay. Reference: This is a classification of soil material designed for general construction purposes. It is dependent on the particle size distribution of the <75 mm, the liquid limit, and the plasticity index and on whether the soil material is high in	4.23-14.11	6.1-8.4

Layer	Depth (inches)	Soil Texture	AASHTO Group	Unified Soil Description	Saturated Hydraulic Conductivity micro m/sec	Soil Reaction pH
8	41-49	Sandy clay loam	Silt-Clay materials (more than 35% passing No. 200) clayey soils. Reference: This is a classification of soil material for highway and airfield construction (Procedure M 145-73 in Am. Assoc. of State Highway and Transportation Officials, 1984.	organic matter (ASTM test D 2487, in ASTM, 1984).	4.23-14.11	6.1-8.4
9	49-61	Sandy clay loam	Silt-Clay materials (more than 35% passing No. 200) clayey soils. Reference: This is a classification of soil material for highway and airfield construction (Procedure M 145-73 in Am. Assoc. of State Highway and Transportation Officials, 1984.	FINE-GRAINED SOILS, Silts and clays (liquid limit is less than 50%), Lean Clay. Reference: This is a classification of soil material designed for general construction purposes. It is dependent on the particle size distribution of the <75 mm, the liquid limit, and the plasticity index and on whether the soil material is high in organic matter (ASTM test D 2487, in ASTM, 1984).	4.23-14.11	6.1-8.4
10	61-71	Sandy clay loam	Silt-Clay materials (more than 35% passing No. 200) clayey soils. Reference: This is a classification of soil material for highway and airfield construction (Procedure M 145-73 in Am. Assoc. of State Highway and Transportation Officials, 1984.	FINE-GRAINED SOILS, Silts and clays (liquid limit is less than 50%), Lean Clay. Reference: This is a classification of soil material designed for general construction purposes. It is dependent on the particle size distribution of the <75 mm, the liquid limit, and the plasticity index and on whether the soil material is high in organic matter (ASTM test D 2487, in ASTM, 1984).	4.23-14.11	6.1-8.4
11	71-79	Sandy loam	Silt-Clay materials (more than 35% passing NO. 200), silty soils. Reference: This is a classification of soil material for highway and airfield construction (Procedure M 145-73 in Am. Assoc. of State Highway and Transportation Officials, 1984.	COARSE-GRAINED SOILS, Sands, sands with fines, Clayey Sand. Reference: This is a classification of soil material designed for general construction purposes. It is dependent on the particle size distribution of the <75 mm, the liquid limit, and the plasticity index and	14.11-42.34	6.1-6.5

Layer	Depth (inches)	Soil Texture	AASHTO Group	Unified Soil Description	Saturated Hydraulic Conductivity micro m/sec	Soil Reaction pH
11	71-79	Sandy loam	Silt-Clay materials (more than 35% passing NO. 200), silty soils. Reference: This is a classification of soil material for highway and airfield construction (Procedure M 145-73 in Am. Assoc. of State Highway and Transportation Officials, 1984.	on whether the soil material is high in organic matter (ASTM test D 2487, in ASTM, 1984).	14.11-42.34	6.1-6.5

SOIL MAP ID A

USDA Soil Name	Urban land,Miscellaneous area
USDA Soil Texture	Not Reported
Hydrologic Soil Group	Not Reported
Soil Drainage Class	Not Reported
Hydric Classification	3
Corrosion Potential - Uncoated Steel	Not Reported

Layer	Depth (inches)	Soil Texture	AASHTO Group	Unified Soil Description	Saturated Hydraulic Conductivity micro m/sec	Soil Reaction pH
1	0-6		No data	No data	No data	No data

WATER AGENCY DATA:

WATER AGENCY SEARCH DISTANCES:

DATABASE:	SEARCH DISTANCE (MILES):
NWIS	1.000
OIL & GAS WELLS - CA	0.000
PWS	1.000
WELLS - GAMA - CA	0.000

DISTANCE TO NEAREST:	DISTANCE:
NWIS	N/A
OIL & GAS WELLS - CA	N/A
PWS	N/A
WELLS - GAMA - CA	0.000 mi / 0 ft

FEDERAL WATER AGENCY DATA SUMMARY:

MAP ID:	WELL ID:	LOCATION FROM SP:
No Wells Found	N/R	N/R


Note: PWS System location is not always the same as well location.

STATE/LOCAL WATER AGENCY DATA SUMMARY:

MAP ID:	WELL ID:	LOCATION FROM SP:
A1	T0605902317-MW-3	< 1/8 Mile NW
A2	T0605902317-AS-3	< 1/8 Mile NW
A3	T0605902317-MW-5	< 1/8 Mile NW
A4	T0605902317-AS-1	< 1/8 Mile NW
A5	T0605902317-MW-2	< 1/8 Mile NNW
A6	T0605902317-MW-1	< 1/8 Mile NW
A7	T0605902317-AS-2	< 1/8 Mile NW
A8	T0605902317-MW-7	< 1/8 Mile NW
A9	T0605902317-AS-4	< 1/8 Mile NW
A10	T0605902317-MW-4	< 1/8 Mile NW
A11	T0605902317-MW-8	< 1/8 Mile NW
A12	T0605902317-MW-6	< 1/8 Mile NW
A13	T0605902317-MW-9	< 1/8 Mile NW
B14	T0605902317-MW-10	< 1/8 Mile W
B15	T0605902317-MW-11	< 1/8 Mile W
B16	T0605902317-MW-12	< 1/8 Mile W
17	T0605900633-MW-11	< 1/8 Mile SE
B18	T0605901971-MW-03R	< 1/8 Mile WNW
B19	T0605901971-MW-03	< 1/8 Mile WNW
B20	T0605901971-MW-06	< 1/8 Mile WNW
B21	T0605902317-MW-13	< 1/8 Mile W
B22	T0605901971-MW-04	< 1/8 Mile WNW
B23	T0605901971-MW-04R	< 1/8 Mile WNW
B24	T0605901971-MW-05R	< 1/8 Mile WNW
B25	T0605902317-MW-14	< 1/8 Mile W

SUBJECT NAME: Yorba LInda In-N-Out
ADDRESS: 18181 Imperial Highway, Yorba Linda, CA 92886
LAT/LONG: 33.890833 / -117.815625

PREPARED FOR: Environmental Assessment Specialists, Inc
ORDER #: 36231
REPORT DATE: November 18, 2019

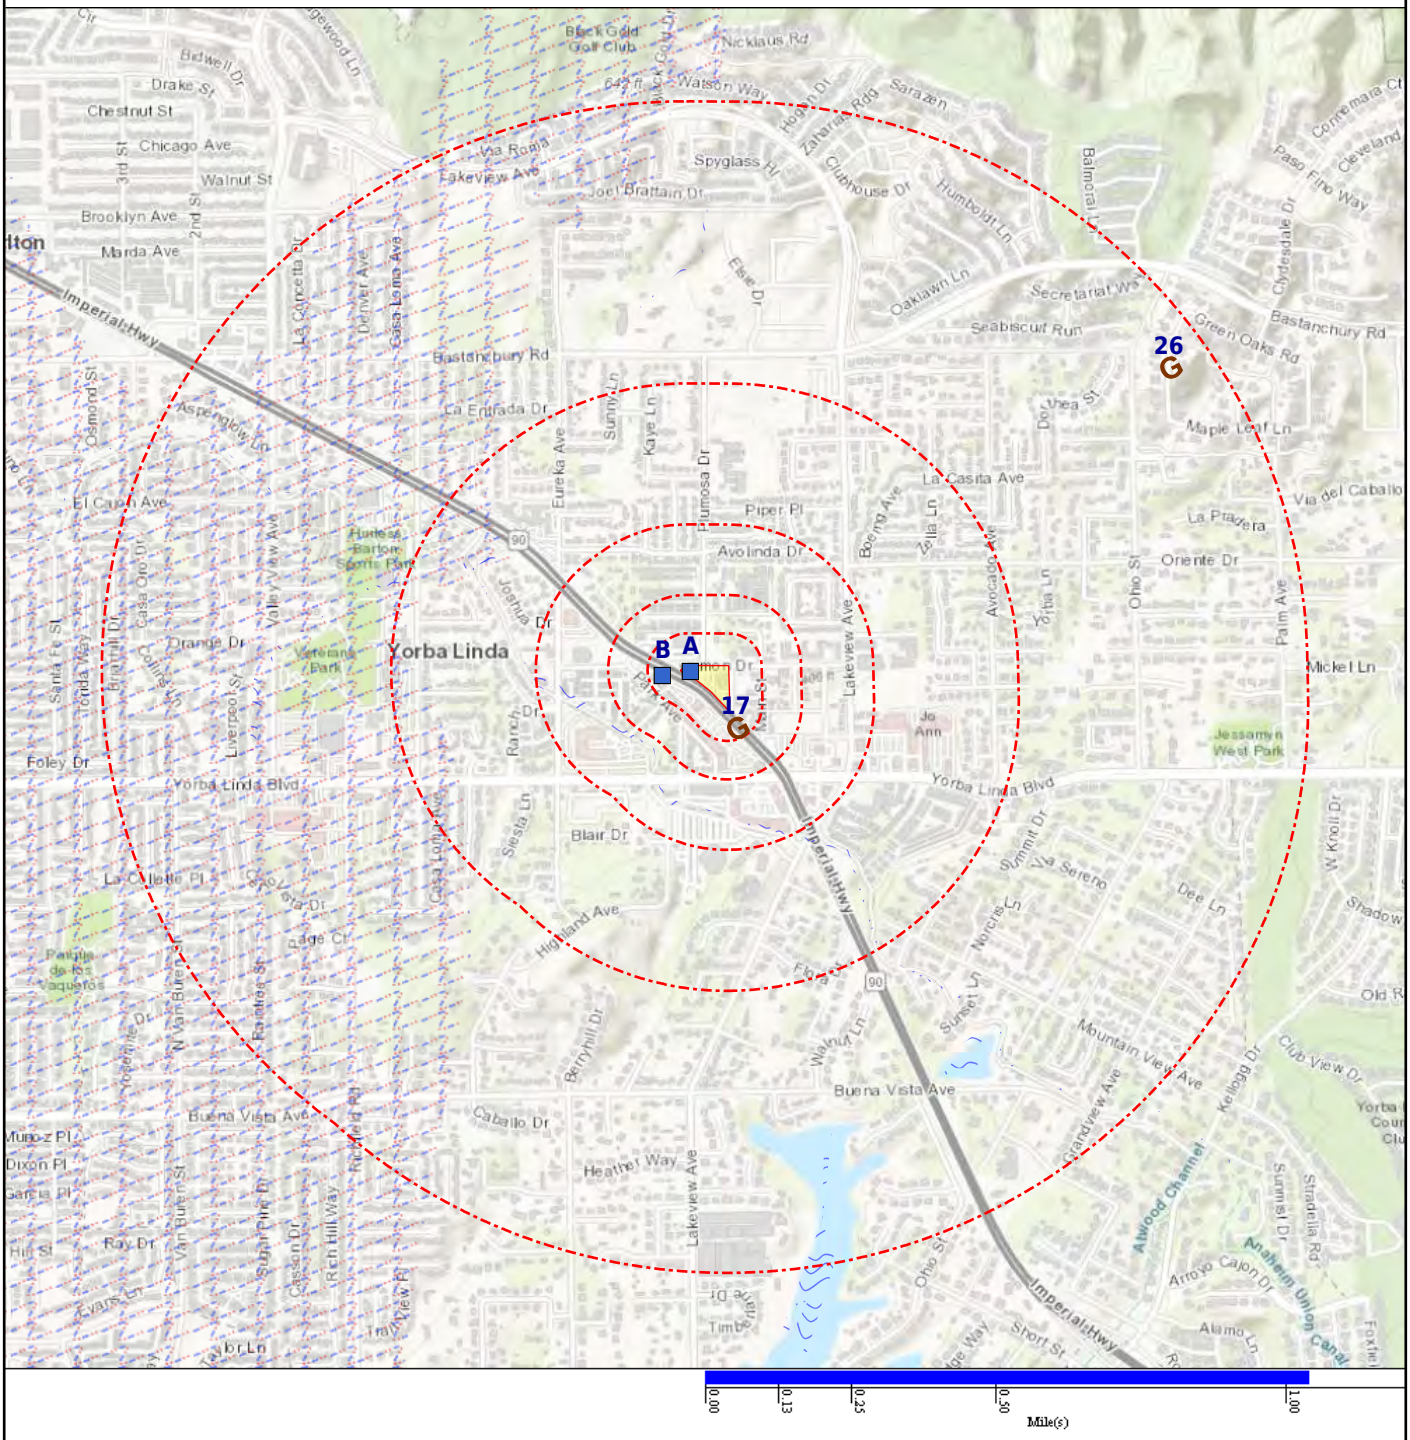

Subject Property
Geological Site
Basins (No Data)
NWI
DAMS
NWIS (No Data)
Geologic Cluster with Water Well
Oil & Gas Wells (No Data)

Map Id: A1
Direction: NW
Distance: 0.000 mi.
Actual: 0.000 ft.
Elevation: 0.072 mi. / 380.804 ft.
Relative: Lower

Site Name : T0605902317-MW-3
33.891132900000002, -117.8159138
CA

Database(s) : [WELLS - GAMA - CA]

Envirosite ID: 422698819
EPA ID: N/R

WELLS - GAMA - CA

Well ID :	T0605902317-MW-3
Well Type :	MONITORING
Well Depth (Ft.) :	76.23
Top of Screen (Ft.) :	N/R
Screen Length (Ft.) :	N/R
Source :	EDF
Source Name :	MW-3
Other Names :	MW-3
RL :	.0005
Approximate Latitude :	33.891132900000002
Approximate Longitude :	-117.8159138
Last Date in Agency List :	09/19/2019

Well ID :	T0605902317-MW-3
Well Type :	MONITORING
Well Depth (Ft.) :	76.23
Top of Screen (Ft.) :	N/R
Screen Length (Ft.) :	N/R
Source :	EDF
Source Name :	MW-3
Other Names :	MW-3
RL :	.005
Approximate Latitude :	33.891132900000002
Approximate Longitude :	-117.8159138
Last Date in Agency List :	09/19/2019

Well ID :	T0605902317-MW-3
Well Type :	MONITORING
Well Depth (Ft.) :	76.23
Top of Screen (Ft.) :	N/R
Screen Length (Ft.) :	N/R
Source :	EDF
Source Name :	MW-3
Other Names :	MW-3
RL :	.007
Approximate Latitude :	33.891132900000002
Approximate Longitude :	-117.8159138
Last Date in Agency List :	09/19/2019

Well ID :	T0605902317-MW-3
Well Type :	MONITORING
Well Depth (Ft.) :	76.23
Top of Screen (Ft.) :	N/R
Screen Length (Ft.) :	N/R
Source :	EDF
Source Name :	MW-3
Other Names :	MW-3
RL :	.02
Approximate Latitude :	33.891132900000002
Approximate Longitude :	-117.8159138
Last Date in Agency List :	09/19/2019

Map Id: A1
Direction: NW
Distance: 0.000 mi.
Actual: 0.000 ft.
Elevation: 0.072 mi. / 380.804 ft.
Relative: Lower

Site Name : T0605902317-MW-3
33.891132900000002, -117.8159138
CA

Database(s) : [WELLS - GAMA - CA] ***(cont.)***

Envirosite ID: 422698819
EPA ID: N/R

WELLS - GAMA - CA ***(cont.)***

Well ID :	T0605902317-MW-3
Well Type :	MONITORING
Well Depth (Ft.) :	76.23
Top of Screen (Ft.) :	N/R
Screen Length (Ft.) :	N/R
Source :	EDF
Source Name :	MW-3
Other Names :	MW-3
RL :	.05
Approximate Latitude :	33.891132900000002
Approximate Longitude :	-117.8159138
Last Date in Agency List :	09/19/2019

Well ID :	T0605902317-MW-3
Well Type :	MONITORING
Well Depth (Ft.) :	76.23
Top of Screen (Ft.) :	N/R
Screen Length (Ft.) :	N/R
Source :	EDF
Source Name :	MW-3
Other Names :	MW-3
RL :	.1
Approximate Latitude :	33.891132900000002
Approximate Longitude :	-117.8159138
Last Date in Agency List :	09/19/2019

Well ID :	T0605902317-MW-3
Well Type :	MONITORING
Well Depth (Ft.) :	76.23
Top of Screen (Ft.) :	N/R
Screen Length (Ft.) :	N/R
Source :	EDF
Source Name :	MW-3
Other Names :	MW-3
RL :	.15
Approximate Latitude :	33.891132900000002
Approximate Longitude :	-117.8159138
Last Date in Agency List :	09/19/2019

Well ID :	T0605902317-MW-3
Well Type :	MONITORING
Well Depth (Ft.) :	76.23
Top of Screen (Ft.) :	N/R
Screen Length (Ft.) :	N/R
Source :	EDF
Source Name :	MW-3
Other Names :	MW-3
RL :	.2
Approximate Latitude :	33.891132900000002
Approximate Longitude :	-117.8159138
Last Date in Agency List :	09/19/2019

Map Id: A1
Direction: NW
Distance: 0.000 mi.
Actual: 0.000 ft.
Elevation: 0.072 mi. / 380.804 ft.
Relative: Lower

Site Name : T0605902317-MW-3
33.891132900000002, -117.8159138
CA

Database(s) : [WELLS - GAMA - CA] ***(cont.)***

Envirosite ID: 422698819
EPA ID: N/R

WELLS - GAMA - CA ***(cont.)***

Well ID :	T0605902317-MW-3
Well Type :	MONITORING
Well Depth (Ft.) :	76.23
Top of Screen (Ft.) :	N/R
Screen Length (Ft.) :	N/R
Source :	EDF
Source Name :	MW-3
Other Names :	MW-3
RL :	.3
Approximate Latitude :	33.891132900000002
Approximate Longitude :	-117.8159138
Last Date in Agency List :	09/19/2019

Well ID :	T0605902317-MW-3
Well Type :	MONITORING
Well Depth (Ft.) :	76.23
Top of Screen (Ft.) :	N/R
Screen Length (Ft.) :	N/R
Source :	EDF
Source Name :	MW-3
Other Names :	MW-3
RL :	.5
Approximate Latitude :	33.891132900000002
Approximate Longitude :	-117.8159138
Last Date in Agency List :	09/19/2019

Well ID :	T0605902317-MW-3
Well Type :	MONITORING
Well Depth (Ft.) :	76.23
Top of Screen (Ft.) :	N/R
Screen Length (Ft.) :	N/R
Source :	EDF
Source Name :	MW-3
Other Names :	MW-3
RL :	.6
Approximate Latitude :	33.891132900000002
Approximate Longitude :	-117.8159138
Last Date in Agency List :	09/19/2019

Well ID :	T0605902317-MW-3
Well Type :	MONITORING
Well Depth (Ft.) :	76.23
Top of Screen (Ft.) :	N/R
Screen Length (Ft.) :	N/R
Source :	EDF
Source Name :	MW-3
Other Names :	MW-3
RL :	1
Approximate Latitude :	33.891132900000002
Approximate Longitude :	-117.8159138
Last Date in Agency List :	09/19/2019

Map Id: A1
Direction: NW
Distance: 0.000 mi.
Actual: 0.000 ft.
Elevation: 0.072 mi. / 380.804 ft.
Relative: Lower

Site Name : T0605902317-MW-3
33.891132900000002, -117.8159138
CA

Database(s) : [WELLS - GAMA - CA] ***(cont.)***

Envirosite ID: 422698819
EPA ID: N/R

WELLS - GAMA - CA ***(cont.)***

Well ID :	T0605902317-MW-3
Well Type :	MONITORING
Well Depth (Ft.) :	76.23
Top of Screen (Ft.) :	N/R
Screen Length (Ft.) :	N/R
Source :	EDF
Source Name :	MW-3
Other Names :	MW-3
RL :	1.5
Approximate Latitude :	33.891132900000002
Approximate Longitude :	-117.8159138
Last Date in Agency List :	09/19/2019

Well ID :	T0605902317-MW-3
Well Type :	MONITORING
Well Depth (Ft.) :	76.23
Top of Screen (Ft.) :	N/R
Screen Length (Ft.) :	N/R
Source :	EDF
Source Name :	MW-3
Other Names :	MW-3
RL :	10
Approximate Latitude :	33.891132900000002
Approximate Longitude :	-117.8159138
Last Date in Agency List :	09/19/2019

Well ID :	T0605902317-MW-3
Well Type :	MONITORING
Well Depth (Ft.) :	76.23
Top of Screen (Ft.) :	N/R
Screen Length (Ft.) :	N/R
Source :	EDF
Source Name :	MW-3
Other Names :	MW-3
RL :	100
Approximate Latitude :	33.891132900000002
Approximate Longitude :	-117.8159138
Last Date in Agency List :	09/19/2019

Well ID :	T0605902317-MW-3
Well Type :	MONITORING
Well Depth (Ft.) :	76.23
Top of Screen (Ft.) :	N/R
Screen Length (Ft.) :	N/R
Source :	EDF
Source Name :	MW-3
Other Names :	MW-3
RL :	1000
Approximate Latitude :	33.891132900000002
Approximate Longitude :	-117.8159138
Last Date in Agency List :	09/19/2019

Map Id: A1
Direction: NW
Distance: 0.000 mi.
Actual: 0.000 ft.
Elevation: 0.072 mi. / 380.804 ft.
Relative: Lower

Site Name : T0605902317-MW-3
33.891132900000002, -117.8159138
CA

Database(s) : [WELLS - GAMA - CA] ***(cont.)***

Envirosite ID: 422698819
EPA ID: N/R

WELLS - GAMA - CA ***(cont.)***

Well ID :	T0605902317-MW-3
Well Type :	MONITORING
Well Depth (Ft.) :	76.23
Top of Screen (Ft.) :	N/R
Screen Length (Ft.) :	N/R
Source :	EDF
Source Name :	MW-3
Other Names :	MW-3
RL :	12
Approximate Latitude :	33.891132900000002
Approximate Longitude :	-117.8159138
Last Date in Agency List :	09/19/2019

Well ID :	T0605902317-MW-3
Well Type :	MONITORING
Well Depth (Ft.) :	76.23
Top of Screen (Ft.) :	N/R
Screen Length (Ft.) :	N/R
Source :	EDF
Source Name :	MW-3
Other Names :	MW-3
RL :	13
Approximate Latitude :	33.891132900000002
Approximate Longitude :	-117.8159138
Last Date in Agency List :	09/19/2019

Well ID :	T0605902317-MW-3
Well Type :	MONITORING
Well Depth (Ft.) :	76.23
Top of Screen (Ft.) :	N/R
Screen Length (Ft.) :	N/R
Source :	EDF
Source Name :	MW-3
Other Names :	MW-3
RL :	14
Approximate Latitude :	33.891132900000002
Approximate Longitude :	-117.8159138
Last Date in Agency List :	09/19/2019

Well ID :	T0605902317-MW-3
Well Type :	MONITORING
Well Depth (Ft.) :	76.23
Top of Screen (Ft.) :	N/R
Screen Length (Ft.) :	N/R
Source :	EDF
Source Name :	MW-3
Other Names :	MW-3
RL :	15
Approximate Latitude :	33.891132900000002
Approximate Longitude :	-117.8159138
Last Date in Agency List :	09/19/2019

Map Id: A1
Direction: NW
Distance: 0.000 mi.
Actual: 0.000 ft.
Elevation: 0.072 mi. / 380.804 ft.
Relative: Lower

Site Name : T0605902317-MW-3
33.891132900000002, -117.8159138
CA

Database(s) : [WELLS - GAMA - CA] ***(cont.)***

Envirosite ID: 422698819
EPA ID: N/R

WELLS - GAMA - CA ***(cont.)***

Well ID :	T0605902317-MW-3
Well Type :	MONITORING
Well Depth (Ft.) :	76.23
Top of Screen (Ft.) :	N/R
Screen Length (Ft.) :	N/R
Source :	EDF
Source Name :	MW-3
Other Names :	MW-3
RL :	150
Approximate Latitude :	33.891132900000002
Approximate Longitude :	-117.8159138
Last Date in Agency List :	09/19/2019

Well ID :	T0605902317-MW-3
Well Type :	MONITORING
Well Depth (Ft.) :	76.23
Top of Screen (Ft.) :	N/R
Screen Length (Ft.) :	N/R
Source :	EDF
Source Name :	MW-3
Other Names :	MW-3
RL :	2
Approximate Latitude :	33.891132900000002
Approximate Longitude :	-117.8159138
Last Date in Agency List :	09/19/2019

Well ID :	T0605902317-MW-3
Well Type :	MONITORING
Well Depth (Ft.) :	76.23
Top of Screen (Ft.) :	N/R
Screen Length (Ft.) :	N/R
Source :	EDF
Source Name :	MW-3
Other Names :	MW-3
RL :	2.5
Approximate Latitude :	33.891132900000002
Approximate Longitude :	-117.8159138
Last Date in Agency List :	09/19/2019

Well ID :	T0605902317-MW-3
Well Type :	MONITORING
Well Depth (Ft.) :	76.23
Top of Screen (Ft.) :	N/R
Screen Length (Ft.) :	N/R
Source :	EDF
Source Name :	MW-3
Other Names :	MW-3
RL :	20
Approximate Latitude :	33.891132900000002
Approximate Longitude :	-117.8159138
Last Date in Agency List :	09/19/2019

Map Id: A1
Direction: NW
Distance: 0.000 mi.
Actual: 0.000 ft.
Elevation: 0.072 mi. / 380.804 ft.
Relative: Lower

Site Name : T0605902317-MW-3
33.891132900000002, -117.8159138
CA

Database(s) : [WELLS - GAMA - CA] ***(cont.)***

Envirosite ID: 422698819
EPA ID: N/R

WELLS - GAMA - CA ***(cont.)***

Well ID :	T0605902317-MW-3
Well Type :	MONITORING
Well Depth (Ft.) :	76.23
Top of Screen (Ft.) :	N/R
Screen Length (Ft.) :	N/R
Source :	EDF
Source Name :	MW-3
Other Names :	MW-3
RL :	200
Approximate Latitude :	33.891132900000002
Approximate Longitude :	-117.8159138
Last Date in Agency List :	09/19/2019

Well ID :	T0605902317-MW-3
Well Type :	MONITORING
Well Depth (Ft.) :	76.23
Top of Screen (Ft.) :	N/R
Screen Length (Ft.) :	N/R
Source :	EDF
Source Name :	MW-3
Other Names :	MW-3
RL :	2000
Approximate Latitude :	33.891132900000002
Approximate Longitude :	-117.8159138
Last Date in Agency List :	09/19/2019

Well ID :	T0605902317-MW-3
Well Type :	MONITORING
Well Depth (Ft.) :	76.23
Top of Screen (Ft.) :	N/R
Screen Length (Ft.) :	N/R
Source :	EDF
Source Name :	MW-3
Other Names :	MW-3
RL :	25
Approximate Latitude :	33.891132900000002
Approximate Longitude :	-117.8159138
Last Date in Agency List :	09/19/2019

Well ID :	T0605902317-MW-3
Well Type :	MONITORING
Well Depth (Ft.) :	76.23
Top of Screen (Ft.) :	N/R
Screen Length (Ft.) :	N/R
Source :	EDF
Source Name :	MW-3
Other Names :	MW-3
RL :	250
Approximate Latitude :	33.891132900000002
Approximate Longitude :	-117.8159138
Last Date in Agency List :	09/19/2019

Map Id: A1
Direction: NW
Distance: 0.000 mi.
Actual: 0.000 ft.
Elevation: 0.072 mi. / 380.804 ft.
Relative: Lower

Site Name : T0605902317-MW-3
33.891132900000002, -117.8159138
CA

Database(s) : [WELLS - GAMA - CA] ***(cont.)***

Envirosite ID: 422698819
EPA ID: N/R

WELLS - GAMA - CA ***(cont.)***

Well ID :	T0605902317-MW-3
Well Type :	MONITORING
Well Depth (Ft.) :	76.23
Top of Screen (Ft.) :	N/R
Screen Length (Ft.) :	N/R
Source :	EDF
Source Name :	MW-3
Other Names :	MW-3
RL :	2500
Approximate Latitude :	33.891132900000002
Approximate Longitude :	-117.8159138
Last Date in Agency List :	09/19/2019

Well ID :	T0605902317-MW-3
Well Type :	MONITORING
Well Depth (Ft.) :	76.23
Top of Screen (Ft.) :	N/R
Screen Length (Ft.) :	N/R
Source :	EDF
Source Name :	MW-3
Other Names :	MW-3
RL :	30
Approximate Latitude :	33.891132900000002
Approximate Longitude :	-117.8159138
Last Date in Agency List :	09/19/2019

Well ID :	T0605902317-MW-3
Well Type :	MONITORING
Well Depth (Ft.) :	76.23
Top of Screen (Ft.) :	N/R
Screen Length (Ft.) :	N/R
Source :	EDF
Source Name :	MW-3
Other Names :	MW-3
RL :	4
Approximate Latitude :	33.891132900000002
Approximate Longitude :	-117.8159138
Last Date in Agency List :	09/19/2019

Well ID :	T0605902317-MW-3
Well Type :	MONITORING
Well Depth (Ft.) :	76.23
Top of Screen (Ft.) :	N/R
Screen Length (Ft.) :	N/R
Source :	EDF
Source Name :	MW-3
Other Names :	MW-3
RL :	40
Approximate Latitude :	33.891132900000002
Approximate Longitude :	-117.8159138
Last Date in Agency List :	09/19/2019

Map Id: A1
Direction: NW
Distance: 0.000 mi.
Actual: 0.000 ft.
Elevation: 0.072 mi. / 380.804 ft.
Relative: Lower

Site Name : T0605902317-MW-3
33.891132900000002, -117.8159138
CA

Database(s) : [WELLS - GAMA - CA] ***(cont.)***

Envirosite ID: 422698819
EPA ID: N/R

WELLS - GAMA - CA ***(cont.)***

Well ID :	T0605902317-MW-3
Well Type :	MONITORING
Well Depth (Ft.) :	76.23
Top of Screen (Ft.) :	N/R
Screen Length (Ft.) :	N/R
Source :	EDF
Source Name :	MW-3
Other Names :	MW-3
RL :	400
Approximate Latitude :	33.891132900000002
Approximate Longitude :	-117.8159138
Last Date in Agency List :	09/19/2019

Well ID :	T0605902317-MW-3
Well Type :	MONITORING
Well Depth (Ft.) :	76.23
Top of Screen (Ft.) :	N/R
Screen Length (Ft.) :	N/R
Source :	EDF
Source Name :	MW-3
Other Names :	MW-3
RL :	5
Approximate Latitude :	33.891132900000002
Approximate Longitude :	-117.8159138
Last Date in Agency List :	09/19/2019

Well ID :	T0605902317-MW-3
Well Type :	MONITORING
Well Depth (Ft.) :	76.23
Top of Screen (Ft.) :	N/R
Screen Length (Ft.) :	N/R
Source :	EDF
Source Name :	MW-3
Other Names :	MW-3
RL :	5.5
Approximate Latitude :	33.891132900000002
Approximate Longitude :	-117.8159138
Last Date in Agency List :	09/19/2019

Well ID :	T0605902317-MW-3
Well Type :	MONITORING
Well Depth (Ft.) :	76.23
Top of Screen (Ft.) :	N/R
Screen Length (Ft.) :	N/R
Source :	EDF
Source Name :	MW-3
Other Names :	MW-3
RL :	50
Approximate Latitude :	33.891132900000002
Approximate Longitude :	-117.8159138
Last Date in Agency List :	09/19/2019

Map Id: A1
Direction: NW
Distance: 0.000 mi.
Actual: 0.000 ft.
Elevation: 0.072 mi. / 380.804 ft.
Relative: Lower

Site Name : T0605902317-MW-3
33.891132900000002, -117.8159138
CA

Database(s) : [WELLS - GAMA - CA] ***(cont.)***

Envirosite ID: 422698819
EPA ID: N/R

WELLS - GAMA - CA ***(cont.)***

Well ID :	T0605902317-MW-3
Well Type :	MONITORING
Well Depth (Ft.) :	76.23
Top of Screen (Ft.) :	N/R
Screen Length (Ft.) :	N/R
Source :	EDF
Source Name :	MW-3
Other Names :	MW-3
RL :	500
Approximate Latitude :	33.891132900000002
Approximate Longitude :	-117.8159138
Last Date in Agency List :	09/19/2019

Well ID :	T0605902317-MW-3
Well Type :	MONITORING
Well Depth (Ft.) :	76.23
Top of Screen (Ft.) :	N/R
Screen Length (Ft.) :	N/R
Source :	EDF
Source Name :	MW-3
Other Names :	MW-3
RL :	75
Approximate Latitude :	33.891132900000002
Approximate Longitude :	-117.8159138
Last Date in Agency List :	09/19/2019

Well ID :	T0605902317-MW-3
Well Type :	MONITORING
Well Depth (Ft.) :	76.23
Top of Screen (Ft.) :	N/R
Screen Length (Ft.) :	N/R
Source :	EDF
Source Name :	MW-3
Other Names :	MW-3
RL :	8
Approximate Latitude :	33.891132900000002
Approximate Longitude :	-117.8159138
Last Date in Agency List :	09/19/2019

Details for this site have been truncated due to the large number of available details for this site within this dataset. For the complete details for this site, contact your Envirosite account representative for a complimentary site report containing all of the details available.

Chemicals :	06/26/2019 - ALKB = 320 MG/L 06/26/2019 - BDCME ND 0 UG/L 06/26/2019 - BRME ND 0 UG/L 06/26/2019 - BTBZN ND 0 UG/L 06/26/2019 - BTBZS ND 0 UG/L 06/26/2019 - BTBZT ND 0 UG/L 06/26/2019 - BZ ND 0 UG/L 06/26/2019 - BZME ND 0 UG/L 06/26/2019 - CDS ND 0 UG/L 06/26/2019 - CLBZ ND 0 UG/L

Map Id: A1
Direction: NW
Distance: 0.000 mi.
Actual: 0.000 ft.
Elevation: 0.072 mi. / 380.804 ft.
Relative: Lower

Site Name : T0605902317-MW-3
33.891132900000002, -117.8159138
CA

Database(s) : [WELLS - GAMA - CA] ***(cont.)***

Envirosite ID: 422698819
EPA ID: N/R

WELLS - GAMA - CA ***(cont.)***

06/26/2019 - CLBZME2 ND 0 UG/L
06/26/2019 - CLBZME4 ND 0 UG/L
06/26/2019 - CTCL ND 0 UG/L
06/26/2019 - DBCME ND 0 UG/L
06/26/2019 - DBCP ND 0 UG/L
06/26/2019 - DCA11 ND 0 UG/L
06/26/2019 - DCA12 ND 0 UG/L
06/26/2019 - DCBZ12 ND 0 UG/L
06/26/2019 - DCBZ13 ND 0 UG/L
06/26/2019 - DCBZ14 ND 0 UG/L
06/26/2019 - DCE11 ND 0 UG/L
06/26/2019 - DCE12C ND 0 UG/L
06/26/2019 - DCE12T ND 0 UG/L
06/26/2019 - DCPA12 ND 0 UG/L
06/26/2019 - DIPE ND 0 UG/L
06/26/2019 - EBZ ND 0 UG/L
06/26/2019 - EDB ND 0 UG/L
06/26/2019 - ETBE ND 0 UG/L
06/26/2019 - FC11 ND 0 UG/L
06/26/2019 - FC113 ND 0 MG/L

Map Id: A2
Direction: NW
Distance: 0.000 mi.
Actual: 0.000 ft.
Elevation: 0.072 mi. / 381.335 ft.
Relative: Lower

Site Name : T0605902317-AS-3
33.891185200000002, -117.8159936
CA

Database(s) : [WELLS - GAMA - CA]

Envirosite ID: 422701206
EPA ID: N/R

WELLS - GAMA - CA

Well ID :	T0605902317-AS-3
Well Type :	MONITORING
Well Depth (Ft.) :	84.9
Top of Screen (Ft.) :	N/R
Screen Length (Ft.) :	N/R
Source :	EDF
Source Name :	AS-3
Other Names :	AS-3
RL :	.5
Approximate Latitude :	33.891185200000002
Approximate Longitude :	-117.8159936
Last Date in Agency List :	09/19/2019

Well ID :	T0605902317-AS-3
Well Type :	MONITORING
Well Depth (Ft.) :	84.9
Top of Screen (Ft.) :	N/R
Screen Length (Ft.) :	N/R
Source :	EDF
Source Name :	AS-3
Other Names :	AS-3

Map Id: A2
Direction: NW
Distance: 0.000 mi.
Actual: 0.000 ft.
Elevation: 0.072 mi. / 381.335 ft.
Relative: Lower

Site Name : T0605902317-AS-3
33.891185200000002, -117.8159936
CA

Database(s) : [WELLS - GAMA - CA] ***(cont.)***

Envirosite ID: 422701206
EPA ID: N/R

WELLS - GAMA - CA ***(cont.)***

RL :	1
Approximate Latitude :	33.891185200000002
Approximate Longitude :	-117.8159936
Last Date in Agency List :	09/19/2019

Well ID :	T0605902317-AS-3
Well Type :	MONITORING
Well Depth (Ft.) :	84.9
Top of Screen (Ft.) :	N/R
Screen Length (Ft.) :	N/R
Source :	EDF
Source Name :	AS-3
Other Names :	AS-3
RL :	10
Approximate Latitude :	33.891185200000002
Approximate Longitude :	-117.8159936
Last Date in Agency List :	09/19/2019

Well ID :	T0605902317-AS-3
Well Type :	MONITORING
Well Depth (Ft.) :	84.9
Top of Screen (Ft.) :	N/R
Screen Length (Ft.) :	N/R
Source :	EDF
Source Name :	AS-3
Other Names :	AS-3
RL :	50
Approximate Latitude :	33.891185200000002
Approximate Longitude :	-117.8159936
Last Date in Agency List :	09/19/2019

Details for this site have been truncated due to the large number of available details for this site within this dataset. For the complete details for this site, contact your Envirosite account representative for a complimentary site report containing all of the details available.

Chemicals :	12/11/2007 - BDCME ND 0 UG/L 12/11/2007 - BRME ND 0 UG/L 12/11/2007 - BTBZN = .8 UG/L 12/11/2007 - BTBZS = .87 UG/L 12/11/2007 - BTBZT ND 0 UG/L 12/11/2007 - BZ = 170 UG/L 12/11/2007 - BZME = 11 UG/L 12/11/2007 - CLBZ ND 0 UG/L 12/11/2007 - CLBZME2 ND 0 UG/L 12/11/2007 - CLBZME4 ND 0 UG/L 12/11/2007 - CTCL ND 0 UG/L 12/11/2007 - DBCME ND 0 UG/L 12/11/2007 - DBCP ND 0 UG/L 12/11/2007 - DCA11 ND 0 UG/L 12/11/2007 - DCA12 = 1.5 UG/L 12/11/2007 - DCBZ12 ND 0 UG/L 12/11/2007 - DCBZ13 ND 0 UG/L 12/11/2007 - DCBZ14 ND 0 UG/L

Map Id: A2
Direction: NW
Distance: 0.000 mi.
Actual: 0.000 ft.
Elevation: 0.072 mi. / 381.335 ft.
Relative: Lower

Site Name : T0605902317-AS-3
33.891185200000002, -117.8159936
CA

Database(s) : [WELLS - GAMA - CA] ***(cont.)***

Envirosite ID: 422701206
EPA ID: N/R

WELLS - GAMA - CA ***(cont.)***

12/11/2007 - DCE11 ND 0 UG/L
12/11/2007 - DCE12C ND 0 UG/L
12/11/2007 - DCE12T ND 0 UG/L
12/11/2007 - DCPA12 ND 0 UG/L
12/11/2007 - DIPE ND 0 UG/L
12/11/2007 - EBZ = 4.8 UG/L
12/11/2007 - EDB ND 0 UG/L
12/11/2007 - ETBE ND 0 UG/L
12/11/2007 - FC11 ND 0 UG/L
12/11/2007 - FC12 ND 0 MG/L
12/11/2007 - HCBU ND 0 UG/L
12/11/2007 - IPBZ = 1.4 UG/L

Map Id: A3
Direction: NW
Distance: 0.000 mi.
Actual: 0.000 ft.
Elevation: 0.072 mi. / 381.834 ft.
Relative: Lower

Site Name : T0605902317-MW-5
33.891171399999998,
-117.81603200000001
CA

Database(s) : [WELLS - GAMA - CA]

Envirosite ID: 422701228
EPA ID: N/R

WELLS - GAMA - CA

Well ID :	T0605902317-MW-5
Well Type :	MONITORING
Well Depth (Ft.) :	75.05
Top of Screen (Ft.) :	N/R
Screen Length (Ft.) :	N/R
Source :	EDF
Source Name :	MW-5
Other Names :	MW-5
RL :	.0005
Approximate Latitude :	33.891171399999998
Approximate Longitude :	-117.81603200000001
Last Date in Agency List :	09/19/2019

Well ID :	T0605902317-MW-5
Well Type :	MONITORING
Well Depth (Ft.) :	75.05
Top of Screen (Ft.) :	N/R
Screen Length (Ft.) :	N/R
Source :	EDF
Source Name :	MW-5
Other Names :	MW-5
RL :	.005
Approximate Latitude :	33.891171399999998
Approximate Longitude :	-117.81603200000001
Last Date in Agency List :	09/19/2019

Map Id: A3
Direction: NW
Distance: 0.000 mi.
Actual: 0.000 ft.
Elevation: 0.072 mi. / 381.834 ft.
Relative: Lower

Site Name : T0605902317-MW-5
33.891171399999998,
-117.81603200000001
CA

Database(s) : [WELLS - GAMA - CA] ***(cont.)***

Envirosite ID: 422701228
EPA ID: N/R

WELLS - GAMA - CA ***(cont.)***

Well ID :	T0605902317-MW-5
Well Type :	MONITORING
Well Depth (Ft.) :	75.05
Top of Screen (Ft.) :	N/R
Screen Length (Ft.) :	N/R
Source :	EDF
Source Name :	MW-5
Other Names :	MW-5
RL :	.007
Approximate Latitude :	33.891171399999998
Approximate Longitude :	-117.81603200000001
Last Date in Agency List :	09/19/2019

Well ID :	T0605902317-MW-5
Well Type :	MONITORING
Well Depth (Ft.) :	75.05
Top of Screen (Ft.) :	N/R
Screen Length (Ft.) :	N/R
Source :	EDF
Source Name :	MW-5
Other Names :	MW-5
RL :	.02
Approximate Latitude :	33.891171399999998
Approximate Longitude :	-117.81603200000001
Last Date in Agency List :	09/19/2019

Well ID :	T0605902317-MW-5
Well Type :	MONITORING
Well Depth (Ft.) :	75.05
Top of Screen (Ft.) :	N/R
Screen Length (Ft.) :	N/R
Source :	EDF
Source Name :	MW-5
Other Names :	MW-5
RL :	.05
Approximate Latitude :	33.891171399999998
Approximate Longitude :	-117.81603200000001
Last Date in Agency List :	09/19/2019

Well ID :	T0605902317-MW-5
Well Type :	MONITORING
Well Depth (Ft.) :	75.05
Top of Screen (Ft.) :	N/R
Screen Length (Ft.) :	N/R
Source :	EDF
Source Name :	MW-5
Other Names :	MW-5
RL :	.1
Approximate Latitude :	33.891171399999998
Approximate Longitude :	-117.81603200000001
Last Date in Agency List :	09/19/2019

Map Id: A3
Direction: NW
Distance: 0.000 mi.
Actual: 0.000 ft.
Elevation: 0.072 mi. / 381.834 ft.
Relative: Lower

Site Name : T0605902317-MW-5
33.891171399999998,
-117.81603200000001
CA

Database(s) : [WELLS - GAMA - CA] ***(cont.)***

Envirosite ID: 422701228
EPA ID: N/R

WELLS - GAMA - CA ***(cont.)***

Well ID :	T0605902317-MW-5
Well Type :	MONITORING
Well Depth (Ft.) :	75.05
Top of Screen (Ft.) :	N/R
Screen Length (Ft.) :	N/R
Source :	EDF
Source Name :	MW-5
Other Names :	MW-5
RL :	.2
Approximate Latitude :	33.891171399999998
Approximate Longitude :	-117.81603200000001
Last Date in Agency List :	09/19/2019

Well ID :	T0605902317-MW-5
Well Type :	MONITORING
Well Depth (Ft.) :	75.05
Top of Screen (Ft.) :	N/R
Screen Length (Ft.) :	N/R
Source :	EDF
Source Name :	MW-5
Other Names :	MW-5
RL :	.3
Approximate Latitude :	33.891171399999998
Approximate Longitude :	-117.81603200000001
Last Date in Agency List :	09/19/2019

Well ID :	T0605902317-MW-5
Well Type :	MONITORING
Well Depth (Ft.) :	75.05
Top of Screen (Ft.) :	N/R
Screen Length (Ft.) :	N/R
Source :	EDF
Source Name :	MW-5
Other Names :	MW-5
RL :	.5
Approximate Latitude :	33.891171399999998
Approximate Longitude :	-117.81603200000001
Last Date in Agency List :	09/19/2019

Well ID :	T0605902317-MW-5
Well Type :	MONITORING
Well Depth (Ft.) :	75.05
Top of Screen (Ft.) :	N/R
Screen Length (Ft.) :	N/R
Source :	EDF
Source Name :	MW-5
Other Names :	MW-5
RL :	1
Approximate Latitude :	33.891171399999998
Approximate Longitude :	-117.81603200000001
Last Date in Agency List :	09/19/2019

Map Id: A3
Direction: NW
Distance: 0.000 mi.
Actual: 0.000 ft.
Elevation: 0.072 mi. / 381.834 ft.
Relative: Lower

Site Name : T0605902317-MW-5
33.891171399999998,
-117.81603200000001
CA

Database(s) : [WELLS - GAMA - CA] ***(cont.)***

Envirosite ID: 422701228
EPA ID: N/R

WELLS - GAMA - CA ***(cont.)***

Well ID :	T0605902317-MW-5
Well Type :	MONITORING
Well Depth (Ft.) :	75.05
Top of Screen (Ft.) :	N/R
Screen Length (Ft.) :	N/R
Source :	EDF
Source Name :	MW-5
Other Names :	MW-5
RL :	1.5
Approximate Latitude :	33.891171399999998
Approximate Longitude :	-117.81603200000001
Last Date in Agency List :	09/19/2019

Well ID :	T0605902317-MW-5
Well Type :	MONITORING
Well Depth (Ft.) :	75.05
Top of Screen (Ft.) :	N/R
Screen Length (Ft.) :	N/R
Source :	EDF
Source Name :	MW-5
Other Names :	MW-5
RL :	10
Approximate Latitude :	33.891171399999998
Approximate Longitude :	-117.81603200000001
Last Date in Agency List :	09/19/2019

Well ID :	T0605902317-MW-5
Well Type :	MONITORING
Well Depth (Ft.) :	75.05
Top of Screen (Ft.) :	N/R
Screen Length (Ft.) :	N/R
Source :	EDF
Source Name :	MW-5
Other Names :	MW-5
RL :	100
Approximate Latitude :	33.891171399999998
Approximate Longitude :	-117.81603200000001
Last Date in Agency List :	09/19/2019

Well ID :	T0605902317-MW-5
Well Type :	MONITORING
Well Depth (Ft.) :	75.05
Top of Screen (Ft.) :	N/R
Screen Length (Ft.) :	N/R
Source :	EDF
Source Name :	MW-5
Other Names :	MW-5
RL :	1000
Approximate Latitude :	33.891171399999998
Approximate Longitude :	-117.81603200000001
Last Date in Agency List :	09/19/2019

Map Id: A3
Direction: NW
Distance: 0.000 mi.
Actual: 0.000 ft.
Elevation: 0.072 mi. / 381.834 ft.
Relative: Lower

Site Name : T0605902317-MW-5
33.891171399999998,
-117.81603200000001
CA

Database(s) : [WELLS - GAMA - CA] ***(cont.)***

Envirosite ID: 422701228
EPA ID: N/R

WELLS - GAMA - CA ***(cont.)***

Well ID :	T0605902317-MW-5
Well Type :	MONITORING
Well Depth (Ft.) :	75.05
Top of Screen (Ft.) :	N/R
Screen Length (Ft.) :	N/R
Source :	EDF
Source Name :	MW-5
Other Names :	MW-5
RL :	100000
Approximate Latitude :	33.891171399999998
Approximate Longitude :	-117.81603200000001
Last Date in Agency List :	09/19/2019

Well ID :	T0605902317-MW-5
Well Type :	MONITORING
Well Depth (Ft.) :	75.05
Top of Screen (Ft.) :	N/R
Screen Length (Ft.) :	N/R
Source :	EDF
Source Name :	MW-5
Other Names :	MW-5
RL :	130
Approximate Latitude :	33.891171399999998
Approximate Longitude :	-117.81603200000001
Last Date in Agency List :	09/19/2019

Well ID :	T0605902317-MW-5
Well Type :	MONITORING
Well Depth (Ft.) :	75.05
Top of Screen (Ft.) :	N/R
Screen Length (Ft.) :	N/R
Source :	EDF
Source Name :	MW-5
Other Names :	MW-5
RL :	150
Approximate Latitude :	33.891171399999998
Approximate Longitude :	-117.81603200000001
Last Date in Agency List :	09/19/2019

Well ID :	T0605902317-MW-5
Well Type :	MONITORING
Well Depth (Ft.) :	75.05
Top of Screen (Ft.) :	N/R
Screen Length (Ft.) :	N/R
Source :	EDF
Source Name :	MW-5
Other Names :	MW-5
RL :	1500
Approximate Latitude :	33.891171399999998
Approximate Longitude :	-117.81603200000001
Last Date in Agency List :	09/19/2019

Map Id: A3
Direction: NW
Distance: 0.000 mi.
Actual: 0.000 ft.
Elevation: 0.072 mi. / 381.834 ft.
Relative: Lower

Site Name : T0605902317-MW-5
33.891171399999998,
-117.81603200000001
CA

Database(s) : [WELLS - GAMA - CA] ***(cont.)***

Envirosite ID: 422701228
EPA ID: N/R

WELLS - GAMA - CA ***(cont.)***

Well ID :	T0605902317-MW-5
Well Type :	MONITORING
Well Depth (Ft.) :	75.05
Top of Screen (Ft.) :	N/R
Screen Length (Ft.) :	N/R
Source :	EDF
Source Name :	MW-5
Other Names :	MW-5
RL :	2
Approximate Latitude :	33.891171399999998
Approximate Longitude :	-117.81603200000001
Last Date in Agency List :	09/19/2019

Well ID :	T0605902317-MW-5
Well Type :	MONITORING
Well Depth (Ft.) :	75.05
Top of Screen (Ft.) :	N/R
Screen Length (Ft.) :	N/R
Source :	EDF
Source Name :	MW-5
Other Names :	MW-5
RL :	2.5
Approximate Latitude :	33.891171399999998
Approximate Longitude :	-117.81603200000001
Last Date in Agency List :	09/19/2019

Well ID :	T0605902317-MW-5
Well Type :	MONITORING
Well Depth (Ft.) :	75.05
Top of Screen (Ft.) :	N/R
Screen Length (Ft.) :	N/R
Source :	EDF
Source Name :	MW-5
Other Names :	MW-5
RL :	20
Approximate Latitude :	33.891171399999998
Approximate Longitude :	-117.81603200000001
Last Date in Agency List :	09/19/2019

Well ID :	T0605902317-MW-5
Well Type :	MONITORING
Well Depth (Ft.) :	75.05
Top of Screen (Ft.) :	N/R
Screen Length (Ft.) :	N/R
Source :	EDF
Source Name :	MW-5
Other Names :	MW-5
RL :	200
Approximate Latitude :	33.891171399999998
Approximate Longitude :	-117.81603200000001
Last Date in Agency List :	09/19/2019

Map Id: A3
Direction: NW
Distance: 0.000 mi.
Actual: 0.000 ft.
Elevation: 0.072 mi. / 381.834 ft.
Relative: Lower

Site Name : T0605902317-MW-5
33.891171399999998,
-117.81603200000001
CA

Database(s) : [WELLS - GAMA - CA] ***(cont.)***

Envirosite ID: 422701228
EPA ID: N/R

WELLS - GAMA - CA ***(cont.)***

Well ID :	T0605902317-MW-5
Well Type :	MONITORING
Well Depth (Ft.) :	75.05
Top of Screen (Ft.) :	N/R
Screen Length (Ft.) :	N/R
Source :	EDF
Source Name :	MW-5
Other Names :	MW-5
RL :	2000
Approximate Latitude :	33.891171399999998
Approximate Longitude :	-117.81603200000001
Last Date in Agency List :	09/19/2019

Well ID :	T0605902317-MW-5
Well Type :	MONITORING
Well Depth (Ft.) :	75.05
Top of Screen (Ft.) :	N/R
Screen Length (Ft.) :	N/R
Source :	EDF
Source Name :	MW-5
Other Names :	MW-5
RL :	20000
Approximate Latitude :	33.891171399999998
Approximate Longitude :	-117.81603200000001
Last Date in Agency List :	09/19/2019

Well ID :	T0605902317-MW-5
Well Type :	MONITORING
Well Depth (Ft.) :	75.05
Top of Screen (Ft.) :	N/R
Screen Length (Ft.) :	N/R
Source :	EDF
Source Name :	MW-5
Other Names :	MW-5
RL :	25
Approximate Latitude :	33.891171399999998
Approximate Longitude :	-117.81603200000001
Last Date in Agency List :	09/19/2019

Well ID :	T0605902317-MW-5
Well Type :	MONITORING
Well Depth (Ft.) :	75.05
Top of Screen (Ft.) :	N/R
Screen Length (Ft.) :	N/R
Source :	EDF
Source Name :	MW-5
Other Names :	MW-5
RL :	250
Approximate Latitude :	33.891171399999998
Approximate Longitude :	-117.81603200000001
Last Date in Agency List :	09/19/2019

Map Id: A3
Direction: NW
Distance: 0.000 mi.
Actual: 0.000 ft.
Elevation: 0.072 mi. / 381.834 ft.
Relative: Lower

Site Name : T0605902317-MW-5
33.891171399999998,
-117.81603200000001
CA

Database(s) : [WELLS - GAMA - CA] ***(cont.)***

Envirosite ID: 422701228
EPA ID: N/R

WELLS - GAMA - CA ***(cont.)***

Well ID :	T0605902317-MW-5
Well Type :	MONITORING
Well Depth (Ft.) :	75.05
Top of Screen (Ft.) :	N/R
Screen Length (Ft.) :	N/R
Source :	EDF
Source Name :	MW-5
Other Names :	MW-5
RL :	2500
Approximate Latitude :	33.891171399999998
Approximate Longitude :	-117.81603200000001
Last Date in Agency List :	09/19/2019

Well ID :	T0605902317-MW-5
Well Type :	MONITORING
Well Depth (Ft.) :	75.05
Top of Screen (Ft.) :	N/R
Screen Length (Ft.) :	N/R
Source :	EDF
Source Name :	MW-5
Other Names :	MW-5
RL :	300
Approximate Latitude :	33.891171399999998
Approximate Longitude :	-117.81603200000001
Last Date in Agency List :	09/19/2019

Well ID :	T0605902317-MW-5
Well Type :	MONITORING
Well Depth (Ft.) :	75.05
Top of Screen (Ft.) :	N/R
Screen Length (Ft.) :	N/R
Source :	EDF
Source Name :	MW-5
Other Names :	MW-5
RL :	3000
Approximate Latitude :	33.891171399999998
Approximate Longitude :	-117.81603200000001
Last Date in Agency List :	09/19/2019

Well ID :	T0605902317-MW-5
Well Type :	MONITORING
Well Depth (Ft.) :	75.05
Top of Screen (Ft.) :	N/R
Screen Length (Ft.) :	N/R
Source :	EDF
Source Name :	MW-5
Other Names :	MW-5
RL :	4
Approximate Latitude :	33.891171399999998
Approximate Longitude :	-117.81603200000001
Last Date in Agency List :	09/19/2019

Map Id: A3
Direction: NW
Distance: 0.000 mi.
Actual: 0.000 ft.
Elevation: 0.072 mi. / 381.834 ft.
Relative: Lower

Site Name : T0605902317-MW-5
33.891171399999998,
-117.81603200000001
CA

Database(s) : [WELLS - GAMA - CA] ***(cont.)***

Envirosite ID: 422701228
EPA ID: N/R

WELLS - GAMA - CA ***(cont.)***

Well ID :	T0605902317-MW-5
Well Type :	MONITORING
Well Depth (Ft.) :	75.05
Top of Screen (Ft.) :	N/R
Screen Length (Ft.) :	N/R
Source :	EDF
Source Name :	MW-5
Other Names :	MW-5
RL :	40
Approximate Latitude :	33.891171399999998
Approximate Longitude :	-117.81603200000001
Last Date in Agency List :	09/19/2019

Well ID :	T0605902317-MW-5
Well Type :	MONITORING
Well Depth (Ft.) :	75.05
Top of Screen (Ft.) :	N/R
Screen Length (Ft.) :	N/R
Source :	EDF
Source Name :	MW-5
Other Names :	MW-5
RL :	400
Approximate Latitude :	33.891171399999998
Approximate Longitude :	-117.81603200000001
Last Date in Agency List :	09/19/2019

Well ID :	T0605902317-MW-5
Well Type :	MONITORING
Well Depth (Ft.) :	75.05
Top of Screen (Ft.) :	N/R
Screen Length (Ft.) :	N/R
Source :	EDF
Source Name :	MW-5
Other Names :	MW-5
RL :	4000
Approximate Latitude :	33.891171399999998
Approximate Longitude :	-117.81603200000001
Last Date in Agency List :	09/19/2019

Well ID :	T0605902317-MW-5
Well Type :	MONITORING
Well Depth (Ft.) :	75.05
Top of Screen (Ft.) :	N/R
Screen Length (Ft.) :	N/R
Source :	EDF
Source Name :	MW-5
Other Names :	MW-5
RL :	40000
Approximate Latitude :	33.891171399999998
Approximate Longitude :	-117.81603200000001
Last Date in Agency List :	09/19/2019

Map Id: A3
Direction: NW
Distance: 0.000 mi.
Actual: 0.000 ft.
Elevation: 0.072 mi. / 381.834 ft.
Relative: Lower

Site Name : T0605902317-MW-5
33.891171399999998,
-117.81603200000001
CA

Database(s) : [WELLS - GAMA - CA] ***(cont.)***

Envirosite ID: 422701228
EPA ID: N/R

WELLS - GAMA - CA ***(cont.)***

Well ID :	T0605902317-MW-5
Well Type :	MONITORING
Well Depth (Ft.) :	75.05
Top of Screen (Ft.) :	N/R
Screen Length (Ft.) :	N/R
Source :	EDF
Source Name :	MW-5
Other Names :	MW-5
RL :	5
Approximate Latitude :	33.891171399999998
Approximate Longitude :	-117.81603200000001
Last Date in Agency List :	09/19/2019

Well ID :	T0605902317-MW-5
Well Type :	MONITORING
Well Depth (Ft.) :	75.05
Top of Screen (Ft.) :	N/R
Screen Length (Ft.) :	N/R
Source :	EDF
Source Name :	MW-5
Other Names :	MW-5
RL :	50
Approximate Latitude :	33.891171399999998
Approximate Longitude :	-117.81603200000001
Last Date in Agency List :	09/19/2019

Well ID :	T0605902317-MW-5
Well Type :	MONITORING
Well Depth (Ft.) :	75.05
Top of Screen (Ft.) :	N/R
Screen Length (Ft.) :	N/R
Source :	EDF
Source Name :	MW-5
Other Names :	MW-5
RL :	500
Approximate Latitude :	33.891171399999998
Approximate Longitude :	-117.81603200000001
Last Date in Agency List :	09/19/2019

Well ID :	T0605902317-MW-5
Well Type :	MONITORING
Well Depth (Ft.) :	75.05
Top of Screen (Ft.) :	N/R
Screen Length (Ft.) :	N/R
Source :	EDF
Source Name :	MW-5
Other Names :	MW-5
RL :	5000
Approximate Latitude :	33.891171399999998
Approximate Longitude :	-117.81603200000001
Last Date in Agency List :	09/19/2019

Map Id: A3
Direction: NW
Distance: 0.000 mi.
Actual: 0.000 ft.
Elevation: 0.072 mi. / 381.834 ft.
Relative: Lower

Site Name : T0605902317-MW-5
33.891171399999998,
-117.81603200000001
CA

Database(s) : [WELLS - GAMA - CA] ***(cont.)***

Envirosite ID: 422701228
EPA ID: N/R

WELLS - GAMA - CA ***(cont.)***

Well ID :	T0605902317-MW-5
Well Type :	MONITORING
Well Depth (Ft.) :	75.05
Top of Screen (Ft.) :	N/R
Screen Length (Ft.) :	N/R
Source :	EDF
Source Name :	MW-5
Other Names :	MW-5
RL :	75
Approximate Latitude :	33.891171399999998
Approximate Longitude :	-117.81603200000001
Last Date in Agency List :	09/19/2019

Well ID :	T0605902317-MW-5
Well Type :	MONITORING
Well Depth (Ft.) :	75.05
Top of Screen (Ft.) :	N/R
Screen Length (Ft.) :	N/R
Source :	EDF
Source Name :	MW-5
Other Names :	MW-5
RL :	8
Approximate Latitude :	33.891171399999998
Approximate Longitude :	-117.81603200000001
Last Date in Agency List :	09/19/2019

Details for this site have been truncated due to the large number of available details for this site within this dataset. For the complete details for this site, contact your Envirosite account representative for a complimentary site report containing all of the details available.

Chemicals :

06/26/2019 - BDCME ND 0 UG/L
06/26/2019 - BRME ND 0 UG/L
06/26/2019 - BTBZN ND 0 UG/L
06/26/2019 - BTBZS ND 0 UG/L
06/26/2019 - BTBZT ND 0 UG/L
06/26/2019 - BZ = 31 UG/L
06/26/2019 - BZME ND 0 UG/L
06/26/2019 - CDS ND 0 UG/L
06/26/2019 - CLBZ ND 0 UG/L
06/26/2019 - CLBZME2 ND 0 UG/L
06/26/2019 - CLBZME4 ND 0 UG/L
06/26/2019 - CTCL ND 0 UG/L
06/26/2019 - DBCME ND 0 UG/L
06/26/2019 - DBCP ND 0 UG/L
06/26/2019 - DCA11 ND 0 UG/L
06/26/2019 - DCA12 ND 0 UG/L
06/26/2019 - DCBZ12 ND 0 UG/L
06/26/2019 - DCBZ13 ND 0 UG/L
06/26/2019 - DCBZ14 ND 0 UG/L
06/26/2019 - DCE11 ND 0 UG/L
06/26/2019 - DCE12C ND 0 UG/L
06/26/2019 - DCE12T ND 0 UG/L
06/26/2019 - DCPA12 ND 0 UG/L

Map Id: A3
Direction: NW
Distance: 0.000 mi.
Actual: 0.000 ft.
Elevation: 0.072 mi. / 381.834 ft.
Relative: Lower

Site Name : T0605902317-MW-5
33.891171399999998, -117.81603200000001
CA

Database(s) : [WELLS - GAMA - CA] ***(cont.)***

Envirosite ID: 422701228
EPA ID: N/R

WELLS - GAMA - CA ***(cont.)***

06/26/2019 - DIPE ND 0 UG/L
06/26/2019 - EBZ = 29 UG/L
06/26/2019 - EDB ND 0 UG/L
06/26/2019 - ETBE ND 0 UG/L
06/26/2019 - FC11 ND 0 UG/L
06/26/2019 - FC113 ND 0 MG/L
06/26/2019 - FC12 ND 0 MG/L

Map Id: A4
Direction: NW
Distance: 0.000 mi.
Actual: 0.000 ft.
Elevation: 0.072 mi. / 379.98 ft.
Relative: Lower

Site Name : T0605902317-AS-1
33.891264399999997, -117.8159344
CA

Database(s) : [WELLS - GAMA - CA]

Envirosite ID: 422701202
EPA ID: N/R

WELLS - GAMA - CA

Well ID :	T0605902317-AS-1
Well Type :	MONITORING
Well Depth (Ft.) :	N/R
Top of Screen (Ft.) :	N/R
Screen Length (Ft.) :	N/R
Source :	EDF
Source Name :	AS-1
Other Names :	AS-1
RL :	.5
Approximate Latitude :	33.891264399999997
Approximate Longitude :	-117.8159344
Last Date in Agency List :	09/19/2019

Well ID :	T0605902317-AS-1
Well Type :	MONITORING
Well Depth (Ft.) :	N/R
Top of Screen (Ft.) :	N/R
Screen Length (Ft.) :	N/R
Source :	EDF
Source Name :	AS-1
Other Names :	AS-1
RL :	1
Approximate Latitude :	33.891264399999997
Approximate Longitude :	-117.8159344
Last Date in Agency List :	09/19/2019

Well ID :	T0605902317-AS-1
Well Type :	MONITORING
Well Depth (Ft.) :	N/R
Top of Screen (Ft.) :	N/R
Screen Length (Ft.) :	N/R
Source :	EDF

Map Id: A4
Direction: NW
Distance: 0.000 mi.
Actual: 0.000 ft.
Elevation: 0.072 mi. / 379.98 ft.
Relative: Lower

Site Name : T0605902317-AS-1
33.891264399999997, -117.8159344
CA

Database(s) : [WELLS - GAMA - CA] ***(cont.)***

Envirosite ID: 422701202
EPA ID: N/R

WELLS - GAMA - CA ***(cont.)***

Source Name :	AS-1
Other Names :	AS-1
RL :	10
Approximate Latitude :	33.891264399999997
Approximate Longitude :	-117.8159344
Last Date in Agency List :	09/19/2019

Well ID :	T0605902317-AS-1
Well Type :	MONITORING
Well Depth (Ft.) :	N/R
Top of Screen (Ft.) :	N/R
Screen Length (Ft.) :	N/R
Source :	EDF
Source Name :	AS-1
Other Names :	AS-1
RL :	50
Approximate Latitude :	33.891264399999997
Approximate Longitude :	-117.8159344
Last Date in Agency List :	09/19/2019

Details for this site have been truncated due to the large number of available details for this site within this dataset. For the complete details for this site, contact your Envirosite account representative for a complimentary site report containing all of the details available.

Chemicals :

12/11/2007 - BDCME ND 0 UG/L
12/11/2007 - BRME ND 0 UG/L
12/11/2007 - BTBZN ND 0 UG/L
12/11/2007 - BTBZS ND 0 UG/L
12/11/2007 - BTBZT ND 0 UG/L
12/11/2007 - BZ ND 0 UG/L
12/11/2007 - BZME ND 0 UG/L
12/11/2007 - CLBZ ND 0 UG/L
12/11/2007 - CLBZME2 ND 0 UG/L
12/11/2007 - CLBZME4 ND 0 UG/L
12/11/2007 - CTCL ND 0 UG/L
12/11/2007 - DBCME ND 0 UG/L
12/11/2007 - DBCP ND 0 UG/L
12/11/2007 - DCA11 ND 0 UG/L
12/11/2007 - DCA12 ND 0 UG/L
12/11/2007 - DCBZ12 ND 0 UG/L
12/11/2007 - DCBZ13 ND 0 UG/L
12/11/2007 - DCBZ14 ND 0 UG/L
12/11/2007 - DCE11 ND 0 UG/L
12/11/2007 - DCE12C ND 0 UG/L
12/11/2007 - DCE12T ND 0 UG/L
12/11/2007 - DCPA12 ND 0 UG/L
12/11/2007 - DIPE ND 0 UG/L
12/11/2007 - EBZ ND 0 UG/L
12/11/2007 - EDB ND 0 UG/L
12/11/2007 - ETBE ND 0 UG/L
12/11/2007 - FC11 ND 0 UG/L
12/11/2007 - FC12 ND 0 MG/L
12/11/2007 - HCBU ND 0 UG/L
12/11/2007 - IPBZ ND 0 UG/L

Map Id: A5
Direction: NNW
Distance: 0.000 mi.
Actual: 0.000 ft.
Elevation: 0.072 mi. / 380.341 ft.
Relative: Lower

Site Name : T0605902317-MW-2
33.891295999999997, -117.8158761
CA

Database(s) : [WELLS - GAMA - CA]

Envirosite ID: 422701226
EPA ID: N/R

WELLS - GAMA - CA

Well ID :	T0605902317-MW-2
Well Type :	MONITORING
Well Depth (Ft.) :	76.81
Top of Screen (Ft.) :	N/R
Screen Length (Ft.) :	N/R
Source :	EDF
Source Name :	MW-2
Other Names :	MW-2
RL :	.0005
Approximate Latitude :	33.891295999999997
Approximate Longitude :	-117.8158761
Last Date in Agency List :	09/19/2019

Well ID :	T0605902317-MW-2
Well Type :	MONITORING
Well Depth (Ft.) :	76.81
Top of Screen (Ft.) :	N/R
Screen Length (Ft.) :	N/R
Source :	EDF
Source Name :	MW-2
Other Names :	MW-2
RL :	.005
Approximate Latitude :	33.891295999999997
Approximate Longitude :	-117.8158761
Last Date in Agency List :	09/19/2019

Well ID :	T0605902317-MW-2
Well Type :	MONITORING
Well Depth (Ft.) :	76.81
Top of Screen (Ft.) :	N/R
Screen Length (Ft.) :	N/R
Source :	EDF
Source Name :	MW-2
Other Names :	MW-2
RL :	.007
Approximate Latitude :	33.891295999999997
Approximate Longitude :	-117.8158761
Last Date in Agency List :	09/19/2019

Well ID :	T0605902317-MW-2
Well Type :	MONITORING
Well Depth (Ft.) :	76.81
Top of Screen (Ft.) :	N/R
Screen Length (Ft.) :	N/R
Source :	EDF
Source Name :	MW-2
Other Names :	MW-2
RL :	.02
Approximate Latitude :	33.891295999999997
Approximate Longitude :	-117.8158761
Last Date in Agency List :	09/19/2019

Map Id: A5
Direction: NNW
Distance: 0.000 mi.
Actual: 0.000 ft.
Elevation: 0.072 mi. / 380.341 ft.
Relative: Lower

Site Name : T0605902317-MW-2
33.891295999999997, -117.8158761
CA

Database(s) : [WELLS - GAMA - CA] ***(cont.)***

Envirosite ID: 422701226
EPA ID: N/R

WELLS - GAMA - CA ***(cont.)***

Well ID :	T0605902317-MW-2
Well Type :	MONITORING
Well Depth (Ft.) :	76.81
Top of Screen (Ft.) :	N/R
Screen Length (Ft.) :	N/R
Source :	EDF
Source Name :	MW-2
Other Names :	MW-2
RL :	.05
Approximate Latitude :	33.891295999999997
Approximate Longitude :	-117.8158761
Last Date in Agency List :	09/19/2019

Well ID :	T0605902317-MW-2
Well Type :	MONITORING
Well Depth (Ft.) :	76.81
Top of Screen (Ft.) :	N/R
Screen Length (Ft.) :	N/R
Source :	EDF
Source Name :	MW-2
Other Names :	MW-2
RL :	.1
Approximate Latitude :	33.891295999999997
Approximate Longitude :	-117.8158761
Last Date in Agency List :	09/19/2019

Well ID :	T0605902317-MW-2
Well Type :	MONITORING
Well Depth (Ft.) :	76.81
Top of Screen (Ft.) :	N/R
Screen Length (Ft.) :	N/R
Source :	EDF
Source Name :	MW-2
Other Names :	MW-2
RL :	.2
Approximate Latitude :	33.891295999999997
Approximate Longitude :	-117.8158761
Last Date in Agency List :	09/19/2019

Well ID :	T0605902317-MW-2
Well Type :	MONITORING
Well Depth (Ft.) :	76.81
Top of Screen (Ft.) :	N/R
Screen Length (Ft.) :	N/R
Source :	EDF
Source Name :	MW-2
Other Names :	MW-2
RL :	.3
Approximate Latitude :	33.891295999999997
Approximate Longitude :	-117.8158761
Last Date in Agency List :	09/19/2019

Map Id: A5
Direction: NNW
Distance: 0.000 mi.
Actual: 0.000 ft.
Elevation: 0.072 mi. / 380.341 ft.
Relative: Lower

Site Name : T0605902317-MW-2
33.891295999999997, -117.8158761
CA

Database(s) : [WELLS - GAMA - CA] ***(cont.)***

Envirosite ID: 422701226
EPA ID: N/R

WELLS - GAMA - CA ***(cont.)***

Well ID :	T0605902317-MW-2
Well Type :	MONITORING
Well Depth (Ft.) :	76.81
Top of Screen (Ft.) :	N/R
Screen Length (Ft.) :	N/R
Source :	EDF
Source Name :	MW-2
Other Names :	MW-2
RL :	.5
Approximate Latitude :	33.891295999999997
Approximate Longitude :	-117.8158761
Last Date in Agency List :	09/19/2019

Well ID :	T0605902317-MW-2
Well Type :	MONITORING
Well Depth (Ft.) :	76.81
Top of Screen (Ft.) :	N/R
Screen Length (Ft.) :	N/R
Source :	EDF
Source Name :	MW-2
Other Names :	MW-2
RL :	1
Approximate Latitude :	33.891295999999997
Approximate Longitude :	-117.8158761
Last Date in Agency List :	09/19/2019

Well ID :	T0605902317-MW-2
Well Type :	MONITORING
Well Depth (Ft.) :	76.81
Top of Screen (Ft.) :	N/R
Screen Length (Ft.) :	N/R
Source :	EDF
Source Name :	MW-2
Other Names :	MW-2
RL :	1.5
Approximate Latitude :	33.891295999999997
Approximate Longitude :	-117.8158761
Last Date in Agency List :	09/19/2019

Well ID :	T0605902317-MW-2
Well Type :	MONITORING
Well Depth (Ft.) :	76.81
Top of Screen (Ft.) :	N/R
Screen Length (Ft.) :	N/R
Source :	EDF
Source Name :	MW-2
Other Names :	MW-2
RL :	10
Approximate Latitude :	33.891295999999997
Approximate Longitude :	-117.8158761
Last Date in Agency List :	09/19/2019

Map Id: A5
Direction: NNW
Distance: 0.000 mi.
Actual: 0.000 ft.
Elevation: 0.072 mi. / 380.341 ft.
Relative: Lower

Site Name : T0605902317-MW-2
33.891295999999997, -117.8158761
CA

Database(s) : [WELLS - GAMA - CA] ***(cont.)***

Envirosite ID: 422701226
EPA ID: N/R

WELLS - GAMA - CA ***(cont.)***

Well ID :	T0605902317-MW-2
Well Type :	MONITORING
Well Depth (Ft.) :	76.81
Top of Screen (Ft.) :	N/R
Screen Length (Ft.) :	N/R
Source :	EDF
Source Name :	MW-2
Other Names :	MW-2
RL :	100
Approximate Latitude :	33.891295999999997
Approximate Longitude :	-117.8158761
Last Date in Agency List :	09/19/2019

Well ID :	T0605902317-MW-2
Well Type :	MONITORING
Well Depth (Ft.) :	76.81
Top of Screen (Ft.) :	N/R
Screen Length (Ft.) :	N/R
Source :	EDF
Source Name :	MW-2
Other Names :	MW-2
RL :	1000
Approximate Latitude :	33.891295999999997
Approximate Longitude :	-117.8158761
Last Date in Agency List :	09/19/2019

Well ID :	T0605902317-MW-2
Well Type :	MONITORING
Well Depth (Ft.) :	76.81
Top of Screen (Ft.) :	N/R
Screen Length (Ft.) :	N/R
Source :	EDF
Source Name :	MW-2
Other Names :	MW-2
RL :	15
Approximate Latitude :	33.891295999999997
Approximate Longitude :	-117.8158761
Last Date in Agency List :	09/19/2019

Well ID :	T0605902317-MW-2
Well Type :	MONITORING
Well Depth (Ft.) :	76.81
Top of Screen (Ft.) :	N/R
Screen Length (Ft.) :	N/R
Source :	EDF
Source Name :	MW-2
Other Names :	MW-2
RL :	150
Approximate Latitude :	33.891295999999997
Approximate Longitude :	-117.8158761
Last Date in Agency List :	09/19/2019

Map Id: A5
Direction: NNW
Distance: 0.000 mi.
Actual: 0.000 ft.
Elevation: 0.072 mi. / 380.341 ft.
Relative: Lower

Site Name : T0605902317-MW-2
33.891295999999997, -117.8158761
CA

Database(s) : [WELLS - GAMA - CA] ***(cont.)***

Envirosite ID: 422701226
EPA ID: N/R

WELLS - GAMA - CA ***(cont.)***

Well ID :	T0605902317-MW-2
Well Type :	MONITORING
Well Depth (Ft.) :	76.81
Top of Screen (Ft.) :	N/R
Screen Length (Ft.) :	N/R
Source :	EDF
Source Name :	MW-2
Other Names :	MW-2
RL :	160
Approximate Latitude :	33.891295999999997
Approximate Longitude :	-117.8158761
Last Date in Agency List :	09/19/2019

Well ID :	T0605902317-MW-2
Well Type :	MONITORING
Well Depth (Ft.) :	76.81
Top of Screen (Ft.) :	N/R
Screen Length (Ft.) :	N/R
Source :	EDF
Source Name :	MW-2
Other Names :	MW-2
RL :	2
Approximate Latitude :	33.891295999999997
Approximate Longitude :	-117.8158761
Last Date in Agency List :	09/19/2019

Well ID :	T0605902317-MW-2
Well Type :	MONITORING
Well Depth (Ft.) :	76.81
Top of Screen (Ft.) :	N/R
Screen Length (Ft.) :	N/R
Source :	EDF
Source Name :	MW-2
Other Names :	MW-2
RL :	2.5
Approximate Latitude :	33.891295999999997
Approximate Longitude :	-117.8158761
Last Date in Agency List :	09/19/2019

Well ID :	T0605902317-MW-2
Well Type :	MONITORING
Well Depth (Ft.) :	76.81
Top of Screen (Ft.) :	N/R
Screen Length (Ft.) :	N/R
Source :	EDF
Source Name :	MW-2
Other Names :	MW-2
RL :	20
Approximate Latitude :	33.891295999999997
Approximate Longitude :	-117.8158761
Last Date in Agency List :	09/19/2019

Map Id: A5
Direction: NNW
Distance: 0.000 mi.
Actual: 0.000 ft.
Elevation: 0.072 mi. / 380.341 ft.
Relative: Lower

Site Name : T0605902317-MW-2
33.891295999999997, -117.8158761
CA

Database(s) : [WELLS - GAMA - CA] ***(cont.)***

Envirosite ID: 422701226
EPA ID: N/R

WELLS - GAMA - CA ***(cont.)***

Well ID :	T0605902317-MW-2
Well Type :	MONITORING
Well Depth (Ft.) :	76.81
Top of Screen (Ft.) :	N/R
Screen Length (Ft.) :	N/R
Source :	EDF
Source Name :	MW-2
Other Names :	MW-2
RL :	200
Approximate Latitude :	33.891295999999997
Approximate Longitude :	-117.8158761
Last Date in Agency List :	09/19/2019

Well ID :	T0605902317-MW-2
Well Type :	MONITORING
Well Depth (Ft.) :	76.81
Top of Screen (Ft.) :	N/R
Screen Length (Ft.) :	N/R
Source :	EDF
Source Name :	MW-2
Other Names :	MW-2
RL :	2000
Approximate Latitude :	33.891295999999997
Approximate Longitude :	-117.8158761
Last Date in Agency List :	09/19/2019

Well ID :	T0605902317-MW-2
Well Type :	MONITORING
Well Depth (Ft.) :	76.81
Top of Screen (Ft.) :	N/R
Screen Length (Ft.) :	N/R
Source :	EDF
Source Name :	MW-2
Other Names :	MW-2
RL :	25
Approximate Latitude :	33.891295999999997
Approximate Longitude :	-117.8158761
Last Date in Agency List :	09/19/2019

Well ID :	T0605902317-MW-2
Well Type :	MONITORING
Well Depth (Ft.) :	76.81
Top of Screen (Ft.) :	N/R
Screen Length (Ft.) :	N/R
Source :	EDF
Source Name :	MW-2
Other Names :	MW-2
RL :	250
Approximate Latitude :	33.891295999999997
Approximate Longitude :	-117.8158761
Last Date in Agency List :	09/19/2019

Map Id: A5
Direction: NNW
Distance: 0.000 mi.
Actual: 0.000 ft.
Elevation: 0.072 mi. / 380.341 ft.
Relative: Lower

Site Name : T0605902317-MW-2
33.891295999999997, -117.8158761
CA

Database(s) : [WELLS - GAMA - CA] ***(cont.)***

Envirosite ID: 422701226
EPA ID: N/R

WELLS - GAMA - CA ***(cont.)***

Well ID :	T0605902317-MW-2
Well Type :	MONITORING
Well Depth (Ft.) :	76.81
Top of Screen (Ft.) :	N/R
Screen Length (Ft.) :	N/R
Source :	EDF
Source Name :	MW-2
Other Names :	MW-2
RL :	30
Approximate Latitude :	33.891295999999997
Approximate Longitude :	-117.8158761
Last Date in Agency List :	09/19/2019

Well ID :	T0605902317-MW-2
Well Type :	MONITORING
Well Depth (Ft.) :	76.81
Top of Screen (Ft.) :	N/R
Screen Length (Ft.) :	N/R
Source :	EDF
Source Name :	MW-2
Other Names :	MW-2
RL :	40
Approximate Latitude :	33.891295999999997
Approximate Longitude :	-117.8158761
Last Date in Agency List :	09/19/2019

Well ID :	T0605902317-MW-2
Well Type :	MONITORING
Well Depth (Ft.) :	76.81
Top of Screen (Ft.) :	N/R
Screen Length (Ft.) :	N/R
Source :	EDF
Source Name :	MW-2
Other Names :	MW-2
RL :	400
Approximate Latitude :	33.891295999999997
Approximate Longitude :	-117.8158761
Last Date in Agency List :	09/19/2019

Well ID :	T0605902317-MW-2
Well Type :	MONITORING
Well Depth (Ft.) :	76.81
Top of Screen (Ft.) :	N/R
Screen Length (Ft.) :	N/R
Source :	EDF
Source Name :	MW-2
Other Names :	MW-2
RL :	5
Approximate Latitude :	33.891295999999997
Approximate Longitude :	-117.8158761
Last Date in Agency List :	09/19/2019

Map Id: A5
Direction: NNW
Distance: 0.000 mi.
Actual: 0.000 ft.
Elevation: 0.072 mi. / 380.341 ft.
Relative: Lower

Site Name : T0605902317-MW-2
33.891295999999997, -117.8158761
CA

Database(s) : [WELLS - GAMA - CA] ***(cont.)***

Envirosite ID: 422701226
EPA ID: N/R

WELLS - GAMA - CA ***(cont.)***

Well ID :	T0605902317-MW-2
Well Type :	MONITORING
Well Depth (Ft.) :	76.81
Top of Screen (Ft.) :	N/R
Screen Length (Ft.) :	N/R
Source :	EDF
Source Name :	MW-2
Other Names :	MW-2
RL :	50
Approximate Latitude :	33.891295999999997
Approximate Longitude :	-117.8158761
Last Date in Agency List :	09/19/2019

Well ID :	T0605902317-MW-2
Well Type :	MONITORING
Well Depth (Ft.) :	76.81
Top of Screen (Ft.) :	N/R
Screen Length (Ft.) :	N/R
Source :	EDF
Source Name :	MW-2
Other Names :	MW-2
RL :	500
Approximate Latitude :	33.891295999999997
Approximate Longitude :	-117.8158761
Last Date in Agency List :	09/19/2019

Well ID :	T0605902317-MW-2
Well Type :	MONITORING
Well Depth (Ft.) :	76.81
Top of Screen (Ft.) :	N/R
Screen Length (Ft.) :	N/R
Source :	EDF
Source Name :	MW-2
Other Names :	MW-2
RL :	5000
Approximate Latitude :	33.891295999999997
Approximate Longitude :	-117.8158761
Last Date in Agency List :	09/19/2019

Well ID :	T0605902317-MW-2
Well Type :	MONITORING
Well Depth (Ft.) :	76.81
Top of Screen (Ft.) :	N/R
Screen Length (Ft.) :	N/R
Source :	EDF
Source Name :	MW-2
Other Names :	MW-2
RL :	75
Approximate Latitude :	33.891295999999997
Approximate Longitude :	-117.8158761
Last Date in Agency List :	09/19/2019

Map Id: A5
Direction: NNW
Distance: 0.000 mi.
Actual: 0.000 ft.
Elevation: 0.072 mi. / 380.341 ft.
Relative: Lower

Site Name : T0605902317-MW-2
33.891295999999997, -117.8158761
CA

Database(s) : [WELLS - GAMA - CA] ***(cont.)***

Envirosite ID: 422701226
EPA ID: N/R

WELLS - GAMA - CA ***(cont.)***

Well ID :	T0605902317-MW-2
Well Type :	MONITORING
Well Depth (Ft.) :	76.81
Top of Screen (Ft.) :	N/R
Screen Length (Ft.) :	N/R
Source :	EDF
Source Name :	MW-2
Other Names :	MW-2
RL :	80
Approximate Latitude :	33.891295999999997
Approximate Longitude :	-117.8158761
Last Date in Agency List :	09/19/2019

Details for this site have been truncated due to the large number of available details for this site within this dataset. For the complete details for this site, contact your Envirosite account representative for a complimentary site report containing all of the details available.

Chemicals :

06/26/2019 - BDCME ND 0 UG/L
06/26/2019 - BRME ND 0 UG/L
06/26/2019 - BTBZN ND 0 UG/L
06/26/2019 - BTBZS ND 0 UG/L
06/26/2019 - BTBZT ND 0 UG/L
06/26/2019 - BZ ND 0 UG/L
06/26/2019 - BZME ND 0 UG/L
06/26/2019 - CDS ND 0 UG/L
06/26/2019 - CLBZ ND 0 UG/L
06/26/2019 - CLBZME2 ND 0 UG/L
06/26/2019 - CLBZME4 ND 0 UG/L
06/26/2019 - CTCL ND 0 UG/L
06/26/2019 - DBCME ND 0 UG/L
06/26/2019 - DBCP ND 0 UG/L
06/26/2019 - DCA11 ND 0 UG/L
06/26/2019 - DCA12 ND 0 UG/L
06/26/2019 - DCBZ12 ND 0 UG/L
06/26/2019 - DCBZ13 ND 0 UG/L
06/26/2019 - DCBZ14 ND 0 UG/L
06/26/2019 - DCE11 ND 0 UG/L
06/26/2019 - DCE12C ND 0 UG/L
06/26/2019 - DCE12T ND 0 UG/L
06/26/2019 - DCPA12 ND 0 UG/L
06/26/2019 - DIPE ND 0 UG/L
06/26/2019 - EBZ ND 0 UG/L
06/26/2019 - EDB ND 0 UG/L
06/26/2019 - ETBE ND 0 UG/L
06/26/2019 - FC11 ND 0 UG/L
06/26/2019 - FC113 ND 0 MG/L
06/26/2019 - FC12 ND 0 MG/L

Map Id: A6
Direction: NW
Distance: 0.000 mi.
Actual: 0.000 ft.
Elevation: 0.072 mi. / 379.98 ft.
Relative: Lower

Site Name : T0605902317-MW-1
33.891254699999998, -117.8159946
CA

Database(s) : [WELLS - GAMA - CA]

Envirosite ID: 422701213
EPA ID: N/R

WELLS - GAMA - CA

Well ID :	T0605902317-MW-1
Well Type :	MONITORING
Well Depth (Ft.) :	74.77
Top of Screen (Ft.) :	N/R
Screen Length (Ft.) :	N/R
Source :	EDF
Source Name :	MW-1
Other Names :	MW-1
RL :	.0005
Approximate Latitude :	33.891254699999998
Approximate Longitude :	-117.8159946
Last Date in Agency List :	09/19/2019

Well ID :	T0605902317-MW-1
Well Type :	MONITORING
Well Depth (Ft.) :	74.77
Top of Screen (Ft.) :	N/R
Screen Length (Ft.) :	N/R
Source :	EDF
Source Name :	MW-1
Other Names :	MW-1
RL :	.005
Approximate Latitude :	33.891254699999998
Approximate Longitude :	-117.8159946
Last Date in Agency List :	09/19/2019

Well ID :	T0605902317-MW-1
Well Type :	MONITORING
Well Depth (Ft.) :	74.77
Top of Screen (Ft.) :	N/R
Screen Length (Ft.) :	N/R
Source :	EDF
Source Name :	MW-1
Other Names :	MW-1
RL :	.007
Approximate Latitude :	33.891254699999998
Approximate Longitude :	-117.8159946
Last Date in Agency List :	09/19/2019

Well ID :	T0605902317-MW-1
Well Type :	MONITORING
Well Depth (Ft.) :	74.77
Top of Screen (Ft.) :	N/R
Screen Length (Ft.) :	N/R
Source :	EDF
Source Name :	MW-1
Other Names :	MW-1
RL :	.02
Approximate Latitude :	33.891254699999998
Approximate Longitude :	-117.8159946
Last Date in Agency List :	09/19/2019

Map Id: A6
Direction: NW
Distance: 0.000 mi.
Actual: 0.000 ft.
Elevation: 0.072 mi. / 379.98 ft.
Relative: Lower

Site Name : T0605902317-MW-1
33.891254699999998, -117.8159946
CA

Database(s) : [WELLS - GAMA - CA] ***(cont.)***

Envirosite ID: 422701213
EPA ID: N/R

WELLS - GAMA - CA ***(cont.)***

Well ID :	T0605902317-MW-1
Well Type :	MONITORING
Well Depth (Ft.) :	74.77
Top of Screen (Ft.) :	N/R
Screen Length (Ft.) :	N/R
Source :	EDF
Source Name :	MW-1
Other Names :	MW-1
RL :	.05
Approximate Latitude :	33.891254699999998
Approximate Longitude :	-117.8159946
Last Date in Agency List :	09/19/2019

Well ID :	T0605902317-MW-1
Well Type :	MONITORING
Well Depth (Ft.) :	74.77
Top of Screen (Ft.) :	N/R
Screen Length (Ft.) :	N/R
Source :	EDF
Source Name :	MW-1
Other Names :	MW-1
RL :	.1
Approximate Latitude :	33.891254699999998
Approximate Longitude :	-117.8159946
Last Date in Agency List :	09/19/2019

Well ID :	T0605902317-MW-1
Well Type :	MONITORING
Well Depth (Ft.) :	74.77
Top of Screen (Ft.) :	N/R
Screen Length (Ft.) :	N/R
Source :	EDF
Source Name :	MW-1
Other Names :	MW-1
RL :	.15
Approximate Latitude :	33.891254699999998
Approximate Longitude :	-117.8159946
Last Date in Agency List :	09/19/2019

Well ID :	T0605902317-MW-1
Well Type :	MONITORING
Well Depth (Ft.) :	74.77
Top of Screen (Ft.) :	N/R
Screen Length (Ft.) :	N/R
Source :	EDF
Source Name :	MW-1
Other Names :	MW-1
RL :	.2
Approximate Latitude :	33.891254699999998
Approximate Longitude :	-117.8159946
Last Date in Agency List :	09/19/2019

Map Id: A6
Direction: NW
Distance: 0.000 mi.
Actual: 0.000 ft.
Elevation: 0.072 mi. / 379.98 ft.
Relative: Lower

Site Name : T0605902317-MW-1
33.891254699999998, -117.8159946
CA

Database(s) : [WELLS - GAMA - CA] ***(cont.)***

Envirosite ID: 422701213
EPA ID: N/R

WELLS - GAMA - CA ***(cont.)***

Well ID :	T0605902317-MW-1
Well Type :	MONITORING
Well Depth (Ft.) :	74.77
Top of Screen (Ft.) :	N/R
Screen Length (Ft.) :	N/R
Source :	EDF
Source Name :	MW-1
Other Names :	MW-1
RL :	.3
Approximate Latitude :	33.891254699999998
Approximate Longitude :	-117.8159946
Last Date in Agency List :	09/19/2019

Well ID :	T0605902317-MW-1
Well Type :	MONITORING
Well Depth (Ft.) :	74.77
Top of Screen (Ft.) :	N/R
Screen Length (Ft.) :	N/R
Source :	EDF
Source Name :	MW-1
Other Names :	MW-1
RL :	.5
Approximate Latitude :	33.891254699999998
Approximate Longitude :	-117.8159946
Last Date in Agency List :	09/19/2019

Well ID :	T0605902317-MW-1
Well Type :	MONITORING
Well Depth (Ft.) :	74.77
Top of Screen (Ft.) :	N/R
Screen Length (Ft.) :	N/R
Source :	EDF
Source Name :	MW-1
Other Names :	MW-1
RL :	1
Approximate Latitude :	33.891254699999998
Approximate Longitude :	-117.8159946
Last Date in Agency List :	09/19/2019

Well ID :	T0605902317-MW-1
Well Type :	MONITORING
Well Depth (Ft.) :	74.77
Top of Screen (Ft.) :	N/R
Screen Length (Ft.) :	N/R
Source :	EDF
Source Name :	MW-1
Other Names :	MW-1
RL :	1.5
Approximate Latitude :	33.891254699999998
Approximate Longitude :	-117.8159946
Last Date in Agency List :	09/19/2019

Map Id: A6
Direction: NW
Distance: 0.000 mi.
Actual: 0.000 ft.
Elevation: 0.072 mi. / 379.98 ft.
Relative: Lower

Site Name : T0605902317-MW-1
33.891254699999998, -117.8159946
CA

Database(s) : [WELLS - GAMA - CA] ***(cont.)***

Envirosite ID: 422701213
EPA ID: N/R

WELLS - GAMA - CA ***(cont.)***

Well ID :	T0605902317-MW-1
Well Type :	MONITORING
Well Depth (Ft.) :	74.77
Top of Screen (Ft.) :	N/R
Screen Length (Ft.) :	N/R
Source :	EDF
Source Name :	MW-1
Other Names :	MW-1
RL :	10
Approximate Latitude :	33.891254699999998
Approximate Longitude :	-117.8159946
Last Date in Agency List :	09/19/2019

Well ID :	T0605902317-MW-1
Well Type :	MONITORING
Well Depth (Ft.) :	74.77
Top of Screen (Ft.) :	N/R
Screen Length (Ft.) :	N/R
Source :	EDF
Source Name :	MW-1
Other Names :	MW-1
RL :	100
Approximate Latitude :	33.891254699999998
Approximate Longitude :	-117.8159946
Last Date in Agency List :	09/19/2019

Well ID :	T0605902317-MW-1
Well Type :	MONITORING
Well Depth (Ft.) :	74.77
Top of Screen (Ft.) :	N/R
Screen Length (Ft.) :	N/R
Source :	EDF
Source Name :	MW-1
Other Names :	MW-1
RL :	1000
Approximate Latitude :	33.891254699999998
Approximate Longitude :	-117.8159946
Last Date in Agency List :	09/19/2019

Well ID :	T0605902317-MW-1
Well Type :	MONITORING
Well Depth (Ft.) :	74.77
Top of Screen (Ft.) :	N/R
Screen Length (Ft.) :	N/R
Source :	EDF
Source Name :	MW-1
Other Names :	MW-1
RL :	10000
Approximate Latitude :	33.891254699999998
Approximate Longitude :	-117.8159946
Last Date in Agency List :	09/19/2019

Map Id: A6
Direction: NW
Distance: 0.000 mi.
Actual: 0.000 ft.
Elevation: 0.072 mi. / 379.98 ft.
Relative: Lower

Site Name : T0605902317-MW-1
33.891254699999998, -117.8159946
CA

Database(s) : [WELLS - GAMA - CA] ***(cont.)***

Envirosite ID: 422701213
EPA ID: N/R

WELLS - GAMA - CA ***(cont.)***

Well ID :	T0605902317-MW-1
Well Type :	MONITORING
Well Depth (Ft.) :	74.77
Top of Screen (Ft.) :	N/R
Screen Length (Ft.) :	N/R
Source :	EDF
Source Name :	MW-1
Other Names :	MW-1
RL :	14
Approximate Latitude :	33.891254699999998
Approximate Longitude :	-117.8159946
Last Date in Agency List :	09/19/2019

Well ID :	T0605902317-MW-1
Well Type :	MONITORING
Well Depth (Ft.) :	74.77
Top of Screen (Ft.) :	N/R
Screen Length (Ft.) :	N/R
Source :	EDF
Source Name :	MW-1
Other Names :	MW-1
RL :	15
Approximate Latitude :	33.891254699999998
Approximate Longitude :	-117.8159946
Last Date in Agency List :	09/19/2019

Well ID :	T0605902317-MW-1
Well Type :	MONITORING
Well Depth (Ft.) :	74.77
Top of Screen (Ft.) :	N/R
Screen Length (Ft.) :	N/R
Source :	EDF
Source Name :	MW-1
Other Names :	MW-1
RL :	150
Approximate Latitude :	33.891254699999998
Approximate Longitude :	-117.8159946
Last Date in Agency List :	09/19/2019

Well ID :	T0605902317-MW-1
Well Type :	MONITORING
Well Depth (Ft.) :	74.77
Top of Screen (Ft.) :	N/R
Screen Length (Ft.) :	N/R
Source :	EDF
Source Name :	MW-1
Other Names :	MW-1
RL :	17
Approximate Latitude :	33.891254699999998
Approximate Longitude :	-117.8159946
Last Date in Agency List :	09/19/2019

Map Id: A6
Direction: NW
Distance: 0.000 mi.
Actual: 0.000 ft.
Elevation: 0.072 mi. / 379.98 ft.
Relative: Lower

Site Name : T0605902317-MW-1
33.891254699999998, -117.8159946
CA

Database(s) : [WELLS - GAMA - CA] ***(cont.)***

Envirosite ID: 422701213
EPA ID: N/R

WELLS - GAMA - CA ***(cont.)***

Well ID :	T0605902317-MW-1
Well Type :	MONITORING
Well Depth (Ft.) :	74.77
Top of Screen (Ft.) :	N/R
Screen Length (Ft.) :	N/R
Source :	EDF
Source Name :	MW-1
Other Names :	MW-1
RL :	2
Approximate Latitude :	33.891254699999998
Approximate Longitude :	-117.8159946
Last Date in Agency List :	09/19/2019

Well ID :	T0605902317-MW-1
Well Type :	MONITORING
Well Depth (Ft.) :	74.77
Top of Screen (Ft.) :	N/R
Screen Length (Ft.) :	N/R
Source :	EDF
Source Name :	MW-1
Other Names :	MW-1
RL :	2.2
Approximate Latitude :	33.891254699999998
Approximate Longitude :	-117.8159946
Last Date in Agency List :	09/19/2019

Well ID :	T0605902317-MW-1
Well Type :	MONITORING
Well Depth (Ft.) :	74.77
Top of Screen (Ft.) :	N/R
Screen Length (Ft.) :	N/R
Source :	EDF
Source Name :	MW-1
Other Names :	MW-1
RL :	2.5
Approximate Latitude :	33.891254699999998
Approximate Longitude :	-117.8159946
Last Date in Agency List :	09/19/2019

Well ID :	T0605902317-MW-1
Well Type :	MONITORING
Well Depth (Ft.) :	74.77
Top of Screen (Ft.) :	N/R
Screen Length (Ft.) :	N/R
Source :	EDF
Source Name :	MW-1
Other Names :	MW-1
RL :	20
Approximate Latitude :	33.891254699999998
Approximate Longitude :	-117.8159946
Last Date in Agency List :	09/19/2019

Map Id: A6
Direction: NW
Distance: 0.000 mi.
Actual: 0.000 ft.
Elevation: 0.072 mi. / 379.98 ft.
Relative: Lower

Site Name : T0605902317-MW-1
33.891254699999998, -117.8159946
CA

Database(s) : [WELLS - GAMA - CA] ***(cont.)***

Envirosite ID: 422701213
EPA ID: N/R

WELLS - GAMA - CA ***(cont.)***

Well ID :	T0605902317-MW-1
Well Type :	MONITORING
Well Depth (Ft.) :	74.77
Top of Screen (Ft.) :	N/R
Screen Length (Ft.) :	N/R
Source :	EDF
Source Name :	MW-1
Other Names :	MW-1
RL :	200
Approximate Latitude :	33.891254699999998
Approximate Longitude :	-117.8159946
Last Date in Agency List :	09/19/2019

Well ID :	T0605902317-MW-1
Well Type :	MONITORING
Well Depth (Ft.) :	74.77
Top of Screen (Ft.) :	N/R
Screen Length (Ft.) :	N/R
Source :	EDF
Source Name :	MW-1
Other Names :	MW-1
RL :	2000
Approximate Latitude :	33.891254699999998
Approximate Longitude :	-117.8159946
Last Date in Agency List :	09/19/2019

Well ID :	T0605902317-MW-1
Well Type :	MONITORING
Well Depth (Ft.) :	74.77
Top of Screen (Ft.) :	N/R
Screen Length (Ft.) :	N/R
Source :	EDF
Source Name :	MW-1
Other Names :	MW-1
RL :	25
Approximate Latitude :	33.891254699999998
Approximate Longitude :	-117.8159946
Last Date in Agency List :	09/19/2019

Well ID :	T0605902317-MW-1
Well Type :	MONITORING
Well Depth (Ft.) :	74.77
Top of Screen (Ft.) :	N/R
Screen Length (Ft.) :	N/R
Source :	EDF
Source Name :	MW-1
Other Names :	MW-1
RL :	250
Approximate Latitude :	33.891254699999998
Approximate Longitude :	-117.8159946
Last Date in Agency List :	09/19/2019

Map Id: A6
Direction: NW
Distance: 0.000 mi.
Actual: 0.000 ft.
Elevation: 0.072 mi. / 379.98 ft.
Relative: Lower

Site Name : T0605902317-MW-1
33.891254699999998, -117.8159946
CA

Database(s) : [WELLS - GAMA - CA] ***(cont.)***

Envirosite ID: 422701213
EPA ID: N/R

WELLS - GAMA - CA ***(cont.)***

Well ID :	T0605902317-MW-1
Well Type :	MONITORING
Well Depth (Ft.) :	74.77
Top of Screen (Ft.) :	N/R
Screen Length (Ft.) :	N/R
Source :	EDF
Source Name :	MW-1
Other Names :	MW-1
RL :	25000
Approximate Latitude :	33.891254699999998
Approximate Longitude :	-117.8159946
Last Date in Agency List :	09/19/2019

Well ID :	T0605902317-MW-1
Well Type :	MONITORING
Well Depth (Ft.) :	74.77
Top of Screen (Ft.) :	N/R
Screen Length (Ft.) :	N/R
Source :	EDF
Source Name :	MW-1
Other Names :	MW-1
RL :	4
Approximate Latitude :	33.891254699999998
Approximate Longitude :	-117.8159946
Last Date in Agency List :	09/19/2019

Well ID :	T0605902317-MW-1
Well Type :	MONITORING
Well Depth (Ft.) :	74.77
Top of Screen (Ft.) :	N/R
Screen Length (Ft.) :	N/R
Source :	EDF
Source Name :	MW-1
Other Names :	MW-1
RL :	40
Approximate Latitude :	33.891254699999998
Approximate Longitude :	-117.8159946
Last Date in Agency List :	09/19/2019

Well ID :	T0605902317-MW-1
Well Type :	MONITORING
Well Depth (Ft.) :	74.77
Top of Screen (Ft.) :	N/R
Screen Length (Ft.) :	N/R
Source :	EDF
Source Name :	MW-1
Other Names :	MW-1
RL :	400
Approximate Latitude :	33.891254699999998
Approximate Longitude :	-117.8159946
Last Date in Agency List :	09/19/2019

Map Id: A6
Direction: NW
Distance: 0.000 mi.
Actual: 0.000 ft.
Elevation: 0.072 mi. / 379.98 ft.
Relative: Lower

Site Name : T0605902317-MW-1
33.891254699999998, -117.8159946
CA

Database(s) : [WELLS - GAMA - CA] ***(cont.)***

Envirosite ID: 422701213
EPA ID: N/R

WELLS - GAMA - CA ***(cont.)***

Well ID :	T0605902317-MW-1
Well Type :	MONITORING
Well Depth (Ft.) :	74.77
Top of Screen (Ft.) :	N/R
Screen Length (Ft.) :	N/R
Source :	EDF
Source Name :	MW-1
Other Names :	MW-1
RL :	5
Approximate Latitude :	33.891254699999998
Approximate Longitude :	-117.8159946
Last Date in Agency List :	09/19/2019

Well ID :	T0605902317-MW-1
Well Type :	MONITORING
Well Depth (Ft.) :	74.77
Top of Screen (Ft.) :	N/R
Screen Length (Ft.) :	N/R
Source :	EDF
Source Name :	MW-1
Other Names :	MW-1
RL :	5.5
Approximate Latitude :	33.891254699999998
Approximate Longitude :	-117.8159946
Last Date in Agency List :	09/19/2019

Well ID :	T0605902317-MW-1
Well Type :	MONITORING
Well Depth (Ft.) :	74.77
Top of Screen (Ft.) :	N/R
Screen Length (Ft.) :	N/R
Source :	EDF
Source Name :	MW-1
Other Names :	MW-1
RL :	50
Approximate Latitude :	33.891254699999998
Approximate Longitude :	-117.8159946
Last Date in Agency List :	09/19/2019

Well ID :	T0605902317-MW-1
Well Type :	MONITORING
Well Depth (Ft.) :	74.77
Top of Screen (Ft.) :	N/R
Screen Length (Ft.) :	N/R
Source :	EDF
Source Name :	MW-1
Other Names :	MW-1
RL :	500
Approximate Latitude :	33.891254699999998
Approximate Longitude :	-117.8159946
Last Date in Agency List :	09/19/2019

Map Id: A6
Direction: NW
Distance: 0.000 mi.
Actual: 0.000 ft.
Elevation: 0.072 mi. / 379.98 ft.
Relative: Lower

Site Name : T0605902317-MW-1
33.891254699999998, -117.8159946
CA

Database(s) : [WELLS - GAMA - CA] ***(cont.)***

Envirosite ID: 422701213
EPA ID: N/R

WELLS - GAMA - CA ***(cont.)***

Well ID :	T0605902317-MW-1
Well Type :	MONITORING
Well Depth (Ft.) :	74.77
Top of Screen (Ft.) :	N/R
Screen Length (Ft.) :	N/R
Source :	EDF
Source Name :	MW-1
Other Names :	MW-1
RL :	750
Approximate Latitude :	33.891254699999998
Approximate Longitude :	-117.8159946
Last Date in Agency List :	09/19/2019

Details for this site have been truncated due to the large number of available details for this site within this dataset. For the complete details for this site, contact your Envirosite account representative for a complimentary site report containing all of the details available.

Chemicals :

06/26/2019 - ALKB = 370 MG/L
06/26/2019 - BDCME ND 0 UG/L
06/26/2019 - BRME ND 0 UG/L
06/26/2019 - BTBZN ND 0 UG/L
06/26/2019 - BTBZS ND 0 UG/L
06/26/2019 - BTBZT ND 0 UG/L
06/26/2019 - BZ ND 0 UG/L
06/26/2019 - BZME ND 0 UG/L
06/26/2019 - CDS ND 0 UG/L
06/26/2019 - CLBZ ND 0 UG/L
06/26/2019 - CLBZME2 ND 0 UG/L
06/26/2019 - CLBZME4 ND 0 UG/L
06/26/2019 - CTCL ND 0 UG/L
06/26/2019 - DBCME ND 0 UG/L
06/26/2019 - DBCP ND 0 UG/L
06/26/2019 - DCA11 ND 0 UG/L
06/26/2019 - DCA12 ND 0 UG/L
06/26/2019 - DCBZ12 ND 0 UG/L
06/26/2019 - DCBZ13 ND 0 UG/L
06/26/2019 - DCBZ14 ND 0 UG/L
06/26/2019 - DCE11 ND 0 UG/L
06/26/2019 - DCE12C ND 0 UG/L
06/26/2019 - DCE12T ND 0 UG/L
06/26/2019 - DCPA12 ND 0 UG/L
06/26/2019 - DIPE ND 0 UG/L
06/26/2019 - EBZ = .73 UG/L
06/26/2019 - EDB ND 0 UG/L
06/26/2019 - ETBE ND 0 UG/L
06/26/2019 - FC11 ND 0 UG/L
06/26/2019 - FC113 ND 0 MG/L

Map Id: A7
Direction: NW
Distance: 0.000 mi.
Actual: 0.000 ft.
Elevation: 0.072 mi. / 380.19 ft.
Relative: Lower

Site Name : T0605902317-AS-2
33.891291500000001, -117.8160196
CA

Database(s) : [WELLS - GAMA - CA]

Envirosite ID: 422701204
EPA ID: N/R

WELLS - GAMA - CA

Well ID :	T0605902317-AS-2
Well Type :	MONITORING
Well Depth (Ft.) :	N/R
Top of Screen (Ft.) :	N/R
Screen Length (Ft.) :	N/R
Source :	EDF
Source Name :	AS-2
Other Names :	AS-2
RL :	.5
Approximate Latitude :	33.891291500000001
Approximate Longitude :	-117.8160196
Last Date in Agency List :	09/19/2019

Well ID :	T0605902317-AS-2
Well Type :	MONITORING
Well Depth (Ft.) :	N/R
Top of Screen (Ft.) :	N/R
Screen Length (Ft.) :	N/R
Source :	EDF
Source Name :	AS-2
Other Names :	AS-2
RL :	1
Approximate Latitude :	33.891291500000001
Approximate Longitude :	-117.8160196
Last Date in Agency List :	09/19/2019

Well ID :	T0605902317-AS-2
Well Type :	MONITORING
Well Depth (Ft.) :	N/R
Top of Screen (Ft.) :	N/R
Screen Length (Ft.) :	N/R
Source :	EDF
Source Name :	AS-2
Other Names :	AS-2
RL :	10
Approximate Latitude :	33.891291500000001
Approximate Longitude :	-117.8160196
Last Date in Agency List :	09/19/2019

Well ID :	T0605902317-AS-2
Well Type :	MONITORING
Well Depth (Ft.) :	N/R
Top of Screen (Ft.) :	N/R
Screen Length (Ft.) :	N/R
Source :	EDF
Source Name :	AS-2
Other Names :	AS-2
RL :	50
Approximate Latitude :	33.891291500000001
Approximate Longitude :	-117.8160196
Last Date in Agency List :	09/19/2019

Map Id: A7
Direction: NW
Distance: 0.000 mi.
Actual: 0.000 ft.
Elevation: 0.072 mi. / 380.19 ft.
Relative: Lower

Site Name : T0605902317-AS-2
33.891291500000001, -117.8160196
CA

Database(s) : [WELLS - GAMA - CA] ***(cont.)***

Envirosite ID: 422701204
EPA ID: N/R

WELLS - GAMA - CA ***(cont.)***

Details for this site have been truncated due to the large number of available details for this site within this dataset. For the complete details for this site, contact your Envirosite account representative for a complimentary site report containing all of the details available.

Chemicals :

12/11/2007 - BDCME ND 0 UG/L
12/11/2007 - BRME ND 0 UG/L
12/11/2007 - BTBZN ND 0 UG/L
12/11/2007 - BTBZS ND 0 UG/L
12/11/2007 - BTBZT ND 0 UG/L
12/11/2007 - BZ = 7.9 UG/L
12/11/2007 - BZME = 61 UG/L
12/11/2007 - CLBZ ND 0 UG/L
12/11/2007 - CLBZME2 ND 0 UG/L
12/11/2007 - CLBZME4 ND 0 UG/L
12/11/2007 - CTCL ND 0 UG/L
12/11/2007 - DBCME ND 0 UG/L
12/11/2007 - DBCP ND 0 UG/L
12/11/2007 - DCA11 ND 0 UG/L
12/11/2007 - DCA12 ND 0 UG/L
12/11/2007 - DCBZ12 ND 0 UG/L
12/11/2007 - DCBZ13 ND 0 UG/L
12/11/2007 - DCBZ14 ND 0 UG/L
12/11/2007 - DCE11 ND 0 UG/L
12/11/2007 - DCE12C ND 0 UG/L
12/11/2007 - DCE12T ND 0 UG/L
12/11/2007 - DCPA12 ND 0 UG/L
12/11/2007 - DIPE ND 0 UG/L
12/11/2007 - EBZ = 7.3 UG/L
12/11/2007 - EDB ND 0 UG/L
12/11/2007 - ETBE ND 0 UG/L
12/11/2007 - FC11 ND 0 UG/L
12/11/2007 - FC12 ND 0 MG/L
12/11/2007 - HCBU ND 0 UG/L
12/11/2007 - IPBZ ND 0 UG/L

Map Id: A8
Direction: NW
Distance: 0.000 mi.
Actual: 0.000 ft.
Elevation: 0.072 mi. / 378.593 ft.
Relative: Lower

Site Name : T0605902317-MW-7
33.891329499999998,
-117.81599129999999
CA

Database(s) : [WELLS - GAMA - CA]

Envirosite ID: 422698822
EPA ID: N/R

WELLS - GAMA - CA

Well ID :	T0605902317-MW-7
Well Type :	MONITORING
Well Depth (Ft.) :	75.61
Top of Screen (Ft.) :	N/R
Screen Length (Ft.) :	N/R
Source :	EDF
Source Name :	MW-7

Map Id: A8
Direction: NW
Distance: 0.000 mi.
Actual: 0.000 ft.
Elevation: 0.072 mi. / 378.593 ft.
Relative: Lower

Site Name : T0605902317-MW-7
33.891329499999998,
-117.81599129999999
CA

Database(s) : [WELLS - GAMA - CA] ***(cont.)***

Envirosite ID: 422698822
EPA ID: N/R

WELLS - GAMA - CA ***(cont.)***

Other Names :	MW-7
RL :	.0005
Approximate Latitude :	33.891329499999998
Approximate Longitude :	-117.81599129999999
Last Date in Agency List :	09/19/2019

Well ID :	T0605902317-MW-7
Well Type :	MONITORING
Well Depth (Ft.) :	75.61
Top of Screen (Ft.) :	N/R
Screen Length (Ft.) :	N/R
Source :	EDF
Source Name :	MW-7
Other Names :	MW-7
RL :	.005
Approximate Latitude :	33.891329499999998
Approximate Longitude :	-117.81599129999999
Last Date in Agency List :	09/19/2019

Well ID :	T0605902317-MW-7
Well Type :	MONITORING
Well Depth (Ft.) :	75.61
Top of Screen (Ft.) :	N/R
Screen Length (Ft.) :	N/R
Source :	EDF
Source Name :	MW-7
Other Names :	MW-7
RL :	.007
Approximate Latitude :	33.891329499999998
Approximate Longitude :	-117.81599129999999
Last Date in Agency List :	09/19/2019

Well ID :	T0605902317-MW-7
Well Type :	MONITORING
Well Depth (Ft.) :	75.61
Top of Screen (Ft.) :	N/R
Screen Length (Ft.) :	N/R
Source :	EDF
Source Name :	MW-7
Other Names :	MW-7
RL :	.02
Approximate Latitude :	33.891329499999998
Approximate Longitude :	-117.81599129999999
Last Date in Agency List :	09/19/2019

Well ID :	T0605902317-MW-7
Well Type :	MONITORING
Well Depth (Ft.) :	75.61
Top of Screen (Ft.) :	N/R
Screen Length (Ft.) :	N/R
Source :	EDF
Source Name :	MW-7

Map Id: A8
Direction: NW
Distance: 0.000 mi.
Actual: 0.000 ft.
Elevation: 0.072 mi. / 378.593 ft.
Relative: Lower

Site Name : T0605902317-MW-7
33.891329499999998,
-117.81599129999999
CA

Database(s) : [WELLS - GAMA - CA] ***(cont.)***

Envirosite ID: 422698822
EPA ID: N/R

WELLS - GAMA - CA ***(cont.)***

Other Names :	MW-7
RL :	.05
Approximate Latitude :	33.891329499999998
Approximate Longitude :	-117.81599129999999
Last Date in Agency List :	09/19/2019

Well ID :	T0605902317-MW-7
Well Type :	MONITORING
Well Depth (Ft.) :	75.61
Top of Screen (Ft.) :	N/R
Screen Length (Ft.) :	N/R
Source :	EDF
Source Name :	MW-7
Other Names :	MW-7
RL :	.1
Approximate Latitude :	33.891329499999998
Approximate Longitude :	-117.81599129999999
Last Date in Agency List :	09/19/2019

Well ID :	T0605902317-MW-7
Well Type :	MONITORING
Well Depth (Ft.) :	75.61
Top of Screen (Ft.) :	N/R
Screen Length (Ft.) :	N/R
Source :	EDF
Source Name :	MW-7
Other Names :	MW-7
RL :	.2
Approximate Latitude :	33.891329499999998
Approximate Longitude :	-117.81599129999999
Last Date in Agency List :	09/19/2019

Well ID :	T0605902317-MW-7
Well Type :	MONITORING
Well Depth (Ft.) :	75.61
Top of Screen (Ft.) :	N/R
Screen Length (Ft.) :	N/R
Source :	EDF
Source Name :	MW-7
Other Names :	MW-7
RL :	.3
Approximate Latitude :	33.891329499999998
Approximate Longitude :	-117.81599129999999
Last Date in Agency List :	09/19/2019

Well ID :	T0605902317-MW-7
Well Type :	MONITORING
Well Depth (Ft.) :	75.61
Top of Screen (Ft.) :	N/R
Screen Length (Ft.) :	N/R
Source :	EDF
Source Name :	MW-7

Map Id: A8
Direction: NW
Distance: 0.000 mi.
Actual: 0.000 ft.
Elevation: 0.072 mi. / 378.593 ft.
Relative: Lower

Site Name : T0605902317-MW-7
33.891329499999998,
-117.81599129999999
CA

Database(s) : [WELLS - GAMA - CA] ***(cont.)***

Envirosite ID: 422698822
EPA ID: N/R

WELLS - GAMA - CA ***(cont.)***

Other Names :	MW-7
RL :	.5
Approximate Latitude :	33.891329499999998
Approximate Longitude :	-117.81599129999999
Last Date in Agency List :	09/19/2019

Well ID :	T0605902317-MW-7
Well Type :	MONITORING
Well Depth (Ft.) :	75.61
Top of Screen (Ft.) :	N/R
Screen Length (Ft.) :	N/R
Source :	EDF
Source Name :	MW-7
Other Names :	MW-7
RL :	1
Approximate Latitude :	33.891329499999998
Approximate Longitude :	-117.81599129999999
Last Date in Agency List :	09/19/2019

Well ID :	T0605902317-MW-7
Well Type :	MONITORING
Well Depth (Ft.) :	75.61
Top of Screen (Ft.) :	N/R
Screen Length (Ft.) :	N/R
Source :	EDF
Source Name :	MW-7
Other Names :	MW-7
RL :	1.5
Approximate Latitude :	33.891329499999998
Approximate Longitude :	-117.81599129999999
Last Date in Agency List :	09/19/2019

Well ID :	T0605902317-MW-7
Well Type :	MONITORING
Well Depth (Ft.) :	75.61
Top of Screen (Ft.) :	N/R
Screen Length (Ft.) :	N/R
Source :	EDF
Source Name :	MW-7
Other Names :	MW-7
RL :	10
Approximate Latitude :	33.891329499999998
Approximate Longitude :	-117.81599129999999
Last Date in Agency List :	09/19/2019

Well ID :	T0605902317-MW-7
Well Type :	MONITORING
Well Depth (Ft.) :	75.61
Top of Screen (Ft.) :	N/R
Screen Length (Ft.) :	N/R
Source :	EDF
Source Name :	MW-7

Map Id: A8
Direction: NW
Distance: 0.000 mi.
Actual: 0.000 ft.
Elevation: 0.072 mi. / 378.593 ft.
Relative: Lower

Site Name : T0605902317-MW-7
33.891329499999998,
-117.81599129999999
CA

Database(s) : [WELLS - GAMA - CA] ***(cont.)***

Envirosite ID: 422698822
EPA ID: N/R

WELLS - GAMA - CA ***(cont.)***

Other Names :	MW-7
RL :	100
Approximate Latitude :	33.891329499999998
Approximate Longitude :	-117.81599129999999
Last Date in Agency List :	09/19/2019

Well ID :	T0605902317-MW-7
Well Type :	MONITORING
Well Depth (Ft.) :	75.61
Top of Screen (Ft.) :	N/R
Screen Length (Ft.) :	N/R
Source :	EDF
Source Name :	MW-7
Other Names :	MW-7
RL :	1000
Approximate Latitude :	33.891329499999998
Approximate Longitude :	-117.81599129999999
Last Date in Agency List :	09/19/2019

Well ID :	T0605902317-MW-7
Well Type :	MONITORING
Well Depth (Ft.) :	75.61
Top of Screen (Ft.) :	N/R
Screen Length (Ft.) :	N/R
Source :	EDF
Source Name :	MW-7
Other Names :	MW-7
RL :	10000
Approximate Latitude :	33.891329499999998
Approximate Longitude :	-117.81599129999999
Last Date in Agency List :	09/19/2019

Well ID :	T0605902317-MW-7
Well Type :	MONITORING
Well Depth (Ft.) :	75.61
Top of Screen (Ft.) :	N/R
Screen Length (Ft.) :	N/R
Source :	EDF
Source Name :	MW-7
Other Names :	MW-7
RL :	150
Approximate Latitude :	33.891329499999998
Approximate Longitude :	-117.81599129999999
Last Date in Agency List :	09/19/2019

Well ID :	T0605902317-MW-7
Well Type :	MONITORING
Well Depth (Ft.) :	75.61
Top of Screen (Ft.) :	N/R
Screen Length (Ft.) :	N/R
Source :	EDF
Source Name :	MW-7

Map Id: A8
Direction: NW
Distance: 0.000 mi.
Actual: 0.000 ft.
Elevation: 0.072 mi. / 378.593 ft.
Relative: Lower

Site Name : T0605902317-MW-7
33.891329499999998,
-117.81599129999999
CA

Database(s) : [WELLS - GAMA - CA] ***(cont.)***

Envirosite ID: 422698822
EPA ID: N/R

WELLS - GAMA - CA ***(cont.)***

Other Names :	MW-7
RL :	1500
Approximate Latitude :	33.891329499999998
Approximate Longitude :	-117.81599129999999
Last Date in Agency List :	09/19/2019

Well ID :	T0605902317-MW-7
Well Type :	MONITORING
Well Depth (Ft.) :	75.61
Top of Screen (Ft.) :	N/R
Screen Length (Ft.) :	N/R
Source :	EDF
Source Name :	MW-7
Other Names :	MW-7
RL :	2
Approximate Latitude :	33.891329499999998
Approximate Longitude :	-117.81599129999999
Last Date in Agency List :	09/19/2019

Well ID :	T0605902317-MW-7
Well Type :	MONITORING
Well Depth (Ft.) :	75.61
Top of Screen (Ft.) :	N/R
Screen Length (Ft.) :	N/R
Source :	EDF
Source Name :	MW-7
Other Names :	MW-7
RL :	2.5
Approximate Latitude :	33.891329499999998
Approximate Longitude :	-117.81599129999999
Last Date in Agency List :	09/19/2019

Well ID :	T0605902317-MW-7
Well Type :	MONITORING
Well Depth (Ft.) :	75.61
Top of Screen (Ft.) :	N/R
Screen Length (Ft.) :	N/R
Source :	EDF
Source Name :	MW-7
Other Names :	MW-7
RL :	20
Approximate Latitude :	33.891329499999998
Approximate Longitude :	-117.81599129999999
Last Date in Agency List :	09/19/2019

Well ID :	T0605902317-MW-7
Well Type :	MONITORING
Well Depth (Ft.) :	75.61
Top of Screen (Ft.) :	N/R
Screen Length (Ft.) :	N/R
Source :	EDF
Source Name :	MW-7

Map Id: A8
Direction: NW
Distance: 0.000 mi.
Actual: 0.000 ft.
Elevation: 0.072 mi. / 378.593 ft.
Relative: Lower

Site Name : T0605902317-MW-7
33.891329499999998,
-117.81599129999999
CA

Database(s) : [WELLS - GAMA - CA] ***(cont.)***

Envirosite ID: 422698822
EPA ID: N/R

WELLS - GAMA - CA ***(cont.)***

Other Names :	MW-7
RL :	200
Approximate Latitude :	33.891329499999998
Approximate Longitude :	-117.81599129999999
Last Date in Agency List :	09/19/2019

Well ID :	T0605902317-MW-7
Well Type :	MONITORING
Well Depth (Ft.) :	75.61
Top of Screen (Ft.) :	N/R
Screen Length (Ft.) :	N/R
Source :	EDF
Source Name :	MW-7
Other Names :	MW-7
RL :	2000
Approximate Latitude :	33.891329499999998
Approximate Longitude :	-117.81599129999999
Last Date in Agency List :	09/19/2019

Well ID :	T0605902317-MW-7
Well Type :	MONITORING
Well Depth (Ft.) :	75.61
Top of Screen (Ft.) :	N/R
Screen Length (Ft.) :	N/R
Source :	EDF
Source Name :	MW-7
Other Names :	MW-7
RL :	20000
Approximate Latitude :	33.891329499999998
Approximate Longitude :	-117.81599129999999
Last Date in Agency List :	09/19/2019

Well ID :	T0605902317-MW-7
Well Type :	MONITORING
Well Depth (Ft.) :	75.61
Top of Screen (Ft.) :	N/R
Screen Length (Ft.) :	N/R
Source :	EDF
Source Name :	MW-7
Other Names :	MW-7
RL :	25
Approximate Latitude :	33.891329499999998
Approximate Longitude :	-117.81599129999999
Last Date in Agency List :	09/19/2019

Well ID :	T0605902317-MW-7
Well Type :	MONITORING
Well Depth (Ft.) :	75.61
Top of Screen (Ft.) :	N/R
Screen Length (Ft.) :	N/R
Source :	EDF
Source Name :	MW-7

Map Id: A8
Direction: NW
Distance: 0.000 mi.
Actual: 0.000 ft.
Elevation: 0.072 mi. / 378.593 ft.
Relative: Lower

Site Name : T0605902317-MW-7
33.891329499999998,
-117.81599129999999
CA

Database(s) : [WELLS - GAMA - CA] ***(cont.)***

Envirosite ID: 422698822
EPA ID: N/R

WELLS - GAMA - CA ***(cont.)***

Other Names :	MW-7
RL :	250
Approximate Latitude :	33.891329499999998
Approximate Longitude :	-117.81599129999999
Last Date in Agency List :	09/19/2019

Well ID :	T0605902317-MW-7
Well Type :	MONITORING
Well Depth (Ft.) :	75.61
Top of Screen (Ft.) :	N/R
Screen Length (Ft.) :	N/R
Source :	EDF
Source Name :	MW-7
Other Names :	MW-7
RL :	2500
Approximate Latitude :	33.891329499999998
Approximate Longitude :	-117.81599129999999
Last Date in Agency List :	09/19/2019

Well ID :	T0605902317-MW-7
Well Type :	MONITORING
Well Depth (Ft.) :	75.61
Top of Screen (Ft.) :	N/R
Screen Length (Ft.) :	N/R
Source :	EDF
Source Name :	MW-7
Other Names :	MW-7
RL :	300
Approximate Latitude :	33.891329499999998
Approximate Longitude :	-117.81599129999999
Last Date in Agency List :	09/19/2019

Well ID :	T0605902317-MW-7
Well Type :	MONITORING
Well Depth (Ft.) :	75.61
Top of Screen (Ft.) :	N/R
Screen Length (Ft.) :	N/R
Source :	EDF
Source Name :	MW-7
Other Names :	MW-7
RL :	4
Approximate Latitude :	33.891329499999998
Approximate Longitude :	-117.81599129999999
Last Date in Agency List :	09/19/2019

Well ID :	T0605902317-MW-7
Well Type :	MONITORING
Well Depth (Ft.) :	75.61
Top of Screen (Ft.) :	N/R
Screen Length (Ft.) :	N/R
Source :	EDF
Source Name :	MW-7

Map Id: A8
Direction: NW
Distance: 0.000 mi.
Actual: 0.000 ft.
Elevation: 0.072 mi. / 378.593 ft.
Relative: Lower

Site Name : T0605902317-MW-7
33.891329499999998,
-117.81599129999999
CA

Database(s) : [WELLS - GAMA - CA] ***(cont.)***

Envirosite ID: 422698822
EPA ID: N/R

WELLS - GAMA - CA ***(cont.)***

Other Names :	MW-7
RL :	40
Approximate Latitude :	33.891329499999998
Approximate Longitude :	-117.81599129999999
Last Date in Agency List :	09/19/2019

Well ID :	T0605902317-MW-7
Well Type :	MONITORING
Well Depth (Ft.) :	75.61
Top of Screen (Ft.) :	N/R
Screen Length (Ft.) :	N/R
Source :	EDF
Source Name :	MW-7
Other Names :	MW-7
RL :	400
Approximate Latitude :	33.891329499999998
Approximate Longitude :	-117.81599129999999
Last Date in Agency List :	09/19/2019

Well ID :	T0605902317-MW-7
Well Type :	MONITORING
Well Depth (Ft.) :	75.61
Top of Screen (Ft.) :	N/R
Screen Length (Ft.) :	N/R
Source :	EDF
Source Name :	MW-7
Other Names :	MW-7
RL :	4000
Approximate Latitude :	33.891329499999998
Approximate Longitude :	-117.81599129999999
Last Date in Agency List :	09/19/2019

Well ID :	T0605902317-MW-7
Well Type :	MONITORING
Well Depth (Ft.) :	75.61
Top of Screen (Ft.) :	N/R
Screen Length (Ft.) :	N/R
Source :	EDF
Source Name :	MW-7
Other Names :	MW-7
RL :	5
Approximate Latitude :	33.891329499999998
Approximate Longitude :	-117.81599129999999
Last Date in Agency List :	09/19/2019

Well ID :	T0605902317-MW-7
Well Type :	MONITORING
Well Depth (Ft.) :	75.61
Top of Screen (Ft.) :	N/R
Screen Length (Ft.) :	N/R
Source :	EDF
Source Name :	MW-7

Map Id: A8
Direction: NW
Distance: 0.000 mi.
Actual: 0.000 ft.
Elevation: 0.072 mi. / 378.593 ft.
Relative: Lower

Site Name : T0605902317-MW-7
33.891329499999998,
-117.81599129999999
CA

Database(s) : [WELLS - GAMA - CA] ***(cont.)***

Envirosite ID: 422698822
EPA ID: N/R

WELLS - GAMA - CA ***(cont.)***

Other Names :	MW-7
RL :	50
Approximate Latitude :	33.891329499999998
Approximate Longitude :	-117.81599129999999
Last Date in Agency List :	09/19/2019

Well ID :	T0605902317-MW-7
Well Type :	MONITORING
Well Depth (Ft.) :	75.61
Top of Screen (Ft.) :	N/R
Screen Length (Ft.) :	N/R
Source :	EDF
Source Name :	MW-7
Other Names :	MW-7
RL :	500
Approximate Latitude :	33.891329499999998
Approximate Longitude :	-117.81599129999999
Last Date in Agency List :	09/19/2019

Well ID :	T0605902317-MW-7
Well Type :	MONITORING
Well Depth (Ft.) :	75.61
Top of Screen (Ft.) :	N/R
Screen Length (Ft.) :	N/R
Source :	EDF
Source Name :	MW-7
Other Names :	MW-7
RL :	5000
Approximate Latitude :	33.891329499999998
Approximate Longitude :	-117.81599129999999
Last Date in Agency List :	09/19/2019

Well ID :	T0605902317-MW-7
Well Type :	MONITORING
Well Depth (Ft.) :	75.61
Top of Screen (Ft.) :	N/R
Screen Length (Ft.) :	N/R
Source :	EDF
Source Name :	MW-7
Other Names :	MW-7
RL :	50000
Approximate Latitude :	33.891329499999998
Approximate Longitude :	-117.81599129999999
Last Date in Agency List :	09/19/2019

Well ID :	T0605902317-MW-7
Well Type :	MONITORING
Well Depth (Ft.) :	75.61
Top of Screen (Ft.) :	N/R
Screen Length (Ft.) :	N/R
Source :	EDF
Source Name :	MW-7

Map Id: A8
Direction: NW
Distance: 0.000 mi.
Actual: 0.000 ft.
Elevation: 0.072 mi. / 378.593 ft.
Relative: Lower

Site Name : T0605902317-MW-7
33.891329499999998,
-117.81599129999999
CA

Database(s) : [WELLS - GAMA - CA] ***(cont.)***

Envirosite ID: 422698822
EPA ID: N/R

WELLS - GAMA - CA ***(cont.)***

Other Names :	MW-7
RL :	750
Approximate Latitude :	33.891329499999998
Approximate Longitude :	-117.81599129999999
Last Date in Agency List :	09/19/2019

Details for this site have been truncated due to the large number of available details for this site within this dataset. For the complete details for this site, contact your Envirosite account representative for a complimentary site report containing all of the details available.

Chemicals :

03/07/2019 - BDCME ND 0 UG/L
03/07/2019 - BRME ND 0 UG/L
03/07/2019 - BTBZN ND 0 UG/L
03/07/2019 - BTBZS ND 0 UG/L
03/07/2019 - BTBZT ND 0 UG/L
03/07/2019 - BZ ND 0 UG/L
03/07/2019 - BZME ND 0 UG/L
03/07/2019 - CDS ND 0 UG/L
03/07/2019 - CLBZ ND 0 UG/L
03/07/2019 - CLBZME2 ND 0 UG/L
03/07/2019 - CLBZME4 ND 0 UG/L
03/07/2019 - CTCL ND 0 UG/L
03/07/2019 - DBCME ND 0 UG/L
03/07/2019 - DBCP ND 0 UG/L
03/07/2019 - DCA11 ND 0 UG/L
03/07/2019 - DCA12 ND 0 UG/L
03/07/2019 - DCBZ12 ND 0 UG/L
03/07/2019 - DCBZ13 ND 0 UG/L
03/07/2019 - DCBZ14 ND 0 UG/L
03/07/2019 - DCE11 ND 0 UG/L
03/07/2019 - DCE12C ND 0 UG/L
03/07/2019 - DCE12T ND 0 UG/L
03/07/2019 - DCPA12 ND 0 UG/L
03/07/2019 - DIPE ND 0 UG/L
03/07/2019 - EBZ ND 0 UG/L
03/07/2019 - EDB ND 0 UG/L
03/07/2019 - ETBE ND 0 UG/L
03/07/2019 - FC11 ND 0 UG/L
03/07/2019 - FC113 ND 0 MG/L
03/07/2019 - FC12 ND 0 MG/L

Map Id: A9
Direction: NW
Distance: 0.000 mi.
Actual: 0.000 ft.
Elevation: 0.072 mi. / 381.253 ft.
Relative: Lower

Site Name : T0605902317-AS-4
33.891246299999999, -117.8161238
CA

Database(s) : [WELLS - GAMA - CA]

Envirosite ID: 422701212
EPA ID: N/R

WELLS - GAMA - CA

Well ID :	T0605902317-AS-4
Well Type :	MONITORING
Well Depth (Ft.) :	N/R
Top of Screen (Ft.) :	N/R
Screen Length (Ft.) :	N/R
Source :	EDF
Source Name :	AS-4
Other Names :	AS-4
RL :	.5
Approximate Latitude :	33.891246299999999
Approximate Longitude :	-117.8161238
Last Date in Agency List :	09/19/2019

Well ID :	T0605902317-AS-4
Well Type :	MONITORING
Well Depth (Ft.) :	N/R
Top of Screen (Ft.) :	N/R
Screen Length (Ft.) :	N/R
Source :	EDF
Source Name :	AS-4
Other Names :	AS-4
RL :	1
Approximate Latitude :	33.891246299999999
Approximate Longitude :	-117.8161238
Last Date in Agency List :	09/19/2019

Well ID :	T0605902317-AS-4
Well Type :	MONITORING
Well Depth (Ft.) :	N/R
Top of Screen (Ft.) :	N/R
Screen Length (Ft.) :	N/R
Source :	EDF
Source Name :	AS-4
Other Names :	AS-4
RL :	10
Approximate Latitude :	33.891246299999999
Approximate Longitude :	-117.8161238
Last Date in Agency List :	09/19/2019

Well ID :	T0605902317-AS-4
Well Type :	MONITORING
Well Depth (Ft.) :	N/R
Top of Screen (Ft.) :	N/R
Screen Length (Ft.) :	N/R
Source :	EDF
Source Name :	AS-4
Other Names :	AS-4
RL :	50
Approximate Latitude :	33.891246299999999
Approximate Longitude :	-117.8161238
Last Date in Agency List :	09/19/2019

Map Id: A9
Direction: NW
Distance: 0.000 mi.
Actual: 0.000 ft.
Elevation: 0.072 mi. / 381.253 ft.
Relative: Lower

Site Name : T0605902317-AS-4
33.891246299999999, -117.8161238
CA

Database(s) : [WELLS - GAMA - CA] ***(cont.)***

Envirosite ID: 422701212
EPA ID: N/R

WELLS - GAMA - CA ***(cont.)***

Details for this site have been truncated due to the large number of available details for this site within this dataset. For the complete details for this site, contact your Envirosite account representative for a complimentary site report containing all of the details available.

Chemicals :

12/11/2007 - BDCME ND 0 UG/L
12/11/2007 - BRME ND 0 UG/L
12/11/2007 - BTBZN = .94 UG/L
12/11/2007 - BTBZS ND 0 UG/L
12/11/2007 - BTBZT ND 0 UG/L
12/11/2007 - BZ = 14 UG/L
12/11/2007 - BZME = 12 UG/L
12/11/2007 - CLBZ ND 0 UG/L
12/11/2007 - CLBZME2 ND 0 UG/L
12/11/2007 - CLBZME4 ND 0 UG/L
12/11/2007 - CTCL ND 0 UG/L
12/11/2007 - DBCME ND 0 UG/L
12/11/2007 - DBCP ND 0 UG/L
12/11/2007 - DCA11 ND 0 UG/L
12/11/2007 - DCA12 ND 0 UG/L
12/11/2007 - DCBZ12 ND 0 UG/L
12/11/2007 - DCBZ13 ND 0 UG/L
12/11/2007 - DCBZ14 ND 0 UG/L
12/11/2007 - DCE11 ND 0 UG/L
12/11/2007 - DCE12C ND 0 UG/L
12/11/2007 - DCE12T ND 0 UG/L
12/11/2007 - DCPA12 ND 0 UG/L
12/11/2007 - DIPE ND 0 UG/L
12/11/2007 - EBZ = 32 UG/L
12/11/2007 - EDB ND 0 UG/L
12/11/2007 - ETBE ND 0 UG/L
12/11/2007 - FC11 ND 0 UG/L
12/11/2007 - FC12 ND 0 MG/L
12/11/2007 - HCBU ND 0 UG/L
12/11/2007 - IPBZ = 1 UG/L

Map Id: A10
Direction: NW
Distance: 0.000 mi.
Actual: 0.000 ft.
Elevation: 0.072 mi. / 381.253 ft.
Relative: Lower

Site Name : T0605902317-MW-4
33.891266000000002, -117.8161314
CA

Database(s) : [WELLS - GAMA - CA]

Envirosite ID: 422698820
EPA ID: N/R

WELLS - GAMA - CA

Well ID :	T0605902317-MW-4
Well Type :	MONITORING
Well Depth (Ft.) :	77.41
Top of Screen (Ft.) :	N/R
Screen Length (Ft.) :	N/R
Source :	EDF
Source Name :	MW-4
Other Names :	MW-4

Map Id: A10
Direction: NW
Distance: 0.000 mi.
Actual: 0.000 ft.
Elevation: 0.072 mi. / 381.253 ft.
Relative: Lower

Site Name : T0605902317-MW-4
33.891266000000002, -117.8161314
CA

Database(s) : [WELLS - GAMA - CA] ***(cont.)***

Envirosite ID: 422698820
EPA ID: N/R

WELLS - GAMA - CA ***(cont.)***

RL :	.0005
Approximate Latitude :	33.891266000000002
Approximate Longitude :	-117.8161314
Last Date in Agency List :	09/19/2019

Well ID :	T0605902317-MW-4
Well Type :	MONITORING
Well Depth (Ft.) :	77.41
Top of Screen (Ft.) :	N/R
Screen Length (Ft.) :	N/R
Source :	EDF
Source Name :	MW-4
Other Names :	MW-4
RL :	.005
Approximate Latitude :	33.891266000000002
Approximate Longitude :	-117.8161314
Last Date in Agency List :	09/19/2019

Well ID :	T0605902317-MW-4
Well Type :	MONITORING
Well Depth (Ft.) :	77.41
Top of Screen (Ft.) :	N/R
Screen Length (Ft.) :	N/R
Source :	EDF
Source Name :	MW-4
Other Names :	MW-4
RL :	.007
Approximate Latitude :	33.891266000000002
Approximate Longitude :	-117.8161314
Last Date in Agency List :	09/19/2019

Well ID :	T0605902317-MW-4
Well Type :	MONITORING
Well Depth (Ft.) :	77.41
Top of Screen (Ft.) :	N/R
Screen Length (Ft.) :	N/R
Source :	EDF
Source Name :	MW-4
Other Names :	MW-4
RL :	.02
Approximate Latitude :	33.891266000000002
Approximate Longitude :	-117.8161314
Last Date in Agency List :	09/19/2019

Well ID :	T0605902317-MW-4
Well Type :	MONITORING
Well Depth (Ft.) :	77.41
Top of Screen (Ft.) :	N/R
Screen Length (Ft.) :	N/R
Source :	EDF
Source Name :	MW-4
Other Names :	MW-4
RL :	.05

Map Id: A10
Direction: NW
Distance: 0.000 mi.
Actual: 0.000 ft.
Elevation: 0.072 mi. / 381.253 ft.
Relative: Lower

Site Name : T0605902317-MW-4
33.891266000000002, -117.8161314
CA

Database(s) : [WELLS - GAMA - CA] ***(cont.)***

Envirosite ID: 422698820
EPA ID: N/R

WELLS - GAMA - CA ***(cont.)***

Approximate Latitude :	33.891266000000002
Approximate Longitude :	-117.8161314
Last Date in Agency List :	09/19/2019

Well ID :	T0605902317-MW-4
Well Type :	MONITORING
Well Depth (Ft.) :	77.41
Top of Screen (Ft.) :	N/R
Screen Length (Ft.) :	N/R
Source :	EDF
Source Name :	MW-4
Other Names :	MW-4
RL :	.1
Approximate Latitude :	33.891266000000002
Approximate Longitude :	-117.8161314
Last Date in Agency List :	09/19/2019

Well ID :	T0605902317-MW-4
Well Type :	MONITORING
Well Depth (Ft.) :	77.41
Top of Screen (Ft.) :	N/R
Screen Length (Ft.) :	N/R
Source :	EDF
Source Name :	MW-4
Other Names :	MW-4
RL :	.15
Approximate Latitude :	33.891266000000002
Approximate Longitude :	-117.8161314
Last Date in Agency List :	09/19/2019

Well ID :	T0605902317-MW-4
Well Type :	MONITORING
Well Depth (Ft.) :	77.41
Top of Screen (Ft.) :	N/R
Screen Length (Ft.) :	N/R
Source :	EDF
Source Name :	MW-4
Other Names :	MW-4
RL :	.2
Approximate Latitude :	33.891266000000002
Approximate Longitude :	-117.8161314
Last Date in Agency List :	09/19/2019

Well ID :	T0605902317-MW-4
Well Type :	MONITORING
Well Depth (Ft.) :	77.41
Top of Screen (Ft.) :	N/R
Screen Length (Ft.) :	N/R
Source :	EDF
Source Name :	MW-4
Other Names :	MW-4
RL :	.3
Approximate Latitude :	33.891266000000002

Map Id: A10
Direction: NW
Distance: 0.000 mi.
Actual: 0.000 ft.
Elevation: 0.072 mi. / 381.253 ft.
Relative: Lower

Site Name : T0605902317-MW-4
33.891266000000002, -117.8161314
CA

Database(s) : [WELLS - GAMA - CA] ***(cont.)***

Envirosite ID: 422698820
EPA ID: N/R

WELLS - GAMA - CA ***(cont.)***

Approximate Longitude :	-117.8161314
Last Date in Agency List :	09/19/2019

Well ID :	T0605902317-MW-4
Well Type :	MONITORING
Well Depth (Ft.) :	77.41
Top of Screen (Ft.) :	N/R
Screen Length (Ft.) :	N/R
Source :	EDF
Source Name :	MW-4
Other Names :	MW-4
RL :	.5
Approximate Latitude :	33.891266000000002
Approximate Longitude :	-117.8161314
Last Date in Agency List :	09/19/2019

Well ID :	T0605902317-MW-4
Well Type :	MONITORING
Well Depth (Ft.) :	77.41
Top of Screen (Ft.) :	N/R
Screen Length (Ft.) :	N/R
Source :	EDF
Source Name :	MW-4
Other Names :	MW-4
RL :	1
Approximate Latitude :	33.891266000000002
Approximate Longitude :	-117.8161314
Last Date in Agency List :	09/19/2019

Well ID :	T0605902317-MW-4
Well Type :	MONITORING
Well Depth (Ft.) :	77.41
Top of Screen (Ft.) :	N/R
Screen Length (Ft.) :	N/R
Source :	EDF
Source Name :	MW-4
Other Names :	MW-4
RL :	1.5
Approximate Latitude :	33.891266000000002
Approximate Longitude :	-117.8161314
Last Date in Agency List :	09/19/2019

Well ID :	T0605902317-MW-4
Well Type :	MONITORING
Well Depth (Ft.) :	77.41
Top of Screen (Ft.) :	N/R
Screen Length (Ft.) :	N/R
Source :	EDF
Source Name :	MW-4
Other Names :	MW-4
RL :	10
Approximate Latitude :	33.891266000000002
Approximate Longitude :	-117.8161314

Map Id: A10
Direction: NW
Distance: 0.000 mi.
Actual: 0.000 ft.
Elevation: 0.072 mi. / 381.253 ft.
Relative: Lower

Site Name : T0605902317-MW-4
33.891266000000002, -117.8161314
CA

Database(s) : [WELLS - GAMA - CA] ***(cont.)***

Envirosite ID: 422698820
EPA ID: N/R

WELLS - GAMA - CA ***(cont.)***

Last Date in Agency List :	09/19/2019

Well ID :	T0605902317-MW-4
Well Type :	MONITORING
Well Depth (Ft.) :	77.41
Top of Screen (Ft.) :	N/R
Screen Length (Ft.) :	N/R
Source :	EDF
Source Name :	MW-4
Other Names :	MW-4
RL :	100
Approximate Latitude :	33.891266000000002
Approximate Longitude :	-117.8161314
Last Date in Agency List :	09/19/2019

Well ID :	T0605902317-MW-4
Well Type :	MONITORING
Well Depth (Ft.) :	77.41
Top of Screen (Ft.) :	N/R
Screen Length (Ft.) :	N/R
Source :	EDF
Source Name :	MW-4
Other Names :	MW-4
RL :	1000
Approximate Latitude :	33.891266000000002
Approximate Longitude :	-117.8161314
Last Date in Agency List :	09/19/2019

Well ID :	T0605902317-MW-4
Well Type :	MONITORING
Well Depth (Ft.) :	77.41
Top of Screen (Ft.) :	N/R
Screen Length (Ft.) :	N/R
Source :	EDF
Source Name :	MW-4
Other Names :	MW-4
RL :	11
Approximate Latitude :	33.891266000000002
Approximate Longitude :	-117.8161314
Last Date in Agency List :	09/19/2019

Well ID :	T0605902317-MW-4
Well Type :	MONITORING
Well Depth (Ft.) :	77.41
Top of Screen (Ft.) :	N/R
Screen Length (Ft.) :	N/R
Source :	EDF
Source Name :	MW-4
Other Names :	MW-4
RL :	15
Approximate Latitude :	33.891266000000002
Approximate Longitude :	-117.8161314
Last Date in Agency List :	09/19/2019

Map Id: A10
Direction: NW
Distance: 0.000 mi.
Actual: 0.000 ft.
Elevation: 0.072 mi. / 381.253 ft.
Relative: Lower

Site Name : T0605902317-MW-4
33.891266000000002, -117.8161314
CA

Database(s) : [WELLS - GAMA - CA] ***(cont.)***

Envirosite ID: 422698820
EPA ID: N/R

WELLS - GAMA - CA ***(cont.)***

Well ID :	T0605902317-MW-4
Well Type :	MONITORING
Well Depth (Ft.) :	77.41
Top of Screen (Ft.) :	N/R
Screen Length (Ft.) :	N/R
Source :	EDF
Source Name :	MW-4
Other Names :	MW-4
RL :	160
Approximate Latitude :	33.891266000000002
Approximate Longitude :	-117.8161314
Last Date in Agency List :	09/19/2019

Well ID :	T0605902317-MW-4
Well Type :	MONITORING
Well Depth (Ft.) :	77.41
Top of Screen (Ft.) :	N/R
Screen Length (Ft.) :	N/R
Source :	EDF
Source Name :	MW-4
Other Names :	MW-4
RL :	17
Approximate Latitude :	33.891266000000002
Approximate Longitude :	-117.8161314
Last Date in Agency List :	09/19/2019

Well ID :	T0605902317-MW-4
Well Type :	MONITORING
Well Depth (Ft.) :	77.41
Top of Screen (Ft.) :	N/R
Screen Length (Ft.) :	N/R
Source :	EDF
Source Name :	MW-4
Other Names :	MW-4
RL :	2
Approximate Latitude :	33.891266000000002
Approximate Longitude :	-117.8161314
Last Date in Agency List :	09/19/2019

Well ID :	T0605902317-MW-4
Well Type :	MONITORING
Well Depth (Ft.) :	77.41
Top of Screen (Ft.) :	N/R
Screen Length (Ft.) :	N/R
Source :	EDF
Source Name :	MW-4
Other Names :	MW-4
RL :	2.5
Approximate Latitude :	33.891266000000002
Approximate Longitude :	-117.8161314
Last Date in Agency List :	09/19/2019

Map Id: A10
Direction: NW
Distance: 0.000 mi.
Actual: 0.000 ft.
Elevation: 0.072 mi. / 381.253 ft.
Relative: Lower

Site Name : T0605902317-MW-4
33.891266000000002, -117.8161314
CA

Database(s) : [WELLS - GAMA - CA] ***(cont.)***

Envirosite ID: 422698820
EPA ID: N/R

WELLS - GAMA - CA ***(cont.)***

Well ID :	T0605902317-MW-4
Well Type :	MONITORING
Well Depth (Ft.) :	77.41
Top of Screen (Ft.) :	N/R
Screen Length (Ft.) :	N/R
Source :	EDF
Source Name :	MW-4
Other Names :	MW-4
RL :	20
Approximate Latitude :	33.891266000000002
Approximate Longitude :	-117.8161314
Last Date in Agency List :	09/19/2019

Well ID :	T0605902317-MW-4
Well Type :	MONITORING
Well Depth (Ft.) :	77.41
Top of Screen (Ft.) :	N/R
Screen Length (Ft.) :	N/R
Source :	EDF
Source Name :	MW-4
Other Names :	MW-4
RL :	200
Approximate Latitude :	33.891266000000002
Approximate Longitude :	-117.8161314
Last Date in Agency List :	09/19/2019

Well ID :	T0605902317-MW-4
Well Type :	MONITORING
Well Depth (Ft.) :	77.41
Top of Screen (Ft.) :	N/R
Screen Length (Ft.) :	N/R
Source :	EDF
Source Name :	MW-4
Other Names :	MW-4
RL :	2000
Approximate Latitude :	33.891266000000002
Approximate Longitude :	-117.8161314
Last Date in Agency List :	09/19/2019

Well ID :	T0605902317-MW-4
Well Type :	MONITORING
Well Depth (Ft.) :	77.41
Top of Screen (Ft.) :	N/R
Screen Length (Ft.) :	N/R
Source :	EDF
Source Name :	MW-4
Other Names :	MW-4
RL :	25
Approximate Latitude :	33.891266000000002
Approximate Longitude :	-117.8161314
Last Date in Agency List :	09/19/2019

Map Id: A10
Direction: NW
Distance: 0.000 mi.
Actual: 0.000 ft.
Elevation: 0.072 mi. / 381.253 ft.
Relative: Lower

Site Name : T0605902317-MW-4
33.891266000000002, -117.8161314
CA

Database(s) : [WELLS - GAMA - CA] ***(cont.)***

Envirosite ID: 422698820
EPA ID: N/R

WELLS - GAMA - CA ***(cont.)***

Well ID :	T0605902317-MW-4
Well Type :	MONITORING
Well Depth (Ft.) :	77.41
Top of Screen (Ft.) :	N/R
Screen Length (Ft.) :	N/R
Source :	EDF
Source Name :	MW-4
Other Names :	MW-4
RL :	250
Approximate Latitude :	33.891266000000002
Approximate Longitude :	-117.8161314
Last Date in Agency List :	09/19/2019

Well ID :	T0605902317-MW-4
Well Type :	MONITORING
Well Depth (Ft.) :	77.41
Top of Screen (Ft.) :	N/R
Screen Length (Ft.) :	N/R
Source :	EDF
Source Name :	MW-4
Other Names :	MW-4
RL :	2500
Approximate Latitude :	33.891266000000002
Approximate Longitude :	-117.8161314
Last Date in Agency List :	09/19/2019

Well ID :	T0605902317-MW-4
Well Type :	MONITORING
Well Depth (Ft.) :	77.41
Top of Screen (Ft.) :	N/R
Screen Length (Ft.) :	N/R
Source :	EDF
Source Name :	MW-4
Other Names :	MW-4
RL :	3
Approximate Latitude :	33.891266000000002
Approximate Longitude :	-117.8161314
Last Date in Agency List :	09/19/2019

Well ID :	T0605902317-MW-4
Well Type :	MONITORING
Well Depth (Ft.) :	77.41
Top of Screen (Ft.) :	N/R
Screen Length (Ft.) :	N/R
Source :	EDF
Source Name :	MW-4
Other Names :	MW-4
RL :	4
Approximate Latitude :	33.891266000000002
Approximate Longitude :	-117.8161314
Last Date in Agency List :	09/19/2019

Map Id: A10
Direction: NW
Distance: 0.000 mi.
Actual: 0.000 ft.
Elevation: 0.072 mi. / 381.253 ft.
Relative: Lower

Site Name : T0605902317-MW-4
33.891266000000002, -117.8161314
CA

Database(s) : [WELLS - GAMA - CA] ***(cont.)***

Envirosite ID: 422698820
EPA ID: N/R

WELLS - GAMA - CA ***(cont.)***

Well ID :	T0605902317-MW-4
Well Type :	MONITORING
Well Depth (Ft.) :	77.41
Top of Screen (Ft.) :	N/R
Screen Length (Ft.) :	N/R
Source :	EDF
Source Name :	MW-4
Other Names :	MW-4
RL :	40
Approximate Latitude :	33.891266000000002
Approximate Longitude :	-117.8161314
Last Date in Agency List :	09/19/2019

Well ID :	T0605902317-MW-4
Well Type :	MONITORING
Well Depth (Ft.) :	77.41
Top of Screen (Ft.) :	N/R
Screen Length (Ft.) :	N/R
Source :	EDF
Source Name :	MW-4
Other Names :	MW-4
RL :	5
Approximate Latitude :	33.891266000000002
Approximate Longitude :	-117.8161314
Last Date in Agency List :	09/19/2019

Well ID :	T0605902317-MW-4
Well Type :	MONITORING
Well Depth (Ft.) :	77.41
Top of Screen (Ft.) :	N/R
Screen Length (Ft.) :	N/R
Source :	EDF
Source Name :	MW-4
Other Names :	MW-4
RL :	5.5
Approximate Latitude :	33.891266000000002
Approximate Longitude :	-117.8161314
Last Date in Agency List :	09/19/2019

Well ID :	T0605902317-MW-4
Well Type :	MONITORING
Well Depth (Ft.) :	77.41
Top of Screen (Ft.) :	N/R
Screen Length (Ft.) :	N/R
Source :	EDF
Source Name :	MW-4
Other Names :	MW-4
RL :	50
Approximate Latitude :	33.891266000000002
Approximate Longitude :	-117.8161314
Last Date in Agency List :	09/19/2019

Map Id: A10
Direction: NW
Distance: 0.000 mi.
Actual: 0.000 ft.
Elevation: 0.072 mi. / 381.253 ft.
Relative: Lower

Site Name : T0605902317-MW-4
33.891266000000002, -117.8161314
CA

Database(s) : [WELLS - GAMA - CA] ***(cont.)***

Envirosite ID: 422698820
EPA ID: N/R

WELLS - GAMA - CA ***(cont.)***

Well ID :	T0605902317-MW-4
Well Type :	MONITORING
Well Depth (Ft.) :	77.41
Top of Screen (Ft.) :	N/R
Screen Length (Ft.) :	N/R
Source :	EDF
Source Name :	MW-4
Other Names :	MW-4
RL :	500
Approximate Latitude :	33.891266000000002
Approximate Longitude :	-117.8161314
Last Date in Agency List :	09/19/2019

Well ID :	T0605902317-MW-4
Well Type :	MONITORING
Well Depth (Ft.) :	77.41
Top of Screen (Ft.) :	N/R
Screen Length (Ft.) :	N/R
Source :	EDF
Source Name :	MW-4
Other Names :	MW-4
RL :	75
Approximate Latitude :	33.891266000000002
Approximate Longitude :	-117.8161314
Last Date in Agency List :	09/19/2019

Well ID :	T0605902317-MW-4
Well Type :	MONITORING
Well Depth (Ft.) :	77.41
Top of Screen (Ft.) :	N/R
Screen Length (Ft.) :	N/R
Source :	EDF
Source Name :	MW-4
Other Names :	MW-4
RL :	80
Approximate Latitude :	33.891266000000002
Approximate Longitude :	-117.8161314
Last Date in Agency List :	09/19/2019

Details for this site have been truncated due to the large number of available details for this site within this dataset. For the complete details for this site, contact your Envirosite account representative for a complimentary site report containing all of the details available.

Chemicals :	06/26/2019 - ALKB = 390 MG/L 06/26/2019 - BDCME ND 0 UG/L 06/26/2019 - BRME ND 0 UG/L 06/26/2019 - BTBZN ND 0 UG/L 06/26/2019 - BTBZS ND 0 UG/L 06/26/2019 - BTBZT ND 0 UG/L 06/26/2019 - BZ ND 0 UG/L 06/26/2019 - BZME ND 0 UG/L 06/26/2019 - CDS ND 0 UG/L 06/26/2019 - CLBZ ND 0 UG/L

Map Id: A10
Direction: NW
Distance: 0.000 mi.
Actual: 0.000 ft.
Elevation: 0.072 mi. / 381.253 ft.
Relative: Lower

Site Name : T0605902317-MW-4
33.891266000000002, -117.8161314
CA

Database(s) : [WELLS - GAMA - CA] ***(cont.)***

Envirosite ID: 422698820
EPA ID: N/R

WELLS - GAMA - CA ***(cont.)***

06/26/2019 - CLBZME2 ND 0 UG/L
06/26/2019 - CLBZME4 ND 0 UG/L
06/26/2019 - CTCL ND 0 UG/L
06/26/2019 - DBCME ND 0 UG/L
06/26/2019 - DBCP ND 0 UG/L
06/26/2019 - DCA11 ND 0 UG/L
06/26/2019 - DCA12 ND 0 UG/L
06/26/2019 - DCBZ12 ND 0 UG/L
06/26/2019 - DCBZ13 ND 0 UG/L
06/26/2019 - DCBZ14 ND 0 UG/L
06/26/2019 - DCE11 ND 0 UG/L
06/26/2019 - DCE12C ND 0 UG/L
06/26/2019 - DCE12T ND 0 UG/L
06/26/2019 - DCPA12 ND 0 UG/L
06/26/2019 - DIPE ND 0 UG/L
06/26/2019 - EBZ ND 0 UG/L
06/26/2019 - EDB ND 0 UG/L
06/26/2019 - ETBE ND 0 UG/L
06/26/2019 - FC11 ND 0 UG/L
06/26/2019 - FC113 ND 0 MG/L

Map Id: A11
Direction: NW
Distance: 0.000 mi.
Actual: 0.000 ft.
Elevation: 0.071 mi. / 377.421 ft.
Relative: Lower

Site Name : T0605902317-MW-8
33.891310400000002,
-117.81608129999999
CA

Database(s) : [WELLS - GAMA - CA]

Envirosite ID: 422698824
EPA ID: N/R

WELLS - GAMA - CA

Well ID :	T0605902317-MW-8
Well Type :	MONITORING
Well Depth (Ft.) :	74.01
Top of Screen (Ft.) :	N/R
Screen Length (Ft.) :	N/R
Source :	EDF
Source Name :	MW-8
Other Names :	MW-8
RL :	.0005
Approximate Latitude :	33.891310400000002
Approximate Longitude :	-117.81608129999999
Last Date in Agency List :	09/19/2019

Well ID :	T0605902317-MW-8
Well Type :	MONITORING
Well Depth (Ft.) :	74.01
Top of Screen (Ft.) :	N/R
Screen Length (Ft.) :	N/R
Source :	EDF
Source Name :	MW-8

Map Id: A11
Direction: NW
Distance: 0.000 mi.
Actual: 0.000 ft.
Elevation: 0.071 mi. / 377.421 ft.
Relative: Lower

Site Name : T0605902317-MW-8
33.891310400000002,
-117.81608129999999
CA

Database(s) : [WELLS - GAMA - CA] ***(cont.)***

Envirosite ID: 422698824
EPA ID: N/R

WELLS - GAMA - CA ***(cont.)***

Other Names :	MW-8
RL :	.005
Approximate Latitude :	33.891310400000002
Approximate Longitude :	-117.81608129999999
Last Date in Agency List :	09/19/2019

Well ID :	T0605902317-MW-8
Well Type :	MONITORING
Well Depth (Ft.) :	74.01
Top of Screen (Ft.) :	N/R
Screen Length (Ft.) :	N/R
Source :	EDF
Source Name :	MW-8
Other Names :	MW-8
RL :	.007
Approximate Latitude :	33.891310400000002
Approximate Longitude :	-117.81608129999999
Last Date in Agency List :	09/19/2019

Well ID :	T0605902317-MW-8
Well Type :	MONITORING
Well Depth (Ft.) :	74.01
Top of Screen (Ft.) :	N/R
Screen Length (Ft.) :	N/R
Source :	EDF
Source Name :	MW-8
Other Names :	MW-8
RL :	.02
Approximate Latitude :	33.891310400000002
Approximate Longitude :	-117.81608129999999
Last Date in Agency List :	09/19/2019

Well ID :	T0605902317-MW-8
Well Type :	MONITORING
Well Depth (Ft.) :	74.01
Top of Screen (Ft.) :	N/R
Screen Length (Ft.) :	N/R
Source :	EDF
Source Name :	MW-8
Other Names :	MW-8
RL :	.05
Approximate Latitude :	33.891310400000002
Approximate Longitude :	-117.81608129999999
Last Date in Agency List :	09/19/2019

Well ID :	T0605902317-MW-8
Well Type :	MONITORING
Well Depth (Ft.) :	74.01
Top of Screen (Ft.) :	N/R
Screen Length (Ft.) :	N/R
Source :	EDF
Source Name :	MW-8

Map Id: A11
Direction: NW
Distance: 0.000 mi.
Actual: 0.000 ft.
Elevation: 0.071 mi. / 377.421 ft.
Relative: Lower

Site Name : T0605902317-MW-8
33.891310400000002,
-117.81608129999999
CA

Database(s) : [WELLS - GAMA - CA] ***(cont.)***

Envirosite ID: 422698824
EPA ID: N/R

WELLS - GAMA - CA ***(cont.)***

Other Names :	MW-8
RL :	.1
Approximate Latitude :	33.891310400000002
Approximate Longitude :	-117.81608129999999
Last Date in Agency List :	09/19/2019

Well ID :	T0605902317-MW-8
Well Type :	MONITORING
Well Depth (Ft.) :	74.01
Top of Screen (Ft.) :	N/R
Screen Length (Ft.) :	N/R
Source :	EDF
Source Name :	MW-8
Other Names :	MW-8
RL :	.2
Approximate Latitude :	33.891310400000002
Approximate Longitude :	-117.81608129999999
Last Date in Agency List :	09/19/2019

Well ID :	T0605902317-MW-8
Well Type :	MONITORING
Well Depth (Ft.) :	74.01
Top of Screen (Ft.) :	N/R
Screen Length (Ft.) :	N/R
Source :	EDF
Source Name :	MW-8
Other Names :	MW-8
RL :	.3
Approximate Latitude :	33.891310400000002
Approximate Longitude :	-117.81608129999999
Last Date in Agency List :	09/19/2019

Well ID :	T0605902317-MW-8
Well Type :	MONITORING
Well Depth (Ft.) :	74.01
Top of Screen (Ft.) :	N/R
Screen Length (Ft.) :	N/R
Source :	EDF
Source Name :	MW-8
Other Names :	MW-8
RL :	.5
Approximate Latitude :	33.891310400000002
Approximate Longitude :	-117.81608129999999
Last Date in Agency List :	09/19/2019

Well ID :	T0605902317-MW-8
Well Type :	MONITORING
Well Depth (Ft.) :	74.01
Top of Screen (Ft.) :	N/R
Screen Length (Ft.) :	N/R
Source :	EDF
Source Name :	MW-8

Map Id: A11
Direction: NW
Distance: 0.000 mi.
Actual: 0.000 ft.
Elevation: 0.071 mi. / 377.421 ft.
Relative: Lower

Site Name : T0605902317-MW-8
33.891310400000002,
-117.81608129999999
CA

Database(s) : [WELLS - GAMA - CA] ***(cont.)***

Envirosite ID: 422698824
EPA ID: N/R

WELLS - GAMA - CA ***(cont.)***

Other Names :	MW-8
RL :	1
Approximate Latitude :	33.891310400000002
Approximate Longitude :	-117.81608129999999
Last Date in Agency List :	09/19/2019

Well ID :	T0605902317-MW-8
Well Type :	MONITORING
Well Depth (Ft.) :	74.01
Top of Screen (Ft.) :	N/R
Screen Length (Ft.) :	N/R
Source :	EDF
Source Name :	MW-8
Other Names :	MW-8
RL :	1.5
Approximate Latitude :	33.891310400000002
Approximate Longitude :	-117.81608129999999
Last Date in Agency List :	09/19/2019

Well ID :	T0605902317-MW-8
Well Type :	MONITORING
Well Depth (Ft.) :	74.01
Top of Screen (Ft.) :	N/R
Screen Length (Ft.) :	N/R
Source :	EDF
Source Name :	MW-8
Other Names :	MW-8
RL :	10
Approximate Latitude :	33.891310400000002
Approximate Longitude :	-117.81608129999999
Last Date in Agency List :	09/19/2019

Well ID :	T0605902317-MW-8
Well Type :	MONITORING
Well Depth (Ft.) :	74.01
Top of Screen (Ft.) :	N/R
Screen Length (Ft.) :	N/R
Source :	EDF
Source Name :	MW-8
Other Names :	MW-8
RL :	100
Approximate Latitude :	33.891310400000002
Approximate Longitude :	-117.81608129999999
Last Date in Agency List :	09/19/2019

Well ID :	T0605902317-MW-8
Well Type :	MONITORING
Well Depth (Ft.) :	74.01
Top of Screen (Ft.) :	N/R
Screen Length (Ft.) :	N/R
Source :	EDF
Source Name :	MW-8

Map Id: A11
Direction: NW
Distance: 0.000 mi.
Actual: 0.000 ft.
Elevation: 0.071 mi. / 377.421 ft.
Relative: Lower

Site Name : T0605902317-MW-8
33.891310400000002,
-117.81608129999999
CA

Database(s) : [WELLS - GAMA - CA] ***(cont.)***

Envirosite ID: 422698824
EPA ID: N/R

WELLS - GAMA - CA ***(cont.)***

Other Names :	MW-8
RL :	1000
Approximate Latitude :	33.891310400000002
Approximate Longitude :	-117.81608129999999
Last Date in Agency List :	09/19/2019

Well ID :	T0605902317-MW-8
Well Type :	MONITORING
Well Depth (Ft.) :	74.01
Top of Screen (Ft.) :	N/R
Screen Length (Ft.) :	N/R
Source :	EDF
Source Name :	MW-8
Other Names :	MW-8
RL :	2
Approximate Latitude :	33.891310400000002
Approximate Longitude :	-117.81608129999999
Last Date in Agency List :	09/19/2019

Well ID :	T0605902317-MW-8
Well Type :	MONITORING
Well Depth (Ft.) :	74.01
Top of Screen (Ft.) :	N/R
Screen Length (Ft.) :	N/R
Source :	EDF
Source Name :	MW-8
Other Names :	MW-8
RL :	2.5
Approximate Latitude :	33.891310400000002
Approximate Longitude :	-117.81608129999999
Last Date in Agency List :	09/19/2019

Well ID :	T0605902317-MW-8
Well Type :	MONITORING
Well Depth (Ft.) :	74.01
Top of Screen (Ft.) :	N/R
Screen Length (Ft.) :	N/R
Source :	EDF
Source Name :	MW-8
Other Names :	MW-8
RL :	20
Approximate Latitude :	33.891310400000002
Approximate Longitude :	-117.81608129999999
Last Date in Agency List :	09/19/2019

Well ID :	T0605902317-MW-8
Well Type :	MONITORING
Well Depth (Ft.) :	74.01
Top of Screen (Ft.) :	N/R
Screen Length (Ft.) :	N/R
Source :	EDF
Source Name :	MW-8

Map Id: A11
Direction: NW
Distance: 0.000 mi.
Actual: 0.000 ft.
Elevation: 0.071 mi. / 377.421 ft.
Relative: Lower

Site Name : T0605902317-MW-8
33.891310400000002,
-117.81608129999999
CA

Database(s) : [WELLS - GAMA - CA] ***(cont.)***

Envirosite ID: 422698824
EPA ID: N/R

WELLS - GAMA - CA ***(cont.)***

Other Names :	MW-8
RL :	200
Approximate Latitude :	33.891310400000002
Approximate Longitude :	-117.81608129999999
Last Date in Agency List :	09/19/2019

Well ID :	T0605902317-MW-8
Well Type :	MONITORING
Well Depth (Ft.) :	74.01
Top of Screen (Ft.) :	N/R
Screen Length (Ft.) :	N/R
Source :	EDF
Source Name :	MW-8
Other Names :	MW-8
RL :	25
Approximate Latitude :	33.891310400000002
Approximate Longitude :	-117.81608129999999
Last Date in Agency List :	09/19/2019

Well ID :	T0605902317-MW-8
Well Type :	MONITORING
Well Depth (Ft.) :	74.01
Top of Screen (Ft.) :	N/R
Screen Length (Ft.) :	N/R
Source :	EDF
Source Name :	MW-8
Other Names :	MW-8
RL :	4
Approximate Latitude :	33.891310400000002
Approximate Longitude :	-117.81608129999999
Last Date in Agency List :	09/19/2019

Well ID :	T0605902317-MW-8
Well Type :	MONITORING
Well Depth (Ft.) :	74.01
Top of Screen (Ft.) :	N/R
Screen Length (Ft.) :	N/R
Source :	EDF
Source Name :	MW-8
Other Names :	MW-8
RL :	40
Approximate Latitude :	33.891310400000002
Approximate Longitude :	-117.81608129999999
Last Date in Agency List :	09/19/2019

Well ID :	T0605902317-MW-8
Well Type :	MONITORING
Well Depth (Ft.) :	74.01
Top of Screen (Ft.) :	N/R
Screen Length (Ft.) :	N/R
Source :	EDF
Source Name :	MW-8

Map Id: A11
Direction: NW
Distance: 0.000 mi.
Actual: 0.000 ft.
Elevation: 0.071 mi. / 377.421 ft.
Relative: Lower

Site Name : T0605902317-MW-8
33.891310400000002,
-117.81608129999999
CA

Database(s) : [WELLS - GAMA - CA] ***(cont.)***

Envirosite ID: 422698824
EPA ID: N/R

WELLS - GAMA - CA ***(cont.)***

Other Names :	MW-8
RL :	5
Approximate Latitude :	33.891310400000002
Approximate Longitude :	-117.81608129999999
Last Date in Agency List :	09/19/2019

Well ID :	T0605902317-MW-8
Well Type :	MONITORING
Well Depth (Ft.) :	74.01
Top of Screen (Ft.) :	N/R
Screen Length (Ft.) :	N/R
Source :	EDF
Source Name :	MW-8
Other Names :	MW-8
RL :	50
Approximate Latitude :	33.891310400000002
Approximate Longitude :	-117.81608129999999
Last Date in Agency List :	09/19/2019

Details for this site have been truncated due to the large number of available details for this site within this dataset. For the complete details for this site, contact your Envirosite account representative for a complimentary site report containing all of the details available.

Chemicals :

06/26/2019 - BDCME ND 0 UG/L
06/26/2019 - BRME ND 0 UG/L
06/26/2019 - BTBZN ND 0 UG/L
06/26/2019 - BTBZS ND 0 UG/L
06/26/2019 - BTBZT ND 0 UG/L
06/26/2019 - BZ ND 0 UG/L
06/26/2019 - BZME ND 0 UG/L
06/26/2019 - CDS ND 0 UG/L
06/26/2019 - CLBZ ND 0 UG/L
06/26/2019 - CLBZME2 ND 0 UG/L
06/26/2019 - CLBZME4 ND 0 UG/L
06/26/2019 - CTCL ND 0 UG/L
06/26/2019 - DBCME ND 0 UG/L
06/26/2019 - DBCP ND 0 UG/L
06/26/2019 - DCA11 ND 0 UG/L
06/26/2019 - DCA12 ND 0 UG/L
06/26/2019 - DCBZ12 ND 0 UG/L
06/26/2019 - DCBZ13 ND 0 UG/L
06/26/2019 - DCBZ14 ND 0 UG/L
06/26/2019 - DCE11 ND 0 UG/L
06/26/2019 - DCE12C ND 0 UG/L
06/26/2019 - DCE12T ND 0 UG/L
06/26/2019 - DCPA12 ND 0 UG/L
06/26/2019 - DIPE ND 0 UG/L
06/26/2019 - EBZ ND 0 UG/L
06/26/2019 - EDB ND 0 UG/L
06/26/2019 - ETBE ND 0 UG/L
06/26/2019 - FC11 ND 0 UG/L
06/26/2019 - FC113 ND 0 MG/L
06/26/2019 - FC12 ND 0 MG/L

Map Id: A12
Direction: NW
Distance: 0.000 mi.
Actual: 0.000 ft.
Elevation: 0.072 mi. / 381.253 ft.
Relative: Lower

Site Name : T0605902317-MW-6
33.891287699999999, -117.8161862
CA

Database(s) : [WELLS - GAMA - CA]

Envirosite ID: 422698821
EPA ID: N/R

WELLS - GAMA - CA

Well ID :	T0605902317-MW-6
Well Type :	MONITORING
Well Depth (Ft.) :	75.02
Top of Screen (Ft.) :	N/R
Screen Length (Ft.) :	N/R
Source :	EDF
Source Name :	MW-6
Other Names :	MW-6
RL :	.0005
Approximate Latitude :	33.891287699999999
Approximate Longitude :	-117.8161862
Last Date in Agency List :	09/19/2019

Well ID :	T0605902317-MW-6
Well Type :	MONITORING
Well Depth (Ft.) :	75.02
Top of Screen (Ft.) :	N/R
Screen Length (Ft.) :	N/R
Source :	EDF
Source Name :	MW-6
Other Names :	MW-6
RL :	.005
Approximate Latitude :	33.891287699999999
Approximate Longitude :	-117.8161862
Last Date in Agency List :	09/19/2019

Well ID :	T0605902317-MW-6
Well Type :	MONITORING
Well Depth (Ft.) :	75.02
Top of Screen (Ft.) :	N/R
Screen Length (Ft.) :	N/R
Source :	EDF
Source Name :	MW-6
Other Names :	MW-6
RL :	.007
Approximate Latitude :	33.891287699999999
Approximate Longitude :	-117.8161862
Last Date in Agency List :	09/19/2019

Well ID :	T0605902317-MW-6
Well Type :	MONITORING
Well Depth (Ft.) :	75.02
Top of Screen (Ft.) :	N/R
Screen Length (Ft.) :	N/R
Source :	EDF
Source Name :	MW-6
Other Names :	MW-6
RL :	.02
Approximate Latitude :	33.891287699999999
Approximate Longitude :	-117.8161862
Last Date in Agency List :	09/19/2019

Map Id: A12
Direction: NW
Distance: 0.000 mi.
Actual: 0.000 ft.
Elevation: 0.072 mi. / 381.253 ft.
Relative: Lower

Site Name : T0605902317-MW-6
33.891287699999999, -117.8161862
CA

Database(s) : [WELLS - GAMA - CA] ***(cont.)***

Envirosite ID: 422698821
EPA ID: N/R

WELLS - GAMA - CA ***(cont.)***

Well ID :	T0605902317-MW-6
Well Type :	MONITORING
Well Depth (Ft.) :	75.02
Top of Screen (Ft.) :	N/R
Screen Length (Ft.) :	N/R
Source :	EDF
Source Name :	MW-6
Other Names :	MW-6
RL :	.05
Approximate Latitude :	33.891287699999999
Approximate Longitude :	-117.8161862
Last Date in Agency List :	09/19/2019

Well ID :	T0605902317-MW-6
Well Type :	MONITORING
Well Depth (Ft.) :	75.02
Top of Screen (Ft.) :	N/R
Screen Length (Ft.) :	N/R
Source :	EDF
Source Name :	MW-6
Other Names :	MW-6
RL :	.1
Approximate Latitude :	33.891287699999999
Approximate Longitude :	-117.8161862
Last Date in Agency List :	09/19/2019

Well ID :	T0605902317-MW-6
Well Type :	MONITORING
Well Depth (Ft.) :	75.02
Top of Screen (Ft.) :	N/R
Screen Length (Ft.) :	N/R
Source :	EDF
Source Name :	MW-6
Other Names :	MW-6
RL :	.2
Approximate Latitude :	33.891287699999999
Approximate Longitude :	-117.8161862
Last Date in Agency List :	09/19/2019

Well ID :	T0605902317-MW-6
Well Type :	MONITORING
Well Depth (Ft.) :	75.02
Top of Screen (Ft.) :	N/R
Screen Length (Ft.) :	N/R
Source :	EDF
Source Name :	MW-6
Other Names :	MW-6
RL :	.3
Approximate Latitude :	33.891287699999999
Approximate Longitude :	-117.8161862
Last Date in Agency List :	09/19/2019

Map Id: A12
Direction: NW
Distance: 0.000 mi.
Actual: 0.000 ft.
Elevation: 0.072 mi. / 381.253 ft.
Relative: Lower

Site Name : T0605902317-MW-6
33.891287699999999, -117.8161862
CA

Database(s) : [WELLS - GAMA - CA] ***(cont.)***

Envirosite ID: 422698821
EPA ID: N/R

WELLS - GAMA - CA ***(cont.)***

Well ID :	T0605902317-MW-6
Well Type :	MONITORING
Well Depth (Ft.) :	75.02
Top of Screen (Ft.) :	N/R
Screen Length (Ft.) :	N/R
Source :	EDF
Source Name :	MW-6
Other Names :	MW-6
RL :	.5
Approximate Latitude :	33.891287699999999
Approximate Longitude :	-117.8161862
Last Date in Agency List :	09/19/2019

Well ID :	T0605902317-MW-6
Well Type :	MONITORING
Well Depth (Ft.) :	75.02
Top of Screen (Ft.) :	N/R
Screen Length (Ft.) :	N/R
Source :	EDF
Source Name :	MW-6
Other Names :	MW-6
RL :	1
Approximate Latitude :	33.891287699999999
Approximate Longitude :	-117.8161862
Last Date in Agency List :	09/19/2019

Well ID :	T0605902317-MW-6
Well Type :	MONITORING
Well Depth (Ft.) :	75.02
Top of Screen (Ft.) :	N/R
Screen Length (Ft.) :	N/R
Source :	EDF
Source Name :	MW-6
Other Names :	MW-6
RL :	1.5
Approximate Latitude :	33.891287699999999
Approximate Longitude :	-117.8161862
Last Date in Agency List :	09/19/2019

Well ID :	T0605902317-MW-6
Well Type :	MONITORING
Well Depth (Ft.) :	75.02
Top of Screen (Ft.) :	N/R
Screen Length (Ft.) :	N/R
Source :	EDF
Source Name :	MW-6
Other Names :	MW-6
RL :	10
Approximate Latitude :	33.891287699999999
Approximate Longitude :	-117.8161862
Last Date in Agency List :	09/19/2019

Map Id: A12
Direction: NW
Distance: 0.000 mi.
Actual: 0.000 ft.
Elevation: 0.072 mi. / 381.253 ft.
Relative: Lower

Site Name : T0605902317-MW-6
33.891287699999999, -117.8161862
CA

Database(s) : [WELLS - GAMA - CA] ***(cont.)***

Envirosite ID: 422698821
EPA ID: N/R

WELLS - GAMA - CA ***(cont.)***

Well ID :	T0605902317-MW-6
Well Type :	MONITORING
Well Depth (Ft.) :	75.02
Top of Screen (Ft.) :	N/R
Screen Length (Ft.) :	N/R
Source :	EDF
Source Name :	MW-6
Other Names :	MW-6
RL :	100
Approximate Latitude :	33.891287699999999
Approximate Longitude :	-117.8161862
Last Date in Agency List :	09/19/2019

Well ID :	T0605902317-MW-6
Well Type :	MONITORING
Well Depth (Ft.) :	75.02
Top of Screen (Ft.) :	N/R
Screen Length (Ft.) :	N/R
Source :	EDF
Source Name :	MW-6
Other Names :	MW-6
RL :	1000
Approximate Latitude :	33.891287699999999
Approximate Longitude :	-117.8161862
Last Date in Agency List :	09/19/2019

Well ID :	T0605902317-MW-6
Well Type :	MONITORING
Well Depth (Ft.) :	75.02
Top of Screen (Ft.) :	N/R
Screen Length (Ft.) :	N/R
Source :	EDF
Source Name :	MW-6
Other Names :	MW-6
RL :	130
Approximate Latitude :	33.891287699999999
Approximate Longitude :	-117.8161862
Last Date in Agency List :	09/19/2019

Well ID :	T0605902317-MW-6
Well Type :	MONITORING
Well Depth (Ft.) :	75.02
Top of Screen (Ft.) :	N/R
Screen Length (Ft.) :	N/R
Source :	EDF
Source Name :	MW-6
Other Names :	MW-6
RL :	13000
Approximate Latitude :	33.891287699999999
Approximate Longitude :	-117.8161862
Last Date in Agency List :	09/19/2019

Map Id: A12
Direction: NW
Distance: 0.000 mi.
Actual: 0.000 ft.
Elevation: 0.072 mi. / 381.253 ft.
Relative: Lower

Site Name : T0605902317-MW-6
33.891287699999999, -117.8161862
CA

Database(s) : [WELLS - GAMA - CA] ***(cont.)***

Envirosite ID: 422698821
EPA ID: N/R

WELLS - GAMA - CA ***(cont.)***

Well ID :	T0605902317-MW-6
Well Type :	MONITORING
Well Depth (Ft.) :	75.02
Top of Screen (Ft.) :	N/R
Screen Length (Ft.) :	N/R
Source :	EDF
Source Name :	MW-6
Other Names :	MW-6
RL :	15
Approximate Latitude :	33.891287699999999
Approximate Longitude :	-117.8161862
Last Date in Agency List :	09/19/2019

Well ID :	T0605902317-MW-6
Well Type :	MONITORING
Well Depth (Ft.) :	75.02
Top of Screen (Ft.) :	N/R
Screen Length (Ft.) :	N/R
Source :	EDF
Source Name :	MW-6
Other Names :	MW-6
RL :	2
Approximate Latitude :	33.891287699999999
Approximate Longitude :	-117.8161862
Last Date in Agency List :	09/19/2019

Well ID :	T0605902317-MW-6
Well Type :	MONITORING
Well Depth (Ft.) :	75.02
Top of Screen (Ft.) :	N/R
Screen Length (Ft.) :	N/R
Source :	EDF
Source Name :	MW-6
Other Names :	MW-6
RL :	2.5
Approximate Latitude :	33.891287699999999
Approximate Longitude :	-117.8161862
Last Date in Agency List :	09/19/2019

Well ID :	T0605902317-MW-6
Well Type :	MONITORING
Well Depth (Ft.) :	75.02
Top of Screen (Ft.) :	N/R
Screen Length (Ft.) :	N/R
Source :	EDF
Source Name :	MW-6
Other Names :	MW-6
RL :	20
Approximate Latitude :	33.891287699999999
Approximate Longitude :	-117.8161862
Last Date in Agency List :	09/19/2019

Map Id: A12
Direction: NW
Distance: 0.000 mi.
Actual: 0.000 ft.
Elevation: 0.072 mi. / 381.253 ft.
Relative: Lower

Site Name : T0605902317-MW-6
33.891287699999999, -117.8161862
CA

Database(s) : [WELLS - GAMA - CA] ***(cont.)***

Envirosite ID: 422698821
EPA ID: N/R

WELLS - GAMA - CA ***(cont.)***

Well ID :	T0605902317-MW-6
Well Type :	MONITORING
Well Depth (Ft.) :	75.02
Top of Screen (Ft.) :	N/R
Screen Length (Ft.) :	N/R
Source :	EDF
Source Name :	MW-6
Other Names :	MW-6
RL :	200
Approximate Latitude :	33.891287699999999
Approximate Longitude :	-117.8161862
Last Date in Agency List :	09/19/2019

Well ID :	T0605902317-MW-6
Well Type :	MONITORING
Well Depth (Ft.) :	75.02
Top of Screen (Ft.) :	N/R
Screen Length (Ft.) :	N/R
Source :	EDF
Source Name :	MW-6
Other Names :	MW-6
RL :	25
Approximate Latitude :	33.891287699999999
Approximate Longitude :	-117.8161862
Last Date in Agency List :	09/19/2019

Well ID :	T0605902317-MW-6
Well Type :	MONITORING
Well Depth (Ft.) :	75.02
Top of Screen (Ft.) :	N/R
Screen Length (Ft.) :	N/R
Source :	EDF
Source Name :	MW-6
Other Names :	MW-6
RL :	250
Approximate Latitude :	33.891287699999999
Approximate Longitude :	-117.8161862
Last Date in Agency List :	09/19/2019

Well ID :	T0605902317-MW-6
Well Type :	MONITORING
Well Depth (Ft.) :	75.02
Top of Screen (Ft.) :	N/R
Screen Length (Ft.) :	N/R
Source :	EDF
Source Name :	MW-6
Other Names :	MW-6
RL :	25000
Approximate Latitude :	33.891287699999999
Approximate Longitude :	-117.8161862
Last Date in Agency List :	09/19/2019

Map Id: A12
Direction: NW
Distance: 0.000 mi.
Actual: 0.000 ft.
Elevation: 0.072 mi. / 381.253 ft.
Relative: Lower

Site Name : T0605902317-MW-6
33.891287699999999, -117.8161862
CA

Database(s) : [WELLS - GAMA - CA] ***(cont.)***

Envirosite ID: 422698821
EPA ID: N/R

WELLS - GAMA - CA ***(cont.)***

Well ID :	T0605902317-MW-6
Well Type :	MONITORING
Well Depth (Ft.) :	75.02
Top of Screen (Ft.) :	N/R
Screen Length (Ft.) :	N/R
Source :	EDF
Source Name :	MW-6
Other Names :	MW-6
RL :	3
Approximate Latitude :	33.891287699999999
Approximate Longitude :	-117.8161862
Last Date in Agency List :	09/19/2019

Well ID :	T0605902317-MW-6
Well Type :	MONITORING
Well Depth (Ft.) :	75.02
Top of Screen (Ft.) :	N/R
Screen Length (Ft.) :	N/R
Source :	EDF
Source Name :	MW-6
Other Names :	MW-6
RL :	300
Approximate Latitude :	33.891287699999999
Approximate Longitude :	-117.8161862
Last Date in Agency List :	09/19/2019

Well ID :	T0605902317-MW-6
Well Type :	MONITORING
Well Depth (Ft.) :	75.02
Top of Screen (Ft.) :	N/R
Screen Length (Ft.) :	N/R
Source :	EDF
Source Name :	MW-6
Other Names :	MW-6
RL :	380
Approximate Latitude :	33.891287699999999
Approximate Longitude :	-117.8161862
Last Date in Agency List :	09/19/2019

Well ID :	T0605902317-MW-6
Well Type :	MONITORING
Well Depth (Ft.) :	75.02
Top of Screen (Ft.) :	N/R
Screen Length (Ft.) :	N/R
Source :	EDF
Source Name :	MW-6
Other Names :	MW-6
RL :	4
Approximate Latitude :	33.891287699999999
Approximate Longitude :	-117.8161862
Last Date in Agency List :	09/19/2019

Map Id: A12
Direction: NW
Distance: 0.000 mi.
Actual: 0.000 ft.
Elevation: 0.072 mi. / 381.253 ft.
Relative: Lower

Site Name : T0605902317-MW-6
33.891287699999999, -117.8161862
CA

Database(s) : [WELLS - GAMA - CA] ***(cont.)***

Envirosite ID: 422698821
EPA ID: N/R

WELLS - GAMA - CA ***(cont.)***

Well ID :	T0605902317-MW-6
Well Type :	MONITORING
Well Depth (Ft.) :	75.02
Top of Screen (Ft.) :	N/R
Screen Length (Ft.) :	N/R
Source :	EDF
Source Name :	MW-6
Other Names :	MW-6
RL :	40
Approximate Latitude :	33.891287699999999
Approximate Longitude :	-117.8161862
Last Date in Agency List :	09/19/2019

Well ID :	T0605902317-MW-6
Well Type :	MONITORING
Well Depth (Ft.) :	75.02
Top of Screen (Ft.) :	N/R
Screen Length (Ft.) :	N/R
Source :	EDF
Source Name :	MW-6
Other Names :	MW-6
RL :	400
Approximate Latitude :	33.891287699999999
Approximate Longitude :	-117.8161862
Last Date in Agency List :	09/19/2019

Well ID :	T0605902317-MW-6
Well Type :	MONITORING
Well Depth (Ft.) :	75.02
Top of Screen (Ft.) :	N/R
Screen Length (Ft.) :	N/R
Source :	EDF
Source Name :	MW-6
Other Names :	MW-6
RL :	4000
Approximate Latitude :	33.891287699999999
Approximate Longitude :	-117.8161862
Last Date in Agency List :	09/19/2019

Well ID :	T0605902317-MW-6
Well Type :	MONITORING
Well Depth (Ft.) :	75.02
Top of Screen (Ft.) :	N/R
Screen Length (Ft.) :	N/R
Source :	EDF
Source Name :	MW-6
Other Names :	MW-6
RL :	5
Approximate Latitude :	33.891287699999999
Approximate Longitude :	-117.8161862
Last Date in Agency List :	09/19/2019

Map Id: A12
Direction: NW
Distance: 0.000 mi.
Actual: 0.000 ft.
Elevation: 0.072 mi. / 381.253 ft.
Relative: Lower

Site Name : T0605902317-MW-6
33.891287699999999, -117.8161862
CA

Database(s) : [WELLS - GAMA - CA] ***(cont.)***

Envirosite ID: 422698821
EPA ID: N/R

WELLS - GAMA - CA ***(cont.)***

Well ID :	T0605902317-MW-6
Well Type :	MONITORING
Well Depth (Ft.) :	75.02
Top of Screen (Ft.) :	N/R
Screen Length (Ft.) :	N/R
Source :	EDF
Source Name :	MW-6
Other Names :	MW-6
RL :	50
Approximate Latitude :	33.891287699999999
Approximate Longitude :	-117.8161862
Last Date in Agency List :	09/19/2019

Well ID :	T0605902317-MW-6
Well Type :	MONITORING
Well Depth (Ft.) :	75.02
Top of Screen (Ft.) :	N/R
Screen Length (Ft.) :	N/R
Source :	EDF
Source Name :	MW-6
Other Names :	MW-6
RL :	500
Approximate Latitude :	33.891287699999999
Approximate Longitude :	-117.8161862
Last Date in Agency List :	09/19/2019

Well ID :	T0605902317-MW-6
Well Type :	MONITORING
Well Depth (Ft.) :	75.02
Top of Screen (Ft.) :	N/R
Screen Length (Ft.) :	N/R
Source :	EDF
Source Name :	MW-6
Other Names :	MW-6
RL :	5000
Approximate Latitude :	33.891287699999999
Approximate Longitude :	-117.8161862
Last Date in Agency List :	09/19/2019

Well ID :	T0605902317-MW-6
Well Type :	MONITORING
Well Depth (Ft.) :	75.02
Top of Screen (Ft.) :	N/R
Screen Length (Ft.) :	N/R
Source :	EDF
Source Name :	MW-6
Other Names :	MW-6
RL :	7.5
Approximate Latitude :	33.891287699999999
Approximate Longitude :	-117.8161862
Last Date in Agency List :	09/19/2019

Map Id: A12
Direction: NW
Distance: 0.000 mi.
Actual: 0.000 ft.
Elevation: 0.072 mi. / 381.253 ft.
Relative: Lower

Site Name : T0605902317-MW-6
33.891287699999999, -117.8161862
CA

Database(s) : [WELLS - GAMA - CA] ***(cont.)***

Envirosite ID: 422698821
EPA ID: N/R

WELLS - GAMA - CA ***(cont.)***

Well ID :	T0605902317-MW-6
Well Type :	MONITORING
Well Depth (Ft.) :	75.02
Top of Screen (Ft.) :	N/R
Screen Length (Ft.) :	N/R
Source :	EDF
Source Name :	MW-6
Other Names :	MW-6
RL :	75
Approximate Latitude :	33.891287699999999
Approximate Longitude :	-117.8161862
Last Date in Agency List :	09/19/2019

Details for this site have been truncated due to the large number of available details for this site within this dataset. For the complete details for this site, contact your Envirosite account representative for a complimentary site report containing all of the details available.

Chemicals :

06/26/2019 - BDCME ND 0 UG/L
06/26/2019 - BRME ND 0 UG/L
06/26/2019 - BTBZN ND 0 UG/L
06/26/2019 - BTBZS ND 0 UG/L
06/26/2019 - BTBZT ND 0 UG/L
06/26/2019 - BZ ND 0 UG/L
06/26/2019 - BZME ND 0 UG/L
06/26/2019 - CDS ND 0 UG/L
06/26/2019 - CLBZ ND 0 UG/L
06/26/2019 - CLBZME2 ND 0 UG/L
06/26/2019 - CLBZME4 ND 0 UG/L
06/26/2019 - CTCL ND 0 UG/L
06/26/2019 - DBCME ND 0 UG/L
06/26/2019 - DBCP ND 0 UG/L
06/26/2019 - DCA11 ND 0 UG/L
06/26/2019 - DCA12 ND 0 UG/L
06/26/2019 - DCBZ12 ND 0 UG/L
06/26/2019 - DCBZ13 ND 0 UG/L
06/26/2019 - DCBZ14 ND 0 UG/L
06/26/2019 - DCE11 ND 0 UG/L
06/26/2019 - DCE12C ND 0 UG/L
06/26/2019 - DCE12T ND 0 UG/L
06/26/2019 - DCPA12 ND 0 UG/L
06/26/2019 - DIPE ND 0 UG/L
06/26/2019 - EBZ ND 0 UG/L
06/26/2019 - EDB ND 0 UG/L
06/26/2019 - ETBE ND 0 UG/L
06/26/2019 - FC11 ND 0 UG/L
06/26/2019 - FC113 ND 0 MG/L
06/26/2019 - FC12 ND 0 MG/L

Map Id: A13
Direction: NW
Distance: 0.007 mi.
Actual: 38.696 ft.
Elevation: 0.071 mi. / 377.044 ft.
Relative: Lower

Site Name : T0605902317-MW-9
33.891399018999998,
-117.81636604400001
CA

Database(s) : [WELLS - GAMA - CA]

Envirosite ID: 422701231
EPA ID: N/R

WELLS - GAMA - CA

Well ID :	T0605902317-MW-9
Well Type :	MONITORING
Well Depth (Ft.) :	74.34
Top of Screen (Ft.) :	N/R
Screen Length (Ft.) :	N/R
Source :	EDF
Source Name :	MW-9
Other Names :	MW-9
RL :	.05
Approximate Latitude :	33.891399018999998
Approximate Longitude :	-117.81636604400001
Last Date in Agency List :	09/19/2019

Well ID :	T0605902317-MW-9
Well Type :	MONITORING
Well Depth (Ft.) :	74.34
Top of Screen (Ft.) :	N/R
Screen Length (Ft.) :	N/R
Source :	EDF
Source Name :	MW-9
Other Names :	MW-9
RL :	.1
Approximate Latitude :	33.891399018999998
Approximate Longitude :	-117.81636604400001
Last Date in Agency List :	09/19/2019

Well ID :	T0605902317-MW-9
Well Type :	MONITORING
Well Depth (Ft.) :	74.34
Top of Screen (Ft.) :	N/R
Screen Length (Ft.) :	N/R
Source :	EDF
Source Name :	MW-9
Other Names :	MW-9
RL :	.3
Approximate Latitude :	33.891399018999998
Approximate Longitude :	-117.81636604400001
Last Date in Agency List :	09/19/2019

Well ID :	T0605902317-MW-9
Well Type :	MONITORING
Well Depth (Ft.) :	74.34
Top of Screen (Ft.) :	N/R
Screen Length (Ft.) :	N/R
Source :	EDF
Source Name :	MW-9
Other Names :	MW-9
RL :	.5
Approximate Latitude :	33.891399018999998
Approximate Longitude :	-117.81636604400001
Last Date in Agency List :	09/19/2019

Map Id: A13
Direction: NW
Distance: 0.007 mi.
Actual: 38.696 ft.
Elevation: 0.071 mi. / 377.044 ft.
Relative: Lower

Site Name : T0605902317-MW-9
33.891399018999998,
-117.81636604400001
CA

Database(s) : [WELLS - GAMA - CA] ***(cont.)***

Envirosite ID: 422701231
EPA ID: N/R

WELLS - GAMA - CA ***(cont.)***

Well ID :	T0605902317-MW-9
Well Type :	MONITORING
Well Depth (Ft.) :	74.34
Top of Screen (Ft.) :	N/R
Screen Length (Ft.) :	N/R
Source :	EDF
Source Name :	MW-9
Other Names :	MW-9
RL :	1
Approximate Latitude :	33.891399018999998
Approximate Longitude :	-117.81636604400001
Last Date in Agency List :	09/19/2019

Well ID :	T0605902317-MW-9
Well Type :	MONITORING
Well Depth (Ft.) :	74.34
Top of Screen (Ft.) :	N/R
Screen Length (Ft.) :	N/R
Source :	EDF
Source Name :	MW-9
Other Names :	MW-9
RL :	1.5
Approximate Latitude :	33.891399018999998
Approximate Longitude :	-117.81636604400001
Last Date in Agency List :	09/19/2019

Well ID :	T0605902317-MW-9
Well Type :	MONITORING
Well Depth (Ft.) :	74.34
Top of Screen (Ft.) :	N/R
Screen Length (Ft.) :	N/R
Source :	EDF
Source Name :	MW-9
Other Names :	MW-9
RL :	10
Approximate Latitude :	33.891399018999998
Approximate Longitude :	-117.81636604400001
Last Date in Agency List :	09/19/2019

Well ID :	T0605902317-MW-9
Well Type :	MONITORING
Well Depth (Ft.) :	74.34
Top of Screen (Ft.) :	N/R
Screen Length (Ft.) :	N/R
Source :	EDF
Source Name :	MW-9
Other Names :	MW-9
RL :	1000
Approximate Latitude :	33.891399018999998
Approximate Longitude :	-117.81636604400001
Last Date in Agency List :	09/19/2019

Map Id: A13
Direction: NW
Distance: 0.007 mi.
Actual: 38.696 ft.
Elevation: 0.071 mi. / 377.044 ft.
Relative: Lower

Site Name : T0605902317-MW-9
33.891399018999998,
-117.81636604400001
CA

Database(s) : [WELLS - GAMA - CA] ***(cont.)***

Envirosite ID: 422701231
EPA ID: N/R

WELLS - GAMA - CA ***(cont.)***

Well ID :	T0605902317-MW-9
Well Type :	MONITORING
Well Depth (Ft.) :	74.34
Top of Screen (Ft.) :	N/R
Screen Length (Ft.) :	N/R
Source :	EDF
Source Name :	MW-9
Other Names :	MW-9
RL :	2
Approximate Latitude :	33.891399018999998
Approximate Longitude :	-117.81636604400001
Last Date in Agency List :	09/19/2019

Well ID :	T0605902317-MW-9
Well Type :	MONITORING
Well Depth (Ft.) :	74.34
Top of Screen (Ft.) :	N/R
Screen Length (Ft.) :	N/R
Source :	EDF
Source Name :	MW-9
Other Names :	MW-9
RL :	2.5
Approximate Latitude :	33.891399018999998
Approximate Longitude :	-117.81636604400001
Last Date in Agency List :	09/19/2019

Well ID :	T0605902317-MW-9
Well Type :	MONITORING
Well Depth (Ft.) :	74.34
Top of Screen (Ft.) :	N/R
Screen Length (Ft.) :	N/R
Source :	EDF
Source Name :	MW-9
Other Names :	MW-9
RL :	50
Approximate Latitude :	33.891399018999998
Approximate Longitude :	-117.81636604400001
Last Date in Agency List :	09/19/2019

Details for this site have been truncated due to the large number of available details for this site within this dataset. For the complete details for this site, contact your Envirosite account representative for a complimentary site report containing all of the details available.

Chemicals :	06/28/2017 - ACE ND 0 UG/L 06/28/2017 - BDCME ND 0 UG/L 06/28/2017 - BRME ND 0 UG/L 06/28/2017 - BTBZN ND 0 UG/L 06/28/2017 - BTBZS ND 0 UG/L 06/28/2017 - BTBZT ND 0 UG/L 06/28/2017 - BZ ND 0 UG/L 06/28/2017 - BZME ND 0 UG/L 06/28/2017 - CDS ND 0 UG/L

Map Id: A13
Direction: NW
Distance: 0.007 mi.
Actual: 38.696 ft.
Elevation: 0.071 mi. / 377.044 ft.
Relative: Lower

Site Name : T0605902317-MW-9
33.891399018999998, -117.81636604400001
CA

Database(s) : [WELLS - GAMA - CA] ***(cont.)***

Envirosite ID: 422701231
EPA ID: N/R

WELLS - GAMA - CA ***(cont.)***

06/28/2017 - CH4 ND 0 MG/L
06/28/2017 - CLBZ ND 0 UG/L
06/28/2017 - CLBZME2 ND 0 UG/L
06/28/2017 - CLBZME4 ND 0 UG/L
06/28/2017 - CR ND 0 UG/L
06/28/2017 - CR6 = 3.7 UG/L
06/28/2017 - CTCL ND 0 UG/L
06/28/2017 - DBCME ND 0 UG/L
06/28/2017 - DBCP ND 0 UG/L
06/28/2017 - DCA11 ND 0 UG/L
06/28/2017 - DCA12 ND 0 UG/L
06/28/2017 - DCBZ12 ND 0 UG/L
06/28/2017 - DCBZ13 ND 0 UG/L
06/28/2017 - DCBZ14 ND 0 UG/L
06/28/2017 - DCE11 ND 0 UG/L
06/28/2017 - DCE12C ND 0 UG/L
06/28/2017 - DCE12T ND 0 UG/L
06/28/2017 - DCPA12 ND 0 UG/L
06/28/2017 - DIPE ND 0 UG/L
06/28/2017 - EBZ ND 0 UG/L
06/28/2017 - EDB ND 0 UG/L

Map Id: B14
Direction: W
Distance: 0.020 mi.
Actual: 105.130 ft.
Elevation: 0.072 mi. / 381.355 ft.
Relative: Lower

Site Name : T0605902317-MW-10
33.891007002000002, -117.816562883
CA

Database(s) : [WELLS - GAMA - CA]

Envirosite ID: 422701214
EPA ID: N/R

WELLS - GAMA - CA

Well ID :	T0605902317-MW-10
Well Type :	MONITORING
Well Depth (Ft.) :	75
Top of Screen (Ft.) :	N/R
Screen Length (Ft.) :	N/R
Source :	EDF
Source Name :	MW-10
Other Names :	MW-10
RL :	.1
Approximate Latitude :	33.891007002000002
Approximate Longitude :	-117.816562883
Last Date in Agency List :	09/19/2019

Well ID :	T0605902317-MW-10
Well Type :	MONITORING
Well Depth (Ft.) :	75
Top of Screen (Ft.) :	N/R
Screen Length (Ft.) :	N/R
Source :	EDF

Map Id: B14
Direction: W
Distance: 0.020 mi.
Actual: 105.130 ft.
Elevation: 0.072 mi. / 381.355 ft.
Relative: Lower

Site Name : T0605902317-MW-10
33.891007002000002, -117.816562883
CA

Database(s) : [WELLS - GAMA - CA] ***(cont.)***

Envirosite ID: 422701214
EPA ID: N/R

WELLS - GAMA - CA ***(cont.)***

Source Name :	MW-10
Other Names :	MW-10
RL :	.15
Approximate Latitude :	33.891007002000002
Approximate Longitude :	-117.816562883
Last Date in Agency List :	09/19/2019

Well ID :	T0605902317-MW-10
Well Type :	MONITORING
Well Depth (Ft.) :	75
Top of Screen (Ft.) :	N/R
Screen Length (Ft.) :	N/R
Source :	EDF
Source Name :	MW-10
Other Names :	MW-10
RL :	.22
Approximate Latitude :	33.891007002000002
Approximate Longitude :	-117.816562883
Last Date in Agency List :	09/19/2019

Well ID :	T0605902317-MW-10
Well Type :	MONITORING
Well Depth (Ft.) :	75
Top of Screen (Ft.) :	N/R
Screen Length (Ft.) :	N/R
Source :	EDF
Source Name :	MW-10
Other Names :	MW-10
RL :	.3
Approximate Latitude :	33.891007002000002
Approximate Longitude :	-117.816562883
Last Date in Agency List :	09/19/2019

Well ID :	T0605902317-MW-10
Well Type :	MONITORING
Well Depth (Ft.) :	75
Top of Screen (Ft.) :	N/R
Screen Length (Ft.) :	N/R
Source :	EDF
Source Name :	MW-10
Other Names :	MW-10
RL :	.5
Approximate Latitude :	33.891007002000002
Approximate Longitude :	-117.816562883
Last Date in Agency List :	09/19/2019

Well ID :	T0605902317-MW-10
Well Type :	MONITORING
Well Depth (Ft.) :	75
Top of Screen (Ft.) :	N/R
Screen Length (Ft.) :	N/R
Source :	EDF
Source Name :	MW-10

Map Id: B14
Direction: W
Distance: 0.020 mi.
Actual: 105.130 ft.
Elevation: 0.072 mi. / 381.355 ft.
Relative: Lower

Site Name : T0605902317-MW-10
33.891007002000002, -117.816562883
CA

Database(s) : [WELLS - GAMA - CA] ***(cont.)***

Envirosite ID: 422701214
EPA ID: N/R

WELLS - GAMA - CA ***(cont.)***

Other Names :	MW-10
RL :	1
Approximate Latitude :	33.891007002000002
Approximate Longitude :	-117.816562883
Last Date in Agency List :	09/19/2019

Well ID :	T0605902317-MW-10
Well Type :	MONITORING
Well Depth (Ft.) :	75
Top of Screen (Ft.) :	N/R
Screen Length (Ft.) :	N/R
Source :	EDF
Source Name :	MW-10
Other Names :	MW-10
RL :	1.5
Approximate Latitude :	33.891007002000002
Approximate Longitude :	-117.816562883
Last Date in Agency List :	09/19/2019

Well ID :	T0605902317-MW-10
Well Type :	MONITORING
Well Depth (Ft.) :	75
Top of Screen (Ft.) :	N/R
Screen Length (Ft.) :	N/R
Source :	EDF
Source Name :	MW-10
Other Names :	MW-10
RL :	10
Approximate Latitude :	33.891007002000002
Approximate Longitude :	-117.816562883
Last Date in Agency List :	09/19/2019

Well ID :	T0605902317-MW-10
Well Type :	MONITORING
Well Depth (Ft.) :	75
Top of Screen (Ft.) :	N/R
Screen Length (Ft.) :	N/R
Source :	EDF
Source Name :	MW-10
Other Names :	MW-10
RL :	100
Approximate Latitude :	33.891007002000002
Approximate Longitude :	-117.816562883
Last Date in Agency List :	09/19/2019

Well ID :	T0605902317-MW-10
Well Type :	MONITORING
Well Depth (Ft.) :	75
Top of Screen (Ft.) :	N/R
Screen Length (Ft.) :	N/R
Source :	EDF
Source Name :	MW-10
Other Names :	MW-10

Map Id: B14
Direction: W
Distance: 0.020 mi.
Actual: 105.130 ft.
Elevation: 0.072 mi. / 381.355 ft.
Relative: Lower

Site Name : T0605902317-MW-10
33.891007002000002, -117.816562883
CA

Database(s) : [WELLS - GAMA - CA] ***(cont.)***

Envirosite ID: 422701214
EPA ID: N/R

WELLS - GAMA - CA ***(cont.)***

RL :	15
Approximate Latitude :	33.891007002000002
Approximate Longitude :	-117.816562883
Last Date in Agency List :	09/19/2019

Well ID :	T0605902317-MW-10
Well Type :	MONITORING
Well Depth (Ft.) :	75
Top of Screen (Ft.) :	N/R
Screen Length (Ft.) :	N/R
Source :	EDF
Source Name :	MW-10
Other Names :	MW-10
RL :	17
Approximate Latitude :	33.891007002000002
Approximate Longitude :	-117.816562883
Last Date in Agency List :	09/19/2019

Well ID :	T0605902317-MW-10
Well Type :	MONITORING
Well Depth (Ft.) :	75
Top of Screen (Ft.) :	N/R
Screen Length (Ft.) :	N/R
Source :	EDF
Source Name :	MW-10
Other Names :	MW-10
RL :	2
Approximate Latitude :	33.891007002000002
Approximate Longitude :	-117.816562883
Last Date in Agency List :	09/19/2019

Well ID :	T0605902317-MW-10
Well Type :	MONITORING
Well Depth (Ft.) :	75
Top of Screen (Ft.) :	N/R
Screen Length (Ft.) :	N/R
Source :	EDF
Source Name :	MW-10
Other Names :	MW-10
RL :	2.5
Approximate Latitude :	33.891007002000002
Approximate Longitude :	-117.816562883
Last Date in Agency List :	09/19/2019

Well ID :	T0605902317-MW-10
Well Type :	MONITORING
Well Depth (Ft.) :	75
Top of Screen (Ft.) :	N/R
Screen Length (Ft.) :	N/R
Source :	EDF
Source Name :	MW-10
Other Names :	MW-10
RL :	20

Map Id: B14
Direction: W
Distance: 0.020 mi.
Actual: 105.130 ft.
Elevation: 0.072 mi. / 381.355 ft.
Relative: Lower

Site Name : T0605902317-MW-10
33.891007002000002, -117.816562883
CA

Database(s) : [WELLS - GAMA - CA] ***(cont.)***

Envirosite ID: 422701214
EPA ID: N/R

WELLS - GAMA - CA ***(cont.)***

Approximate Latitude :	33.891007002000002
Approximate Longitude :	-117.816562883
Last Date in Agency List :	09/19/2019

Well ID :	T0605902317-MW-10
Well Type :	MONITORING
Well Depth (Ft.) :	75
Top of Screen (Ft.) :	N/R
Screen Length (Ft.) :	N/R
Source :	EDF
Source Name :	MW-10
Other Names :	MW-10
RL :	25
Approximate Latitude :	33.891007002000002
Approximate Longitude :	-117.816562883
Last Date in Agency List :	09/19/2019

Well ID :	T0605902317-MW-10
Well Type :	MONITORING
Well Depth (Ft.) :	75
Top of Screen (Ft.) :	N/R
Screen Length (Ft.) :	N/R
Source :	EDF
Source Name :	MW-10
Other Names :	MW-10
RL :	250
Approximate Latitude :	33.891007002000002
Approximate Longitude :	-117.816562883
Last Date in Agency List :	09/19/2019

Well ID :	T0605902317-MW-10
Well Type :	MONITORING
Well Depth (Ft.) :	75
Top of Screen (Ft.) :	N/R
Screen Length (Ft.) :	N/R
Source :	EDF
Source Name :	MW-10
Other Names :	MW-10
RL :	4
Approximate Latitude :	33.891007002000002
Approximate Longitude :	-117.816562883
Last Date in Agency List :	09/19/2019

Well ID :	T0605902317-MW-10
Well Type :	MONITORING
Well Depth (Ft.) :	75
Top of Screen (Ft.) :	N/R
Screen Length (Ft.) :	N/R
Source :	EDF
Source Name :	MW-10
Other Names :	MW-10
RL :	5
Approximate Latitude :	33.891007002000002

Map Id: B14
Direction: W
Distance: 0.020 mi.
Actual: 105.130 ft.
Elevation: 0.072 mi. / 381.355 ft.
Relative: Lower

Site Name : T0605902317-MW-10
33.891007002000002, -117.816562883
CA

Database(s) : [WELLS - GAMA - CA] ***(cont.)***

Envirosite ID: 422701214
EPA ID: N/R

WELLS - GAMA - CA ***(cont.)***

Approximate Longitude :	-117.816562883
Last Date in Agency List :	09/19/2019

Well ID :	T0605902317-MW-10
Well Type :	MONITORING
Well Depth (Ft.) :	75
Top of Screen (Ft.) :	N/R
Screen Length (Ft.) :	N/R
Source :	EDF
Source Name :	MW-10
Other Names :	MW-10
RL :	5.5
Approximate Latitude :	33.891007002000002
Approximate Longitude :	-117.816562883
Last Date in Agency List :	09/19/2019

Well ID :	T0605902317-MW-10
Well Type :	MONITORING
Well Depth (Ft.) :	75
Top of Screen (Ft.) :	N/R
Screen Length (Ft.) :	N/R
Source :	EDF
Source Name :	MW-10
Other Names :	MW-10
RL :	50
Approximate Latitude :	33.891007002000002
Approximate Longitude :	-117.816562883
Last Date in Agency List :	09/19/2019

Well ID :	T0605902317-MW-10
Well Type :	MONITORING
Well Depth (Ft.) :	75
Top of Screen (Ft.) :	N/R
Screen Length (Ft.) :	N/R
Source :	EDF
Source Name :	MW-10
Other Names :	MW-10
RL :	5000
Approximate Latitude :	33.891007002000002
Approximate Longitude :	-117.816562883
Last Date in Agency List :	09/19/2019

Details for this site have been truncated due to the large number of available details for this site within this dataset. For the complete details for this site, contact your Envirosite account representative for a complimentary site report containing all of the details available.

Chemicals :	06/26/2019 - ALKB = 440 MG/L 06/26/2019 - BDCME ND 0 UG/L 06/26/2019 - BRME ND 0 UG/L 06/26/2019 - BTBZN ND 0 UG/L 06/26/2019 - BTBZS ND 0 UG/L 06/26/2019 - BTBZT ND 0 UG/L

Map Id: B14
Direction: W
Distance: 0.020 mi.
Actual: 105.130 ft.
Elevation: 0.072 mi. / 381.355 ft.
Relative: Lower

Site Name : T0605902317-MW-10
33.891007002000002, -117.816562883
CA

Database(s) : [WELLS - GAMA - CA] ***(cont.)***

Envirosite ID: 422701214
EPA ID: N/R

WELLS - GAMA - CA ***(cont.)***

06/26/2019 - BZ ND 0 UG/L
06/26/2019 - BZME ND 0 UG/L
06/26/2019 - CDS ND 0 UG/L
06/26/2019 - CLBZ ND 0 UG/L
06/26/2019 - CLBZME2 ND 0 UG/L
06/26/2019 - CLBZME4 ND 0 UG/L
06/26/2019 - CTCL ND 0 UG/L
06/26/2019 - DBCME ND 0 UG/L
06/26/2019 - DBCP ND 0 UG/L
06/26/2019 - DCA11 ND 0 UG/L
06/26/2019 - DCA12 ND 0 UG/L
06/26/2019 - DCBZ12 ND 0 UG/L
06/26/2019 - DCBZ13 ND 0 UG/L
06/26/2019 - DCBZ14 ND 0 UG/L
06/26/2019 - DCE11 ND 0 UG/L
06/26/2019 - DCE12C ND 0 UG/L
06/26/2019 - DCE12T ND 0 UG/L
06/26/2019 - DCPA12 ND 0 UG/L
06/26/2019 - DIPE ND 0 UG/L
06/26/2019 - EBZ ND 0 UG/L
06/26/2019 - EDB ND 0 UG/L
06/26/2019 - ETBE ND 0 UG/L
06/26/2019 - FC11 ND 0 UG/L
06/26/2019 - FC113 ND 0 MG/L

Map Id: B15
Direction: W
Distance: 0.023 mi.
Actual: 118.953 ft.
Elevation: 0.072 mi. / 381.663 ft.
Relative: Lower

Site Name : T0605902317-MW-11
33.890864198999999,
-117.81635775399999
CA

Database(s) : [WELLS - GAMA - CA]

Envirosite ID: 422701216
EPA ID: N/R

WELLS - GAMA - CA

Well ID :	T0605902317-MW-11
Well Type :	MONITORING
Well Depth (Ft.) :	77.89
Top of Screen (Ft.) :	N/R
Screen Length (Ft.) :	N/R
Source :	EDF
Source Name :	MW-11
Other Names :	MW-11
RL :	.05
Approximate Latitude :	33.890864198999999
Approximate Longitude :	-117.81635775399999
Last Date in Agency List :	09/19/2019

Well ID :	T0605902317-MW-11
Well Type :	MONITORING
Well Depth (Ft.) :	77.89

Map Id: B15
Direction: W
Distance: 0.023 mi.
Actual: 118.953 ft.
Elevation: 0.072 mi. / 381.663 ft.
Relative: Lower

Site Name : T0605902317-MW-11
33.890864198999999,
-117.81635775399999
CA

Database(s) : [WELLS - GAMA - CA] ***(cont.)***

Envirosite ID: 422701216
EPA ID: N/R

WELLS - GAMA - CA ***(cont.)***

Top of Screen (Ft.) :	N/R
Screen Length (Ft.) :	N/R
Source :	EDF
Source Name :	MW-11
Other Names :	MW-11
RL :	.1
Approximate Latitude :	33.890864198999999
Approximate Longitude :	-117.81635775399999
Last Date in Agency List :	09/19/2019

Well ID :	T0605902317-MW-11
Well Type :	MONITORING
Well Depth (Ft.) :	77.89
Top of Screen (Ft.) :	N/R
Screen Length (Ft.) :	N/R
Source :	EDF
Source Name :	MW-11
Other Names :	MW-11
RL :	.15
Approximate Latitude :	33.890864198999999
Approximate Longitude :	-117.81635775399999
Last Date in Agency List :	09/19/2019

Well ID :	T0605902317-MW-11
Well Type :	MONITORING
Well Depth (Ft.) :	77.89
Top of Screen (Ft.) :	N/R
Screen Length (Ft.) :	N/R
Source :	EDF
Source Name :	MW-11
Other Names :	MW-11
RL :	.3
Approximate Latitude :	33.890864198999999
Approximate Longitude :	-117.81635775399999
Last Date in Agency List :	09/19/2019

Well ID :	T0605902317-MW-11
Well Type :	MONITORING
Well Depth (Ft.) :	77.89
Top of Screen (Ft.) :	N/R
Screen Length (Ft.) :	N/R
Source :	EDF
Source Name :	MW-11
Other Names :	MW-11
RL :	.5
Approximate Latitude :	33.890864198999999
Approximate Longitude :	-117.81635775399999
Last Date in Agency List :	09/19/2019

Well ID :	T0605902317-MW-11
Well Type :	MONITORING
Well Depth (Ft.) :	77.89

Map Id: B15
Direction: W
Distance: 0.023 mi.
Actual: 118.953 ft.
Elevation: 0.072 mi. / 381.663 ft.
Relative: Lower

Site Name : T0605902317-MW-11
33.890864198999999,
-117.81635775399999
CA

Database(s) : [WELLS - GAMA - CA] ***(cont.)***

Envirosite ID: 422701216
EPA ID: N/R

WELLS - GAMA - CA ***(cont.)***

Top of Screen (Ft.) :	N/R
Screen Length (Ft.) :	N/R
Source :	EDF
Source Name :	MW-11
Other Names :	MW-11
RL :	1
Approximate Latitude :	33.890864198999999
Approximate Longitude :	-117.81635775399999
Last Date in Agency List :	09/19/2019

Well ID :	T0605902317-MW-11
Well Type :	MONITORING
Well Depth (Ft.) :	77.89
Top of Screen (Ft.) :	N/R
Screen Length (Ft.) :	N/R
Source :	EDF
Source Name :	MW-11
Other Names :	MW-11
RL :	1.5
Approximate Latitude :	33.890864198999999
Approximate Longitude :	-117.81635775399999
Last Date in Agency List :	09/19/2019

Well ID :	T0605902317-MW-11
Well Type :	MONITORING
Well Depth (Ft.) :	77.89
Top of Screen (Ft.) :	N/R
Screen Length (Ft.) :	N/R
Source :	EDF
Source Name :	MW-11
Other Names :	MW-11
RL :	10
Approximate Latitude :	33.890864198999999
Approximate Longitude :	-117.81635775399999
Last Date in Agency List :	09/19/2019

Well ID :	T0605902317-MW-11
Well Type :	MONITORING
Well Depth (Ft.) :	77.89
Top of Screen (Ft.) :	N/R
Screen Length (Ft.) :	N/R
Source :	EDF
Source Name :	MW-11
Other Names :	MW-11
RL :	100
Approximate Latitude :	33.890864198999999
Approximate Longitude :	-117.81635775399999
Last Date in Agency List :	09/19/2019

Well ID :	T0605902317-MW-11
Well Type :	MONITORING
Well Depth (Ft.) :	77.89

Map Id: B15
Direction: W
Distance: 0.023 mi.
Actual: 118.953 ft.
Elevation: 0.072 mi. / 381.663 ft.
Relative: Lower

Site Name : T0605902317-MW-11
33.890864198999999,
-117.81635775399999
CA

Database(s) : [WELLS - GAMA - CA] ***(cont.)***

Envirosite ID: 422701216
EPA ID: N/R

WELLS - GAMA - CA ***(cont.)***

Top of Screen (Ft.) :	N/R
Screen Length (Ft.) :	N/R
Source :	EDF
Source Name :	MW-11
Other Names :	MW-11
RL :	1000
Approximate Latitude :	33.890864198999999
Approximate Longitude :	-117.81635775399999
Last Date in Agency List :	09/19/2019

Well ID :	T0605902317-MW-11
Well Type :	MONITORING
Well Depth (Ft.) :	77.89
Top of Screen (Ft.) :	N/R
Screen Length (Ft.) :	N/R
Source :	EDF
Source Name :	MW-11
Other Names :	MW-11
RL :	11
Approximate Latitude :	33.890864198999999
Approximate Longitude :	-117.81635775399999
Last Date in Agency List :	09/19/2019

Well ID :	T0605902317-MW-11
Well Type :	MONITORING
Well Depth (Ft.) :	77.89
Top of Screen (Ft.) :	N/R
Screen Length (Ft.) :	N/R
Source :	EDF
Source Name :	MW-11
Other Names :	MW-11
RL :	15
Approximate Latitude :	33.890864198999999
Approximate Longitude :	-117.81635775399999
Last Date in Agency List :	09/19/2019

Well ID :	T0605902317-MW-11
Well Type :	MONITORING
Well Depth (Ft.) :	77.89
Top of Screen (Ft.) :	N/R
Screen Length (Ft.) :	N/R
Source :	EDF
Source Name :	MW-11
Other Names :	MW-11
RL :	17
Approximate Latitude :	33.890864198999999
Approximate Longitude :	-117.81635775399999
Last Date in Agency List :	09/19/2019

Well ID :	T0605902317-MW-11
Well Type :	MONITORING
Well Depth (Ft.) :	77.89

Map Id: B15
Direction: W
Distance: 0.023 mi.
Actual: 118.953 ft.
Elevation: 0.072 mi. / 381.663 ft.
Relative: Lower

Site Name : T0605902317-MW-11
33.890864198999999,
-117.81635775399999
CA

Database(s) : [WELLS - GAMA - CA] ***(cont.)***

Envirosite ID: 422701216
EPA ID: N/R

WELLS - GAMA - CA ***(cont.)***

Top of Screen (Ft.) :	N/R
Screen Length (Ft.) :	N/R
Source :	EDF
Source Name :	MW-11
Other Names :	MW-11
RL :	2
Approximate Latitude :	33.890864198999999
Approximate Longitude :	-117.81635775399999
Last Date in Agency List :	09/19/2019

Well ID :	T0605902317-MW-11
Well Type :	MONITORING
Well Depth (Ft.) :	77.89
Top of Screen (Ft.) :	N/R
Screen Length (Ft.) :	N/R
Source :	EDF
Source Name :	MW-11
Other Names :	MW-11
RL :	2.5
Approximate Latitude :	33.890864198999999
Approximate Longitude :	-117.81635775399999
Last Date in Agency List :	09/19/2019

Well ID :	T0605902317-MW-11
Well Type :	MONITORING
Well Depth (Ft.) :	77.89
Top of Screen (Ft.) :	N/R
Screen Length (Ft.) :	N/R
Source :	EDF
Source Name :	MW-11
Other Names :	MW-11
RL :	20
Approximate Latitude :	33.890864198999999
Approximate Longitude :	-117.81635775399999
Last Date in Agency List :	09/19/2019

Well ID :	T0605902317-MW-11
Well Type :	MONITORING
Well Depth (Ft.) :	77.89
Top of Screen (Ft.) :	N/R
Screen Length (Ft.) :	N/R
Source :	EDF
Source Name :	MW-11
Other Names :	MW-11
RL :	25
Approximate Latitude :	33.890864198999999
Approximate Longitude :	-117.81635775399999
Last Date in Agency List :	09/19/2019

Well ID :	T0605902317-MW-11
Well Type :	MONITORING
Well Depth (Ft.) :	77.89

Map Id: B15
Direction: W
Distance: 0.023 mi.
Actual: 118.953 ft.
Elevation: 0.072 mi. / 381.663 ft.
Relative: Lower

Site Name : T0605902317-MW-11
33.890864198999999,
-117.81635775399999
CA

Database(s) : [WELLS - GAMA - CA] ***(cont.)***

Envirosite ID: 422701216
EPA ID: N/R

WELLS - GAMA - CA ***(cont.)***

Top of Screen (Ft.) :	N/R
Screen Length (Ft.) :	N/R
Source :	EDF
Source Name :	MW-11
Other Names :	MW-11
RL :	4
Approximate Latitude :	33.890864198999999
Approximate Longitude :	-117.81635775399999
Last Date in Agency List :	09/19/2019

Well ID :	T0605902317-MW-11
Well Type :	MONITORING
Well Depth (Ft.) :	77.89
Top of Screen (Ft.) :	N/R
Screen Length (Ft.) :	N/R
Source :	EDF
Source Name :	MW-11
Other Names :	MW-11
RL :	5
Approximate Latitude :	33.890864198999999
Approximate Longitude :	-117.81635775399999
Last Date in Agency List :	09/19/2019

Well ID :	T0605902317-MW-11
Well Type :	MONITORING
Well Depth (Ft.) :	77.89
Top of Screen (Ft.) :	N/R
Screen Length (Ft.) :	N/R
Source :	EDF
Source Name :	MW-11
Other Names :	MW-11
RL :	5.5
Approximate Latitude :	33.890864198999999
Approximate Longitude :	-117.81635775399999
Last Date in Agency List :	09/19/2019

Well ID :	T0605902317-MW-11
Well Type :	MONITORING
Well Depth (Ft.) :	77.89
Top of Screen (Ft.) :	N/R
Screen Length (Ft.) :	N/R
Source :	EDF
Source Name :	MW-11
Other Names :	MW-11
RL :	50
Approximate Latitude :	33.890864198999999
Approximate Longitude :	-117.81635775399999
Last Date in Agency List :	09/19/2019

Map Id: B15
Direction: W
Distance: 0.023 mi.
Actual: 118.953 ft.
Elevation: 0.072 mi. / 381.663 ft.
Relative: Lower

Site Name : T0605902317-MW-11
33.890864198999999,
-117.81635775399999
CA

Database(s) : [WELLS - GAMA - CA] ***(cont.)***

Envirosite ID: 422701216
EPA ID: N/R

WELLS - GAMA - CA ***(cont.)***

Details for this site have been truncated due to the large number of available details for this site within this dataset. For the complete details for this site, contact your Envirosite account representative for a complimentary site report containing all of the details available.

Chemicals :

06/26/2019 - ALKB = 370 MG/L
06/26/2019 - BDCME ND 0 UG/L
06/26/2019 - BRME ND 0 UG/L
06/26/2019 - BTBZN ND 0 UG/L
06/26/2019 - BTBZS ND 0 UG/L
06/26/2019 - BTBZT ND 0 UG/L
06/26/2019 - BZ ND 0 UG/L
06/26/2019 - BZME ND 0 UG/L
06/26/2019 - CDS ND 0 UG/L
06/26/2019 - CLBZ ND 0 UG/L
06/26/2019 - CLBZME2 ND 0 UG/L
06/26/2019 - CLBZME4 ND 0 UG/L
06/26/2019 - CTCL ND 0 UG/L
06/26/2019 - DBCME ND 0 UG/L
06/26/2019 - DBCP ND 0 UG/L
06/26/2019 - DCA11 ND 0 UG/L
06/26/2019 - DCA12 ND 0 UG/L
06/26/2019 - DCBZ12 ND 0 UG/L
06/26/2019 - DCBZ13 ND 0 UG/L
06/26/2019 - DCBZ14 ND 0 UG/L
06/26/2019 - DCE11 ND 0 UG/L
06/26/2019 - DCE12C ND 0 UG/L
06/26/2019 - DCE12T ND 0 UG/L
06/26/2019 - DCPA12 ND 0 UG/L
06/26/2019 - DIPE ND 0 UG/L
06/26/2019 - EBZ ND 0 UG/L
06/26/2019 - EDB ND 0 UG/L
06/26/2019 - ETBE ND 0 UG/L
06/26/2019 - FC11 ND 0 UG/L
06/26/2019 - FC113 ND 0 MG/L

Map Id: B16
Direction: W
Distance: 0.023 mi.
Actual: 119.707 ft.
Elevation: 0.072 mi. / 382.585 ft.
Relative: Lower

Site Name : T0605902317-MW-12
33.890743958999998,
-117.81612522899999
CA

Database(s) : [WELLS - GAMA - CA]

Envirosite ID: 422701218
EPA ID: N/R

WELLS - GAMA - CA

Well ID : T0605902317-MW-12
Well Type : MONITORING
Well Depth (Ft.) : 74.91
Top of Screen (Ft.) : N/R
Screen Length (Ft.) : N/R
Source : EDF

Map Id: B16
Direction: W
Distance: 0.023 mi.
Actual: 119.707 ft.
Elevation: 0.072 mi. / 382.585 ft.
Relative: Lower

Site Name : T0605902317-MW-12
33.890743958999998,
-117.81612522899999
CA

Database(s) : [WELLS - GAMA - CA] ***(cont.)***

Envirosite ID: 422701218
EPA ID: N/R

WELLS - GAMA - CA ***(cont.)***

Source Name :	MW-12
Other Names :	MW-12
RL :	.05
Approximate Latitude :	33.890743958999998
Approximate Longitude :	-117.81612522899999
Last Date in Agency List :	09/19/2019

Well ID :	T0605902317-MW-12
Well Type :	MONITORING
Well Depth (Ft.) :	74.91
Top of Screen (Ft.) :	N/R
Screen Length (Ft.) :	N/R
Source :	EDF
Source Name :	MW-12
Other Names :	MW-12
RL :	.1
Approximate Latitude :	33.890743958999998
Approximate Longitude :	-117.81612522899999
Last Date in Agency List :	09/19/2019

Well ID :	T0605902317-MW-12
Well Type :	MONITORING
Well Depth (Ft.) :	74.91
Top of Screen (Ft.) :	N/R
Screen Length (Ft.) :	N/R
Source :	EDF
Source Name :	MW-12
Other Names :	MW-12
RL :	.15
Approximate Latitude :	33.890743958999998
Approximate Longitude :	-117.81612522899999
Last Date in Agency List :	09/19/2019

Well ID :	T0605902317-MW-12
Well Type :	MONITORING
Well Depth (Ft.) :	74.91
Top of Screen (Ft.) :	N/R
Screen Length (Ft.) :	N/R
Source :	EDF
Source Name :	MW-12
Other Names :	MW-12
RL :	.3
Approximate Latitude :	33.890743958999998
Approximate Longitude :	-117.81612522899999
Last Date in Agency List :	09/19/2019

Well ID :	T0605902317-MW-12
Well Type :	MONITORING
Well Depth (Ft.) :	74.91
Top of Screen (Ft.) :	N/R
Screen Length (Ft.) :	N/R
Source :	EDF

Map Id: B16
Direction: W
Distance: 0.023 mi.
Actual: 119.707 ft.
Elevation: 0.072 mi. / 382.585 ft.
Relative: Lower

Site Name : T0605902317-MW-12
33.890743958999998,
-117.81612522899999
CA

Database(s) : [WELLS - GAMA - CA] ***(cont.)***

Envirosite ID: 422701218
EPA ID: N/R

WELLS - GAMA - CA ***(cont.)***

Source Name :	MW-12
Other Names :	MW-12
RL :	.5
Approximate Latitude :	33.890743958999998
Approximate Longitude :	-117.81612522899999
Last Date in Agency List :	09/19/2019

Well ID :	T0605902317-MW-12
Well Type :	MONITORING
Well Depth (Ft.) :	74.91
Top of Screen (Ft.) :	N/R
Screen Length (Ft.) :	N/R
Source :	EDF
Source Name :	MW-12
Other Names :	MW-12
RL :	1
Approximate Latitude :	33.890743958999998
Approximate Longitude :	-117.81612522899999
Last Date in Agency List :	09/19/2019

Well ID :	T0605902317-MW-12
Well Type :	MONITORING
Well Depth (Ft.) :	74.91
Top of Screen (Ft.) :	N/R
Screen Length (Ft.) :	N/R
Source :	EDF
Source Name :	MW-12
Other Names :	MW-12
RL :	1.1
Approximate Latitude :	33.890743958999998
Approximate Longitude :	-117.81612522899999
Last Date in Agency List :	09/19/2019

Well ID :	T0605902317-MW-12
Well Type :	MONITORING
Well Depth (Ft.) :	74.91
Top of Screen (Ft.) :	N/R
Screen Length (Ft.) :	N/R
Source :	EDF
Source Name :	MW-12
Other Names :	MW-12
RL :	1.5
Approximate Latitude :	33.890743958999998
Approximate Longitude :	-117.81612522899999
Last Date in Agency List :	09/19/2019

Well ID :	T0605902317-MW-12
Well Type :	MONITORING
Well Depth (Ft.) :	74.91
Top of Screen (Ft.) :	N/R
Screen Length (Ft.) :	N/R
Source :	EDF

Map Id: B16
Direction: W
Distance: 0.023 mi.
Actual: 119.707 ft.
Elevation: 0.072 mi. / 382.585 ft.
Relative: Lower

Site Name : T0605902317-MW-12
33.890743958999998,
-117.81612522899999
CA

Database(s) : [WELLS - GAMA - CA] ***(cont.)***

Envirosite ID: 422701218
EPA ID: N/R

WELLS - GAMA - CA ***(cont.)***

Source Name :	MW-12
Other Names :	MW-12
RL :	10
Approximate Latitude :	33.890743958999998
Approximate Longitude :	-117.81612522899999
Last Date in Agency List :	09/19/2019

Well ID :	T0605902317-MW-12
Well Type :	MONITORING
Well Depth (Ft.) :	74.91
Top of Screen (Ft.) :	N/R
Screen Length (Ft.) :	N/R
Source :	EDF
Source Name :	MW-12
Other Names :	MW-12
RL :	1000
Approximate Latitude :	33.890743958999998
Approximate Longitude :	-117.81612522899999
Last Date in Agency List :	09/19/2019

Well ID :	T0605902317-MW-12
Well Type :	MONITORING
Well Depth (Ft.) :	74.91
Top of Screen (Ft.) :	N/R
Screen Length (Ft.) :	N/R
Source :	EDF
Source Name :	MW-12
Other Names :	MW-12
RL :	12
Approximate Latitude :	33.890743958999998
Approximate Longitude :	-117.81612522899999
Last Date in Agency List :	09/19/2019

Well ID :	T0605902317-MW-12
Well Type :	MONITORING
Well Depth (Ft.) :	74.91
Top of Screen (Ft.) :	N/R
Screen Length (Ft.) :	N/R
Source :	EDF
Source Name :	MW-12
Other Names :	MW-12
RL :	13
Approximate Latitude :	33.890743958999998
Approximate Longitude :	-117.81612522899999
Last Date in Agency List :	09/19/2019

Well ID :	T0605902317-MW-12
Well Type :	MONITORING
Well Depth (Ft.) :	74.91
Top of Screen (Ft.) :	N/R
Screen Length (Ft.) :	N/R
Source :	EDF

Map Id: B16
Direction: W
Distance: 0.023 mi.
Actual: 119.707 ft.
Elevation: 0.072 mi. / 382.585 ft.
Relative: Lower

Site Name : T0605902317-MW-12
33.890743958999998,
-117.81612522899999
CA

Database(s) : [WELLS - GAMA - CA] ***(cont.)***

Envirosite ID: 422701218
EPA ID: N/R

WELLS - GAMA - CA ***(cont.)***

Source Name :	MW-12
Other Names :	MW-12
RL :	14
Approximate Latitude :	33.890743958999998
Approximate Longitude :	-117.81612522899999
Last Date in Agency List :	09/19/2019

Well ID :	T0605902317-MW-12
Well Type :	MONITORING
Well Depth (Ft.) :	74.91
Top of Screen (Ft.) :	N/R
Screen Length (Ft.) :	N/R
Source :	EDF
Source Name :	MW-12
Other Names :	MW-12
RL :	2
Approximate Latitude :	33.890743958999998
Approximate Longitude :	-117.81612522899999
Last Date in Agency List :	09/19/2019

Well ID :	T0605902317-MW-12
Well Type :	MONITORING
Well Depth (Ft.) :	74.91
Top of Screen (Ft.) :	N/R
Screen Length (Ft.) :	N/R
Source :	EDF
Source Name :	MW-12
Other Names :	MW-12
RL :	2.5
Approximate Latitude :	33.890743958999998
Approximate Longitude :	-117.81612522899999
Last Date in Agency List :	09/19/2019

Well ID :	T0605902317-MW-12
Well Type :	MONITORING
Well Depth (Ft.) :	74.91
Top of Screen (Ft.) :	N/R
Screen Length (Ft.) :	N/R
Source :	EDF
Source Name :	MW-12
Other Names :	MW-12
RL :	20
Approximate Latitude :	33.890743958999998
Approximate Longitude :	-117.81612522899999
Last Date in Agency List :	09/19/2019

Well ID :	T0605902317-MW-12
Well Type :	MONITORING
Well Depth (Ft.) :	74.91
Top of Screen (Ft.) :	N/R
Screen Length (Ft.) :	N/R
Source :	EDF

Map Id: B16
Direction: W
Distance: 0.023 mi.
Actual: 119.707 ft.
Elevation: 0.072 mi. / 382.585 ft.
Relative: Lower

Site Name : T0605902317-MW-12
33.890743958999998,
-117.81612522899999
CA

Database(s) : [WELLS - GAMA - CA] ***(cont.)***

Envirosite ID: 422701218
EPA ID: N/R

WELLS - GAMA - CA ***(cont.)***

Source Name :	MW-12
Other Names :	MW-12
RL :	25
Approximate Latitude :	33.890743958999998
Approximate Longitude :	-117.81612522899999
Last Date in Agency List :	09/19/2019

Well ID :	T0605902317-MW-12
Well Type :	MONITORING
Well Depth (Ft.) :	74.91
Top of Screen (Ft.) :	N/R
Screen Length (Ft.) :	N/R
Source :	EDF
Source Name :	MW-12
Other Names :	MW-12
RL :	4
Approximate Latitude :	33.890743958999998
Approximate Longitude :	-117.81612522899999
Last Date in Agency List :	09/19/2019

Well ID :	T0605902317-MW-12
Well Type :	MONITORING
Well Depth (Ft.) :	74.91
Top of Screen (Ft.) :	N/R
Screen Length (Ft.) :	N/R
Source :	EDF
Source Name :	MW-12
Other Names :	MW-12
RL :	5
Approximate Latitude :	33.890743958999998
Approximate Longitude :	-117.81612522899999
Last Date in Agency List :	09/19/2019

Well ID :	T0605902317-MW-12
Well Type :	MONITORING
Well Depth (Ft.) :	74.91
Top of Screen (Ft.) :	N/R
Screen Length (Ft.) :	N/R
Source :	EDF
Source Name :	MW-12
Other Names :	MW-12
RL :	5.5
Approximate Latitude :	33.890743958999998
Approximate Longitude :	-117.81612522899999
Last Date in Agency List :	09/19/2019

Well ID :	T0605902317-MW-12
Well Type :	MONITORING
Well Depth (Ft.) :	74.91
Top of Screen (Ft.) :	N/R
Screen Length (Ft.) :	N/R
Source :	EDF

Map Id: B16
Direction: W
Distance: 0.023 mi.
Actual: 119.707 ft.
Elevation: 0.072 mi. / 382.585 ft.
Relative: Lower

Site Name : T0605902317-MW-12
33.890743958999998,
-117.81612522899999
CA

Database(s) : [WELLS - GAMA - CA] ***(cont.)***

Envirosite ID: 422701218
EPA ID: N/R

WELLS - GAMA - CA ***(cont.)***

Source Name :	MW-12
Other Names :	MW-12
RL :	50
Approximate Latitude :	33.890743958999998
Approximate Longitude :	-117.81612522899999
Last Date in Agency List :	09/19/2019

Well ID :	T0605902317-MW-12
Well Type :	MONITORING
Well Depth (Ft.) :	74.91
Top of Screen (Ft.) :	N/R
Screen Length (Ft.) :	N/R
Source :	EDF
Source Name :	MW-12
Other Names :	MW-12
RL :	500
Approximate Latitude :	33.890743958999998
Approximate Longitude :	-117.81612522899999
Last Date in Agency List :	09/19/2019

Details for this site have been truncated due to the large number of available details for this site within this dataset. For the complete details for this site, contact your Envirosite account representative for a complimentary site report containing all of the details available.

Chemicals :

06/26/2019 - ALKB = 330 MG/L
06/26/2019 - BDCME ND 0 UG/L
06/26/2019 - BRME ND 0 UG/L
06/26/2019 - BTBZN ND 0 UG/L
06/26/2019 - BTBZS ND 0 UG/L
06/26/2019 - BTBZT ND 0 UG/L
06/26/2019 - BZ ND 0 UG/L
06/26/2019 - BZME ND 0 UG/L
06/26/2019 - CDS ND 0 UG/L
06/26/2019 - CLBZ ND 0 UG/L
06/26/2019 - CLBZME2 ND 0 UG/L
06/26/2019 - CLBZME4 ND 0 UG/L
06/26/2019 - CTCL ND 0 UG/L
06/26/2019 - DBCME ND 0 UG/L
06/26/2019 - DBCP ND 0 UG/L
06/26/2019 - DCA11 ND 0 UG/L
06/26/2019 - DCA12 ND 0 UG/L
06/26/2019 - DCBZ12 ND 0 UG/L
06/26/2019 - DCBZ13 ND 0 UG/L
06/26/2019 - DCBZ14 ND 0 UG/L
06/26/2019 - DCE11 ND 0 UG/L
06/26/2019 - DCE12C ND 0 UG/L
06/26/2019 - DCE12T ND 0 UG/L
06/26/2019 - DCPA12 ND 0 UG/L
06/26/2019 - DIPE ND 0 UG/L
06/26/2019 - EBZ ND 0 UG/L
06/26/2019 - EDB ND 0 UG/L
06/26/2019 - ETBE ND 0 UG/L
06/26/2019 - FC11 ND 0 UG/L

Map Id: B16
Direction: W
Distance: 0.023 mi.
Actual: 119.707 ft.
Elevation: 0.072 mi. / 382.585 ft.
Relative: Lower

Site Name : T0605902317-MW-12
33.890743958999998, -117.81612522899999
CA

Database(s) : [WELLS - GAMA - CA] ***(cont.)***

Envirosite ID: 422701218
EPA ID: N/R

WELLS - GAMA - CA ***(cont.)***

06/26/2019 - FC113 ND 0 MG/L

Map Id: 17
Direction: SE
Distance: 0.040 mi.
Actual: 212.088 ft.
Elevation: 0.074 mi. / 388.163 ft.
Relative: Higher

Site Name : T0605900633-MW-11
33.889743, -117.8146789
CA

Database(s) : [WELLS - GAMA - CA]

Envirosite ID: 422695702
EPA ID: N/R

WELLS - GAMA - CA

Well ID :	T0605900633-MW-11
Well Type :	MONITORING
Well Depth (Ft.) :	86.6
Top of Screen (Ft.) :	70
Screen Length (Ft.) :	20
Source :	EDF
Source Name :	MW-11
Other Names :	MW-11
RL :	.5
Approximate Latitude :	33.889743
Approximate Longitude :	-117.8146789
Last Date in Agency List :	09/19/2019

Well ID :	T0605900633-MW-11
Well Type :	MONITORING
Well Depth (Ft.) :	86.6
Top of Screen (Ft.) :	70
Screen Length (Ft.) :	20
Source :	EDF
Source Name :	MW-11
Other Names :	MW-11
RL :	1
Approximate Latitude :	33.889743
Approximate Longitude :	-117.8146789
Last Date in Agency List :	09/19/2019

Well ID :	T0605900633-MW-11
Well Type :	MONITORING
Well Depth (Ft.) :	86.6
Top of Screen (Ft.) :	70
Screen Length (Ft.) :	20
Source :	EDF
Source Name :	MW-11
Other Names :	MW-11
RL :	10
Approximate Latitude :	33.889743
Approximate Longitude :	-117.8146789
Last Date in Agency List :	09/19/2019

Map Id: 17
Direction: SE
Distance: 0.040 mi.
Actual: 212.088 ft.
Elevation: 0.074 mi. / 388.163 ft.
Relative: Higher

Site Name : T0605900633-MW-11
33.889743, -117.8146789
CA

Database(s) : [WELLS - GAMA - CA] ***(cont.)***

Envirosite ID: 422695702
EPA ID: N/R

WELLS - GAMA - CA ***(cont.)***

Well ID :	T0605900633-MW-11
Well Type :	MONITORING
Well Depth (Ft.) :	86.6
Top of Screen (Ft.) :	70
Screen Length (Ft.) :	20
Source :	EDF
Source Name :	MW-11
Other Names :	MW-11
RL :	12
Approximate Latitude :	33.889743
Approximate Longitude :	-117.8146789
Last Date in Agency List :	09/19/2019

Well ID :	T0605900633-MW-11
Well Type :	MONITORING
Well Depth (Ft.) :	86.6
Top of Screen (Ft.) :	70
Screen Length (Ft.) :	20
Source :	EDF
Source Name :	MW-11
Other Names :	MW-11
RL :	2
Approximate Latitude :	33.889743
Approximate Longitude :	-117.8146789
Last Date in Agency List :	09/19/2019

Well ID :	T0605900633-MW-11
Well Type :	MONITORING
Well Depth (Ft.) :	86.6
Top of Screen (Ft.) :	70
Screen Length (Ft.) :	20
Source :	EDF
Source Name :	MW-11
Other Names :	MW-11
RL :	50
Approximate Latitude :	33.889743
Approximate Longitude :	-117.8146789
Last Date in Agency List :	09/19/2019

Details for this site have been truncated due to the large number of available details for this site within this dataset. For the complete details for this site, contact your Envirosite account representative for a complimentary site report containing all of the details available.

Chemicals :
09/09/2013 - BDCME ND 0 UG/L
09/09/2013 - BRME ND 0 UG/L
09/09/2013 - BTBZN ND 0 UG/L
09/09/2013 - BTBZS ND 0 UG/L
09/09/2013 - BTBZT ND 0 UG/L
09/09/2013 - BZ ND 0 UG/L
09/09/2013 - BZME ND 0 UG/L
09/09/2013 - CLBZ ND 0 UG/L
09/09/2013 - CLBZME2 ND 0 UG/L
09/09/2013 - CLBZME4 ND 0 UG/L

Map Id: 17
Direction: SE
Distance: 0.040 mi.
Actual: 212.088 ft.
Elevation: 0.074 mi. / 388.163 ft.
Relative: Higher

Site Name : T0605900633-MW-11
33.889743, -117.8146789
CA

Database(s) : [WELLS - GAMA - CA] ***(cont.)***

Envirosite ID: 422695702
EPA ID: N/R

WELLS - GAMA - CA ***(cont.)***

09/09/2013 - CTCL ND 0 UG/L
09/09/2013 - DBCME ND 0 UG/L
09/09/2013 - DBCP ND 0 UG/L
09/09/2013 - DCA11 ND 0 UG/L
09/09/2013 - DCA12 = 2.9 UG/L
09/09/2013 - DCBZ12 ND 0 UG/L
09/09/2013 - DCBZ13 ND 0 UG/L
09/09/2013 - DCBZ14 ND 0 UG/L
09/09/2013 - DCE11 ND 0 UG/L
09/09/2013 - DCE12C ND 0 UG/L
09/09/2013 - DCE12T ND 0 UG/L
09/09/2013 - DCE12TOT ND 0 UG/L
09/09/2013 - DCP13 ND 0 UG/L
09/09/2013 - DCPA12 ND 0 UG/L
09/09/2013 - DIPE ND 0 UG/L
09/09/2013 - EBZ ND 0 UG/L
09/09/2013 - EDB ND 0 UG/L
09/09/2013 - ETBE ND 0 UG/L
09/09/2013 - FC11 ND 0 UG/L
09/09/2013 - FC113 ND 0 MG/L

Map Id: B18
Direction: WNW
Distance: 0.047 mi.
Actual: 247.988 ft.
Elevation: 0.072 mi. / 379.783 ft.
Relative: Lower

Site Name : T0605901971-MW-03R
33.8916487, -117.8170418
CA

Database(s) : [WELLS - GAMA - CA]

Envirosite ID: 422699879
EPA ID: N/R

WELLS - GAMA - CA

Well ID :	T0605901971-MW-03R
Well Type :	MONITORING
Well Depth (Ft.) :	69.4
Top of Screen (Ft.) :	N/R
Screen Length (Ft.) :	N/R
Source :	EDF
Source Name :	MW-03R
Other Names :	MW-03R
RL :	.5
Approximate Latitude :	33.8916487
Approximate Longitude :	-117.8170418
Last Date in Agency List :	09/19/2019

Well ID :	T0605901971-MW-03R
Well Type :	MONITORING
Well Depth (Ft.) :	69.4
Top of Screen (Ft.) :	N/R
Screen Length (Ft.) :	N/R
Source :	EDF
Source Name :	MW-03R
Other Names :	MW-03R

Map Id: B18
Direction: WNW
Distance: 0.047 mi.
Actual: 247.988 ft.
Elevation: 0.072 mi. / 379.783 ft.
Relative: Lower

Site Name : T0605901971-MW-03R
33.8916487, -117.8170418
CA

Database(s) : [WELLS - GAMA - CA] ***(cont.)***

Envirosite ID: 422699879
EPA ID: N/R

WELLS - GAMA - CA ***(cont.)***

RL :	1
Approximate Latitude :	33.8916487
Approximate Longitude :	-117.8170418
Last Date in Agency List :	09/19/2019

Well ID :	T0605901971-MW-03R
Well Type :	MONITORING
Well Depth (Ft.) :	69.4
Top of Screen (Ft.) :	N/R
Screen Length (Ft.) :	N/R
Source :	EDF
Source Name :	MW-03R
Other Names :	MW-03R
RL :	10
Approximate Latitude :	33.8916487
Approximate Longitude :	-117.8170418
Last Date in Agency List :	09/19/2019

Well ID :	T0605901971-MW-03R
Well Type :	MONITORING
Well Depth (Ft.) :	69.4
Top of Screen (Ft.) :	N/R
Screen Length (Ft.) :	N/R
Source :	EDF
Source Name :	MW-03R
Other Names :	MW-03R
RL :	2
Approximate Latitude :	33.8916487
Approximate Longitude :	-117.8170418
Last Date in Agency List :	09/19/2019

Well ID :	T0605901971-MW-03R
Well Type :	MONITORING
Well Depth (Ft.) :	69.4
Top of Screen (Ft.) :	N/R
Screen Length (Ft.) :	N/R
Source :	EDF
Source Name :	MW-03R
Other Names :	MW-03R
RL :	20
Approximate Latitude :	33.8916487
Approximate Longitude :	-117.8170418
Last Date in Agency List :	09/19/2019

Well ID :	T0605901971-MW-03R
Well Type :	MONITORING
Well Depth (Ft.) :	69.4
Top of Screen (Ft.) :	N/R
Screen Length (Ft.) :	N/R
Source :	EDF
Source Name :	MW-03R
Other Names :	MW-03R
RL :	5

Map Id: B18
Direction: WNW
Distance: 0.047 mi.
Actual: 247.988 ft.
Elevation: 0.072 mi. / 379.783 ft.
Relative: Lower

Site Name : T0605901971-MW-03R
33.8916487, -117.8170418
CA

Database(s) : [WELLS - GAMA - CA] ***(cont.)***

Envirosite ID: 422699879
EPA ID: N/R

WELLS - GAMA - CA ***(cont.)***

Approximate Latitude :	33.8916487
Approximate Longitude :	-117.8170418
Last Date in Agency List :	09/19/2019

Details for this site have been truncated due to the large number of available details for this site within this dataset. For the complete details for this site, contact your Envirosite account representative for a complimentary site report containing all of the details available.

Chemicals :

03/08/2019 - ACE ND 0 UG/L
03/08/2019 - BDCME ND 0 UG/L
03/08/2019 - BRME ND 0 UG/L
03/08/2019 - BTBZN ND 0 UG/L
03/08/2019 - BTBZS ND 0 UG/L
03/08/2019 - BTBZT ND 0 UG/L
03/08/2019 - BZ ND 0 UG/L
03/08/2019 - BZME ND 0 UG/L
03/08/2019 - CDS ND 0 UG/L
03/08/2019 - CLBZ ND 0 UG/L
03/08/2019 - CLBZME2 ND 0 UG/L
03/08/2019 - CLBZME4 ND 0 UG/L
03/08/2019 - CTCL ND 0 UG/L
03/08/2019 - DBCME ND 0 UG/L
03/08/2019 - DBCP ND 0 UG/L
03/08/2019 - DCA11 ND 0 UG/L
03/08/2019 - DCA12 ND 0 UG/L
03/08/2019 - DCBZ12 ND 0 UG/L
03/08/2019 - DCBZ13 ND 0 UG/L
03/08/2019 - DCBZ14 ND 0 UG/L
03/08/2019 - DCE11 ND 0 UG/L
03/08/2019 - DCE12C ND 0 UG/L
03/08/2019 - DCE12T ND 0 UG/L
03/08/2019 - DCPA12 ND 0 UG/L
03/08/2019 - DIPE ND 0 UG/L
03/08/2019 - EBZ ND 0 UG/L
03/08/2019 - EDB ND 0 UG/L
03/08/2019 - ETBE ND 0 UG/L
03/08/2019 - FC11 ND 0 UG/L
03/08/2019 - FC113 ND 0 MG/L

Map Id: B19
Direction: WNW
Distance: 0.047 mi.
Actual: 248.310 ft.
Elevation: 0.072 mi. / 379.783 ft.
Relative: Lower

Site Name : T0605901971-MW-03
33.8916384, -117.8170511
CA

Database(s) : [WELLS - GAMA - CA]

Envirosite ID: 422699878
EPA ID: N/R

WELLS - GAMA - CA

Well ID :	T0605901971-MW-03
Well Type :	MONITORING

Map Id: B19
Direction: WNW
Distance: 0.047 mi.
Actual: 248.310 ft.
Elevation: 0.072 mi. / 379.783 ft.
Relative: Lower

Site Name : T0605901971-MW-03
33.8916384, -117.8170511
CA

Database(s) : [WELLS - GAMA - CA] ***(cont.)***

Envirosite ID: 422699878
EPA ID: N/R

WELLS - GAMA - CA ***(cont.)***

Well Depth (Ft.) :	80.5
Top of Screen (Ft.) :	N/R
Screen Length (Ft.) :	N/R
Source :	EDF
Source Name :	MW-03
Other Names :	MW-03
RL :	.1
Approximate Latitude :	33.8916384
Approximate Longitude :	-117.8170511
Last Date in Agency List :	09/19/2019

Well ID :	T0605901971-MW-03
Well Type :	MONITORING
Well Depth (Ft.) :	80.5
Top of Screen (Ft.) :	N/R
Screen Length (Ft.) :	N/R
Source :	EDF
Source Name :	MW-03
Other Names :	MW-03
RL :	1
Approximate Latitude :	33.8916384
Approximate Longitude :	-117.8170511
Last Date in Agency List :	09/19/2019

Well ID :	T0605901971-MW-03
Well Type :	MONITORING
Well Depth (Ft.) :	80.5
Top of Screen (Ft.) :	N/R
Screen Length (Ft.) :	N/R
Source :	EDF
Source Name :	MW-03
Other Names :	MW-03
RL :	10
Approximate Latitude :	33.8916384
Approximate Longitude :	-117.8170511
Last Date in Agency List :	09/19/2019

Well ID :	T0605901971-MW-03
Well Type :	MONITORING
Well Depth (Ft.) :	80.5
Top of Screen (Ft.) :	N/R
Screen Length (Ft.) :	N/R
Source :	EDF
Source Name :	MW-03
Other Names :	MW-03
RL :	100
Approximate Latitude :	33.8916384
Approximate Longitude :	-117.8170511
Last Date in Agency List :	09/19/2019

Well ID :	T0605901971-MW-03
Well Type :	MONITORING
Well Depth (Ft.) :	80.5

Map Id: B19
Direction: WNW
Distance: 0.047 mi.
Actual: 248.310 ft.
Elevation: 0.072 mi. / 379.783 ft.
Relative: Lower

Site Name : T0605901971-MW-03
33.8916384, -117.8170511
CA

Database(s) : [WELLS - GAMA - CA] ***(cont.)***

Envirosite ID: 422699878
EPA ID: N/R

WELLS - GAMA - CA ***(cont.)***

Top of Screen (Ft.) :	N/R
Screen Length (Ft.) :	N/R
Source :	EDF
Source Name :	MW-03
Other Names :	MW-03
RL :	1000
Approximate Latitude :	33.8916384
Approximate Longitude :	-117.8170511
Last Date in Agency List :	09/19/2019

Well ID :	T0605901971-MW-03
Well Type :	MONITORING
Well Depth (Ft.) :	80.5
Top of Screen (Ft.) :	N/R
Screen Length (Ft.) :	N/R
Source :	EDF
Source Name :	MW-03
Other Names :	MW-03
RL :	25
Approximate Latitude :	33.8916384
Approximate Longitude :	-117.8170511
Last Date in Agency List :	09/19/2019

Well ID :	T0605901971-MW-03
Well Type :	MONITORING
Well Depth (Ft.) :	80.5
Top of Screen (Ft.) :	N/R
Screen Length (Ft.) :	N/R
Source :	EDF
Source Name :	MW-03
Other Names :	MW-03
RL :	250
Approximate Latitude :	33.8916384
Approximate Longitude :	-117.8170511
Last Date in Agency List :	09/19/2019

Well ID :	T0605901971-MW-03
Well Type :	MONITORING
Well Depth (Ft.) :	80.5
Top of Screen (Ft.) :	N/R
Screen Length (Ft.) :	N/R
Source :	EDF
Source Name :	MW-03
Other Names :	MW-03
RL :	5
Approximate Latitude :	33.8916384
Approximate Longitude :	-117.8170511
Last Date in Agency List :	09/19/2019

Well ID :	T0605901971-MW-03
Well Type :	MONITORING
Well Depth (Ft.) :	80.5
Top of Screen (Ft.) :	N/R

Map Id: B19
Direction: WNW
Distance: 0.047 mi.
Actual: 248.310 ft.
Elevation: 0.072 mi. / 379.783 ft.
Relative: Lower

Site Name : T0605901971-MW-03
33.8916384, -117.8170511
CA

Database(s) : [WELLS - GAMA - CA] ***(cont.)***

Envirosite ID: 422699878
EPA ID: N/R

WELLS - GAMA - CA ***(cont.)***

Screen Length (Ft.) :	N/R
Source :	EDF
Source Name :	MW-03
Other Names :	MW-03
RL :	50
Approximate Latitude :	33.8916384
Approximate Longitude :	-117.8170511
Last Date in Agency List :	09/19/2019

Details for this site have been truncated due to the large number of available details for this site within this dataset. For the complete details for this site, contact your Envirosite account representative for a complimentary site report containing all of the details available.

Chemicals :

02/07/2006 - BZ ND 0 UG/L
02/07/2006 - BZME ND 0 UG/L
02/07/2006 - DIPE ND 0 UG/L
02/07/2006 - EBZ ND 0 UG/L
02/07/2006 - ETBE ND 0 UG/L
02/07/2006 - MTBE = 10 UG/L
02/07/2006 - TAME ND 0 UG/L
02/07/2006 - TBA ND 0 UG/L
02/07/2006 - XYLENES ND 0 UG/L
02/07/2006 - XYLENES1314 ND
10/06/2005 - BZ ND 0 UG/L
10/06/2005 - BZME ND 0 UG/L
10/06/2005 - DIPE ND 0 UG/L
10/06/2005 - EBZ ND 0 UG/L
10/06/2005 - ETBE ND 0 UG/L
10/06/2005 - MTBE = 100 UG/L
10/06/2005 - TAME ND 0 UG/L
10/06/2005 - TBA = 29 UG/L
10/06/2005 - XYLENES ND 0 UG/L
10/06/2005 - XYLENES1314 ND
07/18/2005 - BZ ND 0 UG/L
07/18/2005 - BZME ND 0 UG/L
07/18/2005 - DIPE ND 0 UG/L
07/18/2005 - EBZ ND 0 UG/L
07/18/2005 - ETBE ND 0 UG/L
07/18/2005 - MTBE = 63 UG/L
07/18/2005 - TAME ND 0 UG/L
07/18/2005 - TBA ND 0 UG/L
07/18/2005 - XYLENES ND 1.8 UG/L
07/18/2005 - XYLENES1314 ND

Map Id: B20
Direction: WNW
Distance: 0.048 mi.
Actual: 255.972 ft.
Elevation: 0.072 mi. / 380.459 ft.
Relative: Lower

Site Name : T0605901971-MW-06
33.8916892, -117.8170399
CA

Database(s) : [WELLS - GAMA - CA]

Envirosite ID: 422699884
EPA ID: N/R

WELLS - GAMA - CA

Well ID :	T0605901971-MW-06
Well Type :	MONITORING
Well Depth (Ft.) :	74.6
Top of Screen (Ft.) :	N/R
Screen Length (Ft.) :	N/R
Source :	EDF
Source Name :	MW-06
Other Names :	MW-06
RL :	.5
Approximate Latitude :	33.8916892
Approximate Longitude :	-117.8170399
Last Date in Agency List :	09/19/2019

Well ID :	T0605901971-MW-06
Well Type :	MONITORING
Well Depth (Ft.) :	74.6
Top of Screen (Ft.) :	N/R
Screen Length (Ft.) :	N/R
Source :	EDF
Source Name :	MW-06
Other Names :	MW-06
RL :	1
Approximate Latitude :	33.8916892
Approximate Longitude :	-117.8170399
Last Date in Agency List :	09/19/2019

Well ID :	T0605901971-MW-06
Well Type :	MONITORING
Well Depth (Ft.) :	74.6
Top of Screen (Ft.) :	N/R
Screen Length (Ft.) :	N/R
Source :	EDF
Source Name :	MW-06
Other Names :	MW-06
RL :	10
Approximate Latitude :	33.8916892
Approximate Longitude :	-117.8170399
Last Date in Agency List :	09/19/2019

Well ID :	T0605901971-MW-06
Well Type :	MONITORING
Well Depth (Ft.) :	74.6
Top of Screen (Ft.) :	N/R
Screen Length (Ft.) :	N/R
Source :	EDF
Source Name :	MW-06
Other Names :	MW-06
RL :	100
Approximate Latitude :	33.8916892
Approximate Longitude :	-117.8170399
Last Date in Agency List :	09/19/2019

Map Id: B20
Direction: WNW
Distance: 0.048 mi.
Actual: 255.972 ft.
Elevation: 0.072 mi. / 380.459 ft.
Relative: Lower

Site Name : T0605901971-MW-06
33.8916892, -117.8170399
CA

Database(s) : [WELLS - GAMA - CA] ***(cont.)***

Envirosite ID: 422699884
EPA ID: N/R

WELLS - GAMA - CA ***(cont.)***

Well ID :	T0605901971-MW-06
Well Type :	MONITORING
Well Depth (Ft.) :	74.6
Top of Screen (Ft.) :	N/R
Screen Length (Ft.) :	N/R
Source :	EDF
Source Name :	MW-06
Other Names :	MW-06
RL :	12
Approximate Latitude :	33.8916892
Approximate Longitude :	-117.8170399
Last Date in Agency List :	09/19/2019

Well ID :	T0605901971-MW-06
Well Type :	MONITORING
Well Depth (Ft.) :	74.6
Top of Screen (Ft.) :	N/R
Screen Length (Ft.) :	N/R
Source :	EDF
Source Name :	MW-06
Other Names :	MW-06
RL :	2
Approximate Latitude :	33.8916892
Approximate Longitude :	-117.8170399
Last Date in Agency List :	09/19/2019

Well ID :	T0605901971-MW-06
Well Type :	MONITORING
Well Depth (Ft.) :	74.6
Top of Screen (Ft.) :	N/R
Screen Length (Ft.) :	N/R
Source :	EDF
Source Name :	MW-06
Other Names :	MW-06
RL :	20
Approximate Latitude :	33.8916892
Approximate Longitude :	-117.8170399
Last Date in Agency List :	09/19/2019

Well ID :	T0605901971-MW-06
Well Type :	MONITORING
Well Depth (Ft.) :	74.6
Top of Screen (Ft.) :	N/R
Screen Length (Ft.) :	N/R
Source :	EDF
Source Name :	MW-06
Other Names :	MW-06
RL :	25
Approximate Latitude :	33.8916892
Approximate Longitude :	-117.8170399
Last Date in Agency List :	09/19/2019

Map Id: B20
Direction: WNW
Distance: 0.048 mi.
Actual: 255.972 ft.
Elevation: 0.072 mi. / 380.459 ft.
Relative: Lower

Site Name : T0605901971-MW-06
33.8916892, -117.8170399
CA

Database(s) : [WELLS - GAMA - CA] ***(cont.)***

Envirosite ID: 422699884
EPA ID: N/R

WELLS - GAMA - CA ***(cont.)***

Well ID :	T0605901971-MW-06
Well Type :	MONITORING
Well Depth (Ft.) :	74.6
Top of Screen (Ft.) :	N/R
Screen Length (Ft.) :	N/R
Source :	EDF
Source Name :	MW-06
Other Names :	MW-06
RL :	250
Approximate Latitude :	33.8916892
Approximate Longitude :	-117.8170399
Last Date in Agency List :	09/19/2019

Well ID :	T0605901971-MW-06
Well Type :	MONITORING
Well Depth (Ft.) :	74.6
Top of Screen (Ft.) :	N/R
Screen Length (Ft.) :	N/R
Source :	EDF
Source Name :	MW-06
Other Names :	MW-06
RL :	40
Approximate Latitude :	33.8916892
Approximate Longitude :	-117.8170399
Last Date in Agency List :	09/19/2019

Well ID :	T0605901971-MW-06
Well Type :	MONITORING
Well Depth (Ft.) :	74.6
Top of Screen (Ft.) :	N/R
Screen Length (Ft.) :	N/R
Source :	EDF
Source Name :	MW-06
Other Names :	MW-06
RL :	5
Approximate Latitude :	33.8916892
Approximate Longitude :	-117.8170399
Last Date in Agency List :	09/19/2019

Well ID :	T0605901971-MW-06
Well Type :	MONITORING
Well Depth (Ft.) :	74.6
Top of Screen (Ft.) :	N/R
Screen Length (Ft.) :	N/R
Source :	EDF
Source Name :	MW-06
Other Names :	MW-06
RL :	50
Approximate Latitude :	33.8916892
Approximate Longitude :	-117.8170399
Last Date in Agency List :	09/19/2019

Map Id: B20
Direction: WNW
Distance: 0.048 mi.
Actual: 255.972 ft.
Elevation: 0.072 mi. / 380.459 ft.
Relative: Lower

Site Name : T0605901971-MW-06
33.8916892, -117.8170399
CA

Database(s) : [WELLS - GAMA - CA] ***(cont.)***

Envirosite ID: 422699884
EPA ID: N/R

WELLS - GAMA - CA ***(cont.)***

Well ID :	T0605901971-MW-06
Well Type :	MONITORING
Well Depth (Ft.) :	74.6
Top of Screen (Ft.) :	N/R
Screen Length (Ft.) :	N/R
Source :	EDF
Source Name :	MW-06
Other Names :	MW-06
RL :	62
Approximate Latitude :	33.8916892
Approximate Longitude :	-117.8170399
Last Date in Agency List :	09/19/2019

Details for this site have been truncated due to the large number of available details for this site within this dataset. For the complete details for this site, contact your Envirosite account representative for a complimentary site report containing all of the details available.

Chemicals :

03/08/2019 - ACE ND 0 UG/L
03/08/2019 - BDCME ND 0 UG/L
03/08/2019 - BRME ND 0 UG/L
03/08/2019 - BTBZN = .43 UG/L
03/08/2019 - BTBZS ND 0 UG/L
03/08/2019 - BTBZT ND 0 UG/L
03/08/2019 - BZ = 6.5 UG/L
03/08/2019 - BZME ND 0 UG/L
03/08/2019 - CDS ND 0 UG/L
03/08/2019 - CLBZ ND 0 UG/L
03/08/2019 - CLBZME2 ND 0 UG/L
03/08/2019 - CLBZME4 ND 0 UG/L
03/08/2019 - CTCL ND 0 UG/L
03/08/2019 - DBCME ND 0 UG/L
03/08/2019 - DBCP ND 0 UG/L
03/08/2019 - DCA11 ND 0 UG/L
03/08/2019 - DCA12 ND 0 UG/L
03/08/2019 - DCBZ12 ND 0 UG/L
03/08/2019 - DCBZ13 ND 0 UG/L
03/08/2019 - DCBZ14 ND 0 UG/L
03/08/2019 - DCE11 ND 0 UG/L
03/08/2019 - DCE12C ND 0 UG/L
03/08/2019 - DCE12T ND 0 UG/L
03/08/2019 - DCPA12 ND 0 UG/L
03/08/2019 - DIPE ND 0 UG/L
03/08/2019 - EBZ ND 0 UG/L
03/08/2019 - EDB ND 0 UG/L
03/08/2019 - ETBE ND 0 UG/L
03/08/2019 - FC11 ND 0 UG/L
03/08/2019 - FC113 ND 0 MG/L

Map Id: B21
Direction: W
Distance: 0.049 mi.
Actual: 260.827 ft.
Elevation: 0.072 mi. / 379.751 ft.
Relative: Lower

Site Name : T0605902317-MW-13
33.890786337000002, -117.817018491
CA

Database(s) : [WELLS - GAMA - CA]

Envirosite ID: 422701221
EPA ID: N/R

WELLS - GAMA - CA

Well ID :	T0605902317-MW-13
Well Type :	MONITORING
Well Depth (Ft.) :	75.78
Top of Screen (Ft.) :	N/R
Screen Length (Ft.) :	N/R
Source :	EDF
Source Name :	MW-13
Other Names :	MW-13
RL :	.1
Approximate Latitude :	33.890786337000002
Approximate Longitude :	-117.817018491
Last Date in Agency List :	09/19/2019

Well ID :	T0605902317-MW-13
Well Type :	MONITORING
Well Depth (Ft.) :	75.78
Top of Screen (Ft.) :	N/R
Screen Length (Ft.) :	N/R
Source :	EDF
Source Name :	MW-13
Other Names :	MW-13
RL :	.5
Approximate Latitude :	33.890786337000002
Approximate Longitude :	-117.817018491
Last Date in Agency List :	09/19/2019

Well ID :	T0605902317-MW-13
Well Type :	MONITORING
Well Depth (Ft.) :	75.78
Top of Screen (Ft.) :	N/R
Screen Length (Ft.) :	N/R
Source :	EDF
Source Name :	MW-13
Other Names :	MW-13
RL :	1
Approximate Latitude :	33.890786337000002
Approximate Longitude :	-117.817018491
Last Date in Agency List :	09/19/2019

Well ID :	T0605902317-MW-13
Well Type :	MONITORING
Well Depth (Ft.) :	75.78
Top of Screen (Ft.) :	N/R
Screen Length (Ft.) :	N/R
Source :	EDF
Source Name :	MW-13
Other Names :	MW-13
RL :	1.5
Approximate Latitude :	33.890786337000002
Approximate Longitude :	-117.817018491
Last Date in Agency List :	09/19/2019

Map Id: B21
Direction: W
Distance: 0.049 mi.
Actual: 260.827 ft.
Elevation: 0.072 mi. / 379.751 ft.
Relative: Lower

Site Name : T0605902317-MW-13
33.890786337000002, -117.817018491
CA

Database(s) : [WELLS - GAMA - CA] ***(cont.)***

Envirosite ID: 422701221
EPA ID: N/R

WELLS - GAMA - CA ***(cont.)***

Well ID :	T0605902317-MW-13
Well Type :	MONITORING
Well Depth (Ft.) :	75.78
Top of Screen (Ft.) :	N/R
Screen Length (Ft.) :	N/R
Source :	EDF
Source Name :	MW-13
Other Names :	MW-13
RL :	10
Approximate Latitude :	33.890786337000002
Approximate Longitude :	-117.817018491
Last Date in Agency List :	09/19/2019

Well ID :	T0605902317-MW-13
Well Type :	MONITORING
Well Depth (Ft.) :	75.78
Top of Screen (Ft.) :	N/R
Screen Length (Ft.) :	N/R
Source :	EDF
Source Name :	MW-13
Other Names :	MW-13
RL :	100
Approximate Latitude :	33.890786337000002
Approximate Longitude :	-117.817018491
Last Date in Agency List :	09/19/2019

Well ID :	T0605902317-MW-13
Well Type :	MONITORING
Well Depth (Ft.) :	75.78
Top of Screen (Ft.) :	N/R
Screen Length (Ft.) :	N/R
Source :	EDF
Source Name :	MW-13
Other Names :	MW-13
RL :	1000
Approximate Latitude :	33.890786337000002
Approximate Longitude :	-117.817018491
Last Date in Agency List :	09/19/2019

Well ID :	T0605902317-MW-13
Well Type :	MONITORING
Well Depth (Ft.) :	75.78
Top of Screen (Ft.) :	N/R
Screen Length (Ft.) :	N/R
Source :	EDF
Source Name :	MW-13
Other Names :	MW-13
RL :	2
Approximate Latitude :	33.890786337000002
Approximate Longitude :	-117.817018491
Last Date in Agency List :	09/19/2019

Map Id: B21
Direction: W
Distance: 0.049 mi.
Actual: 260.827 ft.
Elevation: 0.072 mi. / 379.751 ft.
Relative: Lower

Site Name : T0605902317-MW-13
33.890786337000002, -117.817018491
CA

Database(s) : [WELLS - GAMA - CA] ***(cont.)***

Envirosite ID: 422701221
EPA ID: N/R

WELLS - GAMA - CA ***(cont.)***

Well ID :	T0605902317-MW-13
Well Type :	MONITORING
Well Depth (Ft.) :	75.78
Top of Screen (Ft.) :	N/R
Screen Length (Ft.) :	N/R
Source :	EDF
Source Name :	MW-13
Other Names :	MW-13
RL :	2.5
Approximate Latitude :	33.890786337000002
Approximate Longitude :	-117.817018491
Last Date in Agency List :	09/19/2019

Well ID :	T0605902317-MW-13
Well Type :	MONITORING
Well Depth (Ft.) :	75.78
Top of Screen (Ft.) :	N/R
Screen Length (Ft.) :	N/R
Source :	EDF
Source Name :	MW-13
Other Names :	MW-13
RL :	20
Approximate Latitude :	33.890786337000002
Approximate Longitude :	-117.817018491
Last Date in Agency List :	09/19/2019

Well ID :	T0605902317-MW-13
Well Type :	MONITORING
Well Depth (Ft.) :	75.78
Top of Screen (Ft.) :	N/R
Screen Length (Ft.) :	N/R
Source :	EDF
Source Name :	MW-13
Other Names :	MW-13
RL :	200
Approximate Latitude :	33.890786337000002
Approximate Longitude :	-117.817018491
Last Date in Agency List :	09/19/2019

Well ID :	T0605902317-MW-13
Well Type :	MONITORING
Well Depth (Ft.) :	75.78
Top of Screen (Ft.) :	N/R
Screen Length (Ft.) :	N/R
Source :	EDF
Source Name :	MW-13
Other Names :	MW-13
RL :	25
Approximate Latitude :	33.890786337000002
Approximate Longitude :	-117.817018491
Last Date in Agency List :	09/19/2019

Map Id: B21
Direction: W
Distance: 0.049 mi.
Actual: 260.827 ft.
Elevation: 0.072 mi. / 379.751 ft.
Relative: Lower

Site Name : T0605902317-MW-13
33.890786337000002, -117.817018491
CA

Database(s) : [WELLS - GAMA - CA] ***(cont.)***

Envirosite ID: 422701221
EPA ID: N/R

WELLS - GAMA - CA ***(cont.)***

Well ID :	T0605902317-MW-13
Well Type :	MONITORING
Well Depth (Ft.) :	75.78
Top of Screen (Ft.) :	N/R
Screen Length (Ft.) :	N/R
Source :	EDF
Source Name :	MW-13
Other Names :	MW-13
RL :	250
Approximate Latitude :	33.890786337000002
Approximate Longitude :	-117.817018491
Last Date in Agency List :	09/19/2019

Well ID :	T0605902317-MW-13
Well Type :	MONITORING
Well Depth (Ft.) :	75.78
Top of Screen (Ft.) :	N/R
Screen Length (Ft.) :	N/R
Source :	EDF
Source Name :	MW-13
Other Names :	MW-13
RL :	5
Approximate Latitude :	33.890786337000002
Approximate Longitude :	-117.817018491
Last Date in Agency List :	09/19/2019

Well ID :	T0605902317-MW-13
Well Type :	MONITORING
Well Depth (Ft.) :	75.78
Top of Screen (Ft.) :	N/R
Screen Length (Ft.) :	N/R
Source :	EDF
Source Name :	MW-13
Other Names :	MW-13
RL :	50
Approximate Latitude :	33.890786337000002
Approximate Longitude :	-117.817018491
Last Date in Agency List :	09/19/2019

Well ID :	T0605902317-MW-13
Well Type :	MONITORING
Well Depth (Ft.) :	75.78
Top of Screen (Ft.) :	N/R
Screen Length (Ft.) :	N/R
Source :	EDF
Source Name :	MW-13
Other Names :	MW-13
RL :	500
Approximate Latitude :	33.890786337000002
Approximate Longitude :	-117.817018491
Last Date in Agency List :	09/19/2019

Map Id: B21
Direction: W
Distance: 0.049 mi.
Actual: 260.827 ft.
Elevation: 0.072 mi. / 379.751 ft.
Relative: Lower

Site Name : T0605902317-MW-13
33.890786337000002, -117.817018491
CA

Database(s) : [WELLS - GAMA - CA] ***(cont.)***

Envirosite ID: 422701221
EPA ID: N/R

WELLS - GAMA - CA ***(cont.)***

Details for this site have been truncated due to the large number of available details for this site within this dataset. For the complete details for this site, contact your Envirosite account representative for a complimentary site report containing all of the details available.

Chemicals :

03/23/2017 - ACE ND 0 UG/L
03/23/2017 - BDCME ND 0 UG/L
03/23/2017 - BRME ND 0 UG/L
03/23/2017 - BTBZN ND 0 UG/L
03/23/2017 - BTBZS ND 0 UG/L
03/23/2017 - BTBZT ND 0 UG/L
03/23/2017 - BZ ND 0 UG/L
03/23/2017 - BZME ND 0 UG/L
03/23/2017 - CDS ND 0 UG/L
03/23/2017 - CLBZ ND 0 UG/L
03/23/2017 - CLBZME2 ND 0 UG/L
03/23/2017 - CLBZME4 ND 0 UG/L
03/23/2017 - CTCL ND 0 UG/L
03/23/2017 - DBCME ND 0 UG/L
03/23/2017 - DBCP ND 0 UG/L
03/23/2017 - DCA11 ND 0 UG/L
03/23/2017 - DCA12 ND 0 UG/L
03/23/2017 - DCBZ12 ND 0 UG/L
03/23/2017 - DCBZ13 ND 0 UG/L
03/23/2017 - DCBZ14 ND 0 UG/L
03/23/2017 - DCE11 ND 0 UG/L
03/23/2017 - DCE12C ND 0 UG/L
03/23/2017 - DCE12T ND 0 UG/L
03/23/2017 - DCPA12 ND 0 UG/L
03/23/2017 - DIPE ND 0 UG/L
03/23/2017 - EBZ ND 0 UG/L
03/23/2017 - EDB ND 0 UG/L
03/23/2017 - ETBE ND 0 UG/L
03/23/2017 - FC11 ND 0 UG/L
03/23/2017 - FC113 ND 0 MG/L

Map Id: B22
Direction: WNW
Distance: 0.050 mi.
Actual: 263.782 ft.
Elevation: 0.072 mi. / 380.459 ft.
Relative: Lower

Site Name : T0605901971-MW-04
33.8917126, -117.817051
CA

Database(s) : [WELLS - GAMA - CA]

Envirosite ID: 422699880
EPA ID: N/R

WELLS - GAMA - CA

Well ID :	T0605901971-MW-04
Well Type :	MONITORING
Well Depth (Ft.) :	79.91
Top of Screen (Ft.) :	N/R
Screen Length (Ft.) :	N/R
Source :	EDF
Source Name :	MW-04
Other Names :	MW-04

Map Id: B22
Direction: WNW
Distance: 0.050 mi.
Actual: 263.782 ft.
Elevation: 0.072 mi. / 380.459 ft.
Relative: Lower

Site Name : T0605901971-MW-04
33.8917126, -117.817051
CA

Database(s) : [WELLS - GAMA - CA] ***(cont.)***

Envirosite ID: 422699880
EPA ID: N/R

WELLS - GAMA - CA ***(cont.)***

RL :	.1
Approximate Latitude :	33.8917126
Approximate Longitude :	-117.817051
Last Date in Agency List :	09/19/2019

Well ID :	T0605901971-MW-04
Well Type :	MONITORING
Well Depth (Ft.) :	79.91
Top of Screen (Ft.) :	N/R
Screen Length (Ft.) :	N/R
Source :	EDF
Source Name :	MW-04
Other Names :	MW-04
RL :	1
Approximate Latitude :	33.8917126
Approximate Longitude :	-117.817051
Last Date in Agency List :	09/19/2019

Well ID :	T0605901971-MW-04
Well Type :	MONITORING
Well Depth (Ft.) :	79.91
Top of Screen (Ft.) :	N/R
Screen Length (Ft.) :	N/R
Source :	EDF
Source Name :	MW-04
Other Names :	MW-04
RL :	10
Approximate Latitude :	33.8917126
Approximate Longitude :	-117.817051
Last Date in Agency List :	09/19/2019

Well ID :	T0605901971-MW-04
Well Type :	MONITORING
Well Depth (Ft.) :	79.91
Top of Screen (Ft.) :	N/R
Screen Length (Ft.) :	N/R
Source :	EDF
Source Name :	MW-04
Other Names :	MW-04
RL :	100
Approximate Latitude :	33.8917126
Approximate Longitude :	-117.817051
Last Date in Agency List :	09/19/2019

Well ID :	T0605901971-MW-04
Well Type :	MONITORING
Well Depth (Ft.) :	79.91
Top of Screen (Ft.) :	N/R
Screen Length (Ft.) :	N/R
Source :	EDF
Source Name :	MW-04
Other Names :	MW-04
RL :	1000

Map Id: B22
Direction: WNW
Distance: 0.050 mi.
Actual: 263.782 ft.
Elevation: 0.072 mi. / 380.459 ft.
Relative: Lower

Site Name : T0605901971-MW-04
33.8917126, -117.817051
CA

Database(s) : [WELLS - GAMA - CA] ***(cont.)***

Envirosite ID: 422699880
EPA ID: N/R

WELLS - GAMA - CA ***(cont.)***

Approximate Latitude :	33.8917126
Approximate Longitude :	-117.817051
Last Date in Agency List :	09/19/2019

Well ID :	T0605901971-MW-04
Well Type :	MONITORING
Well Depth (Ft.) :	79.91
Top of Screen (Ft.) :	N/R
Screen Length (Ft.) :	N/R
Source :	EDF
Source Name :	MW-04
Other Names :	MW-04
RL :	12
Approximate Latitude :	33.8917126
Approximate Longitude :	-117.817051
Last Date in Agency List :	09/19/2019

Well ID :	T0605901971-MW-04
Well Type :	MONITORING
Well Depth (Ft.) :	79.91
Top of Screen (Ft.) :	N/R
Screen Length (Ft.) :	N/R
Source :	EDF
Source Name :	MW-04
Other Names :	MW-04
RL :	120
Approximate Latitude :	33.8917126
Approximate Longitude :	-117.817051
Last Date in Agency List :	09/19/2019

Well ID :	T0605901971-MW-04
Well Type :	MONITORING
Well Depth (Ft.) :	79.91
Top of Screen (Ft.) :	N/R
Screen Length (Ft.) :	N/R
Source :	EDF
Source Name :	MW-04
Other Names :	MW-04
RL :	1200
Approximate Latitude :	33.8917126
Approximate Longitude :	-117.817051
Last Date in Agency List :	09/19/2019

Well ID :	T0605901971-MW-04
Well Type :	MONITORING
Well Depth (Ft.) :	79.91
Top of Screen (Ft.) :	N/R
Screen Length (Ft.) :	N/R
Source :	EDF
Source Name :	MW-04
Other Names :	MW-04
RL :	20
Approximate Latitude :	33.8917126

Map Id: B22
Direction: WNW
Distance: 0.050 mi.
Actual: 263.782 ft.
Elevation: 0.072 mi. / 380.459 ft.
Relative: Lower

Site Name : T0605901971-MW-04
33.8917126, -117.817051
CA

Database(s) : [WELLS - GAMA - CA] ***(cont.)***

Envirosite ID: 422699880
EPA ID: N/R

WELLS - GAMA - CA ***(cont.)***

Approximate Longitude :	-117.817051
Last Date in Agency List :	09/19/2019

Well ID :	T0605901971-MW-04
Well Type :	MONITORING
Well Depth (Ft.) :	79.91
Top of Screen (Ft.) :	N/R
Screen Length (Ft.) :	N/R
Source :	EDF
Source Name :	MW-04
Other Names :	MW-04
RL :	200
Approximate Latitude :	33.8917126
Approximate Longitude :	-117.817051
Last Date in Agency List :	09/19/2019

Well ID :	T0605901971-MW-04
Well Type :	MONITORING
Well Depth (Ft.) :	79.91
Top of Screen (Ft.) :	N/R
Screen Length (Ft.) :	N/R
Source :	EDF
Source Name :	MW-04
Other Names :	MW-04
RL :	25
Approximate Latitude :	33.8917126
Approximate Longitude :	-117.817051
Last Date in Agency List :	09/19/2019

Well ID :	T0605901971-MW-04
Well Type :	MONITORING
Well Depth (Ft.) :	79.91
Top of Screen (Ft.) :	N/R
Screen Length (Ft.) :	N/R
Source :	EDF
Source Name :	MW-04
Other Names :	MW-04
RL :	250
Approximate Latitude :	33.8917126
Approximate Longitude :	-117.817051
Last Date in Agency List :	09/19/2019

Well ID :	T0605901971-MW-04
Well Type :	MONITORING
Well Depth (Ft.) :	79.91
Top of Screen (Ft.) :	N/R
Screen Length (Ft.) :	N/R
Source :	EDF
Source Name :	MW-04
Other Names :	MW-04
RL :	380
Approximate Latitude :	33.8917126
Approximate Longitude :	-117.817051

Map Id: B22
Direction: WNW
Distance: 0.050 mi.
Actual: 263.782 ft.
Elevation: 0.072 mi. / 380.459 ft.
Relative: Lower

Site Name : T0605901971-MW-04
33.8917126, -117.817051
CA

Database(s) : [WELLS - GAMA - CA] ***(cont.)***

Envirosite ID: 422699880
EPA ID: N/R

WELLS - GAMA - CA ***(cont.)***

Last Date in Agency List :	09/19/2019

Well ID :	T0605901971-MW-04
Well Type :	MONITORING
Well Depth (Ft.) :	79.91
Top of Screen (Ft.) :	N/R
Screen Length (Ft.) :	N/R
Source :	EDF
Source Name :	MW-04
Other Names :	MW-04
RL :	400
Approximate Latitude :	33.8917126
Approximate Longitude :	-117.817051
Last Date in Agency List :	09/19/2019

Well ID :	T0605901971-MW-04
Well Type :	MONITORING
Well Depth (Ft.) :	79.91
Top of Screen (Ft.) :	N/R
Screen Length (Ft.) :	N/R
Source :	EDF
Source Name :	MW-04
Other Names :	MW-04
RL :	5
Approximate Latitude :	33.8917126
Approximate Longitude :	-117.817051
Last Date in Agency List :	09/19/2019

Well ID :	T0605901971-MW-04
Well Type :	MONITORING
Well Depth (Ft.) :	79.91
Top of Screen (Ft.) :	N/R
Screen Length (Ft.) :	N/R
Source :	EDF
Source Name :	MW-04
Other Names :	MW-04
RL :	50
Approximate Latitude :	33.8917126
Approximate Longitude :	-117.817051
Last Date in Agency List :	09/19/2019

Well ID :	T0605901971-MW-04
Well Type :	MONITORING
Well Depth (Ft.) :	79.91
Top of Screen (Ft.) :	N/R
Screen Length (Ft.) :	N/R
Source :	EDF
Source Name :	MW-04
Other Names :	MW-04
RL :	62
Approximate Latitude :	33.8917126
Approximate Longitude :	-117.817051
Last Date in Agency List :	09/19/2019

Map Id: B22
Direction: WNW
Distance: 0.050 mi.
Actual: 263.782 ft.
Elevation: 0.072 mi. / 380.459 ft.
Relative: Lower

Site Name : T0605901971-MW-04
33.8917126, -117.817051
CA

Database(s) : [WELLS - GAMA - CA] ***(cont.)***

Envirosite ID: 422699880
EPA ID: N/R

WELLS - GAMA - CA ***(cont.)***

Well ID :	T0605901971-MW-04
Well Type :	MONITORING
Well Depth (Ft.) :	79.91
Top of Screen (Ft.) :	N/R
Screen Length (Ft.) :	N/R
Source :	EDF
Source Name :	MW-04
Other Names :	MW-04
RL :	6200
Approximate Latitude :	33.8917126
Approximate Longitude :	-117.817051
Last Date in Agency List :	09/19/2019

Details for this site have been truncated due to the large number of available details for this site within this dataset. For the complete details for this site, contact your Envirosite account representative for a complimentary site report containing all of the details available.

Chemicals :

02/07/2006 - BZ = 47 UG/L
02/07/2006 - BZME = 25 UG/L
02/07/2006 - DIPE ND 0 UG/L
02/07/2006 - EBZ = 63 UG/L
02/07/2006 - ETBE ND 0 UG/L
02/07/2006 - MTBE = 24 UG/L
02/07/2006 - TAME ND 0 UG/L
02/07/2006 - TBA ND 0 UG/L
02/07/2006 - XYLENES = 380 UG/L
02/07/2006 - XYLENES1314 =
10/06/2005 - BZ = 680 UG/L
10/06/2005 - BZME = 760 UG/L
10/06/2005 - DIPE ND 0 UG/L
10/06/2005 - EBZ = 1000 UG/L
10/06/2005 - ETBE ND 0 UG/L
10/06/2005 - MTBE = 1300 UG/L
10/06/2005 - TAME ND 0 UG/L
10/06/2005 - TBA ND 420 UG/L
10/06/2005 - XYLENES = 6500 UG/L
10/06/2005 - XYLENES1314 =
07/18/2005 - BZ = 100 UG/L
07/18/2005 - BZME = 82 UG/L
07/18/2005 - DIPE ND 0 UG/L
07/18/2005 - EBZ = 120 UG/L
07/18/2005 - ETBE ND 0 UG/L
07/18/2005 - MTBE = 67 UG/L
07/18/2005 - TAME ND 0 UG/L
07/18/2005 - TBA ND 0 UG/L
07/18/2005 - XYLENES = 1100 UG/L
07/18/2005 - XYLENES1314 =

Map Id: B23
Direction: WNW
Distance: 0.051 mi.
Actual: 269.163 ft.
Elevation: 0.072 mi. / 380.459 ft.
Relative: Lower

Site Name : T0605901971-MW-04R
33.8917277, -117.8170594
CA

Database(s) : [WELLS - GAMA - CA]

Envirosite ID: 422697530
EPA ID: N/R

WELLS - GAMA - CA

Well ID :	T0605901971-MW-04R
Well Type :	MONITORING
Well Depth (Ft.) :	N/R
Top of Screen (Ft.) :	N/R
Screen Length (Ft.) :	N/R
Source :	EDF
Source Name :	MW-04R
Other Names :	MW-04R
RL :	.5
Approximate Latitude :	33.8917277
Approximate Longitude :	-117.8170594
Last Date in Agency List :	09/19/2019

Well ID :	T0605901971-MW-04R
Well Type :	MONITORING
Well Depth (Ft.) :	N/R
Top of Screen (Ft.) :	N/R
Screen Length (Ft.) :	N/R
Source :	EDF
Source Name :	MW-04R
Other Names :	MW-04R
RL :	10
Approximate Latitude :	33.8917277
Approximate Longitude :	-117.8170594
Last Date in Agency List :	09/19/2019

Well ID :	T0605901971-MW-04R
Well Type :	MONITORING
Well Depth (Ft.) :	N/R
Top of Screen (Ft.) :	N/R
Screen Length (Ft.) :	N/R
Source :	EDF
Source Name :	MW-04R
Other Names :	MW-04R
RL :	100
Approximate Latitude :	33.8917277
Approximate Longitude :	-117.8170594
Last Date in Agency List :	09/19/2019

Well ID :	T0605901971-MW-04R
Well Type :	MONITORING
Well Depth (Ft.) :	N/R
Top of Screen (Ft.) :	N/R
Screen Length (Ft.) :	N/R
Source :	EDF
Source Name :	MW-04R
Other Names :	MW-04R
RL :	2
Approximate Latitude :	33.8917277
Approximate Longitude :	-117.8170594
Last Date in Agency List :	09/19/2019

Map Id: B23
Direction: WNW
Distance: 0.051 mi.
Actual: 269.163 ft.
Elevation: 0.072 mi. / 380.459 ft.
Relative: Lower

Site Name : T0605901971-MW-04R
33.8917277, -117.8170594
CA

Database(s) : [WELLS - GAMA - CA] ***(cont.)***

Envirosite ID: 422697530
EPA ID: N/R

WELLS - GAMA - CA ***(cont.)***

Well ID :	T0605901971-MW-04R
Well Type :	MONITORING
Well Depth (Ft.) :	N/R
Top of Screen (Ft.) :	N/R
Screen Length (Ft.) :	N/R
Source :	EDF
Source Name :	MW-04R
Other Names :	MW-04R
RL :	20
Approximate Latitude :	33.8917277
Approximate Longitude :	-117.8170594
Last Date in Agency List :	09/19/2019

Well ID :	T0605901971-MW-04R
Well Type :	MONITORING
Well Depth (Ft.) :	N/R
Top of Screen (Ft.) :	N/R
Screen Length (Ft.) :	N/R
Source :	EDF
Source Name :	MW-04R
Other Names :	MW-04R
RL :	200
Approximate Latitude :	33.8917277
Approximate Longitude :	-117.8170594
Last Date in Agency List :	09/19/2019

Well ID :	T0605901971-MW-04R
Well Type :	MONITORING
Well Depth (Ft.) :	N/R
Top of Screen (Ft.) :	N/R
Screen Length (Ft.) :	N/R
Source :	EDF
Source Name :	MW-04R
Other Names :	MW-04R
RL :	25
Approximate Latitude :	33.8917277
Approximate Longitude :	-117.8170594
Last Date in Agency List :	09/19/2019

Well ID :	T0605901971-MW-04R
Well Type :	MONITORING
Well Depth (Ft.) :	N/R
Top of Screen (Ft.) :	N/R
Screen Length (Ft.) :	N/R
Source :	EDF
Source Name :	MW-04R
Other Names :	MW-04R
RL :	250
Approximate Latitude :	33.8917277
Approximate Longitude :	-117.8170594
Last Date in Agency List :	09/19/2019

Map Id: B23
Direction: WNW
Distance: 0.051 mi.
Actual: 269.163 ft.
Elevation: 0.072 mi. / 380.459 ft.
Relative: Lower

Site Name : T0605901971-MW-04R
33.8917277, -117.8170594
CA

Database(s) : [WELLS - GAMA - CA] ***(cont.)***

Envirosite ID: 422697530
EPA ID: N/R

WELLS - GAMA - CA ***(cont.)***

Well ID :	T0605901971-MW-04R
Well Type :	MONITORING
Well Depth (Ft.) :	N/R
Top of Screen (Ft.) :	N/R
Screen Length (Ft.) :	N/R
Source :	EDF
Source Name :	MW-04R
Other Names :	MW-04R
RL :	3
Approximate Latitude :	33.8917277
Approximate Longitude :	-117.8170594
Last Date in Agency List :	09/19/2019

Well ID :	T0605901971-MW-04R
Well Type :	MONITORING
Well Depth (Ft.) :	N/R
Top of Screen (Ft.) :	N/R
Screen Length (Ft.) :	N/R
Source :	EDF
Source Name :	MW-04R
Other Names :	MW-04R
RL :	40
Approximate Latitude :	33.8917277
Approximate Longitude :	-117.8170594
Last Date in Agency List :	09/19/2019

Well ID :	T0605901971-MW-04R
Well Type :	MONITORING
Well Depth (Ft.) :	N/R
Top of Screen (Ft.) :	N/R
Screen Length (Ft.) :	N/R
Source :	EDF
Source Name :	MW-04R
Other Names :	MW-04R
RL :	5
Approximate Latitude :	33.8917277
Approximate Longitude :	-117.8170594
Last Date in Agency List :	09/19/2019

Well ID :	T0605901971-MW-04R
Well Type :	MONITORING
Well Depth (Ft.) :	N/R
Top of Screen (Ft.) :	N/R
Screen Length (Ft.) :	N/R
Source :	EDF
Source Name :	MW-04R
Other Names :	MW-04R
RL :	50
Approximate Latitude :	33.8917277
Approximate Longitude :	-117.8170594
Last Date in Agency List :	09/19/2019

Map Id: B23
Direction: WNW
Distance: 0.051 mi.
Actual: 269.163 ft.
Elevation: 0.072 mi. / 380.459 ft.
Relative: Lower

Site Name : T0605901971-MW-04R
33.8917277, -117.8170594
CA

Database(s) : [WELLS - GAMA - CA] ***(cont.)***

Envirosite ID: 422697530
EPA ID: N/R

WELLS - GAMA - CA ***(cont.)***

Details for this site have been truncated due to the large number of available details for this site within this dataset. For the complete details for this site, contact your Envirosite account representative for a complimentary site report containing all of the details available.

Chemicals :

03/27/2014 - BZ = 7500 UG/L
03/27/2014 - BZME ND 8 UG/L
03/27/2014 - DIPE ND 0 UG/L
03/27/2014 - EBZ = 1300 UG/L
03/27/2014 - ETBE ND 0 UG/L
03/27/2014 - MTBE = 910 UG/L
03/27/2014 - TAME ND 0 UG/L
03/27/2014 - TBA = 280 UG/L
03/27/2014 - XYLENES = 570 UG/L
09/17/2013 - BZ = 8800 UG/L
09/17/2013 - BZME = 9 UG/L
09/17/2013 - DIPE ND 0 UG/L
09/17/2013 - EBZ = 980 UG/L
09/17/2013 - ETBE ND 0 UG/L
09/17/2013 - MTBE = 1300 UG/L
09/17/2013 - TAME ND 0 UG/L
09/17/2013 - TBA = 350 UG/L
09/17/2013 - XYLENES = 790 UG/L
06/25/2013 - BZ = 6600 UG/L
06/25/2013 - BZME = 7 UG/L
06/25/2013 - DIPE ND 0 UG/L
06/25/2013 - EBZ = 1200 UG/L
06/25/2013 - ETBE ND 0 UG/L
06/25/2013 - MTBE = 940 UG/L
06/25/2013 - TAME ND 0 UG/L
06/25/2013 - TBA = 290 UG/L
06/25/2013 - XYLENES = 610 UG/L
02/05/2013 - BZ = 6500 UG/L
02/05/2013 - BZME ND 8 UG/L
02/05/2013 - DIPE ND 0 UG/L

Map Id: B24
Direction: WNW
Distance: 0.054 mi.
Actual: 286.226 ft.
Elevation: 0.072 mi. / 380.282 ft.
Relative: Lower

Site Name : T0605901971-MW-05R
33.8917064, -117.8171471
CA

Database(s) : [WELLS - GAMA - CA]

Envirosite ID: 422699882
EPA ID: N/R

WELLS - GAMA - CA

Well ID :	T0605901971-MW-05R
Well Type :	MONITORING
Well Depth (Ft.) :	65.89
Top of Screen (Ft.) :	N/R
Screen Length (Ft.) :	N/R
Source :	EDF
Source Name :	MW-05R
Other Names :	MW-05R

Map Id: B24
Direction: WNW
Distance: 0.054 mi.
Actual: 286.226 ft.
Elevation: 0.072 mi. / 380.282 ft.
Relative: Lower

Site Name : T0605901971-MW-05R
33.8917064, -117.8171471
CA

Database(s) : [WELLS - GAMA - CA] ***(cont.)***

Envirosite ID: 422699882
EPA ID: N/R

WELLS - GAMA - CA ***(cont.)***

RL :	.5
Approximate Latitude :	33.8917064
Approximate Longitude :	-117.8171471
Last Date in Agency List :	09/19/2019

Well ID :	T0605901971-MW-05R
Well Type :	MONITORING
Well Depth (Ft.) :	65.89
Top of Screen (Ft.) :	N/R
Screen Length (Ft.) :	N/R
Source :	EDF
Source Name :	MW-05R
Other Names :	MW-05R
RL :	1
Approximate Latitude :	33.8917064
Approximate Longitude :	-117.8171471
Last Date in Agency List :	09/19/2019

Well ID :	T0605901971-MW-05R
Well Type :	MONITORING
Well Depth (Ft.) :	65.89
Top of Screen (Ft.) :	N/R
Screen Length (Ft.) :	N/R
Source :	EDF
Source Name :	MW-05R
Other Names :	MW-05R
RL :	2
Approximate Latitude :	33.8917064
Approximate Longitude :	-117.8171471
Last Date in Agency List :	09/19/2019

Well ID :	T0605901971-MW-05R
Well Type :	MONITORING
Well Depth (Ft.) :	65.89
Top of Screen (Ft.) :	N/R
Screen Length (Ft.) :	N/R
Source :	EDF
Source Name :	MW-05R
Other Names :	MW-05R
RL :	5
Approximate Latitude :	33.8917064
Approximate Longitude :	-117.8171471
Last Date in Agency List :	09/19/2019

Well ID :	T0605901971-MW-05R
Well Type :	MONITORING
Well Depth (Ft.) :	65.89
Top of Screen (Ft.) :	N/R
Screen Length (Ft.) :	N/R
Source :	EDF
Source Name :	MW-05R
Other Names :	MW-05R
RL :	50

Map Id: B24
Direction: WNW
Distance: 0.054 mi.
Actual: 286.226 ft.
Elevation: 0.072 mi. / 380.282 ft.
Relative: Lower

Site Name : T0605901971-MW-05R
33.8917064, -117.8171471
CA

Database(s) : [WELLS - GAMA - CA] ***(cont.)***

Envirosite ID: 422699882
EPA ID: N/R

WELLS - GAMA - CA ***(cont.)***

Approximate Latitude :	33.8917064
Approximate Longitude :	-117.8171471
Last Date in Agency List :	09/19/2019

Details for this site have been truncated due to the large number of available details for this site within this dataset. For the complete details for this site, contact your Envirosite account representative for a complimentary site report containing all of the details available.

Chemicals :

03/27/2014 - BZ ND 0 UG/L
03/27/2014 - BZME ND 0 UG/L
03/27/2014 - DIPE ND 0 UG/L
03/27/2014 - EBZ ND 0 UG/L
03/27/2014 - ETBE ND 0 UG/L
03/27/2014 - MTBE = 4 UG/L
03/27/2014 - TAME ND 0 UG/L
03/27/2014 - TBA = 27 UG/L
03/27/2014 - XYLENES ND 0 UG/L
09/17/2013 - BZ ND 0 UG/L
09/17/2013 - BZME ND 0 UG/L
09/17/2013 - DIPE ND 0 UG/L
09/17/2013 - EBZ ND 0 UG/L
09/17/2013 - ETBE ND 0 UG/L
09/17/2013 - MTBE = 1 UG/L
09/17/2013 - TAME ND 0 UG/L
09/17/2013 - TBA = 95 UG/L
09/17/2013 - XYLENES ND 0 UG/L
06/25/2013 - BZ ND 0 UG/L
06/25/2013 - BZME ND 0 UG/L
06/25/2013 - DIPE ND 0 UG/L
06/25/2013 - EBZ ND 0 UG/L
06/25/2013 - ETBE ND 0 UG/L
06/25/2013 - MTBE ND .9 UG/L
06/25/2013 - TAME ND 0 UG/L
06/25/2013 - TBA = 84 UG/L
06/25/2013 - XYLENES ND 0 UG/L
02/05/2013 - BZ ND 0 UG/L
02/05/2013 - BZME ND 0 UG/L
02/05/2013 - DIPE ND 0 UG/L

Map Id: B25
Direction: W
Distance: 0.055 mi.
Actual: 291.482 ft.
Elevation: 0.072 mi. / 380.276 ft.
Relative: Lower

Site Name : T0605902317-MW-14
33.891022470000003, -117.817273894
CA

Database(s) : [WELLS - GAMA - CA]

Envirosite ID: 422701222
EPA ID: N/R

WELLS - GAMA - CA

Well ID :	T0605902317-MW-14
Well Type :	MONITORING

Map Id: B25
Direction: W
Distance: 0.055 mi.
Actual: 291.482 ft.
Elevation: 0.072 mi. / 380.276 ft.
Relative: Lower

Site Name : T0605902317-MW-14
33.891022470000003, -117.817273894
CA

Database(s) : [WELLS - GAMA - CA] ***(cont.)***

Envirosite ID: 422701222
EPA ID: N/R

WELLS - GAMA - CA ***(cont.)***

Well Depth (Ft.) :	74.5
Top of Screen (Ft.) :	N/R
Screen Length (Ft.) :	N/R
Source :	EDF
Source Name :	MW-14
Other Names :	MW-14
RL :	.05
Approximate Latitude :	33.891022470000003
Approximate Longitude :	-117.817273894
Last Date in Agency List :	09/19/2019

Well ID :	T0605902317-MW-14
Well Type :	MONITORING
Well Depth (Ft.) :	74.5
Top of Screen (Ft.) :	N/R
Screen Length (Ft.) :	N/R
Source :	EDF
Source Name :	MW-14
Other Names :	MW-14
RL :	.1
Approximate Latitude :	33.891022470000003
Approximate Longitude :	-117.817273894
Last Date in Agency List :	09/19/2019

Well ID :	T0605902317-MW-14
Well Type :	MONITORING
Well Depth (Ft.) :	74.5
Top of Screen (Ft.) :	N/R
Screen Length (Ft.) :	N/R
Source :	EDF
Source Name :	MW-14
Other Names :	MW-14
RL :	.3
Approximate Latitude :	33.891022470000003
Approximate Longitude :	-117.817273894
Last Date in Agency List :	09/19/2019

Well ID :	T0605902317-MW-14
Well Type :	MONITORING
Well Depth (Ft.) :	74.5
Top of Screen (Ft.) :	N/R
Screen Length (Ft.) :	N/R
Source :	EDF
Source Name :	MW-14
Other Names :	MW-14
RL :	.5
Approximate Latitude :	33.891022470000003
Approximate Longitude :	-117.817273894
Last Date in Agency List :	09/19/2019

Well ID :	T0605902317-MW-14
Well Type :	MONITORING
Well Depth (Ft.) :	74.5

Map Id: B25
Direction: W
Distance: 0.055 mi.
Actual: 291.482 ft.
Elevation: 0.072 mi. / 380.276 ft.
Relative: Lower

Site Name : T0605902317-MW-14
33.891022470000003, -117.817273894
CA

Database(s) : [WELLS - GAMA - CA] ***(cont.)***

Envirosite ID: 422701222
EPA ID: N/R

WELLS - GAMA - CA ***(cont.)***

Top of Screen (Ft.) :	N/R
Screen Length (Ft.) :	N/R
Source :	EDF
Source Name :	MW-14
Other Names :	MW-14
RL :	1
Approximate Latitude :	33.891022470000003
Approximate Longitude :	-117.817273894
Last Date in Agency List :	09/19/2019

Well ID :	T0605902317-MW-14
Well Type :	MONITORING
Well Depth (Ft.) :	74.5
Top of Screen (Ft.) :	N/R
Screen Length (Ft.) :	N/R
Source :	EDF
Source Name :	MW-14
Other Names :	MW-14
RL :	1.5
Approximate Latitude :	33.891022470000003
Approximate Longitude :	-117.817273894
Last Date in Agency List :	09/19/2019

Well ID :	T0605902317-MW-14
Well Type :	MONITORING
Well Depth (Ft.) :	74.5
Top of Screen (Ft.) :	N/R
Screen Length (Ft.) :	N/R
Source :	EDF
Source Name :	MW-14
Other Names :	MW-14
RL :	10
Approximate Latitude :	33.891022470000003
Approximate Longitude :	-117.817273894
Last Date in Agency List :	09/19/2019

Well ID :	T0605902317-MW-14
Well Type :	MONITORING
Well Depth (Ft.) :	74.5
Top of Screen (Ft.) :	N/R
Screen Length (Ft.) :	N/R
Source :	EDF
Source Name :	MW-14
Other Names :	MW-14
RL :	100
Approximate Latitude :	33.891022470000003
Approximate Longitude :	-117.817273894
Last Date in Agency List :	09/19/2019

Well ID :	T0605902317-MW-14
Well Type :	MONITORING
Well Depth (Ft.) :	74.5
Top of Screen (Ft.) :	N/R

Map Id: B25
Direction: W
Distance: 0.055 mi.
Actual: 291.482 ft.
Elevation: 0.072 mi. / 380.276 ft.
Relative: Lower

Site Name : T0605902317-MW-14
33.891022470000003, -117.817273894
CA

Database(s) : [WELLS - GAMA - CA] ***(cont.)***

Envirosite ID: 422701222
EPA ID: N/R

WELLS - GAMA - CA ***(cont.)***

Screen Length (Ft.) :	N/R
Source :	EDF
Source Name :	MW-14
Other Names :	MW-14
RL :	1000
Approximate Latitude :	33.891022470000003
Approximate Longitude :	-117.817273894
Last Date in Agency List :	09/19/2019

Well ID :	T0605902317-MW-14
Well Type :	MONITORING
Well Depth (Ft.) :	74.5
Top of Screen (Ft.) :	N/R
Screen Length (Ft.) :	N/R
Source :	EDF
Source Name :	MW-14
Other Names :	MW-14
RL :	2
Approximate Latitude :	33.891022470000003
Approximate Longitude :	-117.817273894
Last Date in Agency List :	09/19/2019

Well ID :	T0605902317-MW-14
Well Type :	MONITORING
Well Depth (Ft.) :	74.5
Top of Screen (Ft.) :	N/R
Screen Length (Ft.) :	N/R
Source :	EDF
Source Name :	MW-14
Other Names :	MW-14
RL :	2.5
Approximate Latitude :	33.891022470000003
Approximate Longitude :	-117.817273894
Last Date in Agency List :	09/19/2019

Well ID :	T0605902317-MW-14
Well Type :	MONITORING
Well Depth (Ft.) :	74.5
Top of Screen (Ft.) :	N/R
Screen Length (Ft.) :	N/R
Source :	EDF
Source Name :	MW-14
Other Names :	MW-14
RL :	25
Approximate Latitude :	33.891022470000003
Approximate Longitude :	-117.817273894
Last Date in Agency List :	09/19/2019

Well ID :	T0605902317-MW-14
Well Type :	MONITORING
Well Depth (Ft.) :	74.5
Top of Screen (Ft.) :	N/R
Screen Length (Ft.) :	N/R

Map Id: B25
Direction: W
Distance: 0.055 mi.
Actual: 291.482 ft.
Elevation: 0.072 mi. / 380.276 ft.
Relative: Lower

Site Name : T0605902317-MW-14
33.891022470000003, -117.817273894
CA

Database(s) : [WELLS - GAMA - CA] ***(cont.)***

Envirosite ID: 422701222
EPA ID: N/R

WELLS - GAMA - CA ***(cont.)***

Source :	EDF
Source Name :	MW-14
Other Names :	MW-14
RL :	5
Approximate Latitude :	33.891022470000003
Approximate Longitude :	-117.817273894
Last Date in Agency List :	09/19/2019

Well ID :	T0605902317-MW-14
Well Type :	MONITORING
Well Depth (Ft.) :	74.5
Top of Screen (Ft.) :	N/R
Screen Length (Ft.) :	N/R
Source :	EDF
Source Name :	MW-14
Other Names :	MW-14
RL :	50
Approximate Latitude :	33.891022470000003
Approximate Longitude :	-117.817273894
Last Date in Agency List :	09/19/2019

Details for this site have been truncated due to the large number of available details for this site within this dataset. For the complete details for this site, contact your Envirosite account representative for a complimentary site report containing all of the details available.

Chemicals :

06/28/2017 - ACE ND 0 UG/L
06/28/2017 - BDCME ND 0 UG/L
06/28/2017 - BRME ND 0 UG/L
06/28/2017 - BTBZN ND 0 UG/L
06/28/2017 - BTBZS ND 0 UG/L
06/28/2017 - BTBZT ND 0 UG/L
06/28/2017 - BZ ND 0 UG/L
06/28/2017 - BZME ND 0 UG/L
06/28/2017 - CDS ND 0 UG/L
06/28/2017 - CH4 ND 0 MG/L
06/28/2017 - CLBZ ND 0 UG/L
06/28/2017 - CLBZME2 ND 0 UG/L
06/28/2017 - CLBZME4 ND 0 UG/L
06/28/2017 - CR ND 0 UG/L
06/28/2017 - CR6 = 1.6 UG/L
06/28/2017 - CTCL ND 0 UG/L
06/28/2017 - DBCME ND 0 UG/L
06/28/2017 - DBCP ND 0 UG/L
06/28/2017 - DCA11 ND 0 UG/L
06/28/2017 - DCA12 ND 0 UG/L
06/28/2017 - DCBZ12 ND 0 UG/L
06/28/2017 - DCBZ13 ND 0 UG/L
06/28/2017 - DCBZ14 ND 0 UG/L
06/28/2017 - DCE11 ND 0 UG/L
06/28/2017 - DCE12C ND 0 UG/L
06/28/2017 - DCE12T ND 0 UG/L
06/28/2017 - DCPA12 ND 0 UG/L
06/28/2017 - DIPE ND 0 UG/L
06/28/2017 - EBZ ND 0 UG/L

Map Id: B25
Direction: W
Distance: 0.055 mi.
Actual: 291.482 ft.
Elevation: 0.072 mi. / 380.276 ft.
Relative: Lower

Site Name : T0605902317-MW-14
33.891022470000003, -117.817273894
CA

Database(s) : [WELLS - GAMA - CA] ***(cont.)***

Envirosite ID: 422701222
EPA ID: N/R

WELLS - GAMA - CA ***(cont.)***

06/28/2017 - EDB ND 0 UG/L

Map Id: 26
Direction: ENE
Distance: 0.925 mi.
Actual: 4881.931 ft.
Elevation: 0.102 mi. / 536.821 ft.
Relative: Higher

Site Name : N/R
1KM NE OF YORBA LINDA
CA

Database(s) : [EPICENTERS]

Envirosite ID: 25168544
EPA ID: N/R

EPICENTERS

Facility Address :	1km NE of Yorba Linda
Facility Address :	1km NE of Yorba Linda, California

Site Details

Updated Date :	05/22/2014
Time :	1:01 AM
ID Number :	ci15504161
Status :	N/R
Type :	earthquake
Depth :	0
Magnitude :	1.57
Magnitude Type :	Local (ml)
Magnitude Error :	N/R
Magnitude NST :	N/R
Magnitude Source :	N/R
NST :	48
Gap :	122
DMIN :	0.07102
RMS :	0.17
Net :	ci
Horizontal Error :	N/R
Depth Error :	N/R
Location Source :	N/R
Latitude :	33.899
Longitude :	-117.8016667

Updated Date :	05/22/2014
Time :	1:01 AM
ID Number :	ci15504161
Status :	N/R
Type :	earthquake
Depth :	8.92
Magnitude :	1.57
Magnitude Type :	Local (ml)
Magnitude Error :	N/R
Magnitude NST :	N/R

Map Id: 26
Direction: ENE
Distance: 0.925 mi.
Actual: 4881.931 ft.
Elevation: 0.102 mi. / 536.821 ft.
Relative: Higher

Site Name : N/R
1KM NE OF YORBA LINDA
CA

Database(s) : [EPICENTERS] ***(cont.)***

Envirosite ID: 25168544
EPA ID: N/R

EPICENTERS ***(cont.)***

Magnitude Source :	N/R
NST :	48
Gap :	122
DMIN :	0.07102
RMS :	0.17
Net :	ci
Horizontal Error :	N/R
Depth Error :	N/R
Location Source :	N/R
Latitude :	33.899
Longitude :	-117.8016667

RADON DATA:

STATE SOURCE: CA

Radon Test Results:

Zip:	Total Sites:	Cnt >=4 pCi/L:	Pct >= 4 pCi/L:	Max Result (pCi/L):
92886	84	7	8.333	13.6

Federal EPA Radon Zone for ORANGE County: 3
Note: Zone 1 indoor average level > 4 pCI/L
: Zone 2 indoor average level > = 2 pCI/L and <= 4 pCI/L
: Zone 3 indoor average < 2 pCI/L

FEDERAL AREA RADON INFORMATION FOR: No Available Data

NUMBER OF SAMPLE SITES: No Available Data

HIST PWS ENF
Historical Public Water Supply locations with Enforcement Violations
Environmental Protection Agency
(800) 426-4791
List of Safe Drinking Water Information Systems (SDWIS) with enforcement violations that are no longer in current agency list.

NWIS
National Water Information Systems
United States Geological Society
(703) 648-5953
Information on all water resources for the United States. This database contains all current and historical data for the nation.

PWS
Public Water Supply
Environmental Protection Agency
(800) 426-4791
Safe drinking water information Systems

PWS ENF
Public Water Supply locations with Enforcement Violations
Environmental Protection Agency
(800) 426-4791
Safe drinking water information Systems with enforcememnt violations

WELLS - GAMA - CA
California Groundwater Ambient Monitoring Assessment
State Water Resources Control Board
916-341-5791
Brings together datasets from California state agencies including: Public Health Water Resources and Pesticide Regulation as well as from the US Geological Survey Lawrence Livermore National Laboratory and the Water Boards. It shows results for untreated raw water in different types of wells for naturally-occurring and man-made chemicals.

FLOOD Q3
Flood data
Environmental Protection Agency
(202) 566-1667
Q3 Flood Data

HYDROLOGIC UNIT
Hydrologic Unit Maps
USGS
The United States Geological Survey created a hierarchical system of hydrologic units originally called regions, sub-regions, accounting units, and cataloging units. Each unit was assigned a unique Hydrologic Unit Code (HUC). As first implemented the system had 21 regions, 221 subregions, 378 accounting units, and 2,264 cataloging units. Over time the system was changed and expanded. As of 2010 there are six levels in the hierarchy, represented by hydrologic unit codes from 2 to 12 digits long, called regions, subregions, basins, subbasins, watersheds, and subwatersheds. The table below describes the system's hydrologic unit levels and their characteristics, along with example names and codes.

WETLANDS NWI
National Wetland Inventory
U.S. Fish and Wildlife Service
(703) 358-2171
Wetland Inventory for the United States

SSURGO
Detailed Soil Data Map
Natural Resources Conservation Service: U.S. Department of Agriculture
(202) 690-4985
Detailed Soil Data Map

STATSGO & MUI
General Soil Data Map
Natural Resources Conservation Service: U.S. Department of Agriculture
(202) 690-4985
General Soil Data Map

USGS GEOLOGIC AGE
USGS Digital Data Series DDS
Natural Resources Conservation Service: U.S. Department of Agriculture
(202) 690-4985
USGS Digital Data Series DDS: Geologic Age and Rock Stratigraphic Unit

RADON
National Radon Database
USGS
703-605-6008
A study of the EPA/State Residential Radon Survey and the National Residential Radon Survey.

RADON - CA
Radon tested locations in California
California Department of Health Services
(916) 449-5674
A table of long term and short term indoor radon measurments

DAMS - CA
California Dam Inundation Maps
Department of Water Resources
916-845-8275
Dam inundation maps show the maximum extent of damage of a flood wave from a dam failure

OIL & GAS WELLS - CA
Oil and Gas Well Data
State of California Department of Conservation
916-327-1042
Oil and gas well locations and detail for all 6 districts

AIRPORT FACILITIES
Airport landing facilities
Federal Aviation Administration
(866) 835-5322
Airport landing facilities

BASINS
Better Assessment Science Integrating point & Non-point Sources
U.S. Environmental Protection Agency
855-246-3642
Integrated geographical information system national watershed data and environmental assessment known as Better Assessment Science Integrating point & Non-point Sources

DIGITAL OBSTACLE
Obstacles of interest to aviation users
Federal Aviation Administration
855-379-6518
The Digital Obstacle File describes all known obstacles of interest to aviation users in the U.S. with limited coverage of the Pacific the Caribbean Canada and Mexico. The obstacles are assigned unique numerical identifiers; accuracy codes and listed in order of ascending latitude within each state or area by FAA Region.

EPICENTERS
National Geographical Data Center
National Geographical Data Center
303-497-6826
Data on over four million earthquakes dating from 2100 B.C. to 1995 A.D.

FLOOD DFIRM
National Flood Hazard Layer Database
Federal Emergency Management Agency
The National Flood Hazard Layer Database (NFHL) is a computer database that contains the flood hazard map information from FEMAs Flood Map Modernization program. These map data are from Digital Flood Insurance Rate Map (DFIRM) databases and Letters of Map Revision.

Appendix I:
Questionnaires and Supporting Documents

THIS PAGE INTENTIONALLY LEFT BLANK

E1527-13 STANDARD PRACTICE FOR ENVIRONMENTAL SITE ASSESSMENTS:

PHASE I ENVIRONMENTAL SITE ASSESSMENT PROCESS

USER QUESTIONNAIRE

Proposed In-N-Out Burger Restaurant, Imperial Hwy, Yorba Linda, Orange Co., CA, APNs 323-303-01, -02, & -03

INTRODUCTION: In order to qualify for one of the *Landowner Liability Protections (LLPs)* offered by the Small Business Liability Relief and Brownfields Revitalization Act of 2001 (the "Brownfields Amendments"), the user must provide the following information (if available) to the environmental professional. Failure to provide this information could result in a determination that "all appropriate inquiry" is not complete.

(1.) Environmental cleanup liens that are filed or recorded against the site.

Are you aware of any environmental cleanup liens against the property that are filed or recorded under federal, tribal, state or local law? Yes_____ No_____

(2.) Activity and land use limitations that are in place on the site or that have been filed or recorded in a registry.

Are you aware of any AULs, such as engineering controls, land use restrictions or institutional controls that are in place at the site and/or have been filed or recorded in a registry under federal, tribal, state or local law? Yes_____ No_____

(3.) Specialized knowledge or experience of the person seeking to qualify for the LLP.

As the user of this ESA do you have any specialized knowledge or experience related to the property or nearby properties? For example, are you involved in the same line of business as the current or former occupants of the property or an adjoining property so that you would have specialized knowledge of the chemicals and processes used by this type of business? Yes_____ No_____

(4.) Relationship of the purchase price to the fair market value of the property if it were not contaminated.

Does the purchase price being paid for this property reasonably reflect the fair market value of the property? Yes___ No___
If you conclude the purchase price being paid for this property DOES NOT reasonably reflect the fair market value, have you considered whether the lower purchase price is because contamination is known or believed to be present at the property?

(5.) Commonly known or reasonably ascertainable information about the property.

Are you aware of commonly known or reasonably ascertainable information about the property that would help the environmental professional to identify conditions indicative of releases or threatened releases? For example, as user,

(a.) Do you know the past uses of the property? Yes_____ No_____

(b.) Do you know of specific chemicals that are present or once were present at the property? Yes_____ No_____

(c.)Do you know of spills or other chemical releases that have taken place at the property? Yes_____ No_____

(d.) Do you know of any environmental cleanups that have taken place at the property? Yes_____ No_____

(6.) The degree of obviousness of the presence or likely presence of contamination at the property, and the ability to detect the contamination by appropriate investigation.

As the user of this ESA, based on your knowledge and experience related to the property are there any obvious indicators that point to the presence or likely presence of contamination at the property? Yes_____ No_____

Landowner Liability Protections, or *LLPs*, is the term used to describe the three types of potential defenses to Superfund liability in EPA's Interim Guidance Regarding Criteria Landowners Must Meet in Order to Qualify for Bona Fide Prospective Purchaser, Contiguous Property Owner, or Innocent Landowner Limitations on CERCLA Liability ("Common Elements" Guide) issued on March 6, 2003.

Questionnaire Completed By: Name_____Date_____, 2019

PHASE I ENVIRONMENTAL SITE ASSESSMENT PROPERTY REPRESENTATIVE QUESTIONNAIRE

Proposed In-N-Out Burger Restaurant
Imperial Highway, Yorba Linda, Orange County, California
APNs 323-303-01, -02, & -03

Question	Response			If yes, provide description
1a. Is the *property* used for an industrial use?	Yes	No	Unk	
1b. Is any *adjoining property* used for an industrial use?	Yes	No	Unk	
2a. Did you observe evidence or do you have any prior knowledge that the *property* has been used for an industrial use in the past?	Yes	No	Unk	
2b. Did you observe evidence or do you have any prior knowledge that any *adjoining property* has been used for an industrial use in the past?	Yes	No	Unk	
3a. Is the *property* used as a gasoline station, motor repair facility, commercial printing facility, dry cleaners, photo developing laboratory, junkyard or landfill, or as a waste treatment, storage, disposal, processing, or recycling facility (if applicable, identify which)?	Yes	No	Unk	
3b. Is any *adjoining property* used as a gasoline station, motor repair facility, commercial printing facility, dry cleaners, photo developing laboratory, junkyard or landfill, or as a waste treatment, storage, disposal, processing, or recycling facility (if applicable, identify which)?	Yes	No	Unk	
4a. Did you observe evidence or do you have any prior knowledge that the *property* has been used as a gasoline station, motor repair facility, commercial printing facility, dry cleaners, photo developing laboratory, junkyard or landfill, or as a waste treatment, storage, disposal, processing, or recycling facility (if applicable, identify which)?	Yes	No	Unk	
4b. Did you observe evidence or do you have any prior knowledge that any *adjoining property* has been used as a gasoline station, motor repair facility, commercial printing facility, dry cleaners, photo developing laboratory, junkyard or landfill, or as a waste treatment, storage, disposal, processing, or recycling facility (if applicable, identify which)?	Yes	No	Unk	

Question	Response			If yes, provide description
5a. Are there currently any damaged or discarded automotive or industrial batteries, pesticides, paints, or other chemicals in individual containers of >5 gal (19 L) in volume or 50 gal (190 L) in the aggregate, stored on or used at the *property* or at the facility?	Yes	No	Unk	
5b. Did you observe evidence or do you have any prior knowledge that there have been previously any damaged or discarded automotive or industrial batteries, pesticides, paints, or other chemicals in individual containers of >5 gal (19 L) in volume or 50 gal (190 L) in the aggregate, stored on or used at the *property* or at the facility?	Yes	No	Unk	
6a. Are there currently any industrial *drums* (typically 55 gal (208 L)) or sacks of chemicals located on the *property* or at the facility?	Yes	No	Unk	
6b. Did you observe evidence or do you have any prior knowledge that there have been previously any industrial *drums* (typically 55 gal (208 L)) or sacks of chemicals located on the *property* or at the facility?	Yes	No	Unk	
7a. Did you observe evidence or do you have any prior knowledge that *fill dirt* has been brought onto the *property* that originated from a contaminated site?	Yes	No	Unk	
7b. Did you observe evidence or do you have any prior knowledge that *fill dirt* has been brought onto the *property* that is of an unknown origin?	Yes	No	Unk	
8a. Are there currently any *pits, ponds*, or *lagoons* located on the *property* in connection with waste treatment or waste disposal?	Yes	No	Unk	
8b. Did you observe evidence or do you have any prior knowledge that there have been previously, any *pits, ponds*, or *lagoons* located on the *property* in connection with waste treatment or waste disposal?	Yes	No	Unk	
9a. Is there currently any stained soil on the *property*?	Yes	No	Unk	

Question	Response			If yes, provide description
9b. Did you observe evidence or do you have any prior knowledge that there has been previously, any stained soil on the *property*?	Yes	No	Unk	
10a. Are there currently any registered or unregistered storage tanks (above or underground) located on the *property*?	Yes	No	Unk	
10b. Did you observe evidence or do you have any prior knowledge that there have been previously, any registered or unregistered storage tanks (above or underground) located on the *property*?	Yes	No	Unk	
11a. Are there currently any vent pipes, fill pipes, or access ways indicating a fill pipe protruding from the ground on the *property* or adjacent to any structure located on the *property*?	Yes	No	Unk	
11b. Did you observe evidence or do you have any prior knowledge that there have been previously, any vent pipes, fill pipes, or access ways indicating a fill pipe protruding from the ground on the *property* or adjacent to any structure located on the *property*?	Yes	No	Unk	
12a. Is there currently evidence of leaks, spills or staining by substances other than water, or foul odors, associated with any flooring, drains, walls, ceilings, or exposed grounds on the *property*?	Yes	No	Unk	
12b. Did you observe evidence or do you have any prior knowledge that there have been previously any leaks, spills or staining by substances other than water, or foul odors, associated with any flooring, drains, walls, ceilings, or exposed grounds on the *property*?	Yes	No	Unk	
13a. If the *property* is served by a private well or non-public water system, is there evidence or do you have prior knowledge that contaminants have been identified in the well or system that exceed guidelines applicable to the water system?	Yes	No	Unk	
13b. If the property is served by a private well or non-pubic water system, is there evidence or do you have prior knowledge that the well has been designated as contaminated by any government environmental/health agency?	Yes	No	Unk	

Question	Response			If yes, provide description
14. Does the *owner* or *occupant* of the *property* have any knowledge of *environmental liens* or governmental notification relating to past or recurrent violations of environmental laws with respect to the *property* or any facility located on the *property*?	Yes	No	Unk	
15a. Has the *owner* or *occupant* of the *property* been informed of the past existence of hazardous substances of *petroleum products* with respect to the *property* or any facility located on the *property*?	Yes	No	Unk	
15b. Has the *owner* or *occupant* of the *property* been informed of the current existence of hazardous substances of *petroleum products* with respect to the *property* or any facility located on the *property*?	Yes	No	Unk	
15c. Has the *owner* or *occupant* of the *property* been informed of the past existence of environmental violations with respect to the *property* or any facility located on the *property*?	Yes	No	Unk	
15d. Has the *owner* or *occupant* of the *property* been informed of the current existence of environmental violations with respect to the *property* or any facility located on the *property*?	Yes	No	Unk	
16. Does the *owner* or *occupant* of the property have any knowledge of any *environmental site assessment* of the property or facility that indicated the presence of *hazardous substances* or *petroleum products* on, or contaminations of, the property or recommended further assessment of the *property*?	Yes	No	Unk	
17. Does the *owner* or *occupant* of the *property* know of any past, threatened, or pending lawsuits or administrative proceedings concerning a release or threatened release of any *hazardous substance* or *petroleum products* involving the *property* by any *owner* or *occupant* of the *property*?	Yes	No	Unk	
18a. Does the *property* discharge *waste-water* (not including sanitary waste or storm water) onto or adjacent to the *property* and/or into a storm water system?	Yes	No	Unk	

Question	Response			If yes, provide description
18b. Does the *property* discharge waste water (not including sanitary waste or storm water) onto or adjacent to the *property* and/or into a sanitary sewer system?	Yes	No	Unk	
19. Did you observe evidence or do you have any prior knowledge that any hazardous substances or petroleum products, unidentified waste materials, tires, automotive or industrial batteries, or any other waste materials have been dumped above grade, buried and/or burned on the *property*?	Yes	No	Unk	
20. Is there a transformer, capacitor, or any hydraulic equipment for which there are any records indicating the presence of PCBs?	Yes	No	Unk	

End of Property Representative Questionnaire.

The Property Representative Questionnaire answers were provided by:

Name:_____

Title:_____

Firm: _____

Phone number:_____

Email:_____

Date:_____

Relationship to the Property/Project:_____

Number of years with the Property/Project:_____

18181 IMPERIAL HWY. LIBRARY

(OLD ADDRESS 18262 LEMON DR.)

Tract No. ..... Lot No. .....

Bldg. # ..494..... Date . 9-17-70 .
Plbg. # ..639..... Date . 10-2-71 .
Mtg. # ..2417..... Date 4-13-71 .
Elec. # ..1226.... Date . 11-23-70
Date ... .
Final No. .....

BLDG.	6908	DATE	1-3-72
"	31031	"	1-25-79
"	58856	"	9-14-82
ELEC.	58857	"	" "
PLBG.	58884	"	9-21-82
BLDG.	64443	"	10-11-83
"	91409	"	
MECH.	96119	"	3-2-87
Elec.	96120	"	" "
Bldg.	2184		8/21/87
mech.	2188		8/21/87
Bldg.	92983		12/3/86
Elec.	92984		" "
Elec.	92984		12/3/86
plbg.	84280		3/2/86
mech.	2290		5/13/88
Elec.	19544		4-28-90
Bldg.	19367		3/2/90
plbg.	19122		4-3-90
	YL0020583		2-22-06
	YL0029442		10-22-08

DATE 9/6/07

CITY OF YORBA LINDA

P.O. BOX 87014 CALIFORNIA 92885-8714 (714) 961-7120
FOR INSTRUCTIONS CALL 961-7117 BEFORE 3 30 P.M.

BUILDING DEPARTMENT PERMIT/APPICATION

BLDG PERMIT NO. 100029442
PIC NO 100029442

PRESS HARD WHEN WRITING

JOB SITE BUILDING ADDRESS 18181 IMPERIAL HWY

OWNERS NAME (First, Middle Initial, Last) CITY OF YORBA LINDA

NEAREST CROSS ST

MAILING ADDRESS (If Different)

CITY ZIP PHONE

ARCHITECT/DESIGNER LIC NO

ADDRESS

CITY ZIP PHONE

ENGINEER MHP INC (Rick Beall) LIC NO 93503

ADDRESS 4500 E Pacific Hwy #100

CITY Long Beach ZIP 90804 PHONE 5629053200

CODE YR 01 | GROUP B | TYPE CONST VB | TRACT | LOT

PROPOSED WORK Interior Alterations

WORK AUTHORIZED ☒ STRUCT. ☐ PLUMB. ☐ MECH. ☐ ELECT.

OTHER	NEW	ADD	ALTER	REPAIR	DEMOLISH	OCCUPANCY

AREA SQUARE FEET

ROOM ADDITION OR NEW DWELLING | GARAGE | OFFICE
PATIO COVER | OTHER | COMML WHS

SEC. 4216/4217 OF GOVT. CODE REQUIRES A DIG ALERT I.D. NO. BE ISSUED BEFORE A PERMIT TO EXCAVATE" WILL BE VALID. PHONE 1-800-422-4133

NO. BLDGS NOW ON LOT | USE OF EXISTING BUILDING | PROPOSED NO STORIES

CITY STD PLAN

COMPANY NAME Repair Floor

CONTACT PERSON TEL NO

TYPE OF BUSINESS

MISC

VALUATION $

SPECIAL CONDITIONS

I UNDERSTAND THAT MY PLAN CHECK WILL EXPIRE ON

SIGNATURE

PLAN CK. BY DJK | PERMIT FEES | ISSUED BY JSH

ELECTRICAL	BUILDING 0
PLUMBING	PLAN CHECK
MECHANICAL	SMS
ENERGY PLAN CHECK	
MICRO FILM FEE	
GAS SERVICE RELEASE DATE / BY	
ELECTRICAL SERVICE RELEASE DATE / BY	

VALIDATION Waive Fees Per Steve Campbell City project Susan 1100 8/11/08

9.17.07 0 88 BLDG
08:11:06 0 MB

LICENSED CONTRACTORS DECLARATION

I hereby affirm that I am licensed under provisions of Chapter 9 commencing with Section 7000 of Division 3 of the Business and Professions Code, and my license is in full force and effect.

License Class A B License Number 741956
Exp Date 9/30/09 City Bus Lic No 30028 LO
Contractor ZH Construction
ADDRESS 2651 Walnut Ave
CITY AND ZIP Signal Hill CA 90755 PHONE 562-424-5567

CONSTRUCTION LENDING AGENCY

I hereby affirm that there is a construction lending agency for the performance of the work for which this permit is issued (Sec. 3097, Civ C)

Lender's Name
Lender's Address
City and Zip Phone

OWNER-BUILDER DECLARATION

I hereby affirm that I am exempt from the Contractor's License Law for the following reason

☐ I, as owner of the property, or my employees with wages as their sole compensation, will do the work, and the structure is not intended or offered for sale
☐ I, as owner of the property, am exclusively contracting with licensed contractors to construct the project

☐ I am exempt under Sec . B&PC for this reason

Date Owner

WORKERS' COMPENSATION DECLARATION

I hereby affirm that I am have a certificate of consent to self-insure, or a certificate of Workers' Compensation Insurance, or a certified copy thereof

Policy No. BB 1001772 Company Seabright Insurance Comp.
☐ Certified copy is hereby furnished Expiration
☒ Certified copy is filed with City of Yorba Linda. Date 10/1/07

Date 8/11/08 Applicant

CERTIFICATE OF EXEMPTION FROM WORKERS' COMPENSATION INSURANCE

(This section need not be completed if permit is for $300 or less)

I certify that in the performance of the work for which this permit is issued, I shall not employ any person in any manner so as to become subject to the Workers' Compensation Laws of California.

Date Applicant

NOTICE TO APPLICANT If, after making this Certificate of Exemption, you should become subject to the Workers' Compensation provisions of the Labor Code you must forthwith comply with such provisions or this permit shall be deemed revoked

I CERTIFY THAT I HAVE READ THIS APPLICATION AND STATE THAT THE ABOVE INFORMATION IS CORRECT I AGREE TO COMPLY WITH ALL CITY ORDINANCES AND STATE LAWS RELATING TO BUILDING CONSTRUCTION, AND HEREBY AUTHORIZE REPRESENTATIVES OF THIS CITY TO ENTER UPON THE ABOVE MENTIONED PROPERTY FOR INSPECTION PURPOSES

SIGNATURE OF APPLICANT OR AGENT DATE 9/6/07

MARISOL SHANKAR 5629853200
PRINT APPLICANT/AGENTS NAME PHONE

8/11/08

WILL THE PROPOSED BUILDING OR MODIFIED FACILITY BE WITHIN 1000 FEET OF THE OUTER BOUNDARY OF A SCHOOL?	YES	
	NO	
I HAVE READ THE HAZARDOUS MATERIAL INFORMATION GUIDE AND THE SCAQMD PERMITTING CHECKLIST I UNDERSTAND MY REQUIREMENTS UNDER THE STATE OF CALIFORNIA HEALTH & SAFETY CODE, SECTION 25508, 25533, & 25534 CONCERNING HAZARDOUS MATERIALS REPORTING	YES	☒
WILL THE APPLICANT OR FUTURE BUILDING OCCUPANT HANDLE A HAZARDOUS MATERIAL OR A MIXTURE CONTAINING A HAZARDOUS MATERIAL EQUAL TO OR GREATER THAN AMOUNTS SPECIFIED ON THE HAZARDOUS MATERIALS INFORMATION GUIDE?	YES	
	NO	
WILL THE INTENDED USE OF THE BUILDING BY THE APPLICANT OR FUTURE BUILDING OCCUPANT REQUIRE A PERMIT FOR CONSTRUCTION OR MODIFICATION FROM THE SOUTH COAST AIR QUALITY MANAGEMENT DISTRICT (SCAQMD)? SEE PERMITTING CHECKLIST FOR GUIDELINES.	YES	
	NO	

SIGNATURE

PRINT NAME

B1 BUILDING DEPARTMENT

INSPECTION RECORDS

TYPE OF INSPECTION

PLUMBING	DATE	APPROVED INSPR'S SIGNATURE	REMARKS
GROUND SOIL			
GROUND WATER			
TOP OUT			
SEWER			
GAS TEST			
BLACK WATER			
FINAL PLUMBING			

MECHANICAL	DATE	APPROVED INSPR'S SIGNATURE	REMARKS
UNDERGROUND			
ROUGH			
COMB VENT			
AIR COND			
MECHANICAL SHEET METAL			
FINAL MECHANICAL			

ELECTRICAL	DATE	APPROVED INSPR'S SIGNATURE	REMARKS
TEMP CONSTN POWER			
UNDERGROUND PVC / METAL			
ROUGH WIRING RECEPT SPACING SERVICE / CIRCUIT			
FIXTURES - TRIM BONDINGS			
FINAL ELECTRICAL			

STRUCTURAL	DATE	APPROVED INSPR S SIGNATURE	REMARKS
FOUNDATION LOCATION REINFORCED			
SLAB REINFORCED MEMBRANE			
UNDERPINNING			
PRE GROUT			
GUNITE			
MASONRY BOND BEAM			
FIREPLACE			
ROOF FRAMING ROOF SHEATHING	10-703 D		
FRAMING			
INSULATION SOUND / ENERGY			
LATH EXTERIOR			
LATH INTERIOR			
DRYWALL	10-803 D		
PLASTER (SCRATCH)			
PLASTER (BROWN COAT)			
ACCESSIBILITY INSPECTIONS			
FINAL APPROVAL	102208 D		

Building Division (714) 961-7120

BUILDING PERMIT APPLICATION PROCESSING FORM

Submittal date: 09-06-2007	Plan Check Number: YL-00294442
Applicant/Owner's Name: MHP Structural Engineers	
Work Description: Glu-laminated Beam Strengthening	
Job Address: 10181 Imperial Highway	
Tract & Lot(s):	
Number of New Bedrooms:	**Year Existing Structure was built:**
Building Dept Staff's Name & Date: 9/6/07	**Number of Existing Bedrooms:**

Traffic Impact Mitigation
Commercial Dev & Improvement
- ☐ Industrial
- ☐ Commercial
- ☐ Office Use
- ☑ N/A

Parks & Recreation
- ☐ Pay Fee
- ☐ Exempt
- ☑ N/A

Planning Division (714) 961-7130

Conditional Use Permit (C.U.P.) Required	Yes:	No: —
Variance Required	Yes:	No: —
Design Review (D.R.) Required	Yes:	No: —
Administrative Adjustment (A.A.) Required	Yes:	No: —
Located in Special Fire Protection or Conditionally Excluded Area	Yes:	No: —
Downtown Redevelopment Area	Yes:	No: —

Comments:

- Internal Repairs -

Planner's name and date JM

- ☐ **Eastern Corridor** ☐ N/A
- ☐ **Sewer Connection/OCSD** ☐ N/A
- **Traffic Impact Mitigation** ☐ N/A
  - ☐ SFD ☐ exempt
  - ☐ TTM vested prior to 7/93 ☐ exempt
  - ☐ TTM less than 21 parcels ☐ exempt
  - ☐ TTM 21 or more parcels
  - ☐ Comm'l Dev/Improv (REF Planning)

Engineering Department (714) 961-7170

Located within a Special Flood Hazard Area	Yes:	No:
Contact Engineering Department for requirements		

Comments:

N/A

Engineering staff's name and date

Applicants MUST DIRECTLY CONTACT all departments, divisions, agencies and districts having jurisdiction in order to facilitate review, approval and fee assessment prior to the issuance of a Building permit.

AGENCY:	APPLICANT MUST CONTACT:		
Department of Oil and Gas and Geo-thermal Resources review required *http //www conservation ca gov/DOG/general_info/construction_site_review htm*	DOGGR	(714) 816-6847	☐Yes ☐No
Orange County Fire Department approval is required. (See backside of form)	OCFA	(714) 573-6100	☐Yes ☐No
South Coast Air Quality Management District / Asbestos Report	SCAQMD	(909) 396-2001	☐Yes ☐No
Orange County Health Department approval is required	OCHD	(714) 433-6000	☐Yes ☐No
School Fees required	P/YLSD	(714) 996-2550	☐Yes ☐No
Yorba Linda Disposal approval is required	YLD	(714) 630-8610	☐Yes ☐No
Yorba Linda Water District approval is required	YLWD	(714) 777-3018	☐Yes ☐No
Other	OTHER		☐Yes ☐No

Applicant's Printed Name: MARISOL SHANKAR **Date:** 9-6-07	
Applicant's Signature:	**Applicant's Phone Number:** 562 9053200

PLAN REVIEW SUBMITTAL CRITERIA

Complete the following questions as they relate to the project you are proposing.

PROJECT ADDRESS X 18181 Imperial Highway YL

CONTACT NAME X Steve Campbell PHONE NUMBER X562 9853200

YES	NO		
			ONE AND TWO FAMILY RESIDENTIAL PROJECTS (R3 occupancies)
☐	☐	1	Does the total square footage (existing and new), including garage, exceed 3,600 square feet? Submit residential site plan
☐	☐	2	Is the house or new structure located in excess of 50 feet from the street? Submit residential site plan
☐	☐	3	Is the house within a Special Fire Protection Area (SFPA) or Very High Fire Hazard Severity Zone (VHFHSV)? Submit residential site plan and fire sprinkler plan Contact the OCFA at 714-573-6100 to inquire if your structure is in this zone
☐	☐	4	Is your lot adjacent to non-irrigated native vegetation or a slope? Submit a fuel modification plan
☐	☐	5	Are you installing a gate that restricts access to a house where the house is located in excess of 50 feet from the street? Submit residential gate plan (An approved residential site plan may be required prior to approving the gate)
☐	☐	6	Is this project within the Division of Oil, Gas and Geothermal Resources (D O G G R) administrative boundary? Check with City Building department or contact DOGGR at 714-816-6847 to inquire if the project is within this boundary Submit methane investigation plan ***Projects in Yorba Linda This requirement only applies to a new structure or a 1000+square-foot addition or enclosed detached accessory structures
			COMMERCIAL PROJECTS
☐	☒	7	Does this project include changes to the site, location of fire hydrants, or parking striping? Submit fire master plan.
☐	☒	8	Does this project include construction of a new structure or increase the footprint of an existing building? Submit fire master plan
☐	☒	9	Is the project within an SFPA or VHFHSZ? Submit fire master plan and fire sprinkler plan.
☐	☒	10	Will the new building, addition, or tenant improvement contain one of the following occupancies Assembly, Educational, Factory, Hazardous materials, Institutional, or Multi-family Residential (3 or more units)? Submit architectural plans
☐	☒	11	Will the new building, addition, or tenant improvement contain storage or merchandizing areas that are greater than 500 sq. ft and/or storage greater than 12 feet high? Submit high-piled storage plans
☐	☒	12	Does the project involve the installation of industrial piping? Submit floor plan, Chemical Classification Package and piping plans
☐	☒	13	Does the project involve the installation / modification of an industrial refrigeration system? Submit a Refrigerant Disclosure form.
☐	☒	14	Does the project involve the installation or modification of a commercial hood system? Submit Hood and Duct System plans
☐	☒	15	Does this plan involve the construction of a high-rise building (height of building is equal to or more than 55 feet from the lowest point of fire access to highest occupied floor)? Submit architectural plans
☐	☒	16	Did you answer "yes" to any of the questions contained on page 2 of the Orange County Fire Authority Permit Screening Form (PSF)? Submit plans for the specific operation you have indicated "yes" to *Note For reference, a sample PSF is viewable on our website, however, this is an original form that must be submitted with your plans The PSF is available through all building departments and the OCFA*
☐	☒	17	Does this plan involve the installation of gates that restrict access to any structures? Submit a gate plan.

NOTE:

- An existing building undergoing a tenant improvement that contains a fire sprinkler, fire alarm and/or special fire extinguishing system must have the fire system evaluated by a licensed contractor to determine if the system must be modified If the system is found to require modification, the licensed contractor shall submit plans for approval prior to any change taking place.
- If you answered "**YES**" to **any** of the questions, you must submit your project through the building department or directly to the OCFA for review (see the Plan Routing Form) Submit *this* completed form with your plan
- If you have answered "**NO**" to **all** the questions, the Building Department may accept this checklist as the written release
- If you have answered "**NO**" to **all** the questions and the Building Department requires that your plan be stamped by OCFA, the plans must be submitted with a copy of the correction letter from the Building Department and the appropriate fees

I certify under penalty of perjury under the laws of the State of California that the above is true

Date X 9/6/07 Signature X [signature] Print name X Marisol Shankar

12/07/05 ne

MYERS
HOUGHTON
& PARTNERS
STRUCTURAL ENGINEERS

4000 E Pacific Coast Hwy Ste 100
Long Beach California 90804
Tel (562) 5[illegible]
Fax (562) 2[illegible]
www.[illegible].com

March 30, 2007

Steve Campbell
Parks and Facilities Supervisor
City of Yorba Linda
Post Office Box 87014
Yorba Linda, CA 92885-8714

Re: Yorba Linda Public Library 18181 Imperial Hwy
Review of Second Floor at 1990 Addition

Dear Steve,

This letter is to provide you with our findings concerning the existing second floor framing at the West end of the Libranan reception and office. Yorba Linda Library Staff and Maintenance personnel noticed the floor level in this area was sloping down away from the existing original building.

During our first site visit on Tuesday, March 13. 2007, we provided a cursory review of the existing problem and picked up the structural and architectural plans for the 1990 addition. Following that site visit, we made some in-house structural calculations for the second floor framing at the addition. Based upon the calculations and review of the drawings, the 6¾" x 9" glulam that spans from the original library exterior wall to the outer wall appeared to be an area of concern due to the depth of the glulam as compared to the span.

We made a subsequent site visit on Thursday, March 29, 2007 with this information in hand. During this particular site visit, we used a 4'-0" level at the first floor in the Reading Area room and determined there was minimal slope in this area and the floor was actually sloping slightly towards the existing building. When we used the same level at the second floor in the Libranan offices, we measured a slope down and away from the existing building of approximately 1½" in a span of approximately 8' (1.5 percent slope). Also during this site visit, we opened the two access hatches over the entry and inspected three of the 6 ¾" x 9" glulams at the second floor level. The glulam between grid H and I had some cracking in the bottom face and some evidence of delamination at the first 1½" bottom lamination. The other two inspected glulams did not show any signs of cracking or delamination

Based upon our review, there appears to be no life safety concerns with the present second floor framing system. We suggest that we perform more in-house calculations on the framing at this level to determine more exact deflection calculations based on existing conditions. Obviously, the liveload should be limited to the existing use of the area including offices and reception. Once we finalize our calculations, we will provide a letter indicating possible further action required.

Please do not hesitate to call with any questions or comments concerning the above.

Submitted by:

Rick L. Beall, S.E. CA S3503
Partner

DATE 5/18/05

CITY OF YORBA LINDA

P O BOX 487 CALIFORNIA 92686 (714) 961-7120
FOR INSPECTIONS CALL 961-7117 BEFORE 3:30 P.M.
BUILDING DEPARTMENT PERMIT/APPLICATION

BLDG PERMIT NO Y0020583
P/C NO.

PRESS HARD WHEN WRITING

JOB SITE BUILDING ADDRESS 18181 Imperial
OWNER'S NAME (First, Middle Initial, Last) City of Yorba Linda
NEAREST CROSS ST
MAILING ADDRESS (If Different)
CITY Yorba Linda ZIP 92886 PHONE 961-7100
ARCHITECT/DESIGNER LIC NO
ADDRESS
CITY ZIP PHONE
ENGINEER Howard Parsell LIC NO SE 1723
ADDRESS 4854 MAIN ST.
CITY Yorba Linda ZIP PHONE (714) 777-3765

CODE YR 01 GROUP A2.1 TYPE CONST. IIIC 1HR TRACT LOT
PROPOSED WORK Library Alteration
WORK AUTHORIZED ☒ STRUCT. ☐ PLUMB ☐ MECH. ELECT

OTHER	NEW	ADD	ALTER	REPAIR	DEMOLISH	OCCUPANCY

AREA SQUARE FEET
ROOM ADDITION OR NEW DWELLING | GARAGE | OFFICE
PATIO COVER | OTHER | COMML WHS

SEC. 4216/4217 OF GOVT CODE REQUIRES A DIG ALERT I.D NO. BE ISSUED BEFORE A PERMIT TO EXCAVATE" WILL BE VALID. PHONE 1-800-422-4133

NO BLDGS NOW ON LOT | USE OF EXISTING BUILDING | PROPOSED NO STORIES
CITY STD PLAN Replacing Detection Devices @ entries.
COMPANY NAME
CONTACT PERSON Relocate Exit Sign TEL NO
TYPE OF BUSINESS
MISC

VALUATION $ 0
SPECIAL CONDITIONS

I UNDERSTAND THAT MY PLAN CHECK WILL EXPIRE ON
SIGNATURE

PLAN CK BY BK **PERMIT FEES** ISSUED BY BH

ELECTRICAL	BUILDING N/C
PLUMBING	PLAN CHECK
MECHANICAL	SMS
ENERGY PLAN CHECK	
MICRO FILM FEE	
GAS SERVICE RELEASE DATE	BY
ELECTRICAL SERVICE RELEASE DATE	BY

VALIDATION
5/18/05 N/C mk

WILL THE PROPOSED BUILDING OR MODIFIED FACILITY BE WITHIN 1000 FEET OF THE OUTER BOUNDARY OF A SCHOOL? YES ☐ NO ☐

I HAVE READ THE HAZARDOUS MATERIAL INFORMATION GUIDE AND THE SCAQMD PERMITTING CHECKLIST I UNDERSTAND MY REQUIREMENTS UNDER THE STATE OF CALIFORNIA HEALTH & SAFETY CODE, SECTION 25505, 25533, & 25534 CONCERNING HAZARDOUS MATERIALS REPORTING YES ☐

WILL THE APPLICANT OR FUTURE BUILDING OCCUPANT HANDLE A HAZARDOUS MATERIAL OR A MIXTURE CONTAINING HAZARDOUS MATERIAL EQUAL OR GREATER THAN AMOUNTS SPECIFIED ON THE HAZARDOUS MATERIALS INFORMATION GUIDE? YES ☐ NO ☐

WILL THE INTENDED USE OF THE BUILDING BY THE APPLICANT OR FUTURE BUILDING OCCUPANT REQUIRE A PERMIT FOR CONSTRUCTION OR MODIFICATION FROM THE SOUTH COAST AIR QUALITY MANAGEMENT DISTRICT (SCAQMD)? SEE PERMITTING CHECKLIST FOR GUIDELINES. ☐

SIGNATURE
PRINT NAME

LICENSED CONTRACTORS DECLARATION

I hereby affirm that I am licensed under provisions of Chapter 9 commencing with Section 7000 of Division 3 of the Business and Professions Code, and my license is in full force and effect

License Class _____ License Number _____
Exp. Date _____ City Bus Lic No _____
Contractor _____
ADDRESS _____
CITY AND ZIP _____ PHONE _____

CONSTRUCTION LENDING AGENCY

I hereby affirm that there is a construction lending agency for the performance of the work for which this permit is issued (Sec 3097, Civ C)

Lender's Name _____
Lender's Address _____
City and Zip _____ Phone _____

OWNER-BUILDER DECLARATION

I hereby affirm that I am exempt from the Contractor's License Law for the following reason

☐ I, as owner of the property, or my employees with wages as their sole compensation, will do the work, and the structure is not intended or offered for sale.
☐ I, as owner of the property, am exclusively contracting with licensed contractors to construct the project.
☐ I am exempt under Sec _____, B&PC for this reason _____

Date 5-18-05

WORKERS' COMPENSATION DECLARATION

I hereby affirm that I am have a certificate of consent to self-insure, or a certificate of Workers' Compensation Insurance, or a certified copy thereof

Policy No _____ Company _____
☐ Certified copy is hereby furnished Expiration
☐ Certified copy is filed with City of Yorba Linda. Date _____

Date _____ Applicant _____

CERTIFICATE OF EXEMPTION FROM WORKERS' COMPENSATION INSURANCE

(This section need not be completed if permit is for $300 or less)

I certify that in the performance of the work for which this permit is issued, I shall not employ any person in any manner so as to become subject to the Workers' Compensation Laws of California.

Date 5-18-05 Applicant

NOTICE TO APPLICANT If, after making this Certificate of Exemption, you should become subject to the Workers' Compensation provisions of the Labor Code you must forthwith comply with such provisions or this permit shall be deemed revoked.

I CERTIFY THAT I HAVE READ THIS APPLICATION AND STATE THAT THE ABOVE INFORMATION IS CORRECT. I AGREE TO COMPLY WITH ALL CITY ORDINANCES AND STATE LAWS RELATING TO BUILDING CONSTRUCTION, AND HEREBY AUTHORIZE REPRESENTATIVES OF THIS CITY TO ENTER UPON THE ABOVE MENTIONED PROPERTY FOR INSPECTION PURPOSES

5-18-05
SIGNATURE OF APPLICANT OR AGENT DATE

PRINT APPLICANT/AGENT'S NAME Bruce Jacobson PHONE 961-7100

B1 BUILDING DEPARTMENT

TYPE OF INSPECTION

INSPECTION RECORDS

PLUMBING	DATE	APPROVED INSPR S SIGNATURE	REMARKS
GROUND SOIL			
GROUND WATER			
TOP OUT			
SEWER			
GAS TEST			
BLACK WATER			
FINAL PLUMBING			

MECHANICAL	DATE	APPROVED INSPR'S SIGNATURE	REMARKS
UNDERGROUND			
ROUGH			
COMB VENT			
AIR COND			
MECHANICAL SHEET METAL			
FINAL MECHANICAL			

ELECTRICAL	DATE	APPROVED INSPR S SIGNATURE	REMARKS
TEMP CONSTN POWER			
UNDERGROUND PVC / METAL			
ROUGH WIRING RECEPT SPACING SERVICE / CIRCUIT	7-22-05	WCST BQ	
FIXTURES - TRIM BONDINGS			
FINAL ELECTRICAL	2-22-06	BQ	

STRUCTURAL	DATE	APPROVED INSPR S SIGNATURE	REMARKS
FOUNDATION LOCATION REINFORCED			
SLAB REINFORCED MEMBRANE			
UNDERPINNING			
PRE GROUT			
GUNITE			
MASONRY BOND BEAM			
FIREPLACE			
ROOF FRAMING ROOF SHEATHING			
FRAMING	7-22-05	WCST BQ	
INSULATION SOUND / ENERGY			
LATH EXTERIOR			
LATH INTERIOR			
DRYWALL			
PLASTER (SCRATCH)	7-22-05	WCST BQ	
PLASTER (BROWN COAT)			
ACCESSIBILITY INSPECTIONS			
FINAL APPROVAL	2-22-06	BQ	

18181 IMPERIAL HWY. LIBRARY

Tract No. ..... Lot No. .....

Bldg. # ..... Date ..
Plbg. # ..... Date .....
Plbg. # ..... Date .....
Elec. # ..... Date .
Date .....
Final No. .....

18262 LEMON DRIVE LIBRARY
SEE 18181 IMPERIAL Hwy.
NEW ADDRESS

Tract No. ..... Lot No. .....

494 ... 9/17/70 ..
639 ... 10/2/71 ...
Heat 2417 ... 4/13/71 ..
.1226. ... 11/23/70 .
... 6/27/71 ...
Final No. ... 613 ....
Bldg. 6908 1/3/72
Bldg. 31051 1/25/77
Bldg. 58856 9/14/82
Elec 58857 9/14/82
Bldg 58884 9/21/82
Bldg. 64413 10-11-83
Bldg 91409
mech. 96119 3-2-87
Elec. 960100 3-2-87
Bldg. 2184 8-31-87
mech 2188 8-31-87
BLDG. 92983 12-3-86
ELEC. 92984 12-3-86
BLDG. 92983 12-3-86
ELEC 92984 12-3-86
PLBG. 34286 3-7-86
Mech. 7290 5-3-88
Elec. 19544 4/12/90
Bldg 19367 5/2/90
Plbg. 19123 4-3-90

MEMORANDUM

CITY OF YORBA LINDA

TO: ALL CITY HALL DEPARTMENTS

FROM: CarolAnn Tassios
Library Director

SUBJECT: NEW ADDRESS FOR LIBRARY

DATE: September 19, 1991

Effective September 23, 1991, the library's new address is:

18181 IMPERIAL HIGHWAY

Please change your records accordingly and notify staff. The telephone number remains the same.

DATE
3/6/86

CITY OF YORBA LINDA

P.O. BOX 487 CALIFORNIA 92686 (714) 961-7120

APPLICATION FOR PLUMBING PERMIT

84280

BUILDING ADDRESS: 18262 Lemon

TRACT | LOT

NEAREST CROSS STREET

OWNER: City of Yorba Linda
Yorba Linda Public Library

MAIL ADDRESS: P.O. Box 487

CITY: Yorba Linda | ZIP: 92686 | PHONE NO.: 777-2873

CONTRACTOR: Gruenberg Plumbing & Heating

ADDRESS: 1451 Grissom Park Dr.

CITY: Fullerton | ZIP: 92633 | PHONE NO.:

CONTRACTOR'S STATE REGISTRATION NO.: V 413095

CITY BUSINESS LICENSE NO.: not required for CITY building
5644

INSPECTIONS	DATE	INSPECTOR
Soil		
Water		
Gas		
Rough Plumbing		
Gas Vent (s)		
Water Heater		
Building Sewer		
Septic Tank		
Drywell (s)		
Water Service		
Fixtures		
Gas Test		
Final		
Utility Co. Notified		

INSPECTION RECORD

I hereby acknowledge that I have read this application; that this information is correct, and that I am the contractor/owner or duly authorized agent of the owner. I agree to comply with all City and State laws regulating the work covered by this application. No person will be employed in violation of the Labor Code of the State of California relating to Worker's Compensation Insurance.

Thomas L. Gruenberg
SIGNATURE OF PERMITEE

NO.	ITEM	AMOUNT
1	For the Issuance of Each Permit $	
	Water Closet	
	Bath Tub	
	Shower	
	Bidet	
	Lavatory	
	Sink/Bar Sink	
	Dishwasher	
	Laundry Tray/Clotheswasher	
	Floor Drains	
	Each Building Sewer/or Abandonment	
	Backwater Valve	
	Interceptor (Sand/Grease)	
	Rain Water System (Per Drain)	
	Septic Tank	
	Each Drywell	
	Water System - Installation, Alteration, or Replacement of Water Piping and/or water treating equipment	
	Lawn Sprinkler: Each System 1 to 5 control valves or vacuum breakers	
	Each System 6 to 12 vacuum breakers	
	Standpipes (Wet or Dry)	
	Vacuum Breaker (s) or Backflow Protective Device	
✓	Water Heater (New/Replacement)	
	Swimming Pool Heater	
	P-Trap, Pool Drain, or Separation Tank	
	Gas System - Up to 5 Outlets	
	Each additional Outlet over 5	
	Temporary Gas Turn-on	
	Special Inspection	
	PERMIT FEES	
fee waived:	PLAN CHECK FEES	
install in CITY library	TOTAL FEE	N/C

VALIDATION: No Fee 3/7/86

BY PERMIT EXPIRED

REQUIRED FINAL

FINAL INSP. REQUESTED

5-16-88 CJL
Date By

BUILDING DEPARTMENT

DATE 3/2/90

CITY OF YORBA LINDA

P.O. BOX 487 CALIFORNIA 92686 (714) 961-7120

BUILDING DEPARTMENT PERMIT/APPLICATION

18262

P.C. NO 3071

BLDG PERMIT NO 19367

PRESS HARD WHEN WRITING

BUILDING ADDRESS ~~Plumosa~~ Dr. & Lemon Dr.

OWNER City of Yorba Linda NEAREST CROSS ST Plumosa

ADDRESS

CITY Yorba Linda ZIP PHONE

ARCHITECT/DESIGNER ATCO Structures LIC NO 585-661

ADDRESS 1516 S. Bon View Ave.

CITY Ontario, CA. ZIP 91761 PHONE 714-947-3562

ENGINEER C M J LIC NO C35493

ADDRESS 1450 W. 6th St.

CITY Corona, CA. ZIP 91720 PHONE

GROUP B2 TYPE CONST. V N TRACT LOT

PROPOSED WORK Temporary Library FACILITY

WORK AUTHORIZED STRUCT. PLUMB. MECH. ELECT.

OTHER NEW ADD ALTER REPAIR DEMOLISH OCCUPANCY

AREA SQ. FT.

DWELLING GARAGE OFFICE

PATIO COVER Temp bldg. OTHER 7200 COMML WHS

NO. BLDGS. NOW ON LOT USE OF EXISTING BUILDING Library NO STORIES 1

FENCING – LIN. FT TYPE

MISC

CITY STD. PLAN #

VALUATION $150,000 SPECIAL CONDITIONS City Project

LICENSED CONTRACTORS DECLARATION

I hereby affirm that I am licensed under provisions of Chapter 9 commencing with Section 7000 of Division 3 of the Business and Professions Code, and my license is in full force and effect

License Class B License Number 585-661

Date City Bus. Lic. No

Contractor ATCO Structures

ADDRESS 1516 S. Bon View Ave.

CITY AND ZIP Ontario, CA. PHONE 947-3562

CONSTRUCTION LENDING AGENCY

I hereby affirm that there is a construction lending agency for the performance of the work for which this permit is issued (Sec. 3097, Civ. C)

Lender's Name

Lender's Address

City and Zip Phone

OWNER-BUILDER DECLARATION

I hereby affirm that I am exempt from the Contractor's License Law for the following reason

☐ I, as owner of the property, or my employees with wages as their sole compensation, will do the work, and the structure is not intended or offered for sale

☐ I, as owner of the property, am exclusively contracting with licensed contractors to construct the project

☐ I am exempt under Sec. B&PC for this reason

Date Owner

WORKERS' COMPENSATION DECLARATION

I hereby affirm that I have a certificate of consent to self-insure, or a certificate of Workers' Compensation Insurance, or a certified copy thereof.

Policy No 1155186 6 Company STATE Fund.

☐ Certified copy is hereby furnished

☐ Certified copy is filed with City of Yorba Linda

Expiration Date 6-1-90

Date 7/11/90 Applicant

CERTIFICATE OF EXEMPTION FROM WORKERS' COMPENSATION INSURANCE

(This section need not be completed if permit is for $300 or less)

I certify that in the performance of the work for which this permit is issued, I shall not employ any person in any manner so as to become subject to the Workers' Compensation Laws of California.

Date Applicant

NOTICE TO APPLICANT: If, after making this Certificate of Exemption, you should become subject to the Workers' Compensation provisions of the Labor Code, you must forthwith comply with such provisions or the permit shall be deemed revoked.

I CERTIFY THAT I HAVE READ THIS APPLICATION AND STATE THAT THE ABOVE INFORMATION IS CORRECT. I AGREE TO COMPLY WITH ALL CITY ORDINANCES AND STATE LAWS RELATING TO BUILDING CONSTRUCTION, AND HEREBY AUTHORIZE REPRESENTATIVES OF THIS CITY TO ENTER UPON THE ABOVE MENTIONED PROPERTY FOR INSPECTION PURPOSES.

3-2-90

SIGNATURE OF APPLICANT OR AGENT DATE

Rob Kleinhans (714) 947-3562

PRINT APPLICANT/AGENTS NAME

PERMIT FEES

ELECTRICAL:	Ø	BUILDING:	Ø
PLUMBING:	Ø	PLAN CHECK:	Ø
PLUMBING (SEWER)	Ø	SMS	Ø
MECHANICAL	Ø		
MECHANICAL (SHEET METAL)	Ø	ELECTRICAL SERVICE RELEASE DATE	BY
MECHANICAL (FIREPLACE)	Ø	GAS SERVICE RELEASE DATE	BY

VALIDATION: mailing 3/2/90 KH

BUILDING DEPARTMENT

DATE 4/3/90

CITY OF YORBA LINDA

P.O. BOX 487 CALIFORNIA 92686 (714) 961-7120

APPLICATION FOR PLUMBING PERMIT

L. # 19122

BUILDING ADDRESS: 18262 Lemon Dr

TRACT: | LOT:

NEAREST CROSS STREET:

OWNER: Yorba Linda Library

MAILING ADDRESS:

CITY: Yorba Linda ZIP: PHONE NO:

CONTRACTOR: Sierra Plbg. Co.

ADDRESS: 4790 Chino Ave Suite B

CITY: Chino ZIP: 91710 PHONE NO: 714 628 1048

CONTRACTOR'S STATE REGISTRATION NO: C-36-512436

CITY BUSINESS LICENSE NO: 13416

INSPECTIONS	DATE	INSPECTOR
Soil		
Water		
Gas		
Rough Plumbing		
Gas Vent (s)		
Water Heater		
Building Sewer		
Septic Tank		
Drywell (s)		
Water Service		
Fixtures		
Gas Test		
Final	6-3-90	A.T. by OS
Utility Co. Notified		

INSPECTION RECORD

NO.	ITEM	AMOUNT
1	For the Issuance of Each Permit	$ 10 -
3	Water Closet	15 -
	Bath Tub	
	Shower	
	Bidet	
2	Lavatory	
1	Sink/Bar Sink	10 -
	Dishwasher	5 -
	Laundry Tray/Clotheswasher	
	Floor Drains	
	Each Building Sewer/or Abandonment	
	Backwater Valve	
	Interceptor (Sand/Grease)	
	Rain Water System (Per Drain)	
	Septic Tank	
	Each Drywell	
	Water System - Installation, Alteration, or Replacement of Water Piping and/or water treating equipment	
	Lawn Sprinkler Each System 1 to 5 control valves or vacuum breakers	
	Each System 6 to 12 vacuum breakers	
	Standpipes (Wet or Dry)	
	Vacuum Breaker (s) or Backflow Protective Device	
1	Water Heater (New Replacement)	8 -
	Swimming Pool Heater	
	P-Trap, Pool Drain, or Separation Tank	
	Gas System - Up to 5 Outlets	
	Each additional Outlet over 5	
	Temporary Gas Turn-on	
1	Urinal	5 -
1	Drinking Fountain	5 -
1	Service Sink	5 -
	Special Inspection	
	PERMIT FEES	N/C
	PLAN CHECK FEES	
	TOTAL FEE	N/C

VALIDATION:

4/3/90 / NC mt

I hereby acknowledge that I have read this application; that this information is correct, and that I am the contractor/owner or duly authorized agent of the owner. I agree to comply with all City and State laws regulating the work covered by this application. No person will be employed in violation of the Labor Code of the State of California relating to Worker's Compensation Insurance.

SIGNATURE OF PERMITEE

BUILDING DEPARTMENT

DATE 4-18-90

CITY OF YORBA LINDA

P.O. BOX 487 CALIFORNIA 92686 (714) 777-5000

APPLICATION FOR ELECTRIC PERMIT

* 19544

LICENSED CONTRACTOR'S DECLARATION

I hereby affirm that I am licensed under provisions of Chapter 9 (commencing with Section 7000) of Division 3 of the Business and Professions Code, and my license is in full force and effect

License Class C-10 License Number 397072

City Bus. Lic. No. 13488

Contractor WHITNEY ELECTRIC

ADDRESS 4266 EISENHOWER CIR

CITY AND ZIP ANAHEIM 92807 PHONE 970-0795

CONSTRUCTION LENDING AGENCY

I hereby affirm that there is a construction lending agency for the performance of the work for which this permit is issued (Sec. 3097, Civ. C)

Lender's Name

Lender's Address

City and Zip Phone

OWNER-BUILDER DECLARATION

I hereby affirm that I am exempt from the Contractor's License Law for the following reason:

I as owner of the property or my employees with wages as their sole compensation, will do the work, and the structure is not intended or offered for sale

I as owner of the property, am exclusively contracting with licensed contractors to construct the project

I am exempt under Sec. , B&PC for this reason

Date Owner

WORKERS' COMPENSATION DECLARATION

I hereby affirm that I have a certificate of consent to self-insure, or a certificate of Workers' Compensation Insurance, or a certified copy thereof

Policy No. Company

Certified copy is hereby furnished

Certified copy is filed with City of Yorba Linda.

Date Applicant

CERTIFICATE OF EXEMPTION FROM WORKERS' COMPENSATION INSURANCE

(This section need not be complete if permit is for $100 or less)

I certify that in the performance of the work for which this permit is issued, I shall not employ any person in any manner so as to become subject to the Workers' Compensation Laws of California.

Date 4-18-90 Applicant Patrick E. Whelan

NOTICE TO APPLICANT: If, after making this Certificate of Exemption, you should become subject to the Workers' Compensation provisions of the Labor Code, you must forthwith comply with such provisions or this permit shall be deemed revoked.

I CERTIFY THAT I HAVE READ THIS APPLICATION AND STATE THAT THE ABOVE INFORMATION IS CORRECT. I AGREE TO COMPLY WITH ALL CITY ORDINANCES AND STATE LAWS RELATING TO BUILDING CONSTRUCTION, AND HEREBY AUTHORIZE REPRESENTATIVES OF THIS CITY TO ENTER UPON THE ABOVE MENTIONED PROPERTY FOR INSPECTION PURPOSES.

Patrick E. Whelan 4-18-90.

SIGNATURE OF APPLICANT OR AGENT DATE

PATRICK E WHELAN.

PRINT APPLICANT/AGENT'S NAME

INSPECTIONS	DATE	INSPECTOR'S SIGNATURE
TEMP. POWER		
CONDUIT		
WIRING		
FIXTURES		
POWER		
UTILITY CO. NOTIFIED	4-20-90	
FINAL	4-20-90	

INSPECTION RECORD

BUILDING DEPARTMENT

BUILDING ADDRESS 18262 Lemon

TRACT YORBA LINDA LIBRARY LEMON/IMPROVEMENT LOT

OWNER 18262 LEMON DR. CITY OF YORBA LINDA.

ADDRESS YORBA LINDA. 92686.

CITY ZIP PH.

ITEM		NUMBER	EACH	FEE
FOR THE ISSUANCE OF EACH PERMIT				$ 10.00
RESIDENTIAL SQ. FT				
GARAGES SQ. FT				
UNDERGROUND SERVICE 0-600 V NOT OVER 200 A				
OTHER SERVICES 400 A		1		20.-
TEMP. POWER POLE				
SUB PNLS		10	15.-	150.-
OUTLETS LIGHTS SWITCHES RECEPT	0 TO 20			
	OVER 20			
LIGHTING FIXTURES				
RANGE OVEN GAR DISP DISHWASHER KIT CATH FANS				
CLO DRYER AUTO WASHER WATER HTR POOL HTR SPACE HTR				
MOTORS OVER INC H.P. 0 - 1				
1 - 10				
10 - 50				
50 - 100				
OVER 100				
SWIM POOL/SPA				
SIGNS				
MISC				
FIXTURE PERMIT				
SUPPLEMENTARY PERMIT				
PERMIT FEES				180.-
PLAN CHECK FEES				117.-
TOTAL FEE				297.-

VALIDATION:

11 17 297.00 ELECT
001001 04-18-90 T10140

DATE
5, 3, 88

CITY OF YORBA LINDA

P.O. BOX 487 CALIFORNIA 92686 (714) 961-7120

APPLICATION FOR MECHANICAL PERMIT

* 7290

BUILDING ADDRESS: 18262 Lemon Drive

TRACT: | LOT:

NEAREST CROSS STREET: Imperial Hwy

OWNER: City of Yorba Linda

MAIL ADDRESS: PO Box 487

CITY: Yorba Linda ZIP: | PHONE NO:

CONTRACTOR: Pacific Southwest A/C Inc

ADDRESS: 5360 East Hunter Ave

CITY: Anaheim ZIP: 92807 PHONE NO: 777-2399

CONTRACTOR'S STATE REGISTRATION NO.: 278311

CITY BUSINESS LICENSE NO.: 1940

NO.	ITEM	AMOUNT
1	For the Issuance of Each Permit $	
1	F.A.U. or Gravity to & including 100,000 BTU	
	F.A.U. or Gravity over 100,000 B.T.U.	
	Wall Heater, Floor Furnace, Suspended or Floor Mounted Unit Heater	
	Installation, Relocation or Replacement of Each Appliance Vent Installed and not included in an Appliance Permit	
	Comfort Cooling Unit	
4	Combination Comfort Cooling and Heating Units	
	Evaporative Cooling System	
	Air Handling and Ventilation Systems	
	Commercial Range Hood	
	Hood and Duct Fire Protection Systems	
	Domestic Type Vent Fans and Hoods	
	Boiler or Compressor to and including 3 horsepower or Absorption System to and including 100,000 B.T.U.	
	Boiler or Compressor over 3 hp Absorption System over 100,000 B.T.U.	
	Fire Dampers	
	Metal Chimneys Serving Fireplaces and Similar Appliances	
	Kilns	
	Miscellaneous Appliances. For each Appliance or Piece of Equipment Regulated by this Code for which no other fee is listed	
4	Incidental Gas Piping	
	Special Inspection	
	PERMIT FEES	
	PLAN CHECK FEES	
	TOTAL FEE	-0-

no fee
city property

INSPECTIONS	DATE	INSPECTOR
Ground Heating or A.C.		
Rough Heating or A.C.		
Gas Piping		
Gas Vent		
Compressor		
Absorption or Boiler		
Bathroom/Kitchen Vents		
Condensate Lines		
Metal Fireplace Chimney		
Gas Test		
Final	7-5-88	Buck
Utility Co. Notified		

INSPECTION RECORD

I hereby acknowledge that I have read this application; that this information is correct, and that I am the contractor/owner or duly authorized agent of the owner. I agree to comply with all City and State laws regulating the work covered by this application. No person will be employed in violation of the Labor Code of the State of California relating to Worker's Compensation Insurance.

SIGNATURE OF PERMITEE

VALIDATION: 5/3/88 no fee x H-

BUILDING DEPARTMENT

DATE 8 / 27 / 87

CITY OF YORBA LINDA

P.O. BOX 487 CALIFORNIA 92680 (714) 961-7120

BUILDING DEPARTMENT PERMIT/APPLICATION

P.C. NO.

BLDG PERMIT NO. 2184

PRESS HARD WHEN WRITING

BUILDING ADDRESS: 18262 Lemon Drive | GROUP | TRACT | LOT

OWNER: City of Yorba Linda

ADDRESS: Yorba Linda

CITY: Yorba Linda ZIP PHONE: (714) 961-7100

ARCHITECT/DESIGNER LIC NO

ADDRESS

CITY ZIP PHONE

ENGINEER LIC NO

ADDRESS

CITY ZIP PHONE

THE FOLLOWING WORK IS AUTHORIZED IN THIS PERMIT:

☐STRUCT. ☐PLUMB ☐MECH ☐ELECT x OTHER (SPECIFY)

TYPE CONST	NEW	ADD	ALTER	REPAIR	DEMOLISH	OCCUPANCY
				x		

AREA SQ FT — DWELLING | GARAGE | PAVED PARKING AREA | OTHER — NO. STORIES

NO. BLDGS P ON LOT

USE OF EXISTING BUILDING

FENCING - LIN FT TYPE

MISC Roof repair

VALUATION $

SPECIAL CONDITIONS

LICENSED CONTRACTORS DECLARATION

I hereby affirm that I am licensed under provisions of Chapter 9 commencing with Section 7000 of Division 3 of the Business and Professions Code, and my license is in full force and effect.

License Class C License Number #398202

Date 8-27-87 City Bus. Lic. No

Contractor Crown Roofing, Inc.

ADDRESS P.O. Box 820

CITY AND ZIP Norco, CA. 91760 PHONE 734-2650

CONSTRUCTION LENDING AGENCY

I hereby affirm that there is a construction lending agency for the performance of the work for which this permit is issued (Sec. 3097, Civ. C)

Lender's Name

Lender's Address

City and Zip Phone

OWNER-BUILDER DECLARATION

I hereby affirm that I am exempt from the Contractor's License Law for the following reason:

☐ I as owner of the property, or my employees with wages as their sole compensation, will do the work, and the structure is not intended or offered for sale

☐ I as owner of the property, am exclusively contracting with licensed contractors to construct the project

☐ I am exempt under Sec. , B&PC for this reason

Date Owner

WORKERS' COMPENSATION DECLARATION

I hereby affirm that I have a certificate of consent to self-insure, or a certificate of Workers' Compensation Insurance, or a certified copy thereof.

Policy No 630 746 Company State Fund

☐ Certified copy is hereby furnished.

☒ Certified copy is filed with City of Yorba Linda.

Date 8-27-87 Applicant Crown Roofing, Inc.

CERTIFICATE OF EXEMPTION FROM WORKERS' COMPENSATION INSURANCE

(This section need not be completed if permit is for $100 or less)

I certify that in the performance of the work for which this permit is issued, I shall not employ any person in any manner so as to become subject to the Workers' Compensation Laws of California.

Date Applicant

NOTICE TO APPLICANT: If, after making this Certificate of Exemption, you should become subject to the Workers' Compensation provisions of the Labor Code, you must forthwith comply with such provisions or this permit shall be deemed revoked.

I CERTIFY THAT I HAVE READ THIS APPLICATION AND STATE THAT THE ABOVE INFORMATION IS CORRECT. I AGREE TO COMPLY WITH ALL CITY ORDINANCES AND STATE LAWS RELATING TO BUILDING CONSTRUCTION, AND HEREBY AUTHORIZE REPRESENTATIVES OF THIS CITY TO ENTER UPON THE ABOVE MENTIONED PROPERTY FOR INSPECTION PURPOSES

Richard L Caldwell 8-26-87

SIGNATURE OF APPLICANT OR AGENT DATE

Richard L Caldwell

PRINT APPLICANT/AGENTS NAME

PERMIT FEES

ELECTRICAL	STRUCTURAL
PLUMBING	PLAN CHECK
PLUMBING (SEWER)	SMS
MECHANICAL	BUILDING
MECHANICAL (SHEET METAL)	
ELECTRICAL SERVICE RELEASE DATE	
GAS SERVICE RELEASE DATE	

VALIDATION:

8/31/87 N/C (mb)

BUILDING DEPARTMENT

INSPECTION RECORDS

TYPE OF INSPECTION

PLUMBING	DATE	APPROVED INSPR'S SIGNATURE	REMARKS
GROUND SOIL			
GROUND WATER			
TOP OUT			
SEWER			
GAS TEST			
BACK WATER VALVE			
FINAL PLUMBING			

MECHANICAL	DATE	APPROVED INSPR'S SIGNATURE	REMARKS
UNDERGROUND			
ROUGH			
COMB VENT			
AIR COND			
MECHANICAL SHEET METAL			
FINAL MECHANICAL			

ELECTRICAL	DATE	APPROVED INSPR'S SIGNATURE	REMARKS
TEMP CONSTN POWER			
UNDERGROUND PVC - METAL			
ROUGH WIRING RECEPT SPACING SERVICE - CIRCUIT			
FIXTURES - TRIM - BONDINGS			
FINAL ELECTRICAL			

STRUCTURAL	DATE	APPROVED INSPR'S SIGNATURE	REMARKS
FOUNDATION LOCATION REINFORCED			
SLAB REINF MEMBRANE			
UNDERPINNING			
MASONRY BOND BEAM			
FIREPLACE			
ROOF FRAMING ROOF SHEATHING	9-4-87	Brack	
FRAMING			
INSULATION SOUND / ENERGY			
LATH EXTERIOR			
LATH INTERIOR			
DRYWALL			
PLASTER (BROWN COAT)			
FINAL APPROVAL	12-11-87	Brack	
ELECTRICAL SERVICE RELEASE DATE			
GAS SERVICE RELEASE DATE			

BUILDING DEPARTMENT

DATE 8 / 25 / 87

CITY OF YORBA LINDA

P.O. BOX 487 CALIFORNIA 92686 (714) 961-7120

APPLICATION FOR MECHANICAL PERMIT

* 2188

BUILDING ADDRESS: 18262 Lemon Dr.

TRACT: Yorba Linda Library | LOT:

NEAREST CROSS STREET:

OWNER: City of Yorba Linda

MAIL ADDRESS: P.O. Box 487

CITY: Yorba Linda CA | ZIP: 92686 | PHONE NO: 961-7170

CONTRACTOR: Pacific Southwest Air Conditioning, Inc

ADDRESS: 5360 E. Hunter Ave.

CITY: Anaheim, CA | ZIP: 92807 | PHONE NO: 777-2399

CONTRACTOR'S STATE REGISTRATION NO.: 278311 C-20

CITY BUSINESS LICENSE NO: applied for

INSPECTIONS	DATE	INSPECTOR
Ground Heating or A.C.		
Rough Heating or A.C.		
Gas Piping		
Gas Vent		
Compressor		
Absorption or Boiler		
Bathroom/Kitchen Vents		
Condensate Lines		
Metal Fireplace Chimney		
Gas Test		
Final	12-11-87	Burd
Utility Co. Notified		

INSPECTION RECORD

I hereby acknowledge that I have read this application; that this information is correct, and that I am the contractor/owner or duly authorized agent of the owner. I agree to comply with all City and State laws regulating the work covered by this application. No person will be employed in violation of the Labor Code of the State of California relating to Worker's Compensation Insurance.

SIGNATURE OF PERMITEE

NO.	ITEM	AMOUNT
1	For the Issuance of Each Permit $	18.00
	F.A.U. or Gravity to & Including 100,000 B.T.U.	
	F.A.U. or Gravity over 100,000 B.T.U.	
	Wall Heater, Floor Furnace, Suspended or Floor Mounted Unit Heater	
	Installation, Relocation or Replacement of Each Appliance Vent Installed and not included in an Appliance Permit	
	Comfort Cooling Unit	
19	Combination Comfort Cooling and Heating Units CHANGE OUT	
	Evaporative Cooling System	
	Air Handling and Ventilation Systems	
	Commercial Range Hood	
	Hood and Duct Fire Protection Systems	
	Domestic Type Vent Fans and Hoods	
	Boiler or Compressor to and including 3 horsepower or Absorption System to and including 100,000 B.T.U.	
	Boiler or Compressor over 3 h.p. Absorption System over 100,000 B.T.U.	
	Fire Dampers	
	Metal Chimneys Serving Fireplaces and Similar Appliances	
	Kilns	
	Miscellaneous Appliances: For each Appliance or Piece of Equipment Regulated by this Code for which no other fee is listed	
	Incidental Gas Piping	
	Special Inspection	
	PERMIT FEES	
	PLAN CHECK FEES	
	TOTAL FEE	N/A

VALIDATION:

8/31/87 N/C

BUILDING DEPARTMENT

DATE 12/1/86

CITY OF YORBA LINDA

P.O. BOX 487 CALIFORNIA 92686 (714) 961-7120

BUILDING DEPARTMENT PERMIT/APPLICATION

P.C. NO.

BLD'G PERMIT NO. 92983

BUILDING ADDRESS 19262 Lemon St.
OWNER Yorba Linda City Library
ADDRESS
CITY ZIP PHONE
ARCHITECT/DESIGNER LIC NO John Robson Caldwell
ADDRESS 137 2nd St.
CITY Santa Monica ZIP PHONE
ENGINEER LIC NO
ADDRESS
CITY ZIP PHONE

GROUP TRACT LOT
PROPOSED USE 3 Signs
TYPE CONST V-N | NEW | ADD | ALTER | REPAIR | DEMOLISH | OCCUPANCY
AREA SQ. FT. DWELLING GARAGE PAVED PARKING AREA OTHER NO. STORIES
NO. BLDGS. NOW ON LOT
USE OF EXISTING BUILDING
FENCING - LIN. FT TYPE
MISC 2 monument signs 1 pole sign
ZONE SPECIAL CONDITIONS
BOND NO. OR CASH DEPOSIT

LICENSED CONTRACTORS DECLARATION

I hereby affirm that I am licensed under provisions of Chapter 9 commencing with Section 7000 of Division 3 of the Business and Professions Code, and my license is in full force and effect.

License Class [illegible] License Number [illegible]
Date 12/1/86 City Bus. Lic. No.
Contractor [illegible]
ADDRESS 1160 Industrial Pl
CITY AND ZIP Lincoln PHONE [illegible]

CONSTRUCTION LENDING AGENCY

I hereby affirm that there is a construction lending agency for the performance of the work for which this permit is issued (Sec. 3097, Civ. C.)

Lender's Name
Lender's Address
City and Zip Phone

OWNER-BUILDER DECLARATION

I hereby affirm that I am exempt from the Contractor's License Law for the following reason:

☐ I, as owner of the property, or my employees with wages as their sole compensation, will do the work, and the structure is not intended or offered for sale.
☐ I, as owner of the property, am exclusively contracting with licensed contractors to construct the project.
☐ I am exempt under Sec. , B&PC for this reason

Date Owner

WORKERS' COMPENSATION DECLARATION

I hereby affirm that I have a certificate of consent to self insure, or a certificate of Workers' Compensation Insurance, or a certified copy thereof.

Policy No. Company
☐ Certified copy is hereby furnished.
☐ Certified copy is filed with City of Yorba Linda.

Date Applicant

CERTIFICATE OF EXEMPTION FROM WORKERS' COMPENSATION INSURANCE

(This section need not be completed if permit is for $100 or less)

I certify that in the performance of the work for which this permit is issued, I shall not employ any person in any manner so as to become subject to the Workers' Compensation Laws of California.

Date 12/1/86 Applicant [signature]

NOTICE TO APPLICANT: If, after making this Certificate of Exemption, you should become subject to the Workers' Compensation provisions of the Labor Code, you must forthwith comply with such provisions or this permit shall be deemed revoked.

I CERTIFY THAT I HAVE READ THIS APPLICATION AND STATE THAT THE ABOVE INFORMATION IS CORRECT. I AGREE TO COMPLY WITH ALL CITY ORDINANCES AND STATE LAWS RELATING TO BUILDING CONSTRUCTION, AND HEREBY AUTHORIZE REPRESENTATIVES OF THIS CITY TO ENTER UPON THE ABOVE MENTIONED PROPERTY FOR INSPECTION PURPOSES.

SIGNATURE OF APPLICANT OR AGENT DATE

Tim Thomas
PRINT APPLICANT/AGENT'S NAME

INSPECTIONS	DATE	INSPECTOR'S SIGNATURE
FOUND LOCATION FORMS - MATERIALS		
SLAB FLOOR JOISTS		
ROOF SHEATHING		
FRAMING		
INSULATION		
FIREPLACE		
LATH OR GYPSUM INTERIOR		
LATH EXTERIOR		
STUCCO - SCRATCH		
STUCCO - BROWN		
RELOCATION WORK COMPLETED		
HOUSE NUMBER CORRECT & POSTED		
FINAL APPROVAL	3-3-87	[signature]

VALUATION City property
$ no fee

PLAN CHECK FEE $
SMS FEE $
PERMIT FEE $ N/A

VALUATION: No change per TH 12/3/86

BUILDING DEPARTMENT

DATE
12/1/86

CITY OF YORBA LINDA

P.O. BOX 487 CALIFORNIA 92686 (714) 961-7120

APPLICATION FOR ELECTRIC PERMIT

* 92484

LICENSED CONTRACTORS DECLARATION

I hereby affirm that I am licensed under provisions of Chapter 9 commencing with Section 7000 of Division 3 of the Business and Professions Code, and my license is in full force and effect

License Class C-7 License Number 476357

Date 12/1/86 City Bus. Lic. No

Contractor Thomas Sheets

ADDRESS 1660 Scotsdale Drive

CITY AND ZIP Norco PHONE 735-1692

CONSTRUCTION LENDING AGENCY

I hereby affirm that there is a construction lending agency for the performance of the work for which this permit is issued (Sec. 3097, Civ. C)

Lender's Name

Lender's Address

City and Zip Phone

OWNER-BUILDER DECLARATION

I hereby affirm that I am exempt from the Contractor's License Law for the following reason

☐ I, as owner of the property, or my employees with wages as their sole compensation, will do the work, and the structure is not intended or offered for sale

☐ I, as owner of the property, am exclusively contracting with licensed contractors to construct the project

☐ I am exempt under Sec. B&PC for this reason

Date Owner

WORKERS' COMPENSATION DECLARATION

I hereby affirm that I have a certificate of consent to self-insure, or a certificate of Workers' Compensation Insurance, or a certified copy thereof

Policy No Company

☐ Certified copy is hereby furnished

☐ Certified copy is filed with City of Yorba Linda

Date Applicant

CERTIFICATE OF EXEMPTION FROM WORKERS' COMPENSATION INSURANCE

(This section need not be completed if permit is for $100 or less)

I certify that in the performance of the work for which this permit is issued, I shall not employ any person in any manner so as to become subject to the Workers' Compensation Laws of California

Date 12/1/86 Applicant

NOTICE TO APPLICANT: If, after making this Certificate of Exemption, you should become subject to the Workers' Compensation provisions of the Labor Code, you must forthwith comply with such provisions or this permit shall be deemed revoked.

I CERTIFY THAT I HAVE READ THIS APPLICATION AND STATE THAT THE ABOVE INFORMATION IS CORRECT. I AGREE TO COMPLY WITH ALL CITY ORDINANCES AND STATE LAWS RELATING TO BUILDING CONSTRUCTION, AND HEREBY AUTHORIZE REPRESENTATIVES OF THIS CITY TO ENTER UPON THE ABOVE MENTIONED PROPERTY FOR INSPECTION PURPOSES.

SIGNATURE OF APPLICANT/AGENT DATE 12/1/86

Tim Turner

PRINT APPLICANT/AGENT'S NAME

INSPECTIONS	DATE	INSPECTOR'S SIGNATURE
TEMP POWER		
CONDUIT		
WIRING		
FIXTURES		
POWER		
UTILITY CO. NOTIFIED		
FINAL	3-3-87	Buck

INSPECTION RECORD

BUILDING ADDRESS 18262 Lemon St.

OWNER Yorba Linda City Library

ADDRESS

CITY ZIP PH

ITEM	NUMBER	EACH	FEE
FOR THE ISSUANCE OF EACH PERMIT			$
RESIDENTIAL ____ SQ FT			
GARAGES ____ SQ FT			
UNDERGROUND SERVICE 0-600 V NOT OVER 200 A			
OTHER SERVICES			
TEMP POWER POLE			
SUB POLES			
OUTLETS LIGHTS SWITCHES RECEPT 0 TO 20			
OUTLETS LIGHTS SWITCHES RECEPT OVER 20			
LIGHTING FIXTURES			
RANGE OVEN GAR DISP DISHWASHER KIT BATH FANS			
CLO DRYER AUTO WASHER WATER HTR POOL HTR SPACE HTR			
MOTORS OVER INC HP 0 - 1			
1 - 10			
10 - 50			
50 - 100			
OVER 100			
SWIM POOL SPA			
SIGNS	1		N/A
MISC			
FIXTURE PERMIT			
SUPPLEMENTARY PERMIT			
PERMIT FEES			
PLAN CHECK FEES			
TOTAL FEE			N/A

VALIDATION:

No charge - KH
12/3/86

BUILDING DEPARTMENT

CERTIFICATE OF OCCUPANCY No. 79-349

CITY OF YORBA LINDA - BUILDING DEPARTMENT

Date AUGUST 13, 1992

Bldg. Permit No. 20386

Use of Building THE CITY OF YORBA LINDA LIBRARY

The building located at 18181 IMPERIAL HIGHWAY

Max. No of Occupants 38,932 SQUARE FEET

has been inspected and found to comply with the provisions of all Yorba Linda City Ordinances applicable thereto for a Group A-2/A-3 occupancy.

Issued to: THE CITY OF YORBA LINDA
4845 CASA LOMA AVE
P.O. BOX 87013
YORBA LINDA, CA

Owner of Building

By [signature]
Building Official

PRESS HARD WHEN WRITING

DATE 1/31/90

CITY OF YORBA LINDA

P.O. BOX 487 CALIFORNIA 92686 (714) 961-7120

PC NO 2943

BUILDING DEPARTMENT PERMIT/APPLICATION

2●3560 BLDG PERMIT NO. [redacted]

BUILDING ADDRESS 18262 Lemon Drive
OWNER City of Yorba Linda NEAREST CROSS ST Imperial
ADDRESS 18262 Lemon Drive
CITY Yorba Linda ZIP 92686 PHONE 714-777-7870
ARCHITECT/DESIGNER Architectural Alliance LIC NO C15893
ADDRESS 350 W Washington, Suite 200
CITY A, CA ZIP 90015 PHONE 213-[illegible]
ENGINEER Baumann Engineering LIC NO 1118
ADDRESS 567 San Nicolas,
CITY LA, CA ZIP 92660 PHONE 714-644-7887

GROUP B-1/A3 TYPE CONST. V-NR TRACT Newmark LOT S 2-8, 10-21
PROPOSED WORK facilities expansion & renovation
WORK AUTHORIZED ☒STRUCT. ☒PLUMB. ☒MECH. ☒ELECT.

OTHER	NEW	ADD	ALTER	REPAIR	DEMOLISH	OCCUPANCY
		5344	X			

AREA SQ. FT.
DWELLING GARAGE OFFICE
PATIO COVER LIBRARY OTHER 5344 COMML WHS

NO. BLDGS. NOW ON LOT USE OF EXISTING BUILDING NO. STORIES
FENCING - LIN. FT. TYPE
MISC. SF OF ALTERATION 23,486SF
CITY STD PLAN # New total 28932 ϕ
VALUATION $ ϕ
SPECIAL CONDITIONS Maintenance of side yards for oversized structure per sec. 500 a) 2 U.B.C. 34' yard (see plan)

LICENSED CONTRACTORS DECLARATION

I hereby affirm that I am licensed under provisions of Chapter 9 commencing with Section 7000 of Division 3 of the Business and Professions Code, and my license is in full force and effect.

License Class B License Number 429948
Date 9/12/90 City Bus. Lic. No. In Process
Contractor PW. CONSTRUCTION
ADDRESS 1345 N. Fitzgerald Ave
CITY AND ZIP Rialto, CA PHONE 714-820-[illegible]

CONSTRUCTION LENDING AGENCY

I hereby affirm that there is a construction lending agency for the performance of the work for which this permit is issued (Sec. 3097, Civ. C).

Lender's Name None
Lender's Address
City and Zip Phone

OWNER-BUILDER DECLARATION

I hereby affirm that I am exempt from the Contractor's License Law for the following reason:
☐ I as owner of the property, or my employees with wages as their sole compensation, will do the work, and the structure is not intended or offered for sale.
☐ I as owner of the property, am exclusively contracting with licensed contractors to construct the project.
☐ I am exempt under Sec. _____, B&PC for this reason _____
Date _____ Owner _____

WORKERS' COMPENSATION DECLARATION

I hereby affirm that I have a certificate of consent to self-insure, or a certificate of Workers' Compensation Insurance, or a certified copy thereof.

Policy No. LA-043268 Company Pacific States
☐ Certified copy is hereby furnished. Expiration Date 4-1-91
☐ Certified copy is filed with City of Yorba Linda.
Date 9/13/90 Applicant Thomas L. Kempton

CERTIFICATE OF EXEMPTION FROM WORKERS' COMPENSATION INSURANCE

(This section need not be completed if permit is for $300 or less)

I certify that in the performance of the work for which this permit is issued, I shall not employ any person in any manner so as to become subject to the Workers' Compensation Laws of California.

Date _____ Applicant _____

NOTICE TO APPLICANT: If, after making this Certificate of Exemption, you should become subject to the Workers' Compensation provisions of the Labor Code, you must forthwith comply with such provisions or this permit shall be deemed revoked.

I CERTIFY THAT I HAVE READ THIS APPLICATION AND STATE THAT THE ABOVE INFORMATION IS CORRECT. I AGREE TO COMPLY WITH ALL CITY ORDINANCES AND STATE LAWS RELATING TO BUILDING CONSTRUCTION, AND HEREBY AUTHORIZE REPRESENTATIVES OF THIS CITY TO ENTER UPON THE ABOVE MENTIONED PROPERTY FOR INSPECTION PURPOSES.

Thomas L Kempton 9/13/90
SIGNATURE OF APPLICANT OR AGENT DATE

Thomas S Kempton
PRINT APPLICANT/AGENT'S NAME

PERMIT FEES

ELECTRICAL:	ϕ	BUILDING:	ϕ
PLUMBING:	ϕ	PLAN CHECK:	ϕ
PLUMBING (SEWER)	ϕ	SMS:	ϕ
MECHANICAL:	ϕ		
MECHANICAL (SHEET METAL):	ϕ	ELECTRICAL SERVICE RELEASE DATE	BY
MECHANICAL (FIREPLACE):	ϕ	GAS SERVICE RELEASE DATE	BY

VALIDATION:

no chrg. AH. 1/31/90

BUILDING DEPARTMENT

DATE 1/31/90

CITY OF YORBA LINDA

P.O. BOX 487 CALIFORNIA 92686 (714) 961-7120

PC NO 2943

BLDG PERMIT NO [redacted]

BUILDING DEPARTMENT PERMIT/APPLICATION 20360

PRESS HARD WHEN WRITING

BUILDING ADDRESS 18262 Lemon Drive

OWNER City of Yorba Linda — NEAREST CROSS ST Imperial

ADDRESS 18262 Lemon Drive

CITY Yorba Linda ZIP 92686 PHONE 714-777-2873

ARCHITECT/DESIGNER Architectural Alliance LIC NO C15893

ADDRESS 850 W Washington, Suite 200

CITY LA/LA ZIP 90015 PHONE 213-[redacted]

ENGINEER Baumann Engineering LIC NO 1118

ADDRESS 567 San Nicolas,

CITY LA/CA ZIP 92660 PHONE 714-644-7887

GROUP B-1/A3 | TYPE CONST V-NR | TRACT Newmark | LOT S 2-8, 10-21

PROPOSED WORK facilities expansion & renovation

WORK AUTHORIZED STRUCT. PLUMB. MECH. ELECT.

OTHER	NEW	ADD 5344	ALTER X	REPAIR	DEMOLISH	OCCUPANCY

AREA SQ. FT.

DWELLING | GARAGE | OFFICE

PATIO COVER | LIBRARY OTHER 5344 | COMML WHS

NO. BLDGS. NOW ON LOT | USE OF EXISTING BUILDING | NO STORIES

FENCING – L'N FT | TYPE

MISC SF OF ALTERATION 23,486SF

CITY STD. PLAN # New total 28932 ϕ

VALUATION $ ϕ

SPECIAL CONDITIONS Maintenance of side yards for oversized structure per sec. 506 a) 2 U.B.C. 39'yard (see plan)

PERMIT FEES

ELECTRICAL	ϕ	BUILDING	ϕ
PLUMBING	ϕ	PLAN CHECK	ϕ
PLUMBING (SEWER)	ϕ	SMS	ϕ
MECHANICAL	ϕ		
MECHANICAL (SHEET METAL)	ϕ	ELECTRICAL SERVICE RELEASE DATE	BY
MECHANICAL (FIREPLACE)	ϕ	GAS SERVICE RELEASE DATE	BY

VALIDATION:

no chrg. ~~[illegible]~~ 1/31/90

LICENSED CONTRACTORS DECLARATION

I hereby affirm that I am licensed under provisions of Chapter 9 commencing with Section 7000 of Division 3 of the Business and Professions Code, and my license is in full force and effect

License Class B License Number 473948

Date 9/13/90 City Bus. Lic. No In Process

Contractor PW. CONSTRUCTION

ADDRESS 1345 N. Fitzgerald Ave.

CITY AND ZIP Rialto, CA PHONE 714 820-3337

CONSTRUCTION LENDING AGENCY

I hereby affirm that there is a construction lending agency for the performance of the work for which this permit is issued (Sec. 3097, Civ. C).

Lender's Name NONE

Lender's Address

City and Zip Phone

OWNER-BUILDER DECLARATION

I hereby affirm that I am exempt from the Contractor's License Law for the following reason:

☐ I, as owner of the property, or my employees with wages as their sole compensation, will do the work, and the structure is not intended or offered for sale

☐ I, as owner of the property am exclusively contracting with licensed contractors to construct the project.

☐ I am exempt under Sec. , B&PC for this reason

Date Owner

WORKERS' COMPENSATION DECLARATION

I hereby affirm that I have a certificate of consent to self-insure, or a certificate of Workers' Compensation Insurance, or a certified copy thereof.

Policy No. W-043260 Company Pacific States

☐ Certified copy is hereby furnished. Expiration Date 4-1-91

☐ Certified copy is filed with City of Yorba Linda.

Date 9/13/90 Applicant Thomas L. Keyston

CERTIFICATE OF EXEMPTION FROM WORKERS' COMPENSATION INSURANCE

(This section need not be completed if permit is for $300 or less)

I certify that in the performance of the work for which this permit is issued, I shall not employ any person in any manner so as to become subject to the Workers' Compensation Laws of California.

Date Applicant

NOTICE TO APPLICANT If, after making this Certificate of Exemption, you should become subject to the Workers Compensation provisions of the Labor Code, you must forthwith comply with such provisions or this permit shall be deemed revoked.

I CERTIFY THAT I HAVE READ THIS APPLICATION AND STATE THAT THE ABOVE INFORMATION IS CORRECT. I AGREE TO COMPLY WITH ALL CITY ORDINANCES AND STATE LAWS RELATING TO BUILDING CONSTRUCTION, AND HEREBY AUTHORIZE REPRESENTATIVES OF THIS CITY TO ENTER UPON THE ABOVE MENTIONED PROPERTY FOR INSPECTION PURPOSES.

Thomas L. Keyston 9/13/90

SIGNATURE OF APPLICANT OR AGENT DATE

THOMAS L KEYSTON

PRINT APPLICANT/AGENTS NAME

BUILDING DEPARTMENT

INSPECTION RECORDS

TYPE OF INSPECTION

PLUMBING	DATE	APPROVED INSPR'S SIGNATURE	REMARKS
GROUND SOIL	12-6-90	JK	1970 AREA ONLY
GROUND WATER			
TOP OUT	7-11-91	JK	
SEWER			
GAS TEST			
BACK WATER VALVE			
FINAL PLUMBING	6-1-92	JK	

MECHANICAL	DATE	APPROVED INSPR'S SIGNATURE	REMARKS
UNDERGROUND			
ROUGH	7-11-91	JK	
COMB VENT			
AIR COND			
MECHANICAL SHEET METAL			
FINAL MECHANICAL	6-1-92	JK	

ELECTRICAL	DATE	APPROVED INSPR'S SIGNATURE	REMARKS
TEMP CONSTN POWER			
UNDERGROUND P.V.C. METAL			
ROUGH WIRING RECEPT SPACING SERVICE CIRCUIT	5-1-92	JK	
FIXTURES TRIM BONDINGS	7-11-91	JK	
Conduit			
FINAL ELECTRICAL	6-1-92	JK	

STRUCTURAL	DATE	APPROVED INSPR'S SIGNATURE	REMARKS
FOUNDATION LOCATION REINFORCED	11-14-90	Bryant	New addition
SLAB HEIGHT MEMBRANE	4-29-91	JK	New addn only
Piers to 1959 Area	2-14-92	JK	
PRE GROUT	1-16-92	JK	New addition 3rd lift
GUNITE			
MASONRY BOND BEAM			
FIREPLACE			
ROOF FRAMING	6-12-91	JK	Roof at 1959 area
ROOF SHEATHING	7-11-91	JK	Roof sheath. New addn.
FRAMING	7-12-91	JK	
INSULATION SOUND ENERGY	11-13-91	JK	
LATH EXTERIOR	11-13-91	JK	New addition
Drywall	7-29-92	JK	1959 & 1970 areas.
DRYWALL	7-29-92	JK	
T-Bar	12-3-91	JK	
PLASTER (BROWN COAT)			
FINAL APPROVAL	6-1-92	OK	
			Fire dept approval @ Tower Trinity 9-22-92 JK

CITY OF YORBA LINDA

P.O. BOX 87 CALIFORNIA 92686 (714) 961-7100

PERMIT NO. 12943

BUILDING DEPARTMENT PERMIT/APPLICATION

LICENSED CONTRACTOR'S DECLARATION

PERMIT FEES

VALUATION

DATE
10/3/90

CITY OF YORBA LINDA

P.O. BOX 487 CALIFORNIA 92686 (714) 961-7120

APPLICATION FOR PLUMBING PERMIT

* 22149

BUILDING ADDRESS: 18262 Lemon DR

TRACT: | LOT:

NEAREST CROSS STREET: EMPRIal HWY

OWNER: CITY OF YORBA LINDA

MAIL ADDRESS: CITY of YORBA LINDA PO BOX487

CITY: YORBA LINDA ZIP: 92686 PHONE NO:

CONTRACTOR: JJ MERRILL PLUMBING

ADDRESS: 1325 E MCDA

CITY: BLYTHE ZIP: 91740 PHONE NO: 858 963 8000

CONTRACTOR'S STATE REGISTRATION NO: #601431

CITY BUSINESS LICENSE NO: 14260

INSPECTIONS	DATE	INSPECTOR
Soil		
Water		
Gas		
Rough Plumbing		
Gas Vent (s)		
Water Heater		
Building Sewer		
Septic Tank		
Drywell (s)		
Water Service		
Fixtures		
Gas Test		
Final		
Utility Co. Notified		

INSPECTION RECORD

I hereby acknowledge that I have read this application; that this information is correct, and that I am the contractor/owner or duly authorized agent of the owner. I agree to comply with all City and State laws regulating the work covered by this application. No person will be employed in violation of the Labor Code of the State of California relating to Worker's Compensation Insurance.

Jon D Merrill III

SIGNATURE OF PERMITEE

BUILDING DEPARTMENT

NO.	ITEM	AMOUNT
1	For the Issuance of Each Permit $	
8	Water Closet	
	Bath Tub	
	Shower	
	Bidet	
9	Lavatory	
2	Sink/Bar Sink	
	Dishwasher	
	Laundry Tray/Clotheswasher	
10	Floor Drains	
1	Each Building Sewer/or Abandonment	
1	Backwater Valve	
	Interceptor (Sand/Grease)	
	Rain Water System (Per Drain)	
	Septic Tank	
1	Each Drywell	
1	Water System - Installation, Alteration, or Replacement of Water Piping and/or water treating equipment	
	Lawn Sprinkler: Each System 1 to 5 control valves or vacuum breakers	
	Each System 6 to 12 vacuum breakers	
	Standpipes (Wet or Dry)	
	Vacuum Breaker (s) or Backflow Protective Device	
1	Water Heater (New/Replacement) ELECTRIC	
	Swimming Pool Heater	
	P-Trap, Pool Drain, or Separation Tank	
1	Gas System - Up to 5 Outlets	
	Each additional Outlet over 5	
	Temporary Gas Turn on	
5	URINALS	
	Special Inspect on	
	PERMIT FEES	
	PLAN CHECK FEES	
	TOTAL FEE	N/C

VALIDATION:

10/3/90 N/C mk

BLDG. PERMIT # 20386 - PLAN CHECK NO. 2943

DATE
10/3/90

CITY OF YORBA LINDA

P.O. BOX 487 CALIFORNIA 92686 (714) 777-5000

APPLICATION FOR ELECTRIC PERMIT

22148

9.

LICENSED CONTRACTORS DECLARATION

I hereby affirm that I am licensed under provisions of Chapter 3 commencing with Section 7000 of Division 3 of the Business and Professions Code, and my license is in full force and effect

License Class S10 License Number 331064

Date 10/3/90 City Business Lic No 10429

Contractor CAUSEY ELECTRIC INC.

ADDRESS 3 VANDERBILT

CITY AND ZIP IRVINE, CA. 92718 PHONE 855-9610

CONSTRUCTION LENDING AGENCY

I hereby affirm that there is a construction lending agency for the performance of the work for which this permit is issued (Sec. 3097, Civ. C)

Lender's Name _____

Lender's Address _____

City and Zip _____ Phone _____

OWNER-BUILDER DECLARATION

I hereby affirm that I am exempt from the Contractor's License Law for the following reason:

I, as owner of the property, or my employees with wages as their sole compensation, will do the work, and the structure is not intended or offered for sale.

I, as owner of the property, am exclusively contracting with licensed contractors to construct the project.

I am exempt under Sec. _____ B&PC for this reason _____

Date _____ Owner _____

WORKERS' COMPENSATION DECLARATION

I hereby affirm that I have a certificate of consent to self-insure, or a certificate of Workers' Compensation Insurance, or a certified copy thereof.

Policy No WC 2178048529 Company Truinans Fund

Certified copy is hereby furnished

Certified copy is filed with City of Yorba Linda

Date 10-3-90 Applicant Jean Reagan

CERTIFICATE OF EXEMPTION FROM WORKERS' COMPENSATION INSURANCE

(This section need not be completed if permit is for $100 or less)

I certify that in the performance of the work for which this permit is issued, I shall not employ any person in any manner so as to become subject to the Workers' Compensation Laws of California.

Date _____ Applicant _____

NOTICE TO APPLICANT: If after making this Certificate of Exemption, you should become subject to the Workers' Compensation provisions of the Labor Code, you must forthwith comply with such provisions or this permit shall be deemed revoked.

I CERTIFY THAT I HAVE READ THIS APPLICATION AND STATE THAT THE ABOVE INFORMATION IS CORRECT. I AGREE TO COMPLY WITH ALL CITY ORDINANCES AND STATE LAWS RELATING TO BUILDING CONSTRUCTION, AND HEREBY AUTHORIZE REPRESENTATIVES OF THIS CITY TO ENTER UPON THE ABOVE MENTIONED PROPERTY FOR INSPECTION PURPOSES.

Jean Reagan 10-3-90

SIGNATURE OF APPLICANT OR AGENT DATE

JEAN REAGAN

PRINT APPLICANT/AGENT'S NAME

INSPECTIONS	DATE	INSPECTOR'S SIGNATURE
TEMP. POWER		
CONDUIT		
WIRING		
FIXTURES		
POWER		
UTILITY CO. NOTIFIED		
FINAL		

INSPECTION RECORD

BUILDING ADDRESS 18262 LEMON DR.

TRACT LOT

OWNER CITY OF YORBA LINDA

ADDRESS 4845 CASA LOMA

CITY BOX 487- ZIP 92686 PH. 961-7170

ITEM		NUMBER	EACH	FEE
FOR THE ISSUANCE OF EACH PERMIT				$ N/C
RESIDENTIAL _____ SQ. FT.				
GARAGES _____ SQ. FT.				
UNDERGROUND SERVICE 0 TO 600 V NOT OVER 200 A		1		
OTHER SERVICES				
TEMP. POWER POLE				
SUB POLES				
OUTLETS LIGHTS SWITCHES RECEPT	0 TO 20	20		
	OVER 20	454		
LIGHTING FIXTURES		20/567		
RANGE OVEN-GAR DISP DISHWASHER KIT-BATH-FANS				
CLO DRYER AUTO WASHER WATER HTR POOL HTR SPACE HTR				
MOTORS OVER INC H.P. 0 - 1				
Time clocks		2		
1 - 10				
10 - 50		2		
50 - 100				
OVER 100				
SWIM POOL/SPA				
SIGNS Relocate		1		
MISC Post Top Fixt		16		
FIXTURE PERMIT 468' Cold CATHODE				
SUPPLEMENTARY PERMIT				
PERMIT FEES				
PLAN CHECK FEES				
TOTAL FEE				N/C

VALIDATION:

10/31/90 N/C mt

BUILDING DEPARTMENT

CITY OF YORBA LINDA BUILDING DEPARTMENT

INTER-DEPARTMENTAL FINAL RELEASE FORM

DATE 6-23-92

INSTRUCTIONS:

THIS FORM SHALL INDICATE WHETHER OR NOT ALL CONDITIONS REQUIRED BY YOUR DEPARTMENT HAVE BEEN MET PRIOR TO ISSUING CERTIFICATE OF OCCUPANCY.

Address 18262 Lemon Dr.		Tract No.	Lot No.
Owner City of Library	Phone 777-2873	Contractor Pac Const.	Phone 875-0350
Variance No. 0	Conditional Use Permit No.		Parcel Map No.
Structure Use Yorba Linda Library		Zone	

EXAMINED AND APPROVED

	DATE	SIGNATURE
ENGINEERING DEPARTMENT -----	6/23/92	
PLANNING DEPARTMENT --------	6/23/92	
LICENSE DEPARTMENT ---------	6/23/92	CEO

CONDITIONS TO BE COMPLIED WITH PRIOR TO ISSUING CERTIFICATE OF OCCUPANCY

	DATE	DEPARTMENT

B-29
Rev. 1/79

CERTIFICATE OF OCCUPANCY No. 79 — 649

CITY OF YORBA LINDA - BUILDING DEPARTMENT

Date AUGUST 19, 1992

Bldg. Permit No. 20386

Use of Building THE CITY OF YORBA LINDA LIBRARY

The building located at 18181 IMPERIAL HIGHWAY


Max. No. of Occupants 28,932 SQUARE FEET

has been inspected and found to comply with the provisions of all Yorba Linda City Ordinances applicable thereto for a Group B-2/A-3 occupancy.

Issued to: THE CITY OF YORBA LINDA
4845 CASA LOMA AVE
P.O. BOX 87014
YORBA LINDA, CA

Owner of Building


10/9/92
Building Official

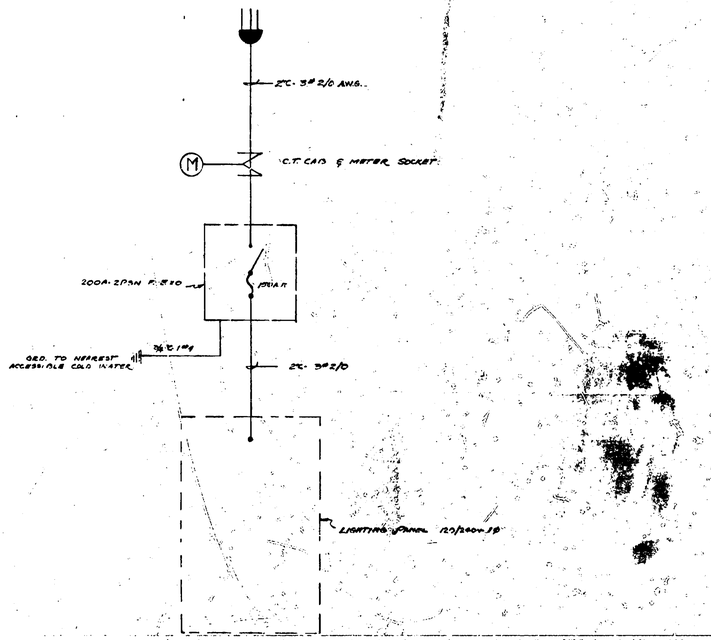

SINGLE LINE DIAGRAM - LIGHTING
120/240V - 1Ø

110737

110737

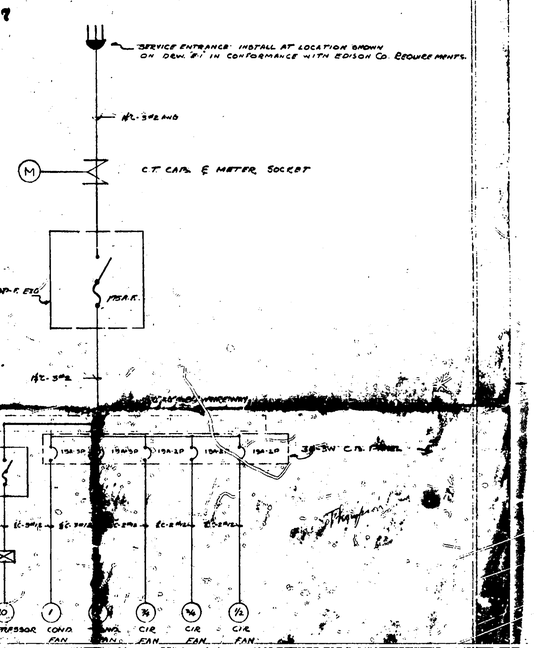

SINGLE LINE DIAGRAM - POWER
240V - 3Ø 3W

98500
Elec 98183
Bldg 110737
Released Nov 6 1959 Stahlke

O.K. 3-12-59
T. Waller

110737

LIBRARY
LEMON DR @ OLINDA
YORBA LINDA CALIF.


YORBA LINDA LIBRARY DISTRICT — OWNERS
4845 SO. OLINDA
YORBA LINDA CALIF

C. M. WICKETT — FULLERTON, CALIF.

ELECTRICAL DESIGN
DALE W. HICKS
FULLERTON, CALIF.

FEB. 24, 1959

SHEET NO. SUPPLEMENTAL E-2

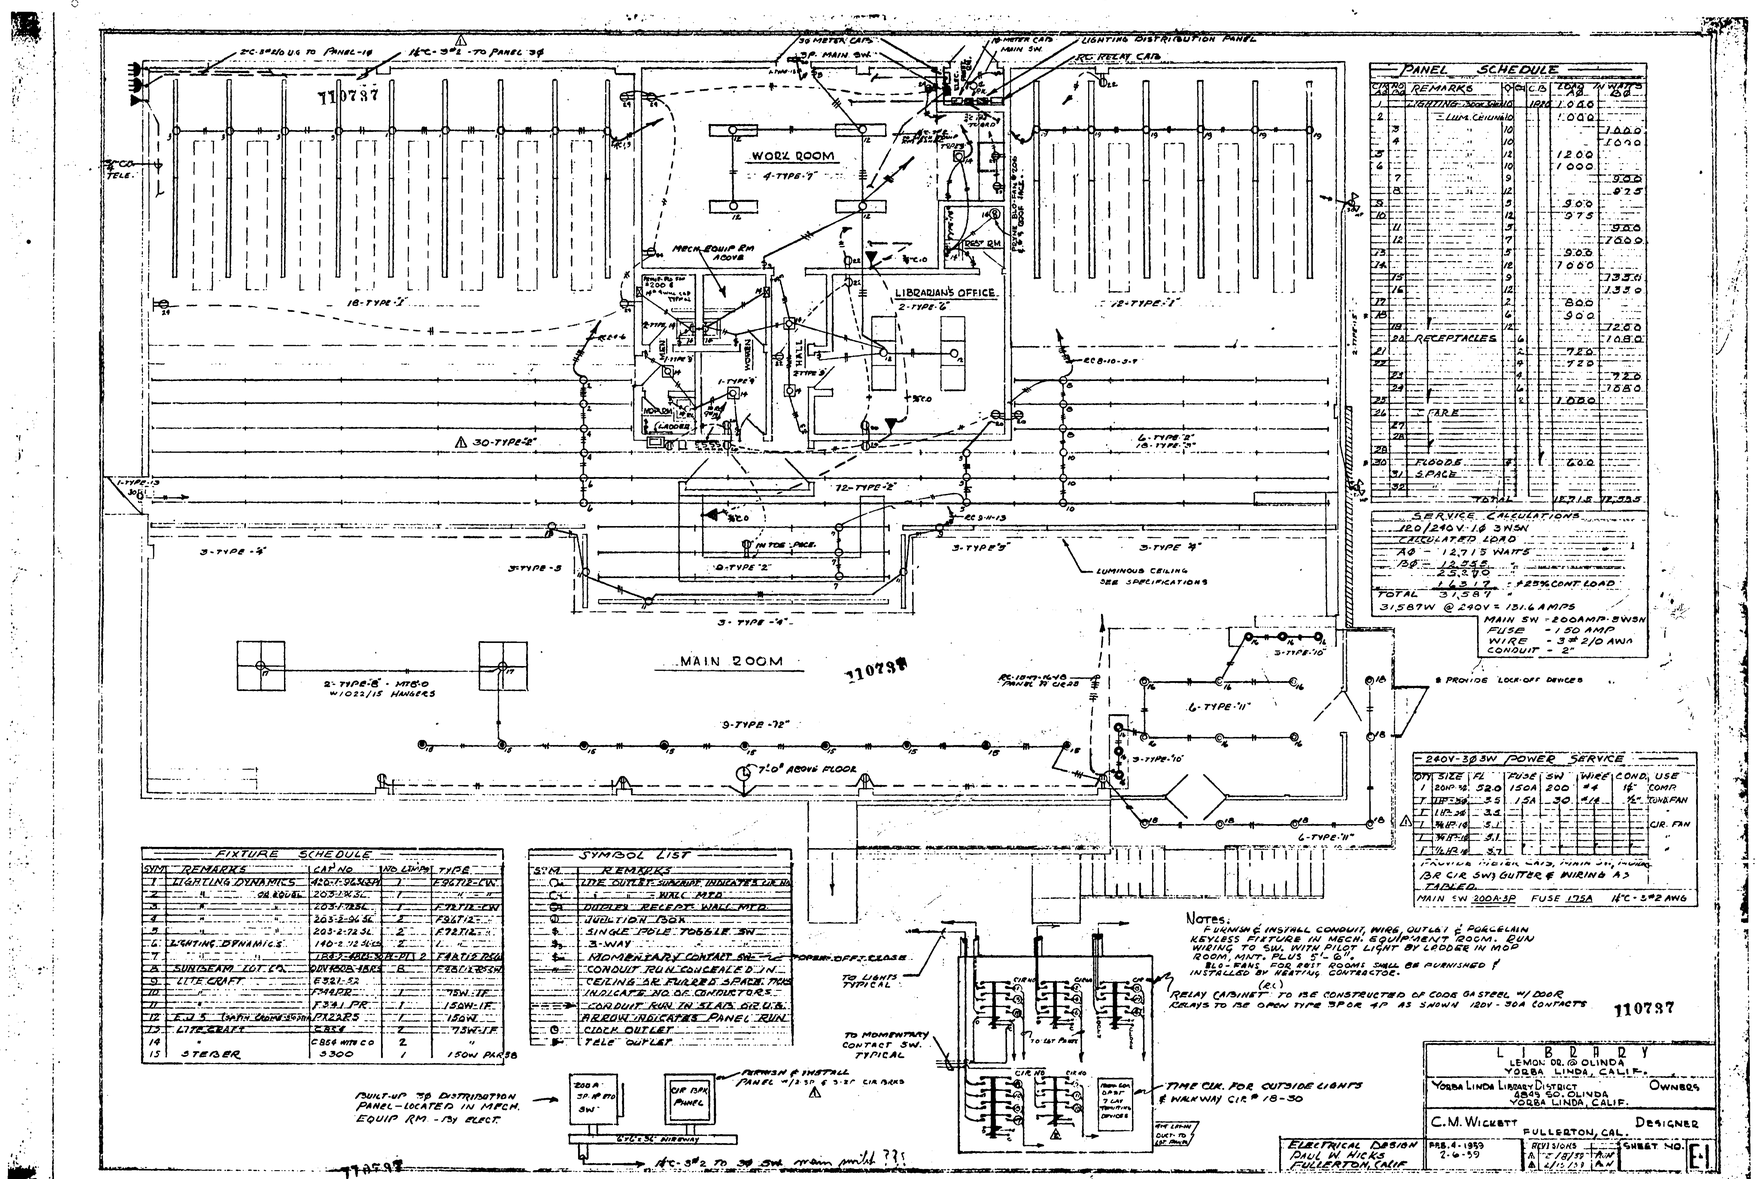

PANEL SCHEDULE

CIR. NO.	REMARKS	CIR. NO.	C.B. AMPS	LOAD IN WATTS A	LOAD IN WATTS B
1	LIGHTING - See Below	1P2P	1040		
2	2 Lum. Ceilings		1000		
3		10			1000
4		10			1000
5		12		1200	
6		10		1000	
7		9			900
8		12			825
9		8		900	
10		12		975	
11		5			900
12		7			1200
13		5		900	
14		12		1000	
15		9			1350
16		12			1350
17		2		800	
18		4		900	
19		12			1200
20	RECEPTACLES	6			1080
21		2		720	
22		9		720	
23		4			720
24		6			1080
25		8		1080	
26	SPARE				
27					
28					
29	FLOODS	9		600	
30	SPACE				
	TOTAL			12718	12,525

SERVICE CALCULATIONS

120/240V-1Ø 3 WSN

CALCULATED LOAD

AØ - 12,715 WATTS

BØ - 12,525

25,240

1,623 * 25% CONT. LOAD

TOTAL 31,587

31,587W @ 240V = 131.6 AMPS

MAIN SW - 200AMP-3WSN
FUSE - 150 AMP
WIRE - 3#2/0 AWG
CONDUIT - 2"

240V-3Ø 3W POWER SERVICE

QTY	SIZE	FL	FUSE	SW	WIRE	COND. USE
1	20HP 1Ø	52.0	150A	200	#4	1½" COMP
1	1HP-3Ø	3.5	15A	30	14/8	¾" TUNE FAN
1	1HP-3Ø	3.5				CIR. FAN
1	¾HP-1Ø	5.1				
1	¾HP-1Ø	5.1				
1	¾HP-1Ø	5.7				

PROVIDE MOTOR CKTS, THWN #14, INCLUDING 1#8 C/R SW'GUTTER & WIRING AS TABLED.

MAIN SW 200A-3P FUSE 175A 1#C-3#2 AWG

FIXTURE SCHEDULE

SYM	REMARKS	CAT. NO.	NO. LAMPS	TYPE
1	LIGHTING DYNAMICS	4207-T-96WSP	1	F96T12-CW
2	" " OR EQUAL	203-T-96SL	1	" " "
3	" " "	203-T-72SL	1	F72T12-CW
4	" " "	203-2-96 SL	2	F96T12 "
5	" " "	203-2-72 SL	2	F72T12 "
6	LIGHTING DYNAMICS	140-2-72 SLCP	2	" " "
7	" "	1840-ABL-SCP-T	2	F48T12 CW
8	SUNBEAM IGT. CO.	ON 1508-48RS	8	F96T12 CW
9	LITE CRAFT	E321-52	1	" "
10	"	F348PR	1	75W-IF
11	"	F334 PR	1	150W-IF
12	E.J.S. (with Louvers)	FX22RS	1	150W. "
13	LITECRAFT	E866	2	75W-IF
14	"	C866 WITH CO	2	"
15	STEBER	3300	1	150W PAR38

SYMBOL LIST

SYM.	REMARKS
	LINE OUTLET - SUBSCRIPT INDICATES CIR. NO.
	" " - WALL MTD.
	DUPLEX RECEPT. WALL MTD.
	JUNCTION BOX
	SINGLE POLE TOGGLE SW.
	3-WAY " " "
	MOMENTARY CONTACT SW.
	CONDUIT RUN CONCEALED IN CEILING OR FURRD SPACE. NOS. INDICATE NO. OF CONDUCTORS.
	CONDUIT RUN IN SLAB OR U.B.
	ARROW INDICATES PANEL RUN
	CLOCK OUTLET
	TELE OUTLET

NOTES.
FURNISH & INSTALL CONDUIT, WIRE, OUTLET & PORCELAIN KEYLESS FIXTURE IN MECH. EQUIPMENT ROOM. RUN WIRING TO SW. WITH PILOT LIGHT BY LADDER IN MOP ROOM, MNT. PLUS 5'-0". BLO-VANS FOR REST ROOMS SHALL BE FURNISHED & INSTALLED BY HEATING CONTRACTOR.

(EC) RELAY CABINET TO BE CONSTRUCTED OF CODE GA STEEL W/ DOOR GRAYS TO BE OPEN TYPE 3P OR 4P AS SHOWN 120V - 30A CONTACTS


110737

LIBRARY	
LEMON DR. @ OLINDA YORBA LINDA, CALIF.	
YORBA LINDA LIBRARY DISTRICT 4845 SO. OLINDA YORBA LINDA, CALIF.	OWNERS
C.M. WICKETT FULLERTON, CAL.	DESIGNER
ELECTRICAL DESIGN PAUL W. HICKS FULLERTON, CALIF.	DATE 4-1959 2-6-59
REVISIONS A 7/8/59 A.W. B 4/15/59 A.W.	SHEET NO. E-1

110737

WELDING SCHEDULE	
3/16 FILLET WELD FLANGE TO WEB	
STATION	WELDING
FIRST 7'6" OF 0-1	CONTINUOUS AT EACH SIDE
LAST 8'9" OF 0-1	CONTINUOUS AT ONE SIDE
1-2	2" STAGGERED AT 6" o/c
2-5	2" STAGGERED AT 8" o/c
5-10	2" STAGGERED AT 12" o/c
SEE DETAILS BELOW FOR ADDITIONAL WELDING	

ADD ONE ADDITIONAL ROW AT RIDGE STATIONS

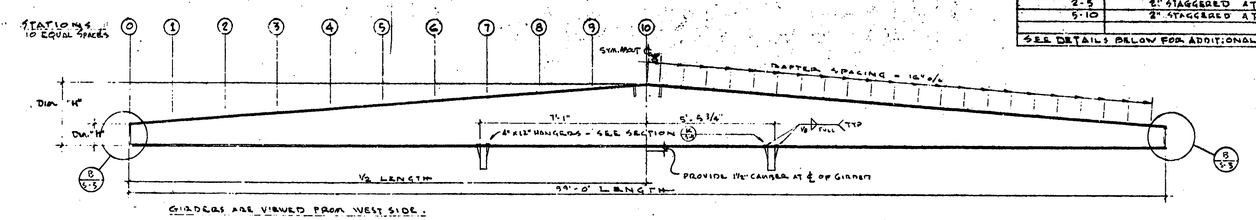



DL = 20 #/ft
LL = 20 #/ft
W = 40 #/ft


GIRDER DATA						
LENGTH	DIA "H"	DIA "H"	SPACING	FLANGE	WEB	LOAD/FT.
99'-0"	14"	42"	20'-0"	8" x 1/2"	1/4	


NOTES:
ALL NEW STEEL CONFORMING TO A.S.T.M A7-50T
PAINT ONE SHOP COAT RUST INHIBITIVE PAINT.

WELDING TO BE ELECTRIC ARC PROCESS. ELECTRODES CONFORMING TO A.S.T.M. A233-48T
WELDING TO BE PERFORMED BY CERTIFIED WELDERS IN A LICENSED FABRICATING SHOP.

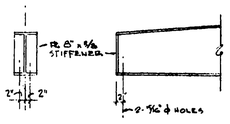

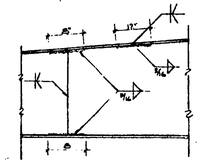


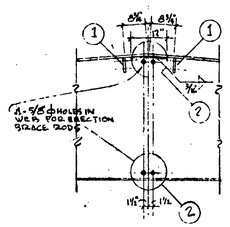

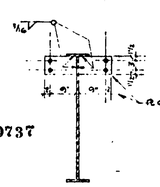

110737


- HEEL -

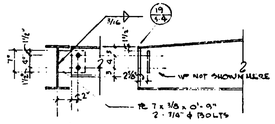


BEAM TO GIRDER CONN. AT (A)-(5) ONLY.

- WEB SPLICE - - FLANGE SPLICE - - RIDGE -


BRACING DETAIL (1)

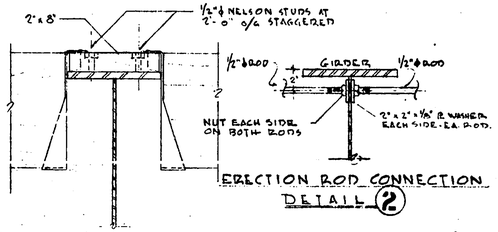

ERECTION ROD CONNECTION DETAIL (2)

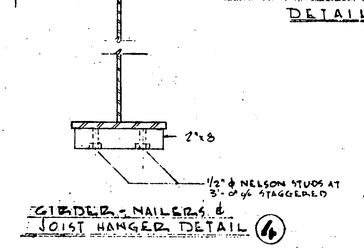


GIRDER - NAILERS & JOIST HANGER DETAIL (4)

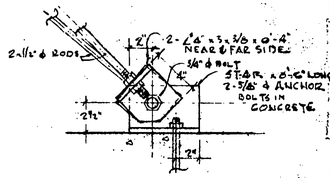

ERECTION ROD CONNECTION DETAIL (3)

110737

- ROOF FRAMING PLAN -

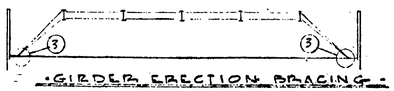

- GIRDER ERECTION BRACING -

NO.	REVISIONS	DATE

FLOYD E. WEAVER
STRUCTURAL ENGINEER
208 WEST FOURTH STREET
SANTA ANA - CALIFORNIA
KIMBERLY 3-8648 KI. 3-2244

YORBA LINDA LIBRARY
LEMON DR. & OLINDA
JOB SITE: YORBA LINDA, CAL.


SHEET TITLE: TAPERED STEEL GIRDER

DATE: 2-4-1959, 2-24-59

JOB NO.

SHEET NO. S-7


110737

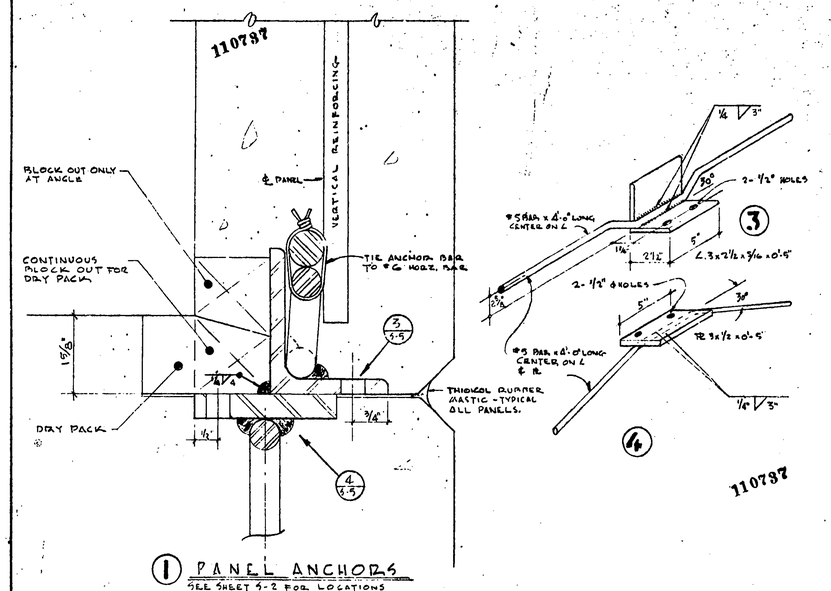

① PANEL ANCHORS


SEE SHEET S-2 FOR LOCATIONS


110737

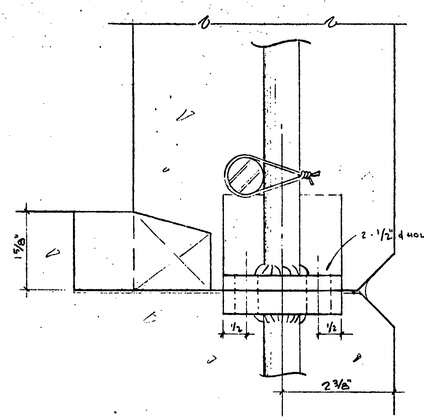

② PANEL ANCHORS AT DOOR JAMB

SEE SHEET NO S-2 FOR LOCATIONS.

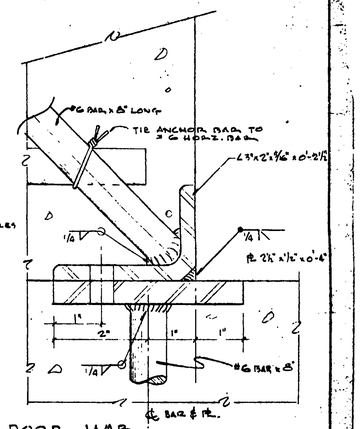

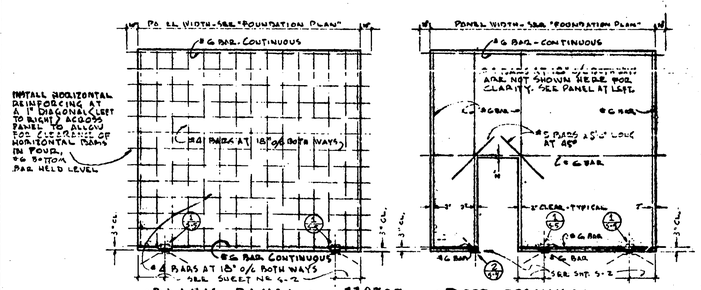

TYPICAL TILT-UP PANEL REINFORCING - NO SCALE

SEE SHEET S-2 FOR PANELS & PANEL ANCHOR LOCATIONS

GENERAL NOTES:

1. SOIL: BASIC $S.P. = 1000$ # ALL FOOTINGS TO EXTEND A MIN. OF 18" INTO NATURAL UNDISTURBED SOIL.
2. POURED IN PLACE CONCRETE: 1:2 1/2:3 1/2 MIX. 7 1/2 GAL./SACK WATER PER SACK OF CEMENT. GRADE 'C' $f'_c = 2000$ P.S.I. AT 28 DAYS. CEMENT FROM TESTED STOCK PER A.S.T.M. C150-48
3. PRECAST CONCRETE: CONCRETE TO HAVE 1800 P.S.I. ULTIMATE COMPRESSIVE STRENGTH AT TIME OF ERECTION. ACCURATE DETERMINATION OF CONCRETE STRENGTH SHALL BE MADE BY TEST CYLINDERS. TEST RESULTS TO BE FURNISHED TO AND APPROVAL OBTAINED FROM THE ENGINEER BEFORE ERECTION OF PANELS.
4. REINFORCING STEEL: ALL NEW STEEL OF INTERMEDIATE GRADE DEFORMED BARS CONFORMING TO A.S.T.M. A-15 & A 305-50T. LAP ALL BARS 30 DIA. FOR SPLICE. STEEL TO BE ACCURATELY PLACED AND SECURED IN POSITION WITH CONCRETE OR METAL CHAIRS OR SPACERS.
5. STRUCTURAL STEEL: ALL NEW STEEL CONFORMING TO A.S.T.M. A7-49T - PAINT ONE SHOP COAT RUST INHIBITIVE PAINT.
6. ROUGH LUMBER: ALL HORIZONTAL FRAMING LUMBER TO BE CONSTRUCTION GRADE, 1500 f. OR BETTER, EXCEPT 2" x 4" MAY BE STANDARD GRADE.
7. ROOF SHEATHING: 5/8" PLYCOMD - SEE "ROOF FRAMING PLAN"
8. COMPO. ROOF: SEE SPECIFICATIONS
9. LATH & PLASTER: TO CONFORM TO CHAPTER 47 U.B.C. (a) EXTERIOR PLASTER - 7/8" CEMENT PLASTER ON APPROVED REINFORCING. (b) INTERIOR PLASTER - 1/2" GYPSUM PLASTER ON 3/8" GYPSUM LATH OR AS NOTED IN SPECIFICATIONS OR ON DRAWINGS.
10. BOND BREAKING AGENT: USE TWO COATS "HUNT" TU-225 OR APPROVED EQUAL.
11. WELDING: ELECTRIC ARC PROCESS. ELECTRODES CONFORMING TO A.S.T.M. A233-48T ALL WELDING EXCEPT FIELD WELDING TO BE PERFORMED IN A LICENSED FABRICATING SHOP BY CERTIFIED WELDERS. ALL FIELD WELDING TO BE DESIGNED FOR 100% STRESS IN WELDS.
12. LEGAL EXITS: LOCATE AS INDICATED ON "FLOOR PLAN" DOOR TO BE OPENABLE FROM WITHIN (DIRECTION OF EXIT) AT ALL TIMES WITHOUT USE OF KEY OR ANY SPECIAL KNOWLEDGE OR EFFORT.
13. BRACING OF TAPERED STEEL GIRDERS: AFTER TAPERED STEEL GIRDERS ARE IN PLACE, NO ADDITIONAL WEIGHT SHALL BE APPLIED TO THE GIRDER UNTIL THE ERECTION BRACING IS IN PLACE.
14. PICK UP METHOD FOR PRECAST ELEMENTS: USE "SUPERLOOP" DOUBLE PICK UP IN SEATS (2-1" ϕ BOLTS) USE "SUPERLOOP" LIFTING ANGLES 6" x 3 1/2" x 4" x 1'-6" LONG WITH PL WELDED TO SAME FOR HOOK. USE STEEL LIFTING CABLE, 1" EFFECTIVE LENGTH, 7/8 ϕ PLOW STEEL IN GOOD CONDITION.

110737

NO.	REVISIONS	DATE

FLOYD E. WEAVER — STRUCTURAL ENGINEER — 208 WEST FOURTH STREET, SANTA ANA - CALIFORNIA, KIMBERLY 3-8668 KI. 3-3244

YORBA LINDA LIBRARY — LENON, DR. & OLINDA — JOB SITE: YORBA LINDA, CAL.

SHEET TITLE: GENERAL NOTES - TYPICAL PANELS — DATE: 2-14-55, 2-4-59 — JOB NO. — SHEET NO. S-6

NOTES:

1. 2"x10" RAFTERS AT 16" o/c IN HANGERS, UNLESS OTHERWISE SHOWN
2. 3/8" PLYSCORD SHEATHING
3. 2"x4" STUDS AT 16" o/c
4. 2"x4" CRIPPLE STUDS AT 16" o/c
5. 2"x6" RAFTERS AT 24" o/c
6. 2"x8" FLOOR JOISTS AT 16" o/c
7. 2"x4" HANGERS (FLAT) AT 16" o/c
8. 4"x12" BEAM (CONTINUOUS EXCEPT AS NOTED) IN HANGERS AS SHOWN
9. 2"x8" FLAT AT 16" o/c (AT SIDE OF GIRDER) 2-10d EA. BEARING
10. SOLID BLOCKING - JOIST DIM.
11. SOLID BLOCKING - STUD DIM.
12. 2"x8" P.T.D. FIR PLATE WITH 5/8"ø x 10" ANCHOR BOLTS AT 4'-0" o/c MAX & 6" FROM PLATE ENDS
13. DOUBLE TOP PLATES
14. INSTALL 2"x10" MIN JOIST ON WALL
15. CONTINUOUS 2"x4" (FLAT) 16d NAILS AT 8" o/c EACH BEARING
16. 2"x6" FLAT BLOCKING - 2-16d EACH BLOCK - EACH BEARING
17. 2"x 6" x 3'-0" LONG - (EA. SPLICE) 4-16d d NAILS EACH BEARING
18. 1/2" PLYSCORD SHEATHING (NAILING SAME AS FOR ROOF)
19. 1" CELOTEX & 1"x4" T&G FLOORING
20. 2"x4" CONTINUOUS
22. 2"x4" JOIST AT 16" o/c
21. 2"x4" CONTINUOUS AT TOP & SIDE OF 2" x 6" RANGERS 2-16d EACH BEARING
22. 2"x6" FLAT BLOCKING AT 4'-0" o/c (2-16d EACH END OF BLOCKING) AND 2" VERT BLOCKING AGAINST FLAT BLOCKING (3-16d EACH BEARING.
23. 2"x 4" PLATE - 2-10d EACH JOIST BLOCK (8-10d AT 8" o/c TO MIN JOIST)
24. 2"x 6" CEILING JOIST AT 16" o/c
25. 1"x4" LET IN DIAGON - 2-8d EA. STUD
26. 26 GA. G. I. COMB. GRAVEL STOP & DRIP
27. 26 GA. G. I. FLASHING STOP
28. 2"x 8" FASCIA - MITER ALL SPLICES & CORNERS
29. 5/8" GYP BOARD
30. 2"x6" SOLID BLOCKING AT MAX. OF 3'-0" o/c 2-16d EA. BEARING
31. LATH & PLASTER - SEE SCHEDULE

110737

J

K SCALE 3/4"=1'-0"

HANGER - FROM 3"x3"x1/4" ANGLE - STRAP AT EA. SIDE IS 2"x1/4" - 1'-0" ALL NAILS ARE 5-16d. HANGERS ARE ON PANELS G-15-28

END VIEW

AT END WALLS
BEAM HANGER
L

PAGE OF STUDS SHOWN IN SECTION BELOW

TYPICAL HANGERS FOR LUMI-PLASTIC CEILING

BUILDING & GIRDER

GIRDER

12" BAND OF SCREENED LOUVERS AROUND THIS ROOM

SEE SHEET NO 2 FOR REMOVABLE 48"x48"x1 3/4" SOLID CORE PANEL IN THIS WALL

1"x4" STOPS, WOOD SCREWS @ 12"-0" O.C. FROM THIS SIDE

DISCONTINUE THIS BEAM (FLOOR & FAR SIDE) IN 2"x4" STUD WALL. SUPPORT BEAM ON 6"x4" POST & INSTALL FULL LENGTH STUDS AT EACH SIDE OF POST & BEAM & NAIL STUDS TO SAME WITH 9-16 d EACH BEARING.

F AT NEAR & FAR SIDE OF THIS ROOM

TYPICAL CASING SEE SHT. NO 3.

DISCONTINUE THIS BEAM BETWEEN GRIDS 3/8/4

INSULATE ALL WALLS

AT NEAR & FAR SIDE OF THIS AREA

GIRDER

H

A

B

C

D

E

G

GIRDER SEE SHT. NO 7

ONE ON EACH RAFTER

2"x4"

16d @ 12" o/c
2-16d

LESS THAN 10'-0" SPAN

OVER 10'-0" SPAN

8'-1" TO CEIL. SLAB

INSULATION

2-16d EA STUD
2-16d EA NAIL

10d @ 8" o/c

110737

110737

AIN. OF 12" BELOW NAT. UNDISTURBED SOIL

SCALE 3/4"=1'-0"

2"x4" FLAT AT 16" o/c

2-2"x8" ROUGH FASCIA STAGGER JOINTS
2-8d - 1"x6" TO 2"x8"
2-8d - 1"x8" TO 1"x8 AT EACH 2"x4" ARCH HEAD

CLEAR 2"x4" AT 16" o/c

5/8" PLYSCORD

12"x12"x1/2" OR 2" CUT ANGLE TO FIT
4-1/2"d BOLTS

2-16d EA BEARING

ARCH HEAD

12"

F LIGHT TROUGH

SCALE 3"=1'-0"

AIN. OF 12" BELOW NATURAL UNDISTURBED SOIL

SCALE 1/4"=1'-0"

NO.	REVISIONS	DATE

FLOYD E. WEAVER
STRUCTURAL ENGINEER
206 WEST FOURTH STREET
SANTA ANA - CALIFORNIA
KIMBERLY 3-6648 KI. 3-2244


YORBA LINDA LIBRARY
LEHIGH DR. & VILLAGE WAY
JOB SITE: YORBA LINDA, CAL

SHEET TITLE: INTERIOR WALL SECTIONS

DATE: SUBMITTED 2-6-59

JOB NO

SHEET NO S-5

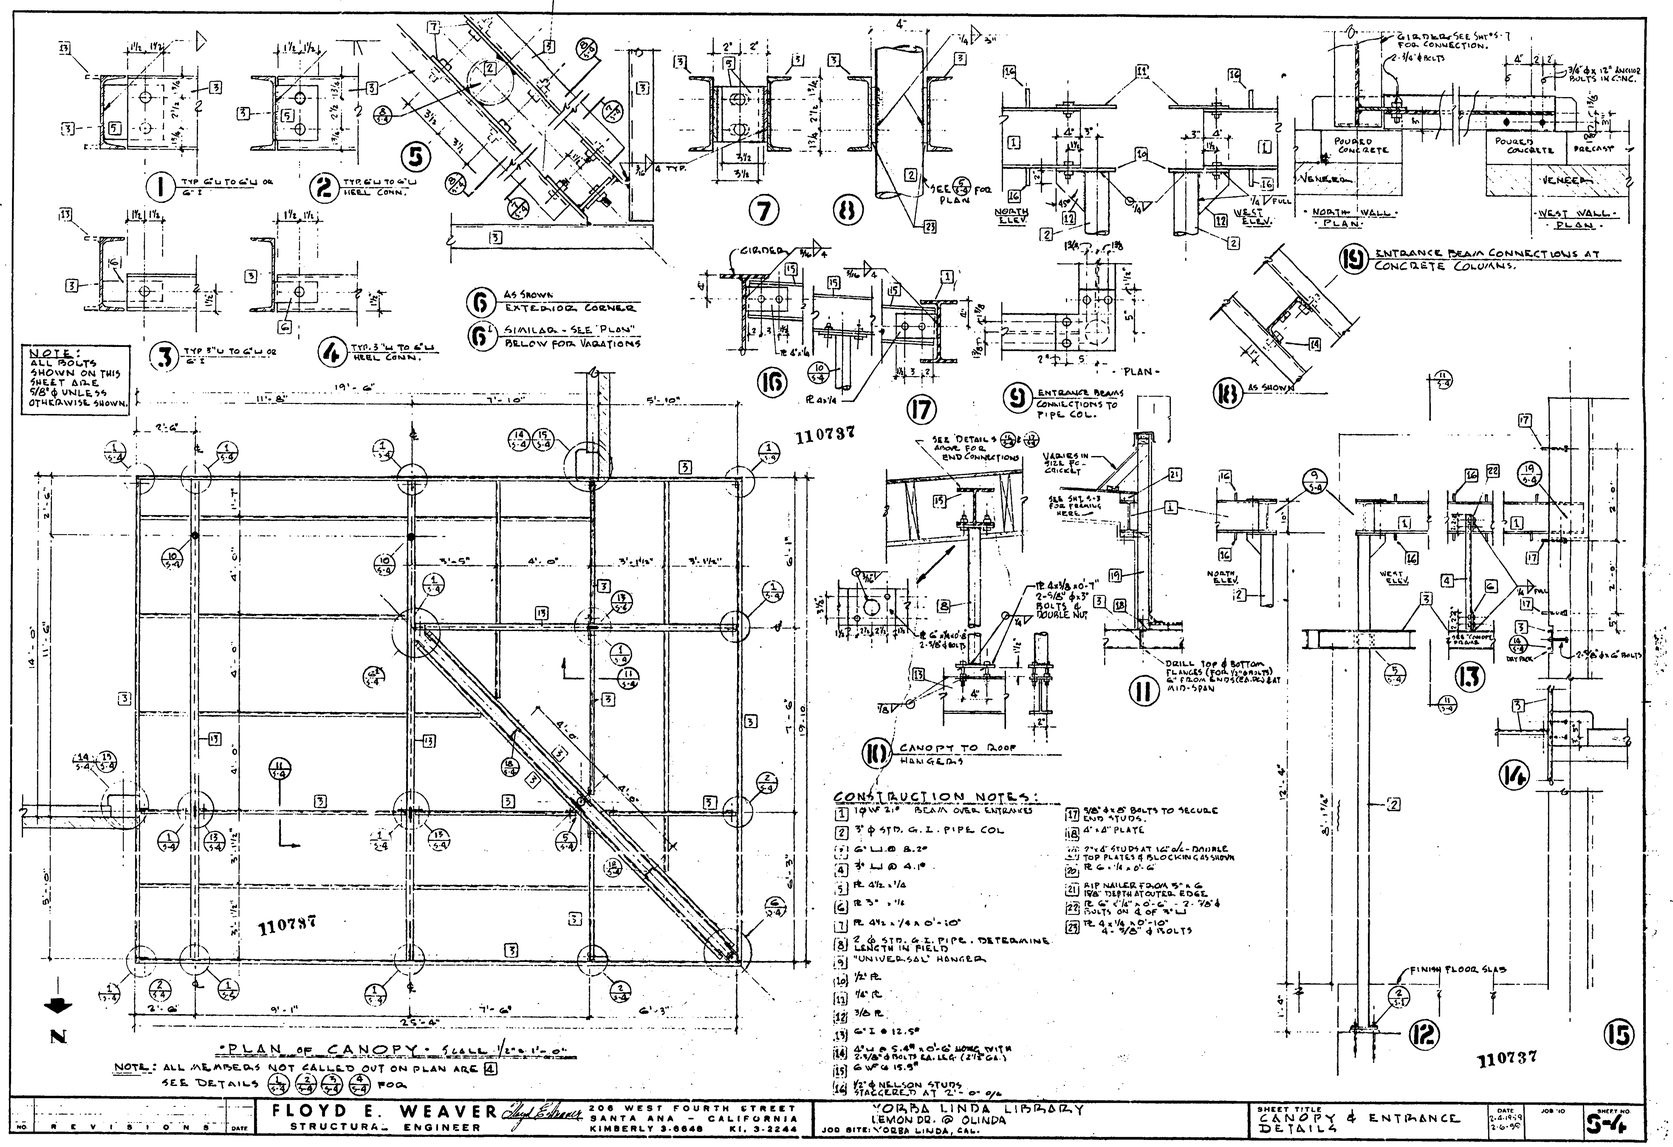
1 TYP 6"U TO 6"U OR 6"I
2 TYP 6"U TO 6"U HEEL CONN.
3 TYP 3"U TO 6"U OR 6"I
4 TYP. 3"U TO 6"U HEEL CONN.
5
6 AS SHOWN EXTERIOR CORNER
6L SIMILAR - SEE 'PLAN' BELOW FOR VARIATIONS
7
8
9 ENTRANCE BEAM CONNECTIONS TO PIPE COL.
10 CANOPY TO ROOF HANGERS
11
12
13
14
15
16
17
18 AS SHOWN
19 ENTRANCE BEAM CONNECTIONS AT CONCRETE COLUMNS.
NOTE: ALL BOLTS SHOWN ON THIS SHEET ARE 5/8" ϕ UNLESS OTHERWISE SHOWN.
110737
"PLAN OF CANOPY" SCALE 1/2" = 1'-0"
NOTE: ALL MEMBERS NOT CALLED OUT ON PLAN ARE [4]
SEE DETAILS 1/S-4 2/S-4 5/S-4 6/S-4 FOR
CONSTRUCTION NOTES:
1 10WF 21# BEAM OVER ENTRANCES
2 3" ϕ STD. G.I. PIPE COL
3 6" LLH @ 8.2#
4 3" LLH @ 4.1#
5 PL 4½" x 1/4
6 PL 3" x 1/4
7 PL 4½" x 7/8" x 0'-10"
8 2 ϕ STD. G.I. PIPE - DETERMINE LENGTH IN FIELD "UNIVERSAL" HANGER
9 1/2" PL
10 1/4" PL
11 3/8 PL
12 6" I @ 12.5#
13 4" W @ 5.4# x 0'-6" HORIZ WITH 2-5/8" ϕ BOLTS EA. LEG (2½" GA.)
14 6" W @ 15.5#
15 1/2" ϕ NELSON STUDS STAGGERED AT 2'-0" o/c
16 5/8" ϕ x 8" BOLTS TO SECURE END STUDS.
17 4" x 8" PLATE
18 2"x6" STUDS AT 16" o/c - DOUBLE TOP PLATES & BLOCKING AS SHOWN
19 PL 6 - 1/4 x 0'-6"
20 RIP NAILER FROM 3" x 6 1/8" DEPTH AT OUTER EDGE
21 PL 6" x 1/4" x 0'-6" - 2 - 7/8" ϕ BOLTS ON ϕ OF 3" LL
22 PL 4 x 1/4 x 0'-10" 4 - 5/8" ϕ BOLTS
23 PL 6 x 1/4 x 0'-10"
12 - 4x1/8 x 0'-7" 2-5/8" ϕ x 3" BOLTS & DOUBLE NUT
DRILL TOP & BOTTOM FLANGES (FOR DYNABOLTS) 6" FROM ENDS (EA. END) AT MID-SPAN
GIRDER SEE SHTS 5-7 FOR CONNECTION.
2-3/4" ϕ BOLTS
3/8" ϕ x 12" ANCHOR BOLTS IN CONC.
POURED CONCRETE
VENEER
PRECAST
NORTH WALL PLAN
WEST WALL PLAN
NORTH ELEV
WEST ELEV
FINISH FLOOR SLAB
FLOYD E. WEAVER
STRUCTURAL ENGINEER
206 WEST FOURTH STREET
SANTA ANA - CALIFORNIA
KIMBERLY 3-6648 KI. 3-2244
YORBA LINDA LIBRARY
LEMON DR. @ OLINDA
JOB SITE: YORBA LINDA, CAL.
SHEET TITLE CANOPY & ENTRANCE DETAILS
DATE 5-6-60 2-6-59
JOB NO
SHEET NO S-4
NO REVISIONS DATE

CONSTRUCTION NOTES:

1. 26 GA. G.I. IRON COMP. CAP & FLASHING
2. PRECAST CONCRETE PANELS (SHOWN SHADED) SEE SHEET NO 5-6 FOR REINFORCING NOT SHOWN HERE.
3. POURED CONCRETE COL'S, OR SPLICE AS SHOWN
4. WOOD CANT STRIP
5. CRICKET - 2"x6" JOISTS AT EA STUD WITH 2-16d NAILS AT STUD - 2-8d TOE NAIL TO PLATE. COVER CRICKET WITH 1/2" PLYSCORD COMPO. ROOFING (NOT SHOWN HERE)
6. TAPERED STEEL GIRDERS AT 20'-0" o/c
7. 2"x 8" NAILER ON GIRDER
8. 3/8" PLYSCORD SHEATHING - SEE SHT. NO 5-1 FOR NAILING
9. 2"x10" RAFTERS (IN JOIST HANGERS) AT 16" o/c
10. HOLD ELEVATION (TOP OF SHEATHING) CONSTANT ALL WALLS
11. 5" x10" LEDGER WITH 3/4" d x 8" ANCHOR BOLTS AT 4'-0" o/c W/WASHERS TO BE 2"x 2" x 1/4" - SET DOWN 3" FROM TOP OF LEDGER.
12. 3/4" PLASTER CHANNELS AT 16" o/c - METAL LATH & PLASTER PER CHAPTER 47 U.B.C.
13. 6"- 20 GA. "TRUSCON" FERROBOARD
14. LATH & PLASTER PER CHAP. 47 OF U.B.C. - METAL GROUND AT ALL JUNCTIONS OF PLASTER & CONCRETE. MASTIC ALL JOINTS.
15. 1" WOOD FIBER BOARD INSULATION WITH FIBERBOARD CANT STRIP AT WALL.
16. 20 GA G.I. IRON FLASHING
17. 4-#6 BARS IN COLUMN, LAP 4-#6 FOOTING DOWELS 40 DIA INSTALL #2 TIES AT 12" o/c - INSTALL 3-#2 TIES IN AREA WHERE TRUSS ANCHOR BOLTS OCCUR
18. 2- 3/4" DIA x 12" GIRDER ANCHOR BOLTS. DOUBLE NUT BOLTS & DRY PACK UNDER GIRDERS.
19. 2-#6 BARS IN POURED SPLICE, LAP #6 FOOTING DOWELS 40 DIA. INSTALL #2 TIES AT 12" o/c
20. #4 BARS AT 18" o/c BOTH WAYS
21. SOLID BLOCKING - RAFTER DIA.
22. SEE "ROOF FRAMING PLAN"
23. 24 GA. G.I. IRON ROOF PAN - LEADER BOX & DOWN SPOUT. EXTEND DOVE TAIL PIECE OF ROOF PAN THRU WALL (8" VENEER) SET TAIL PIECE IN MASTIC
24. FABRICATE 24 GA. G.I. - 14"x12" ROOF PAN & BOXED TAIL PIECE TO FIT CANOPY DIA. NOTCH CANOPY RIM FOR TAIL PIECE & EXTEND INTO STOCK 24 GA. 24" O.C. D.S.
25. INSTALL DOVETAIL ANCHOR SLOTS (FILLER) AT 4' OF COLUMN POUR & AT 2'-0" o/c IN PRECAST PANELS & IN FOUNDATION WALLS BELOW PANELS (WHERE VENEER OCCURS). INSTALL DOVETAIL ANCHORS (MASONRY TYPE) AT MAX OF 12" o/c VERT. WITH 10 GA. WIRE IN EACH COURSE & BEND WIRES WITH COURSE. LAP WIRES OF ADJACENT COURSES A MIN OF 4"

Note: SEE SHEET 5-6 FOR PRECAST PANEL REINFORCING. (NOT SHOWN HERE) ALL CHAMFERS SHOWN ARE TO BE 1/4".

NOTE:
ALL WALL FOOTINGS TO EXTEND A MIN. OF 18" INTO NATURAL UNDISTURBED SOIL. SEE SHEET NO 5-2
FOR STEPPED FOOTINGS.
PRECAST CONCRETE SHOWN SHADED - THUS

110737

1 NORTH WALL - REMAINDER OF FULL SECTION IS SIMILAR TO 2/5-6 BELOW OR AS NOTED.

8 DOWN SPOUT DETAIL

4" G.I. ROOF D.S.
INSTALL ON WOOD FIBER BOARD ON STEEL DECK
4" G.I. ELL WITH PAN
NOTCH RAISED EDGE OF FASCIA FOR ELBOW.

9 CANOPY DRAIN EXPLODED VIEW

MAKE BOXED TAIL PIECE 6" LONGER THAN SHOWN HERE FOR VENEERED WALL AT GRID LINE (B) (C)

SEE SHEET NO 5-4 FOR CANOPY & STUD WALL FRAMING

SEE "FASCIA DETL"

SEE "FASCIA DETL" SHT. 4.

TYP. ALL SIDES

TYP. EACH BEARING

2 @ A

3 @ B

4 @ C

5 @ D

6 @ E

7

SEE "FLOOR PLAN"

PITCH

F AS SHOWN - SECTION CUT THRU WEST WALL

SCALE 3/4" = 1'-0"

110737

NO.	REVISIONS	DATE

FLOYD E. WEAVER
STRUCTURAL ENGINEER
205 WEST FOURTH STREET
SANTA ANA - CALIFORNIA
KIMBERLY 3-8648 KI. 3-2244


YORBA LINDA LIBRARY
LEMON DR. & OLINDA
JOB SITE: YORBA LINDA, CAL.

SHEET TITLE: WALL SECTIONS

DATE: 2-6-59 3-6-59


JOB NO

SHEET NO: S-3

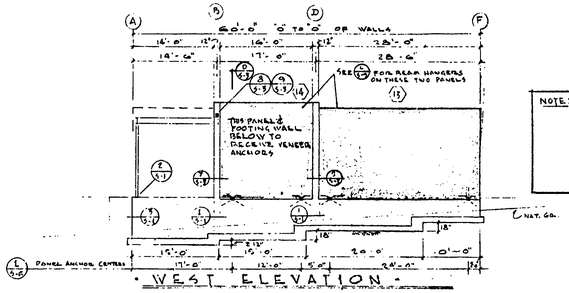


WEST ELEVATION

NOTE: SEE PANELS ON THIS SHEET FOR PANEL ANCHORS (2) (NOT SHOWN BY CENTER LINE LOCATIONS), SEE "FLOOR PLAN" FOR LOCATION OF DOORS IN PANELS

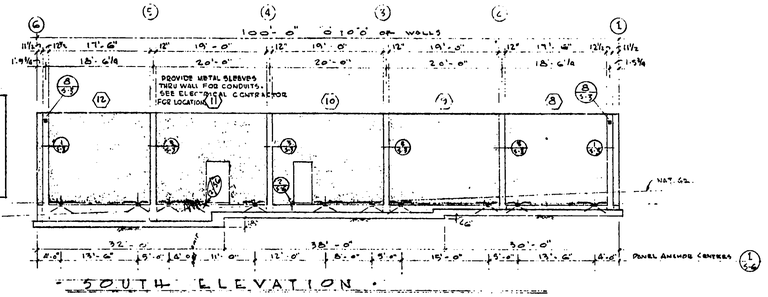


SOUTH ELEVATION

110737

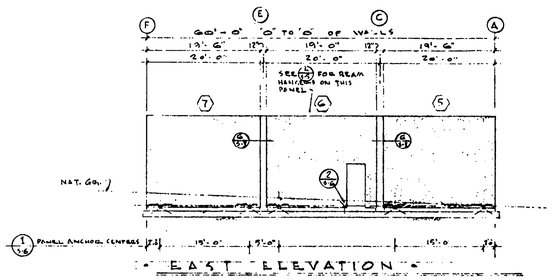

EAST ELEVATION

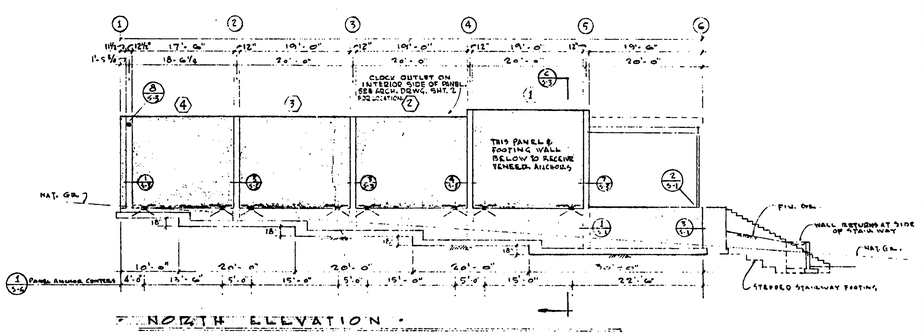


NORTH ELEVATION

PRECAST PANEL NUMBERS ARE SHOWN THUS (5)


STRUCTURAL ELEVATIONS

SCALE 1/8" = 1'-0"

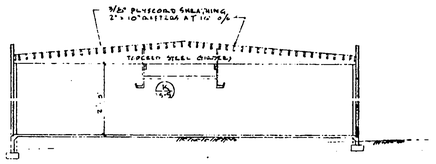

CROSS SECTION

Scale 1/8" = 1'-0"

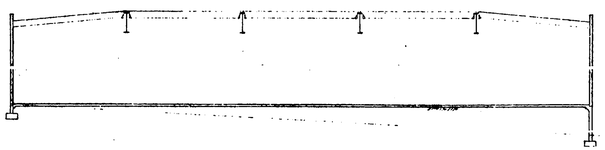

LONGITUDINAL SECTION

PRECAST PANELS ARE SHOWN SHADED.

110737

110737


NO.	REVISIONS	DATE

FLOYD E. WEAVER
STRUCTURAL ENGINEER
206 WEST FOURTH STREET
SANTA ANA — CALIFORNIA
KIMBERLY 3-8648 KI. 3-2244

YORBA LINDA LIBRARY
LEMON DR. & OLINDA
JOB SITE: YORBA LINDA, CAL

SHEET TITLE: STRUCTURAL ELEVATIONS
DATE: 2-4-59
JOB NO
SHEET NO: S-2

110737

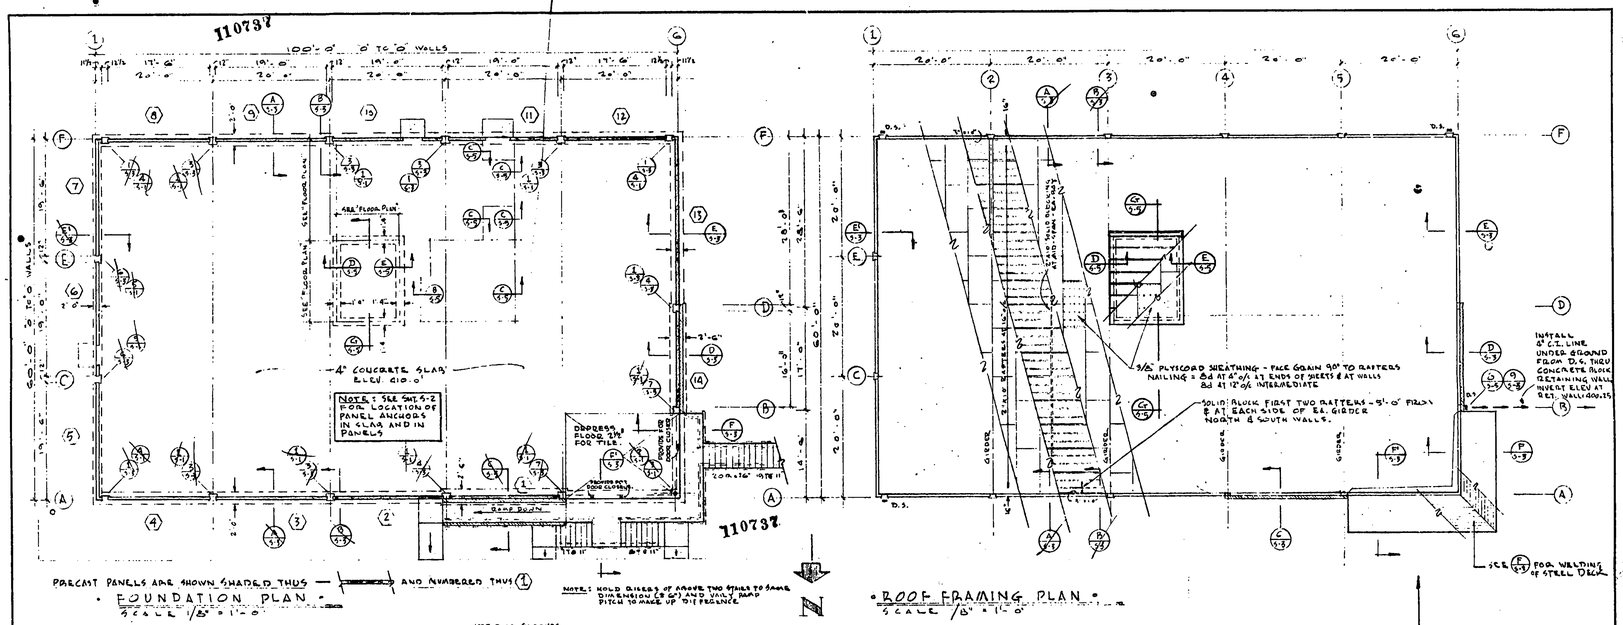

NO.	REVISIONS	DATE

FLOYD E. WEAVER
STRUCTURAL ENGINEER
206 WEST FOURTH STREET
SANTA ANA - CALIFORNIA
KIMBERLY 3-8648 KI. 3-2244

YORBA LINDA LIBRARY
LEMON ST @ OLINDA
JOB SITE: YORBA LINDA, CAL.

SHEET TITLE: FOUNDATION PLAN & ROOF FRAMING PLAN

DATE: 2-6-59, 2-6-59

JOB NO.

SHEET NO. S-1

100'-0"

5'-0"

28'-0"

60'-0"

3'-0"

ZONE 1

ZONE 3

ZONE 2

110737

110737

110737

110737

REST ROOM

LIBRARIAN'S OFFICE

EQUIPMENT ROOM

CONTROLLER 35 1/2" EA. WAY

CONTROLLER 35 1/2" EA. WAY

FIRE DAMPERS

ACCESS

ACCESS

ALL SIDE WALL REGISTERS:
AIR CONTROL : MULTI-THROW STYLE 'AH'

ALL CEILING DIFFUSERS:
AIR CONTROL "7750 WITH "98 BAFFLES & "73 PANS

PROVIDE AUTOMATIC SELF-CLOSING FIRE DAMPERS WITH ACCESS HOLES FOR ALL DUCTS WHICH PIERCE WALLS OR FLOOR OF HEATING ROOM.

ALL HEATING AND PLUMBING SHALL COMPLY WITH L.B.C. REQUIREMENTS.

PEVAC MODEL 206 BLO-FAN.

PEVAC MODEL 206 BLO-FAN.

NOTE:
BLO-FANS IN REST ROOMS SHALL BE FURNISHED & INSTALLED BY HEATING CONTRACTOR.

N

SECTION
NO SCALE

LIBRARY
LEMON DR. & OLINDA
YORBA LINDA, CAL.


OWNER
YORBA LINDA LIBRARY DISTRICT
4849 SO. OLINDA
YORBA LINDA, CAL.

A/C ENGINEER
M. A. SODEN
ANAHEIM, CAL.

AIR CONDITIONING LAYOUT

DATE
FEB. 4 - 1959
2-6-59

SHEET NO.
M1

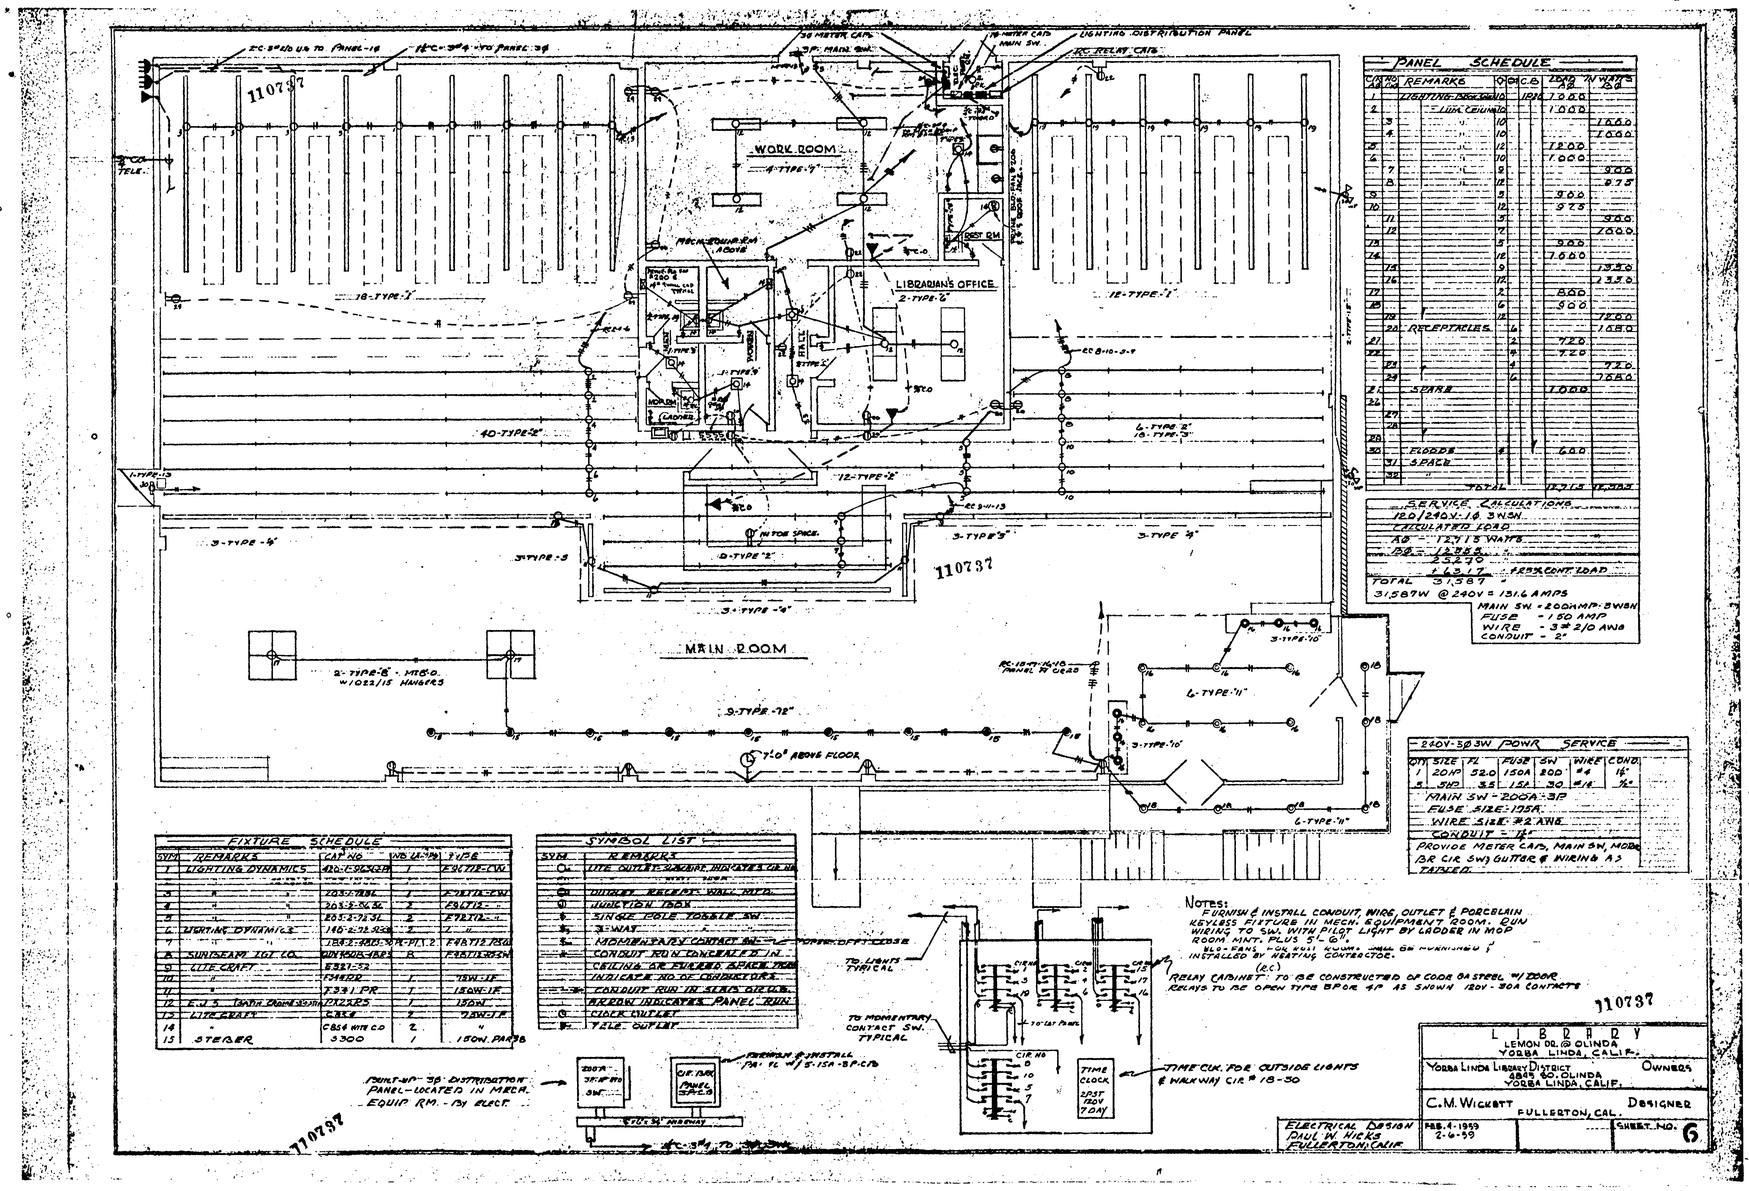

PANEL SCHEDULE

CKT NO	REMARKS	O/S	C.B.	LOAD VA	WATTS
1	LIGHTING DYNAMICS	18M		1000	
2	" "			1000	
3	" "		10		1680
4	" "		10		1000
5	" "		15	1200	
6	" "		10	1000	
7			2		900
8			15		975
9			3	900	
10			15	975	
11			3		900
12			7		1000
13			3	900	
14			15	1080	
15			9		1350
16			15		1350
17			2	800	
18			6	900	
19			15		1200
20	RECEPTACLES	6		1080	
21		2		720	
22		6		720	
23		4			720
24		6			1080
25	SPARE			1000	
26					
27					
28					
29	FLOODS	4		600	
30	SPACE				
31					
32					
	TOTAL			17,113	12,330

SERVICE CALCULATIONS
120/240V-1Ø 3WSN.
CALCULATED LOAD
A@ 12,113 WATTS
B@ 12,330
25,270
1,637 FROM CONT LOAD
TOTAL 31,587
31,587W @ 240V = 131.6 AMPS
MAIN SW = 200 AMP 3WSN
FUSE - 150 AMP
WIRE - 3 #2/0 AWG
CONDUIT - 2"

240V-3Ø 3W POWR SERVICE

QTY	SIZE	FL	FU@2	SW	WIRE	COND.
1	20HP	52.0	150A	200	#4	1½"
5	5HP	3.5	15A	30	#10	½"

MAIN SW - 200A-3P
FUSE SIZE: 125A.
WIRE SIZE: #2 AWG
CONDUIT - 1½"
PROVIDE METER CAB, MAIN SW, MOD. BR CIR SW'S GUTTER & WIRING AS TAPPED.

FIXTURE SCHEDULE

SYM	REMARKS	CAT NO	VOLTS	TYPE
1	LIGHTING DYNAMICS	420-F-02-S-C2P	1	F-2-T12-CW
2	" "	2030-T8-SL	1	F-2-T12-CW
3	" "	2031-2-24-SL	2	F-2-T12-CW
4	" "	2032-2-72-SL	2	F-2-T12-CW
5	LIGHTING DYNAMICS	140-2-72-S2W	2	F-2-T12-CW
6	" "	1842-2-48B-SVK-PI-X	2	F-4-T12-RSG
7	SUNBEAM IGT CO.	GDN1502B-1B2S	2	F-4-T12-RSG
8	CLIFCRAFT	8321-S2	1	F-4-T12-RSG
9	"	F4412D	1	150W-1F
10	"	F4412	1	150W-1F
11	"	F3391-PR	1	150W-1F
12	E.C.S. SMITH ENGINEERING	INTERIORS	1	150W
13	LITECRAFT	CB54	2	75W-1F
14	"	CB54 W/R.C.D.	2	"
15	STEBER	3300	1	150W. PAR38

SYMBOL LIST

SYM	REMARKS
	LITE OUTLET W/ARROW INDICATES CIR. NO.
	DUPLEX RECEPT. WALL MTD.
	JUNCTION BOX
	SINGLE POLE TOGGLE SW.
	3 WAY
	MOMENTARY CONTACT SW.
	CONDUIT RUN CONCEALED IN
	CEILING OR RECESSED SPACE, TYP.
	INDICATE NO. OF CONDUCTORS
	CONDUIT RUN IN EXPOS. LOCATION
	ARROW INDICATES PANEL RUN
	CLOCK OUTLET
	YALE OUTLET


Notes:
FURNISH & INSTALL CONDUIT, WIRE, OUTLET & PORCELAIN KEYLESS FIXTURE IN MECH. EQUIPMENT ROOM. RUN WIRING TO SW. WITH PILOT LIGHT BY LADDER IN MOP ROOM MNT. PLUS 5'-0".
ELECTRIC WORK SHALL BE PERFORMED & INSTALLED BY HEATING CONTRACTOR.
(E.C.) RELAY CABINET TO BE CONSTRUCTED OF CODE GA STEEL W/DOOR. RELAYS TO BE OPEN TYPE 8POLE 4P AS SHOWN 120V-30A CONTACTS

To Lights Typical
To Momentary Contact Sw. Typical
Time Clk. for outside lights & walkway Cir # 18-30
Cir #8
Cir #9
Cir #15
7 DAY
Point of P.G. distribution panel located in mech. equip. rm. - by elect.
Furnish & install PA-1L w/5-15A-SP.C.B.
200A-3P.M.C.B. SW.
GF/INR Panel SPEC.B.
8'-0" to roadway
4"c-3#4 to PA-1L


110737

LIBRARY	
LEMON RD. @ OLINDA YORBA LINDA, CALIF.	
Yorba Linda Library District 4849 So. Olinda Yorba Linda, Calif.	Owners
C.M. Wickett Fullerton, Cal.	Designer
Electrical Design Paul W. Hicks Fullerton, Calif.	Feb. 4-1959 2-6-59
	Sheet No. 6


110737

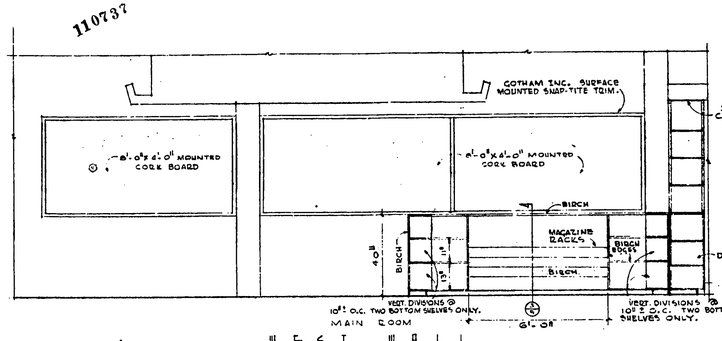


WEST WALL
1/2" = 1'-0"

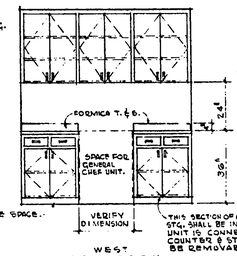


WEST WORK ROOM
1/2" = 1'-0"

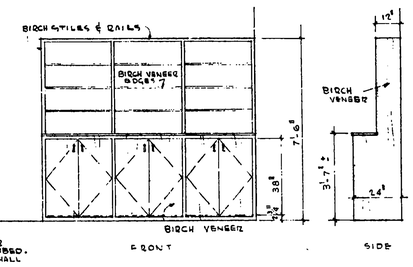


CHAIR STG.
1/2" = 1'-0"

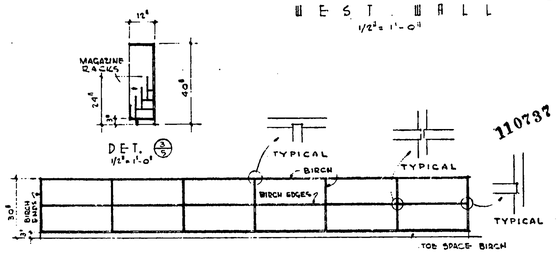


GEOLOGICAL REPORTS
1/2" = 1'-0"

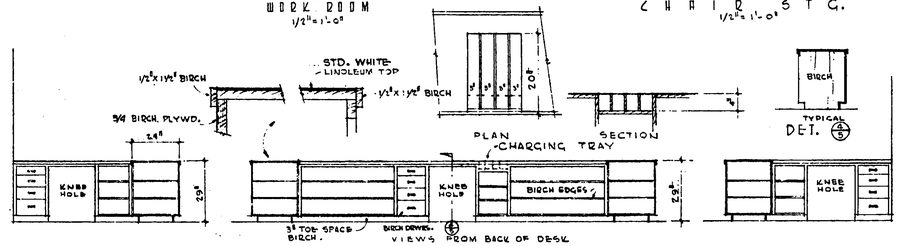


CHARGING DESK
MADE FROM ¾" BIRCH
1/2" = 1'-0"

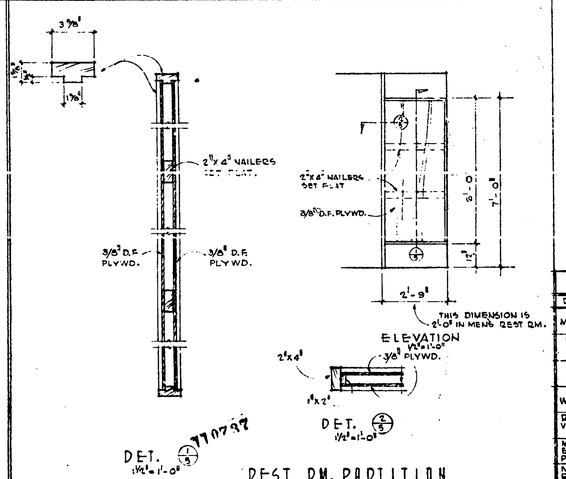


REST RM. PARTITION

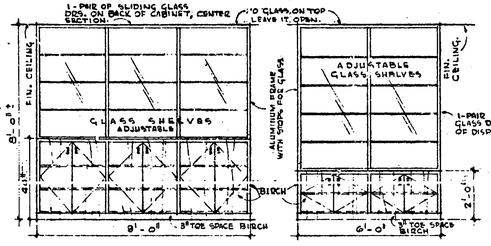

DISPLAY CABINETS
1/2" = 1'-0"

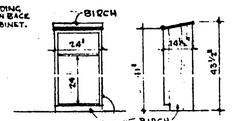

DICTIONARY STAND
1/2" = 1'-0"

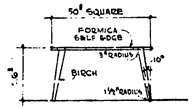

FILE CASE BASE
1/2" = 1'-0"

FINISH SCHEDULE

ROOMS	FLOOR	WALLS	CEILING	REMARKS
MAIN ROOM	ASPHALT TILE	PLASTER WOOD FRAME WALLS. PAINT ALL WALLS.	ACOUSTICAL PLAS. ALSO ON INTERIOR CANOPY. SEE SHT.#4.	ACOUSTICAL PLAS. ON GIRDERS & PERFOR SURFACE OF DROPPED CEILING.
LIBRARIANS OFFICE	CARPET N.IC.	PLASTER & PAINT.	DO.	PAINT TRIM
HALL	ASPHALT TILE	DO.	DO	PAINT TRIM
WORK ROOM	DO.	PLASTER WOOD FRAMB WALLS. PAINT	DO.	PAINT TRIM & CABINETS IN WEST ALCOVE.
REST RMS. & VESTIBULES	ASPHALT TILE. RUBBER SET ON BASE IN REST RMS. ONLY.	CEMENT PLAS. & GRANUM BASE ONE PLAS. & PAINT BALANCE OF WALLS.	PLASTER & PAINT.	PAINT TRIM. EXPOSE TIP OF METAL SCRED BETWEEN CEMENT PLAS. & PLAS.
MOP SM. & ELECTRICAL PANEL RM.	ASPHALT TILE IN MOP RM. CONCRETE IN ELECTRICAL PANEL RM.	PLASTER NO PAINT	PLASTER NO PAINT	PAINT TRIM
MECHANICAL EQUIPMENT ROOM.	1'x1' T. & G.	DO.	DO.	

SEE LUMINOUS CEILING DET. SHT.# 6.

NOTE:
ALL DOOR & DRAWER PULLS FOR ALL CABINETS & CLOSETS SHALL BE "TEMPO" 1221 SATIN CHROME CONS & "P 1211 DULL BLACK KNOB, BY WASHINGTON. USE SEMI-CONCEALED HINGES AS STANLEY # 1583, & ROLLER CATCHES.

110737


LIBRARY
LEMON DR. & OLINDA
YORBA LINDA, CAL.

YORBA LINDA LIBRARY DISTRICT — OWNERS
4845 SO. OLINDA
YORBA LINDA, CAL.

C. M. WICKETT — DESIGNER
FULLERTON, CAL.


DATE	DRAFTSMAN	SHEET NO.
FEB. 4-1959 2-6-59	D. GARCIA	5

110737

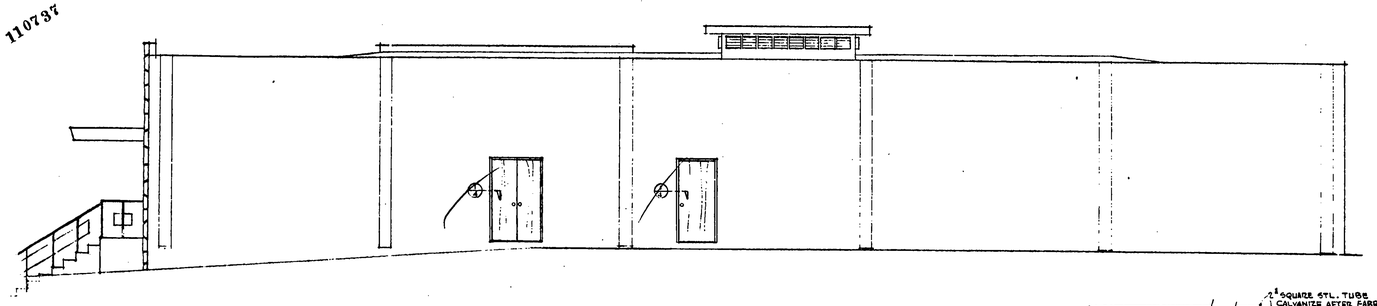

SOUTH ELEV.
1/4" = 1'-0"


110737

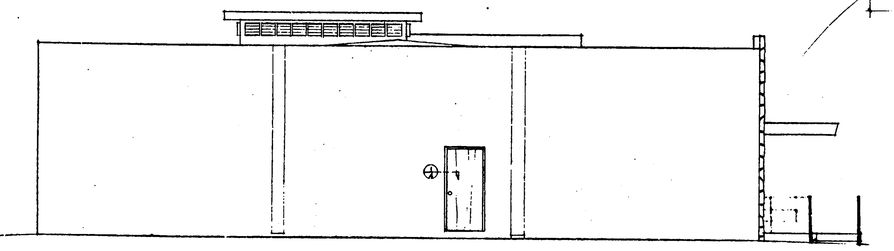


EAST ELEV.
1/4" = 1'-0"




FASCIA DET.
1 1/2" = 1'-0"

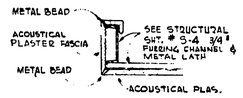


INTERIOR CANOPY
1 1/2" = 1'-0"

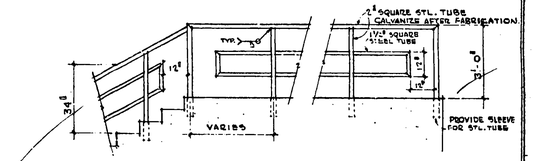

TYPICAL RAILING DET.
1/2" = 1'-0"

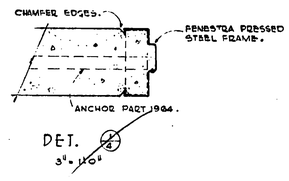

DOOR SCHEDULE			
LTR.	SIZE	AMT.	REMARKS
A	6'-0" x 7'-0"	1	KAWNEER DBL. ACTING, TYPE C PUSH BAR. HOLD OPEN FEATURE.
B	3'-0" x 7'-0"	1	DO.
C	2'-0" x 6'-8"	2	CLASS E & F FIRE DOORS, TO BE PAINTED.
D	3'-0" x 6'-8"	1	CLASS E & F FIRE DOOR PAINTED. YALE SELF CLOSER MODEL Y2 # 72.
E	3'-0" x 6'-8"	1	SLAB H.C. SHINA. YALE SELF CLOSER MODEL Y2 # 72.
F	2'-0" x 6'-8"	5	SLAB H.C. SHINA.
G	2'-8" x 6'-8"	1	DO
H	2'-8" x 6'-8"	4	DO

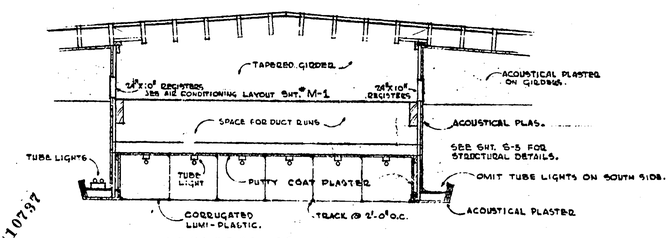

LUMINOUS CEILING
1/2" = 1'-0"

110737

110737

WINDOW SCHEDULE			
NO.	SIZE	AMT.	REMARKS
1	4'-4" x 8'-0"	1	FIXED KAWNEER
2	5'-1" x 1'-0"	1	DO
3	5'-1" x 8'-0"	1	DO
4	4'-4" x 2'-0"	1	DO
5	4'-11" x 8'-0"	1	DO
6	3'-7" x 1'-0"	1	DO
7	4'-10" x 8'-0"	1	DO

NOTE:
WINDOW DIMENSIONS ARE ± & SHOULD BE JOB CHECKED.

LIBRARY

LEMON DR. @ OLINDA
YORBA LINDA, CAL.

YORBA LINDA LIBRARY DISTRICT — OWNERS
4845 SO. OLINDA
YORBA LINDA, CAL.

C.M. WICKETT — DESIGNER
FULLERTON, CAL.

FEB. 4-1955 2-6-59	DRAFTSMAN D. GARCIA	SHEET NO. 4

110737

STUCCO OVER PLYWD.

14"X12" STOCK METAL LOUVERS

RANDOM ARIZONA FLAGSTONE

STUCCO

12 GAUGE WIRE 1/2" CLEAR 30" ABOVE FLOOR.

SEE FASCIA DET. SHT. # 4.

SEE TYPICAL RAILING DET. SHT. # 4

SEE STAIR DETAILS @ SHEET S-1

NORTH ELEV.

1/4" = 1'-0"

14"X12" STOCK METAL LOUVERS

STUCCO OVER PLYWD.

STUCCO

110737

RANDOM ARIZONA FLAGSTONE

WEST ELEV.

1/4" = 1'-0"

1/8" X 1 3/8

TYPICAL CASING INTERIOR

KAWNEER 10-121

KAWNEER 55-809

KAWNEER 55-809

KAWNEER 55-955

KAWNEER 55-940

KAWNEER 55-939

DET. 1/3 3" = 1'-0"

DET. 2/3 3" = 1'-0"

KAWNEER 55-933

KAWNEER 55-930

KAWNEER 55-809

DET. 3/3 3" = 1'-0"


DET. 4/3 3" = 1'-0"

KAWNEER CORNER BAR # 15-139

DET. 5/3 3" = 1'-0"

110737

LIBRARY		
LEMON DR. & OLINDA YORBA LINDA, CAL.		
YORBA LINDA LIBRARY DISTRICT 4845 SO. OLINDA YORBA LINDA, CAL.		OWNERS
C. M. WICKETT FULLERTON, CAL.		DESIGNER
FEB. 4-1959 2-6-59	DRAFTSMAN D. GARCIA	SHEET NO. 3

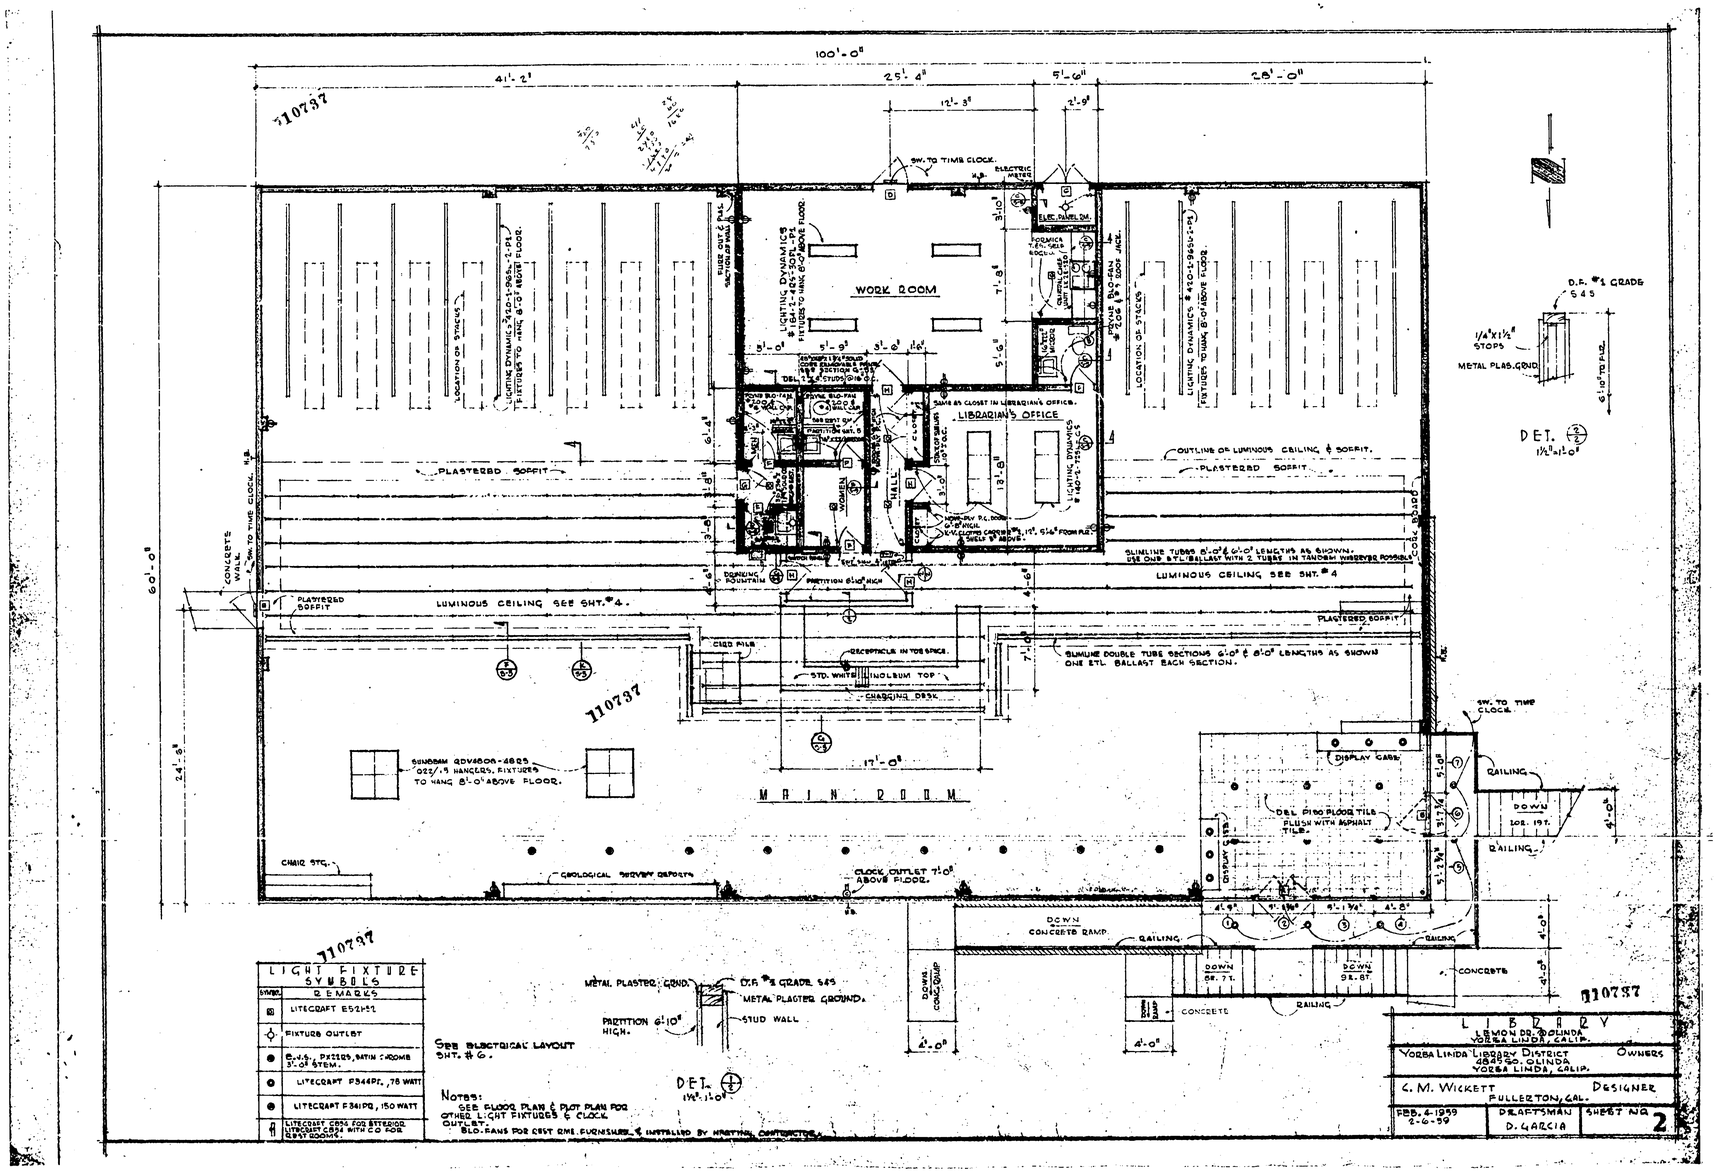
100'-0"
41'-2"
25'-4"
5'-6"
28'-0"
12'-3"
2'-9"
110737
SW. TO TIME CLOCK.
ELECTRIC METER
ELEC. PANEL DM.
WORK ROOM
LIBRARIAN'S OFFICE
LIGHTING DYNAMICS #420-1-2965-1-P1 FIXTURES TO HANG 8'-0" ABOVE FLOOR.
LOCATION OF STACKS.
PLASTERED SOFFIT
OUTLINE OF LUMINOUS CEILING & SOFFIT.
LUMINOUS CEILING SEE SHT. #4.
SLIMLINE TUBES 6'-0" & 8'-0" LENGTHS AS SHOWN. USE ONE ETL BALLAST WITH 2 TUBES IN TANDEM WHEREVER POSSIBLE.
CONCRETE WALL
HALL
WOMEN
DRINKING FOUNTAIN
PARTITION 6'-10" HIGH
CARD FILE
RECEPTICLE IN TOE SPACE.
STD. WHITE LINOLEUM TOP
CHARGING DESK
SLIMLINE DOUBLE TUBE SECTIONS 6'-0" & 8'-0" LENGTHS AS SHOWN ONE ETL BALLAST EACH SECTION.
SLIMLINE 2DV4800-4823 022/.5 HANGERS, FIXTURES TO HANG 8'-0" ABOVE FLOOR.
17'-0"
MAIN ROOM
24'-8"
CHAIR STG.
GEOLOGICAL SURVEY DEPOSITS
CLOCK OUTLET 7'-0" ABOVE FLOOR.
DISPLAY CASE
RAILING
DOWN 10 RS. 19 T.
DEL PI90 FLOOR TILE FLUSH WITH ASPHALT TILE.
DISPLAY
DOWN CONCRETE RAMP
DOWN 6R. 7 T.
DOWN 9R. 8T.
CONCRETE
4'-0"
D.F. #1 GRADE S4S
1/4"X1½" STOPS
METAL PLAS. GRND.
6'-10" TO PLG.
DET. 1½"=1'-0"
METAL PLASTER GRND.
STUD WALL
PARTITION 6'-10" HIGH.
See Electrical Layout Sht. # 6.
Notes:
See floor plan & plot plan for other light fixtures & clock outlet.
Bld. fans for cast one furnished & installed by heating contractor.
LIGHT FIXTURE SYMBOLS
SYMBOL | REMARKS
LITECRAFT E52HSQ
FIXTURE OUTLET
E.W.S. PX22B3, SATIN CHROMB 5'-0" STEM.
LITECRAFT F344PT., 75 WATT
LITECRAFT F341PQ., 150 WATT
LITECRAFT CR96 FOR EXTERIOR LITECRAFT CR92 WITH CO FOR HEAT DOORWAY
LIBRARY
LEMON DR. & CENDA
YORBA LINDA, CALIF.
Yorba Linda Library District
4848 Casa Loma
Yorba Linda, Calif.
OWNERS
C. M. Wickett
Fullerton, Cal.
DESIGNER
FEB. 6-1959
2-6-59
DRAFTSMAN
D. GARCIA
SHEET NO. 2

City of Yorba Linda
4845 Casa Loma Avenue
Yorba Linda CA 92886

Building Department
Permit Counter 714-961-7120
Inspection Requests 714-854-7411

ELECTRICAL Permit No: YL-0050704
Issued Date: 10/16/2014
Inspector Area: NW

Job Address: **18181 IMPERIAL HWY**

Description of Work: INSTALL OUTLETS IN ADULT SERVICES AREA, NO FEE PERMIT
Code Year: 2013

Owner: YORBA LINDA LIBRARY DISTRICT
18181 IMPERIAL HWY
YORBA LINDA CA 92886-3457
Phone:

Applicant: KEITH CROXTON
4591 CALIFORNIA AVE
NORCO CA 92860
Phone: 714-996-2580

Contractor: CROXTON ELECTRIC
4591 CALIFORNIA AVE
NORCO CA 92860
Phone: 714-996-2580
Con State Lic No: 393055

FEES

SFD SF	**0**	**$0.00**	**GENERAL**			**APPLIANCES**		
Garage SF	**0**	**$0.00**	Lights, Outlets & Switches	6	$0.00	Residential appl. 0-1 hp	0	$0.00
Multi-Family Struc	**0**	**$0.00**	Lighting Fixtures	0	$0.00	Non-Residential appl. 0-1 hp	0	$0.00
No. Dwlg Units	**1**		Pole/Platform Mounted	0	$0.00	**SIGNS**		
Swimming Pool/Spa	**0**	**$0.00**	Apparatus,conduits & conductors	0	$0.00	1 Branch Circuit		$0.00
SERVICES			Busways	0	$0.00	Addl Branch Circuit		$0.00
0-600V 200A or less	0	$0.00	**POWER APPARATUS MOTORS**			**CARNIVALS & CIRCUSES**		
0-600V 200A-1000A	0	$0.00	0-1 hp	0	$0.00	Generators	0	$0.00
Over 600V or 1000A	0	$0.00	1-10 hp	0	$0.00	Rides	0	$0.00
Theatrical-type	0	$0.00	10-50 hp	0	$0.00	System & Booth Lighting	0	$0.00
Sub-panel/Meter Ped	0	$0.00	50-100 hp	0	$0.00	Issuance Fee		$0.00
TEMP POWER SVC			Over 100 hp	0	$0.00	Addl for Minimum Fee		$0.00
Temp Meter	0	$0.00						
~~TempPower Pole/Ped~~	~~0~~	~~$0.00~~				~~Additional Assessed Fee(s)~~		~~$0.00~~
Distribution Poles	0	$0.00				Other Building Fee(s)		$0.00
Temp Work w/Service	0	$0.00				Microfilm Fee		$0.00

Electrical Plan Check Fee:	$0.00	**Electrical Permit Fee:**	$0.00
Plan Check Fee Paid:	$0.00	**Microfilm Fee:**	$0.00
PLAN CHECK FEE DUE:	$0.00 [2]	**Violation:**	$0.00
		TOTAL PERMIT FEES:	$0.00 [1]

TOTAL AMOUNT DUE: **$0.00** Paid

Special Conditions: 10/16/14 ga & BLDG Sg

LICENSED CONTRACTOR'S DECLARATION

I hereby affirm that I am licensed under provisions of Chapter 9 commencing with Section 7000 of Division 3 of the Business and Professions Code, and my license is in full force and effect.

Contractor: CROXTON ELECTRIC
License No: 393055
License Class:
Lic Exp Date: 09/30/2016
Bus Lic No:

WORKER'S COMPENSATION DECLARATION

I hereby affirm that I have a certificate of consent to self-insure, or a certificate of workers' compensation insurance, or a certified copy thereof. My workers' compensation insurance carrier and policy number is:

W/C Ins Carrier: STATE FUND
Policy No: 1765208
Exp Date: 12/31/2014

OWNER-BUILDER DECLARATION

I hereby affirm that I am exempt from the Contractor's License Law for the following reason: (check one)

_____ I, as owner of the property, or my employees with wages as their sole compensation, will do the work, and the structure is not intended or offered for sale.

_____ I, as owner of the property, am exclusively contracting with licensed contractors to construct the project.

_____ *I am exempt under* Sec. _____, B&PC for this reason _____

Owner: _____ Date: _____

CERTIFICATE OF EXEMPTION FROM WORKERS' COMPENSATION INSURANCE

(This section need not be completed if the permit is for $500 or less.)

I certify that in the performance of the work for which this permit is issued, I shall not employ any person in any manner so as to become subject to the Workers' Compensation Laws of California.

Applicant's Signature: _____ Date: _____

NOTICE TO APPLICANT: If, after making this Certificate of Exemption, you should become subject to the Workers' Compensation provisions of the Labor Code you must forthwith comply with such provisions or this permit shall be deemed revoked.

CONSTRUCTION LENDING AGENCY

I hereby affirm that there is a construction lending agency for the performance of the work for which this permit is issued (Sec. 3097, Civ. C).
Lender's Name: _____
Lender's Address & Tel No: _____

Will the proposed building or modified facility be within 1000 feet of the outer boundary of a school?	Yes _____ No _____
I have read the Hazardous Material Information Guide and the SCAQMD Permitting Checklist. I understand my requirements under the State of California Health & Safety Code, Section 25505, 25533 & 26534 concerning hazardous materials reporting.	Yes _____ No _____
Will the applicant or future building occupant handle a hazardous material or a mixture containing a hazardous material equal to or greater than amounts specified on the Hazardous Materials Information Guide?	Yes _____ No _____
Will the intended use of the building by the applicant or future building occupant require a permit for construction or modification from the South Coast Air Quality Management District (SCAQMD)? See permitting checklist for guidelines.	Yes _____ No _____

I CERTIFY THAT I HAVE READ THIS APPLICATION AND STATE THAT THE ABOVE INFORMATION IS CORRECT. I AGREE TO COMPLY WITH ALL CITY ORDINANCES AND STATE LAWS RELATING TO BUILDING CONSTRUCTION, AND HEREBY AUTHORIZE REPRESENTATIVES OF THIS CITY TO ENTER UPON THE ABOVE MENTIONED PROPERTY FOR INSPECTION PURPOSES.

I UNDERSTAND THAT SHOULD WORK BE SUSPENDED FOR 180 DAYS OR MORE THIS PERMIT SHALL BE CONSIDERED EXPIRED BASED ON THE 2013 CALIFORNIA BUILDING CODE

☐ **The (property owner[s]/representative[s]) has/have notified the Homeowners' Association regarding the proposal, and the proposal is in compliance with the Covenants, Conditions, and Restrictions (CC&Rs) applicable to the property.**

☐ **The property is not subject to Covenants, Conditions, and Restrictions (CC&Rs) nor is approval by a Homeowners' Association.**

Signature of Applicant/Agent: _____ Date: 10/16/14

Print Applicant/Agent's Name: KEITH A CROXTON Phone: 714-920-2004

ISSUED BY: _____

INSPECTIONS	INSPECTOR/DATE		INSPECTOR/DATE
Building Final		Plumbing Final	
Electrical Final	10-27-14	Mechanical Final	

18231 Imperial Highway

Tract No. . . . . Lot No. . . . . .

Bldg. # 982788 Date 10-26-99 Expired
Plbg. # . . . . . Date . .
Plbg. # . . . . . Date . . . .
Elec. # . . . . . Date . . . .
Date . . . . . .
Final No. . . . . .

9/18/98

CITY OF YORBA LINDA

P.O. BOX 487 "CALIFORNIA 92686 (714) 961-7120
FOR INSPECTIONS CALL 961-7164 BEFORE 3:30 P.M.
BUILDING DEPARTMENT PERMIT/APPLICATION

CW

RECEIPT NO. 982780
P.C. NO. B1898

PRESS HARD WHEN WRITING

JOB ADDRESS: [illegible] WHITE / LEMON DR.
LOT NO. [illegible] LOT OF [illegible]
TRACT "A" STREET
CITY HUNTINGTON BEACH ZIP CA 92647 PHONE 375 470
OWNER: C. DAN DE JESUS LIC NO
ADDRESS 6924 CYPRESS GROVE DR.
CITY RIVERSIDE ZIP CA 92506 PHONE (909) 789 4652
CONTRACTOR: LEO AGUILERA LIC NO 231317
ADDRESS 24049 YORBA
CITY [illegible] ZIP CA PHONE (949) 249 9972

CODE 97 | OCCUP. B-2 | TYPE CONST. V-N | TRACT | LOT

PROPOSED WORK: Under Ground Storage Tank

WORK AUTHORIZED: CONSTRUCT. ☐ PLUMB. ☐ MECH. ☐ ELECT.

OTHER	NEW	ADD	ALTER	REPAIR	DEMOLISH	OCCUPANCY

AREA SQUARE FEET

ROOM ADDITION OR NEW DWELLING		GARAGE		OFFICE	
PATIO COVER		OTHER		COMM. BLDG	

SEC. 4216(a)(1) OF GOVT. CODE REQUIRES A DIG ALERT I.D. NO. BE ISSUED BEFORE A PERMIT TO EXCAVATE" WILL BE VALID. PHONE 1-800-422-4133

NO. BLDGS. NOW ON LOT | USE OF EXISTING BUILDING: Commercial | PROPOSED NO. STORIES

DEV. STD. PLAN: Remove Existing Tanks

DESCRIPTION OF WORK: (5) 8000 Gal. ① 6000 Gal ① 500 Gal
Remove 15000 Gal and ① new
10,000 Gal. DW underground tanks

CONTACT PERSON: Andrew TEL NO.

TYPE OF BUSINESS

MISC.

VALUATION: $150,000

SPECIAL CONDITIONS

I UNDERSTAND THAT MY PLAN CHECK WILL EXPIRE ON 3-18-1999

SIGNATURE

PLAN CK. BY AT

LICENSED CONTRACTORS DECLARATION

I hereby affirm that I am licensed under provisions of Chapter 9 commencing with Section 7000 of Division 3 of the Business and Professions Code, and my license is in full force and effect.

License Class _____ License Number _____
Exp. Date _____ City Bus. Lic. No. _____
Contractor _____
ADDRESS _____
CITY AND ZIP _____ PHONE _____

CONSTRUCTION LENDING AGENCY

I hereby affirm that there is a construction lending agency for the performance of the work for which this permit is issued (Sec. 3097, Civ. C).

Lender's Name _____
Lender's Address _____
City and Zip _____ Phone _____

OWNER-BUILDER DECLARATION

I hereby affirm that I am exempt from the Contractor's License Law for the following reason:

☐ I, as owner of the property, or my employees with wages as their sole compensation, will do the work, and the structure is not intended or offered for sale.

☑ I, as owner of the property, am exclusively contracting with licensed contractors to construct the project.

☐ I am exempt under Sec. _____ B&PC for this reason

Date 9/18/98 Owner

WORKERS' COMPENSATION DECLARATION

I hereby affirm that I have a certificate of consent to self-insure, or a certificate of Workers' Compensation Insurance, or a certified copy thereof.

Policy No. _____ Company _____
☐ Certified copy is hereby furnished Expiration Date _____
☐ Certified copy is filed with City of Yorba Linda.

Date _____ Applicant _____

CERTIFICATE OF EXEMPTION FROM WORKERS' COMPENSATION INSURANCE

(This section need not be completed if the permit is for $300 or less)

I certify that in the performance of the work for which this permit is issued, I shall not employ any person in any manner so as to become subject to the Workers' Compensation Laws of California.

Date 9/18/98 Applicant

NOTICE TO APPLICANT: If, after making this Certificate of Exemption, you should become subject to the Workers' Compensation provisions of the Labor Code you must forthwith comply with such provisions or this permit shall be deemed revoked.

I CERTIFY THAT I HAVE READ THIS APPLICATION AND STATE THAT THE ABOVE INFORMATION IS CORRECT. I AGREE TO COMPLY WITH ALL CITY ORDINANCES AND STATE LAWS RELATING TO BUILDING CONSTRUCTION, AND HEREBY AUTHORIZE REPRESENTATIVES OF THIS CITY TO ENTER UPON THE ABOVE MENTIONED PROPERTY FOR INSPECTION PURPOSES.

SIGNATURE OF APPLICANT OR AGENT — DATE 9/18/98

C. DAN DE JESUS — (909) 789 4652
PRINT APPLICANT/AGENT'S NAME — PHONE

PERMIT FEES

		ISSUED BY KC
ELECTRICAL	BUILDING	814.50
PLUMBING	PLAN CHECK	529.42
MECHANICAL	SMIP	
ENERGY PLAN CHECK		
MICRO FILM FEE	10.00	
GAS SERVICE RELEASE DATE	BY	
ELECTRICAL SERVICE RELEASE DATE	BY	

WILL THE PROFESSIONAL/LICENSED FACILITIES WITHIN/PERTAIN TO THE OUTER BOUNDARY OF A BOMBS?	YES / NO
I HAVE READ THE HAZARDOUS MATERIAL INFORMATION GUIDE AND THE SEARCH PERMITTING CHECKLIST ADDRESSING ANY REQUIREMENTS UNDER THE STATE OF CALIFORNIA HEALTH & SAFETY CODE, SECTION 25505, 25533 AND/OR 25534 HAZARDOUS MATERIALS REPORTING	YES / X
WILL THE APPLICANT OR FUTURE BUILDING OCCUPANT HANDLE A HAZARDOUS MATERIAL OR A MIXTURE CONTAINING A HAZARDOUS MATERIAL EQUAL TO OR GREATER THAN REPORTING SPECIFIED ON THE HAZARDOUS MATERIALS DECLARATION FORM?	YES / NO
WILL THE INTENDED USE OF THE BUILDING BY THE APPLICANT OR FUTURE BUILDING OCCUPANT REQUIRE A PERMIT FOR CONSTRUCTION OR OPERATION FROM THE SOUTH COAST AIR QUALITY MANAGEMENT DISTRICT (SCAQMD)? SEE PERMITTING CHECKLIST FOR GUIDELINES	YES / NO

SIGNATURE

PRINT NAME

VALIDATION:

001003 11 09-98 11637

11 35 18.50 BUILD

☑ PERMIT EXPIRED

☐ PRESUMED FINAL

☐ NO FINAL INSP. REQUESTED

10/26/99 By

B1, BUILDING DEPARTMENT

CITY OF YORBA LINDA
INSPECTION RECORDS

TYPE OF INSPECTION

PLUMBING	DATE	APPROVED INSP'S SIGNATURE	REMARKS
GROUND SPRAY			
GROUND WATER			
TOP OUT			
SEWER			
GAS TEST			
BLACK WATER			
FIN'L PLUMBING			

MECHANICAL	DATE	APPROVED INSP'S SIGNATURE	REMARKS
UNDERGROUND			
ROUGH			
COMB VENT			
AIR COND			
MECHANICAL SHEET METAL			
FINAL MECHANICAL			

ELECTRICAL	DATE	APPROVED INSP'S SIGNATURE	REMARKS
TEMP CONSTN POWER			
UNDERGROUND PVC / METAL			
ROUGH WIRING RECEPT SPACING SERVICE / CIRCUIT			
FIXTURES - TUB BONDINGS			
FINAL ELECTRICAL			

STRUCTURAL	DATE	APPROVED INSP'S SIGNATURE	REMARKS
FOUNDATION LOCATION REINFORCED			4-26-99 Tanks Insured etc
SLAB REINFORCED MEMBRANE			
UNDERPINNING			
PRE GROUT			
GUNITE			
MASONRY BOND BEAM			
FIREPLACE			
ROOF FRAMING ROOF SHEATHING			
FRAMING			
INSULATION SOUND / ENERGY			
LATH EXTERIOR			
LATH INTERIOR			
DRYWALL			
PLASTER (SCRATCH)			
PLASTER (BROWN COAT)			
ACCESSIBILITY INSPECTIONS			
FINAL APPROVAL			

ORANGE COUNTY FIRE AUTHORITY PLANNING AND DEVELOPMENT
SERVICE REQUEST

№ 025212

Planning Applicant: Please review the Planning Submittal Criteria Form prior to completing this Service Request.

Building Plan Review Applicant: Please review the Building Plan Review Submittal Criteria Form and complete the Permit Screening Form prior to completing this Service Request. Permit Screening Form must be submitted with your plans. All information must be included to review plans in an expeditious manner. For questions, please contact OCFA Planning & Development at (714) 744-0483.

APPLICANT NAME (use pen, press firmly): GSM Pile Co. PHONE: 714 375 4700

ADDRESS: 6868 A STREET

CITY: HUNTINGTON BEACH ZIP CODE: CA 92647

BILL TO: CIPAN DE JESUS PHONE: (909) 789 4652

ADDRESS: 6924 CYPRESS GROVE DR.

CITY: RIVERSIDE ZIP CODE: CA 92506

PLAN SUBMITTED AT THE OCFA FACILITY? ☐ YES ☒ NO RESUBMITTAL: ☐ YES ☒ NO

PROJECT NAME: ULTRAMAR GAS STATION

PROJECT ADDRESS: 18231 IMPERIAL HWY PROJECT JURISDICTION: YORBA LINDA

ZIP CODE WITH EXTENSION: 92 PHONE: (909) 789 4652

CONTACT NAME: CIPAN DE JESUS

DEPENDING ON THE STAGE OF YOUR PROJECT, AT LEAST ONE OF THE FOLLOWING DATA ELEMENTS IS MANDATORY:

TRACT #/LOT #: PARCEL MAP:

TENTATIVE TRACT #/LOT #: COMMUNITY NAME: Yorba Linda

I HEREBY AUTHORIZE THE FOLLOWING PROJECT PLAN REVIEW SERVICES AND AGREE TO PAY ALL FEES PRIOR TO ISSUANCE OF APPROVALS OR BUILDING PERMITS. I ALSO ACKNOWLEDGE RECEIPT OF A COPY HEREOF.

SIGNED X

Service Requested: (select from service codes on reverse).

↓ APPLICANT ↓	↓ JURISDICTION USE ONLY ↓	
SERVICE CODES	AMT COLLECTED	
1.41	$432.-	Jennifer Compliance (714) 403-2230 pd in full
	$	
	$	
	$	
CITY/COUNTY PROCESSING FEE: →	$21.60	
Initial Amount Collected:	$453.60	PAYMENT DETAILS / RECEIPT NO.
Additional Balance Due or Refund Amount:	$	

Sub-Total Due to OCFA:

Refund of OCFA Fee, if any:

Total Fee Due to OCFA:

COMMENTS:

11 10 453.60 0206HD
00100 09-18-98 110148

FORM ROUTING: 1) WHITE: FIRE AUTHORITY; 2) CANARY: REFUND/PAYMENT; 3) PINK: BLDG. DEPT.; 4) GOLD: CUSTOMER

	Gas Oil
	Underground Gas Tanks
	1823 Imperial Hwy
	Remove existing underground tanks

	YES:	NO:
	YES:	NO:
	YES:	NO:
(to engineering):	YES:	NO:
IN SPECIAL FIRE PROTECTION AREAS:	YES:	NO:
	YES:	NO:
REVIEWED BY PLANNING STAFF MEMBER:		

APPLICANT MUST BE ADVISED TO CONTACT THE CITY OF YORBA LINDA BUILDING DIVISION CONCERNING STATE OF CALIFORNIA TITLE 24 SITE ACCESSIBILITY REQUIREMENTS. YES: NO:

COMMENTS:

PLANS REQUIRED:		YES:	NO:
REPORTS REQUIRED:	See Bldg Dept Req's	YES:	NO:
IMPROVEMENTS REQUIRED:		YES:	NO:
ENCROACHMENT PERMITS REQUIRED:		YES:	NO:
( ):	See	YES:	NO:
REVIEWED BY ENGINEERING STAFF MEMBER:		NA:	

COMMENTS: Bldg. to Require soils, MPDES, County Hazardous Waste Conditions

APPLICANTS MUST DIRECTLY CONTACT THE ABOVE DEPARTMENTS IN ORDER TO ACHIEVE THE NECESSARY PROGRESS REVIEWING OF ALL DOCUMENTS BY SUCH DEPARTMENTS.

WHERE APPLICABLE, APPLICANTS ARE RESPONSIBLE FOR CONTACTING THE FIRE DEPARTMENT AND HEALTH DEPARTMENT TO COMPLY WITH THEIR REQUIREMENTS.

Signature	Date: 9-18-90
Print Name: Clem De Jesus	Phone: (909) 791-4652
REVIEWED BY BUILDING DEPT. STAFF MEMBER:	NAME:

BUILDING DIVISION
MEMORANDUM

Date: December 2, 1999

To: Ahmad Tabbaa, Building Official

From: Kathy Autovino, Acting Permit Tech/Office Specialist

Subject: **REQUEST FOR RENEWAL OF EXPIRED BUILDING PERMIT 972788**
Location: **ULTRAMAR GAS STATION (RE: UNDERGROUND STORAGE TANKS)**
16231 IMPERIAL HIGHWAY, YORBA LINDA

The following information outlines the conversation with Andrea Fiscus, G & M Oil representative on December 1, 1999.

Ms. Fiscus stated that she wants to renew their expired permit. After reviewing her copy of the permit, I stated that I would research our files and return to the counter. After reviewing the permit file, I requested assistance from John Hernandez due to notations of possible soil contamination. After briefing John, he suggested that I speak to Roy Stephenson regarding this request. After briefing Roy Stephenson, he stated to me that the City was in the process of purchasing this property and that we should not renew this permit. He directed me to advise the applicant that renewal of this permit cannot be processed at this time and to hold off with this renewal due to pending issues and possible purchase of this property. Roy also stated that he would ask Fernando to look into this matter and contact the City Attorney.

I relayed to Ms. Fiscus that additional research was required such as soil issues and the pending sale of this property and that renewal of this permit can not be processed at this time.

Please note that Ms. Andrea Fiscus is awaiting a telephone call regarding renewal of this permit. Telephone number 714-375-4700 extension 327. I am requesting that Ms. Fiscus is contacted by the City Engineer's office/City Attorney's office for information and guidance.

CC: Roy Stephenson
Patricia Haley
Building Division Staff

CITY OF YORBA LINDA

P. O. BOX 87014 CALIFORNIA 92885-8714 (714) 961-7170
FAX 996-1010

ENGINEERING / PUBLIC WORKS

August 6, 1999

Mr. Allan S. Dietz, Hazardous Waste Specialist
County of Orange, Health Care Agency
Hazardous Materials Management Section
Environmental Health Division
2009 East Edinger Avenue
Santa Ana, CA 92705-4720

SUBJECT: FORMER ULTRAMAR SERVICE STATION / G & M OIL #77
18231 IMPERIAL HIGHWAY, YORBA LINDA, CA 92886
O.C.H.C.A. CASE #99UT35

Dear Mr. Dietz:

I am in receipt of your letter of June 28, 1999, addressed to John Hernandez, received by the City on July 29, 1999, identifying the City of Yorba Linda as the responsible party for the leaking underground storage tanks at the above referenced site. Please be advised that the City of Yorba Linda denies any responsibility associated with this repair in that we are not the owners of the property nor have any connection with the gas station operator.

Your acknowledgement in writing of receipt of this letter and agreement that the City of Yorba Linda is not the responsible party is requested at your earliest convenience.

Sincerely yours,

Roy F. Stephenson, P.E.
Director of Public Works/City Engineer

RFS:pjc
Copies: John Hernandez
Len Hampel, City Attorney

City of Yorba Linda
4845 Casa Loma Avenue
Yorba Linda CA 92886

Building Department
Permit Counter 714-961-7120
Inspection Requests 714-854-7411

ELECTRICAL Permit No: YL-0038662
Issued Date: 11/18/2010
Inspector Area: NW

Job Address: **18231 IMPERIAL HWY**

Description of Work: INSTALL (2) SUB-PANELS, (1) OUTLET & LIGHT
Code Year: 2007

Owner: CITY OF YORBA LINDA CA
4845 CASA LOMA AVE
YORBA LINDA CA 92885
Phone:

Applicant: GABRIEL JUN
1709 EAST SOUTH STREET
LONG BEACH, CA 90805
Phone: 562-422-2926

Contractor: ELECTRIC CONSTRUCTION CO.
1709 EAST SOUTH STREET
LONG BEACH, CA 90805
Phone: 562-422-2926
Con State Lic No: 340456

FEES

SFD SF	0	$0.00	**GENERAL**			**APPLIANCES**		
Garage SF	0	$0.00	Lights, Outlets & Switches	1	$0.00	Residential appl. 0-1 hp	0	$0.00
Multi-Family Struc	0	$0.00	Lighting Fixtures	1	$0.00	Non-Residential appl. 0-1 hp	0	$0.00
No. Dwlg Units	1		Pole/Platform Mounted	0	$0.00	**SIGNS**		
Swimming Pool/Spa	0	$0.00	Apparatus,conduits & conductors	0	$0.00	1 Branch Circuit		$0.00
SERVICES			Busways	0	$0.00	Addl Branch Circuit		$0.00
0-600V 200A or less	0	$0.00	**POWER APPARATUS MOTORS**			**CARNIVALS & CIRCUSES**		
0-600V 200A-1000A	0	$0.00	0-1 hp	0	$0.00	Generators	0	$0.00
Over 600V or 1000A	0	$0.00	1-10 hp	0	$0.00	Rides	0	$0.00
Theatrical-type	0	$0.00	10-50 hp	0	$0.00	System & Booth Lighting	0	$0.00
Sub-panel/Meter Ped	2	$0.00	50-100 hp	0	$0.00	Issuance Fee		$0.00
TEMP POWER SVC			Over 100 hp	0	$0.00	Addl for Minimum Fee		$0.00
Temp Meter	0	$0.00						
TempPower Pole/Ped	0	$0.00				Additional Assessed Fee(s)		$0.00
Distribution Poles	0	$0.00				Other Building Fee(s)		$0.00
Temp Work w/Service	0	$0.00						

Electrical Plan Check Fee:	$0.00	**Electrical Permit Fee:**	$0.00
Plan Check Fee Paid:	**$0.00**	**Violation:**	$0.00
PLAN CHECK FEE DUE:	$63.38 [2]	**TOTAL PERMIT FEES:**	$0.00 [1]

TOTAL AMOUNT DUE: **$0.00**

Special Conditions: + city job, no fee

Ø No fee dlb 11/18/10

LICENSED CONTRACTOR'S DECLARATION

I hereby affirm that I am licensed under provisions of Chapter 9 commencing with Section 7000 of Division 3 of the Business and Professions Code, and my license is in full force and effect.

Contractor: ELECTRIC CONSTRUCTION CO.
License No: 340456
License Class:
Lic Exp Date: 07/31/2011
Bus Lic No:

OWNER-BUILDER DECLARATION

I hereby affirm that I am exempt from the Contractor's License Law for the following reason: (check one)

_____ I, as owner of the property, or my employees with wages as their sole compensation, will do the work, and the structure is not intended or offered for sale.

_____ I, as owner of the property, am exclusively contracting with licensed contractors to construct the project.

_____ I am exempt under Sec. _____, B&PC for this reason _____

Owner: _____ Date: _____

WORKER'S COMPENSATION DECLARATION

I hereby affirm that I have a certificate of consent to self-insure, or a certificate of workers' compensation insurance, or a certified copy thereof. My workers' compensation insurance carrier and policy number is:

W/C Ins Carrier: EMPLOYEE SVC GROUP
Policy No:
Exp Date: 06/30/2011

CERTIFICATE OF EXEMPTION FROM WORKERS' COMPENSATION INSURANCE

(This section need not be completed if the permit is for $500 or less.)

I certify that in the performance of the work for which this permit is issued, I shall not employ any person in any manner so as to become subject to the Workers' Compensation Laws of California.

Applicant's Signature: _____ Date: _____

NOTICE TO APPLICANT: If, after making this Certificate of Exemption, you should become subject to the Workers' Compensation provisions of the Labor Code you must forthwith comply with such provisions or this permit shall be deemed revoked.

CONSTRUCTION LENDING AGENCY

I hereby affirm that there is a construction lending agency for the performance of the work for which this permit is issued (Sec. 3097, Civ. C).
Lender's Name: _____
Lender's Address & Tel No: _____

Will the proposed building or modified facility be within 1000 feet of the outer boundary of a school? Yes ____ No ____
I have read the Hazardous Material Information Guide and the SCAQMD Permitting Checklist. I understand my requirements under the State of California Health & Safety Code, Section 25505, 25533 & 26534 concerning hazardous materials reporting. Yes ____ No ____
Will the applicant or future building occupant handle a hazardous material or a mixture containing a hazardous material equal to or greater than amounts specified on the Hazardous Materials Information Guide? Yes ____ No ____
Will the intended use of the building by the applicant or future building occupant require a permit for construction or modification from the South Coast Air Quality Management District (SCAQMD)? See permitting checklist for guidelines. Yes ____ No ____

I CERTIFY THAT I HAVE READ THIS APPLICATION AND STATE THAT THE ABOVE INFORMATION IS CORRECT. I AGREE TO COMPLY WITH ALL CITY ORDINANCES AND STATE LAWS RELATING TO BUILDING CONSTRUCTION, AND HEREBY AUTHORIZE REPRESENTATIVES OF THIS CITY TO ENTER UPON THE ABOVE MENTIONED PROPERTY FOR INSPECTION PURPOSES.

I UNDERSTAND THAT SHOULD WORK BE SUSPENDED FOR 180 DAYS OR MORE THIS PERMIT SHALL BE CONSIDERED EXPIRED BASED ON THE 2007 CALIFORNIA BUILDING CODE APPENDIX CHAPTER 1 SECTION 105.5.

☐ **The (property owner[s]/representative[s]) has/have notified the Homeowners' Association regarding the proposal, and the proposal is in compliance with the Covenants, Conditions, and Restrictions (CC&Rs) applicable to the property.**

☐ **The property is not subject to Covenants, Conditions, and Restrictions (CC&Rs) nor is approval by a Homeowners' Association.**

Signature of Applicant/Agent: Juan R. Gabriel Date: 11/18/2010
Print Applicant/Agent's Name: Juan R. GABRIEL Phone: 562 422-2926

ISSUED BY: _____

INSPECTIONS	INSPECTOR/DATE		INSPECTOR/DATE
Building Final		Plumbing Final	
Electrical Final	MC 11-19-10	Mechanical Final	

LEMON DRIVE


PLANNING APPROVED

Planning approval for zoning compliance only. Approval is contingent upon all easements correctly shown. Applicant must obtain required permits prior to construction.

Date 11/18/10

Signature

- Add light, sub-panel, and GFCI recept.

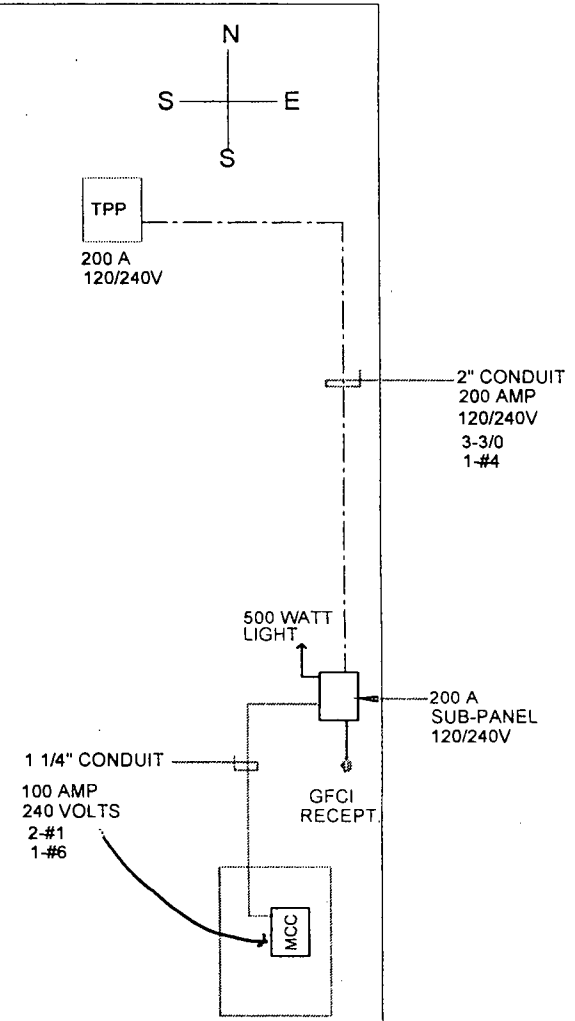

IMPERIAL HWY

JOB ADREESS :

ULTRAMAR STATIONS # 77
18231 IMPERIAL HIGHWAY
YORBA LINDA , CA 90886

City of Yorba Linda
4845 Casa Loma Avenue
Yorba Linda CA 92886

Building Department
Permit Counter 714-961-7120
Inspection Requests 714-854-7411

COMBO Permit No: YL-0037162
Issued Date: 02/10/2011
Inspector Area: NW

Job Address: **18231 IMPERIAL HWY**

Description of Work: VAPOR EXTRACTION SYSTEM INSTALLATION OF BOLLARDS, CONCRETE PAD FOR OXIDIZER UNIT, 200 AMP ELECTRICAL PANEL

City Standard Plan No:

Code Year: 2007
Occupancy Group: U
Type of Construction: VB

No. of Stories: 0
No. of Units: 1

Owner: CITY OF YORBA LINDA
PO BOX 87014
YORBA LINDA CA 92885
Phone: 714-996-7171

Architect:
Phone: Lic No:

Applicant: HAWKINS, DANA
13562 PUMICE ST.
NORWALK, CA 90650
Phone: 562-404-6656

Engineer: STERNAD, MARIO
290 CONEJO RIDGE AVE.
THOUSAND OAKS, CA 91361
Phone: 805-230-1266 Lic No: CE 69047

Contractor: STRONGARM ENVIRONMENTAL FIELD SERVICES INC.
13562 PUMICE ST.
NORWALK, CA 90650
Phone: 562-404-6656
Con State Lic No: 766463 Lic Exp Date: 07/31/2011

Designer:
Phone:

Tenant:
Type of Business:
Contact Person:
Tel No:

FEES

Construction Valuation: $0.00

Building Plan Check:	$0.00	Building Valuation Fee:	$0.00	OCSD:	$0.00 14
Energy Plan Check:	$0.00	State Energy Permit Fee:	$0.00	Eastern Trans Corr:	$0.00 24
Electrical Plan Check:	$0.00	Electrical Permit:	$0.00	Park/Recreation:	$0.00 12
Plumbing Plan Check:	$0.00	Plumbing Permit:	$0.00	Traffic Impact/Mitigation:	$0.00 13
Mechanical Plan Check:	$0.00	Mechanical Permit:	$0.00	SMS:	$0.00 3
Total Plan Check Fee:	$0.00	Building Violation:	$0.00	CBSC:	$0.00 4
Plan Check Fee Paid:	$0.00	Electrical Violation:	$0.00	Add'l Assessed Fee(s):	$0.00
PLAN CHECK FEE DUE:	$0.00 2	Plumbing Violation:	$0.00		
		Mechanical Violation:	$0.00		
		Microfilm:	$0.00		
		Other Building Fee:	$0.00		
		TOTAL PERMIT FEES:	$0.00 1		

TOTAL BUILDING AMOUNT DUE: $0.00

Special Conditions:

2/10/11 MC + SG

Dae

LICENSED CONTRACTOR'S DECLARATION

I hereby affirm that I am licensed under provisions of Chapter 9 commencing with Section 7000 of Division 3 of the Business and Professions Code, and my license is in full force and effect.

Contractor: STRONGARM ENVIRONMENTAL FIELD SERVICES INC.

License No: 766463

License Class:

Lic Exp Date: 07/31/2011

Bus Lic No: 37926

OWNER-BUILDER DECLARATION

I hereby affirm that I am exempt from the Contractor's License Law for the following reason: (check one)

_____ I, as owner of the property, or my employees with wages as their sole compensation, will do the work, and the structure is not intended or offered for sale.

_____ I, as owner of the property, am exclusively contracting with licensed contractors to construct the project.

_____ I am exempt under Sec. _____, B&PC for this reason _____

Owner: _____ Date: _____

WORKER'S COMPENSATION DECLARATION

I hereby affirm that I have a certificate of consent to self-insure, or a certificate of workers' compensation insurance, or a certified copy thereof. My workers' compensation insurance carrier and policy number is:

W/C Ins Carrier: STATE FUND

Policy No: 1860760

Exp Date: 02/01/2011

CERTIFICATE OF EXEMPTION FROM WORKERS' COMPENSATION INSURANCE

(This section need not be completed if the permit is for $500 or less.)

I certify that in the performance of the work for which this permit is issued, I shall not employ any person in any manner so as to become subject to the Workers' Compensation Laws of California.

Applicant's Signature: _____ Date: _____

NOTICE TO APPLICANT: If, after making this Certificate of Exemption, you should become subject to the Workers' Compensation provisions of the Labor Code you must forthwith comply with such provisions or this permit shall be deemed revoked.

CONSTRUCTION LENDING AGENCY

I hereby affirm that there is a construction lending agency for the performance of the work for which this permit is issued (Sec. 3097, Civ. C).

Lender's Name: _____

Lender's Address & Tel No: _____

Will the proposed building or modified facility be within 1000 feet of the outer boundary of a school?	Yes _____ No _____
I have read the Hazardous Material Information Guide and the SCAQMD Permitting Checklist. I understand my requirements under the State of California Health & Safety Code, Section 25505, 25533 & 26534 concerning hazardous materials reporting.	Yes _____ No _____
Will the applicant or future building occupant handle a hazardous material or a mixture containing a hazardous material equal to or greater than amounts specified on the Hazardous Materials Information Guide?	Yes _____ No _____
Will the intended use of the building by the applicant or future building occupant require a permit for construction or modification from the South Coast Air Quality Management District (SCAQMD)? See permitting checklist for guidelines.	Yes _____ No _____

I CERTIFY THAT I HAVE READ THIS APPLICATION AND STATE THAT THE ABOVE INFORMATION IS CORRECT. I AGREE TO COMPLY WITH ALL CITY ORDINANCES AND STATE LAWS RELATING TO BUILDING CONSTRUCTION, AND HEREBY AUTHORIZE REPRESENTATIVES OF THIS CITY TO ENTER UPON THE ABOVE MENTIONED PROPERTY FOR INSPECTION PURPOSES.

I UNDERSTAND THAT SHOULD WORK BE SUSPENDED FOR 180 DAYS OR MORE THIS PERMIT SHALL BE CONSIDERED EXPIRED BASED ON THE 2007 CALIFORNIA BUILDING CODE APPENDIX CHAPTER 1 SECTION 105.5.

☐ **The (property owner[s]/representative[s]) has/have notified the Homeowners' Association regarding the proposal, and the proposal is in compliance with the Covenants, Conditions, and Restrictions (CC&Rs) applicable to the property.**

☐ **The property is not subject to Covenants, Conditions, and Restrictions (CC&Rs) nor is approval by a Homeowners' Association.**

Signature of Applicant/Agent: _____ Date: 2-10-11

Print Applicant/Agent's Name: DANA HAWKINS, SEFS Phone: 562-404-6656
562-787-0744 cell.

ISSUED BY: Lee

INSPECTIONS	INSPECTOR/DATE		INSPECTOR/DATE
Building Final	AW 3-23-11	Plumbing Final	
Electrical Final		Mechanical Final	

PLAN APPROVED BY DAVID BRANTLEY

City of Yorba Linda
4845 Casa Loma Avenue
Yorba Linda CA 92886

Building Department
Permit Counter 714-961-7120
Inspection Requests 714-854-7411

Plan Check No: YL-0037162
Submitted Date: 05/18/2010

PLAN CHECK APPLICATION

Job Address: **18231 IMPERIAL HWY**

Description of Work: VAPOR EXTRACTION SYSTEM INSTALLATION OF BOLLARDS, CONCRETE PAD FOR OXIDIZER UNIT, 200 AMP ELECTRICAL PANEL
City Standard Plan No:

Code Year: 2007
Occupancy Group:
Type of Construction: VB

No. of Stories: 0
No. of Units: 1

Owner: CITY OF YORBA LINDA
PO BOX 87014
YORBA LINDA CA 92885
Phone: 714-996-7171

Architect:
Phone:
Lic No:

Tenant:
Type of Business:
Phone:

Applicant: HAWKINS, DANA
13562 PUMICE ST.
NORWALK, CA 90650
Phone: 562-404-6656

Engineer: STERNAD, MARIO
290 CONEJO RIDGE AVE.
THOUSAND OAKS, CA 91361
Phone: 805-230-1266
Lic No: CE 69047

Contractor: STRONGARM ENVIRONMENTAL FIELD SERVICES INC.
13562 PUMICE ST.
NORWALK, CA 90650
Phone: 562-404-6656
Con State Lic No: 766463
Lic Exp Date: 07/31/2011

Designer:
Phone:

REQUIRED APPROVALS (should the scope of the project change, additional approvals may be required):

AGENCY	PHONE	COMMENTS
Planning Division	(714) 961-7130	
Engineering Department	(714) 961-7170	APPROVED PER F.C.
South Coast Air Quality Mgmt District/Asbestos	(909) 396-2001	

Applicants MUST DIRECTLY CONTACT all above departments, divisions, agencies and districts having jurisdiction in order to facilitate review, approval and fee assessment prior to the issuance of a Building permit.

I acknowledge that this plan check will expire on 11/14/2010 and understand approval must be obtained and a permit must be pulled by the expiration date. If I am unable to do so, I understand I must request a plan check extension before the expiration date and pay the plan check extension fee. If the plan check expires without an extension, I understand the plan check fee must be paid again in full in order to renew the plan check.

Applicant's Signature: _____ Date: _____

Special Conditions:

TOTALS TO BE COLLECTED		
Construction Valuation:	$0.00	
Building Plan Check Fee:	$0.00	
Energy Plan Check Fee:	$0.00	
Electrical Plan Check Fee:	$0.00	
Mechanical Plan Check Fee:	$0.00	
Plumbing Plan Check Fee:	$0.00	
PLAN CHECK FEE DUE:	**$0.00**	2

CALCULATED TOTALS		
Construction Valuation:	$0.00	
Building Plan Check Fee:		$0.00
Energy Plan Check Fee:		$0.00
Electrical Plan Check Fee:		$0.00
Mechanical Plan Check Fee:		$0.00
Plumbing Plan Check Fee:		$0.00
CALCULATED PLN CK FEE :		**$0.00**

City of Yorba Linda
4845 Casa Loma Avenue
Yorba Linda CA 92886

Building Department
Permit Counter 714-961-7120
Inspection Requests 714-854-7411

PLUMBING Permit No: YL-0037950
Issued Date: 08/16/2010
Inspector Area: NW

Job Address: **18231 IMPERIAL HWY**

Description of Work: STUB ONLY FOR FUTURE GASOLINE REMEDIATION PLANT
Code Year: 2007

Owner: CITY OF YORBA LINDA
YORBA LINDA, CA 92886
Phone:

Applicant: HAWKINS, DANA
13562 PUMICE ST.
NORWALK, CA 90650
Phone: 562-787-0744

Contractor: STRONGARM ENVIRONMENTAL
13562 PUMICE ST.
NORWALK, CA 90650
Phone: 562-404-6656
Con State Lic No: 766463

FEES

Water Closet	0	$0.00	Building Sewer or Abandon.	0	$0.00	Vacuum Breaker/Backflow	0	$0.00
Bathtub	0	$0.00	Backwater Valve	0	$0.00	Water Heater (New/Rplc)	0	$0.00
Shower	0	$0.00	Interceptor (sand/grease)	0	$0.00	Swimming Pool Heater	0	$0.00
Bidet	0	$0.00	Rain Water System	0	$0.00	P-Trap,Pool Drain, Sep Tnk	0	$0.00
Lavatory	0	$0.00	Septic Tank	0	$0.00	Gas System up to 5 outlets	1	$0.00
Urinal	0	$0.00	Each Drywall	0	$0.00	Temp Gas Turn-on	0	$0.00
Sink/Bar Sink	0	$0.00	Water System	0	$0.00	Auto Fire Sprinklers	0	$0.00
Dishwasher	0	$0.00	Lawn Sprinklers	0	$0.00	Misc Appliance/ Equipment	0	$0.00
Laundry Tray/Clotheswsher	0	$0.00	Standpipes (wet or dry)	0	$0.00	Issuance Fee		$0.00
Floor Drains/Floor Sink	0	$0.00	Additional Assessed Fee(s)		$0.00	Addl for Minimum Fee		$0.00
			Other Building Fee(s)		$0.00			

Plumbing Plan Check Fee: $0.00 — **Plumbing Permit:** $0.00
Plan Check Fee Paid: $0.00 — **Violation:** $0.00
PLAN CHECK FEE DUE: ~~$46.50~~ BH [2] — **TOTAL PERMIT FEES:** $0.00 [1] — **OCSD:** $0.00 [14]

TOTAL AMOUNT DUE: **$0.00** BH

Special Conditions:
$0.00 MB 8/16/10

LICENSED CONTRACTOR'S DECLARATION

I hereby affirm that I am licensed under provisions of Chapter 9 commencing with Section 7000 of Division 3 of the Business and Professions Code, and my license is in full force and effect.

Contractor: STRONGARM ENVIRONMENTAL
License No: 766463
License Class: C57 B HAZ
Lic Exp Date: 07/31/2011
Bus Lic No:

WORKER'S COMPENSATION DECLARATION

I hereby affirm that I have a certificate of consent to self-insure, or a certificate of workers' compensation insurance, or a certified copy thereof. My workers' compensation insurance carrier and policy number is:

W/C Ins Carrier: STATE FUND
Policy No: 1860760
Exp Date: 02/01/2011

OWNER-BUILDER DECLARATION

I hereby affirm that I am exempt from the Contractor's License Law for the following reason: (check one)

_____ I, as owner of the property, or my employees with wages as their sole compensation, will do the work, and the structure is not intended or offered for sale.

_____ I, as owner of the property, am exclusively contracting with licensed contractors to construct the project.

_____ I am exempt under Sec. _____, B&PC for this reason _____

Owner: _____ Date: _____

CERTIFICATE OF EXEMPTION FROM WORKERS' COMPENSATION INSURANCE

(This section need not be completed if the permit is for $500 or less.)

I certify that in the performance of the work for which this permit is issued, I shall not employ any person in any manner so as to become subject to the Workers' Compensation Laws of California.

Applicant's Signature: _____ Date: _____

NOTICE TO APPLICANT: If, after making this Certificate of Exemption, you should become subject to the Workers' Compensation provisions of the Labor Code you must forthwith comply with such provisions or this permit shall be deemed revoked.

CONSTRUCTION LENDING AGENCY

I hereby affirm that there is a construction lending agency for the performance of the work for which this permit is issued (Sec. 3097, Civ. C).
Lender's Name: _____
Lender's Address & Tel No: _____

Will the proposed building or modified facility be within 1000 feet of the outer boundary of a school? Yes _____ No _____
I have read the Hazardous Material Information Guide and the SCAQMD Permitting Checklist. I understand my requirements under the State of California Health & Safety Code, Section 25505, 25533 & 26534 concerning hazardous materials reporting. Yes _____ No _____
Will the applicant or future building occupant handle a hazardous material or a mixture containing a hazardous material equal to or greater than amounts specified on the Hazardous Materials Information Guide? Yes _____ No _____
Will the intended use of the building by the applicant or future building occupant require a permit for construction or modification from the South Coast Air Quality Management District (SCAQMD)? See permitting checklist for guidelines. Yes _____ No _____

I CERTIFY THAT I HAVE READ THIS APPLICATION AND STATE THAT THE ABOVE INFORMATION IS CORRECT. I AGREE TO COMPLY WITH ALL CITY ORDINANCES AND STATE LAWS RELATING TO BUILDING CONSTRUCTION, AND HEREBY AUTHORIZE REPRESENTATIVES OF THIS CITY TO ENTER UPON THE ABOVE MENTIONED PROPERTY FOR INSPECTION PURPOSES.

I UNDERSTAND THAT SHOULD WORK BE SUSPENDED FOR 180 DAYS OR MORE THIS PERMIT SHALL BE CONSIDERED EXPIRED BASED ON THE 2007 CALIFORNIA BUILDING CODE APPENDIX CHAPTER 1 SECTION 105.5.

☐ **The (property owner[s]/representative[s]) has/have notified the Homeowners' Association regarding the proposal, and the proposal is in compliance with the Covenants, Conditions, and Restrictions (CC&Rs) applicable to the property.**

☐ **The property is not subject to Covenants, Conditions, and Restrictions (CC&Rs) nor is approval by a Homeowners' Association.**

Signature of Applicant/Agent: _____ Date: 8-16-10
Print Applicant/Agent's Name: David Hawkins Phone: 562-787-0144

ISSUED BY: _____

INSPECTIONS	INSPECTOR/DATE		INSPECTOR/DATE
Building Final	_____	Plumbing Final	A. Mtg 3-23-11
Electrical Final	_____	Mechanical Final	_____

City of Yorba Linda
4845 Casa Loma Avenue
Yorba Linda CA 92886

Building Department
Permit Counter 714-961-7120
Inspection Requests 714-854-7411

COMBO Permit No: YL-0037590
Issued Date: 02/10/2011
Inspector Area: NW

Job Address: **18231 IMPERIAL HWY**

Description of Work: 55 LF X 6' HIGH & 70 LF X 7' HIGH CHAIN LINK FENCE W/MESH, ALL INSIDE P/L
City Standard Plan No:

Code Year: 2007
Occupancy Group: U
Type of Construction: VB

No. of Stories: 0
No. of Units: 1

Owner: CITY OF YORBA LINDA
PO BOX 87014
YORBA LINDA CA 92885
Phone: 714-996-7171

Architect:
Phone: Lic No:

Applicant: HAWKINS DANA
13562 PUMICE ST.
NORWALK, CA 90650
Phone: 562-404-6656

Engineer: STERNAD, MARIO
290 CONEJO RIDGE AVE.
THOUSAND OAKS, CA 91361
Phone: 805-230-1266 Lic No: CE 69047

Contractor: STRONGARM ENVIRONMENTAL FIELD SERVICES INC.
13562 PUMICE ST.
NORWALK, CA 90650
Phone: 562-404-6656
Con State Lic No: 766463 Lic Exp Date: 07/31/2011

Designer:
Phone:

Tenant:
Type of Business:
Contact Person:
Tel No:

FEES

Construction Valuation: $1,750.00

Building Plan Check:	$0.00	Building Valuation Fee:	$0.00	OCSD:	$0.00 14
Energy Plan Check:	$0.00	State Energy Permit Fee:	$0.00	Eastern Trans Corr:	$0.00 24
Electrical Plan Check:	$0.00	Electrical Permit:	$0.00	Park/Recreation:	$0.00 12
Plumbing Plan Check:	$0.00	Plumbing Permit:	$0.00	Traffic Impact/Mitigation:	$0.00 13
Mechanical Plan Check:	$0.00	Mechanical Permit:	$0.00	SMS:	$0.00 3
Total Plan Check Fee:	$0.00	Building Violation:	$0.00	CBSC:	$0.00 4
Plan Check Fee Paid:	$0.00	Electrical Violation:	$0.00	Add'l Assessed Fee(s):	$0.00
PLAN CHECK FEE DUE:	$0.00 2	Plumbing Violation:	$0.00		
		Mechanical Violation:	$0.00		
		Microfilm:	$0.00		
		Other Building Fee:	$0.00		
		TOTAL PERMIT FEES:	$0.00 1		

TOTAL BUILDING AMOUNT DUE: $0.00

Special Conditions:

2/10/'11 MC #88

LICENSED CONTRACTOR'S DECLARATION

I hereby affirm that I am licensed under provisions of Chapter 9 commencing with Section 7000 of Division 3 of the Business and Professions Code, and my license is in full force and effect.

Contractor: STRONGARM ENVIRONMENTAL FIELD SERVICES INC.

License No: 766463

License Class:

Lic Exp Date: 07/31/2011

Bus Lic No: 37920

OWNER-BUILDER DECLARATION

I hereby affirm that I am exempt from the Contractor's License Law for the following reason: (check one)

_____ I, as owner of the property, or my employees with wages as their sole compensation, will do the work, and the structure is not intended or offered for sale.

_____ I, as owner of the property, am exclusively contracting with licensed contractors to construct the project.

_____ I am exempt under Sec. _____, B&PC for this reason _____

Owner: _____ Date: _____

WORKER'S COMPENSATION DECLARATION

I hereby affirm that I have a certificate of consent to self-insure, or a certificate of workers' compensation insurance, or a certified copy thereof. My workers' compensation insurance carrier and policy number is:

W/C Ins Carrier: STATE FUND

Policy No: 1860760

Exp Date: 02/01/2011

CERTIFICATE OF EXEMPTION FROM WORKERS' COMPENSATION INSURANCE

(This section need not be completed if the permit is for $500 or less.)

I certify that in the performance of the work for which this permit is issued, I shall not employ any person in any manner so as to become subject to the Workers' Compensation Laws of California.

Applicant's Signature: _____ Date: _____

NOTICE TO APPLICANT: If, after making this Certificate of Exemption, you should become subject to the Workers' Compensation provisions of the Labor Code you must forthwith comply with such provisions or this permit shall be deemed revoked.

CONSTRUCTION LENDING AGENCY

I hereby affirm that there is a construction lending agency for the performance of the work for which this permit is issued (Sec. 3097, Civ. C).

Lender's Name: _____

Lender's Address & Tel No: _____

Will the proposed building or modified facility be within 1000 feet of the outer boundary of a school? Yes _____ No _____

I have read the Hazardous Material Information Guide and the SCAQMD Permitting Checklist. I understand my requirements under the State of California Health & Safety Code, Section 25505, 25533 & 26534 concerning hazardous materials reporting. Yes _____ No _____

Will the applicant or future building occupant handle a hazardous material or a mixture containing a hazardous material equal to or greater than amounts specified on the Hazardous Materials Information Guide? Yes _____ No _____

Will the intended use of the building by the applicant or future building occupant require a permit for construction or modification from the South Coast Air Quality Management District (SCAQMD)? See permitting checklist for guidelines. Yes _____ No _____

I CERTIFY THAT I HAVE READ THIS APPLICATION AND STATE THAT THE ABOVE INFORMATION IS CORRECT. I AGREE TO COMPLY WITH ALL CITY ORDINANCES AND STATE LAWS RELATING TO BUILDING CONSTRUCTION, AND HEREBY AUTHORIZE REPRESENTATIVES OF THIS CITY TO ENTER UPON THE ABOVE MENTIONED PROPERTY FOR INSPECTION PURPOSES.

I UNDERSTAND THAT SHOULD WORK BE SUSPENDED FOR 180 DAYS OR MORE THIS PERMIT SHALL BE CONSIDERED EXPIRED BASED ON THE 2007 CALIFORNIA BUILDING CODE APPENDIX CHAPTER 1 SECTION 105.5.

☐ **The (property owner[s]/representative[s]) has/have notified the Homeowners' Association regarding the proposal, and the proposal is in compliance with the Covenants, Conditions, and Restrictions (CC&Rs) applicable to the property.**

☐ **The property is not subject to Covenants, Conditions, and Restrictions (CC&Rs) nor is approval by a Homeowners' Association.**

Signature of Applicant/Agent: _____ Date: 2-16-11

Print Applicant/Agent's Name: DANA HAWKINS, SEFS Phone: 562-404-6656
562-787-0784

ISSUED BY: _____

INSPECTIONS	INSPECTOR/DATE		INSPECTOR/DATE
Building Final	AMT 3-23-11	Plumbing Final	
Electrical Final		Mechanical Final	

City of Yorba Linda
4845 Casa Loma Avenue
Yorba Linda CA 92886

Building Department
Permit Counter 714-961-7120
Inspection Requests 714-854-7411

Plan Check No: YL-0037590
Submitted Date: 07/01/2010

PLAN CHECK APPLICATION

Job Address: **18231 IMPERIAL HWY**

Description of Work: 55 LF X 6' HIGH & 70 LF X 7' HIGH CHAIN LINK FENCE W/MESH, ALL INSIDE P/L
City Standard Plan No:

Code Year: 2007
Occupancy Group: U
Type of Construction: VB

No. of Stories: 0
No. of Units: 1

Owner: CITY OF YORBA LINDA
PO BOX 87014
YORBA LINDA CA 92885
Phone: 714-996-7171

Architect:
Phone:
Lic No:

Tenant:
Type of Business:
Phone:

Applicant: HAWKINS DANA
13562 PUMICE ST.
NORWALK, CA 90650
Phone: 562-404-6656

Engineer: STERNAD, MARIO
290 CONEJO RIDGE AVE.
THOUSAND OAKS, CA 91361
Phone: 805-230-1266
Lic No: CE 69047

Contractor: STRONGARM ENVIRONMENTAL FIELD SERVICES INC.
13562 PUMICE ST.
NORWALK, CA 90650
Phone: 562-404-6656
Con State Lic No: 766463
Lic Exp Date: 07/31/2011

Designer:
Phone:

REQUIRED APPROVALS (should the scope of the project change, additional approvals may be required):

AGENCY	PHONE	COMMENTS
Planning Division	(714) 961-7130	APPVD BY GR
Engineering Department	(714) 961-7170	APPVD BY FC

Applicants MUST DIRECTLY CONTACT all above departments, divisions, agencies and districts having jurisdiction in order to facilitate review, approval and fee assessment prior to the issuance of a Building permit.

I acknowledge that this plan check will expire on _ and understand approval must be obtained and a permit must be pulled by the expiration date. If I am unable to do so, I understand I must request a plan check extension before the expiration date and pay the plan check extension fee. If the plan check expires without an extension, I understand the plan check fee must be paid again in full in order to renew the plan check.

Applicant's Signature: _____ Date: _____

Special Conditions:

TOTALS TO BE COLLECTED		
Construction Valuation:	$1,750.00	
Building Plan Check Fee:		$66.00
Energy Plan Check Fee:		$0.00
Electrical Plan Check Fee:		$0.00
Mechanical Plan Check Fee:		$0.00
Plumbing Plan Check Fee:		$0.00
PLAN CHECK FEE DUE:		**$66.00** 2

CALCULATED TOTALS		
Construction Valuation:	$1,750.00	
Building Plan Check Fee:		$66.00
Energy Plan Check Fee:		$0.00
Electrical Plan Check Fee:		$0.00
Mechanical Plan Check Fee:		$0.00
Plumbing Plan Check Fee:		$0.00
CALCULATED PLN CK FEE :		**$66.00**

18231 IMPERIAL HWY. - SIGN

Tract No. ..... Lot No. .....

Bldg. # 16410 ... Date 11/15/23
Pbg. # ... Date ...
Plbg. ... Date ...
Elec. # ... Date ...
Date .....
Final No. .....

Bldg 970535 5-22-97

18231 IMPERIAL HWY.

Tract No. ..... Lot No. .....

Bldg. # 39920 Date 12/2/78
Plbg. # ..... Date .....
Plbg. # ..... Date .....
Elec. # 16845 Date 1/14/74
Date .....
Final No. .....

Bldg. 38405 3/6/96
" 39124A 6/5/96
Bldg 40002 12-30-96

18231 IMPERIAL HWY. - SIGN

Tract No. ..... Lot No. .....

Bldg # 16440 ... Date 11/15/23
Bldg # ..... Date .....
Plbg ..... Date .....
Elec. ..... Date .....
Date .....
Final No. .....

Bldg 970535 5-22-97

CITY OF YORBA LINDA — BUILDING

4845 MAIN STREET : TELEPHONE: 714/524-5000

DEPARTMENT OF BUILDING AND SAFETY PERMIT - APPLICATION

JOB ADDRESS: 18231 Imperial
TRACT: | LOT: | BLDG. PERMIT NO.: 16410
PROPOSED USE: Change C.U.P. to Increase S.I.
NEW | ADD | ALTER: X | REMOVE | DEMOLISH | OCCUPANCY

OWNER: Phillips Petroleum
MAILING ADDRESS: 8301 E. Florence
CITY: Downey Ca TEL. NO.: 213-869-4511
CONTRACTOR: Bishop's Lighting
MAILING ADDRESS: 1441 Cowles
CITY: Long Beach TEL. NO.: 213-437-7092
STATE LIC. NO.: 146371 CITY BUS. LIC. NO.: John McLaughlin
ARCHITECT OR ENGINEER
STATE LIC. NO. | TEL. NO.
LOT SIZE
NO. BLDGS. NOW ON LOT
USE OF EXISTING BUILDINGS
TRAILER | ZONE
INSPECTION FOR OCCUPANCY AS
LIMITED TIME USE | FROM | TO
AREA SQ. FT.: 24 | NO. STORIES: 6' high | ROOF COVERING
FENCING - LIN. FT.
WALL COVERING | NT | EXT
MISC.
BOND NO. OR CASH DEPOSIT
SIGNATURE OF APPLICANT: J. L. Bishop
ADDRESS

BUILDING ADDRESS: 18231 Imperial

FIRE ZONE	GROUP	TYPE CONST	DATE RECEIVED
3	S	E	11-10-73

ZONE: C-G
SPECIAL CONDITIONS: REDUCTION 3rd OF NON CONF SIGN.

SETBACK	YARD	HWY.	STREET NAME	WIDTH
FRONT P.L.				
SIDE P.L.				

PLANNING DEPT. APPROVAL: RBP — DATE: 11/15/73
ENGINEERING DIV. APPROVAL — DATE
STREET DIV. APPROVAL — DATE
POLICE DEPT. APPROVAL — DATE
CONSTRUCTION LENDER C.C.P. § (1)
NAME
BRANCH
ADDRESS
APPLICANT'S SIGNATURE

APPROVALS	DATE	INSPECTOR'S SIGNATURE
FOUNDATION LOCATION		
FORMS - MATERIALS		
SLAB FLOOR JOISTS		
FRAMING		
LATH OR GYPSUM WALLBOARD		
LATH EXTERIOR		
STUCCO-SCRATCH		
STUCCO-BROWN		
ROOF SHEATHING		
RELOCATION WORK COMPLETED		
HOUSE NUMBER CORRECT & POSTED		
FINAL APPROVAL	11-29-73	

I acknowledge that I have read this application and state that the above is correct and agree to comply with all City ordinance and State laws regulating building construction.

SIGNATURE OF PERMITTEE: J. L. Bishop
ADDRESS: 1441 Cowles Long Beach

VALUATION: 300.00

SMIP $ 50
PLAN CHECK FEE $ 10.00
PERMIT FEE $ 20.00

Rec 8626 10.00 | 20.50 | 11/15/73

THIS RECEIPT IS VALID ONLY WHEN TRANSACTION NUMBER, DATE, AND RECEIPT AMOUNT ARE IMPRINTED ABOVE.

CHECK VALIDATION ↑ _____ _____ PERMIT VALIDATION ↑ JE

BUILDING DEPARTMENT COPY

DATE 3/20/97

CITY OF YORBA LINDA

P.O. BOX 487 CALIFORNIA 92686 (714) 961-7120
FOR INSPECTIONS CALL 961-7104 BOX 117 BEFORE 3:30 P.M.
BUILDING DEPARTMENT PERMIT/APPLICATION

BLDG PERMIT NO 970535
P.C. NO

PRESS HARD WHEN WRITING

JOB SITE BUILDING ADDRESS: 18231 Imperial Highway
OWNER'S NAME (First, Middle Initial, Last): Watamar — NEAREST CROSS ST: Lemon
MAILING ADDRESS (If Different): 18231 Imperial Hwy
CITY: Yorba Linda — ZIP — PHONE
ARCHITECT/DESIGNER: Contractor — LIC NO: 576277
ADDRESS: Sign Development Inc — 1366 W. Ninth St
CITY: Upland — ZIP: Ca 91786 — PHONE: 909 920 5535
ENGINEER: David Ehrlich — LIC NO: C-17447
ADDRESS: PO Box 1089
CITY: Camarillo — ZIP: 93010 — PHONE: 805 987 4989

CODE YR	GROUP	TYPE CONST	TRACT	LOT
94	U-2			

PROPOSED WORK: MON. SIGN (DBL. FACE).

WORK AUTHORIZED: ☒ STRUCT. ☐ PLUMB. ☐ MECH. ☒ ELECT.

OTHER	NEW	ADD	ALTER	REPAIR	DEMOLISH	OCCUPANCY
	X					

AREA SQUARE FEET
ROOM ADDITION OR NEW DWELLING | GARAGE | OFFICE
PATIO COVER | OTHER | COMM. WHSE

SEC. 4216/4217 OF GOVT. CODE REQUIRES A DIG ALERT I.D. NO. BE ISSUED BEFORE A PERMIT TO EXCAVATE WILL BE VALID. PHONE 1-800-422-4133

NO. BLDGS. NOW ON LOT: — USE OF EXISTING BUILDING: Comm. — PROPOSED NO. STORIES:
CITY STD. PLAN:
COMPANY NAME:
CONTACT PERSON: 10-8" x 60" H. MONUMENT — TEL. NO:
TYPE OF BUSINESS: Sign. "Beacon Gasoline"
MISC:

LICENSED CONTRACTORS DECLARATION

I hereby affirm that I am licensed under provisions of Chapter 9 commencing with Section 7000 of Division 3 of the Business and Professions Code, and my license is in full force and effect.
License Class C45 License Number 576277
Exp. Date 8/31/97 City Bus. Lic. No. 14101
Contractor Sign Development Inc
ADDRESS 1366 W. Ninth St
CITY AND ZIP Upland, Ca 91786 909 920 5535

CONSTRUCTION LENDING AGENCY

I hereby affirm that there is a construction lending agency for the performance of the work for which this permit is issued (Sec. 3097, Civ. C.)
Lender's Name
Lender's Address
City and Zip — Phone

OWNER-BUILDER DECLARATION

I hereby affirm that I am exempt from the Contractor's License Law for the following reason:
☐ I, as owner of the property, or my employees with wages as their sole compensation, will do the work, and the structure is not intended or offered for sale.
☐ I, as owner of the property, am exclusively contracting with licensed contractors to construct the project.
☐ I am exempt under Sec. ..... B&P C. for the reason .....
Date ..... Owner .....

WORKERS' COMPENSATION DECLARATION

I hereby affirm that I am have a certificate of consent to self insure, or a certificate of Workers' Compensation Insurance, or a copy of copy thereof.
Policy No. 7155887 Company State Fund
☐ Certified copy is hereby furnished — Expiration Date 12/1/97
☐ Certified copy is filed with City of Yorba Linda
Date 3/20/97 Applicant Yvonne Dobie/agent

CERTIFICATE OF EXEMPTION FROM WORKERS' COMPENSATION INSURANCE

(This section need not be completed if permit is for $300 or less)
I certify that in the performance of the work for which this permit is issued, I shall not employ any person in any manner so as to become subject to the Workers' Compensation Laws of California.
Date ..... Applicant .....

NOTICE TO APPLICANT: If, after making this Certificate of Exemption, you should become subject to the Workers' Compensation provisions of the Labor Code you must forthwith comply with such provisions or this permit shall be deemed revoked.

I CERTIFY THAT I HAVE READ THIS APPLICATION AND STATE THAT THE ABOVE INFORMATION IS CORRECT. I AGREE TO COMPLY WITH ALL CITY ORDINANCES AND STATE LAWS RELATING TO BUILDING CONSTRUCTION, AND HEREBY AUTHORIZE REPRESENTATIVES OF THIS CITY TO ENTER UPON THE ABOVE MENTIONED PROPERTY FOR INSPECTION PURPOSES.

Yvonne Dobie/agent 3/20/97
SIGNATURE OF APPLICANT OR AGENT — DATE
Yvonne Dobie/agent 909 920 5535
PRINT APPLICANT/AGENT'S NAME — PHONE

VALUATION $ 3,500.00 — SPECIAL CONDITIONS: 10,000.

I UNDERSTAND THAT MY PLAN CHECK WILL EXPIRE ON .....
SIGNATURE

PLAN CK BY: FBS		PERMIT FEES	COLLECTED BY: FBS
ELECTRICAL	49.50	BUILDING	117.50
PLUMBING		PLAN CHECK	76.05
MECHANICAL		BMI	2.10
ENERGY PLAN CHECK			
MICRO FILM FEE	2.00		
GAS SERVICE RELEASE DATE	BY		
ELECTRICAL SERVICE RELEASE DATE	BY		

WILL THE PROPOSED BUILDING OR ADDED FACILITY BE WITHIN 1000 FEET OF THE OUTER BOUNDARY OF A SCHOOL?	YES	
	NO	X
I HAVE READ THE HAZARDOUS MATERIAL INFORMATION GUIDE AND THE BOARD PERMITTING CHECKLIST HAZARDOUS/HAZARDOUS REQUIREMENTS UNDER THE STATE OF CALIFORNIA HEALTH & SAFETY CODE, SECTION 25508, 25509, & 25534 REGARDING HAZARDOUS MATERIALS REPORTING.	YES	X
WILL THE APPLICANT OR FUTURE BUILDING OCCUPANT HANDLE A HAZARDOUS MATERIAL OR A MIXTURE CONTAINING A HAZARDOUS MATERIAL EQUAL TO OR GREATER THAN AMOUNTS SPECIFIED ON THE HAZARDOUS MATERIAL REPORTING GUIDE?	YES	
	NO	X
WILL THE INTENDED USE OF THE BUILDING BY THE APPLICANT OR FUTURE BUILDING OCCUPANT REQUIRE A PERMIT FOR CONSTRUCTION OR MODIFICATION FROM THE SOUTH COAST AIR QUALITY MANAGEMENT DISTRICT (AQMD)? SEE PERMITTING CHECKLIST FOR GUIDELINES	YES	
	NO	X

VALIDATION:

SIGNATURE
PRINT NAME

BY BUILDING DEPARTMENT

INSPECTION RECORDS

970535

FINAL PLUMBING			
MECHANICAL	DATE	INSPECTOR'S SIGNATURE	REMARKS
AIR COND.			
FINAL MECHANICAL			
ELECTRICAL	DATE	INSPECTOR'S SIGNATURE	REMARKS
FINAL ELECTRICAL	5-22-97	WDS	
STRUCTURAL	DATE	INSPECTOR'S SIGNATURE	REMARKS
	3-27-97	WDS	
UNDERPINNING			
PRE GROUT			
GUNITE			
MASONRY BOND BEAM			
FIREPLACE			
FRAMING			
LATH EXTERIOR			
LATH INTERIOR			
DRYWALL			
PLASTER SCRATCH			
PLASTER BROWN COAT			
FINAL STRUCTURAL	5-22-97	WDS	

CITY OF YORBA LINDA BUILDING DEPARTMENT
BUILDING PERMIT APPLICATION PROCESSING FORM

DATE:	3-20-97	P/C NO. #	970535
APPLICANT / OWNERS NAME:	ULTRAMAR		
JOB TITLE:	ULTRAMAR (BEACON) SIGN		
JOBADDRESS:	18231 IMPERIAL Hwy.		
TRACT & LOT(S) NUMBERS:			
TYPE OF PROJECT:	MONUMENT SIGN.		

PLANNING DEPARTMENT REQUIREMENTS		
C.U.P. (Conditional Use Permit) REQUIRED:	YES:	NO:
VARIANCE REQUIRED:	YES:	NO:
DESIGN REVIEW REQUIRED:	YES:	NO:
LANDSCAPE PLAN REQUIRED (to engineering):	YES:	NO:
LOCATED IN SPECIAL FIRE PROTECTION AREA:	YES:	NO:
OTHER (specify):	YES:	NO:
REVIEWED BY PLANNING STAFF MEMBER:	NAME:	
APPLICANT HAS BEEN ADVISED TO CONTACT THE CITY OF YORBA LINDA BUILDING DIVISION CONCERNING STATE OF CALIFORNIA TITLE 24 SITE ACCESSIBILITY REQUIREMENTS. YES: NO:		
COMMENTS:		

ENGINEEKING DEPARTMENT REQUIREMENTS		
GRADING PLANS REQUIRED:	YES:	NO: ✓
SOILS REPORTS REQUIRED:	YES:	NO: ✓
PUBLIC IMPROVEMENTS REQUIRED:	YES:	NO: ✓
ENCROACHMENT PERMITS REQUIRED:	YES:	NO: ✓
OTHER (specify):	YES:	NO: ✓
REVIEWED BY ENGINEERING STAFF MEMBER:	NAME:	
COMMENTS:		

ALL APPLICANTS MUST DIRECTLY CONTACT THE ABOVE DEPARTMENTS IN ORDER TO ACHIEVE THE NECESSARY PROGRESS OF NEEDED REVIEWS OF ALL DOCUMENTS BY SUCH DEPARTMENTS.

WHEN APPLICABLE, APPLICANTS ARE RESPONSIBLE FOR CONTACTING THE FIRE DEPARTMENT AND HEALTH DEPARTMENT AND COMPLYING WITH THEIR REQUIREMENTS.


Applicant Signature:	Date:
Print Name:	Phone:
REVIEWED BY BUILDING DEPT. STAFF MEMBER:	NAME:

FORM B-89 / REVISED 1-7-97


PLANNING
APPROVED
Date 3/20/97
Signature


96-07

DO NOT PLACE CONSTRUCTION MATERIALS OR EQUIPMENT OF ANY KIND IN THE PUBLIC RIGHT-OF-WAY (SIDE WALKS, PARKWAY OR STREET)

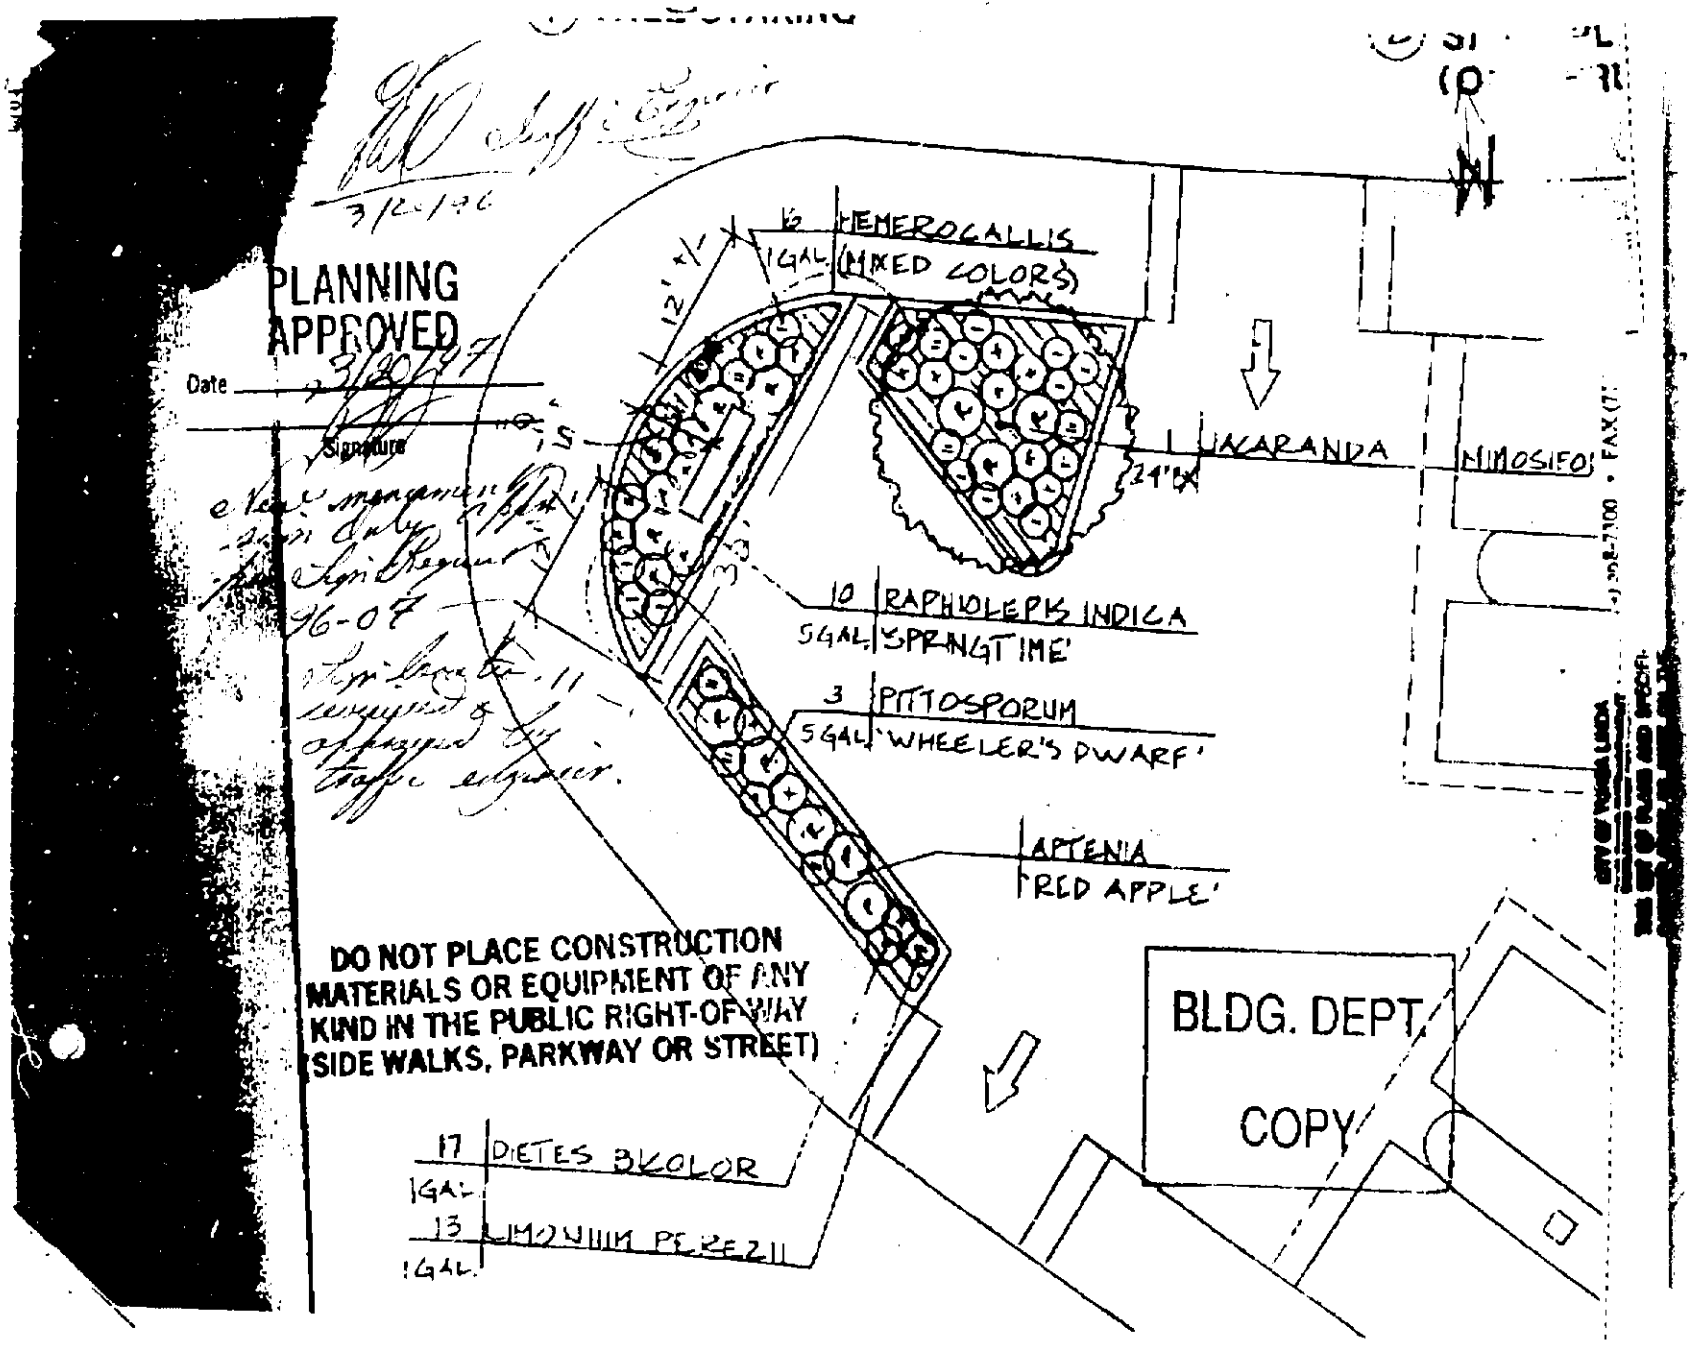

PLANNING
APPROVED
Date 3/20/07
Signature

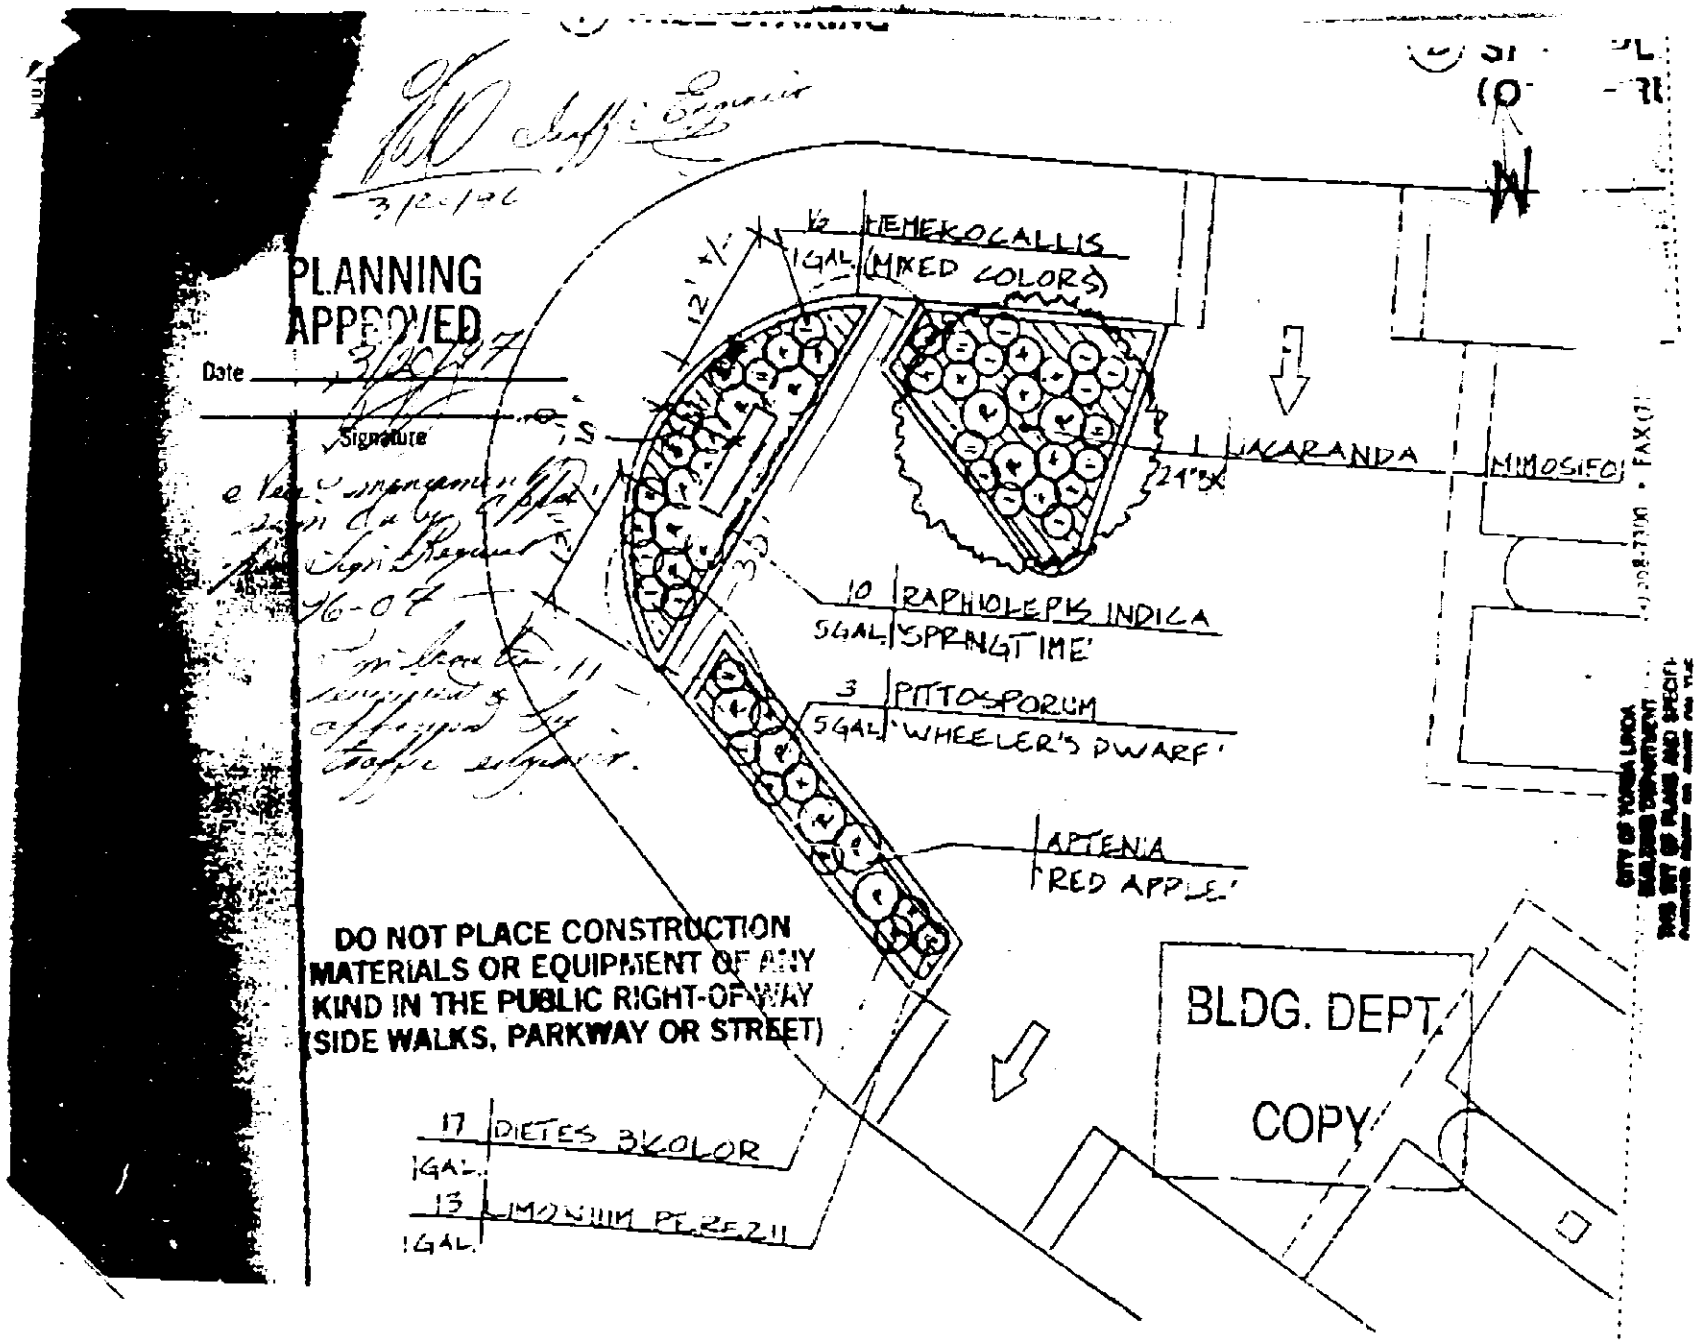

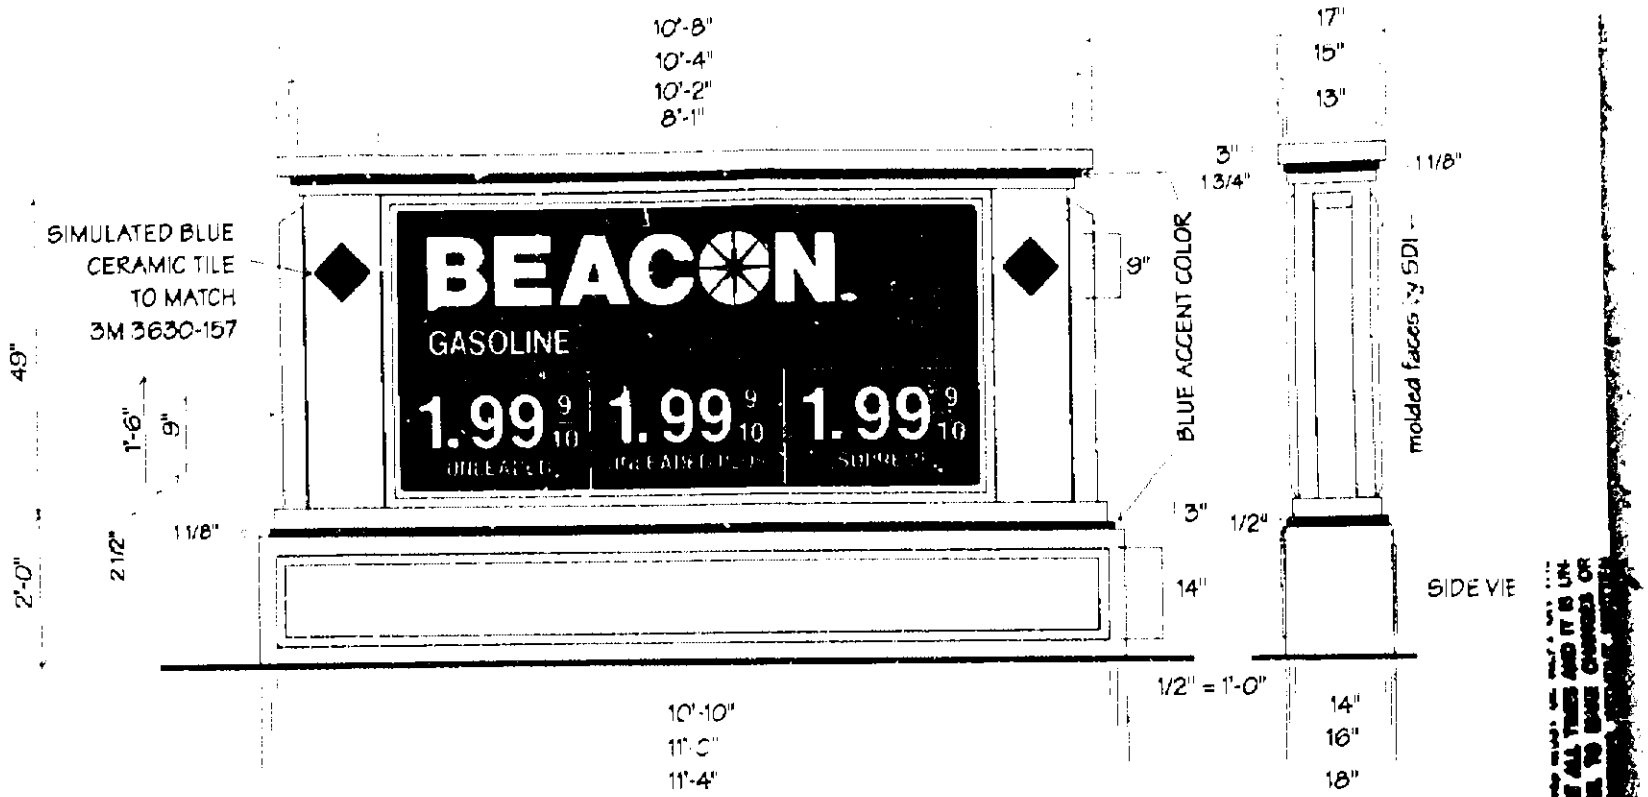

PRICE/ID MONUMENT SIGN

MOLDED FACES, 3M 3630-157 SULTAN (PMS 288C BLUE) BACKGROUND WITH WHITE OUTSIDE BORDER, 3M 3630-53 CARDINAL RED STRIPE, 3M 3630-23 SUNFLOWER (PMS 123C YELLOW) EAGLE, WHITE COPY & NUMERALS.

INTERNAL FLUORESCENT 800 MA ILLUMINATION, DISCONNECT SWITCH, & LISTED (UL LABELS).

ALUMINUM CABINET PAINTED 428C GRAY.

ALUMINUM TEXCOATED BASE/COLUMNS PAINTED 428C.

BEACON
YORBA LINDA, CA

DRAWING #961670 A1
11/20/96 REV. 12/19/96
12/23/96

Sign Development Inc.
Upland, CA 91786
(909) 920-5535

March 26, 1975

Mr. Walter Moore
18231 Imperial Highway
Yorba Linda, Calif. 92686

Dear Mr. Moore:

It has come to our attention that certain advertisement signs and banners have been installed at your place of business at 18231 Imperial Highway in the City of Yorba Linda. These signs are in violation of Section 15.3.F of the Yorba Linda Zoning Ordinance.

Please remove these illegal signs within ten (10) days of the above date.

If you have any questions, please feel free to contact me. Thank you for your cooperation.

Sincerely,

Vincent A. Bautista
Planning Associate

VAB:bw

18231 IMPERIAL HWY.

Tract No. ..... Lot No. .....

Bldg. # 39920. Date 12/2/78
Plbg. # ..... Date ...
Plbg. # ..... Date ...
Elec. # 16846 Date 1/14/79
Date ...
Final No. .....

Bldg. 38405 3/6/96
" 39124A 6/5/96
Bldg 40002 12-30-96

CITY OF YORBA LINDA
BUILDING DIVISION
CERTIFICATE OF OCCUPANCY

PERMIT NO. 38405 PERMIT ISSUANCE DATE 3-6-96

BUSINESS NAME YORBA LINDA SMOG AND TUNE
USE OF BUILDING AUTO SERVICE
BUILDING ADDRESS 18231 IMPERIAL HWY.
SQUARE FOOTAGE EXIST. 750 S.F. GARAGE

THIS BUILDING HAS BEEN INSPECTED AND FOUND TO COMPLY WITH THE PROVISIONS OF ALL YORBA LINDA CITY ORDINANCES APPLICABLE THERETO FOR OCCUPANCY GROUP S-3 AS DEFINED BY THE UNIFORM BUILDING CODE.

MEPCO OIL CO , INC.
OWNER OF BUILDING
10016 PIONEER BL.
ADDRESS OF OWNER
SANTA FE SPRINGS, CA 9
CITY, STATE, ZIP

Mary E Bell
BUSINESS LIC. APPROVAL 8/2/96

BUILDING OFFICIAL
8/1/96
DATE

Form B-68.1

Ka

DATE 12/96

CITY OF YORBA LINDA

P.O. BOX 487 CALIFORNIA 92686 (714) 961-7120
FOR INSPECTIONS CALL 961-7104 BOX 117 BEFORE 3:30 P.M.
BUILDING DEPARTMENT PERMIT/APPLICATION

BLDG PERMIT NO 40002
P.C. NO 9000

PRESS HARD WHEN WRITING

JOB SITE BLDG ADDRESS: 7823 Imperial Hwy
OWNER'S NAME (First, Middle Initial, Last): Ultramar — NEAREST CROSS ST: Lemon
MAILING ADDRESS (If Different): 7823 Imperial Hwy — PHONE
CITY: Yorba Linda — ZIP
ARCHITECT/DESIGNER: CONTRACTOR Sign Development Inc — LIC NO 576277
ADDRESS: 1366 W. Ninth St
CITY: Upland 91786 — PHONE 9099205535
ENGINEER — LIC NO
ADDRESS
CITY — ZIP — PHONE

CODE YR 94 | GROUP U-2 | TYPE CONST V-N | TRACT | LOT

PROPOSED WORK: Aluminum, Illuminated Panels

WORK AUTHORIZED: ☒ STRUCT. ☐ PLUMB. ☐ MECH. ☒ ELECT.

OTHER	NEW	ADD	ALTER	REPAIR	DEMOLISH	OCCUPANCY
			X			

AREA SQUARE FEET

ROOM ADDITION OR NEW DWELLING		GARAGE		OFFICE	
PATIO COVER		OTHER		COMM'L MFG	

SEC. 4216/4217 OF GOVT. CODE REQUIRES A DIG ALERT I.D. NO. BE ISSUED BEFORE A "PERMIT TO EXCAVATE" WILL BE VALID. PHONE 1-800-422-4133

NO. BLDGS. NOW ON LOT | USE OF EXISTING BUILDING(S) Commercial | PROPOSED NO. STORIES

CITY STD. PLAN

COMPANY NAME

CONTACT PERSON — TEL NO

TYPE OF BUSINESS: aluminum panels on 2 canopys and 1 building

MISC

LICENSED CONTRACTORS DECLARATION

I hereby affirm that I am licensed under provisions of Chapter 9 commencing with Section 7000 of Division 3 of the Business and Professions Code, and my license is in full force and effect.

License Class C45 — License Number 576277
Exp. Date 8/31/97 — City Bus. Lic. No. Y 24101
Contractor Sign Development Inc
ADDRESS 1366 W. Ninth St.
CITY AND ZIP Upland 91786 — PHONE 9099205535

CONSTRUCTION LENDING AGENCY

I hereby affirm that there is a construction lending agency for the performance of the work for which this permit is issued (Sec. 3097, Civ. C)

Lender's Name
Lender's Address
City and Zip — Phone

OWNER-BUILDER DECLARATION

I hereby affirm that I am exempt from the Contractor's License Law for the following reason:

☐ I, as owner of the property, or my employees with wages as their sole compensation, will do the work, and the structure is not intended or offered for sale.
☐ I, as owner of the property, am exclusively contracting with licensed contractors to construct the project.
☐ I am exempt under Sec. ..... B&PC for this reason

Date ..... Owner .....

WORKERS' COMPENSATION DECLARATION

I hereby affirm that I am have a certificate of consent to self-insure, or a certificate of Workers' Compensation insurance, or a certified copy thereof.

Policy No. 1155889 — Company State Fund
☐ Certified copy is hereby furnished — Expiration Date 12/1/96
☐ Certified copy is filed with City of Yorba Linda
Date 10/7/96 — Applicant Yvonne Dobie/agent

CERTIFICATE OF EXEMPTION FROM WORKERS COMPENSATION INSURANCE

(This section need not be completed if permit is for $300 or less)

I certify that in the performance of the work for which this permit is issued, I shall not employ any person in any manner so as to become subject to the Workers' Compensation Laws of California.

Date ..... Applicant .....

NOTICE TO APPLICANT: If, after making this Certificate of Exemption, you should become subject to the Workers' Compensation provisions of the Labor Code you must forthwith comply with such provisions or this permit shall be deemed revoked.

I CERTIFY THAT I HAVE READ THIS APPLICATION AND STATE THAT THE ABOVE INFORMATION IS CORRECT. I AGREE TO COMPLY WITH ALL CITY ORDINANCES AND STATE LAWS RELATING TO BUILDING CONSTRUCTION, AND HEREBY AUTHORIZE REPRESENTATIVES OF THIS CITY TO ENTER UPON THE ABOVE MENTIONED PROPERTY FOR INSPECTION PURPOSES.

Yvonne Dobie/agent 10/7/96
SIGNATURE OF APPLICANT OR AGENT — DATE

Yvonne Dobie/agent 9099205535
PRINT APPLICANT/AGENT'S NAME — PHONE

VALUATION $ 6000

SPECIAL CONDITIONS

I UNDERSTAND THAT MY PLAN CHECK WILL EXPIRE ON

SIGNATURE

PLAN CK BY KL	PERMIT FEES	ISSUED BY KL
ELECTRICAL 115.50	BUILDING	81.00
PLUMBING	PLAN CHECK	52.65
MECHANICAL	SMA	
ENERGY PLAN CHECK		
MICRO FILM FEE 2.00		
GAS SERVICE RELEASE DATE	BY	
ELECTRICAL SERVICE RELEASE DATE	BY	

VALIDATION:

WILL THE PROPOSED BUILDING/ADDED FACILITY BE WITHIN 1000 FT OF THE OUTER BOUNDARY OF A SCHOOL?	YES / NO
I HAVE READ THE HAZARDOUS MATERIAL INFORMATION GUIDE AND THE SCAQMD PERMITTING CHECKLIST. I UNDERSTAND MY REQUIREMENTS UNDER THE STATE OF CALIFORNIA HEALTH & SAFETY CODE, SECTION [illegible] HAZARDOUS MATERIALS REPORTING.	YES / X
WILL THE APPLICANT OR FUTURE BUILDING OCCUPANT HANDLE A HAZARDOUS MATERIAL OR A MIXTURE CONTAINING A HAZARDOUS MATERIAL EQUAL TO OR GREATER THAN AMOUNTS SPECIFIED ON THE HAZARDOUS MATERIALS INFORMATION GUIDE?	YES / NO
WILL THE INTENDED USE OF THE BUILDING BY THE APPLICANT OR FUTURE BUILDING OCCUPANT REQUIRE A PERMIT FOR CONSTRUCTION OR MODIFICATION FROM THE SOUTH COAST AIR QUALITY MANAGEMENT DISTRICT (SCAQMD)? SEE PERMITTING CHECKLIST FOR GUIDELINES	YES / NO

SIGNATURE

PRINT NAME

BUILDING DEPARTMENT

INSPECTION RECORDS

40002

			REMARKS
[illegible]			
FOUNDATION			
FORMS			
SEWER			
GAS TEST			
BACK WATER			
FINAL PLUMBING			

MECHANICAL	DATE	[illegible]	REMARKS
UNDERGROUND			
ROUGH			
COMPLETE			
AIR COND.			
MECHANICAL SHEET METAL			
FINAL MECHANICAL			

ELECTRICAL	DATE	[illegible]	REMARKS
TEMP CONSTR POWER			
UNDERGROUND ELECTRICAL			
[illegible]			
FIXTURES - PERMANENT POWER			
FINAL ELECTRICAL	12/26/56 WJ		

STRUCTURAL	DATE	[illegible]	REMARKS
FOOTINGS - PIERS			
PERIMETER			
GARAGE SLAB			
REINFORCING			
UNDERPINNING			
PRE-CAST			
GUNITE			
MASONRY WALLS - PIERS			
FIREPLACE			
FLOOR FRAMING			
ROOF FRAMING			
FRAMING			
INSULATION - SOUND - EXTERIOR			
LATH EXTERIOR			
LATH INTERIOR			
DRYWALL			
PLASTER - INTERIOR			
PLASTER - EXTERIOR - STUCCO			
ACCESSIBILITY INSPECTION			
FINAL APPROVAL	12/26/56 WJ		

CITY of YORBA LINDA — CASH RECEIPT — P/C No. _____

BUILDING DEPARTMENT — B/P No. 970535

Applicant — UltraMar - monument sign

Name SIGN DEVELOPMENT INC — Tract _____ Lot(s) _____

Address 1316 W. NINTH ST. — YL Job Address 18231 Imperial

City UBAND — ZIP 91786 — By: KL — Date 4-28-97

GL Code / Account Number	Description	Amount	Check No. / Validation
001.3.140.1401	Business License		
001.3.210.2102	Plan Check		
	Accelerated Plan Check		
	Plan Check Revisions		
	Energy Plan Check Title 24		
001.3.210.2101	Building Permit Replacement card	10.00	
	Plumbing Permit		
	Electrical Permit		
	Mechanical Permit		
	Microfilm Fee		
013.2.271.2715	O.C.S.D. - District 2		
013.2.271.2715	O.C.S.D. - District 13		
013.2.271.2720	SMS		
013.2.271.2725	Eastern Corridor		
013.2.271.2740	Miscellaneous Deposit		
	_____		
013.2.271.2765	O.C. Fire Authority		
1411 014.3.810.8101	Park & Recreation Fee		
2711 027.3.810.8101	Traffic Impact/Mitigation Fee (Meas M)		
	_____		
001.3.210.2108	Records Search		
001.3.210.2109	Reinspection Fee		
001.3.210.2109	Frequent / Extra Inspection Fee		
001.3.650.6501	Copy Service		

11 14 10.00 BUILD
001001 04-28-97 T10:46

08/96 c:\123r9\or-bldg.wk1 Bldg Form B-133

DATE 3/6/96

CITY OF YORBA LINDA

P O BOX 487 CALIFORNIA 92686 (714) 961 7120
FOR INSPECTIONS CALL 961-7104 BOX 117 BEFORE 3:30 P.M.
BUILDING DEPARTMENT PERMIT/APPLICATION

BLDG PERMIT NO 38405
P C NO

PRESS HARD WHEN WRITING

JOB SITE BUILDING ADDRESS: 18231 Imperial Hwy
OWNER'S NAME (First, Middle Initial, Last): Prepco Oil Inc — NEAREST CROSS ST: Lemon
MAILING ADDRESS (If Different): 9616 Pioneer Blvd
CITY: Santa Fe Springs ZIP: CA PHONE: 310-801-4616
ARCHITECT/DESIGNER — LIC NO
ADDRESS
CITY — ZIP — PHONE
ENGINEER — LIC NO
ADDRESS
CITY — ZIP — PHONE

CODE YR 94 | GROUP S-3 | TYPE CONST VN | TRACT | LOT

PROPOSED WORK: Certificate of Occupancy

WORK AUTHORIZED ☐ STRUCT. ☐ PLUMB ☐ MECH. ☐ ELECT.

OTHER	NEW	ADD	ALTER	REPAIR	DEMOLISH	OCCUPANCY
						X

AREA SQUARE FEET

ROOM ADDITION OR NEW DWELLING		GARAGE		OFFICE	
PATIO COVER		OTHER Garage	750	COMM. WHS	

SEC. 4216/4217 GV. GOVT. CODE REQUIRES A DIG ALERT I.D. NO. BE ISSUED BEFORE A PERMIT TO EXCAVATE WILL BE VALID. PHONE 1-800-422-4133

NO. BLDGS. NOW ON LOT | USE OF EXISTING BUILDING | PROPOSED NO. STORIES

FENCING - HEIGHT | TYPE

LICENSED CONTRACTORS DECLARATION

I hereby affirm that I am licensed under provisions of Chapter 9 commencing with Section 7000 of Division 3 of the Business and Professions Code, and my license is in full force and effect.

License Class ____ License Number ____
Exp. Date ____ City Bus. Lic. No. 23222
Contractor ____
ADDRESS ____
CITY AND ZIP ____ PHONE ____

CONSTRUCTION LENDING AGENCY

I hereby affirm that there is a construction lending agency for the performance of the work for which this permit is issued (Sec. 3097, Civ. C).

Lender's Name ____
Lender's Address ____
City and Zip ____ Phone ____

OWNER-BUILDER DECLARATION

I hereby affirm that I am exempt from the Contractor's License Law for the following reason:

☐ I, as owner of the property, or my employees with wages as their sole compensation, will do the work, and the structure is not intended or offered for sale.
☐ I, as owner of the property, am exclusively contracting with licensed contractors to construct the project.
☐ I am exempt under Sec. ____, B&PC for this reason ____

Date ____ Owner ____

WORKERS' COMPENSATION DECLARATION

I hereby affirm that I am have a certificate of consent to self insure, or a certificate of Workers' Compensation insurance, or a certified copy thereof.

Policy No. ____ Company ____
☐ Certified copy is hereby furnished. Expiration Date ____
☐ Certified copy is filed with City of Yorba Linda.

Date ____ Applicant ____

CERTIFICATE OF EXEMPTION FROM WORKERS' COMPENSATION INSURANCE

(This section need not be completed if permit is for $300 or less)

I certify that in the performance of the work for which this permit is issued, I shall not employ any person in any manner so as to become subject to the Workers' Compensation Laws of California.

Date ____ Applicant ____

NOTICE TO APPLICANT: If, after making this Certificate of Exemption, you should become subject to the Workers' Compensation provisions of the Labor Code you must forthwith comply with such provisions or this permit shall be deemed revoked.

I CERTIFY THAT I HAVE READ THIS APPLICATION AND STATE THAT THE ABOVE INFORMATION IS CORRECT. I AGREE TO COMPLY WITH ALL CITY ORDINANCES AND STATE LAWS RELATING TO BUILDING CONSTRUCTION, AND HEREBY AUTHORIZE REPRESENTATIVES OF THIS CITY TO ENTER UPON THE ABOVE-MENTIONED PROPERTY FOR INSPECTION PURPOSES.

SIGNATURE OF APPLICANT OR AGENT — DATE 3/6/96

Omar A. Khattab — (310) 970-8097
PRINT APPLICANT/AGENT'S NAME — PHONE

OWNER-BUILDER PLAN: Omar Khattab owner
CO NAME: Yorba Linda Smog & Lube
TYPE OF BUSINESS: Auto Repair
BUS. PHONE: 714-970-8097

VALUATION $ 0

SPECIAL CONDITIONS: No Tenant Imp.

I UNDERSTAND THAT MY PLAN CHECK WILL EXPIRE ON ____

SIGNATURE

PLAN CK. BY	PERMIT FEES	ISSUED BY Ka
ELECTRICAL	BUILDING	50.00
PLUMBING	PLAN CHECK	
MECHANICAL	GAS	

ENERGY PLAN CHECK
MICRO FILM FEE
GAS SERVICE RELEASE DATE — BY
ELECTRICAL SERVICE RELEASE DATE — BY


WILL THE PROPOSED BUSINESS BE LOCATED WITHIN 1000 FEET OF THE OUTER BOUNDARY OF A SCHOOL?	YES / NO
I HAVE READ THE HAZARDOUS MATERIAL INFORMATION GUIDE AND THE SCAQMD PERMIT/NON-CHECKLIST REQUIREMENTS UNDER THE STATE OF CALIFORNIA HEALTH & SAFETY CODE, SECTION 25505, SUBDIV. (C) REGARDING HAZARDOUS MATERIALS IN TANKS.	YES / X
WILL THE APPLICANT OR FUTURE BUILDING OCCUPANT HANDLE A HAZARDOUS MATERIAL OR A MIXTURE OR TANK A HAZARDOUS MATERIAL EQUAL TO OR GREATER THAN ASSIGNED SPECIFIED ON THE HAZARDOUS MATERIALS INFORMATION GUIDE?	YES / NO
WILL THE INTENDED USE OF THE BUILDING BY THE APPLICANT OR FUTURE BUILDING OCCUPANT REQUIRE A PERMIT FOR CONSTRUCTION OR MODIFICATION FROM THE SOUTH COAST AIR QUALITY MANAGEMENT DISTRICT (SCAQMD)? SEE PERMIT/NON CHECKLIST FOR GUIDELINES.	YES / NO

SIGNATURE
PRINT NAME

VALIDATION:

B1 BUILDING DEPARTMENT

38405

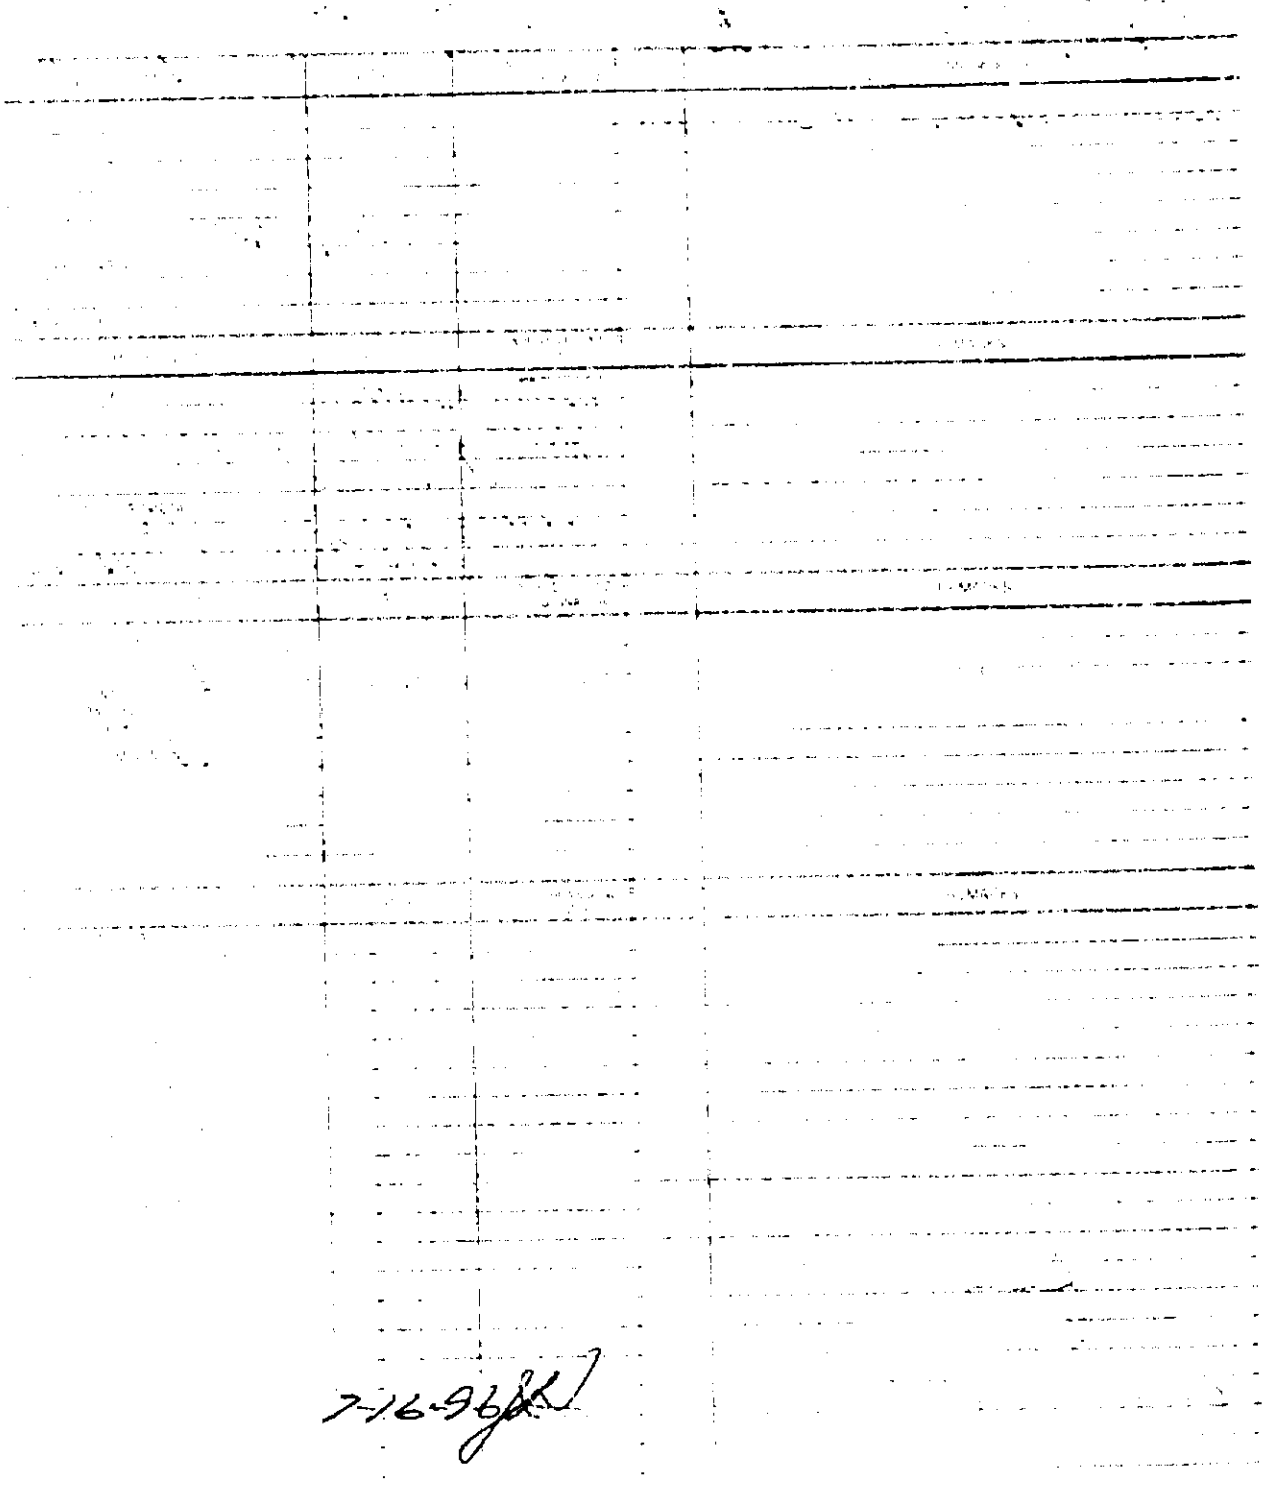

7-16-96

DATE 6/5/96

CITY OF YORBA LINDA

P O BOX 487 CALIFORNIA 92686 (714) 961-7120
FOR INSPECTIONS CALL 961 7104 BOX 117 BEFORE 3:30 P.M.
BUILDING DEPARTMENT PERMIT/APPLICATION

BLDG PERMIT NO. 39124A
P.C. NO. 3783

PRESS HARD WHEN WRITING

JOB SITE BUILDING ADDRESS: 18231 IMPERIAL HWY
CODE TY: 94 | GROUP | TYPE CONST | TRACT | LOT
OWNER'S NAME (First, Middle Initial, Last): METCO
NEAREST CROSS ST: LEMON/Olinda
PROPOSED WORK: UP-GRADE DISPENSER (EXISTING) GASOLINE
MAILING ADDRESS (If Different): 10816 PIONEER BLVD
WORK AUTHORIZED: ☑ STRUCT ☐ PLUMB ☐ MECH ☐ ELECT
CITY: SANTA FE SPRINGS ZIP PHONE: 310-801-4816

OTHER	NEW	ADD	ALTER	REPAIR	DEMOLISH	OCCUPANCY

ARCHITECT/ENGINEER: LIC NO
ADDRESS
CITY ZIP PHONE

AREA SQUARE FEET
ROOM ADDITION OR NEW DWELLING | GARAGE | OFFICE
PATIO COVER | OTHER | COMM'L/IND

ENGINEER: LIC NO
ADDRESS
CITY ZIP PHONE

SEC. 4216/4217 OF GOVT. CODE REQUIRES A DIG ALERT I.D. NO. BE ISSUED BEFORE A PERMIT TO EXCAVATE WILL BE VALID. PHONE 1-800-422-4133

NO. BLDGS. NOW ON LOT | USE OF EXISTING BUILDING: COMM'L. | PROPOSED NO. STORIES
CITY STD. PLAN

LICENSED CONTRACTORS DECLARATION

I hereby affirm that I am licensed under provisions of Chapter 9 commencing with Section 7000 of Division 3 of the Business and Professions Code, and my license is in full force and effect.

License Class: B- License Number: 721682
Exp. Date: 04/30/98 City Bus. Lic. No: X 23642
Contractor: PACIFIC CONSTRUCTION
ADDRESS: 18867 GALATEO
CITY AND ZIP: RANCHO SA CA 91702 PHONE: 818 812 5362

CONSTRUCTION LENDING AGENCY

I hereby affirm that there is a construction lending agency for the performance of the work for which this permit is issued (Sec. 3097, Civ. C)

Lender's Name
Lender's Address
City and Zip Phone

OWNER-BUILDER DECLARATION

I hereby affirm that I am exempt from the Contractor's License Law for the following reason:

☐ I, as owner of the property, or my employees with wages as their sole compensation, will do the work, and the structure is not intended or offered for sale.
☐ I, as owner of the property, am exclusively contracting with licensed contractors to construct the project.
☐ I am exempt under Sec. B&PC for this reason

Date Owner

WORKERS' COMPENSATION DECLARATION

I hereby affirm that I am have a certificate of consent to self insure, or a certificate of Workers' Compensation Insurance, or a certified copy thereof.

Policy No. 1KV6060 Company STATE FUND
☐ Certified copy is hereby furnished. Expiration
☐ Certified copy is filed with City of Yorba Linda. Date 3/26/96
Date 6/5/96 Applicant

CERTIFICATE OF EXEMPTION FROM WORKERS' COMPENSATION INSURANCE

(This section need not be completed if permit is for $300 or less)

I certify that in the performance of the work for which this permit is issued, I shall not employ any person in any manner so as to become subject to the Workers' Compensation Laws of California.

Date Applicant

NOTICE TO APPLICANT: If, after making this Certificate of Exemption, you should become subject to the Workers' Compensation provisions of the Labor Code you must forthwith comply with such provisions or this permit shall be deemed revoked.

I CERTIFY THAT I HAVE READ THIS APPLICATION AND STATE THAT THE ABOVE INFORMATION IS CORRECT. I AGREE TO COMPLY WITH ALL CITY ORDINANCES AND STATE LAWS RELATING TO BUILDING CONSTRUCTION, AND HEREBY AUTHORIZE REPRESENTATIVES OF THIS CITY TO ENTER UPON THE ABOVE MENTIONED PROPERTY FOR INSPECTION PURPOSES.

MANUEL ALVARADO 6/5/96
SIGNATURE OF APPLICANT OR AGENT DATE

PRINT APPLICANT/AGENT'S NAME 818 812 5362
PHONE

COMPANY NAME: APPROVAL OF THIS PROJECT & FINAL
CONTACT PERSON TEL NO: APPROVAL SHALL NOT BE GRANTED UNTIL
TYPE OF BUSINESS: APPROVAL HAS BEEN OBTAINED FROM
MISC: S.C.A.Q.M.D., O.C. FIRE AU. MOBILITY &

VALUATION: $ 20,000
SPECIAL CONDITIONS: O.C. ENVIRONMENTAL HEALTH DISPOSAL-WASTE.

I UNDERSTAND THAT MY PLAN CHECK WILL EXPIRE ON
SIGNATURE

PLAN CK BY: A.T. / J.H.

PERMIT FEES	
ELECTRICAL	BUILDING 207.-
PLUMBING	PLAN CHECK 134.55
MECHANICAL	GAS
ENERGY PLAN CHECK	VALUATION:
MICRO FILM FEE 1.50	
GAS SERVICE RELEASE DATE BY	
ELECTRICAL SERVICE RELEASE DATE BY	

WILL THE PROPOSED BUILDING OR PROPOSED FACILITY BE WITHIN ¼ MILE OF THE OUTER BOUNDARY OF A SCHOOL? YES / NO

I HAVE READ THE HAZARDOUS MATERIAL INFORMATION GUIDE AND THE SCAQMD PERMITTING CHECKLIST TO DETERMINE ANY REQUIREMENTS UNDER THE STATE OF CAL. (CA) HEALTH & SAFETY CODE, SECTION 25500, 25505, 25534 CONCERNING HAZARDOUS MATERIALS REPORTING. YES / X

WILL THE APPLICANT OR FUTURE BUILDING OCCUPANT HANDLE A HAZARDOUS MATERIAL OR A MIXTURE CONTAINING A HAZARDOUS MATERIAL EQUAL TO OR GREATER THAN AMOUNTS SPECIFIED ON THE HAZARDOUS MATERIALS INFORMATION GUIDE? YES / NO

WILL THE INTENDED USE OF THE BUILDING BY THE APPLICANT OR FUTURE BUILDING OCCUPANT REQUIRE A PERMIT FOR CONSTRUCTION OR MODIFICATION FROM THE SOUTH COAST AIR QUALITY MANAGEMENT DISTRICT (SCAQMD)? SEE PERMITTING CHECKLIST FOR GUIDELINES. YES / NO

SIGNATURE
PRINT NAME

VALUATION:

11	23 001001	207.00 06-05-96	BUILD	T11:52
11	23 001001	1.50 06-05-96	BUILD	T11:52
11	23 001001	134.55 06-05-96	PLANCK	T11:52

B1 BUILDING DEPARTMENT

39124-A

INSPECTION RECORDS

GROUNDWORK			
UNDERSLAB			
PIPING			
DUCT			
PLASTIC			
DAMP PROOFING			
FINAL PLUMBING			
MECHANICAL	**DATE**	**APPROVED BY (SIGNATURE)**	**REMARKS**
UNDERGROUND			
FLOOR			
DUCTWORK			
AIR COND			
HEATING			
FINAL MECHANICAL			
ELECTRICAL	**DATE**	**APPROVED BY (SIGNATURE)**	**REMARKS**
TEMP CONSTR POWER			
UNDERGROUND ELECTRICAL			
FIXTURES - TRIM BOND WIRING			
FINAL ELECTRICAL			
STRUCTURAL	**DATE**	**APPROVED BY (SIGNATURE)**	**REMARKS**
UNDERPINNING			
PRE GROUT			
GUNITE			
MASONRY BEAM			
FIREPLACE			
FRAMING			
INSULATION SOUND ENERGY			
LATH EXTERIOR			
LATH INTERIOR			
DRYWALL			
PLASTER			
PLASTER GROUNDS			
FINAL APPROVAL	7-15-96		

DATE 10/14/94

CITY OF YORBA LINDA

P.O. BOX 487 CALIFORNIA 92686 (714) 961-7120
FOR INSPECTIONS CALL 961-7104 BOX 117 BEFORE 3:30 P.M.
BUILDING DEPARTMENT PERMIT/APPLICATION

BLDG PERMIT NO 34905
J.C. NO

PRESS HARD WHEN WRITING

JOB SITE BUILDING ADDRESS 18201 IMPERIAL HWY, YORBA LINDA
OWNER'S NAME (First, Middle Initial, Last) THOMAS & INEZ HUMBERTO CUEVAS LEMOS
MAILING ADDRESS (If Different) P.O. BOX 1841
CITY ANAHEIM HILLS ZIP CA 92807-1841 PHONE
ARCHITECT/DESIGNER LIC. NO
ADDRESS
CITY ZIP PHONE
ENGINEER LIC. NO
ADDRESS
CITY ZIP PHONE

CODE YR 91 | GARAGE B-2 | TYPE CONST | TRACT | LOT

PROPOSED WORK OCCUPANCY

WORK AUTHORIZED ☐ STRUCT ☐ PLUMB ☐ MECH. ☐ ELECT

OTHER	NEW	ADD	ALTER	REPAIR	DEMOLISH	OCCUPANCY
						✓

AREA SQUARE FEET EXISTING

ROOM ADDITION OR NEW DWELLING	GARAGE	OFFICE	1200 SQ FT
PATIO COVER	OTHER	COMM'L WHS	

SEC. 4216/4217 OF GOVT. CODE REQUIRES A DIG ALERT I.D. NO. BE ISSUED BEFORE A PERMIT TO EXCAVATE" WILL BE VALID. PHONE 1-800-422-4133

NO. BLDGS. NOW ON LOT | USE OF EXISTING BUILDING Commercial | PROPOSED NO. STORIES

PHONE: 310-940-9389

CONTACT PERSON: JIMMY MOUZAD

CO. NAME OZZIE ENTERPRISES

TYPE OF BUSINESS GAS STATION

MISC

VALUATION $ -0-

SPECIAL CONDITIONS

I UNDERSTAND THAT MY PLAN CHECK WILL EXPIRE ON

SIGNATURE

PLAN CK. BY	PERMIT FEES	ISSUED BY K.L.
ELECTRICAL	BUILDING	50 —
PLUMBING	PLAN CHECK	
MECHANICAL	BMS	
ENERGY PLAN CHECK	VALIDATION:	
MICRO FILM FEE		
GAS SERVICE RELEASE DATE	BY	
ELECTRICAL SERVICE RELEASE DATE	BY	

WILL THE PROPOSED BUILDING/ADDITION BE LOCATED WITHIN 1000 FEET OF THE OUTER BOUNDARY OF A SCHOOL?	YES / NO ✓
I HAVE READ THE HAZARDOUS MATERIAL INFORMATION GUIDE AND THE SCAQMD PERMITTING CHECKLIST ADDRESSING ANY REQUIREMENTS UNDER THE STATE OF CALIFORNIA HEALTH & SAFETY CODE, SECTION 25505, 25534 & 25536 HAZARDOUS MATERIALS REPORTING	YES ✓ / X
WILL THE APPLICANT OR FUTURE BUILDING OCCUPANT HANDLE A HAZARDOUS MATERIAL OR A MIXTURE CONTAINING A HAZARDOUS MATERIAL EQUAL TO OR GREATER THAN ABOVE LISTED ON THE HAZARDOUS MATERIALS FORMATION SHEET	YES ✓ / NO
WILL THE INTENDED USE OF THE BUILDING BY THE APPLICANT OR FUTURE OCCUPANT REQUIRE A PERMIT FOR CONSTRUCTION OR MODIFICATION FROM THE SOUTH COAST AIR QUALITY MANAGEMENT DISTRICT (SCAQMD)? SEE PERMITTING CHECKLIST FOR GUIDELINES.	YES ✓ / NO

SIGNATURE

PRINT NAME TONY MEDRANO

LICENSED CONTRACTORS DECLARATION

I hereby affirm that I am licensed under provisions of Chapter 9 commencing with Section 7000 of Division 3 of the Business and Professions Code, and my license is in full force and effect.

License Class ..... License Number .....
Exp. Date ..... City Bus. Lic. No. .....
Contractor .....
ADDRESS .....
CITY AND ZIP ..... PHONE .....

CONSTRUCTION LENDING AGENCY

I hereby affirm that there is a construction lending agency for the performance of the work for which this permit is issued (Sec. 3097, Civ. C).

Lender's Name .....
Lender's Address .....
City and Zip ..... Phone .....

OWNER-BUILDER DECLARATION

I hereby affirm that I am exempt from the Contractor's License Law for the following reason:

☐ I, as owner of the property, or my employees with wages as their sole compensation, will do the work, and the structure is not intended or offered for sale.
☐ I, as owner of the property, am exclusively contracting with licensed contractors to construct the project.
☐ I am exempt under Sec. ..... B&PC for the reason .....

Date ..... Owner .....

WORKERS' COMPENSATION DECLARATION

I hereby affirm that I am have a certificate of consent to self-insure, or a certificate of Workers' Compensation Insurance, or a certified copy thereof.

Policy No. ..... Company .....
☐ Certified copy is hereby furnished. Expiration .....
☐ Certified copy is filed with City of Yorba Linda. Date .....

Date ..... Applicant .....

CERTIFICATE OF EXEMPTION FROM WORKERS' COMPENSATION INSURANCE

(This section need not be completed if permit is for $300 or less)

I certify that in the performance of the work for which this permit is issued, I shall not employ any person in any manner so as to become subject to the Workers' Compensation Laws of California.

Date ..... Applicant .....

NOTICE TO APPLICANT: If, after making this Certificate of Exemption, you should become subject to the Workers' Compensation provisions of the Labor Code you must forthwith comply with such provisions or this permit shall be deemed revoked.

I CERTIFY THAT I HAVE READ THIS APPLICATION AND STATE THAT THE ABOVE INFORMATION IS CORRECT. I AGREE TO COMPLY WITH ALL CITY ORDINANCES AND STATE LAWS RELATING TO BUILDING CONSTRUCTION, AND HEREBY AUTHORIZE REPRESENTATIVES OF THIS CITY TO ENTER UPON THE ABOVE MENTIONED PROPERTY FOR INSPECTION PURPOSES.

SIGNATURE OF APPLICANT OR AGENT — DATE 10/14/94

TONY MEDRANO — 310-940-9389
PRINT APPLICANT/AGENT'S NAME — PHONE

PERMIT ISSUED
NO FINAL INSP. REQUESTED
7-16-96

B1 BUILDING DEPARTMENT

34905

INSPECTION RECORDS

[illegible]	[illegible]	[illegible]	REMARKS

[illegible]	DATE	APPROVED BY	REMARKS

[illegible]	[illegible]	APPROVED [illegible]	REMARKS

[illegible]	[illegible]	APPROVED [illegible]	REMARKS

WE'LL be subleasing the Garage from MEPCO Oil INC.

Letter of Intent

To City of Yorba Linda

We, Omar A. KHATTAB AND WALI KIRIAKOS hereby intent to open an automotive smog and repair shop at 18231 Imperial hwy in the City of Yorba Linda, CA.

THE shop is a part of a service station which exist for many years.. has Two bays Garage and it measures 750 SQ FT.

We'LL have a maximum of 45 Gallons of Used Anti-freeg and waast oil which they will be handled and recycled according to federal and state enviromental Laws.

Record of handling these matriels will allways be available for inspection at any time, our buisness will cause NO dust or smoke or noise.. as a mater of fact we'LL be helping eliminate pollution and help to have a clean air in California

WE are ASE Certified and getting best equipmet for diagnosis and repair.

Shop will be open Mo-Fr. From 8a.m to 6 p.m and Sat from 8am to 3pm .. closed Sundays.

Omar A. Khattab - owner (714)970-8097

13446 W. Gage Ave - Fullerton, CA. 92633

Land Lord Info:- MEPCO Oil INC.

10016 Pioneer BLV. St fe Springs CA 90670

(310) 801-4616

CITY OF YORBA LINDA

P. O. BOX 87014 CALIFORNIA 92686-8714

Building Permit No. 38405

To: Orange County Fire Department
Phone Number: 714/777-3906

This office is in receipt of an application to occupy building space at:

18231 IMPERIAL HIGHWAY
YORBA LINDA

for the purpose of: RETAIL SALES OF GASOLINE

Company Name: MEPTO GAS STATION

Type of Business: GASOLINE SALES & AUTO. REPAIR

Group Occupany B-2

Contact Person: MANUEL ALVARADO

Phone Number: 714 693-0228

Please investigate the proposed use, see the attached letter of intent submitted by applicant and return this sheet with your comments, conditions, and/or approval.

Fire Department comments: CHECK THE DISPENSOR PANELS FOR DISPENSER SPACING

Fire Department approval by: Anthony Cuiti

Date: 7/16/96

Attachment

(Form B/13 revised 7/18/95)

ENG405 South Coast Air Quality Management District 06/04/96
All AQIS Permit & Application Listing

Company ID '08168 Select Records: All Active X
Company Name VALERO GAS & MINI MART II, F. EL-SHAHAWI
Location 18231 IMPERIAL HWY
City YORBA LINDA Billing Cycle: 07

	Appl #	Permit #	Status	Type	B-Cat	C-Cat	Schedule	Schedule Step
A461	314036		21	20	248915		B3	

PRESS CONTINUE TO GO ON; F8 TO EXIT.

5 17
N
14:40

CONTINUE EXIT
HALT

```
ENG213A (R461)          S.C.A.Q.M.D. Application Data Entry              INQUIRE
                                                          Chk. Amt:          .
Applic. Nbr: 314036 Ot:      Company ID: 108168 Am:          .   Fee:          .
Applic IRS/SS:           Company Name: AVALON GAS & MINI MART II, F. EL-SHAHAWI
Ext Name
Type of Organization: S  Small Business: N  Avg annual gross receipts: 00300000
51% Woman / Minority:    All facilities under same owner in compliance(Y/N)?:
Owners's Name:                                  Owner's IRS/SS Nbr:
   ------------------------------------------------------------------------
Equipment      18231 IMPERIAL HWY
Location:      YORBA LINDA          CA 92686     Penalty Fee: N Notice Apply: N
Contact Person: FADEL EL-SHAHAWI        Contact Tel: 3109031433
Nbr Empl.:   2 Bus.Type: GASOLINE STATION                School W/in 1000 ft: N
   ------------------------------------------------------------------------
  Equip. B Category: 248915  C Category: 00   Equip. Type: B    Schedule: A
Description: SERV STAT STORAGE & DISPENSING GASOLINE   Multiple Applicns: N
NC Nbr:          NOV Nbr:          NOV Date:   /  /    Employees/Equipment: 02
Prev Co.ID:                                              Prev Permit:
                                                           Prev Appl.

Appl Types:    P/C:       P/O: X     C/O:       C/C:       Alteration:


Press f7 to continue viewing application
  ADD              INQUIRE   UPDATE  3      14   REDO   TRANSFER CONTINUE   EXIT
                                    N                                       END
                                  14:41
```

ORANGE COUNTY FIRE DEPARTMENT
180 SO. WATER ST., ORANGE, CA 92666
~~538-2551~~
744-0400

INSPECTION REFERRAL

RECEIVED
CITY OF YORBA LINDA
NOV 25 1992
BY: KA

DO NOT GIVE COPY TO OCCUPANT

TO: Mr. Tabaa of the Yorba Linda Bldg.
Agency / Department. The Orange County Fire Department requests you to make an inspection at 18231 Imperial Hwy. Yorba Linda

☐ Possible unsafe building(s) or structure(s) in accordance with U.B.C., section 203

☒ This inspection is in regard to possible violations of the NEC code. The following items are in question:
Include location in building or premises.

Using extension cords to power commercial refrigerators.

Fire Department Representative John Latta FC

Station: Station 32-B

Date: 11/16/92

Reviewed by Judy L. Hutain Date Forwarded 11/23/92

TO BE COMPLETED BY REFERENCED AGENCY

Please advise of action taken and return.

☐ Items listed are not in violation.

☐ Items listed are in violation and will be corrected.

Remarks: unable to locate address. Is a business please state name of business. Also, please cite NEC articles of suspected violations.
Unable to find address

Agency Representative Ralph Edmond
Phone Number (714) 961-7120
Date 12-1-92

INSPECTION AGENCY — RETURN WHITE COPY TO FIRE DEPARTMENT WITH REMARKS
Fire Station 48, 3131 Beverly Manor Road, Seal Beach, CA 90740
Attn: Judy Hutain, Sr.FSS/Code Enforcement (714) 821-7850
Forward 3 copies to the local Fire Prevention Office.
Retain card copy for folder.

Completed 12-8-92

ORANGE COUNTY FIRE DEPARTMENT
180 SO. WATER ST., ORANGE, CA 92666
~~538-8551~~
744-0400

INSPECTION REFERRAL

RECEIVED
CITY OF YORBA LINDA
NOV 23 1992
BY: KA

DO NOT GIVE COPY TO OCCUPANT

TO: Mr. Tabaa of the Yorba Linda Bldg.
Agency / Department. The Orange County Fire Department requests you to make an inspection at 18231 Imperial Hwy. Yorba Linda

☐ Possible unsafe building(s) or structure(s) in accordance with U.B.C., section 203.

☒ This inspection is in regard to possible violations of the NEC code. The following items are in question:
Include location in building or premises.

Using extension cords to power commercial refrigerators.

Fire Department Representative John Latta FC

Station: Station 32-B

Date: 11/16/92

Reviewed by Judy L. Hutain

Date Forwarded 11/23/92

TO BE COMPLETED BY REFERENCED AGENCY

Please advise of action taken and return.

☐ Items listed are not in violation.

☐ Items listed are in violation and will be corrected.

Remarks: unable to locate address. If a business please state name of business. Also, please cite NEC articles of suspected violations.

Agency Representative Sandra Stone

Phone Number (714) 961-7120

Date 12-1-92

INSPECTION AGENCY — RETURN WHITE COPY TO FIRE DEPARTMENT WITH REMARKS
Fire Station 48, 3131 Beverly Manor Road, Seal Beach, CA 90740
Attn: Judy Hutain, Sr.FSS/Code Enforcement (714) 821-7850
Forward 3 copies to the local Fire Prevention Offic .
Retain card copy for folder.

F1211 1612 (R 5/94)

18231 IMPERIAL HWY.

Tract No. . . . . Lot No. . . . . .

Bldg. # 39920 Date 12/2/78
Plbg. # . . . . . Date . . . .
Mech. # . . . . . Date . . . .
Elec. # 16846 Date 1/14/74
Date . . . . . .
Final No. . . . . .

CITY OF YORBA LINDA

4845 MAIN STREET : TELEPHONE: 714/524-5000

BUILDING

DEPARTMENT OF BUILDING AND SAFETY PERMIT - APPLICATION

JOB ADDRESS: 18231 Imperial Hwy
BUILDING ADDRESS: SAME
TRACT | LOT | BLD'G. PERMIT NO. 39920
FIRE ZONE | GROUP | TYPE CONST. | DATE RECEIVED 12/27/78
PROPOSED USE: Auto Repair SIGNS
ZONE | SPECIAL CONDITIONS

NEW	ADD	ALTER	REPAIR	DEMOLISH	OCCUPANCY

CONSTRUCTION LENDER C.C.P. § (J)

OWNER: KENNETH C. HEMBREE
NAME
MAILING ADDRESS: 18231 Imperial Hwy.
BRANCH
CITY: Yorba Linda TEL. NO.
ADDRESS
CONTRACTOR
APPLICANT'S SIGNATURE
MAILING ADDRESS

APPROVALS	DATE	INSPECTOR'S SIGNATURE
CITY TEL. NO.		
FOUND LOCATION FORMS - MATERIALS		
STATE LIC. NO. CITY BUS. LIC. NO. C.B.		
SLAB FLOOR JOISTS		
ARCHITECT OR ENGINEER		
FRAMING 1-9-79 GD		
STATE LIC. NO. TEL. NO.		
INSULATION		
LOT SIZE		
LATH OR GYPSUM INTERIOR		
NO. BLDGS. NOW ON LOT		
LATH EXTERIOR		
USE OF EXISTING BUILDING: AUTO REPAIR		
STUCCO-SCRATH		
AREA SQ. FT. [redacted] 30 NO. STORIES 1 ROOF COVERING METAL		
STUCCO-BROWN		
FENCING - LIN. FT.		
ROOF SHEATHING		
WALL COVERING INT. EXT.		
RELOCATION WORK COMPLETED		
MISC.		
HOUSE NUMBER CORRECT & POSTED		
BOND NO. OR CASH DEPOSIT		
SIGNATURE OF APPLICANT: Kenneth C. Hembree		
FINAL APPROVAL	1-9-79 GD	

BUILDING DEPARTMENT

VALUATION $200.

Plan Check $ 10.00
SMS $ .50
PERMIT FEE $ 20.00

I ACKNOWLEDGE THAT I HAVE READ THIS APPLICATION AND STATE THAT THE ABOVE IS CORRECT AND AGREE TO COMPLY WITH ALL CITY ORDINANCE AND STATE LAWS REGULATING BUILDING CONSTRUCTION.

SIGNATURE OF PERMITEE: X Kenneth C. Hembree

ADDRESS

BE-2-38

April 28, 1975

CERTIFIED MAIL -- RETURN RECEIPT REQUESTED

c/o Walter Moore
Phillips Petroleum Company
18231 Imperial Highway
Yorba Linda, Calif. 92686

Dear Mr. Moore:

On May 15, 1974, the City of Yorba Linda contacted you by mail regarding the non-conforming signs on your property at 18231 Imperial Highway in the (CC) Commercial General zone.

According to our records, one of your signs was determined to be non-conforming by virtue of Section 15.1.P. of the Yorba Linda Zoning Ordinance. You were given twelve (12) months to correct the condition. This is to inform you that the given abatement period is about to expire. We ask that the non-conforming condition be corrected on or before May 15, 1975. After that date, the sign becomes illegal and subject to immediate abatement.

We will be glad to confer with you to explain the reason for the non-conformity and advise you on how your sign may be brought into compliance. Please contact the Planning Department at City Hall at your earliest convenience.

Sincerely,

Philip S. Paxton
Planning Director

PSP/VAB/bw

cc: √Building Dept.
City Attorney
Planning Associate

ORANGE COUNTY FIRE DEPARTMENT/CALIFORNIA DIVISION OF FORESTRY
[redacted]180 S. Water St., Orange, Ca. 92666[redacted]
538-3553

INSPECTION NOTICE

Issued to PARADIS CONSTRUCTION Date 1/11/74

Address 3713 CLIFTON PLACE, MONROSE Phone 249-3095

Owner, lessee or tenant JIFFY DELI SERVICE STATION Phone 993-6620

Address 18231 IMPERIAL HWY. YORBA LINDA

The items listed below are violations of the following:

☐ Uniform Fire Code ☐ California Health and Safety Code

☐ Uniform Building Code ☐ (Other) _____

☒ County or City of YORBA LINDA Ordinance # _____

and must be corrected within _____ days to avoid subsequent action.

1. PROVIDE 2 READABLE COPIES OF A PLOT PLAN AND TANK PIPING DETAIL. SHOW TANK LOCATION IN REGARD TO BUILDINGS AND PROPERTY LINES, TANK SIZE, SIZE AND LOCATION OF PIPING, VENTS, ETC.

2. COMPLETE APPLICATION FOR FLAMMABLE LIQUIDS PERMIT AND RETURN TO THIS DEPARTMENT.

3. CALL FOR INSPECTION OF 75PSI TEST OF UNDERGROUND PIPING. TEST IS TO BE ON ALL PIPING, INCLUDING THE TURBINE. PIPING MAY NOT BE COVERED UNTIL TEST IS APPROVED.

4. THE TANK MAY BE COVERED IN ORDER TO KEEP IT IN THE GROUND - PIPING SHALL BE LEFT EXPOSED.

5. PRESSURE TEST WILL NOT BE PERFORMED UNTIL PLOT PLANS ARE RECEIVED BY THIS DEPARTMENT.

Received by X George Be Graw ☐ Mailed

For Further Information Call PICKENS 538-3553

CARL M. DOWNS
County Fire Warden

By: Bruce D. Pickens
Fire Inspector

Copies to:
Bldg. Dept. ☒ State F.M. ☐
Health Dept. ☐ Other _____
Social Welfare ☐
Classification F-1

F0262-112

B-261
REV. 9-71

CITY OF YORBA LINDA

4845 MAIN STREET * TELEPHONE: 524-3000

APPLICATION FOR ELECTRIC PERMIT

16845

APPLICANT TO FILL IN PERMIT FEES					
ITEM		NUMBER	EACH	FEE	
OUTLETS: LIGHTS SWITCHES RECEPT.	1 TO 20		$ .25	$	
	OVER 20		.12		
LIGHTING FIXTURES			.25		
RANGE-OVEN-GAR-DISP. DISHWASHER-KIT. FAN			2.00		
CLO. DRYER AUTO. WASHER WATER HTR. POOL HTR. SPACE HTR.			3.00		
MOTORS: OVER INCL. H.P.					
1	0 -- 1		1.25	1	25
	1 -- 5		2.00		
	5 -- 15		3.00		
	15 -- 30		4.00		
	30 -- 100		6.25		
	100 -- 500		12.50		
SIGNS NO. TRANS. OR GALS. NO. LAMPS			2.50		
SURFACE SERVICE 0-600V NOT OVER 200A			1.25		
UNDERGROUND SERVICE 0-600V NOT OVER 200A			4.50		
OTHER SERVICES			10.00		
TEMP POWER POLE			2.50		
RESIDENTIAL 1¢ PER SQ. FT.					
GARAGES 1¢ PER SQ. FT.					
MISC.					
PERMIT FEE			2.00	2	00
FIXTURE PERMIT			2.00		
SUPPLEMENTARY PERMIT			1.00		
TOTAL FEE				$ 3	25

I ACKNOWLEDGE THAT I HAVE READ THIS APPLICATION AND STATE THAT THE ABOVE IS CORRECT AND AGREE TO COMPLY WITH ALL CITY AND STATE LAWS REGULATING ELECTRICAL WIRING. I CERTIFY THAT I AM PROPERLY REGISTERED AND/OR LICENSED AS REQUIRED BY CITY OF YORBA LINDA AND STATE OF CALIFORNIA OR THAT I AM THE LEGAL OWNER OF THE ABOVE DESCRIBED RESIDENTIAL PROPERTY.

SIGNATURE OF PERMITTEE [signature]

BUILDING ADDRESS 18231 Imperial

LOT TRACT

NEAREST CROSS ST. Lemon

OWNER Phillips Oil

MAIL ADDRESS 8301 E Florence

CITY Downey TEL. NO.

ELECTRICIAN E Z Electric

ADDRESS 1857 Mariposa Lemon

CIT Diamond Bar TEL. NO. [illegible]

STATE LICENSE NO. 222567 CITY BUS. LIC. NO. 4796

GROUP	ZONE	READY FOR INSPECTION

INSPECTION RECORD

APPROVALS	DATE	INSPECTOR'S SIGNATURE
TEMP. POWER		
CONDUIT		
WIRING		
FIXTURES		
POWER		
UTILITY CO. NOTIFIED		
FINAL	1-16-74	[signature]

BUILDING DEPARTMENT

Rec 8928 3.25 1/14/74

THIS RECEIPT IS VALID ONLY WHEN TRANSACTION NUMBER, DATE AND RECEIPT AMOUNT ARE IMPRINTED ABOVE

[signature]

City of Yorba Linda
4845 Casa Loma Avenue
Yorba Linda CA 92886

Building Department
Permit Counter 714-961-7120
Inspection Requests 714-854-7411

Plan Check No: YL-0037590
Submitted Date: 07/01/2010

PLAN CHECK APPLICATION

Job Address: **18231 IMPERIAL HWY**

Description of Work: 55 LF X 6' HIGH & 70 LF X 7' HIGH CHAIN LINK FENCE W/MESH, ALL INSIDE P/L
City Standard Plan No:

Code Year: 2007
Occupancy Group: U
Type of Construction: VB

No. of Stories: 0
No. of Units: 1

Owner: CITY OF YORBA LINDA
PO BOX 87014
YORBA LINDA CA 92885
Phone: 714-996-7171

Architect:
Phone:
Lic No:

Tenant:
Type of Business:
Phone:

Applicant: HAWKINS DANA
13562 PUMICE ST.
NORWALK, CA 90650
Phone: 562-404-6656

Engineer: STERNAD, MARIO
290 CONEJO RIDGE AVE.
THOUSAND OAKS, CA 91361
Phone: 805-230-1266
Lic No: CE 69047

Contractor: STRONGARM ENVIRONMENTAL FIELD SERVICES INC.
13562 PUMICE ST.
NORWALK, CA 90650
Phone: 562-404-6656
Con State Lic No: 766463
Lic Exp Date: 07/31/2011

Designer:
Phone:

REQUIRED APPROVALS (should the scope of the project change, additional approvals may be required):

AGENCY	PHONE	COMMENTS
Planning Division	(714) 961-7130	APPVD BY GR
Engineering Department	(714) 961-7170	APPVD BY FC

Applicants MUST DIRECTLY CONTACT all above departments, divisions, agencies and districts having jurisdiction in order to facilitate review, approval and fee assessment prior to the issuance of a Building permit.

I acknowledge that this plan check will expire on _ and understand approval must be obtained and a permit must be pulled by the expiration date. If I am unable to do so, I understand I must request a plan check extension before the expiration date and pay the plan check extension fee. If the plan check expires without an extension, I understand the plan check fee must be paid again in full in order to renew the plan check.

Applicant's Signature: _____ Date: _____

Special Conditions:

TOTALS TO BE COLLECTED		
Construction Valuation:	$1,750.00	
Building Plan Check Fee:		$66.00
Energy Plan Check Fee:		$0.00
Electrical Plan Check Fee:		$0.00
Mechanical Plan Check Fee:		$0.00
Plumbing Plan Check Fee:		$0.00
PLAN CHECK FEE DUE:		**$66.00** 2

CALCULATED TOTALS		
Construction Valuation:	$1,750.00	
Building Plan Check Fee:		$66.00
Energy Plan Check Fee:		$0.00
Electrical Plan Check Fee:		$0.00
Mechanical Plan Check Fee:		$0.00
Plumbing Plan Check Fee:		$0.00
CALCULATED PLN CK FEE :		**$66.00**

City of Yorba Linda
4845 Casa Loma Avenue
Yorba Linda CA 92886

Building Department
Permit Counter 714-961-7120
Inspection Requests 714-854-7411

Plan Check No: YL-0037162
Submitted Date: 05/18/2010

PLAN CHECK APPLICATION

Job Address: **18231 IMPERIAL HWY**

Description of Work: VAPOR EXTRACTION SYSTEM INSTALLATION OF BOLLARDS, CONCRETE PAD FOR OXIDIZER UNIT, 200 AMP ELECTRICAL PANEL
City Standard Plan No:

Code Year: 2007
Occupancy Group:
Type of Construction: VB

No. of Stories: 0
No. of Units: 1

Owner: CITY OF YORBA LINDA
PO BOX 87014
YORBA LINDA CA 92885
Phone: 714-996-7171

Architect:
Phone:
Lic No:

Tenant:
Type of Business:
Phone:

Applicant: HAWKINS, DANA
13562 PUMICE ST.
NORWALK, CA 90650
Phone: 562-404-6656

Engineer: STERNAD, MARIO
290 CONEJO RIDGE AVE.
THOUSAND OAKS, CA 91361
Phone: 805-230-1266
Lic No: CE 69047

Contractor: STRONGARM ENVIRONMENTAL FIELD SERVICES INC.
13562 PUMICE ST.
NORWALK, CA 90650
Phone: 562-404-6656
Con State Lic No: 766463
Lic Exp Date: 07/31/2011

Designer:
Phone:

REQUIRED APPROVALS (should the scope of the project change, additional approvals may be required):

AGENCY	PHONE	COMMENTS
Planning Division	(714) 961-7130	
Engineering Department	(714) 961-7170	APPROVED PER F.C.
South Coast Air Quality Mgmt District/Asbestos	(909) 396-2001	

Applicants MUST DIRECTLY CONTACT all above departments, divisions, agencies and districts having jurisdiction in order to facilitate review, approval and fee assessment prior to the issuance of a Building permit.

I acknowledge that this plan check will expire on 11/14/2010 and understand approval must be obtained and a permit must be pulled by the expiration date. If I am unable to do so, I understand I must request a plan check extension before the expiration date and pay the plan check extension fee. If the plan check expires without an extension, I understand the plan check fee must be paid again in full in order to renew the plan check.

Applicant's Signature: _____ Date: _____

Special Conditions:

TOTALS TO BE COLLECTED		
Construction Valuation:	$0.00	
Building Plan Check Fee:		$0.00
Energy Plan Check Fee:		$0.00
Electrical Plan Check Fee:		$0.00
Mechanical Plan Check Fee:		$0.00
Plumbing Plan Check Fee:		$0.00
PLAN CHECK FEE DUE:		**$0.00** 2

CALCULATED TOTALS		
Construction Valuation:	$0.00	
Building Plan Check Fee:		$0.00
Energy Plan Check Fee:		$0.00
Electrical Plan Check Fee:		$0.00
Mechanical Plan Check Fee:		$0.00
Plumbing Plan Check Fee:		$0.00
CALCULATED PLN CK FEE :		**$0.00**

City of Yorba Linda
Memorandum

DATE: MAY 19, 2010

TO: BOB SILVA, BUILDING OFFICIAL

FROM: JACKI NIEMI, ASSISTANT CITY ENGINEER

SUBJECT: YL-0037162-NO FEE PERMIT

As part of the remediation effort at the former Ultramar service station Strongarm Environmental will be installing a soil vapor extraction system and has submitted a permit application to your department. Please wave any building permit fees associated with the work at 18231 Imperial Highway as this work is being done for the City on City property. Please let me know if you have any questions,

Thank you,

Jacki Niemi
Assistant City Engineer

City of Yorba Linda
4845 Casa Loma Avenue
Yorba Linda CA 92886

Building Department
Permit Counter 714-961-7120
Inspection Requests 714-854-7411

COMBO Permit No: YL-0042376
Issued Date: 03/22/2012
Inspector Area: NW

Job Address: **18231 IMPERIAL HWY**

Description of Work: OZONE TRAILER ADDITION ON EXTG CONCRETE PAD FOR VAPOR EXTRACTION SITE, SEE PERMITS YL-0037162, YL-0037950 & YL-0038662 FOR CONCRETE PAD & ELEC/PLUM STUB-OUTS

City Standard Plan No:

Code Year: 2010
Occupancy Group: U
Type of Construction: VB

No. of Stories: 0
No. of Units: 1

Owner: CITY OF YORBA LINDA
4845 CASA LOMA AVE
YORBA LINDA CA 92886-3364
Phone:

Architect:
Phone: Lic No:

Applicant: DANA HAWKINS
13562 PUMICE ST.
NORWALK, CA 90650
Phone: 562-787-0744

Engineer: STERNAD, MARIO
290 CONEJO RIDGE AVE.
THOUSAND OAKS, CA 91361
Phone: 805-230-1266 Lic No: CE 69047

Contractor: STRONGARM ENVIRONMENTAL
13562 PUMICE ST.
NORWALK, CA 90650
Phone: 562-404-6656
Con State Lic No: 766463 Lic Exp Date: 07/31/2013

Designer:
Phone:

Tenant:
Type of Business:
Contact Person:
Tel No:

FEES

Construction Valuation: $0.00

Building Plan Check:	$0.00	Building Valuation Fee:	$0.00	OCSD:	$0.00 14
Energy Plan Check:	$0.00	State Energy Permit Fee:	$0.00	Eastern Trans Corr:	$0.00 24
Electrical Plan Check:	$0.00	Electrical Permit:	$0.00	Park/Recreation:	$0.00 12
Plumbing Plan Check:	$0.00	Plumbing Permit:	$0.00	Traffic Impact/Mitigation:	$0.00 13
Mechanical Plan Check:	$0.00	Mechanical Permit:	$0.00	SMS:	$0.00 3
Total Plan Check Fee:	$0.00	Building Violation:	$0.00	CBSC:	$0.00 4
Plan Check Fee Paid:	$0.00	Electrical Violation:	$0.00	Add'l Assessed Fee(s):	$0.00
PLAN CHECK FEE DUE:	$0.00 2	Plumbing Violation:	$0.00		
		Mechanical Violation:	$0.00		
		Microfilm:	$0.00		
		Other Building Fee:	$0.00		
		TOTAL PERMIT FEES:	$0.00 1		

TOTAL BUILDING AMOUNT DUE: $0.00 AP

Special Conditions:

No fee AB 3/22/12

LICENSED CONTRACTOR'S DECLARATION

I hereby affirm that I am licensed under provisions of Chapter 9 commencing with Section 7000 of Division 3 of the Business and Professions Code, and my license is in full force and effect.

Contractor:	STRONGARM ENVIRONMENTAL
License No:	766463
License Class:	B, HAZ
Lic Exp Date:	07/31/2013
Bus Lic No:	

WORKER'S COMPENSATION DECLARATION

I hereby affirm that I have a certificate of consent to self-insure, or a certificate of workers' compensation insurance, or a certified copy thereof. My workers' compensation insurance carrier and policy number is:

W/C Ins Carrier:	STATE FUND
Policy No:	1860760
Exp Date:	04/24/2012

OWNER-BUILDER DECLARATION

I hereby affirm that I am exempt from the Contractor's License Law for the following reason: (check one)

_____ I, as owner of the property, or my employees with wages as their sole compensation, will do the work, and the structure is not intended or offered for sale.

_____ I, as owner of the property, am exclusively contracting with licensed contractors to construct the project.

_____ I am exempt under Sec. _____, B&PC for this reason _____

Owner: _____ Date: _____

CERTIFICATE OF EXEMPTION FROM WORKERS' COMPENSATION INSURANCE

(This section need not be completed if the permit is for $500 or less.)

I certify that in the performance of the work for which this permit is issued, I shall not employ any person in any manner so as to become subject to the Workers' Compensation Laws of California.

Applicant's Signature: _____ Date: _____

NOTICE TO APPLICANT: If, after making this Certificate of Exemption, you should become subject to the Workers' Compensation provisions of the Labor Code you must forthwith comply with such provisions or this permit shall be deemed revoked.

CONSTRUCTION LENDING AGENCY

I hereby affirm that there is a construction lending agency for the performance of the work for which this permit is issued (Sec. 3097, Civ. C).

Lender's Name: _____

Lender's Address & Tel No: _____

Will the proposed building or modified facility be within 1000 feet of the outer boundary of a school?	Yes _____ No _____
I have read the Hazardous Material Information Guide and the SCAQMD Permitting Checklist. I understand my requirements under the State of California Health & Safety Code, Section 25505, 25533 & 26534 concerning hazardous materials reporting.	Yes _____ No _____
Will the applicant or future building occupant handle a hazardous material or a mixture containing a hazardous material equal to or greater than amounts specified on the Hazardous Materials Information Guide?	Yes _____ No _____
Will the intended use of the building by the applicant or future building occupant require a permit for construction or modification from the South Coast Air Quality Management District (SCAQMD)? See permitting checklist for guidelines.	Yes _____ No _____

I CERTIFY THAT I HAVE READ THIS APPLICATION AND STATE THAT THE ABOVE INFORMATION IS CORRECT. I AGREE TO COMPLY WITH ALL CITY ORDINANCES AND STATE LAWS RELATING TO BUILDING CONSTRUCTION, AND HEREBY AUTHORIZE REPRESENTATIVES OF THIS CITY TO ENTER UPON THE ABOVE-MENTIONED PROPERTY FOR INSPECTION PURPOSES.

I UNDERSTAND THAT SHOULD WORK BE SUSPENDED FOR 180 DAYS OR MORE THIS PERMIT SHALL BE CONSIDERED EXPIRED BASED ON THE 2010 CALIFORNIA BUILDING CODE CHAPTER 1, DIVISION II, SECTION 105.5 AND THE 2010 RESIDENTIAL CODE CHAPTER 1, DIVISION II, SECTION R105.5.

☐ **The (property owner[s]/representative[s]) has/have notified the Homeowners' Association regarding the proposal, and the proposal is in compliance with the Covenants, Conditions, and Restrictions (CC&Rs) applicable to the property.**

☐ **The property is not subject to Covenants, Conditions, and Restrictions (CC&Rs) nor is approval by a Homeowners' Association.**

Signature of Applicant/Agent: _____ Date: 3-22-12

Print Applicant/Agent's Name: DANA HAWKINS Phone: 562-787-0744

ISSUED BY: _____

INSPECTIONS	INSPECTOR/DATE		INSPECTOR/DATE
Building Final	OMG 7-19-12	Plumbing Final	
Electrical Final		Mechanical Final	

City of Yorba Linda
4845 Casa Loma Avenue
Yorba Linda CA 92886

Building Department
Permit Counter 714-961-7120
Inspection Requests 714-854-7411

Plan Check No: YL-0042376
Submitted Date: 03/19/2012

PLAN CHECK APPLICATION

Job Address: **18231 IMPERIAL HWY**

Description of Work: OZONE TRAILER ADDITION ON EXTG CONCRETE PAD FOR VAPOR EXTRACTION SITE, SEE PERMITS YL-0037162, YL-0037950 & YL-0038662 FOR CONCRETE PAD & ELEC/PLUM STUB-OUTS

City Standard Plan No:

Code Year: 2010
Occupancy Group: U
Type of Construction: VB

No. of Stories: 0
No. of Units: 1

Owner: CITY OF YORBA LINDA
4845 CASA LOMA AVE
YORBA LINDA CA 92886-3364
Phone:

Architect:
Phone:
Lic No:

Tenant:
Type of Business:
Phone:

Applicant: DANA HAWKINS
13562 PUMICE ST.
NORWALK, CA 90650
Phone: 562-787-0744

Engineer: STERNAD, MARIO
290 CONEJO RIDGE AVE.
THOUSAND OAKS, CA 91361
Phone: 805-230-1266
Lic No: CE 69047

Contractor: STRONGARM ENVIRONMENTAL
13562 PUMICE ST.
NORWALK, CA 90650
Phone: 562-404-6656
Con State Lic No: 766463
Lic Exp Date: 07/31/2013

Designer:
Phone:

REQUIRED APPROVALS (should the scope of the project change, additional approvals may be required):

AGENCY	PHONE	COMMENTS
Planning Division	(714) 961-7130	APPVD BY DB
Engineering Department	(714) 961-7170	APPVD BY FC

Applicants MUST DIRECTLY CONTACT all above departments, divisions, agencies and districts having jurisdiction in order to facilitate review, approval and fee assessment prior to the issuance of a Building permit.

I acknowledge that this plan check will expire on 09/15/2012 and understand approval must be obtained and a permit must be pulled by the expiration date. If I am unable to do so, I understand I must request a plan check extension before the expiration date and pay the plan check extension fee. If the plan check expires without an extension, I understand the plan check fee must be paid again in full in order to renew the plan check.

Applicant's Signature: _____ Date: 3-19-2012

Special Conditions:

TOTALS TO BE COLLECTED		
Construction Valuation:	$0.00	
Building Plan Check Fee:		$0.00
Energy Plan Check Fee:		$0.00
Electrical Plan Check Fee:		$0.00
Mechanical Plan Check Fee:		$0.00
Plumbing Plan Check Fee:		$0.00
PLAN CHECK FEE DUE:		**$0.00** 2

CALCULATED TOTALS		
Construction Valuation:	$0.00	
Building Plan Check Fee:		$0.00
Energy Plan Check Fee:		$0.00
Electrical Plan Check Fee:		$0.00
Mechanical Plan Check Fee:		$0.00
Plumbing Plan Check Fee:		$0.00
CALCULATED PLN CK FEE :		**$0.00**

Ø No fee
DB 3/19/12

City of Yorba Linda
4845 Casa Loma Avenue
Yorba Linda CA 92886

Building Department
Permit Counter 714-961-7120
Inspection Requests 714-854-7411

PLUMBING Permit No: YL-0045371
Issued Date: 03/22/2013
Inspector Area: NW

Job Address: **18231 IMPERIAL HWY**

Description of Work: REMOVE AND CAP EXISTING GAS LINE, REMOVE AND REPLACE EXISTING EQUIPMENT TRAILER, FOR EXISTING SOIL REMEDIATION SYSTEM. NO FEE PERMIT.

Code Year: 2010

Owner: CITY OF YORBA LINDA
4845 CASA LOMA AVE
YORBA LINDA CA 92886-3364
Phone:

Applicant: DANA HAWKINS
13562 PUMICE ST.
NORWALK, CA 90650
Phone: 562-404-6656

Contractor: STRONGARM ENVIRONMENTAL
13562 PUMICE ST.
NORWALK, CA 90650
Phone: 562-404-6656
Con State Lic No: 766463

FEES

Water Closet	0	$0.00	Building Sewer or Abandon.	0	$0.00	Vacuum Breaker/Backflow	0	$0.00
Bathtub	0	$0.00	Backwater Valve	0	$0.00	Water Heater (New/Rplc)	0	$0.00
Shower	0	$0.00	Interceptor (sand/grease)	0	$0.00	Swimming Pool Heater	0	$0.00
Bidet	0	$0.00	Rain Water System	0	$0.00	P-Trap,Pool Drain, Sep Tnk	0	$0.00
Lavatory	0	$0.00	Septic Tank	0	$0.00	Gas System up to 5 outlets	1	$0.00
Urinal	0	$0.00	Each Drywall	0	$0.00	Temp Gas Turn-on	0	$0.00
Sink/Bar Sink	0	$0.00	Water System	0	$0.00	Auto Fire Sprinklers	0	$0.00
Dishwasher	0	$0.00	Lawn Sprinklers	0	$0.00	Misc Appliance/ Equipment	0	$0.00
Laundry Tray/Clotheswsher	0	$0.00	Standpipes (wet or dry)	0	$0.00	Issuance Fee		$0.00
Floor Drains/Floor Sink	0	$0.00	Additional Assessed Fee(s)		$0.00	Addl for Minimum Fee		$0.00
			Other Building Fee(s)		$0.00	Microfilm Fee		$0.00

		Plumbing Permit Fee:	$0.00		
Plumbing Plan Check Fee:	$0.00	**Microfilm Fee:**	$0.00		
Plan Check Fee Paid:	$0.00	**Violation:**	$0.00		
PLAN CHECK FEE DUE:	$46.50 [2]	**TOTAL PERMIT FEES:**	$0.00 [1]	**OCSD:**	$0.00 [14]

TOTAL AMOUNT DUE: **$0.00**

Special Conditions:

No fee Ø AK 3/22/13

LICENSED CONTRACTOR'S DECLARATION

I hereby affirm that I am licensed under provisions of Chapter 9 commencing with Section 7000 of Division 3 of the Business and Professions Code, and my license is in full force and effect.

Contractor: STRONGARM ENVIRONMENTAL
License No: 766463
License Class: B, HAZ, C57
Lic Exp Date: 07/31/2013
Bus Lic No:

WORKER'S COMPENSATION DECLARATION

I hereby affirm that I have a certificate of consent to self-insure, or a certificate of workers' compensation insurance, or a certified copy thereof. My workers' compensation insurance carrier and policy number is:

W/C Ins Carrier: HARTFORD
Policy No: 57WECDS9941
Exp Date: 07/19/2013

OWNER-BUILDER DECLARATION

I hereby affirm that I am exempt from the Contractor's License Law for the following reason: (check one)

_____ I, as owner of the property, or my employees with wages as their sole compensation, will do the work, and the structure is not intended or offered for sale.

_____ I, as owner of the property, am exclusively contracting with licensed contractors to construct the project.

_____ I am exempt under Sec. _____, B&PC for this reason _____

Owner: _____ Date: _____

CERTIFICATE OF EXEMPTION FROM WORKERS' COMPENSATION INSURANCE

(This section need not be completed if the permit is for $500 or less.)

I certify that in the performance of the work for which this permit is issued, I shall not employ any person in any manner so as to become subject to the Workers' Compensation Laws of California.

Applicant's Signature: _____ Date: _____

NOTICE TO APPLICANT: If, after making this Certificate of Exemption, you should become subject to the Workers' Compensation provisions of the Labor Code you must forthwith comply with such provisions or this permit shall be deemed revoked.

CONSTRUCTION LENDING AGENCY

I hereby affirm that there is a construction lending agency for the performance of the work for which this permit is issued (Sec. 3097, Civ. C).
Lender's Name: _____
Lender's Address & Tel No: _____

Will the proposed building or modified facility be within 1000 feet of the outer boundary of a school? Yes _____ No _____
I have read the Hazardous Material Information Guide and the SCAQMD Permitting Checklist. I understand my requirements under the State of California Health & Safety Code, Section 25505, 25533 & 26534 concerning hazardous materials reporting. Yes _____ No _____
Will the applicant or future building occupant handle a hazardous material or a mixture containing a hazardous material equal to or greater than amounts specified on the Hazardous Materials Information Guide? Yes _____ No _____
Will the intended use of the building by the applicant or future building occupant require a permit for construction or modification from the South Coast Air Quality Management District (SCAQMD)? See permitting checklist for guidelines. Yes _____ No _____

I CERTIFY THAT I HAVE READ THIS APPLICATION AND STATE THAT THE ABOVE INFORMATION IS CORRECT. I AGREE TO COMPLY WITH ALL CITY ORDINANCES AND STATE LAWS RELATING TO BUILDING CONSTRUCTION, AND HEREBY AUTHORIZE REPRESENTATIVES OF THIS CITY TO ENTER UPON THE ABOVE MENTIONED PROPERTY FOR INSPECTION PURPOSES.

I UNDERSTAND THAT SHOULD WORK BE SUSPENDED FOR 180 DAYS OR MORE THIS PERMIT SHALL BE CONSIDERED EXPIRED BASED ON THE 2010 CALIFORNIA BUILDING CODE CHAPTER 1, DIVISION II, SECTION 105.5 AND THE 2010 RESIDENTIAL CODE CHAPTER 1, DIVISION II, SECTION R105.5.

☐ **The (property owner[s]/representative[s]) has/have notified the Homeowners' Association regarding the proposal, and the proposal is in compliance with the Covenants, Conditions, and Restrictions (CC&Rs) applicable to the property.**

☐ **The property is not subject to Covenants, Conditions, and Restrictions (CC&Rs) nor is approval by a Homeowners' Association.**

Signature of Applicant/Agent: _____ Date: 3-22-13

Print Applicant/Agent's Name: DANA HAWKINS, SEFS. Phone: 562-787-0144

ISSUED BY: _____

INSPECTIONS	INSPECTOR/DATE		INSPECTOR/DATE
Building Final		Plumbing Final	4-25-13
Electrical Final		Mechanical Final	

City of Yorba Linda
4845 Casa Loma Avenue
Yorba Linda CA 92886

Building Department
Permit Counter 714-961-7120
Inspection Requests 714-854-7411

ELECTRICAL Permit No: YL-0045370
Issued Date: 03/22/2013
Inspector Area: NW

Job Address: **18231 IMPERIAL HWY**

Description of Work: INSTALLATION OF ELECTRICAL CONNECTION FOR EXISTING SOIL REMEDIATION SYSTEM. NO FEE PERMIT.
Code Year: 2010

Owner: CITY OF YORBA LINDA
4845 CASA LOMA AVE
YORBA LINDA CA 92886-3364
Phone:

Applicant: DANA HAWKINS
13562 PUMICE ST.
NORWALK, CA 90650
Phone: 562-404-6656

Contractor: STRONGARM ENVIRONMENTAL
13562 PUMICE ST.
NORWALK, CA 90650
Phone: 562-404-6656
Con State Lic No: 766463

FEES

SFD SF	**0**	**$0.00**	**GENERAL**			**APPLIANCES**		
Garage SF	**0**	**$0.00**	Lights, Outlets & Switches	0	$0.00	Residential appl. 0-1 hp	0	$0.00
Multi-Family Struc	**0**	**$0.00**	Lighting Fixtures	0	$0.00	Non-Residential appl. 0-1 hp	0	$0.00
No. Dwlg Units	**1**		Pole/Platform Mounted	0	$0.00	**SIGNS**		
Swimming Pool/Spa	**0**	**$0.00**	Apparatus,conduits & conductors	1	$0.00	1 Branch Circuit		$0.00
SERVICES			Busways	0	$0.00	Addl Branch Circuit		$0.00
0-600V 200A or less	0	$0.00	**POWER APPARATUS MOTORS**			**CARNIVALS & CIRCUSES**		
0-600V 200A-1000A	0	$0.00	0-1 hp	0	$0.00	Generators	0	$0.00
Over 600V or 1000A	0	$0.00	1-10 hp	0	$0.00	Rides	0	$0.00
Theatrical-type	0	$0.00	10-50 hp	0	$0.00	System & Booth Lighting	0	$0.00
Sub-panel/Meter Ped	0	$0.00	50-100 hp	0	$0.00	Issuance Fee		$0.00
TEMP POWER SVC			Over 100 hp	0	$0.00	Addl for Minimum Fee		$0.00
Temp Meter	0	$0.00						
TempPower Pole/Ped	0	$0.00				Additional Assessed Fee(s)		$0.00
Distribution Poles	0	$0.00				Other Building Fee(s)		$0.00
Temp Work w/Service	0	$0.00				Microfilm Fee		$0.00

Electrical Plan Check Fee:	$0.00	**Electrical Permit Fee:**	$0.00
Plan Check Fee Paid:	$0.00	**Microfilm Fee:**	$0.00
PLAN CHECK FEE DUE:	$45.75 [2]	**Violation:**	$0.00
		TOTAL PERMIT FEES:	$0.00 [1]

TOTAL AMOUNT DUE: **$0.00** AP

Special Conditions:

No fee Ø dlk 3/22/13

LICENSED CONTRACTOR'S DECLARATION

I hereby affirm that I am licensed under provisions of Chapter 9 commencing with Section 7000 of Division 3 of the Business and Professions Code, and my license is in full force and effect.

Contractor:	STRONGARM ENVIRONMENTAL
License No:	766463
License Class:	B, HAZ, C57
Lic Exp Date:	07/31/2013
Bus Lic No:	

WORKER'S COMPENSATION DECLARATION

I hereby affirm that I have a certificate of consent to self-insure, or a certificate of workers' compensation insurance, or a certified copy thereof. My workers' compensation insurance carrier and policy number is:

W/C Ins Carrier:	HARTFORD
Policy No:	57WECDS9941
Exp Date:	07/19/2013

OWNER-BUILDER DECLARATION

I hereby affirm that I am exempt from the Contractor's License Law for the following reason: (check one)

_____ I, as owner of the property, or my employees with wages as their sole compensation, will do the work, and the structure is not intended or offered for sale.

_____ I, as owner of the property, am exclusively contracting with licensed contractors to construct the project.

_____ I am exempt under Sec. _____, B&PC for this reason _____

Owner: _____ Date: _____

CERTIFICATE OF EXEMPTION FROM WORKERS' COMPENSATION INSURANCE

(This section need not be completed if the permit is for $500 or less.)

I certify that in the performance of the work for which this permit is issued, I shall not employ any person in any manner so as to become subject to the Workers' Compensation Laws of California.

Applicant's Signature: _____ Date: _____

NOTICE TO APPLICANT: If, after making this Certificate of Exemption, you should become subject to the Workers' Compensation provisions of the Labor Code you must forthwith comply with such provisions or this permit shall be deemed revoked.

CONSTRUCTION LENDING AGENCY

I hereby affirm that there is a construction lending agency for the performance of the work for which this permit is issued (Sec. 3097, Civ. C).

Lender's Name: _____

Lender's Address & Tel No: _____

Will the proposed building or modified facility be within 1000 feet of the outer boundary of a school?	Yes _____ No _____
I have read the Hazardous Material Information Guide and the SCAQMD Permitting Checklist. I understand my requirements under the State of California Health & Safety Code, Section 25505, 25533 & 26534 concerning hazardous materials reporting.	Yes _____ No _____
Will the applicant or future building occupant handle a hazardous material or a mixture containing a hazardous material equal to or greater than amounts specified on the Hazardous Materials Information Guide?	Yes _____ No _____
Will the intended use of the building by the applicant or future building occupant require a permit for construction or modification from the South Coast Air Quality Management District (SCAQMD)? See permitting checklist for guidelines.	Yes _____ No _____

I CERTIFY THAT I HAVE READ THIS APPLICATION AND STATE THAT THE ABOVE INFORMATION IS CORRECT. I AGREE TO COMPLY WITH ALL CITY ORDINANCES AND STATE LAWS RELATING TO BUILDING CONSTRUCTION, AND HEREBY AUTHORIZE REPRESENTATIVES OF THIS CITY TO ENTER UPON THE ABOVE MENTIONED PROPERTY FOR INSPECTION PURPOSES.

I UNDERSTAND THAT SHOULD WORK BE SUSPENDED FOR 180 DAYS OR MORE THIS PERMIT SHALL BE CONSIDERED EXPIRED BASED ON THE 2010 CALIFORNIA BUILDING CODE CHAPTER 1, DIVISION II, SECTION 105.5 AND THE 2010 RESIDENTIAL CODE CHAPTER 1, DIVISION II, SECTION R105.5.

☐ **The (property owner[s]/representative[s]) has/have notified the Homeowners' Association regarding the proposal, and the proposal is in compliance with the Covenants, Conditions, and Restrictions (CC&Rs) applicable to the property.**

☐ **The property is not subject to Covenants, Conditions, and Restrictions (CC&Rs) nor is approval by a Homeowners' Association.**

Signature of Applicant/Agent: _____ Date: 3-22-13

Print Applicant/Agent's Name: DANA HAWKINS, SEFS Phone: 562-787-0744

ISSUED BY: _____

INSPECTIONS	INSPECTOR/DATE		INSPECTOR/DATE
Building Final		Plumbing Final	
Electrical Final	4-25-13	Mechanical Final	

City of Yorba Linda
4845 Casa Loma Avenue
Yorba Linda CA 92886

Building Department
Permit Counter 714-961-7120
Inspection Requests 714-854-7411

ELECTRICAL Permit No: YL-0038624
Issued Date: 11/16/2010
Inspector Area: NW

Job Address: **18231 TPP IMPERIAL HWY**

Description of Work: TEMPORARY POWER POLES FOR VAPOR RECOVERY SYSTEM
Code Year: 2007

Owner: CITY OF YORBA LINDA
4845 CASA LOMA AVE
YORBA LINDA, CA 92886
Phone: 714-961-7100

Applicant: HERNANDEZ, MANUEL
26954 RUETHER AVE.
SANTA CLARITA, CA 91351
Phone: 714-516-8507

Contractor: ANDY GOMP
26954 RUETHER AVE.
SANTA CLARITA, CA 91351
Phone: 661-251-7721
Con State Lic No: 357789

FEES

SFD SF	**0**	**$0.00**	**GENERAL**			**APPLIANCES**		
Garage SF	**0**	**$0.00**	Lights, Outlets & Switches	0	$0.00	Residential appl. 0-1 hp	0	$0.00
Multi-Family Struc	**0**	**$0.00**	Lighting Fixtures	0	$0.00	Non-Residential appl. 0-1 hp	0	$0.00
No. Dwlg Units	**1**		Pole/Platform Mounted	0	$0.00	**SIGNS**		
Swimming Pool/Spa	**0**	**$0.00**	Apparatus,conduits & conductors	0	$0.00	1 Branch Circuit		$0.00
SERVICES			Busways	0	$0.00	Addl Branch Circuit		$0.00
0-600V 200A or less	0	$0.00	**POWER APPARATUS MOTORS**			**CARNIVALS & CIRCUSES**		
0-600V 200A-1000A	0	$0.00	0-1 hp	0	$0.00	Generators	0	$0.00
Over 600V or 1000A	0	$0.00	1-10 hp	0	$0.00	Rides	0	$0.00
Theatrical-type	0	$0.00	10-50 hp	0	$0.00	System & Booth Lighting	0	$0.00
Sub-panel/Meter Ped	0	$0.00	50-100 hp	0	$0.00	Issuance Fee		$0.00
TEMP POWER SVC			Over 100 hp	0	$0.00	Addl for Minimum Fee		$0.00
Temp Meter	0	$0.00						
TempPower Pole/Ped	1	$0.00				Additional Assessed Fee(s)		$0.00
Distribution Poles	1	$0.00				Other Building Fee(s)		$0.00
Temp Work w/Service	0	$0.00						

Electrical Plan Check Fee:	$0.00	**Electrical Permit Fee:**	$0.00
Plan Check Fee Paid:	**$0.00**	**Violation:**	$0.00
PLAN CHECK FEE DUE:	$0.00 [2]	**TOTAL PERMIT FEES:**	$0.00 [1]

TOTAL AMOUNT DUE: **$0.00**

Special Conditions: Ø No Fee BB 11/16/10

LICENSED CONTRACTOR'S DECLARATION

I hereby affirm that I am licensed under provisions of Chapter 9 commencing with Section 7000 of Division 3 of the Business and Professions Code, and my license is in full force and effect.

Contractor: ANDY GOMP
License No: 357789
License Class: C10
Lic Exp Date: 09/30/2011
Bus Lic No:

OWNER-BUILDER DECLARATION

I hereby affirm that I am exempt from the Contractor's License Law for the following reason: (check one)

_____ I, as owner of the property, or my employees with wages as their sole compensation, will do the work, and the structure is not intended or offered for sale.

_____ I, as owner of the property, am exclusively contracting with licensed contractors to construct the project.

_____ I am exempt under Sec. _____, B&PC for this reason _____

Owner: _____ Date: _____

WORKER'S COMPENSATION DECLARATION

I hereby affirm that I have a certificate of consent to self-insure, or a certificate of workers' compensation insurance, or a certified copy thereof. My workers' compensation insurance carrier and policy number is:

W/C Ins Carrier: OLD REPUBLIC INSURANCE COMPANY
Policy No: A1CW95221001
Exp Date: 07/01/2011

CERTIFICATE OF EXEMPTION FROM WORKERS' COMPENSATION INSURANCE

(This section need not be completed if the permit is for $500 or less.)

I certify that in the performance of the work for which this permit is issued, I shall not employ any person in any manner so as to become subject to the Workers' Compensation Laws of California.

Applicant's Signature: _____ Date: _____

NOTICE TO APPLICANT: If, after making this Certificate of Exemption, you should become subject to the Workers' Compensation provisions of the Labor Code you must forthwith comply with such provisions or this permit shall be deemed revoked.

CONSTRUCTION LENDING AGENCY

I hereby affirm that there is a construction lending agency for the performance of the work for which this permit is issued (Sec. 3097, Civ. C).

Lender's Name: _____

Lender's Address & Tel No: _____

Will the proposed building or modified facility be within 1000 feet of the outer boundary of a school? Yes _____ No _____

I have read the Hazardous Material Information Guide and the SCAQMD Permitting Checklist. I understand my requirements under the State of California Health & Safety Code, Section 25505, 25533 & 26534 concerning hazardous materials reporting. Yes _____ No _____

Will the applicant or future building occupant handle a hazardous material or a mixture containing a hazardous material equal to or greater than amounts specified on the Hazardous Materials Information Guide? Yes _____ No _____

Will the intended use of the building by the applicant or future building occupant require a permit for construction or modification from the South Coast Air Quality Management District (SCAQMD)? See permitting checklist for guidelines. Yes _____ No _____

I CERTIFY THAT I HAVE READ THIS APPLICATION AND STATE THAT THE ABOVE INFORMATION IS CORRECT. I AGREE TO COMPLY WITH ALL CITY ORDINANCES AND STATE LAWS RELATING TO BUILDING CONSTRUCTION, AND HEREBY AUTHORIZE REPRESENTATIVES OF THIS CITY TO ENTER UPON THE ABOVE MENTIONED PROPERTY FOR INSPECTION PURPOSES.

I UNDERSTAND THAT SHOULD WORK BE SUSPENDED FOR 180 DAYS OR MORE THIS PERMIT SHALL BE CONSIDERED EXPIRED BASED ON THE 2007 CALIFORNIA BUILDING CODE APPENDIX CHAPTER 1 SECTION 105.5.

☐ **The (property owner[s]/representative[s]) has/have notified the Homeowners' Association regarding the proposal, and the proposal is in compliance with the Covenants, Conditions, and Restrictions (CC&Rs) applicable to the property.**


☐ **The property is not subject to Covenants, Conditions, and Restrictions (CC&Rs) nor is approval by a Homeowners' Association.**

Signature of Applicant/Agent: _____ Date: 11/16/10

Print Applicant/Agent's Name: Manuel Hernandez Phone: (714) 514-8507

ISSUED BY: _____

INSPECTIONS	INSPECTOR/DATE		INSPECTOR/DATE
Building Final		Plumbing Final	
Electrical Final	ME 11-17-10	Mechanical Final	

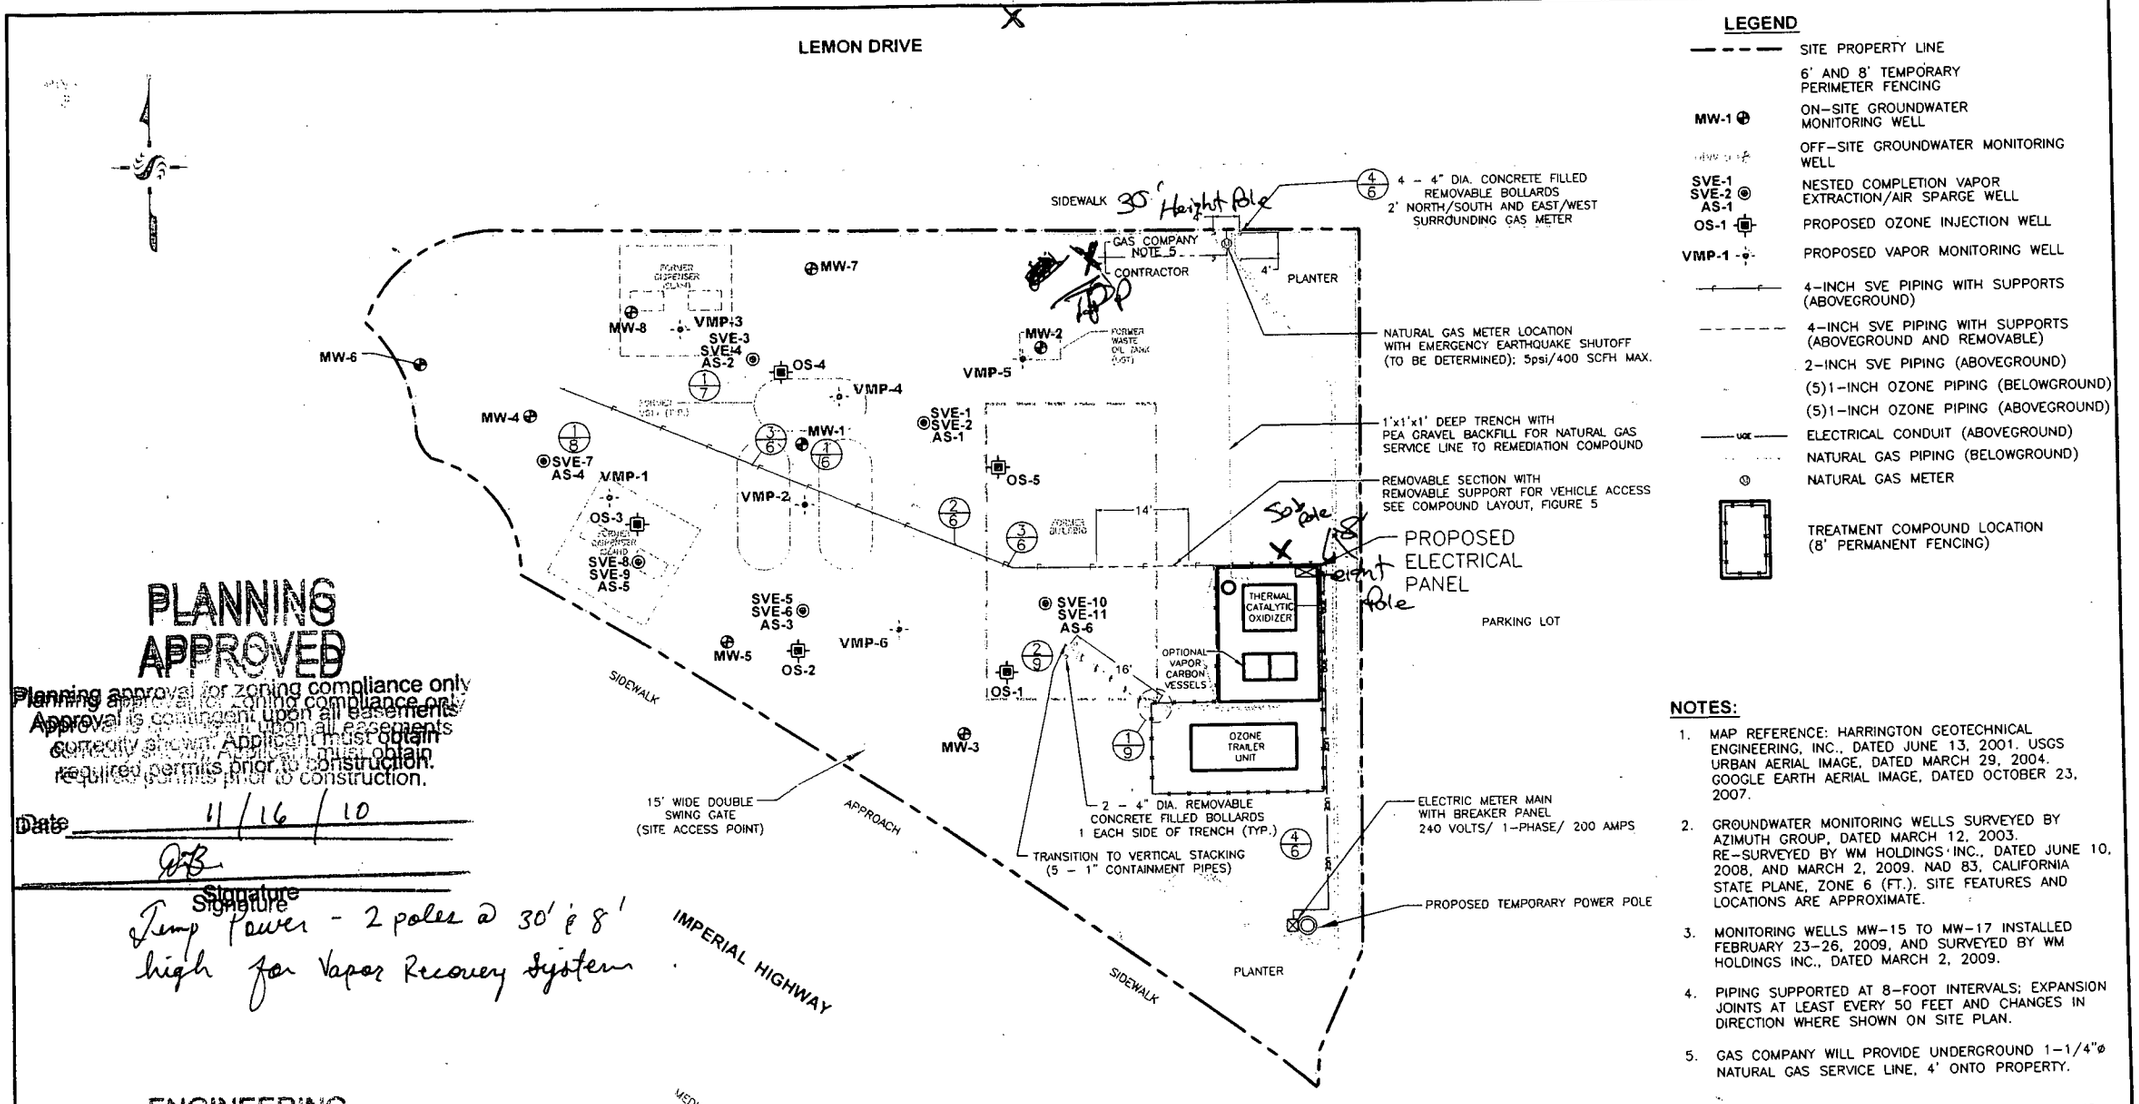

LEGEND

- SITE PROPERTY LINE
- 6' AND 8' TEMPORARY PERIMETER FENCING
- MW-1 — ON-SITE GROUNDWATER MONITORING WELL
- OFF-SITE GROUNDWATER MONITORING WELL
- SVE-1 / SVE-2 / AS-1 — NESTED COMPLETION VAPOR EXTRACTION/AIR SPARGE WELL
- OS-1 — PROPOSED OZONE INJECTION WELL
- VMP-1 — PROPOSED VAPOR MONITORING WELL
- 4-INCH SVE PIPING WITH SUPPORTS (ABOVEGROUND)
- 4-INCH SVE PIPING WITH SUPPORTS (ABOVEGROUND AND REMOVABLE)
- 2-INCH SVE PIPING (ABOVEGROUND)
- (5)1-INCH OZONE PIPING (BELOWGROUND)
- (5)1-INCH OZONE PIPING (ABOVEGROUND)
- UGE — ELECTRICAL CONDUIT (ABOVEGROUND)
- NATURAL GAS PIPING (BELOWGROUND)
- NATURAL GAS METER
- TREATMENT COMPOUND LOCATION (8' PERMANENT FENCING)

NOTES:

1. MAP REFERENCE: HARRINGTON GEOTECHNICAL ENGINEERING, INC., DATED JUNE 13, 2001. USGS URBAN AERIAL IMAGE, DATED MARCH 29, 2004. GOOGLE EARTH AERIAL IMAGE, DATED OCTOBER 23, 2007.
2. GROUNDWATER MONITORING WELLS SURVEYED BY AZIMUTH GROUP, DATED MARCH 12, 2003. RE-SURVEYED BY WM HOLDINGS INC., DATED JUNE 10, 2008, AND MARCH 2, 2009. NAD 83, CALIFORNIA STATE PLANE, ZONE 6 (FT.). SITE FEATURES AND LOCATIONS ARE APPROXIMATE.
3. MONITORING WELLS MW-15 TO MW-17 INSTALLED FEBRUARY 23-26, 2009, AND SURVEYED BY WM HOLDINGS INC., DATED MARCH 2, 2009.
4. PIPING SUPPORTED AT 8-FOOT INTERVALS; EXPANSION JOINTS AT LEAST EVERY 50 FEET AND CHANGES IN DIRECTION WHERE SHOWN ON SITE PLAN.
5. GAS COMPANY WILL PROVIDE UNDERGROUND 1-1/4"ø NATURAL GAS SERVICE LINE, 4' ONTO PROPERTY.

0 20 40

APPROXIMATE SCALE (FEET)

PLANNING APPROVED

Planning approval for zoning compliance only. Approval is contingent upon all easements correctly shown. Applicant must obtain required permits prior to construction.

Date 11/16/10

Signature

Temp Power - 2 poles @ 30' & 8' high for Vapor Recovery System

ENGINEERING APPROVED

(APPROVAL CONTINGENT UPON ALL EASEMENTS CORRECTLY SHOWN)

Date 11/15/10

Signature

Stantec 290 Conejo Ridge Avenue Thousand Oaks, CA 91361 (805) 230-1266/230-1277 (Fax)	FOR: FORMER ULTRAMAR STATION NO. 77 18231 IMPERIAL HIGHWAY YORBA LINDA, CALIFORNIA		SITE PLAN		FIGURE: 4
JOB NUMBER: 185802206.200.0003	DRAWN BY: JMA/RRR	CHECKED BY: MAS/JMA	APPROVED BY: MAS	DATE: 05/11/10	

FILEPATH:M:\Yorba_Linda-OSSVE\Project-DWGs\185802206-Re-Submittals-May_2010\B-Size\185802206-F4-Site_Plan-Rev_1-(old_F5).dwg|rroggasch|May 11, 2010 at 15:29|Layout: F4

18261 IMPERIAL HWY.

Tract No. ..... Lot No. .....

Bldg. # 12873 .... Date 1/24/73
Plbg. # ..... Date .....
Plbg. # ..... Date .....
Elec. # ..... Date .....
Date .....
Final No. .....

18261 IMPERIAL HWY.

Tract No. ..... Lot No. .....

Bldg. # 12873 .... Date 1/24/73 .....
Bldg. # ..... Date .....
Bldg. # ..... Date .....
Elec. # ..... Date .....
Date .....
Final No. .....

B-1

City of Yorba Linda — BUILDING

4845 MAIN STREET : TELEPHONE: 714/524-5000

DEPARTMENT OF BUILDING AND SAFETY PERMIT – APPLICATION

JOB ADDRESS: 18261 Imperial
TRACT | LOT | BLD'G. PERMIT NO.: 12873
PROPOSED USE: Demolition
NEW | ADD | ALTER | REPAIR | DEMOLISH ✓ | OCCUPANCY

OWNER: John Manes
MAILING ADDRESS:
CITY: TEL. NO.

CONTRACTOR: Kirkland
MAILING ADDRESS: P.O. Box 417
CITY: Yorba Linda TEL. NO. 528 7807
STATE LIC. NO. 266445 CITY BUS. LIC. NO. 2434

ARCHITECT OR ENGINEER:
STATE LIC. NO. TEL. NO.

LOT SIZE:
NO. BLDGS. NOW ON LOT:
USE OF EXISTING BUILDINGS:
TRAILER | ZONE:
INSPECTION FOR OCCUPANCY AS:
LIMITED TIME USE | FROM | TO:
AREA SQ. FT. | NO. STORIES | ROOF COVERING:
FENCING – LIN. FT.:
WALL COVERING | INT. | EXT.:
MISC.:
BOND NO. OR CASH DEPOSIT:
SIGNATURE OF APPLICANT: Jessie E. Kirkland
ADDRESS:

BUILDING ADDRESS: 18261 Imperial
FIRE ZONE | GROUP | TYPE CONST. | DATE RECEIVED: 1/24/73
ZONE | SPECIAL CONDITIONS:

SETBACK	YARD	HWY.	STREET NAME	WIDTH
FRONT P.L.				
SIDE P.L.				

PLANNING DEPT. APPROVAL	DATE
ENGINEERING DIV. APPROVAL	DATE
STREET DIV. APPROVAL	DATE
POLICE DEPT. APPROVAL	DATE

CONSTRUCTION LENDER C.C.P. § (J)
NAME:
BRANCH: None
ADDRESS:
APPLICANT'S SIGNATURE

APPROVALS	DATE	INSPECTOR'S SIGNATURE
FOUNDATION LOCATION FORMS – MATERIALS		
SLAB FLOOR JOISTS		
FRAMING		
LATH OR GYPSUM INTERIOR		
LATH EXTERIOR		
STUCCO-SCRATCH		
STUCCO-BROWN		
ROOF SHEATHING		
RELOCATION WORK COMPLETED		
HOUSE NUMBER CORRECT & POSTED		
FINAL APPROVAL	6-1-73	[illegible]

I acknowledge that I have read this application and state that the above is correct and agree to comply with all City ordinance and State laws regulating building construction.

SIGNATURE OF PERMITTEE: Jessie E. Kirkland

BUILDING DEPARTMENT

VALUATION $ 350.

PLAN CHECK FEE $ 0
PERMIT FEE $ 10.00

ADDRESS:

Rec 6228 10.00 1/24/73

THIS RECEIPT IS VALID ONLY WHEN TRANSACTION NUMBER, DATE, AND RECEIPT AMOUNT ARE IMPRINTED ABOVE.

PLAN CHECK VALIDATION

PERMIT VALIDATION 2C

18262 LEMON - SIGN

Tract No. . . . . Lot No.

P. C. #2705 12/29/71
B[illegible] 6908 . . . Date 1/3/72
P[illegible] P[illegible]
Plbg. . . .
Elec. [illegible] Date
Date . . . .
Final No. . . . . .

B-1

City of Yorba Linda

4845 MAIN STREET : TELEPHONE: 714/524-5000

BUILDING

DEPARTMENT OF BUILDING AND SAFETY PERMIT - APPLICATION

JOB ADDRESS 18262 LEMON | TRACT | LOT | BLD'G. PERMIT NO. 6908

PROPOSED USE S/F SIGN

NEW ✓ | ADD | ALTER | REPAIR | DEMOLISH | OCCUPANCY

OWNER YORBA LINDA DIST LIBRARY

MAILING ADDRESS 18262 LEMON

CITY YORBA LINDA TEL. NO.

CONTRACTOR CUSTOM SIGNS

MAILING ADDRESS 317 S. IRWINDALE

CITY AZUSA TEL. NO. 334-8278

STATE LIC. NO. 201-781 CITY BUS. LIC. NO. 2745

ARCHITECT OR ENGINEER E. COATES

STATE LIC. NO. | TEL. NO

LOT SIZE

NO. BLDGS. NOW ON LOT

USE OF EXISTING BUILDINGS

TRAILER | ZONE

INSPECTION FOR OCCUPANCY AS

LIMITED TIME USE | FROM | TO

AREA SQ. FT. 40 | NO STORIES | ROOF COVERING

FENCING - LIN. FT.

WALL COVERING | INT. | EXT

MISC.

BOND NO. OR CASH DEPOSIT

SIGNATURE OF APPLICANT Clayton Sign Co. by Floyd Coates

ADDRESS 317 S. Irwindale Azusa

BUILDING ADDRESS 18262 Lemon

FIRE ZONE	GROUP	TYPE CONST	DATE RECEIVED
3	I		12-29-71

ZONE C-2 | SPECIAL CONDITIONS

SETBACK	YARD	HWY.	STREET NAME	WIDTH
FRONT P.L.				
SIDE P.L.				

PLANNING DEPT. APPROVAL Brian H. DATE 1.3.72

ENGINEERING DIV. APPROVAL DATE

STREET DIV. APPROVAL DATE

POLICE DEPT APPROVAL DATE

CONSTRUCTION LENDER C.C.P § (J)

NAME None

BRANCH

ADDRESS

APPLICANT'S SIGNATURE Floyd Coates

APPROVALS	DATE	INSPECTOR'S SIGNATURE
FOUNDATION LOCATION FORMS - MATERIALS		
SLAB FLOOR JOISTS		
FRAMING		
LATH OR GYPSUM INTERIOR		
LATH EXTERIOR		
STUCCO-SCRATCH		
STUCCO-BROWN		
ROOF SHEATHING		
RELOCATION WORK COMPLETED		
HOUSE NUMBER CORRECT & POSTED		
FINAL APPROVAL		

I acknowledge that I have read this application and state that the above is correct and agree to comply with all City ordinance and State laws regulating building construction.

SIGNATURE OF PERMITTEE Clayton Sign Co. by Floyd Coates

ADDRESS

VALUATION $ 1240.00

PLAN CHECK FEE $ 3.00

PERMIT FEE $ 6.00

Rec. 2705 3 cw 12/29/71 | Rec 2721 6 cw 1/3/72

THIS RECEIPT IS VALID ONLY WHEN TRANSACTION NUMBER, DATE, AND RECEIPT AMOUNT ARE IMPRINTED ABOVE

PLAN CHECK VALIDATION ▲ X _____ SIGNATURE

PERMIT VALIDATION ▲ X _____ SIGNATURE

REFERENCE COPY

VALIDATION: SEP-8-82 * 32.83 DB 9 47795

SEP 14-82 * .50 DB 9 47836

SEP 14-82 CITY OF YORBA LINDA * 5.50 DB 9

DATE RECEIVED 9/8/82

P.C. NO. 5080

P.O. BOX 487 4845 MAIN STREET, TELEPHONE (714) 524-5000

BUILDING DEPARTMENT PERMIT/APPLICATION

BUILDING ADDRESS 18262 LEMON Ln.

OWNER YORBA LINDA L13 12 14 24

ADDRESS —

CITY — ZIP PH.

ARCHITECT/DESIGNER NONE LIC. NO.

ADDRESS

CITY ZIP PH.

ENGINEER NONE LIC. NO.

ADDRESS

CITY ZIP PH.

GROUP | TRACT | LOT | BLD'G PERMIT NO. 58856

PROPOSED USE Remodel

TYPE CONST.	NEW	ADD	ALTER	REPAIR	DEMOLISH	OCCUPANY

AREA SQ. FT.

D. G. O. NO. STORIES

PAVED PARKING AREA

NO. BLDGS. NOW ON LOT

USE OF EXISTING BUILDING

FENCING - LIN. FT. TYPE

MISC.

ZONE SPECIAL CONDITIONS

BOND NO. OR CASH DEPOSIT

LICENSED CONTRACTORS DECLARATION

I hereby affirm that I am licensed under provisions of Chapter 9 commencing with Section 7000 of Division 3 of the Business and Professions Code, and my license is in full force and effect.

License Class B License Number 408811

Date 9-1-82 Contractor SHEPPARD CONST.

City Bus. Lic. No. 4614

Address 2004 MEYER SUITE A

City and Zip COSTA MESA 92627 Phone 646-5288

CONSTRUCTION LENDING AGENCY

I hereby affirm that there is a construction lending agency for the performance of the work for which this permit is issued (Sec. 3097, Civ. C)

Lender's Name —

Lender's Address

City and Zip Phone

OWNER-BUILDER DECLARATION

I hereby affirm that I am exempt from the Contractor's License Law for the following reason:

☐ I, as owner of the property, or my employees with wages as their sole compensation, will do the work, and the structure is not intended or offered for sale.

☐ I, as owner of the property, am exclusively contracting with licensed contractors to construct the project.

☐ I am exempt under Sec. , B&PC for this reason

Date Owner

WORKERS' COMPENSATION DECLARATION

I hereby affirm that I have a certificate of consent to self-insure, or a certificate of Workers' Compensation Insurance, or a certified copy thereof.

Policy No. R-25557 Company FARMERS

☑ Certified copy is hereby furnished.

☐ Certified copy is filed with City of Yorba Linda

Date 9-1-82 Applicant

CERTIFICATE OF EXEMPTION FROM WORKERS' COMPENSATION INSURANCE

(This section need not be completed if permit is for $100 or less)

I certify that in the performance of the work for which this permit is issued, I shall not employ any person in any manner so as to become subject to the Worker' Compensation Laws of California.

Date Applicant

NOTICE TO APPLICANT: If, after making this Certificate of Exemption, you should become subject to the Workers' Compensation provisions of the Labor Code, you must forthwith comply with such provisions or this permit shall be deemed revoked.

I CERTIFY THAT I HAVE READ THIS APPLICATION AND STATE THAT THE ABOVE INFORMATION IS CORRECT. I AGREE TO COMPLY WITH ALL CITY ORDINANCES AND STATE LAWS RELATING TO BUILDING CONSTRUCTION, AND HEREBY AUTHORIZE REPRESENTATIVES OF THIS CITY TO ENTER UPON THE ABOVE MENTIONED PROPERTY FOR INSPECTION PURPOSES.

SIGNATURE OF APPLICANT OR AGENT — DATE 9-1-82

PRINT APPLICANT'S AGENT NAME

APPROVALS	DATE	INSPECTOR'S SIGNATURE
FOUND LOCATION FORMS – MATERIALS		
SLAB ~~FLOOR JOISTS~~	WK 10-14-82	
FRAMING	WK 9-27-82	
INSULATION		
FIREPLACE		
LATH OR GYPSUM INTERIOR	WK 9-30-82	
LATH EXTERIOR		
STUCCO-SCRATCH		
STUCCO-BROWN		
ROOF SHEATHING		
RELOCATION WORK COMPLETED		
HOUSE NUMBER CORRECT & POSTED		
FINAL APPROVAL	WK 11-15-82	

VALUATION ✓ Plan Check $ 32.83

SMS $ .50

$ 900. PERMIT FEE $ 50.50

BUILDING DEPARTMENT

VALIDATION: BUILDING DEPARTMENT

SEP 14 82 * 1320 # 2 47836

CITY OF YORBA LINDA

P.O. BOX 487 4845 MAIN STREET, TELEPHONE (714) 524-5000

No. 58857

APPLICATION FOR ELECTRIC PERMIT

BUILDING ADDRESS: 18262 LEMON DR.

OWNER: YORBA LINDA LIBRARY

ADDRESS: SAME

CITY ZIP PH.

LICENSED CONTRACTOR'S DECLARATION

I hereby affirm that I am licensed under provisions of Chapter 9 commencing with Section 7000 of Division 3 of the Business and Professions Code, and my license is in full force and effect.

License Class B License Number 408811

Date 9-14-82 Contractor SHEPPARD CONST.

City Bus. Lic. No.

Address 2002 MEYER PL

City and Zip COSTA MESA Phone 642-5288

CONSTRUCTION LENDING AGENCY

I hereby affirm that there is a construction lending agency for the performance of the work for which this permit is issued (Sec. 3097, Civ. C)

Lender's Name

Lender's Address

City and Zip Phone

OWNER-BUILDER DECLARATION

I hereby affirm that I am exempt from the Contractor's License Law for the following reason:

- ☐ I, as owner of the property, or my employees with wages as their sole compensation, will do the work, and the structure is not intended or offered for sale.
- ☐ I, as owner of the property, am exclusively contracting with licensed contractors to construct the project.
- ☐ I am exempt under Sec. , B&PC for this reason

Date Owner

WORKERS' COMPENSATION DECLARATION

I hereby affirm that I have a certificate of consent to self-insure, or a certificate of Workers' Compensation Insurance, or a certified copy thereof.

Policy No. Company FAIRMONT

- ☐ Certified copy is hereby furnished.
- ☐ Certified copy is filed with City of Yorba Linda

Date 9-14 Applicant

CERTIFICATE OF EXEMPTION FROM WORKERS' COMPENSATION INSURANCE

I certify that in the performance of the work for which this permit is issued, I shall not employ any person in any manner so as to become subject to the Worker' Compensation Laws of California.

Date Applicant

NOTICE TO APPLICANT: If, after making this Certificate of Exemption, you should become subject to the Workers' Compensation provisions of the Labor Code, you must forthwith comply with such provisions or this permit shall be deemed revoked.

I CERTIFY THAT I HAVE READ THIS APPLICATION AND STATE THAT THE ABOVE INFORMATION IS CORRECT. I AGREE TO COMPLY WITH ALL CITY ORDINANCES AND STATE LAWS RELATING TO BUILDING CONSTRUCTION, AND HERERY AUTHORIZE REPRESENTATIVES OF THIS CITY TO ENTER UPON THE ABOVE MENTIONED PROPERTY FOR INSPECTION PURPOSES.

SIGNATURE OF APPLICANT OR AGENT — DATE 9-14-82

PRINT APPLICANT'S AGENT NAME

FOR APPLICANT TO FILL IN PERMIT FEES

ITEM		NUMBER	EACH	FEE
FOR THE ISSUANCE OF EACH PERMIT				$ 8 00
RESIDENTIAL ____ SQ. FT.				
GARAGES ____ SQ. FT.				
UNDERGROUND SERVICE 0-600V NOT OVER 200A				
OTHER SERVICES				
TEMP POWER POLE				
SUB-POLES				
OUTLETS LIGHTS SWITCHES RECEPT.	0 TO 20	2		80
	OVER 20			
LIGHTING FIXTURES				
RANGE-OVEN-GAR-DISP. DISHWASHER-KIT-BATH-FANS				
CLO. DRYER AUTO. WASHER WATER HTR. POOL. HTR. SPACE HTR.				
MOTORS: OVER INC. H.P.	0 - 1			
	1 - 10			
	10 - 50			
	30 - 100			
	OVER 100			
SWIM POOL/SPA				
SIGNS				
MISC.				
FIXTURE PERMIT				
SUPPLEMENTARY PERMIT				
PERMIT FEES				8 80
PLAN CHECK FEE				4 40
TOTAL FEE				18 20

APPROVALS

	DATE	INSPECTOR'S SIGNATURE
TEMP. POWER		
CONDUIT		
WIRING rgh	WRK 9-21-82	
FIXTURES		
POWER		
UTILITY CO. NOTIFIED		
FINAL	WRK 11-15-82	

INSPECTION RECORD

VALIDATION:

1 ▼ SEP 21-82 ★ 14.00 9 47898

CITY OF YORBA LINDA

4845 Main Street • Yorba Linda, CA 92686-0487 • (714) 524-5000

DATE 9/21/82

APPLICATION FOR PLUMBING PERMIT

#58884

APPLICANT: PLEASE COMPLETE INFORMATION REQUESTED BELOW

NO.	ITEM	AMOUNT
1	For the Issuance of Each Permit $	8.00
	Water Closet	
	Bath Tub	
	Shower	
	Bidet	
	Lavatory	
2	Sink/Bar Sink	6.00
	Dishwasher	
	Laundry Tray/Clothesiwasher	
	Floor Drains	
	Each Building Sewer/or Abandonment	
	Backwater Valve	
	Interceptor (Sand/Grease)	
	Rain Water System (Per Drain)	
	Septic Tank	
	Each Drywell	
	Water System -- Installation, Alteration, or Replacement of Water Piping and/or water treating equipment	
	Lawn Sprinklers: Each System 1 to 5 control valves or vacuum breakers	
	Each System 6 to 12 vacuum breakers	
	Standpipes (Wet or Dry)	
	Vacuum Breaker(s) or Backflow Protective Device	
	Water Heater (New/Replacement)	
	Swimming Pool Heater	
	P-Trap, Pool Drain, or Separation Tank	
	Gas System — Up to 5 Outlets	
	Each additional Outlet over 5	
	Temporary Gas Turn-on	
	Backwater Valve	
	Special Inspection	

PERMIT FEES	14.00
PLAN CHECK FEES	—
TOTAL FEE	14.00

BUILDING ADDRESS: 18262 LEMON DR

TRACT: | LOT:

NEAREST CROSS STREET: OLINDA

OWNER: Y.L. LIVERMORE

MAIL ADDRESS: SAME

CITY: | PHONE NO.:

CONTRACTOR: SHEPPARD CONSTRUCTION

ADDRESS: 2004 MEYER #A

CITY: COSTA MESA | PHONE NO.: 646-5288

CONTRACTOR'S STATE REGISTRATION NO.: B 408811

CITY BUSINESS LICENSE NO.: 4644

INSPECTIONS

	DATE	INSPECTOR
Soil	Work 10-13-82	
Water		
Gas		
Rough Plumbing	T.O. work 9-21-82	
Gas Vent(s)		
Water Heater		
Building Sewer		
Septic Tank		
Drywell(s)		
Water Service		
Fixtures		
Gas Test		
Final	Work 11-18-82	
Utility Co. Notified		

INSPECTION RECORD

I hereby acknowledge that I have read this application; that this information is correct, and that I am the contractor/owner or duly authorized agent of the owner. I agree to comply with all City and State laws regulating the work covered by this application. No person will be employed in violation of the Labor Code of the State of California relating to Worker's Compensation Insurance.

D.S. Sheppard

SIGNATURE OF PERMITTEE

BUILDING DEPARTMENT

VALIDATION:

CITY OF YORBA LINDA

P.O. BOX 487 4845 MAIN STREET, TELEPHONE (714) 524-5000

BUILDING DEPARTMENT PERMIT/APPLICATION

DATE RECEIVED

P.C. NO.

94.25 BUILD
10-11-83 T12:58

BUILDING ADDRESS: 18262 Lemon Drive
OWNER: Yorba Linda District Library
ADDRESS: 18262 Lemon Drive
CITY: Yorba Linda, Ca. ZIP: PH: 777 2873
ARCHITECT/DESIGNER: LIC. NO.:
ADDRESS:
CITY: ZIP: PH:
ENGINEER: LIC. NO.:
ADDRESS:
CITY: ZIP: PH:

GROUP | TRACT | LOT | BLD'G PERMIT NO. 64443
PROPOSED USE: Re-roof

TYPE CONST.	NO.	ADD	ALTER	REPAIR	DEMOLISH	OCCUPANCY
				X		

AREA SQ. FT.: D. 7300 S. G. P.
STORIES: 1
PAVED PARKING AREA:
NO. BLDGS. NOW ON LOT: 1
USE OF EXISTING BUILDING: Library
FENCING - LIN. FT. TYPE:
MISC. Re-roof Library. North one-story roof section including entryway. Over existing smooth roof apply one layer of fiberglass base felt, one layer fiberglass 3 ply felt and 72 lb. fiberglass capsheet roofing; rock in low spots as needed.
ZONE | SPECIAL CONDITIONS
BOND NO. OR CASH DEPOSIT

LICENSED CONTRACTORS DECLARATION

I hereby affirm that I am licensed under provisions of Chapter 9 commencing with Section 7000 of Division 3 of the Business and Professions Code, and my license is in full force and effect.

License Class C39 License Number 131545
Date 10-11-83 Contractor Service Roofing Co.
City Bus Lic. No 012246
Address P.O. Box 133
City and Zip Fullerton, Ca. 92632 Phone 525 4232

CONSTRUCTION LENDING AGENCY

I hereby affirm that there is a construction lending agency for performance of the work for which this permit is issued (Sec. 3097, Civ. C)

Lender's Name
Lender's Address
City and Zip Phone

OWNER-BUILDER DECLARATION

I hereby affirm that I am exempt from the Contractor's License Law for the following reason:
☐ I, as owner of the property, or my employees with wages as their sole compensation, will do the work, and the structure is not intended or offered for sale.
☐ I, as owner of the property, am exclusively contracting with licensed contractors to construct the project.
☐ I am exempt under Sec. _____, B&PC for this reason _____

Date _____ Owner _____

WORKERS' COMPENSATION DECLARATION

I hereby affirm that I have a certificate of consent to self-insure, or a certificate of Workers' Compensation Insurance, or a certified copy thereof.

Policy No. WP-82-12404 Company Fremont Indemnity Co.
☐ Certified copy is hereby furnished.
☒ Certified copy is filed with City of Yorba Linda
Date 10-11-83 Applicant M. H. Warden

CERTIFICATE OF EXEMPTION FROM WORKERS' COMPENSATION INSURANCE

(This section need not be completed if permit is for $100 or less)

I certify that in the performance of the work for which this permit is issued, I shall not employ any person in any manner so as to become subject to the Workers' Compensation Laws of California.

Date _____ Applicant _____

NOTICE TO APPLICANT: If, after making this Certificate of Exemption, you should become subject to the Workers' Compensation provisions of the Labor Code, you must forthwith comply with such provisions or this permit shall be deemed revoked.

I CERTIFY THAT I HAVE READ THIS APPLICATION AND STATE THAT THE ABOVE INFORMATION IS CORRECT. I AGREE TO COMPLY WITH ALL CITY ORDINANCES AND STATE LAWS RELATING TO BUILDING CONSTRUCTION, AND HEREBY AUTHORIZE REPRESENTATIVES OF THIS CITY TO ENTER UPON THE ABOVE MENTIONED PROPERTY FOR INSPECTION PURPOSES.

M. H. Warden 10-11-83
SIGNATURE OF APPLICANT OR AGENT DATE

M. H. Warden Treas.
PRINT APPLICANT'S AGENT NAME

APPROVALS	DATE	INSPECTOR'S SIGNATURE
FOUND LOCATION		
FORMS – MATERIALS SLAB		
FLOOR JOISTS		
FRAMING		
INSULATION		
FIREPLACE		
LATH OR GYPSUM INTERIOR		
LATH EXTERIOR		
STUCCO-SCRATCH	☐ PERMIT EXPIRED	
STUCCO-BROWN	☐ PRESUMED FINAL	
ROOF SHEATHING		
RELOCATION WORK COMPLETED	☐ NO FINAL INSP. REQUESTED	
HOUSE NUMBER CORRECT & POSTED	8-24-84 Date	By
FINAL APPROVAL		

VALUATION $ 6695.00

Plan Check	$	
SMS	$	
PERMIT FEE	$	94.25
$		

BUILDING DEPARTMENT

DATE 10/13/86

CITY OF YORBA LINDA

P.O. BOX 497 CALIFORNIA 92686 (714) 961-7120

BUILDING DEPARTMENT PERMIT/APPLICATION

P.C. NO.

BLD'G PERMIT NO. 91409

BUILDING ADDRESS 15267 LEMON DR. | GROUP | TRACT | LOT

OWNER PUBLIC LIBRARY | PROPOSED USE Wall Signs (2)

ADDRESS Same | TYPE CONST V-N | NEW | ADD X | ALTER | REPAIR | DEMOLISH | OCCUPANCY B-2

CITY YORBA Linda, CA ZIP PHONE | AREA SQ. FT. | NO. STORIES

ARCHITECT/DESIGNER LIC. NO. | DWELLING | GARAGE

ADDRESS | PAVED PARKING AREA | OTHER 52

CITY ZIP PHONE | NO. BLDGS. NOW ON LOT

ENGINEER LIC. NO. | USE OF EXISTING BUILDING

ADDRESS | FENCING - LIN FT. TYPE

CITY PHONE | MISC.

LICENSED CONTRACTORS DECLARATION

I hereby affirm that I am licensed under provisions of Chapter 9 commencing with Section 7000 of Division 3 of the Business and Professions Code, and my license is in full force and effect.

License Class _____ License Number _____

Date _____ City Bus. Lic. No. 7541

Contractor COAST SIGN DISPLAY INC.

ADDRESS 1345 S. ALLEC ST.

CITY AND ZIP Anaheim, CA 92805 PHONE 520-9144

CONSTRUCTION LENDING AGENCY

I hereby affirm that there is a construction lending agency for the performance of the work for which this permit is issued (Sec. 3097, Civ. C).

Lender's Name _____

Lender's Address _____

City and Zip _____ Phone _____

OWNER-BUILDER DECLARATION

I hereby affirm that I am exempt from the Contractor's License Law for the following reason:

- ☐ I, as owner of the property, or my employees with wages as their sole compensation, will do the work, and the structure is not intended or offered for sale.
- ☐ I, as owner of the property, am exclusively contracting with licensed contractors to construct the project.
- ☐ I am exempt under Sec. _____, B&PC for this reason _____

Date _____ Owner _____

WORKERS' COMPENSATION DECLARATION

I hereby affirm that I have a certificate of consent to self-insure, or a certificate of Workers' Compensation Insurance, or a certified copy thereof.

Policy No. PWC 100291511 Company CNA

- ☐ Certified copy is hereby furnished.
- ☐ Certified copy is filed with City of Yorba Linda.

Date 10-13-86 Applicant George Shammasian

CERTIFICATE OF EXEMPTION FROM WORKERS' COMPENSATION INSURANCE

(This section need not be completed if permit is for $100 or less)

I certify that in the performance of the work for which this permit is issued, I shall not employ any person in any manner so as to become subject to the Workers' Compensation Laws of California.

Date _____ Applicant _____

NOTICE TO APPLICANT: If, after making this Certificate of Exemption, you should become subject to the Workers' Compensation provisions of the Labor Code, you must forthwith comply with such provisions or this permit shall be deemed revoked.

I CERTIFY THAT I HAVE READ THIS APPLICATION AND STATE THAT THE ABOVE INFORMATION IS CORRECT. I AGREE TO COMPLY WITH ALL CITY ORDINANCES AND STATE LAWS RELATING TO BUILDING CONSTRUCTION, AND HEREBY AUTHORIZE REPRESENTATIVES OF THIS CITY TO ENTER UPON THE ABOVE MENTIONED PROPERTY FOR INSPECTION PURPOSES.

George Shammasian 10-13-86

SIGNATURE OF APPLICANT OR AGENT DATE

GEORGE SHAMMASIAN

PRINT APPLICANT/AGENTS NAME

INSPECTIONS	DATE	INSPECTOR'S SIGNATURE
FOUND LOCATION FORMS - MATERIALS		
SLAB FLOOR JOISTS		
ROOF SHEATHING		
FRAMING		
INSULATION		
FIREPLACE		
LATH OR GYPSUM INTERIOR		
LATH EXTERIOR		
STUCCO - SCRATCH		
STUCCO - BROWN		
RELOCATION WORK COMPLETED		
HOUSE NUMBER CORRECT & POSTED		
FINAL APPROVAL	1-7-87	

ZONE | SPECIAL CONDITIONS

BOND NO. OR CASH DEPOSIT

VALUATION

$ 0

PLAN CHECK FEE $ 0

SMS FEE $ 0

PERMIT FEE $ 0

VALIDATION:

BUILDING DEPARTMENT

DATE 1 / 1

CITY OF YORBA LINDA

P.O. BOX 487 CALIFORNIA 92686 (714) 777-5000

APPLICATION FOR ELECTRIC PERMIT

* 96120

LICENSED CONTRACTORS DECLARATION

I hereby affirm that I am licensed under provisions of Chapter 9 commencing with Section 7000 of Division 3 of the Business and Professions Code, and my license is in full force and effect.

License Class B License Number 316022

Date 2 Mar 87 City Bus. Lic. No. ____

Contractor Darrell Davis Contracting

ADDRESS 1037 Mardell Ave

CITY AND ZIP Orange Ca 92666 PHONE 714 6338455

CONSTRUCTION LENDING AGENCY

I hereby affirm that there is a construction lending agency for the performance of the work for which this permit is issued (Sec. 3097, Civ. C).

Lender's Name ____

Lender's Address ____

City and Zip ____ Phone ____

OWNER-BUILDER DECLARATION

I hereby affirm that I am exempt from the Contractor's License Law for the following reason:

- ☐ I, as owner of the property, or my employees with wages as their sole compensation, will do the work, and the structure is not intended or offered for sale.
- ☐ I, as owner of the property, am exclusively contracting with licensed contractors to construct the project.
- ☐ I am exempt under Sec. ____, B&PC for this reason ____

Date ____ Owner ____

WORKERS' COMPENSATION DECLARATION

I hereby affirm that I have a certificate of consent to self-insure, or a certificate of Workers' Compensation Insurance, or a certified copy thereof.

Policy No. ____ Company ____

- ☐ Certified copy is hereby furnished.
- ☐ Certified copy is filed with City of Yorba Linda.

Date ____ Applicant ____

CERTIFICATE OF EXEMPTION FROM WORKERS' COMPENSATION INSURANCE

(This section need not be completed if permit is for $100 or less)

I certify that in the performance of the work for which this permit is issued, I shall not employ any person in any manner so as to become subject to the Workers' Compensation Laws of California.

Date 3 Mar 87 Applicant Darrell Davis

NOTICE TO APPLICANT: If, after making this Certificate of Exemption, you should become subject to the Workers' Compensation provisions of the Labor Code, you must forthwith comply with such provisions or this permit shall be deemed revoked.

I CERTIFY THAT I HAVE READ THIS APPLICATION AND STATE THAT THE ABOVE INFORMATION IS CORRECT. I AGREE TO COMPLY WITH ALL CITY ORDINANCES AND STATE LAWS RELATING TO BUILDING CONSTRUCTION, AND HEREBY AUTHORIZE REPRESENTATIVES OF THIS CITY TO ENTER UPON THE ABOVE MENTIONED PROPERTY FOR INSPECTION PURPOSES.

Darrell Davis — 2 Mar 87

SIGNATURE OF APPLICANT OR AGENT — DATE

Darrell Davis

PRINT APPLICANT/AGENTS NAME

INSPECTIONS	DATE	INSPECTOR'S SIGNATURE
TEMP. POWER		
CONDUIT		
WIRING	3-17-87	Busch
FIXTURES		
POWER		
UTILITY CO. NOTIFIED		
FINAL	3-17-87	Busch

INSPECTION RECORD

BUILDING ADDRESS 18262 Lemon Dr

TRACT LOT

OWNER City of Yorba Linda

ADDRESS 4845 Casa Loma

CITY Yorba Linda ZIP PH. 9617100

ITEM		NUMBER	EACH	FEE
FOR THE ISSUANCE OF EACH PERMIT				$
RESIDENTIAL ____ SQ. FT.				
GARAGES ____ SQ. FT.				
UNDERGROUND SERVICE 0-600 V NOT OVER 200 A				
OTHER SERVICES				
TEMP POWER POLE				
SUB-POLES				
OUTLETS LIGHTS SWITCHES RECEPT.	0 TO 20	2		
	OVER 20			
LIGHTING FIXTURES				
RANGE-OVEN-GAR-DISP. DISHWASHER-KIT-BATH-FANS 1/4 HP		1		
CLO. DRYER AUTO. WASHER WATER HTR. POOL HTR. SPACE HTR.				
MOTORS: OVER INC. H.P. 0 - 1				
1 - 10				
10 - 50				
50 - 100				
OVER 100				
SWIM POOL/SPA				
SIGNS				
MISC.				
FIXTURE PERMIT				
SUPPLEMENTARY PERMIT				
PERMIT FEES				N/A
PLAN CHECK FEES				
TOTAL FEE City permit - no fee				

VALIDATION:

3/2/87 KW

BUILDING DEPARTMENT

DATE
/ /

CITY OF YORBA LINDA

P.O. BOX 487 CALIFORNIA 92686 (714) 961-7120

APPLICATION FOR MECHANICAL PERMIT

96119

BUILDING ADDRESS: 18262 Lemon Dr

TRACT: | LOT:

NEAREST CROSS STREET:

OWNER: City of Yorba Linda

MAIL ADDRESS: 4845 Casa Loma

CITY: Yorba Linda | ZIP: | PHONE NO.: 9617100

CONTRACTOR: Darrell Davis Contracting

ADDRESS: 1027 Mardell Ave

CITY: Orange | ZIP: 92666 | PHONE NO.: 714 6395455

CONTRACTOR'S STATE REGISTRATION NO.:

CITY BUSINESS LICENSE NO.: NA

INSPECTIONS	DATE	INSPECTOR
Ground Heating or A.C.		
Rough Heating or A.C.		
Gas Piping		
Gas Vent		
Compressor		
Absorption or Boiler		
Bathroom/Kitchen Vents		
Condensate Lines		
Metal Fireplace Chimney		
Gas Test		
Final	3-17-87	Buell
Utility Co. Notified		

INSPECTION RECORD

I hereby acknowledge that I have read this application; that this information is correct, and that I am the contractor/owner or duly authorized agent of the owner. I agree to comply with all City and State laws regulating the work covered by this application. No person will be employed in violation of the Labor Code of the State of California relating to Worker's Compensation Insurance.

Darrell Davis
SIGNATURE OF PERMITEE

NO.	ITEM	AMOUNT
1	For the Issuance of Each Permit $	
	F.A.U. or Gravity to & Including 100,000 B.T.U.	
	F.A.U. or Gravity over 100,000 B.T.U.	
	Wall Heater, Floor Furnace, Suspended or Floor Mounted Unit Heater	
	Installation; Relocation or Replacement of Each Appliance Vent Installed and not included in an Appliance Permit	
	Comfort Cooling Unit	
	Combination Comfort Cooling and Heating Units	
	Evaporative Cooling System	
1	Air Handling and Ventilation Systems	
	Commercial Range Hood	
	Hood and Duct Fire Protection Systems	
	Domestic Type Vent Fans and Hoods	
	Boiler or Compressor to and including 3 horsepower or Absorption System to and including 100,000 B.T.U.	
	Boiler or Compressor over 3 h.p. Absorption System over 100,000 B.T.U.	
	Fire Dampers	
	Metal Chimneys Serving Fireplaces and Similar Appliances	
	Kilns	
	Miscellaneous Appliances: For each Appliance or Piece of Equipment Regulated by this Code for which no other fee is listed	
	Incidental Gas Piping	
	Special Inspection	

City permit
no fee

PERMIT FEES	
PLAN CHECK FEES	
TOTAL FEE	N/A

VALIDATION:
3/2/87 KW

BUILDING DEPARTMENT

B-1

City of Yorba Linda

BUILDING

145 MAIN STREET : TELEPHONE: 714/524-5000

DEPARTMENT OF BUILDING AND SAFETY PERMIT - APPLICATION

JOB ADDRESS 18262 LEMON DRIVE

TRACT NEWHACK | LOT 2-8 10-21 | BLDG. PERMIT NO. 494

PROPOSED USE LIBRARY

NEW	ADD ✓	ALTER	REPAIR	DEMOLISH	OCCUPANCY

OWNER YORBA LINDA LIBRARY DIST.

MAILING ADDRESS 18262 LEMON DRIVE

CITY YORBA LINDA TEL. NO.

CONTRACTOR ? KRW Corp.

MAILING ADDRESS 1100 S. Euclid

CITY La Habra TEL. NO. 526-8335

STATE LIC. NO. 259223 CITY BUS. LIC. NO. 1781

ARCHITECT OR ENGINEER CHARLES M. LUCKETT

STATE LIC. NO. 3049 TEL. NO. 525-2628

LOT SIZE

NO. BLDGS. NOW ON LOT

USE OF EXISTING BUILDINGS

TRAILER | ZONE

INSPECTION FOR OCCUPANCY AS

LIMITED TIME USE | FROM | TO

AREA SQ. FT.	NO. STORIES	ROOF COVERING
18,243	3	GRAVEL

FENCING - LIN. FT.

WALL COVERING | INT | EXT. STUCCO/MASONRY

MISC.

BOND NO. OR CASH DEPOSIT

SIGNATURE OF APPLICANT C M Luckett

ADDRESS 1001 No. Harbor Fullerton

BUILDING ADDRESS 18262 LEMON DRIVE

TIME ZONE	GROUP	TYPE CONST	DATE RECEIVED
III ZONE	B-2	III-1HR	7.21-70

SPECIAL CONDITIONS

SETBACK	YARD	HWY.	STREET NAME	WIDTH
FRONT P.L.				
SIDE P.L.				

PLANNING DEPT. APPROVAL	P.M. Jan. 9/2/70	DATE
ENGINEERING DI.. APPROVAL		DATE
STREET DIV. APPROVAL		DATE
POLICE DEPT. APPROVAL		DATE

CONSTRUCTION LENDER C.C.P. § (1)

NAME

BRANCH

ADDRESS

APPLICANT'S SIGNATURE

APPROVALS	DATE	INSPECTOR'S SIGNATURE
FOUNDATION LOCATION FORMS - MATERIALS		
SLAB FLOOR JOISTS	1st floor beams 2nd floor beams	
FRAMING		
LATH OR GYPSUM INTERIOR		
LATH EXTERIOR		
STUCCO-SCRATCH		
STUCCO-BROWN		
ROOF SHEATHING	2-10-71	HRL
RELOCATION WORK COMPLETED		
HOUSE NUMBER CORRECT & POSTED		
FINAL APPROVAL	6-29-71	HRL

C.O. #613

I acknowledge that I have read this application and state that the above is correct and agree to comply with all City ordinance and State laws regulating building construction.

SIGNATURE OF PERMITTEE K Wall

ADDRESS 1100 S. Euclid La Habra

VALUATION

$249,893.45

PLAN CHECK FEE $ 198.25

PERMIT FEE $ 376.50

7/21/70	198.25	#1134	
		9/17/70	376.50 #55

THIS RECEIPT IS VALID ONLY WHEN TRANSACTION NUMBER, DATE, AND RECEIPT AMOUNT ARE IMPRINTED ABOVE.

PLAN CHECK VALIDATION X _____ SIGNATURE

PERMIT VALIDATION X _____ SIGNATURE

BUILDING DEPARTMENT

north retaining wall and [illegible]
wall caissons installed 10-26-70 702A
O.K. to Grout first floor walls & columns 11-3-70 702A
O/K to pour first floor slab - 11-12-70 702L
O/K to Grout retaining walls on west - 11-18-70 - 702L
O.K. to pour second floor slab. 11-30-70 - 702L
O/K to pour second floor columns 12-9-70 - 702A
Fireproofing of lower floor steel beams - 12-10-70 - 702L
O.K. TO Grout 1st lift on second floor walls - 12-29-70 702L
Top out Plumbing Second floor - 12-29-70 - 702L
O.K. TO Grout 2nd lift on second floor walls 1-15-71 - 702A
Slab steel O.K. to pour on 2nd floor - 1-18-71 - 702A
O.K. TO Grout 1st lift on third floor walls 1-28-71 702L
Brown coat OK 3-8-71 702A

B-3
REV. 7-69

CITY OF YORBA LINDA

4845 MAIN STREET ★ TELEPHONE: 524-5000

APPLICATION FOR PLUMBING OR HEATING PERMIT #639

FOR APPLICANT TO FILL IN

PLUMBING NO.	PLUMBING ITEM	HEATING NO.	HEATING ITEM	HEATING AMOUNT
11	WATER CLOSET		F.A.U. 1-M 4.00	
3	LAVATORY		OVER 1-M 5.00	
	SHOWER		DUCT ALT. OR ADD 4.00	
6	LAVATORY		KITCHEN-BATH VENT 3.00	
2	SINK		COMM. HOOD 5.00	
	DISHWASHER		C.C. UNIT 4.00	
1	LAUNDRY TUB			
	CLOTHESWASHER			
2	FLOOR DRAIN			
2	ROOF DRAINS		TOTAL $	

BUILDING ADDRESS 18262 LEMON ST
LOT TRACT
NEAREST CROSS ST. IMPERIAL HIGHWAY
OWNER YORBA LINDA LIBRARY
MAIL ADDRESS
CITY TEL. NO.
CONTRACTOR SPECIALTY PLBG.
ADDRESS 14551 GARFIELD
CITY PARAMOUNT TEL. NO. 634-6771
CONTRACTOR'S STATE REGISTRATION NO. 206110 CITY BUS. LIC. NO.

GROUP	ZONE	SPECIAL CONDITIONS

27	@ 1.50 EACH FIXTURE	40	50
3	WATER HEATER @ 1.50	4	50
	GAS SYSTEM (UP TO 5 OUTLETS) 1.50		
	PLUS .30 EA. OUTLET OVER 5		
	VACUUM BREAKER @ 2.00		
1	ALTER WATER SYS. @ 1.50	1	50
	HOUSE SEWER @ 5.00		
	CESSPOOL, SEPTIC TANK @ 5.00		
1	CONNECT ADD. H.S. 3.00	3	00
	P-TRAP OR POOL DRN. 1.50		
HEATING PERMIT 2.00	PLUMBING PERMIT 2.00	$ 2	00
	TOTAL FEE	$ 51	50

I ACKNOWLEDGE THAT I HAVE READ THIS APPLICATION AND STATE THAT THE ABOVE IS CORRECT AND AGREE TO COMPLY WITH ALL CITY ORDINANCES AND STATE LAWS REGULATING PLUMBING.

I CERTIFY THAT I AM PROPERLY REGISTERED AND/OR LICENSED AS REQUIRED BY CITY OF YORBA LINDA AND STATE OF CALIFORNIA OR THAT I AM THE LEGAL OWNER OF THE ABOVE DESCRIBED RESIDENTIAL PROPERTY.

SIGNATURE OF PERMITTEE David J Dunn

BUILDING DEPARTMENT

HEATING

	DATE	INSPECTOR'S SIGNATURE
DUCTS		
VENT		
PLENUM & UNIT		
GAS CONNECTION		
COMB. AIR SUPPLY		

PLUMBING

	DATE	INSPECTOR'S SIGNATURE
UNDER SLAB WORK		
ROUGH PLUMBING	3-8-71	
GAS PIPING		
GAS VENT		
HOT WATER HEATER		
PLUMBING FIXTURES	4-19-71	
GAS TEST		
UTILITY CO. NOTIFIED		
[illegible]	[illegible]	
FINAL	6-29-71	

Rec. #121 51 50 10/2/70

THIS RECEIPT IS VALID ONLY WHEN TRANSACTION NUMBER, DATE, AND RECEIPT AMOUNT ARE IMPRINTED ABOVE.

X YE

First floor Ground work only 10-9-70 NR
Water service complete & backfill 12-9-70 NR
Top out second floor rough plumbing 12-29-70 NR.
Top out 3rd floor rough plumbing 3-8-70 NR

D-241
REV. 7-69

CITY OF YORBA LINDA

4845 MAIN STREET ★ TELEPHONE: 524-5000

APPLICATION FOR ELECTRIC PERMIT #1226

FOR APPLICANT TO FILL IN

BUILDING ADDRESS 18362 Lemon

LOT TRACT

NEAREST CROSS ST.

OWNER Yorba Linda Estates

MAIL ADDRESS 18262 Lemon

CITY Yorba Linda TEL. NO. 524-5200

ELECTRICIAN Apollo ELECT.

ADDRESS PO Box 636

CITY LA HABRA TEL. NO. 694 2318

STATE LICENSE NO. 262-862 CITY BUS. LIC. NO.

PERMIT FEES

ITEM		NUMBER	EACH	FEE
OUTLETS, LIGHTS 382, SWITCHES 43, RECEPT. 140	1 TO 20	20	.25	$ 5 00
	OVER 20	545	.12	65 40
LIGHTING FIXTURES 360		360	.25	90 00
RANGE-OVEN-CAN-DISP. DISHWASHER-EXT. FAN		2-R 2-OV 2-F	2.00	22 00
CLO. DRYER AUTO. WASHER WATER HTR. POOL HTR. SPACE HTR.		2-WH	2.00	4 00
MOTORS: OVER INCL. H.P.				
1-V3	0 -- 1	1	1.25	1 25
	1 -- 5		2.00	
1-10 11-7 2-5 3-10	5 -- 15	12	3.00	57 00
	15 -- 50		4.00	
	50 -- 100		6.25	
	100 -- 500		12.50	
SIGN: NO. TRANS. OR RATG. NO. LAMPS				
SURFACE SERVICE 0-600V NOT OVER 200A			1.25	
UNDERGROUND SERVICE 600V OVER 200A		1	4.50	4 50
OTHER SERVICES			5.00	
TEMP POWER POLE			2.00	
RESIDENTIAL 1¢ PER SQ. FT.				
GARAGES ½¢ PER SQ. FT.				
MISC.				
PERMIT FEE		1	2.00	2 00
FIXTURE PERMIT		1	2.00	2 00
SUPPLEMENTARY PERMIT			1.00	
TOTAL FEE				$253 15

I ACKNOWLEDGE THAT I HAVE READ THIS APPLICATION AND STATE THAT THE ABOVE IS CORRECT AND AGREE TO COMPLY WITH ALL CITY AND STATE LAWS REGULATING ELECTRICAL WIRING. I CERTIFY THAT I AM PROPERLY REGISTERED AND/OR LICENSED AS REQUIRED BY CITY OF YORBA LINDA AND STATE OF CALIFORNIA OR THAT I AM THE LEGAL OWNER OF THE ABOVE DESCRIBED RESIDENTIAL PROPERTY.

SIGNATURE OF PERMITTEE Leroy Holt

GROUP	ZONE	READY FOR INSPECTION

INSPECTION RECORD

conduit system for wall fixtures, stub and pressure conduit for 220 V. elec. conduit on floor of garage, 11-23-70

APPROVALS

	DATE	INSPECTOR'S SIGNATURE
TEMP. POWER		
CONDUIT	3-24-71	[illegible]
WIRING	4-13-71	[illegible]
FIXTURES		
POWER	5-1-71	[illegible]
UTILITY CO. NOTIFIED		
FINAL	6-24-71	[illegible]

Rec. # 286 25315 11/23/70

THIS RECEIPT IS VALID ONLY WHEN TRANSACTION NUMBER, DATE AND RECEIPT AMOUNT ARE IMPRINTED ABOVE

X [illegible]

BUILDING DEPARTMENT

B-3
REV. 7-69

CITY OF YORBA LINDA

TO-
#1026

4845 MAIN STREET • TELEPHONE: 524-5000

APPLICATION FOR PLUMBING OR HEATING PERMIT #2417

FOR APPLICANT TO FILL IN

PLUMBING — AirCon HEATING

NO.	ITEM	NO.	ITEM	AMOUNT
	WATER CLOSET	2	~~2 HP~~ 3 HP	20.00
	BATH TUB	9	~~3 HP~~	90.00
	SHOWER	3	~~2.5 HP~~	30.00
	LAVATORY	1	~~¼ HP~~	12.00
	SINK (Com PREMISES)	4	~~COMMERCIAL~~ 5 HP	50.00
	DISHWASHER		C.C. UNIT 4.00	
	LAUNDRY TUB	5	VENT. FAN	2.00
	CLOTHESWASHER	1	VENT SYS.	5.00
	FLOOR DRAIN			
			TOTAL	$ 209.00

	@ 1.50 EACH FIXTURE		
	WATER HEATER	@ 1.50	
	GAS SYSTEM (UP TO 5 OUTLET)	1.50	
	PLUS .30 EA. OUTLET OVER 5		
	VACUUM BREAKER	@ 2.00	
	ALTER WATER SYS.	@ 1.00	
	HOUSE SEWER	@ 5.00	
	CESSPOOL, SEPTIC TANK	@ 5.00	
	CONNECT ADD. H.S.	3.00	
	P-TRAP OR POOL DRN.	1.00	

HEATING PERMIT 2.00 | PLUMBING PERMIT 2.00 | $ 2.00

TOTAL FEE $ 211.00

I ACKNOWLEDGE THAT I HAVE READ THIS APPLICATION AND STATE THAT THE ABOVE IS CORRECT AND AGREE TO COMPLY WITH ALL CITY ORDINANCES AND STATE LAWS REGULATING PLUMBING.

I CERTIFY THAT A AM PROPERLY REGISTERED AND/OR LICENSED AS REQUIRED BY CITY OF YORBA LINDA AND STATE OF CALIFORNIA OR THAT I AM THE LEGAL OWNER OF THE ABOVE DESCRIBED RESIDENTIAL PROPERTY.

SIGNATURE OF PERMITTEE Don Deeney

BUILDING ADDRESS 18262 Lemon Drive
LOT TRACT
NEAREST CROSS ST.
OWNER YORBA LINDA LIBRARY
MAIL ADDRESS
CITY TEL. NO.
CONTRACTOR THERMODYNE CORP.
ADDRESS 3751 CAPALINA ST
CITY Los Alamitos, CA TEL. (714) 826-9450
CONTRACTOR'S STATE REGISTRATION NO. 144615 CITY BUS. LIC. NO. 1885

GROUP	ZONE	SPECIAL CONDITIONS

HEATING

	DATE	INSPECTOR'S SIGNATURE
DUCTS		
VENT	4-13-71	
PLENUM & UNIT		
GAS CONNECTION		
COMB. AIR SUPPLY		

PLUMBING

	DATE	INSPECTOR'S SIGNATURE
UNDER SLAB WORK		
ROUGH PLUMBING		
GAS PIPING		
GAS VENT		
HOT WATER HEATER		
PLUMBING FIXTURES		
GAS TEST		
UTILITY CO. NOTIFIED		
FINAL	6-27-71	

BUILDING DEPARTMENT

Rec# 1029 211.50 4/13/71

THIS RECEIPT IS VALID ONLY WHEN TRANSACTION NUMBER, DATE, AND RECEIPT AMOUNT ARE IMPRINTED ABOVE.

X

B-1

City of Yorba Linda — BUILDING

4845 MAIN STREET : TELEPHONE: 714/524-5000

DEPARTMENT OF BUILDING AND SAFETY PERMIT -- APPLICATION

JOB ADDRESS 18262 LEMON
TRACT | LOT | BLD'G. PERMIT NO. 6908
PROPOSED USE S/F SIGN
NEW | ADD | ALTER | REPAIR | DEMOLISH | OCCUPANCY
OWNER YORBA LINDA DIST LIBRARY
MAILING ADDRESS 18262 LEMON
CITY YORBA LINDA TEL. NO.
CONTRACTOR CUSTOM SIGNS
MAILING ADDRESS 317 S. IRWINDALE
CITY AZUSA TEL. NO. 334-8278
STATE LIC. NO. 201-781 CITY BUS. LIC. NO. 2745
ARCHITECT OR ENGINEER F. COATES
STATE LIC. NO. TEL. NO.
LOT SIZE
NO. BLDGS. NOW ON LOT
USE OF EXISTING BUILDINGS
TRAILER | ZONE
INSPECTION FOR OCCUPANCY AS
LIMITED TIME USE | FROM | TO
AREA SQ. FT. 40 | NO. STORIES | ROOF COVERING
FENCING - LIN. FT.
WALL COVERING | INT. | EXT.
MISC.
BOND NO. OR CASH DEPOSIT
SIGNATURE OF APPLICANT Clayton Signs Floyd Coates
ADDRESS 317 S. Irwindale Azusa

BUILDING ADDRESS 18262 Lemon
FIRE ZONE 3 | GROUP I | TYPE CONST. | DATE RECEIVED 12-29-71
ZONE C-2 | SPECIAL CONDITIONS

SETBACK	YARD	HWY.	STREET NAME	WIDTH
FRONT P.L.				
SIDE P.L.				

PLANNING DEPT. APPROVAL DATE
ENGINEERING DIV. APPROVAL DATE
STREET DIV. APPROVAL DATE
POLICE DEPT. APPROVAL DATE
CONSTRUCTION LENDER C.C.P. § (1)
NAME NONE
BRANCH
ADDRESS
APPLICANT'S SIGNATURE

APPROVALS	DATE	INSPECTOR'S SIGNATURE
FOUNDATION LOCATION FORMS - MATERIALS		
SLAB FLOOR JOISTS		
FRAMING		
LATH OR GYPSUM INTERIOR		
LATH EXTERIOR		
STUCCO-SCRATCH		
STUCCO-BROWN		
ROOF SHEATHING		
RELOCATION WORK COMPLETED		
HOUSE NUMBER CORRECT & POSTED		
FINAL APPROVAL		

I acknowledge that I have read this application and state that the above is correct and agree to comply with all City ordinance and State laws regulating building construction.
SIGNATURE OF PERMITTEE Custom Signs Floyd Coates
ADDRESS

VALUATION $ 1240.00
PLAN CHECK FEE $ 3.00
PERMIT FEE $ 6.00

Rec. 2705 3.00 12/29/71 | Rec 2721 6.00 1/3/72

THIS RECEIPT IS VALID ONLY WHEN TRANSACTION NUMBER, DATE, AND RECEIPT AMOUNT ARE IMPRINTED ABOVE.

PLAN CHECK VALIDATION X _____ SIGNATURE
PERMIT VALIDATION X _____ SIGNATURE

BUILDING DEPARTMENT

CITY OF YORBA LINDA

BUILDING

4845 MAIN STREET : TELEPHONE: 714 524-5000

DEPARTMENT OF BUILDING AND SAFETY PERMIT - APPLICATION

JOB ADDRESS 18262 LEMMON

TRACT | LOT | BLD'G PERMIT NO. 31051

PROPOSED USE Fire Repair

NEW	ADD	ALTER	REPAIR	DEMOLISH	OCCUPANCY
			✓		

OWNER YORBA LINDA DIST. LIBRARY

MAILING ADDRESS 18262 LEMMON

CITY YORBA LINDA TEL. NO. 528-2077

CONTRACTOR DAVIS CONSTRUCTION CO

MAILING ADDRESS 3570 LONG BEACH BLVD

CITY LONG BEACH TEL. NO. 591-2363

STATE LIC. NO. 213398 CITY BUS. LIC. NO. 8324

ARCHITECT OR ENGINEER N/A

STATE LIC. NO. TEL. NO.

LOT SIZE

NO. BLDGS. NOW ON LOT 1

USE OF EXISTING BUILDING LIBRARY

AREA SQ. FT. 3200 5000 | NO. STORIES 1 | ROOF COVERING

FENCING - LIN. FT.

WALL COVERING | INT. | EXT.

MISC. FIRE REPAIR FLOOR JOISTS/FRAMING

BOND NO. OR CASH DEPOSIT

SIGNATURE OF APPLICANT

BUILDING ADDRESS 18262 LEMMON

FIRE ZONE	GROUP	TYPE CONST.	DATE RECEIVED
			1/25/77

ZONE | SPECIAL CONDITIONS

CONSTRUCTION LENDER C.C.P. # (1)

NAME

BRANCH

ADDRESS

APPLICANT'S SIGNATURE

APPROVALS	DATE	INSPECTOR'S SIGNATURE
FOUND LOCATION FORMS - MATERIALS		
SLAB FLOOR JOISTS		
FRAMING	1-28-77	
INSULATION		
LATH OR GYPSUM INTERIOR		
LATH EXTERIOR		
STUCCO-SCRATH		
STUCCO-BROWN		
ROOF SHEATHING		
RELOCATION WORK COMPLETED		
HOUSE NUMBER CORRECT & POSTED		
FINAL APPROVAL	2-28-77	

BUILDING DEPARTMENT

VALUATION $ 500.

Plan Check $ ⊖

SMS $ .50

PERMIT FEE $ 10.00

I ACKNOWLEDGE THAT I HAVE READ THIS APPLICATION AND STATE THAT THE ABOVE IS CORRECT AND AGREE TO COMPLY WITH ALL CITY ORDINANCE AND STATE LAWS REGULATING BUILDING CONSTRUCTION.

SIGNATURE OF PERMITEE

ADDRESS 3570 Long Beach Blvd Long Beach

6 BP 52612 LL-92 INT

6 1850 10.00 50

110797

BROKEN LINES INDICATE NEW GRADES.

ELECTRICAL SERVICE HEAD.

4-15# FELT & 300# GRAVEL. HOT MOP 84 FELT & FLOOD MOP FOR GRAVEL. USE DEAD LEVEL ASPHALT.

4-LAYERS 15# FELT & 300# (PER 100 ft) GRAVEL. HOT MOP EA. FELT & FLOOD MOP FOR GRAVEL.

4-15# FELT & 300# GRAVEL. HOT MOP EA. FELT & FLOOD MOP FOR GRAVEL. USE DEAD LEVEL ASPHALT.

SWIVEL SOCKET FLOODS 9A" TO TIME CLOCK.

SEEPAGE PIT 40.0" DEEP, 4 DIA. PROVIDE COVER.

900 GAL. SEPTIC TANK. M.C. NOTTINGHAM OR EQUAL. PROVIDE REQUIRED MANHOLE COVERS.

ASPHALT PAVING

EXISTING CURB

EXISTING WALK

CONCRETE WALL

EXISTING SIDEWALK

NEW CURB AS PER COUNTY REQUIREMENTS.

NEW SIDEWALK AS PER COUNTY REQUIREMENTS.

PAVING WALTA AS PER COUNTY REQUIREMENTS.

2" GAS MAIN EXISTING

3" GAS MAIN EXISTING

END 3" GAS MAIN EXISTING

EDGE OF EXISTING PAVEMENT

EDGE OF EXISTING PAVEMENT

8" C.L. WATER MAIN EXISTING

34"ø MAIN

1½"ø MAIN

2-1" METER.

RAMP

TEE

LEMON DRIVE

BLINDA ST.

PLUMOSA ST.

Void- this plot plan has been superseded

MHL 2-26

110797

110797

110797

PLOT PLAN

1/8" = 1'-0"

LOTS 2-3-4 & 19-20-21 OF NEWMARK TRACT (200' x 175' NET).

LIBRARY	
LEMON DR. @ OLINDA, YORBA LINDA, CAL.	
YORBA LINDA LIBRARY DISTRICT, 4845 E. OLINDA, YORBA LINDA, CAL.	OWNERS
C. M. WICKETT, FULLERTON, CAL.	DESIGNER
FEB. 4-1959, 2-6-59	DRAFTSMAN D. GARCIA
SHEET NO. 1	

ATLAS ENVIRONMENTAL
ENGINEERING, INC.
LICENSE NUMBER 729641

June 9, 1999

98PC407 -> 99UT35

Dr. Allan Dietz
County of Orange Health Care Agency
Environmental Health Division
P.O. Box 355
2009 E. Edinger Avenue
Santa Ana, California 92702

RE: **G&M Oil Co. Service Station #77**
18231 Imperial Highway
Yorba Linda, California
Transmittal of Tank Removal Report

Dear Dr. Dietz,

Enclosed please find a copy of the Tank Removal Report dated June 9, 1999, for the above captioned site. The sample collection and reporting duties were conducted by Atlas Environmental Engineering, Inc. at the request and authorization of G&M Oil Company. If you have any questions, please call me at (714) 890-7129.

Sincerely,
ATLAS ENVIRONMENTAL ENGINEERING, INC.

Karl H. Kerner, P.E.
Senior Engineer

cc: Ms. Jennifer L. Talbert, G&M Oil Co. (w/1 enclosure)
Mr. Karl Watkins, Diamond Point Construction (w/1 enclosure)

5122 BOLSA AVENUE, SUITE 107, HUNTINGTON BEACH, CA 92649 (714) 890-7129 FAX: (714) 890-7149

TANK REMOVAL REPORT
for
G&M Oil Company, Inc. Station #77
18231 Imperial Highway
Yorba Linda, California

June 9, 1999

Prepared for:

Ms. Jennifer L. Talbert
G&M Oil Company, Inc.
16868 "A" Street
Huntington Beach, California

Prepared by:

ATLAS ENVIRONMENTAL ENGINEERING, INC.
5122 Bolsa Avenue
Suite 107
Huntington Beach, CA 92649
(714) 890-7129

TABLE OF CONTENTS

INTRODUCTION 1

SITE DESCRIPTION 1

GEOLOGY AND HYDROGEOLOGY 1
Local geology and groundwater 1

TANK REMOVAL AND DISPOSAL OPERATIONS 2
Tank Removal and Sample Collection 2
Dispenser/Stockpile Sample Collection. 2

ANALYTICAL RESULTS 3
Tank Pit Samples 3
Dispenser/Stockpile Samples. 4

TANK EXCAVATION, BACKFILL AND SOIL DISPOSAL . . . 4

CLOSING 4

LIST OF TABLES

Table 1 - Analytical Results of Tank Pit Samples
Table 2 - Analytical Results of Dispenser/Stockpile Samples
Table 3 - VOC Analytical Data

LIST OF FIGURES

Figure 1 - Site Location Map
Figure 2 - Site Plan - Soil Samples

LIST OF APPENDICES

APPENDIX A - Certificates, Manifests and Tank Destruction Documentation.
APPENDIX B - Analytical Reports and Chain-of-Custody Forms.
APPENDIX C - Soil Disposal Manifests.

ATLAS ENVIRONMENTAL
ENGINEERING, INC.
LICENSE NUMBER 729641

TANK REMOVAL REPORT
for
G&M Station # 77
18231 Imperial Highway
Yorba Linda, California

INTRODUCTION

This report presents the results of field observations made and verification soil samples collected during underground storage tank (UST) removal activities at 18231 Imperial Highway, Yorba Linda, California. In accordance with Orange County Health Care Agency (OCHCA), one(1) 10,000 gallon capacity, one(1) 8,000 gallon capacity and one(1) 6,000 gallon capacity gasoline, single walled, steel UST's, appurtenant piping and dispensers were removed from the site. In addition one(1) 280 gallon capacity waste oil tank was also removed from the site. Soil samples were collected from April 22, 1999 to May 5, 1999.

SITE DESCRIPTION

The site is located between Imperial Highway and Lemon Drive in the City of Yorba Linda. The site location is shown on **Figure 1.** Three(3) UST's were located adjacent to the service station building located on the eastern property line. The waste oil tank was located just north of the service building. Two(2) canopied dispenser islands are located along Lemon Drive and Two(2) other canopied dispensers islands are located along Imperial Highway. Driveways exist along Imperial Highway and Lemon Drive. A site plan showing the locations of the site structures are shown on **Figure 2.**

GEOLOGY AND HYDROGEOLOGY

Local Geology and Groundwater

The elevation of the site has been determined to be approximately 375 feet above mean sea level. Local geology consists of Recent Alluvium underlain by Pleistocene Age deposits of the La Habra Formation. The Recent Alluvium is reported to consist of gravel, sand, silt and clay. The La Habra Formation, derived from the local Puente and Coyote Hills consists of silty and clayey sand to sandy and silty clay. These partially consolidated to unconsolidated units are about 800 feet thick. Based on an active environmental site located in the City of Yorba Linda, depth to groundwater is estimated to be approximately 59 feet below ground surface.

TANK REMOVAL AND DISPOSAL OPERATIONS

Tank Removal and Sample Collection

Tank removal operations were coordinated by the general contractor on-site Diamond Point Construction. Prior to removing the UST's, they were triple rinsed. The rinsate was transported by Nieto and Sons Trucking, Inc. (Nieto) to Demenno Kerdoon, located in Compton, California. The tanks were transported by Nieto, Inc. to Adams Steel located in Anaheim, California. The UST removal operations were observed by OCHCA personnel. Copies of all available certifications, manifests and tank destruction documentation are included in **Appendix A.**

On April 23, 1999, four(4) UST's, one(1) 10,000 gallon capacity, one(1) 8,000 gallon gasoline, one(1) 6,000 gallon gasoline tanks and one(1) 280 gallon waste oil tank were removed. Soil sample collection was observed by an inspector from OCHCA. Soil samples were collected from the resulting tank pits and submitted for laboratory analysis. Soil samples were collected from approximately 2 to 4 feet below each of the fuel tank inverts and from the waste oil tank pit.

On April 26 and 27, 1999, Three(3) additional tank pit samples were collected from each UST, two from beneath the tank labeled T1 and one each from beneath the tanks labeled T2 and T3 at depths of approximately 15 feet below grade.

On May 4, 1999, one(1) additional waste oil tank sample, WT-16 was collected at an approximate depth of 16 feet below grade. Samples collected on April 23, 1999 were identified as T1S-7, T2S-14, T2N-14 and T3W-14. Sample collected between April 26 and May 5, 1999 were identified as T2S-15, T1S-15, T1N-15, T2N-15, T3E-15 and WT-16. The soil sample locations are shown on **Figure 2.** All sampling activities were conducted under the direct supervision of a California Registered Civil Engineer employed by ATLAS.

Samples from the tank pit were collected directly from the material brought to the surface by a backhoe. A single brass tube with a Teflon lined lid was driven or pushed into the soil retained between the teeth of the backhoe bucket. After a complete core (no head space) was obtained, both ends of the sleeve were covered with Teflon sheeting, plastic end caps and sealed with PVC tape. Each sample was immediately tagged with a unique label and then placed on ice in an ice chest pending delivery to the laboratory.

Dispenser/Stockpile Sample Collection

On May 5, 1999, following removal of product piping and dispensers, one sample for each dispenser was collected at a depth of 3 feet below grade. The dispenser sample locations

were designated D1 through D4 as shown on **Figure 2.** Two(2) stockpile samples were collected on April 22, 1999 in order to characterize soil for possible disposal. The samples were designated SP1A and SP1B. After removing a portion of the surface material, the samples were collected by directly pushing a single brass sleeve into the soil to be sampled. Stockpile sample locations are shown on **Figure 2.**

ANALYTICAL RESULTS

All soil samples collected from the site were analyzed by Southland Technical Services, Inc. of Montebello, California, a certified laboratory.

Tank Pit Samples

The soil samples collected from tank pit were analyzed for total petroleum hydrocarbons as gasoline (TPHg), volatile aromatic compounds (BTEX) and Methyl Tertiary Butyl Ether (MTBE) using EPA method 8015M, EPA method 8020, GC/PID, respectively. Waste oil tank pit samples were analyzed for TPHg. In addition, waste samples were analyzed for total recoverable petroleum hydrocarbons (TRPH) and volatile organic compounds (VOC's) by EPA methods 418.1 and 8260A, respectively.

TPHg concentrations in the tank pit samples collected on April 23, 1999 ranged from less than detectable to 260 mg/kg. BTEX concentrations ranged from less than detectable to 2.0 mg/kg. MTBE concentrations ranged from 0.023 mg/kg to 14.5 mg/kg. The waste oil sample WT exhibited a TPHg concentration of 326 mg/kg, an MTBE concentration of 45.4 mg/kg, BTEX concentrations ranging from 0.445 mg/kg to 6.20 mg/kg and a TRPH concentration of 19,500 mg/kg. VOC concentrations in this sample ranged from less than detectable to 9.70 mg/kg.

TPHg concentrations in the tank pit samples collected on April 26 and 27, 1999 ranged from 4.6 mg/kg to 5,670 mg/kg. BTEX concentrations ranged from less than detectable to 501 mg/kg. MTBE concentrations ranged from less than detectable to 4.71 mg/kg. Waste oil sample WT-16, exhibited a TPHg concentration of 455 mg/kg, an MTBE concentration of less than detectable, BTEX concentrations ranging from less than detectable to 66.9 mg/kg and a TRPH concentration of 24,600 mg/kg. VOC concentrations in this sample ranged from less than detectable to 45.0 mg/kg. A summary of the tank pit sample results is presented in **Table 1**. VOC analysis of the waste oil samples is included in **Table 2.** The complete analytical reports and chain-of-custody forms are included in **Appendix B.**

This report has been prepared by ATLAS at the as request of Diamond Point Construction for G&M Oil Company, Inc.. Submission of this report to the appropriate regulatory agencies/parties is recommended and considered the responsibility of G&M Oil Company, Inc..

Respectfully,
ATLAS ENVIRONMENTAL ENGINEERING, INC.



Karl H. Kerner R.C.E. #44023
Senior Engineer

Sedelia Rodriguez-Durand
Staff Geologist

TABLES

TABLE 1
ANALYTICAL RESULTS OF TANK PIT SAMPLES
April 23, 26 and 27, 1999 and May 5, 1999
G&M Station # 77
18231 Imperial Highway, Yorba Linda, California
(Soil Concentrations in mg/kg)

Sample	TPHg	TRPH	MTBE	Benzene	Toluene	E-benzene	Xylenes
Sampled on April 23, 1999							
T1S-7	ND	--	0.023	0.006	ND	0.006	ND
T2S-14	260	--	0.096	ND	0.054	2.0	1.4
T2N-14	25.7	--	14.5	ND	0.051	0.037	0.37
T3W-14	15	--	9.2	ND	0.025	ND	0.11
WT	326	19500	45.4	1.58	6.20	0.445	4.25
Sampled on April 26, 1999							
T2S-15	870	--	ND	ND	ND	7.46	10.7
Sampled on April 27, 1999							
T1S-15	5670	--	ND	2.64	68.3	130	501
T1N-15	6.9	--	4.71	ND	ND	ND	ND
T2N-15	4.6	--	1.65	ND	0.050	0.023	0.21
T3E-15	282	--	2.5	0.062	0.727	3.54	20
Sampled on May 4, 1999							
WT-16	455	24600	ND	ND	7.80	8.50	66.9

mg/kg - Milligrams per kilogram or parts per million.
MTBE - Methyl Tertiary Butyl Ether (MTBE)
< - Less than the specified limit.
ND - Less than laboratory detection limit.
-- - Sample was not analyzed.

TABLE 2
VOC Analytical Data
G&M #77, Yorba Linda , CA
(Concentrations in mg/kg)

Sample I.D.	n-Propyl benzene	1,3,5-Trimethylbenzene	1,2,4-Trimethyl benzene	Sec-Butylbenzene	n-Butylbenzene	Naphthalene
Sampled on April 26, 1999						
WT	0.499	2.05	9.70	0.25	0.50	8.60
Sampled on May 5, 1999						
WT-16	5.70	8.0	45.0	1.25	6.0	16.3


mg/kg - Milligrams per kilogram.

TABLE 3
ANALYTICAL RESULTS OF DISPENSER/STOCKPILE SAMPLES
April 22, 1999 and May 5, 1999
G&M Station # 77
18231 Imperial Highway, Yorba Linda, California
(Soil Concentrations in mg/kg)

Sample	TPHg	MTBE	Benzene	Toluene	E-benzene	Xylenes
Sampled on April 22, 1999						
SP1A	1300	24.4	0.90	33.3	20.2	148
SP1B	560	3.88	0.685	5.65	5.34	43.6
Sampled on May 5, 1999						
D-1	19300	666	24.1	747	348	2030
D-2	36500	262	49.4	74.8	956	4360
D-3	2880	73.2	2.04	30.5	35.9	135
D-4	97	6.92	0.92	1.78	1.62	5.77

mg/kg	-	Milligrams per kilogram or parts per million.
MTBE	-	Methyl Tertiary Butyl Ether (MTBE).
<	-	Less than the specified limit.
ND	-	Less than laboratory detection limit.
--	-	Sample was not analyzed.

FIGURES

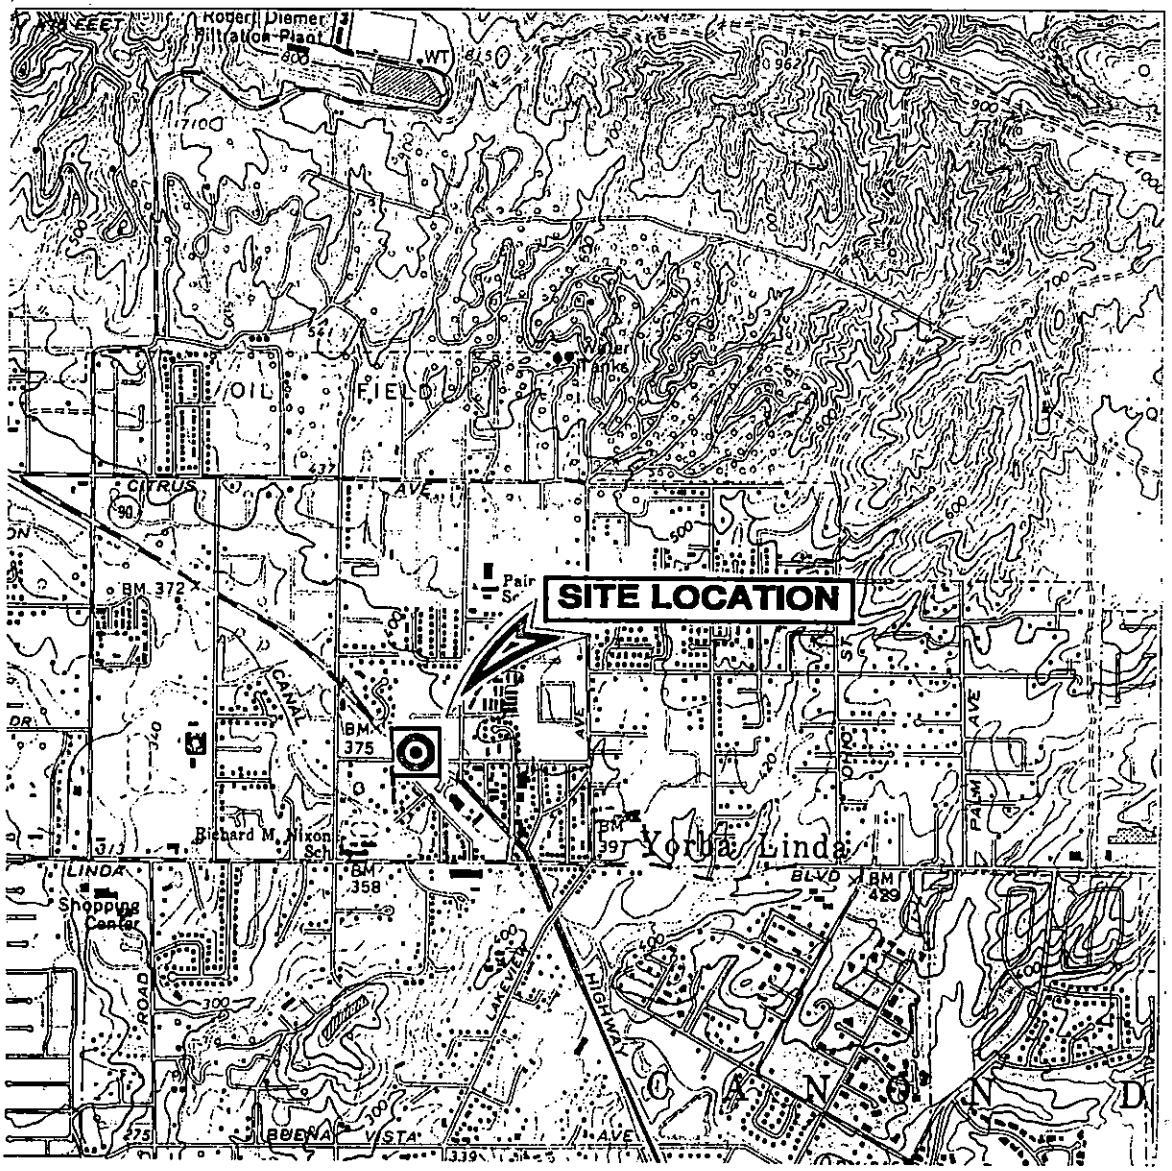

SCALE: 1=24000 (APROX.)

SOURCE: Yorba Linda Quadrangle, USGS 7.5 Minute Series, 1981.


SITE LOCATION MAP

G&M OIL COMPANY, INC.
SERVICE STATION #77

18231 IMPERIAL HIGHWAY
YORBA LINDA, CALIFORNIA

NORTH

FIGURE 1

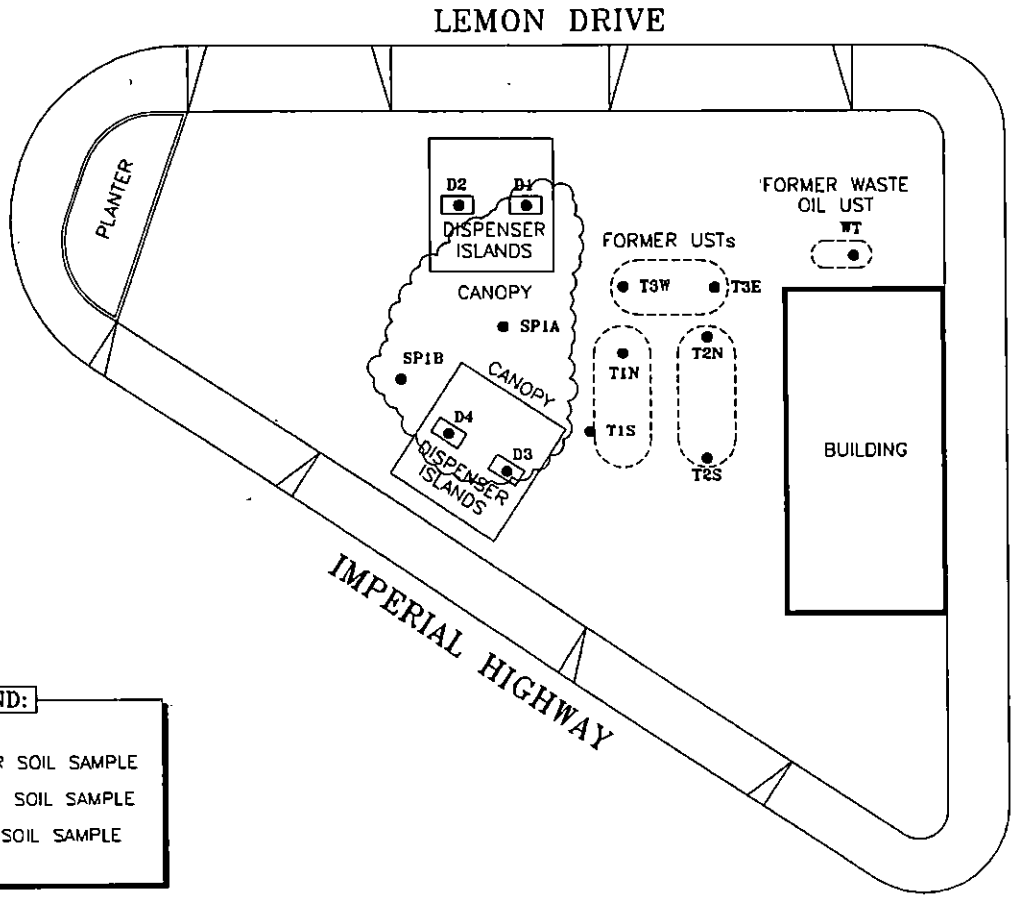

LEGEND:

- D4 DISPENSER SOIL SAMPLE
- SP1B STOCKPILE SOIL SAMPLE
- WT TANK PIT SOIL SAMPLE

Design By: Adapted from G&M provided map.	Drawn By: S.P. Date: 05/06/1999	G&M OIL COMPANY, INC. SERVICE STATION #77 18231 IMPERIAL HIGHWAY YORBA LINDA, CA	SITE PLAN SOIL SAMPLING DRAWING NUMBER G77-SSF2 FIGURE 2

ATLAS ENVIRONMENTAL ENGINEERING, INC.
5122 BOLSA AVE, SUITE 107
HUNTINGTON BEACH, CA 92649
PHONE: (714) 890-7129
* Environmental Products and Services * Site Assessment and Remediation
* Air/Water/Soil Permitting and Monitoring * Hazardous Waste Management

NORTH

0 SCALE 30'
(APPROXIMATE DIMENSIONS)

1

1

APPENDIX A

FROM : Diamond Point Construction PHONE NO. : 7147381475 Jun. 07 1999 10:44AM P4

State of California—Environmental Protection Agency
Form Approved OMB No. 2050-0039 (Expires 9-30-99)
Please print or type. Form designed for use on elite (12-pitch) typewriter.

Diamond Point
See Instructions on back of page 6.

Department of Toxic Substances Control
Sacramento, California

98606329

IN CASE OF EMERGENCY OR SPILL, CALL THE NATIONAL RESPONSE CENTER 1-800-424-8802 WITHIN CALIFORNIA, CALL 1-800-852-7550

GENERATOR

TRANSPORTER

FACILITY

UNIFORM HAZARDOUS WASTE MANIFEST

1. Generator's US EPA ID No. CA1010171218 | Manifest Document No. 010010 | 2. Page 1 of 1 | Information in the shaded areas is not required by Federal law.

3. Generator's Name and Mailing Address: G+M Oil / 16868 A St. Huntington Beach, Ca 92649

4. Generator's Phone (714) 375-5700

5. Transporter 1 Company Name: Hieta and Sons Trucking, Inc. | 6. US EPA ID Number: CAT080016116

7. Transporter 2 Company Name | 8. US EPA ID Number

9. Designated Facility Name and Site Address: DeMenno Kerdoon / 2000 N. Alameda Street / Compton, CA 90222 | 10. US EPA ID Number: CAT080013352

11. US DOT Description (including Proper Shipping Name, Hazard Class, and ID Number)	12. Containers No.	Type	13. Total Quantity	14. Unit Wt/Vol
a. NON RCRA HAZARDOUS WASTE LIQUID	001	TT	1X4400	G
b.				
c.				
d.				

J. Additional Descriptions for Materials Listed Above

K. Handling Codes for Wastes Listed Above

15. Special Handling Instructions and Additional Information

NO SMOKING
24 Hour Emergency Phone Number : 714-990-6855
Wear Appropriate Protective Clothing

Alternate Disposal Site : Crosby & Overton
1630 W. 17th Street (800) 827-6729
Long Beach, CA 90813 CAD028409019

16. GENERATOR'S CERTIFICATION: I hereby declare that the contents of this consignment are fully and accurately described above by proper shipping name and are classified, packed, marked, and labeled, and are in all respects in proper condition for transport by highway according to applicable international and national government regulations.

If I am a large quantity generator, I certify that I have a program in place to reduce the volume and toxicity of waste generated to the degree I have determined to be economically practicable and that I have selected the practicable method of treatment, storage, or disposal currently available to me which minimizes the present and future threat to human health and the environment; OR, if I am a small quantity generator, I have made a good faith effort to minimize my waste generation and select the best waste management method that is available to me and that I can afford.

Printed/Typed Name	Signature	Month	Day	Year
L. BARRAZA		04	21	99

17. Transporter 1 Acknowledgement of Receipt of Materials

Printed/Typed Name	Signature	Month	Day	Year
Lou Rodriguez		04	21	99

18. Transporter 2 Acknowledgement of Receipt of Materials

Printed/Typed Name	Signature	Month	Day	Year

19. Discrepancy Indication Space

20. Facility Owner or Operator Certification of receipt of hazardous materials covered by this manifest except as noted in item 19.

Printed/Typed Name	Signature	Month	Day	Year
SOPHIA P. SIAY		04	21	99

DO NOT WRITE BELOW THIS LINE.

DTSC 8022A (4/97)
EPA 8700-22

Green: TRANSPORTER RETAINS

Diamond Point

CERTIFICATE OF DESTRUCTION

COMPANY NAME Ultra Mar

ADDRESS 1823 Imperial Hwy
Yorba Linda

ADAMS STEEL CERTIFIES THAT 1) 10K 1) 8K
1) 6K and 1) 280gal

HAS/HAVE BEEN SCRAPPED, CRUSHED AND TOTALLY DESTROYED ON: 4/23/99

SIGNATURE Cheryl Hartman

TITLE Weighmaster

DATE 4/23/99

ADAMS STEEL
3200 E. FRONTERA ROAD
ANAHEIM CA 92806
(714) 777-CARS
FAX (714) 630-5836

09/21/1998 01:08 909-7894652 C.D.DE JESUS DESIGN PAGE 04

DATE 9/18/98

CITY OF YORBA LINDA

P.O. BOX 487 CALIFORNIA 92686 (714) 961-7120
FOR INSPECTIONS CALL 961-7104 BOX 117 BEFORE 3:30 P.M.
BUILDING DEPARTMENT PERMIT/APPLICATION

BLDG PERMIT NO.

P.A. NO. 81898

JOB SITE BUILDING ADDRESS 1823 IMPERIAL HWY / LEMON DR.
OWNER'S NAME (First, Middle Initial, Last) C & M OIL CO.
NEAREST CROSS ST. LEMON DR.
MAILING ADDRESS (If Different) 16868 A STREET
CITY HUNTINGTON BEACH ZIP CA 92647 PHONE 375 4700
ARCHITECT/DESIGNER C. DAN DE JESUS LIC. NO.
ADDRESS 6924 CYPRESS GROVE DR.
CITY RIVERSIDE ZIP CA 92506 PHONE (909) 789 4652
ENGINEER LEO AGUILERA LIC. NO. 23139
ADDRESS 24099 YORTH
CITY MORENO VALLEY ZIP CA PHONE (909) 242 9472

CODE YR 94 | GROUP U-2 | TYPE CONST. V-N | TRACT | LOT

PROPOSED WORK Under Ground Storage Tank

WORK AUTHORIZED ☒ STRUCT. ☐ PLUMB. ☐ MECH. ☐ ELECT.

OTHER	NEW	ADD	ALTER	REPAIR	DEMOLISH	OCCUPANCY

AREA SQUARE FEET

ROOM ADDITION OR NEW DWELLING | GARAGE | OFFICE
PATIO COVER | OTHER | COMM. USE

SEC. 4216.4(a) OF GOVT. CODE REQUIRES A DIG ALERT I.D. NO. BE ISSUED BEFORE A PERMIT TO EXCAVATE WILL BE VALID. PHONE 1-800-422-4133

NO. BLDGS. NOW ON LOT | USE OF EXISTING BUILDING Commercial | PROPOSED NO. STORIES

CITY STO. PLAN Remove Existing Tanks

COMPANY NAME ① 8000 Gal., ② 6000 Gal ③ 500 Gal

CONTACT PERSON TEL. NO. Add new 15000 Gal and ① new

TYPE OF BUSINESS 10,000 Gal. D/W tank tanks

MISC.

VALUATION $150,000

SPECIAL CONDITIONS

I UNDERSTAND THAT MY PLAN CHECK WILL EXPIRE ON 3-18-199

SIGNATURE X

PLAN CHK BY

LICENSED CONTRACTORS DECLARATION

I hereby affirm that I am licensed under provisions of Chapter 9 commencing with Section 7000 of Division 3 of the Business and Professions Code, and my license is in full force and effect.

License Class _____ License Number _____
Exp. Date _____ City Bus. Lic. No. _____
Contractor _____
ADDRESS _____
CITY AND ZIP _____ PHONE _____

CONSTRUCTION LENDING AGENCY

I hereby affirm that there is a construction lending agency for the performance of the work for which this permit is issued (Sec. 3097, Civ. C).

Lender's Name _____
Lender's Address _____
City and Zip _____ Phone _____

OWNER-BUILDER DECLARATION

I hereby affirm that I am exempt from the Contractor's License Law for the following reason:

☐ I, as owner of the property, or my employees with wages as their sole compensation, will do the work, and the structure is not intended or offered for sale.
☒ I, as owner of the property, am exclusively contracting with licensed contractors to construct the project.
☐ I am exempt under Sec. _____, B&PC for this reason _____

Date 9/18/98 Owner _____

WORKERS' COMPENSATION DECLARATION

I hereby affirm that I am have a certificate of consent to self-insure, or a certificate of Workers' Compensation Insurance, or a certified copy thereof.

Policy No. _____ Company _____
☐ Certified copy is hereby furnished. Expiration Date _____
☐ Certified copy is filed with City of Yorba Linda.

Date _____ Applicant _____

CERTIFICATE OF EXEMPTION FROM WORKERS' COMPENSATION INSURANCE

(This section need not be completed if permit is for $300 or less)

I certify that in the performance of the work for which this permit is issued, I shall not employ any person in any manner so as to become subject to the Workers' Compensation Laws of California.

Date _____ Applicant _____

NOTICE TO APPLICANT: If, after making this Certificate of Exemption, you should become subject to the Workers' Compensation provisions of the Labor Code you must forthwith comply with such provisions or this permit shall be deemed revoked.

I CERTIFY THAT I HAVE READ THIS APPLICATION AND STATE THAT THE ABOVE INFORMATION IS CORRECT. I AGREE TO COMPLY WITH ALL CITY ORDINANCES AND STATE LAWS RELATING TO BUILDING CONSTRUCTION, AND HEREBY AUTHORIZE REPRESENTATIVES OF THIS CITY TO ENTER UPON THE ABOVE MENTIONED PROPERTY FOR INSPECTION PURPOSES.

SIGNATURE OF APPLICANT OR AGENT — DATE 9/18/98

PRINT APPLICANT/AGENT'S NAME C. DAN DE JESUS — PHONE (909) 789 4652

PERMIT FEES

ELECTRICAL:		BUILDING:	814.50
PLUMBING:		PLAN CHECK	529.42
MECHANICAL:		BLDG:	
ENERGY PLAN CHECK:		VALIDATION:	
MICRO FILM FEE.			
GAS SERVICE RELEASE DATE	BY		
ELECTRICAL SERVICE RELEASE DATE	BY		

WILL THE PROPOSED BUILDING OR MODIFIED FACILITY BE WITHIN ONE MILE OF THE OUTER BOUNDARY OF A SCHOOL?	YES	
	NO	
I HAVE READ THE HAZARDOUS MATERIAL INFORMATION GUIDE AND THE ATTACHED PERMITTING CHECKLIST. I UNDERSTAND MY REQUIREMENTS UNDER THE STATE OF CALIFORNIA HEALTH & SAFETY CODE, SECTION 25532, 25533, & 25534 CONCERNING HAZARDOUS MATERIALS REPORTING.	YES	☒
WILL THE APPLICANT OR FUTURE BUILDING OCCUPANT HANDLE A HAZARDOUS MATERIAL OR A MIXTURE CONTAINING A HAZARDOUS MATERIAL EQUAL TO OR GREATER THAN AMOUNTS SPECIFIED ON THE HAZARDOUS MATERIALS INFORMATION GUIDE?	YES	
	NO	
WILL THE INTENDED USE OF THE BUILDING BY THE APPLICANT OR FUTURE BUILDING OCCUPANT REQUIRE A PERMIT FOR CONSTRUCTION OR MODIFICATION FROM THE SOUTH COAST AIR QUALITY MANAGEMENT DISTRICT (SCAQMD)? SEE PERMITTING CHECKLIST FOR GUIDELINES.	YES	
	NO	

SIGNATURE

APPENDIX B

Southland Technical Services, Inc.
Environmental Laboratories

7801 Telegraph Road, Suite L
Montebello, CA 90640

Phone (323) 888-0728
Fax (323) 888-1509

04-22-1999

Client:	Atlas Environmental Engineering Inc.	Lab Job No.:	R90481
Project:	G & M Oil Co. #77		
Project Site:	18231 Imperial Highway, Yorba Linda, CA	Date Sampled:	04-22-1999
Matrix:	Soil	Date Received:	04-22-1999
Batch No.:	AD22-GS1	Date Analyzed:	04-22-1999

EPA Method 8015m (Gasoline)/8020 (BTEX, MTBE)
Reporting Units: mg/kg (ppm)

Sample ID	Lab ID	DF	MTBE	Benzene	Toluene	Ethyl-benzene	Total Xylenes	Gasoline Range TPH*
Method Detect. Limit (MDL)			0.01	0.005	0.005	0.005	0.015	1.0
Method Blank		1	ND	ND	ND	ND	ND	ND
SP1A	R0481-1	100	24.4	0.90	33.3	20.2	148	1,300
SP1B	R0481-2	50	3.88	0.685	5.65	5.34	43.6	560

* Gasoline Range TPH are hydrocarbons in carbon range C4 - C12.

DF: Dilution Factor (**DF × MDL = Reporting Limit** or RL for the sample).

ND: Not Detected (below RL).

Southland Technical Services, Inc.
Environmental Laboratories
7801 Telegraph Road, Suite L
Montebello, CA 90640
Phone (323) 888-0728
Fax (323) 888-1509

04-22-1999

EPA 8020
Batch QA/QC Report

Client:	Atlas Environmental Engineering Inc.	Lab Job No.:	R90481
Project:	G & M Oil Co. #77		
Matrix:	Soil	Lab Sample ID:	SS0422-1
Batch No:	AD22-GS1	Date Analyzed:	04-22-99

I. MS/MSD Report
Unit: ppb

Compound	Sample Conc.	Spike Conc.	MS	MSD	MS %Rec.	MSD %Rec.	% RPD	%RPD Accept. Limit	%Rec Accept. Limit
Benzene	ND	100	96.5	92.7	96.5	92.7	4.0	30	70-130
Toluene	ND	100	86.9	91.4	86.9	91.4	5.0	30	70-130

II. LCS Result
Unit: ppb

Compound	LCS Report Value	True Value	Rec.%	Accept. Limit
Benzene	108	100	108	80-120
Toluene	114	100	114	80-120

ND: Not Detected (at the specified limit)

R90481

ATLAS ENVIRONMENTAL ENGINEERING, INC.

CHAIN OF CUSTODY FORM

P.O. NUMBER:

SITE/PROJECT NAME: GEM #77

JOB NUMBER: GM77-TR

SITE/PROJECT LOCATION: 18231 Imperial Hwy, Yorba Linda, CA

SAMPLER(S) SIGNATURE: T. M. [illegible]

SUBMIT RESULTS TO:

ATLAS ENVIRONMENTAL ENG.
5122 BOLSA AVENUE, SUITE 107
HUNTINGTON BEACH, CA 92649

ATTN: CONSTANTIN TUCULESCU
PHONE NO. (714) 890-7129
FAX NO. (714) 890-7149

SAMPLE NUMBER (I.D.)	YEAR 1999 DATE MM/DD	TIME AM/PM	DEPTH BELOW GRADE (ft)	NO. OF CONTAINERS	ANALYTICAL METHOD: TPHg 8015M BTEX 602/8020 COMB. MTBE GC/PID	TPHd 8015	Hold	Lab ID		REMARKS
SP1A	4-22-99	1:05	—	1	X			R0481-1		
SP1B	4-22-99	1:10	—	1	X			-2		

SAMPLES INTACT: YES...X... NO.....
SAMPLES PROPERLY COOLED: YES...X... NO.....
SAMPLES ACCEPTED: YES...X... NO.....
IF NOT, WHY: _____

SAMPLES PLACED IN LAB REFRIGERATOR
YES...X... NO..... REP. INITIALS. R.W.

LABORATORY NAME: STS

RELINQUISHED BY (SIGNATURE):	DATE:	TIME:	RECEIVED BY (SIGNATURE):
T. M. [illegible]	4-22-99	2:00	[illegible]
RELINQUISHED BY (SIGNATURE):	DATE:	TIME:	RECEIVED BY (SIGNATURE):
RELINQUISHED BY (SIGNATURE):	DATE:	TIME:	RECEIVED FOR LAB BY (SIGNATURE):

Southland Technical Services, Inc.
Environmental Laboratories

7801 Telegraph Road, Suite L
Montebello, CA 90640

Phone (323) 888-0728
Fax (323) 888-1509

04-22-1999

Mr. Constantin Tuculescu
Atlas Environmental Engineering, Inc.
5122 Bolsa Ave., Suite 107
Huntington Beach, CA 92649

Project: G & M Oil Co. #77
Project Site: 18231 Imperial Highway, Yorba Linda, CA
Sample Date: 04-22-1999
Lab Job No.: R90481

Dear Mr. Tuculescu:

Enclosed please find the analytical report for the sample(s) received by STS Environmental Laboratories on 04-22-1999 and analyzed by the following EPA methods:

EPA 8015M (gasoline)/8020 (BTEX, MTBE)

All analyses have met the QA/QC criteria of this laboratory.

The sample(s) arrived in good conditions (i.e., chilled, intact) and with a chain of custody record attached.

STS Environmental Laboratory is certified by CA DHS (Certificate Number 1986). Thank you for giving us the opportunity to serve you. Please feel free to call me at (323) 888-0728 if our laboratory can be of further service to you.

Sincerely,

Roger Wang, Ph. D.
Laboratory Director

Enclosures

This cover letter is an integral part of this analytical report.

Southland Technical Services, Inc.
Environmental Laboratories

7801 Telegraph Road, Suite L
Montebello, CA 90640

Phone (323) 888-0728
Fax (323) 888-1509

04-26-1999

Client:	Atlas Environmental Engineering Inc.	Lab Job No.:	R90486
Project:	G & M Oil Co. #77		
Project Site:	18231 Imperial Highway, Yorba Linda, CA	Date Sampled:	04-23-1999
Matrix:	Soil	Date Received:	04-23-1999
Batch No.:	AD23-GS1	Date Analyzed:	04-23-1999

EPA Method 8015m (Gasoline)/8020 (BTEX, MTBE)
Reporting Units: mg/kg (ppm)

Sample ID	Lab ID	DF	MTBE	Benzene	Toluene	Ethyl-benzene	Total Xylenes	Gasoline Range TPH*
Method Detect. Limit (MDL)			0.01	0.005	0.005	0.005	0.015	1.0
Method Blank		1	ND	ND	ND	ND	ND	ND
T2S-14	R0486-1	5	0.096	ND	0.054	2.0	1.4	260
T1S-7	R0486-2	1	0.023	0.006	ND	0.006	ND	ND
T2N-14	R0486-3	5	14.5	ND	0.051	0.037	0.37	25.7
T3W-14	R0486-4	5	9.2	ND	0.025	ND	0.11	15

* Gasoline Range TPH are hydrocarbons in carbon range C4 - C12.

DF: Dilution Factor (**DF × MDL = Reporting Limit** or RL for the sample).

ND: Not Detected (below RL).

Southland Technical Services, Inc.
Environmental Laboratories

7801 Telegraph Road, Suite L
Montebello, CA 90640

Phone (323) 888-0728
Fax (323) 888-1509

05-07-1999

Client:	Atlas Environmental Engineering Inc.	Lab Job No.:	R90486
Project:	G & M Oil Co. #77		
Project Site:	18231 Imperial Highway, Yorba Linda, CA	Date Sampled:	04-23-1999
Matrix:	Soil	Date Received:	04-23-1999
Batch No.:	AE06-GS1	Date Analyzed:	05-06-1999

EPA 8015M (Gasoline)
Reporting Unit: mg/kg (ppm)

Sample ID	Lab ID	Gasoline (C4-C12)	Reporting Limit
Method Blank		ND	1
WT	R0486-5	326	1

ND: Not Detected (at the specified limit)

Checked & approved by

Roger Wang, Ph.D.
Laboratory Director

Southland Technical Services, Inc.
Environmental Laboratories

7801 Telegraph Road, Suite L
Montebello, CA 90640

Phone (323) 888-0728
Fax (323) 888-1509

04-26-1999

Client:	Atlas Environmental Engineering Inc.	Lab Job No.:	R90486
Project:	G & M Oil Co. #77		
Project Site:	18231 Imperial Highway, Yorba Linda, CA	Date Sampled:	04-23-1999
Matrix:	Soil	Date Received:	04-23-1999
Batch No.:	0423-T1	Date Analyzed:	04-23-1999

EPA 418.1 (TRPH)
Reporting Unit: mg/kg (ppm)

Sample ID	Lab ID	TRPH	Reporting Limit
Method Blank		ND	10
WT	R0486-5	19,500	10

ND: Not Detected (at the specified limit)

Southland Technical Services, Inc.
Environmental Laboratories
7801 Telegraph Road, Suite L
Montebello, CA 90640
Phone (323) 888-0728
Fax (323) 888-1509

Client: Atlas Environmental Engineering Inc.
Project: G & M Oil Co. #77

Lab Job No.: R90486
Matrix: Soil

Date Reported: 04-26-99
Date Sampled: 04-23-99

EPA 8260A (VOCs by GC/MS, Page 1 of 2)
Reporting Unit: mg/kg (ppm)

DATE ANALYZED		04-23-99	04-23-99		
DILUTION FACTOR (DF)		1	50		
LAB SAMPLE I.D.			R0486-5		
CLIENT SAMPLE I.D.			WT		
COMPOUND	MDL	MB			
Dichlorodifluoromethane	5	ND	ND		
Chloromethane	5	ND	ND		
Vinyl Chloride	5	ND	ND		
Bromomethane	5	ND	ND		
Chloroethane	5	ND	ND		
Trichlorofluoromethane	5	ND	ND		
1,1-Dichloroethene	5	ND	ND		
Iodomethane	5	ND	ND		
Methylene Chloride	5	ND	ND		
trans-1,2-Dichloroethene	5	ND	ND		
1,1-Dichloroethane	5	ND	ND		
2,2-Dichloropropane	5	ND	ND		
cis-1,2-Dichloroethene	5	ND	ND		
Bromochloromethane	5	ND	ND		
Chloroform	5	ND	ND		
1,2-Dichloroethane	5	ND	ND		
1,1,1-Trichloroethane	5	ND	ND		
Carbon tetrachloride	5	ND	ND		
1,1-Dichloropropene	5	ND	ND		
Benzene	5	ND	1.58		
Trichloroethene	5	ND	ND		
1,2-Dichloropropane	5	ND	ND		
Bromodichloromethane	5	ND	ND		
Dibromomethane	5	ND	ND		
Trans-1,3-Dichloropropene	5	ND	ND		
cis-1,3-Dichloropropene	5	ND	ND		
1,1,2-Trichloroethane	5	ND	ND		
1,3-Dichloropropane	5	ND	ND		
Dibromochloromethane	5	ND	ND		
2-Chloroethylvinyl ether	10	ND	ND		
Bromoform	5	ND	ND		
Isopropylbenzene	5	ND	ND		
Bromobenzene	5	ND	ND		

Southland Technical Services, Inc.
Environmental Laboratories

7801 Telegraph Road, Suite L
Montebello, CA 90640

Phone (323) 888-0728
Fax (323) 888-1509

Client:Atlas Environmental Engineering Inc. Lab Job No.: R90486 Date Reported: 04-26-99
Project: G & M Oil Co. #77 Matrix: Soil Date Sampled: 04-23-99

EPA 8260A (VOCs by GC/MS, Page 2 of 2) Reporting Unit: ppm

COMPOUND	MDL	MB	WT		
Toluene	5	ND	6.20		
Tetrachloroethene	5	ND	ND		
1,2-Dibromoethane(EDB)	5	ND	ND		
Chlorobenzene	5	ND	ND		
1,1,1,2-Tetrachloroethan	5	ND	ND		
Ethylbenzene	5	ND	0.445		
Total Xylenes	10	ND	4.25		
Styrene	5	ND	ND		
1,1,2,2-Tetrachloroethan	5	ND	ND		
1,2,3-Trichloropropane	5	ND	ND		
n-Propylbenzene	5	ND	0.499		
2-Chlorotoluene	5	ND	ND		
4-Chlorotoluene	5	ND	ND		
1,3,5-Trimethylbenzene	5	ND	2.05		
tert-Butylbenzene	5	ND	ND		
1,2,4-Trimethylbenzene	5	ND	9.70		
Sec-Butylbenzene	5	ND	0.25		
1,3-Dichlorobenzene	5	ND	ND		
p-Isopropyltoluene	5	ND	ND		
1,4-Dichlorobenzene	5	ND	ND		
1,2-Dichlorobenzene	5	ND	ND		
n-Butylbenzene	5	ND	0.50		
1,2,4-Trichlorobenzene	5	ND	ND		
1,2-Dibromo-3-Chloropropane	5	ND	ND		
Hexachlorobutadiene	5	ND	ND		
Naphthalene	5	ND	8.60		
1,2,3-Trichlorobenzene	5	ND	ND		
Additional Compounds					
Acetone	50	ND	ND		
2-Butanone (MEK)	50	ND	ND		
Carbon disulfide	50	ND	ND		
4-Methyl-2-pentanone (MIBK)	50	ND	ND		
2-Hexanone	50	ND	ND		
Vinyl Acetate	50	ND	ND		
MTBE	5	ND	45.4		

MDL=Method Detection Limit; MB=Method Blank; ND=Not Detected (below DF × MDL); * Obtained with a higher dilution analysis.

Southland Technical Services, Inc.
Environmental Laboratories

7801 Telegraph Road, Suite L
Montebello, CA 90640

Phone (323) 888-0728
Fax (323) 888-1509

04-26-1999

EPA 8020
Batch QA/QC Report

Client:	Atlas Environmental Engineering Inc.	Lab Job No.:	R90486
Project:	G & M Oil Co. #77		
Matrix:	Soil	Lab Sample ID:	SS0423-1
Batch No:	AD23-GS1	Date Analyzed:	04-23-99

I. MS/MSD Report
Unit: ppb

Compound	Sample Conc.	Spike Conc.	MS	MSD	MS %Rec.	MSD %Rec.	% RPD	%RPD Accept. Limit	%Rec Accept. Limit
Benzene	ND	100	83.3	80.4	83.3	80.4	3.5	30	70-130
Toluene	ND	100	89.5	88.8	89.5	88.8	0.8	30	70-130

II. LCS Result
Unit: ppb

Compound	LCS Report Value	True Value	Rec.%	Accept. Limit
Benzene	87.8	100	87.8	80-120
Toluene	101	100	101	80-120

ND: Not Detected (at the specified limit).

Southland Technical Services, Inc.
Environmental Laboratories

7801 Telegraph Road, Suite L
Montebello, CA 90640

Phone (323) 888-0728
Fax (323) 888-1509

04-26-1999

EPA 8260A
Batch QA/QC Report

Client:	Atlas Environmental Engineering Inc.	Lab Job No.:	R90486
Project:	G & M Oil Co. #77		
Matrix:	Soil	Lab Sample ID:	S0482-5
Batch No:	0423-VOC	Date Analyzed:	04-23-99

I. MS/MSD Report
Unit: ppb

Compound	Sample Conc.	Spike Conc.	MS	MSD	MS %Rec.	MSD %Rec.	% RPD	%RPD Accept. Limit	%Rec Accept. Limit
1,1-Dichloroethene	ND	20	17.2	17.2	86.0	86.0	0.00	30	70-130
Benzene	ND	20	18.2	19.1	91.0	95.5	4.82	30	70-130
Trichloro-ethene	ND	20	15.7	16.3	78.5	81.5	3.76	30	70-130
Toluene	ND	20	16.5	17.8	82.5	89.0	7.58	30	70-130
Chlorobenzene	ND	20	17.0	18.1	85.0	90.5	6.26	30	70-130

II. LCS Result
Unit: ppb

Compound	LCS Report Value	True Value	Rec.%	Accept. Limit
1,1-Dichloroethene	16.0	20	80.0	80-120
Benzene	19.2	20	96.0	80-120
Trichloro-ethene	16.1	20	80.5	80-120
Toluene	17.1	20	85.5	80-120
Chlorobenzene	17.6	20	88.0	80-120

ND: Not Detected (at the specified limit)

Southland Technical Services, Inc.
Environmental Laboratories

7801 Telegraph Road, Suite L
Montebello, CA 90640

Phone (323) 888-0728
Fax (323) 888-1509

04-26-1999

EPA 418.1(TRPH)
Batch QA/QC Report

Client:	Atlas Environmental Engineering Inc.	Lab Job No.:	R90486
Project:	G & M Oil Co. #77		
Matrix:	Soil	Lab Sample ID:	S0478-23
Batch No:	0423-T1	Date Analyzed:	04-23-1999

I. MS/MSD Report
Unit: ppm

Analyte	Sample Conc.	Spike Conc.	MS	MSD	MS %Rec.	MSD %Rec.	% RPD	%RPD Accept. Limit	%Rec Accept. Limit
TRPH	ND	40	41	40	102.5	100	2.5	30	70-130

II. LCS Result
Unit: ppm

Analyte	LCS Report Value	True Value	Rec.%	Accept. Limit
TRPH	22.6	20	113	80-120

ND: Not Detected

CHAIN OF CUSTODY
Orange County Health Care Agency
Environmental Health Division
2009 E. Edinger Ave., Santa Ana, CA 92705
Telephone: (714) 667-3700

1. ALL SAMPLES ARE TO BE HANDLED AS COURT EVIDENCE, AND ARE TO BE PROPERLY STORED IN A SECURE LOCATION.

2. PLEASE WRITE LEGIBLY.

3. ATTACH THIS FORM TO THE ORIGINAL REPORT OF THE ANALYTICAL RESULTS AND RETURN THEM TO THIS OFFICE. LABORATORY RESULTS RECEIVED WITHOUT PROPER CHAIN OF CUSTODY DOCUMENTATION WILL NOT BE ACCEPTED.

4. TO BE COMPLETED BY LABORATORY ANALYST

LAB NO.: R90486
DATE RECEIVED: 4-23-99
SAMPLE(S) CONDITION (PLEASE CHECK):
CHILLED: ✓ COUNTY SEAL(S) INTACT: ✓
CONTAINER IN GOOD CONDITION: ✓
DATE ANALYSIS COMPLETED: 4-26-99
ANALYST: [signature]

5. TO BE COMPLETED BY SAMPLE COLLECTOR

SITE NAME/ADDRESS: Ultramar
18231 Imperial Hwy YL
DATE OF COLLECTION: 4/23/99
SAMPLE COLLECTOR/COMPANY: Tom
Atlas Env.
TELEPHONE NO.: 714 890-7129
HCA REPRESENTATIVE: Allan Dietz
714 667-3658
714 568-5716 fax

6.

SAMPLE NUMBER	DETERMINATION REQUESTED	SAMPLE DESCRIPTION/COMMENTS	TIME OF COLLECTION
T2S-14	DTSC Best method on TPHgas	Tank sidewall	
T1S-7	BTEX and MTBE	Tank bottom	
T2N-14	(EPA 8015g + 8020	↓	
T3W-14	for all samples		
~~WT~~			
WT	418.1, ~~8015g~~ 8015g	Waste oil tank @ 10 ft.	
	8260. (BTEX MTBE + Chlor HC)		

7. CHAIN OF CUSTODY

	SIGNATURE	COMPANY/AGENCY	INCLUSIVE DATES/TIMES
1.	Allan Dietz	OCHCA	4/23/99 am
2.	T. McCoy	Atlas Environmental	4-23-99
3.	[signature]	STS Lab	4-23-99 . 12:05
4.			
5.			
6			

SIGNATURE	COMPANY/AGENCY	INCLUSIVE DATES/TIMES

WHITE-RETURN THIS COPY TO ENVIRONMENTAL HEALTH, CANARY-LABORATORY COPY
PINK-CONTRACTOR/CONSULTANT COPY, GOLDENROD-OFFICE COPY

F272-9.1531.1(R8/89)

STS

Southland Technical Services, Inc.
Environmental Laboratories

7801 Telegraph Road, Suite L
Montebello, CA 90640

Phone (323) 888-0728
Fax (323) 888-1509

04-26-1999

Mr. Constantin Tuculescu
Atlas Environmental Engineering, Inc.
5122 Bolsa Ave., Suite 107
Huntington Beach, CA 92649

Project: G & M Oil Co. #77
Project Site: 18231 Imperial Highway, Yorba Linda, CA
Sample Date: 04-23-1999
Lab Job No.: R90486

Dear Mr. Tuculescu:

Enclosed please find the analytical report for the sample(s) received by STS Environmental Laboratories on 04-23-1999 and analyzed by the following EPA methods:

EPA 8015M (gasoline)/8020 (BTEX, MTBE)
EPA 418.1 (TRPH)
EPA 8260A (VOC's by GC/MS)

All analyses have met the QA/QC criteria of this laboratory.

The sample(s) arrived in good conditions (i.e., chilled, intact) and with a chain of custody record attached.

STS Environmental Laboratory is certified by CA DHS (Certificate Number 1986). Thank you for giving us the opportunity to serve you. Please feel free to call me at (323) 888-0728 if our laboratory can be of further service to you.

Sincerely,

Roger Wang, Ph. D.
Laboratory Director

Enclosures

This cover letter is an integral part of this analytical report.

Southland Technical Services, Inc.
Environmental Laboratories

7801 Telegraph Road, Suite L
Montebello, CA 90640

Phone (323) 888-0728
Fax (323) 888-1509

04-28-1999

Client:	Atlas Environmental Engineering Inc.	Lab Job No.:	R90494
Project:	G & M Oil Co. #77		
Project Site:	18231 Imperial Highway, Yorba Linda, CA	Date Sampled:	04-26-1999
Matrix:	Soil	Date Received:	04-27-1999
Batch No.:	AD27-GS1	Date Analyzed:	04-27-1999

EPA Method 8015m (Gasoline)/8020 (BTEX, MTBE)
Reporting Units: mg/kg (ppm)

Sample ID	Lab ID	DF	MTBE	Benzene	Toluene	Ethyl-benzene	Total Xylenes	Gasoline Range TPH*
Method Detect. Limit (MDL)			0.01	0.005	0.005	0.005	0.015	1.0
Method Blank		1	ND	ND	ND	ND	ND	ND
T2S-15	R0494-1	50	ND	ND	ND	7.46	10.7	870

* Gasoline Range TPH are hydrocarbons in carbon range C4 - C12.

DF: Dilution Factor (**DF × MDL = Reporting Limit** or RL for the sample).

ND: Not Detected (below RL).

Southland Technical Services, Inc.
Environmental Laboratories

7801 Telegraph Road, Suite L
Montebello, CA 90640

Phone (323) 888-0728
Fax (323) 888-1509

04-28-1999

Client:	Atlas Environmental Engineering Inc.	Lab Job No.:	R90494
Project:	G & M Oil Co. #77		
Project Site:	18231 Imperial Highway, Yorba Linda, CA	Date Sampled:	04-27-1999
Matrix:	Soil	Date Received:	04-27-1999
Batch No.:	AD27-GS1	Date Analyzed:	04-27-1999

EPA Method 8015m (Gasoline)/8020 (BTEX, MTBE)
Reporting Units: mg/kg (ppm)

Sample ID	Lab ID	DF	MTBE	Benzene	Toluene	Ethyl-benzene	Total Xylenes	Gasoline Range TPH*
Method Detect. Limit (MDL)			0.01	0.005	0.005	0.005	0.015	1.0
Method Blank		1	ND	ND	ND	ND	ND	ND
T1S-15	R0494-2	100	ND	2.64	68.3	130	501	5.670
T1N-15	R0494-3	1	4.71	ND	ND	ND	ND	6.9
T2N-15	R0494-4	1	1.65	ND	0.050	0.023	0.21	4.6
T3E-15	R0494-5	10	2.5	0.062	0.727	3.54	20	282

* Gasoline Range TPH are hydrocarbons in carbon range C4 - C12.

DF: Dilution Factor (**DF × MDL = Reporting Limit** or RL for the sample).

ND: Not Detected (below RL).

Southland Technical Services, Inc.
Environmental Laboratories
7801 Telegraph Road, Suite L
Montebello, CA 90640
Phone (323) 888-0728
Fax (323) 888-1509

04-28-1999

EPA 8020
Batch QA/QC Report

Client:	Atlas Environmental Engineering Inc.	Lab Job No.:	R90494
Project:	G & M Oil Co. #77		
Matrix:	Soil	Lab Sample ID:	G0493-1
Batch No:	AD27-GS1	Date Analyzed:	04-27-99

I. MS/MSD Report
Unit: ppb

Compound	Sample Conc.	Spike Conc.	MS	MSD	MS %Rec.	MSD %Rec.	% RPD	%RPD Accept. Limit	%Rec Accept. Limit
Benzene	ND	100	75.6	82.4	75.6	82.4	8.6	30	70-130
Toluene	ND	100	84.6	92.5	84.6	92.5	8.9	30	70-130

II. LCS Result
Unit: ppb

Compound	LCS Report Value	True Value	Rec.%	Accept. Limit
Benzene	94.8	100	94.8	80-120
Toluene	106	100	106	80-120

ND: Not Detected (at the specified limit)

CHAIN OF CUSTODY
Orange County Health Care Agency
Environmental Health Division
2009 E. Edinger Ave., Santa Ana, CA 92705
Telephone: (714) 667-3700

1. **ALL SAMPLES ARE TO BE HANDLED AS COURT EVIDENCE, AND ARE TO BE PROPERLY STORED IN A SECURE LOCATION.**

2. **PLEASE WRITE LEGIBLY.**

3. **ATTACH THIS FORM TO THE ORIGINAL REPORT OF THE ANALYTICAL RESULTS AND RETURN THEM TO THIS OFFICE. LABORATORY RESULTS RECEIVED WITHOUT PROPER CHAIN OF CUSTODY DOCUMENTATION WILL NOT BE ACCEPTED.**

4. **TO BE COMPLETED BY LABORATORY ANALYST**

LAB NO.: R90494
DATE RECEIVED: 4-27-99
SAMPLE(S) CONDITION (PLEASE CHECK):
CHILLED: ✓ COUNTY SEAL(S) INTACT: ✓
CONTAINER IN GOOD CONDITION: ✓
DATE ANALYSIS COMPLETED: 4-28-99
ANALYST:

5. **TO BE COMPLETED BY SAMPLE COLLECTOR**

SITE NAME/ADDRESS: G+M / Ultramar
18231 Imperial Hwy YL.
DATE OF COLLECTION: 4/26/99
SAMPLE COLLECTOR/COMPANY: Tom Robins
Atlas Env.
TELEPHONE NO.: 714 890 7129
HCA REPRESENTATIVE: Allan Dietz
714 667-3658
714 568-5116 FAX

6.

SAMPLE NUMBER	DETERMINATION REQUESTED	SAMPLE DESCRIPTION/COMMENTS	TIME OF COLLECTION
(4)4-1 T2S-15	EPA 8015 and 8020 TPHgas BTEX+ MTBE	Tank bottom SW corner of pit @ 15' bgs.	

7. **CHAIN OF CUSTODY**

	SIGNATURE	COMPANY/AGENCY	INCLUSIVE DATES/TIMES
1.	Allan Dietz	OCHCA	4/26/99 only
2.	T. M.	Atlas Environmental	4-26-99 -
3.		STS Environ	4-27-99 -
4.			-
5.			-
6.			-

WHITE-RETURN THIS COPY TO ENVIRONMENTAL HEALTH, CANARY-LABORATORY COPY
PINK-CONTRACTOR/CONSULTANT COPY, GOLDENROD-OFFICE COPY

F272-9.1531.1(R8/89) (OR)

STS

Southland Technical Services, Inc.

Environmental Laboratories

7801 Telegraph Road, Suite L
Montebello, CA 90640

Phone (323) 888-0728
Fax (323) 888-1509

04-28-1999

Mr. Constantin Tuculescu
Atlas Environmental Engineering, Inc.
5122 Bolsa Ave., Suite 107
Huntington Beach, CA 92649

Project: G & M Oil Co. #77
Project Site: 18231 Imperial Highway, Yorba Linda, CA
Sample Date: 04-26-1999
Lab Job No.: R90494

Dear Mr. Tuculescu:

Enclosed please find the analytical report for the sample(s) received by STS Environmental Laboratories on 04-27-1999 and analyzed by the following EPA methods:

EPA 8015M (gasoline)/8020 (BTEX, MTBE)

All analyses have met the QA/QC criteria of this laboratory.

The sample(s) arrived in good conditions (i.e., chilled, intact) and with a chain of custody record attached.

STS Environmental Laboratory is certified by CA DHS (Certificate Number 1986). Thank you for giving us the opportunity to serve you. Please feel free to call me at (323) 888-0728 if our laboratory can be of further service to you.

Sincerely,

Roger Wang, Ph. D.
Laboratory Director

Enclosures

This cover letter is an integral part of this analytical report.

R90494

ATLAS ENVIRONMENTAL ENGINEERING, INC. — **CHAIN OF CUSTODY FORM** — Page 1 of 1

P.O. NUMBER:

SITE/PROJECT NAME: GM # 77

JOB NUMBER: GM77-TR

SITE/PROJECT LOCATION: 18231 Imperial Hwy. Yorba Linda, CA

SAMPLER(S) SIGNATURE: T. Mr. Tom Robles

SUBMIT RESULTS TO:

ATLAS ENVIRONMENTAL ENG.
5122 BOLSA AVENUE, SUITE 107
HUNTINGTON BEACH, CA 92649

ATTN: CONSTANTIN TUCULESCU
PHONE NO. (714) 890-7129
FAX NO. (714) 890-7149

SAMPLE NUMBER (I.D.)	YEAR 1999 DATE MM/DD	TIME AM/PM	DEPTH BELOW GRADE (ft)	NO. OF CONTAINERS	ANALYTICAL METHOD: TPHg 8015M BTEX 602/8020 COMB. MTBE GC/PID	TPHd 8015	Hold			REMARKS
T1S-15	4-27-99	1:50	15	1	X			R04494-2		
T1N-15	↓	1:55	15	1	X				-3	
T2N-15		2:00	15	1	X				-4	
T3E-15	↓	2:05	15	1	X				-5	

SAMPLES INTACT: YES..... NO.....
SAMPLES PROPERLY COOLED: YES..... NO.....
SAMPLES ACCEPTED: YES..... NO.....
IF NOT, WHY: _____

SAMPLES PLACED IN LAB REFRIGERATOR
YES..... NO..... REP. INITIALS.....

LABORATORY NAME: STS

RELINQUISHED BY (SIGNATURE):	DATE:	TIME:	RECEIVED BY (SIGNATURE):
T.M.	4-27-99	2:45	
RELINQUISHED BY (SIGNATURE):	DATE:	TIME:	RECEIVED BY (SIGNATURE):
RELINQUISHED BY (SIGNATURE):	DATE:	TIME:	RECEIVED FOR LAB BY (SIGNATURE):

Southland Technical Services, Inc.
Environmental Laboratories

7801 Telegraph Road, Suite L
Montebello, CA 90640

Phone (323) 888-0728
Fax (323) 888-1509

04-28-1999

Mr. Constantin Tuculescu
Atlas Environmental Engineering, Inc.
5122 Bolsa Ave., Suite 107
Huntington Beach, CA 92649

Project: G & M Oil Co. #77
Project Site: 18231 Imperial Highway, Yorba Linda, CA
Sample Date: 04-27-1999
Lab Job No.: R90494

Dear Mr. Tuculescu:

Enclosed please find the analytical report for the sample(s) received by STS Environmental Laboratories on 04-27-1999 and analyzed by the following EPA methods:

EPA 8015M (gasoline)/8020 (BTEX, MTBE)

All analyses have met the QA/QC criteria of this laboratory.

The sample(s) arrived in good conditions (i.e., chilled, intact) and with a chain of custody record attached.

STS Environmental Laboratory is certified by CA DHS (Certificate Number 1986). Thank you for giving us the opportunity to serve you. Please feel free to call me at (323) 888-0728 if our laboratory can be of further service to you.

Sincerely,

Roger Wang, Ph. D.
Laboratory Director

Enclosures

This cover letter is an integral part of this analytical report.

Southland Technical Services, Inc.
Environmental Laboratories

7801 Telegraph Road, Suite L
Montebello, CA 90640

Phone (323) 888-0728
Fax (323) 888-1509

05-11-1999

Client:	Atlas Environmental Engineering Inc.	Lab Job No.:	R90508
Project:	G & M Oil Co. #77		
Project Site:	18231 Imperial Highway, Yorba Linda, CA	Date Sampled:	05-05-1999
Matrix:	Soil	Date Received:	05-05-1999
Batch No.:	AE05-GS1	Date Analyzed:	05-05-1999

EPA Method 8015m (Gasoline)
Reporting Units: mg/kg (ppm)

Sample ID	Lab ID	Gasoline (C4-C12)	Reporting Limit
Method Blank		ND	1
WT-16	R0508-5	455	1

* Gasoline Range TPH are hydrocarbons in carbon range C4 - C12.

ND: Not Detected (at the specified limit).

Southland Technical Services, Inc.
Environmental Laboratories

7801 Telegraph Road, Suite L
Montebello, CA 90640

Phone (323) 888-0728
Fax (323) 888-1509

05-11-1999

Client:	Atlas Environmental Engineering Inc.	Lab Job No.:	R90508
Project:	G & M Oil Co. #77		
Project Site:	18231 Imperial Highway, Yorba Linda, CA	Date Sampled:	05-05-1999
Matrix:	Soil	Date Received:	05-05-1999
Batch No.:	0505-TI	Date Analyzed:	05-05-1999

EPA 418.1 (TRPH)
Reporting Unit: mg/kg (ppm)

Sample ID	Lab ID	TRPH	Reporting Limit
Method Blank		ND	10
WT-16	R0508-5	24,600	10

ND: Not Detected (at the specified limit).

Southland Technical Services, Inc.
Environmental Laboratories

7801 Telegraph Road, Suite L
Montebello, CA 90640

Phone (323) 888-0728
Fax (323) 888-1509

Client: Atlas Environmental Engineering Inc.
Project: G & M Oil Co. #77

Lab Job No.: R90508
Matrix: Soil

Date Reported: 05-11-99
Date Sampled: 05-05-99

EPA 8260A (VOCs by GC/MS, Page 1 of 2)
Reporting Unit: mg/kg (ppm)

DATE ANALYZED		05-07-99	05-07-99		
DILUTION FACTOR (DF)		1	100		
LAB SAMPLE I.D.			R0508-5		
CLIENT SAMPLE I.D.			WT-16		
COMPOUND	MDL	MB			
Dichlorodifluoromethane	0.005	ND	ND		
Chloromethane	0.005	ND	ND		
Vinyl Chloride	0.005	ND	ND		
Bromomethane	0.005	ND	ND		
Chloroethane	0.005	ND	ND		
Trichlorofluoromethane	0.005	ND	ND		
1,1-Dichloroethene	0.005	ND	ND		
Iodomethane	0.005	ND	ND		
Methylene Chloride	0.005	ND	ND		
trans-1,2-Dichloroethene	0.005	ND	ND		
1,1-Dichloroethane	0.005	ND	ND		
2,2-Dichloropropane	0.005	ND	ND		
cis-1,2-Dichloroethene	0.005	ND	ND		
Bromochloromethane	0.005	ND	ND		
Chloroform	0.005	ND	ND		
1,2-Dichloroethane	0.005	ND	ND		
1,1,1-Trichloroethane	0.005	ND	ND		
Carbon tetrachloride	0.005	ND	ND		
1,1-Dichloropropene	0.005	ND	ND		
Benzene	0.005	ND	ND		
Trichloroethene	0.005	ND	ND		
1,2-Dichloropropane	0.005	ND	ND		
Bromodichloromethane	0.005	ND	ND		
Dibromomethane	0.005	ND	ND		
Trans-1,3-Dichloropropene	0.005	ND	ND		
cis-1,3-Dichloropropene	0.005	ND	ND		
1,1,2-Trichloroethane	0.005	ND	ND		
1,3-Dichloropropane	0.005	ND	ND		
Dibromochloromethane	0.005	ND	ND		
2-Chloroethylvinyl ether	0.010	ND	ND		
Bromoform	0.005	ND	ND		
Isopropylbenzene	0.005	ND	ND		
Bromobenzene	0.005	ND	ND		

Southland Technical Services, Inc.
Environmental Laboratories

7801 Telegraph Road, Suite L
Montebello, CA 90640

Phone (323) 888-0728
Fax (323) 888-1509

Client:Atlas Environmental Engineering Inc. Lab Job No.: R90508 Date Reported: 05-11-99
Project: G & M Oil Co. #77 Matrix: Soil Date Sampled: 05-05-99

EPA 8260A (VOCs by GC/MS, Page 2 of 2) Reporting Unit: ppm

COMPOUND	MDL	MB	WT-16		
Toluene	0.005	ND	7.80		
Tetrachloroethene	0.005	ND	ND		
1,2-Dibromoethane(EDB)	0.005	ND	ND		
Chlorobenzene	0.005	ND	ND		
1,1,1,2-Tetrachloroethan	0.005	ND	ND		
Ethylbenzene	0.005	ND	8.50		
Total Xylenes	0.010	ND	66.9		
Styrene	0.005	ND	ND		
1,1,2,2-Tetrachloroethan	0.005	ND	ND		
1,2,3-Trichloropropane	0.005	ND	ND		
n-Propylbenzene	0.005	ND	5.70		
2-Chlorotoluene	0.005	ND	ND		
4-Chlorotoluene	0.005	ND	ND		
1,3,5-Trimethylbenzene	0.005	ND	8.0		
tert-Butylbenzene	0.005	ND	ND		
1,2,4-Trimethylbenzene	0.005	ND	45.0		
Sec-Butylbenzene	0.005	ND	1.25		
1,3-Dichlorobenzene	0.005	ND	ND		
p-Isopropyltoluene	0.005	ND	ND		
1,4-Dichlorobenzene	0.005	ND	ND		
1,2-Dichlorobenzene	0.005	ND	ND		
n-Butylbenzene	0.005	ND	6.0		
1,2,4-Trichlorobenzene	0.005	ND	ND		
1,2-Dibromo-3-Chloropropane	0.005	ND	ND		
Hexachlorobutadiene	0.005	ND	ND		
Naphthalene	0.005	ND	16.3		
1,2,3-Trichlorobenzene	0.005	ND	ND		
Additional Compounds					
Acetone	0.05	ND	ND		
2-Butanone (MEK)	0.05	ND	ND		
Carbon disulfide	0.05	ND	ND		
4-Methyl-2-pentanone (MIBK)	0.05	ND	ND		
2-Hexanone	0.05	ND	ND		
Vinyl Acetate	0.05	ND	ND		
MTBE	0.005	ND	ND		

MDL=Method Detection Limit; MB=Method Blank; ND=Not Detected (below DF x MDL); * Obtained with a higher dilution analysis.

Southland Technical Services, Inc.
Environmental Laboratories

7801 Telegraph Road, Suite L
Montebello, CA 90640

Phone (323) 888-0728
Fax (323) 888-1509

05-11-1999

EPA 418.1(TRPH)
Batch QA/QC Report

Client:	Atlas Environmental Engineering Inc.	Lab Job No.:	R90508
Project:	G & M Oil Co. #77		
Matrix:	Soil	Lab Sample ID:	AG0504-2
Batch No:	0505-T1	Date Analyzed:	05-05-99

I. MS/MSD Report
Unit: ppm

Analyte	Sample Conc.	Spike Conc.	MS	MSD	MS %Rec.	MSD %Rec.	% RPD	%RPD Accept. Limit	%Rec Accept. Limit
TRPH	ND	40	37.9	39	94.8	97.5	2.8	30	70-130

II. LCS Result
Unit: ppm

Analyte	LCS Report Value	True Value	Rec.%	Accept. Limit
TRPH	20.5	20	102.5	80-120

ND: Not Detected (at the specified limit)

Southland Technical Services, Inc.
Environmental Laboratories
7801 Telegraph Road, Suite L
Montebello, CA 90640
Phone (323) 888-0728
Fax (323) 888-1509

05-11-1999

EPA 8260A
Batch QA/QC Report

Client:	Atlas Environmental Engineering Inc.	Lab Job No.:	R90508
Project:	G & M Oil Co. #77		
Matrix:	Soil	Lab Sample ID:	ST0507-1
Batch No:	0507-VOC	Date Analyzed:	05-07-99

I. MS/MSD Report
Unit: ppb

Compound	Sample Conc.	Spike Conc.	MS	MSD	MS %Rec.	MSD %Rec.	% RPD	%RPD Accept. Limit	%Rec Accept. Limit
1,1-Dichloroethene	ND	20	16.8	19.3	84.0	96.5	13.9	30	70-130
Benzene	ND	20	18.7	22.1	93.5	110	16.7	30	70-130
Trichloro-ethene	ND	20	17.2	19.8	86.0	99.0	14.1	30	70-130
Toluene	ND	20	17.7	20.0	88.5	100	12.2	30	70-130
Chlorobenzene	ND	20	19.5	20.6	97.5	103	5.48	30	70-130

II. LCS Result
Unit: ppb

Compound	LCS Report Value	True Value	Rec.%	Accept. Limit
1,1-Dichloroethene	16.0	20	80.0	80-120
Benzene	18.8	20	94.0	80-120
Trichloro-ethene	17.1	20	85.5	80-120
Toluene	16.5	20	82.5	80-120
Chlorobenzene	17.8	20	89.0	80-120

ND: Not Detected (at the specified limit)

Southland Technical Services, Inc.
Environmental Laboratories

7801 Telegraph Road, Suite L
Montebello, CA 90640

Phone (323) 888-0728
Fax (323) 888-1509

05-11-1999

EPA 8020
Batch QA/QC Report

Client:	Atlas Environmental Engineering Inc.	Lab Job No.:	R90508
Project:	G & M Oil Co. #77		
Matrix:	Soil	Lab Sample ID	ST0505-1
Batch No:	AE05-GS1	Date Analyzed:	05-05-99

I. MS/MSD Report
Unit: ppb

Compound	Sample Conc.	Spike Conc.	MS	MSD	MS %Rec.	MSD %Rec.	% RPD	%RPD Accept. Limit	%Rec Accept. Limit
Benzene	ND	100	72.6	80.1	72.6	80.1	9.8	30	70-130
Toluene	ND	100	90.2	96.5	90.2	96.5	6.7	30	70-130

II. LCS Result
Unit: ppb

Compound	LCS Report Value	True Value	Rec.%	Accept. Limit
Benzene	91.6	100	91.6	80-120
Toluene	102	100	102	80-120

ND: Not Detected (at the specified limit).

R90508

ATLAS ENVIRONMENTAL ENGINEERING, INC. — CHAIN OF CUSTODY FORM

P.O. NUMBER:

SITE/PROJECT NAME: Gulf Station # 77

JOB NUMBER: GM77-TE

SITE/PROJECT LOCATION: 18231 Imperial Hwy. Yorba Linda, CA

SAMPLER(S) SIGNATURE: T. Nu / Tom Robins

SUBMIT RESULTS TO:

ATLAS ENVIRONMENTAL ENG.
5122 BOLSA AVENUE, SUITE 107
HUNTINGTON BEACH, CA 92649

ATTN: CONSTANTIN TUCULESCU
PHONE NO. (714) 890-7129
FAX NO. (714) 890-7149

SAMPLE NUMBER (I.D.)	YEAR 1999 DATE MM/DD	TIME AM/PM	DEPTH BELOW GRADE (ft)	NO. OF CONTAINERS	ANALYTICAL METHOD: TPHg 8015M BTEX 602/8020 COMB. MTBE GC/PID	TPHd 8015	Hold	418.1 8260	Lab ID	REMARKS
WT-16	5-4-99		16	1	X			X	R9050 5	

SAMPLES INTACT: YES....✓.... NO.....
SAMPLES PROPERLY COOLED: YES....✓.... NO.....
SAMPLES ACCEPTED: YES....✓.... NO.....
IF NOT, WHY: _____

SAMPLES PLACED IN LAB REFRIGERATOR
YES....✓... NO..... REP. INITIALS..R.W.....

LABORATORY NAME: STS

RELINQUISHED BY (SIGNATURE):	DATE:	TIME:	RECEIVED BY (SIGNATURE):
T. Nu	5-5-99	11:05	[signature]
RELINQUISHED BY (SIGNATURE):	DATE:	TIME:	RECEIVED BY (SIGNATURE):
RELINQUISHED BY (SIGNATURE):	DATE:	TIME:	RECEIVED FOR LAB BY (SIGNATURE):

Southland Technical Services, Inc.
Environmental Laboratories

7801 Telegraph Road, Suite L
Montebello, CA 90640

Phone (323) 888-0728
Fax (323) 888-1509

05-11-1999

Mr. Constantin Tuculescu
Atlas Environmental Engineering, Inc.
5122 Bolsa Ave., Suite 107
Huntington Beach, CA 92649

Project: G & M Oil Co. #77
Project Site: 18231 Imperial Highway, Yorba Linda, CA
Sample Date: 05-05-1999
Lab Job No.: R90508

Dear Mr. Tuculescu:

Enclosed please find the analytical report for the sample(s) received by STS Environmental Laboratories on 05-05-1999 and analyzed by the following EPA methods:

EPA 8015M (gasoline)/8020 (BTEX, MTBE)
EPA 418.1 (TRPH)
EPA 8260A (VOC's by GC/MS)

All analyses have met the QA/QC criteria of this laboratory.

The sample(s) arrived in good conditions (i.e., chilled, intact) and with a chain of custody record attached.

STS Environmental Laboratory is certified by CA DHS (Certificate Number 1986). Thank you for giving us the opportunity to serve you. Please feel free to call me at (323) 888-0728 if our laboratory can be of further service to you.

Sincerely,

Roger Wang, Ph. D.
Laboratory Director

Enclosures

This cover letter is an integral part of this analytical report.

Southland Technical Services, Inc.

Environmental Laboratories

7801 Telegraph Road, Suite L
Montebello, CA 90640

Phone (323) 888-0728
Fax (323) 888-1509

05-11-1999

Client:	Atlas Environmental Engineering Inc.	Lab Job No.:	R90508
Project:	G & M Oil Co. #77		
Project Site:	18231 Imperial Highway, Yorba Linda, CA	Date Sampled:	05-05-1999
Matrix:	Soil	Date Received:	05-05-1999
Batch No.:	AE05-GS1	Date Analyzed:	05-05-1999

EPA Method 8015m (Gasoline)/8020 (BTEX, MTBE)
Reporting Units: mg/kg (ppm)

Sample ID	Lab ID	DF	MTBE	Benzene	Toluene	Ethyl-benzene	Total Xylenes	Gasoline Range TPH*
Method Detect. Limit (MDL)			0.01	0.005	0.005	0.005	0.015	1.0
Method Blank		1	ND	ND	ND	ND	ND	ND
D-1	R0508-1	500	666	24.1	747	348	2,030	19,300
D-2	R0508-2	2,000	262	49.4	74.8	956	4,360	36,500
D-3	R0508-3	200	73.2	2.04	30.5	35.9	135	2,880
D-4	R0508-4	10	6.92	0.92	1.78	1.62	5.77	97

* Gasoline Range TPH are hydrocarbons in carbon range C4 - C12.

DF: Dilution Factor (**DF × MDL = Reporting Limit** or RL for the sample).

ND: Not Detected (below RL).

Southland Technical Services, Inc.
Environmental Laboratories

7801 Telegraph Road, Suite L
Montebello, CA 90640

Phone (323) 888-0728
Fax (323) 888-1909

05-11-1999

EPA 8020
Batch QA/QC Report

Client:	Atlas Environmental Engineering Inc.	Lab Job No.:	R90508
Project:	G & M Oil Co. #77		
Matrix:	Soil	Lab Sample ID	ST0505-1
Batch No:	AE05-GS1	Date Analyzed:	05-05-99

I. MS/MSD Report
Unit: ppb

Compound	Sample Conc.	Spike Conc.	MS	MSD	MS %Rec.	MSD %Rec.	% RPD	%RPD Accept. Limit	%Rec Accept. Limit
Benzene	ND	100	72.6	80.1	72.6	80.1	9.8	30	70-130
Toluene	ND	100	90.2	96.5	90.2	96.5	6.7	30	70-130

II. LCS Result
Unit: ppb

Compound	LCS Report Value	True Value	Rec.%	Accept. Limit
Benzene	91.6	100	91.6	80-120
Toluene	102	100	102	80-120

ND: Not Detected (at the specified limit).

CHAIN OF CUSTODY
Orange County Health Care Agency
Environmental Health Division
2009 E. Edinger Ave., Santa Ana, CA 92705
Telephone: (714) 667-3700

1. ALL SAMPLES ARE TO BE HANDLED AS COURT EVIDENCE, AND ARE TO BE PROPERLY STORED IN A SECURE LOCATION.

2. PLEASE WRITE LEGIBLY.

3. ATTACH THIS FORM TO THE ORIGINAL REPORT OF THE ANALYTICAL RESULTS AND RETURN THEM TO THIS OFFICE. LABORATORY RESULTS RECEIVED WITHOUT PROPER CHAIN OF CUSTODY DOCUMENTATION WILL NOT BE ACCEPTED.

4. TO BE COMPLETED BY LABORATORY ANALYST

LAB NO.: R90508
DATE RECEIVED: 5-5-99
SAMPLE(S) CONDITION (PLEASE CHECK):
CHILLED: ✓ COUNTY SEAL(S) INTACT: ✓
CONTAINER IN GOOD CONDITION: ✓
DATE ANALYSIS COMPLETED: 5-11-99
ANALYST: Sue Yan

5. TO BE COMPLETED BY SAMPLE COLLECTOR

SITE NAME/ADDRESS: G+M #77
18231 Imperial Highway Y.L.
DATE OF COLLECTION: 5/5/99
SAMPLE COLLECTOR/COMPANY: Tom Robbins
Atlas Env.
TELEPHONE NO.: 714 890-7129
HCA REPRESENTATIVE: Allan Dietz
714 667-3658
714 568-5116

6.

SAMPLE NUMBER	DETERMINATION REQUESTED	SAMPLE DESCRIPTION/COMMENTS	TIME OF COLLECTION
508-1 D-1	Dispenser NE +2ft bgs	DTSC test method	
-2 D-2	" NW +2ft "	for TPH gas, BTEX and	
-3 D-3	" SE +2ft "	MTBE (EPA 8015, 8020)	
-4 D-4	" SW +2ft "		

7. CHAIN OF CUSTODY

	SIGNATURE	COMPANY/AGENCY	INCLUSIVE DATES/TIMES
1.	Allan Dietz	OCHCA	5 May 99 only
2.	Tom R	Atlas Environmental	5-5-99
3.	[illegible]	STS Lab	5-5-99 - 11:05
4.			
5.			
6.			

WHITE-RETURN THIS COPY TO ENVIRONMENTAL HEALTH, CANARY:LABORATORY COPY
PINK-CONTRACTOR/CONSULTANT COPY, GOLDENROD-OFFICE COPY

F272-9.1531.1(R8/89) CRS

Southland Technical Services, Inc.
Environmental Laboratories

7801 Telegraph Road, Suite L
Montebello, CA 90640

Phone (323) 888-0728
Fax (323) 888-1509

05-11-1999

Mr. Constantin Tuculescu
Atlas Environmental Engineering, Inc.
5122 Bolsa Ave., Suite 107
Huntington Beach, CA 92649

Project: G & M Oil Co. #77
Project Site: 18231 Imperial Highway, Yorba Linda, CA
Sample Date: 05-05-1999
Lab Job No.: R90508

Dear Mr. Tuculescu:

Enclosed please find the analytical report for the sample(s) received by STS Environmental Laboratories on 05-05-1999 and analyzed by the following EPA methods:

EPA 8015M (gasoline)/8020 (BTEX, MTBE)

All analyses have met the QA/QC criteria of this laboratory.

The sample(s) arrived in good conditions (i.e., chilled, intact) and with a chain of custody record attached.

STS Environmental Laboratory is certified by CA DHS (Certificate Number 1986). Thank you for giving us the opportunity to serve you. Please feel free to call me at (323) 888-0728 if our laboratory can be of further service to you.

Sincerely,

Roger Wang, Ph. D.
Laboratory Director

Enclosures

This cover letter is an integral part of this analytical report.

APPENDIX C

52·5

WEIGHMASTER CERTIFICATE

THIS IS TO CERTIFY that the following described commodity was weighed, measured or counted by a weighmaster, whose signature is on this certificate, who is a recognized authority of accuracy, as prescribed by Chapter 7 (commencing with Section 12700) of Division 5 of the California Business and Professions Code, administered by the Division of Measurements Standards of the California Department of Food and Agriculture

Delivered To & Weighed At:

Candelaria Environmental - Weighmaster
4001 Candelaria Lane
Anza, California 92539
909-763-0129

Weighed For: G & M Oil
Generator

APN: 99-074 Manifest No. 20017

Carrier: Hankinson 82

Truck License No. 5V67991

Truck Trailer No. 1WE7964

Commodity: Non-Hazardous Soil/Material

WEIGHTS: [ ] GROSS: 38.72

[ ] TARE: 14.00

NET TONS: 24.72

Candelaria Environmental - Weighmaster
Gross & Tare

By: _____
Deputy

4/23/05
Date Weighed

CANDELARIA ENVIRONMENTAL
BIOTREATMENT FACILITY
NON-HAZARDOUS MATERIALS HAULING MANIFEST

20017

GENERATOR

NAME: R & M Oil
ADDRESS: 18281 Imperial Highway PHONE NO. (714) 375-4700
CITY, STATE, ZIP Yorba Linda, CA APN: 99-074

WASTE DESCRIPTION Non-haz soil GENERATING PROCESS UST

COMPONENTS OF WASTE (PPM)	COMPONENTS OF WASTE (PPM)
TPH Impacted	

PROPERTIES: SOLID YES
HANDLING INSTRUCTIONS: WEAR APPROPRIATE CLOTHING

GENERATOR CERTIFIES THAT THESE WASTES ARE RCRA NON-HAZARDOUS, AND CALIFORNIA NON-HAZARDOUS. BASED ON THE INFORMATION PROVIDED BY THE GENERATOR ON THE SOIL ACCEPTANCE APPLICATION AND THE ACCOMPANYING LABORATORY DATA

BY: A. Becerra for R&M Oil Co DATE: 5-4-99
Signature Print or Type Full Name

HAULER

COMPANY NAME Hawkinson PHONE NO (909) 590-8989
ADDRESS 3772 Pilgrims Way SERVICE ORDER NO.
CITY, STATE, ZIP Chino Ca PICK UP DATE
TRUCK TYPE: DUMP ✓ ROLL OFF ___ OTHER ___
TRUCK LIC. # 5V67991 TRUCK ID # #82
DRIVER NAME Pam Cummings
DRIVER SIGNATURE Pam Cummings

PROCESSOR

TIME LEFT JOB LOAD #
JOB SITE REPRESENTATIVE
Name Signature

Deliver to facility Location:
CANDELARIA ENVIRONMENTAL
4001 Candelaria Lane
Anza, CA 92539
(909) 763-0129

Main office:
Phone:(619) 696-6207
FAX (619) 696-5117
24th Emergency (619) 699-9157

No 5206

WEIGHMASTER CERTIFICATE

THIS IS TO CERTIFY that the following described commodity was weighed, measured or counted by a weighmaster, whose signature is on this certificate, who is a recognized authority of accuracy, as prescribed by Chapter 7 (commencing with Section 12700) of Division 5 of the California Business and Professions Code; administered by the Division of Measurements Standards of the California Department of Food and Agriculture

Delivered To & Weighed At:

Candelaria Environmental - Weighmaster
4001 Candelaria Lane
Anza, California 92539
909-763-0129

Weighed For: G+M Oil
Generator

APN: 99-074 Manifest No. 23790

Carrier: Hawkins 81

Truck License No. 5U8 3339

Truck Trailer No. 1WE7565

Commodity: Non-Hazardous Soil/Material

WEIGHTS: [ ] GROSS: 37.80

[ ] TARE: 14.17

NET TONS: 23.63

Candelaria Environmental - Weighmaster
Gross & Tare

By: _____
Deputy

4/23/99
Date Weighed

No. 23790

CANDELARIA ENVIRONMENTAL

BIOTREATMENT FACILITY

NON-HAZARDOUS MATERIALS HAULING MANIFEST

GENERATOR

NAME: G+M Oil

ADDRESS: 18231 Imperial Highway PHONE NO. (714) 375-4700

CITY, STATE, ZIP Yorba Linda, CA APN: 99-074

WASTE DESCRIPTION Non-haz soil GENERATING PROCESS UST

COMPONENTS OF WASTE (PPM) COMPONENTS OF WASTE (PPM)

TPH Impacted

PROPERTIES: SOLID YES

HANDLING INSTRUCTIONS: WEAR APPROPRIATE CLOTHING

GENERATOR CERTIFIES THAT THESE WASTES ARE RCRA NON-HAZARDOUS, AND CALIFORNIA NON-HAZARDOUS, BASED ON THE INFORMATION PROVIDED BY THE GENERATOR ON THE SOIL ACCEPTANCE APPLICATION AND THE ACCOMPANYING LABORATORY DATA

BY: A. BARRAZA IN BEHALF of G+M OIL CO. DATE: 5-4-99

Signature Print or Type Full Name

HAULER

-COMPANY NAME HAWKINSON PHONE NO. 590-89

ADDRESS 3772 PILGRIM SERVICE ORDER NO.

CITY, STATE, ZIP CHINO PICK UP DATE 4/23/99

TRUCK TYPE: DUMP ____ ROLL OFF ____ OTHER ____

TRUCK LIC. # 5V83339 TRUCK ID # 81

DRIVER NAME ANDERSON

DRIVER SIGNATURE

PROCESSOR

TIME LEFT JOB ____ LOAD # 2

JOB SITE REPRESENTATIVE ____

Name Signature

Deliver to facility Location:
CANDELARIA ENVIRONMENTAL
4001 Candelaria Lane
Anza, CA 92539
(909) 763-0129

Main office:
Phone:(619) 696-6207
FAX (619) 696-5117
24 hr Emergency (619) 899-9157

N 5207

WEIGHMASTER CERTIFICATE

THIS IS TO CERTIFY that the following described commodity was weighed, measured or counted by a weighmaster, whose signature is on this certificate, who is a recognized authority of accuracy, as prescribed by Chapter 7 (commencing with Section 12700) of Division 5 of the California Business and Professions Code, administered by the Division of Measurements Standards of the California Department of Food and Agriculture

Delivered To & Weighed At:

Candelaria Environmental - Weighmaster
4001 Candelaria Lane
Anza, California 92539
909-763-0129

Weighed For: G+M Oil 23791
Generator

APN: 99.074 Manifest No. ~~99-074~~

Carrier: Hankins 80

Truck License No. 5R 84128

Truck Trailer No. IVW 1257

Commodity: Non-Hazardous Soil/Material

WEIGHTS: [ ] GROSS: 3732

[ ] TARE: 1392

NET TONS: 25.40

Candelaria Environmental - Weighmaster
Gross & Tare

By: _____
Deputy

4/23/19
Date Weighed

CANDELARIA ENVIRONMENTAL

23791

BIOTREATMENT FACILITY

NON-HAZARDOUS MATERIALS HAULING MANIFEST

GENERATOR

NAME: G&M Oil

ADDRESS: 18231 Imperial Highway PHONE NO. (714) 375-4700

CITY, STATE, ZIP Yorba Linda APN: 95-074

WASTE DESCRIPTION Non-haz soil GENERATING PROCESS UST

COMPONENTS OF WASTE (PPM) COMPONENTS OF WASTE (PPM)

TPH Impacted

PROPERTIES: SOLID YES

HANDLING INSTRUCTIONS: WEAR APPROPRIATE CLOTHING

GENERATOR CERTIFIES THAT THESE WASTES ARE RCRA NON-HAZARDOUS, AND CALIFORNIA NON-HAZARDOUS, BASED ON THE INFORMATION PROVIDED BY THE GENERATOR ON THE SOIL ACCEPTANCE APPLICATION AND THE ACCOMPANYING LABORATORY DATA

BY: AC Barraza IN BEHALF OF G+M Oil Co. DATE: 5-4-99

Signature / Print or Type Full Name

HAULER

-COMPANY NAME Hankinson PHONE NO. 909 590 8989

ADDRESS SERVICE ORDER NO.

CITY, STATE, ZIP PICK UP DATE 4-23-99

TRUCK TYPE: DUMP T-T ROLL OFF OTHER

TRUCK LIC. # 5R 84128 TRUCK ID # 80

DRIVER NAME Andy CHRR

DRIVER SIGNATURE Andy Carr

PROCESSOR

TIME LEFT JOB 2 PM LOAD # 3

JOB SITE REPRESENTATIVE

Name Signature

Deliver to facility Location:
CANDELARIA ENVIRONMENTAL
4001 Candelaria Lane
Anza, CA 92539
(909) 763-0129

Main office:
Phone:(619) 696-6207
FAX (619) 696-5117
24 hr Emergency (619) 899-9157

5208

WEIGHMASTER CERTIFICATE

THIS IS TO CERTIFY that the following described commodity was weighed, measured or counted by a weighmaster, whose signature is on this certificate, who is a recognized authority of accuracy, as prescribed by Chapter 7 (commencing with Section 12700) of Division 5 of the California Business and Professions Code, administered by the Division of Measurements Standards of the California Department of Food and Agriculture

Delivered To & Weighed At:

Candelaria Environmental - Weighmaster
4001 Candelaria Lane
Anza, California 92539
909-763-0129

Weighed For: G+M Oil
Generator

APN: 99-074 Manifest No. 23752

Carrier: Hawkins 80

Truck License No. 5R 84128

Truck Trailer No. 1VW1257

Commodity: Non-Hazardous Soil/Material

WEIGHTS: [ ] GROSS: 40.99

[ ] TARE: 13.92

NET TONS: 27.07

Candelaria Environmental - Weighmaster
Gross & Tare

By: _____
Deputy

4/26/88
Date Weighed

23792

CANDELARIA ENVIRONMENTAL
BIOTREATMENT FACILITY
NON-HAZARDOUS MATERIALS HAULING MANIFEST

GENERATOR

NAME: G & M Oil
ADDRESS: 18231 Imperial Highway PHONE NO (714) 375-4700
CITY, STATE, ZIP Yorba Linda, Ca APN: 99-074

WASTE DESCRIPTION non-haz soil GENERATING PROCESS UST

COMPONENTS OF WASTE (PPM)	COMPONENTS OF WASTE (PPM)
TPH Imported	

PROPERTIES: SOLID YES
HANDLING INSTRUCTIONS: WEAR APPROPRIATE CLOTHING

GENERATOR CERTIFIES THAT THESE WASTES ARE RCRA NON-HAZARDOUS, AND CALIFORNIA NON-HAZARDOUS, BASED ON THE INFORMATION PROVIDED BY THE GENERATOR ON THE SOIL ACCEPTANCE APPLICATION AND THE ACCOMPANYING LABORATORY DATA

BY: Barbara Schaf AC BARBARA M SCHAF OF G+M OIL CO. DATE: 5-4-99
Signature Print or Type Full Name

HAULER

-COMPANY NAME Hawkinson PHONE NO. 909-590 8989
ADDRESS SERVICE ORDER NO.
CITY, STATE, ZIP Chino Ca PICK UP DATE 4-26-99
TRUCK TYPE: DUMP TNT ROLL OFF OTHER
TRUCK LIC. # 5R 84128 TRUCK ID # 80
DRIVER NAME Andy Carr
DRIVER SIGNATURE Andy Carr

PROCESSOR

TIME LEFT JOB 8 Am LOAD # 1
JOB SITE REPRESENTATIVE
Name Signature

Deliver to facility Location:
CANDELARIA ENVIRONMENTAL
4001 Candelaria Lane
Anza, CA 92539
(909) 763-0129

Main office:
Phone:(619) 696-6207
FAX (619) 696-5117
24 hr Emergency (619) 899-9187

No. 5269

WEIGHMASTER CERTIFICATE

THIS IS TO CERTIFY that the following described commodity was weighed, measured or counted by a weighmaster, whose signature is on this certificate, who is a recognized authority of accuracy, as prescribed by Chapter 7 (commencing with Section 12700) of Division 5 of the California Business and Professions Code, administered by the Division of Measurements Standards of the California Department of Food and Agriculture

Delivered To & Weighed At:

Candelaria Environmental - Weighmaster
4001 Candelaria Lane
Anza, California 92539
909-763-0129

Weighed For: G J M Oil
Generator

APN: 95-074 Manifest No. 23753

Carrier: Hawkins 77

Truck License No. 5R 84128

Truck Trailer No. 1UZ6685

Commodity: Non-Hazardous Soil/Material

WEIGHTS: [ ] GROSS: 41.36

[ ] TARE: 15.00

NET TONS: 26.36

Candelaria Environmental - Weighmaster
Gross & Tare

By: _____
Deputy

4/21/99
Date Weighed

23793

CANDELARIA ENVIRONMENTAL

BIOTREATMENT FACILITY

NON-HAZARDOUS MATERIALS HAULING MANIFEST

GENERATOR

NAME: G+M Oil

ADDRESS: 18231 Imperial Highway PHONE NO. (714) 375-4700

CITY, STATE, ZIP Yorba Linda, CA APN: 99-014

WASTE DESCRIPTION Non-haz Soil GENERATING PROCESS UST

COMPONENTS OF WASTE (PPM) COMPONENTS OF WASTE (PPM)

TPH Impacted

PROPERTIES: SOLID YES

HANDLING INSTRUCTIONS: WEAR APPROPRIATE CLOTHING

GENERATOR CERTIFIES THAT THESE WASTES ARE RCRA NON-HAZARDOUS, AND CALIFORNIA NON-HAZARDOUS, BASED ON THE INFORMATION PROVIDED BY THE GENERATOR ON THE SOIL ACCEPTANCE APPLICATION AND THE ACCOMPANYING LABORATORY DATA

BY: AK BARRAZA IN BEHALF OF G+M OIL CO. DATE: 5-4-99

Signature / Print or Type Full Name

HAULER

-COMPANY NAME HAWKINSON PHONE NO. 909-5508985

ADDRESS SERVICE ORDER NO.

CITY, STATE, ZIP Chino Ca PICK UP DATE 4-28

TRUCK TYPE: DUMP TNT ROLL OFF ____ OTHER ____

TRUCK LIC. # 5R84128 TRUCK ID # 77

DRIVER NAME R. Say

DRIVER SIGNATURE RJS

PROCESSOR

TIME LEFT JOB 8:30AM LOAD # 2

JOB SITE REPRESENTATIVE

Name Signature

Deliver to facility Location:
CANDELARIA ENVIRONMENTAL
4001 Candelaria Lane
Anza, CA 92539
(909) 763-0129

Main office:
Phone:(619) 696-6207
FAX (619) 696-5117
24 hr Emergency (619) 699-9157

5214

WEIGHMASTER CERTIFICATE

THIS IS TO CERTIFY that the following described commodity was weighed, measured or counted by a weighmaster, whose signature is on this certificate, who is a recognized authority of accuracy, as prescribed by Chapter 7 (commencing with Section 12700) of Division 5 of the California Business and Professions Code, administered by the Division of Measurements Standards of the California Department of Food and Agriculture

Delivered To & Weighed At:

Candelaria Environmental - Weighmaster
4001 Candelaria Lane
Anza, California 92539
909-763-0129

Weighed For: G+M 071

APN: 99-074 Manifest No. (Generator) 23803

Carrier: Henderson 80

Truck License No. 5R 84128

Truck Trailer No. 1UW 1257

Commodity: Non-Hazardous Soil/Material

WEIGHTS: [ ] GROSS: 38.75

[ ] TARE: 13.92

NET TONS: 24.83

Candelaria Environmental - Weighmaster
Gross & Tare

By: _____ (Deputy)

4/26/19 (Date Weighed)

CANDELARIA ENVIRONMENTAL

23803

BIOTREATMENT FACILITY

NON-HAZARDOUS MATERIALS HAULING MANIFEST

GENERATOR

NAME: G+M Oil

ADDRESS: 18231 Imperial Highway PHONE NO. (714) 375-4700

CITY, STATE, ZIP Yorba Linda APN: 99-079

WASTE DESCRIPTION Non-haz Soil GENERATING PROCESS UST

COMPONENTS OF WASTE (PPM) COMPONENTS OF WASTE (PPM)

TPH Impacted

PROPERTIES: SOLID YES

HANDLING INSTRUMENTS: WEAR APPROPRIATE CLOTHING

GENERATOR CERTIFIES THAT THESE WASTES ARE RCRA NON-HAZARDOUS, AND CALIFORNIA NON-HAZARDOUS, BASED ON THE INFORMATION PROVIDED BY THE GENERATOR ON THE SOIL ACCEPTANCE APPLICATION AND THE ACCOMPANYING LABORATORY DATA.

BY: [signature] AC BARRAZA IN BLACK OF G+M OIL CO. DATE: 5-4-99

Signature Print or Type Full Name

HAULER

-COMPANY NAME Hawking TNT PHONE NO. 9095908585

ADDRESS SERVICE ORDER NO.

CITY, STATE, ZIP CHINO PICK UP DATE 4-26-99

TRUCK TYPE: DUMP TNT ROLL OFF OTHER

TRUCK LIC. # 5R84128 TRUCK ID # 80

DRIVER NAME Andy Carr

DRIVER SIGNATURE Andy Carr

PROCESSOR

TIME LEFT JOB 1 PM LOAD # 3

JOB SITE REPRESENTATIVE

Name Signature

Deliver to facility Location:
CANDELARIA ENVIRONMENTAL
4001 Candelaria Lane
Anza, CA 92539
(909) 763-0129

Main office:
Phone:(619) 696-6207
FAX (619) 696-5117
24 hr Emergency (619) 699-9157

5215

WEIGHMASTER CERTIFICATE

THIS IS TO CERTIFY that the following described commodity was weighed, measured or counted by a weighmaster, whose signature is on this certificate, who is a recognized authority of accuracy, as prescribed by Chapter 7 (commencing with Section 12700) of Division 5 of the California Business and Professions Code, administered by the Division of Measurements Standards of the California Department of Food and Agriculture

Delivered To & Weighed At:

Candelaria Environmental - Weighmaster
4001 Candelaria Lane
Anza, California 92539
909-763-0129

Weighed For: B+M Oil
Generator

APN: 99-074 Manifest No. 27804

Carrier: Henderson TT

Truck License No. 4L4786

Truck Trailer No. 14Z665

Commodity: Non-Hazardous Soil/Material

WEIGHTS: [ ] GROSS: 42.12

[ ] TARE: 15.00

NET TONS: 27.12

Candelaria Environmental - Weighmaster
Gross & Tare

By: _____
Deputy

4/26/19
Date Weighed

CANDELARIA ENVIRONMENTAL

23804

BIOTREATMENT FACILITY

NON-HAZARDOUS MATERIALS HAULING MANIFEST

GENERATOR

NAME: GT M Oil

ADDRESS: 18231 Imperial Highway PHONE NO. (714) 375-4700

CITY, STATE, ZIP Yorba Linda APN: 79-074

WASTE DESCRIPTION non-haz soil GENERATING PROCESS UST

COMPONENTS OF WASTE (PPM)	COMPONENTS OF WASTE (PPM)
TPH Impacted	

PROPERTIES: SOLID YES

HANDLING INSTRUCTIONS: WEAR APPROPRIATE CLOTHING

GENERATOR CERTIFIES THAT THESE WASTES ARE RCRA NON-HAZARDOUS, AND CALIFORNIA NON-HAZARDOUS, BASED ON THE INFORMATION PROVIDED BY THE GENERATOR ON THE SOIL ACCEPTANCE APPLICATION AND THE ACCOMPANYING LABORATORY DATA.

BY: [signature] & BARBARA IN PLACE G+M OIL CO. DATE: 5-4-99

Signature Print or Type Full Name

HAULER

-COMPANY NAME HAWKINS PHONE NO. 909 590 8555

ADDRESS SERVICE ORDER NO.

CITY, STATE, ZIP Chino Ca PICK UP DATE

TRUCK TYPE: DUMP TWT ROLL OFF OTHER

TRUCK LIC. # 4G49186 TRUCK ID # 77

DRIVER NAME Rod Sayre

DRIVER SIGNATURE [signature]

PROCESSOR

TIME LEFT JOB LOAD # 4

JOB SITE REPRESENTATIVE

Name Signature

Deliver to facility Location:
CANDELARIA ENVIRONMENTAL
4001 Candelaria Lane
Anza, CA 92539
(909) 763-0129

Main office:
Phone:(619) 696-6207
FAX (619) 696-5117
24 hr Emergency (619) 899-9157

5221

WEIGHMASTER CERTIFICATE

THIS IS TO CERTIFY that the following described commodity was weighed, measured or counted by a weighmaster, whose signature is on this certificate, who is a recognized authority of accuracy, as prescribed by Chapter 7 (commencing with Section 12700) of Division 5 of the California Business and Professions Code, administered by the Division of Measurements Standards of the California Department of Food and Agriculture

Delivered To & Weighed At:

Candelaria Environmental - Weighmaster
4001 Candelaria Lane
Anza, California 92539
909-763-0129

Weighed For: G & M Oil
Generator

APN: 99-074 Manifest No. 23805

Carrier: Hawkinson 79

Truck License No. 5H 92477

Truck Trailer No. 1UT 9128

Commodity: Non-Hazardous Soil/Material

WEIGHTS: [ ] GROSS: 45.19

[ ] TARE: 13.25

NET TONS: 31.94

Candelaria Environmental - Weighmaster
Gross & Tare
By: _____
Deputy

4/27/99
Date Weighed

CANDELARIA ENVIRONMENTAL

23805

BIOTREATMENT FACILITY

NON-HAZARDOUS MATERIALS HAULING MANIFEST

GENERATOR

NAME: G&M Oil

ADDRESS: 18231 Imperial Highway PHONE NO. (714) 375-4700

CITY, STATE, ZIP Yorba Linda, CA APN: 99-074

WASTE DESCRIPTION Non-haz soil GENERATING PROCESS UST

COMPONENTS OF WASTE (PPM)	COMPONENTS OF WASTE (PPM)
TPH Impacted	

PROPERTIES: SOLID YES

HANDLING INSTRUCTIONS: WEAR APPROPRIATE CLOTHING

GENERATOR CERTIFIES THAT THESE WASTES ARE RCRA NON-HAZARDOUS, AND CALIFORNIA NON-HAZARDOUS, BASED ON THE INFORMATION PROVIDED BY THE GENERATOR ON THE SOIL ACCEPTANCE APPLICATION AND THE ACCOMPANYING LABORATORY DATA

BY: AL BARRAZA IN BEHALF OF G&M OIL CO DATE: 5-4-99

Signature / Print or Type Full Name

HAULER

-COMPANY NAME Hawkinson T&T PHONE NO. (909) 590-8989

ADDRESS Pilgrim Way SERVICE ORDER NO.

CITY, STATE, ZIP Chino, CA PICK UP DATE 4-27-99

TRUCK TYPE: DUMP X ROLL OFF ____ OTHER ____

TRUCK LIC. # 5H99247 TRUCK ID # 79

DRIVER NAME Luis Sandoz

DRIVER SIGNATURE

PROCESSOR

TIME LEFT JOB 8:15 - LOAD # 1

JOB SITE REPRESENTATIVE

Name Signature

Deliver to facility Location:
CANDELARIA ENVIRONMENTAL
4001 Candelaria Lane
Anza, CA 92539
(909) 763-0129

Main office:
Phone:(619) 696-6207
FAX (619) 696-5117
24 hr Emergency (619) 890-9157

5222

WEIGHMASTER CERTIFICATE

THIS IS TO CERTIFY that the following described commodity was weighed, measured or counted by a weighmaster, whose signature is on this certificate, who is a recognized authority of accuracy, as prescribed by Chapter 7 (commencing with Section 12700) of Division 5 of the California Business and Professions Code, administered by the Division of Measurements Standards of the California Department of Food and Agriculture

Delivered To & Weighed At:

Candelaria Environmental - Weighmaster
4001 Candelaria Lane
Anza, California 92539
909-763-0129

Weighed For: G + M Oil
Generator

APN: 99-077 Manifest No. 23886

Carrier: Hauler 78

Truck License No. 5H99205

Truck Trailer No. 1V41497

Commodity: Non-Hazardous Soil/Material

WEIGHTS: [ ] GROSS: 40.49

[ ] TARE: 13.50

NET TONS: 26.99

Candelaria Environmental - Weighmaster
Gross & Tare

By: _____
Deputy

4/27/91
Date Weighed

CANDELARIA ENVIRONMENTAL

23806

BIOTREATMENT FACILITY

NON-HAZARDOUS MATERIALS HAULING MANIFEST

GENERATOR

NAME: GEM Oil

ADDRESS: 18231 Imperial Highway PHONE NO. (714) 375-4700

CITY, STATE, ZIP Yorba Linda APN: 99-074

WASTE DESCRIPTION Non-haz soil GENERATING PROCESS UST

COMPONENTS OF WASTE (PPM) COMPONENTS OF WASTE (PPM)

TPH Impacted

PROPERTIES: SOLID YES

HANDLING INSTRUCTIONS: WEAR APPROPRIATE CLOTHING

GENERATOR CERTIFIES THAT THESE WASTES ARE RCRA NON-HAZARDOUS, AND CALIFORNIA NON-HAZARDOUS, BASED ON THE INFORMATION PROVIDED BY THE GENERATOR ON THE SOIL ACCEPTANCE APPLICATION AND THE ACCOMPANYING LABORATORY DATA

AL BARRAZA IN BLACK

BY: [signature] GEM OIL CO DATE: 5-4-99

Signature / Print or Type Full Name

HAULER

-COMPANY NAME HAWKINSON PHONE NO. 909-590-8989

ADDRESS 3772 PILGRIM WY SERVICE ORDER NO.

CITY, STATE, ZIP CHINO CA PICK UP DATE

TRUCK TYPE: DUMP X ROLL OFF OTHER

TRUCK LIC. # 51499205 TRUCK ID # 78

DRIVER NAME CHARLES GASTON

DRIVER SIGNATURE [signature]

PROCESSOR

TIME LEFT JOB LOAD # 2

JOB SITE REPRESENTATIVE

Name Signature

Deliver to facility Location:
CANDELARIA ENVIRONMENTAL
4001 Candelaria Lane
Anza, CA 92539
(909) 763-0129

Main office:
Phone:(619) 696-6207
FAX (619) 696-5117
24 hr Emergency (619) 899-9157

5228

WEIGHMASTER CERTIFICATE

THIS IS TO CERTIFY that the following described commodity was weighed, measured or counted by a weighmaster, whose signature is on this certificate, who is a recognized authority of accuracy, as prescribed by Chapter 7 (commencing with Section 12700) of Division 5 of the California Business and Professions Code, administered by the Division of Measurements Standards of the California Department of Food and Agriculture

Delivered To & Weighed At:

Candelaria Environmental - Weighmaster
4001 Candelaria Lane
Anza, California 92539
909-763-0129

Weighed For: G+M Oil
Generator

APN: 99-074 Manifest No. 23807

Carrier: Hendrickson 81

Truck License No. 5V83339

Truck Trailer No. 1WE 7965

Commodity: Non-Hazardous Soil/Material

WEIGHTS: [ ] GROSS: 39.90

[ ] TARE: 14.17

NET TONS: 25.73

Candelaria Environmental - Weighmaster
Gross & Tare

By: _____
Deputy

4/27/99
Date Weighed

CANDELARIA ENVIRONMENTAL

23807

BIOTREATMENT FACILITY

NON-HAZARDOUS MATERIALS HAULING MANIFEST

GENERATOR

NAME: G&M Oil

ADDRESS: 18231 Imperial Highway PHONE NO. (714) 375-4700

CITY, STATE, ZIP Yorba Linda, CA APN: 99-074

WASTE DESCRIPTION Non-haz Soil GENERATING PROCESS UST

COMPONENTS OF WASTE (PPM)	COMPONENTS OF WASTE (PPM)
TPH Impacted	

PROPERTIES: SOLID YES

HANDLING INSTRUCTIONS: WEAR APPROPRIATE CLOTHING

GENERATOR CERTIFIES THAT THESE WASTES ARE RCRA NON-HAZARDOUS, AND CALIFORNIA NON-HAZARDOUS, BASED ON THE INFORMATION PROVIDED BY THE GENERATOR ON THE SOIL ACCEPTANCE APPLICATION AND THE ACCOMPANYING LABORATORY DATA

BY: AL BARRAZA for G&M OIL CO. DATE: 5-4-99

Signature / Print or Type Full Name

HAULER

-COMPANY NAME HAWKINSON PHONE NO. 590-8989

ADDRESS 3772 PILGRIMS SERVICE ORDER NO.

CITY, STATE, ZIP CHINO PICK UP DATE

TRUCK TYPE: DUMP ____ ROLL OFF ____ OTHER ____

TRUCK LIC. # 5V83339 TRUCK ID # 81

DRIVER NAME NORM ANDERSON

DRIVER SIGNATURE Norm Anderson

PROCESSOR

TIME LEFT JOB ____ LOAD # 3

JOB SITE REPRESENTATIVE ____

Name Signature

Deliver to facility Location:
CANDELARIA ENVIRONMENTAL
4001 Candelaria Lane
Anza, CA 92539
(909) 763-0129

Main office:
Phone:(619) 696-6207
FAX (619) 696-5117
24 hr Emergency (619) 899-9157

No. 5229

WEIGHMASTER CERTIFICATE

THIS IS TO CERTIFY that the following described commodity was weighed, measured or counted by a weighmaster, whose signature is on this certificate, who is a recognized authority of accuracy, as prescribed by Chapter 7 (commencing with Section 12700) of Division 5 of the California Business and Professions Code, administered by the Division of Measurements Standards of the California Department of Food and Agriculture

Delivered To & Weighed At:

Candelaria Environmental - Weighmaster
4001 Candelaria Lane
Anza, California 92539
909-763-0129

Weighed For: G + M Oil
Generator

APN: 99-074 Manifest No. 23808

Carrier: Hendrickson 80

Truck License No. 5R 84128

Truck Trailer No. 1UW1257

Commodity: Non-Hazardous Soil/Material

WEIGHTS: [ ] GROSS: 43.48

[ ] TARE: 13.92

NET TONS: 29.56

Candelaria Environmental - Weighmaster
Gross & Tare

By: _____
Deputy

4/28/95
Date Weighed

CANDELARIA ENVIRONMENTAL

No. 23808

BIOTREATMENT FACILITY

NON-HAZARDOUS MATERIALS HAULING MANIFEST

GENERATOR

NAME: G & M Oil Co.

ADDRESS: 1823 Imperial Highway PHONE NO. (714) 375-4700

CITY, STATE, ZIP Yorba Linda, CA APN: 99-074

WASTE DESCRIPTION Non-haz. Soil GENERATING PROCESS UST

COMPONENTS OF WASTE (PPM) COMPONENTS OF WASTE (PPM)

TPH Impacted

PROPERTIES: SOLID YES

HANDLING INSTRUCTIONS: WEAR APPROPRIATE CLOTHING

GENERATOR CERTIFIES THAT THESE WASTES ARE RCRA NON-HAZARDOUS, AND CALIFORNIA NON-HAZARDOUS, BASED ON THE INFORMATION PROVIDED BY THE GENERATOR ON THE SOIL ACCEPTANCE APPLICATION AND THE ACCOMPANYING LABORATORY DATA

BY: AC BARRAZA IN BEHALF OF G+M OIL CO DATE: 5-4-99

Signature Print or Type Full Name

HAULER

-COMPANY NAME Hawkinson PHONE NO. 909 590 8989

ADDRESS SERVICE ORDER NO.

CITY, STATE, ZIP PICK UP DATE

TRUCK TYPE: DUMP TNT ROLL OFF ____ OTHER ____

TRUCK LIC. # 5R84428 TRUCK ID # 80

DRIVER NAME Andy Carr

DRIVER SIGNATURE Andy Carr

PROCESSOR

TIME LEFT JOB LOAD #

JOB SITE REPRESENTATIVE

Name Signature

Deliver to facility Location:
CANDELARIA ENVIRONMENTAL
4001 Candelaria Lane
Anza, CA 92539
(909) 763-0129

Main office:
Phone:(619) 696-6207
FAX (619) 696-5117
24 hr Emergency (619) 899-9157

N. 5231

WEIGHMASTER CERTIFICATE

THIS IS TO CERTIFY that the following described commodity was weighed, measured or counted by a weighmaster, whose signature is on this certificate, who is a recognized authority of accuracy, as prescribed by Chapter 7 (commencing with Section 12700) of Division 5 of the California Business and Professions Code, administered by the Division of Measurements Standards of the California Department of Food and Agriculture

Delivered To & Weighed At:

Candelaria Environmental - Weighmaster
4001 Candelaria Lane
Anza, California 92539
909-763-0129

Weighed For: G+M Oil
Generator

APN: 99-074 Manifest No. 23809

Carrier: Hawkins 79

Truck License No. 5A 99247

Truck Trailer No. 1VT9128

Commodity: Non-Hazardous Soil/Material

WEIGHTS: [ ] GROSS: 45.09

[ ] TARE: 13.25

NET TONS: 31.84

Candelaria Environmental - Weighmaster
Gross & Tare

By: _____
Deputy

4/28/95
Date Weighed

23809

CANDELARIA ENVIRONMENTAL

BIOTREATMENT FACILITY

NON-HAZARDOUS MATERIALS HAULING MANIFEST

GENERATOR

NAME: G + M OIL CO. INCORP.

ADDRESS: 18231 IMPERIAL HWY PHONE NO. 714 375 4700

CITY, STATE, ZIP YORBA LINADA APN: 99-074

WASTE DESCRIPTION Non-haz soil GENERATING PROCESS UST

COMPONENTS OF WASTE (PPM) COMPONENTS OF WASTE (PPM)

TPH Impacted Soil

PROPERTIES: SOLID YES

HANDLING INSTRUCTIONS: WEAR APPROPRIATE CLOTHING

GENERATOR CERTIFIES THAT THESE WASTES ARE RCRA NON-HAZARDOUS, AND CALIFORNIA NON-HAZARDOUS, BASED ON THE INFORMATION PROVIDED BY THE GENERATOR ON THE SOIL ACCEPTANCE APPLICATION AND THE ACCOMPANYING LABORATORY DATA.

BY: [signature] A. BARRAZA G&M OIL CO. DATE: 4-27-99

Signature / Print or Type Full Name

HAULER

-COMPANY NAME Hawkinson T ET PHONE NO. (909) 590-8989

ADDRESS Pilgrims way SERVICE ORDER NO.

CITY, STATE, ZIP Chino CA PICK UP DATE 4-27-99

TRUCK TYPE: DUMP X ROLL OFF ____ OTHER ____

TRUCK LIC. # 5H99247 TRUCK ID # 79

DRIVER NAME Luis Sanchez.

DRIVER SIGNATURE [signature]

PROCESSOR

TIME LEFT JOB 2:45 LOAD # 5

JOB SITE REPRESENTATIVE A. BARRAZA [signature]

Name Signature

Deliver to facility Location:
CANDELARIA ENVIRONMENTAL
4001 Candelaria Lane
Anza, CA 92539
(909) 763-0129

Main office:
Phone:(619) 696-6207
FAX (619) 696-5117
24 hr Emergency (619) 899-9157

5233

WEIGHMASTER CERTIFICATE

THIS IS TO CERTIFY that the following described commodity was weighed, measured or counted by a weighmaster, whose signature is on this certificate, who is a recognized authority of accuracy, as prescribed by Chapter 7 (commencing with Section 12700) of Division 5 of the California Business and Professions Code, administered by the Division of Measurements Standards of the California Department of Food and Agriculture

Delivered To & Weighed At:

Candelaria Environmental - Weighmaster
4001 Candelaria Lane
Anza, California 92539
909-763-0129

Weighed For: G+M Oil
Generator

APN: 99-074 Manifest No. 23810

Carrier: RW Burkett

Truck License No. CP 30922

Truck Trailer No. GT 77253

Commodity: Non-Hazardous Soil/Material

WEIGHTS: [ ] GROSS: 43.79

[ ] TARE: 14.38

NET TONS: 29.41

Candelaria Environmental - Weighmaster
Gross & Tare

By: _____
Deputy

4/28/95
Date Weighed

CANDELARIA ENVIRONMENTAL

23810

BIOTREATMENT FACILITY

NON-HAZARDOUS MATERIALS HAULING MANIFEST

GENERATOR

NAME: G + M OIL CO.

ADDRESS: 18231 IMPERIAL HWY PHONE NO. 714 375 4000

CITY, STATE, ZIP YORBA LINDA APN: 99-074

WASTE DESCRIPTION Non-haz soil GENERATING PROCESS LIST

COMPONENTS OF WASTE (PPM)

SCAQMD RULE 1166

VOC Contaminated Soil

COMPONENTS OF WASTE (PPM)

TPH Impacted

PROPERTIES: SOLID YES

HANDLING INSTRUCTIONS: WEAR APPROPRIATE CLOTHING

GENERATOR CERTIFIES THAT THESE WASTES ARE RCRA NON-HAZARDOUS, AND CALIFORNIA NON-HAZARDOUS, BASED ON THE INFORMATION PROVIDED BY THE GENERATOR ON THE SOIL ACCEPTANCE APPLICATION AND THE ACCOMPANYING LABORATORY DATA

BY: A. BARRAZA IN BEHALF OF G+M OIL CO. DATE: 4-28-99

Signature / Print or Type Full Name

HAULER

-COMPANY NAME HAWKINSON / BURNETT PHONE NO. 590-8989

ADDRESS SERVICE ORDER NO.

CITY, STATE, ZIP CHINO PICK UP DATE 4-28-99

TRUCK TYPE: DUMP X ROLL OFF ____ OTHER ____

TRUCK LIC. # CP30922 TRUCK ID # 191

DRIVER NAME R.W. BURNETT

DRIVER SIGNATURE

PROCESSOR

TIME LEFT JOB ____ LOAD # 3

JOB SITE REPRESENTATIVE ____

Name Signature

Deliver to facility Location:
CANDELARIA ENVIRONMENTAL
4001 Candelaria Lane
Anza, CA 92539
(909) 763-0129

Main office:
Phone:(619) 696-6207
FAX (619) 696-5117
24 hr Emergency (619) 899-9157

5234

WEIGHMASTER CERTIFICATE

THIS IS TO CERTIFY that the following described commodity was weighed, measured or counted by a weighmaster, whose signature is on this certificate, who is a recognized authority of accuracy, as prescribed by Chapter 7 (commencing with Section 12700) of Division 5 of the California Business and Professions Code, administered by the Division of Measurements Standards of the California Department of Food and Agriculture

Delivered To & Weighed At:

Candelaria Environmental - Weighmaster
4001 Candelaria Lane
Anza, California 92539
909-763-0129

Weighed For: G + M Oil
Generator

APN: 99-074 Manifest No. 23811

Carrier: Hawkinson 79

Truck License No. SH 99241

Truck Trailer No. 1UT 9128

Commodity: Non-Hazardous Soil/Material

WEIGHTS: [ ] GROSS: 43.60

[ ] TARE: 13.25

NET TONS: 30.35

Candelaria Environmental - Weighmaster
Gross & Tare

By: _____
Deputy

4/28/99
Date Weighed

CANDELARIA ENVIRONMENTAL

23811

BIOTREATMENT FACILITY

NON-HAZARDOUS MATERIALS HAULING MANIFEST

GENERATOR

NAME: G + M OIL CO

ADDRESS: 18231 IMPERIAL HWY PHONE NO. 714 375 4700

CITY, STATE, ZIP YORBA LINDA APN: 99-074

WASTE DESCRIPTION Non-haz soil GENERATING PROCESS 45T

COMPONENTS OF WASTE (PPM)

SCAQM RULE 1166 VOC CONTAMINATED SOIL

COMPONENTS OF WASTE (PPM)

TPH Impacted

PROPERTIES: SOLID YES

HANDLING INSTRUCTIONS: WEAR APPROPRIATE CLOTHING

GENERATOR CERTIFIES THAT THESE WASTES ARE RCRA NON-HAZARDOUS, AND CALIFORNIA NON-HAZARDOUS, BASED ON THE INFORMATION PROVIDED BY THE GENERATOR ON THE SOIL ACCEPTANCE APPLICATION AND THE ACCOMPANYING LABORATORY DATA

BY: AL BARRAZA ON BEHALF OF G+M OIL CO. DATE: 4-28-99

Signature / Print or Type Full Name

HAULER

-COMPANY NAME HAWKINS ON T&T PHONE NO. (909) 5908984

ADDRESS Kellogg Hwy SERVICE ORDER NO.

CITY, STATE, ZIP Chino CA PICK UP DATE 4-28-99

TRUCK TYPE: DUMP X ROLL OFF ___ OTHER ___

TRUCK LIC. # 5H99247 / 1UT9128 TRUCK ID # 79

DRIVER NAME Luis Sanchez

DRIVER SIGNATURE

PROCESSOR

TIME LEFT JOB 1:00 LOAD #

JOB SITE REPRESENTATIVE

Name Signature

Deliver to facility Location:
CANDELARIA ENVIRONMENTAL
4001 Candelaria Lane
Anza, CA 92539
(909) 763-0129

Main office:
Phone:(619) 696-6207
FAX (619) 696-5117
24 hr Emergency (619) 899-9157

5235

WEIGHMASTER CERTIFICATE

THIS IS TO CERTIFY that the following described commodity was weighed, measured or counted by a weighmaster, whose signature is on this certificate, who is a recognized authority of accuracy, as prescribed by Chapter 7 (commencing with Section 12700) of Division 5 of the California Business and Professions Code, administered by the Division of Measurements Standards of the California Department of Food and Agriculture

Delivered To & Weighed At:

Candelaria Environmental - Weighmaster
4001 Candelaria Lane
Anza, California 92539
909-763-0129

Weighed For: 64 M 071
Generator

APN: 99-074 Manifest No. 23812

Carrier: Henderson 82

Truck License No. 5W67991

Truck Trailer No. 1WE7964

Commodity: Non-Hazardous Soil/Material

WEIGHTS: [ ] GROSS: 39.81

[ ] TARE: 14.00

NET TONS: 25.81

Candelaria Environmental - Weighmaster
Gross & Tare

By: _____
Deputy

4/14/05
Date Weighed

CANDELARIA ENVIRONMENTAL

23812

BIOTREATMENT FACILITY

NON-HAZARDOUS MATERIALS HAULING MANIFEST

GENERATOR

NAME: G+M OIL CO.

ADDRESS: 18231 IMPERIAL HWY PHONE NO. 714 375 4700

CITY, STATE, ZIP YORBA LINDA APN: 99-074

WASTE DESCRIPTION Non-haz soil GENERATING PROCESS UST

COMPONENTS OF WASTE (PPM)

SCAQM RULE 1166 VOC CONTAMINATED SOIL

COMPONENTS OF WASTE (PPM)

TPH Impacted

PROPERTIES: SOLID YES

HANDLING INSTRUCTIONS: WEAR APPROPRIATE CLOTHING

GENERATOR CERTIFIES THAT THESE WASTES ARE RCRA NON-HAZARDOUS, AND CALIFORNIA NON-HAZARDOUS, BASED ON THE INFORMATION PROVIDED BY THE GENERATOR ON THE SOIL ACCEPTANCE APPLICATION AND THE ACCOMPANYING LABORATORY DATA

BY: AL BARRAZA IN BEHALF OF G+M OIL CO. DATE: 4-28-99

Signature / Print or Type Full Name

HAULER

-COMPANY NAME HAWKINSON PHONE NO. (909) 590-8989

ADDRESS 3772 Pilgrims Way SERVICE ORDER NO.

CITY, STATE, ZIP Chino Ca PICK UP DATE 4-28-99

TRUCK TYPE: DUMP X ROLL OFF ____ OTHER ____

TRUCK LIC. # 5V67991 TRUCK ID # 82

DRIVER NAME Sam Cummings

DRIVER SIGNATURE Sam Cummings

PROCESSOR

TIME LEFT JOB 1½ to get Loaded LOAD # ____

JOB SITE REPRESENTATIVE ____

Name Signature

Deliver to facility Location:
CANDELARIA ENVIRONMENTAL
4001 Candelaria Lane
Anza, CA 92539
(909) 763-0129

Main office:
Phone:(619) 696-6207
FAX (619) 696-5117
24 hr Emergency (619) 890-9157

5236

WEIGHMASTER CERTIFICATE

THIS IS TO CERTIFY that the following described commodity was weighed, measured or counted by a weighmaster, whose signature is on this certificate, who is a recognized authority of accuracy, as prescribed by Chapter 7 (commencing with Section 12700) of Division 5 of the California Business and Professions Code, administered by the Division of Measurements Standards of the California Department of Food and Agriculture

Delivered To & Weighed At:

Candelaria Environmental - Weighmaster
4001 Candelaria Lane
Anza, California 92539
909-763-0129

Weighed For: G+M Oil
Generator

APN: 99-074 Manifest No. 23813

Carrier: Hawkenson 81

Truck License No. 5V 8 3339

Truck Trailer No. 1WE 786F

Commodity: Non-Hazardous Soil/Material

WEIGHTS: [ ] GROSS: 39.25

[ ] TARE: 14.17

NET TONS: 25.08

Candelaria Environmental - Weighmaster
Gross & Tare

By: _____
Deputy

4/29/99
Date Weighed

CANDELARIA ENVIRONMENTAL

N 23813

BIOTREATMENT FACILITY

NON-HAZARDOUS MATERIALS HAULING MANIFEST

GENERATOR

NAME: G + M OIL CO

ADDRESS: 18231 IMPERIAL HWY PHONE NO. 714 375 4700

CITY, STATE, ZIP YORBA LINDA APN: 99-074

WASTE DESCRIPTION NON-HAZ SOIL GENERATING PROCESS UST

COMPONENTS OF WASTE (PPM)

SCAQMD RULE 1166
VOC CONTAMINATED SOIL

COMPONENTS OF WASTE (PPM)

TPH (Impacted)

PROPERTIES: SOLID YES

HANDLING INSTRUCTIONS: WEAR APPROPRIATE CLOTHING

GENERATOR CERTIFIES THAT THESE WASTES ARE RCRA NON-HAZARDOUS, AND CALIFORNIA NON-HAZARDOUS, BASED ON THE INFORMATION PROVIDED BY THE GENERATOR ON THE SOIL ACCEPTANCE APPLICATION AND THE ACCOMPANYING LABORATORY DATA

BY: [signature] A.C. BARRAZA IN BEHALF DATE: 4-28-99

Signature Print or Type Full Name

HAULER

-COMPANY NAME HAWKINSON PHONE NO. 590-8989

ADDRESS 3772 PILGRIM WAY SERVICE ORDER NO.

CITY, STATE, ZIP CHINO PICK UP DATE 4-28-

TRUCK TYPE: DUMP X ROLL OFF ____ OTHER ____

TRUCK LIC. # 5V83339 TRUCK ID # 81

DRIVER NAME C ANDERSON

DRIVER SIGNATURE [signature]

PROCESSOR

TIME LEFT JOB ____ LOAD # 6

JOB SITE REPRESENTATIVE ____

Name Signature

Deliver to facility Location:
CANDELARIA ENVIRONMENTAL
4001 Candelaria Lane
Anza, CA 92539
(909) 763-0129

Main office:
Phone:(619) 696-6207
FAX (619) 696-5117
24 hr Emergency (619) 899-9157

9-97

5252

WEIGHMASTER CERTIFICATE

THIS IS TO CERTIFY that the following described commodity was weighed, measured or counted by a weighmaster, whose signature is on this certificate, who is a recognized authority of accuracy, as prescribed by Chapter 7 (commencing with Section 12700) of Division 5 of the California Business and Professions Code, administered by the Division of Measurements Standards of the California Department of Food and Agriculture

Delivered To & Weighed At:

Candelaria Environmental - Weighmaster
4001 Candelaria Lane
Anza, California 92539
909-763-0129

Weighed For: G+M Oil
Generator

APN: 99-074 Manifest No. 25272

Carrier: G+S OL

Truck License No. 173 918

Truck Trailer No. 1WK 6654 1WK 6653

Commodity: Non-Hazardous Soil/Material

WEIGHTS: [ ] GROSS: 18.68

[ ] TARE: 13.40

NET TONS: 5.28

Candelaria Environmental - Weighmaster
Gross & Tare

By: _____
Deputy

5/3/99
Date Weighed

M Ingrim

25272

CANDELARIA ENVIRONMENTAL

BIOTREATMENT FACILITY

NON-HAZARDOUS MATERIALS HAULING MANIFEST

GENERATOR

NAME: G&M Oil Company
ADDRESS: 18231 Imperial Highway PHONE NO. (714) 375-4700
CITY, STATE, ZIP Yorba Linda, CA APN: 99-074

WASTE DESCRIPTION NON-HAZ SOIL GENERATING PROCESS UST LEAK

COMPONENTS OF WASTE (PPM) | COMPONENTS OF WASTE (PPM)

TPH IMPACTED

PROPERTIES: SOLID YES
HANDLING INSTRUCTIONS: WEAR APPROPRIATE CLOTHING

GENERATOR CERTIFIES THAT THESE WASTES ARE RCRA NON-HAZARDOUS, AND CALIFORNIA NON-HAZARDOUS, BASED ON THE INFORMATION PROVIDED BY THE GENERATOR ON THE SOIL ACCEPTANCE APPLICATION AND THE ACCOMPANYING LABORATORY DATA.

BY: (Signature) AC BARRAZA IN BEHALF OF G+M OIL CO (Print or Type Full Name) DATE: 5.3.99

HAULER

-COMPANY NAME GES PHONE NO. 562 497-1068
ADDRESS 4803 Snowden Ave SERVICE ORDER NO.
CITY, STATE, ZIP Lakewood CA 90713 PICK UP DATE 5-3-99
TRUCK TYPE: DUMP ✓ ROLL OFF ___ OTHER X
TRUCK LIC. # Temp 173918 TRUCK ID # ~~CA173918~~ 01
DRIVER NAME JAMES HOLT TRAILER LIC. # 1W1C6654
DRIVER SIGNATURE TRAILER ID# 1W1C6652

PROCESSOR

TIME LEFT JOB 8.05 LOAD # 2
JOB SITE REPRESENTATIVE CHUCK CLARK (Name) (Signature)

Deliver to facility Location:
CANDELARIA ENVIRONMENTAL
4001 Candelaria Lane
Anza, CA 92539
(909) 763-0129

Main office:
Phone:(619) 696-6207
FAX (619) 696-5117
24 hr Emergency (619) 899-9157

CAC

LOADER BROKE DOWN PARTIAL LOAD

5253

WEIGHMASTER CERTIFICATE

THIS IS TO CERTIFY that the following described commodity was weighed, measured or counted by a weighmaster, whose signature is on this certificate, who is a recognized authority of accuracy, as prescribed by Chapter 7 (commencing with Section 12700) of Division 5 of the California Business and Professions Code, administered by the Division of Measurements Standards of the California Department of Food and Agriculture

Delivered To & Weighed At:

Candelaria Environmental - Weighmaster
4001 Candelaria Lane
Anza, California 92539
909-763-0129

Weighed For: G+M 07
Generator

APN: 99-074 Manifest No. 25271

Carrier: G+S

Truck License No. 5N 84278

Truck Trailer No. 144 1828

Commodity: Non-Hazardous Soil/Material

WEIGHTS: [ ] GROSS: 3958

[ ] TARE: 1440

NET TONS: 25.18

Candelaria Environmental - Weighmaster
Gross & Tare

By: _____
Deputy

5/3/21
Date Weighed

25271

CANDELARIA ENVIRONMENTAL

BIOTREATMENT FACILITY

NON-HAZARDOUS MATERIALS HAULING MANIFEST

GENERATOR

NAME: G&M Oil Company
ADDRESS: 18231 Imperial Highway PHONE NO (714) 375-4700
CITY, STATE, ZIP Yorba Linda, CA APN: 99-074

WASTE DESCRIPTION NON-HAZ SOIL GENERATING PROCESS UST LEAK

COMPONENTS OF WASTE (PPM)	COMPONENTS OF WASTE (PPM)
TPH IMPACTED	

PROPERTIES: SOLID YES
HANDLING INSTRUCTIONS: WEAR APPROPRIATE CLOTHING

GENERATOR CERTIFIES THAT THESE WASTES ARE RCRA NON-HAZARDOUS, AND CALIFORNIA NON-HAZARDOUS, BASED ON THE INFORMATION PROVIDED BY THE GENERATOR ON THE SOIL ACCEPTANCE APPLICATION AND THE ACCOMPANYING LABORATORY DATA

BY: [signature] AC 04R2424 IN BLHACF OF G&M OIL CO DATE: 5-3-99
Signature / Print or Type Full Name

HAULER

-COMPANY NAME G&S ENT PHONE NO. —
ADDRESS 4803 SNOWDEN SERVICE ORDER NO.
CITY, STATE, ZIP LAKEWOOD PICK UP DATE 5-3-99
TRUCK TYPE: DUMP ✓ ROLL OFF ____ OTHER ____
TRUCK LIC. # 5N84238 TRUCK ID # 1 1A
TRAILER LIC. # 1V41828
DRIVER NAME Gaylord
DRIVER SIGNATURE [signature] TRAILER ID# 1A

PROCESSOR

TIME LEFT JOB 7:35 LOAD # 1
JOB SITE REPRESENTATIVE CHUCK CLARK [signature]
Name Signature

Deliver to facility Location:
CANDELARIA ENVIRONMENTAL
4001 Candelaria Lane
Anza, CA 92539
(909) 763-0129

Main office:
Phone:(619) 696-6207
FAX (619) 696-5117
24 hr Emergency (619) 899-9157

5255

WEIGHMASTER CERTIFICATE

THIS IS TO CERTIFY that the following described commodity was weighed, measured or counted by a weighmaster, whose signature is on this certificate, who is a recognized authority of accuracy, as prescribed by Chapter 7 (commencing with Section 12700) of Division 5 of the California Business and Professions Code, administered by the Division of Measurements Standards of the California Department of Food and Agriculture

Delivered To & Weighed At:

Candelaria Environmental - Weighmaster
4001 Candelaria Lane
Anza, California 92539
909-763-0129

Weighed For: G+M Oil
Generator

APN: 99-074 Manifest No. 25273

Carrier: Hawkins 81

Truck License No. 5V 83339

Truck Trailer No. 1WF 796F

Commodity: Non-Hazardous Soil/Material

WEIGHTS: [ ] GROSS: 37.72

[ ] TARE: 14.17

NET TONS: 23.55

Candelaria Environmental - Weighmaster
Gross & Tare

By: _____
Deputy

3/4/91
Date Weighed

25273

CANDELARIA ENVIRONMENTAL
BIOTREATMENT FACILITY
NON-HAZARDOUS MATERIALS HAULING MANIFEST

GENERATOR

NAME: G&M Oil Company
ADDRESS: 18231 Imperial Highway PHONE NO (714) 375-4700
CITY, STATE, ZIP Yorba Linda, CA APN: 99-074

WASTE DESCRIPTION NON-HAZ SOIL GENERATING PROCESS UST LEAK
COMPONENTS OF WASTE (PPM) COMPONENTS OF WASTE (PPM)

TPH IMPACTED

PROPERTIES: SOLID YES
HANDLING INSTRUCTIONS: WEAR APPROPRIATE CLOTHING

GENERATOR CERTIFIES THAT THESE WASTES ARE RCRA NON-HAZARDOUS, AND CALIFORNIA NON-HAZARDOUS, BASED ON THE INFORMATION PROVIDED BY THE GENERATOR ON THE SOIL ACCEPTANCE APPLICATION AND THE ACCOMPANYING LABORATORY DATA

BY: [signature] AC BARRAZA IN BHALF OF G+M OIL CO DATE: 5-3-99
Signature / Print or Type Full Name

HAULER

-COMPANY NAME HAWKINSON PHONE NO. 590-8989
ADDRESS 3772 PILGRIM WAY SERVICE ORDER NO.
CITY, STATE, ZIP CHINO, CA. PICK UP DATE 5-4-99
TRUCK TYPE: DUMP ✓ ROLL OFF OTHER
TRUCK LIC. # 5V83339 TRUCK ID # 81
DRIVER NAME NORM ANDERSON TRAILER LIC. # 1WE7965
DRIVER SIGNATURE [signature] TRAILER ID# 81T

PROCESSOR

TIME LEFT JOB 7:20 LOAD # 1
JOB SITE REPRESENTATIVE CHUCK CLARK [signature]
Name Signature

Deliver to facility Location:
CANDELARIA ENVIRONMENTAL
4001 Candelaria Lane
Anza, CA 92539
(909) 763-0129

Main office:
Phone:(619) 696-6207
FAX (619) 696-5117
24 hr Emergency (619) 699-9157

5256

WEIGHMASTER CERTIFICATE

THIS IS TO CERTIFY that the following described commodity was weighed, measured or counted by a weighmaster, whose signature is on this certificate, who is a recognized authority of accuracy, as prescribed by Chapter 7 (commencing with Section 12700) of Division 5 of the California Business and Professions Code, administered by the Division of Measurements Standards of the California Department of Food and Agriculture

Delivered To & Weighed At:

Candelaria Environmental - Weighmaster
4001 Candelaria Lane
Anza, California 92539
909-763-0129

Weighed For: G + M Oil
Generator

APN: 99-074 Manifest No. 25274

Carrier: Hawkins TT

Truck License No. 4 6 4 9 7 8 6

Truck Trailer No. 1U2 26695

Commodity: Non-Hazardous Soil/Material

WEIGHTS: [ ] GROSS: 41.79

[ ] TARE: 15.00

NET TONS: 26.79

Candelaria Environmental - Weighmaster
Gross & Tare

By: _____
Deputy

5/4/99
Date Weighed

25274

CANDELARIA ENVIRONMENTAL

BIOTREATMENT FACILITY

NON-HAZARDOUS MATERIALS HAULING MANIFEST

GENERATOR

NAME: G&M Oil Company
ADDRESS: 18231 Imperial Highway PHONE NO (714) 375-4700
CITY, STATE, ZIP Yorba Linda, CA APN: 99-074

WASTE DESCRIPTION NON-HAZ SOIL GENERATING PROCESS UST LEAK

COMPONENTS OF WASTE (PPM) | COMPONENTS OF WASTE (PPM)

TPH IMPACTED

PROPERTIES: SOLID YES
HANDLING INSTRUCTIONS: WEAR APPROPRIATE CLOTHING

GENERATOR CERTIFIES THAT THESE WASTES ARE RCRA NON-HAZARDOUS, AND CALIFORNIA NON-HAZARDOUS, BASED ON THE INFORMATION PROVIDED BY THE GENERATOR ON THE SOIL ACCEPTANCE APPLICATION AND THE ACCOMPANYING LABORATORY DATA.

BY: [signature] AL BARRAZA, IN BEHALF OF G+M OIL CO DATE: 5-3-99
Signature / Print or Type Full Name

HAULER

-COMPANY NAME HAWKINSON PHONE NO (909) 590-8989
ADDRESS 3773 PILGRIM WAY SERVICE ORDER NO.
CITY, STATE, ZIP CHINO, CA. PICK UP DATE 5-4-99
TRUCK TYPE: DUMP ✓ ROLL OFF ____ OTHER ____
TRUCK LIC. # 4G49786 TRUCK ID # 77
DRIVER NAME Rod Snyder TRAILER LIC. # 1UZ669J
DRIVER SIGNATURE [signature] TRAILER ID# 77T

PROCESSOR

TIME LEFT JOB 7:55 LOAD # 2
JOB SITE REPRESENTATIVE CHUCK CLARK [signature]
Name Signature

Deliver to facility Location:
CANDELARIA ENVIRONMENTAL
4001 Candelaria Lane
Anza, CA 92539
(909) 763-0129

Main office:
Phone:(619) 696-6207
FAX (619) 696-5117
24 hr Emergency (619) 899-9157

[signature]

5258

WEIGHMASTER CERTIFICATE

THIS IS TO CERTIFY that the following described commodity was weighed, measured or counted by a weighmaster, whose signature is on this certificate, who is a recognized authority of accuracy, as prescribed by Chapter 7 (commencing with Section 12700) of Division 5 of the California Business and Professions Code, administered by the Division of Measurements Standards of the California Department of Food and Agriculture

Delivered To & Weighed At:

Candelaria Environmental - Weighmaster
4001 Candelaria Lane
Anza, California 92539
909-763-0129

Weighed For: G+M Oil
Generator

APN: 99074 Manifest No. 25275

Carrier: G+S OL

Truck License No. 173918

Truck Trailer No. 1WK6653 1WK6654

Commodity: Non-Hazardous Soil/Material

WEIGHTS: [ ] GROSS: 40.00

[ ] TARE: 13.40

NET TONS: 26.60

Candelaria Environmental - Weighmaster
Gross & Tare

By: _____
Deputy

5/4/99
Date Weighed

25275

CANDELARIA ENVIRONMENTAL

BIOTREATMENT FACILITY

NON-HAZARDOUS MATERIALS HAULING MANIFEST

GENERATOR

NAME: G&M Oil Company
ADDRESS: 18231 Imperial Highway PHONE NO: (714) 375-4700
CITY, STATE, ZIP Yorba Linda, CA APN: 99-074

WASTE DESCRIPTION NON-HAZ SOIL GENERATING PROCESS UST LEAK

COMPONENTS OF WASTE (PPM) | COMPONENTS OF WASTE (PPM)

TPH IMPACTED

PROPERTIES: SOLID YES

HANDLING INSTRUCTIONS: WEAR APPROPRIATE CLOTHING

GENERATOR CERTIFIES THAT THESE WASTES ARE RCRA NON-HAZARDOUS, AND CALIFORNIA NON-HAZARDOUS, BASED ON THE INFORMATION PROVIDED BY THE GENERATOR ON THE SOIL ACCEPTANCE APPLICATION AND THE ACCOMPANYING LABORATORY DATA.

BY: AL BARRAZA IN BEHALF OF G+M OIL CO DATE: 5-3-99
Signature / Print or Type Full Name

HAULER

-COMPANY NAME G & S PHONE NO. 562 497-1068
ADDRESS 4803 Snowden Ave SERVICE ORDER NO.
CITY, STATE, ZIP Lakewood CA 90713 PICK UP DATE 5-4-99
TRUCK TYPE: DUMP X ROLL OFF ____ OTHER ____
TRUCK LIC. # 173918 TRUCK ID # ~~1WK6653~~ 02
DRIVER NAME James Hall TRAILER LIC. # 1WK6653
DRIVER SIGNATURE James Hall TRAILER ID# 1WK6654

PROCESSOR

TIME LEFT JOB 8:20 LOAD # 3
JOB SITE REPRESENTATIVE Chuck Clark
Name Signature

Deliver to facility Location:
CANDELARIA ENVIRONMENTAL
4001 Candelaria Lane
Anza. CA 92539
(909) 763-0129

Main office:
Phone:(619) 696-6207
FAX (619) 696-5117
24 hr Emergency (619) 899-9157

5259

WEIGHMASTER CERTIFICATE

THIS IS TO CERTIFY that the following described commodity was weighed, measured or counted by a weighmaster, whose signature is on this certificate, who is a recognized authority of accuracy, as prescribed by Chapter 7 (commencing with Section 12700) of Division 5 of the California Business and Professions Code, administered by the Division of Measurements Standards of the California Department of Food and Agriculture

Delivered To & Weighed At:

Candelaria Environmental - Weighmaster
4001 Candelaria Lane
Anza, California 92539
909-763-0129

Weighed For: G & M
Generator

APN: 99-014 Manifest No. 25276

Carrier: G & S

Truck License No. 5N 84238

Truck Trailer No. 1U41828

Commodity: Non-Hazardous Soil/Material

WEIGHTS: [ ] GROSS: 39.01

[ ] TARE: 14.40

NET TONS: 24.61

Candelaria Environmental - Weighmaster
Gross & Tare

By: _____
Deputy

5/4/98
Date Weighed

25276

CANDELARIA ENVIRONMENTAL
BIOTREATMENT FACILITY
NON-HAZARDOUS MATERIALS HAULING MANIFEST

GENERATOR

NAME: G&M Oil Company
ADDRESS: 18231 Imperial Highway PHONE NO. (714) 375-4700
CITY, STATE, ZIP Yorba Linda, CA APN: 99-074

WASTE DESCRIPTION NON-HAZ SOIL GENERATING PROCESS UST LEAK

COMPONENTS OF WASTE (PPM) | COMPONENTS OF WASTE (PPM)

TPH IMPACTED

PROPERTIES: SOLID YES
HANDLING INSTRUCTIONS: WEAR APPROPRIATE CLOTHING

GENERATOR CERTIFIES THAT THESE WASTES ARE RCRA NON-HAZARDOUS, AND CALIFORNIA NON-HAZARDOUS, BASED ON THE INFORMATION PROVIDED BY THE GENERATOR ON THE SOIL ACCEPTANCE APPLICATION AND THE ACCOMPANYING LABORATORY DATA.

BY: [signature] BARBARA IN BEHALF OF G+M OIL CO. DATE: 5-3-99
Signature & Print or Type Full Name

HAULER

-COMPANY NAME G&S ENT. PHONE NO.
ADDRESS 4803 JAMBOREE SERVICE ORDER NO.
CITY, STATE, ZIP LAKEWOOD, CA PICK UP DATE 5-3-99
TRUCK TYPE: DUMP ✓ ROLL OFF ____ OTHER ____
TRUCK LIC. # 5W84738 TRUCK ID # 1A GS1
TRAILER LIC. # 1V11828
DRIVER NAME Gaylord
TRAILER ID# 11
DRIVER SIGNATURE [signature]

PROCESSOR

TIME LEFT JOB 8:45 LOAD # 4
JOB SITE REPRESENTATIVE CHUCK CLARK [signature]
Name Signature

Deliver to facility Location:
CANDELARIA ENVIRONMENTAL
4001 Candelaria Lane
Anza, CA 92539
(909) 763-0129

Main office:
Phone:(619) 696-6207
FAX (619) 696-5117
24 hr Emergency (619) 699-9157

5260

WEIGHMASTER CERTIFICATE

THIS IS TO CERTIFY that the following described commodity was weighed, measured or counted by a weighmaster, whose signature is on this certificate, who is a recognized authority of accuracy, as prescribed by Chapter 7 (commencing with Section 12700) of Division 5 of the California Business and Professions Code, administered by the Division of Measurements Standards of the California Department of Food and Agriculture

Delivered To & Weighed At:

Candelaria Environmental - Weighmaster
4001 Candelaria Lane
Anza, California 92539
909-763-0129

Weighed For: 64M 0.1
Generator

APN: 99-074 Manifest No. 25277

Carrier: Hawkins 79

Truck License No. 5L 99247

Truck Trailer No. 1 VT 9128

Commodity: Non-Hazardous Soil/Material

WEIGHTS: [ ] GROSS: 44 79

[ ] TARE: 13.25

NET TONS: 31.54

Candelaria Environmental - Weighmaster
Gross & Tare

By: _____
Deputy

5/4/95
Date Weighed

25277

CANDELARIA ENVIRONMENTAL

BIOTREATMENT FACILITY

NON-HAZARDOUS MATERIALS HAULING MANIFEST

GENERATOR

NAME: G&M Oil Company

ADDRESS: 18231 Imperial Highway PHONE NO. 714) 375-4700

CITY, STATE, ZIP Yorba Linda, CA APN: 99-074

WASTE DESCRIPTION NON-HAZ SOIL GENERATING PROCESS UST LEAK

COMPONENTS OF WASTE (PPM)	COMPONENTS OF WASTE (PPM)
TPH IMPACTED	

PROPERTIES: SOLID YES

HANDLING INSTRUCTIONS: WEAR APPROPRIATE CLOTHING

GENERATOR CERTIFIES THAT THESE WASTES ARE RCRA NON-HAZARDOUS, AND CALIFORNIA NON-HAZARDOUS, BASED ON THE INFORMATION PROVIDED BY THE GENERATOR ON THE SOIL ACCEPTANCE APPLICATION AND THE ACCOMPANYING LABORATORY DATA

BY: [signature] AC BARRAZA IN BEHALF OF G+M OIL CO DATE: 5-3-99

Signature / Print or Type Full Name

HAULER

-COMPANY NAME Hawkins PHONE NO. 909-590-8989

ADDRESS Pilgrim Way SERVICE ORDER NO.

CITY, STATE, ZIP Chino CA PICK UP DATE 5-4-99

TRUCK TYPE: DUMP ✓ ROLL OFF ____ OTHER ____

TRUCK LIC. # 5H99247 TRUCK ID # 79

TRAILER LIC. # 1VT9128

DRIVER NAME Luis Sanchez

TRAILER ID# 79T

DRIVER SIGNATURE [signature]

PROCESSOR

TIME LEFT JOB 9:05 LOAD # 5

JOB SITE REPRESENTATIVE CHUCK CLARK [signature]

Name Signature

Deliver to facility Location:
CANDELARIA ENVIRONMENTAL
4001 Candelaria Lane
Anza, CA 92539
(909) 763-0129

Main office:
Phone:(619) 696-6207
FAX (619) 696-5117
24 hr Emergency (619) 899-9157

5261

WEIGHMASTER CERTIFICATE

THIS IS TO CERTIFY that the following described commodity was weighed, measured or counted by a weighmaster, whose signature is on this certificate, who is a recognized authority of accuracy, as prescribed by Chapter 7 (commencing with Section 12700) of Division 5 of the California Business and Professions Code, administered by the Division of Measurements Standards of the California Department of Food and Agriculture

Delivered To & Weighed At:

Candelaria Environmental - Weighmaster
4001 Candelaria Lane
Anza, California 92539
909-763-0129

Weighed For: G+M Oil
Generator

APN: 99-074 Manifest No. 25178

Carrier: Hendrickson 82

Truck License No. 5U 67991

Truck Trailer No. 1WE 7964

Commodity: Non-Hazardous Soil/Material

WEIGHTS: [ ] GROSS: 41.14

[ ] TARE: 14.00

NET TONS: 27.14

Candelaria Environmental - Weighmaster
Gross & Tare

By: _____
Deputy

5/4/99
Date Weighed

25278

CÂNDELARIA ENVIRONMENTAL

BIOTREATMENT FACILITY

NON-HAZARDOUS MATERIALS HAULING MANIFEST

GENERATOR

NAME: G&M Oil Company
ADDRESS: 18231 Imperial Highway PHONE NO. (714) 375-4700
CITY, STATE, ZIP Yorba Linda, CA APN: 99-074

WASTE DESCRIPTION NON-HAZ SOIL GENERATING PROCESS UST LEAK

COMPONENTS OF WASTE (PPM)	COMPONENTS OF WASTE (PPM)
TPH IMPACTED	

PROPERTIES: SOLID YES
HANDLING INSTRUCTIONS: WEAR APPROPRIATE CLOTHING

GENERATOR CERTIFIES THAT THESE WASTES ARE RCRA NON-HAZARDOUS, AND CALIFORNIA NON-HAZARDOUS, BASED ON THE INFORMATION PROVIDED BY THE GENERATOR ON THE SOIL ACCEPTANCE APPLICATION AND THE ACCOMPANYING LABORATORY DATA

BY: [signature] AL BARRAZA IN BEHALF OF G&M OIL CO. DATE: 5-3-99
Signature / Print or Type Full Name

HAULER

-COMPANY NAME HAWKINSON PHONE NO. (909) 590-8989
ADDRESS 3772 PEGRAM WAY SERVICE ORDER NO.
CITY, STATE, ZIP CHINO, CA. PICK UP DATE 5-4-99
TRUCK TYPE: DUMP ✓ ROLL OFF ____ OTHER ____
TRUCK LIC. # 5V6799 TRUCK ID # 82
DRIVER NAME PAM CUMMINGS TRAILER LIC. # 1WE7964
DRIVER SIGNATURE [signature] TRAILER ID# 82T

PROCESSOR

TIME LEFT JOB 9:45 LOAD # 6
JOB SITE REPRESENTATIVE [name] [signature]
Name Signature

Deliver to facility Location:
CANDELARIA ENVIRONMENTAL
4001 Candelaria Lane
Anza, CA 92539
(909) 763-0129

Main office:
Phone:(619) 696-6207
FAX (619) 696-5117
24 hr Emergency (619) 699-9157

5262

WEIGHMASTER CERTIFICATE

THIS IS TO CERTIFY that the following described commodity was weighed, measured or counted by a weighmaster, whose signature is on this certificate, who is a recognized authority of accuracy, as prescribed by Chapter 7 (commencing with Section 12700) of Division 5 of the California Business and Professions Code, administered by the Division of Measurements Standards of the California Department of Food and Agriculture

Delivered To & Weighed At:

Candelaria Environmental - Weighmaster
4001 Candelaria Lane
Anza, California 92539
909-763-0129

Weighed For: G+M Oil
Generator

APN: 99-074 Manifest No. 25279

Carrier: Crile + Sons

Truck License No. 5V 88434

Truck Trailer No. 1W6 8266

Commodity: Non-Hazardous Soil/Material

WEIGHTS: [ ] GROSS: 38.80

[ ] TARE: 13.70

NET TONS: 25.10

Candelaria Environmental - Weighmaster
Gross & Tare

By: _____
Deputy

5/14/99
Date Weighed

25279

CANDELARIA ENVIRONMENTAL

BIOTREATMENT FACILITY

NON-HAZARDOUS MATERIALS HAULING MANIFEST

GENERATOR

NAME: G&M Oil Company
ADDRESS: 18231 Imperial Highway PHONE NO. (714) 375-4700
CITY, STATE, ZIP Yorba Linda, CA APN: 99-074

WASTE DESCRIPTION NON-HAZ SOIL GENERATING PROCESS UST LEAK

COMPONENTS OF WASTE (PPM)

TPH IMPACTED

COMPONENTS OF WASTE (PPM)

PROPERTIES: SOLID YES

HANDLING INSTRUCTIONS: WEAR APPROPRIATE CLOTHING

GENERATOR CERTIFIES THAT THESE WASTES ARE RCRA NON-HAZARDOUS, AND CALIFORNIA NON-HAZARDOUS, BASED ON THE INFORMATION PROVIDED BY THE GENERATOR ON THE SOIL ACCEPTANCE APPLICATION AND THE ACCOMPANYING LABORATORY DATA

BY: [signature] ALBARRAZA IN BEHALF OF G+M OIL CO. DATE: 5-3-99

Signature / Print or Type Full Name

HAULER

-COMPANY NAME ROBERT CRILE & SONS PHONE NO. (909) 734-7735
ADDRESS 7460 BOYD AVE SERVICE ORDER NO.
CITY, STATE, ZIP CORONA, CA. PICK UP DATE 5-4-99
TRUCK TYPE: DUMP ✓ ROLL OFF ____ OTHER ____
TRUCK LIC. # 5V88438 TRUCK ID # 9
DRIVER NAME JEFFREY CRILE TRAILER LIC. # 1WG8266
DRIVER SIGNATURE [signature] TRAILER ID# 9T

PROCESSOR

TIME LEFT JOB 10:30 LOAD # 7
JOB SITE REPRESENTATIVE CHUCK CLARK [signature]
Name Signature

Deliver to facility Location:
CANDELARIA ENVIRONMENTAL
4001 Candelaria Lane
Anza, CA 92539
(909) 763-0129

Main office:
Phone:(619) 696-6207
FAX (619) 696-5117
24 hr Emergency (619) 899-9157

5263

WEIGHMASTER CERTIFICATE

THIS IS TO CERTIFY that the following described commodity was weighed, measured or counted by a weighmaster, whose signature is on this certificate, who is a recognized authority of accuracy, as prescribed by Chapter 7 (commencing with Section 12700) of Division 5 of the California Business and Professions Code, administered by the Division of Measurements Standards of the California Department of Food and Agriculture

Delivered To & Weighed At:

Candelaria Environmental - Weighmaster
4001 Candelaria Lane
Anza, California 92539
909-763-0129

Weighed For: G+M Oil
Generator

APN: 99-074 Manifest No. 25280

Carrier: Hauluson 78

Truck License No. 5H99205

Truck Trailer No. 104497

Commodity: Non-Hazardous Soil/Material

WEIGHTS: [ ] GROSS: 37.92

[ ] TARE: 13.50

NET TONS: 24.42

Candelaria Environmental - Weighmaster
Gross & Tare

By: _____
Deputy

5/4/98
Date Weighed

CANDELARIA ENVIRONMENTAL

BIOTREATMENT FACILITY

NON-HAZARDOUS MATERIALS HAULING MANIFEST

No. 25280

GENERATOR

NAME: G&M Oil Company

ADDRESS: 18231 Imperial Highway PHONE NO. 714) 375-4700

CITY, STATE, ZIP Yorba Linda, CA APN: 99-074

WASTE DESCRIPTION NON-HAZ SOIL GENERATING PROCESS GSF LEAK

COMPONENTS OF WASTE (PPM) COMPONENTS OF WASTE (PPM)

TPH IMPACTED

PROPERTIES: SOLID YES

HANDLING INSTRUCTIONS: WEAR APPROPRIATE CLOTHING

GENERATOR CERTIFIES THAT THESE WASTES ARE RCRA NON-HAZARDOUS, AND CALIFORNIA NON-HAZARDOUS, BASED ON THE INFORMATION PROVIDED BY THE GENERATOR ON THE SOIL ACCEPTANCE APPLICATION AND THE ACCOMPANYING LABORATORY DATA

BY: [signature] AL BARRAZA IN BEHALF OF G+M OIL CO. DATE: 5-3-99

Signature / Print or Type Full Name

HAULER

-COMPANY NAME HAWKINSON PHONE NO. (909) 598-8989

ADDRESS PILGRIMS WAY SERVICE ORDER NO.

CITY, STATE, ZIP CHINO, CA. PICK UP DATE 5-4-99

TRUCK TYPE: DUMP ✓ ROLL OFF ____ OTHER ____

TRUCK LIC. # 5H99205 TRUCK ID # 78

DRIVER NAME CHARLES J. GASTON TRAILER LIC. # 1V41497

DRIVER SIGNATURE [signature] TRAILER ID# 787

PROCESSOR

TIME LEFT JOB 10:50 LOAD # 8

JOB SITE REPRESENTATIVE CHUCK CLARK [signature]

Name Signature

Deliver to facility Location:
CANDELARIA ENVIRONMENTAL
4001 Candelaria Lane
Anza, CA 92539
(909) 763-0129

Main office:
Phone:(619) 696-6207
FAX (619) 696-5117
24 hr Emergency (619) 899-8157

9-97

Stantec Consulting Services Inc.
290 Conejo Ridge Avenue, Thousand Oaks, CA 91361-4972

September 27, 2019
File: 185804306

Attention: **Ms. Sara Boyer**
Orange County Health Care Agency
1241 E. Dyer Road, Suite 120
Santa Ana, CA 92705

Reference: **CONFIRMATION SOIL VAPOR SAMPLING RESULTS**
Former Ultramar Station No. #77
18231 Imperial Highway
Yorba Linda, California 92886
OCHCA Case No. 99UT035

Stantec Consulting Services Inc. (Stantec) has prepared this letter report documenting the results of confirmation soil vapor sampling conducted at the Former Ultramar Station No. 77, located at 18231 Imperial Highway in Yorba Linda, California (the Site; Figure 1). The purpose of the confirmation soil vapor sampling was to verify the existence of a bio-attenuation zone following the excavation of shallow soil at the Site and to evaluate the potential for residual petroleum hydrocarbons (specifically volatile organic compounds [VOCs]) to be present within the upper five feet. Soil vapor detections would be compared to the Petroleum Vapor Intrusion to Indoor Air criteria (under Scenario 4 with a bio-attenuation zone) of the State Water Resource Control Board's (SWRCB) Low-Threat Underground Storage Tank Closure Policy (LTCP).

PROPERTY DESCRIPTION

The Site consists of approximately 10,300 square feet (ft) of graded, generally flat, vacant land located to the west of the downtown district of the City of Yorba Linda. The Site is bound to the east by the former City of Yorba Linda Public Library, to the north by Lemon Drive, and to the south by Imperial Highway (State Route 90). The area surrounding the Site is predominantly commercial and retail with single family residences located beyond Imperial Highway and Lemon Drive.

BRIEF SOIL VAPOR BACKGROUND

On May 12, 2015 six triple nested soil vapor wells (SV-1 through SV-6) were installed at the Site to evaluate the potential presence of VOCs in shallow soil vapor. The vapor wells were installed in the former gasoline underground storage tank (UST) area, the former waste oil UST area, and in the vicinity of the former dispenser islands. Soil vapor samples were collected on May 19, 2015 in the presence of a leak check compound (LCC). The results obtained were considered biased based on the detection of the LCC in the samples and therefore updated confirmation sampling was recommended.

On April 2, 2018, six replacement dual nested soil vapor wells (SV-1R through SV-6R) were advanced adjacent to the locations of the original six soil vapor wells installed at the Site. Soil vapor samples from the replacement wells were collected on April 5, 2018. The results obtained were considered valid based on the absence of the LCC being detected within the sample results. Concentrations of VOCs were measured above the commercial thresholds presented in the LTCP Scenario 4 - Soil

Gas Sampling without Bio-Attenuation Zone in two of six replacement soil vapor wells as shown below (all other detections were below commercial thresholds):

Historic Soil Vapor Data

Sample ID	Date	TO-15 (µg/L)		TO-17 (µg/L)
		Benzene	Ethylbenzene	Naphthalene
SV-3R	4/5/18	**2.00**	**13.0**	**0.024**
SV-5R	4/5/18	**0.440**	**2.50**	<0.020
Scenario 4 - LTCP - Commercial (5 ft bgs) - Direct Measurement of Soil Gas Concentrations w/o Bio-Attenuation Zone (µg/L)		**0.280**	**3.60**	**0.310**

Based on the detections identified, Stantec recommended the creation of a bioattneuation zone by the excavation and removal of total petroleum hydrocarbons (TPH) in the gasoline and diesel range within the upper 5 feet of soils at the Site, which would be followed by updated confirmation soil vapor sampling and comparison with the criteria established under Scenario 4 of the LTCP.

Stantec soil outlined the approach for excavation and confirmation soil vapor sampling in a *Feasibility Study and Remedial Action Plan* (FS/RAP) dated February 12, 2019. In addition to removing the source of the VOC concentrations in soil vapor, the remedial approach was intended to create a Site-wide bio-attenuation zone. The FS/RAP was approved by the Orange County Health Care Agency (OCHCA) in a letter dated March 22, 2019 and was conducted at the Site between April 8 and April 16, 2019. The confirmation soil vapor probe installation and sampling was conducted between August 19, 2019 and August 23, 2019 to allow equilibration of the soil vadose zone following the excavation work completed in April of 2019.

SCOPE OF WORK

Confirmation soil vapor sample collection and analysis was required by the OCHCA to evaluate the success of the remedial approach. Stantec observed a post-excavation equilibration period of 139 days (based on the calculation provided in the FS/RAP of 107 days) before collection of confirmation soil vapor samples. The methodology and results of the confirmation soil vapor sampling event are detailed in the following sections.

Pre-field Activities

All confirmation soil vapor wells were installed in borings advanced to a maximum depth of 5.5 feet below ground surface (ft bgs). Soil boring permits were not required by the OCHCA due to the shallow depth of the soil vapor wells.

A Health and Safety Plan was prepared as required by the Occupational Health and Safety Administration Standard "Hazardous Waste Operations and Emergency Response" guidelines (29 CFR 1910.120). The document was reviewed and signed by all on-Site consulting personnel and subcontractors prior to performing work at the Site.

Underground Service Alert was contacted on August 14, 2019 (Ticket Number A192260313), five days prior to the initiation of field work, to allow USA members to mark out known subsurface utility locations.

Soil Vapor Well Installation

On August 19, 2019, Stantec oversaw H&P Mobile Geochemistry, Inc. (H&P) of Carlsbad, California install confirmation soil vapor wells CSV-1 through CSV-7 at the approximate locations shown on Figure 2. The confirmation sample locations were strategically placed in the excavation areas and in the vicinity of historic soil vapor sample locations. The location of the confirmation soil vapor wells was discussed with the OCHCA and approved in a correspondence dated August 1, 2019 (Appendix A).

Each soil vapor well was constructed with a vapor implant centered at five ft bgs by H&P using manual DPT hand probe equipment. Soil vapor well construction was completed in accordance with guidance provided in the July 2015 *Active Soil Gas Investigations Advisory* published by the California Department of Toxic Substances Control (DTSC).

Soil Vapor Sample Collection

Stantec observed a post-installation equilibration period of four days (based on a DTSC recommended steady-state timeframe of two days) before collection of confirmation soil vapor samples. Stantec oversaw H&P collect samples from each soil vapor well on August 23, 2019. Soil vapor samples were collected following DTSC guidance including completion of a shut-in test, a leak test, a flow rate less than 200 millimeters per minute, a three-volume purge, and sample collection in the presence of a LCC.

Soil vapor samples were transported under chain of custody documentation to H&P's certified fixed laboratory and analyzed for the presence of VOCs, including benzene and ethylbenzene, by Environmental Protection Agency (EPA) Test Method TO-15 and for the presence of naphthalene by EPA Test Method TO-17. To evaluate the conditions for a bio-attenuation zone, soil vapor samples were additionally tested for fixed gases including oxygen content (% by Volume) by ASTM D1945.

SOIL VAPOR ANALYTICAL RESULTS AND DISCUSSION

Results obtained from confirmation soil vapor wells CSV-1 through CSV-7 are considered valid in the absence of the detection of the LCC (1,1-Difluoroethane) in any of the samples. Analytical laboratory reports are provided as Appendix B. Soil vapor analytical results are provided in Table 1 and Table 2 and discussed below.

Bio-Attenuation Zone

An analysis of oxygen content at the Site was completed to identify the existence of a bio-attenuation zone. The LTCP Petroleum Vapor Intrusion to Indoor Air requirements for a bio-attenuation zone are as follows:

1) There is a minimum of five vertical feet of soil between the soil vapor measurement and the foundation of an existing building or ground surface of future construction;
2) Total Petroleum Hydrocarbons (TPH) as gasoline + TPH as diesel is less than 100 milligrams per kilogram (measured in at least two depths within the five-foot zone); and
3) Oxygen is greater than or equal to four percent measured at the bottom of the five-foot zone.

The first bio-attenuation zone requirement was satisfied by the installation methods followed during the construction of confirmation soil vapor wells CSV-1 through CSV-7. Each well was installed with a soil vapor implant centered at five ft bgs.

The second bio-attenuation zone requirement is satisfied based on shallow soil data collected from across the site and presented in Stantec's *Shallow Soil Investigation Report* dated January 30, 2019 and following excavation activities completed by Stantec in April 2019 and presented in Stantec's *Shallow Soil Excavation Report* dated June 21, 2019.

The third bio-attenuation zone requirement is satisfied based on the results of the confirmation soil vapor sampling completed on August 23, 2019. As shown in the table below, oxygen content in all confirmation shallow soil vapor wells is greater than the minimum required for a bio-attenuation zone.

Shallow Soil Oxygen Content

Sample ID	Oxygen (% by Volume)
CSV-1	**12**
CSV-2	**16**
CSV-3	**14**
CSV-4	**15**
CSV-5	**6.9**
CSV-5-REP	**9.1**
CSV-6	**14**
CSV-7	**13**
Bio-Attenuation Zone Oxygen Requirement: ≥ 4%	

Based on the presence of a bio-attenuation zone, the concentration of VOCs in Site soil vapor should be compared to the Petroleum Vapor Intrusion to Indoor Air (Scenario 4) Soil Gas Sampling – With Bio-Attenuation Zone criteria. These limits, along with the results of the confirmation soil vapor sampling, are presented in the table below.

Shallow Confirmation Soil Vapor VOC Results

Sample ID	TO-15 (µg/L)		TO-17 (µg/L)
	Benzene	Ethylbenzene	Naphthalene
CSV-1	<0.0032	<0.0044	<0.010
CSV-2	<0.0032	<0.0044	<0.010
CSV-3	<0.0032	<0.0044	<0.010
CSV-4	<0.0032	<0.0044	<0.010
CSV-5	<0.0032	<0.0044	<0.010
CSV-5-REP	**0.0057**	**0.0054**	<0.010
CSV-6	<0.0032	<0.0044	<0.010
CSV-7	<0.0032	<0.0044	<0.010
Scenario 4 - LTCP - Commercial (5 ft bgs) - Direct Measurement of Soil Gas Concentrations w/ Bio-Attenuation Zone (µg/L)	**280**	**3,600**	**310**

µg/L = micrograms per liter

As shown on the table above, the constituents of concern are all well below the commercial limits designated in Scenario 4 – Direct Measurement of Soil Gas Concentrations – Soil Gas Sampling with Bio-Atenuation Zone presented in the SWRCB LTCP.

CONCLUSIONS AND RECOMMENDATIONS

Based on the analytical results obtained, a bio-attenuation zone exists at the Site and concentrations of benzene, ethylbenzene and naphthalene in shallow soil vapor are well below those required for compliance with the SWRCB LTCP Scenario 4 – Direct Measurement of Soil Gas Concentrations. Stantec recommends the Site be considered in compliance with the Petroleum Vapor Intrusion to Indoor Air criteria of the SWRCB LTCP.

STANDARD LIMITATIONS

This document entitled *Confirmation Soil Vapor Sampling Results* was prepared by Stantec Consulting Services Inc. (Stantec) for the account of The City of Yorba Linda. Any reliance on this document by any third party is strictly prohibited. The material in it reflects Stantec's professional judgment in light of the scope, schedule and other limitations stated in the document and in the contract between Stantec and The City of Yorba Linda. The opinions in the document are based on conditions and information existing at the time the document was published and do not take into account any subsequent changes. In preparing the document, Stantec did not verify information supplied to it by others. Any use which a third party makes of this document is the responsibility of such third party. Such third party agrees that Stantec shall not be responsible for costs or damages of any kind, if any, suffered by it or any other third party as a result of decisions made or actions taken based on this document.

Regards,

STANTEC CONSULTING SERVICES INC.

Prepared by:

Brian Goss
Associate Scientist

Approved by:

Lewis D. Simons, PG
Principal Geologist




Attachments:

Figure 1 – Site Location Map
Figure 2 – Summary of Soil Vapor Sampling Results & Comparison with Thresholds Established under Scenario 4 (w/Bio-Attenuation Zone) of the LTCP

Table 1 – Soil Vapor Analytical Results – Volatile Organic Compounds
Table 2 – Soil Vapor Analytical Results – Fixed Gases

Appendix A – Regulatory Correspondence
Appendix B – Laboratory Analytical Reports

FIGURES

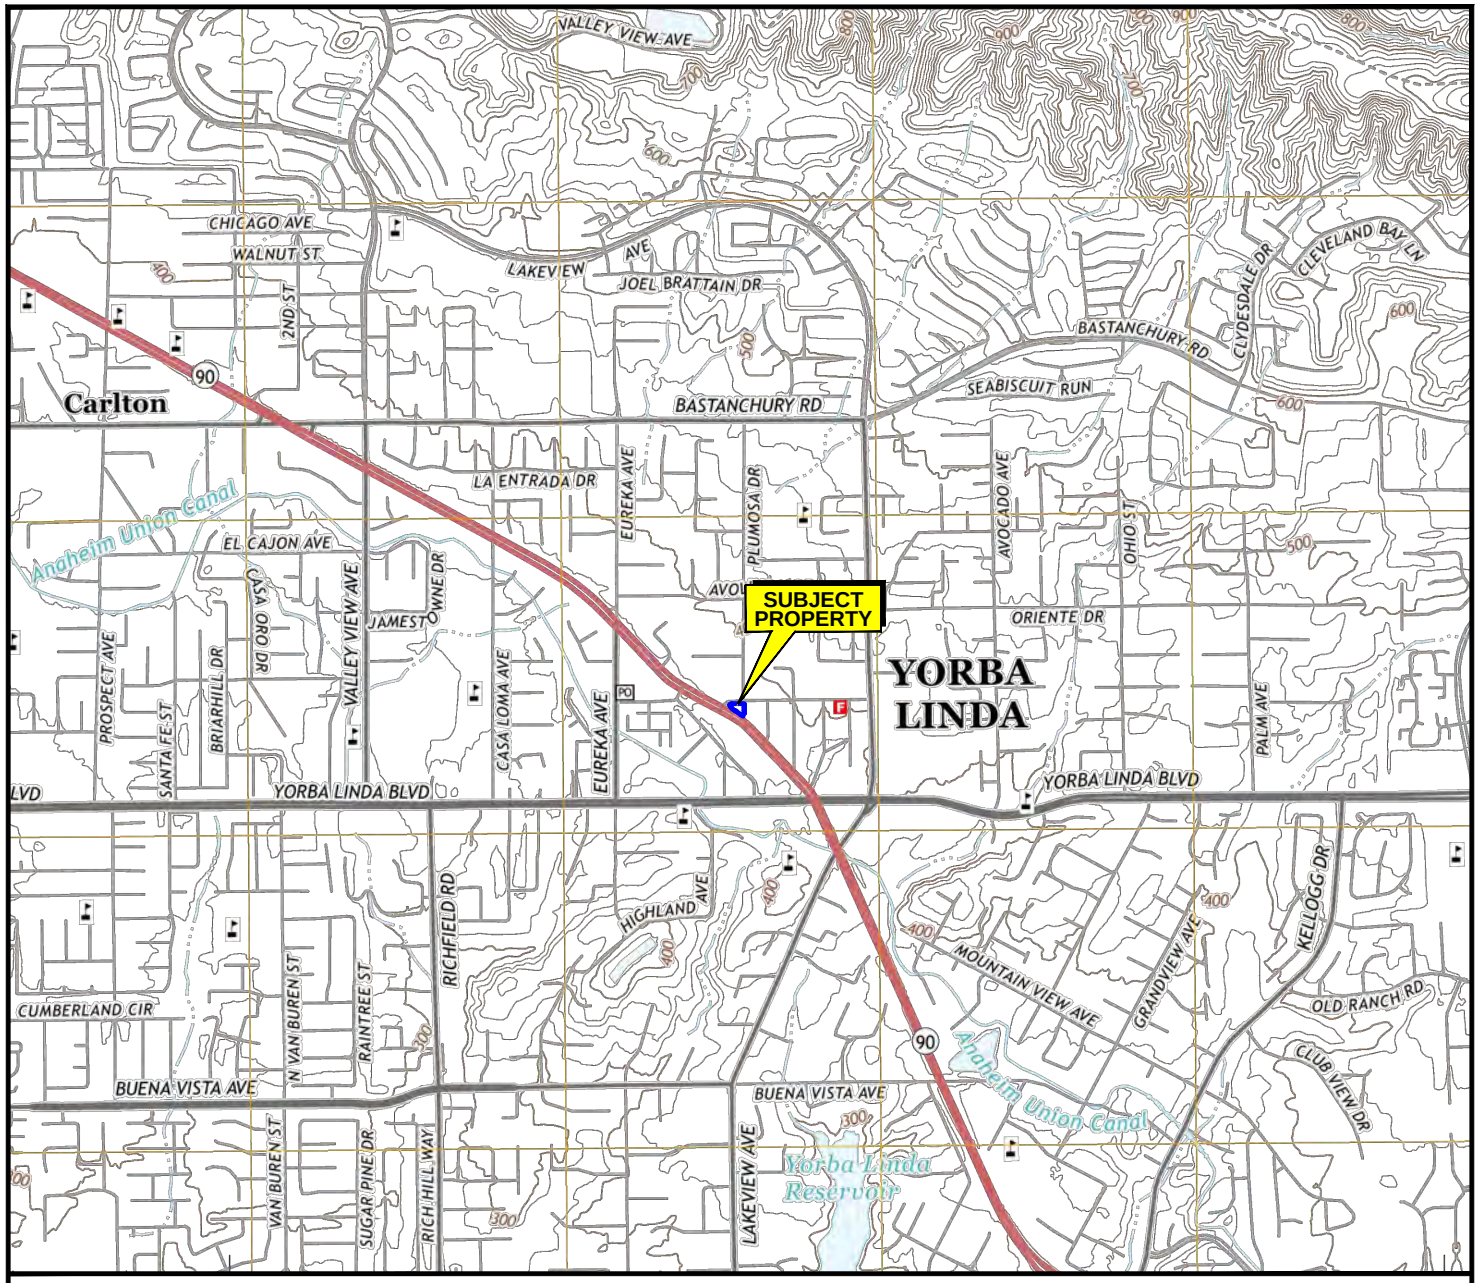

SOURCE: USGS 7.5 MINUTE TOPOGRAPHIC MAP, YORBA LINDA QUADRANGLE, 2015



N

0 2000 4000

APPROXIMATE SCALE (FEET)

Stantec

290 Conejo Ridge Avenue
Thousand Oaks, CA 91361
PHONE:(805) 230-1266 FAX:(805) 230-1277

FOR:
CITY OF YORBA LINDA
FORMER ULTRAMAR STATION NO.77
18231 Imperial Highway
Yorba Linda, CA 92886

SITE LOCATION MAP

FIGURE: 1

JOB NUMBER:	DRAWN BY:	CHECKED BY:	APPROVED BY:	DATE:
185804306	R. Roman	A. Narula	L. Simons	09/03/19

FILEPATH:D:\CADD-37\Client\CityOfYorbaLinda\C_Y_L-GW\dwg\2019-Q2\2019-Aug\20190905_dwg_185804306-cyl_aug19gw-slm.dwg|troman|Sep 05, 2019 at 10:05|Layout: F1_SLM

Sample I.D.	Sample Date	Benzene	Ethylbenzene	Napthalene	Oxygen (% by Volume)
CSV-2	08/23/19	<0.0032	<0.0044	<0.010	**16**

Sample I.D.	Sample Date	Benzene	Ethylbenzene	Napthalene	Oxygen (% by Volume)
CSV-1	08/23/19	<0.0032	<0.0044	<0.010	**12**

Sample I.D.	Sample Date	Benzene	Ethylbenzene	Napthalene	Oxygen (% by Volume)
CSV-7	08/23/19	<0.0032	<0.0044	<0.010	**13**

Sample I.D.	Sample Date	Benzene	Ethylbenzene	Napthalene	Oxygen (% by Volume)
CSV-4	08/23/19	<0.0032	<0.0044	<0.010	**15**

Sample I.D.	Sample Date	Benzene	Ethylbenzene	Napthalene	Oxygen (% by Volume)
CSV-6	08/23/19	<0.0032	<0.0044	<0.010	**14**

Sample I.D.	Sample Date	Benzene	Ethylbenzene	Napthalene	Oxygen (% by Volume)
CSV-3	08/23/19	<0.0032	<0.0044	<0.010	**14**

Sample I.D.	Sample Date	Benzene	Ethylbenzene	Napthalene	Oxygen (% by Volume)
CSV-5	08/23/19	<0.0032	<0.0044	<0.010	**6.9**
CSV-5-REP	08/23/19	**0.0057**	**0.0054**	<0.010	**9.1**

LEMON DRIVE

SIDEWALK

PLANTER

FORMER USTs (TYP.)

FORMER WASTE OIL TANK (UST)

FORMER DISPENSER ISLAND

FORMER BUILDING

OS-5

PARKING LOT

APPROACH

15' WIDE DOUBLE SWING GATE (TYP.)

IMPERIAL HIGHWAY

MEDIAN

N

LEGEND

- SITE PROPERTY LINE
- 6' PERIMETER FENCE
- STEP–OUT BORING LOCATION
- MW-1 — ON–SITE GROUNDWATER MONITORING WELL
- MW-9 — OFF–SITE GROUNDWATER MONITORING WELL
- SVE-1 / SVE-2 / AS-1 — NESTED COMPLETION VAPOR EXTRACTION/AIR SPARGE WELL
- OS-1 — OZONE INJECTION WELL
- SV-1 — FORMER SOIL VAPOR PROBE
- SV-1R — SOIL VAPOR PROBE
- GB-1 — SOIL BORING
- SSB-1 — SOIL BORING
- CSV-1 — CONFIRMATION VAPOR PROBE LOCATION
- EXCAVATION EXTENT

ug/L = MICROGRAMS PER LITER

LTCP= STATE WATER RESOURCES CONTROL BOARD UNDERGROUND STORAGE TANK CASE CLOSURE LOW THREAT CLOSURE POLICY

Bio-Attenuation Zone Oxygen Requirement: > 4 %

LTCP Scenario 4 Commercial Limits w/Bio-Attenuation Zone:

Benzene = 280 ug/L

Ethylbenzene = 3,600 ug/L

Naphthalene = 310 ug/L

NOTES:

1. MAP REFERENCE: HARRINGTON GEOTECHNICAL ENGINEERING, INC., DATED JUNE 13, 2001. USGS URBAN AERIAL IMAGE, DATED MARCH 29, 2004. GOOGLE EARTH AERIAL IMAGE, DATED OCTOBER 23, 2007.
2. GROUNDWATER MONITORING WELLS SURVEYED BY AZIMUTH GROUP, DATED MARCH 12, 2003. RE–SURVEYED BY WM HOLDINGS INC., DATED JUNE 10, 2008, MARCH 2, 2009, AND JULY 30, 2010. NAD 83, CALIFORNIA STATE PLANE, ZONE 6 (FT.). SITE FEATURES AND LOCATIONS ARE APPROXIMATE.
3. MONITORING WELLS MW–15 TO MW–17 INSTALLED FEBRUARY 23–26, 2009, AND SURVEYED BY WM HOLDINGS INC., DATED MARCH 2, 2009.

0 20 40

APPROXIMATE SCALE (FEET)

Stantec
290 Conejo Ridge Avenue
Thousand Oaks, CA 91361
PHONE:(805) 230-1266 FAX:(805) 230-1277

FOR:
CITY OF YORBA LINDA
FORMER ULTRAMAR STATION NO.77
18231 Imperial Highway
Yorba Linda, CA 92886

Summary of Soil Vapor Sampling Results & Comparison with Thresholds Established under Scenario 4 (w/ Bio-Attenuation Zone) of the LTCP

FIGURE: 2

JOB NUMBER:	DRAWN BY:	CHECKED BY:	APPROVED BY:	DATE:
185804306	R. Roman	B. Goss	L. Simons	09/26/19

FILEPATH:E:\1858\active\185804306\03_data\cad\workplan\2019-Sept\20190926_dwg_185804306_csvhyd.dwg|troman|Sep 26, 2019 at 12:41|Layout: F1_CVSHYD

TABLES

TABLE 1
Soil Vapor Analytical Results - Volatile Organics Compounds
Former Ultramar # 77
18231 Imperial Highway, Yorba Linda, CA 92886

Sample I.D.	Sample Date	TO-15 (µg/L)																											
		Benzene	Ethylbenzene	Naphthalene[a]	Bromodichloromethane	Bromoform	Bromomethane	2-Butanone (MEK)	Carbon Disulfide	Carbon Tetrachloride	Chlorobenzene	Chloroethane	Chloroform	Chloromethane	Dibromochloromethane	1,2-Dibromoethane (EDB)	1,2-Dichlorobenzene	1,3-Dichlorobenzene	1,4-Dichlorobenzene	Dichlorodiflouromethane (F12)	1,1-Dichloroethane	1,1-Dichloroethene	1,2-Dichloroethane (EDC)	trans-1,2-Dichloroethene	cis-1,2-Dichloroethene	1,2-Dichloropropane	trans-1,3-Dichloropropene	cis-1,3-Dichloropropene	Dichlorotetraflouroethane (F114)
CSV-1	08/23/19	<0.0032	<0.0044	<0.010	<0.0068	<0.010	<0.016	<0.030	<0.0063	<0.0064	<0.0047	<0.008	**0.013**	<0.0021	<0.0086	<0.0078	<0.012	<0.012	<0.012	**0.0061**	<0.0041	<0.004	<0.0041	<0.008	<0.004	<0.0094	<0.0046	<0.0046	<0.0071
CSV-2	08/23/19	<0.0032	<0.0044	<0.010	<0.0068	<0.010	<0.016	<0.030	**0.0073**	<0.0064	<0.0047	<0.008	<0.0049	<0.0021	<0.0086	<0.0078	<0.012	<0.012	<0.012	<0.0050	<0.0041	<0.004	<0.0041	<0.008	<0.004	<0.0094	<0.0046	<0.0046	<0.0071
CSV-3	08/23/19	<0.0032	<0.0044	<0.010	<0.0068	<0.010	<0.016	<0.030	<0.0063	<0.0064	<0.0047	<0.008	**0.012**	<0.0021	<0.0086	<0.0078	<0.012	<0.012	<0.012	<0.0050	<0.0041	<0.004	<0.0041	<0.008	<0.004	<0.0094	<0.0046	<0.0046	<0.0071
CSV-4	08/23/19	<0.0032	<0.0044	<0.010	<0.0068	<0.010	<0.016	<0.030	<0.0063	<0.0064	<0.0047	<0.008	<0.0049	<0.0021	<0.0086	<0.0078	<0.012	<0.012	<0.012	<0.0050	<0.0041	<0.004	<0.0041	<0.008	<0.004	<0.0094	<0.0046	<0.0046	<0.0071
CSV-5	08/23/19	<0.0032	<0.0044	<0.010	<0.0068	<0.010	<0.016	<0.030	<0.0063	<0.0064	<0.0047	<0.008	**0.0092**	<0.0021	<0.0086	<0.0078	<0.012	<0.012	<0.012	<0.0050	<0.0041	<0.004	<0.0041	<0.008	<0.004	<0.0094	<0.0046	<0.0046	<0.0071
CSV-5-REP	08/23/19	**0.0057**	**0.0054**	<0.010	<0.0068	<0.010	<0.016	<0.030	<0.0063	<0.0064	<0.0047	<0.008	**0.0098**	<0.0021	<0.0086	<0.0078	<0.012	<0.012	<0.012	<0.0050	<0.0041	<0.004	<0.0041	<0.008	<0.004	<0.0094	<0.0046	<0.0046	<0.0071
CSV-6	08/23/19	<0.0032	<0.0044	<0.010	<0.0068	<0.010	<0.016	<0.030	<0.0063	<0.0064	<0.0047	<0.008	<0.0049	<0.0021	<0.0086	<0.0078	<0.012	<0.012	<0.012	<0.0050	<0.0041	<0.004	<0.0041	<0.008	<0.004	<0.0094	<0.0046	<0.0046	<0.0071
CSV-7	08/23/19	<0.0032	<0.0044	<0.010	<0.0068	<0.010	<0.016	<0.030	<0.0063	<0.0064	<0.0047	<0.008	**0.0085**	<0.0021	<0.0086	<0.0078	<0.012	<0.012	<0.012	<0.0050	<0.0041	<0.004	<0.0041	<0.008	<0.004	<0.0094	<0.0046	<0.0046	<0.0071
Scenario 4 - SWRCB LTCP - Commercial (5 ft bgs) - Direct Measurement of Soil Gas Concentrations with Bio-Attenuation Zone (ug/L)		**<280**	**<3,600**	**<310**	--	--	--	--	--	--	--	--	--	--	--	--	--	--	--	--	--	--	--	--	--	--	--	--	--

Sample I.D.	Sample Date	TO-15 (µg/L)																									
		Diisopropyl ether (DIPE)	4-Ethyltoluene	Hexachlorobutadiene	2-Hexanone (MBK)	Methyl-tert-Butyl Ether (MTBE)	Methylene Chloride	4-Methyl-2-pentanone (MIBK)	Styrene	Tertiary-butyl alcohol (TBA)	Tertiary-amyl methyl ether (TAME)	1,1,1,2-Tetrachloroethane	1,1,2,2-Tetrachloroethane	Tetrachloroethene	Toluene	1,2,4-Trichlorobenzene	Trichloroethene	Trichlorofluoromethane (F11)	1,1,1-Trichloroethane	1,1,2-Trichloroethane	1,1,2-Trichloro-trifluoroethane (F113)	1,3,5-Trimethylbenzene	1,2,4-Trimethylbenzene	Vinyl chloride	o-Xylene	m,p-Xylenes	1,1-Difluoroethane (LCC)
CSV-1	08/23/19	--	<0.005	<0.054	<0.0083	--	<0.0035	<0.0083	<0.0043	--	--	<0.007	<0.007	<0.0069	<0.0038	<0.038	<0.0055	**0.0075**	<0.0055	<0.0055	<0.0077	<0.005	<0.005	<0.0026	<0.0044	<0.0088	<0.0055
CSV-2	08/23/19	--	<0.005	<0.054	<0.0083	--	<0.0035	<0.0083	<0.0043	--	--	<0.007	<0.007	**0.018**	<0.0038	<0.038	<0.0055	<0.0056	<0.0055	<0.0055	<0.0077	<0.005	<0.005	<0.0026	<0.0044	<0.0088	<0.0055
CSV-3	08/23/19	--	<0.005	<0.054	<0.0083	--	<0.0035	<0.0083	<0.0043	--	--	<0.007	<0.007	<0.0069	<0.0038	<0.038	<0.0055	<0.0056	<0.0055	<0.0055	<0.0077	<0.005	<0.005	<0.0026	<0.0044	<0.0088	<0.0055
CSV-4	08/23/19	--	<0.005	<0.054	<0.0083	--	<0.0035	<0.0083	<0.0043	--	--	<0.007	<0.007	<0.0069	<0.0038	<0.038	<0.0055	<0.0056	<0.0055	<0.0055	<0.0077	<0.005	<0.005	<0.0026	<0.0044	<0.0088	<0.0055
CSV-5	08/23/19	--	<0.005	<0.054	<0.0083	--	<0.0035	<0.0083	<0.0043	--	--	<0.007	<0.007	<0.0069	<0.0038	<0.038	<0.0055	**0.0058**	<0.0055	<0.0055	<0.0077	<0.005	<0.005	<0.0026	<0.0044	<0.0088	<0.0055
CSV-5-REP	08/23/19	--	<0.005	<0.054	<0.0083	--	<0.0035	<0.0083	<0.0043	--	--	<0.007	<0.007	<0.0069	<0.0038	<0.038	<0.0055	**0.0059**	<0.0055	<0.0055	<0.0077	<0.005	<0.005	<0.0026	<0.0044	<0.0088	<0.0055
CSV-6	08/23/19	--	<0.005	<0.054	<0.0083	--	<0.0035	<0.0083	<0.0043	--	--	<0.007	<0.007	<0.0069	<0.0038	<0.038	<0.0055	<0.0056	<0.0055	<0.0055	<0.0077	<0.005	<0.005	<0.0026	<0.0044	<0.0088	<0.0055
CSV-7	08/23/19	--	<0.005	<0.054	<0.0083	--	<0.0035	<0.0083	<0.0043	--	--	<0.007	<0.007	<0.0069	<0.0038	<0.038	<0.0055	<0.0056	<0.0055	<0.0055	<0.0077	<0.005	<0.005	<0.0026	<0.0044	<0.0088	<0.0055
Scenario 4 - SWRCB LTCP - Commercial (5 ft bgs) - Direct Measurement of Soil Gas Concentrations with Bio-Attenuation Zone (ug/L)		--	--	--	--	--	--	--	--	--	--	--	--	--	--	--	--	--	--	--	--	--	--	--	--	--	--

Notes:
a = Analyzed by EPA Test Method TO-17
LCC = leak check compound
ug/L = micrograms per liter
SWRCB LTCP = State Water Resources Control Board Low-Threat Underground Storage Tank Case Closure Policy
-- = Information not provided

TABLE 2
Soil Vapor Analytical Results - Fixed Gases
Former Ultramar # 77
18231 Imperial Highway, Yorba Linda, CA 92886

Sample I.D.	Sample Date	ASTM D1945 (% by Volume)		
		Carbon Dioxide	Nitrogen	Oxygen
CSV-1	08/23/19	**1.2**	**87**	**12**
CSV-2	08/23/19	**3.4**	**80**	**16**
CSV-3	08/23/19	**5.8**	**80**	**14**
CSV-4	08/23/19	**4.0**	**81**	**15**
CSV-5	08/23/19	**9.5**	**84**	**6.9**
CSV-5-REP	08/23/19	**8.0**	**83**	**9.1**
CSV-6	08/23/19	**6.2**	**79**	**14**
CSV-7	08/23/19	**6.5**	**80**	**13**
Scenario 4 - SWRCB LTCP - Commercial (5 ft bgs) - Direct Measurement of Soil Gas Concentrations with Bio-Attenuation Zone (%)		--	--	≥4

Notes:
SWRCB LTCP = State Water Resources Control Board Low-Threat Underground Storage Tank Case
-- = Information not provided

Appendix A

From:	Boyer, Sara
To:	Goss, Brian
Cc:	Simons, Lewis; Sawant Dickinson, Anuya; Edblad, Kristy
Subject:	RE: Confirmation Soil Vapor Sampling - Former Ultramar Station No. 77 (OCHCA Case No. 99UT035)
Date:	Thursday, August 1, 2019 4:27:08 PM

Hi Brian (and everyone),

Those locations look good to me. Please follow all of the same conditions/procedures from the March 15, 2018 approval letter for the first SV investigation (full scan VOCs with TO-15 and naphthalene with TO-17).

Do you have the work scheduled yet? Please let me know when you have a date.

Thanks!
Sara

From: Goss, Brian <Brian.Goss@stantec.com>
Sent: Thursday, August 1, 2019 3:31 PM
To: Boyer, Sara <SBoyer@ochca.com>
Cc: Simons, Lewis <Lewis.Simons@stantec.com>; Sawant Dickinson, Anuya <Anuya.SawantDickinson@stantec.com>; Edblad, Kristy <Kristy.Edblad@stantec.com>
Subject: Confirmation Soil Vapor Sampling - Former Ultramar Station No. 77 (OCHCA Case No. 99UT035)

Good Afternoon Sara,

I hope you are well. Regarding the Former Ultramar Station No. 77 in Yorba Linda (OCHCA Case No. 99UT035), the post-excavation soil vapor equilibration period will be attained in early August. As such we are now in the process of coordinating the confirmation soil vapor sampling event. We wanted to touch basis with you to ensure that the proposed confirmation sample locations presented in the *Shallow Soil Excavation Report* dated June 21, 2019 will be considered sufficient by the OCHCA to demonstrate:

1) Creation of a bio-attenuation zone (oxygen concentration =4%); and
2) Compliance with the Petroleum Vapor Intrusion to Indoor Air criteria (Scenario 4) of the SWRCB LTCP.

The site plan showing the proposed confirmation soil vapor sample locations is attached. As shown, the confirmation samples are in excavated areas and are in the vicinity of the previous soil vapor sample locations (to better allow for comparison with pre-excavation results). As discussed in the *Shallow Soil Excavation Report*, we are not proposing collection of confirmation soil samples as all locations are in areas that were backfilled with clean fill.

Please let us know your thoughts on our proposed locations.

Thank you!

Brian Goss
Associate Scientist

Direct: 805 719-9301
Mobile: 707 328-1322

Appendix B

H&P Mobile Geochemistry Inc.

09 September 2019

Lewis Simons
Stantec - Thousand Oaks
290 Conejo Ridge Avenue, Suite 200
Thousand Oaks, CA 91361

H&P Project: ST082619-11
Client Project: 18231 Imperial Hwy

Dear Lewis Simons:

Enclosed is the analytical report for the above referenced project. The data herein applies to samples as received by H&P Mobile Geochemistry, Inc. on 23-Aug-19 which were analyzed in accordance with the attached Chain of Custody record(s).

The results for all sample analyses and required QA/QC analyses are presented in the following sections and summarized in the documents:

- Sample Summary
- Case Narrative (if applicable)
- Sample Results
- Quality Control Summary
- Notes and Definitions / Appendix
- Chain of Custody
- Sampling Logs (if applicable)

Unless otherwise noted, I certify that all analyses were performed and reviewed in compliance with our Quality Systems Manual and Standard Operating Procedures. This report shall not be reproduced, except in full, without the written approval of H&P Mobile Geochemistry, Inc.

We at H&P Mobile Geochemistry, Inc. sincerely appreciate the opportunity to provide analytical services to you on this project. If you have any questions or concerns regarding this analytical report, please contact me at your convenience at 760-804-9678.

Sincerely,

Janis La Roux
Laboratory Director

H&P Mobile Geochemistry, Inc. is certified under the California ELAP and the National Environmental Laboratory Accreditation Conference (NELAC). H&P is approved as an Environmental Testing Laboratory and Mobile Laboratory in accordance with the DoD-ELAP Program and ISO/IEC 17025:2005 programs, accreditation number 69070 for EPA Method TO-15, H&P Method TO-15, EPA Method 8260B and H&P 8260SV.

H&P Mobile
Geochemistry Inc.

2470 Impala Drive
Carlsbad, CA 92010
760-804-9678 Phone
760-804-9159 Fax

Stantec - Thousand Oaks	Project: ST082619-11	
290 Conejo Ridge Avenue, Suite 200	Project Number: 18231 Imperial Hwy	Reported:
Thousand Oaks, CA 91361	Project Manager: Lewis Simons	09-Sep-19 08:39

ANALYTICAL REPORT FOR SAMPLES

Sample ID	Laboratory ID	Matrix	Date Sampled	Date Received
CSV-3	E908136-01	Vapor	23-Aug-19	23-Aug-19
CSV-5	E908136-02	Vapor	23-Aug-19	23-Aug-19
CSV-5-REP	E908136-03	Vapor	23-Aug-19	23-Aug-19
CSV-6	E908136-04	Vapor	23-Aug-19	23-Aug-19
CSV-7	E908136-05	Vapor	23-Aug-19	23-Aug-19
CSV-2	E908136-06	Vapor	23-Aug-19	23-Aug-19
CSV-1	E908136-07	Vapor	23-Aug-19	23-Aug-19
CSV-4	E908136-08	Vapor	23-Aug-19	23-Aug-19

The percent recoveries for Hexachlorobutadiene and 1,2,4-Trichlorobenzene fell below the method criteria in the continuing calibration verification. Any results for these analytes may be biased low.

H&P Mobile
Geochemistry Inc.

2470 Impala Drive
Carlsbad, CA 92010
760-804-9678 Phone
760-804-9159 Fax

Stantec - Thousand Oaks	Project: ST082619-11	
290 Conejo Ridge Avenue, Suite 200	Project Number: 18231 Imperial Hwy	Reported:
Thousand Oaks, CA 91361	Project Manager: Lewis Simons	09-Sep-19 08:39

DETECTIONS SUMMARY

Sample ID: **CSV-3** Laboratory ID: **E908136-01**

Analyte	Result	Reporting Limit	Units	Method	Notes
Carbon dioxide	**5.8**	0.20	%	ASTM D1945	
Oxygen	**14**	0.20	%	ASTM D1945	
Nitrogen	**80**	0.20	%	ASTM D1945	
Chloroform	**12**	4.9	ug/m3	EPA TO-15	

Sample ID: **CSV-5** Laboratory ID: **E908136-02**

Analyte	Result	Reporting Limit	Units	Method	Notes
Carbon dioxide	**9.5**	0.20	%	ASTM D1945	
Oxygen	**6.9**	0.20	%	ASTM D1945	
Nitrogen	**84**	0.20	%	ASTM D1945	
Trichlorofluoromethane (F11)	**5.8**	5.6	ug/m3	EPA TO-15	
Chloroform	**9.2**	4.9	ug/m3	EPA TO-15	

Sample ID: **CSV-5-REP** Laboratory ID: **E908136-03**

Analyte	Result	Reporting Limit	Units	Method	Notes
Carbon dioxide	**8.0**	0.20	%	ASTM D1945	
Oxygen	**9.1**	0.20	%	ASTM D1945	
Nitrogen	**83**	0.20	%	ASTM D1945	
Trichlorofluoromethane (F11)	**5.9**	5.6	ug/m3	EPA TO-15	
Chloroform	**9.8**	4.9	ug/m3	EPA TO-15	
Benzene	**5.7**	3.2	ug/m3	EPA TO-15	
Ethylbenzene	**5.4**	4.4	ug/m3	EPA TO-15	

Sample ID: **CSV-6** Laboratory ID: **E908136-04**

Analyte	Result	Reporting Limit	Units	Method	Notes
Carbon dioxide	**6.2**	0.20	%	ASTM D1945	
Oxygen	**14**	0.20	%	ASTM D1945	
Nitrogen	**79**	0.20	%	ASTM D1945	

Sample ID: **CSV-7** Laboratory ID: **E908136-05**

Analyte	Result	Reporting Limit	Units	Method	Notes
Carbon dioxide	**6.5**	0.20	%	ASTM D1945	
Oxygen	**13**	0.20	%	ASTM D1945	

H&P Mobile
Geochemistry Inc.

2470 Impala Drive
Carlsbad, CA 92010
760-804-9678 Phone
760-804-9159 Fax

Stantec - Thousand Oaks	Project: ST082619-11	
290 Conejo Ridge Avenue, Suite 200	Project Number: 18231 Imperial Hwy	Reported:
Thousand Oaks, CA 91361	Project Manager: Lewis Simons	09-Sep-19 08:39

Sample ID: **CSV-7** Laboratory ID: **E908136-05**

Analyte	Result	Reporting Limit	Units	Method	Notes
Nitrogen	**80**	0.20	%	ASTM D1945	
Chloroform	**8.5**	4.9	ug/m3	EPA TO-15	

Sample ID: **CSV-2** Laboratory ID: **E908136-06**

Analyte	Result	Reporting Limit	Units	Method	Notes
Carbon dioxide	**3.4**	0.20	%	ASTM D1945	
Oxygen	**16**	0.20	%	ASTM D1945	
Nitrogen	**80**	0.20	%	ASTM D1945	
Carbon disulfide	**7.3**	6.3	ug/m3	EPA TO-15	
Tetrachloroethene	**18**	6.9	ug/m3	EPA TO-15	

Sample ID: **CSV-1** Laboratory ID: **E908136-07**

Analyte	Result	Reporting Limit	Units	Method	Notes
Carbon dioxide	**1.2**	0.20	%	ASTM D1945	
Oxygen	**12**	0.20	%	ASTM D1945	
Nitrogen	**87**	0.20	%	ASTM D1945	
Dichlorodifluoromethane (F12)	**6.1**	5.0	ug/m3	EPA TO-15	
Trichlorofluoromethane (F11)	**7.5**	5.6	ug/m3	EPA TO-15	
Chloroform	**13**	4.9	ug/m3	EPA TO-15	

Sample ID: **CSV-4** Laboratory ID: **E908136-08**

Analyte	Result	Reporting Limit	Units	Method	Notes
Carbon dioxide	**4.0**	0.20	%	ASTM D1945	
Oxygen	**15**	0.20	%	ASTM D1945	
Nitrogen	**81**	0.20	%	ASTM D1945	

H&P Mobile
Geochemistry Inc.

2470 Impala Drive
Carlsbad, CA 92010
760-804-9678 Phone
760-804-9159 Fax

Stantec - Thousand Oaks	Project: ST082619-11	
290 Conejo Ridge Avenue, Suite 200	Project Number: 18231 Imperial Hwy	Reported:
Thousand Oaks, CA 91361	Project Manager: Lewis Simons	09-Sep-19 08:39

Soil Vapor/Air Analysis by ASTM D1945

H&P Mobile Geochemistry, Inc.

Analyte	Result	Reporting Limit	Units	Dilution Factor	Batch	Prepared	Analyzed	Method	Notes
CSV-3 (E908136-01) Vapor Sampled: 23-Aug-19 Received: 23-Aug-19									
Carbon dioxide	**5.8**	0.20	%	1	EH92820	28-Aug-19	28-Aug-19	ASTM D1945	
Oxygen	**14**	0.20	"	"	"	"	"	"	
Nitrogen	**80**	0.20	"	"	"	"	"	"	
CSV-5 (E908136-02) Vapor Sampled: 23-Aug-19 Received: 23-Aug-19									
Carbon dioxide	**9.5**	0.20	%	1	EH92820	28-Aug-19	28-Aug-19	ASTM D1945	
Oxygen	**6.9**	0.20	"	"	"	"	"	"	
Nitrogen	**84**	0.20	"	"	"	"	"	"	
CSV-5-REP (E908136-03) Vapor Sampled: 23-Aug-19 Received: 23-Aug-19									
Carbon dioxide	**8.0**	0.20	%	1	EH92820	28-Aug-19	28-Aug-19	ASTM D1945	
Oxygen	**9.1**	0.20	"	"	"	"	"	"	
Nitrogen	**83**	0.20	"	"	"	"	"	"	
CSV-6 (E908136-04) Vapor Sampled: 23-Aug-19 Received: 23-Aug-19									
Carbon dioxide	**6.2**	0.20	%	1	EH92820	28-Aug-19	28-Aug-19	ASTM D1945	
Oxygen	**14**	0.20	"	"	"	"	"	"	
Nitrogen	**79**	0.20	"	"	"	"	"	"	
CSV-7 (E908136-05) Vapor Sampled: 23-Aug-19 Received: 23-Aug-19									
Carbon dioxide	**6.5**	0.20	%	1	EH92820	28-Aug-19	28-Aug-19	ASTM D1945	
Oxygen	**13**	0.20	"	"	"	"	"	"	
Nitrogen	**80**	0.20	"	"	"	"	"	"	
CSV-2 (E908136-06) Vapor Sampled: 23-Aug-19 Received: 23-Aug-19									
Carbon dioxide	**3.4**	0.20	%	1	EH92820	28-Aug-19	28-Aug-19	ASTM D1945	
Oxygen	**16**	0.20	"	"	"	"	"	"	
Nitrogen	**80**	0.20	"	"	"	"	"	"	

H&P Mobile
Geochemistry Inc.

2470 Impala Drive
Carlsbad, CA 92010
760-804-9678 Phone
760-804-9159 Fax

Stantec - Thousand Oaks	Project: ST082619-11	
290 Conejo Ridge Avenue, Suite 200	Project Number: 18231 Imperial Hwy	Reported:
Thousand Oaks, CA 91361	Project Manager: Lewis Simons	09-Sep-19 08:39

Soil Vapor/Air Analysis by ASTM D1945

H&P Mobile Geochemistry, Inc.

Analyte	Result	Reporting Limit	Units	Dilution Factor	Batch	Prepared	Analyzed	Method	Notes
CSV-1 (E908136-07) Vapor Sampled: 23-Aug-19 Received: 23-Aug-19									
Carbon dioxide	**1.2**	0.20	%	1	EH92820	28-Aug-19	28-Aug-19	ASTM D1945	
Oxygen	**12**	0.20	"	"	"	"	"	"	
Nitrogen	**87**	0.20	"	"	"	"	"	"	
CSV-4 (E908136-08) Vapor Sampled: 23-Aug-19 Received: 23-Aug-19									
Carbon dioxide	**4.0**	0.20	%	1	EH92820	28-Aug-19	28-Aug-19	ASTM D1945	
Oxygen	**15**	0.20	"	"	"	"	"	"	
Nitrogen	**81**	0.20	"	"	"	"	"	"	

H&P Mobile
Geochemistry Inc.

2470 Impala Drive
Carlsbad, CA 92010
760-804-9678 Phone
760-804-9159 Fax

Stantec - Thousand Oaks	Project: ST082619-11	
290 Conejo Ridge Avenue, Suite 200	Project Number: 18231 Imperial Hwy	Reported:
Thousand Oaks, CA 91361	Project Manager: Lewis Simons	09-Sep-19 08:39

Volatile Organic Compounds by EPA TO-15

H&P Mobile Geochemistry, Inc.

Analyte	Result	Reporting Limit	Units	Dilution Factor	Batch	Prepared	Analyzed	Method	Notes
CSV-3 (E908136-01) Vapor Sampled: 23-Aug-19 Received: 23-Aug-19									
1,1-Difluoroethane (LCC)	ND	5.5	ug/m3	1	EI90313	03-Sep-19	04-Sep-19	EPA TO-15	
Dichlorodifluoromethane (F12)	ND	5.0	"	"	"	"	"	"	
Chloromethane	ND	2.1	"	"	"	"	"	"	
Dichlorotetrafluoroethane (F114)	ND	7.1	"	"	"	"	"	"	
Vinyl chloride	ND	2.6	"	"	"	"	"	"	
Bromomethane	ND	16	"	"	"	"	"	"	
Chloroethane	ND	8.0	"	"	"	"	"	"	
Trichlorofluoromethane (F11)	ND	5.6	"	"	"	"	"	"	
1,1-Dichloroethene	ND	4.0	"	"	"	"	"	"	
1,1,2-Trichlorotrifluoroethane (F113)	ND	7.7	"	"	"	"	"	"	
Methylene chloride (Dichloromethane)	ND	3.5	"	"	"	"	"	"	
Carbon disulfide	ND	6.3	"	"	"	"	"	"	
trans-1,2-Dichloroethene	ND	8.0	"	"	"	"	"	"	
1,1-Dichloroethane	ND	4.1	"	"	"	"	"	"	
2-Butanone (MEK)	ND	30	"	"	"	"	"	"	
cis-1,2-Dichloroethene	ND	4.0	"	"	"	"	"	"	
Chloroform	**12**	4.9	"	"	"	"	"	"	
1,1,1-Trichloroethane	ND	5.5	"	"	"	"	"	"	
1,2-Dichloroethane (EDC)	ND	4.1	"	"	"	"	"	"	
Benzene	ND	3.2	"	"	"	"	"	"	
Carbon tetrachloride	ND	6.4	"	"	"	"	"	"	
Trichloroethene	ND	5.5	"	"	"	"	"	"	
1,2-Dichloropropane	ND	9.4	"	"	"	"	"	"	
Bromodichloromethane	ND	6.8	"	"	"	"	"	"	
cis-1,3-Dichloropropene	ND	4.6	"	"	"	"	"	"	
4-Methyl-2-pentanone (MIBK)	ND	8.3	"	"	"	"	"	"	
trans-1,3-Dichloropropene	ND	4.6	"	"	"	"	"	"	
Toluene	ND	3.8	"	"	"	"	"	"	
1,1,2-Trichloroethane	ND	5.5	"	"	"	"	"	"	
2-Hexanone (MBK)	ND	8.3	"	"	"	"	"	"	
Dibromochloromethane	ND	8.6	"	"	"	"	"	"	
Tetrachloroethene	ND	6.9	"	"	"	"	"	"	
1,2-Dibromoethane (EDB)	ND	7.8	"	"	"	"	"	"	
1,1,1,2-Tetrachloroethane	ND	7.0	"	"	"	"	"	"	
Chlorobenzene	ND	4.7	"	"	"	"	"	"	
Ethylbenzene	ND	4.4	"	"	"	"	"	"	
m,p-Xylene	ND	8.8	"	"	"	"	"	"	
Styrene	ND	4.3	"	"	"	"	"	"	

H&P Mobile
Geochemistry Inc.

2470 Impala Drive
Carlsbad, CA 92010
760-804-9678 Phone
760-804-9159 Fax

Stantec - Thousand Oaks	Project: ST082619-11	
290 Conejo Ridge Avenue, Suite 200	Project Number: 18231 Imperial Hwy	Reported:
Thousand Oaks, CA 91361	Project Manager: Lewis Simons	09-Sep-19 08:39

Volatile Organic Compounds by EPA TO-15

H&P Mobile Geochemistry, Inc.

Analyte	Result	Reporting Limit	Units	Dilution Factor	Batch	Prepared	Analyzed	Method	Notes
CSV-3 (E908136-01) Vapor Sampled: 23-Aug-19 Received: 23-Aug-19									
o-Xylene	ND	4.4	ug/m3	1	EI90313	03-Sep-19	04-Sep-19	EPA TO-15	
Bromoform	ND	10	"	"	"	"	"	"	
1,1,2,2-Tetrachloroethane	ND	7.0	"	"	"	"	"	"	
4-Ethyltoluene	ND	5.0	"	"	"	"	"	"	
1,3,5-Trimethylbenzene	ND	5.0	"	"	"	"	"	"	
1,2,4-Trimethylbenzene	ND	5.0	"	"	"	"	"	"	
1,3-Dichlorobenzene	ND	12	"	"	"	"	"	"	
1,4-Dichlorobenzene	ND	12	"	"	"	"	"	"	
1,2-Dichlorobenzene	ND	12	"	"	"	"	"	"	
1,2,4-Trichlorobenzene	ND	38	"	"	"	"	"	"	
Hexachlorobutadiene	ND	54	"	"	"	"	"	"	
Surrogate: 1,2-Dichloroethane-d4		*102 %*		*76-134*	"	"	"	"	
Surrogate: Toluene-d8		*96.5 %*		*78-125*	"	"	"	"	
Surrogate: 4-Bromofluorobenzene		*94.9 %*		*77-127*	"	"	"	"	
CSV-5 (E908136-02) Vapor Sampled: 23-Aug-19 Received: 23-Aug-19									
1,1-Difluoroethane (LCC)	ND	5.5	ug/m3	1	EI90313	03-Sep-19	04-Sep-19	EPA TO-15	
Dichlorodifluoromethane (F12)	ND	5.0	"	"	"	"	"	"	
Chloromethane	ND	2.1	"	"	"	"	"	"	
Dichlorotetrafluoroethane (F114)	ND	7.1	"	"	"	"	"	"	
Vinyl chloride	ND	2.6	"	"	"	"	"	"	
Bromomethane	ND	16	"	"	"	"	"	"	
Chloroethane	ND	8.0	"	"	"	"	"	"	
Trichlorofluoromethane (F11)	**5.8**	5.6	"	"	"	"	"	"	
1,1-Dichloroethene	ND	4.0	"	"	"	"	"	"	
1,1,2-Trichlorotrifluoroethane (F113)	ND	7.7	"	"	"	"	"	"	
Methylene chloride (Dichloromethane)	ND	3.5	"	"	"	"	"	"	
Carbon disulfide	ND	6.3	"	"	"	"	"	"	
trans-1,2-Dichloroethene	ND	8.0	"	"	"	"	"	"	
1,1-Dichloroethane	ND	4.1	"	"	"	"	"	"	
2-Butanone (MEK)	ND	30	"	"	"	"	"	"	
cis-1,2-Dichloroethene	ND	4.0	"	"	"	"	"	"	
Chloroform	**9.2**	4.9	"	"	"	"	"	"	
1,1,1-Trichloroethane	ND	5.5	"	"	"	"	"	"	
1,2-Dichloroethane (EDC)	ND	4.1	"	"	"	"	"	"	
Benzene	ND	3.2	"	"	"	"	"	"	
Carbon tetrachloride	ND	6.4	"	"	"	"	"	"	

H&P Mobile
Geochemistry Inc.

2470 Impala Drive
Carlsbad, CA 92010
760-804-9678 Phone
760-804-9159 Fax

Stantec - Thousand Oaks	Project: ST082619-11	
290 Conejo Ridge Avenue, Suite 200	Project Number: 18231 Imperial Hwy	Reported:
Thousand Oaks, CA 91361	Project Manager: Lewis Simons	09-Sep-19 08:39

Volatile Organic Compounds by EPA TO-15

H&P Mobile Geochemistry, Inc.

Analyte	Result	Reporting Limit	Units	Dilution Factor	Batch	Prepared	Analyzed	Method	Notes
CSV-5 (E908136-02) Vapor Sampled: 23-Aug-19 Received: 23-Aug-19									
Trichloroethene	ND	5.5	ug/m3	1	EI90313	03-Sep-19	04-Sep-19	EPA TO-15	
1,2-Dichloropropane	ND	9.4	"	"	"	"	"	"	
Bromodichloromethane	ND	6.8	"	"	"	"	"	"	
cis-1,3-Dichloropropene	ND	4.6	"	"	"	"	"	"	
4-Methyl-2-pentanone (MIBK)	ND	8.3	"	"	"	"	"	"	
trans-1,3-Dichloropropene	ND	4.6	"	"	"	"	"	"	
Toluene	ND	3.8	"	"	"	"	"	"	
1,1,2-Trichloroethane	ND	5.5	"	"	"	"	"	"	
2-Hexanone (MBK)	ND	8.3	"	"	"	"	"	"	
Dibromochloromethane	ND	8.6	"	"	"	"	"	"	
Tetrachloroethene	ND	6.9	"	"	"	"	"	"	
1,2-Dibromoethane (EDB)	ND	7.8	"	"	"	"	"	"	
1,1,1,2-Tetrachloroethane	ND	7.0	"	"	"	"	"	"	
Chlorobenzene	ND	4.7	"	"	"	"	"	"	
Ethylbenzene	ND	4.4	"	"	"	"	"	"	
m,p-Xylene	ND	8.8	"	"	"	"	"	"	
Styrene	ND	4.3	"	"	"	"	"	"	
o-Xylene	ND	4.4	"	"	"	"	"	"	
Bromoform	ND	10	"	"	"	"	"	"	
1,1,2,2-Tetrachloroethane	ND	7.0	"	"	"	"	"	"	
4-Ethyltoluene	ND	5.0	"	"	"	"	"	"	
1,3,5-Trimethylbenzene	ND	5.0	"	"	"	"	"	"	
1,2,4-Trimethylbenzene	ND	5.0	"	"	"	"	"	"	
1,3-Dichlorobenzene	ND	12	"	"	"	"	"	"	
1,4-Dichlorobenzene	ND	12	"	"	"	"	"	"	
1,2-Dichlorobenzene	ND	12	"	"	"	"	"	"	
1,2,4-Trichlorobenzene	ND	38	"	"	"	"	"	"	
Hexachlorobutadiene	ND	54	"	"	"	"	"	"	
Surrogate: 1,2-Dichloroethane-d4		*105 %*		*76-134*	"	"	"	"	
Surrogate: Toluene-d8		*103 %*		*78-125*	"	"	"	"	
Surrogate: 4-Bromofluorobenzene		*93.2 %*		*77-127*	"	"	"	"	

H&P Mobile
Geochemistry Inc.

2470 Impala Drive
Carlsbad, CA 92010
760-804-9678 Phone
760-804-9159 Fax

Stantec - Thousand Oaks	Project: ST082619-11	
290 Conejo Ridge Avenue, Suite 200	Project Number: 18231 Imperial Hwy	Reported:
Thousand Oaks, CA 91361	Project Manager: Lewis Simons	09-Sep-19 08:39

Volatile Organic Compounds by EPA TO-15

H&P Mobile Geochemistry, Inc.

Analyte	Result	Reporting Limit	Units	Dilution Factor	Batch	Prepared	Analyzed	Method	Notes
CSV-5-REP (E908136-03) Vapor Sampled: 23-Aug-19 Received: 23-Aug-19									
1,1-Difluoroethane (LCC)	ND	5.5	ug/m3	1	EI90313	03-Sep-19	04-Sep-19	EPA TO-15	
Dichlorodifluoromethane (F12)	ND	5.0	"	"	"	"	"	"	
Chloromethane	ND	2.1	"	"	"	"	"	"	
Dichlorotetrafluoroethane (F114)	ND	7.1	"	"	"	"	"	"	
Vinyl chloride	ND	2.6	"	"	"	"	"	"	
Bromomethane	ND	16	"	"	"	"	"	"	
Chloroethane	ND	8.0	"	"	"	"	"	"	
Trichlorofluoromethane (F11)	**5.9**	5.6	"	"	"	"	"	"	
1,1-Dichloroethene	ND	4.0	"	"	"	"	"	"	
1,1,2-Trichlorotrifluoroethane (F113)	ND	7.7	"	"	"	"	"	"	
Methylene chloride (Dichloromethane)	ND	3.5	"	"	"	"	"	"	
Carbon disulfide	ND	6.3	"	"	"	"	"	"	
trans-1,2-Dichloroethene	ND	8.0	"	"	"	"	"	"	
1,1-Dichloroethane	ND	4.1	"	"	"	"	"	"	
2-Butanone (MEK)	ND	30	"	"	"	"	"	"	
cis-1,2-Dichloroethene	ND	4.0	"	"	"	"	"	"	
Chloroform	**9.8**	4.9	"	"	"	"	"	"	
1,1,1-Trichloroethane	ND	5.5	"	"	"	"	"	"	
1,2-Dichloroethane (EDC)	ND	4.1	"	"	"	"	"	"	
Benzene	**5.7**	3.2	"	"	"	"	"	"	
Carbon tetrachloride	ND	6.4	"	"	"	"	"	"	
Trichloroethene	ND	5.5	"	"	"	"	"	"	
1,2-Dichloropropane	ND	9.4	"	"	"	"	"	"	
Bromodichloromethane	ND	6.8	"	"	"	"	"	"	
cis-1,3-Dichloropropene	ND	4.6	"	"	"	"	"	"	
4-Methyl-2-pentanone (MIBK)	ND	8.3	"	"	"	"	"	"	
trans-1,3-Dichloropropene	ND	4.6	"	"	"	"	"	"	
Toluene	ND	3.8	"	"	"	"	"	"	
1,1,2-Trichloroethane	ND	5.5	"	"	"	"	"	"	
2-Hexanone (MBK)	ND	8.3	"	"	"	"	"	"	
Dibromochloromethane	ND	8.6	"	"	"	"	"	"	
Tetrachloroethene	ND	6.9	"	"	"	"	"	"	
1,2-Dibromoethane (EDB)	ND	7.8	"	"	"	"	"	"	
1,1,1,2-Tetrachloroethane	ND	7.0	"	"	"	"	"	"	
Chlorobenzene	ND	4.7	"	"	"	"	"	"	
Ethylbenzene	**5.4**	4.4	"	"	"	"	"	"	
m,p-Xylene	ND	8.8	"	"	"	"	"	"	
Styrene	ND	4.3	"	"	"	"	"	"	

H&P Mobile
Geochemistry Inc.

2470 Impala Drive
Carlsbad, CA 92010
760-804-9678 Phone
760-804-9159 Fax

Stantec - Thousand Oaks	Project: ST082619-11	
290 Conejo Ridge Avenue, Suite 200	Project Number: 18231 Imperial Hwy	Reported:
Thousand Oaks, CA 91361	Project Manager: Lewis Simons	09-Sep-19 08:39

Volatile Organic Compounds by EPA TO-15

H&P Mobile Geochemistry, Inc.

Analyte	Result	Reporting Limit	Units	Dilution Factor	Batch	Prepared	Analyzed	Method	Notes
CSV-5-REP (E908136-03) Vapor Sampled: 23-Aug-19 Received: 23-Aug-19									
o-Xylene	ND	4.4	ug/m3	1	EI90313	03-Sep-19	04-Sep-19	EPA TO-15	
Bromoform	ND	10	"	"	"	"	"	"	
1,1,2,2-Tetrachloroethane	ND	7.0	"	"	"	"	"	"	
4-Ethyltoluene	ND	5.0	"	"	"	"	"	"	
1,3,5-Trimethylbenzene	ND	5.0	"	"	"	"	"	"	
1,2,4-Trimethylbenzene	ND	5.0	"	"	"	"	"	"	
1,3-Dichlorobenzene	ND	12	"	"	"	"	"	"	
1,4-Dichlorobenzene	ND	12	"	"	"	"	"	"	
1,2-Dichlorobenzene	ND	12	"	"	"	"	"	"	
1,2,4-Trichlorobenzene	ND	38	"	"	"	"	"	"	
Hexachlorobutadiene	ND	54	"	"	"	"	"	"	
Surrogate: 1,2-Dichloroethane-d4		*105 %*		*76-134*	"	"	"	"	
Surrogate: Toluene-d8		*102 %*		*78-125*	"	"	"	"	
Surrogate: 4-Bromofluorobenzene		*95.5 %*		*77-127*	"	"	"	"	
CSV-6 (E908136-04) Vapor Sampled: 23-Aug-19 Received: 23-Aug-19									
1,1-Difluoroethane (LCC)	ND	5.5	ug/m3	1	EI90313	03-Sep-19	04-Sep-19	EPA TO-15	
Dichlorodifluoromethane (F12)	ND	5.0	"	"	"	"	"	"	
Chloromethane	ND	2.1	"	"	"	"	"	"	
Dichlorotetrafluoroethane (F114)	ND	7.1	"	"	"	"	"	"	
Vinyl chloride	ND	2.6	"	"	"	"	"	"	
Bromomethane	ND	16	"	"	"	"	"	"	
Chloroethane	ND	8.0	"	"	"	"	"	"	
Trichlorofluoromethane (F11)	ND	5.6	"	"	"	"	"	"	
1,1-Dichloroethene	ND	4.0	"	"	"	"	"	"	
1,1,2-Trichlorotrifluoroethane (F113)	ND	7.7	"	"	"	"	"	"	
Methylene chloride (Dichloromethane)	ND	3.5	"	"	"	"	"	"	
Carbon disulfide	ND	6.3	"	"	"	"	"	"	
trans-1,2-Dichloroethene	ND	8.0	"	"	"	"	"	"	
1,1-Dichloroethane	ND	4.1	"	"	"	"	"	"	
2-Butanone (MEK)	ND	30	"	"	"	"	"	"	
cis-1,2-Dichloroethene	ND	4.0	"	"	"	"	"	"	
Chloroform	ND	4.9	"	"	"	"	"	"	
1,1,1-Trichloroethane	ND	5.5	"	"	"	"	"	"	
1,2-Dichloroethane (EDC)	ND	4.1	"	"	"	"	"	"	
Benzene	ND	3.2	"	"	"	"	"	"	
Carbon tetrachloride	ND	6.4	"	"	"	"	"	"	

H&P Mobile
Geochemistry Inc.

2470 Impala Drive
Carlsbad, CA 92010
760-804-9678 Phone
760-804-9159 Fax

Stantec - Thousand Oaks	Project: ST082619-11	
290 Conejo Ridge Avenue, Suite 200	Project Number: 18231 Imperial Hwy	Reported:
Thousand Oaks, CA 91361	Project Manager: Lewis Simons	09-Sep-19 08:39

Volatile Organic Compounds by EPA TO-15

H&P Mobile Geochemistry, Inc.

Analyte	Result	Reporting Limit	Units	Dilution Factor	Batch	Prepared	Analyzed	Method	Notes
CSV-6 (E908136-04) Vapor Sampled: 23-Aug-19 Received: 23-Aug-19									
Trichloroethene	ND	5.5	ug/m3	1	EI90313	03-Sep-19	04-Sep-19	EPA TO-15	
1,2-Dichloropropane	ND	9.4	"	"	"	"	"	"	
Bromodichloromethane	ND	6.8	"	"	"	"	"	"	
cis-1,3-Dichloropropene	ND	4.6	"	"	"	"	"	"	
4-Methyl-2-pentanone (MIBK)	ND	8.3	"	"	"	"	"	"	
trans-1,3-Dichloropropene	ND	4.6	"	"	"	"	"	"	
Toluene	ND	3.8	"	"	"	"	"	"	
1,1,2-Trichloroethane	ND	5.5	"	"	"	"	"	"	
2-Hexanone (MBK)	ND	8.3	"	"	"	"	"	"	
Dibromochloromethane	ND	8.6	"	"	"	"	"	"	
Tetrachloroethene	ND	6.9	"	"	"	"	"	"	
1,2-Dibromoethane (EDB)	ND	7.8	"	"	"	"	"	"	
1,1,1,2-Tetrachloroethane	ND	7.0	"	"	"	"	"	"	
Chlorobenzene	ND	4.7	"	"	"	"	"	"	
Ethylbenzene	ND	4.4	"	"	"	"	"	"	
m,p-Xylene	ND	8.8	"	"	"	"	"	"	
Styrene	ND	4.3	"	"	"	"	"	"	
o-Xylene	ND	4.4	"	"	"	"	"	"	
Bromoform	ND	10	"	"	"	"	"	"	
1,1,2,2-Tetrachloroethane	ND	7.0	"	"	"	"	"	"	
4-Ethyltoluene	ND	5.0	"	"	"	"	"	"	
1,3,5-Trimethylbenzene	ND	5.0	"	"	"	"	"	"	
1,2,4-Trimethylbenzene	ND	5.0	"	"	"	"	"	"	
1,3-Dichlorobenzene	ND	12	"	"	"	"	"	"	
1,4-Dichlorobenzene	ND	12	"	"	"	"	"	"	
1,2-Dichlorobenzene	ND	12	"	"	"	"	"	"	
1,2,4-Trichlorobenzene	ND	38	"	"	"	"	"	"	
Hexachlorobutadiene	ND	54	"	"	"	"	"	"	
Surrogate: 1,2-Dichloroethane-d4		*105 %*		*76-134*	"	"	"	"	
Surrogate: Toluene-d8		*102 %*		*78-125*	"	"	"	"	
Surrogate: 4-Bromofluorobenzene		*98.2 %*		*77-127*	"	"	"	"	

H&P Mobile
Geochemistry Inc.

2470 Impala Drive
Carlsbad, CA 92010
760-804-9678 Phone
760-804-9159 Fax

Stantec - Thousand Oaks	Project: ST082619-11	
290 Conejo Ridge Avenue, Suite 200	Project Number: 18231 Imperial Hwy	Reported:
Thousand Oaks, CA 91361	Project Manager: Lewis Simons	09-Sep-19 08:39

Volatile Organic Compounds by EPA TO-15

H&P Mobile Geochemistry, Inc.

Analyte	Result	Reporting Limit	Units	Dilution Factor	Batch	Prepared	Analyzed	Method	Notes
CSV-7 (E908136-05) Vapor Sampled: 23-Aug-19 Received: 23-Aug-19									
1,1-Difluoroethane (LCC)	ND	5.5	ug/m3	1	EI90313	03-Sep-19	04-Sep-19	EPA TO-15	
Dichlorodifluoromethane (F12)	ND	5.0	"	"	"	"	"	"	
Chloromethane	ND	2.1	"	"	"	"	"	"	
Dichlorotetrafluoroethane (F114)	ND	7.1	"	"	"	"	"	"	
Vinyl chloride	ND	2.6	"	"	"	"	"	"	
Bromomethane	ND	16	"	"	"	"	"	"	
Chloroethane	ND	8.0	"	"	"	"	"	"	
Trichlorofluoromethane (F11)	ND	5.6	"	"	"	"	"	"	
1,1-Dichloroethene	ND	4.0	"	"	"	"	"	"	
1,1,2-Trichlorotrifluoroethane (F113)	ND	7.7	"	"	"	"	"	"	
Methylene chloride (Dichloromethane)	ND	3.5	"	"	"	"	"	"	
Carbon disulfide	ND	6.3	"	"	"	"	"	"	
trans-1,2-Dichloroethene	ND	8.0	"	"	"	"	"	"	
1,1-Dichloroethane	ND	4.1	"	"	"	"	"	"	
2-Butanone (MEK)	ND	30	"	"	"	"	"	"	
cis-1,2-Dichloroethene	ND	4.0	"	"	"	"	"	"	
Chloroform	**8.5**	4.9	"	"	"	"	"	"	
1,1,1-Trichloroethane	ND	5.5	"	"	"	"	"	"	
1,2-Dichloroethane (EDC)	ND	4.1	"	"	"	"	"	"	
Benzene	ND	3.2	"	"	"	"	"	"	
Carbon tetrachloride	ND	6.4	"	"	"	"	"	"	
Trichloroethene	ND	5.5	"	"	"	"	"	"	
1,2-Dichloropropane	ND	9.4	"	"	"	"	"	"	
Bromodichloromethane	ND	6.8	"	"	"	"	"	"	
cis-1,3-Dichloropropene	ND	4.6	"	"	"	"	"	"	
4-Methyl-2-pentanone (MIBK)	ND	8.3	"	"	"	"	"	"	
trans-1,3-Dichloropropene	ND	4.6	"	"	"	"	"	"	
Toluene	ND	3.8	"	"	"	"	"	"	
1,1,2-Trichloroethane	ND	5.5	"	"	"	"	"	"	
2-Hexanone (MBK)	ND	8.3	"	"	"	"	"	"	
Dibromochloromethane	ND	8.6	"	"	"	"	"	"	
Tetrachloroethene	ND	6.9	"	"	"	"	"	"	
1,2-Dibromoethane (EDB)	ND	7.8	"	"	"	"	"	"	
1,1,1,2-Tetrachloroethane	ND	7.0	"	"	"	"	"	"	
Chlorobenzene	ND	4.7	"	"	"	"	"	"	
Ethylbenzene	ND	4.4	"	"	"	"	"	"	
m,p-Xylene	ND	8.8	"	"	"	"	"	"	
Styrene	ND	4.3	"	"	"	"	"	"	

H&P Mobile
Geochemistry Inc.

2470 Impala Drive
Carlsbad, CA 92010
760-804-9678 Phone
760-804-9159 Fax

Stantec - Thousand Oaks	Project: ST082619-11	
290 Conejo Ridge Avenue, Suite 200	Project Number: 18231 Imperial Hwy	Reported:
Thousand Oaks, CA 91361	Project Manager: Lewis Simons	09-Sep-19 08:39

Volatile Organic Compounds by EPA TO-15

H&P Mobile Geochemistry, Inc.

Analyte	Result	Reporting Limit	Units	Dilution Factor	Batch	Prepared	Analyzed	Method	Notes
CSV-7 (E908136-05) Vapor Sampled: 23-Aug-19 Received: 23-Aug-19									
o-Xylene	ND	4.4	ug/m3	1	EI90313	03-Sep-19	04-Sep-19	EPA TO-15	
Bromoform	ND	10	"	"	"	"	"	"	
1,1,2,2-Tetrachloroethane	ND	7.0	"	"	"	"	"	"	
4-Ethyltoluene	ND	5.0	"	"	"	"	"	"	
1,3,5-Trimethylbenzene	ND	5.0	"	"	"	"	"	"	
1,2,4-Trimethylbenzene	ND	5.0	"	"	"	"	"	"	
1,3-Dichlorobenzene	ND	12	"	"	"	"	"	"	
1,4-Dichlorobenzene	ND	12	"	"	"	"	"	"	
1,2-Dichlorobenzene	ND	12	"	"	"	"	"	"	
1,2,4-Trichlorobenzene	ND	38	"	"	"	"	"	"	
Hexachlorobutadiene	ND	54	"	"	"	"	"	"	
Surrogate: 1,2-Dichloroethane-d4		*107 %*		*76-134*	"	"	"	"	
Surrogate: Toluene-d8		*103 %*		*78-125*	"	"	"	"	
Surrogate: 4-Bromofluorobenzene		*94.2 %*		*77-127*	"	"	"	"	
CSV-2 (E908136-06) Vapor Sampled: 23-Aug-19 Received: 23-Aug-19									
1,1-Difluoroethane (LCC)	ND	5.5	ug/m3	1	EI90313	03-Sep-19	04-Sep-19	EPA TO-15	
Dichlorodifluoromethane (F12)	ND	5.0	"	"	"	"	"	"	
Chloromethane	ND	2.1	"	"	"	"	"	"	
Dichlorotetrafluoroethane (F114)	ND	7.1	"	"	"	"	"	"	
Vinyl chloride	ND	2.6	"	"	"	"	"	"	
Bromomethane	ND	16	"	"	"	"	"	"	
Chloroethane	ND	8.0	"	"	"	"	"	"	
Trichlorofluoromethane (F11)	ND	5.6	"	"	"	"	"	"	
1,1-Dichloroethene	ND	4.0	"	"	"	"	"	"	
1,1,2-Trichlorotrifluoroethane (F113)	ND	7.7	"	"	"	"	"	"	
Methylene chloride (Dichloromethane)	ND	3.5	"	"	"	"	"	"	
Carbon disulfide	**7.3**	6.3	"	"	"	"	"	"	
trans-1,2-Dichloroethene	ND	8.0	"	"	"	"	"	"	
1,1-Dichloroethane	ND	4.1	"	"	"	"	"	"	
2-Butanone (MEK)	ND	30	"	"	"	"	"	"	
cis-1,2-Dichloroethene	ND	4.0	"	"	"	"	"	"	
Chloroform	ND	4.9	"	"	"	"	"	"	
1,1,1-Trichloroethane	ND	5.5	"	"	"	"	"	"	
1,2-Dichloroethane (EDC)	ND	4.1	"	"	"	"	"	"	
Benzene	ND	3.2	"	"	"	"	"	"	
Carbon tetrachloride	ND	6.4	"	"	"	"	"	"	

H&P Mobile
Geochemistry Inc.

2470 Impala Drive
Carlsbad, CA 92010
760-804-9678 Phone
760-804-9159 Fax

Stantec - Thousand Oaks	Project: ST082619-11	
290 Conejo Ridge Avenue, Suite 200	Project Number: 18231 Imperial Hwy	Reported:
Thousand Oaks, CA 91361	Project Manager: Lewis Simons	09-Sep-19 08:39

Volatile Organic Compounds by EPA TO-15

H&P Mobile Geochemistry, Inc.

Analyte	Result	Reporting Limit	Units	Dilution Factor	Batch	Prepared	Analyzed	Method	Notes
CSV-2 (E908136-06) Vapor Sampled: 23-Aug-19 Received: 23-Aug-19									
Trichloroethene	ND	5.5	ug/m3	1	EI90313	03-Sep-19	04-Sep-19	EPA TO-15	
1,2-Dichloropropane	ND	9.4	"	"	"	"	"	"	
Bromodichloromethane	ND	6.8	"	"	"	"	"	"	
cis-1,3-Dichloropropene	ND	4.6	"	"	"	"	"	"	
4-Methyl-2-pentanone (MIBK)	ND	8.3	"	"	"	"	"	"	
trans-1,3-Dichloropropene	ND	4.6	"	"	"	"	"	"	
Toluene	ND	3.8	"	"	"	"	"	"	
1,1,2-Trichloroethane	ND	5.5	"	"	"	"	"	"	
2-Hexanone (MBK)	ND	8.3	"	"	"	"	"	"	
Dibromochloromethane	ND	8.6	"	"	"	"	"	"	
Tetrachloroethene	**18**	6.9	"	"	"	"	"	"	
1,2-Dibromoethane (EDB)	ND	7.8	"	"	"	"	"	"	
1,1,1,2-Tetrachloroethane	ND	7.0	"	"	"	"	"	"	
Chlorobenzene	ND	4.7	"	"	"	"	"	"	
Ethylbenzene	ND	4.4	"	"	"	"	"	"	
m,p-Xylene	ND	8.8	"	"	"	"	"	"	
Styrene	ND	4.3	"	"	"	"	"	"	
o-Xylene	ND	4.4	"	"	"	"	"	"	
Bromoform	ND	10	"	"	"	"	"	"	
1,1,2,2-Tetrachloroethane	ND	7.0	"	"	"	"	"	"	
4-Ethyltoluene	ND	5.0	"	"	"	"	"	"	
1,3,5-Trimethylbenzene	ND	5.0	"	"	"	"	"	"	
1,2,4-Trimethylbenzene	ND	5.0	"	"	"	"	"	"	
1,3-Dichlorobenzene	ND	12	"	"	"	"	"	"	
1,4-Dichlorobenzene	ND	12	"	"	"	"	"	"	
1,2-Dichlorobenzene	ND	12	"	"	"	"	"	"	
1,2,4-Trichlorobenzene	ND	38	"	"	"	"	"	"	
Hexachlorobutadiene	ND	54	"	"	"	"	"	"	
Surrogate: 1,2-Dichloroethane-d4		*105 %*		*76-134*	"	"	"	"	
Surrogate: Toluene-d8		*104 %*		*78-125*	"	"	"	"	
Surrogate: 4-Bromofluorobenzene		*99.1 %*		*77-127*	"	"	"	"	

H&P Mobile
Geochemistry Inc.

2470 Impala Drive
Carlsbad, CA 92010
760-804-9678 Phone
760-804-9159 Fax

Stantec - Thousand Oaks	Project: ST082619-11	
290 Conejo Ridge Avenue, Suite 200	Project Number: 18231 Imperial Hwy	Reported:
Thousand Oaks, CA 91361	Project Manager: Lewis Simons	09-Sep-19 08:39

Volatile Organic Compounds by EPA TO-15

H&P Mobile Geochemistry, Inc.

Analyte	Result	Reporting Limit	Units	Dilution Factor	Batch	Prepared	Analyzed	Method	Notes
CSV-1 (E908136-07) Vapor Sampled: 23-Aug-19 Received: 23-Aug-19									
1,1-Difluoroethane (LCC)	ND	5.5	ug/m3	1	EI90313	03-Sep-19	04-Sep-19	EPA TO-15	
Dichlorodifluoromethane (F12)	**6.1**	5.0	"	"	"	"	"	"	
Chloromethane	ND	2.1	"	"	"	"	"	"	
Dichlorotetrafluoroethane (F114)	ND	7.1	"	"	"	"	"	"	
Vinyl chloride	ND	2.6	"	"	"	"	"	"	
Bromomethane	ND	16	"	"	"	"	"	"	
Chloroethane	ND	8.0	"	"	"	"	"	"	
Trichlorofluoromethane (F11)	**7.5**	5.6	"	"	"	"	"	"	
1,1-Dichloroethene	ND	4.0	"	"	"	"	"	"	
1,1,2-Trichlorotrifluoroethane (F113)	ND	7.7	"	"	"	"	"	"	
Methylene chloride (Dichloromethane)	ND	3.5	"	"	"	"	"	"	
Carbon disulfide	ND	6.3	"	"	"	"	"	"	
trans-1,2-Dichloroethene	ND	8.0	"	"	"	"	"	"	
1,1-Dichloroethane	ND	4.1	"	"	"	"	"	"	
2-Butanone (MEK)	ND	30	"	"	"	"	"	"	
cis-1,2-Dichloroethene	ND	4.0	"	"	"	"	"	"	
Chloroform	**13**	4.9	"	"	"	"	"	"	
1,1,1-Trichloroethane	ND	5.5	"	"	"	"	"	"	
1,2-Dichloroethane (EDC)	ND	4.1	"	"	"	"	"	"	
Benzene	ND	3.2	"	"	"	"	"	"	
Carbon tetrachloride	ND	6.4	"	"	"	"	"	"	
Trichloroethene	ND	5.5	"	"	"	"	"	"	
1,2-Dichloropropane	ND	9.4	"	"	"	"	"	"	
Bromodichloromethane	ND	6.8	"	"	"	"	"	"	
cis-1,3-Dichloropropene	ND	4.6	"	"	"	"	"	"	
4-Methyl-2-pentanone (MIBK)	ND	8.3	"	"	"	"	"	"	
trans-1,3-Dichloropropene	ND	4.6	"	"	"	"	"	"	
Toluene	ND	3.8	"	"	"	"	"	"	
1,1,2-Trichloroethane	ND	5.5	"	"	"	"	"	"	
2-Hexanone (MBK)	ND	8.3	"	"	"	"	"	"	
Dibromochloromethane	ND	8.6	"	"	"	"	"	"	
Tetrachloroethene	ND	6.9	"	"	"	"	"	"	
1,2-Dibromoethane (EDB)	ND	7.8	"	"	"	"	"	"	
1,1,1,2-Tetrachloroethane	ND	7.0	"	"	"	"	"	"	
Chlorobenzene	ND	4.7	"	"	"	"	"	"	
Ethylbenzene	ND	4.4	"	"	"	"	"	"	
m,p-Xylene	ND	8.8	"	"	"	"	"	"	
Styrene	ND	4.3	"	"	"	"	"	"	

H&P Mobile
Geochemistry Inc.

2470 Impala Drive
Carlsbad, CA 92010
760-804-9678 Phone
760-804-9159 Fax

Stantec - Thousand Oaks	Project: ST082619-11	
290 Conejo Ridge Avenue, Suite 200	Project Number: 18231 Imperial Hwy	Reported:
Thousand Oaks, CA 91361	Project Manager: Lewis Simons	09-Sep-19 08:39

Volatile Organic Compounds by EPA TO-15

H&P Mobile Geochemistry, Inc.

Analyte	Result	Reporting Limit	Units	Dilution Factor	Batch	Prepared	Analyzed	Method	Notes
CSV-1 (E908136-07) Vapor Sampled: 23-Aug-19 Received: 23-Aug-19									
o-Xylene	ND	4.4	ug/m3	1	EI90313	03-Sep-19	04-Sep-19	EPA TO-15	
Bromoform	ND	10	"	"	"	"	"	"	
1,1,2,2-Tetrachloroethane	ND	7.0	"	"	"	"	"	"	
4-Ethyltoluene	ND	5.0	"	"	"	"	"	"	
1,3,5-Trimethylbenzene	ND	5.0	"	"	"	"	"	"	
1,2,4-Trimethylbenzene	ND	5.0	"	"	"	"	"	"	
1,3-Dichlorobenzene	ND	12	"	"	"	"	"	"	
1,4-Dichlorobenzene	ND	12	"	"	"	"	"	"	
1,2-Dichlorobenzene	ND	12	"	"	"	"	"	"	
1,2,4-Trichlorobenzene	ND	38	"	"	"	"	"	"	
Hexachlorobutadiene	ND	54	"	"	"	"	"	"	
Surrogate: 1,2-Dichloroethane-d4		*107 %*		*76-134*	"	"	"	"	
Surrogate: Toluene-d8		*104 %*		*78-125*	"	"	"	"	
Surrogate: 4-Bromofluorobenzene		*98.0 %*		*77-127*	"	"	"	"	
CSV-4 (E908136-08) Vapor Sampled: 23-Aug-19 Received: 23-Aug-19									
1,1-Difluoroethane (LCC)	ND	5.5	ug/m3	1	EI90313	03-Sep-19	04-Sep-19	EPA TO-15	
Dichlorodifluoromethane (F12)	ND	5.0	"	"	"	"	"	"	
Chloromethane	ND	2.1	"	"	"	"	"	"	
Dichlorotetrafluoroethane (F114)	ND	7.1	"	"	"	"	"	"	
Vinyl chloride	ND	2.6	"	"	"	"	"	"	
Bromomethane	ND	16	"	"	"	"	"	"	
Chloroethane	ND	8.0	"	"	"	"	"	"	
Trichlorofluoromethane (F11)	ND	5.6	"	"	"	"	"	"	
1,1-Dichloroethene	ND	4.0	"	"	"	"	"	"	
1,1,2-Trichlorotrifluoroethane (F113)	ND	7.7	"	"	"	"	"	"	
Methylene chloride (Dichloromethane)	ND	3.5	"	"	"	"	"	"	
Carbon disulfide	ND	6.3	"	"	"	"	"	"	
trans-1,2-Dichloroethene	ND	8.0	"	"	"	"	"	"	
1,1-Dichloroethane	ND	4.1	"	"	"	"	"	"	
2-Butanone (MEK)	ND	30	"	"	"	"	"	"	
cis-1,2-Dichloroethene	ND	4.0	"	"	"	"	"	"	
Chloroform	ND	4.9	"	"	"	"	"	"	
1,1,1-Trichloroethane	ND	5.5	"	"	"	"	"	"	
1,2-Dichloroethane (EDC)	ND	4.1	"	"	"	"	"	"	
Benzene	ND	3.2	"	"	"	"	"	"	
Carbon tetrachloride	ND	6.4	"	"	"	"	"	"	

H&P Mobile
Geochemistry Inc.

2470 Impala Drive
Carlsbad, CA 92010
760-804-9678 Phone
760-804-9159 Fax

Stantec - Thousand Oaks	Project: ST082619-11	
290 Conejo Ridge Avenue, Suite 200	Project Number: 18231 Imperial Hwy	Reported:
Thousand Oaks, CA 91361	Project Manager: Lewis Simons	09-Sep-19 08:39

Volatile Organic Compounds by EPA TO-15

H&P Mobile Geochemistry, Inc.

Analyte	Result	Reporting Limit	Units	Dilution Factor	Batch	Prepared	Analyzed	Method	Notes
CSV-4 (E908136-08) Vapor Sampled: 23-Aug-19 Received: 23-Aug-19									
Trichloroethene	ND	5.5	ug/m3	1	EI90313	03-Sep-19	04-Sep-19	EPA TO-15	
1,2-Dichloropropane	ND	9.4	"	"	"	"	"	"	
Bromodichloromethane	ND	6.8	"	"	"	"	"	"	
cis-1,3-Dichloropropene	ND	4.6	"	"	"	"	"	"	
4-Methyl-2-pentanone (MIBK)	ND	8.3	"	"	"	"	"	"	
trans-1,3-Dichloropropene	ND	4.6	"	"	"	"	"	"	
Toluene	ND	3.8	"	"	"	"	"	"	
1,1,2-Trichloroethane	ND	5.5	"	"	"	"	"	"	
2-Hexanone (MBK)	ND	8.3	"	"	"	"	"	"	
Dibromochloromethane	ND	8.6	"	"	"	"	"	"	
Tetrachloroethene	ND	6.9	"	"	"	"	"	"	
1,2-Dibromoethane (EDB)	ND	7.8	"	"	"	"	"	"	
1,1,1,2-Tetrachloroethane	ND	7.0	"	"	"	"	"	"	
Chlorobenzene	ND	4.7	"	"	"	"	"	"	
Ethylbenzene	ND	4.4	"	"	"	"	"	"	
m,p-Xylene	ND	8.8	"	"	"	"	"	"	
Styrene	ND	4.3	"	"	"	"	"	"	
o-Xylene	ND	4.4	"	"	"	"	"	"	
Bromoform	ND	10	"	"	"	"	"	"	
1,1,2,2-Tetrachloroethane	ND	7.0	"	"	"	"	"	"	
4-Ethyltoluene	ND	5.0	"	"	"	"	"	"	
1,3,5-Trimethylbenzene	ND	5.0	"	"	"	"	"	"	
1,2,4-Trimethylbenzene	ND	5.0	"	"	"	"	"	"	
1,3-Dichlorobenzene	ND	12	"	"	"	"	"	"	
1,4-Dichlorobenzene	ND	12	"	"	"	"	"	"	
1,2-Dichlorobenzene	ND	12	"	"	"	"	"	"	
1,2,4-Trichlorobenzene	ND	38	"	"	"	"	"	"	
Hexachlorobutadiene	ND	54	"	"	"	"	"	"	
Surrogate: 1,2-Dichloroethane-d4		*106 %*		*76-134*	"	"	"	"	
Surrogate: Toluene-d8		*102 %*		*78-125*	"	"	"	"	
Surrogate: 4-Bromofluorobenzene		*102 %*		*77-127*	"	"	"	"	

H&P Mobile
Geochemistry Inc.

2470 Impala Drive
Carlsbad, CA 92010
760-804-9678 Phone
760-804-9159 Fax

Stantec - Thousand Oaks	Project: ST082619-11	
290 Conejo Ridge Avenue, Suite 200	Project Number: 18231 Imperial Hwy	Reported:
Thousand Oaks, CA 91361	Project Manager: Lewis Simons	09-Sep-19 08:39

Soil Vapor/Air Analysis by ASTM D1945 - Quality Control

H&P Mobile Geochemistry, Inc.

Analyte	Result	Reporting Limit	Units	Spike Level	Source Result	%REC	%REC Limits	RPD	RPD Limit	Notes
Batch EH92820 - GC										
Blank (EH92820-BLK1)				Prepared & Analyzed: 28-Aug-19						
Carbon dioxide	ND	0.20	%							

H&P Mobile
Geochemistry Inc.

2470 Impala Drive
Carlsbad, CA 92010
760-804-9678 Phone
760-804-9159 Fax

Stantec - Thousand Oaks	Project: ST082619-11	
290 Conejo Ridge Avenue, Suite 200	Project Number: 18231 Imperial Hwy	Reported:
Thousand Oaks, CA 91361	Project Manager: Lewis Simons	09-Sep-19 08:39

Volatile Organic Compounds by EPA TO-15 - Quality Control

H&P Mobile Geochemistry, Inc.

Analyte	Result	Reporting Limit	Units	Spike Level	Source Result	%REC	%REC Limits	RPD	RPD Limit	Notes
Batch EI90313 - TO-15										
Blank (EI90313-BLK1)				Prepared & Analyzed: 03-Sep-19						
1,1-Difluoroethane (LCC)	ND	5.5	ug/m3							
Dichlorodifluoromethane (F12)	ND	5.0	"							
Chloromethane	ND	2.1	"							
Dichlorotetrafluoroethane (F114)	ND	7.1	"							
Vinyl chloride	ND	2.6	"							
Bromomethane	ND	16	"							
Chloroethane	ND	8.0	"							
Trichlorofluoromethane (F11)	ND	5.6	"							
1,1-Dichloroethene	ND	4.0	"							
1,1,2-Trichlorotrifluoroethane (F113)	ND	7.7	"							
Methylene chloride (Dichloromethane)	ND	3.5	"							
Carbon disulfide	ND	6.3	"							
trans-1,2-Dichloroethene	ND	8.0	"							
1,1-Dichloroethane	ND	4.1	"							
2-Butanone (MEK)	ND	30	"							
cis-1,2-Dichloroethene	ND	4.0	"							
Chloroform	ND	4.9	"							
1,1,1-Trichloroethane	ND	5.5	"							
1,2-Dichloroethane (EDC)	ND	4.1	"							
Benzene	ND	3.2	"							
Carbon tetrachloride	ND	6.4	"							
Trichloroethene	ND	5.5	"							
1,2-Dichloropropane	ND	9.4	"							
Bromodichloromethane	ND	6.8	"							
cis-1,3-Dichloropropene	ND	4.6	"							
4-Methyl-2-pentanone (MIBK)	ND	8.3	"							
trans-1,3-Dichloropropene	ND	4.6	"							
Toluene	ND	3.8	"							
1,1,2-Trichloroethane	ND	5.5	"							
2-Hexanone (MBK)	ND	8.3	"							
Dibromochloromethane	ND	8.6	"							
Tetrachloroethene	ND	6.9	"							
1,2-Dibromoethane (EDB)	ND	7.8	"							
1,1,1,2-Tetrachloroethane	ND	7.0	"							

H&P Mobile
Geochemistry Inc.

2470 Impala Drive
Carlsbad, CA 92010
760-804-9678 Phone
760-804-9159 Fax

Stantec - Thousand Oaks	Project: ST082619-11	
290 Conejo Ridge Avenue, Suite 200	Project Number: 18231 Imperial Hwy	Reported:
Thousand Oaks, CA 91361	Project Manager: Lewis Simons	09-Sep-19 08:39

Volatile Organic Compounds by EPA TO-15 - Quality Control

H&P Mobile Geochemistry, Inc.

Analyte	Result	Reporting Limit	Units	Spike Level	Source Result	%REC	%REC Limits	RPD	RPD Limit	Notes
Batch EI90313 - TO-15										
Blank (EI90313-BLK1)				Prepared & Analyzed: 03-Sep-19						
Chlorobenzene	ND	4.7	ug/m3							
Ethylbenzene	ND	4.4	"							
m,p-Xylene	ND	8.8	"							
Styrene	ND	4.3	"							
o-Xylene	ND	4.4	"							
Bromoform	ND	10	"							
1,1,2,2-Tetrachloroethane	ND	7.0	"							
4-Ethyltoluene	ND	5.0	"							
1,3,5-Trimethylbenzene	ND	5.0	"							
1,2,4-Trimethylbenzene	ND	5.0	"							
1,3-Dichlorobenzene	ND	12	"							
1,4-Dichlorobenzene	ND	12	"							
1,2-Dichlorobenzene	ND	12	"							
1,2,4-Trichlorobenzene	ND	38	"							
Hexachlorobutadiene	ND	54	"							
Surrogate: 1,2-Dichloroethane-d4	*223*		*"*	*214*		*105*	*76-134*			
Surrogate: Toluene-d8	*214*		*"*	*208*		*103*	*78-125*			
Surrogate: 4-Bromofluorobenzene	*343*		*"*	*363*		*94.4*	*77-127*			
LCS (EI90313-BS1)				Prepared & Analyzed: 03-Sep-19						
Dichlorodifluoromethane (F12)	110	5.0	ug/m3	101		106	59-128			
Vinyl chloride	50	2.6	"	52.0		96.9	64-127			
Chloroethane	41	8.0	"	53.6		77.0	63-127			
Trichlorofluoromethane (F11)	94	5.6	"	113		83.4	62-126			
1,1-Dichloroethene	70	4.0	"	80.8		86.6	61-133			
1,1,2-Trichlorotrifluoroethane (F113)	140	7.7	"	155		91.8	66-126			
Methylene chloride (Dichloromethane)	61	3.5	"	70.8		86.6	62-115			
trans-1,2-Dichloroethene	70	8.0	"	80.8		86.2	67-124			
1,1-Dichloroethane	75	4.1	"	82.4		91.1	68-126			
cis-1,2-Dichloroethene	73	4.0	"	80.0		90.7	70-121			
Chloroform	90	4.9	"	99.2		90.8	68-123			
1,1,1-Trichloroethane	100	5.5	"	111		92.2	68-125			
1,2-Dichloroethane (EDC)	77	4.1	"	82.4		93.2	65-128			

H&P Mobile
Geochemistry Inc.

2470 Impala Drive
Carlsbad, CA 92010
760-804-9678 Phone
760-804-9159 Fax

Stantec - Thousand Oaks	Project: ST082619-11	
290 Conejo Ridge Avenue, Suite 200	Project Number: 18231 Imperial Hwy	Reported:
Thousand Oaks, CA 91361	Project Manager: Lewis Simons	09-Sep-19 08:39

Volatile Organic Compounds by EPA TO-15 - Quality Control

H&P Mobile Geochemistry, Inc.

Analyte	Result	Reporting Limit	Units	Spike Level	Source Result	%REC	%REC Limits	RPD	RPD Limit	Notes
Batch EI90313 - TO-15										
LCS (EI90313-BS1)				Prepared & Analyzed: 03-Sep-19						
Benzene	60	3.2	ug/m3	64.8		92.1	69-119			
Carbon tetrachloride	120	6.4	"	128		94.5	68-132			
Trichloroethene	99	5.5	"	110		90.1	71-123			
Toluene	63	3.8	"	76.8		81.7	66-119			
1,1,2-Trichloroethane	99	5.5	"	111		89.1	73-119			
Tetrachloroethene	120	6.9	"	138		87.8	66-124			
1,1,1,2-Tetrachloroethane	120	7.0	"	140		85.1	67-129			
Ethylbenzene	83	4.4	"	88.4		93.8	70-124			
m,p-Xylene	76	8.8	"	88.4		86.3	61-134			
o-Xylene	80	4.4	"	88.4		90.9	67-125			
1,1,2,2-Tetrachloroethane	120	7.0	"	140		83.1	65-127			
Surrogate: 1,2-Dichloroethane-d4	*234*		*"*	*214*		*109*	*76-134*			
Surrogate: Toluene-d8	*218*		*"*	*208*		*105*	*78-125*			
Surrogate: 4-Bromofluorobenzene	*397*		*"*	*363*		*109*	*77-127*			

H&P Mobile
Geochemistry Inc.

2470 Impala Drive
Carlsbad, CA 92010
760-804-9678 Phone
760-804-9159 Fax

Stantec - Thousand Oaks	Project: ST082619-11	
290 Conejo Ridge Avenue, Suite 200	Project Number: 18231 Imperial Hwy	Reported:
Thousand Oaks, CA 91361	Project Manager: Lewis Simons	09-Sep-19 08:39

Notes and Definitions

LCC	Leak Check Compound
ND	Analyte NOT DETECTED at or above the reporting limit
MDL	Method Detection Limit
%REC	Percent Recovery
RPD	Relative Percent Difference

All soil results are reported in wet weight.

Appendix

H&P Mobile Geochemistry, Inc. is approved as an Environmental Testing Laboratory and Mobile Laboratory in accordance with the DoD-ELAP Program and ISO/IEC 17025:2005 programs through PJLA, accreditation number 69070 for EPA Method TO-15, H&P Method TO-15, EPA Method 8260B and H&P 8260SV.

H&P is approved by the State of California as an Environmental Laboratory and Mobile Laboratory in conformance with the Environmental Laboratory Accreditation Program (ELAP) for the category of Volatile and Semi-Volatile Organic Chemistry of Hazardous Waste, certification numbers 2740, 2741, 2743 & 2745.

H&P is approved by the State of Louisiana Department of Environmental Quality under the National Environmental Laboratory Accreditation Conference (NELAC) certification number 04138

The complete list of stationary and mobile laboratory certifications along with the fields of testing (FOTs) and analyte lists are available at www.handpmg.com/about/certifications.

H&P Mobile Geochemistry, Inc.

2470 Impala Drive, Carlsbad, CA 92010
& Field Office - Signal Hill, CA
W handpmg.com E info@handpmg.com

VAPOR / AIR Chain of Custody

DATE: 8.23.19
Page 1 of 1

Lab Client and Project Information

Lab Client/Consultant: Stantec	Project Name / #: 185804306.300.0005
Lab Client Project Manager: Lewis Simons	Project Location: 18231 Imperial way, Yorba Linda, Ca
Lab Client Address: 290 Conejo Ridge Ave #200	Report E-Mail(s): lewis.simons@stantec.com brian.goss@" Anjka.Narula@" Anjya.SawantDicksonson@"
Lab Client City, State, Zip: Thousand Oaks, Ca, 91361	
Phone Number: 805 230 1266 x 276	

Reporting Requirements

☒ Standard Report ☐ Level III ☐ Level IV
☐ Excel EDD ☒ Other EDD: Zip file (hotspot)
☐ CA Geotracker Global ID: T0605902317

Turnaround Time

☒ **Standard** (7 days for preliminary report, 10 days for final report)
☐ **Rush** (specify):

Sampler Information

Sampler(s): S. Mayhew
Signature:
Date: 8.23.19

Sample Receipt (Lab Use Only)

Date Rec'd: 8/26/19 Control #: 190929.03
H&P Project # ST082619-11
Lab Work Order # EQ08136
Sample Intact: ☒ Yes ☐ No ☐ See Notes Below
Receipt Gauge ID: 30005 Temp: RT
Outside Lab:
Receipt Notes/Tracking #:
Lab PM Initials: KB

Additional Instructions to Laboratory:

** Preferred VOC units (please choose one):*
☐ µg/L ☒ µg/m³ ☐ ppbv ☐ ppmv

SAMPLE NAME	FIELD POINT NAME (if applicable)	DATE mm/dd/yy	TIME 24hr clock	SAMPLE TYPE Indoor Air (IA), Ambient Air (AA), Subslab (SS), Soil Vapor (SV)	CONTAINER SIZE & TYPE 400mL/1L/6L Summa, Tedlar, Tube, etc.	CONTAINER ID (###)	Lab use only: Receipt Vac	VOCs Standard Full List ☐ 8260SV ☒ TO-15	VOCs Short List / Project List ☐ 8260SV ☐ TO-15	Oxygenates ☐ 8260SV ☐ TO-15	Naphthalene ☐ 8260SV ☐ TO-15	TPHv as Gas ☐ 8260SVm ☐ TO-15m	Aromatic/Aliphatic Fractions ☐ 8260SVm ☐ TO-15m	Leak Check Compound ☒ DFA ☐ IPA ☐ He	Methane by EPA 8015m	Fixed Gases by ASTM D1945 ☒ CO2 ☒ O2 ☒ N2				
CSV-3	N/A	8.23.19	0815	SV	400ml Summa	194	-.27	X						X		X				
CSV-5			0832			218	-.34	X						X		X				
CSV-5-Rep			0836			200	-.52	X						X		X				
CSV-6			0854			349	-.56	X						X		X				
CSV-7			0909			040	-.85	X						X		X				
CSV-2			0939			046	-1.48	X						X		X				
CSV-1			0956			213	-1.29	X						R		X				
CSV-4			1011			STD15	-1.37	X						R		X				

Approved/Relinquished by:	Company:	Date:	Time:	Received by:	Company:	Date:	Time:
Stantec		8/23/19	1024		H&P	8.23.19	1020
Approved/Relinquished by:	Company:	Date:	Time:	Received by:	Company:	Date:	Time:
Approved/Relinquished by:	Company:	Date:	Time:	Received by:	Company:	Date:	Time:

**Approval constitutes as authorization to proceed with analysis and acceptance of conditions on back*

Mobile Geochemistry Inc.

FMS005
Revision: 3
Revised: 1/15/16
Effective: 1/25/16
Page 1 of 1

Log Sheet: Soil Vapor Sampling with Summa

H&P Project #: ST082319-Tech
Date: 8.23.19
Site Address: 18231 ~~Yorba Linda~~ Imperial way, Yorba Linda
Page: 1 of 1
Consultant: Stantec
H&P Rep(s): S Mayfield
Reviewed: EC
Consultant Rep(s): Anuya
Scanned: TTorres

Equipment Info
Inline Gauge ID#: T35
Pump ID#:

Purge Volume Information
PV Amount: 3PV
PV Includes: ☐ Tubing ☐ Sand 40% ☐ Dry Bent 50%

Leak Check Compound
A cloth saturated with LCC is placed around tubing connections and probe seal. This is done for all samples unless otherwise noted.
☒ 1,1-DFA ☐ 1,1,1,2-TFA ☐ IPA ☐ Other:

	Sample and Summa Information							Probe Specs							Purge & Collection Information						
	Point ID	Summa ID #	Sample Kit ID #	Start Time	Initial Vac (" Hg)	End / Sample Time	End Vac (" Hg)	Probe Depth (ft)	Tubing Length (ft)	Tubing OD (in.)	Sand Ht (in.)	Sand Dia (in.)	Dry Bent. Ht (in.)	Dry Bent. Dia (in.)	Shut In Test 60 sec (✓)	Leak Check (✓)	Purge Vol (mL)	Purge Flow Rate (mL/min)	Pump Time (min:sec)	Sample Flow Rate (mL/min)	ProbeVac ☒ Hg ☐ H_2O
1	CSV-3	194	169	0810	-28"	0815	0	5	7	1/8	12	.75	6	.75	✓	✓	189	200	-	<200	0
2	CSV-5	218	063	0828	-29"	0832	0	5	7	1/8	12	.75	6	.75	✓	✓	189	200	-	<200	0
3	CSV-5-Rep	200	063	0832	-29"	0836	0	5	7	1/8	12	.75	6	.75	✓	✓	589	200	-	<200	0
4	CSV-6	349	038	0850	-30"	0854	0	5	7	1/8	12	.75	6	.75	✓	✓	189	200	-	<200	0
5	CSV-7	040	024	0905	-26.5"	0909	0	5	7	1/8	12	.75	6	.75	✓	✓	189	200	-	<200	0
6	CSV-2	046	084	0935	-30"	0939	0	5	7	1/8	12	.75	6	.75	✓	✓	189	200	-	<200	3"
7	CSV-1	213	002	0952	-27"	0956	0	5	7	1/8	12	.75	6	.75	✓	✓	189	200	-	<200	0
8	CSV-4	ST015	132	1008	-30"	1011	0	5	7	1/8	12	.75	6	.75	✓	✓	189	200	-	<200	0
9																					
10																					
11																					
12																					

Site Notes such as weather, visitors, scope deviations, health & safety issues, etc. (When making sample specific notes, reference the line number above):

Stantec Consulting Services Inc.
290 Conejo Ridge Avenue, Thousand Oaks, California 91361

FORMER ULTRAMAR No. 77 MONTHLY STATUS REPORT
September 2019 – Issued October 8, 2019

Site: Former Ultramar Station No.: 77 Address: 18231 Imperial Highway, Yorba Linda, CA
City of Yorba Linda Contact / Phone No.: Mr. Rick Yee / 714-961-7170
Consulting Co. / Contact Person / Phone No.: Stantec / Mr. Lewis Simons / 805-719-9376
Stantec Project No.: 185804306
Primary Agency / Regulatory ID No.: Orange County Health Care Agency Local Oversight Program (OCHCA LOP) / Ms. Sara Boyer / 99UT35
Other Agencies to Receive Copies: Santa Ana Regional Water Quality Control Board (SARWQCB)

WORK PERFORMED THIS MONTH [September 2019]:

1. Conducted the September groundwater monitoring event on September 11, 2019 which included gauging of select on-Site monitoring wells (MW-1 through MW-8), off-Site well (MW-10), and sampling of select monitoring wells (MW-1 through MW-5, and MW-10) per OCHCA and SARWQCB directive; and
2. Submitted the August 2019 Monthly Status Report on August 20, 2019 which documented the second of six consecutive monthly groundwater monitoring events.

WORK PROPOSED FOR NEXT MONTH [October 2019]:

1. The next consecutive monthly post-remediation groundwater monitoring event (4 of 6) is scheduled for October 23, 2019.

PROJECT SUMMARY [September 2019]:

Current Phase of Project:	Monitoring/Post-Remediation	(Assmnt, Remed. etc.)
Frequency of Gauging:	Monthly (MW-1 through MW-8, MW-10)	(Quarterly, etc.)
Frequency of sampling:	Monthly, Following Post-Remediation Schedule (Events 1 through 5: MW-1 through MW-5, MW-10, Event 6 [Dec. 2019]: MW-1 through MW-8, MW-10 through MW-12)	(Quarterly, etc.)
Liquid Phase Hydrocarbons (LPH) Present On-Site:	No	(Yes/No)
Cumulative LPH Recovered to Date:	45.05	(gallons)
LPH Recovered This Quarter:	None	(gallons)
Bulk Soil Removed to Date:	1354.27	(tons)
Bulk Soil Removed This Month:	None	(tons)
Current Remediation Techniques:	None	(SVE, etc.)
Permits for Discharge:	None	(NPDES, POTW, etc.)
Approximate Depth to Groundwater:	Range: 61.75 at MW-8 to 67.37 at MW-1	(Measured Feet bgs)
Groundwater Flow Direction:	N/A[1]	
Groundwater Gradient:	N/A[1]	(feet/foot)
Primary Agency Directive Requirement:	Perform Monthly Post-Remediation GW Monitoring	
Secondary Agency Directive Requirement:	None	

[1] Groundwater elevation data for this monthly reporting period identified some anomalies that appears to be the result of faulty gauging equipment.

The following table summarizes the water quality constituents detected for this month.

Chemical	Detection Frequency	Concentration Range (µg/L)	Location and Concentration of Maximum	LTCP/OCHCA Guidelines (µg/L)	No. of Wells Exceeding/ Meeting LTCP/OCHCA Guidelines
On-Site Wells (September 2019)					
GRO	2/5*	<50 – 1,100	1,100 at MW-1	--	--
Benzene	2/5*	<0.50 – 46	46 at MW-5	3,000	0/5
Toluene	1/5*	<0.50 – 1.0	1.0 at MW-1	--	--
Ethylbenzene	2/5*	<0.50 – 110	110 at MW-5	--	--
Xylenes	1/5*	<1.0 – 3.8	3.8 at MW-5	--	--
Methyl-tert-butyl ether	4/5*	<0.50 – 550	550 at MW-5	1,000	0/5
tert-butyl alcohol	1/5*	<10 – 1,700	1,700 at MW-5	1,200**	1/4
1,2,4-Trimethylbenzene	2/5*	<0.50 – 52	52 at MW-5	--	--
1,3,5-Trimethylbenzene	1/5*	<0.50 – 8.3	8.3 at MW-5	--	--
Off-Site Well (September 2019)					
GRO	0/1*	<50	ND	--	--
Benzene	0/1*	<0.50	ND	3,000	0/1
Toluene	0/1*	<0.50	ND	--	--
Ethyl benzene	0/1*	<0.50	ND	--	--
Xylenes	0/1*	<1.0	ND	--	--
Methyl-tert-butyl ether	0/1*	<0.50	ND	1,000	0/1
tert-butyl alcohol	0/1*	<10	ND	1,200**	0/1
1,2,4-Trimethylbenzene	0/1*	<0.50	ND	--	--
1,3,5-Trimethylbenzene	0/1*	<0.50	ND	--	--

Notes:
* = Six wells (MW-1 through MW-5 and MW-10) were sampled in the September 2019 event as part of the monthly post-remediation monitoring and sampling event.
On-Site groundwater monitoring wells sampled in September 2019 = MW-1 through MW-5 (Table 2).
Off-Site groundwater monitoring wells sampled in September 2019 = MW-10 (Table 2).
** = OCHCA closure guideline for tert-butyl alcohol
µg/L = micrograms per liter
GRO = Gasoline Range Organics
-- = Not Applicable
ND = Non-Detect
LTCP Guideline = Low-Threat Underground Storage Tank Case Closure Policy Guideline, Groundwater-Specific Criteria Scenario No. 2

FORMER SYSTEMS INSTALLATION AND OPERATIONS

Description of all the former remediation systems which operated on-Site (Thermal Oxidizer, ozone sparge and granular activated carbon [GAC] soil vapor extraction [SVE] system) is included in Appendix B.

SEPTEMBER 2019 GROUNDWATER EVENT

The September groundwater sampling event conducted on September 11, 2019, incorporated the monitoring parameters included in the post-remedial monitoring request memorandum dated June 21, 2019 and approved by OCHCA on July 9, 2019. Well Construction Details for all wells are included in Table 1. The analytical and field data is included in Tables 2 through 4. Historical groundwater data tables are included in Appendix B (Tables A, B, C and D). This month, TBA at MW-5 exceeded the OCHCA closure guideline, however all the other VOC concentrations for the select groundwater monitoring wells have been below the LTCP and/or OCHCA guidelines. VOC concentrations in the off-Site monitoring well MW-10 continue to remain below the respective method reporting limits (MRLs).

Groundwater elevation data for this monthly reporting period identified some anomalies that appears to be the result of faulty gauging equipment. Stantec will confirm groundwater elevation data and prepare an isocontour map based on measurements collected during the October monthly sampling event. The groundwater contaminant plumes (currently less than 200 feet in length) have consistently decreased in extent (Figures 5 through 8) and are delineated. The dissolved-phase concentrations of petroleum hydrocarbons continue to be principally constrained to the on-Site monitoring well MW-5. Waste disposal documents for the September event will be provided upon receipt from disposal facility.

DISCUSSION OF WORK NEXT MONTH [October 2019]

The next consecutive monthly groundwater sampling event (4 of 6) is scheduled for October 23, 2019. Stantec will continue monthly post-remediation groundwater monitoring as per OCHCA approval of the post-remediation schedule. Monthly Status Report documenting groundwater monitoring and sampling activities will be submitted to OCHCA and will be uploaded on GeoTracker.

CLOSING

All work was performed under the supervision of a professional geologist as defined in the Professional Geologist Act of the California Code of Regulations. The information contained in this report represents our professional opinions and is based in part on information supplied by the client. These opinions are based on currently available information and are arrived at in accordance with currently accepted hydrogeologic and engineering practices at this time and location. Other than this, no warranty is implied or intended.

Prepared by: _____
Crystal Guan
Engineer-in-Training

Reviewed by: _____
Anuya Sawant Dickinson
Engineer-in-Training

P.G. Approval: _____
Lewis D. Simons, P.G.
Principal Geologist



ATTACHED:

Figures:

Figure 1 - Site Location Map
Figure 2 - Site Map Showing Groundwater and Remedial Well Locations
Figure 3 - Detected Concentrations of Petroleum Constituents in Groundwater
Figure 4 - Groundwater Elevation
Figure 5 - GRO Isoconcentration Map
Figure 6 - Benzene Isoconcentration Map
Figure 7 - MTBE Isoconcentration Map
Figure 8 - TBA Isoconcentration Map

Tables:

Table 1 - Well Construction Details
Table 2 - 2018 to 2019 Groundwater Analytical Results
Table 3 - Groundwater Elevation Data
Table 4 - Monitoring Well Measured Field Parameters


Appendices:

Appendix A - Laboratory Report and Chain of Custody
Appendix B - Previous Remediation Activities

- Former Thermal Oxidizer SVE System Installation and Operation
- Former Ozone Sparge System Installation and Operation
- Former GAC SVE System Installation and Operation
- Former OS System Installation and Operation
- Former Enhanced Fluid Recovery Events
- Table A - Historical Groundwater Analytical Results
- Table B - Historical Liquid Phase Hydrocarbon Recovery
- Table C - Historical Metals Analytical Data
- Table D - Historical EFR Groundwater Analytical Results

Appendix C - Groundwater Sampling Data Sheets
Appendix D – Waste Disposal Documents (August)

FIGURES

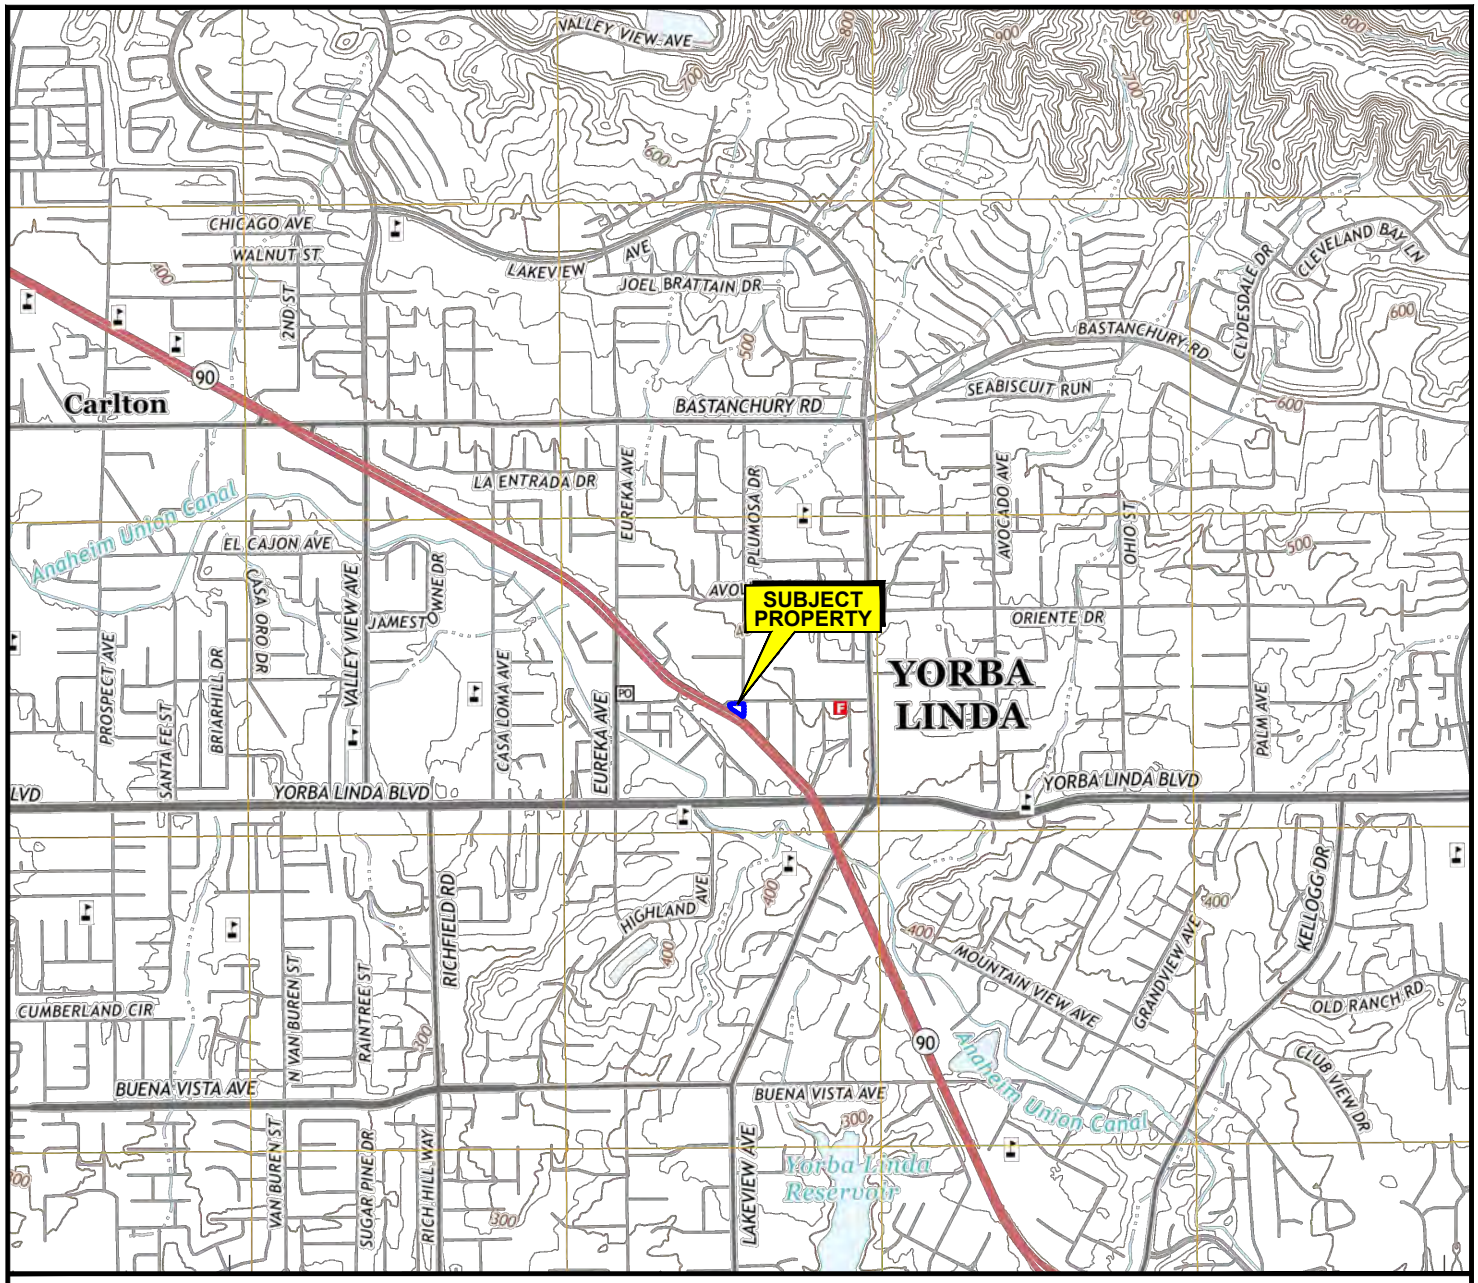

SOURCE: USGS 7.5 MINUTE TOPOGRAPHIC MAP, YORBA LINDA QUADRANGLE, 2015



N

0 2000 4000

APPROXIMATE SCALE (FEET)

Stantec
290 Conejo Ridge Avenue
Thousand Oaks, CA 91361
PHONE:(805) 230-1266 FAX:(805) 230-1277


FOR:
CITY OF YORBA LINDA
FORMER ULTRAMAR STATION NO.77
18231 Imperial Highway
Yorba Linda, CA 92886

SITE LOCATION MAP

FIGURE: 1

JOB NUMBER:	DRAWN BY:	CHECKED BY:	APPROVED BY:	DATE:
185804306	R. Roman	C. Guan	L. Simons	09/25/19

FILEPATH:D:\CADD-37\Client\CityOfYorbaLinda\C_Y_L-GW\dwg\2019-Q2\2019-Sept\20190925_dwg_185804306-cyl_sept19gw-slm.dwg|troman|Sep 26, 2019 at 11:04|Layout: F1_SLM

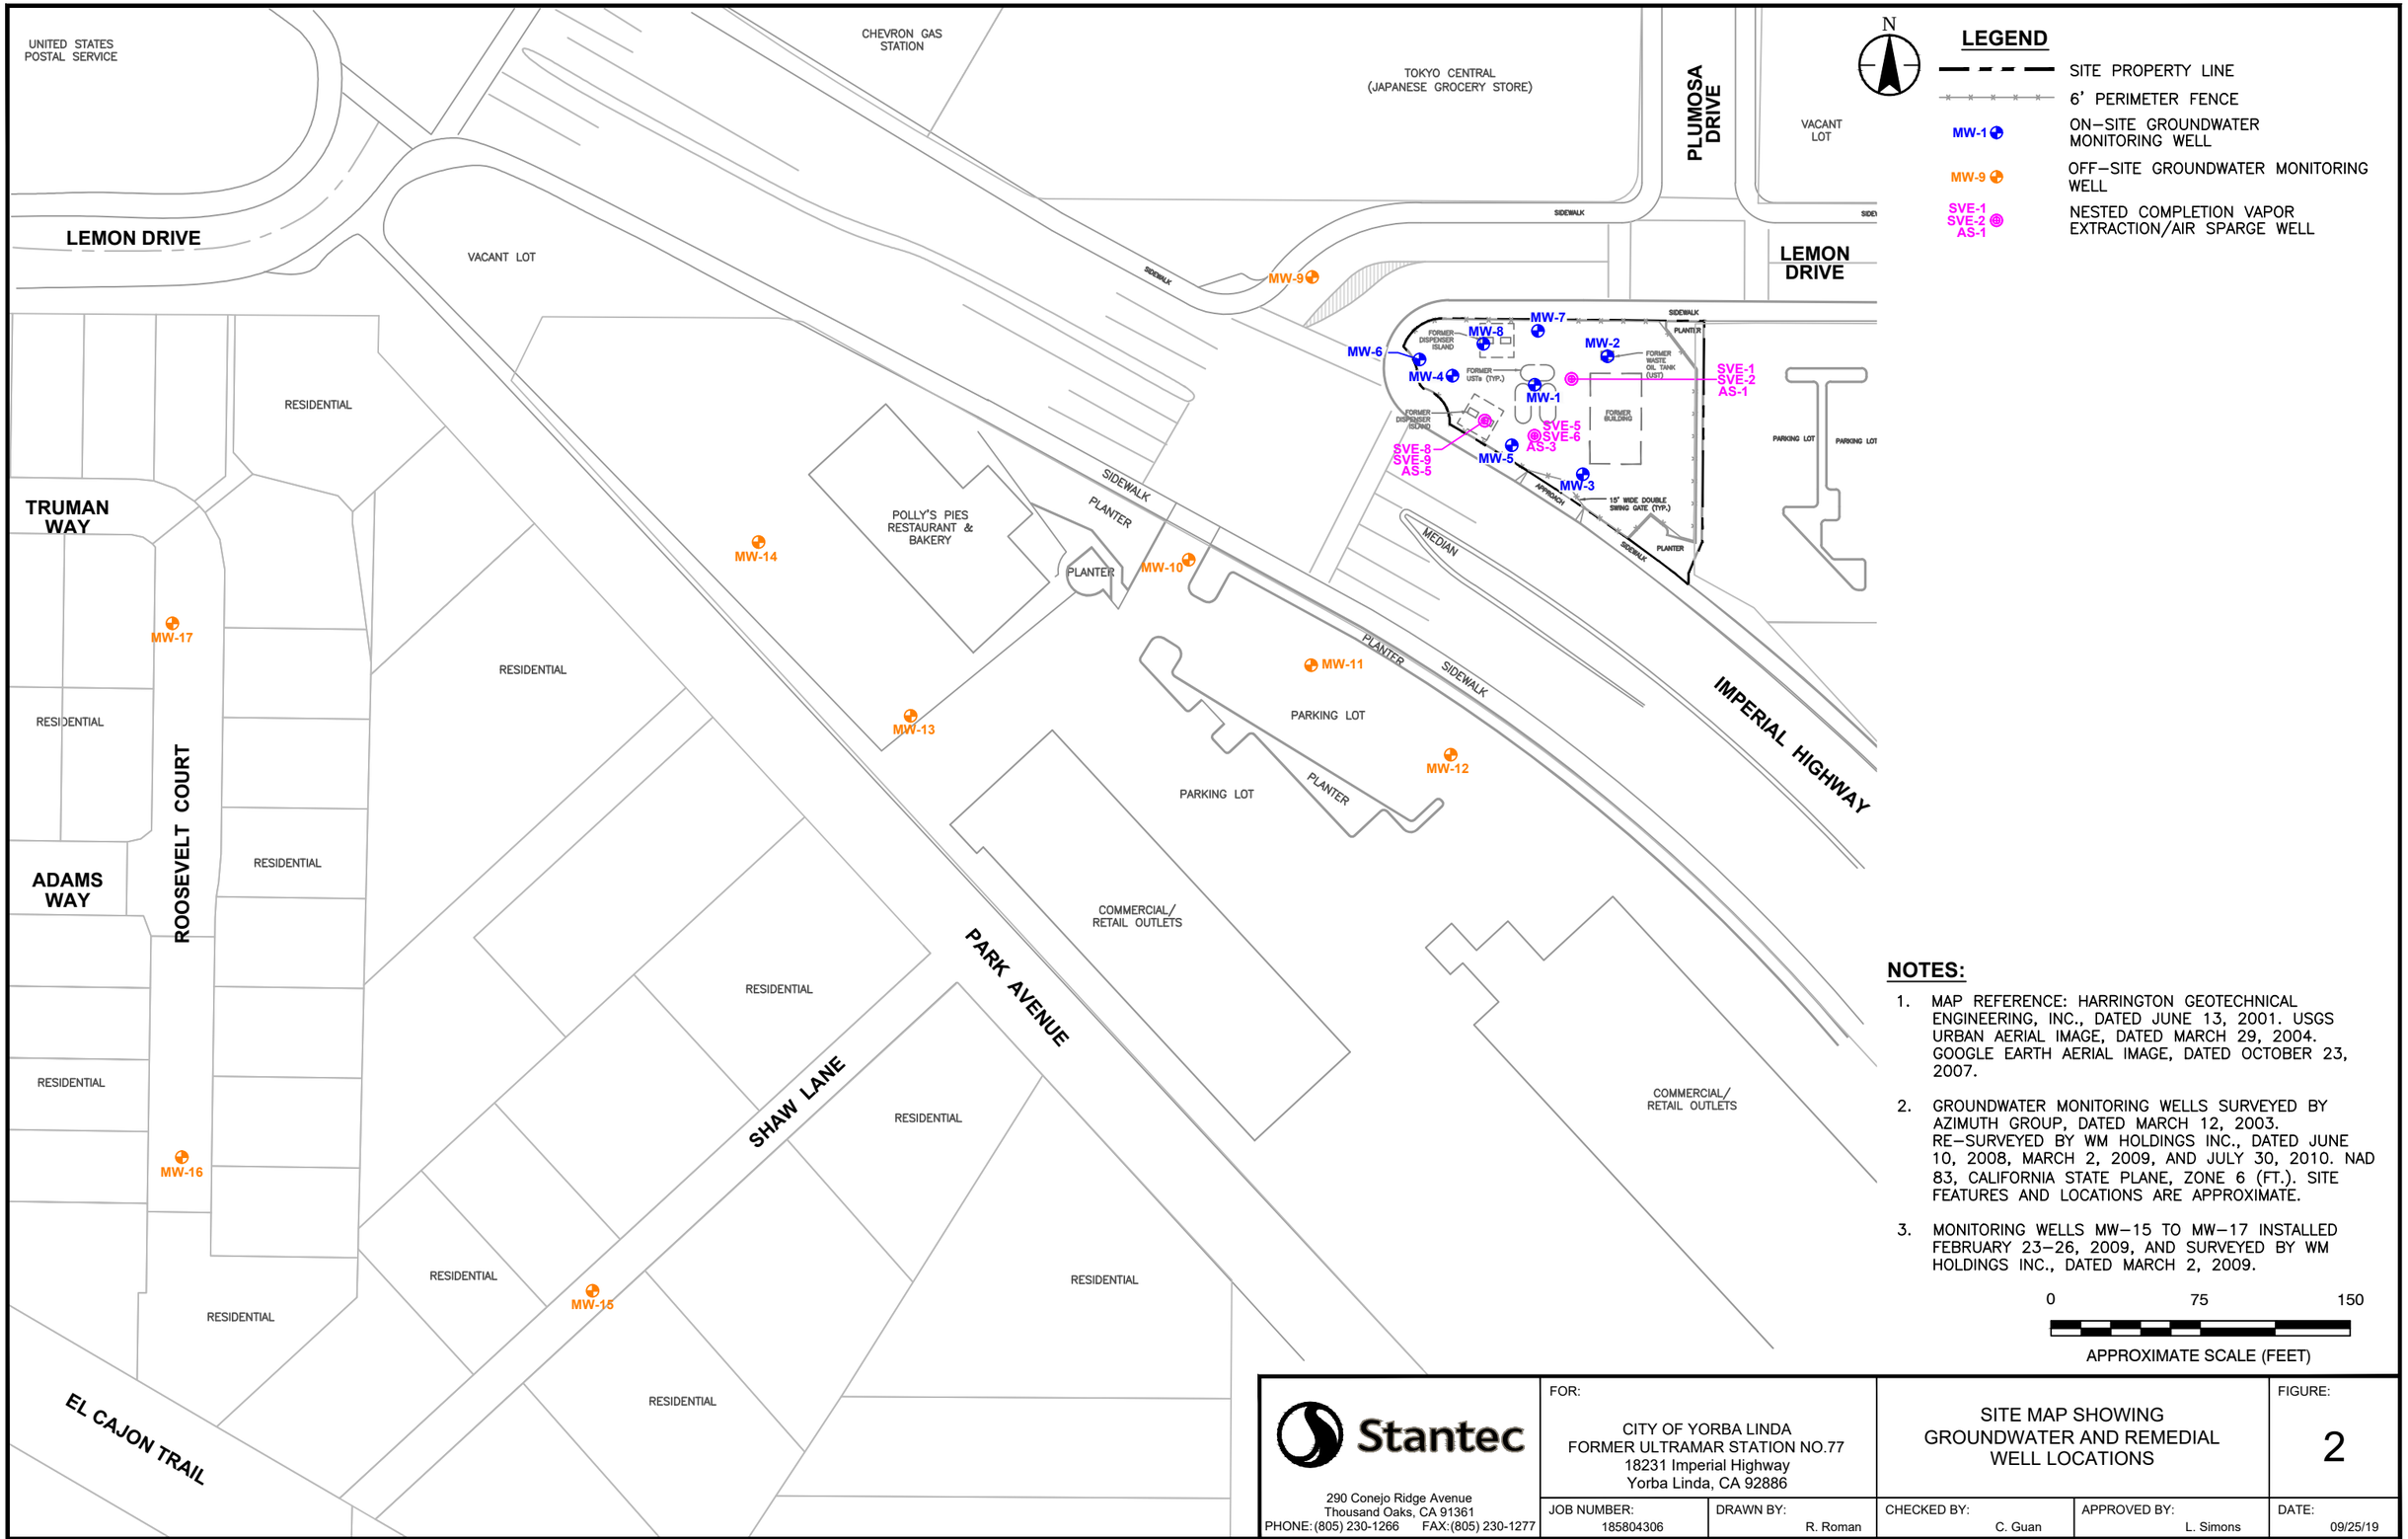

NOTES:

1. MAP REFERENCE: HARRINGTON GEOTECHNICAL ENGINEERING, INC., DATED JUNE 13, 2001. USGS URBAN AERIAL IMAGE, DATED MARCH 29, 2004. GOOGLE EARTH AERIAL IMAGE, DATED OCTOBER 23, 2007.
2. GROUNDWATER MONITORING WELLS SURVEYED BY AZIMUTH GROUP, DATED MARCH 12, 2003. RE-SURVEYED BY WM HOLDINGS INC., DATED JUNE 10, 2008, MARCH 2, 2009, AND JULY 30, 2010. NAD 83, CALIFORNIA STATE PLANE, ZONE 6 (FT.). SITE FEATURES AND LOCATIONS ARE APPROXIMATE.
3. MONITORING WELLS MW-15 TO MW-17 INSTALLED FEBRUARY 23-26, 2009, AND SURVEYED BY WM HOLDINGS INC., DATED MARCH 2, 2009.

0 75 150

APPROXIMATE SCALE (FEET)

Stantec
290 Conejo Ridge Avenue
Thousand Oaks, CA 91361
PHONE: (805) 230-1266 FAX: (805) 230-1277


FOR:
CITY OF YORBA LINDA
FORMER ULTRAMAR STATION NO.77
18231 Imperial Highway
Yorba Linda, CA 92886

SITE MAP SHOWING GROUNDWATER AND REMEDIAL WELL LOCATIONS

FIGURE: 2

JOB NUMBER:	DRAWN BY:	CHECKED BY:	APPROVED BY:	DATE:
185804306	R. Roman	C. Guan	L. Simons	09/25/19

FILEPATH:D:\CADD-37\Client\CityOfYorbaLinda\C_Y_L-GW\dwg\2019-Q2\2019-Sept\20190925_dwg_185804306-cyl_sept19gw.dwg|troman|Sep 26, 2019 at 11:06|Layout: F2_SM

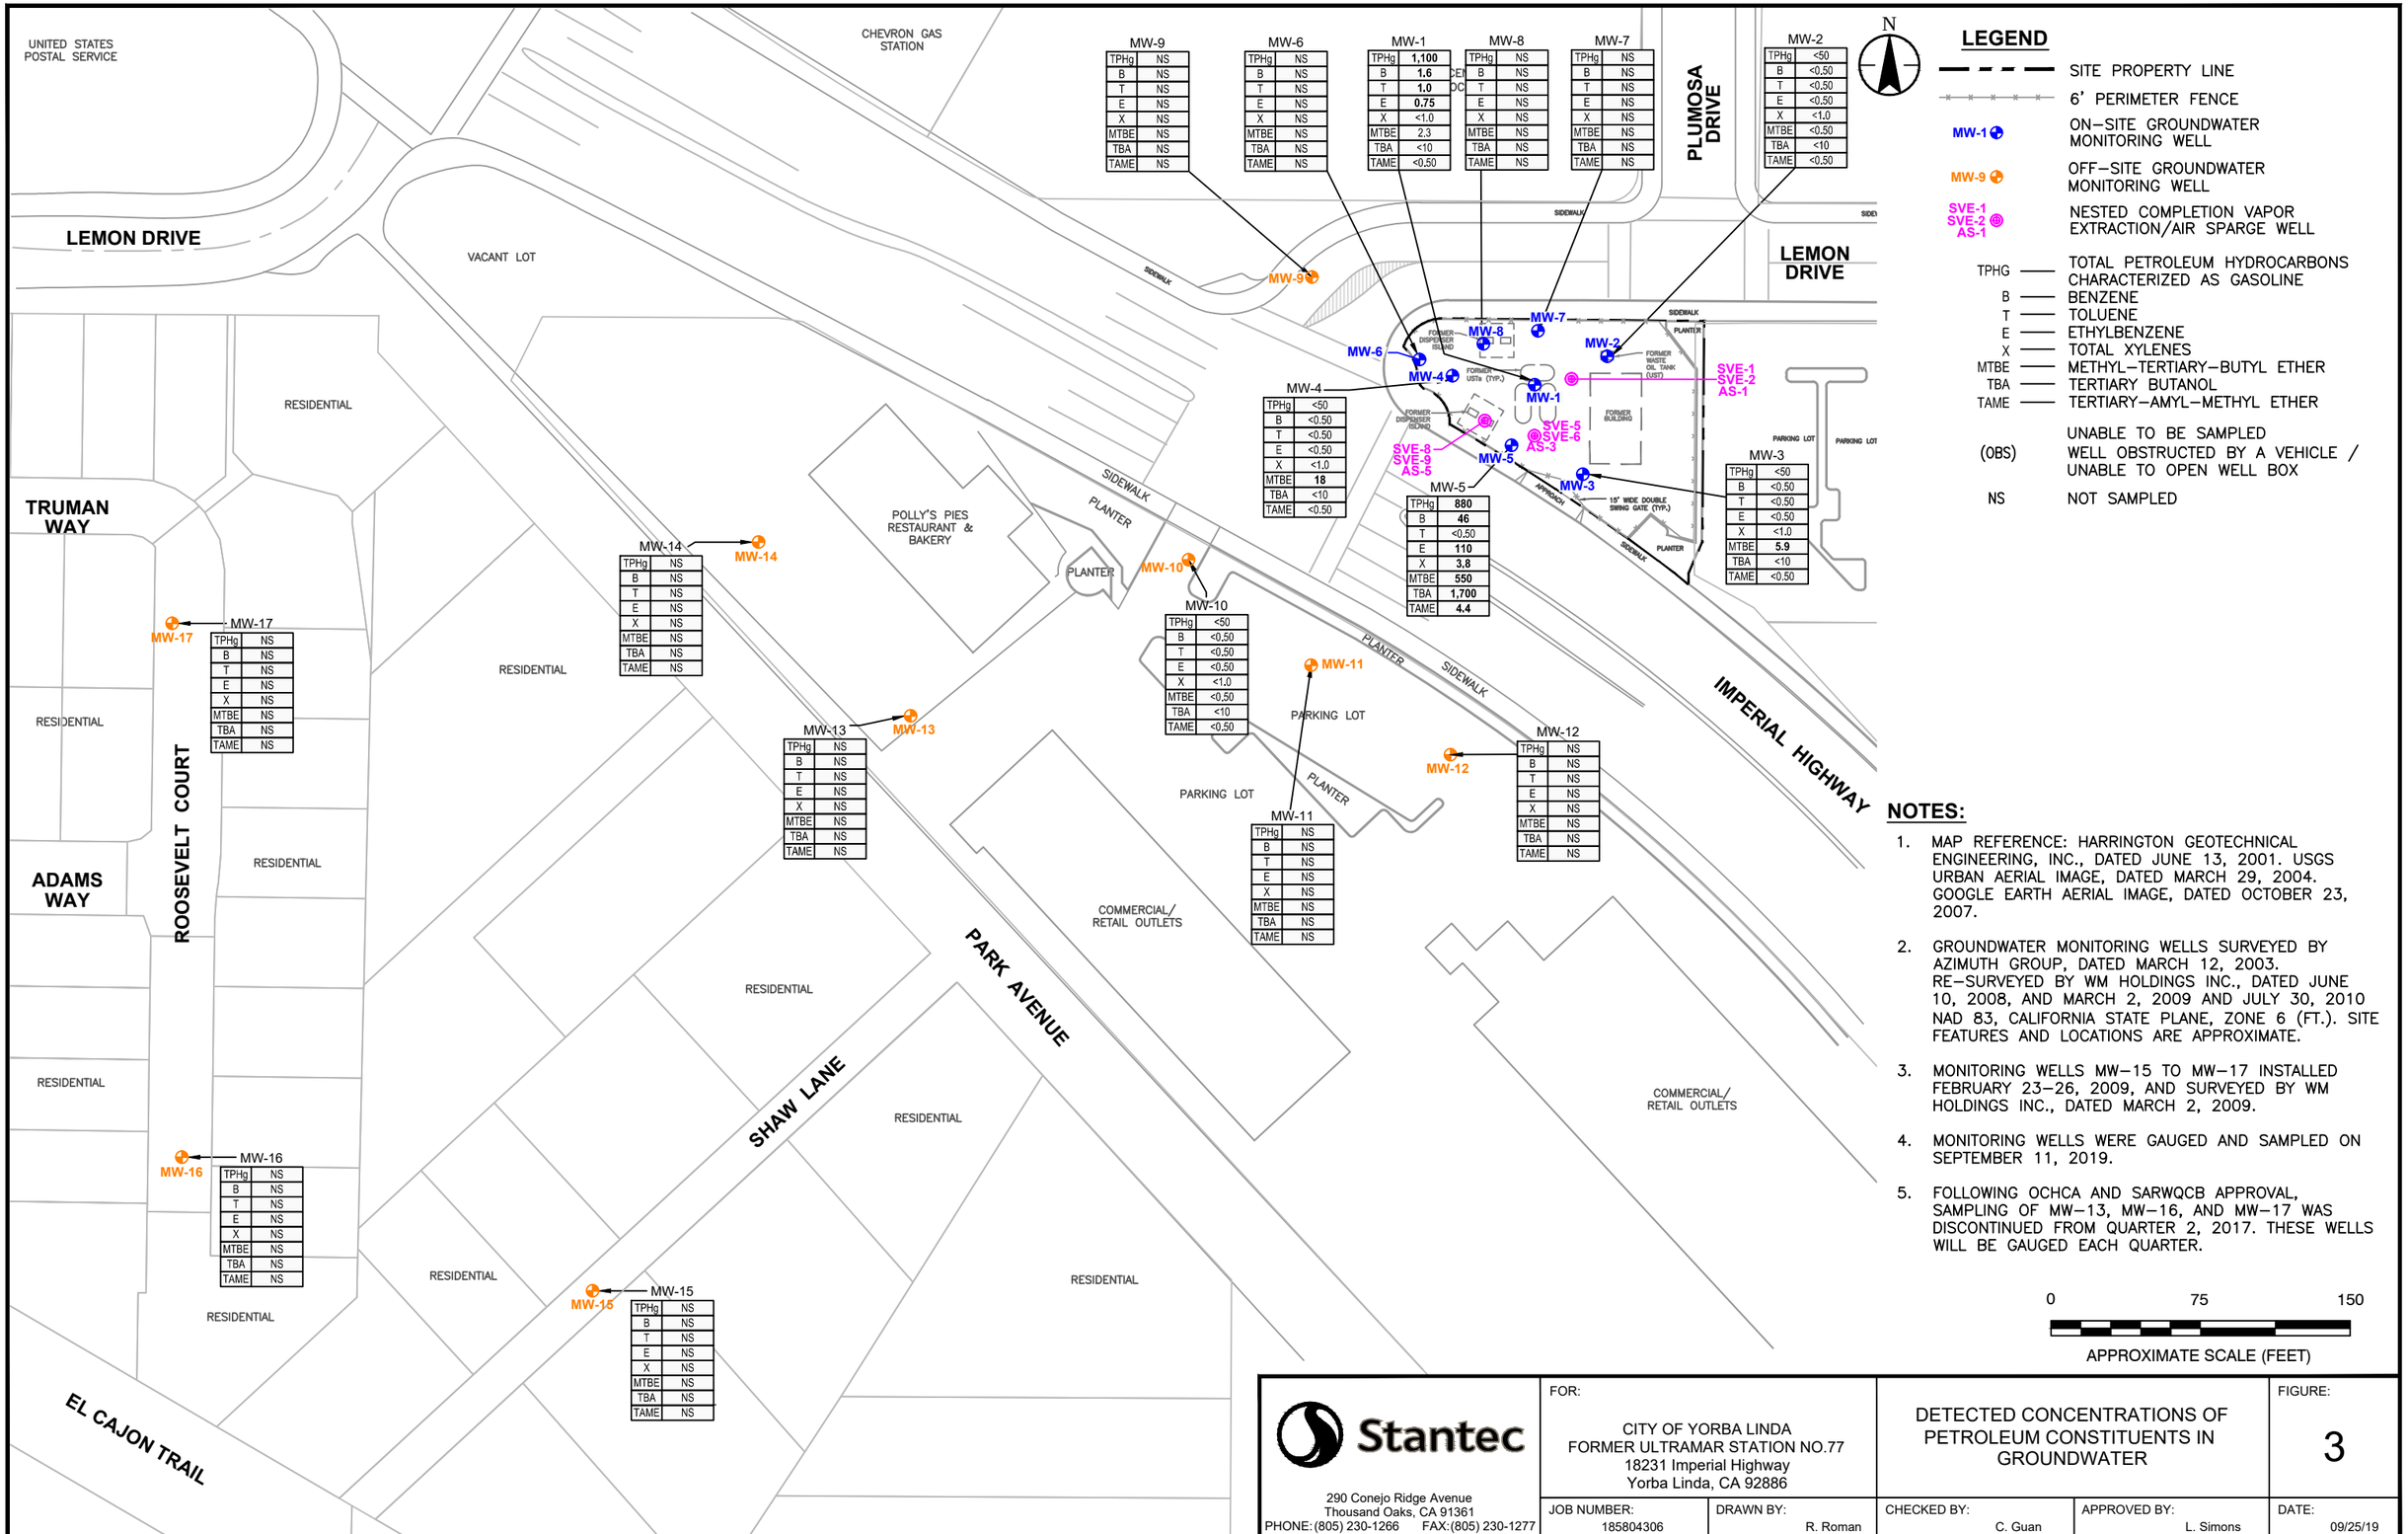

NOTES:

1. MAP REFERENCE: HARRINGTON GEOTECHNICAL ENGINEERING, INC., DATED JUNE 13, 2001. USGS URBAN AERIAL IMAGE, DATED MARCH 29, 2004. GOOGLE EARTH AERIAL IMAGE, DATED OCTOBER 23, 2007.
2. GROUNDWATER MONITORING WELLS SURVEYED BY AZIMUTH GROUP, DATED MARCH 12, 2003. RE-SURVEYED BY WM HOLDINGS INC., DATED JUNE 10, 2008, AND MARCH 2, 2009 AND JULY 30, 2010 NAD 83, CALIFORNIA STATE PLANE, ZONE 6 (FT.). SITE FEATURES AND LOCATIONS ARE APPROXIMATE.
3. MONITORING WELLS MW-15 TO MW-17 INSTALLED FEBRUARY 23-26, 2009, AND SURVEYED BY WM HOLDINGS INC., DATED MARCH 2, 2009.
4. MONITORING WELLS WERE GAUGED AND SAMPLED ON SEPTEMBER 11, 2019.
5. FOLLOWING OCHCA AND SARWQCB APPROVAL, SAMPLING OF MW-13, MW-16, AND MW-17 WAS DISCONTINUED FROM QUARTER 2, 2017. THESE WELLS WILL BE GAUGED EACH QUARTER.

0 75 150

APPROXIMATE SCALE (FEET)

Stantec
290 Conejo Ridge Avenue
Thousand Oaks, CA 91361
PHONE:(805) 230-1266 FAX:(805) 230-1277


FOR:
CITY OF YORBA LINDA
FORMER ULTRAMAR STATION NO.77
18231 Imperial Highway
Yorba Linda, CA 92886

DETECTED CONCENTRATIONS OF PETROLEUM CONSTITUENTS IN GROUNDWATER

FIGURE: 3

JOB NUMBER:	DRAWN BY:	CHECKED BY:	APPROVED BY:	DATE:
185804306	R. Roman	C. Guan	L. Simons	09/25/19

FILEPATH:D:\CADD-37\Client\CityOfYorbaLinda\C_Y_L-GW\dwg\2019-Q2\2019-Sept\20190925_dwg_185804306-cyl_sept19gw.dwg|troman|Sep 26, 2019 at 11:06|Layout: F3_DCPCGW

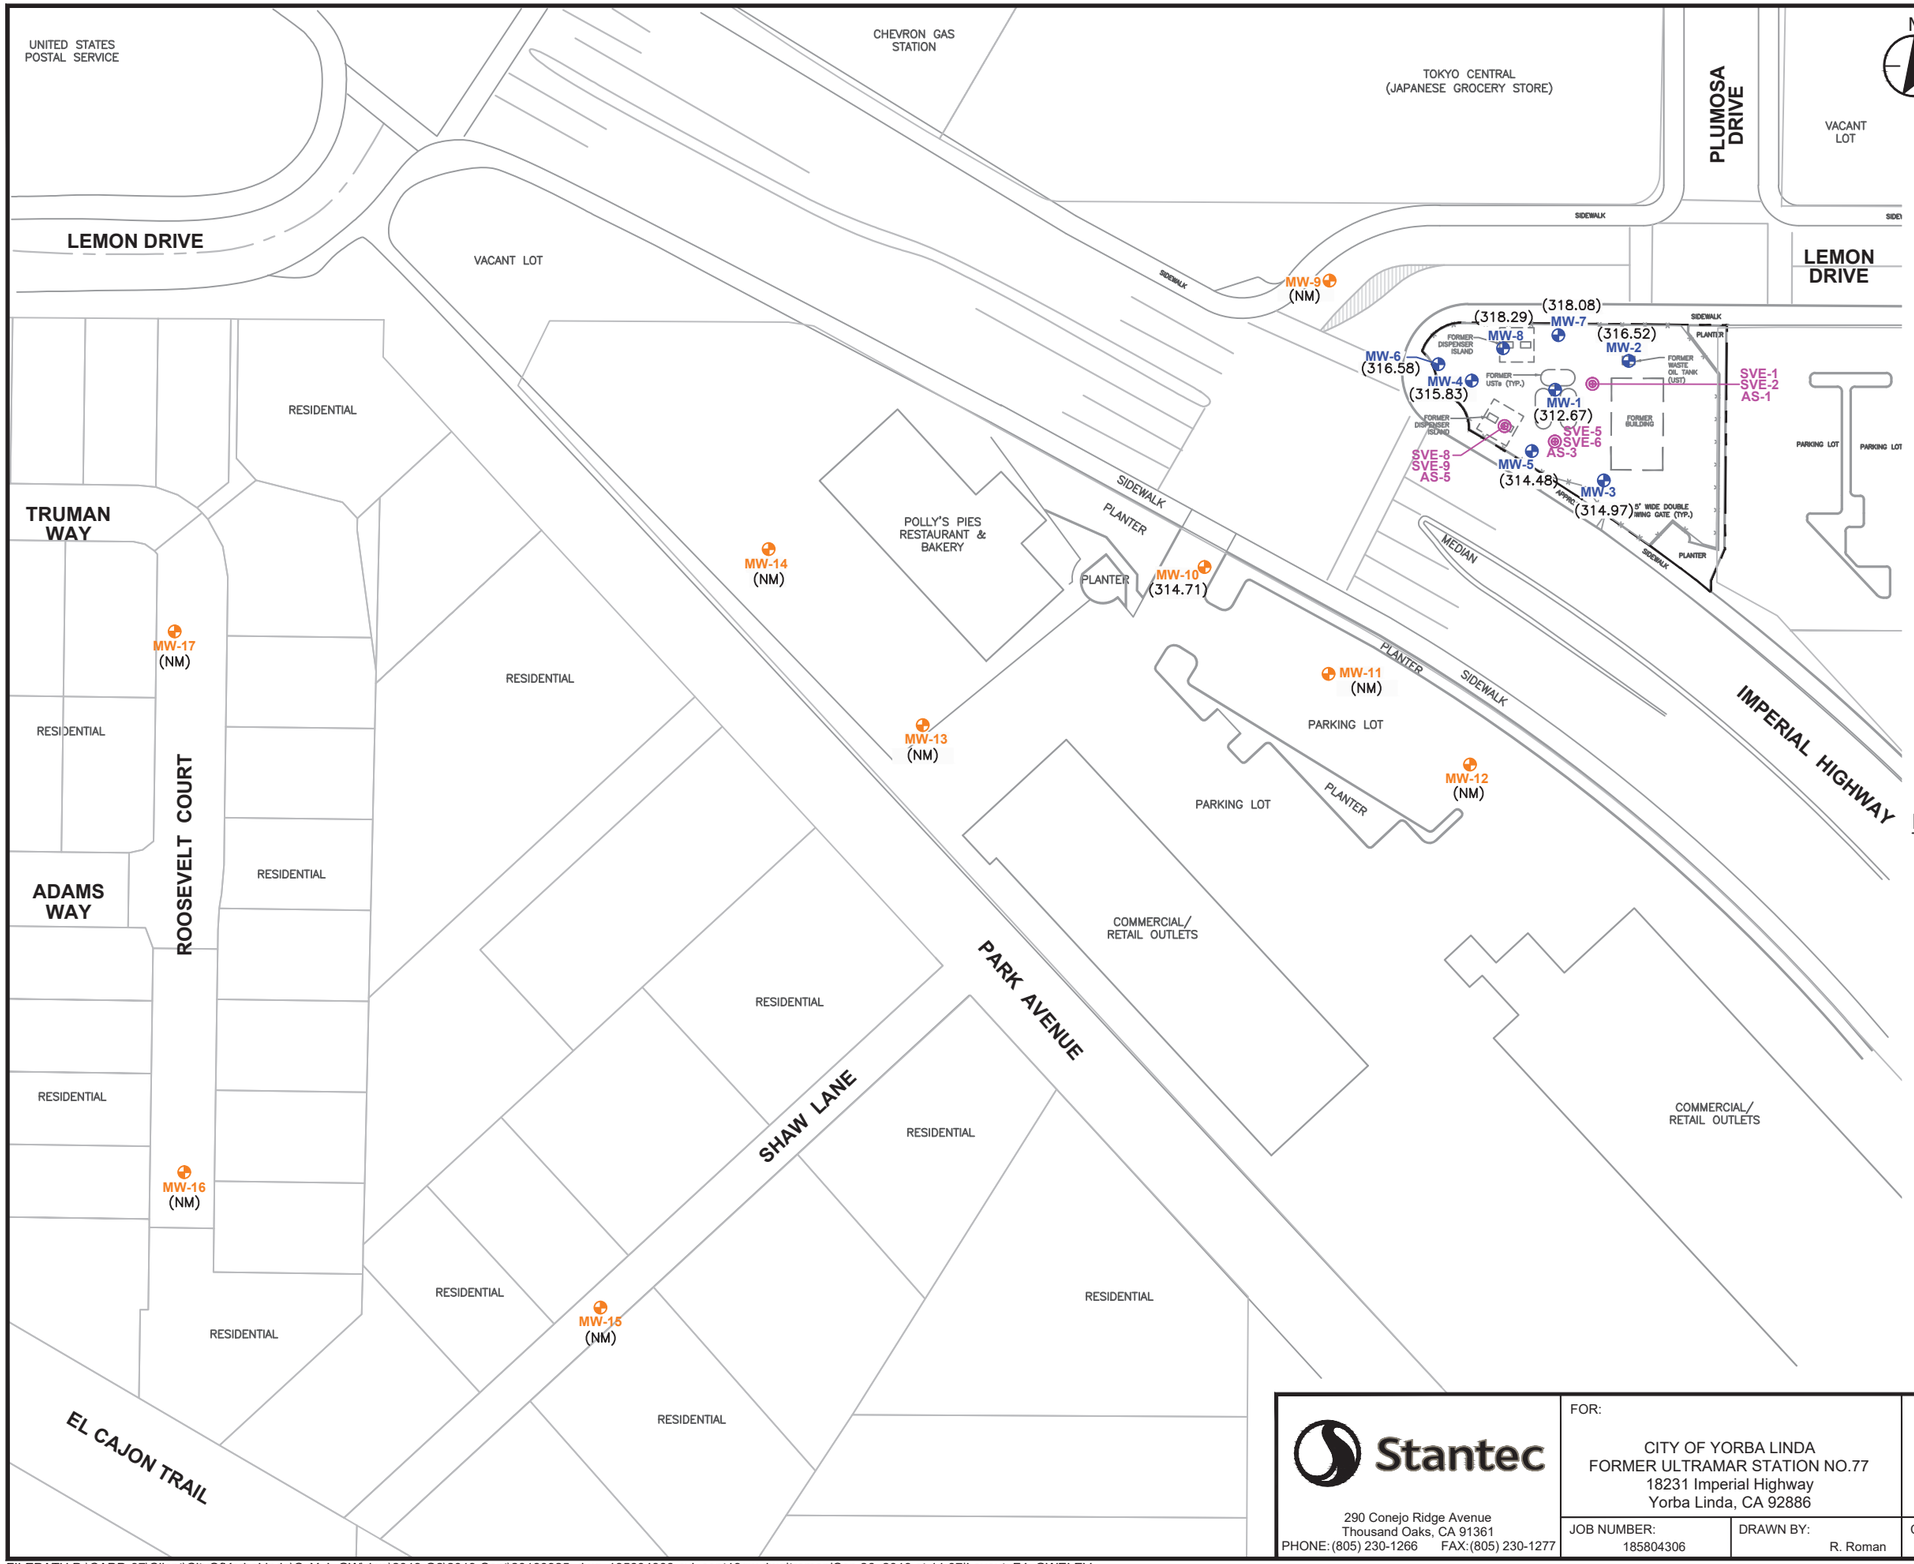

NOTES:

1. MAP REFERENCE: HARRINGTON GEOTECHNICAL ENGINEERING, INC., DATED JUNE 13, 2001. USGS URBAN AERIAL IMAGE, DATED MARCH 29, 2004. GOOGLE EARTH AERIAL IMAGE, DATED OCTOBER 23, 2007.
2. GROUNDWATER MONITORING WELLS SURVEYED BY AZIMUTH GROUP, DATED MARCH 12, 2003. RE-SURVEYED BY WM HOLDINGS INC., DATED JUNE 10, 2008, AND MARCH 2, 2009 AND JULY 30, 2010 NAD 83, CALIFORNIA STATE PLANE, ZONE 6 (FT.). SITE FEATURES AND LOCATIONS ARE APPROXIMATE.
3. MONITORING WELLS MW-15 TO MW-17 INSTALLED FEBRUARY 23-26, 2009, AND SURVEYED BY WM HOLDINGS INC., DATED MARCH 2, 2009.
4. MONITORING WELLS WERE GAUGED AND SAMPLED ON SEPTEMBER 11, 2019.
5. FOLLOWING OCHCA AND SARWQCB APPROVAL, SAMPLING OF MW-13, MW-16, AND MW-17 WAS DISCONTINUED FROM QUARTER 2, 2017. THESE WELLS WILL BE GAUGED EACH QUARTER.

0 75 150

APPROXIMATE SCALE (FEET)

Stantec
290 Conejo Ridge Avenue
Thousand Oaks, CA 91361
PHONE:(805) 230-1266 FAX:(805) 230-1277


FOR:
CITY OF YORBA LINDA
FORMER ULTRAMAR STATION NO.77
18231 Imperial Highway
Yorba Linda, CA 92886

GROUNDWATER ELEVATION

FIGURE: 4

JOB NUMBER:	DRAWN BY:	CHECKED BY:	APPROVED BY:	DATE:
185804306	R. Roman	C. Guan	L. Simons	09/25/19

FILEPATH:D:\CADD-37\Client\CityOfYorbaLinda\C_Y_L-GW\dwg\2019-Q2\2019-Sept\20190925_dwg_185804306-cyl_sept19gw.dwg|troman|Sep 26, 2019 at 11:07|Layout: F4_GWELEV

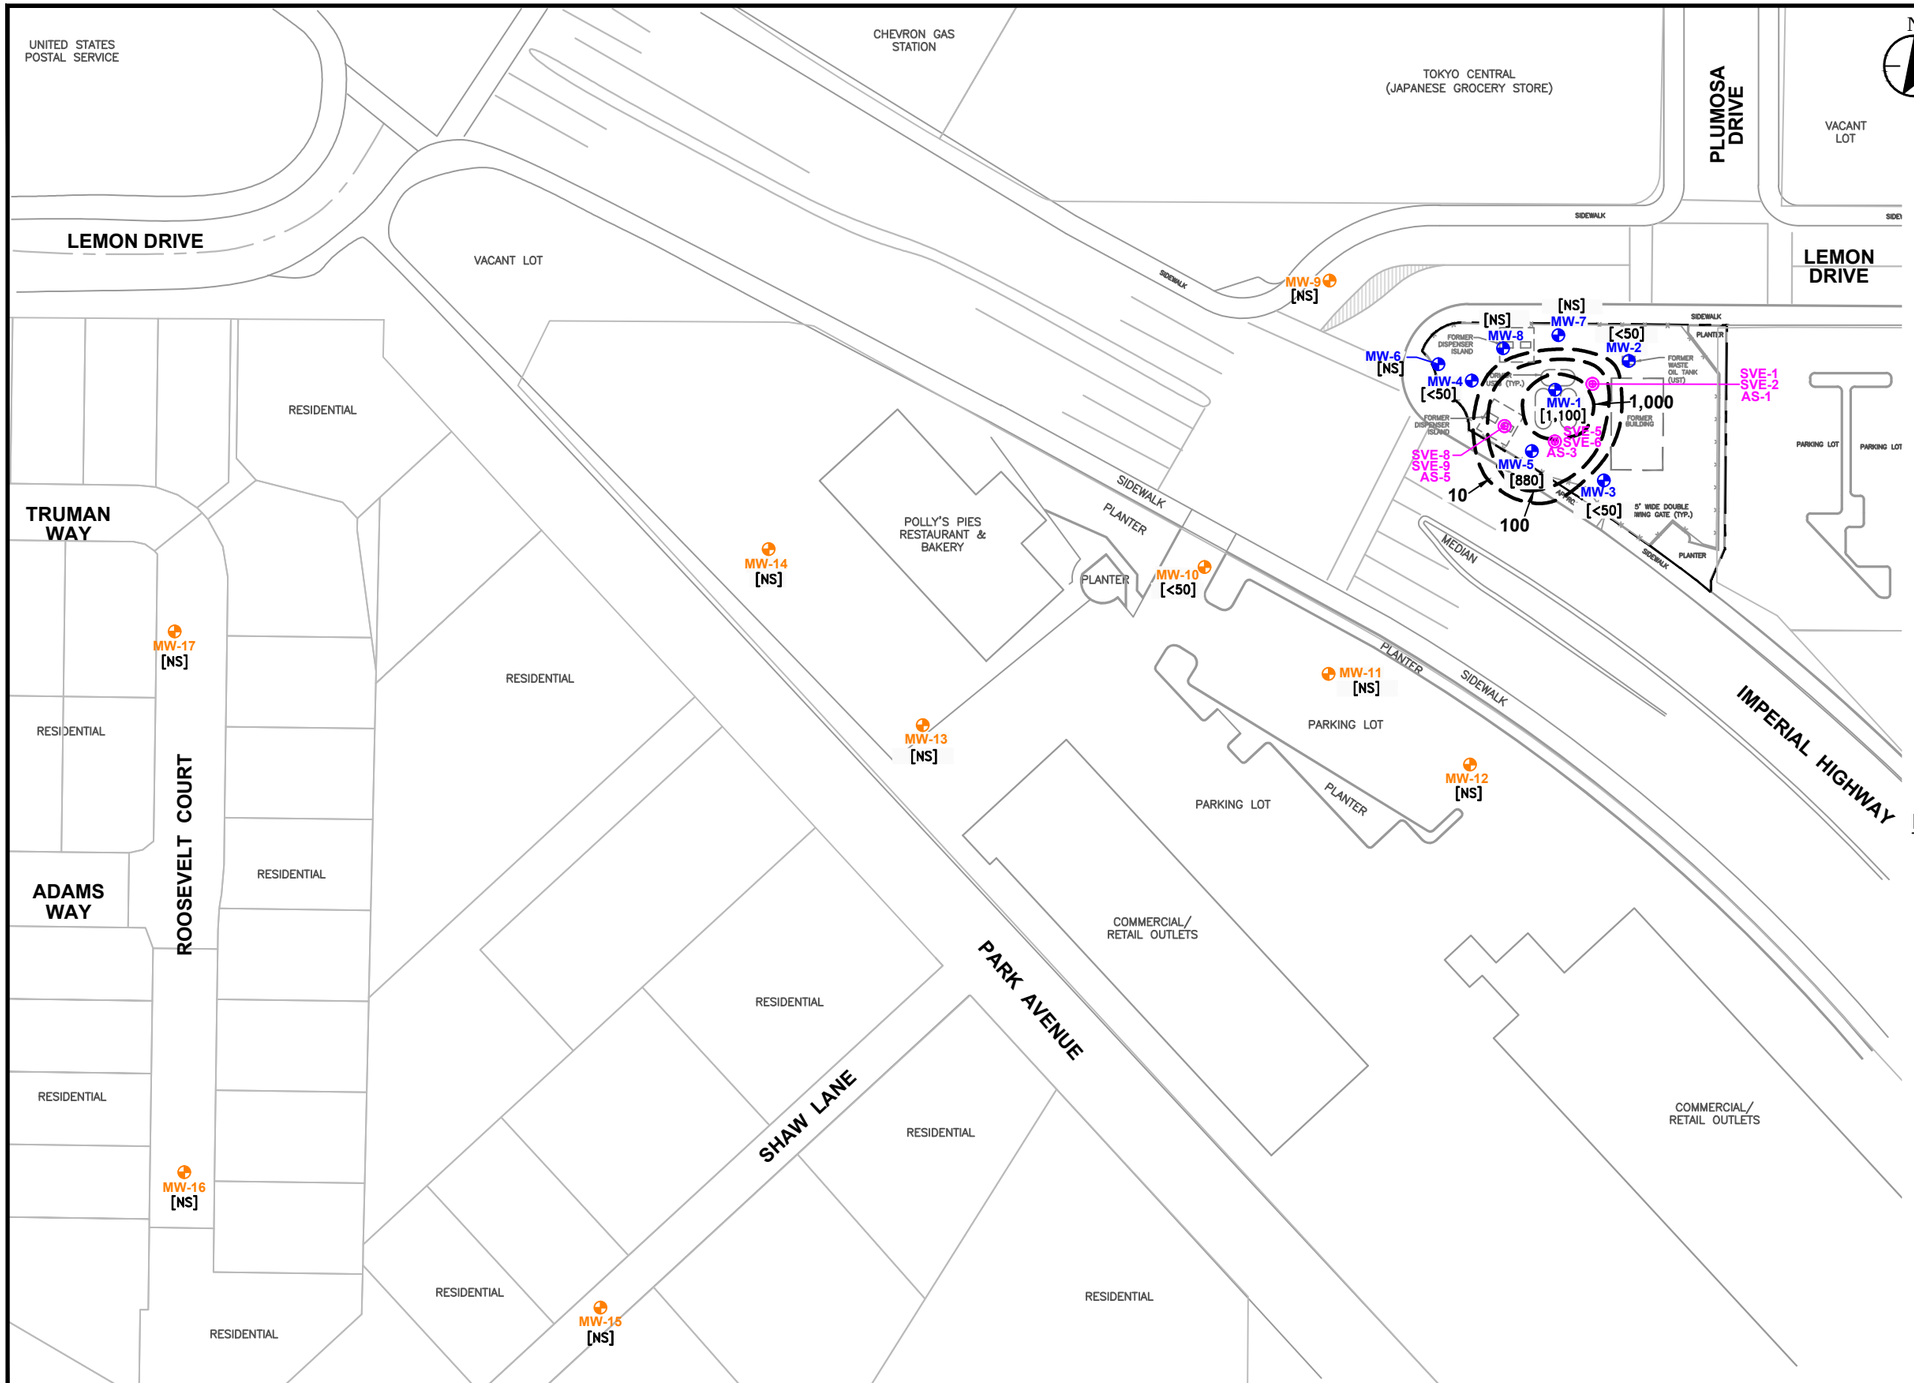

LEGEND

- SITE PROPERTY LINE
- 6' PERIMETER FENCE
- MW-1 — ON-SITE GROUNDWATER MONITORING WELL
- MW-9 — OFF-SITE GROUNDWATER MONITORING WELL
- SVE-1 SVE-2 AS-1 — NESTED COMPLETION VAPOR EXTRACTION/AIR SPARGE WELL
- [TPHG] — TOTAL PETROLEUM HYDROCARBONS [TPHG] CHARACTERIZED AS GASOLINE CONCENTRATIONS IN MICROGRAMS PER LITER (µg/L)
- TPHG ISOCONCENTRATION CONTOUR LINE (DASHED WHERE INFERRED)
- < — NOT DETECTED AT OR ABOVE REPORTED PQL (PRACTICAL QUANTITATION LIMIT)
- [NS] — NOT SAMPLED
- (OBS) — UNABLE TO BE SAMPLED WELL OBSTRUCTED BY A VEHICLE / UNABLE TO OPEN WELL BOX

NOTES:

1. MAP REFERENCE: HARRINGTON GEOTECHNICAL ENGINEERING, INC., DATED JUNE 13, 2001. USGS URBAN AERIAL IMAGE, DATED MARCH 29, 2004. GOOGLE EARTH AERIAL IMAGE, DATED OCTOBER 23, 2007.
2. GROUNDWATER MONITORING WELLS SURVEYED BY AZIMUTH GROUP, DATED MARCH 12, 2003. RE-SURVEYED BY WM HOLDINGS INC., DATED JUNE 10, 2008, AND MARCH 2, 2009 AND JULY 30, 2010 NAD 83, CALIFORNIA STATE PLANE, ZONE 6 (FT.). SITE FEATURES AND LOCATIONS ARE APPROXIMATE.
3. MONITORING WELLS MW-15 TO MW-17 INSTALLED FEBRUARY 23-26, 2009, AND SURVEYED BY WM HOLDINGS INC., DATED MARCH 2, 2009.
4. MONITORING WELLS WERE GAUGED AND SAMPLED ON SEPTEMBER 11, 2019.
5. FOLLOWING OCHCA AND SARWQCB APPROVAL, SAMPLING OF MW-13, MW-16, AND MW-17 WAS DISCONTINUED FROM QUARTER 2, 2017. THESE WELLS WILL BE GAUGED EACH QUARTER.

0 75 150


APPROXIMATE SCALE (FEET)

Stantec
290 Conejo Ridge Avenue
Thousand Oaks, CA 91361
PHONE:(805) 230-1266 FAX:(805) 230-1277

FOR:		FIGURE:
CITY OF YORBA LINDA FORMER ULTRAMAR STATION NO.77 18231 Imperial Highway Yorba Linda, CA 92886	TPHG ISOCONCENTRATION MAP	5

JOB NUMBER:	DRAWN BY:	CHECKED BY:	APPROVED BY:	DATE:
185804306	R. Roman	C. Guan	L. Simons	09/25/19

FILEPATH:D:\CADD-37\Client\CityOfYorbaLinda\C_Y_L-GW\dwg\2019-Q2\2019-Sept\20190925_dwg_185804306-cyl_sept19gw.dwg|troman|Sep 26, 2019 at 11:07|Layout: F5_TPHG

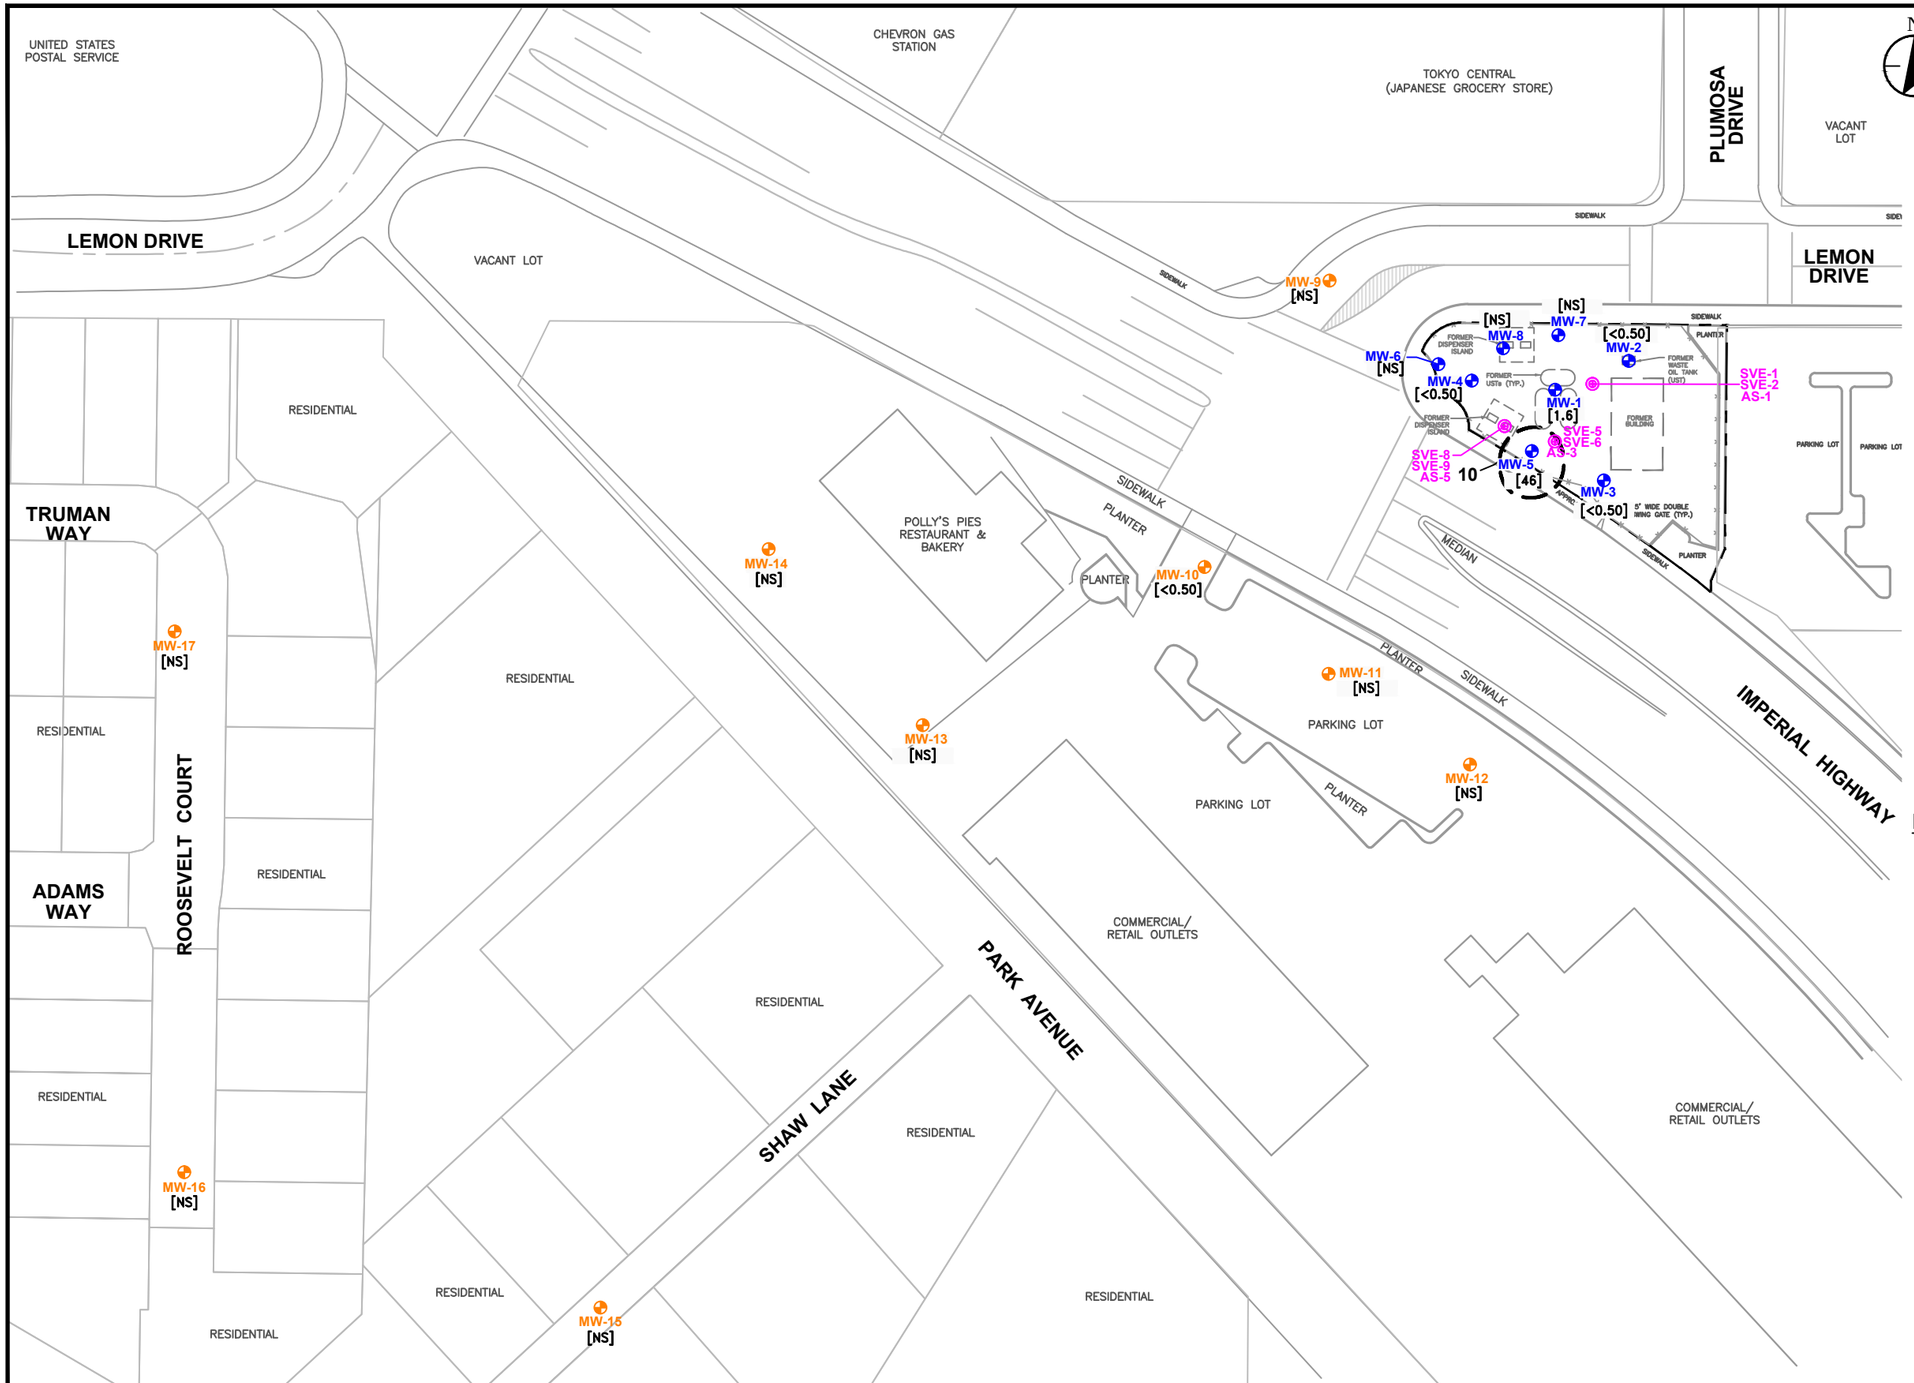

LEGEND

- SITE PROPERTY LINE
- 6' PERIMETER FENCE
- MW-1 — ON-SITE GROUNDWATER MONITORING WELL
- MW-9 — OFF-SITE GROUNDWATER MONITORING WELL
- SVE-1, SVE-2, AS-1 — NESTED COMPLETION VAPOR EXTRACTION/AIR SPARGE WELL
- [BENZ] — BENZENE CONCENTRATIONS IN MICROGRAMS PER LITER (µg/L)
- BENZENE ISOCONCENTRATION CONTOUR LINE (DASHED WHERE INFERRED)
- < — NOT DETECTED AT OR ABOVE REPORTED PQL (PRACTICAL QUANTITATION LIMIT)
- [NS] — NOT SAMPLED
- (OBS) — UNABLE TO BE SAMPLED WELL OBSTRUCTED BY A VEHICLE / UNABLE TO OPEN WELL BOX

NOTES:

1. MAP REFERENCE: HARRINGTON GEOTECHNICAL ENGINEERING, INC., DATED JUNE 13, 2001. USGS URBAN AERIAL IMAGE, DATED MARCH 29, 2004. GOOGLE EARTH AERIAL IMAGE, DATED OCTOBER 23, 2007.
2. GROUNDWATER MONITORING WELLS SURVEYED BY AZIMUTH GROUP, DATED MARCH 12, 2003. RE-SURVEYED BY WM HOLDINGS INC., DATED JUNE 10, 2008, AND MARCH 2, 2009 AND JULY 30, 2010 NAD 83, CALIFORNIA STATE PLANE, ZONE 6 (FT.). SITE FEATURES AND LOCATIONS ARE APPROXIMATE.
3. MONITORING WELLS MW-15 TO MW-17 INSTALLED FEBRUARY 23-26, 2009, AND SURVEYED BY WM HOLDINGS INC., DATED MARCH 2, 2009.
4. MONITORING WELLS WERE GAUGED AND SAMPLED ON SEPTEMBER 11, 2019.
5. FOLLOWING OCHCA AND SARWQCB APPROVAL, SAMPLING OF MW-13, MW-16, AND MW-17 WAS DISCONTINUED FROM QUARTER 2, 2017. THESE WELLS WILL BE GAUGED EACH QUARTER.

0 75 150

APPROXIMATE SCALE (FEET)

Stantec
290 Conejo Ridge Avenue
Thousand Oaks, CA 91361
PHONE:(805) 230-1266 FAX:(805) 230-1277


FOR:
CITY OF YORBA LINDA
FORMER ULTRAMAR STATION NO.77
18231 Imperial Highway
Yorba Linda, CA 92886

BENZENE ISOCONCENTRATION MAP

FIGURE: 6

JOB NUMBER:	DRAWN BY:	CHECKED BY:	APPROVED BY:	DATE:
185804306	R. Roman	C. Guan	L. Simons	09/25/19

FILEPATH:D:\CADD-37\Client\CityOfYorbaLinda\C_Y_L-GW\dwg\2019-Q2\2019-Sept\20190925_dwg_185804306-cyl_sept19gw.dwg|troman|Sep 26, 2019 at 11:08|Layout: F6_BENZ

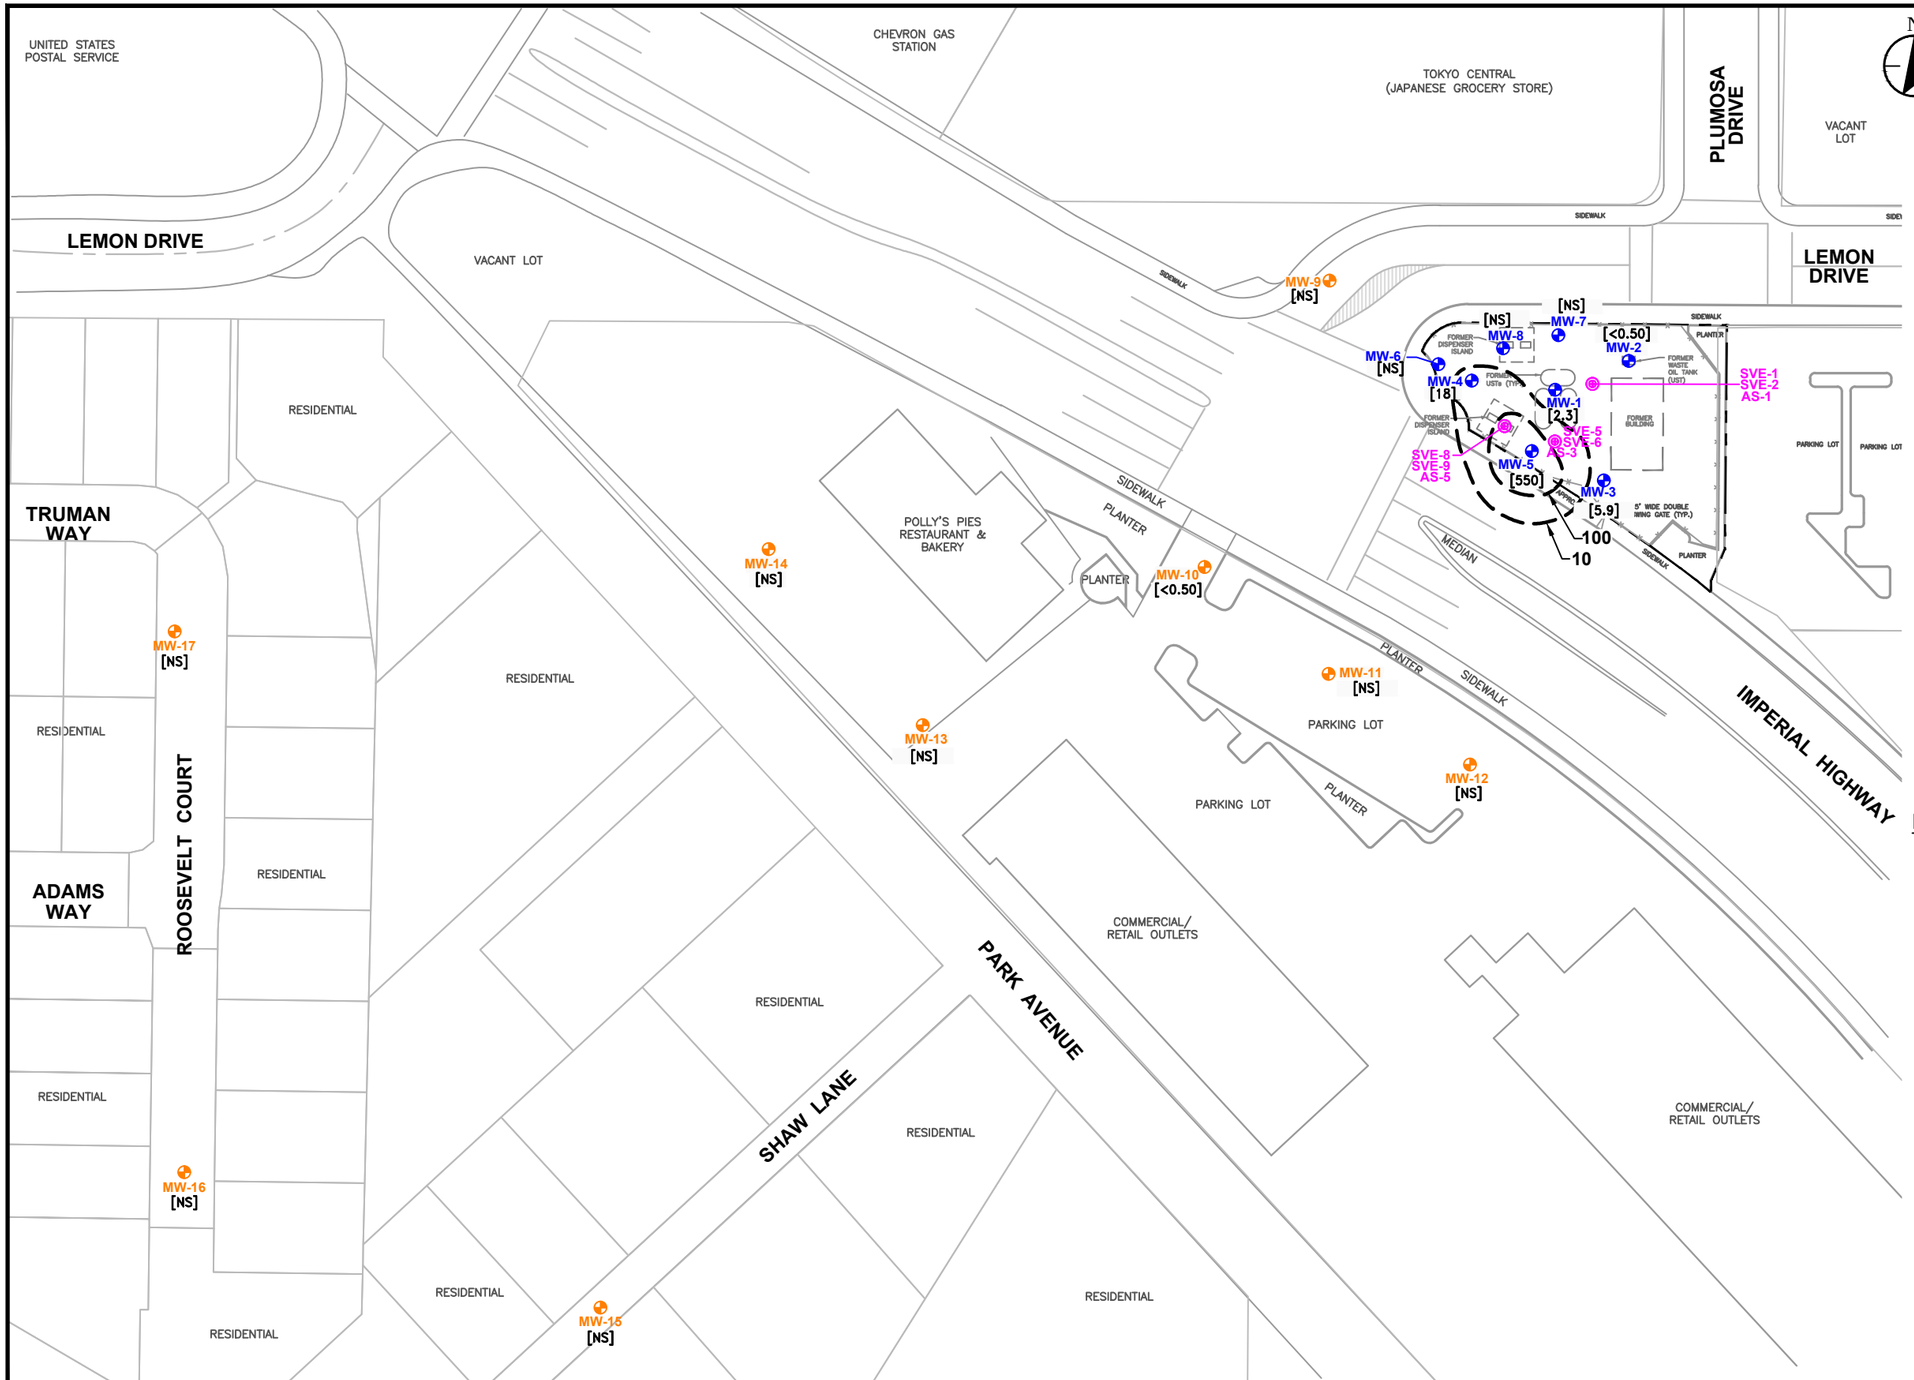

N

LEGEND

- SITE PROPERTY LINE
- 6' PERIMETER FENCE
- MW-1 — ON-SITE GROUNDWATER MONITORING WELL
- MW-9 — OFF-SITE GROUNDWATER MONITORING WELL
- SVE-1 SVE-2 AS-1 — NESTED COMPLETION VAPOR EXTRACTION/AIR SPARGE WELL
- [MTBE] — METHYL-TERTIARY-BUTYL ETHER [MTBE] CONCENTRATIONS IN MICROGRAMS PER LITER (µg/L)
- MTBE ISOCONCENTRATION CONTOUR LINE (DASHED WHERE INFERRED)
- < — NOT DETECTED AT OR ABOVE REPORTED PQL (PRACTICAL QUANTITATION LIMIT)
- [NS] — NOT SAMPLED
- (OBS) — UNABLE TO BE SAMPLED WELL OBSTRUCTED BY A VEHICLE / UNABLE TO OPEN WELL BOX

NOTES:

1. MAP REFERENCE: HARRINGTON GEOTECHNICAL ENGINEERING, INC., DATED JUNE 13, 2001. USGS URBAN AERIAL IMAGE, DATED MARCH 29, 2004. GOOGLE EARTH AERIAL IMAGE, DATED OCTOBER 23, 2007.
2. GROUNDWATER MONITORING WELLS SURVEYED BY AZIMUTH GROUP, DATED MARCH 12, 2003. RE-SURVEYED BY WM HOLDINGS INC., DATED JUNE 10, 2008, AND MARCH 2, 2009 AND JULY 30, 2010 NAD 83, CALIFORNIA STATE PLANE, ZONE 6 (FT.). SITE FEATURES AND LOCATIONS ARE APPROXIMATE.
3. MONITORING WELLS MW-15 TO MW-17 INSTALLED FEBRUARY 23-26, 2009, AND SURVEYED BY WM HOLDINGS INC., DATED MARCH 2, 2009.
4. MONITORING WELLS WERE GAUGED AND SAMPLED ON SEPTEMBER 11, 2019.
5. FOLLOWING OCHCA AND SARWQCB APPROVAL, SAMPLING OF MW-13, MW-16, AND MW-17 WAS DISCONTINUED FROM QUARTER 2, 2017. THESE WELLS WILL BE GAUGED EACH QUARTER.

0 75 150

APPROXIMATE SCALE (FEET)

Stantec
290 Conejo Ridge Avenue
Thousand Oaks, CA 91361
PHONE:(805) 230-1266 FAX:(805) 230-1277


FOR:
CITY OF YORBA LINDA
FORMER ULTRAMAR STATION NO.77
18231 Imperial Highway
Yorba Linda, CA 92886

MTBE ISOCONCENTRATION MAP

FIGURE: 7

JOB NUMBER:	DRAWN BY:	CHECKED BY:	APPROVED BY:	DATE:
185804306	R. Roman	C. Guan	L. Simons	09/25/19

FILEPATH:D:\CADD-37\Client\CityOfYorbaLinda\C_Y_L-GW\dwg\2019-Q2\2019-Sept\20190925_dwg_185804306-cyl_sept19gw.dwg|troman|Sep 26, 2019 at 11:08|Layout: F7_MTBE

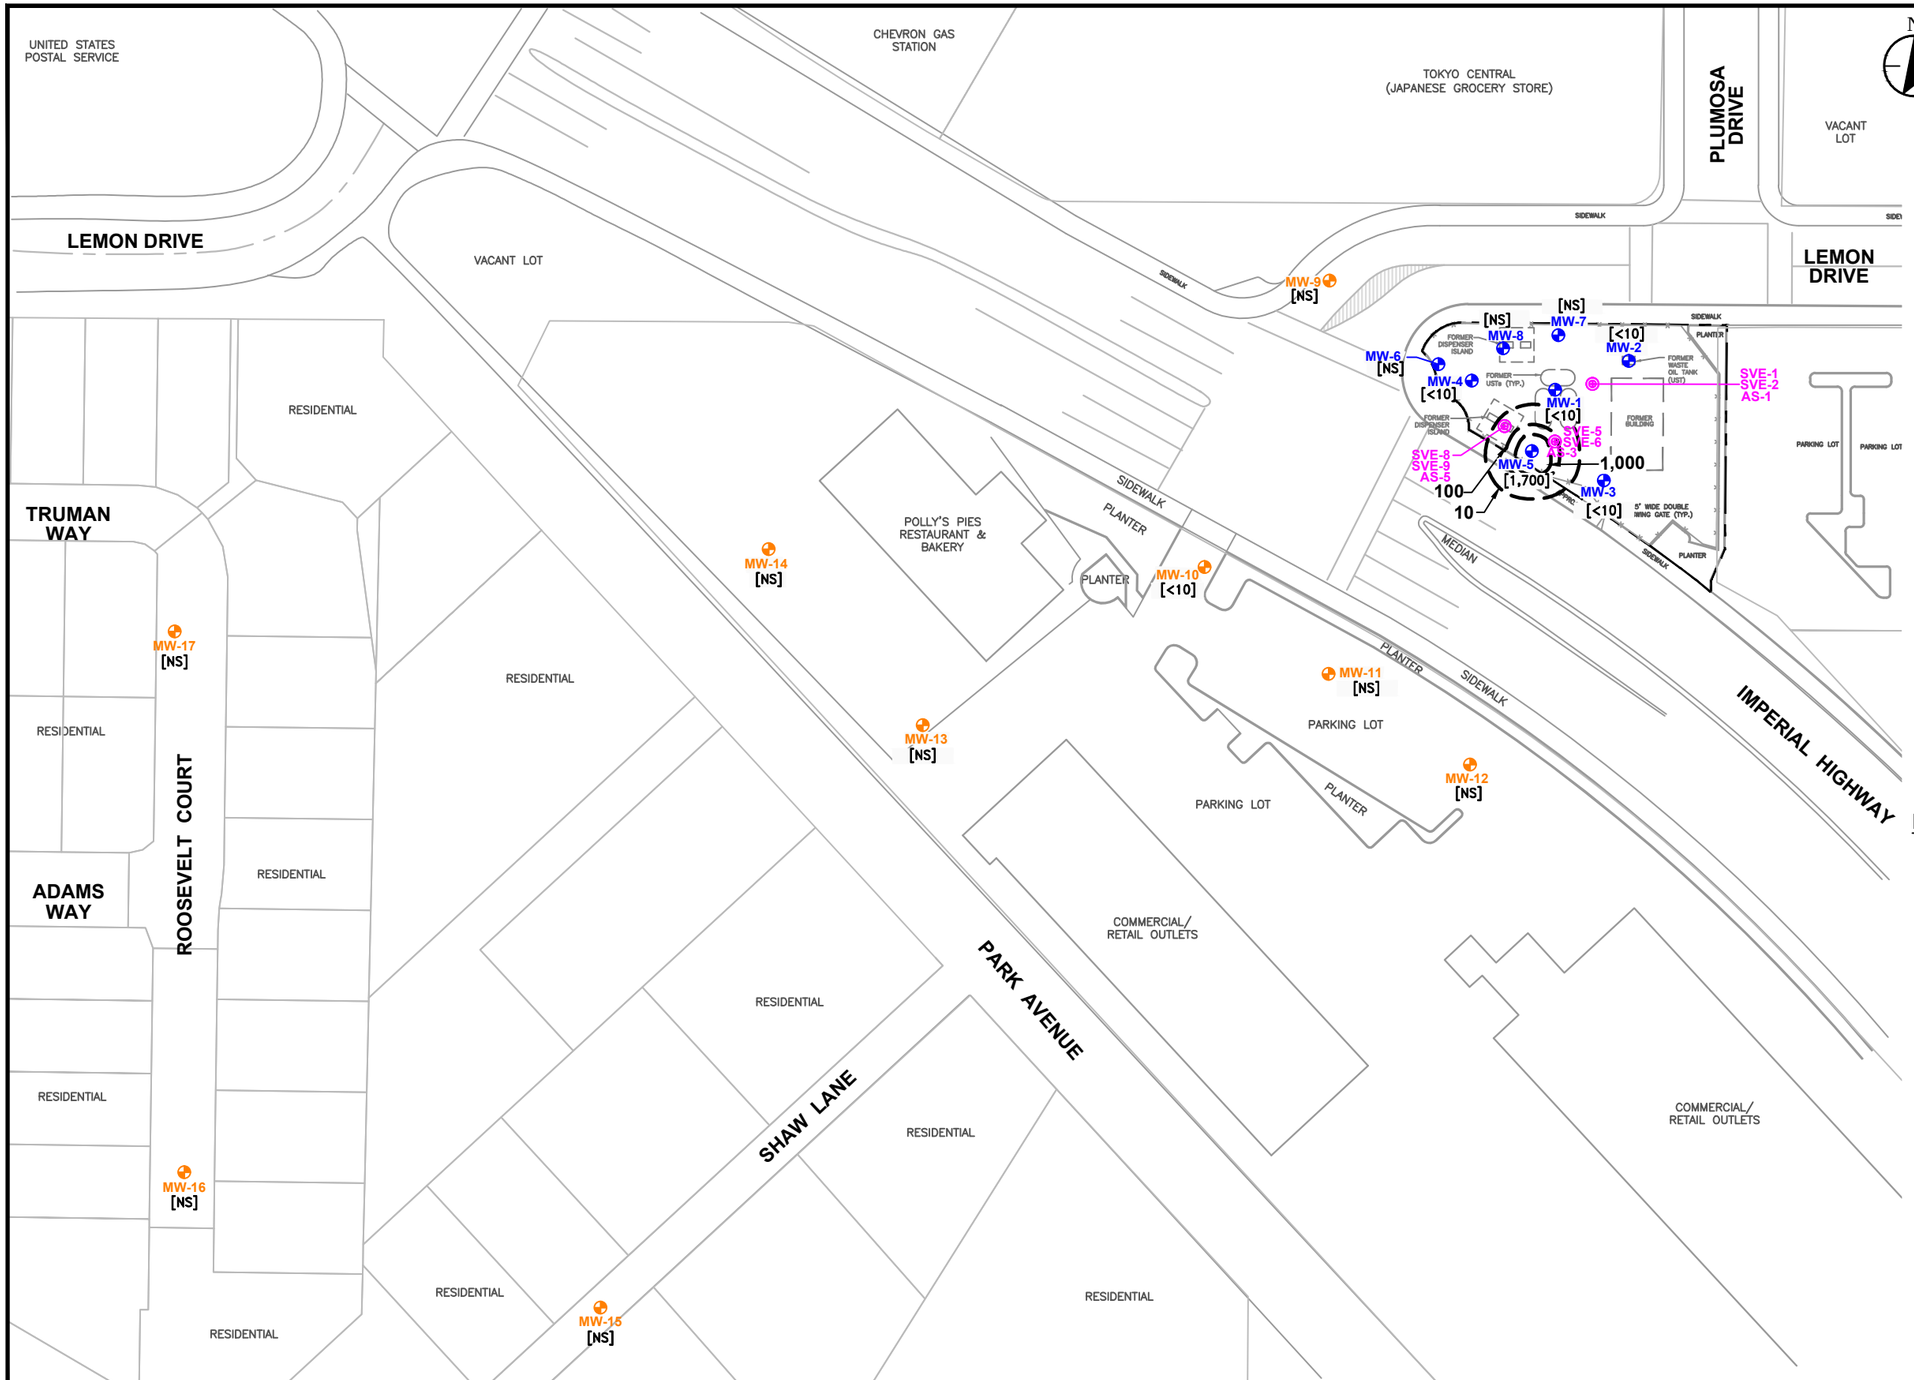

LEGEND

- SITE PROPERTY LINE
- 6' PERIMETER FENCE
- MW-1 — ON-SITE GROUNDWATER MONITORING WELL
- MW-9 — OFF-SITE GROUNDWATER MONITORING WELL
- SVE-1, SVE-2, AS-1 — NESTED COMPLETION VAPOR EXTRACTION/AIR SPARGE WELL
- [TBA] — TERTIARY BUTANOL ALCOHOL CONCENTRATIONS IN MICROGRAMS PER LITER (µg/L)
- TBA ISOCONCENTRATION CONTOUR LINE (DASHED WHERE INFERRED)
- < — NOT DETECTED AT OR ABOVE REPORTED PQL (PRACTICAL QUANTITATION LIMIT)
- [NS] — NOT SAMPLED
- (OBS) — UNABLE TO BE SAMPLED WELL OBSTRUCTED BY A VEHICLE / UNABLE TO OPEN WELL BOX

NOTES:

1. MAP REFERENCE: HARRINGTON GEOTECHNICAL ENGINEERING, INC., DATED JUNE 13, 2001. USGS URBAN AERIAL IMAGE, DATED MARCH 29, 2004. GOOGLE EARTH AERIAL IMAGE, DATED OCTOBER 23, 2007.
2. GROUNDWATER MONITORING WELLS SURVEYED BY AZIMUTH GROUP, DATED MARCH 12, 2003. RE-SURVEYED BY WM HOLDINGS INC., DATED JUNE 10, 2008, AND MARCH 2, 2009 AND JULY 30, 2010 NAD 83, CALIFORNIA STATE PLANE, ZONE 6 (FT.). SITE FEATURES AND LOCATIONS ARE APPROXIMATE.
3. MONITORING WELLS MW-15 TO MW-17 INSTALLED FEBRUARY 23-26, 2009, AND SURVEYED BY WM HOLDINGS INC., DATED MARCH 2, 2009.
4. MONITORING WELLS WERE GAUGED AND SAMPLED ON SEPTEMBER 11, 2019.
5. FOLLOWING OCHCA AND SARWQCB APPROVAL, SAMPLING OF MW-13, MW-16, AND MW-17 WAS DISCONTINUED FROM QUARTER 2, 2017. THESE WELLS WILL BE GAUGED EACH QUARTER.

0 75 150

APPROXIMATE SCALE (FEET)

Stantec
290 Conejo Ridge Avenue
Thousand Oaks, CA 91361
PHONE:(805) 230-1266 FAX:(805) 230-1277

FOR:
CITY OF YORBA LINDA
FORMER ULTRAMAR STATION NO.77
18231 Imperial Highway
Yorba Linda, CA 92886

TBA ISOCONCENTRATION MAP

FIGURE: 8

JOB NUMBER:	DRAWN BY:	CHECKED BY:	APPROVED BY:	DATE:
185804306	R. Roman	C. Guan	L. Simons	09/25/19

FILEPATH:D:\CADD-37\Client\CityOfYorbaLinda\C_Y_L-GW\dwg\2019-Q2\2019-Sept\20190925_dwg_185804306-cyl_sept19gw.dwg|troman|Sep 26, 2019 at 11:08|Layout: F8_TBA

TABLES

TABLE 1
Well Construction Details
Former Ultramar Station #77
18231 Imperial Highway, Yorba Linda, CA

WELL NO.	TOTAL DEPTH (Feet)	SCREENED INTERVAL (Feet)	INSTALLATION DATE	WELLHEAD ELEVATION (Feet)	NORTHING	EASTING
MW-1	75	55 - 75	04/30/01	381.29	2271499.23	6086428.39
MW-2	76	55 - 75	04/30/01	381.42	2271513.69	6086464.57
MW-3	76	55 - 75	05/01/01	382.91	2271454.525	6086452.23
MW-4	75	55 - 75	05/01/01	381.64	2271503.94	6086386.94
MW-5	76	50 - 75	01/15/04	383.03	2271469.09	6086416.57
MW-6	76	50 - 75	01/19/04	379.95	2271512.08	6086370.42
MW-7	76	50 - 75	01/16/04	380.24	2271526.43	6086429.79
MW-8	76	50 - 75	05/30/08	380.70	2271519.89	6086402.36
MW-9	76	50 - 75	05/27/08	377.40	2271553.42	6086316.46
MW-10	77	51 - 76	05/29/08	380.73	2271411.68	6086254.58
MW-11	80	52 - 78	05/28/08	381.30	2271358.78	6086316.05
MW-12	76	50 - 75	05/28/08	382.47	2271313.97	6086385.95
MW-13	77	51 - 76	06/05/08	379.50	2271333.46	6086115.12
MW-14	77	51 - 76	06/04/08	379.94	2271420.55	6086038.91
MW-15	73	45 - 70	02/26/09	371.61	2271045.12	6085955.65
MW-16	76	50 - 75	02/25/09	375.21	2271112.11	6085749.68
MW-17	76	50 - 75	02/25/09	372.92	2271379.79	6085744.85
AS-3	84	82 - 84	01/21/04	381.82	--	--
AS-5	85	83 - 85	05/30/08	381.54	2271481.67	6086403.44

TABLE 2
2018-2019 Groundwater Analytical Results
Former Ultramar Station #77
18231 Imperial Highway, Yorba Linda, California

WELL ID	SAMPLE DATE	TPHg / GRO*	B	T	E	X^2	MTBE	TBA	TAME	1,2,4-TMB	1,3,5-TMB	CHLOROFORM	IPB	n-BB	n-PB	NAPHTHALENE	sec-BB	PCE	OTHER VOCs
MW-1	03/07/19	**400**	<0.50	<0.50	**2.8**	<1.0	<0.50	<10	<0.50	**0.53**	<0.50	<0.50	**15**	**0.57**	**24**	<0.50	**5.0**	<0.50	4-Isopropyltoluene = 1.0
	06/26/19	**550**	<0.50	<0.50	**0.73**	<1.0	<0.50	<10	<0.50	**2.4**	<0.50	<0.50	**12**	<0.50	**19**	<0.50	<0.50	<0.50	ND
	07/23/19	**1,000**	<0.50	**0.75**	**0.96**	<1.0	<0.50	<10	<0.50	**3.8**	**0.75**	<0.50	**20**	<0.50	**29**	**3.3**	**11**	<0.50	4-isopropyltoluene = 1.9, o-xylene = 0.71
	08/15/19	**980**	**0.78**	**0.99**	**0.83**	<1.0	<0.50	<10	<0.50	**3.4**	<0.50	<0.50	**18**	<0.50	**27**	<0.50	**9.9**	<0.50	4-isopropyltoluene = 1.7
	09/11/19	**1100**	**1.6**	**1.0**	**0.75**	<1.0	**2.3**	<10	<0.50	**3.6**	<0.50	<0.50	**22**	**0.76**	**30**	<0.50	**13**	<0.50	4-isopropyltoluene = 2.0
MW-2	03/07/19	<50	<0.50	<0.50	<0.50	<1.0	<0.50	<10	<0.50	<0.50	<0.50	<0.50	<0.50	<0.50	<0.50	<0.50	<0.50	**0.60**	ND
	06/26/19	<50	<0.50	<0.50	<0.50	<1.0	<0.50	<10	<0.50	<0.50	<0.50	<0.50	<0.50	<0.50	<0.50	<0.50	<0.50	<0.50	ND
	07/23/19	**100**	<0.50	<0.50	<0.50	<1.0	<0.50	<10	<0.50	<0.50	<0.50	<0.50	<0.50	<0.50	<0.50	<0.50	<0.50	<0.50	ND
	08/15/19	<50	<0.50	<0.50	<0.50	<1.0	<0.50	<10	<0.50	<0.50	<0.50	<0.50	<0.50	<0.50	<0.50	<0.50	<0.50	<0.50	ND
	09/11/19	<50	<0.50	<0.50	<0.50	<1.0	<0.50	<10	<0.50	<0.50	<0.50	<0.50	<0.50	<0.50	<0.50	<0.50	<0.50	<0.50	ND
MW-3	03/07/19	<50	<0.50	<0.50	<0.50	<1.0	**4.1**	<10	<0.50	<0.50	<0.50	<0.50	<0.50	<0.50	<0.50	<0.50	<0.50	<0.50	ND
MW-99	03/07/19	NS	<0.50	<0.50	<0.50	<1.0	**4.2**	<10	<0.50	<0.50	<0.50	<0.50	<0.50	<0.50	<0.50	<0.50	<0.50	<0.50	ND
MW-3	06/26/19	<50	<0.50	<0.50	<0.50	<1.0	**2.5**	<10	<0.50	<0.50	<0.50	<0.50	<0.50	<0.50	<0.50	<0.50	<0.50	<0.50	ND
MW-99	06/26/19	<50	<0.50	<0.50	<0.50	<1.0	**2.3**	<10	<0.50	<0.50	<0.50	<0.50	<0.50	<0.50	<0.50	<0.50	<0.50	<0.50	ND
MW-3	07/23/19	<50	<0.50	<0.50	<0.50	<1.0	**3.1**	<10	<0.50	<0.50	<0.50	<0.50	<0.50	<0.50	<0.50	<0.50	<0.50	<0.50	ND
MW-99	07/23/19	NS	<0.50	<0.50	<0.50	<1.0	**4.3**	<10	<0.50	<0.50	<0.50	<0.50	<0.50	<0.50	<0.50	<0.50	<0.50	<0.50	ND
MW-3	08/15/19	<50	<0.50	<0.50	<0.50	<1.0	**2.9**	<10	<0.50	<0.50	<0.50	<0.50	<0.50	<0.50	<0.50	<0.50	<0.50	<0.50	ND
MW-99	08/15/19	NS	<0.50	<0.50	<0.50	<1.0	**5.3**	<10	<0.50	<0.50	<0.50	<0.50	**0.79**	<0.50	<0.50	<0.50	<0.50	<0.50	ND
MW-3	09/11/19	<50	<0.50	<0.50	<0.50	<1.0	**5.9**	<10	<0.50	<0.50	<0.50	<0.50	**1.6**	<0.50	<0.50	<0.50	<0.50	<0.50	ND
MW-99	09/11/19	<50	<0.50	<0.50	<0.50	<1.0	**5.9**	<10	<0.50	<0.50	<0.50	<0.50	**1.5**	<0.50	<0.50	<0.50	<0.50	<0.50	ND
MW-4	03/07/19	<50	<0.50	<0.50	<0.50	<1.0	**17**	<10	<0.50	<0.50	<0.50	<0.50	<0.50	<0.50	<0.50	<0.50	<0.50	<0.50	ND
	06/26/19	**50**	<0.50	<0.50	<0.50	<1.0	**21**	<10	<0.50	<0.50	<0.50	<0.50	<0.50	<0.50	<0.50	<0.50	<0.50	<0.50	ND
	07/23/19	**60**	<0.50	<0.50	<0.50	<1.0	**23**	<10	<0.50	<0.50	<0.50	<0.50	<0.50	<0.50	<0.50	<0.50	<0.50	<0.50	ND
	08/15/19	<50	<0.50	<0.50	<0.50	<1.0	**30**	<10	<0.50	<0.50	<0.50	<0.50	<0.50	<0.50	<0.50	<0.50	<0.50	<0.50	ND
	09/11/19	<50	<0.50	<0.50	<0.50	<1.0	**18**	<10	<0.50	<0.50	<0.50	<0.50	<0.50	<0.50	<0.50	<0.50	<0.50	<0.50	ND
MW-5	03/07/19	**1,200**	**68**	<0.50	**21**	**4.2**	**1,700**	**950**	**3.8**	**30**	**7.2**	<0.50	**2.5**	<0.50	**3.4**	<0.50	<0.50	<0.50	1,2-Dichloroethane = 1.9 Ethyl tert-butyl ether = 0.96
	06/26/19	**520**	**31**	<0.50	**29**	**2.3**	**290**	<10	<0.50	**19**	<0.50	<0.50	<0.50	<0.50	<0.50	<0.50	<0.50	<0.50	ND
	07/23/19	**200**	**12**	<0.50	**12**	**1.1**	**110**	<10	<0.50	**9.4**	**1.6**	<0.50	**1.3**	<0.50	**2.0**	<0.50	<0.50	<0.50	ND
	08/15/19	**810**	**37**	<0.50	**43**	**1.4**	**470**	**1,500**	**1.8**	**26**	**2.5**	<0.50	**3.4**	**0.54**	**3.9**	<0.50	**0.69**	<0.50	1,2-Dichloroethane = 2.2
	09/11/19	**880**	**46**	<0.50	**110**	**3.8**	**550**	**1700**	**4.4**	**52**	**8.3**	<0.50	**4.8**	<0.50	**9.8**	**1.5**	**1.2**	<0.50	1,2-Dichloroethane = 3.4
MW-6	09/26/18	<50	<0.50	<0.50	<0.50	<1.50	<0.50	<10	<0.50	<0.50	<0.50	<0.50	<0.50	<0.50	<0.50	<0.50	<0.50	**0.50**	ND
	12/12/18	**70**	<0.50	<0.50	<0.50	<1.50	<0.50	<10	<0.50	<0.50	<0.50	<0.50	<0.50	<0.50	<0.50	<0.50	<0.50	<0.50	ND
	03/07/19	<50	<0.50	<0.50	<0.50	<1.0	<0.50	<10	<0.50	<0.50	<0.50	<0.50	<0.50	<0.50	<0.50	<0.50	<0.50	<0.50	ND
	06/26/19	<50	<0.50	<0.50	<0.50	<1.0	<0.50	<10	<0.50	<0.50	<0.50	<0.50	<0.50	<0.50	<0.50	<0.50	<0.50	**0.66**	ND
MW-7*	09/26/18	<50	<0.50	<0.50	<0.50	<1.50	<0.50	<10	<0.50	<0.50	<0.50	<0.50	<0.50	<0.50	<0.50	<0.50	<0.50	**1.0**	ND
	12/12/18	<50	<0.50	<0.50	<0.50	<1.50	<0.50	<10	<0.50	<0.50	<0.50	<0.50	<0.50	<0.50	<0.50	<0.50	<0.50	<0.50	ND
	03/07/19	<50	<0.50	<0.50	<0.50	<1.0	<0.50	<10	<0.50	<0.50	<0.50	<0.50	<0.50	<0.50	<0.50	<0.50	<0.50	**0.87**	ND
	06/26/19	NS	NS	NS	NS	NS	NS	NS	NS	NS	NS	NS	NS	NS	NS	NS	NS	NS	NS
MW-8	09/26/18	<50	<0.50	<0.50	<0.50	<1.50	**8.9**	<10	<0.50	<0.50	<0.50	<0.50	<0.50	<0.50	<0.50	<0.50	<0.50	**0.70**	ND
	12/12/18	<50	<0.50	<0.50	<0.50	<1.50	**5.2**	<10	<0.50	<0.50	<0.50	<0.50	<0.50	<0.50	<0.50	<0.50	<0.50	<0.50	ND
	03/07/19	<50	<0.50	<0.50	<0.50	<1.0	**2.9**	<10	<0.50	<0.50	<0.50	<0.50	<0.50	<0.50	<0.50	<0.50	<0.50	**0.93**	ND
	06/26/19	<50	<0.50	<0.50	<0.50	<1.0	<0.50	<10	<0.50	<0.50	<0.50	<0.50	<0.50	<0.50	<0.50	<0.50	<0.50	**0.72**	ND
MW-10	03/07/19	<50	<0.50	<0.50	<0.50	<1.0	<0.50	<10	<0.50	<0.50	<0.50	<0.50	<0.50	<0.50	<0.50	<0.50	<0.50	<0.50	ND
	06/26/19	<50	<0.50	<0.50	<0.50	<1.0	<0.50	<10	<0.50	<0.50	<0.50	<0.50	<0.50	<0.50	<0.50	<0.50	<0.50	<0.50	ND
	07/23/19	<50	<0.50	<0.50	<0.50	<1.0	<0.50	<10	<0.50	<0.50	<0.50	<0.50	<0.50	<0.50	<0.50	<0.50	<0.50	<0.50	ND
	08/15/19	<50	<0.50	<0.50	<0.50	<1.0	**0.85**	<10	<0.50	<0.50	<0.50	<0.50	<0.50	<0.50	<0.50	<0.50	<0.50	<0.50	ND
	09/11/19	<50	<0.50	<0.50	<0.50	<1.0	<0.50	<10	<0.50	<0.50	<0.50	<0.50	<0.50	<0.50	<0.50	<0.50	<0.50	<0.50	ND
MW-11	09/26/18	<50	<0.50	<0.50	<0.50	<1.50	<0.50	<10	<0.50	<0.50	<0.50	<0.50	<0.50	<0.50	<0.50	<0.50	<0.50	**0.52**	ND
	12/12/18	<50	<0.50	<0.50	<0.50	<1.50	<0.50	<10	<0.50	<0.50	<0.50	<0.50	<0.50	<0.50	<0.50	<0.50	<0.50	**0.78**	ND
	03/07/19	<50	<0.50	<0.50	<0.50	<1.0	<0.50	<10	<0.50	<0.50	<0.50	<0.50	<0.50	<0.50	<0.50	<0.50	<0.50	<0.50	ND
	06/26/19	<50	<0.50	<0.50	<0.50	<1.0	<0.50	<10	<0.50	<0.50	<0.50	<0.50	<0.50	<0.50	<0.50	<0.50	<0.50	**0.57**	ND
MW-12	09/26/18	<50	<0.50	<0.50	<0.50	<1.50	<0.50	<10	<0.50	<0.50	<0.50	<0.50	**1.8**	<0.50	<0.50	<0.50	<0.50	<0.50	ND
	12/12/18	<50	<0.50	<0.50	<0.50	<1.50	<0.50	<10	<0.50	<0.50	<0.50	<0.50	**1.3**	<0.50	<0.50	<0.50	<0.50	<0.50	ND
	03/07/19	<50	<0.50	<0.50	<0.50	<1.0	<0.50	<10	<0.50	<0.50	<0.50	<0.50	<0.50	<0.50	<0.50	<0.50	<0.50	<0.50	ND
	06/26/19	<50	<0.50	<0.50	<0.50	<1.0	<0.50	<10	<0.50	<0.50	<0.50	<0.50	**1.9**	<0.50	<0.50	<0.50	<0.50	<0.50	ND

TABLE 2
2018-2019 Groundwater Analytical Results
Former Ultramar Station #77
18231 Imperial Highway, Yorba Linda, California

WELL ID	SAMPLE DATE	TPHg / GRO*	B	T	E	X^2	MTBE	TBA	TAME	1,2,4-TMB	1,3,5-TMB	CHLOROFORM	IPB	n-BB	n-PB	NAPHTHALENE	sec-BB	PCE	OTHER VOCs
MW-100	03/07/19	NS	<0.50	<0.50	<0.50	<1.0	<0.50	<10	<0.50	<0.50	<0.50	<0.50	<0.50	<0.50	<0.50	<0.50	<0.50	<0.50	ND
	06/26/19	NS	<0.50	<0.50	<0.50	<1.0	<0.50	<10	<0.50	<0.50	<0.50	<0.50	<0.50	<0.50	<0.50	<0.50	<0.50	<0.50	ND
	07/23/19	NS	<0.50	<0.50	<0.50	<1.0	<0.50	<10	<0.50	<0.50	<0.50	<0.50	<0.50	<0.50	<0.50	<0.50	<0.50	<0.50	ND
	08/15/19	NS	<0.50	<0.50	<0.50	<1.0	<0.50	<10	<0.50	<0.50	<0.50	<0.50	<0.50	<0.50	<0.50	<0.50	<0.50	<0.50	ND
	09/11/19	<50	<0.50	<0.50	<0.50	<1.0	<0.50	<10	<0.50	<0.50	<0.50	<0.50	<0.50	<0.50	<0.50	<0.50	<0.50	<0.50	
MW-101	09/26/18	<50	<0.50	<0.50	<0.50	<1.50	<0.50	<10	<0.50	<0.50	<0.50	<0.50	<0.50	<0.50	<0.50	<0.50	<0.50	<0.50	ND
	12/12/18	NS	<0.50	<0.50	<0.50	<1.50	<0.50	<10	<0.50	<0.50	<0.50	<0.50	<0.50	<0.50	<0.50	<0.50	<0.50	<0.50	ND
	03/07/19	NS	<0.50	<0.50	<0.50	<1.0	<0.50	<10	<0.50	<0.50	<0.50	<0.50	<0.50	<0.50	<0.50	<0.50	<0.50	<0.50	ND
	06/26/19	NS	<0.50	<0.50	<0.50	<1.0	<0.50	<10	<0.50	<0.50	<0.50	<0.50	<0.50	<0.50	<0.50	<0.50	<0.50	<0.50	ND

NOTES:

Only MW-1. MW-2, MW-3, MW-4, MW-5, and MW-10 sampled in September due to initiation of post-remediation monthly monitoring.

MW-7* not found 06/26/19

Following OCHCA and SARWQCB approval, sampling of MW-13, MW-16 and MW-17 was discontinued from Q2, 2017. These wells will be gauged each quarter.

X^2 = the sum of m,p-Xylene and o-Xylene.
SAS = Semi-Annually Sampled
TPHg/GRO analyzed by EPA Method 8015, GRO, BTEX & Oxygenates by EPA Method 8260
TPHg/GRO = Total petroleum hydrocarbons characterized as gasoline
MW-99 = Duplicate Sample
MW-100; MW-101 = Trip blank (provided by lab)
µg/L = micrograms per liter
J = Estimated Value between MDL & PQL
< = Not Detected at or above reported PQL
OBS = Unable to be sampled - well obstructed by a vehicle
B = Benzene
T = Toluene
E = Ethylbenzene
TBA = Tertiary butanol
DIPE = Di-isopropyl ether
ETBE = Ethyl-tertiary-butyl ether
TAME = Tertiary-amyl-methyl ether
MTBE = Methyl-tertiary-butyl ether

1,1-DCA = 1,1-Dichloroethane
1,1-DCE = 1,1-Dichloroethene
1,2-DCA = 1,2-Dichloroethane
DCM = Methylene Chloride
PCE = Tetrachloroethene
TCE = Trichloroethene
1,2,4-TMB = 1,2,4-Trimethylbenzene
1,3,5-TMB = 1,3,5-Trimethylbenzene
4-IPT = 4-Isopropyltoluene
IPB = Isopropylbenzene
n-BB = n-Butylbenzene
n-PB = n-Propylbenzene
sec-BB = sec-Butylbenzene
cis-1,2-DCE = cis-1,2-Dichloroethene
Tert-BB = tert-Butylbenzene
NS = Not Sampled
ND = Not Detected
Concentrations are measured in µg/L

TABLE 3
Groundwater Elevation Data
Former Ultramar Station #77
18231 Imperial Highway, Yorba Linda, CA

WELL NO.	SCREENED INTERVAL (Feet)	DATE	WELLHEAD ELEVATION (Feet)	DEPTH TO GROUNDWATER (Feet)	DEPTH TO LPH (Feet)	LPH THICKNESS (Feet)	GROUNDWATER ELEVATION (Feet)
MW-1	55 - 75	05/04/01	379.03	60.60	NA	0.00	318.43
		05/10/01		60.64	NA	0.00	318.39
		05/25/01		60.67	NA	0.00	318.36
		03/05/03	380.01	63.42	62.41	1.01	317.35
		03/11/03		62.32	62.12	0.20	317.84
		06/11/03		62.45	61.69	0.76	318.13
		08/05/03		62.19	61.58	0.61	318.28
		08/28/03		62.25	61.65	0.60	318.21
		09/12/03		62.18	61.69	0.49	318.20
		09/22/03		62.71	62.21	0.50	317.68
		09/29/03		62.31	61.76	0.55	318.11
		10/03/03		62.11	61.75	0.36	318.17
		10/23/03		62.35	61.69	0.66	318.16
		11/07/03		62.12	61.72	0.40	318.19
		11/21/03		62.41	62.07	0.34	317.86
		12/02/03		62.50	62.01	0.49	317.88
		12/19/03		62.77	62.37	0.40	317.54
		01/09/04		62.75	62.15	0.60	317.71
		01/23/04		63.02	62.37	0.65	317.48
		02/06/04	381.30	62.71	62.07	0.64	319.07
		03/01/04		64.45	63.61	0.84	317.48
		03/19/04		63.98	63.24	0.74	317.88
		03/23/04		63.55	63.23	0.32	317.99
		04/08/04		63.77	63.63	0.14	317.64
		04/21/04		63.57	63.29	0.28	317.94
		05/06/04		64.01	63.70	0.31	317.52
		05/19/04		63.82	63.59	0.23	317.65
		06/04/04		63.63	63.26	0.37	317.95
		06/18/04		63.93	63.62	0.31	317.60
		06/25/04		63.63	63.28	0.35	317.93
		07/16/04		63.75	63.27	0.48	317.91
		07/30/04		63.72	63.23	0.49	317.95
		08/16/04		63.82	63.31	0.51	317.86
		08/27/04		63.77	63.34	0.43	317.85
		09/02/04		NA	NA	NA	NA
		09/10/04		63.64	63.45	0.19	316.51
		09/23/04		63.81	63.46	0.35	317.75
		09/27/04		63.94	63.50	0.44	317.69
		10/08/04		63.74	63.49	0.25	317.75
		10/22/04		64.07	63.51	0.56	317.65
		11/08/04		64.08	63.48	0.60	317.67
		11/24/04		63.57	64.02	0.50	318.11
		12/08/04#		NA	NA	NA	NA
		12/23/04#		63.94	63.31	0.63	317.83
		01/12/05		63.45	63.40	0.05	317.89
		01/25/05		62.79	62.25	0.54	318.92
		02/07/05		62.34	62.28	0.06	319.01
		02/22/05		##	##	##	##
		02/28/05		61.82	sheen	sheen	319.48
		03/07/05		61.46	61.46	sheen	319.84
		03/21/05		61.01	61.01	sheen	320.29
		04/05/05		61.82	61.82	sheen	319.48
		04/18/05		60.37	60.37	sheen	320.93
		05/02/05		60.15	60.15	sheen	321.15
		05/10/05		60.12	sheen	sheen	321.18
		06/14/05		59.72	59.72	sheen	321.58
		07/11/05		59.31	sheen	sheen	321.99

TABLE 3
Groundwater Elevation Data
Former Ultramar Station #77
18231 Imperial Highway, Yorba Linda, CA

WELL NO.	SCREENED INTERVAL (Feet)	DATE	WELLHEAD ELEVATION (Feet)	DEPTH TO GROUNDWATER (Feet)	DEPTH TO LPH (Feet)	LPH THICKNESS (Feet)	GROUNDWATER ELEVATION (Feet)
MW-1		09/01/05		58.28	NA	0.00	323.02
		09/06/05		59.29	59.29	sheen	322.01
		10/04/05		60.04	60.04	sheen	321.26
		11/28/05		59.15	sheen	sheen	322.15
		12/01/05		NA	NA	NA	NA
		12/12/05		NA	NA	NA	NA
		02/28/06		59.11	NA	0.00	322.19
		04/19/06		59.06	NA	0.00	322.24
		09/28/06		59.00	NA	0.00	322.30
		11/03/06		58.99	NA	0.00	322.31
		03/22/07		59.54	NA	0.00	321.76
		05/17/07		59.86	NA	0.00	321.44
		09/19/07		60.56	NA	0.00	320.74
		12/11/07		60.93	NA	0.00	320.37
		03/04/08		61.18	NA	0.00	320.12
		06/10/08	381.29	61.41	61.38	0.03	319.90
		09/16/08		61.75	61.41	0.34	319.80
		11/25/08		62.02	61.59	0.43	319.59
		01/27/09		61.97	61.86	0.11	319.40
		04/16/09		61.85	61.82	0.03	319.46
		07/16/09		62.31	62.10	0.21	319.14
		10/29/09		62.65	62.64	0.01	318.65
		03/11/10		62.65	62.63	0.02	318.66
		06/01/10		62.51	sheen	sheen	318.78
		09/14/10	380.04	65.30	65.39	0.09	314.81
		12/09/10		65.70	65.92	0.22	314.51
		03/09/11		66.36	sheen	sheen	313.68
		06/14/11		63.64	sheen	sheen	316.40
		09/22/11		63.32	sheen	sheen	316.72
		11/29/11		63.44	NA	0.00	316.60
		02/16/12		63.64	NA	0.00	316.40
		05/24/12		63.77	NA	0.00	316.27
		08/20/12		64.28	NA	0.00	315.76
		11/07/12		64.31	NA	0.00	315.73
		01/29/13		64.75	NA	0.00	315.29
		06/18/13		65.29	NA	0.00	314.75
		08/22/13		65.55	NA	0.00	314.49
		12/12/13		65.91	NA	0.00	314.13
		03/18/14		66.40	sheen	sheen	313.64
		06/17/14		66.66	66.61	0.05	313.42
		09/30/14		66.92	66.91	0.01	313.13
		12/09/14		67.08	NA	0.00	312.96
		03/03/15		67.33	NA	0.00	312.71
		06/09/15		67.59	NA	0.00	312.45
		09/17/15		67.96	NA	0.00	312.08
		12/08/15		68.36	NA	0.00	311.68
		03/09/16		68.36	NA	0.00	311.68
		06/07/16		69.16	NA	0.00	310.88
		09/01/16		69.61	NA	0.00	310.43
		12/15/16		70.15	NA	0.00	309.89
		03/23/17		69.55	NA	0.00	310.49
		06/28/17		69.41	NA	0.00	310.63
		09/13/17		69.50	NA	0.00	310.54
		11/28/17		75.10	NA	0.00	304.94
		12/14/17		70.18	NA	0.00	309.86
		03/16/18		69.73	NA	0.00	310.31
		06/20/18		69.74	NA	0.00	310.30
		09/26/18		70.01	NA	0.00	310.03
		12/12/18		69.90	NA	0.00	310.14
		03/07/19		68.95	NA	0.00	311.09
		06/26/19		67.57	NA	0.00	312.47
		07/23/19		67.47	NA	0.00	312.57
		08/15/19		67.40	NA	0.00	312.64
		09/11/19		67.37	NA	0.00	312.67

TABLE 3
Groundwater Elevation Data
Former Ultramar Station #77
18231 Imperial Highway, Yorba Linda, CA

WELL NO.	SCREENED INTERVAL (Feet)	DATE	WELLHEAD ELEVATION (Feet)	DEPTH TO GROUNDWATER (Feet)	DEPTH TO LPH (Feet)	LPH THICKNESS (Feet)	GROUNDWATER ELEVATION (Feet)
MW-2	55 - 75	05/04/01	378.98	60.42	NA	0.00	318.56
		05/10/01		60.39	NA	0.00	318.59
		05/25/01		60.32	NA	0.00	318.66
		03/05/03	379.97	62.20	NA	0.00	317.77
		03/11/03		62.09	NA	0.00	317.88
		06/11/03		61.75	NA	0.00	318.22
		08/05/03		61.68	NA	0.00	318.29
		08/28/03		61.65	NA	0.00	318.32
		09/12/03		61.64	NA	0.00	318.33
		09/22/03		61.65	NA	0.00	318.32
		09/29/03		61.77	NA	0.00	318.20
		12/19/03		61.95	NA	0.00	318.02
		03/23/04	381.42	63.52	NA	0.00	317.90
		04/21/04		63.47	NA	0.00	317.95
		05/06/04		63.32	NA	0.00	318.10
		05/19/04		63.49	NA	0.00	317.93
		06/04/04		63.45	NA	0.00	317.97
		06/18/04		63.64	NA	0.00	317.78
		06/25/04		63.43	NA	0.00	317.99
		07/16/04		63.48	NA	0.00	317.94
		07/30/04		63.37	NA	0.00	318.05
		08/16/04		63.42	NA	0.00	318.00
		08/27/04		63.46	NA	0.00	317.96
		09/02/04		63.42	NA	0.00	318.00
		09/10/04		63.49	NA	0.00	317.93
		09/23/04		63.56	NA	0.00	317.86
		09/27/04		63.74	NA	0.00	317.68
		10/08/04		63.57	NA	0.00	317.85
		10/22/04		63.66	NA	0.00	317.76
		11/08/04		63.60	NA	0.00	317.82
		11/24/04		63.53	NA	0.00	317.89
		12/08/04#		--	NA	NA	NA
		12/23/04#		63.37	NA	0.00	318.05
		01/12/05		63.27	NA	0.00	318.15
		01/25/05		62.69	NA	0.00	318.73
		02/07/05		62.32	NA	0.00	319.10
		02/22/05		##	##	##	##
		02/28/05		61.80	NA	0.00	319.62
		03/07/05		61.45	NA	0.00	319.97
		03/21/05		61.00	NA	0.00	320.42
		04/05/05		61.63	NA	0.00	319.79
		04/18/05		60.37	NA	0.00	321.05
		05/02/05		60.12	NA	0.00	321.30
		05/10/05		61.69	NA	0.00	319.73
		06/14/05		59.67	NA	0.00	321.75
		07/11/05		59.48	NA	0.00	321.94
		09/01/05		59.36	NA	0.00	322.06
		09/06/05		59.38	NA	0.00	322.04
		10/04/05		60.07	NA	0.00	321.35
		11/28/05		59.21	NA	0.00	322.21
		12/01/05		59.11	NA	0.00	322.31
		12/12/05		59.80	NA	0.00	321.62
		02/28/06		59.08	NA	0.00	322.34
		04/19/06		59.08	NA	0.00	322.34

TABLE 3
Groundwater Elevation Data
Former Ultramar Station #77
18231 Imperial Highway, Yorba Linda, CA

WELL NO.	SCREENED INTERVAL (Feet)	DATE	WELLHEAD ELEVATION (Feet)	DEPTH TO GROUNDWATER (Feet)	DEPTH TO LPH (Feet)	LPH THICKNESS (Feet)	GROUNDWATER ELEVATION (Feet)
MW-2		09/28/06		59.00	NA	0.00	322.42
		11/03/06		58.97	NA	0.00	322.45
		03/22/07		59.51	NA	0.00	321.91
		05/17/07		59.85	NA	0.00	321.57
		09/19/07		60.49	NA	0.00	320.93
		12/11/07		60.95	NA	0.00	320.47
		03/04/08		61.06	NA	0.00	320.36
		06/10/08	381.42	61.31	NA	0.00	320.11
		09/16/08		61.49	NA	0.00	319.93
		11/25/08		61.69	NA	0.00	319.73
		01/27/09		61.90	NA	0.00	319.52
		04/16/09		61.87	NA	0.00	319.55
		07/16/09		62.12	NA	0.00	319.30
		10/29/09		62.60	NA	0.00	318.82
		03/11/10		62.61	NA	0.00	318.81
		06/01/10		62.54	NA	0.00	318.88
		09/14/10	380.07	61.35	NA	0.00	318.72
		12/09/10		62.64	NA	0.00	317.43
		03/09/11		60.70	NA	0.00	319.37
		06/14/11		59.84	NA	0.00	320.23
		09/22/11		59.55	NA	0.00	320.52
		11/29/11		59.54	NA	0.00	320.53
		02/16/12		59.73	NA	0.00	320.34
		05/24/12		59.90	NA	0.00	320.17
		08/20/12		60.27	NA	0.00	319.80
		11/07/12		60.42	NA	0.00	319.65
		01/29/13		60.89	NA	0.00	319.18
		06/18/13		61.42	NA	0.00	318.65
		08/22/13		61.69	NA	0.00	318.38
		12/12/13		65.03	NA	0.00	315.04
		03/18/14		62.39	NA	0.00	317.68
		06/17/14		62.73	NA	0.00	317.34
		09/30/14		63.07	NA	0.00	317.00
		12/09/14		63.18	NA	0.00	316.89
		03/03/15		63.45	NA	0.00	316.62
		06/09/15		63.71	NA	0.00	316.36
		09/17/15		64.09	NA	0.00	315.98
		12/08/15		64.50	NA	0.00	315.57
		03/09/16		64.92	NA	0.00	315.15
		06/07/16		65.30	NA	0.00	314.77
		09/01/16		65.74	NA	0.00	314.33
		12/15/16		66.29	NA	0.00	313.78
		03/23/17		65.62	NA	0.00	314.45
		06/28/17		65.53	NA	0.00	314.54
		09/13/17		65.63	NA	0.00	314.44
		12/14/17		66.31	NA	0.00	313.76
		03/16/18		65.90	NA	0.00	314.17
		06/20/18		65.85	NA	0.00	314.22
		09/26/18		66.12	NA	0.00	313.95
		12/12/18		66.02	NA	0.00	314.05
		03/07/19		65.07	NA	0.00	315.00
		06/26/19		63.70	NA	0.00	316.37
		07/23/19		63.59	NA	0.00	316.48
		08/15/19		63.52	NA	0.00	316.55
		09/11/19		63.52	NA	0.00	316.52

TABLE 3
Groundwater Elevation Data
Former Ultramar Station #77
18231 Imperial Highway, Yorba Linda, CA

WELL NO.	SCREENED INTERVAL (Feet)	DATE	WELLHEAD ELEVATION (Feet)	DEPTH TO GROUNDWATER (Feet)	DEPTH TO LPH (Feet)	LPH THICKNESS (Feet)	GROUNDWATER ELEVATION (Feet)
MW-3	55 - 75	05/04/01	380.35	61.96	NA	0.00	318.39
		05/10/01		61.94	NA	0.00	318.41
		05/25/01		61.86	NA	0.00	318.49
		03/05/03	381.33	63.75	NA	0.00	317.58
		03/11/03		63.62	NA	0.00	317.71
		06/11/03		63.28	NA	0.00	318.05
		08/05/03		63.23	NA	0.00	318.10
		08/28/03		63.10	NA	0.00	318.23
		09/12/03		63.10	NA	0.00	318.23
		09/22/03		63.09	NA	0.00	318.24
		09/29/03		63.31	NA	0.00	318.02
		12/19/03		63.50	NA	0.00	317.83
		03/23/04	382.90	65.18	NA	0.00	317.72
		04/21/04		65.12	NA	0.00	317.78
		05/06/04		64.97	NA	0.00	317.93
		05/19/04		64.81	NA	0.00	318.09
		06/04/04		65.11	NA	0.00	317.79
		06/18/04		65.17	NA	0.00	317.73
		06/25/04		65.11	NA	0.00	317.79
		07/16/04		65.15	NA	0.00	317.75
		07/30/04		65.04	NA	0.00	317.86
		08/16/04		65.09	NA	0.00	317.81
		08/27/04		65.13	NA	0.00	317.77
		09/02/04		65.11	NA	0.00	317.79
		09/10/04		65.17	NA	0.00	317.73
		09/23/04		65.23	NA	0.00	317.67
		09/27/04		65.42	NA	0.00	317.48
		10/08/04		65.24	NA	0.00	317.66
		10/22/04		65.33	NA	0.00	317.57
		11/08/04		65.26	NA	0.00	317.64
		11/24/04		65.20	NA	0.00	317.70
		12/08/04#		NA	NA	NA	NA
		12/23/04#		65.01	NA	0.00	317.89
		01/12/05		64.92	NA	0.00	317.98
		01/25/05		64.27	NA	0.00	318.63
		02/07/05		63.95	NA	0.00	318.95
		02/22/05		63.55	NA	0.00	319.35
		02/28/05		63.45	NA	0.00	319.45
		03/07/05		63.08	NA	0.00	319.82
		03/21/05		62.63	NA	0.00	320.27
		04/05/05		62.27	NA	0.00	320.63
		04/18/05		62.02	NA	0.00	320.88
		05/02/05		61.78	NA	0.00	321.12
		05/10/05		60.05	NA	0.00	322.85
		06/14/05		61.36	NA	0.00	321.54
		07/11/05		61.14	NA	0.00	321.76
		09/01/05		61.05	NA	0.00	321.85
		09/06/05		61.07	NA	0.00	321.83
		10/04/05		61.89	NA	0.00	321.01
		11/28/05		60.90	NA	0.00	322.00
		12/01/05		60.85	NA	0.00	322.05
		12/12/05		60.76	NA	0.00	322.14
		02/28/06		60.80	NA	0.00	322.10
		04/19/06		60.77	NA	0.00	322.13

TABLE 3
Groundwater Elevation Data
Former Ultramar Station #77
18231 Imperial Highway, Yorba Linda, CA

WELL NO.	SCREENED INTERVAL (Feet)	DATE	WELLHEAD ELEVATION (Feet)	DEPTH TO GROUNDWATER (Feet)	DEPTH TO LPH (Feet)	LPH THICKNESS (Feet)	GROUNDWATER ELEVATION (Feet)
MW-3		09/28/06		60.67	NA	0.00	322.23
		11/03/06		60.62	NA	0.00	322.28
		03/22/07		61.20	NA	0.00	321.70
		03/22/07		61.20	NA	0.00	321.70
		05/17/07		61.55	NA	0.00	321.35
		09/19/07		62.19	NA	0.00	320.71
		12/11/07		62.63	NA	0.00	320.27
		03/04/08		62.73	NA	0.00	320.17
		06/10/08	382.91	63.02	NA	0.00	319.89
		09/16/08		63.16	NA	0.00	319.75
		11/25/08		63.37	NA	0.00	319.54
		01/27/09		63.57	NA	0.00	319.34
		04/16/09		63.52	NA	0.00	319.39
		07/16/09		63.79	NA	0.00	319.12
		10/29/09		64.27	NA	0.00	318.64
		03/11/10		64.33	NA	0.00	318.58
		06/01/10		64.21	NA	0.00	318.70
		09/14/10	381.43	62.91	NA	0.00	318.52
		12/09/10		63.19	NA	0.00	318.24
		03/09/11		61.95	NA	0.00	319.48
		06/14/11		61.39	NA	0.00	320.04
		09/22/11		61.11	NA	0.00	320.32
		11/29/11		61.11	NA	0.00	320.32
		02/16/12		61.29	NA	0.00	320.14
		05/24/12		61.46	NA	0.00	319.97
		08/20/12		61.84	NA	0.00	319.59
		11/07/12		62.00	NA	0.00	319.43
		01/29/13		62.45	NA	0.00	318.98
		06/18/13		62.99	NA	0.00	318.44
		08/22/13		63.24	NA	0.00	318.19
		12/12/13		63.61	NA	0.00	317.82
		03/18/14		63.91	NA	0.00	317.52
		06/17/14		64.30	NA	0.00	317.13
		09/30/14		64.60	NA	0.00	316.83
		12/09/14		64.73	NA	0.00	316.70
		03/03/15		65.00	NA	0.00	316.43
		06/09/15		65.27	NA	0.00	316.16
		09/17/15		65.65	NA	0.00	315.78
		12/08/15		66.03	NA	0.00	315.40
		03/09/16		66.46	NA	0.00	314.97
		06/07/16		66.83	NA	0.00	314.60
		09/01/16		67.28	NA	0.00	314.15
		12/15/16		67.83	NA	0.00	313.60
		03/23/17		67.15	NA	0.00	314.28
		06/28/17		67.07	NA	0.00	314.36
		09/13/17		67.18	NA	0.00	314.25
		11/28/17		72.79	NA	0.00	308.64
		12/14/17		67.86	NA	0.00	313.57
		03/16/18		68.47	NA	0.00	312.96
		06/20/18		67.42	NA	0.00	314.01
		09/26/18		68.70	NA	0.00	312.73
		12/12/18		67.46	NA	0.00	313.97
		03/07/19		66.65	NA	0.00	314.78
		06/26/19		65.25	NA	1.00	316.18
		07/23/19		65.13	NA	NA	316.30
		08/15/19		65.09	NA	0.00	316.34
		09/11/19		65.07	NA	0.00	314.97

TABLE 3
Groundwater Elevation Data
Former Ultramar Station #77
18231 Imperial Highway, Yorba Linda, CA

WELL NO.	SCREENED INTERVAL (Feet)	DATE	WELLHEAD ELEVATION (Feet)	DEPTH TO GROUNDWATER (Feet)	DEPTH TO LPH (Feet)	LPH THICKNESS (Feet)	GROUNDWATER ELEVATION (Feet)
MW-4	55 - 75	05/04/01	378.29	60.12	NA	0.00	318.17
		05/10/01		60.00	NA	0.00	318.29
		05/25/01		59.91	NA	0.00	318.38
		03/05/03	379.29	INA	INA	INA	INA
		03/11/03		61.70	NA	0.00	317.59
		06/11/03		61.32	NA	0.00	317.97
		08/05/03		61.26	NA	0.00	318.03
		08/28/03		61.13	NA	0.00	318.16
		09/12/03		61.15	NA	0.00	318.14
		09/22/03		61.11	NA	0.00	318.18
		09/29/03		61.37	NA	0.00	317.92
		12/19/03		61.55	NA	0.00	317.74
		03/23/04	381.62	63.99	NA	0.00	317.63
		04/21/04		63.95	NA	0.00	317.67
		05/06/04		63.80	NA	0.00	317.82
		05/19/04		63.74	NA	0.00	317.88
		06/04/04		63.91	NA	0.00	317.71
		06/18/04		64.03	NA	0.00	317.59
		06/25/04		63.91	NA	0.00	317.71
		07/16/04		63.96	NA	0.00	317.66
		07/30/04		63.87	NA	0.00	317.75
		08/16/04		63.92	NA	0.00	317.70
		08/27/04		63.96	NA	0.00	317.66
		09/02/04		63.95	NA	0.00	317.67
		09/10/04		63.98	NA	0.00	317.64
		09/23/04		64.04	NA	0.00	317.58
		09/27/04		64.23	NA	0.00	317.39
		10/08/04		64.06	NA	0.00	317.56
		10/22/04		64.15	NA	0.00	317.47
		11/08/04		64.08	NA	0.00	317.54
		11/24/04		64.02	NA	0.00	317.60
		12/08/04#		NA	NA	NA	NA
		12/23/04#		63.84	NA	0.00	317.78
		01/12/05		63.24	NA	0.00	318.38
		01/25/05		63.08	NA	0.00	318.54
		02/07/05		62.78	NA	0.00	318.84
		02/22/05		##	##	##	##
		02/28/05		62.28	NA	0.00	319.34
		03/07/05		61.91	NA	0.00	319.71
		03/21/05		61.47	NA	0.00	320.15
		04/05/05		61.11	NA	0.00	320.51
		04/18/05		60.84	NA	0.00	320.78
		05/02/05		60.61	NA	0.00	321.01
		05/10/05		60.53	NA	0.00	321.09
		06/14/05		60.22	NA	0.00	321.40
		07/11/05		58.95	NA	0.00	322.67
		09/01/05		59.89	NA	0.00	321.73
		09/06/05		59.92	NA	0.00	321.70
		10/04/05		60.61	NA	0.00	321.01
		11/28/05		59.73	NA	0.00	321.89
		12/01/05		59.62	NA	0.00	322.00
		12/12/05		59.60	NA	0.00	322.02

TABLE 3
Groundwater Elevation Data
Former Ultramar Station #77
18231 Imperial Highway, Yorba Linda, CA

WELL NO.	SCREENED INTERVAL (Feet)	DATE	WELLHEAD ELEVATION (Feet)	DEPTH TO GROUNDWATER (Feet)	DEPTH TO LPH (Feet)	LPH THICKNESS (Feet)	GROUNDWATER ELEVATION (Feet)
MW-4		02/28/06		59.62	NA	0.00	322.00
		04/19/06		59.60	NA	0.00	322.02
		09/28/06		59.52	NA	0.00	322.10
		11/03/06		58.50	NA	0.00	323.12
		03/22/07		60.05	NA	0.00	321.57
		05/17/07		60.40	NA	0.00	321.22
		09/19/07		61.03	NA	0.00	320.59
		12/11/07		61.48	NA	0.00	320.14
		03/04/08		61.60	NA	0.00	320.02
		06/10/08	381.64	61.86	NA	0.00	319.78
		09/16/08		62.01	NA	0.00	319.63
		11/25/08		62.23	NA	0.00	319.41
		01/27/09		62.43	NA	0.00	319.21
		04/16/09		62.38	NA	0.00	319.26
		07/16/09		62.63	NA	0.00	319.01
		10/29/09		63.13	NA	0.00	318.51
		03/11/10		63.13	NA	0.00	318.51
		06/01/10		63.07	NA	0.00	318.57
		09/14/10	380.60	62.18	NA	0.00	318.42
		12/09/10		62.47	NA	0.00	318.13
		03/09/11		61.21	NA	0.00	319.39
		06/14/11		60.67	NA	0.00	319.93
		09/22/11		60.21	NA	0.00	320.39
		11/29/11		60.41	NA	0.00	320.19
		02/16/12		60.59	NA	0.00	320.01
		05/24/12		58.37	NA	0.00	322.23
		08/20/12		61.12	NA	0.00	319.48
		11/07/12		61.21	NA	0.00	319.39
		01/29/13		61.66	NA	0.00	318.94
		06/18/13		62.29	NA	0.00	318.31
		08/22/13		62.51	NA	0.00	318.09
		12/12/13		62.66	NA	0.00	317.94
		03/18/14		63.21	NA	0.00	317.39
		06/17/14		63.55	NA	0.00	317.05
		09/30/14		63.89	NA	0.00	316.71
		12/09/14		64.94	sheen	sheen	315.66
		03/03/15		64.26	NA	0.00	316.34
		06/09/15		64.52	NA	0.00	316.08
		09/17/15		64.92	NA	0.00	315.68
		12/08/15		65.31	NA	0.00	315.29
		03/09/16		65.74	NA	0.00	314.86
		06/07/16		66.11	NA	0.00	314.49
		09/01/16		66.52	NA	0.00	314.08
		12/15/16		67.10	NA	0.00	313.50
		03/23/17		66.43	NA	0.00	314.17
		06/28/17		66.34	NA	0.00	314.26
		09/13/17		66.41	NA	0.00	314.19
		11/28/17		72.04	NA	0.00	308.56
		12/14/17		67.09	NA	0.00	313.51
		03/16/18		66.71	NA	0.00	313.89
		06/20/18		67.65	NA	0.00	312.95
		09/26/18		66.90	NA	0.00	313.70
		12/12/18		66.72	NA	0.00	313.88
		03/07/19		65.81	NA	0.00	314.79
		06/26/19		64.50	NA	1.00	316.10
		07/23/19		64.38	NA	0.00	316.22
		08/15/19		64.37	NA	0.00	316.23
		09/11/19		64.21	NA	0.00	315.83

TABLE 3
Groundwater Elevation Data
Former Ultramar Station #77
18231 Imperial Highway, Yorba Linda, CA

WELL NO.	SCREENED INTERVAL (Feet)	DATE	WELLHEAD ELEVATION (Feet)	DEPTH TO GROUNDWATER (Feet)	DEPTH TO LPH (Feet)	LPH THICKNESS (Feet)	GROUNDWATER ELEVATION (Feet)
MW-5	50 - 75	03/23/04	383.02	65.32	65.17	0.15	317.81
		04/21/04		65.15	sheen	sheen	317.87
		05/06/04		65.13	sheen (film)	sheen	317.89
		05/19/04		65.12	sheen	sheen	317.90
		06/04/04		65.13	NA	0.00	317.89
		06/18/04		65.15	NA	0.00	317.87
		06/25/04		65.11	65.10	0.01	317.92
		07/16/04		65.32	NA	0.00	317.70
		07/30/04		65.20	sheen	sheen	317.82
		08/16/04		65.25	sheen	sheen	317.77
		08/27/04		65.29	sheen	sheen	317.73
		09/02/04		65.26	NA	0.00	317.76
		09/10/04		65.33	NA	0.00	317.69
		09/23/04		65.41	sheen	sheen	317.61
		09/27/04		65.45	65.41	0.04	317.60
		10/08/04		65.40	sheen	sheen	317.62
		10/22/04		65.60	sheen	sheen	317.42
		11/08/04		65.56	65.55	0.01	317.47
		11/24/04		65.37	65.42	0.05	317.69
		12/08/04#		NA	NA	NA	NA
		12/23/04#		65.24	sheen	sheen	317.78
		01/12/05		65.08	65.07	0.01	314.94
		01/25/05		64.52	64.51	0.01	315.50
		02/07/05		64.10	64.10	0.00	315.91
		02/22/05		63.45	63.45	0.00	316.56
		02/28/05		63.57	sheen	sheen	316.44
		03/07/05		63.24	63.24	sheen	316.77
		03/21/05		61.79	61.79	sheen	318.22
		04/05/05		62.42	62.41	0.01	317.60
		04/18/05		62.17	62.17	sheen	317.84
		05/02/05		61.95	61.95	sheen	318.06
		05/10/05		61.90	sheen	sheen	318.11
		06/14/05		61.37	61.37	sheen	318.64
		07/11/05		61.32	sheen	sheen	318.69
		09/01/05		61.10	NA	0.00	318.91
		09/06/05		61.13	61.13	sheen	318.88
		10/04/05		61.99	61.99	sheen	318.02
		11/28/05		61.01	NA	0.00	319.00
		12/01/05		60.97	NA	0.00	319.04
		12/12/05		60.92	NA	0.00	319.09
		02/28/06		60.95	NA	0.00	319.06
		04/19/06		60.93	NA	0.00	319.08
		09/28/06		60.85	NA	0.00	319.16
		11/03/06		60.83	NA	0.00	319.18
		03/22/07		61.36	NA	0.00	318.65

TABLE 3
Groundwater Elevation Data
Former Ultramar Station #77
18231 Imperial Highway, Yorba Linda, CA

WELL NO.	SCREENED INTERVAL (Feet)	DATE	WELLHEAD ELEVATION (Feet)	DEPTH TO GROUNDWATER (Feet)	DEPTH TO LPH (Feet)	LPH THICKNESS (Feet)	GROUNDWATER ELEVATION (Feet)
MW-5		05/17/07		61.70	NA	0.00	321.33
		09/19/07		62.33	NA	0.00	317.68
		12/11/07		62.80	NA	0.00	317.21
		03/04/08		62.90	NA	0.00	317.11
		06/10/08	383.03	63.16	NA	0.00	319.87
		09/16/08		63.33	NA	0.00	319.70
		11/25/08		63.53	NA	0.00	319.50
		01/27/09		63.73	NA	0.00	319.30
		04/16/09		63.69	NA	0.00	319.34
		07/16/09		63.95	NA	0.00	319.08
		10/29/09		64.43	NA	0.00	318.60
		03/11/10		64.48	NA	0.00	318.55
		06/01/10		64.36	NA	0.00	318.67
		09/14/10	381.86	63.37	NA	0.00	318.49
		12/09/10		63.60	NA	0.00	318.26
		03/09/11		62.44	NA	0.00	319.42
		06/14/11		61.84	NA	0.00	320.02
		09/22/11		61.55	NA	0.00	320.31
		11/29/11		61.58	NA	0.00	320.28
		02/16/12		61.77	NA	0.00	320.09
		05/24/12		61.92	NA	0.00	319.94
		08/20/12		62.32	NA	0.00	319.54
		11/07/12		62.49	NA	0.00	319.37
		01/29/13		62.99	NA	0.00	318.87
		06/18/13		63.47	NA	0.00	318.39
		08/22/13		63.50	NA	0.00	318.36
		12/12/13		64.11	NA	0.00	317.75
		03/18/14		64.41	NA	0.00	317.45
		06/17/14		64.76	NA	0.00	317.10
		09/30/14		65.07	NA	0.00	316.79
		12/09/14		65.25	NA	0.00	316.61
		03/03/15		65.47	NA	0.00	316.39
		06/09/15		65.75	NA	0.00	316.11
		09/17/15		66.16	NA	0.00	315.70
		12/08/15		66.53	NA	0.00	315.33
		03/09/16		67.01	NA	0.00	314.85
		06/07/16		67.32	NA	0.00	314.54
		09/01/16		67.89	NA	0.00	313.97
		12/15/16		68.36	NA	0.00	313.50
		03/23/17		67.67	NA	0.00	314.19
		06/28/17		67.56	NA	0.00	314.30
		09/13/17		67.65	NA	0.00	314.21
		11/28/17		67.71	NA	0.00	314.15
		12/14/17		68.58	NA	0.00	313.28
		03/16/18		67.98	NA	0.00	313.88
		06/20/18		69.97	NA	0.00	311.89
		09/26/18		68.54	NA	0.00	313.32
		12/12/18		67.98	NA	0.00	313.88
		03/07/19		67.10	NA	0.00	314.76
		06/26/19		65.79	NA	0.00	316.07
		07/23/19		65.63	NA	0.00	316.23
		08/15/19		65.59	NA	0.00	316.27
		09/11/19		65.56	NA	0.00	314.48

TABLE 3
Groundwater Elevation Data
Former Ultramar Station #77
18231 Imperial Highway, Yorba Linda, CA

WELL NO.	SCREENED INTERVAL (Feet)	DATE	WELLHEAD ELEVATION (Feet)	DEPTH TO GROUNDWATER (Feet)	DEPTH TO LPH (Feet)	LPH THICKNESS (Feet)	GROUNDWATER ELEVATION (Feet)
MW-6	50 - 75	03/23/04	379.95	62.64	NA	0.00	317.31
		04/21/04		62.46	NA	0.00	317.49
		05/06/04		62.30	NA	0.00	317.65
		05/19/04		62.31	NA	0.00	317.64
		06/04/04		62.43	NA	0.00	317.52
		06/18/04		62.50	NA	0.00	317.45
		06/25/04		62.41	NA	0.00	317.54
		07/16/04		62.47	NA	0.00	317.48
		07/30/04		62.38	NA	0.00	317.57
		08/16/04		62.42	NA	0.00	317.53
		08/27/04		62.47	NA	0.00	317.48
		09/02/04		62.44	NA	0.00	317.51
		09/10/04		62.48	NA	0.00	317.47
		09/23/04		62.56	NA	0.00	317.39
		09/27/04		62.74	NA	0.00	317.21
		10/08/04		62.59	NA	0.00	317.36
		10/22/04		62.66	NA	0.00	317.29
		11/08/04		62.58	NA	0.00	317.37
		11/24/04		62.52	NA	0.00	317.43
		12/08/04#		NA	NA	NA	NA
		12/23/04#		62.34	NA	0.00	317.61
		01/12/05		62.24	NA	0.00	317.71
		01/25/05		61.65	NA	0.00	318.30
		02/07/05		61.28	NA	0.00	318.67
		02/22/05		60.91	NA	0.00	319.04
		02/28/05		60.81	NA	0.00	319.14
		03/07/05		60.38	NA	0.00	319.57
		03/21/05		59.97	NA	0.00	319.98
		04/05/05		60.60	NA	0.00	319.35
		04/18/05		59.93	NA	0.00	320.02
		05/02/05		59.11	NA	0.00	320.84
		05/10/05		59.01	NA	0.00	320.94
		06/14/05		58.65	NA	0.00	321.30
		07/11/05		58.46	NA	0.00	321.49
		09/01/05		58.47	NA	0.00	321.48
		09/06/05		58.49	NA	0.00	321.46
		10/04/05		59.71	NA	0.00	320.24
		11/28/05		58.21	NA	0.00	321.74
		12/01/05		58.05	NA	0.00	321.90
		12/12/05		58.12	NA	0.00	321.83
		02/28/06		58.09	NA	0.00	321.86
		04/19/06		58.08	NA	0.00	321.87
		09/28/06		58.02	NA	0.00	321.93
		11/03/06		57.98	NA	0.00	321.97
		03/22/07		58.54	NA	0.00	321.41

TABLE 3
Groundwater Elevation Data
Former Ultramar Station #77
18231 Imperial Highway, Yorba Linda, CA

WELL NO.	SCREENED INTERVAL (Feet)	DATE	WELLHEAD ELEVATION (Feet)	DEPTH TO GROUNDWATER (Feet)	DEPTH TO LPH (Feet)	LPH THICKNESS (Feet)	GROUNDWATER ELEVATION (Feet)
MW-6		09/19/07		59.51	NA	0.00	320.44
		12/11/07		59.96	NA	0.00	319.99
		03/04/08		60.08	NA	0.00	319.87
		06/10/08	379.95	60.41	NA	0.00	319.54
		09/16/08		60.51	NA	0.00	319.44
		11/25/08		60.71	NA	0.00	319.24
		01/27/09		60.89	NA	0.00	319.06
		04/16/09		60.88	NA	0.00	319.07
		07/16/09		61.11	NA	0.00	318.84
		10/29/09		61.59	NA	0.00	318.36
		03/11/10		61.61	NA	0.00	318.34
		06/01/10		61.52	NA	0.00	318.43
		09/14/10	379.57	61.32	NA	0.00	318.25
		12/09/10		62.60	NA	0.00	316.97
		03/09/11		60.36	NA	0.00	319.21
		06/14/11		59.77	NA	0.00	319.80
		09/22/11		59.48	NA	0.00	320.09
		11/29/11		59.52	NA	0.00	320.05
		02/16/12		59.71	NA	0.00	319.86
		05/24/12		60.71	NA	0.00	318.86
		08/20/12		60.27	NA	0.00	319.30
		11/07/12		60.43	NA	0.00	319.14
		01/29/13		60.88	NA	0.00	318.69
		06/18/13		61.42	NA	0.00	318.15
		08/22/13		61.67	NA	0.00	317.90
		12/12/13		62.01	NA	0.00	317.56
		03/18/14		62.36	NA	0.00	317.21
		06/17/14		62.71	NA	0.00	316.86
		09/30/14		63.03	NA	0.00	316.54
		12/09/14		63.20	sheen	sheen	316.37
		03/03/15		63.45	NA	0.00	316.12
		06/09/15		63.72	NA	0.00	315.85
		09/17/15		64.09	NA	0.00	315.48
		12/08/15		64.49	NA	0.00	315.08
		03/09/16		64.92	NA	0.00	314.65
		06/07/16		65.28	NA	0.00	314.29
		09/01/16		65.71	NA	0.00	313.86
		12/15/16		66.28	NA	0.00	313.29
		03/23/17		65.60	NA	0.00	313.97
		06/28/17		65.50	NA	0.00	314.07
		09/13/17		69.61	NA	0.00	309.96
		12/14/17		66.27	NA	0.00	313.30
		03/16/18		65.86	NA	0.00	313.71
		06/20/18		65.84	NA	0.00	313.73
		09/26/18		66.13	NA	0.00	313.44
		12/12/18		65.92	NA	0.00	313.65
		03/07/19		65.02	NA	0.00	314.55
		06/26/19		63.70	NA	0.00	315.87
		07/23/19		63.56	NA	0.00	316.01
		08/15/19		63.60	NA	0.00	315.97
		09/11/19		63.46	NA	0.00	316.58

TABLE 3
Groundwater Elevation Data
Former Ultramar Station #77
18231 Imperial Highway, Yorba Linda, CA

WELL NO.	SCREENED INTERVAL (Feet)	DATE	WELLHEAD ELEVATION (Feet)	DEPTH TO GROUNDWATER (Feet)	DEPTH TO LPH (Feet)	LPH THICKNESS (Feet)	GROUNDWATER ELEVATION (Feet)
MW-7	50 - 75	03/23/04	380.23	62.45	62.23	0.22	317.95
		04/21/04		62.20	sheen	sheen	318.03
		05/06/04		62.19	62.18	0.01	318.05
		05/19/04		62.17	sheen	sheen	318.06
		06/04/04		62.18	62.17	0.01	318.06
		06/18/04		62.21	62.19	0.02	318.04
		06/25/04		62.19	62.18	0.01	318.05
		07/16/04		62.20	sheen	sheen	318.03
		07/30/04		62.25	sheen	sheen	317.98
		08/16/04		62.31	sheen	sheen	317.92
		08/27/04		62.35	NA	0.00	317.88
		09/02/04		62.31	NA	0.00	317.92
		09/10/04		62.37	sheen	sheen	317.86
		09/23/04		62.46	62.45	0.01	317.78
		09/27/04		62.51	62.44	0.07	317.77
		10/08/04		62.47	sheen	sheen	317.76
		10/22/04		62.59	sheen	sheen	317.64
		11/08/04		62.47	sheen	sheen	317.76
		11/24/04		64.40	64.43	0.025	315.85
		12/08/04#		NA	NA	NA	NA
		12/23/04#		62.28	62.27	0.01	317.96
		01/12/05		62.11	62.11	0.00	317.90
		01/25/05		61.56	61.56	0.00	318.45
		02/07/05		61.18	NA	0.00	318.83
		02/22/05		##	##	##	##
		02/28/05		60.60	sheen	sheen	319.41
		03/07/05		60.32	NA	0.00	319.69
		03/21/05		59.87	NA	0.00	320.14
		04/05/05		58.48	NA	0.00	321.53
		04/18/05		59.23	NA	0.00	320.78
		05/02/05		58.99	NA	0.00	321.02
		05/10/05		58.93	NA	0.00	321.08
		06/14/05		58.54	NA	0.00	321.47
		07/11/05		58.33	NA	0.00	321.68
		09/01/05		58.24	NA	0.00	321.77
		09/06/05		58.28	NA	0.00	321.73
		10/04/05		59.04	NA	0.00	320.97
		11/28/05		58.08	NA	0.00	321.93
		12/01/05		58.60	NA	0.00	321.41
		12/12/05		57.95	NA	0.00	322.06
		02/28/06		57.98	NA	0.00	322.03
		04/19/06		57.94	NA	0.00	322.07

TABLE 3
Groundwater Elevation Data
Former Ultramar Station #77
18231 Imperial Highway, Yorba Linda, CA

WELL NO.	SCREENED INTERVAL (Feet)	DATE	WELLHEAD ELEVATION (Feet)	DEPTH TO GROUNDWATER (Feet)	DEPTH TO LPH (Feet)	LPH THICKNESS (Feet)	GROUNDWATER ELEVATION (Feet)
MW-7		09/28/06		57.85	NA	0.00	322.16
		11/03/06		57.84	NA	0.00	322.17
		03/22/07		58.41	NA	0.00	321.60
		05/17/07		58.73	NA	0.00	321.28
		09/19/07		59.36	NA	0.00	320.65
		12/11/07		59.81	NA	0.00	320.20
		03/04/08		59.94	NA	0.00	320.07
		06/10/08	380.24	60.19	NA	0.00	320.05
		09/16/08		60.35	NA	0.00	319.89
		11/25/08		60.56	NA	0.00	319.68
		01/27/09		60.77	NA	0.00	319.47
		04/16/09		60.73	NA	0.00	319.51
		07/16/09		61.00	NA	0.00	319.24
		10/29/09		61.46	NA	0.00	318.78
		03/11/10		61.52	NA	0.00	318.72
		06/01/10		61.40	NA	0.00	318.84
		09/14/10	378.48	57.80	NA	0.00	320.68
		12/09/10		60.10	NA	0.00	318.38
		03/09/11		58.87	NA	0.00	319.61
		06/14/11		58.30	NA	0.00	320.18
		09/22/11		58.01	NA	0.00	320.47
		11/29/11		58.02	NA	0.00	320.46
		02/16/12		58.21	NA	0.00	320.27
		05/24/12		59.88	NA	0.00	318.60
		08/20/12		58.76	NA	0.00	319.72
		11/07/12		58.94	NA	0.00	319.54
		01/29/13		59.36	NA	0.00	319.12
		06/18/13		59.90	NA	0.00	318.58
		08/22/13		60.17	NA	0.00	318.31
		12/12/13		60.52	NA	0.00	317.96
		03/18/14		60.89	NA	0.00	317.59
		06/17/14		61.21	NA	0.00	317.27
		09/30/14		61.55	NA	0.00	316.93
		12/09/14		61.67	NA	0.00	316.81
		03/03/15		61.95	NA	0.00	316.53
		06/09/15		62.21	NA	0.00	316.27
		09/17/15		62.59	NA	0.00	315.89
		12/08/15		62.97	NA	0.00	315.51
		03/09/16		63.41	NA	0.00	315.07
		06/07/16		63.78	NA	0.00	314.70
		09/01/16		64.23	NA	0.00	314.25
		12/15/16		64.77	NA	0.00	313.71
		03/23/17		64.10	NA	0.00	314.38
		06/28/17		64.01	NA	0.00	314.47
		09/13/17		64.12	NA	0.00	314.36
		12/14/17		64.80	NA	0.00	313.68
		03/16/18		64.37	NA	0.00	314.11
		06/20/18		64.34	NA	0.00	314.14
		09/26/18		64.62	NA	0.00	313.86
		12/12/18		64.50	NA	0.00	313.98
		03/07/19		63.57	NA	0.00	314.91
		06/26/19		NA	NA	0.00	NA
		07/23/19		62.15	NA	0.00	316.33
		08/15/19		64.32	NA	0.00	314.16
		09/11/19		61.96	NA	0.00	318.08

TABLE 3
Groundwater Elevation Data
Former Ultramar Station #77
18231 Imperial Highway, Yorba Linda, CA

WELL NO.	SCREENED INTERVAL (Feet)	DATE	WELLHEAD ELEVATION (Feet)	DEPTH TO GROUNDWATER (Feet)	DEPTH TO LPH (Feet)	LPH THICKNESS (Feet)	GROUNDWATER ELEVATION (Feet)
MW-8		06/10/08	380.70	60.78	NA	0.00	319.92
		09/16/08		60.92	NA	0.00	319.78
		11/25/08		61.12	NA	0.00	319.58
		01/27/09		61.32	NA	0.00	319.38
		04/16/09		61.28	NA	0.00	319.42
		07/16/09		61.55	NA	0.00	319.15
		10/29/09		62.03	NA	0.00	318.67
		03/11/10		62.05	NA	0.00	318.65
		06/01/10		61.98	NA	0.00	318.72
		09/14/10	378.18	59.61	NA	0.00	318.57
		12/09/10		60.90	NA	0.00	317.28
		03/09/11		58.67	NA	0.00	319.51
		06/14/11		58.11	NA	0.00	320.07
		09/22/11		57.81	NA	0.00	320.37
		11/29/11		57.82	NA	0.00	320.36
		02/16/12		58.01	NA	0.00	320.17
		05/24/12		58.17	NA	0.00	320.01
		08/20/12		58.57	NA	0.00	319.61
		11/07/12		58.72	NA	0.00	319.46
		01/29/13		59.16	NA	0.00	319.02
		06/18/13		60.69	NA	0.00	317.49
		08/22/13		59.95	NA	0.00	318.23
		12/12/13		60.32	NA	0.00	317.86
		03/18/14		60.65	NA	0.00	317.53
		06/17/14		60.99	NA	0.00	317.19
		09/30/14		61.30	NA	0.00	316.88
		12/09/14		61.47	sheen	sheen	316.71
		03/03/15		61.71	NA	0.00	316.47
		06/09/15		62.00	NA	0.00	316.18
		09/17/15		62.38	NA	0.00	315.80
		12/08/15		62.76	NA	0.00	315.42
		03/09/16		63.18	NA	0.00	315.00
		06/07/16		63.55	NA	0.00	314.63
		09/01/16		64.03	NA	0.00	314.15
		12/15/16		64.54	NA	0.00	313.64
		03/23/17		63.90	NA	0.00	314.28
		06/28/17		63.80	NA	0.00	314.38
		09/13/17		63.91	NA	0.00	314.27
		12/14/17		64.58	NA	0.00	313.60
		03/16/18		64.15	NA	0.00	314.03
		06/20/18		64.16	NA	0.00	314.02
		09/26/18		64.39	NA	0.00	313.79
		12/12/18		64.29	NA	0.00	313.89
		03/07/19		63.62	NA	0.00	314.56
		06/26/19		62.00	NA	0.00	316.18
		07/23/19		61.91	NA	0.00	316.27
		08/15/19		62.01	NA	0.00	316.17
		09/11/19		61.75	NA	0.00	318.29

TABLE 3
Groundwater Elevation Data
Former Ultramar Station #77
18231 Imperial Highway, Yorba Linda, CA

WELL NO.	SCREENED INTERVAL (Feet)	DATE	WELLHEAD ELEVATION (Feet)	DEPTH TO GROUNDWATER (Feet)	DEPTH TO LPH (Feet)	LPH THICKNESS (Feet)	GROUNDWATER ELEVATION (Feet)
MW-9		06/10/08	377.40	59.10	NA	0.00	318.30
		09/16/08		58.13	NA	0.00	319.27
		11/25/08		58.31	NA	0.00	319.09
		01/27/09		58.51	NA	0.00	318.89
		04/16/09		58.41	NA	0.00	318.99
		07/16/09		58.67	NA	0.00	318.73
		10/29/09		59.18	NA	0.00	318.22
		03/11/10		GSA-SW	GSA-SW	GSA-SW	GSA-SW
		06/01/10		59.09	NA	0.00	318.31
		09/14/10		GSA-SW	GSA-SW	GSA-SW	GSA-SW
		12/09/10		59.63	NA	0.00	317.77
		03/09/11		GSA-SW	GSA-SW	GSA-SW	GSA-SW
		06/14/11		57.73	NA	0.00	319.67
		09/22/11		GSA-SW	GSA-SW	GSA-SW	GSA-SW
		11/29/11		57.52	NA	0.00	319.88
		02/16/12		GSA-SW	GSA-SW	GSA-SW	GSA-SW
		05/24/12		57.88	NA	0.00	319.52
		08/20/12		GSA-SW	GSA-SW	GSA-SW	GSA-SW
		11/07/12		58.42	NA	0.00	318.98
		01/29/13		GSA-SW	GSA-SW	GSA-SW	GSA-SW
		06/18/13		59.42	NA	0.00	317.98
		08/22/13		GSA-SW	GSA-SW	GSA-SW	GSA-SW
		12/12/13		60.05	NA	0.00	317.35
		03/18/14		GSA-SW	GSA-SW	GSA-SW	GSA-SW
		06/17/14		60.71	NA	0.00	316.69
		09/30/14		GSA-SW	GSA-SW	GSA-SW	GSA-SW
		12/09/14		61.23	NA	0.00	316.17
		03/03/15		GSA-SW	GSA-SW	GSA-SW	GSA-SW
		06/09/15		61.71	NA	0.00	315.69
		09/17/15		GSA-SW	GSA-SW	GSA-SW	GSA-SW
		12/08/15		62.50	NA	0.00	314.90
		03/09/16		GSA-SW	GSA-SW	GSA-SW	GSA-SW
		06/07/16		63.28	NA	0.00	314.12
		09/01/16		63.72	NA	0.00	313.68
		12/15/16		64.26	NA	0.00	313.14
		03/23/17		63.58	NA	0.00	313.82
		06/28/17		63.46	NA	0.00	313.94
		09/13/17		64.20	NA	0.00	313.20
		12/14/17		64.25	NA	0.00	313.15
		03/16/18		63.85	NA	0.00	313.55
		06/20/18		OBS	OBS	OBS	OBS
		09/26/18		OBS	OBS	OBS	OBS
		12/12/18		OBS	OBS	OBS	OBS
		12/12/18		OBS	OBS	OBS	OBS
		06/26/19		OBS	OBS	OBS	OBS
		07/23/19		OBS	OBS	OBS	OBS

TABLE 3
Groundwater Elevation Data
Former Ultramar Station #77
18231 Imperial Highway, Yorba Linda, CA

WELL NO.	SCREENED INTERVAL (Feet)	DATE	WELLHEAD ELEVATION (Feet)	DEPTH TO GROUNDWATER (Feet)	DEPTH TO LPH (Feet)	LPH THICKNESS (Feet)	GROUNDWATER ELEVATION (Feet)
MW-10		06/10/08	380.73	61.70	NA	0.00	319.03
		09/16/08		61.97	NA	0.00	318.76
		11/25/08		62.10	NA	0.00	318.63
		01/27/09		62.29	NA	312.76	318.44
		04/16/09		62.23	NA	0.00	318.50
		07/16/09		62.47	NA	0.00	318.26
		10/29/09		62.96	NA	0.00	317.77
		03/11/10		63.04	NA	0.00	317.69
		06/01/10		62.88	NA	0.00	317.85
		09/14/10		63.11	NA	0.00	317.62
		12/09/10		63.40	NA	0.00	317.33
		03/09/11		62.13	NA	0.00	318.60
		06/14/11		61.50	NA	0.00	319.23
		09/22/11		61.30	NA	0.00	319.43
		11/29/11		61.35	NA	0.00	319.38
		02/16/12		61.52	NA	0.00	319.21
		05/24/12		61.71	NA	0.00	319.02
		08/20/12		62.08	NA	0.00	318.65
		11/07/12		62.29	NA	0.00	318.44
		01/29/13		62.72	NA	0.00	318.01
		06/18/13		63.23	NA	0.00	317.50
		08/22/13		63.47	NA	0.00	317.26
		12/12/13		63.85	NA	0.00	316.88
		03/18/14		64.18	NA	0.00	316.55
		06/17/14		64.51	NA	0.00	316.22
		09/30/14		64.88	NA	0.00	315.85
		12/09/14		64.99	NA	0.00	315.74
		03/03/15		65.24	NA	0.00	315.49
		06/09/15		65.51	NA	0.00	315.22
		09/17/15		65.89	NA	0.00	314.84
		12/08/15		66.62	NA	0.00	314.11
		03/09/16		66.68	NA	0.00	314.05
		06/07/16		67.02	NA	0.00	313.71
		09/01/16		67.50	NA	0.00	313.23
		12/15/16		68.07	NA	0.00	312.66
		03/23/17		67.32	NA	0.00	313.41
		06/28/17		67.25	NA	0.00	313.48
		09/13/17		67.37	NA	0.00	313.36
		11/28/17		72.97	NA	0.00	307.76
		12/14/17		67.46	NA	0.00	313.27
		03/16/18		67.64	NA	0.00	313.09
		06/20/18		67.52	NA	0.00	313.21
		09/26/18		67.94	NA	0.00	312.79
		12/12/18		67.70	NA	0.00	313.03
		03/07/19		66.83	NA	0.00	313.90
		06/26/19		65.50	NA	0.00	315.23
		07/23/19		65.43	NA	0.00	315.30
		08/15/19		65.31	NA	0.00	315.42
		09/11/19		65.33	NA	0.00	314.71

TABLE 3
Groundwater Elevation Data
Former Ultramar Station #77
18231 Imperial Highway, Yorba Linda, CA

WELL NO.	SCREENED INTERVAL (Feet)	DATE	WELLHEAD ELEVATION (Feet)	DEPTH TO GROUNDWATER (Feet)	DEPTH TO LPH (Feet)	LPH THICKNESS (Feet)	GROUNDWATER ELEVATION (Feet)
MW-11		06/10/08	381.30	62.08	NA	0.00	319.22
		09/16/08		62.32	NA	0.00	318.98
		11/25/08		62.48	NA	0.00	318.82
		01/27/09		62.67	NA	0.00	318.63
		04/16/09		62.60	NA	0.00	318.70
		07/16/09		62.86	NA	0.00	318.44
		10/29/09		63.42	NA	0.00	317.88
		03/11/10		63.43	NA	0.00	317.87
		06/01/10		63.28	NA	0.00	318.02
		09/14/10		63.50	NA	0.00	317.80
		12/09/10		63.81	NA	0.00	317.49
		03/09/11		62.52	NA	0.00	318.78
		06/14/11		61.90	NA	0.00	319.40
		09/22/11		61.73	NA	0.00	319.57
		11/29/11		61.72	NA	0.00	319.58
		02/16/12		61.90	NA	0.00	319.40
		05/24/12		62.10	NA	0.00	319.20
		08/20/12		62.46	NA	0.00	318.84
		11/07/12		62.68	NA	0.00	318.62
		01/29/13		63.08	NA	0.00	318.22
		06/18/13		63.66	NA	0.00	317.64
		08/22/13		63.84	NA	0.00	317.46
		12/12/13		64.21	NA	0.00	317.09
		03/18/14		64.54	NA	0.00	316.76
		06/17/14		64.86	NA	0.00	316.44
		09/30/14		65.19	NA	0.00	316.11
		12/09/14		65.35	NA	0.00	315.95
		03/03/15		65.60	NA	0.00	315.70
		06/09/15		65.88	NA	0.00	315.42
		09/17/15		66.25	NA	0.00	315.05
		12/08/15		66.62	NA	0.00	314.68
		03/09/16		67.04	NA	0.00	314.26
		06/07/16		67.40	NA	0.00	313.90
		09/01/16		67.87	NA	0.00	313.43
		12/15/16		68.42	NA	0.00	312.88
		03/23/17		67.68	NA	0.00	313.62
		06/28/17		67.59	NA	0.00	313.71
		09/13/17		67.73	NA	0.00	313.57
		11/28/17		73.32	NA	0.00	307.98
		12/14/17		67.83	NA	0.00	313.47
		03/16/18		68.01	NA	0.00	313.29
		06/20/18		67.87	NA	0.00	313.43
		09/26/18		68.26	NA	0.00	313.04
		12/12/18		68.09	NA	0.00	313.21
		03/07/19		67.15	NA	0.00	314.15
		06/26/19		65.90	NA	0.00	315.40

TABLE 3
Groundwater Elevation Data
Former Ultramar Station #77
18231 Imperial Highway, Yorba Linda, CA

WELL NO.	SCREENED INTERVAL (Feet)	DATE	WELLHEAD ELEVATION (Feet)	DEPTH TO GROUNDWATER (Feet)	DEPTH TO LPH (Feet)	LPH THICKNESS (Feet)	GROUNDWATER ELEVATION (Feet)
MW-12		06/10/08	382.47	63.00	NA	0.00	319.47
		09/16/08		63.26	NA	0.00	319.21
		11/25/08		63.42	NA	0.00	319.05
		01/27/09		63.61	NA	0.00	318.86
		04/16/09		63.54	NA	0.00	318.93
		07/16/09		63.80	NA	0.00	318.67
		10/29/09		64.27	NA	0.00	318.20
		03/11/10		63.43	NA	0.00	319.04
		06/01/10		64.22	NA	0.00	318.25
		09/14/10		64.43	NA	0.00	318.04
		12/09/10		64.76	NA	0.00	317.71
		03/09/11		63.46	NA	0.00	319.01
		06/14/11		62.85	NA	0.00	319.62
		09/22/11		62.72	NA	0.00	319.75
		11/29/11		62.68	NA	0.00	319.79
		02/16/12		62.84	NA	0.00	319.63
		05/24/12		63.02	NA	0.00	319.45
		08/20/12		63.39	NA	0.00	319.08
		11/07/12		63.62	NA	0.00	318.85
		01/29/13		63.72	NA	0.00	318.75
		06/18/13		64.54	NA	0.00	317.93
		08/22/13		64.77	NA	0.00	317.70
		12/12/13		65.16	NA	0.00	317.31
		03/18/14		65.48	NA	0.00	316.99
		06/17/14		65.81	NA	0.00	316.66
		09/30/14		66.12	NA	0.00	316.35
		12/09/14		66.29	NA	0.00	316.18
		03/03/15		66.54	NA	0.00	315.93
		06/09/15		66.81	NA	0.00	315.66
		09/17/15		67.19	NA	0.00	315.28
		12/08/15		67.58	NA	0.00	314.89
		03/09/16		67.95	NA	0.00	314.52
		06/07/16		68.33	NA	0.00	314.14
		09/01/16		68.81	NA	0.00	313.66
		12/15/16		69.37	NA	0.00	313.10
		03/23/17		68.63	NA	0.00	313.84
		06/28/17		68.56	NA	0.00	313.91
		09/13/17		68.68	NA	0.00	313.79
		11/28/17		74.27	NA	0.00	308.20
		12/14/17		68.78	NA	0.00	313.69
		03/16/18		68.96	NA	0.00	313.51
		06/20/18		68.84	NA	0.00	313.63
		09/26/18		69.22	NA	0.00	313.25
		12/12/18		69.02	NA	0.00	313.45
		03/07/19		68.12	NA	0.00	314.35
		06/26/19		65.80	NA	0.00	316.67

TABLE 3
Groundwater Elevation Data
Former Ultramar Station #77
18231 Imperial Highway, Yorba Linda, CA

WELL NO.	SCREENED INTERVAL (Feet)	DATE	WELLHEAD ELEVATION (Feet)	DEPTH TO GROUNDWATER (Feet)	DEPTH TO LPH (Feet)	LPH THICKNESS (Feet)	GROUNDWATER ELEVATION (Feet)
MW-13		06/10/08	379.50	61.25	NA	0.00	318.25
		09/16/08		61.48	NA	0.00	318.02
		11/25/08		61.65	NA	0.00	317.85
		01/27/09		61.80	NA	0.00	317.70
		04/16/09		61.71	NA	0.00	317.79
		07/16/09		61.99	NA	0.00	317.51
		10/29/09		62.45	NA	0.00	317.05
		03/11/10		62.56	NA	0.00	316.94
		06/01/10		62.37	NA	0.00	317.13
		09/14/10		62.61	NA	0.00	316.89
		12/09/10		62.92	NA	0.00	316.58
		03/09/11		61.59	NA	0.00	317.91
		06/14/11		60.95	NA	0.00	318.55
		09/22/11		60.86	NA	0.00	318.64
		11/29/11		60.87	NA	0.00	318.63
		02/16/12		61.05	NA	0.00	318.45
		05/24/12		61.24	NA	0.00	318.26
		08/20/12		61.61	NA	0.00	317.89
		11/07/12		61.85	NA	0.00	317.65
		01/29/13		62.28	NA	0.00	317.22
		06/18/13		62.77	NA	0.00	316.73
		08/22/13		63.02	NA	0.00	316.48
		12/12/13		63.39	NA	0.00	316.11
		03/18/14		63.70	NA	0.00	315.80
		06/17/14		64.04	NA	0.00	315.46
		09/30/14		64.35	NA	0.00	315.15
		12/09/14		64.56	NA	0.00	314.94
		03/03/15		64.77	NA	0.00	314.73
		06/09/15		65.03	NA	0.00	314.47
		09/17/15		65.42	NA	0.00	314.08
		12/08/15		65.81	NA	0.00	313.69
		03/09/16		66.21	NA	0.00	313.29
		06/07/16		66.53	NA	0.00	312.97
		09/01/16		67.02	NA	0.00	312.48
		12/15/16		67.58	NA	0.00	311.92
		03/23/17		66.78	NA	0.00	312.72
		06/28/17		66.74	NA	0.00	312.76
		09/13/17		66.90	NA	0.00	312.60
		12/14/17		67.00	NA	0.00	312.50
		03/16/18		67.19	NA	0.00	312.31
		06/20/18		67.11	NA	0.00	312.39
		09/26/18		67.49	NA	0.00	312.01
		12/12/18		67.31	NA	0.00	312.19
		03/07/19		66.31	NA	0.00	313.19
		06/26/19		65.01	NA	0.00	314.49

TABLE 3
Groundwater Elevation Data
Former Ultramar Station #77
18231 Imperial Highway, Yorba Linda, CA

WELL NO.	SCREENED INTERVAL (Feet)	DATE	WELLHEAD ELEVATION (Feet)	DEPTH TO GROUNDWATER (Feet)	DEPTH TO LPH (Feet)	LPH THICKNESS (Feet)	GROUNDWATER ELEVATION (Feet)
MW-14		06/10/08	379.94	61.87	NA	0.00	318.07
		09/16/08		62.04	NA	0.00	317.90
		11/25/08		62.24	NA	0.00	317.70
		01/27/09		62.42	NA	0.00	317.52
		04/16/09		62.31	NA	0.00	317.63
		07/16/09		62.59	NA	0.00	317.35
		10/29/09		63.07	NA	0.00	316.87
		03/11/10		63.14	NA	0.00	316.80
		06/01/10		63.00	NA	0.00	316.94
		09/14/10		63.21	NA	0.00	316.73
		12/09/10		63.54	NA	0.00	316.40
		03/09/11		62.19	NA	0.00	317.75
		06/14/11		61.55	NA	0.00	318.39
		09/22/11		61.45	NA	0.00	318.49
		11/29/11		61.46	NA	0.00	318.48
		02/16/12		61.62	NA	0.00	318.32
		05/24/12		61.85	NA	0.00	318.09
		08/20/12		62.23	NA	0.00	317.71
		11/07/12		62.45	NA	0.00	317.49
		01/29/13		62.90	NA	0.00	317.04
		06/18/13		63.39	NA	0.00	316.55
		08/22/13		63.63	NA	0.00	316.31
		12/12/13		64.01	NA	0.00	315.93
		03/18/14		64.35	NA	0.00	315.59
		06/17/14		64.66	NA	0.00	315.28
		09/30/14		64.98	NA	0.00	314.96
		12/09/14		65.20	NA	0.00	314.74
		03/03/15		65.41	NA	0.00	314.53
		06/09/15		65.71	NA	0.00	314.23
		09/17/15		66.08	NA	0.00	313.86
		12/08/15		66.47	NA	0.00	313.47
		03/09/16		66.86	NA	0.00	313.08
		06/07/16		67.23	NA	0.00	312.71
		09/01/16		67.71	NA	0.00	312.23
		12/15/16		68.25	NA	0.00	311.69
		03/23/17		67.48	NA	0.00	312.46
		06/28/17		67.41	NA	0.00	312.53
		09/13/17		67.56	NA	0.00	312.38
		12/14/17		67.66	NA	0.00	312.28
		03/16/18		67.85	NA	0.00	312.09
		06/20/18		67.72	NA	0.00	312.22
		09/26/18		68.15	NA	0.00	311.79
		12/12/18		67.98	NA	0.00	311.96
		03/07/19		66.99	NA	0.00	312.95
		06/26/19		65.70	NA	0.00	314.24

TABLE 3
Groundwater Elevation Data
Former Ultramar Station #77
18231 Imperial Highway, Yorba Linda, CA

WELL NO.	SCREENED INTERVAL (Feet)	DATE	WELLHEAD ELEVATION (Feet)	DEPTH TO GROUNDWATER (Feet)	DEPTH TO LPH (Feet)	LPH THICKNESS (Feet)	GROUNDWATER ELEVATION (Feet)
MW-15		03/02/09	371.61	55.02	NA	0.00	316.59
		04/16/09		55.00	NA	0.00	316.61
		07/16/09		55.28	NA	0.00	316.33
		10/29/09		55.75	NA	0.00	315.86
		03/11/10		55.75	NA	0.00	315.86
		06/01/10		55.61	NA	0.00	316.00
		09/14/10		55.90	NA	0.00	315.71
		12/09/10		56.22	NA	0.00	315.39
		03/09/11		54.78	NA	0.00	316.83
		06/14/11		54.11	NA	0.00	317.50
		09/22/11		54.12	NA	0.00	317.49
		11/29/11		54.17	NA	0.00	317.44
		02/16/12		54.35	NA	0.00	317.26
		05/24/12		54.58	NA	0.00	317.03
		08/20/12		54.94	NA	0.00	316.67
		11/07/12		55.21	NA	0.00	316.40
		01/29/13		55.58	NA	0.00	316.03
		06/18/13		56.10	NA	0.00	315.51
		08/22/13		56.29	NA	0.00	315.32
		12/12/13		56.71	NA	0.00	314.90
		03/18/14		56.98	NA	0.00	314.63
		06/17/14		57.31	NA	0.00	314.30
		09/30/14		57.60	NA	0.00	314.01
		12/09/14		57.75	NA	0.00	313.86
		03/03/15		58.00	NA	0.00	313.61
		06/09/15		58.30	NA	0.00	313.31
		09/17/15		58.64	NA	0.00	312.97
		12/08/15		59.06	NA	0.00	312.55
		03/09/16		59.40	NA	0.00	312.21
		06/07/16		59.80	NA	0.00	311.81
		09/01/16		59.90	NA	0.00	311.71
		12/15/16		60.77	NA	0.00	310.84
		03/23/17		59.85	NA	0.00	311.76
		06/28/17		59.88	NA	0.00	311.73
		09/13/17		60.05	NA	0.00	311.56
		12/14/17		60.72	NA	0.00	310.89
		03/16/18		60.34	NA	0.00	311.27
		06/20/18		60.21	NA	0.00	311.40
		09/26/18		60.70	NA	0.00	310.91
		12/12/18		60.48	NA	0.00	311.13
		03/07/19		59.40	NA	0.00	312.21
		06/26/19		65.53	NA	0.00	306.08

TABLE 3
Groundwater Elevation Data
Former Ultramar Station #77
18231 Imperial Highway, Yorba Linda, CA

WELL NO.	SCREENED INTERVAL (Feet)	DATE	WELLHEAD ELEVATION (Feet)	DEPTH TO GROUNDWATER (Feet)	DEPTH TO LPH (Feet)	LPH THICKNESS (Feet)	GROUNDWATER ELEVATION (Feet)
MW-16		03/02/09	375.21	59.40	NA	0.00	315.81
		04/16/09		59.38	NA	0.00	315.83
		07/16/09		59.64	NA	0.00	315.57
		10/29/09		60.20	NA	0.00	315.01
		03/11/10		60.11	NA	0.00	315.10
		06/01/10		60.00	NA	0.00	315.21
		09/14/10		60.29	NA	0.00	314.92
		12/09/10		60.50	NA	0.00	314.71
		03/09/11		59.15	NA	0.00	316.06
		06/14/11		58.47	NA	0.00	316.74
		09/22/11		58.51	NA	0.00	316.70
		11/29/11		58.56	NA	0.00	316.65
		02/16/12		58.77	NA	0.00	316.44
		05/24/12		58.99	NA	0.00	316.22
		08/20/12		59.37	NA	0.00	315.84
		11/07/12		59.62	NA	0.00	315.59
		01/29/13		60.02	NA	0.00	315.19
		06/18/13		60.52	NA	0.00	314.69
		08/22/13		60.73	NA	0.00	314.48
		12/12/13		61.12	NA	0.00	314.09
		03/18/14		61.41	NA	0.00	313.80
		06/17/14		61.75	NA	0.00	313.46
		09/30/14		62.03	NA	0.00	313.18
		12/09/14		62.19	NA	0.00	313.02
		03/03/15		62.43	NA	0.00	312.78
		06/09/15		62.73	NA	0.00	312.48
		09/17/15		63.11	NA	0.00	312.10
		12/08/15		63.54	NA	0.00	311.67
		03/09/16		63.86	NA	0.00	311.35
		06/07/16		64.27	NA	0.00	310.94
		09/01/16		64.75	NA	0.00	310.46
		12/15/16		65.25	NA	0.00	309.96
		03/23/17		64.26	NA	0.00	310.95
		06/28/17		64.29	NA	0.00	310.92
		09/13/17		64.46	NA	0.00	310.75
		12/14/17		65.17	NA	0.00	310.04
		03/16/18		64.79	NA	0.00	310.42
		06/20/18		64.79	NA	0.00	310.42
		09/26/18		65.18	NA	0.00	310.03
		12/12/18		64.99	NA	0.00	310.22
		03/07/19		63.76	NA	0.00	311.45
		05/26/19		62.11	NA	0.00	313.10

TABLE 3
Groundwater Elevation Data
Former Ultramar Station #77
18231 Imperial Highway, Yorba Linda, CA

WELL NO.	SCREENED INTERVAL (Feet)	DATE	WELLHEAD ELEVATION (Feet)	DEPTH TO GROUNDWATER (Feet)	DEPTH TO LPH (Feet)	LPH THICKNESS (Feet)	GROUNDWATER ELEVATION (Feet)
MW-17		03/02/09	372.92	56.57	NA	0.00	316.35
		04/16/09		56.51	NA	0.00	316.41
		07/16/09		56.80	NA	0.00	316.12
		10/29/09		57.30	NA	0.00	315.62
		03/11/10		57.31	NA	0.00	315.61
		06/01/10		OBS	OBS	OBS	OBS
		09/14/10		57.42	NA	0.00	315.50
		12/09/10		OBS	OBS	OBS	OBS
		03/09/11		56.31	NA	0.00	316.61
		06/14/11		OBS	OBS	OBS	OBS
		09/22/11		OBS	OBS	OBS	OBS
		11/29/11		55.65	NA	0.00	317.27
		02/16/12		OBS	OBS	OBS	OBS
		05/24/12		56.08	NA	0.00	316.84
		08/20/12		56.46	NA	0.00	316.46
		11/07/12		56.71	NA	0.00	316.21
		01/29/13		57.17	NA	0.00	315.75
		06/18/13		57.63	NA	0.00	315.29
		08/22/13		57.88	NA	0.00	315.04
		12/12/13		OBS	OBS	OBS	OBS
		03/18/14		58.61	NA	0.00	314.31
		06/17/14		58.94	NA	0.00	313.98
		09/30/14		59.27	NA	0.00	313.65
		12/09/14		59.45	NA	0.00	313.47
		03/03/15		59.09	NA	0.00	313.83
		06/09/15		60.01	NA	0.00	312.91
		09/17/15		60.42	NA	0.00	312.50
		12/08/15		60.86	NA	0.00	312.06
		03/09/16		OBS	OBS	OBS	OBS
		06/07/16		61.63	NA	0.00	311.29
		09/01/16		OBS	OBS	OBS	OBS
		12/15/16		62.64	NA	0.00	310.28
		03/23/17		61.73	NA	0.00	311.19
		06/28/17		61.71	NA	0.00	311.21
		09/13/17		61.88	NA	0.00	311.04
		12/14/17		OBS	OBS	OBS	OBS
		03/16/18		62.20	NA	0.00	310.72
		06/20/18		62.21	NA	0.00	310.71
		09/26/18		62.38	NA	0.00	310.54
		12/12/18		62.39	NA	0.00	310.53
		03/07/19		61.29	NA	0.00	311.63
		06/26/19		60.91	NA	0.00	312.01

TABLE 3
Groundwater Elevation Data
Former Ultramar Station #77
18231 Imperial Highway, Yorba Linda, CA

WELL NO.	SCREENED INTERVAL (Feet)	DATE	WELLHEAD ELEVATION (Feet)	DEPTH TO GROUNDWATER (Feet)	DEPTH TO LPH (Feet)	LPH THICKNESS (Feet)	GROUNDWATER ELEVATION (Feet)
AS-3		11/28/17	381.48	67.39	NA	0.00	314.09
		12/14/17		67.21	NA	0.00	314.27
		03/16/18		67.38	NA	0.00	314.10
		06/20/18		67.00	NA	0.00	314.48
		09/26/18		67.29	NA	0.00	314.19
		12/12/18		67.50	NA	0.00	313.98
		03/07/19		66.52	NA	0.00	314.96
		06/26/19		64.90	NA	0.00	316.58
AS-5		11/28/17	381.17	67.66	NA	0.00	313.51
		12/14/17		67.47	NA	0.00	313.70
		03/16/18		67.26	NA	0.00	313.91
		06/20/18		67.12	NA	0.00	314.05
		09/26/18		67.45	NA	0.00	313.72
		12/12/18		67.35	NA	0.00	313.82
		03/07/19		66.85	NA	0.00	314.32
		06/26/19		64.31	NA	0.00	316.86

Notes:
All measurement in feet above mean sea level
NA = Not Available/Not Applicable
INA = Well inaccessible (buried)
OBS = Unable to be sampled - well obstructed by a vehicle/ well not sampled due to no traffic control
GSA-SW = Gauged Semi-Annually - Well in Street
LPH = Liquid Phase Hydrocarbons
= No LPH gauging performed due to oil skimmer maintenance
= No LPH Sampling performed due to AS/SVE Pilot Test

TABLE 4
Monitoring Well Measured Field Parameters
Former Ultramar Station #77
18231 Imperial Highway, Yorba Linda, CA

SAMPLE NAME	SAMPLE DATE	Field Readings					
		Temperature	Specific Conductivity	pH	Turbidity	ORP	D.O.
		(°C)	(µS/cm)	(units)	(NTU)	(mV)	(mg/L)
MW-1	8/20/2012	--	--	--	--	--	--
	12/9/2014	23.00	2,214	7.45	8.86	-66	2.23
	3/3/2015	23.80	2,234	6.8	106.3	-124	0.86
	6/9/2015	23.30	2,282	6.8	94.4	0	1.29
	9/17/2015	29.10	2,472	7.22	3.41	-102	1.87
	12/8/2015	21.90	2,650	8.39	525	-126	1.89
	3/9/2016	23.70	2,218	8.37	60.1	-165	2.38
	6/7/2016	23.27	2,160	8.11	0.8	-4	9.44
	9/1/2016	28.95	2,680	8.56	371	-66	1.85
	12/15/2016	20.50	2,450	8.80	12.4	-85	2.38
	3/23/2017	19.70	2,570	8.09	2.32	32	4.46
	6/28/2017	24.89	2,500	7.78	17.2	-185	3.23
	9/13/2017	25.93	2,630	8.26	939	-134	1.39
	11/28/2017	17.70	2,510	8.36	133	-170	2.96
	12/14/2017	19.74	2,510	8.03	12.2	-175	1.73
	3/16/2018	20.75	2,540	8.30	583	-80	3.79
	6/20/2018	26.68	2,340	8.21	31.4	-74	4.14
	9/26/2018	24.36	2,270	7.85	39.2	-79	3.22
	12/12/2018	21.16	2,390	8.11	11.9	-87	2.38
	3/7/2019	21.16	1,710	7.90	27.3	-19	6.71
	6/26/2019	21.90	2,350	8.18	0	-77	9.19
	7/23/2019	22.00	2,390	8.14	0	-74	9.03
	8/15/2019	22.30	2,390	8.14	1.7	-75	2.16
	9/11/2019	24.27	2,480	8.39	0	-104	3.61

TABLE 4
Monitoring Well Measured Field Parameters
Former Ultramar Station #77
18231 Imperial Highway, Yorba Linda, CA

SAMPLE NAME	SAMPLE DATE	Field Readings					
		Temperature	Specific Conductivity	pH	Turbidity	ORP	D.O.
		(°C)	(µS/cm)	(units)	(NTU)	(mV)	(mg/L)
MW-2	8/20/2012	--	--	--	--	--	--
	3/18/2014	21.50	2,419	7.29	--	0	2.86
	6/17/2014	24.00	2,393	7.03	--	77	2.03
	9/30/2014	22.00	2,366	7.92	-0.1	1	1.09
	12/9/2014	23.50	2,132	7.68	3.6	42	2.18
	3/3/2015	23.80	2,188	6.87	93.3	82	1.15
	6/9/2015	24.50	2,250	7.50	31.1	105	1.22
	9/17/2015	25.60	2,358	7.44	-0.23	64	0.78
	12/8/2015	19.99	2,620	8.34	87.2	31	2.09
	3/9/2016	21.30	2,587	8.55	38.4	131	2.63
	6/7/2016	21.05	2,270	8.06	5.2	88	9.66
	9/1/2016	29.80	2,710	8.28	29.6	86	1.89
	12/15/2016	21.31	2,500	8.80	2.3	125	0.52
	3/23/2017	18.66	2,610	7.99	47.1	226	5.18
	6/28/2017	26.02	2,450	7.66	5.0	25	4.21
	9/13/2017	27.69	2,480	8.25	5.3	199	2.12
	12/14/2017	18.53	2,420	8.10	5.0	69	1.82
	3/16/2018	21.13	2,590	8.18	64.4	206	3.11
	6/20/2018	24.72	2,420	8.17	5.1	132	7.42
	9/26/2018	22.70	2,330	7.77	17.4	146	8.44
	12/12/2018	19.54	2,620	8.06	22.4	94	9.91
	3/7/2019	21.34	1,770	8	6.3	110	2.48
	6/26/2019	21.60	2,310	8.01	39.4	124	2.12
	7/23/2019	22.60	2,170	7.98	31.6	133	--
	8/15/2019	23.60	2,210	8.01	21.2	143	2.31
	9/11/2019	23.34	2,480	8.35	3.1	112	4.08

TABLE 4
Monitoring Well Measured Field Parameters
Former Ultramar Station #77
18231 Imperial Highway, Yorba Linda, CA

SAMPLE NAME	SAMPLE DATE	Field Readings					
		Temperature	Specific Conductivity	pH	Turbidity	ORP	D.O.
		(°C)	(µS/cm)	(units)	(NTU)	(mV)	(mg/L)
MW-3	8/20/2012	--	--	--	--	--	--
	3/18/2014	25.00	1,622	7.23	--	73	2.27
	6/17/2014	23.70	1,702	7.24	--	107	2.22
	9/30/2014	25.00	1,555	7.88	0.28	83	1.30
	12/9/2014	24.10	1,403	8.09	5.29	85	3.05
	3/3/2015	26.00	1,730	7.00	37.0	17	2.63
	6/9/2015	25.40	2,110	6.91	83.5	51.8	1.34
	9/17/2015	29.00	1,903	7.06	1.1	46	1.28
	12/8/2015	23.18	1,800	8.38	55.1	34	1.67
	3/9/2016	27.70	1,638	8.11	65.5	126	2.68
	6/7/2016	23.07	1,490	8.11	2.1	59	8.86
	9/1/2016	27.22	1,740	8.48	6.4	84	9.76
	12/15/2016	17.26	1,750	8.83	10.8	118	4.40
	3/23/2017	17.46	1,780	8.13	6.57	200	3.89
	6/28/2017	26.41	1,970	7.66	11.2	45	1.43
	9/13/2017	25.26	2,000	8.18	11.8	112	1.71
	11/28/2017	17.06	2,020	8.13	38.3	90	1.80
	12/14/2017	18.55	1,970	8.00	31.5	71	2.04
	3/16/2018	18.75	2,110	8.94	7.3	205	1.77
	6/20/2018	25.68	2,000	8.04	414	125	1.57
	9/26/2018	20.95	1,830	7.71	8.9	148	8.82
	12/12/2018	18.04	2,160	8.14	11.6	85	2.43
	3/7/2019	21.57	1,490	7.97	20.3	115	8.02
	6/26/2019	22.00	2,120	7.99	32.4	116	7.67
	7/23/2019	21.40	2,140	7.94	30.3	117	6.36
	8/15/2019	22.10	2,100	7.84	25.4	123	--
	9/11/2019	23.17	2,290	8.18	12.3	140	8.73

TABLE 4
Monitoring Well Measured Field Parameters
Former Ultramar Station #77
18231 Imperial Highway, Yorba Linda, CA

SAMPLE NAME	SAMPLE DATE	Field Readings					
		Temperature	Specific Conductivity	pH	Turbidity	ORP	D.O.
		(°C)	(µS/cm)	(units)	(NTU)	(mV)	(mg/L)
MW-4	8/20/2012	--	--	--	--	--	--
	3/18/2014	24.90	2,592	7.08	--	44	2.65
	6/17/2014	25.80	2,764	7.11	--	78	2.10
	9/30/2014	25.50	2,688	7.81	1.98	85	0.74
	12/9/2014	22.10	2,490	7.40	7.85	108	2.72
	3/3/2015	25.40	2,686	6.69	248	532	1.7
	6/9/2015	26.50	27	6.88	95.9	50	1.04
	9/17/2015	28.20	2,707	7.00	14.1	530	0.6
	12/8/2015	23.88	2,930	8.30	104	45	1.96
	3/9/2016	26.10	2,622	8.02	74.6	104	1.74
	6/7/2016	25.27	2,380	7.97	12.9	73	4.53
	9/1/2016	28.86	2,880	8.35	8.1	83	2.38
	12/15/2016	20.37	2,000	8.85	9.8	118	2.86
	3/23/2017	19.61	2,640	8.09	18.4	233	8.52
	6/28/2017	27.69	2,620	7.58	13.7	68	1.79
	9/13/2017	22.04	2,610	8.32	2.3	189	1.80
	11/28/2017	17.42	2,690	8.27	83.5	74	1.54
	12/14/2017	19.30	2,710	7.99	7.7	69	1.62
	3/16/2018	22.57	2,710	8.25	1.6	200	2.94
	6/20/2018	26.60	2,470	8.19	0.4	118	4.31
	9/26/2018	24.05	2,460	7.79	8.7	133	8.47
	12/12/2018	20.74	2,670	8.14	10.1	85	2.41
	3/7/2019	23.41	1,830	8.04	3.9	98	2.12
	6/26/2019	21.90	2,490	8.13	5.1	126	2.61
	7/23/2019	22.00	2,510	8.09	4.9	123	3.13
	8/15/2019	21.80	2,480	8.03	12.1	144	2.96
	9/11/2019	23.99	2,820	8.28	0	128	3.76

TABLE 4
Monitoring Well Measured Field Parameters
Former Ultramar Station #77
18231 Imperial Highway, Yorba Linda, CA

SAMPLE NAME	SAMPLE DATE	Field Readings					
		Temperature	Specific Conductivity	pH	Turbidity	ORP	D.O.
		(°C)	(µS/cm)	(units)	(NTU)	(mV)	(mg/L)
MW-5	8/20/2012	--	--	--	--	--	--
	3/18/2014	25.80	2,266	7.06	--	79	1.69
	6/17/2014	28.00	2,295	7.14	--	-100	2.05
	9/30/2014	25.90	2,200	7.82	-0.12	-30	0.77
	12/9/2014	24.10	1,911	7.52	20.2	90	3.65
	3/3/2015	25.90	1,993	6.63	44.0	532	0.99
	6/9/2015	28.00	1,930	6.91	78.0	0	1.15
	9/17/2015	27.70	1,986	6.95	6.9	108	0.73
	12/8/2015	23.51	2,150	8.3	29.4	-45	2.14
	3/9/2016	27.10	2,048	8.14	68.0	102	0.86
	6/7/2016	25.07	1,870	8.01	23.1	30	4.07
	9/1/2016	29.18	2,240	8.38	90.7	57	1.89
	12/15/2016	19.34	2,180	8.83	2.9	114	3.84
	3/23/2017	17.80	2,180	8.08	7.92	132	4.4
	6/28/2017	28.46	2,300	7.56	7.7	29	3.11
	9/13/2017	25.53	2,270	8.24	12.5	110	1.2
	11/28/2017	16.04	2,680	8.00	47.1	92	12.34
	12/14/2017	18.34	2,320	8.15	78.7	64	6.45
	3/16/2018	21.50	2,360	8.28	12.9	199	13.94
	6/20/2018	24.18	2,090	8.21	11.4	123	1.07
	9/26/2018	24.37	2,110	7.86	4.1	131	2.84
	12/12/2018	20.17	2,440	8.21	21	88	5.48
	3/7/2019	21.60	1,700	8.06	6.5	99	8.35
	6/26/2019	22.60	2,260	8.11	11.7	-9	7.96
	7/23/2019	22.90	2,200	8.05	14.5	-12	7.61
	8/15/2019	21.90	2,200	8.00	10.6	-33	5.47
	9/11/2019	23.42	2,670	8.29	0	18	6.8

TABLE 4
Monitoring Well Measured Field Parameters
Former Ultramar Station #77
18231 Imperial Highway, Yorba Linda, CA

SAMPLE NAME	SAMPLE DATE	Field Readings					
		Temperature	Specific Conductivity	pH	Turbidity	ORP	D.O.
		(°C)	(µS/cm)	(units)	(NTU)	(mV)	(mg/L)
MW-6	8/20/2012	--	--	--	--	--	--
	3/18/2014	24.40	2,483	7.06	--	55	1.77
	6/17/2014	26.30	2,657	7.13	--	59	1.89
	9/30/2014	23.70	2,589	7.95	-0.05	74	0.98
	12/9/2014	20.80	2,404	7.33	2.5	96	1.97
	3/3/2015	24.70	2,594	6.69	42.1	518	1.47
	6/9/2015	28.40	2,606	7	38.7	58	1.09
	9/17/2015	28.20	2,605	6.95	1.98	20	0.96
	12/8/2015	23.19	2,840	8.28	41	44	3.88
	3/9/2016	25.20	2,570	8.2	95.5	100	1.38
	6/7/2016	25.29	2,350	7.96	21.3	83	9.76
	9/1/2016	28.68	2,820	8.44	31.1	57	2.2
	12/15/2016	20.42	2,560	8.89	7.4	121	5.43
	3/23/2017	19.69	2,610	8.13	53.2	243	4.5
	6/28/2017	28.71	2,630	7.5	41.2	50	4.71
	9/13/2017	21.44	2,610	8.37	2.0	162	1.58
	12/14/2017	17.56	2,640	8.18	8.2	66	2.19
	3/16/2018	21.92	2,620	8.32	5.3	202	5.88
	6/20/2018	26.09	2,400	8.29	0.0	123	1.72
	9/26/2018	23.62	2,380	7.82	7.8	151	5.84
	12/12/2018	19.72	2,550	8.21	33.6	87	4.9
	3/7/2019	21.31	1,790	8.09	7.9	107	7.4
	6/26/2019	20.90	2,440	8.21	8.0	129	6.39

TABLE 4
Monitoring Well Measured Field Parameters
Former Ultramar Station #77
18231 Imperial Highway, Yorba Linda, CA

SAMPLE NAME	SAMPLE DATE	Field Readings					
		Temperature	Specific Conductivity	pH	Turbidity	ORP	D.O.
		(°C)	(µS/cm)	(units)	(NTU)	(mV)	(mg/L)
MW-7	8/20/2012	--	--	--	--	--	--
	3/18/2014	19.90	2,603	7.48	--	27	2.41
	6/17/2014	23.60	2,771	8.17	--	180	1.79
	9/30/2014	20.80	2,682	7.94	-0.29	102	1.82
	12/9/2014	18.20	2,450	7.01	19.2	97	13.55
	3/3/2015	21.60	2,670	6.95	196	113	2.44
	6/9/2015	23.70	2,615	9.22	25.2	136	1.19
	9/17/2015	23.00	2,690	8.15	0.9	66	1.82
	12/8/2015	18.47	2,920	8.32	41.1	67	4.24
	3/9/2016	19.80	2,628	8.77	35.1	143	3.35
	6/7/2016	19.10	2,470	8.04	17.7	134	4.77
	9/1/2016	28.27	2,680	8.41	5.6	98	2.09
	12/15/2016	17.31	2,610	8.93	73	128	4.00
	3/23/2017	16.11	2,600	8.08	27.7	195	4.32
	6/28/2017	30.84	2,630	7.38	8.6	79	3.59
	9/13/2017	21.21	2,160	8.38	41.1	195	1.23
	12/14/2017	15.07	2,670	8.21	24.3	73	2.16
	3/16/2018	19.03	2,680	8.26	4.8	210	7.14
	6/20/2018	22.24	2,340	8.27	4.9	130	3.67
	9/26/2018	21.79	2,230	7.8	75.3	154	9.23
	12/12/2018	18.28	2,550	8.19	0	136	8.21
	3/7/2019	20.09	1,700	8.06	10.2	120	9.57

TABLE 4
Monitoring Well Measured Field Parameters
Former Ultramar Station #77
18231 Imperial Highway, Yorba Linda, CA

SAMPLE NAME	SAMPLE DATE	Field Readings					
		Temperature	Specific Conductivity	pH	Turbidity	ORP	D.O.
		(°C)	(µS/cm)	(units)	(NTU)	(mV)	(mg/L)
MW-8	8/20/2012	--	--	--	--	--	--
	3/18/2014	19.60	2,620	8.00	--	19	2.40
	6/17/2014	21.70	2,646	6.35	--	102	2.32
	9/30/2014	15.50	2,643	7.83	-1.21	147	0.66
	12/9/2014	18.00	2,500	7.15	15	110	2.96
	3/3/2015	20.80	2,736	6.71	64.9	218	1.06
	6/9/2015	23.00	3,024	8.29	53.2	214	1.8
	9/17/2015	22.70	2,920	9.11	5.06	81	1.08
	12/8/2015	19.41	2,940	8.35	74	42	2.69
	3/9/2016	19.70	2,998	9.06	58.8	140	1.83
	6/7/2016	18.63	2,390	8.03	27.2	136	4.34
	9/1/2016	23.48	2,770	8.4	58.9	39	2.00
	12/15/2016	16.59	2,680	8.78	421	137	3.81
	3/23/2017	15.07	2,670	8.3	56.7	151	2.07
	6/28/2017	21.53	2,750	7.77	10.9	98	2.6
	9/13/2017	18.29	2,650	8.31	20	168	2.46
	12/14/2017	13.25	2,710	8.25	19.6	81	4.13
	3/16/2018	18.63	2,770	8.17	461	210	4.08
	6/20/2018	21.78	2,500	8.25	66.5	142	6.28
	9/26/2018	20.05	2,370	7.66	41.5	165	3.45
	12/12/2018	16.72	2,580	8.21	84.1	125	7.49
	3/7/2019	18.45	1,820	8.00	132	124	4.23
	6/26/2019	20.90	2,470	8.11	14.3	126	2.68

TABLE 4
Monitoring Well Measured Field Parameters
Former Ultramar Station #77
18231 Imperial Highway, Yorba Linda, CA

SAMPLE NAME	SAMPLE DATE	Field Readings					
		Temperature	Specific Conductivity	pH	Turbidity	ORP	D.O.
		(°C)	(µS/cm)	(units)	(NTU)	(mV)	(mg/L)
MW-9	8/20/2012	--	--	--	--	--	--
	3/18/2014	SAS	SAS	SAS	SAS	SAS	SAS
	6/17/2014	22.1	2,325	8.25	--	122	--
	9/30/2014	SAS	SAS	SAS	SAS	SAS	SAS
	12/9/2014	23.24	3,080	8.09	0.00	118	2.08
	3/3/2015	SAS	SAS	SAS	SAS	SAS	SAS
	6/9/2015	24.1	2,330	8.54	51.3	140	1.74
	9/17/2015	SAS	SAS	SAS	SAS	SAS	SAS
	12/8/2015	15.32	2,160	7.96	37.5	113	4.12
	3/9/2016	23.60	2,218	8.17	60.1	110	2.39
	6/7/2016	19.77	2,300	8.17	44.9	126	4.01
	9/1/2016	27.21	2,300	8.46	48.7	77	2.33
	12/15/2016	17.10	2,290	8.28	5.1	107	2.41
	3/23/2017	15.80	2,230	8.1	29.4	214	6.92
	6/28/2017	25.33	2,300	7.92	9.1	97	2.66
	9/13/2017	22.76	2,270	8.33	164.00	201	2.14

TABLE 4
Monitoring Well Measured Field Parameters
Former Ultramar Station #77
18231 Imperial Highway, Yorba Linda, CA

SAMPLE NAME	SAMPLE DATE	Field Readings					
		Temperature	Specific Conductivity	pH	Turbidity	ORP	D.O.
		(°C)	(µS/cm)	(units)	(NTU)	(mV)	(mg/L)
MW-10	8/20/2012	--	--	--	--	--	--
	3/18/2014	22.5	2,377	7.16	--	100	1.19
	6/17/2014	24.4	2,353	8.27	--	133	--
	9/30/2014	26	2,411	7.65	-0.15	50	0.74
	12/9/2014	23.50	3,240	7.95	0.00	177	1.52
	3/3/2015	23.30	2,453	6.76	26.30	58	1.36
	6/9/2015	29.11	2,440	8.42	38.50	170	2.32
	9/17/2015	SAS	SAS	SAS	SAS	SAS	SAS
	12/8/2015	18.72	2,222	7.88	180	112	3.37
	3/9/2016	27.80	2,422	8.37	1129	133	2.17
	6/7/2016	24.03	2,380	8.09	115	149	3.00
	9/1/2016	2.18	2,490	8.28	398	97	1.87
	12/15/2016	19.80	2,380	8.21	147	139	2.09
	3/23/2017	19.79	2,300	8.04	30	244	2.37
	6/28/2017	24.67	2,380	7.93	25.4	108	2.47
	9/13/2017	23.67	2,370	8.33	238	196	1.81
	11/28/2017	22.40	2,380	8.27	21.9	23	2.4
	12/14/2017	23.07	2,380	7.98	43.5	39	1.88
	3/16/2018	21.16	2,490	8.22	0.0	109	2.93
	6/20/2018	24.24	2,240	8.15	60.6	95	2.04
	9/26/2018	22.35	2,220	7.7	82.9	106	9.74
	12/12/2018	21.12	2,460	8.12	89	53	10.03
	3/7/2019	22.02	1,780	8	123	148	3.57
	6/26/2019	19.80	2,370	8.13	13	116	2.44
	7/23/2019	21.60	2,510	8.15	10.6	121	1.99
	8/15/2019	21.40	2,460	8.13	9.6	118	--
	9/11/2019	21.87	2,660	8.32	3	120	2.69

TABLE 4
Monitoring Well Measured Field Parameters
Former Ultramar Station #77
18231 Imperial Highway, Yorba Linda, CA

SAMPLE NAME	SAMPLE DATE	Field Readings					
		Temperature	Specific Conductivity	pH	Turbidity	ORP	D.O.
		(°C)	(µS/cm)	(units)	(NTU)	(mV)	(mg/L)
MW-11	8/20/2012	--	--	--	--	--	--
	3/18/2014	SAS	SAS	SAS	SAS	SAS	SAS
	6/17/2014	18.8	2,564	8.3	--	152	--
	9/30/2014	SAS	SAS	SAS	SAS	SAS	SAS
	12/9/2014	22.14	3,140	8.19	62.5	124	2.06
	3/3/2015	SAS	SAS	SAS	SAS	SAS	SAS
	6/9/2015	24.28	2,600	8.49	460	161	3.03
	9/17/2015	SAS	SAS	SAS	SAS	SAS	SAS
	12/8/2015	13.5	2,530	7.72	104	91	3.96
	3/9/2016	20.70	2,978	8.06	150	145	2.83
	6/7/2016	18.83	2,550	8.16	43.3	120	3.11
	9/1/2016	26.96	2,620	8.19	72	96	1.96
	12/15/2016	16.44	2,500	8.2	52.8	101	2.16
	3/23/2017	19.94	2,450	8.05	18.3	241	2.48
	6/28/2017	17.64	2,470	7.91	89.3	49	2.86
	9/13/2017	23.77	2,500	8.31	1000	202	2.66
	11/28/2017	20.41	2,440	8.25	30.6	28	1.45
	12/14/2017	--	--	--	--	--	--
	3/16/2018	21.27	2,580	8.01	50.0	112	2.08
	6/20/2018	27.71	3	7.78	478.0	110	7.9
	9/26/2018	24.61	2,370	7.69	1000.0	126	3.51
	12/12/2018	19.91	2,490	8.13	0	75	2.75
	3/7/2019	23.70	568	8.28	0	118	7.7
	6/26/2019	19.70	1,850	8.32	25.3	126	7.12

TABLE 4
Monitoring Well Measured Field Parameters
Former Ultramar Station #77
18231 Imperial Highway, Yorba Linda, CA

SAMPLE NAME	SAMPLE DATE	Field Readings					
		Temperature	Specific Conductivity	pH	Turbidity	ORP	D.O.
		(°C)	(µS/cm)	(units)	(NTU)	(mV)	(mg/L)
MW-12	8/20/2012	--	--	--	--	--	--
	3/18/2014	SAS	SAS	SAS	SAS	SAS	SAS
	6/17/2014	23.1	2,139	8.09	--	126	--
	9/30/2014	SAS	SAS	SAS	SAS	SAS	SAS
	12/9/2014	23.69	3,060	7.85	67.6	170	1.02
	3/3/2015	SAS	SAS	SAS	SAS	SAS	SAS
	6/9/2015	24.75	2,230	8.54	74.1	139	1.7
	9/17/2015	SAS	SAS	SAS	SAS	SAS	SAS
	12/8/2015	14.17	2,110	7.87	47.2	98	4.26
	3/9/2016	23.86	2,276	8.01	58.3	116	2.89
	6/7/2016	18.64	2,240	8.22	56.8	122	3.87
	9/1/2016	30.01	2,250	8.2	74.2	89	1.76
	12/15/2016	16.92	2,260	8.3	40.3	83	2.06
	3/23/2017	19.12	2,050	8.03	23.1	240	2.6
	6/28/2017	18.34	2,150	8.0	41.1	78	2.7
	9/13/2017	23.14	2,150	8.4	183	203	1.96
	12/14/2017	--	--	--	--	--	--
	3/16/2018	21.87	2,610	7.99	18.6	120	3.12
	6/20/2018	25.58	1,960	8.14	28.5	116	4.86
	9/26/2018	23.48	1,980	7.70	126.0	128	3.06
	12/12/2018	22.29	2,070	8.24	150.0	76	7.51
	3/7/2019	22.70	1,400	8.05	909	145	3.69
	6/26/2019	18.70	1,910	8.36	50.1	142	4.21
MW-13	8/20/2012	--	--	--	--	--	--
	3/18/2014	22.4	2,298	7.02	--	86	0.97
	6/17/2014	24.3	2,270	8.15	--	155	--
	9/30/2014	23.6	2,342	7.56	-0.01	61	0.86
	12/9/2014	22.87	3,190	7.95	0.00	150	3.12
	3/3/2015	23.6	2,363	7.07	77.5	55	1.04
	6/9/2015	25.28	5	8.43	600.00	175	2.89
	9/17/2015	27.2	2,347	6.83	0.14	46	0.31
	12/8/2015	17.59	2,130	7.97	523	109	2.04
	3/9/2016	24.8	2,341	8.2	185	159	2.7
	6/7/2016	23.8	1,990	8.17	160	55	2.65
	9/1/2016	28.38	1,410	8.43	267	98	1.81
	12/15/2016	20.12	1,510	8.25	0	133	1.8
	3/23/2017	19.02	1,600	8.09	26.9	237	1.92

TABLE 4
Monitoring Well Measured Field Parameters
Former Ultramar Station #77
18231 Imperial Highway, Yorba Linda, CA

SAMPLE NAME	SAMPLE DATE	Field Readings					
		Temperature	Specific Conductivity	pH	Turbidity	ORP	D.O.
		(°C)	(µS/cm)	(units)	(NTU)	(mV)	(mg/L)
MW-14	8/20/2012	--	--	--	--	--	--
	3/18/2014	SAS	SAS	SAS	SAS	SAS	SAS
	6/17/2014	19.7	2,296	8.37	--	141	--
	9/30/2014	SAS	SAS	SAS	SAS	SAS	SAS
	12/9/2014	19.19	3,080	8.36	41.0	116	0.78
	3/3/2015	SAS	SAS	SAS	SAS	SAS	SAS
	6/9/2015	21.99	2,360	8.52	60	119	2.13
	9/17/2015	SAS	SAS	SAS	SAS	SAS	SAS
	12/8/2015	18.2	2,120	8.08	40.6	111	3.29
	3/9/2016	20.17	2,178	7.99	60.6	116	1.05
	6/7/2016	21.2	2,410	8.14	5.2	163	2.64
	9/1/2016	28.31	2,510	8.29	324	120	1.45
	12/15/2016	17.01	2,410	8.23	21.3	107	2.70
	3/23/2017	18.60	2,200	8.12	24.5	208	3.14
	6/28/2017	20.63	2	7.89	17.4	111	2.84
	9/13/2017	23.07	2,400	8.29	25.5	186	1.68
MW-15	8/20/2012	--	--	--	--	--	--
	3/18/2014	SAS	SAS	SAS	SAS	SAS	SAS
	6/17/2014	26.3	2,004	8.18	--	125	--
	9/30/2014	SAS	SAS	SAS	SAS	SAS	SAS
	12/9/2014	23.53	2,690	7.85	0.00	147	2.44
	3/3/2015	SAS	SAS	SAS	SAS	SAS	SAS
	6/9/2015	25.68	1,990	8.32	4.6	176	1.27
	9/17/2015	SAS	SAS	SAS	SAS	SAS	SAS
	12/8/2015	18.38	1,181	7.71	9.4	105	3.21
	3/9/2016	20.86	1,111	7.83	1.2	159	2.98
	6/7/2016	26.17	1,980	8.09	12.6	126	2.58
	9/1/2016	20.54	1,999	8.02	5.2	130	2.6
	12/15/2016	20.58	1,960	8.17	24.6	128	1.7
	3/23/2017	20.53	1,950	8.12	25.3	133	2.00
	6/28/2017	25.81	1,860	7.95	17.4	101	1.76
	9/13/2017	24.36	1,940	8.26	4.6	212	1.81

TABLE 4
Monitoring Well Measured Field Parameters
Former Ultramar Station #77
18231 Imperial Highway, Yorba Linda, CA

SAMPLE NAME	SAMPLE DATE	Field Readings					
		Temperature	Specific Conductivity	pH	Turbidity	ORP	D.O.
		(°C)	(µS/cm)	(units)	(NTU)	(mV)	(mg/L)
MW-16	8/20/2012	--	--	--	--	--	--
	3/18/2014	22.7	2,300	6.94	--	99	1.40
	6/17/2014	24.3	2,293	8.02	--	114	--
	9/30/2014	26.4	2,331	7.41	-0.15	67	0.77
	12/9/2014	24.39	3,110	7.73	117	135	4.79
	3/3/2015	22.2	2,360	7.28	42.4	66	0.87
	6/9/2015	24.46	2,335	8.23	180	185	2.01
	9/17/2015	28.4	2,336	6.83	0.94	44	0.33
	12/8/2015	17.35	2,130	7.62	84.1	119	2.76
	3/9/2016	22.9	2,312	8.03	52.8	154	1.22
	6/7/2016	25.3	2,290	8.04	9.6	114	2.37
	9/1/2016	29.11	2,480	8.21	6.9	61	2.35
	12/15/2016	20.48	2,350	8.07	14.7	131	3.05
	3/23/2017	20.35	2,280	7.91	6.02	235	3.54
MW-17	8/20/2012	--	--	--	--	--	--
	3/18/2014	SAS	SAS	SAS	SAS	SAS	SAS
	6/17/2014	21.0	2,522	8.31	--	135	--
	9/30/2014	SAS	SAS	SAS	SAS	SAS	SAS
	12/9/2014	23.03	3,310	7.99	318	135	1.08
	3/3/2015	SAS	SAS	SAS	SAS	SAS	SAS
	6/9/2015	22.37	2,540	8.51	417	141	1.76
	9/17/2015	SAS	SAS	SAS	SAS	SAS	SAS
	12/8/2015	13.14	2,330	7.89	126	106	3.41
	3/9/2016	SAS	SAS	SAS	SAS	SAS	SAS
	6/7/2016	19.64	2,470	8.14	84.2	133	3.12
	9/1/2016	SAS	SAS	SAS	SAS	SAS	SAS
	12/15/2016	16.27	2	8.31	15	123	2.25
	3/23/2017	SAS	SAS	SAS	SAS	SAS	SAS

TABLE 4
Monitoring Well Measured Field Parameters
Former Ultramar Station #77
18231 Imperial Highway, Yorba Linda, CA

SAMPLE NAME	SAMPLE DATE	Field Readings					
		Temperature	Specific Conductivity	pH	Turbidity	ORP	D.O.
		(°C)	(µS/cm)	(units)	(NTU)	(mV)	(mg/L)
AS-3	11/28/2017	14.33	2,700	7.29	60.1	132	14.57
	12/14/2017	16.07	2,630	7.97	52.2	118	24.63
	3/16/2018	21.48	2,770	7.70	67.8	223	19.28
	6/20/2018	22.88	2,440	7.84	43.5	154	9.72
	9/26/2018	22.88	2,550	8.00	20.2	144	9.43
	12/12/2018	21.00	2,850	7.48	87.8	164	19.9
	3/7/2019	21.68	1,870	7.61	49.2	127	15.98
AS-5	11/28/2017	15.74	2,780	7.14	115	133	7.7
	12/14/2017	16.96	2,781	8.01	117	65	20.61
	3/16/2018	21.55	2,970	8.57	27.4	202	22.5
	6/20/2018	22.70	2,700	7.42	48.7	186	21.12
	9/26/2018	20.94	337	7.45	880	171	21.33
	12/12/2018	19.58	489	9.94	135	99	9.41
	3/7/2019	22.33	792	8.45	22.4	98	12.96

Notes:
Following OCHCA and SARWQCB approval, sampling of MW-13, MW-16 and MW-17 was discontinued from Q2, 2017.
Following the post-remediation schedule, only wells MW-1 through MW-5 and MW-10 were sampled in August 2019.

mg/L- Milligrams per Liter
µg/L- Micrograms per Liter
-- Not Analyzed
ORP - Oxygen Reduction Potential
NTU - Nephelometric Turbidity Units
µS/cm - Microseimens per centimeter mV - Millivolts
SAS - Semi Annual Sampling
D.O. - Dissolved Oxygen

APPENDIX A

Laboratory Reports and Chain of Custody Documentation

ADVANCED TECHNOLOGY LABORATORIES

September 19, 2019

Lewis Simons
Stantec
290 Conejo Ridge Avenue, Suite 200
Thousand Oaks, CA 91361
Tel: (805) 230-7266
Fax:(805) 230-1277

ELAP No.: 1838
CSDLAC No.: 10196
ORELAP No.: CA300003


Re: ATL Work Order Number : 1903360

Client Reference : Former Ultramar #77, 185804306.300.0001

Enclosed are the results for sample(s) received on September 11, 2019 by Advanced Technology Laboratories. The sample(s) are tested for the parameters as indicated on the enclosed chain of custody in accordance with applicable laboratory certifications. The laboratory results contained in this report specifically pertains to the sample(s) submitted.

Thank you for the opportunity to serve the needs of your company. If you have any questions, please feel free to contact me or your Project Manager.

Sincerely,

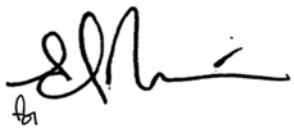

Edgar Caballero
President & Laboratory Director

The cover letter and the case narrative are an integral part of this analytical report and its absence renders the report invalid. Test results contained within this data package meet the requirements of applicable state-specific certification programs. The report cannot be reproduced without written permission from the client and Advanced Technology Laboratories.

Certificate of Analysis

Stantec		Project Number :	Former Ultramar #77, 185804306.300.00(
290 Conejo Ridge Avenue, Suite 200		Report To :	Lewis Simons
Thousand Oaks , CA 91361		Reported :	09/19/2019

SUMMARY OF SAMPLES

Sample ID	Laboratory ID	Matrix	Date Sampled	Date Received
MW-1	1903360-01	Groundwater	9/11/19 11:50	9/11/19 12:21
MW-2	1903360-02	Groundwater	9/11/19 11:20	9/11/19 12:21
MW-3	1903360-03	Groundwater	9/11/19 9:50	9/11/19 12:21
MW-4	1903360-04	Groundwater	9/11/19 10:45	9/11/19 12:21
MW-5	1903360-05	Groundwater	9/11/19 10:05	9/11/19 12:21
MW-10	1903360-06	Groundwater	9/11/19 8:20	9/11/19 12:21
MW-99	1903360-07	Groundwater	9/11/19 0:00	9/11/19 12:21
MW-100	1903360-08	Groundwater	9/11/19 0:00	9/11/19 12:21

Certificate of Analysis

Stantec	Project Number : Former Ultramar #77, 185804306.300.00(
290 Conejo Ridge Avenue, Suite 200	Report To : Lewis Simons
Thousand Oaks , CA 91361	Reported : 09/19/2019

Client Sample ID: MW-1

Lab ID: 1903360-01

Gasoline Range Organics by EPA 8015B (Modified)

Analyst: Kur

Analyte		Result (mg/L)	PQL (mg/L)	Dilution	Batch	Prepared	Date/Time Analyzed	Notes
Gasoline Range Organics		**1.1**	0.05	1	B9I0449	09/14/2019	09/14/19 19:33	
Surrogate: 4-Bromofluorobenzene	*128 %*		*70 - 130*		B9I0449	09/14/2019	*09/14/19 19:33*	

Volatile Organic Compounds by EPA 8260B

Analyst: QP

Analyte	Result (ug/L)	PQL (ug/L)	Dilution	Batch	Prepared	Date/Time Analyzed	Notes
1,1,1,2-Tetrachloroethane	ND	0.50	1	B9I0460	09/16/2019	09/16/19 16:35	
1,1,1-Trichloroethane	ND	0.50	1	B9I0460	09/16/2019	09/16/19 16:35	
1,1,2,2-Tetrachloroethane	ND	0.50	1	B9I0460	09/16/2019	09/16/19 16:35	
1,1,2-Trichloroethane	ND	0.50	1	B9I0460	09/16/2019	09/16/19 16:35	
1,1-Dichloroethane	ND	0.50	1	B9I0460	09/16/2019	09/16/19 16:35	
1,1-Dichloroethene	ND	0.50	1	B9I0460	09/16/2019	09/16/19 16:35	
1,1-Dichloropropene	ND	0.50	1	B9I0460	09/16/2019	09/16/19 16:35	
1,2,3-Trichloropropane	ND	0.50	1	B9I0460	09/16/2019	09/16/19 16:35	
1,2,3-Trichlorobenzene	ND	0.50	1	B9I0460	09/16/2019	09/16/19 16:35	
1,2,4-Trichlorobenzene	ND	0.50	1	B9I0460	09/16/2019	09/16/19 16:35	
1,2,4-Trimethylbenzene	**3.6**	0.50	1	B9I0460	09/16/2019	09/16/19 16:35	
1,2-Dibromo-3-chloropropane	ND	0.50	1	B9I0460	09/16/2019	09/16/19 16:35	
1,2-Dibromoethane	ND	0.50	1	B9I0460	09/16/2019	09/16/19 16:35	
1,2-Dichlorobenzene	ND	0.50	1	B9I0460	09/16/2019	09/16/19 16:35	
1,2-Dichloroethane	ND	0.50	1	B9I0460	09/16/2019	09/16/19 16:35	
1,2-Dichloropropane	ND	0.50	1	B9I0460	09/16/2019	09/16/19 16:35	
1,3,5-Trimethylbenzene	ND	0.50	1	B9I0460	09/16/2019	09/16/19 16:35	
1,3-Dichlorobenzene	ND	0.50	1	B9I0460	09/16/2019	09/16/19 16:35	
1,3-Dichloropropane	ND	0.50	1	B9I0460	09/16/2019	09/16/19 16:35	
1,4-Dichlorobenzene	ND	0.50	1	B9I0460	09/16/2019	09/16/19 16:35	
2,2-Dichloropropane	ND	0.50	1	B9I0460	09/16/2019	09/16/19 16:35	
2-Chlorotoluene	ND	0.50	1	B9I0460	09/16/2019	09/16/19 16:35	
4-Chlorotoluene	ND	0.50	1	B9I0460	09/16/2019	09/16/19 16:35	
4-Isopropyltoluene	**2.0**	0.50	1	B9I0460	09/16/2019	09/16/19 16:35	
Benzene	**1.6**	0.50	1	B9I0460	09/16/2019	09/16/19 16:35	
Bromobenzene	ND	0.50	1	B9I0460	09/16/2019	09/16/19 16:35	
Bromochloromethane	ND	0.50	1	B9I0460	09/16/2019	09/16/19 16:35	
Bromodichloromethane	ND	0.50	1	B9I0460	09/16/2019	09/16/19 16:35	
Bromoform	ND	0.50	1	B9I0460	09/16/2019	09/16/19 16:35	
Bromomethane	ND	0.50	1	B9I0460	09/16/2019	09/16/19 16:35	

Certificate of Analysis

Stantec	Project Number : Former Ultramar #77, 185804306.300.00(
290 Conejo Ridge Avenue, Suite 200	Report To : Lewis Simons
Thousand Oaks , CA 91361	Reported : 09/19/2019

Client Sample ID: MW-1

Lab ID: 1903360-01

Volatile Organic Compounds by EPA 8260B **Analyst: QP**

Analyte	Result (ug/L)	PQL (ug/L)	Dilution	Batch	Prepared	Date/Time Analyzed	Notes
Carbon disulfide	ND	1.0	1	B9I0460	09/16/2019	09/16/19 16:35	
Carbon tetrachloride	ND	0.50	1	B9I0460	09/16/2019	09/16/19 16:35	
Chlorobenzene	ND	0.50	1	B9I0460	09/16/2019	09/16/19 16:35	
Chloroethane	ND	0.50	1	B9I0460	09/16/2019	09/16/19 16:35	
Chloroform	ND	0.50	1	B9I0460	09/16/2019	09/16/19 16:35	
Chloromethane	ND	0.50	1	B9I0460	09/16/2019	09/16/19 16:35	
cis-1,2-Dichloroethene	ND	0.50	1	B9I0460	09/16/2019	09/16/19 16:35	
cis-1,3-Dichloropropene	ND	0.50	1	B9I0460	09/16/2019	09/16/19 16:35	
Di-isopropyl ether	ND	0.50	1	B9I0460	09/16/2019	09/16/19 16:35	
Dibromochloromethane	ND	0.50	1	B9I0460	09/16/2019	09/16/19 16:35	
Dibromomethane	ND	0.50	1	B9I0460	09/16/2019	09/16/19 16:35	
Dichlorodifluoromethane	ND	0.50	1	B9I0460	09/16/2019	09/16/19 16:35	
Ethyl Acetate	ND	10	1	B9I0460	09/16/2019	09/16/19 16:35	
Ethyl Ether	ND	10	1	B9I0460	09/16/2019	09/16/19 16:35	
Ethyl tert-butyl ether	ND	0.50	1	B9I0460	09/16/2019	09/16/19 16:35	
Ethylbenzene	**0.75**	0.50	1	B9I0460	09/16/2019	09/16/19 16:35	
Freon-113	ND	0.50	1	B9I0460	09/16/2019	09/16/19 16:35	
Hexachlorobutadiene	ND	0.50	1	B9I0460	09/16/2019	09/16/19 16:35	
Isopropylbenzene	**22**	0.50	1	B9I0460	09/16/2019	09/16/19 16:35	
m,p-Xylene	ND	1.0	1	B9I0460	09/16/2019	09/16/19 16:35	
Methylene chloride	ND	1.0	1	B9I0460	09/16/2019	09/16/19 16:35	
MTBE	**2.3**	0.50	1	B9I0460	09/16/2019	09/16/19 16:35	
n-Butylbenzene	**0.76**	0.50	1	B9I0460	09/16/2019	09/16/19 16:35	
n-Propylbenzene	**30**	0.50	1	B9I0460	09/16/2019	09/16/19 16:35	
Naphthalene	ND	0.50	1	B9I0460	09/16/2019	09/16/19 16:35	
o-Xylene	ND	0.50	1	B9I0460	09/16/2019	09/16/19 16:35	
sec-Butylbenzene	**13**	0.50	1	B9I0460	09/16/2019	09/16/19 16:35	
Styrene	ND	0.50	1	B9I0460	09/16/2019	09/16/19 16:35	
tert-Amyl methyl ether	ND	0.50	1	B9I0460	09/16/2019	09/16/19 16:35	
tert-Butanol	ND	10	1	B9I0460	09/16/2019	09/16/19 16:35	
tert-Butylbenzene	ND	0.50	1	B9I0460	09/16/2019	09/16/19 16:35	
Tetrachloroethene	ND	0.50	1	B9I0460	09/16/2019	09/16/19 16:35	
Toluene	**1.0**	0.50	1	B9I0460	09/16/2019	09/16/19 16:35	
trans-1,2-Dichloroethene	ND	0.50	1	B9I0460	09/16/2019	09/16/19 16:35	
trans-1,3-Dichloropropene	ND	0.50	1	B9I0460	09/16/2019	09/16/19 16:35	
Trichloroethene	ND	0.50	1	B9I0460	09/16/2019	09/16/19 16:35	
Trichlorofluoromethane	ND	0.50	1	B9I0460	09/16/2019	09/16/19 16:35	

Certificate of Analysis

Stantec	Project Number : Former Ultramar #77, 185804306.300.00(
290 Conejo Ridge Avenue, Suite 200	Report To : Lewis Simons
Thousand Oaks , CA 91361	Reported : 09/19/2019

Client Sample ID: MW-1

Lab ID: 1903360-01

Volatile Organic Compounds by EPA 8260B **Analyst: QP**

Analyte	Result (ug/L)	PQL (ug/L)	Dilution	Batch	Prepared	Date/Time Analyzed	Notes
Vinyl acetate	ND	10	1	B9I0460	09/16/2019	09/16/19 16:35	
Vinyl chloride	ND	0.50	1	B9I0460	09/16/2019	09/16/19 16:35	
Surrogate: 1,2-Dichloroethane-d4	*108 %*	*59 - 158*		B9I0460	09/16/2019	*09/16/19 16:35*	
Surrogate: 4-Bromofluorobenzene	*105 %*	*71 - 127*		B9I0460	09/16/2019	*09/16/19 16:35*	
Surrogate: Dibromofluoromethane	*101 %*	*66 - 147*		B9I0460	09/16/2019	*09/16/19 16:35*	
Surrogate: Toluene-d8	*118 %*	*77 - 138*		B9I0460	09/16/2019	*09/16/19 16:35*	

Certificate of Analysis

Stantec	Project Number : Former Ultramar #77, 185804306.300.00(
290 Conejo Ridge Avenue, Suite 200	Report To : Lewis Simons
Thousand Oaks , CA 91361	Reported : 09/19/2019

Client Sample ID: MW-2

Lab ID: 1903360-02

Gasoline Range Organics by EPA 8015B (Modified)

Analyst: Kur

Analyte		Result (mg/L)	PQL (mg/L)	Dilution	Batch	Prepared	Date/Time Analyzed	Notes
Gasoline Range Organics		ND	0.05	1	B9I0449	09/14/2019	09/14/19 19:58	
Surrogate: 4-Bromofluorobenzene	*85.0 %*		*70 - 130*		B9I0449	09/14/2019	*09/14/19 19:58*	

Volatile Organic Compounds by EPA 8260B

Analyst: QP

Analyte	Result (ug/L)	PQL (ug/L)	Dilution	Batch	Prepared	Date/Time Analyzed	Notes
1,1,1,2-Tetrachloroethane	ND	0.50	1	B9I0460	09/16/2019	09/16/19 16:59	
1,1,1-Trichloroethane	ND	0.50	1	B9I0460	09/16/2019	09/16/19 16:59	
1,1,2,2-Tetrachloroethane	ND	0.50	1	B9I0460	09/16/2019	09/16/19 16:59	
1,1,2-Trichloroethane	ND	0.50	1	B9I0460	09/16/2019	09/16/19 16:59	
1,1-Dichloroethane	ND	0.50	1	B9I0460	09/16/2019	09/16/19 16:59	
1,1-Dichloroethene	ND	0.50	1	B9I0460	09/16/2019	09/16/19 16:59	
1,1-Dichloropropene	ND	0.50	1	B9I0460	09/16/2019	09/16/19 16:59	
1,2,3-Trichloropropane	ND	0.50	1	B9I0460	09/16/2019	09/16/19 16:59	
1,2,3-Trichlorobenzene	ND	0.50	1	B9I0460	09/16/2019	09/16/19 16:59	
1,2,4-Trichlorobenzene	ND	0.50	1	B9I0460	09/16/2019	09/16/19 16:59	
1,2,4-Trimethylbenzene	ND	0.50	1	B9I0460	09/16/2019	09/16/19 16:59	
1,2-Dibromo-3-chloropropane	ND	0.50	1	B9I0460	09/16/2019	09/16/19 16:59	
1,2-Dibromoethane	ND	0.50	1	B9I0460	09/16/2019	09/16/19 16:59	
1,2-Dichlorobenzene	ND	0.50	1	B9I0460	09/16/2019	09/16/19 16:59	
1,2-Dichloroethane	ND	0.50	1	B9I0460	09/16/2019	09/16/19 16:59	
1,2-Dichloropropane	ND	0.50	1	B9I0460	09/16/2019	09/16/19 16:59	
1,3,5-Trimethylbenzene	ND	0.50	1	B9I0460	09/16/2019	09/16/19 16:59	
1,3-Dichlorobenzene	ND	0.50	1	B9I0460	09/16/2019	09/16/19 16:59	
1,3-Dichloropropane	ND	0.50	1	B9I0460	09/16/2019	09/16/19 16:59	
1,4-Dichlorobenzene	ND	0.50	1	B9I0460	09/16/2019	09/16/19 16:59	
2,2-Dichloropropane	ND	0.50	1	B9I0460	09/16/2019	09/16/19 16:59	
2-Chlorotoluene	ND	0.50	1	B9I0460	09/16/2019	09/16/19 16:59	
4-Chlorotoluene	ND	0.50	1	B9I0460	09/16/2019	09/16/19 16:59	
4-Isopropyltoluene	ND	0.50	1	B9I0460	09/16/2019	09/16/19 16:59	
Benzene	ND	0.50	1	B9I0460	09/16/2019	09/16/19 16:59	
Bromobenzene	ND	0.50	1	B9I0460	09/16/2019	09/16/19 16:59	
Bromochloromethane	ND	0.50	1	B9I0460	09/16/2019	09/16/19 16:59	
Bromodichloromethane	ND	0.50	1	B9I0460	09/16/2019	09/16/19 16:59	
Bromoform	ND	0.50	1	B9I0460	09/16/2019	09/16/19 16:59	
Bromomethane	ND	0.50	1	B9I0460	09/16/2019	09/16/19 16:59	

Certificate of Analysis

Stantec	Project Number : Former Ultramar #77, 185804306.300.00(
290 Conejo Ridge Avenue, Suite 200	Report To : Lewis Simons
Thousand Oaks , CA 91361	Reported : 09/19/2019

Client Sample ID: MW-2

Lab ID: 1903360-02

Volatile Organic Compounds by EPA 8260B **Analyst: QP**

Analyte	Result (ug/L)	PQL (ug/L)	Dilution	Batch	Prepared	Date/Time Analyzed	Notes
Carbon disulfide	ND	1.0	1	B9I0460	09/16/2019	09/16/19 16:59	
Carbon tetrachloride	ND	0.50	1	B9I0460	09/16/2019	09/16/19 16:59	
Chlorobenzene	ND	0.50	1	B9I0460	09/16/2019	09/16/19 16:59	
Chloroethane	ND	0.50	1	B9I0460	09/16/2019	09/16/19 16:59	
Chloroform	ND	0.50	1	B9I0460	09/16/2019	09/16/19 16:59	
Chloromethane	ND	0.50	1	B9I0460	09/16/2019	09/16/19 16:59	
cis-1,2-Dichloroethene	ND	0.50	1	B9I0460	09/16/2019	09/16/19 16:59	
cis-1,3-Dichloropropene	ND	0.50	1	B9I0460	09/16/2019	09/16/19 16:59	
Di-isopropyl ether	ND	0.50	1	B9I0460	09/16/2019	09/16/19 16:59	
Dibromochloromethane	ND	0.50	1	B9I0460	09/16/2019	09/16/19 16:59	
Dibromomethane	ND	0.50	1	B9I0460	09/16/2019	09/16/19 16:59	
Dichlorodifluoromethane	ND	0.50	1	B9I0460	09/16/2019	09/16/19 16:59	
Ethyl Acetate	ND	10	1	B9I0460	09/16/2019	09/16/19 16:59	
Ethyl Ether	ND	10	1	B9I0460	09/16/2019	09/16/19 16:59	
Ethyl tert-butyl ether	ND	0.50	1	B9I0460	09/16/2019	09/16/19 16:59	
Ethylbenzene	ND	0.50	1	B9I0460	09/16/2019	09/16/19 16:59	
Freon-113	ND	0.50	1	B9I0460	09/16/2019	09/16/19 16:59	
Hexachlorobutadiene	ND	0.50	1	B9I0460	09/16/2019	09/16/19 16:59	
Isopropylbenzene	ND	0.50	1	B9I0460	09/16/2019	09/16/19 16:59	
m,p-Xylene	ND	1.0	1	B9I0460	09/16/2019	09/16/19 16:59	
Methylene chloride	ND	1.0	1	B9I0460	09/16/2019	09/16/19 16:59	
MTBE	ND	0.50	1	B9I0460	09/16/2019	09/16/19 16:59	
n-Butylbenzene	ND	0.50	1	B9I0460	09/16/2019	09/16/19 16:59	
n-Propylbenzene	ND	0.50	1	B9I0460	09/16/2019	09/16/19 16:59	
Naphthalene	ND	0.50	1	B9I0460	09/16/2019	09/16/19 16:59	
o-Xylene	ND	0.50	1	B9I0460	09/16/2019	09/16/19 16:59	
sec-Butylbenzene	ND	0.50	1	B9I0460	09/16/2019	09/16/19 16:59	
Styrene	ND	0.50	1	B9I0460	09/16/2019	09/16/19 16:59	
tert-Amyl methyl ether	ND	0.50	1	B9I0460	09/16/2019	09/16/19 16:59	
tert-Butanol	ND	10	1	B9I0460	09/16/2019	09/16/19 16:59	
tert-Butylbenzene	ND	0.50	1	B9I0460	09/16/2019	09/16/19 16:59	
Tetrachloroethene	ND	0.50	1	B9I0460	09/16/2019	09/16/19 16:59	
Toluene	ND	0.50	1	B9I0460	09/16/2019	09/16/19 16:59	
trans-1,2-Dichloroethene	ND	0.50	1	B9I0460	09/16/2019	09/16/19 16:59	
trans-1,3-Dichloropropene	ND	0.50	1	B9I0460	09/16/2019	09/16/19 16:59	
Trichloroethene	ND	0.50	1	B9I0460	09/16/2019	09/16/19 16:59	
Trichlorofluoromethane	ND	0.50	1	B9I0460	09/16/2019	09/16/19 16:59	

Certificate of Analysis

Stantec		Project Number :	Former Ultramar #77, 185804306.300.00(
290 Conejo Ridge Avenue, Suite 200		Report To :	Lewis Simons
Thousand Oaks , CA 91361		Reported :	09/19/2019

Client Sample ID: MW-2

Lab ID: 1903360-02

Volatile Organic Compounds by EPA 8260B **Analyst: QP**

Analyte	Result (ug/L)	PQL (ug/L)	Dilution	Batch	Prepared	Date/Time Analyzed	Notes
Vinyl acetate	ND	10	1	B9I0460	09/16/2019	09/16/19 16:59	
Vinyl chloride	ND	0.50	1	B9I0460	09/16/2019	09/16/19 16:59	
Surrogate: 1,2-Dichloroethane-d4	*103 %*	*59 - 158*		B9I0460	09/16/2019	*09/16/19 16:59*	
Surrogate: 4-Bromofluorobenzene	*108 %*	*71 - 127*		B9I0460	09/16/2019	*09/16/19 16:59*	
Surrogate: Dibromofluoromethane	*106 %*	*66 - 147*		B9I0460	09/16/2019	*09/16/19 16:59*	
Surrogate: Toluene-d8	*108 %*	*77 - 138*		B9I0460	09/16/2019	*09/16/19 16:59*	

Certificate of Analysis

Stantec	Project Number : Former Ultramar #77, 185804306.300.00(
290 Conejo Ridge Avenue, Suite 200	Report To : Lewis Simons
Thousand Oaks , CA 91361	Reported : 09/19/2019

Client Sample ID: MW-3

Lab ID: 1903360-03

Gasoline Range Organics by EPA 8015B (Modified)

Analyst: Kur

Analyte		Result (mg/L)	PQL (mg/L)	Dilution	Batch	Prepared	Date/Time Analyzed	Notes
Gasoline Range Organics		ND	0.05	1	B9I0449	09/14/2019	09/14/19 20:22	
Surrogate: 4-Bromofluorobenzene	*86.5 %*		*70 - 130*		B9I0449	09/14/2019	*09/14/19 20:22*	

Volatile Organic Compounds by EPA 8260B

Analyst: QP

Analyte	Result (ug/L)	PQL (ug/L)	Dilution	Batch	Prepared	Date/Time Analyzed	Notes
1,1,1,2-Tetrachloroethane	ND	0.50	1	B9I0460	09/16/2019	09/16/19 17:23	
1,1,1-Trichloroethane	ND	0.50	1	B9I0460	09/16/2019	09/16/19 17:23	
1,1,2,2-Tetrachloroethane	ND	0.50	1	B9I0460	09/16/2019	09/16/19 17:23	
1,1,2-Trichloroethane	ND	0.50	1	B9I0460	09/16/2019	09/16/19 17:23	
1,1-Dichloroethane	ND	0.50	1	B9I0460	09/16/2019	09/16/19 17:23	
1,1-Dichloroethene	ND	0.50	1	B9I0460	09/16/2019	09/16/19 17:23	
1,1-Dichloropropene	ND	0.50	1	B9I0460	09/16/2019	09/16/19 17:23	
1,2,3-Trichloropropane	ND	0.50	1	B9I0460	09/16/2019	09/16/19 17:23	
1,2,3-Trichlorobenzene	ND	0.50	1	B9I0460	09/16/2019	09/16/19 17:23	
1,2,4-Trichlorobenzene	ND	0.50	1	B9I0460	09/16/2019	09/16/19 17:23	
1,2,4-Trimethylbenzene	ND	0.50	1	B9I0460	09/16/2019	09/16/19 17:23	
1,2-Dibromo-3-chloropropane	ND	0.50	1	B9I0460	09/16/2019	09/16/19 17:23	
1,2-Dibromoethane	ND	0.50	1	B9I0460	09/16/2019	09/16/19 17:23	
1,2-Dichlorobenzene	ND	0.50	1	B9I0460	09/16/2019	09/16/19 17:23	
1,2-Dichloroethane	ND	0.50	1	B9I0460	09/16/2019	09/16/19 17:23	
1,2-Dichloropropane	ND	0.50	1	B9I0460	09/16/2019	09/16/19 17:23	
1,3,5-Trimethylbenzene	ND	0.50	1	B9I0460	09/16/2019	09/16/19 17:23	
1,3-Dichlorobenzene	ND	0.50	1	B9I0460	09/16/2019	09/16/19 17:23	
1,3-Dichloropropane	ND	0.50	1	B9I0460	09/16/2019	09/16/19 17:23	
1,4-Dichlorobenzene	ND	0.50	1	B9I0460	09/16/2019	09/16/19 17:23	
2,2-Dichloropropane	ND	0.50	1	B9I0460	09/16/2019	09/16/19 17:23	
2-Chlorotoluene	ND	0.50	1	B9I0460	09/16/2019	09/16/19 17:23	
4-Chlorotoluene	ND	0.50	1	B9I0460	09/16/2019	09/16/19 17:23	
4-Isopropyltoluene	ND	0.50	1	B9I0460	09/16/2019	09/16/19 17:23	
Benzene	ND	0.50	1	B9I0460	09/16/2019	09/16/19 17:23	
Bromobenzene	ND	0.50	1	B9I0460	09/16/2019	09/16/19 17:23	
Bromochloromethane	ND	0.50	1	B9I0460	09/16/2019	09/16/19 17:23	
Bromodichloromethane	ND	0.50	1	B9I0460	09/16/2019	09/16/19 17:23	
Bromoform	ND	0.50	1	B9I0460	09/16/2019	09/16/19 17:23	
Bromomethane	ND	0.50	1	B9I0460	09/16/2019	09/16/19 17:23	

Certificate of Analysis

Stantec	Project Number : Former Ultramar #77, 185804306.300.00(
290 Conejo Ridge Avenue, Suite 200	Report To : Lewis Simons
Thousand Oaks , CA 91361	Reported : 09/19/2019

Client Sample ID: MW-3

Lab ID: 1903360-03

Volatile Organic Compounds by EPA 8260B **Analyst: QP**

Analyte	Result (ug/L)	PQL (ug/L)	Dilution	Batch	Prepared	Date/Time Analyzed	Notes
Carbon disulfide	ND	1.0	1	B9I0460	09/16/2019	09/16/19 17:23	
Carbon tetrachloride	ND	0.50	1	B9I0460	09/16/2019	09/16/19 17:23	
Chlorobenzene	ND	0.50	1	B9I0460	09/16/2019	09/16/19 17:23	
Chloroethane	ND	0.50	1	B9I0460	09/16/2019	09/16/19 17:23	
Chloroform	**1.6**	0.50	1	B9I0460	09/16/2019	09/16/19 17:23	
Chloromethane	ND	0.50	1	B9I0460	09/16/2019	09/16/19 17:23	
cis-1,2-Dichloroethene	ND	0.50	1	B9I0460	09/16/2019	09/16/19 17:23	
cis-1,3-Dichloropropene	ND	0.50	1	B9I0460	09/16/2019	09/16/19 17:23	
Di-isopropyl ether	ND	0.50	1	B9I0460	09/16/2019	09/16/19 17:23	
Dibromochloromethane	ND	0.50	1	B9I0460	09/16/2019	09/16/19 17:23	
Dibromomethane	ND	0.50	1	B9I0460	09/16/2019	09/16/19 17:23	
Dichlorodifluoromethane	ND	0.50	1	B9I0460	09/16/2019	09/16/19 17:23	
Ethyl Acetate	ND	10	1	B9I0460	09/16/2019	09/16/19 17:23	
Ethyl Ether	ND	10	1	B9I0460	09/16/2019	09/16/19 17:23	
Ethyl tert-butyl ether	ND	0.50	1	B9I0460	09/16/2019	09/16/19 17:23	
Ethylbenzene	ND	0.50	1	B9I0460	09/16/2019	09/16/19 17:23	
Freon-113	ND	0.50	1	B9I0460	09/16/2019	09/16/19 17:23	
Hexachlorobutadiene	ND	0.50	1	B9I0460	09/16/2019	09/16/19 17:23	
Isopropylbenzene	ND	0.50	1	B9I0460	09/16/2019	09/16/19 17:23	
m,p-Xylene	ND	1.0	1	B9I0460	09/16/2019	09/16/19 17:23	
Methylene chloride	ND	1.0	1	B9I0460	09/16/2019	09/16/19 17:23	
MTBE	**5.9**	0.50	1	B9I0460	09/16/2019	09/16/19 17:23	
n-Butylbenzene	ND	0.50	1	B9I0460	09/16/2019	09/16/19 17:23	
n-Propylbenzene	ND	0.50	1	B9I0460	09/16/2019	09/16/19 17:23	
Naphthalene	ND	0.50	1	B9I0460	09/16/2019	09/16/19 17:23	
o-Xylene	ND	0.50	1	B9I0460	09/16/2019	09/16/19 17:23	
sec-Butylbenzene	ND	0.50	1	B9I0460	09/16/2019	09/16/19 17:23	
Styrene	ND	0.50	1	B9I0460	09/16/2019	09/16/19 17:23	
tert-Amyl methyl ether	ND	0.50	1	B9I0460	09/16/2019	09/16/19 17:23	
tert-Butanol	ND	10	1	B9I0460	09/16/2019	09/16/19 17:23	
tert-Butylbenzene	ND	0.50	1	B9I0460	09/16/2019	09/16/19 17:23	
Tetrachloroethene	ND	0.50	1	B9I0460	09/16/2019	09/16/19 17:23	
Toluene	ND	0.50	1	B9I0460	09/16/2019	09/16/19 17:23	
trans-1,2-Dichloroethene	ND	0.50	1	B9I0460	09/16/2019	09/16/19 17:23	
trans-1,3-Dichloropropene	ND	0.50	1	B9I0460	09/16/2019	09/16/19 17:23	
Trichloroethene	ND	0.50	1	B9I0460	09/16/2019	09/16/19 17:23	
Trichlorofluoromethane	ND	0.50	1	B9I0460	09/16/2019	09/16/19 17:23	

Certificate of Analysis

Stantec	Project Number : Former Ultramar #77, 185804306.300.00(
290 Conejo Ridge Avenue, Suite 200	Report To : Lewis Simons
Thousand Oaks , CA 91361	Reported : 09/19/2019

Client Sample ID: MW-3

Lab ID: 1903360-03

Volatile Organic Compounds by EPA 8260B **Analyst: QP**

Analyte	Result (ug/L)	PQL (ug/L)	Dilution	Batch	Prepared	Date/Time Analyzed	Notes
Vinyl acetate	ND	10	1	B9I0460	09/16/2019	09/16/19 17:23	
Vinyl chloride	ND	0.50	1	B9I0460	09/16/2019	09/16/19 17:23	
Surrogate: 1,2-Dichloroethane-d4	*116 %*	*59 - 158*		B9I0460	09/16/2019	*09/16/19 17:23*	
Surrogate: 4-Bromofluorobenzene	*111 %*	*71 - 127*		B9I0460	09/16/2019	*09/16/19 17:23*	
Surrogate: Dibromofluoromethane	*112 %*	*66 - 147*		B9I0460	09/16/2019	*09/16/19 17:23*	
Surrogate: Toluene-d8	*114 %*	*77 - 138*		B9I0460	09/16/2019	*09/16/19 17:23*	

Certificate of Analysis

Stantec	Project Number : Former Ultramar #77, 185804306.300.00(
290 Conejo Ridge Avenue, Suite 200	Report To : Lewis Simons
Thousand Oaks , CA 91361	Reported : 09/19/2019

Client Sample ID: MW-4

Lab ID: 1903360-04

Gasoline Range Organics by EPA 8015B (Modified)

Analyst: Kur

Analyte		Result (mg/L)	PQL (mg/L)	Dilution	Batch	Prepared	Date/Time Analyzed	Notes
Gasoline Range Organics		ND	0.05	1	B9I0449	09/14/2019	09/14/19 20:46	
Surrogate: 4-Bromofluorobenzene	*86.5 %*		*70 - 130*		B9I0449	09/14/2019	*09/14/19 20:46*	

Volatile Organic Compounds by EPA 8260B

Analyst: QP

Analyte	Result (ug/L)	PQL (ug/L)	Dilution	Batch	Prepared	Date/Time Analyzed	Notes
1,1,1,2-Tetrachloroethane	ND	0.50	1	B9I0460	09/16/2019	09/16/19 17:48	
1,1,1-Trichloroethane	ND	0.50	1	B9I0460	09/16/2019	09/16/19 17:48	
1,1,2,2-Tetrachloroethane	ND	0.50	1	B9I0460	09/16/2019	09/16/19 17:48	
1,1,2-Trichloroethane	ND	0.50	1	B9I0460	09/16/2019	09/16/19 17:48	
1,1-Dichloroethane	ND	0.50	1	B9I0460	09/16/2019	09/16/19 17:48	
1,1-Dichloroethene	ND	0.50	1	B9I0460	09/16/2019	09/16/19 17:48	
1,1-Dichloropropene	ND	0.50	1	B9I0460	09/16/2019	09/16/19 17:48	
1,2,3-Trichloropropane	ND	0.50	1	B9I0460	09/16/2019	09/16/19 17:48	
1,2,3-Trichlorobenzene	ND	0.50	1	B9I0460	09/16/2019	09/16/19 17:48	
1,2,4-Trichlorobenzene	ND	0.50	1	B9I0460	09/16/2019	09/16/19 17:48	
1,2,4-Trimethylbenzene	ND	0.50	1	B9I0460	09/16/2019	09/16/19 17:48	
1,2-Dibromo-3-chloropropane	ND	0.50	1	B9I0460	09/16/2019	09/16/19 17:48	
1,2-Dibromoethane	ND	0.50	1	B9I0460	09/16/2019	09/16/19 17:48	
1,2-Dichlorobenzene	ND	0.50	1	B9I0460	09/16/2019	09/16/19 17:48	
1,2-Dichloroethane	ND	0.50	1	B9I0460	09/16/2019	09/16/19 17:48	
1,2-Dichloropropane	ND	0.50	1	B9I0460	09/16/2019	09/16/19 17:48	
1,3,5-Trimethylbenzene	ND	0.50	1	B9I0460	09/16/2019	09/16/19 17:48	
1,3-Dichlorobenzene	ND	0.50	1	B9I0460	09/16/2019	09/16/19 17:48	
1,3-Dichloropropane	ND	0.50	1	B9I0460	09/16/2019	09/16/19 17:48	
1,4-Dichlorobenzene	ND	0.50	1	B9I0460	09/16/2019	09/16/19 17:48	
2,2-Dichloropropane	ND	0.50	1	B9I0460	09/16/2019	09/16/19 17:48	
2-Chlorotoluene	ND	0.50	1	B9I0460	09/16/2019	09/16/19 17:48	
4-Chlorotoluene	ND	0.50	1	B9I0460	09/16/2019	09/16/19 17:48	
4-Isopropyltoluene	ND	0.50	1	B9I0460	09/16/2019	09/16/19 17:48	
Benzene	ND	0.50	1	B9I0460	09/16/2019	09/16/19 17:48	
Bromobenzene	ND	0.50	1	B9I0460	09/16/2019	09/16/19 17:48	
Bromochloromethane	ND	0.50	1	B9I0460	09/16/2019	09/16/19 17:48	
Bromodichloromethane	ND	0.50	1	B9I0460	09/16/2019	09/16/19 17:48	
Bromoform	ND	0.50	1	B9I0460	09/16/2019	09/16/19 17:48	
Bromomethane	ND	0.50	1	B9I0460	09/16/2019	09/16/19 17:48	

Certificate of Analysis

Stantec	Project Number : Former Ultramar #77, 185804306.300.00(
290 Conejo Ridge Avenue, Suite 200	Report To : Lewis Simons
Thousand Oaks , CA 91361	Reported : 09/19/2019

Client Sample ID: MW-4

Lab ID: 1903360-04

Volatile Organic Compounds by EPA 8260B **Analyst: QP**

Analyte	Result (ug/L)	PQL (ug/L)	Dilution	Batch	Prepared	Date/Time Analyzed	Notes
Carbon disulfide	ND	1.0	1	B9I0460	09/16/2019	09/16/19 17:48	
Carbon tetrachloride	ND	0.50	1	B9I0460	09/16/2019	09/16/19 17:48	
Chlorobenzene	ND	0.50	1	B9I0460	09/16/2019	09/16/19 17:48	
Chloroethane	ND	0.50	1	B9I0460	09/16/2019	09/16/19 17:48	
Chloroform	ND	0.50	1	B9I0460	09/16/2019	09/16/19 17:48	
Chloromethane	ND	0.50	1	B9I0460	09/16/2019	09/16/19 17:48	
cis-1,2-Dichloroethene	ND	0.50	1	B9I0460	09/16/2019	09/16/19 17:48	
cis-1,3-Dichloropropene	ND	0.50	1	B9I0460	09/16/2019	09/16/19 17:48	
Di-isopropyl ether	ND	0.50	1	B9I0460	09/16/2019	09/16/19 17:48	
Dibromochloromethane	ND	0.50	1	B9I0460	09/16/2019	09/16/19 17:48	
Dibromomethane	ND	0.50	1	B9I0460	09/16/2019	09/16/19 17:48	
Dichlorodifluoromethane	ND	0.50	1	B9I0460	09/16/2019	09/16/19 17:48	
Ethyl Acetate	ND	10	1	B9I0460	09/16/2019	09/16/19 17:48	
Ethyl Ether	ND	10	1	B9I0460	09/16/2019	09/16/19 17:48	
Ethyl tert-butyl ether	ND	0.50	1	B9I0460	09/16/2019	09/16/19 17:48	
Ethylbenzene	ND	0.50	1	B9I0460	09/16/2019	09/16/19 17:48	
Freon-113	ND	0.50	1	B9I0460	09/16/2019	09/16/19 17:48	
Hexachlorobutadiene	ND	0.50	1	B9I0460	09/16/2019	09/16/19 17:48	
Isopropylbenzene	ND	0.50	1	B9I0460	09/16/2019	09/16/19 17:48	
m,p-Xylene	ND	1.0	1	B9I0460	09/16/2019	09/16/19 17:48	
Methylene chloride	ND	1.0	1	B9I0460	09/16/2019	09/16/19 17:48	
MTBE	**18**	0.50	1	B9I0460	09/16/2019	09/16/19 17:48	
n-Butylbenzene	ND	0.50	1	B9I0460	09/16/2019	09/16/19 17:48	
n-Propylbenzene	ND	0.50	1	B9I0460	09/16/2019	09/16/19 17:48	
Naphthalene	ND	0.50	1	B9I0460	09/16/2019	09/16/19 17:48	
o-Xylene	ND	0.50	1	B9I0460	09/16/2019	09/16/19 17:48	
sec-Butylbenzene	ND	0.50	1	B9I0460	09/16/2019	09/16/19 17:48	
Styrene	ND	0.50	1	B9I0460	09/16/2019	09/16/19 17:48	
tert-Amyl methyl ether	ND	0.50	1	B9I0460	09/16/2019	09/16/19 17:48	
tert-Butanol	ND	10	1	B9I0460	09/16/2019	09/16/19 17:48	
tert-Butylbenzene	ND	0.50	1	B9I0460	09/16/2019	09/16/19 17:48	
Tetrachloroethene	ND	0.50	1	B9I0460	09/16/2019	09/16/19 17:48	
Toluene	ND	0.50	1	B9I0460	09/16/2019	09/16/19 17:48	
trans-1,2-Dichloroethene	ND	0.50	1	B9I0460	09/16/2019	09/16/19 17:48	
trans-1,3-Dichloropropene	ND	0.50	1	B9I0460	09/16/2019	09/16/19 17:48	
Trichloroethene	ND	0.50	1	B9I0460	09/16/2019	09/16/19 17:48	
Trichlorofluoromethane	ND	0.50	1	B9I0460	09/16/2019	09/16/19 17:48	

Certificate of Analysis

Stantec	Project Number : Former Ultramar #77, 185804306.300.00(
290 Conejo Ridge Avenue, Suite 200	Report To : Lewis Simons
Thousand Oaks , CA 91361	Reported : 09/19/2019

Client Sample ID: MW-4

Lab ID: 1903360-04

Volatile Organic Compounds by EPA 8260B **Analyst: QP**

Analyte	Result (ug/L)	PQL (ug/L)	Dilution	Batch	Prepared	Date/Time Analyzed	Notes
Vinyl acetate	ND	10	1	B9I0460	09/16/2019	09/16/19 17:48	
Vinyl chloride	ND	0.50	1	B9I0460	09/16/2019	09/16/19 17:48	
Surrogate: 1,2-Dichloroethane-d4	*122 %*	*59 - 158*		B9I0460	09/16/2019	*09/16/19 17:48*	
Surrogate: 4-Bromofluorobenzene	*111 %*	*71 - 127*		B9I0460	09/16/2019	*09/16/19 17:48*	
Surrogate: Dibromofluoromethane	*117 %*	*66 - 147*		B9I0460	09/16/2019	*09/16/19 17:48*	
Surrogate: Toluene-d8	*119 %*	*77 - 138*		B9I0460	09/16/2019	*09/16/19 17:48*	

Certificate of Analysis

Stantec	Project Number : Former Ultramar #77, 185804306.300.00(
290 Conejo Ridge Avenue, Suite 200	Report To : Lewis Simons
Thousand Oaks , CA 91361	Reported : 09/19/2019

Client Sample ID: MW-5

Lab ID: 1903360-05

Gasoline Range Organics by EPA 8015B (Modified)

Analyst: Kur

Analyte	Result (mg/L)	PQL (mg/L)	Dilution	Batch	Prepared	Date/Time Analyzed	Notes
Gasoline Range Organics	**0.88**	0.05	1	B9I0449	09/14/2019	09/14/19 21:11	
Surrogate: 4-Bromofluorobenzene	*103 %*	*70 - 130*		B9I0449	09/14/2019	*09/14/19 21:11*	

Volatile Organic Compounds by EPA 8260B

Analyst: QP

Analyte	Result (ug/L)	PQL (ug/L)	Dilution	Batch	Prepared	Date/Time Analyzed	Notes
1,1,1,2-Tetrachloroethane	ND	0.50	1	B9I0460	09/16/2019	09/16/19 20:38	
1,1,1-Trichloroethane	ND	0.50	1	B9I0460	09/16/2019	09/16/19 20:38	
1,1,2,2-Tetrachloroethane	ND	0.50	1	B9I0460	09/16/2019	09/16/19 20:38	
1,1,2-Trichloroethane	ND	0.50	1	B9I0460	09/16/2019	09/16/19 20:38	
1,1-Dichloroethane	ND	0.50	1	B9I0460	09/16/2019	09/16/19 20:38	
1,1-Dichloroethene	ND	0.50	1	B9I0460	09/16/2019	09/16/19 20:38	
1,1-Dichloropropene	ND	0.50	1	B9I0460	09/16/2019	09/16/19 20:38	
1,2,3-Trichloropropane	ND	0.50	1	B9I0460	09/16/2019	09/16/19 20:38	
1,2,3-Trichlorobenzene	ND	0.50	1	B9I0460	09/16/2019	09/16/19 20:38	
1,2,4-Trichlorobenzene	ND	0.50	1	B9I0460	09/16/2019	09/16/19 20:38	
1,2,4-Trimethylbenzene	**52**	0.50	1	B9I0460	09/16/2019	09/16/19 20:38	
1,2-Dibromo-3-chloropropane	ND	0.50	1	B9I0460	09/16/2019	09/16/19 20:38	
1,2-Dibromoethane	ND	0.50	1	B9I0460	09/16/2019	09/16/19 20:38	
1,2-Dichlorobenzene	ND	0.50	1	B9I0460	09/16/2019	09/16/19 20:38	
1,2-Dichloroethane	**3.4**	0.50	1	B9I0460	09/16/2019	09/16/19 20:38	
1,2-Dichloropropane	ND	0.50	1	B9I0460	09/16/2019	09/16/19 20:38	
1,3,5-Trimethylbenzene	**8.3**	0.50	1	B9I0460	09/16/2019	09/16/19 20:38	
1,3-Dichlorobenzene	ND	0.50	1	B9I0460	09/16/2019	09/16/19 20:38	
1,3-Dichloropropane	ND	0.50	1	B9I0460	09/16/2019	09/16/19 20:38	
1,4-Dichlorobenzene	ND	0.50	1	B9I0460	09/16/2019	09/16/19 20:38	
2,2-Dichloropropane	ND	0.50	1	B9I0460	09/16/2019	09/16/19 20:38	
2-Chlorotoluene	ND	0.50	1	B9I0460	09/16/2019	09/16/19 20:38	
4-Chlorotoluene	ND	0.50	1	B9I0460	09/16/2019	09/16/19 20:38	
4-Isopropyltoluene	ND	0.50	1	B9I0460	09/16/2019	09/16/19 20:38	
Benzene	**46**	0.50	1	B9I0460	09/16/2019	09/16/19 20:38	
Bromobenzene	ND	0.50	1	B9I0460	09/16/2019	09/16/19 20:38	
Bromochloromethane	ND	0.50	1	B9I0460	09/16/2019	09/16/19 20:38	
Bromodichloromethane	ND	0.50	1	B9I0460	09/16/2019	09/16/19 20:38	
Bromoform	ND	0.50	1	B9I0460	09/16/2019	09/16/19 20:38	
Bromomethane	ND	0.50	1	B9I0460	09/16/2019	09/16/19 20:38	

Certificate of Analysis

Stantec	Project Number : Former Ultramar #77, 185804306.300.00(
290 Conejo Ridge Avenue, Suite 200	Report To : Lewis Simons
Thousand Oaks , CA 91361	Reported : 09/19/2019

Client Sample ID: MW-5

Lab ID: 1903360-05

Volatile Organic Compounds by EPA 8260B **Analyst: QP**

Analyte	Result (ug/L)	PQL (ug/L)	Dilution	Batch	Prepared	Date/Time Analyzed	Notes
Carbon disulfide	ND	1.0	1	B9I0460	09/16/2019	09/16/19 20:38	
Carbon tetrachloride	ND	0.50	1	B9I0460	09/16/2019	09/16/19 20:38	
Chlorobenzene	ND	0.50	1	B9I0460	09/16/2019	09/16/19 20:38	
Chloroethane	ND	0.50	1	B9I0460	09/16/2019	09/16/19 20:38	
Chloroform	ND	0.50	1	B9I0460	09/16/2019	09/16/19 20:38	
Chloromethane	ND	0.50	1	B9I0460	09/16/2019	09/16/19 20:38	
cis-1,2-Dichloroethene	ND	0.50	1	B9I0460	09/16/2019	09/16/19 20:38	
cis-1,3-Dichloropropene	ND	0.50	1	B9I0460	09/16/2019	09/16/19 20:38	
Di-isopropyl ether	ND	0.50	1	B9I0460	09/16/2019	09/16/19 20:38	
Dibromochloromethane	ND	0.50	1	B9I0460	09/16/2019	09/16/19 20:38	
Dibromomethane	ND	0.50	1	B9I0460	09/16/2019	09/16/19 20:38	
Dichlorodifluoromethane	ND	0.50	1	B9I0460	09/16/2019	09/16/19 20:38	
Ethyl Acetate	ND	10	1	B9I0460	09/16/2019	09/16/19 20:38	
Ethyl Ether	ND	10	1	B9I0460	09/16/2019	09/16/19 20:38	
Ethyl tert-butyl ether	ND	0.50	1	B9I0460	09/16/2019	09/16/19 20:38	
Ethylbenzene	**110**	0.50	1	B9I0460	09/16/2019	09/16/19 20:38	
Freon-113	ND	0.50	1	B9I0460	09/16/2019	09/16/19 20:38	
Hexachlorobutadiene	ND	0.50	1	B9I0460	09/16/2019	09/16/19 20:38	
Isopropylbenzene	**4.8**	0.50	1	B9I0460	09/16/2019	09/16/19 20:38	
m,p-Xylene	**3.8**	1.0	1	B9I0460	09/16/2019	09/16/19 20:38	
Methylene chloride	ND	1.0	1	B9I0460	09/16/2019	09/16/19 20:38	
MTBE	**550**	5.0	10	B9I0460	09/16/2019	09/16/19 21:03	
n-Butylbenzene	ND	0.50	1	B9I0460	09/16/2019	09/16/19 20:38	
n-Propylbenzene	**9.8**	0.50	1	B9I0460	09/16/2019	09/16/19 20:38	
Naphthalene	**1.5**	0.50	1	B9I0460	09/16/2019	09/16/19 20:38	
o-Xylene	ND	0.50	1	B9I0460	09/16/2019	09/16/19 20:38	
sec-Butylbenzene	**1.2**	0.50	1	B9I0460	09/16/2019	09/16/19 20:38	
Styrene	ND	0.50	1	B9I0460	09/16/2019	09/16/19 20:38	
tert-Amyl methyl ether	**4.4**	0.50	1	B9I0460	09/16/2019	09/16/19 20:38	
tert-Butanol	**1700**	100	10	B9I0460	09/16/2019	09/16/19 21:03	
tert-Butylbenzene	ND	0.50	1	B9I0460	09/16/2019	09/16/19 20:38	
Tetrachloroethene	ND	0.50	1	B9I0460	09/16/2019	09/16/19 20:38	
Toluene	ND	0.50	1	B9I0460	09/16/2019	09/16/19 20:38	
trans-1,2-Dichloroethene	ND	0.50	1	B9I0460	09/16/2019	09/16/19 20:38	
trans-1,3-Dichloropropene	ND	0.50	1	B9I0460	09/16/2019	09/16/19 20:38	
Trichloroethene	ND	0.50	1	B9I0460	09/16/2019	09/16/19 20:38	
Trichlorofluoromethane	ND	0.50	1	B9I0460	09/16/2019	09/16/19 20:38	

Certificate of Analysis

Stantec	Project Number : Former Ultramar #77, 185804306.300.00(
290 Conejo Ridge Avenue, Suite 200	Report To : Lewis Simons
Thousand Oaks , CA 91361	Reported : 09/19/2019

Client Sample ID: MW-5

Lab ID: 1903360-05

Volatile Organic Compounds by EPA 8260B **Analyst: QP**

Analyte	Result (ug/L)	PQL (ug/L)	Dilution	Batch	Prepared	Date/Time Analyzed	Notes
Vinyl acetate	ND	10	1	B9I0460	09/16/2019	09/16/19 20:38	
Vinyl chloride	ND	0.50	1	B9I0460	09/16/2019	09/16/19 20:38	
Surrogate: 1,2-Dichloroethane-d4	*126 %*	*59 - 158*		B9I0460	09/16/2019	*09/16/19 21:03*	
Surrogate: 1,2-Dichloroethane-d4	*120 %*	*59 - 158*		B9I0460	09/16/2019	*09/16/19 20:38*	
Surrogate: 4-Bromofluorobenzene	*119 %*	*71 - 127*		B9I0460	09/16/2019	*09/16/19 21:03*	
Surrogate: 4-Bromofluorobenzene	*123 %*	*71 - 127*		B9I0460	09/16/2019	*09/16/19 20:38*	
Surrogate: Dibromofluoromethane	*109 %*	*66 - 147*		B9I0460	09/16/2019	*09/16/19 20:38*	
Surrogate: Dibromofluoromethane	*125 %*	*66 - 147*		B9I0460	09/16/2019	*09/16/19 21:03*	
Surrogate: Toluene-d8	*124 %*	*77 - 138*		B9I0460	09/16/2019	*09/16/19 21:03*	
Surrogate: Toluene-d8	*117 %*	*77 - 138*		B9I0460	09/16/2019	*09/16/19 20:38*	

Certificate of Analysis

Stantec	Project Number : Former Ultramar #77, 185804306.300.00(
290 Conejo Ridge Avenue, Suite 200	Report To : Lewis Simons
Thousand Oaks , CA 91361	Reported : 09/19/2019

Client Sample ID: MW-10

Lab ID: 1903360-06

Gasoline Range Organics by EPA 8015B (Modified)

Analyst: Kur

Analyte		Result (mg/L)	PQL (mg/L)	Dilution	Batch	Prepared	Date/Time Analyzed	Notes
Gasoline Range Organics		ND	0.05	1	B9I0449	09/14/2019	09/14/19 21:35	
Surrogate: 4-Bromofluorobenzene	*86.3 %*		*70 - 130*		B9I0449	09/14/2019	*09/14/19 21:35*	

Volatile Organic Compounds by EPA 8260B

Analyst: QP

Analyte	Result (ug/L)	PQL (ug/L)	Dilution	Batch	Prepared	Date/Time Analyzed	Notes
1,1,1,2-Tetrachloroethane	ND	0.50	1	B9I0460	09/16/2019	09/16/19 18:12	
1,1,1-Trichloroethane	ND	0.50	1	B9I0460	09/16/2019	09/16/19 18:12	
1,1,2,2-Tetrachloroethane	ND	0.50	1	B9I0460	09/16/2019	09/16/19 18:12	
1,1,2-Trichloroethane	ND	0.50	1	B9I0460	09/16/2019	09/16/19 18:12	
1,1-Dichloroethane	ND	0.50	1	B9I0460	09/16/2019	09/16/19 18:12	
1,1-Dichloroethene	ND	0.50	1	B9I0460	09/16/2019	09/16/19 18:12	
1,1-Dichloropropene	ND	0.50	1	B9I0460	09/16/2019	09/16/19 18:12	
1,2,3-Trichloropropane	ND	0.50	1	B9I0460	09/16/2019	09/16/19 18:12	
1,2,3-Trichlorobenzene	ND	0.50	1	B9I0460	09/16/2019	09/16/19 18:12	
1,2,4-Trichlorobenzene	ND	0.50	1	B9I0460	09/16/2019	09/16/19 18:12	
1,2,4-Trimethylbenzene	ND	0.50	1	B9I0460	09/16/2019	09/16/19 18:12	
1,2-Dibromo-3-chloropropane	ND	0.50	1	B9I0460	09/16/2019	09/16/19 18:12	
1,2-Dibromoethane	ND	0.50	1	B9I0460	09/16/2019	09/16/19 18:12	
1,2-Dichlorobenzene	ND	0.50	1	B9I0460	09/16/2019	09/16/19 18:12	
1,2-Dichloroethane	ND	0.50	1	B9I0460	09/16/2019	09/16/19 18:12	
1,2-Dichloropropane	ND	0.50	1	B9I0460	09/16/2019	09/16/19 18:12	
1,3,5-Trimethylbenzene	ND	0.50	1	B9I0460	09/16/2019	09/16/19 18:12	
1,3-Dichlorobenzene	ND	0.50	1	B9I0460	09/16/2019	09/16/19 18:12	
1,3-Dichloropropane	ND	0.50	1	B9I0460	09/16/2019	09/16/19 18:12	
1,4-Dichlorobenzene	ND	0.50	1	B9I0460	09/16/2019	09/16/19 18:12	
2,2-Dichloropropane	ND	0.50	1	B9I0460	09/16/2019	09/16/19 18:12	
2-Chlorotoluene	ND	0.50	1	B9I0460	09/16/2019	09/16/19 18:12	
4-Chlorotoluene	ND	0.50	1	B9I0460	09/16/2019	09/16/19 18:12	
4-Isopropyltoluene	ND	0.50	1	B9I0460	09/16/2019	09/16/19 18:12	
Benzene	ND	0.50	1	B9I0460	09/16/2019	09/16/19 18:12	
Bromobenzene	ND	0.50	1	B9I0460	09/16/2019	09/16/19 18:12	
Bromochloromethane	ND	0.50	1	B9I0460	09/16/2019	09/16/19 18:12	
Bromodichloromethane	ND	0.50	1	B9I0460	09/16/2019	09/16/19 18:12	
Bromoform	ND	0.50	1	B9I0460	09/16/2019	09/16/19 18:12	
Bromomethane	ND	0.50	1	B9I0460	09/16/2019	09/16/19 18:12	

Certificate of Analysis

Stantec	Project Number : Former Ultramar #77, 185804306.300.00(
290 Conejo Ridge Avenue, Suite 200	Report To : Lewis Simons
Thousand Oaks , CA 91361	Reported : 09/19/2019

Client Sample ID: MW-10

Lab ID: 1903360-06

Volatile Organic Compounds by EPA 8260B **Analyst: QP**

Analyte	Result (ug/L)	PQL (ug/L)	Dilution	Batch	Prepared	Date/Time Analyzed	Notes
Carbon disulfide	ND	1.0	1	B9I0460	09/16/2019	09/16/19 18:12	
Carbon tetrachloride	ND	0.50	1	B9I0460	09/16/2019	09/16/19 18:12	
Chlorobenzene	ND	0.50	1	B9I0460	09/16/2019	09/16/19 18:12	
Chloroethane	ND	0.50	1	B9I0460	09/16/2019	09/16/19 18:12	
Chloroform	ND	0.50	1	B9I0460	09/16/2019	09/16/19 18:12	
Chloromethane	ND	0.50	1	B9I0460	09/16/2019	09/16/19 18:12	
cis-1,2-Dichloroethene	ND	0.50	1	B9I0460	09/16/2019	09/16/19 18:12	
cis-1,3-Dichloropropene	ND	0.50	1	B9I0460	09/16/2019	09/16/19 18:12	
Di-isopropyl ether	ND	0.50	1	B9I0460	09/16/2019	09/16/19 18:12	
Dibromochloromethane	ND	0.50	1	B9I0460	09/16/2019	09/16/19 18:12	
Dibromomethane	ND	0.50	1	B9I0460	09/16/2019	09/16/19 18:12	
Dichlorodifluoromethane	ND	0.50	1	B9I0460	09/16/2019	09/16/19 18:12	
Ethyl Acetate	ND	10	1	B9I0460	09/16/2019	09/16/19 18:12	
Ethyl Ether	ND	10	1	B9I0460	09/16/2019	09/16/19 18:12	
Ethyl tert-butyl ether	ND	0.50	1	B9I0460	09/16/2019	09/16/19 18:12	
Ethylbenzene	ND	0.50	1	B9I0460	09/16/2019	09/16/19 18:12	
Freon-113	ND	0.50	1	B9I0460	09/16/2019	09/16/19 18:12	
Hexachlorobutadiene	ND	0.50	1	B9I0460	09/16/2019	09/16/19 18:12	
Isopropylbenzene	ND	0.50	1	B9I0460	09/16/2019	09/16/19 18:12	
m,p-Xylene	ND	1.0	1	B9I0460	09/16/2019	09/16/19 18:12	
Methylene chloride	ND	1.0	1	B9I0460	09/16/2019	09/16/19 18:12	
MTBE	ND	0.50	1	B9I0460	09/16/2019	09/16/19 18:12	
n-Butylbenzene	ND	0.50	1	B9I0460	09/16/2019	09/16/19 18:12	
n-Propylbenzene	ND	0.50	1	B9I0460	09/16/2019	09/16/19 18:12	
Naphthalene	ND	0.50	1	B9I0460	09/16/2019	09/16/19 18:12	
o-Xylene	ND	0.50	1	B9I0460	09/16/2019	09/16/19 18:12	
sec-Butylbenzene	ND	0.50	1	B9I0460	09/16/2019	09/16/19 18:12	
Styrene	ND	0.50	1	B9I0460	09/16/2019	09/16/19 18:12	
tert-Amyl methyl ether	ND	0.50	1	B9I0460	09/16/2019	09/16/19 18:12	
tert-Butanol	ND	10	1	B9I0460	09/16/2019	09/16/19 18:12	
tert-Butylbenzene	ND	0.50	1	B9I0460	09/16/2019	09/16/19 18:12	
Tetrachloroethene	ND	0.50	1	B9I0460	09/16/2019	09/16/19 18:12	
Toluene	ND	0.50	1	B9I0460	09/16/2019	09/16/19 18:12	
trans-1,2-Dichloroethene	ND	0.50	1	B9I0460	09/16/2019	09/16/19 18:12	
trans-1,3-Dichloropropene	ND	0.50	1	B9I0460	09/16/2019	09/16/19 18:12	
Trichloroethene	ND	0.50	1	B9I0460	09/16/2019	09/16/19 18:12	
Trichlorofluoromethane	ND	0.50	1	B9I0460	09/16/2019	09/16/19 18:12	

Certificate of Analysis

Stantec	Project Number : Former Ultramar #77, 185804306.300.00(
290 Conejo Ridge Avenue, Suite 200	Report To : Lewis Simons
Thousand Oaks , CA 91361	Reported : 09/19/2019

Client Sample ID: MW-10

Lab ID: 1903360-06

Volatile Organic Compounds by EPA 8260B **Analyst: QP**

Analyte	Result (ug/L)	PQL (ug/L)	Dilution	Batch	Prepared	Date/Time Analyzed	Notes
Vinyl acetate	ND	10	1	B9I0460	09/16/2019	09/16/19 18:12	
Vinyl chloride	ND	0.50	1	B9I0460	09/16/2019	09/16/19 18:12	
Surrogate: 1,2-Dichloroethane-d4	*129 %*	*59 - 158*		B9I0460	09/16/2019	*09/16/19 18:12*	
Surrogate: 4-Bromofluorobenzene	*111 %*	*71 - 127*		B9I0460	09/16/2019	*09/16/19 18:12*	
Surrogate: Dibromofluoromethane	*122 %*	*66 - 147*		B9I0460	09/16/2019	*09/16/19 18:12*	
Surrogate: Toluene-d8	*123 %*	*77 - 138*		B9I0460	09/16/2019	*09/16/19 18:12*	

Certificate of Analysis

Stantec	Project Number : Former Ultramar #77, 185804306.300.00(
290 Conejo Ridge Avenue, Suite 200	Report To : Lewis Simons
Thousand Oaks , CA 91361	Reported : 09/19/2019

Client Sample ID: MW-99

Lab ID: 1903360-07

Volatile Organic Compounds by EPA 8260B **Analyst: QP**

Analyte	Result (ug/L)	PQL (ug/L)	Dilution	Batch	Prepared	Date/Time Analyzed	Notes
1,1,1,2-Tetrachloroethane	ND	0.50	1	B9I0460	09/16/2019	09/16/19 18:37	
1,1,1-Trichloroethane	ND	0.50	1	B9I0460	09/16/2019	09/16/19 18:37	
1,1,2,2-Tetrachloroethane	ND	0.50	1	B9I0460	09/16/2019	09/16/19 18:37	
1,1,2-Trichloroethane	ND	0.50	1	B9I0460	09/16/2019	09/16/19 18:37	
1,1-Dichloroethane	ND	0.50	1	B9I0460	09/16/2019	09/16/19 18:37	
1,1-Dichloroethene	ND	0.50	1	B9I0460	09/16/2019	09/16/19 18:37	
1,1-Dichloropropene	ND	0.50	1	B9I0460	09/16/2019	09/16/19 18:37	
1,2,3-Trichloropropane	ND	0.50	1	B9I0460	09/16/2019	09/16/19 18:37	
1,2,3-Trichlorobenzene	ND	0.50	1	B9I0460	09/16/2019	09/16/19 18:37	
1,2,4-Trichlorobenzene	ND	0.50	1	B9I0460	09/16/2019	09/16/19 18:37	
1,2,4-Trimethylbenzene	ND	0.50	1	B9I0460	09/16/2019	09/16/19 18:37	
1,2-Dibromo-3-chloropropane	ND	0.50	1	B9I0460	09/16/2019	09/16/19 18:37	
1,2-Dibromoethane	ND	0.50	1	B9I0460	09/16/2019	09/16/19 18:37	
1,2-Dichlorobenzene	ND	0.50	1	B9I0460	09/16/2019	09/16/19 18:37	
1,2-Dichloroethane	ND	0.50	1	B9I0460	09/16/2019	09/16/19 18:37	
1,2-Dichloropropane	ND	0.50	1	B9I0460	09/16/2019	09/16/19 18:37	
1,3,5-Trimethylbenzene	ND	0.50	1	B9I0460	09/16/2019	09/16/19 18:37	
1,3-Dichlorobenzene	ND	0.50	1	B9I0460	09/16/2019	09/16/19 18:37	
1,3-Dichloropropane	ND	0.50	1	B9I0460	09/16/2019	09/16/19 18:37	
1,4-Dichlorobenzene	ND	0.50	1	B9I0460	09/16/2019	09/16/19 18:37	
2,2-Dichloropropane	ND	0.50	1	B9I0460	09/16/2019	09/16/19 18:37	
2-Chlorotoluene	ND	0.50	1	B9I0460	09/16/2019	09/16/19 18:37	
4-Chlorotoluene	ND	0.50	1	B9I0460	09/16/2019	09/16/19 18:37	
4-Isopropyltoluene	ND	0.50	1	B9I0460	09/16/2019	09/16/19 18:37	
Benzene	ND	0.50	1	B9I0460	09/16/2019	09/16/19 18:37	
Bromobenzene	ND	0.50	1	B9I0460	09/16/2019	09/16/19 18:37	
Bromochloromethane	ND	0.50	1	B9I0460	09/16/2019	09/16/19 18:37	
Bromodichloromethane	ND	0.50	1	B9I0460	09/16/2019	09/16/19 18:37	
Bromoform	ND	0.50	1	B9I0460	09/16/2019	09/16/19 18:37	
Bromomethane	ND	0.50	1	B9I0460	09/16/2019	09/16/19 18:37	
Carbon disulfide	ND	1.0	1	B9I0460	09/16/2019	09/16/19 18:37	
Carbon tetrachloride	ND	0.50	1	B9I0460	09/16/2019	09/16/19 18:37	
Chlorobenzene	ND	0.50	1	B9I0460	09/16/2019	09/16/19 18:37	
Chloroethane	ND	0.50	1	B9I0460	09/16/2019	09/16/19 18:37	
Chloroform	**1.5**	0.50	1	B9I0460	09/16/2019	09/16/19 18:37	
Chloromethane	ND	0.50	1	B9I0460	09/16/2019	09/16/19 18:37	
cis-1,2-Dichloroethene	ND	0.50	1	B9I0460	09/16/2019	09/16/19 18:37	

Certificate of Analysis

Stantec	Project Number : Former Ultramar #77, 185804306.300.00(
290 Conejo Ridge Avenue, Suite 200	Report To : Lewis Simons
Thousand Oaks , CA 91361	Reported : 09/19/2019

Client Sample ID: MW-99

Lab ID: 1903360-07

Volatile Organic Compounds by EPA 8260B **Analyst: QP**

Analyte	Result (ug/L)	PQL (ug/L)	Dilution	Batch	Prepared	Date/Time Analyzed	Notes
cis-1,3-Dichloropropene	ND	0.50	1	B9I0460	09/16/2019	09/16/19 18:37	
Di-isopropyl ether	ND	0.50	1	B9I0460	09/16/2019	09/16/19 18:37	
Dibromochloromethane	ND	0.50	1	B9I0460	09/16/2019	09/16/19 18:37	
Dibromomethane	ND	0.50	1	B9I0460	09/16/2019	09/16/19 18:37	
Dichlorodifluoromethane	ND	0.50	1	B9I0460	09/16/2019	09/16/19 18:37	
Ethyl Acetate	ND	10	1	B9I0460	09/16/2019	09/16/19 18:37	
Ethyl Ether	ND	10	1	B9I0460	09/16/2019	09/16/19 18:37	
Ethyl tert-butyl ether	ND	0.50	1	B9I0460	09/16/2019	09/16/19 18:37	
Ethylbenzene	ND	0.50	1	B9I0460	09/16/2019	09/16/19 18:37	
Freon-113	ND	0.50	1	B9I0460	09/16/2019	09/16/19 18:37	
Hexachlorobutadiene	ND	0.50	1	B9I0460	09/16/2019	09/16/19 18:37	
Isopropylbenzene	ND	0.50	1	B9I0460	09/16/2019	09/16/19 18:37	
m,p-Xylene	ND	1.0	1	B9I0460	09/16/2019	09/16/19 18:37	
Methylene chloride	ND	1.0	1	B9I0460	09/16/2019	09/16/19 18:37	
MTBE	**5.9**	0.50	1	B9I0460	09/16/2019	09/16/19 18:37	
n-Butylbenzene	ND	0.50	1	B9I0460	09/16/2019	09/16/19 18:37	
n-Propylbenzene	ND	0.50	1	B9I0460	09/16/2019	09/16/19 18:37	
Naphthalene	ND	0.50	1	B9I0460	09/16/2019	09/16/19 18:37	
o-Xylene	ND	0.50	1	B9I0460	09/16/2019	09/16/19 18:37	
sec-Butylbenzene	ND	0.50	1	B9I0460	09/16/2019	09/16/19 18:37	
Styrene	ND	0.50	1	B9I0460	09/16/2019	09/16/19 18:37	
tert-Amyl methyl ether	ND	0.50	1	B9I0460	09/16/2019	09/16/19 18:37	
tert-Butanol	ND	10	1	B9I0460	09/16/2019	09/16/19 18:37	
tert-Butylbenzene	ND	0.50	1	B9I0460	09/16/2019	09/16/19 18:37	
Tetrachloroethene	ND	0.50	1	B9I0460	09/16/2019	09/16/19 18:37	
Toluene	ND	0.50	1	B9I0460	09/16/2019	09/16/19 18:37	
trans-1,2-Dichloroethene	ND	0.50	1	B9I0460	09/16/2019	09/16/19 18:37	
trans-1,3-Dichloropropene	ND	0.50	1	B9I0460	09/16/2019	09/16/19 18:37	
Trichloroethene	ND	0.50	1	B9I0460	09/16/2019	09/16/19 18:37	
Trichlorofluoromethane	ND	0.50	1	B9I0460	09/16/2019	09/16/19 18:37	
Vinyl acetate	ND	10	1	B9I0460	09/16/2019	09/16/19 18:37	
Vinyl chloride	ND	0.50	1	B9I0460	09/16/2019	09/16/19 18:37	
Surrogate: 1,2-Dichloroethane-d4	*135 %*	*59 - 158*		B9I0460	09/16/2019	*09/16/19 18:37*	
Surrogate: 4-Bromofluorobenzene	*114 %*	*71 - 127*		B9I0460	09/16/2019	*09/16/19 18:37*	
Surrogate: Dibromofluoromethane	*124 %*	*66 - 147*		B9I0460	09/16/2019	*09/16/19 18:37*	
Surrogate: Toluene-d8	*128 %*	*77 - 138*		B9I0460	09/16/2019	*09/16/19 18:37*	

Certificate of Analysis

Stantec		Project Number :	Former Ultramar #77, 185804306.300.00(
290 Conejo Ridge Avenue, Suite 200		Report To :	Lewis Simons
Thousand Oaks , CA 91361		Reported :	09/19/2019

Client Sample ID: MW-100

Lab ID: 1903360-08

Volatile Organic Compounds by EPA 8260B **Analyst: QP**

Analyte	Result (ug/L)	PQL (ug/L)	Dilution	Batch	Prepared	Date/Time Analyzed	Notes
1,1,1,2-Tetrachloroethane	ND	0.50	1	B9I0460	09/16/2019	09/16/19 19:01	
1,1,1-Trichloroethane	ND	0.50	1	B9I0460	09/16/2019	09/16/19 19:01	
1,1,2,2-Tetrachloroethane	ND	0.50	1	B9I0460	09/16/2019	09/16/19 19:01	
1,1,2-Trichloroethane	ND	0.50	1	B9I0460	09/16/2019	09/16/19 19:01	
1,1-Dichloroethane	ND	0.50	1	B9I0460	09/16/2019	09/16/19 19:01	
1,1-Dichloroethene	ND	0.50	1	B9I0460	09/16/2019	09/16/19 19:01	
1,1-Dichloropropene	ND	0.50	1	B9I0460	09/16/2019	09/16/19 19:01	
1,2,3-Trichloropropane	ND	0.50	1	B9I0460	09/16/2019	09/16/19 19:01	
1,2,3-Trichlorobenzene	ND	0.50	1	B9I0460	09/16/2019	09/16/19 19:01	
1,2,4-Trichlorobenzene	ND	0.50	1	B9I0460	09/16/2019	09/16/19 19:01	
1,2,4-Trimethylbenzene	ND	0.50	1	B9I0460	09/16/2019	09/16/19 19:01	
1,2-Dibromo-3-chloropropane	ND	0.50	1	B9I0460	09/16/2019	09/16/19 19:01	
1,2-Dibromoethane	ND	0.50	1	B9I0460	09/16/2019	09/16/19 19:01	
1,2-Dichlorobenzene	ND	0.50	1	B9I0460	09/16/2019	09/16/19 19:01	
1,2-Dichloroethane	ND	0.50	1	B9I0460	09/16/2019	09/16/19 19:01	
1,2-Dichloropropane	ND	0.50	1	B9I0460	09/16/2019	09/16/19 19:01	
1,3,5-Trimethylbenzene	ND	0.50	1	B9I0460	09/16/2019	09/16/19 19:01	
1,3-Dichlorobenzene	ND	0.50	1	B9I0460	09/16/2019	09/16/19 19:01	
1,3-Dichloropropane	ND	0.50	1	B9I0460	09/16/2019	09/16/19 19:01	
1,4-Dichlorobenzene	ND	0.50	1	B9I0460	09/16/2019	09/16/19 19:01	
2,2-Dichloropropane	ND	0.50	1	B9I0460	09/16/2019	09/16/19 19:01	
2-Chlorotoluene	ND	0.50	1	B9I0460	09/16/2019	09/16/19 19:01	
4-Chlorotoluene	ND	0.50	1	B9I0460	09/16/2019	09/16/19 19:01	
4-Isopropyltoluene	ND	0.50	1	B9I0460	09/16/2019	09/16/19 19:01	
Benzene	ND	0.50	1	B9I0460	09/16/2019	09/16/19 19:01	
Bromobenzene	ND	0.50	1	B9I0460	09/16/2019	09/16/19 19:01	
Bromochloromethane	ND	0.50	1	B9I0460	09/16/2019	09/16/19 19:01	
Bromodichloromethane	ND	0.50	1	B9I0460	09/16/2019	09/16/19 19:01	
Bromoform	ND	0.50	1	B9I0460	09/16/2019	09/16/19 19:01	
Bromomethane	ND	0.50	1	B9I0460	09/16/2019	09/16/19 19:01	
Carbon disulfide	ND	1.0	1	B9I0460	09/16/2019	09/16/19 19:01	
Carbon tetrachloride	ND	0.50	1	B9I0460	09/16/2019	09/16/19 19:01	
Chlorobenzene	ND	0.50	1	B9I0460	09/16/2019	09/16/19 19:01	
Chloroethane	ND	0.50	1	B9I0460	09/16/2019	09/16/19 19:01	
Chloroform	ND	0.50	1	B9I0460	09/16/2019	09/16/19 19:01	
Chloromethane	ND	0.50	1	B9I0460	09/16/2019	09/16/19 19:01	
cis-1,2-Dichloroethene	ND	0.50	1	B9I0460	09/16/2019	09/16/19 19:01	

Certificate of Analysis

Stantec	Project Number : Former Ultramar #77, 185804306.300.00(
290 Conejo Ridge Avenue, Suite 200	Report To : Lewis Simons
Thousand Oaks , CA 91361	Reported : 09/19/2019

Client Sample ID: MW-100

Lab ID: 1903360-08

Volatile Organic Compounds by EPA 8260B **Analyst: QP**

Analyte	Result (ug/L)	PQL (ug/L)	Dilution	Batch	Prepared	Date/Time Analyzed	Notes
cis-1,3-Dichloropropene	ND	0.50	1	B9I0460	09/16/2019	09/16/19 19:01	
Di-isopropyl ether	ND	0.50	1	B9I0460	09/16/2019	09/16/19 19:01	
Dibromochloromethane	ND	0.50	1	B9I0460	09/16/2019	09/16/19 19:01	
Dibromomethane	ND	0.50	1	B9I0460	09/16/2019	09/16/19 19:01	
Dichlorodifluoromethane	ND	0.50	1	B9I0460	09/16/2019	09/16/19 19:01	
Ethyl Acetate	ND	10	1	B9I0460	09/16/2019	09/16/19 19:01	
Ethyl Ether	ND	10	1	B9I0460	09/16/2019	09/16/19 19:01	
Ethyl tert-butyl ether	ND	0.50	1	B9I0460	09/16/2019	09/16/19 19:01	
Ethylbenzene	ND	0.50	1	B9I0460	09/16/2019	09/16/19 19:01	
Freon-113	ND	0.50	1	B9I0460	09/16/2019	09/16/19 19:01	
Hexachlorobutadiene	ND	0.50	1	B9I0460	09/16/2019	09/16/19 19:01	
Isopropylbenzene	ND	0.50	1	B9I0460	09/16/2019	09/16/19 19:01	
m,p-Xylene	ND	1.0	1	B9I0460	09/16/2019	09/16/19 19:01	
Methylene chloride	ND	1.0	1	B9I0460	09/16/2019	09/16/19 19:01	
MTBE	ND	0.50	1	B9I0460	09/16/2019	09/16/19 19:01	
n-Butylbenzene	ND	0.50	1	B9I0460	09/16/2019	09/16/19 19:01	
n-Propylbenzene	ND	0.50	1	B9I0460	09/16/2019	09/16/19 19:01	
Naphthalene	ND	0.50	1	B9I0460	09/16/2019	09/16/19 19:01	
o-Xylene	ND	0.50	1	B9I0460	09/16/2019	09/16/19 19:01	
sec-Butylbenzene	ND	0.50	1	B9I0460	09/16/2019	09/16/19 19:01	
Styrene	ND	0.50	1	B9I0460	09/16/2019	09/16/19 19:01	
tert-Amyl methyl ether	ND	0.50	1	B9I0460	09/16/2019	09/16/19 19:01	
tert-Butanol	ND	10	1	B9I0460	09/16/2019	09/16/19 19:01	
tert-Butylbenzene	ND	0.50	1	B9I0460	09/16/2019	09/16/19 19:01	
Tetrachloroethene	ND	0.50	1	B9I0460	09/16/2019	09/16/19 19:01	
Toluene	ND	0.50	1	B9I0460	09/16/2019	09/16/19 19:01	
trans-1,2-Dichloroethene	ND	0.50	1	B9I0460	09/16/2019	09/16/19 19:01	
trans-1,3-Dichloropropene	ND	0.50	1	B9I0460	09/16/2019	09/16/19 19:01	
Trichloroethene	ND	0.50	1	B9I0460	09/16/2019	09/16/19 19:01	
Trichlorofluoromethane	ND	0.50	1	B9I0460	09/16/2019	09/16/19 19:01	
Vinyl acetate	ND	10	1	B9I0460	09/16/2019	09/16/19 19:01	
Vinyl chloride	ND	0.50	1	B9I0460	09/16/2019	09/16/19 19:01	
Surrogate: 1,2-Dichloroethane-d4	*128 %*	*59 - 158*		B9I0460	09/16/2019	*09/16/19 19:01*	
Surrogate: 4-Bromofluorobenzene	*112 %*	*71 - 127*		B9I0460	09/16/2019	*09/16/19 19:01*	
Surrogate: Dibromofluoromethane	*122 %*	*66 - 147*		B9I0460	09/16/2019	*09/16/19 19:01*	
Surrogate: Toluene-d8	*125 %*	*77 - 138*		B9I0460	09/16/2019	*09/16/19 19:01*	

Certificate of Analysis

Stantec	Project Number : Former Ultramar #77, 185804306.300.00(
290 Conejo Ridge Avenue, Suite 200	Report To : Lewis Simons
Thousand Oaks , CA 91361	Reported : 09/19/2019

QUALITY CONTROL SECTION

Gasoline Range Organics by EPA 8015B (Modified) - Quality Control

Analyte	Result (mg/L)	PQL (mg/L)	MDL (mg/L)	Spike Level	Source Result	% Rec	% Rec Limits	RPD	RPD Limit	Notes
Batch B9I0449 - GCVOA_W										
Blank (B9I0449-BLK1)					Prepared: 9/14/2019 Analyzed: 9/14/2019					
Gasoline Range Organics	ND	0.05	0.05							
Surrogate: 4-Bromofluorobenzene	*0.09021*			*0.100000*		*90.2*	*70 - 130*			
LCS (B9I0449-BS1)					Prepared: 9/14/2019 Analyzed: 9/14/2019					
Gasoline Range Organics	0.835000	0.05	0.05	1.00000		83.5	70 - 130			
Surrogate: 4-Bromofluorobenzene	*0.09542*			*0.100000*		*95.4*	*70 - 130*			
LCS Dup (B9I0449-BSD1)					Prepared: 9/14/2019 Analyzed: 9/14/2019					
Gasoline Range Organics	0.809000	0.05	0.05	1.00000		80.9	70 - 130	3.16	20	
Surrogate: 4-Bromofluorobenzene	*0.08798*			*0.100000*		*88.0*	*70 - 130*			

Certificate of Analysis

Stantec	Project Number : Former Ultramar #77, 185804306.300.00(
290 Conejo Ridge Avenue, Suite 200	Report To : Lewis Simons
Thousand Oaks , CA 91361	Reported : 09/19/2019

Volatile Organic Compounds by EPA 8260B - Quality Control

Analyte	Result (ug/L)	PQL (ug/L)	MDL (ug/L)	Spike Level	Source Result	% Rec	% Rec Limits	RPD	RPD Limit	Notes
Batch B9I0460 - MSVOA_LL_W										
Blank (B9I0460-BLK1)					Prepared: 9/16/2019 Analyzed: 9/16/2019					
1,1,1,2-Tetrachloroethane	ND	0.50	0.11							
1,1,1-Trichloroethane	ND	0.50	0.07							
1,1,2,2-Tetrachloroethane	ND	0.50	0.36							
1,1,2-Trichloroethane	ND	0.50	0.25							
1,1-Dichloroethane	ND	0.50	0.09							
1,1-Dichloroethene	ND	0.50	0.13							
1,1-Dichloropropene	ND	0.50	0.13							
1,2,3-Trichloropropane	ND	0.50	0.39							
1,2,3-Trichlorobenzene	ND	0.50	0.18							
1,2,4-Trichlorobenzene	ND	0.50	0.16							
1,2,4-Trimethylbenzene	ND	0.50	0.14							
1,2-Dibromo-3-chloropropane	ND	0.50	0.41							
1,2-Dibromoethane	ND	0.50	0.24							
1,2-Dichlorobenzene	ND	0.50	0.20							
1,2-Dichloroethane	ND	0.50	0.20							
1,2-Dichloropropane	ND	0.50	0.15							
1,3,5-Trimethylbenzene	ND	0.50	0.13							
1,3-Dichlorobenzene	ND	0.50	0.16							
1,3-Dichloropropane	ND	0.50	0.21							
1,4-Dichlorobenzene	ND	0.50	0.17							
2,2-Dichloropropane	ND	0.50	0.38							
2-Chlorotoluene	ND	0.50	0.11							
4-Chlorotoluene	ND	0.50	0.12							
4-Isopropyltoluene	ND	0.50	0.11							
Benzene	ND	0.50	0.13							
Bromobenzene	ND	0.50	0.21							
Bromochloromethane	ND	0.50	0.16							
Bromodichloromethane	ND	0.50	0.14							
Bromoform	ND	0.50	0.20							
Bromomethane	ND	0.50	0.17							
Carbon disulfide	ND	1.0	0.07							
Carbon tetrachloride	ND	0.50	0.09							
Chlorobenzene	ND	0.50	0.13							
Chloroethane	ND	0.50	0.15							
Chloroform	ND	0.50	0.11							
Chloromethane	ND	0.50	0.12							
cis-1,2-Dichloroethene	ND	0.50	0.14							
cis-1,3-Dichloropropene	ND	0.50	0.13							
Di-isopropyl ether	ND	0.50	0.15							
Dibromochloromethane	ND	0.50	0.16							
Dibromomethane	ND	0.50	0.19							

Certificate of Analysis

Stantec	Project Number : Former Ultramar #77, 185804306.300.00(
290 Conejo Ridge Avenue, Suite 200	Report To : Lewis Simons
Thousand Oaks , CA 91361	Reported : 09/19/2019

Volatile Organic Compounds by EPA 8260B - Quality Control (cont'd)

Analyte	Result (ug/L)	PQL (ug/L)	MDL (ug/L)	Spike Level	Source Result	% Rec	% Rec Limits	RPD	RPD Limit	Notes
Batch B9I0460 - MSVOA_LL_W (continued)										
Blank (B9I0460-BLK1) - Continued					Prepared: 9/16/2019 Analyzed: 9/16/2019					
Dichlorodifluoromethane	ND	0.50	0.05							
Ethyl Acetate	ND	10	3.1							
Ethyl Ether	ND	10	2.0							
Ethyl tert-butyl ether	ND	0.50	0.21							
Ethylbenzene	ND	0.50	0.13							
Freon-113	ND	0.50	0.13							
Hexachlorobutadiene	ND	0.50	0.15							
Isopropylbenzene	ND	0.50	0.10							
m,p-Xylene	ND	1.0	0.19							
Methylene chloride	ND	1.0	0.71							
MTBE	ND	0.50	0.26							
n-Butylbenzene	ND	0.50	0.11							
n-Propylbenzene	ND	0.50	0.10							
Naphthalene	ND	0.50	0.41							
o-Xylene	ND	0.50	0.13							
sec-Butylbenzene	ND	0.50	0.09							
Styrene	ND	0.50	0.13							
tert-Amyl methyl ether	ND	0.50	0.41							
tert-Butanol	ND	10	2.4							
tert-Butylbenzene	ND	0.50	0.09							
Tetrachloroethene	ND	0.50	0.10							
Toluene	ND	0.50	0.12							
trans-1,2-Dichloroethene	ND	0.50	0.09							
trans-1,3-Dichloropropene	ND	0.50	0.23							
Trichloroethene	ND	0.50	0.10							
Trichlorofluoromethane	ND	0.50	0.10							
Vinyl acetate	ND	10	1.7							
Vinyl chloride	ND	0.50	0.05							
Surrogate: 1,2-Dichloroethane-d4	*28.26*			*25.0000*		*113*	*59 - 158*			
Surrogate: 4-Bromofluorobenzene	*26.79*			*25.0000*		*107*	*71 - 127*			
Surrogate: Dibromofluoromethan	*27.06*			*25.0000*		*108*	*66 - 147*			
Surrogate: Toluene-d8	*29.87*			*25.0000*		*119*	*77 - 138*			
LCS (B9I0460-BS1)					Prepared: 9/16/2019 Analyzed: 9/16/2019					
1,1,1,2-Tetrachloroethane	21.0000	0.50	0.11	20.0000		105	71 - 133			
1,1,1-Trichloroethane	21.7300	0.50	0.07	20.0000		109	62 - 124			
1,1,2,2-Tetrachloroethane	18.2200	0.50	0.36	20.0000		91.1	50 - 131			
1,1,2-Trichloroethane	20.4100	0.50	0.25	20.0000		102	77 - 121			
1,1-Dichloroethane	21.9700	0.50	0.09	20.0000		110	52 - 130			
1,1-Dichloroethene	21.7100	0.50	0.13	20.0000		109	61 - 136			
1,1-Dichloropropene	22.7500	0.50	0.13	20.0000		114	80 - 128			

Stantec	Project Number : Former Ultramar #77, 185804306.300.00(
290 Conejo Ridge Avenue, Suite 200	Report To : Lewis Simons
Thousand Oaks , CA 91361	Reported : 09/19/2019

Volatile Organic Compounds by EPA 8260B - Quality Control (cont'd)

Analyte	Result (ug/L)	PQL (ug/L)	MDL (ug/L)	Spike Level	Source Result	% Rec	% Rec Limits	RPD	RPD Limit	Notes
Batch B9I0460 - MSVOA_LL_W (continued)										
LCS (B9I0460-BS1) - Continued					Prepared: 9/16/2019 Analyzed: 9/16/2019					
1,2,3-Trichloropropane	18.8700	0.50	0.39	20.0000		94.4	59 - 126			
1,2,3-Trichlorobenzene	18.8300	0.50	0.18	20.0000		94.2	69 - 138			
1,2,4-Trichlorobenzene	20.8100	0.50	0.16	20.0000		104	78 - 125			
1,2,4-Trimethylbenzene	20.9300	0.50	0.14	20.0000		105	70 - 126			
1,2-Dibromo-3-chloropropane	19.8400	0.50	0.41	20.0000		99.2	58 - 127			
1,2-Dibromoethane	20.2200	0.50	0.24	20.0000		101	76 - 120			
1,2-Dichlorobenzene	20.4900	0.50	0.20	20.0000		102	82 - 117			
1,2-Dichloroethane	21.8800	0.50	0.20	20.0000		109	66 - 126			
1,2-Dichloropropane	20.2000	0.50	0.15	20.0000		101	70 - 117			
1,3,5-Trimethylbenzene	21.4000	0.50	0.13	20.0000		107	71 - 125			
1,3-Dichlorobenzene	20.9400	0.50	0.16	20.0000		105	81 - 116			
1,3-Dichloropropane	19.2500	0.50	0.21	20.0000		96.2	69 - 124			
1,4-Dichlorobenzene	20.4000	0.50	0.17	20.0000		102	80 - 114			
2,2-Dichloropropane	23.0600	0.50	0.38	20.0000		115	58 - 132			
2-Chlorotoluene	20.5100	0.50	0.11	20.0000		103	71 - 119			
4-Chlorotoluene	19.6200	0.50	0.12	20.0000		98.1	72 - 122			
4-Isopropyltoluene	21.1400	0.50	0.11	20.0000		106	69 - 126			
Benzene	42.2400	0.50	0.13	40.0000		106	80 - 116			
Bromobenzene	20.0400	0.50	0.21	20.0000		100	77 - 118			
Bromochloromethane	20.9100	0.50	0.16	20.0000		105	68 - 121			
Bromodichloromethane	20.6100	0.50	0.14	20.0000		103	73 - 118			
Bromoform	20.5300	0.50	0.20	20.0000		103	65 - 133			
Bromomethane	19.9300	0.50	0.17	20.0000		99.6	7 - 205			
Carbon disulfide	20.6000	1.0	0.07	20.0000		103	55 - 131			
Carbon tetrachloride	21.1700	0.50	0.09	20.0000		106	63 - 133			
Chlorobenzene	21.2600	0.50	0.13	20.0000		106	86 - 113			
Chloroethane	22.2700	0.50	0.15	20.0000		111	66 - 141			
Chloroform	21.8300	0.50	0.11	20.0000		109	63 - 127			
Chloromethane	20.9600	0.50	0.12	20.0000		105	0 - 207			
cis-1,2-Dichloroethene	20.9800	0.50	0.14	20.0000		105	64 - 126			
cis-1,3-Dichloropropene	22.1300	0.50	0.13	20.0000		111	70 - 141			
Di-isopropyl ether	19.6800	0.50	0.15	20.0000		98.4	56 - 131			
Dibromochloromethane	22.4600	0.50	0.16	20.0000		112	67 - 135			
Dibromomethane	20.8200	0.50	0.19	20.0000		104	74 - 118			
Dichlorodifluoromethane	21.0200	0.50	0.05	20.0000		105	14 - 181			
Ethyl Acetate	160.000	10	3.1	200.000		80.0	49 - 128			
Ethyl Ether	182.720	10	2.0	200.000		91.4	53 - 143			
Ethyl tert-butyl ether	19.8300	0.50	0.21	20.0000		99.2	54 - 132			
Ethylbenzene	40.9100	0.50	0.13	40.0000		102	77 - 118			
Freon-113	21.7600	0.50	0.13	20.0000		109	68 - 145			
Hexachlorobutadiene	21.0800	0.50	0.15	20.0000		105	66 - 125			
Isopropylbenzene	22.4300	0.50	0.10	20.0000		112	68 - 137			

Certificate of Analysis

Stantec	Project Number : Former Ultramar #77, 185804306.300.00(
290 Conejo Ridge Avenue, Suite 200	Report To : Lewis Simons
Thousand Oaks , CA 91361	Reported : 09/19/2019

Volatile Organic Compounds by EPA 8260B - Quality Control (cont'd)

Analyte	Result (ug/L)	PQL (ug/L)	MDL (ug/L)	Spike Level	Source Result	% Rec	% Rec Limits	RPD	RPD Limit	Notes
Batch B9I0460 - MSVOA_LL_W (continued)										
LCS (B9I0460-BS1) - Continued					Prepared: 9/16/2019 Analyzed: 9/16/2019					
m,p-Xylene	43.2700	1.0	0.19	40.0000		108	78 - 126			
Methylene chloride	22.0700	1.0	0.71	20.0000		110	51 - 149			
MTBE	18.7700	0.50	0.26	20.0000		93.8	63 - 128			
n-Butylbenzene	20.3700	0.50	0.11	20.0000		102	63 - 127			
n-Propylbenzene	20.6600	0.50	0.10	20.0000		103	69 - 124			
Naphthalene	18.0500	0.50	0.41	20.0000		90.2	60 - 126			
o-Xylene	44.1200	0.50	0.13	40.0000		110	79 - 126			
sec-Butylbenzene	20.5900	0.50	0.09	20.0000		103	69 - 124			
Styrene	21.8100	0.50	0.13	20.0000		109	80 - 127			
tert-Amyl methyl ether	18.2800	0.50	0.41	20.0000		91.4	49 - 130			
tert-Butanol	91.2600	10	2.4	100.000		91.3	29 - 163			
tert-Butylbenzene	21.3300	0.50	0.09	20.0000		107	71 - 124			
Tetrachloroethene	20.9300	0.50	0.10	20.0000		105	73 - 129			
Toluene	43.6700	0.50	0.12	40.0000		109	78 - 121			
trans-1,2-Dichloroethene	21.3300	0.50	0.09	20.0000		107	58 - 141			
trans-1,3-Dichloropropene	20.3700	0.50	0.23	20.0000		102	68 - 128			
Trichloroethene	20.8800	0.50	0.10	20.0000		104	73 - 126			
Trichlorofluoromethane	21.1900	0.50	0.10	20.0000		106	62 - 146			
Vinyl acetate	190.360	10	1.7	200.000		95.2	53 - 153			
Vinyl chloride	21.5100	0.50	0.05	20.0000		108	61 - 137			
Surrogate: 1,2-Dichloroethane-d4	*27.92*			*25.0000*		*112*	*59 - 158*			
Surrogate: 4-Bromofluorobenzene	*29.94*			*25.0000*		*120*	*71 - 127*			
Surrogate: Dibromofluoromethan	*29.05*			*25.0000*		*116*	*66 - 147*			
Surrogate: Toluene-d8	*30.82*			*25.0000*		*123*	*77 - 138*			
LCS Dup (B9I0460-BSD1)					Prepared: 9/16/2019 Analyzed: 9/16/2019					
1,1,1,2-Tetrachloroethane	18.3100	0.50	0.11	20.0000		91.6	71 - 133	13.7	20	
1,1,1-Trichloroethane	18.6400	0.50	0.07	20.0000		93.2	62 - 124	15.3	20	
1,1,2,2-Tetrachloroethane	17.4000	0.50	0.36	20.0000		87.0	50 - 131	4.60	20	
1,1,2-Trichloroethane	18.5100	0.50	0.25	20.0000		92.6	77 - 121	9.76	20	
1,1-Dichloroethane	19.0300	0.50	0.09	20.0000		95.2	52 - 130	14.3	20	
1,1-Dichloroethene	19.0000	0.50	0.13	20.0000		95.0	61 - 136	13.3	20	
1,1-Dichloropropene	20.3500	0.50	0.13	20.0000		102	80 - 128	11.1	20	
1,2,3-Trichloropropane	18.0400	0.50	0.39	20.0000		90.2	59 - 126	4.50	20	
1,2,3-Trichlorobenzene	17.3600	0.50	0.18	20.0000		86.8	69 - 138	8.12	20	
1,2,4-Trichlorobenzene	19.3000	0.50	0.16	20.0000		96.5	78 - 125	7.53	20	
1,2,4-Trimethylbenzene	18.6100	0.50	0.14	20.0000		93.0	70 - 126	11.7	20	
1,2-Dibromo-3-chloropropane	17.4300	0.50	0.41	20.0000		87.2	58 - 127	12.9	20	
1,2-Dibromoethane	17.4500	0.50	0.24	20.0000		87.2	76 - 120	14.7	20	
1,2-Dichlorobenzene	18.6200	0.50	0.20	20.0000		93.1	82 - 117	9.56	20	
1,2-Dichloroethane	19.1200	0.50	0.20	20.0000		95.6	66 - 126	13.5	20	

Certificate of Analysis

Stantec	Project Number : Former Ultramar #77, 185804306.300.00(
290 Conejo Ridge Avenue, Suite 200	Report To : Lewis Simons
Thousand Oaks , CA 91361	Reported : 09/19/2019

Volatile Organic Compounds by EPA 8260B - Quality Control (cont'd)

Analyte	Result (ug/L)	PQL (ug/L)	MDL (ug/L)	Spike Level	Source Result	% Rec	% Rec Limits	RPD	RPD Limit	Notes
Batch B9I0460 - MSVOA_LL_W (continued)										
LCS Dup (B9I0460-BSD1) - Continued					Prepared: 9/16/2019 Analyzed: 9/16/2019					
1,2-Dichloropropane	17.8700	0.50	0.15	20.0000		89.4	70 - 117	12.2	20	
1,3,5-Trimethylbenzene	19.4000	0.50	0.13	20.0000		97.0	71 - 125	9.80	20	
1,3-Dichlorobenzene	19.2500	0.50	0.16	20.0000		96.2	81 - 116	8.41	20	
1,3-Dichloropropane	17.3500	0.50	0.21	20.0000		86.8	69 - 124	10.4	20	
1,4-Dichlorobenzene	18.5100	0.50	0.17	20.0000		92.6	80 - 114	9.71	20	
2,2-Dichloropropane	19.3400	0.50	0.38	20.0000		96.7	58 - 132	17.5	20	
2-Chlorotoluene	18.9900	0.50	0.11	20.0000		95.0	71 - 119	7.70	20	
4-Chlorotoluene	18.2600	0.50	0.12	20.0000		91.3	72 - 122	7.18	20	
4-Isopropyltoluene	19.0500	0.50	0.11	20.0000		95.2	69 - 126	10.4	20	
Benzene	37.3200	0.50	0.13	40.0000		93.3	80 - 116	12.4	20	
Bromobenzene	18.8000	0.50	0.21	20.0000		94.0	77 - 118	6.39	20	
Bromochloromethane	18.0500	0.50	0.16	20.0000		90.2	68 - 121	14.7	20	
Bromodichloromethane	18.0800	0.50	0.14	20.0000		90.4	73 - 118	13.1	20	
Bromoform	18.5500	0.50	0.20	20.0000		92.8	65 - 133	10.1	20	
Bromomethane	19.2600	0.50	0.17	20.0000		96.3	7 - 205	3.42	20	
Carbon disulfide	17.8400	1.0	0.07	20.0000		89.2	55 - 131	14.4	20	
Carbon tetrachloride	17.8300	0.50	0.09	20.0000		89.2	63 - 133	17.1	20	
Chlorobenzene	18.5400	0.50	0.13	20.0000		92.7	86 - 113	13.7	20	
Chloroethane	22.9000	0.50	0.15	20.0000		114	66 - 141	2.79	20	
Chloroform	18.9100	0.50	0.11	20.0000		94.6	63 - 127	14.3	20	
Chloromethane	20.2600	0.50	0.12	20.0000		101	0 - 207	3.40	20	
cis-1,2-Dichloroethene	18.2100	0.50	0.14	20.0000		91.0	64 - 126	14.1	20	
cis-1,3-Dichloropropene	19.1300	0.50	0.13	20.0000		95.6	70 - 141	14.5	20	
Di-isopropyl ether	17.2600	0.50	0.15	20.0000		86.3	56 - 131	13.1	20	
Dibromochloromethane	19.0500	0.50	0.16	20.0000		95.2	67 - 135	16.4	20	
Dibromomethane	18.1500	0.50	0.19	20.0000		90.8	74 - 118	13.7	20	
Dichlorodifluoromethane	20.7000	0.50	0.05	20.0000		104	14 - 181	1.53	20	
Ethyl Acetate	138.380	10	3.1	200.000		69.2	49 - 128	14.5	20	
Ethyl Ether	158.650	10	2.0	200.000		79.3	53 - 143	14.1	20	
Ethyl tert-butyl ether	17.3000	0.50	0.21	20.0000		86.5	54 - 132	13.6	20	
Ethylbenzene	35.4500	0.50	0.13	40.0000		88.6	77 - 118	14.3	20	
Freon-113	18.9000	0.50	0.13	20.0000		94.5	68 - 145	14.1	20	
Hexachlorobutadiene	18.3200	0.50	0.15	20.0000		91.6	66 - 125	14.0	20	
Isopropylbenzene	20.2900	0.50	0.10	20.0000		101	68 - 137	10.0	20	
m,p-Xylene	37.0700	1.0	0.19	40.0000		92.7	78 - 126	15.4	20	
Methylene chloride	19.8800	1.0	0.71	20.0000		99.4	51 - 149	10.4	20	
MTBE	16.8100	0.50	0.26	20.0000		84.0	63 - 128	11.0	20	
n-Butylbenzene	18.3800	0.50	0.11	20.0000		91.9	63 - 127	10.3	20	
n-Propylbenzene	18.5200	0.50	0.10	20.0000		92.6	69 - 124	10.9	20	
Naphthalene	16.9700	0.50	0.41	20.0000		84.8	60 - 126	6.17	20	
o-Xylene	37.9800	0.50	0.13	40.0000		95.0	79 - 126	15.0	20	
sec-Butylbenzene	18.7000	0.50	0.09	20.0000		93.5	69 - 124	9.62	20	

Certificate of Analysis

Stantec	Project Number : Former Ultramar #77, 185804306.300.00(
290 Conejo Ridge Avenue, Suite 200	Report To : Lewis Simons
Thousand Oaks , CA 91361	Reported : 09/19/2019

Volatile Organic Compounds by EPA 8260B - Quality Control (cont'd)

Analyte	Result (ug/L)	PQL (ug/L)	MDL (ug/L)	Spike Level	Source Result	% Rec	% Rec Limits	RPD	RPD Limit	Notes
Batch B9I0460 - MSVOA_LL_W (continued)										
LCS Dup (B9I0460-BSD1) - Continued					Prepared: 9/16/2019 Analyzed: 9/16/2019					
Styrene	18.6400	0.50	0.13	20.0000		93.2	80 - 127	15.7	20	
tert-Amyl methyl ether	16.1500	0.50	0.41	20.0000		80.8	49 - 130	12.4	20	
tert-Butanol	77.4000	10	2.4	100.000		77.4	29 - 163	16.4	20	
tert-Butylbenzene	19.3300	0.50	0.09	20.0000		96.6	71 - 124	9.84	20	
Tetrachloroethene	18.6700	0.50	0.10	20.0000		93.4	73 - 129	11.4	20	
Toluene	38.3600	0.50	0.12	40.0000		95.9	78 - 121	12.9	20	
trans-1,2-Dichloroethene	18.0200	0.50	0.09	20.0000		90.1	58 - 141	16.8	20	
trans-1,3-Dichloropropene	17.7800	0.50	0.23	20.0000		88.9	68 - 128	13.6	20	
Trichloroethene	18.5700	0.50	0.10	20.0000		92.8	73 - 126	11.7	20	
Trichlorofluoromethane	20.2500	0.50	0.10	20.0000		101	62 - 146	4.54	20	
Vinyl acetate	166.490	10	1.7	200.000		83.2	53 - 153	13.4	20	
Vinyl chloride	20.2900	0.50	0.05	20.0000		101	61 - 137	5.84	20	
Surrogate: 1,2-Dichloroethane-d4	*26.48*			*25.0000*		*106*	*59 - 158*			
Surrogate: 4-Bromofluorobenzene	*28.31*			*25.0000*		*113*	*71 - 127*			
Surrogate: Dibromofluoromethan	*27.25*			*25.0000*		*109*	*66 - 147*			
Surrogate: Toluene-d8	*29.50*			*25.0000*		*118*	*77 - 138*			

Certificate of Analysis

Stantec		Project Number :	Former Ultramar #77, 185804306.300.00(
290 Conejo Ridge Avenue, Suite 200		Report To :	Lewis Simons
Thousand Oaks , CA 91361		Reported :	09/19/2019

Notes and Definitions

ND	Analyte is not detected at or above the Practical Quantitation Limit (PQL). When client requests quantitation against MDL, analyte is not detected at or above the Method Detection Limit (MDL)
PQL	Practical Quantitation Limit
MDL	Method Detection Limit
NR	Not Reported
RPD	Relative Percent Difference
CA2	CA-ELAP (CDPH)
OR1	OR-NELAP (OSPHL)

Notes:
(1) The reported MDL and PQL are based on prep ratio variation and analytical dilution.
(2) The suffix [2C] of specific analytes signifies that the reported result is taken from the instrument's second column.
(3) Results are wet unless otherwise specified.

1903360

Stantec

STANTEC CHAIN-OF-CUSTODY RECORD

COC # Page 1 of 1

TAT: 5 day

Reporting Requirements: EDD

Client Name: Stantec Consulting Services Inc.

Address: 290 Conejo Ridge Avenue

City/State/Zip: Thousand Oaks, CA 91361

Project Manager: Lewis Simons email: lewis.simons@stantec.com

Telephone Number: 805-719-9376 Fax No.: 805-230-1277

Project No: 185804306.300.0001

Project Name: Former Ultramar # 77

Laboratory: ATL

Sampler Name: (Print) Mark Mason

Sampler Signature: Mark Mason AGENT FOR CITY OF YORBA LINDA

Shipment Method: Lab Pickup

Sample ID	Date Sampled	Time Sampled	No. and Type of Containers; Preservatives: 40 mL VOA; HCl	Matrix: Groundwater	Matrix: Soil	Analyze For: GRO (EPA 8015M)	Analyze For: VOCs+oxygenates (full scan EPA 8260B)	REMARKS
MW-1	9/11/19	1150	6	x		x	x	
MW-2		1120	1					
MW-3		0950	1					
MW-4		1045	1					
MW-5		1005	1					
MW-10		0820	1					
MW-99		—	↓					
MW-100	↓	—	3	↓		↓	↓	

Special Instructions:

Relinquished by:	Date	Time	Received by:	Date	Time
Name: M. Mason			Name:		
Signature: Mark Mason	9-11-19	12:21	Signature: Lee Ingleton JS	9/11/19	12:21
Relinquished by:	Date	Time	Received by:	Date	Time
Name:			Name:		
Signature: Lee Ingleton JS	9/11/19	13:33	Signature:	9/11/19	1333

Possible Hazard Identification:
- ☐ Non Hazardous
- ☐ Flammable
- ☐ Skin-Irritant
- ☐ Poison B
- ☐ Unknown

Sample Disposal
- ☐ Return to Client
- ☐ Disposal by Lab
- ☐ Archive for ___ Months

APPENDIX B

Previous Remediation Activities

SYSTEM INSTALLATION

THERMAL OXIDIZER SVE SYSTEM

An SVE system was installed in April 2011 by Stantec for the purpose of remediating subsurface impacts to soil and groundwater at the Site. An as-built site plan of the SVE system wells and treatment area location are presented on Figure 2.

SVE system wells consist of five triple-nested SVE-air sparge (AS) wells (SVE3/SVE4/AS-2, SVE5/SVE6/AS-3, SVE8/SVE9/AS-5, SVE10/SVE11/AS-6, and SVE1/SVE2/AS-1) and one dual-nested well (SVE7/AS-4). The wells were completed to a depth of 85 feet below ground surface (bgs) and SVE wells were constructed of Schedule 40 (SCH 40) polyvinyl chloride (PVC) 2-inch diameter casing and AS wells were constructed with 1-inch diameter casing. Air sparge wells are currently not being used. Two-inch-diameter PVC SVE piping is attached to SVE well locations and routed aboveground to four-inch diameter PVC piping and connected to the treatment system where sample ports and flow, gas and vacuum gauges are located.

The SVE treatment system included a thermal oxidizer with a blower package supplied by Mako Industries of Anaheim (Mako), California. The system consisted of a trailer-mounted 10 horsepower (hp), 250 standard cubic feet per minute (SCFM) positive displacement extraction blower, thermal oxidizer (400,000 BTU per hour), and knockout water tank and condensate pump assembly to treat influent air (Model 250TCAT).

The thermal oxidizer SVE treatment system was started during the second quarter (April) of 2011 and operated under the Permit to Operate (PTO) G9996 issued by the South Coast Air Quality Management District (SCAQMD) on September 15, 2010. Due to continued declining trend in vapor concentrations, the thermal oxidizer was replaced with GAC SVE treatment system on April 17, 2013. The air permit was renewed to include GAC SVE and ozone treatment systems in June 2012 (PTO G17619).

OZONE SPARGE SYSTEM

Five OS wells (OS1 through OS5), were installed in the third quarter of 2010 to depths of approximately 87 feet bgs and are located between existing SVE wells (see Figure 2). Each OS well was constructed using 2-inch diameter SCH 80 PVC casing, screened with 0.02-inch slotted SCH 80 PVC screen. Ozone wells are attached to 3/8-inch diameter Teflon® ozone sparge lines enclosed in 1-inch diameter SCH 80 carrier pipe. Each ozone injection well hose is connected to a solenoid valve controlled by a programmable logic controller (PLC) located inside the ozone trailer, and run consecutively on timed sequence.

On June 22, 2012, a six-pound per day (lbs/day) ozone injection system supplied by Mako Industries, Inc. was installed to treat groundwater at the Site. During the first month of operation, high pressures were reported in OS wells, indicating that sediment may be interfering with flow. On August 21 and 22, 2012, a development rig from ABC Drilling Company was used to redevelop the ozone wells to clear well screens. Due to increased pressures from complex subsurface soils, Stantec (in consultation with the supplier of the ozone system) determined that an ozone system capable of higher operation pressure was needed.

On December 12, 2012, a 6.5 lbs/day ozone injection system, model EcoPro 6500T was installed on-Site by Calcon Systems, Inc. (Calcon) and the system began operation on December 13, 2012. The trailer-mounted ozone system features 93 percent pure oxygen production, automatic leak

detection and shutoff, air filtration system, water removal system and process flow of up to 5 SCFM at pressures up to 50 pounds per square inch (psi).

GAC SVE SYSTEM

The GAC SVE system has operated from April 2013 to present, and consists of one trailer mounted vapor extraction system Model 250 SCFM Vapor Extraction System (VES) from Mako Industries, Inc.

The VES is equipped with a 250-SCFM 10 hp SVE blower; one 100-gallon knockout water collection tank; 100 amp distribution panel; exhaust stack at a height of approximately 13 feet aboveground surface; two vacuum-rated 1,000-pound granular activated carbon vessels placed under vacuum in series; and miscellaneous valves, piping and gauges. The GAC SVE treatment system and the ozone sparge treatment system are permitted under the PTO G17619, issued by the SCAQMD on April 24, 2012.

OXYGEN DIFFUSION

On September 21, 2017 OCHCA approved the remedial alternative of oxygen diffusion in monitoring well MW-5 and two air sparge (AS) wells AS-3 and AS-5. Oxygen sparge system installation was completed on October 18, 2017.

SYSTEM OPERATION

THERMAL OXIDIZER SVE SYSTEM (April 11, 2011 – April 17, 2013)

From April 2011 to April 2013, the thermal oxidizer SVE system removed a total of approximately 16,235 pounds of volatile organic compounds (VOCs) at an average rate of 57 lbs/day and an average destruction efficiency of 79 percent. The system operated at 85 percent uptime with an average SVE flow rate of 227 SCFM. On April 17, 2013, due to decreasing influent concentrations, the thermal oxidizer was replaced with a GAC SVE treatment system.

The cumulative mass of hydrocarbons removed and mass removal rates are plotted in Figures A and B. A comparison of influent photo-ionization detector (PID) readings and laboratory analytical levels in parts per million by volume (ppmv) is presented in Figure C.

MODEL ECOPRO 6500T OZONE SPARGE SYSTEM OPERATION (December 13, 2012 – December 13, 2016)

O&M measurements were collected weekly and include flow rate, temperature, pressure, cycle time and pounds of ozone injected for each well. An as-built site plan of the ozone sparge system wells and treatment area location is presented on Figure 2.

Since startup, the total mass of ozone injected into the subsurface was 6,280 pounds at an overall average ozone output of approximately 4.3 lbs/day. Since the results of groundwater rebound tests demonstrate asymptotic levels and the groundwater plume is stable and limited to the Site, the OS system was manually shut down on December 13, 2016. The OS system infrastructure (piping, sparge wells) will remain should the OS system be needed in the future.

GAC SVE SYSTEM OPERATION (April 25, 2013 – December 13, 2016)

The GAC SVE treatment system operation started on April 25, 2013. Since startup, the system has removed a total of 1,334 pounds of VOCs at an average rate of 7.2 lbs/day and an average destruction efficiency of 43 percent.

The system operated at 83 percent uptime since startup with an average SVE flow rate of 222 SCFM. Since the results of GAC SVE O&M monitoring continue to indicate that the influent extracted vapor concentrations and subsequent mass removal rates have reached asymptotic levels, the GAC SVE system was manually shut down on December 13, 2016.

The cumulative mass of hydrocarbons removed and mass removal rates are plotted in Figures D and E. A comparison of influent PID readings and laboratory analytical levels in ppmv is presented in Figure F.

OXYGEN DIFFUSION

Following approval from OCHCA and SARWQCB, the system was started on November 11, 2017. Pure oxygen gas was diffused through diffusers placed in the above-mentioned wells, which delivered oxygen at a flow rate of less than 1 liter per minute and maximum pressure of 20 pounds per square inch. As part of the initiation of the post-remediation period, the system was shut down on January 1, 2019.

ENHANCED FLUID RECOVERY EVENTS

On February 9, 2018, OCHCA approved the additional EFR events on groundwater monitoring well MW-5 as a supplement to the existing oxygen diffusion system. The oxygen diffusion system has resulted in the dissolution and mobilization of the key targeted groundwater contaminants (principally, benzene, methyl tert-butyl ether [MTBE] and tert-butyl alcohol [TBA]). Continued EFR events on MW-5 captured the constituents while mobilized resulting in the removal of contaminants from the Site. Routine EFR events were conducted on a bi-weekly or monthly basis based on Site conditions. The goal of this additional remediation activity was to remove the residual concentrations of petroleum hydrocarbons detected in MW-5, continue to meet the criteria established by LTCP, and expedite the process of bringing the Site to closure. A groundwater sample was collected prior to, and immediately after the EFR purge event and analyzed for volatile organic compounds (VOCs) by EPA Test Method 8260B. There were no EFR events conducted on September 2019.

Table A
Historical Groundwater Analytical Results
Former Ultramar Station #77
18231 Imperial Highway, Yorba Linda, California

WELL ID	SAMPLE DATE	GRO* TPHg/	B	T	E	X²	MTBE	TBA	TAME	1,2,4-TMB	1,3,5-TMB	CHLOROFORM	IPB	n-BB	n-PB	NAPHTHALENE	sec-BB	PCE	OTHER VOCs
MW-1	05/10/01	NS	**10,700**	**6,060**	**484**	**7,000**	**9,720**	NS	NS	NS	NS	NS	NS	NS	NS	NS	NS	NS	ND
	03/05/03	LPH	LPH	LPH	LPH	LPH	LPH	LPH	LPH	NS	NS	NS	NS	NS	NS	NS	NS	NS	ND
	06/11/03	LPH	LPH	LPH	LPH	LPH	LPH	LPH	LPH	NS	NS	NS	NS	NS	NS	NS	NS	NS	ND
	09/29/03	LPH	LPH	LPH	LPH	LPH	LPH	LPH	LPH	NS	NS	NS	NS	NS	NS	NS	NS	NS	ND
	12/19/03	LPH	LPH	LPH	LPH	LPH	LPH	LPH	LPH	NS	NS	NS	NS	NS	NS	NS	NS	NS	ND
	03/23/04	LPH	LPH	LPH	LPH	LPH	LPH	LPH	LPH	NS	NS	NS	NS	NS	NS	NS	NS	NS	ND
	06/25/04	LPH	LPH	LPH	LPH	LPH	LPH	LPH	LPH	NS	NS	NS	NS	NS	NS	NS	NS	NS	ND
	09/27/04	LPH	LPH	LPH	LPH	LPH	LPH	LPH	LPH	NS	NS	NS	NS	NS	NS	NS	NS	NS	ND
	12/23/04	LPH	LPH	LPH	LPH	LPH	LPH	LPH	LPH	NS	NS	NS	NS	NS	NS	NS	NS	NS	ND
	02/28/05	LPH	LPH	LPH	LPH	LPH	LPH	LPH	LPH	NS	NS	NS	NS	NS	NS	NS	NS	NS	ND
	05/10/05	sheen	sheen	sheen	sheen	sheen	sheen	sheen	sheen	NS	NS	NS	NS	NS	NS	NS	NS	NS	ND
	09/01/05	**100,000**	**11,000**	**16,000**	**1,700**	**18,000**	**49,000**	<2,000	<200	NS	NS	NS	NS	NS	NS	NS	NS	NS	ND
	11/28/05	NS	NS	NS	NS	NS	NS	NS	NS	NS	NS	NS	NS	NS	NS	NS	NS	NS	ND
	02/28/06	**88,000**	**6,500**	**9,700**	**1,100**	**12,000**	**37,000**	<10,000	<1,000	NS	NS	NS	NS	NS	NS	NS	NS	NS	ND
	04/19/06	**240,000**	**12,000**	**14,000**	**1,200**	**17,000**	**160,000**	<10,000	<1,000	NS	NS	NS	NS	NS	NS	NS	NS	NS	ND
	09/29/06	**290,000**	**14,000**	**17,000**	**1,700**	**18,000**	**140,000**	<10,000	**890**	NS	NS	NS	NS	NS	NS	NS	NS	NS	ND
	11/03/06	**420,000**	**17,000**	**20,000**	**1,800**	**22,000**	**180,000**	<10,000	**1,000**	NS	NS	NS	NS	NS	NS	NS	NS	NS	ND
	03/22/07	**290,000**	**16,000**	**22,000**	**2,200**	**20,000**	**140,000**	<10,000	**990**	NS	NS	NS	NS	NS	NS	NS	NS	NS	ND
	05/17/07	**280,000**	**14,000**	**20,000**	**2,100**	**18,000**	**150,000**	<10,000	**1,000**	NS	NS	NS	NS	NS	NS	NS	NS	NS	ND
	09/19/07	**310,000**	**17,000**	**22,000**	**2,700**	**20,000**	**120,000**	<10,000	**850 J**	NS	NS	NS	NS	NS	NS	NS	NS	NS	ND
	12/11/07	**220,000**	**17,000**	**19,000**	**2,700**	**19,300**	**130,000**	<500	**920**	**2,900**	**730**	<25	**98**	<25	**260**	**880**	<25	<25	ND
	03/04/08	**320,000**	**12,000**	**13,000**	**1,300**	**10,200**	**110,000**	<500	**700**	**1700**	**420**	<25	**49**	**48**	**130**	**640**	<25	<25	ND
	06/10/08	LPH[1]	LPH[1]	LPH[1]	LPH[1]	LPH[1]	LPH[1]	LPH[1]	LPH[1]	LPH[1]	LPH[1]	LPH[1]	LPH[1]	LPH[1]	LPH[1]	LPH[1]	LPH[1]	LPH[1]	ND
	09/16/08	LPH[1]	LPH[1]	LPH[1]	LPH[1]	LPH[1]	LPH[1]	LPH[1]	LPH[1]	LPH[1]	LPH[1]	LPH[1]	LPH[1]	LPH[1]	LPH[1]	LPH[1]	LPH[1]	LPH[1]	ND
	11/25/08	LPH[1]	LPH[1]	LPH[1]	LPH[1]	LPH[1]	LPH[1]	LPH[1]	LPH[1]	LPH[1]	LPH[1]	LPH[1]	LPH[1]	LPH[1]	LPH[1]	LPH[1]	LPH[1]	LPH[1]	ND
	01/27/09	LPH[1]	LPH[1]	LPH[1]	LPH[1]	LPH[1]	LPH[1]	LPH[1]	LPH[1]	LPH[1]	LPH[1]	LPH[1]	LPH[1]	LPH[1]	LPH[1]	LPH[1]	LPH[1]	LPH[1]	ND
	04/16/09	LPH[1]	LPH[1]	LPH[1]	LPH[1]	LPH[1]	LPH[1]	LPH[1]	LPH[1]	LPH[1]	LPH[1]	LPH[1]	LPH[1]	LPH[1]	LPH[1]	LPH[1]	LPH[1]	LPH[1]	ND
	07/16/09	LPH[1]	LPH[1]	LPH[1]	LPH[1]	LPH[1]	LPH[1]	LPH[1]	LPH[1]	LPH[1]	LPH[1]	LPH[1]	LPH[1]	LPH[1]	LPH[1]	LPH[1]	LPH[1]	LPH[1]	ND
	10/29/09	LPH[1]	LPH[1]	LPH[1]	LPH[1]	LPH[1]	LPH[1]	LPH[1]	LPH[1]	LPH[1]	LPH[1]	LPH[1]	LPH[1]	LPH[1]	LPH[1]	LPH[1]	LPH[1]	LPH[1]	ND
	03/11/10	LPH[1]	LPH[1]	LPH[1]	LPH[1]	LPH[1]	LPH[1]	LPH[1]	LPH[1]	LPH[1]	LPH[1]	LPH[1]	LPH[1]	LPH[1]	LPH[1]	LPH[1]	LPH[1]	LPH[1]	ND
	06/01/10	LPH[1]	LPH[1]	LPH[1]	LPH[1]	LPH[1]	LPH[1]	LPH[1]	LPH[1]	LPH[1]	LPH[1]	LPH[1]	LPH[1]	LPH[1]	LPH[1]	LPH[1]	LPH[1]	LPH[1]	ND
	09/14/10	LPH[1]	LPH[1]	LPH[1]	LPH[1]	LPH[1]	LPH[1]	LPH[1]	LPH[1]	LPH[1]	LPH[1]	LPH[1]	LPH[1]	LPH[1]	LPH[1]	LPH[1]	LPH[1]	LPH[1]	ND
	12/09/10	LPH[1]	LPH[1]	LPH[1]	LPH[1]	LPH[1]	LPH[1]	LPH[1]	LPH[1]	LPH[1]	LPH[1]	LPH[1]	LPH[1]	LPH[1]	LPH[1]	LPH[1]	LPH[1]	LPH[1]	ND
	03/09/11	LPH[1]	LPH[1]	LPH[1]	LPH[1]	LPH[1]	LPH[1]	LPH[1]	LPH[1]	LPH[1]	LPH[1]	LPH[1]	LPH[1]	LPH[1]	LPH[1]	LPH[1]	LPH[1]	LPH[1]	ND
	06/14/11	LPH[1]	LPH[1]	LPH[1]	LPH[1]	LPH[1]	LPH[1]	LPH[1]	LPH[1]	LPH[1]	LPH[1]	LPH[1]	LPH[1]	LPH[1]	LPH[1]	LPH[1]	LPH[1]	LPH[1]	ND
	09/20/11	LPH[1]	LPH[1]	LPH[1]	LPH[1]	LPH[1]	LPH[1]	LPH[1]	LPH[1]	LPH[1]	LPH[1]	LPH[1]	LPH[1]	LPH[1]	LPH[1]	LPH[1]	LPH[1]	LPH[1]	ND

Table A
Historical Groundwater Analytical Results
Former Ultramar Station #77
18231 Imperial Highway, Yorba Linda, California

WELL ID	SAMPLE DATE	GRO* TPHg/	B	T	E	X²	MTBE	TBA	TAME	1,2,4-TMB	1,3,5-TMB	CHLOROFORM	IPB	n-BB	n-PB	NAPHTHALENE	sec-BB	PCE	OTHER VOCs
MW-1	11/29/11	**15,000**	**310**	**170**	**87**	**1,130**	**12,000**	**4,400**	<200	**980**	**290**	<50	<50	<50	<50	**420**	<50	<50	ND
	02/16/12	**12,000**	**340**	**94**	<25	**740**	**19,000**	**20,000**	<100	**610**	**180**	<25	<25	**28**	<25	**580**	<25	<25	ND
	05/25/12	**15,000**	**740**	**130**	**74**	**520**	**24,000**	**6,600**	<20	**590**	**170**	<5.0	**26**	**32**	**23**	**470**	**10**	<5.0	ND
	08/20/12	**6,400**	**620**	<50	<50	**96**	**10,000**	**1,000**	<200	**190**	**58**	<50	<50	<50	<50	<200	<50	<50	ND
	11/08/12	**46,000**	**3,100**	**420**	**140**	**1,320**	**48,000**	**10,000**	**280**	**620**	**240**	<10	**28**	<10	**44**	**600**	<10	<10	ND
	01/29/13	**42,000**	**4,600**	**420**	**230**	**1,530**	**42,000**	**3,500**	<400	**860**	**210**	<100	<100	<100	<100	**430**	<100	<100	ND
	06/18/13	**1,900**	**370**	**14**	**15**	**167**	**1,900**	**2,100**	<20	**64**	**18**	<5.0	**6.1**	<5.0	**6.1**	**37**	<5.0	<5.0	ND
	08/22/13	**1,300**	**180**	**6.6**	<5.0	**89**	**960**	**590**	<20	**49**	**13**	<5.0	**5.3**	<5.0	<5.0	**21**	<5.0	<5.0	ND
	12/12/13	**2,400**	**190**	**20**	**46**	**149**	**1,200**	**1,200**	<20	**100**	**25**	<5.0	**11**	<5.0	**14**	**50**	<5.0	<5.0	1,2-Dichloroethane = 11
	03/18/14	**58,000**	**3,900**	**3,900**	**2,200**	**13,000**	**19,000**	**28,000**	<20	**3,900**	**880**	<50	**130**	**100**	**400**	**1,100**	<50	<50	ND
	06/17/14	**55,000**	**2,900**	**3,600**	**1,500**	**9,900**	**9,800**	**26,000**	<100	**3,200**	**760**	<25	**84**	**98**	**280**	**880**	<25	<25	ND
	09/30/14	**12,000**	**1,300**	**94**	**370**	**1,190**	**1,400**	**3,600**	<25	**860**	**210**	<25	**65**	**28**	**86**	**340**	<25	<25	1,2,3-Trichlorobenzene = 40
	12/09/14	**11,000**	**1,100**	**200**	**400**	**2,180**	**870**	<1,000	<200	**770**	**220**	<50	<50	<50	**68**	**260**	<50	<50	ND
	03/03/15	**23,000**	**2,500**	**280**	**970**	**3,300**	**2,300**	**5,000**	<100	**1,600**	**420**	<50	**96**	**52**	**190**	**480**	<25	<25	ND
	06/09/15	**47,000**	**1,800**	**580**	**2,500**	**7,700**	**1,300**	**3,500**	<40	**7,700**	**1,300**	<10	**170**	**130**	**560**	**1,600**	<10	<10	ND
	09/17/15	**20,000**	**560**	**100**	**890**	**3,200**	**500**	**340**	<40	**2,000**	**820**	<10	**120**	<10	**380**	**1,000**	<10	<10	Carbon Disulfide = 31
	12/08/15	**24,000**	**170**	**24**	**490**	**1,020**	**300**	<200	<40	**1,200**	**320**	<10	**71**	**58**	**130**	**420**	<10	<10	ND
	03/09/16	**4,900**	**28**	<10	**100**	**260**	**230**	<200	<40	**370**	**130**	<10	**28**	**16**	**30**	**170**	**11**	<10	ND
	06/07/16	**6,400**	<5.0	<5.0	**44**	**138**	**27**	<100	<20	**410**	**150**	<5.0	**27**	<5.0	**35**	**94**	<5.0	<5.0	ND
	09/01/16	**4,900**	**6.9**	<2.5	**110**	**68**	**12**	<50	<10	**220**	**80**	<2.5	**28**	**33**	**74**	**110**	**11**	<2.5	4-Isopropyltoluene = 5.2
	12/15/16	**3,300**	<5.0	<5.0	**92**	**19**	<20	<100	<20	**130**	**56**	<5.0	**44**	**38**	**94**	**61**	**15**	<5.0	ND
	03/23/17	**2,400**	**0.90**	<0.50	**38**	**7.1**	<2.0	<10	<2.0	**42**	**22**	<0.50	**23**	**15**	**39**	**25**	**7.7**	**0.68**	1,2-Dichloroethane = 0.90;
	06/28/17	**2,600**	**1.10**	<1.0	**11**	**8.5**	<4.0	<20	<4.0	**100**	**52**	<1.0	**22**	<1.0	**31**	**47**	**5.8**	<1.0	4-Isopropyltoluene = 5.0
	09/13/17	**2,900**	<0.50	<0.50	**40**	**0.72**	<2.0	<10	<2.0	**15**	**5.6**	<0.50	**12**	**11**	**32**	**16**	**6.3**	<0.50	ND
	11/28/17	**660**	<0.50	**0.25 J**	**4.8**	**0.58 J**	**0.46 J**	<10	<0.50	**21**	**2.1**	<0.50	**8.5**	**2.5**	**14**	**5.7**	**1.9**	**0.66**	ND
	12/14/17	**4,300**	**0.91**	**1.9**	**23**	**8.2**	**1.9**	**10**	<0.50	**170**	**11**	<0.50	**70**	**18**	**79**	**45**	**12**	**1.1**	1,2-Dichloroethane = 1.1
	03/16/18	**2,400**	**0.39 J**	**0.94**	**14**	<1.0	<0.50	<10	<0.50	**13**	<0.50	<0.50	**52**	**5.0**	**88**	**2.5**	**7.9**	**0.54**	1,2-Dichloroethane = 0.53
	06/20/18	**380**	<0.50	<0.50	**2.1**	<1.50	<0.50	<10	<0.50	**1.5**	<0.50	<0.50	**13**	<0.50	**27**	**0.87**	**2.2**	<0.50	ND
	09/26/18	**800**	<0.50	<0.50	**2.2**	<1.50	<0.50	<10	<0.50	<0.50	<0.50	<0.50	**20**	<0.50	**41**	<0.50	**5.4**	<0.50	4-Isopropltoluene
	12/12/18	**1,100**	<0.50	<0.50	**1.6**	<1.50	<0.50	<10	<0.50	<0.50	<0.50	<0.50	**19**	**1.1**	**45**	<0.50	**7.9**	<0.50	4-Isopropyltoluene = 1.4
	03/07/19	**400**	<0.50	<0.50	**2.8**	<1.0	<0.50	<10	<0.50	**0.53**	<0.50	<0.50	**15**	**0.57**	**24**	<0.50	**5.0**	<0.50	4-Isopropyltoluene = 1.0
	06/26/19	**550**	<0.50	<0.50	**0.73**	<1.0	<0.50	<10	<0.50	**2.4**	<0.50	<0.50	**12**	<0.50	**19**	<0.50	<0.50	<0.50	ND
	07/23/19	**1,000**	<0.50	**0.75**	**0.96**	<1.0	<0.50	<10	<0.50	**3.8**	**0.75**	<0.50	**20**	<0.50	**29**	**3.3**	**11**	<0.50	4-isopropyltoluene = 1.9, o-xylene = 0.71
	08/15/19	**980**	**0.78**	**0.99**	**0.83**	<1.0	<0.50	<10	<0.50	**3.4**	**<0.50**	<0.50	**18**	<0.50	**27**	**<0.50**	**9.9**	<0.50	4-isopropyltoluene = 1.7
	09/11/19	**1100**	**1.6**	**1.0**	**0.75**	<1.0	**2.3**	<10	<0.50	**3.6**	<0.50	<0.50	**22**	**0.76**	**30**	<0.50	**13**	<0.50	4-isopropyltoluene = 2.0

Table A
Historical Groundwater Analytical Results
Former Ultramar Station #77
18231 Imperial Highway, Yorba Linda, California

WELL ID	SAMPLE DATE	GRO* TPHg/	B	T	E	X²	MTBE	TBA	TAME	1,2,4-TMB	1,3,5-TMB	CHLOROFORM	IPB	n-BB	n-PB	NAPHTHALENE	sec-BB	PCE	OTHER VOCs
MW-2	05/10/01	NS	**4,250**	**212**	**300**	**34.3**	<1	NS	NS	NS	NS	NS	NS	NS	NS	NS	NS	NS	ND
	03/05/03	**28,000**	**4,000**	<200	**690**	**640**	<500	<5,000	<500	NS	NS	NS	NS	NS	NS	NS	NS	NS	ND
	06/11/03	**18,000**	**4,000**	<200	**640**	**730**	<500	<5,000	<500	NS	NS	NS	NS	NS	NS	NS	NS	NS	ND
	09/29/03	**17,000**	**2,900**	<80	**630**	**490**	<200	<2,000	<200	NS	NS	NS	NS	NS	NS	NS	NS	NS	ND
	12/19/03	**8,700**	**1,300**	<40	**270**	**140**	<100	<1,000	<100	NS	NS	NS	NS	NS	NS	NS	NS	NS	ND
	03/23/04	**7,000**	**1,200**	**4.4J**	**250**	**88**	<40	<400	<40	NS	NS	NS	NS	NS	NS	NS	NS	NS	ND
	06/25/04	**16,000**	**1,600**	<10	**370**	**64**	<40	<400	<40	NS	NS	NS	NS	NS	NS	NS	NS	NS	ND
	09/27/04	**12,000**	**1,700**	**6.2J**	**380**	**110**	**9.6J**	<400	<40	NS	NS	NS	NS	NS	NS	NS	NS	NS	ND
	12/23/04	**1,300**	**1,800**	**5.0J**	**410**	**65**	**10J**	<400	<40	NS	NS	NS	NS	NS	NS	NS	NS	NS	ND
	02/28/05	**12,000**	**1,700**	<10	**370**	**53**	**13J**	<400	<40	NS	NS	NS	NS	NS	NS	NS	NS	NS	ND
	05/10/05	**6,600**	**2,700**	**38**	**330**	**120**	**260**	**330J**	<40	NS	NS	NS	NS	NS	NS	NS	NS	NS	ND
	09/01/05	**4,800**	**830**	<10	**140**	**12J**	**34J**	<400	<40	NS	NS	NS	NS	NS	NS	NS	NS	NS	ND
	11/28/05	**13,000**	**3,700**	<50	**620**	**74J**	**130J**	<2,000	<200	NS	NS	NS	NS	NS	NS	NS	NS	NS	ND
	02/28/06	**6,900**	**1,100**	<25	**160**	<75	**77J**	<1,000	<100	NS	NS	NS	NS	NS	NS	NS	NS	NS	ND
	04/19/06	**7,800**	**2,400**	<25	**400**	<75	**130**	<1,000	<100	NS	NS	NS	NS	NS	NS	NS	NS	NS	ND
	09/29/06	**6,000**	**1,800**	<25	**360**	<75	**190**	<1,000	<100	NS	NS	NS	NS	NS	NS	NS	NS	NS	ND
	11/03/06	**8,300**	**1,700**	<25	**340**	<75	**120**	<1,000	<100	NS	NS	NS	NS	NS	NS	NS	NS	NS	ND
	03/22/07	**5,600**	**1,200**	<25	**360**	<75	**190**	<1,000	<100	NS	NS	NS	NS	NS	NS	NS	NS	NS	ND
	05/17/07	**3,700**	**700**	<5.0	**260**	<15	**130**	**120**	<20	NS	NS	NS	NS	NS	NS	NS	NS	NS	ND
	09/19/07	**4,100**	**400**	<5.0	**200**	<15	**68**	**110J**	<20	NS	NS	NS	NS	NS	NS	NS	NS	NS	ND
	12/11/07	**7,900**	**610**	**0.65**	**280**	**3.7**	**260**	<10	<0.50	**190**	**200**	<0.50	**120**	<0.50	**300**	**200**	**28**	**5.4**	ND
	03/04/08	**4,500**	**7.7**	<0.50	**1.1**	<1.50	**39**	**62**	<0.50	**1.3**	**0.85**	<0.50	**0.62**	<0.50	**1.2**	**4.2**	<0.50	<0.50	ND
	06/10/08	**3,900**	**220**	**0.73**	**140**	<1.50	**130**	**140**	<0.50	**68**	**79**	<0.50	**75**	**5.6**	**180**	**97**	**16**	**2.7**	ND
	09/16/08	**5,400**	**200**	**0.23J**	**120**	**1.45**	**180**	**58**	**1.7**	**65**	**77**	<0.50	**95**	**10**	**190**	**60**	**22**	**3.2**	ND
	11/25/08	**4,400**	**160**	<0.50	**74**	**0.65J**	**180**	**60**	**1.8**	**49**	**56**	<0.50	**66**	**6.5**	**85**	**63**	**22**	**2.4**	ND
	01/27/09	**2,900**	**43**	<0.50	**51**	**0.51J**	**67**	**31**	<0.50	**33**	**33**	<0.50	<0.50	**6.6**	**87**	**25**	**17**	**1.9**	ND
	04/16/09	**4,100**	**95**	<0.50	**86**	**0.83J**	**130**	**180**	<0.50	**46**	**48**	<0.50	**68**	**7**	**170**	**38**	**19**	**2.5**	ND
	07/16/09	**2,000**	**49**	<0.50	**61**	<1.50	**150**	<10	<0.50	**22**	**21**	<0.50	**50**	**5**	**110**	**20**	**15**	**1.8**	ND
	10/29/09	**1,500**	**21**	<0.50	**28**	<1.50	**78**	<10	<2.0	**13**	**10**	<0.50	**36**	**7.2**	**81**	**5.7**	**11**	**1.1**	ND
	03/11/10	**1,300**	**14**	<0.50	**27**	<1.50	**120**	**32**	<2.0	**6.8**	**4.3**	<0.50	**23**	**4.2**	**51**	**5.1**	**7.8**	**0.97**	ND
	06/01/10	**1,700**	**8.1**	<0.50	**16**	<1.50	**94**	**44**	<2.0	**7.5**	**3.9**	<0.50	**26**	**6**	**62**	**3.9**	**8.3**	**0.8**	ND
	09/14/10	**900**	**12**	<0.50	**30**	<1.50	**92**	**52**	<2.0	**4.6**	**1.6**	<0.50	**15**	**2.8**	**32**	<2.0	**5.1**	**0.83**	ND
	12/09/10	**800**	**2.4**	<0.50	**10**	<1.50	**31**	**45**	<2.0	**2.0**	**1.1**	<0.50	**11**	**1.9**	**25**	<2.0	**4.4**	**0.87**	ND
	03/09/11	**1,300**	**7.6**	<0.50	**25**	<1.50	**50**	**66**	<2.0	**4.3**	**1.6**	<0.50	**19**	**3.4**	**44**	<2.0	**7.5**	**0.72**	ND
	06/14/11	**1,100**	**4.1**	<0.50	**17**	<1.50	**15**	**75**	<2.0	**2.0**	**0.94**	<0.50	**18**	**3.4**	**38**	<2.0	**7.3**	**0.68**	ND
	09/20/11	**780**	**3.2**	<0.50	**18**	<1.50	**10**	**110**	<2.0	<0.50	<0.50	<0.50	**15**	<0.50	**32**	<2.0	**5**	**0.67**	ND
	11/29/11	**920**	**1.8**	<0.50	**12**	<1.50	**4.5**	**13**	<2.0	**1.1**	<0.50	<0.50	**14**	**3**	**29**	<2.0	**6.4**	**0.55**	ND

Table A
Historical Groundwater Analytical Results
Former Ultramar Station #77
18231 Imperial Highway, Yorba Linda, California

WELL ID	SAMPLE DATE	GRO* TPHg/	B	T	E	X^2	MTBE	TBA	TAME	1,2,4-TMB	1,3,5-TMB	CHLOROFORM	IPB	n-BB	n-PB	NAPHTHALENE	sec-BB	PCE	OTHER VOCs
	02/16/12	**1,800**	**3.2**	<0.50	**34**	<1.50	**19**	**55**	<2.0	**1.1**	<0.50	<0.50	**27**	**6.8**	**58**	<2.0	**11**	**0.57**	ND
	05/25/12	**500**	**0.66**	<0.50	**5.8**	<1.50	**4.0**	<10	<2.0	<0.50	<0.50	<0.50	**6.6**	<0.50	**14**	<2.0	**4.0**	<0.50	ND
	08/20/12	**1,700**	**3.5**	<0.50	**39**	<1.50	**36**	**60**	<2.0	<0.50	<0.50	<0.50	**28**	<0.50	**58**	<2.0	**11**	<0.50	ND
	11/08/12	**1,400**	**2.2**	<0.50	**22**	<1.50	**24**	**61**	<2.0	**1.0**	<0.50	<0.50	**19**	<0.50	**43**	**4.6**	**12**	**0.72**	1,1-Dichloroethane = 0.55
	01/29/13	**940**	**0.69**	<0.50	**6.6**	<1.50	**4.5**	**12**	<2.0	<0.50	<0.50	<0.50	**9.1**	<0.50	**18**	<2.0	**7.0**	<0.50	ND
	06/18/13	**930**	**0.63**	<0.50	**3.8**	<1.50	**2.0**	**11**	<2.0	<0.50	<0.50	<0.50	**6.2**	<0.50	**12**	<2.0	**7.6**	<0.50	ND
	08/22/13	**730**	**0.74**	<0.50	**2.8**	<1.50	**2.9**	**16**	<2.0	<0.50	<0.50	<0.50	**4.8**	<0.50	**8.8**	<2.0	**7.0**	<0.50	ND
	12/12/13	**350**	<0.50	<0.50	**0.6**	<1.50	<2.0	<10	<2.0	<0.50	<0.50	<0.50	**1.3**	**0.84**	**2.5**	<2.0	**3.6**	<0.50	1,2-Dichloroethane = 2.0
	03/18/14	**650**	<0.50	<0.50	**0.72**	<1.50	<2.0	**26**	<2.0	<0.50	<0.50	<0.50	**2.2**	<0.50	**3.9**	<2.0	**6.1**	<0.50	1,2-Dichloroethane = 3.1
	06/17/14	**450**	<0.50	<0.50	<0.50	<1.50	<2.0	**10**	<2.0	**6.8**	<0.50	<0.50	**1.1**	<0.50	**2.1**	<2.0	**4.2**	<0.50	1,2-Dichloroethane = 2.0
	09/30/14	**420**	<0.50	<0.50	<0.50	<1.50	<2.0	<10	<2.0	<0.50	<0.50	<0.50	<0.50	<0.50	**0.65**	<2.0	**3.0**	<0.50	1,2-Dichloroethane = 1.5
	12/09/14	**410**	<0.50	<0.50	<0.50	<1.50	<2.0	<10	<2.0	<0.50	<0.50	<0.50	**1.2**	<0.50	**1.6**	<2.0	**3.5**	<0.50	1,2-Dichloroethane = 2.9
	03/03/15	**250**	<0.50	<0.50	<0.50	<1.50	<2.0	**12**	<2.0	<0.50	<0.50	<0.50	**1.1**	<0.50	**1.4**	<2.0	**3.6**	<0.50	1,2-Dichloroethane = 1.6
	06/09/15	**390**	<0.50	<0.50	<0.50	<1.50	<2.0	<10	<2.0	<0.50	<0.50	<0.50	<0.50	<0.50	<0.50	**2.7**	**2.2**	<0.50	1,2-Dichloroethane = 1.4
	09/17/15	**300**	<0.50	<0.50	<0.50	<1.50	<2.0	<10	<2.0	<0.50	<0.50	<0.50	<0.50	<0.50	**0.64**	<2.0	**3.8**	<0.50	1,2-Dichloroethane = 1.9
	12/08/15	<100	<0.50	<0.50	<0.50	<1.50	<2.0	<10	<2.0	<0.50	<0.50	<0.50	<0.50	<0.50	<0.50	<2.0	**1.1**	<0.50	1,2-Dichloroethane = 0.83
	03/09/16	<100	<0.50	<0.50	<0.50	<1.50	<2.0	<10	<2.0	<0.50	<0.50	<0.50	<0.50	<0.50	<0.50	<2.0	<0.50	<0.50	ND
	06/07/16	**110**	<0.50	<0.50	<0.50	<1.50	<2.0	<10	<2.0	<0.50	<0.50	<0.50	<0.50	<0.50	<0.50	<2.0	**0.65**	<0.50	1,2-Dichloroethane = 0.51
	09/01/16	<100	<0.50	<0.50	<0.50	<1.50	<2.0	<10	<2.0	<0.50	<0.50	<0.50	<0.50	<0.50	<0.50	<2.0	<0.50	<0.50	ND
	12/15/16	<100	<0.50	<0.50	<0.50	<1.50	<2.0	<10	<2.0	<0.50	<0.50	<0.50	<0.50	<0.50	<0.50	<2.0	<0.50	<0.50	ND
	03/23/17	**280**	<0.50	<0.50	<0.50	<1.50	<2.0	<10	<2.0	<0.50	<0.50	<0.50	<0.50	<0.50	<0.50	<2.0	<0.50	<0.50	ND
	06/28/17	<100	<0.50	<0.50	<0.50	<1.50	<2.0	<10	<2.0	<0.50	<0.50	<0.50	<0.50	<0.50	<0.50	<2.0	<0.50	<0.50	ND
	09/13/17	<100	<0.50	<0.50	<0.50	<1.50	<2.0	<10	<2.0	<0.50	<0.50	<0.50	<0.50	<0.50	<0.50	<2.0	<0.50	<0.50	ND
	12/14/17	**59**	<0.50	<0.50	<0.50	<1.0	<0.50	<10	<0.50	<0.50	<0.50	<0.50	<0.50	<1.0	<0.50	**0.61 J**	**0.29 J**	**0.58**	ND
	03/16/18	NS	<0.50	<0.50	<0.50	<1.0	<0.50	<10	<0.50	<0.50	<0.50	<0.50	<0.50	<1.0	<0.50	<1.0	<0.50	**0.51**	ND
	06/20/18	<50	<0.50	<0.50	<0.50	<1.50	<0.50	<10	<0.50	<0.50	<0.50	<0.50	<0.50	<0.50	<0.50	<0.50	<0.50	<0.50	ND
	09/26/18	<50	<0.50	<0.50	<0.50	<1.50	<0.50	<10	<0.50	<0.50	<0.50	<0.50	<0.50	<0.50	<0.50	<0.50	<0.50	**0.50**	ND
	12/12/18	<50	<0.50	<0.50	<0.50	<1.50	<0.50	<10	<0.50	<0.50	<0.50	<0.50	<0.50	<0.50	<0.50	<0.50	<0.50	<0.50	ND
	03/07/19	<50	<0.50	<0.50	<0.50	<1.0	<0.50	<10	<0.50	<0.50	<0.50	<0.50	<0.50	<0.50	<0.50	<0.50	<0.50	**0.60**	ND
	06/26/19	<50	<0.50	<0.50	<0.50	<1.0	<0.50	<10	<0.50	<0.50	<0.50	<0.50	<0.50	<0.50	<0.50	<0.50	<0.50	<0.50	ND
	07/23/19	**100**	<0.50	<0.50	<0.50	<1.0	<0.50	<10	<0.50	<0.50	<0.50	<0.50	<0.50	<0.50	<0.50	<0.50	<0.50	<0.50	ND
	08/15/19	<50	<0.50	<0.50	<0.50	<1.0	<0.50	<10	<0.50	<0.50	<0.50	<0.50	<0.50	<0.50	<0.50	<0.50	<0.50	<0.50	ND
	09/11/19	<50	<0.50	<0.50	<0.50	<1.0	<0.50	<10	<0.50	<0.50	<0.50	<0.50	<0.50	<0.50	<0.50	<0.50	<0.50	<0.50	ND

Table A
Historical Groundwater Analytical Results
Former Ultramar Station #77
18231 Imperial Highway, Yorba Linda, California

WELL ID	SAMPLE DATE	GRO* TPHg/	B	T	E	X²	MTBE	TBA	TAME	1,2,4-TMB	1,3,5-TMB	CHLOROFORM	IPB	n-BB	n-PB	NAPHTHALENE	sec-BB	PCE	OTHER VOCs
MW-3	05/10/01	NS	3,770	353	248	590	86.1	NS	NS	NS	NS	NS	NS	NS	NS	NS	NS	NS	ND
	03/05/03	8,300	3,200	<100	350	<200	<250	<2,500	<250	NS	NS	NS	NS	NS	NS	NS	NS	NS	ND
MW-99	03/05/03	7,600	2,000	48	290	52	150	<500	<50	NS	NS	NS	NS	NS	NS	NS	NS	NS	ND
MW-3	06/11/03	6,800	4,200	92J	420	130J	<250	<2,500	<250	NS	NS	NS	NS	NS	NS	NS	NS	NS	ND
MW-99	06/11/03	7,700	4,300	74J	430	120J	170J	<2,500	<250	NS	NS	NS	NS	NS	NS	NS	NS	NS	ND
	09/29/03	7,300	3,600	370	420	540	210J	<2,500	<250	NS	NS	NS	NS	NS	NS	NS	NS	NS	ND
MW-3	12/19/03	6,900	3,200	84J	390	140J	220J	260J	<250	NS	NS	NS	NS	NS	NS	NS	NS	NS	ND
MW-99	12/19/03	5,500	3,500	100	420	160J	270	310J	<50	NS	NS	NS	NS	NS	NS	NS	NS	NS	ND
MW-3	03/23/04	3,800	2,700	38	260	79	150	240J	<40	NS	NS	NS	NS	NS	NS	NS	NS	NS	ND
MW-99	03/23/04	2,800	2,300	32	210	66	130	230J	<40	NS	NS	NS	NS	NS	NS	NS	NS	NS	ND
MW-3	06/25/04	7,600	3,500	57	340	120	170	<1,000	<100	NS	NS	NS	NS	NS	NS	NS	NS	NS	ND
MW-99	06/25/04	3,600	3,000	52	300	110	150	<1,000	<100	NS	NS	NS	NS	NS	NS	NS	NS	NS	ND
MW-3	09/27/04	6,700	3,900	160	360	240	220	<1,000	<100	NS	NS	NS	NS	NS	NS	NS	NS	NS	ND
MW-99	09/27/04	3,200	2,200	130	210	190	160	250	<20	NS	NS	NS	NS	NS	NS	NS	NS	NS	ND
MW-3	12/23/04	3,900	2,800	64	270	160	200	<1,000	<100	NS	NS	NS	NS	NS	NS	NS	NS	NS	ND
MW-99	12/23/04	3,300	4,400	58	410	140	310	<1,000	<100	NS	NS	NS	NS	NS	NS	NS	NS	NS	ND
MW-3	02/28/05	5,300	3,300	57	350	120	250	<1,000	<100	NS	NS	NS	NS	NS	NS	NS	NS	NS	ND
MW-99	02/28/05	3,400	2,400	41	250	87	230	<1,000	<100	NS	NS	NS	NS	NS	NS	NS	NS	NS	ND
MW-3	05/10/05	6,400	1,200	<25	230	37J	<100	<1,000	<100	NS	NS	NS	NS	NS	NS	NS	NS	NS	ND
MW-99	05/10/05	4,900	1,100	<25	210	30J	<100	1,000	<100	NS	NS	NS	NS	NS	NS	NS	NS	NS	ND
MW-3	09/01/05	5,200	2,600	<25	330	40J	250	<1,000	<100	NS	NS	NS	NS	NS	NS	NS	NS	NS	ND
MW-99	09/01/05	4,500	2,400	13J	290	40J	240	<1,000	<100	NS	NS	NS	NS	NS	NS	NS	NS	NS	ND
MW-3	11/28/05	5,000	2,800	5.0J	360	43J	340	<1,000	<100	NS	NS	NS	NS	NS	NS	NS	NS	NS	ND
MW-99	11/28/05	4,900	3,000	<50	400	44J	350	<2,000	<200	NS	NS	NS	NS	NS	NS	NS	NS	NS	ND
MW-3	02/28/06	5,000	2,400	<25	290	<75	340	<1,000	<100	NS	NS	NS	NS	NS	NS	NS	NS	NS	ND
MW-99	02/28/06	6,600	2,700	<25	320	21J	350	<1,000	<100	NS	NS	NS	NS	NS	NS	NS	NS	NS	ND
MW-3	04/19/06	3,700	2,900	<25	320	<75	520	440J	<100	NS	NS	NS	NS	NS	NS	NS	NS	NS	ND
MW-99	04/19/06	4,700	3,000	<25	330	<75	560	440J	<100	NS	NS	NS	NS	NS	NS	NS	NS	NS	ND
MW-3	09/29/06	5,500	2,800	<25	420	<75	780	<1,000	<100	NS	NS	NS	NS	NS	NS	NS	NS	NS	ND
MW-99	09/29/06	5,800	3,100	<25	490	<75	820	<1,000	<100	NS	NS	NS	NS	NS	NS	NS	NS	NS	ND
MW-3	11/03/06	7,400	3,700	<25	430	<75	740	470	<100	NS	NS	NS	NS	NS	NS	NS	NS	NS	ND
MW-3	03/22/07	5,500	2,500	<25	510	<75	900	<1000	<100	NS	NS	NS	NS	NS	NS	NS	NS	NS	ND
MW-99	03/22/07	4,800	2,300	5.1	430	19	870	340	<20	NS	NS	NS	NS	NS	NS	NS	NS	NS	ND
MW-3	05/17/07	5,700	1,800	<25	420	<75	1,100	<1,000	<100	NS	NS	NS	NS	NS	NS	NS	NS	NS	ND
MW-99	05/17/07	4,600	1,400	<25	340	<75	1,000	<1,000	<100	NS	NS	NS	NS	NS	NS	NS	NS	NS	ND
MW-3	09/19/07	5,800	1,700	<25	350	<75	1,100	<1,000	<100	NS	NS	NS	NS	NS	NS	NS	NS	NS	ND
MW-99	09/19/07	5,200	1,600	<25	300	<75	1,100	<1,000	<100	NS	NS	NS	NS	NS	NS	NS	NS	NS	ND
MW-3	12/11/07	5,300	780	1.8	140	18.76	1,200	<10	<0.50	7.3	15	<0.50	15	2.1	48	29	3.2	2.6	1,1-DCA = 0.95
MW-99	12/11/07	5,600	940	<2.5	170	17	1,400	<50	<2.5	56	7.0	<2.5	13	2.6	25	35	2.9	2.4 J	ND
MW-3	03/04/08	7,100	540	3.7	69	61.5	1,600	260	<0.50	76	11	<0.50	19	3.1	28	34	3.9	2.7	ND
MW-99	03/04/08	8,300	340	3.6	27	59	1,600	250	<0.50	72	11	<0.50	18	3.2	28	33	4.2	2.8	ND
MW-3	06/10/08	2,200	300	2.4J	69	16	1,900	320	<2.50	22	4.6	<2.5	6.2	<2.5	10	15	2 J	<2.5	ND
MW-99	06/10/08	3,600	400	<2.5	87	23	1,800	360	<2.5	<2.5	6.2	<2.5	8.2	<2.5	13	23	3.4	<2.5	ND
MW-3	09/16/08	4,300	540	2.2J	95	39.1	2,500	230	3.5 J	26	8.4	<5.0	12	2.4 J	16	15	2.6 J	2.6 J	ND
MW-99	09/16/08	3,600	460	<5.0	91	26.25	2,700	270	3.3 J	18	5.3	<5.0	9	<5.0	13	11	2.3 J	<5.0	ND
MW-3	11/25/08	3,100	650	2.5	120	70.7	2,300	190	4 J	52	13	<5.0	12	3 J	18	11	3.6 J	<5.0	ND
MW-99	11/25/08	2,500	450	<5.0	110	39.5	1,600	180	<0.5	30	6.3	<5.0	7.4	<5.0	14	3.8 J	<5.0	<5.0	ND
MW-3	01/27/09	2,700	280	1.5J	74	46.5	1,500	<50	<2.5	32	8.6	<2.5	5.5	1.4 J	11	2.4 J	2.1 J	1.4 J	ND
MW-99	01/27/09	2,400	270	1.6J	73	44.5	1,400	<50	2.7	31	8	<2.5	5.4	1.4 J	10	2.4 J	2 J	1.5 J	ND
MW-3	04/16/09	3,000	340	<5.0	83	34.5	1,900	<100	4.5	25	6.9	<5.0	7.8	2.1 J	13	5.7	2.9 J	2.1 J	ND
MW-99	04/16/09	2,700	250	<5.0	79	24.5	2,700	130	<5.0	18	4.7 J	<5.0	6.4	<5.0	12	4.8 J	2.5 J	<5.0	ND
MW-3	07/16/09	2,500	240	<5.0	92	37.5	2,600	810	<5.0	22	7.7	<5.0	6	<5.0	12	3.7 J	<5.0	<5.0	ND
MW-99	07/16/09	2,400	220	<5.0	82	35.5	2,300	780	<5.0	21	7.3	<5.0	5.7	<5.0	12	<0.5	<5.0	<5.0	ND
MW-3	10/29/09	1,200	190	0.54	53	23.78	1,900	130	3.4	17	5.9	<5.0	5.6	1.7	9.5	3.2	1.8	0.84	ND
MW-99	10/29/09	1,200	200	0.56	52	23.78	2,000	170	3.8	17	5.7	<5.0	5.4	1.6	8.9	2.8	1.8	0.81	ND
MW-3	03/11/10	2,000	180	<2.5	53	28.25	1,200	280	<10	18	5.7	<2.5	4.8	<2.5	8.4	<10	<2.5	<2.5	ND
MW-99	03/11/10	1,800	190	<2.5	51	26.25	2,000	650	<10	18	5.2	<2.5	<5.0	<2.5	7.5	<10	<2.5	<2.5	ND
MW-3	06/01/10	1,600	330	<2.5	41	32.25	1,200	820	<10	22	7	<2.5	4	<2.5	6.6	<10	<2.5	<2.5	ND
MW-99	06/01/10	1,800	430	<2.5	42	39.25	1,400	1,000	<10	26	9.4	<2.5	4.7	<2.5	7	<10	<2.5	<2.5	ND
MW-3	09/14/10	1,000	160	<2.5	30	25.25	950	1,100	<10	19	4.9	<2.5	4	<2.5	7.4	<10	<2.5	<2.5	ND
MW-99	09/14/10	1,200	150	<2.5	52	24.25	770	720	<10	18	5	<2.5	4.1	<2.5	7.6	<10	<2.5	<2.5	ND
MW-3	12/09/10	1,800	210	<2.5	62	40.25	1,200	1,700	<10	26	8.1	<2.5	4.8	<2.5	8.4	<10	<2.5	<2.5	ND
MW-99	12/09/10	1,700	190	<2.5	47	36.25	770	1,100	<10	23	6.4	<2.5	3.9	<2.5	6.4	<10	<2.5	<2.5	ND
MW-3	03/09/11	1,100	94	<5.0	41	<15.0	910	1,600	<20	6.4	<5.0	<5.0	<5.0	<0.50	<0.50	<2.0	<0.50	<0.50	ND
MW-99	03/09/11	2,100	390	<5.0	96	46.5	1,300	2,300	<20	30	9.1	<5.0	5.9	<0.50	10	<2.0	<0.50	<0.50	ND
MW-3	06/14/11	1,000	140	<5.0	75	<15.0	990	1,700	<20	5.4	<5.0	<5.0	5.4	<0.50	9.6	<2.0	<0.50	<0.50	ND
MW-99	06/14/11	1,100	140	<5.0	71	<15.0	1,400	3,200	<20	5.2	<5.0	<5.0	<5.0	<0.50	<0.50	8.4	<0.50	<0.50	ND
MW-3	09/20/11	1,200	140	<5.0	82	<15.0	2,000	7,200	<20	<5.0	<5.0	<5.0	5.6	<5.0	11	<20	<5.0	<5.0	ND
MW-99	09/20/11	1,100	140	<5.0	77	<15.0	2,000	7,500	<20	<5.0	<5.0	<5.0	5.6	<5.0	9.5	<20	<5.0	<5.0	ND
MW-3	11/29/11	690	81	<5.0	34	<15.0	690	1,500	<20	<5.0	<5.0	<5.0	<5.0	<5.0	<0.50	<20	<5.0	<5.0	ND
MW-99	11/29/11	720	85	<2.5	37	<7.5	760	1,700	<10	3.3	<2.5	<2.5	2.8	<2.5	4.6	<10	<2.5	<2.5	ND

Table A
Historical Groundwater Analytical Results
Former Ultramar Station #77
18231 Imperial Highway, Yorba Linda, California

WELL ID	SAMPLE DATE	GRO* TPHg/	B	T	E	X^2	MTBE	TBA	TAME	1,2,4-TMB	1,3,5-TMB	CHLOROFORM	IPB	n-BB	n-PB	NAPHTHALENE	sec-BB	PCE	OTHER VOCs
MW-3	02/16/12	**810**	**83**	<1.0	**63**	<3.0	**1,300**	**4,800**	<4.0	**1.8**	<1.0	<1.0	**3.7**	**1.1**	**7.1**	**4.9**	**1.6**	<1.0	ND
MW-99	02/16/12	**590**	**69**	<2.5	**50**	<7.5	**1,000**	**2,900**	<10	<2.5	<2.5	<2.5	**3.2**	<2.5	**5.4**	<10	<2.5	<2.5	ND
MW-3	05/25/12	**950**	**120**	<1.0	**83**	<3.0	**810**	**1,900**	<4.0	**2.4**	<1.0	<1.0	**6.5**	**1.8**	**11**	<4.0	**2.4**	<1.0	ND
MW-99	05/25/12	**1,100**	**99**	<1.0	**66**	<3.0	**1,400**	**2,600**	<4.0	**2.0**	<1.0	<1.0	**5.0**	**1.2**	**8.5**	<4.0	**1.9**	<1.0	ND
MW-3	08/20/12	**1,300**	**180**	<2.0	**96**	<6.0	**1,500**	**6,200**	<8.0	**3.1**	<2.0	<2.0	**7.5**	<2.0	**12**	<8.0	**2.8**	<2.0	ND
MW-99	08/20/12	**1,100**	**170**	<2.0	**93**	<6.0	**1,200**	**4,000**	<8.0	**2.8**	<2.0	<2.0	**7.3**	**2.7**	**12**	<8.0	**3.2**	<2.0	ND
MW-3	11/08/12	**1,600**	**44**	<5.0	**19**	<15.0	**2,200**	**2,900**	<20	**9.9**	<5.0	<5.0	<5.0	<5.0	<5.0	<20	<5.0	<5.0	ND
MW-99	11/08/12	**1,600**	**39**	<5.0	**15**	<15.0	**2,100**	**3,100**	<20	**8.7**	<5.0	<5.0	<5.0	<5.0	<5.0	<20	<5.0	<5.0	ND
MW-3	01/29/13	**150**	**2.3**	<0.50	**5.0**	<1.50	**150**	**220**	<2.0	**0.8**	<0.50	<0.50	**1.1**	<0.50	**1.5**	<2.0	<0.50	<0.50	ND
MW-99	01/29/13	**170**	**2.2**	<0.50	**4.6**	<1.50	**240**	**420**	<2.0	**0.67**	<0.50	<0.50	**0.89**	<0.50	**1.3**	<2.0	<0.50	<0.50	ND
MW-3	06/18/13	<100	<0.50	<0.50	**0.81**	<1.50	**9.4**	**37**	<2.0	<0.50	<0.50	**16**	<0.50	<0.50	<0.50	<2.0	<0.50	<0.50	Bromodichloromethane = 5.7; Bromoform = 4.3; Bromomethane = 1.0; Dibromochloromethane = 6.0.
MW-99	06/18/13	<100	<0.50	<0.50	**0.66**	<1.50	**20**	**110**	<2.0	<0.50	<0.50	**20**	<0.50	<0.50	<0.50	<2.0	<0.50	<0.50	Bromodichloromethane = 7.8; Bromoform = 6.8
MW-3	08/22/13	<100	<0.50	<0.50	<0.50	<1.50	**10**	**48**	<2.0	<0.50	<0.50	**32**	<0.50	<0.50	<0.50	<2.0	<0.50	<0.50	Bromodichloromethane = 7.7; Bromoform = 7.0; Dibromochloromethane = 9.2.
MW-99	08/22/13	<100	<0.50	<0.50	<0.50	<1.50	**11**	**47**	<2.0	<0.50	<0.50	**36**	<0.50	<0.50	<0.50	<2.0	<0.50	<0.50	Bromodichloromethane = 7.7; Bromoform = 7.0; Dibromochloromethane = 9.8.
MW-3	12/12/13	<100	<0.50	<0.50	<0.50	<1.50	**5.9**	<10	<2.0	<0.50	<0.50	**30**	<0.50	<0.50	<0.50	<2.0	<0.50	<0.50	Bromodichloromethane = 6.0; Bromoform = 6.1; Dibromochloromethane = 6.7, 1,2-Dichloroethane=2.6.
MW-99	12/12/13	<100	<0.50	<0.50	<0.50	<1.50	**7.4**	<10	<2.0	<0.50	<0.50	**33**	<0.50	<0.50	<0.50	**2.7**	<0.50	<0.50	Bromodichloromethane = 6.8; Bromoform = 7.2; Dibromochloromethane = 7.1, 1,2-Dichloroethane=2.7.
MW-3	03/18/14	<100	<0.50	<0.50	<0.50	<1.50	**4.8**	<10	<2.0	<0.50	<0.50	**20**	<0.50	<0.50	<0.50	<2.0	<0.50	<0.50	Bromodichloromethane = 2.4; Bromoform = 7.2; Dibromochloromethane = 3.0, 1,2-Dichloroethane=1.1.
MW-99	03/18/14	<100	<0.50	<0.50	<0.50	<1.50	**6.8**	<10	<2.0	<0.50	<0.50	**21**	<0.50	<0.50	<0.50	<2.0	<0.50	<0.50	Bromodichloromethane = 2.8; Bromoform = 13; Dibromochloromethane = 3.4, 1,2-Dichloroethane=1.4.
MW-3	06/17/14	<100	<0.50	<0.50	<0.50	<1.50	**4.0**	<10	<2.0	<0.50	<0.50	**33**	<0.50	<0.50	<0.50	<2.0	<0.50	<0.50	Bromodichloromethane = 1.3; Bromoform = 5.6; Dibromochloromethane = 2.1, 1,2-Dichloroethane=0.82.
MW-99	06/17/14	<100	<0.50	<0.50	<0.50	<1.50	**3.6**	<10	<2.0	<0.50	<0.50	**32**	<0.50	<0.50	<0.50	<2.0	<0.50	<0.50	Bromodichloromethane = 1.3; Bromoform = 4.4; Dibromochloromethane = 1.7, 1,2-Dichloroethane=0.81.
MW-3	09/30/14	<100	<0.50	<0.50	<0.50	<1.50	<2.0	<10	<2.0	<0.50	<0.50	**10**	<0.50	<0.50	<0.50	<2.0	<0.50	<0.50	Bromodichloromethane = 1.8; Bromoform = 8.6; Dibromochloromethane = 3.3.
MW-99	09/30/14	<100	<0.50	<0.50	<0.50	<1.50	<2.0	<10	<2.0	<0.50	<0.50	**8.3**	<0.50	<0.50	<0.50	<2.0	<0.50	<0.50	Bromodichloromethane = 1.4; Bromoform = 8.0; Dibromochloromethane = 3.4.
MW-3	12/09/14	<100	<0.50	<0.50	<0.50	<1.50	<2.0	<10	<2.0	<0.50	<0.50	**13**	<0.50	<0.50	<0.50	<2.0	<0.50	<0.50	Bromodichloromethane = 3.7; Bromoform = 7.8; Dibromochloromethane = 5.6.
MW-99	12/09/14	<100	<0.50	<0.50	<0.50	<1.50	<2.0	<10	<2.0	<0.50	<0.50	**14**	<0.50	<0.50	<0.50	<2.0	<0.50	<0.50	Bromodichloromethane = 4.0; Bromoform = 9.0; Dibromochloromethane = 5.9.

Table A
Historical Groundwater Analytical Results
Former Ultramar Station #77
18231 Imperial Highway, Yorba Linda, California

WELL ID	SAMPLE DATE	GRO* TPHg/	B	T	E	X²	MTBE	TBA	TAME	1,2,4-TMB	1,3,5-TMB	CHLOROFORM	IPB	n-BB	n-PB	NAPHTHALENE	sec-BB	PCE	OTHER VOCs
MW-3	03/03/15	<100	<0.50	<0.50	<0.50	<1.50	<2.0	<10	<2.0	<0.50	<0.50	**20**	<0.50	<0.50	<0.50	<2.0	<0.50	<0.50	Bromodichloromethane = 8.1; Bromoform = 10; Dibromochloromethane = 9.2.
MW-99	03/03/15	<100	<0.50	<0.50	<0.50	<1.50	<2.0	<10	<2.0	<0.50	<0.50	**21**	<0.50	<0.50	<0.50	<2.0	<0.50	<0.50	Bromodichloromethane = 8.7; Bromoform = 11; Dibromochloromethane = 10.
MW-3	06/09/15	<100	<0.50	<0.50	<0.50	<1.50	**2.6**	<10	<2.0	<0.50	<0.50	**20**	<0.50	<0.50	<0.50	<2.0	<0.50	<0.50	Bromodichloromethane = 4.7; Bromoform =5.2; Dibromochloromethane = 5.2.
MW-99	06/09/15	<100	<0.50	<0.50	<0.50	<1.50	**5.1**	<10	<2.0	<0.50	<0.50	**25**	<0.50	<0.50	<0.50	<2.0	<0.50	<0.50	Bromodichloromethane = 6.5; Bromoform =8.5; Dibromochloromethane = 7.9.
MW-3	09/17/15	<100	<0.50	<0.50	<0.50	<1.50	**8.5**	<10	<2.0	<0.50	<0.50	**9.8**	<0.50	<0.50	<0.50	<2.0	<0.50	<0.50	Bromodichloromethane = 1.5; Bromoform =1.7; Dibromochloromethane = 1.6.
MW-99	09/17/15	<100	<0.50	<0.50	<0.50	<1.50	**8.8**	<10	<2.0	<0.50	<0.50	**10**	<0.50	<0.50	<0.50	<2.0	<0.50	<0.50	Bromodichloromethane = 1.5; Bromoform =1.6; Dibromochloromethane = 1.7.
MW-3	12/08/15	<100	<0.50	<0.50	<0.50	<1.50	**7.1**	<10	<2.0	<0.50	<0.50	**4.0**	<0.50	<0.50	<0.50	<2.0	<0.50	<0.50	ND
MW-99	12/08/15	<100	<0.50	<0.50	<0.50	<1.50	**6.6**	<10	<2.0	<0.50	<0.50	**4.1**	<0.50	<0.50	<0.50	<2.0	<0.50	<0.50	ND
MW-3	03/09/16	<100	<0.50	<0.50	<0.50	<1.50	**2.4**	<10	<2.0	<0.50	<0.50	**1.8**	<0.50	<0.50	<0.50	<2.0	<0.50	<0.50	ND
MW-99	03/09/16	<100	<0.50	<0.50	<0.50	<1.50	**2.4**	<10	<2.0	<0.50	<0.50	**1.9**	<0.50	<0.50	<0.50	<2.0	<0.50	<0.50	ND
MW-3	06/07/16	<100	<0.50	<0.50	<0.50	<1.50	<2.0	<10	<2.0	<0.50	<0.50	**3.6**	<0.50	<0.50	<0.50	<2.0	<0.50	<0.50	Bromodichloromethane = 1.6; Bromoform =0.95; Dibromochloromethane = 1.6.
MW-99	06/07/16	<100	<0.50	<0.50	<0.50	<1.50	<2.0	<10	<2.0	<0.50	<0.50	**3.5**	<0.50	<0.50	<0.50	<2.0	<0.50	<0.50	Bromodichloromethane = 1.4; Bromoform =0.97; Dibromochloromethane = 1.3.
MW-3	09/01/16	<100	<0.50	<0.50	<0.50	<1.50	<2.0	<10	<2.0	<0.50	<0.50	**5.4**	<0.50	<0.50	<0.50	<2.0	<0.50	<0.50	Bromodichloromethane = 2.9; Bromoform =1.4; Dibromochloromethane = 2.4.
MW-99	09/01/16	<100	<0.50	<0.50	<0.50	<1.50	<2.0	<10	<2.0	<0.50	<0.50	**5.0**	<0.50	<0.50	<0.50	<2.0	<0.50	<0.50	Bromodichloromethane = 2.3; Bromoform =1.5; Dibromochloromethane = 2.2.
MW-3	12/15/16	<100	<0.50	<0.50	<0.50	<1.50	**5.4**	<10	<2.0	<0.50	<0.50	**2.8**	<0.50	<0.50	<0.50	<2.0	<0.50	<0.50	Bromodichloromethane = 0.96; Dibromochloromethane = 2.0.
MW-99	12/15/16	<100	<0.50	<0.50	<0.50	<1.50	**5.5**	<10	<2.0	<0.50	<0.50	**2.6**	<0.50	<0.50	<0.50	<2.0	<0.50	<0.50	Bromodichloromethane = 0.92; Dibromochloromethane = 2.0.
MW-3	03/23/17	<100	<0.50	<0.50	<0.50	<1.50	**8.7**	<10	<2.0	<0.50	<0.50	**0.66**	<0.50	<0.50	<0.50	<2.0	<0.50	<0.50	ND
MW-99	03/23/17	**880**	<0.50	<0.50	<0.50	<1.50	**11**	<10	<2.0	<0.50	<0.50	**0.80**	<0.50	<0.50	<0.50	<2.0	<0.50	<0.50	ND
MW-3	06/28/17	<100	<0.50	<0.50	<0.50	<1.50	**4.4**	<10	<2.0	<0.50	<0.50	**0.85**	<0.50	<0.50	<0.50	<2.0	<0.50	<0.50	ND
MW-99	06/28/17	<100	<0.50	<0.50	<0.50	<1.50	**5.8**	<10	<2.0	<0.50	<0.50	**0.91**	<0.50	<0.50	<0.50	<2.0	<0.50	<0.50	ND
MW-3	09/13/17	<100	<0.50	<0.50	<0.50	<1.50	<2.0	<10	<2.0	<0.50	<0.50	<0.50	<0.50	<0.50	<0.50	<2.0	<0.50	<0.50	ND
MW-99	09/13/17	<100	<0.50	<0.50	<0.50	<1.50	<2.0	<10	<2.0	<0.50	<0.50	<0.50	<0.50	<0.50	<0.50	<2.0	<0.50	<0.50	ND
MW-3	11/28/17	<50	<0.50	<0.50	<0.50	<1.0	**4.8**	<10	<0.50	<0.50	<0.50	**0.40 J**	<0.50	<1.0	<0.50	<1.0	<0.50	**0.36 J**	ND
MW-99	11/28/17	NS	<0.50	<0.50	<0.50	<1.0	**5.0**	<10	<0.50	<1.0	<0.50	**0.58**	<0.50	<1.0	<0.50	<1.0	<0.50	**0.28 J**	ND
MW-3	12/14/17	<50	<0.50	<0.50	<0.50	<1.0	**5.2**	<10	<0.50	<0.50	<0.50	**042 J**	<0.50	<1.0	<0.50	<1.0	<0.50	**0.26 J**	ND
MW-99	12/14/17	<50	<0.50	<0.50	<0.50	<1.0	**4.9**	<10	<0.50	<0.50	<0.50	**0.47 J**	<0.50	<1.0	<0.50	<1.0	<0.50	**0.36 J**	ND
MW-3	03/16/18	<50	<0.50	<0.50	<0.50	<1.0	**5.3**	<10	<0.50	<0.50	<0.50	<0.50	<0.50	<1.0	<0.50	<1.0	<0.50	**0.32 J**	ND
MW-99	03/16/18	NS	<0.50	<0.50	<0.50	<1.0	**5.9**	<10	<0.50	<0.50	<0.50	<0.50	<0.50	<1.0	<0.50	<1.0	<0.50	**0.35 J**	ND
MW-3	06/20/18	<50	<0.50	<0.50	<0.50	<1.5	**3.2**	<10	<0.50	<0.50	<0.50	<0.50	<0.50	<0.50	<0.50	<0.50	<0.50	<0.50	ND
MW-99	06/20/18																		
MW-3	09/26/18	<50	<0.50	<0.50	<0.50	<1.50	**5.1**	<10	<0.50	<0.50	<0.50	<0.50	<0.50	<0.50	<0.50	<0.50	<0.50	<0.50	ND
MW-99	09/26/18	<50	<0.50	<0.50	<0.50	<1.50	**5.0**	<10	<0.50	<0.50	<0.50	<0.50	<0.50	<0.50	<0.50	<0.50	<0.50	<0.50	ND
MW-3	12/12/18	<50	<0.50	<0.50	<0.50	<1.50	**2.7**	<10	<0.50	<0.50	<0.50	<0.50	<0.50	<0.50	<0.50	<0.50	<0.50	<0.50	ND
MW-99	12/12/18	NS	<0.50	<0.50	<0.50	<1.50	**2.7**	<10	<0.50	<0.50	<0.50	<0.50	<0.50	<0.50	<0.50	<0.50	<0.50	<0.50	ND
MW-3	03/07/19	<50	<0.50	<0.50	<0.50	<1.0	**4.1**	<10	<0.50	<0.50	<0.50	<0.50	<0.50	<0.50	<0.50	<0.50	<0.50	<0.50	ND
MW-99	03/07/19	NS	<0.50	<0.50	<0.50	<1.0	**4.2**	<10	<0.50	<0.50	<0.50	<0.50	<0.50	<0.50	<0.50	<0.50	<0.50	<0.50	ND
MW-3	06/26/19	<50	<0.50	<0.50	<0.50	<1.0	**2.5**	<10	<0.50	<0.50	<0.50	<0.50	<0.50	<0.50	<0.50	<0.50	<0.50	<0.50	ND
MW-99	06/26/19	<50	<0.50	<0.50	<0.50	<1.0	**2.3**	<10	<0.50	<0.50	<0.50	<0.50	<0.50	<0.50	<0.50	<0.50	<0.50	<0.50	ND
MW-3	07/23/19	<50	<0.50	<0.50	<0.50	<1.0	**3.1**	<10	<0.50	<0.50	<0.50	<0.50	<0.50	<0.50	<0.50	<0.50	<0.50	<0.50	ND
MW-99	07/23/19	NS	<0.50	<0.50	<0.50	<1.0	**4.3**	<10	<0.50	<0.50	<0.50	<0.50	<0.50	<0.50	<0.50	<0.50	<0.50	<0.50	ND
MW-3	08/15/19	<50	<0.50	<0.50	<0.50	<1.0	**2.9**	<10	<0.50	<0.50	<0.50	<0.50	<0.50	<0.50	<0.50	<0.50	<0.50	<0.50	ND
MW-99	08/15/19	NS	<0.50	<0.50	<0.50	<1.0	**5.3**	<10	<0.50	<0.50	<0.50	**0.79**	<0.50	<0.50	<0.50	<0.50	<0.50	<0.50	ND
MW-3	09/11/19	<50	<0.50	<0.50	<0.50	<1.0	**5.9**	<10	<0.50	<0.50	<0.50	**1.6**	<0.50	<0.50	<0.50	<0.50	<0.50	<0.50	ND
MW-99	09/11/19	<50	<0.50	<0.50	<0.50	<1.0	**5.9**	<10	<0.50	<0.50	<0.50	**1.5**	<0.50	<0.50	<0.50	<0.50	<0.50	<0.50	ND

Table A
Historical Groundwater Analytical Results
Former Ultramar Station #77
18231 Imperial Highway, Yorba Linda, California

WELL ID	SAMPLE DATE	GRO* TPHg/	B	T	E	X²	MTBE	TBA	TAME	1,2,4-TMB	1,3,5-TMB	CHLOROFORM	IPB	n-BB	n-PB	NAPHTHALENE	sec-BB	PCE	OTHER VOCs
MW-4	05/10/01	NS	437	468	48.9	771	687	NS	NS	NS	NS	NS	NS	NS	NS	NS	NS	NS	ND
	03/05/03	INA	INA	INA	INA	INA	INA	INA	INA	NS	NS	NS	NS	NS	NS	NS	NS	NS	ND
MW-99	03/11/03	3,300	350	<80	<80	190	5,500	<2,000	<6,000	NS	NS	NS	NS	NS	NS	NS	NS	NS	ND
	06/11/03	2,300	210	58	76	350	1,300	<1,000	<100	NS	NS	NS	NS	NS	NS	NS	NS	NS	ND
	09/29/03	1,300	200	26J	25J	110J	2,900	320J	<200	NS	NS	NS	NS	NS	NS	NS	NS	NS	ND
	09/29/03	1,300	130	14J	14J	61J	1,800	230J	<200	NS	NS	NS	NS	NS	NS	NS	NS	NS	ND
	12/19/03	440	50	5.1J	3.6J	22J	1,200	<500	<50	NS	NS	NS	NS	NS	NS	NS	NS	NS	ND
	03/23/04	1,300	91	7.4	6.4	72	1,000	<200	<20	NS	NS	NS	NS	NS	NS	NS	NS	NS	ND
	06/25/04	2,600	64	21	47	200	1,200	<200	<20	NS	NS	NS	NS	NS	NS	NS	NS	NS	ND
	09/27/04	350	15	0.92J	3.2	8.1	350	<40	0.78 J	NS	NS	NS	NS	NS	NS	NS	NS	NS	ND
	12/23/04	390	16	0.56J	1.7	7	1,000	<40	2.6 J	NS	NS	NS	NS	NS	NS	NS	NS	NS	ND
	02/28/05	1,000	78	12	24	84	1,000	<40	3.2 J	NS	NS	NS	NS	NS	NS	NS	NS	NS	ND
	05/10/05	1,900	74	15	31	200	1,900	190	5	NS	NS	NS	NS	NS	NS	NS	NS	NS	ND
	09/01/05	2,200	78	7.8	28	130	2,600	140J	6 J	NS	NS	NS	NS	NS	NS	NS	NS	NS	ND
	11/28/05	3,600	160	11J	44	140	4,700	<1,000	<100	NS	NS	NS	NS	NS	NS	NS	NS	NS	ND
	02/28/06	2,700	54	4.7J	16	45	3,000	<200	9.8 J	NS	NS	NS	NS	NS	NS	NS	NS	NS	ND
	04/19/06	4,000	63	4.2J	20	44	3,700	<200	9.4 J	NS	NS	NS	NS	NS	NS	NS	NS	NS	ND
	09/28/06	2,400	21	<5.0	15	40	1,600	<200	<20	NS	NS	NS	NS	NS	NS	NS	NS	NS	ND
	11/03/06	2,400	17	<5.0	10	22	1,400	<200	<20	NS	NS	NS	NS	NS	NS	NS	NS	NS	ND
	03/22/07	1,400	5	<5.0	<5.0	<15	1,000	<200	<20	NS	NS	NS	NS	NS	NS	NS	NS	NS	ND
	05/17/07	1,300	<5.0	<5.0	<5.0	<15	810	<200	<20	NS	NS	NS	NS	NS	NS	NS	NS	NS	ND
	09/19/07	380	1.7	0.34J	2.4	6.3	210	7.6J	0.73 J	NS	NS	NS	NS	NS	NS	NS	NS	NS	ND
	12/11/07	460	<0.50	<0.50	<0.50	<1.5	290	<10	<0.50	<0.50	<0.50	<0.50	<0.50	<0.50	<0.50	<0.50	<0.50	<0.50	ND
	03/04/08	2,000	90	0.76	24	16.8	1,100	<10	7.8	20	2.7	<0.50	5.6	0.67	7.9	1.7	1.3	0.61	ND
	06/10/08	800	26	2.4	12	8.8	1,200	<50	<2.5	7.2	<2.5	2 J	<2.5	<2.5	2.2	<2.5	<2.5	<2.5	ND
	09/16/08	790	19	<5.0	7.6	5.35J	2,800	<100	12	5.6	<5.0	<5.0	<5.0	<5.0	<5.0	<5.0	<5.0	<5.0	ND
	11/25/08	1,800	41	<5.0	19	11.7J	2,500	<100	13	11	<5.0	<5.0	<5.0	<5.0	2.6 J	<5.0	<5.0	<5.0	ND
	01/27/09	1,400	16	<2.5	7.4	8.5	1,200	<50	6.6	2.0J	<2.5	<2.5	<2.5	<2.5	1 J	<2.5	<2.5	<2.5	ND
	04/16/09	1,600	28	<5.0	8.7	9.3J	2,300	<100	8.2	5.6	<5.0	<5.0	<5.0	<5.0	<5.0	<5.0	<5.0	<5.0	ND
	07/16/09	980	27	<2.5	15	8.0	1,400	440	7.1	8.7	<2.5	<2.5	<2.5	<2.5	2 J	<2.5	<2.5	<2.5	ND
	10/29/09	220	8.6	<5.0	1.9	2.2	940	34	4.8	1.2	<5.0	<5.0	<5.0	<5.0	<5.0	<2.0	<5.0	<5.0	ND
	03/11/10	780	18	<2.5	3.2	7.0	1,600	<50	<10	2.7	<2.5	<2.5	<2.5	<2.5	<2.5	<10	<2.5	<2.5	ND
	06/01/10	510	41	<5.0	12	<15.0	2,400	<100	<20	6.0	<5.0	<5.0	<5.0	<5.0	<5.0	<20	<5.0	<5.0	ND
	09/14/10	570	15	<5.0	8.7	<15.0	1,300	150	<20	<5.0	<5.0	<5.0	<5.0	<5.0	<5.0	<20	<5.0	<5.0	ND
	12/09/10	150	3	<0.50	2.8	1.45	290	19	<2.0	2.0	<0.50	<0.50	<0.50	<0.50	<0.50	<2.0	<0.50	0.73	ND
	03/09/11	3,200	56	<5.0	50	21.5	7,600	1,100	44	30	5.1	<5.0	<5.0	<5.0	5.2	<20	<5.0	<5.0	ND
	06/14/11	<100	1.1	<0.50	<0.50	<1.50	160	13	<2.0	1.2	<0.50	<0.50	<0.50	<0.50	<0.50	<2.0	<0.50	0.53	ND
	09/20/11	250	5.7	<0.50	5.1	7.7	910	150	4.2	9.7	1.9	<0.50	0.69	<0.50	0.9	<2.0	<0.50	<0.50	ND
	11/29/11	<100	0.53	<0.50	<0.50	<1.50	56	110	<2.0	1.4	<0.50	<0.50	<0.50	<0.50	<0.50	<2.0	<0.50	0.57	ND
	02/16/12	<100	<0.50	<0.50	<0.50	<1.50	47	<10	<2.0	1.7	<0.50	<0.50	<0.50	<0.50	<0.50	<2.0	<0.50	0.60	ND
	05/25/12	<100	2.8	<0.50	2.6	3.99	100	120	<2.0	2.6	0.63	<0.50	<0.50	<0.50	0.52	<2.0	<0.50	<0.50	ND
	08/20/12	<100	4.6	<0.50	1.9	8.9	150	2,300	<2.0	4.3	0.88	<0.50	<0.50	<0.50	<0.50	<2.0	<0.50	<0.50	ND
	11/08/12	560	11	1.4	34	71	730	2,800	4.8	39	5.9	<0.50	5.0	<0.50	9.0	29	1.4	<0.50	ND
	01/29/13	200	1.4	<0.50	19	17.4	64	720	<2.0	9.8	1.1	<0.50	2.1	<0.50	3.1	3.8	1.1	<0.50	ND
	06/18/13	<100	<0.50	<0.50	2.9	1.2	47	1,300	<2.0	1.4	<0.50	<0.50	0.71	<0.50	0.72	<2.0	<0.50	<0.50	ND
	08/22/13	<100	<0.50	<0.50	<0.50	<1.50	6.2	540	<2.0	<0.50	<0.50	<0.50	<0.50	<0.50	<0.50	<2.0	<0.50	<0.50	Carbon Disulfide = 0.80.
	12/12/13	190	<0.50	<0.50	10	4.4	36	2,500	<2.0	7.1	1.8	<0.50	1.6	0.64	2.7	7.0	<0.50	<0.50	ND
	03/18/14	<100	<0.50	<0.50	<0.50	<1.50	3.6	1,300	<2.0	<0.50	<0.50	<0.50	<0.50	<0.50	<0.50	<2.0	<0.50	<0.50	ND
	06/17/14	<100	<0.50	<0.50	<0.50	<1.50	3.4	730	<2.0	<0.50	<0.50	<0.50	<0.50	<0.50	<0.50	<2.0	<0.50	<0.50	ND
	09/30/14	<100	<0.50	<0.50	<0.50	<1.50	8.7	160	<2.0	<0.50	<0.50	<0.50	<0.50	<0.50	<0.50	<2.0	<0.50	<0.50	ND
	12/09/14	<100	<0.50	<0.50	<0.50	<1.50	3.5	79	<2.0	<0.50	<0.50	<0.50	<0.50	<0.50	<0.50	<2.0	<0.50	<0.50	ND
	03/03/15	<100	<0.50	<0.50	<0.50	<1.50	7.0	48	<2.0	<0.50	<0.50	<0.50	<0.50	<0.50	<0.50	<2.0	<0.50	<0.50	ND
	06/09/15	<100	<0.50	<0.50	<0.50	<1.50	12	<10	<2.0	<0.50	<0.50	<0.50	<0.50	<0.50	<0.50	<2.0	<0.50	<0.50	ND
	09/17/15	<100	<0.50	<0.50	<0.50	<1.50	15	<10	<2.0	<0.50	<0.50	<0.50	<0.50	<0.50	<0.50	<2.0	<0.50	<0.50	ND
	12/08/15	<100	<0.50	<0.50	<0.50	<1.50	10	<10	<2.0	<0.50	<0.50	<0.50	<0.50	<0.50	<0.50	<2.0	<0.50	<0.50	ND
	03/09/16	<100	<0.50	<0.50	<0.50	<1.50	8.4	<10	<2.0	<0.50	<0.50	<0.50	<0.50	<0.50	<0.50	<2.0	<0.50	0.51	ND
	06/07/16	<100	<0.50	<0.50	<0.50	<1.50	5.7	<10	<2.0	<0.50	<0.50	<0.50	<0.50	<0.50	<0.50	<2.0	<0.50	<0.50	ND
	09/01/16	<100	<0.50	<0.50	<0.50	<1.50	9.5	<10	<2.0	<0.50	<0.50	<0.50	<0.50	<0.50	<0.50	<2.0	<0.50	<0.50	ND
	12/15/16	<100	<0.50	<0.50	<0.50	<1.50	21	<10	<2.0	<0.50	<0.50	<0.50	<0.50	<0.50	<0.50	<2.0	<0.50	<0.50	ND
	03/23/17	<100	<0.50	<0.50	<0.50	<1.50	27	<10	<2.0	<0.50	<0.50	<0.50	<0.50	<0.50	<0.50	<2.0	<0.50	<0.50	ND
	06/28/17	<100	<0.50	<0.50	<0.50	<1.50	14	<10	<2.0	<0.50	<0.50	<0.50	<0.50	<0.50	<0.50	<2.0	<0.50	<0.50	ND
	09/13/17	<100	<0.50	<0.50	<0.50	<1.50	18	<10	<2.0	<0.50	<0.50	<0.50	<0.50	<0.50	<0.50	<2.0	<0.50	<0.50	ND
	11/28/17	29 J	<0.50	<0.50	<0.50	<1.0	18	<10	<0.50	<0.50	<0.50	<0.50	<0.50	<1.0	<0.50	<1.0	<0.50	<0.50	ND
	12/14/17	26 J	<0.50	<0.50	<0.50	<1.0	24	<10	<0.50	<0.50	<0.50	<0.50	<0.50	<1.0	<0.50	<1.0	<0.50	0.31 J	ND
	03/16/18	30 J	<0.50	<0.50	<0.50	<1.0	29	<10	<0.50	<0.50	<0.50	<0.50	<0.50	<1.0	<0.50	<1.0	<0.50	0.35 J	ND
	06/20/18	<50	<0.50	<0.50	<0.50	<1.50	32	<10	<0.50	<0.50	<0.50	<0.50	<0.50	<0.50	<0.50	<0.50	<0.50	<0.50	ND
	09/26/18	<50	<0.50	<0.50	<0.50	<1.50	12	<10	<0.50	<0.50	<0.50	<0.50	<0.50	<0.50	<0.50	<0.50	<0.50	0.69	ND
	12/12/18	<50	<0.50	<0.50	<0.50	<1.50	9.6	<10	<0.50	<0.50	<0.50	<0.50	<0.50	<0.50	<0.50	<0.50	<0.50	<0.50	ND
	03/07/19	<50	<0.50	<0.50	<0.50	<1.0	17	<10	<0.50	<0.50	<0.50	<0.50	<0.50	<0.50	<0.50	<0.50	<0.50	<0.50	ND
	06/26/19	50	<0.50	<0.50	<0.50	<1.0	21	<10	<0.50	<0.50	<0.50	<0.50	<0.50	<0.50	<0.50	<0.50	<0.50	<0.50	ND
	07/23/19	60	<0.50	<0.50	<0.50	<1.0	23	<10	<0.50	<0.50	<0.50	<0.50	<0.50	<0.50	<0.50	<0.50	<0.50	<0.50	ND
	08/15/19	<50	<0.50	<0.50	<0.50	<1.0	30	<10	<0.50	<0.50	<0.50	<0.50	<0.50	<0.50	<0.50	<0.50	<0.50	<0.50	ND
	09/11/19	<50	<0.50	<0.50	<0.50	<1.0	18	<10	<0.50	<0.50	<0.50	<0.50	<0.50	<0.50	<0.50	<0.50	<0.50	<0.50	ND

Table A
Historical Groundwater Analytical Results
Former Ultramar Station #77
18231 Imperial Highway, Yorba Linda, California

WELL ID	SAMPLE DATE	GRO* TPHg/	B	T	E	X^2	MTBE	TBA	TAME	1,2,4-TMB	1,3,5-TMB	CHLOROFORM	IPB	n-BB	n-PB	NAPHTHALENE	sec-BB	PCE	OTHER VOCs
MW-5	03/23/04	LPH	LPH	LPH	LPH	LPH	LPH	LPH	LPH	NS	NS	NS	NS	NS	NS	NS	NS	NS	ND
	06/25/04	LPH	LPH	LPH	LPH	LPH	LPH	LPH	LPH	NS	NS	NS	NS	NS	NS	NS	NS	NS	ND
	09/27/04	**22,000**	**9,200**	**850**	**790**	**2,500**	**14,000**	<1,000	<100	NS	NS	NS	NS	NS	NS	NS	NS	NS	ND
	12/23/04	sheen	sheen	sheen	sheen	sheen	sheen	sheen	sheen	NS	NS	NS	NS	NS	NS	NS	NS	NS	ND
	02/28/05	**44,000**	**27,000**	**6,200**	**2,000**	**7,000**	**76,000**	<2,000	<200	NS	NS	NS	NS	NS	NS	NS	NS	NS	ND
	05/10/05	**140,000**	**21,000**	**11,000**	**2,500**	**10,000**	**140,000**	**2,000J**	<200	NS	NS	NS	NS	NS	NS	NS	NS	NS	ND
	09/01/05	**120,000**	**22,000**	**9,400**	**2,300**	**8,400**	**150,000**	<20,000	<2,000	NS	NS	NS	NS	NS	NS	NS	NS	NS	ND
	11/28/05	**230,000**	**21,000**	**11,000**	**2,800**	**12,000**	**270,000**	<40,000	<4,000	NS	NS	NS	NS	NS	NS	NS	NS	NS	ND
	02/28/06	**160,000**	**17,000**	**6,100**	**1,900**	**6,700**	**190,000**	<20,000	<2,000	NS	NS	NS	NS	NS	NS	NS	NS	NS	ND
	04/19/06	**340,000**	**20,000**	**7,100**	**2,200**	**8,400**	**290,000**	<20,000	<2,000	NS	NS	NS	NS	NS	NS	NS	NS	NS	ND
	09/28/06	**260,000**	**15,000**	**5,800**	**2,100**	**7,600**	**160,000**	<20,000	<2,000	NS	NS	NS	NS	NS	NS	NS	NS	NS	ND
	11/03/06	**230,000**	**16,000**	**4,300**	**1,800**	**6,000**	**100,000**	<20,000	<2,000	NS	NS	NS	NS	NS	NS	NS	NS	NS	ND
MW-99	11/03/06	**160,000**	**12,000**	**3,600**	**1,700**	**5,500**	**81,000**	**1,100**	<100	NS	NS	NS	NS	NS	NS	NS	NS	NS	ND
	03/22/07	**150,000**	**15,000**	**2,800**	**1,900**	**4,500**	**87,000**	<20,000	<2,000	NS	NS	NS	NS	NS	NS	NS	NS	NS	ND
	05/17/07	**370,000**	**12,000**	**5,500**	**2,200**	**9,000**	**250,000**	<20,000	<2,000	NS	NS	NS	NS	NS	NS	NS	NS	NS	ND
	09/19/07	**310**	**6,900**	**930**	**810**	**1,900**	**34,000**	<4000	<400	NS	NS	NS	NS	NS	NS	NS	NS	NS	ND
	12/11/07	**370,000**	**9,700**	**4,900**	**2,500**	**8,100**	**170,000**	<500	<25	**2,100**	**470**	<25	**100**	**48**	**270**	**690**	<25	<25	ND
	03/04/08	**130,000**	**3,000**	**620**	**3,800**	**1,190**	**61,000**	**1,000**	<0.50	**4,700**	**1,200**	<0.50	**70**	**35**	**790**	**5,000**	**12**	**3.3**	ND
	06/10/08	**150,000**	**12,000**	**4,300**	**2,100**	**6,800**	**130,000**	**6,200**	**30**	**1,600**	**340**	**24**	**83**	**20**	**210**	**720**	**12**	**4.4**	ND
	09/16/08	**64,000**	**8,000**	**1,900**	**1,300**	**3,900**	**59,000**	<5,000	<250	**980**	**240 J**	<250	<250	<250	**160 J**	**240 J**	<250	<250	ND
	11/25/08	**37,000**	**5,100**	**970**	**1,100**	**3,240**	**21,000**	**1,000**	<25	**1,100**	**260**	<25	**52**	**22 J**	**150**	**220**	<25	<25	ND
	01/27/09	**31,000**	**3,800**	**440**	**730**	**1,680**	**13,000**	<500	<25	**720**	**170**	<25	**38**	**19 J**	**110**	**220**	<25	<25	ND
	04/16/09	**44,000**	**7,600**	**1,100**	**1,400**	**3,590**	**35,000**	**20,000**	<25	**1,300**	**290**	<25	**65**	**29**	**180**	**300**	**15 J**	<25	ND
	07/16/09	**37,000**	**5,500**	**720**	**1,000**	**2,470**	**25,000**	**10,000**	<50	**890**	**210**	<50	**50**	<50	**140**	**310**	<50	<50	ND
	10/29/09	**11,000**	**3,300**	**250**	**550**	**1,180**	**12,000**	**2,000**	<2.0	**570**	**140**	<0.50	**37**	**18**	**97**	**190**	**7.4**	**1.2**	ND
	03/11/10	**23,000**	**4,900**	**200**	**670**	**1,320**	**22,000**	**2,600**	<100	**700**	**160**	<25	**41**	**30**	**110**	**380**	<25	<25	ND
	06/01/10	**23,000**	**5,600**	**1,000**	**900**	**2,820**	**30,000**	**2,800**	<200	**840**	**190**	<50	<50	<50	**120**	**390**	<50	<50	ND
	09/14/10	**26,000**	**6,600**	**280**	**1,100**	**1,600**	**29,000**	**3,800**	<200	**890**	**180**	<50	**68**	<50	**150**	**280**	<50	<50	ND
	12/09/10	**4,000**	**770**	**56**	**190**	**373**	**2,900**	**350**	<20	**200**	**100**	<0.50	**14**	**6.4**	**32**	**62**	<5.0	<5.0	ND
	03/09/11	**6,000**	**1,200**	**58**	**280**	**435**	**4,100**	**700**	<40	**240**	**51**	<10	**16**	<10	**38**	**77**	<10	<10	ND
	06/14/11	**14,000**	**2,800**	**240**	**590**	**1,310**	**10,000**	**2,000**	<40	**520**	**110**	<10	**36**	**13**	**81**	**190**	<10	<10	ND
	09/20/11	**13,000**	**2,800**	**220**	**540**	**1,270**	**14,000**	**1,400**	<100	**470**	**100**	<25	**32**	<25	**74**	**160**	<25	<25	ND
	11/29/11	**57,000**	**9,100**	**1,200**	**1,900**	**5,200**	**74,000**	**5,200**	<100	**1,700**	**360**	<25	**100**	**56**	**240**	**490**	<25	<25	ND
	02/16/12	**15,000**	**1,100**	<100	**320**	**450**	**7,400**	<2,000	<400	**280**	<100	<100	<100	<100	<100	<400	<100	<100	ND
	05/25/12	**2,400**	**370**	**10**	**100**	**120**	**1,300**	**290**	<8.0	**66**	**15**	<2.0	**7.1**	**3.0**	**15**	**20**	**2.1**	<2.0	ND
	08/20/12	**11,000**	**2,700**	**180**	**670**	**1,400**	**19,000**	**4,700**	<10	**530**	**120**	<2.5	**39**	**15**	**92**	**220**	<2.5	<2.5	ND
	11/08/12	**11,000**	**2,200**	<50	**580**	**621**	**9,100**	**4,300**	<200	**320**	**84**	<50	<50	<50	**94**	<200	<50	<50	ND
	01/29/13	**6,900**	**890**	<25	**290**	**347**	**4,400**	**1,200**	<100	**170**	**44**	<25	<25	<25	**40**	<100	<25	<25	ND
	06/18/13	**2,600**	**530**	**9.1**	**160**	**165**	**3,200**	**1,700**	<20	**92**	**26**	<5.0	**11**	<5.0	**28**	**44**	<5.0	<5.0	ND
	08/22/13	**1,800**	**360**	**5.8**	**120**	**143**	**2,000**	**720**	<20	**79**	**23**	<5.0	**8.5**	<5.0	**19**	**26**	<5.0	<5.0	ND
	12/12/13	**2,800**	**330**	<5.0	**140**	**174**	**1,800**	**560**	<20	**100**	**29**	<5.0	**9.3**	<5.0	**25**	**40**	<5.0	<5.0	1,2-Dichloroethane = 18
	03/18/14	**3,000**	**560**	**9.8**	**230**	**184**	**2,900**	**2,900**	<20	**110**	**29**	<5.0	**17**	**5.1**	**40**	**54**	<5.0	<5.0	1,2-Dichloroethane = 20
	06/17/14	**11,000**	**1,300**	**8.8**	**480**	**342**	**10,000**	**5,500**	<20	**200**	**51**	<5.0	**26**	**6.7**	**68**	**84**	<5.0	<5.0	1,2-Dichloroethane = 21
	09/30/14	**2,100**	**320**	<10	**100**	**35**	**2,100**	**1,400**	<40	**51**	<10	<10	<10	<10	**16**	<40	<10	<10	1,2-Dichloroethane = 11
	12/09/14	**55,000**	**3,200**	**110**	**3,500**	**9,000**	**10,000**	**1,200**	<20	**6,400**	**1,600**	<5.0	**380**	**730**	**1,500**	**1,200**	**170**	**7.7**	1,2-Dichloroethane = 9.5
	03/03/15	**15,000**	**1,600**	**8.9**	**780**	**400**	**8,000**	**7,500**	<5.0	**1,100**	**310**	<5.0	**88**	**97**	**290**	**110**	**31**	<5.0	1,2-Dichloroethane = 31
	06/09/15	**16,000**	**1,600**	<50	**670**	**1,120**	**9,900**	**5,400**	<200	**680**	**160**	<50	<50	<50	**100**	**400**	<50	<50	ND
	09/17/15	**7,800**	**1,500**	<25	**380**	**190**	**10,000**	**6,700**	<100	**180**	**58**	<25	**26**	<25	**65**	<100	<25	<25	Carbon Disulfide = 410 1,2-Dichlorethane = 25
	12/08/15	**14,000**	**1,900**	<25	**610**	**500**	**13,000**	**12,000**	<100	**600**	**190**	<25	**50**	**42**	**140**	**120**	<25	<25	1,2-Dichloroethane = 26
	03/09/16	**3,000**	**360**	<25	**120**	<75	**3,400**	**7,400**	<100	**44**	<25	<25	<25	<25	<25	<25	<25	<25	<25
	06/07/16	**5,900**	**760**	<25	**220**	**80**	**8,200**	**14,000**	<100	**110**	**42**	<25	<25	<25	**40**	<25	<25	<25	<25
	09/01/16	**4,400**	**820**	<25	**190**	<75	**7,300**	**14,000**	<100	**60**	<25	<25	<25	<25	**26**	**130**	<25	<25	<25
	12/15/16	**3,400**	**480**	<25	**78**	<75	**8,000**	**7,600**	<100	**45**	<25	<25	<25	<25	<25	<100	<25	<25	<25
	03/23/17	**700**	**130**	<5.0	**24**	<15	**2,200**	**7,700**	<20	<5.0	<5.0	<5.0	<5.0	<5.0	<5.0	<20	<5.0	<5.0	1,2-Dichloroethane=6.6
	06/28/17	**2,300**	**340**	<10	**74**	<30	**2,700**	**5,600**	<40	**35**	<10	<10	<10	<10	**21**	<10	<10	<10	ND
	09/13/17	**1,000**	**110**	<5.0	**35**	<15	**1,600**	**3,900**	<20	<5.0	<5.0	<5.0	<5.0	<5.0	<5.0	<20	<5.0	<5.0	ND
	11/28/17	NS	**130**	<2.0	**29**	**3.5 J**	**3,300**	**4,200**	**4.8**	**12**	**3.3**	<2.0	**1.8 J**	<4.0	**3.2**	<4.0	<2.0	<2.0	ND
	12/14/17	**3,800**	**230**	<10	**23**	<20	**4,700**	**4,500**	<10	**12**	<10	<10	<10	<20	<10	<20	<10	<10	ND
	03/16/18	**1,900**	**110**	<25	**21 J**	<50	**2,300**	**3,000**	<25	<25	<25	<25	<25	<50	<25	<50	<25	<25	ND
	06/20/18	**1,600**	**51**	<0.50	**13**	<1.50	**1,200**	**1,200**	**2.4**	**7.9**	**1.1**	<0.50	<0.50	<0.50	**0.76**	<0.50	<0.50	<0.50	ND
	09/26/18	**1200**	**43**	<2.5	**9.0**	<7.5	**800**	**800**	<2.5	**4.2**	<2.5	<2.5	<2.5	<2.5	<2.5	<2.5	<2.5	<2.5	ND
	12/12/18	**1,700**	**7.5**	<0.50	**2.6**	<1.50	**150**	**130**	<0.50	**3.8**	**0.99**	<0.50	<0.50	<0.50	**0.53**	<0.50	<0.50	<0.50	ND
	03/07/19	**1200**	**68**	<0.50	**21**	**4.2**	**1700**	**950**	**3.8**	**30**	**7.2**	<0.50	**2.5**	<0.50	**3.4**	<0.50	<0.50	<0.50	1,2-Dichloroethane = 1.9 Ethyl tert-butyl ether = 0.96
	06/26/19	**520**	**31**	<0.50	**29**	2.3	**290**	<10	<0.50	19	<0.50	<0.50	<0.50	<0.50	<0.50	<0.50	<0.50	<0.50	ND
	07/23/19	**200**	**12**	<0.50	**12**	**1.1**	**110**	<10	<0.50	**9.4**	**1.6**	<0.50	**1.3**	<0.50	**2.0**	<0.50	<0.50	<0.50	ND
	08/15/19	**810**	**37**	<0.50	**43**	**1.4**	**470**	**1,500**	**1.8**	**26**	**2.5**	<0.50	**3.4**	**0.54**	**3.9**	**<0.50**	**0.69**	<0.50	ND
	09/11/19	**880**	**46**	<0.50	**110**	**3.8**	**550**	**1700**	**4.4**	**52**	**8.3**	<0.50	**4.8**	<0.50	**9.8**	**1.5**	**1.2**	<0.50	1,2-Dichloroethane = 3.4

Table A
Historical Groundwater Analytical Results
Former Ultramar Station #77
18231 Imperial Highway, Yorba Linda, California

WELL ID	SAMPLE DATE	GRO* TPHg/	B	T	E	X²	MTBE	TBA	TAME	1,2,4-TMB	1,3,5-TMB	CHLOROFORM	IPB	n-BB	n-PB	NAPHTHALENE	sec-BB	PCE	OTHER VOCs
MW-6	03/23/04	**240**	**6.7**	**0.36J**	<1.0	**1.4J**	**250**	<40	<4.0	NS	NS	NS	NS	NS	NS	NS	NS	NS	ND
	06/25/04	**570**	**0.94J**	<1.0	<1.0	<3.0	**630**	<40	**1.3 J**	NS	NS	NS	NS	NS	NS	NS	NS	NS	ND
	09/27/04	**1,200**	**2.2J**	<5.0	<5.0	<15	**1,700**	<200	**3.1 J**	NS	NS	NS	NS	NS	NS	NS	NS	NS	ND
	12/23/04	**560**	**2.4J**	<2.5	<2.5	<7.5	**680**	<100	<10	NS	NS	NS	NS	NS	NS	NS	NS	NS	ND
	02/28/05	**300**	**4.9**	**3.1**	**1.7J**	**7.5J**	**580**	<100	**1.5 J**	NS	NS	NS	NS	NS	NS	NS	NS	NS	ND
	05/10/05	**52,000**	**1,500**	**2,000**	**890**	**4,300**	**94,000**	<1300	**340**	NS	NS	NS	NS	NS	NS	NS	NS	NS	ND
	09/01/05	**39,000**	**1,200**	**1,300**	**880**	**4,300**	**53,000**	<4,000	**150 J**	NS	NS	NS	NS	NS	NS	NS	NS	NS	ND
	11/28/05	**32,000**	**440**	**470**	**720**	**2,900**	**32,000**	<5,000	<500	NS	NS	NS	NS	NS	NS	NS	NS	NS	ND
	02/28/06	**20,000**	**97**	**280**	**560**	**2,000**	**13,000**	<1,000	<100	NS	NS	NS	NS	NS	NS	NS	NS	NS	ND
	04/19/06	**20,000**	**72**	**200**	**400**	**1,700**	**12,000**	<1,000	**30 J**	NS	NS	NS	NS	NS	NS	NS	NS	NS	ND
	09/28/06	**15,000**	**29**	**70**	**290**	**900**	**6,900**	<1,000	<100	NS	NS	NS	NS	NS	NS	NS	NS	NS	ND
	11/03/06	**14,000**	**39**	**41**	**150**	**600**	**5,100**	<1,000	<100	NS	NS	NS	NS	NS	NS	NS	NS	NS	ND
	03/22/07	**23,000**	**270**	**61**	**280**	**760**	**15,000**	<1,000	**64 J**	NS	NS	NS	NS	NS	NS	NS	NS	NS	ND
	05/17/07	**30,000**	**350**	**81**	**310**	**980**	**20,000**	<1,000	<100	NS	NS	NS	NS	NS	NS	NS	NS	NS	ND
	09/19/07	**170**	**9.4**	**3.8J**	**10**	**28**	**1,000**	<200	<20	NS	NS	NS	NS	NS	NS	NS	NS	NS	ND
	12/11/07	**2,000**	**6.4**	**7.0**	**19**	**62**	**1,700**	<10	<0.50	**8.2**	**2.6**	<0.50	**2.6**	<0.50	**1.1**	**10**	**1.1**	<0.50	ND
	03/04/08	**1,000**	**1.2**	**0.45J**	**1.6**	**5.6**	**580**	<10	**2.4**	**3.7**	**0.67**	<0.50	<0.50	<0.50	<0.50	**0.44 J**	**0.45 J**	<0.50	ND
	06/10/08	**1,100**	<2.5	<2.5	<2.5	<7.5	**1,900**	<50	**6.8**	**2.0J**	<2.5	<2.5	<2.5	<2.5	<2.5	<2.5	<2.5	<2.5	ND
	09/16/08	**1,400**	**2.7J**	<5.0	<5.0	<15	**1,500**	<100	**5.5**	<5.0	<5.0	<5.0	<5.0	<5.0	<5.0	<5.0	<5.0	<5.0	ND
	11/25/08	**1,200**	**17**	<5.0	**8.1**	**6.5J**	**2,100**	**110**	**8.4**	**3.9J**	<5.0	<5.0	<5.0	<5.0	<5.0	<5.0	<5.0	<5.0	ND
	01/27/09	**240**	<0.5	<0.5	<0.5	<1.5	**360**	<10	**1.6**	<0.5	<0.5	<0.5	<0.5	<0.5	<0.5	<0.5	<0.5	**0.54**	ND
	04/16/09	**540**	**3.8**	<2.5	<2.5	**2.65J**	**810**	<50	**4.2**	<2.5	<2.5	<2.5	<2.5	<2.5	<2.5	<2.5	<2.5	<2.5	ND
	07/16/09	**1,900**	**3.5J**	<5.0	<5.0	<15	**3,100**	**890**	**14**	<5.0	<5.0	<5.0	<5.0	<5.0	<5.0	<5.0	<5.0	<5.0	ND
	10/29/09	**170**	**2.5**	<5.0	**2.1**	**4.3**	**610**	**12**	**3.1**	**3.6**	**0.85**	<0.50	<0.50	**19**	**0.57**	<2.0	<5.0	<5.0	ND
	03/11/10	**2,000**	**2.6**	<1.0	<1.0	**2.7**	**4,300**	**520**	**22**	<1.0	<1.0	<1.0	<1.0	<1.0	<1.0	<4.0	<1.0	<1.0	ND
	06/01/10	**680**	**20**	<10	**18**	<30	**2,500**	<200	<40	**14**	<10	<10	<10	<10	<10	<40	<10	<10	ND
	09/14/10	**620**	<5.0	<5.0	<5.0	<15	**2,000**	**190**	<20	<5.0	<5.0	<5.0	<5.0	<5.0	<5.0	<20	<5.0	<5.0	ND
	12/09/10	**610**	**5.7**	<5.0	**12**	**13.5**	**1,500**	<100	<20	**11**	<5.0	<5.0	<5.0	<5.0	<5.0	<20	<5.0	<5.0	ND
	03/09/11	**260**	<5.0	<5.0	<5.0	<15	**760**	<100	<20	<5.0	<5.0	<5.0	<5.0	<5.0	<5.0	<20	<5.0	<5.0	ND
	06/14/11	**160**	<2.5	<2.5	<2.5	<7.5	**840**	**130**	<10	<2.5	<2.5	<2.5	<2.5	<2.5	<2.5	<10	<2.5	<2.5	ND
	09/20/11	**340**	**6.4**	<2.5	**3.4**	<7.5	**2,200**	**670**	**16**	**3.3**	<2.5	<2.5	<2.5	<2.5	<2.5	<10	<2.5	**3.1**	ND
	11/29/11	<100	<0.50	<0.50	<0.50	<1.50	**65**	**44**	<2.0	**0.57**	<0.50	<0.50	<0.50	<0.50	<0.50	<2.0	<5.0	<5.0	ND
	02/16/12	<100	<0.50	<0.50	<0.50	<1.50	**24**	<10	<2.0	<0.50	<0.50	<0.50	<0.50	<0.50	<0.50	<2.0	<0.50	<0.50	ND
	05/25/12	<100	<0.50	<0.50	<0.50	<1.50	**5.7**	<10	<2.0	<0.50	<0.50	<0.50	<0.50	<0.50	<0.50	<2.0	<0.50	<0.50	ND
	08/20/12	<100	<0.50	<0.50	<0.50	<1.50	**27**	**98**	<2.0	<0.50	<0.50	<0.50	<0.50	<0.50	<0.50	<2.0	<0.50	<0.50	ND
	11/08/12	<100	<0.50	<0.50	<0.50	<1.50	**4.4**	**32**	<2.0	<0.50	<0.50	<0.50	<0.50	<0.50	<0.50	<2.0	<0.50	**0.82**	ND
	01/29/13	<100	<0.50	<0.50	<0.50	<1.50	<2.0	<10	<2.0	<0.50	<0.50	<0.50	<0.50	<0.50	<0.50	<2.0	<0.50	<0.50	ND
	06/18/13	<100	<0.50	<0.50	<0.50	<1.50	<2.0	<10	<2.0	<0.50	<0.50	<0.50	<0.50	<0.50	<0.50	<2.0	<0.50	**0.93**	ND
	08/22/13	<100	<0.50	<0.50	<0.50	<1.50	<2.0	<10	<2.0	<0.50	<0.50	<0.50	<0.50	<0.50	<0.50	<2.0	<0.50	**0.63**	ND
	12/12/13	<100	<0.50	<0.50	<0.50	<1.50	<2.0	<10	<2.0	<0.50	<0.50	<0.50	<0.50	<0.50	<0.50	<2.0	<0.50	**0.56**	ND
	03/18/14	<100	<0.50	<0.50	<0.50	<1.50	<2.0	<10	<2.0	<0.50	<0.50	<0.50	<0.50	<0.50	<0.50	<2.0	<0.50	<0.50	ND
	06/17/14	<100	<0.50	<0.50	<0.50	<1.50	<2.0	<10	<2.0	<0.50	<0.50	<0.50	<0.50	<0.50	<0.50	<2.0	<0.50	<0.50	ND
	09/30/14	<100	<0.50	<0.50	<0.50	<1.50	<2.0	**14**	<2.0	<0.50	<0.50	<0.50	<0.50	<0.50	<0.50	<2.0	<0.50	**0.65**	ND
	12/09/14	**100**	<0.50	<0.50	<0.50	<1.50	<2.0	<10	<2.0	<0.50	<0.50	<0.50	<0.50	<0.50	<0.50	<2.0	<0.50	<0.50	ND
	03/03/15	<100	<0.50	<0.50	<0.50	<1.50	<2.0	<10	<2.0	<0.50	<0.50	<0.50	<0.50	<0.50	<0.50	<2.0	<0.50	**0.62**	ND
	06/09/15	<100	<0.50	<0.50	<0.50	<1.50	<2.0	<10	<2.0	<0.50	<0.50	<0.50	<0.50	<0.50	<0.50	<2.0	<0.50	<0.50	ND
	09/17/15	<100	<0.50	<0.50	<0.50	<1.50	<2.0	<10	<2.0	<0.50	<0.50	<0.50	<0.50	<0.50	<0.50	<2.0	<0.50	**0.68**	ND
	12/08/15	<100	<0.50	<0.50	<0.50	<1.50	<2.0	<10	<2.0	<0.50	<0.50	<0.50	<0.50	<0.50	<0.50	<2.0	<0.50	**0.77**	ND
	03/09/16	<100	<0.50	<0.50	<0.50	<1.50	<2.0	<10	<2.0	<0.50	<0.50	<0.50	<0.50	<0.50	<0.50	<2.0	<0.50	**0.73**	ND
	06/07/16	<100	<0.50	<0.50	<0.50	<1.50	<2.0	<10	<2.0	<0.50	<0.50	<0.50	<0.50	<0.50	<0.50	<2.0	<0.50	**0.84**	ND
	09/01/16	<100	<0.50	<0.50	<0.50	<1.50	<2.0	<10	<2.0	<0.50	<0.50	<0.50	<0.50	<0.50	<0.50	<2.0	<0.50	<0.50	ND
	12/15/16	<100	<0.50	<0.50	<0.50	<1.50	<2.0	<10	<2.0	<0.50	<0.50	<0.50	<0.50	<0.50	<0.50	<2.0	<0.50	**0.55**	ND
	03/23/17	<100	<0.50	<0.50	<0.50	<1.50	<2.0	<10	<2.0	<0.50	<0.50	<0.50	<0.50	<0.50	<0.50	<2.0	<0.50	**0.64**	ND
	06/28/17	<100	<0.50	<0.50	<0.50	<1.50	<2.0	<10	<2.0	<0.50	<0.50	<0.50	<0.50	<0.50	<0.50	<2.0	<0.50	**0.74**	ND
	09/13/17	<100	<0.50	<0.50	<0.50	<1.50	<2.0	<10	<2.0	<0.50	<0.50	<0.50	<0.50	<0.50	<0.50	<2.0	<0.50	<0.50	ND
	12/14/17	<50	<0.50	<0.50	<0.50	<1.0	<0.50	<10	<0.50	<0.50	<0.50	<0.50	<0.50	<1.0	<0.50	<1.0	<0.50	**0.56**	ND
	03/16/18	<50	<0.50	<0.50	<0.50	<1.0	<0.50	<10	<0.50	<0.50	<0.50	<0.50	<0.50	<1.0	<0.50	<1.0	<0.50	**0.68**	ND
	06/20/18	<50	<0.50	<0.50	<0.50	<1.50	<0.50	<10	<0.50	<0.50	<0.50	<0.50	<0.50	<0.50	<0.50	<0.50	<0.50	**0.57**	ND
	09/26/18	<50	<0.50	<0.50	<0.50	<1.50	<0.50	<10	<0.50	<0.50	<0.50	<0.50	<0.50	<0.50	<0.50	<0.50	<0.50	**0.50**	ND
	12/12/18	**70**	<0.50	<0.50	<0.50	<1.50	<0.50	<10	<0.50	<0.50	<0.50	<0.50	<0.50	<0.50	<0.50	<0.50	<0.50	<0.50	ND
	03/07/19	<50	<0.50	<0.50	<0.50	<1.0	<0.50	<10	<0.50	<0.50	<0.50	<0.50	<0.50	<0.50	<0.50	<0.50	<0.50	<0.50	ND
	06/26/19	<50	<0.50	<0.50	<0.50	<1.0	<0.50	<10	<0.50	<0.50	<0.50	<0.50	<0.50	<0.50	<0.50	<0.50	<0.50	**0.66**	ND

Table A
Historical Groundwater Analytical Results
Former Ultramar Station #77
18231 Imperial Highway, Yorba Linda, California

WELL ID	SAMPLE DATE	GRO* TPHg/	B	T	E	X²	MTBE	TBA	TAME	1,2,4-TMB	1,3,5-TMB	CHLOROFORM	IPB	n-BB	n-PB	NAPHTHALENE	sec-BB	PCE	OTHER VOCs
MW-7	03/23/04	LPH	LPH	LPH	LPH	LPH	LPH	LPH	LPH	NS	NS	NS	NS	NS	NS	NS	NS	NS	ND
	06/25/04	LPH	LPH	LPH	LPH	LPH	LPH	LPH	LPH	NS	NS	NS	NS	NS	NS	NS	NS	NS	ND
	09/27/04	**48,000**	**1,700**	**6,200**	**1,100**	**7,000**	**33,000**	<2,000	**220**	NS	NS	NS	NS	NS	NS	NS	NS	NS	ND
	12/23/04	LPH	LPH	LPH	LPH	LPH	LPH	LPH	LPH	NS	NS	NS	NS	NS	NS	NS	NS	NS	ND
	02/28/05	LPH	LPH	LPH	LPH	LPH	LPH	LPH	LPH	NS	NS	NS	NS	NS	NS	NS	NS	NS	ND
	05/10/05	**73,000**	**1,500**	**2,300**	**780**	**8,700**	**77,000**	<2,000	**460**	NS	NS	NS	NS	NS	NS	NS	NS	NS	ND
	09/01/05	**75,000**	**2,000**	**810**	**1,100**	**4,700**	**130,000**	<10,000	**610 J**	NS	NS	NS	NS	NS	NS	NS	NS	NS	ND
	11/28/05	**95,000**	**2,600**	**1,400**	**1,300**	**3,600**	**150,000**	<20,000	**890 J**	NS	NS	NS	NS	NS	NS	NS	NS	NS	ND
	02/28/06	**68,000**	**1,700**	**780**	**860**	**2,000**	**84,000**	<20,000	<2,000	NS	NS	NS	NS	NS	NS	NS	NS	NS	ND
	04/19/06	**94,000**	**1,400**	**400J**	**570**	**1,000J**	**76,000**	<20,000	**360 J**	NS	NS	NS	NS	NS	NS	NS	NS	NS	ND
	09/28/06	**83,000**	**1,300**	**360**	**570**	<1,500	**51,000**	<20,000	<2,000	NS	NS	NS	NS	NS	NS	NS	NS	NS	ND
	11/03/06	**83,000**	**1,000**	**310**	**460**	**440**	**48,000**	<4,000	**250**	NS	NS	NS	NS	NS	NS	NS	NS	NS	ND
	03/22/07	**87,000**	**1,100**	**680**	**500**	**580**	**57,000**	<4,000	**470**	NS	NS	NS	NS	NS	NS	NS	NS	NS	ND
	05/17/07	**120,000**	**1,500**	**1,800**	**440**	**1,500**	**90,000**	<4,000	<400	NS	NS	NS	NS	NS	NS	NS	NS	NS	ND
	09/19/07	**100,000**	**1,000**	**480**	**210**	**480**	**58,000**	<4,000	**500**	NS	NS	NS	NS	NS	NS	NS	NS	NS	ND
	12/11/07	**110,000**	**740**	**400**	**130**	**420**	**91,000**	<1,000	**530**	**1,100**	**250**	<50	**46**	**45**	**120**	**75**	<50	<50	ND
	03/04/08	**130,000**	**900**	**490**	**130**	**470**	**99,000**	**5,100**	**810**	**880**	**180**	<50	**77**	**60**	**110**	**86**	**26**	**0.46 J**	ND
	06/10/08	**73,000**	**1,200**	**490**	**180**	**490**	**77,000**	**3,100**	**920**	**890**	**92**	<2.5	**51**	**51**	**130**	**90**	**22**	<2.5	ND
	09/16/08	**100,000**	**1,200**	**340**	**180J**	**560**	**140,000**	<5,000	**1,100**	**360**	<250	<250	<250	<250	<250	<250	<250	<250	ND
	11/25/08	**96,000**	**1,800**	**1,700**	**240J**	**1810**	**160,000**	**7,000**	**1,200**	**550**	<250	<250	<250	<250	<250	<250	<250	<250	ND
	01/27/09	**78,000**	**1,000**	**240J**	**140J**	**520**	**120,000**	<5,000	**1,100**	**300**	<250	<250	<250	<250	<250	<250	<250	<250	ND
	04/16/09	**75,000**	**1,100**	**550**	**170J**	**820**	**120,000**	**59,000**	**900**	**340**	<250	<250	<250	<250	<250	<250	<250	<250	ND
	07/16/09	**70,000**	**820**	**440**	**140J**	**560J**	**120,000**	**43,000**	**960**	<250	<250	<250	<250	<250	<250	<250	<250	<250	ND
	10/29/09	**15,000**	**2,400**	**860**	**140**	**660**	**190,000**	<5,000	**1,400**	**190**	**31**	<0.50	**13**	**19**	**22**	**54**	**17**	<0.50	ND
	03/11/10	**73,000**	**2,100**	**530**	<250	<750	**100,000**	<5,000	<1,000	<250	<250	<250	<250	<250	<250	<1,000	<250	<250	ND
	06/01/10	**59,000**	**4,200**	**1,200**	**400**	**1,570**	**310,000**	**64,000**	**2,800**	**290**	<250	<250	<250	<250	<250	<1,000	<250	<250	ND
	09/14/10	**64,000**	**2300**	<500	<500	<1500	**170,000**	**36,000**	<2000	<500	<500	<500	<500	<500	<500	<2000	<500	<500	ND
	12/09/10	**26,000**	**850**	<100	**130**	**360**	**61,000**	**23,000**	**470**	<100	<100	<100	<100	<100	<100	<400	<100	<100	ND
	03/09/11	**78,000**	**1,800**	**250**	**800**	**1,750**	**160,000**	**24,000**	**1,500**	**600**	<250	<250	<250	<250	<250	<1,000	<250	<250	ND
	06/14/11	**5,900**	**260**	**150**	**150**	<150	**15,000**	**2,400**	<200	**180**	<50	<50	<50	<50	<50	<200	<50	<50	ND
	09/20/11	**7,700**	**420**	<50	**230**	<150	**18,000**	<1,000	<200	**120**	<50	<50	<50	<50	**51**	<200	<50	<50	ND
	11/29/11	**6,300**	**270**	<25	**200**	<75	**5,600**	**1,200**	<100	**92**	<25	<25	<25	<25	**46**	<100	<25	<25	ND
	02/16/12	**7,500**	**280**	**18**	**270**	**38**	**7,700**	**2,300**	**62**	**150**	<10	<10	**28**	**17**	**63**	<40	**18**	<10	ND
	05/25/12	**6,200**	**320**	**10**	**200**	**10**	**7,700**	**760**	<40	**54**	<10	<10	**22**	**18**	**49**	<40	**21**	<10	ND
	08/20/12	**3,900**	**250**	<10	**100**	<30	**3,200**	**440**	<40	**30**	<10	<10	**15**	**14**	**27**	<40	**18**	<10	ND
	11/08/12	**5,000**	**240**	<10	**71**	<30	**4,100**	**1,300**	<40	**41**	<10	<10	**14**	<10	**22**	<40	**22**	<10	ND
	01/29/13	**3,400**	**150**	<10	**21**	<30	**2,100**	**780**	<40	**12**	<10	<10	<10	<10	<10	<40	**15**	<10	ND
	06/18/13	**410**	**92**	<1.0	**2.6**	<3.0	**600**	**1,100**	<4.0	<1.0	<1.0	<1.0	<1.0	<1.0	<1.0	<4.0	**1.7**	<1.0	ND
	08/22/13	**410**	**71**	<1.0	**6.7**	<3.0	**640**	**1,600**	<4.0	<1.0	<1.0	<1.0	<1.0	<1.0	<1.0	<4.0	**1.8**	<1.0	ND
	12/12/13	**870**	**69**	<1.0	**11**	<3.0	**850**	**2,200**	<4.0	<1.0	**6.0**	<1.0	<1.0	<1.0	<1.0	**36**	<5.0	<1.0	1,2-Dichloroethane=18; 1,2,3-Trichlorobenzene=21; 1,2,4-Trichlorobenzene=9.3.
	03/18/14	**860**	**68**	<1.0	**11**	<3.0	**800**	**3,300**	<4.0	<1.0	<1.0	<1.0	<1.0	<1.0	<1.0	<4.0	**3.3**	<1.0	1,2-Dichloroethane=11.
	06/17/14	**820**	**24**	<2.5	**5.0**	<7.5	**720**	**3,200**	<10	<2.5	<2.5	<2.5	<2.5	<2.5	<2.5	<10	<2.5	<2.5	1,2-Dichloroethane=9.6.
	09/30/14	**700**	**10**	<5.0	<5.0	<15	**610**	**2,400**	<5.0	<5.0	<5.0	<5.0	<5.0	<5.0	<5.0	<20	<5.0	<5.0	1,2-Dichloroethane=11.
	12/09/14	**400**	**3.6**	<1.0	<1.0	<3.0	**270**	**490**	<4.0	<1.0	<1.0	<1.0	<1.0	<1.0	<1.0	<4.0	**1.2**	<1.0	1,2-Dichloroethane=5.8.
	03/03/15	**320**	**4.0**	<1.0	<1.0	<3.0	**340**	**720**	<4.0	<1.0	<1.0	<1.0	<1.0	<1.0	<1.0	<4.0	**1.8**	<1.0	1,2-Dichloroethane=7.0.
	06/09/15	**290**	**1.9**	<0.50	<0.50	<1.50	**480**	**1,600**	<2.0	<0.50	<0.50	<0.50	<0.50	<0.50	<0.50	<2.0	**1.2**	<0.50	1,2-Dichloroethane=9.1.
	09/17/15	**360**	**3.8**	<1.0	**1.1**	<3.0	**380**	**1,400**	<4.0	<1.0	<1.0	<1.0	<1.0	<1.0	<1.0	<4.0	**1.3**	<1.0	1,2-Dichloroethane=9.4
	12/08/15	**170**	<1.0	<1.0	<1.0	<3.0	**240**	**580**	<4.0	<1.0	<1.0	<1.0	<1.0	<1.0	<1.0	<4.0	<1.0	<1.0	1,2-Dichloroethane=5.3
	03/09/16	**140**	<1.0	<1.0	<1.0	<3.0	**300**	**420**	<4.0	<1.0	<1.0	<1.0	<1.0	<1.0	<1.0	<4.0	<1.0	<1.0	1,2-Dichloroethane=5.5
	06/07/16	<100	<1.0	<1.0	<1.0	<3.0	**58**	**28**	<4.0	<1.0	<1.0	<1.0	<1.0	<1.0	<1.0	<4.0	<1.0	<1.0	1,2-Dichloroethane=1.3
	09/01/16	<100	<1.0	<1.0	<1.0	<3.0	**200**	**95**	<4.0	<1.0	<1.0	<1.0	<1.0	<1.0	<1.0	<4.0	<1.0	<1.0	1,2-Dichloroethane=6.4; DIPE = 3.0
	12/15/16	<100	<0.50	<0.50	<0.50	<1.50	**4.0**	<10	<2.0	<0.50	<0.50	<0.50	<0.50	<0.50	<0.50	<2.0	<0.50	**0.60**	ND
	03/23/17	<100	<0.50	<0.50	<0.50	<1.50	**3.0**	<10	<2.0	<0.50	<0.50	<0.50	<0.50	<0.50	<0.50	<2.0	<0.50	<0.50	ND
	06/28/17	<100	<0.50	<0.50	<0.50	<1.50	**2.2**	<10	<2.0	<0.50	<0.50	<0.50	<0.50	<0.50	<0.50	<2.0	<0.50	<0.50	ND
	09/13/17	<100	<0.50	<0.50	<0.50	<1.50	<2.0	<10	<2.0	<0.50	<0.50	<0.50	<0.50	<0.50	<0.50	<2.0	<0.50	<0.50	ND
	12/14/17	<50	<0.50	<0.50	<0.50	<1.0	**1.3**	<10	<0.50	<0.50	<0.50	<0.50	<0.50	<1.0	<0.50	<1.0	<0.50	**0.32 J**	ND
	03/16/18	<50	<0.50	<0.50	<0.50	<1.0	**0.51**	<10	<0.50	<0.50	<0.50	<0.50	<0.50	<1.0	<0.50	<1.0	<0.50	**0.64**	ND
	06/20/18	<50	<0.50	<0.50	<0.50	<1.50	<0.50	<10	<0.50	<0.50	<0.50	<0.50	<0.50	<0.50	<0.50	<0.50	<0.50	**1.2**	ND
	09/26/18	<50	<0.50	<0.50	<0.50	<1.50	<0.50	<10	<0.50	<0.50	<0.50	<0.50	<0.50	<0.50	<0.50	<0.50	<0.50	**1.0**	ND
	12/12/18	<50	<0.50	<0.50	<0.50	<1.50	<0.50	<10	<0.50	<0.50	<0.50	<0.50	<0.50	<0.50	<0.50	<0.50	<0.50	<0.50	ND
	03/07/19	<50	<0.50	<0.50	<0.50	<1.0	<0.50	<10	<0.50	<0.50	<0.50	<0.50	<0.50	<0.50	<0.50	<0.50	<0.50	**0.87**	ND
	06/26/19	NS	NS	NS	NS	NS	NS	NS	NS	NS	NS	NS	NS	NS	NS	NS	NS	NS	NS

Table A
Historical Groundwater Analytical Results
Former Ultramar Station #77
18231 Imperial Highway, Yorba Linda, California

WELL ID	SAMPLE DATE	GRO* TPHg/	B	T	E	X^2	MTBE	TBA	TAME	1,2,4-TMB	1,3,5-TMB	CHLOROFORM	IPB	n-BB	n-PB	NAPHTHALENE	sec-BB	PCE	OTHER VOCs
MW-8	06/10/08	**1,500**	**14**	**5.8**	**2.4J**	**114**	**1,800**	<50	**11**	**44**	**22**	<2.5	**2.5**	<2.5	<2.5	**6.5**	**2 J**	<2.5	ND
	09/16/08	**1,600**	**4.9J**	<5.0	<5.0	<15	**2,700**	**130**	**13**	**2.0J**	<5.0	<5.0	<5.0	<5.0	<5.0	<5.0	<5.0	<5.0	ND
	11/25/08	**2,000**	**7.4**	<5.0	**3.2J**	<15	**4,200**	<100	**21**	**2.6J**	<5.0	<5.0	<5.0	<5.0	<5.0	**2.4 J**	<5.0	<5.0	ND
	01/27/09	**370**	**1.9**	<1.0	**0.68J**	**1.46J**	**560**	<20	**3.1**	**0.42J**	<1.0	<1.0	<1.0	<1.0	<1.0	<1.0	<1.0	**0.6 J**	ND
	04/16/09	**2,400**	**10**	<10	<10	<30	**4,800**	**240**	**27**	<10	<10	<10	<10	<10	<10	<10	<10	<10	ND
	07/16/09	**540**	**2.0J**	<2.5	<2.5	<7.5	**810**	**270**	<2.5	<0.50	<0.50	<0.50	<0.50	<0.50	<0.50	<0.50	<0.50	**0.35 J**	ND
	10/29/09	**270**	<5.0	<5.0	<5.0	<15	**1,700**	<100	<20	<5.0	<5.0	<5.0	<5.0	<5.0	<5.0	<20	<5.0	<5.0	ND
	03/11/10	**3,000**	**13**	<2.5	**3.7**	<7.5	**5,300**	**960**	**40**	**3.0**	<2.5	<2.5	<2.5	<2.5	<2.5	<10	<2.5	<2.5	ND
	06/01/10	**220**	<10	<10	<10	<30	**2,300**	<200	<40	<10	<10	<10	<10	<10	<10	<40	<10	<10	ND
	09/14/10	**280**	<2.5	<2.5	<2.5	<7.5	**840**	**78**	<10	<2.5	<2.5	<2.5	<2.5	<2.5	<2.5	<10	<2.5	<2.5	ND
	12/09/10	**450**	<5.0	<5.0	<5.0	<15	**1,200**	<100	<20	<5.0	<5.0	<5.0	<5.0	<5.0	<5.0	<20	<5.0	<5.0	ND
	03/09/11	**720**	**5.1**	<5.0	<5.0	<15	**2,100**	**280**	<20	<5.0	<5.0	<5.0	<5.0	<5.0	<5.0	<20	<5.0	<5.0	ND
	06/14/11	**280**	<5.0	<5.0	<5.0	<15	**1,100**	<100	<20	<5.0	<5.0	<5.0	<5.0	<5.0	<5.0	<20	<5.0	<5.0	ND
	09/20/11	**300**	<5.0	<5.0	<5.0	<15	**1,000**	<100	<20	<5.0	<5.0	<5.0	<5.0	<5.0	<5.0	<20	<5.0	<5.0	ND
	11/29/11	**280**	<2.5	<2.5	<2.5	<7.5	**700**	<50	<10	<2.5	<2.5	<2.5	<2.5	<2.5	<2.5	<10	<2.5	<2.5	ND
	02/16/12	<100	<1.0	<1.0	<1.0	<3.0	**340**	**86**	<4.0	<1.0	<1.0	<1.0	<1.0	<1.0	<1.0	<4.0	<1.0	<1.0	ND
	05/25/12	<100	<0.50	<0.50	<0.50	<1.50	**98**	<10	<2.0	<0.50	<0.50	<0.50	<0.50	<0.50	<0.50	<2.0	<0.50	**0.78**	ND
	08/20/12	<100	<0.50	<0.50	<0.50	<1.50	**160**	**34**	<2.0	<0.50	<0.50	<0.50	<0.50	<0.50	<0.50	<2.0	<0.50	**0.72**	ND
	11/08/12	<100	<0.50	<0.50	<0.50	<1.50	**110**	**34**	<2.0	<0.50	<0.50	<0.50	<0.50	<0.50	<0.50	<2.0	<0.50	**1.0**	ND
	01/29/13	<100	<0.50	<0.50	<0.50	<1.50	**54**	**18**	<2.0	<0.50	<0.50	<0.50	<0.50	<0.50	<0.50	<2.0	<0.50	**0.65**	ND
	06/18/13	<100	<0.50	<0.50	<0.50	<1.50	**90**	<10	<2.0	<0.50	<0.50	<0.50	<0.50	<0.50	<0.50	<2.0	<0.50	**0.81**	ND
	08/22/13	<100	<0.50	<0.50	<0.50	<1.50	**72**	<10	<2.0	<0.50	<0.50	<0.50	<0.50	<0.50	<0.50	<2.0	<0.50	**0.67**	ND
	12/12/13	<100	<0.50	<0.50	<0.50	<1.50	**210**	**21**	<2.0	<0.50	<0.50	<0.50	<0.50	<0.50	<0.50	<2.0	<0.50	**0.67**	ND
	03/18/14	<100	<0.50	<0.50	<0.50	<1.50	**240**	**82**	<2.0	<0.50	<0.50	<0.50	<0.50	<0.50	<0.50	<2.0	<0.50	<0.50	ND
	06/17/14	**130**	<2.5	<2.5	<2.5	<7.5	**280**	**19**	<10	<2.5	<2.5	<2.5	<2.5	<2.5	<2.5	<10	<2.5	**0.67**	ND
	09/30/14	**140**	<5.0	<5.0	<5.0	<15	**240**	**16**	<20	<5.0	<5.0	<5.0	<5.0	<5.0	<5.0	<20	<5.0	**0.71**	ND
	12/09/14	**110**	<0.50	<0.50	<0.50	<1.50	**220**	**62**	**2.4**	<0.50	<0.50	<0.50	<0.50	<0.50	<0.50	<2.0	<0.50	<0.50	ND
	03/03/15	<100	<0.50	<0.50	<0.50	<1.50	**200**	**71**	**2.5**	<0.50	<0.50	<0.50	<0.50	<0.50	<0.50	<2.0	<0.50	**0.75**	ND
	06/09/15	<100	<0.50	<0.50	<0.50	<1.50	**310**	**27**	**2.1**	<0.50	<0.50	<0.50	<0.50	<0.50	<0.50	<2.0	<0.50	**0.71**	ND
	09/17/15	**130**	<0.50	<0.50	<0.50	<1.50	**240**	**12**	**3.4**	<0.50	<0.50	<0.50	<0.50	<0.50	<0.50	<2.0	<0.50	**0.80**	ND
	12/08/15	<100	<0.50	<0.50	<0.50	<1.50	**290**	<20	<4.0	<0.50	<0.50	<0.50	<0.50	<0.50	<0.50	<2.0	<0.50	<1.0	ND
	03/09/16	<100	<0.50	<0.50	<0.50	<1.50	**220**	<20	**2.0**	<0.50	<0.50	<0.50	<0.50	<0.50	<0.50	<2.0	<0.50	**0.69**	ND
	06/07/16	**120**	<0.50	<0.50	<0.50	<1.50	**160**	**66**	<2.0	<0.50	<0.50	<0.50	<0.50	<0.50	<0.50	<2.0	<0.50	**0.68**	ND
	09/01/16	**100**	<0.50	<0.50	<0.50	<1.50	**260**	**76**	<2.0	<0.50	<0.50	<0.50	<0.50	<0.50	<0.50	<2.0	<0.50	<0.50	ND
	12/15/16	<100	<1.0	<1.0	<1.0	<3.0	**300**	**100**	<4.0	<1.0	<1.0	<1.0	<1.0	<1.0	<1.0	<4.0	<1.0	<1.0	ND
	03/23/17	<100	<0.50	<0.50	<0.50	<1.50	**250**	**62**	<2.0	<0.50	<0.50	<0.50	<0.50	<0.50	<0.50	<2.0	<0.50	**0.60**	ND
	06/28/17	<100	<0.50	<0.50	<0.50	<1.50	**99**	**31**	<2.0	<0.50	<0.50	<0.50	<0.50	<0.50	<0.50	<2.0	<0.50	<0.50	ND
	09/13/17	<100	<0.50	<0.50	<0.50	<1.50	**40**	**24**	<2.0	<0.50	<0.50	<0.50	<0.50	<0.50	<0.50	<2.0	<0.50	<0.50	ND
	12/14/17	**37 J**	<0.50	<0.50	<0.50	<1.0	**35**	<10	<0.50	<0.50	<0.50	<0.50	<0.50	<1.0	<0.50	<1.0	<0.50	**0.77**	ND
	03/16/18	**38 J**	<0.50	<0.50	<0.50	<1.0	**38**	<10	<0.50	<0.50	<0.50	<0.50	<0.50	<1.0	<0.50	<1.0	<0.50	**0.78**	ND
	06/20/18	<50	<0.50	<0.50	<0.50	<1.50	**24**	<10	<0.50	<0.50	<0.50	<0.50	<0.50	<0.50	<0.50	<0.50	<0.50	**0.76**	ND
	09/26/18	<50	<0.50	<0.50	<0.50	<1.50	**8.9**	<10	<0.50	<0.50	<0.50	<0.50	<0.50	<0.50	<0.50	<0.50	<0.50	**0.70**	ND
	12/12/18	<50	<0.50	<0.50	<0.50	<1.50	**5.2**	<10	<0.50	<0.50	<0.50	<0.50	<0.50	<0.50	<0.50	<0.50	<0.50	<0.50	ND
	03/07/19	<50	<0.50	<0.50	<0.50	<1.0	**2.9**	<10	<0.50	<0.50	<0.50	<0.50	<0.50	<0.50	<0.50	<0.50	<0.50	**0.93**	ND
	06/26/19	<50	<0.50	<0.50	<0.50	<1.0	<0.50	<10	<0.50	<0.50	<0.50	<0.50	<0.50	<0.50	<0.50	<0.50	<0.50	**0.72**	ND

Table A
Historical Groundwater Analytical Results
Former Ultramar Station #77
18231 Imperial Highway, Yorba Linda, California

WELL ID	SAMPLE DATE	GRO* TPHg/	B	T	E	X²	MTBE	TBA	TAME	1,2,4-TMB	1,3,5-TMB	CHLOROFORM	IPB	n-BB	n-PB	NAPHTHALENE	sec-BB	PCE	OTHER VOCs
MW-9	06/10/08	**180**	<0.50	<0.50	<0.50	<1.50	**3.8**	<10	<0.50	<0.50	<0.50	<0.50	<0.50	<0.50	<0.50	<0.50	<0.50	<0.50	ND
	09/16/08	<50	<0.50	<0.50	<0.50	<1.50	**2.4**	<10	<0.50	<0.50	<0.50	<0.50	<0.50	<0.50	<0.50	<0.50	<0.50	**0.22 J**	ND
	11/25/08	<50	<0.50	<0.50	<0.50	<1.50	**0.93**	<10	<0.50	<0.50	<0.50	<0.50	<0.50	<0.50	<0.50	<0.50	<0.50	<0.50	ND
	01/27/09	<50	<0.50	<0.50	<0.50	<1.5	**0.7**	<10	<0.50	<0.50	<0.50	<0.50	<0.50	<0.50	<0.50	<0.50	<0.50	**0.3 J**	ND
	04/16/09	<50	<0.50	<0.50	<0.50	<1.5	**0.48J**	<10	<0.50	<0.50	<0.50	<0.50	<0.50	<0.50	<0.50	<0.50	<0.50	**0.36 J**	ND
	07/16/09	<50	<0.50	<0.50	<0.50	<1.5	**0.29J**	<10	<0.50	<0.50	<0.50	<0.50	<0.50	<0.50	<0.50	<0.50	<0.50	**0.35 J**	ND
	10/29/09	<100	<0.50	<0.50	<0.50	<1.5	<2.0	<10	<2.0	<0.50	<0.50	<0.50	<0.50	<0.50	<0.50	<2.0	<0.50	<0.50	ND
	03/11/10	SAS	SAS	SAS	SAS	SAS	SAS	SAS	SAS	SAS	SAS	SAS	SAS	SAS	SAS	SAS	SAS	SAS	SAS
	06/01/10	<100	<0.50	<0.50	<0.50	<1.5	<2.0	<10	<2.0	<0.50	<0.50	<0.50	<0.50	<0.50	<0.50	<2.0	<0.50	<0.50	ND
	09/14/10	SAS	SAS	SAS	SAS	SAS	SAS	SAS	SAS	SAS	SAS	SAS	SAS	SAS	SAS	SAS	SAS	SAS	SAS
	12/09/10	<100	<0.50	<0.50	<0.50	<1.5	<2.0	<10	<2.0	<0.50	<0.50	<0.50	<0.50	<0.50	<0.50	<2.0	<0.50	<0.50	ND
	03/09/11	SAS	SAS	SAS	SAS	SAS	SAS	SAS	SAS	SAS	SAS	SAS	SAS	SAS	SAS	SAS	SAS	SAS	SAS
	06/14/11	<100	<0.50	<0.50	<0.50	<1.5	<2.0	<10	<2.0	<0.50	<0.50	<0.50	<0.50	<0.50	<0.50	<2.0	<0.50	<0.50	ND
	09/20/11	SAS	SAS	SAS	SAS	SAS	SAS	SAS	SAS	SAS	SAS	SAS	SAS	SAS	SAS	SAS	SAS	SAS	SAS
	11/29/11	<100	<0.50	<0.50	<0.50	<1.5	<2.0	<10	<2.0	<0.50	<0.50	<0.50	<0.50	<0.50	<0.50	<2.0	<0.50	<0.50	ND
	02/16/12	SAS	SAS	SAS	SAS	SAS	SAS	SAS	SAS	SAS	SAS	SAS	SAS	SAS	SAS	SAS	SAS	SAS	SAS
	05/24/12	<100	<0.50	<0.50	<0.50	<1.5	<2.0	<10	<2.0	<0.50	<0.50	<0.50	<0.50	<0.50	<0.50	<2.0	<0.50	<0.50	ND
	08/20/12	SAS	SAS	SAS	SAS	SAS	SAS	SAS	SAS	SAS	SAS	SAS	SAS	SAS	SAS	SAS	SAS	SAS	SAS
	11/07/12	<100	<0.50	<0.50	<0.50	<1.5	<2.0	<10	<2.0	<0.50	<0.50	<0.50	<0.50	<0.50	<0.50	<2.0	<0.50	**0.64**	ND
	01/29/13	SAS	SAS	SAS	SAS	SAS	SAS	SAS	SAS	SAS	SAS	SAS	SAS	SAS	SAS	SAS	SAS	SAS	SAS
	06/19/13	<100	<0.50	<0.50	<0.50	<1.50	<2.0	<10	<2.0	<0.50	<0.50	<0.50	<0.50	<0.50	<0.50	<2.0	<0.50	<0.50	ND
	08/22/13	SAS	SAS	SAS	SAS	SAS	SAS	SAS	SAS	SAS	SAS	SAS	SAS	SAS	SAS	SAS	SAS	SAS	SAS
	12/12/13	<100	<0.50	<0.50	<0.50	<1.50	<2.0	<10	<2.0	<0.50	<0.50	<0.50	<0.50	<0.50	<0.50	<2.0	<0.50	<0.50	ND
	03/18/14	SAS	SAS	SAS	SAS	SAS	SAS	SAS	SAS	SAS	SAS	SAS	SAS	SAS	SAS	SAS	SAS	SAS	SAS
	06/17/14	<100	<0.50	<0.50	<0.50	<1.50	<2.0	<10	<2.0	<0.50	<0.50	<0.50	<0.50	<0.50	<0.50	<2.0	<0.50	<0.50	ND
	09/30/14	SAS	SAS	SAS	SAS	SAS	SAS	SAS	SAS	SAS	SAS	SAS	SAS	SAS	SAS	SAS	SAS	SAS	SAS
	12/09/14	<100	<0.50	<0.50	<0.50	<1.50	<2.0	<10	<2.0	<0.50	<0.50	<0.50	<0.50	<0.50	<0.50	<2.0	<0.50	<0.50	ND
	03/03/15	SAS	SAS	SAS	SAS	SAS	SAS	SAS	SAS	SAS	SAS	SAS	SAS	SAS	SAS	SAS	SAS	SAS	SAS
	06/09/15	<100	<0.50	<0.50	<0.50	<1.50	<2.0	<10	<2.0	<0.50	<0.50	<0.50	<0.50	<0.50	<0.50	<2.0	<0.50	<0.50	ND
	09/17/15	SAS	SAS	SAS	SAS	SAS	SAS	SAS	SAS	SAS	SAS	SAS	SAS	SAS	SAS	SAS	SAS	SAS	SAS
	12/08/15	<100	<0.50	<0.50	<0.50	<1.50	<2.0	<10	<2.0	<0.50	<0.50	<0.50	<0.50	<0.50	<0.50	<2.0	<0.50	<0.50	ND
	03/09/16	SAS	SAS	SAS	SAS	SAS	SAS	SAS	SAS	SAS	SAS	SAS	SAS	SAS	SAS	SAS	SAS	SAS	SAS
	06/07/16	<100	<0.50	<0.50	<0.50	<1.50	<2.0	<10	<2.0	<0.50	<0.50	<0.50	<0.50	<0.50	<0.50	<2.0	<0.50	<0.50	ND
	09/01/16	SAS	SAS	SAS	SAS	SAS	SAS	SAS	SAS	SAS	SAS	SAS	SAS	SAS	SAS	SAS	SAS	SAS	SAS
	12/15/16	<100	<0.50	<0.50	<0.50	<1.50	<2.0	<10	<2.0	<0.50	<0.50	<0.50	<0.50	<0.50	<0.50	<2.0	<0.50	<0.50	ND
	03/23/17	SAS	SAS	SAS	SAS	SAS	SAS	SAS	SAS	SAS	SAS	SAS	SAS	SAS	SAS	SAS	SAS	SAS	SAS
	06/28/17	<100	<0.50	<0.50	<0.50	<1.50	<2.0	<10	<2.0	<0.50	<0.50	<0.50	<0.50	<0.50	<0.50	<2.0	<0.50	<0.50	ND
	09/13/17	SAS	SAS	SAS	SAS	SAS	SAS	SAS	SAS	SAS	SAS	SAS	SAS	SAS	SAS	SAS	SAS	SAS	SAS

Table A
Historical Groundwater Analytical Results
Former Ultramar Station #77
18231 Imperial Highway, Yorba Linda, California

WELL ID	SAMPLE DATE	GRO* TPHg/	B	T	E	X²	MTBE	TBA	TAME	1,2,4-TMB	1,3,5-TMB	CHLOROFORM	IPB	n-BB	n-PB	NAPHTHALENE	sec-BB	PCE	OTHER VOCs
MW-10	05/29/08**	**74,000**	**2,900**	**24**	**2,300**	**196.5**	**89,000**	<100	**470**	**990**	**62**	<5	**140**	**50**	**440**	**230**	**25**	<5	ND
	06/10/08	**4,800**	**84**	**1.5**	**44**	**11.9**	**6,400**	<10	**28**	**20**	**3**	<0.50	**12**	**3.0**	**23**	**7.4**	**7.9**	<0.50	ND
	09/16/08	**1,800**	**9.1**	<0.50	**8.7**	**0.58J**	**2,500**	**57**	**4.7**	**1.1**	**0.24 J**	<0.50	**3.8**	**0.84**	**8.8**	**0.67**	**3.8**	<0.50	ND
	11/25/08	**1,000**	**5.7**	<5.0	**5.9**	<15	**2,100**	<100	**4.3 J**	<5.0	<5.0	<5.0	<5.0	<5.0	**3 J**	<5.0	<5.0	<5.0	ND
	01/27/09	**990**	**2.9**	<2.5	**3.5**	<7.5	**1,500**	<50	**2.8**	<2.5	<2.5	<2.5	**1.1 J**	<2.5	**2.6**	<2.5	<2.5	<2.5	ND
	04/16/09	**1,400**	**7.3**	<5.0	**10**	<15	**2,900**	<100	<5.0	<5.0	<5.0	<5.0	**3.2 J**	<5.0	**7.4**	<5.0	**3.7**	<5.0	ND
	07/16/09	**880**	**1.4J**	<2.5	**1.9**	<7.5	**1,500**	**410**	<2.5	<2.5	<2.5	<2.5	<2.5	<2.5	**2 J**	<2.5	<2.5	<2.5	ND
	10/29/09	**330**	**2.7**	<0.50	**4.9**	<1.50	**1,300**	**36**	**2.5**	<0.50	<0.50	<0.50	**1.5**	<0.50	**3.0**	<2.0	**1.5**	<0.50	ND
	03/11/10	**610**	<2.5	<2.5	<2.5	<7.5	**1,500**	<50	<10	<2.5	<2.5	<2.5	<2.5	<2.5	<2.5	<10	<2.5	<2.5	ND
	06/01/10	**170**	<5.0	<5.0	<5.0	<15	**1,100**	<100	<20	<5.0	<5.0	<5.0	<5.0	<5.0	<5.0	<20	<5.0	<5.0	ND
	09/14/10	**200**	<2.5	<2.5	<2.5	<7.5	**500**	<50	<10	<2.5	<2.5	<2.5	<2.5	<2.5	<2.5	<10	<2.5	<2.5	ND
	12/09/10	**250**	<2.5	<2.5	<2.5	<7.5	**500**	<50	<10	<2.5	<2.5	<2.5	<2.5	<2.5	<2.5	<10	<2.5	<2.5	ND
	03/09/11	**640**	**3.0**	<2.5	**9.4**	<7.5	**1,200**	**230**	<10	<2.5	<2.5	<2.5	<2.5	<2.5	<2.5	<10	<2.5	<2.5	ND
	06/14/11	**150**	<2.5	<2.5	**3.6**	<7.5	**660**	<50	<10	<2.5	<2.5	<2.5	<2.5	<2.5	<2.5	<10	<2.5	<2.5	ND
	09/20/11	<100	<1.0	<1.0	<1.0	<3.0	**290**	**31**	<4.0	<1.0	<1.0	<1.0	<1.0	<1.0	<1.0	<4.0	<1.0	<1.0	ND
	11/29/11	**110**	<0.50	<0.50	**1.4**	<1.50	**240**	**76**	<2.0	<0.50	<0.50	<0.50	**0.58**	<0.50	**1.0**	<2.0	**0.69**	<0.50	ND
	02/16/12	<100	<0.50	<0.50	<0.50	<1.50	**160**	<10	<2.0	<0.50	<0.50	<0.50	<0.50	<0.50	<0.50	<2.0	<0.50	<0.50	ND
	05/24/12	<100	<0.50	<0.50	<0.50	<1.50	**110**	**23**	<2.0	<0.50	<0.50	<0.50	<0.50	<0.50	<0.50	<2.0	<0.50	<0.50	ND
	08/20/12	<100	<0.50	<0.50	**1.0**	<1.50	**100**	**44**	<2.0	<0.50	<0.50	<0.50	<0.50	<0.50	**0.57**	<2.0	**0.66**	<0.50	ND
	11/08/12	<100	<0.50	<0.50	**0.98**	<1.50	**85**	**77**	<2.0	<0.50	<0.50	<0.50	**0.73**	<0.50	**1.3**	<2.0	**1.7**	<0.50	ND
	01/29/13	<100	<0.50	<0.50	<0.50	<1.50	**35**	**19**	<2.0	<0.50	<0.50	<0.50	<0.50	<0.50	<0.50	<2.0	**0.58**	<0.50	ND
	06/19/13	<100	<0.50	<0.50	<0.50	<1.50	**14**	**13**	<2.0	<0.50	<0.50	<0.50	<0.50	<0.50	<0.50	<2.0	<0.50	<0.50	ND
	08/22/13	<100	<0.50	<0.50	<0.50	<1.50	**4.9**	<10	<2.0	<0.50	<0.50	<0.50	<0.50	<0.50	<0.50	<2.0	<0.50	<0.50	ND
	12/12/13	<100	<0.50	<0.50	<0.50	<1.50	**3.0**	<10	<2.0	<0.50	<0.50	<0.50	<0.50	<0.50	<0.50	<2.0	<0.50	<0.50	1,2-Dichloroethane=0.97
	03/18/14	<100	<0.50	<0.50	<0.50	<1.50	**3.7**	<10	<2.0	<0.50	<0.50	<0.50	<0.50	<0.50	<0.50	<2.0	<0.50	<0.50	ND
	06/17/14	<100	<0.50	<0.50	<0.50	<1.50	**2.2**	<10	<2.0	<0.50	<0.50	<0.50	<0.50	<0.50	<0.50	<2.0	<0.50	<0.50	ND
	09/30/14	<100	<0.50	<0.50	<0.50	<1.50	<2.0	<10	<2.0	<0.50	<0.50	<0.50	<0.50	<0.50	<0.50	<2.0	<0.50	<0.50	ND
	12/09/14	<100	<0.50	<0.50	<0.50	<1.50	<2.0	<10	<2.0	<0.50	<0.50	<0.50	<0.50	<0.50	<0.50	<2.0	<0.50	<0.50	ND
	03/03/15	<100	<0.50	<0.50	<0.50	<1.50	<2.0	<10	<2.0	<0.50	<0.50	<0.50	<0.50	<0.50	<0.50	<2.0	<0.50	<0.50	ND
	06/09/15	<100	<0.50	<0.50	<0.50	<1.50	<2.0	**15**	<2.0	<0.50	<0.50	<0.50	<0.50	<0.50	<0.50	<2.0	<0.50	<0.50	ND
	09/17/15	<100	<0.50	<0.50	<0.50	<1.50	<2.0	<10	<2.0	<0.50	<0.50	<0.50	<0.50	<0.50	<0.50	<2.0	<0.50	<0.50	ND
	12/08/15	<100	<0.50	<0.50	<0.50	<1.50	<2.0	<10	<2.0	<0.50	<0.50	<0.50	<0.50	<0.50	<0.50	<2.0	<0.50	<0.50	ND
	03/09/16	<100	<0.50	<0.50	<0.50	<1.50	<2.0	<10	<2.0	<0.50	<0.50	<0.50	<0.50	<0.50	<0.50	<2.0	<0.50	<0.50	ND
	06/07/16	<100	<0.50	<0.50	<0.50	<1.50	<2.0	<10	<2.0	<0.50	<0.50	<0.50	<0.50	<0.50	<0.50	<2.0	<0.50	<0.50	ND
	09/01/16	<100	<0.50	<0.50	<0.50	<1.50	<2.0	<10	<2.0	<0.50	<0.50	<0.50	<0.50	<0.50	<0.50	<2.0	<0.50	<0.50	ND
	12/15/16	<100	<0.50	<0.50	<0.50	<1.50	**2.1**	<10	<2.0	<0.50	<0.50	<0.50	<0.50	<0.50	<0.50	<2.0	<0.50	<0.50	ND
	03/23/17	<100	<0.50	<0.50	<0.50	<1.50	**2.9**	<10	<2.0	<0.50	<0.50	<0.50	<0.50	<0.50	<0.50	<2.0	<0.50	<0.50	ND
	06/28/17	<100	<0.50	<0.50	<0.50	<1.50	<2.0	<10	<2.0	<0.50	<0.50	<0.50	<0.50	<0.50	<0.50	<2.0	<0.50	<0.50	ND
	09/13/17	<100	<0.50	<0.50	<0.50	<1.50	<2.0	<10	<2.0	<0.50	<0.50	<0.50	<0.50	<0.50	<0.50	<2.0	<0.50	<0.50	ND
	11/28/17	<50	<0.50	<0.50	<0.50	<1.0	**0.73**	<10	<0.50	<0.50	<0.50	<0.50	<0.50	<1.0	<1.0	<1.0	<0.50	<0.50	ND
	12/14/17	<50	<0.50	<0.50	<0.50	<1.0	**0.71**	<10	<0.50	<0.50	<0.50	<0.50	<0.50	<1.0	<0.50	<1.0	<0.50	<0.50	ND
	03/16/18	<50	<0.50	<0.50	<0.50	<1.0	**0.52**	<10	<0.50	<0.50	<0.50	<0.50	<0.50	<1.0	<0.50	<1.0	<0.50	<0.50	ND
	06/20/18	<50	<0.50	<0.50	<0.50	<1.50	<0.50	<10	<0.50	<0.50	<0.50	<0.50	<0.50	<0.50	<0.50	<0.50	<0.50	<0.50	ND
	09/26/18	<50	<0.50	<0.50	<0.50	<1.50	<0.50	<10	<0.50	<0.50	<0.50	<0.50	<0.50	<0.50	<0.50	<0.50	<0.50	<0.50	ND
	12/12/18	<50	<0.50	<0.50	<0.50	<1.50	<0.50	<10	<0.50	<0.50	<0.50	<0.50	<0.50	<0.50	<0.50	<0.50	<0.50	<0.50	ND
	03/07/19	<50	<0.50	<0.50	<0.50	<1.0	<0.50	<10	<0.50	<0.50	<0.50	<0.50	<0.50	<0.50	<0.50	<0.50	<0.50	<0.50	ND
	06/26/19	<50	<0.50	<0.50	<0.50	<1.0	<0.50	<10	<0.50	<0.50	<0.50	<0.50	<0.50	<0.50	<0.50	<0.50	<0.50	<0.50	ND
	07/23/19	<50	<0.50	<0.50	<0.50	<1.0	<0.50	<10	<0.50	<0.50	<0.50	<0.50	<0.50	<0.50	<0.50	<0.50	<0.50	<0.50	ND
	08/15/19	<50	<0.50	<0.50	<0.50	<1.0	**0.85**	<10	<0.50	<0.50	<0.50	<0.50	<0.50	<0.50	<0.50	<0.50	<0.50	<0.50	ND
	09/11/19	<50	<0.50	<0.50	<0.50	<1.0	<0.50	<10	<0.50	<0.50	<0.50	<0.50	<0.50	<0.50	<0.50	<0.50	<0.50	<0.50	ND

Table A
Historical Groundwater Analytical Results
Former Ultramar Station #77
18231 Imperial Highway, Yorba Linda, California

WELL ID	SAMPLE DATE	GRO* TPHg/	B	T	E	X²	MTBE	TBA	TAME	1,2,4-TMB	1,3,5-TMB	CHLOROFORM	IPB	n-BB	n-PB	NAPHTHALENE	sec-BB	PCE	OTHER VOCs
MW-11	05/28/08**	<200	<5	<5	<5	<15	**16**	<100	<5	<5	<5	<5	<5	<5	<5	<5	<5	<5	ND
	06/10/08	**150**	<0.50	<0.50	<0.50	<1.50	**1.2**	<10	<0.50	<0.50	<0.50	<0.50	<0.50	<0.50	<0.50	<0.50	<0.50	**0.77**	ND
	09/16/08	<50	<0.50	<0.50	<0.50	<1.50	**0.49J**	<10	<0.50	<0.50	<0.50	<0.50	<0.50	<0.50	<0.50	<0.50	<0.50	**0.75**	ND
	11/25/08	<50	<0.50	<0.50	<0.50	<1.50	**0.31J**	<10	<0.50	<0.50	<0.50	<0.50	<0.50	<0.50	<0.50	<0.50	<0.50	**0.74**	ND
	01/27/09	<50	<0.50	<0.50	<0.50	<1.50	**0.39J**	<10	<0.50	<0.50	<0.50	<0.50	<0.50	<0.50	<0.50	<0.50	<0.50	**0.79**	ND
	04/16/09	<50	<0.50	<0.50	<0.50	<1.50	**0.4J**	<10	<0.50	<0.50	<0.50	<0.50	<0.50	<0.50	<0.50	<0.50	<0.50	**0.84**	ND
	07/16/09	<50	<0.50	<0.50	<0.50	<1.50	**0.41J**	<10	<0.50	<0.50	<0.50	<0.50	<0.50	<0.50	<0.50	<0.50	<0.50	**0.66 J**	ND
	10/29/09	<100	<0.50	<0.50	<0.50	<1.50	<2.0	<10	<2.0	<0.50	<0.50	<0.50	<0.50	<0.50	<0.50	<2.0	<0.50	<0.50	ND
	03/11/10	SAS	SAS	SAS	SAS	SAS	SAS	SAS	SAS	SAS	SAS	SAS	SAS	SAS	SAS	SAS	SAS	SAS	SAS
	06/01/10	<100	<0.50	<0.50	<0.50	<1.50	<2.0	<10	<2.0	<0.50	<0.50	<0.50	<0.50	<0.50	<0.50	<2.0	<0.50	<0.50	ND
	09/14/10	SAS	SAS	SAS	SAS	SAS	SAS	SAS	SAS	SAS	SAS	SAS	SAS	SAS	SAS	SAS	SAS	SAS	SAS
	12/09/10	<100	<0.50	<0.50	<0.50	<1.50	<2.0	<10	<2.0	<0.50	<0.50	<0.50	<0.50	<0.50	<0.50	<2.0	<0.50	**0.65**	ND
	03/09/11	SAS	SAS	SAS	SAS	SAS	SAS	SAS	SAS	SAS	SAS	SAS	SAS	SAS	SAS	SAS	SAS	SAS	SAS
	06/14/11	<100	<0.50	<0.50	<0.50	<1.50	**2.7**	<10	<2.0	<0.50	<0.50	<0.50	<0.50	<0.50	<0.50	<2.0	<0.50	<0.50	ND
	09/20/11	SAS	SAS	SAS	SAS	SAS	SAS	SAS	SAS	SAS	SAS	SAS	SAS	SAS	SAS	SAS	SAS	SAS	SAS
	11/29/11	<100	<0.50	<0.50	<0.50	<1.50	**2.9**	<10	<2.0	<0.50	<0.50	<0.50	<0.50	<0.50	<0.50	<2.0	<0.50	**0.59**	ND
	02/16/12	SAS	SAS	SAS	SAS	SAS	SAS	SAS	SAS	SAS	SAS	SAS	SAS	SAS	SAS	SAS	SAS	SAS	SAS
	05/24/12	<100	<0.50	<0.50	<0.50	<1.50	**2.3**	<10	<2.0	<0.50	<0.50	<0.50	<0.50	<0.50	<0.50	<2.0	<0.50	**0.59**	ND
	08/20/12	SAS	SAS	SAS	SAS	SAS	SAS	SAS	SAS	SAS	SAS	SAS	SAS	SAS	SAS	SAS	SAS	SAS	SAS
	11/07/12	<100	<0.50	<0.50	<0.50	<1.50	<2.0	<10	<2.0	<0.50	<0.50	<0.50	<0.50	<0.50	<0.50	<2.0	<0.50	**0.87**	ND
	01/29/13	SAS	SAS	SAS	SAS	SAS	SAS	SAS	SAS	SAS	SAS	SAS	SAS	SAS	SAS	SAS	SAS	SAS	SAS
	06/19/13	<100	<0.50	<0.50	<0.50	<1.50	<2.0	<10	<2.0	<0.50	<0.50	<0.50	<0.50	<0.50	<0.50	<2.0	<0.50	**1.5**	ND
	08/22/13	SAS	SAS	SAS	SAS	SAS	SAS	SAS	SAS	SAS	SAS	SAS	SAS	SAS	SAS	SAS	SAS	SAS	SAS
	12/12/13	<100	<0.50	<0.50	<0.50	<1.50	<2.0	<10	<2.0	<0.50	<0.50	<0.50	<0.50	<0.50	<0.50	<2.0	<0.50	**0.71**	ND
	03/18/14	SAS	SAS	SAS	SAS	SAS	SAS	SAS	SAS	SAS	SAS	SAS	SAS	SAS	SAS	SAS	SAS	SAS	SAS
	06/17/14	<100	<0.50	<0.50	<0.50	<1.50	<2.0	<10	<2.0	<0.50	<0.50	<0.50	<0.50	<0.50	<0.50	<2.0	<0.50	**0.62**	ND
	09/30/14	SAS	SAS	SAS	SAS	SAS	SAS	SAS	SAS	SAS	SAS	SAS	SAS	SAS	SAS	SAS	SAS	SAS	SAS
	12/09/14	<100	<0.50	<0.50	<0.50	<1.50	<2.0	<10	<2.0	<0.50	<0.50	<0.50	<0.50	<0.50	<0.50	<2.0	<0.50	**0.50**	ND
	03/03/15	SAS	SAS	SAS	SAS	SAS	SAS	SAS	SAS	SAS	SAS	SAS	SAS	SAS	SAS	SAS	SAS	SAS	SAS
	06/09/15	<100	<0.50	<0.50	<0.50	<1.50	<2.0	<10	<2.0	<0.50	<0.50	**0.82**	<0.50	<0.50	<0.50	<2.0	<0.50	**0.62**	ND
	09/17/15	SAS	SAS	SAS	SAS	SAS	SAS	SAS	SAS	SAS	SAS	SAS	SAS	SAS	SAS	SAS	SAS	SAS	SAS
	12/08/15	<100	<0.50	<0.50	<0.50	<1.50	<2.0	<10	<2.0	<0.50	<0.50	**2.0**	<0.50	<0.50	<0.50	<2.0	<0.50	**0.50**	ND
	03/09/16	SAS	SAS	SAS	SAS	SAS	SAS	SAS	SAS	SAS	SAS	SAS	SAS	SAS	SAS	SAS	SAS	SAS	SAS
	06/07/16	<100	<0.50	<0.50	<0.50	<1.50	<2.0	<10	<2.0	<0.50	<0.50	**1.8**	<0.50	<0.50	<0.50	<2.0	<0.50	**0.70**	ND
	09/01/16	SAS	SAS	SAS	SAS	SAS	SAS	SAS	SAS	SAS	SAS	SAS	SAS	SAS	SAS	SAS	SAS	SAS	SAS
	12/15/16	<100	<0.50	<0.50	<0.50	<1.50	<2.0	<10	<2.0	<0.50	<0.50	**1.2**	<0.50	<0.50	<0.50	<2.0	<0.50	**0.62**	ND
	03/23/17	SAS	SAS	SAS	SAS	SAS	SAS	SAS	SAS	SAS	SAS	SAS	SAS	SAS	SAS	SAS	SAS	SAS	SAS
	06/28/17	<100	<0.50	<0.50	<0.50	<1.50	<2.0	<10	<2.0	<0.50	<0.50	**0.61**	<0.50	<0.50	<0.50	<2.0	<0.50	**0.55**	ND
	09/13/17	SAS	SAS	SAS	SAS	SAS	SAS	SAS	SAS	SAS	SAS	SAS	SAS	SAS	SAS	SAS	SAS	SAS	SAS
	11/28/17	<50	<0.50	<0.50	<0.50	<1.0	<0.50	<10	<0.50	<0.50	<0.50	**0.55**	<0.50	<1.0	<0.50	<1.0	<0.50	<0.50	ND
	12/14/17	<50	<0.50	<0.50	<0.50	<1.0	<0.50	<10	<0.50	<0.50	<0.50	**0.39 J**	<0.50	<1.0	<0.50	<1.0	<0.50	**0.55**	ND
	03/16/18	<50	<0.50	<0.50	<0.50	<1.0	<0.50	<10	<0.50	<0.50	<0.50	**0.29 J**	<0.50	<1.0	<0.50	<1.0	<0.50	**0.54**	ND
	06/20/18	<50	<0.50	<0.50	<0.50	<1.50	<0.50	<10	<0.50	<0.50	<0.50	<0.50	**0.60**	<0.50	<0.50	<0.50	<0.50	**0.60**	ND
	09/26/18	<50	<0.50	<0.50	<0.50	<1.50	<0.50	<10	<0.50	<0.50	<0.50	<0.50	<0.50	<0.50	<0.50	<0.50	<0.50	**0.52**	ND
	12/12/18	<50	<0.50	<0.50	<0.50	<1.50	<0.50	<10	<0.50	<0.50	<0.50	<0.50	<0.50	<0.50	<0.50	<0.50	<0.50	**0.78**	ND
	03/07/19	<50	<0.50	<0.50	<0.50	<1.0	<0.50	<10	<0.50	<0.50	<0.50	<0.50	<0.50	<0.50	<0.50	<0.50	<0.50	<0.50	ND
	06/26/19	<50	<0.50	<0.50	<0.50	<1.0	<0.50	<10	<0.50	<0.50	<0.50	<0.50	<0.50	<0.50	<0.50	<0.50	<0.50	**0.57**	ND

Table A
Historical Groundwater Analytical Results
Former Ultramar Station #77
18231 Imperial Highway, Yorba Linda, California

WELL ID	SAMPLE DATE	GRO* TPHg/	B	T	E	X²	MTBE	TBA	TAME	1,2,4-TMB	1,3,5-TMB	CHLOROFORM	IPB	n-BB	n-PB	NAPHTHALENE	sec-BB	PCE	OTHER VOCs
MW-12	05/29/08**	<200	<25	<25	<25	<75	<25	<500	<25	<25	<25	<25	<25	<25	<25	<25	<25	<25	ND
	06/10/08	**84**	<0.50	<0.50	<0.50	<1.50	**0.5**	**61**	<0.50	<0.50	<0.50	<0.50	<0.50	<0.50	<0.50	<0.50	<0.50	<0.50	ND
	09/16/08	<50	<0.50	<0.50	<0.50	<1.50	<0.50	**35**	<0.50	<0.50	<0.50	<0.50	<0.50	<0.50	<0.50	<0.50	<0.50	<0.50	ND
	11/25/08	<50	<0.50	<0.50	<0.50	<1.50	<0.50	**24**	<0.50	<0.50	<0.50	<0.50	<0.50	<0.50	<0.50	<0.50	<0.50	<0.50	ND
	01/27/09	<50	<0.50	<0.50	<0.50	<1.50	<0.50	**14**	<0.50	<0.50	<0.50	<0.50	<0.50	<0.50	<0.50	<0.50	<0.50	<0.50	ND
	04/16/09	<50	<0.50	<0.50	<0.50	<1.50	<0.50	**18**	<0.50	<0.50	<0.50	<0.50	<0.50	<0.50	<0.50	<0.50	<0.50	<0.50	ND
	07/16/09	<50	<0.50	<0.50	<0.50	<1.50	<0.50	**7.6J**	<0.50	<0.50	<0.50	<0.50	<0.50	<0.50	<0.50	<0.50	<0.50	<0.50	ND
	10/29/09	<100	<0.50	<0.50	<0.50	<1.50	<2.0	<10	<2.0	<0.50	<0.50	<0.50	<0.50	<0.50	<0.50	<2.0	<0.50	<0.50	ND
	03/11/10	SAS	SAS	SAS	SAS	SAS	SAS	SAS	SAS	SAS	SAS	SAS	SAS	SAS	SAS	SAS	SAS	SAS	SAS
	06/01/10	<100	<0.50	<0.50	<0.50	<1.50	<2.0	<10	<2.0	<0.50	<0.50	<0.50	<0.50	<0.50	<0.50	<2.0	<0.50	<0.50	ND
	09/14/10	SAS	SAS	SAS	SAS	SAS	SAS	SAS	SAS	SAS	SAS	SAS	SAS	SAS	SAS	SAS	SAS	SAS	SAS
	12/09/10	<100	<0.50	<0.50	<0.50	<1.50	<2.0	<10	<2.0	<0.50	<0.50	<0.50	<0.50	<0.50	<0.50	<2.0	<0.50	<0.50	ND
	03/09/11	SAS	SAS	SAS	SAS	SAS	SAS	SAS	SAS	SAS	SAS	SAS	SAS	SAS	SAS	SAS	SAS	SAS	SAS
	06/14/11	<100	<0.50	<0.50	<0.50	<1.50	<2.0	<10	<2.0	<0.50	<0.50	<0.50	<0.50	<0.50	<0.50	<2.0	<0.50	<0.50	ND
	09/20/11	SAS	SAS	SAS	SAS	SAS	SAS	SAS	SAS	SAS	SAS	SAS	SAS	SAS	SAS	SAS	SAS	SAS	SAS
	11/29/11	<100	<0.50	<0.50	<0.50	<1.50	<2.0	<10	<2.0	<0.50	<0.50	<0.50	<0.50	<0.50	<0.50	<2.0	<0.50	<0.50	ND
	02/16/12	SAS	SAS	SAS	SAS	SAS	SAS	SAS	SAS	SAS	SAS	SAS	SAS	SAS	SAS	SAS	SAS	SAS	SAS
	05/24/12	<100	<0.50	<0.50	<0.50	<1.50	<2.0	<10	<2.0	<0.50	<0.50	<0.50	<0.50	<0.50	<0.50	<2.0	<0.50	<0.50	ND
	08/20/12	SAS	SAS	SAS	SAS	SAS	SAS	SAS	SAS	SAS	SAS	SAS	SAS	SAS	SAS	SAS	SAS	SAS	SAS
	11/07/12	<100	<0.50	<0.50	<0.50	<1.50	<2.0	<10	<2.0	<0.50	<0.50	<0.50	<0.50	<0.50	<0.50	<2.0	<0.50	<0.50	ND
	01/29/13	SAS	SAS	SAS	SAS	SAS	SAS	SAS	SAS	SAS	SAS	SAS	SAS	SAS	SAS	SAS	SAS	SAS	SAS
	06/19/13	<100	<0.50	<0.50	<0.50	<1.50	<2.0	<10	<2.0	<0.50	<0.50	<0.50	<0.50	<0.50	<0.50	<2.0	<0.50	<0.50	ND
	08/22/13	SAS	SAS	SAS	SAS	SAS	SAS	SAS	SAS	SAS	SAS	SAS	SAS	SAS	SAS	SAS	SAS	SAS	SAS
	12/12/13	<100	<0.50	<0.50	<0.50	<1.50	<2.0	<10	<2.0	<0.50	<0.50	<0.50	<0.50	<0.50	<0.50	<2.0	<0.50	<0.50	ND
	03/18/14	SAS	SAS	SAS	SAS	SAS	SAS	SAS	SAS	SAS	SAS	SAS	SAS	SAS	SAS	SAS	SAS	SAS	SAS
	06/17/14	<100	<0.50	<0.50	<0.50	<1.50	<2.0	<10	<2.0	<0.50	<0.50	<0.50	<0.50	<0.50	<0.50	<2.0	<0.50	<0.50	ND
	09/30/14	SAS	SAS	SAS	SAS	SAS	SAS	SAS	SAS	SAS	SAS	SAS	SAS	SAS	SAS	SAS	SAS	SAS	SAS
	12/09/14	<100	<0.50	<0.50	<0.50	<1.50	<2.0	<10	<2.0	<0.50	<0.50	<0.50	<0.50	<0.50	<0.50	<2.0	<0.50	<0.50	ND
	03/03/15	SAS	SAS	SAS	SAS	SAS	SAS	SAS	SAS	SAS	SAS	SAS	SAS	SAS	SAS	SAS	SAS	SAS	SAS
	06/09/15	<100	<0.50	<0.50	<0.50	<1.50	<2.0	<10	<2.0	<0.50	<0.50	**0.54**	<0.50	<0.50	<0.50	<2.0	<0.50	<0.50	ND
	09/17/15	SAS	SAS	SAS	SAS	SAS	SAS	SAS	SAS	SAS	SAS	SAS	SAS	SAS	SAS	SAS	SAS	SAS	SAS
	12/08/15	<100	<0.50	<0.50	<0.50	<1.50	<2.0	<10	<2.0	<0.50	<0.50	**0.62**	<0.50	<0.50	<0.50	<2.0	<0.50	<0.50	ND
	03/09/16	SAS	SAS	SAS	SAS	SAS	SAS	SAS	SAS	SAS	SAS	SAS	SAS	SAS	SAS	SAS	SAS	SAS	SAS
	06/07/16	<100	<0.50	<0.50	<0.50	<1.50	<2.0	<10	<2.0	<0.50	<0.50	**1.1**	<0.50	<0.50	<0.50	<2.0	<0.50	<0.50	ND
	09/01/16	SAS	SAS	SAS	SAS	SAS	SAS	SAS	SAS	SAS	SAS	SAS	SAS	SAS	SAS	SAS	SAS	SAS	SAS
	12/15/16	<100	<0.50	<0.50	<0.50	<1.50	<2.0	<10	<2.0	<0.50	<0.50	**1.3**	<0.50	<0.50	<0.50	<2.0	<0.50	<0.50	ND
	03/23/17	SAS	SAS	SAS	SAS	SAS	SAS	SAS	SAS	SAS	SAS	SAS	SAS	SAS	SAS	SAS	SAS	SAS	SAS
	06/28/17	<100	<0.50	<0.50	<0.50	<1.50	<2.0	<10	<2.0	<0.50	<0.50	**0.95**	<0.50	<0.50	<0.50	<2.0	<0.50	<0.50	ND
	09/13/17	SAS	SAS	SAS	SAS	SAS	SAS	SAS	SAS	SAS	SAS	SAS	SAS	SAS	SAS	SAS	SAS	SAS	SAS
	11/28/17	<50	<0.50	<0.50	<0.50	<1.0	<0.50	<10	<0.50	<0.50	<0.50	**1.5**	<0.50	<1.0	<0.50	<1.0	<0.50	**0.42 J**	ND
	12/14/17	<50	<0.50	<0.50	<0.50	<1.0	<0.50	<10	<0.50	<0.50	<0.50	**1.7**	<0.50	<1.0	<0.50	<1.0	<0.50	**0.43 J**	ND
	03/16/18	<50	<0.50	<0.50	<0.50	<1.0	<0.50	<10	<0.50	<0.50	<0.50	**1.6**	<0.50	<1.0	<0.50	<1.0	<0.50	**0.38 J**	ND
	06/20/18	<50	<0.50	<0.50	<0.50	<1.50	<0.50	<10	<0.50	<0.50	<0.50	**0.99**	<0.50	<0.50	<0.50	<0.50	<0.50	<0.50	ND
	09/26/18	<50	<0.50	<0.50	<0.50	<1.50	<0.50	<10	<0.50	<0.50	<0.50	**1.8**	<0.50	<0.50	<0.50	<0.50	<0.50	<0.50	ND
	12/12/18	<50	<0.50	<0.50	<0.50	<1.50	<0.50	<10	<0.50	<0.50	<0.50	**1.3**	<0.50	<0.50	<0.50	<0.50	<0.50	<0.50	ND
	03/07/19	<50	<0.50	<0.50	<0.50	<1.0	<0.50	<10	<0.50	<0.50	<0.50	<0.50	<0.50	<0.50	<0.50	<0.50	<0.50	<0.50	ND
	06/26/19	<50	<0.50	<0.50	<0.50	<1.0	<0.50	<10	<0.50	<0.50	<0.50	**1.9**	<0.50	<0.50	<0.50	<0.50	<0.50	<0.50	ND

Table A
Historical Groundwater Analytical Results
Former Ultramar Station #77
18231 Imperial Highway, Yorba Linda, California

WELL ID	SAMPLE DATE	GRO* TPHg/	B	T	E	X^2	MTBE	TBA	TAME	1,2,4-TMB	1,3,5-TMB	CHLOROFORM	IPB	n-BB	n-PB	NAPHTHALENE	sec-BB	PCE	OTHER VOCs
MW-13	06/5/08**	<200	**190**	<5	**17**	<15	**35,000**	<100	**110**	<5	<5	<5	**10**	<5	<5	<5	**13**	<5	ND
	06/10/08	**14,000**	**73**	**1.9**	**4.1**	<1.50	**22,000**	<1000	**94**	<0.50	<0.50	<0.50	**3.6**	<0.50	**1.3**	**1.6**	**6**	<0.50	ND
	09/16/08	**14,000**	**62**	<50	<50	<450	**21,000**	<1,000	**67**	<50	<50	<50	<50	<50	<50	<50	<50	<50	ND
	11/25/08	**8,500**	**40J**	<50	<50	<150	**14,000**	**740J**	**55**	<50	<50	<50	<50	<50	<50	<50	<50	<50	ND
	01/27/09	**7,700**	**45**	<25	<25	<75	**14,000**	<500	**52**	<25	<25	<25	<25	<25	<25	<25	<25	<25	ND
	04/16/09	**7,600**	**50**	<25	<25	<75	**11,000**	<500	**51**	<25	<25	<25	<25	<25	<25	<25	<25	<25	ND
	07/16/09	**8,500**	**77**	<50	<50	<150	**16,000**	**6,100**	<50	<50	<50	<50	<50	<50	<50	<50	<50	<50	ND
	10/29/09	**2,700**	**57**	**0.8**	**17**	<1.50	**12,000**	**910**	**51**	<0.50	<0.50	<0.50	**5.2**	**1.5**	**3.9**	<2.0	**5.7**	<0.50	ND
	03/11/10	**7,300**	**38**	<25	<25	<75	**15,000**	<500	<100	<25	<25	<25	<25	<25	<25	<100	<25	<25	ND
	06/01/10	**2,000**	<50	<50	<50	<150	**11,000**	<1,000	<200	<50	<50	<50	<100	<50	<50	<200	<50	<50	ND
	09/14/10	**2,400**	<25	<25	<25	<75	**5,700**	<500	<100	<25	<25	<25	<25	<25	<25	<100	<25	<25	ND
	12/09/10	**1,300**	<5.0	<5.0	<5.0	<15	**2,200**	**2,400**	<20	<5.0	<5.0	<5.0	<5.0	<5.0	<5.0	<20	<5.0	<5.0	ND
	03/09/11	**1,200**	**13**	<5.0	<5.0	<15	**2,300**	**4,900**	<20	<5.0	<5.0	<5.0	<5.0	<5.0	<5.0	<20	<5.0	<5.0	ND
	06/14/11	**420**	**5**	<2.5	<2.5	<7.5	**680**	**5,200**	<10	<2.5	<2.5	<2.5	<2.5	<2.5	<2.5	<10	<2.5	<2.5	ND
	09/20/11	**190**	**5.3**	<0.50	<0.50	<1.50	**140**	**6,000**	<2.0	<0.50	<0.50	<0.50	**0.66**	<0.50	<0.50	<2.0	**2.0**	<0.50	ND
	11/29/11	**160**	**0.73**	<0.50	<0.50	<1.50	**22**	**2,300**	<2.0	<0.50	<0.50	<0.50	<0.50	<0.50	<0.50	<2.0	**1.0**	<0.50	ND
	02/16/12	**180**	**1.2**	<0.50	<0.50	<1.50	**12**	**4,300**	<2.0	<0.50	<0.50	<0.50	**0.73**	<0.50	<0.50	<2.0	**1.9**	<0.50	ND
	05/24/12	<100	**0.77**	<0.50	<0.50	<1.50	**4.1**	**1,800**	<2.0	<0.50	<0.50	<0.50	<0.50	<0.50	<0.50	<2.0	**1.2**	<0.50	ND
	08/20/12	**130**	**0.87**	<0.50	<0.50	<1.50	**2.3**	**2,200**	<2.0	<0.50	<0.50	<0.50	**0.52**	<0.50	<0.50	<2.0	**1.8**	<0.50	ND
	11/08/12	<100	**0.56**	<0.50	<0.50	<1.50	<2.0	**1,900**	<2.0	<0.50	<0.50	<0.50	<0.50	<0.50	<0.50	<2.0	<0.50	<0.50	ND
	01/29/13	<100	<0.50	<0.50	<0.50	<1.50	<2.0	**510**	<2.0	<0.50	<0.50	<0.50	<0.50	<0.50	<0.50	<2.0	**1.0**	<0.50	ND
	06/19/13	**110**	<0.50	<0.50	<0.50	<1.50	<2.0	**5,300**	<2.0	<0.50	<0.50	<0.50	<0.50	**0.53**	<0.50	<2.0	**3.5**	<0.50	ND
	08/22/13	**110**	<0.50	<0.50	<0.50	<1.50	<2.0	**3,800**	<2.0	<0.50	<0.50	<0.50	**0.50**	**0.66**	<0.50	<2.0	**3.7**	<0.50	ND
	12/12/13	<100	<0.50	<0.50	<0.50	<1.50	<2.0	**1,400**	<2.0	<0.50	<0.50	<0.50	<0.50	<0.50	<0.50	<2.0	<0.50	<0.50	ND
	03/18/14	<100	<0.50	<0.50	<0.50	<1.50	<2.0	**750**	<2.0	<0.50	<0.50	<0.50	<0.50	<0.50	<0.50	<2.0	**0.65**	<0.50	ND
	06/17/14	<100	<0.50	<0.50	<0.50	<1.50	<2.0	**640**	<2.0	<0.50	<0.50	<0.50	<0.50	<0.50	<0.50	<2.0	<0.50	<0.50	ND
	09/30/14	<100	<0.50	<0.50	<0.50	<1.50	<2.0	**550**	<2.0	<0.50	<0.50	<0.50	<0.50	<0.50	<0.50	<2.0	<0.50	<0.50	ND
	12/09/14	<100	<0.50	<0.50	<0.50	<1.50	<2.0	**150**	<2.0	<0.50	<0.50	<0.50	<0.50	<0.50	<0.50	<2.0	<0.50	<0.50	ND
	03/03/15	<100	<0.50	<0.50	<0.50	<1.50	<2.0	**220**	<2.0	<0.50	<0.50	<0.50	<0.50	<0.50	<0.50	<2.0	<0.50	<0.50	ND
	06/09/15	<100	<0.50	<0.50	<0.50	<1.50	<2.0	**71**	<2.0	<0.50	<0.50	<0.50	<0.50	<0.50	<0.50	<2.0	<0.50	<0.50	Carbon Disulfide=1.1
	09/17/15	<100	<0.50	<0.50	<0.50	<1.50	<2.0	<10	<2.0	<0.50	<0.50	<0.50	<0.50	<0.50	<0.50	<2.0	<0.50	<0.50	ND
	12/08/15	<100	<0.50	<0.50	<0.50	<1.50	<2.0	<10	<2.0	<0.50	<0.50	<0.50	<0.50	<0.50	<0.50	<2.0	<0.50	<0.50	ND
	03/09/16	<100	<0.50	<0.50	<0.50	<1.50	<2.0	<10	<2.0	<0.50	<0.50	<0.50	<0.50	<0.50	<0.50	<2.0	<0.50	<0.50	ND
	06/07/16	**150**	<0.50	<0.50	<0.50	<1.50	<2.0	**17**	<2.0	<0.50	<0.50	<0.50	<0.50	<0.50	<0.50	<2.0	**4.9**	<0.50	ND
	09/01/16	<100	<0.50	<0.50	<0.50	<1.50	<2.0	<10	<2.0	<0.50	<0.50	**0.51**	<0.50	<0.50	<0.50	<2.0	**1.2**	<0.50	ND
	12/15/16	<100	<0.50	<0.50	<0.50	<1.50	<2.0	<10	<2.0	<0.50	<0.50	<0.50	<0.50	<0.50	<0.50	<2.0	**3.9**	<0.50	ND
	03/23/17	<100	<0.50	<0.50	<0.50	<1.50	<2.0	<10	<2.0	<0.50	<0.50	<0.50	<0.50	<0.50	<0.50	<2.0	<0.50	<0.50	ND

Table A
Historical Groundwater Analytical Results
Former Ultramar Station #77
18231 Imperial Highway, Yorba Linda, California

WELL ID	SAMPLE DATE	GRO* TPHg/	B	T	E	X^2	MTBE	TBA	TAME	1,2,4-TMB	1,3,5-TMB	CHLOROFORM	IPB	n-BB	n-PB	NAPHTHALENE	sec-BB	PCE	OTHER VOCs
MW-14	06/4/08**	<200	<5	<5	<5	<15	<5	<100	<5	<5	<5	<5	<5	<5	<5	<5	<5	<5	ND
	06/10/08	**290**	<0.50	<0.50	<0.50	<1.50	**23**	<10	<0.50	<0.50	<0.50	**0.36 J**	<0.50	<0.50	<0.50	<0.50	<0.50	**0.5**	ND
	09/16/08	<50	<0.50	<0.50	<0.50	<1.50	**0.34J**	<10	<0.50	<0.50	<0.50	<0.50	<0.50	<0.50	<0.50	<0.50	<0.50	**0.72**	ND
	11/25/08	<50	<0.50	<0.50	<0.50	<1.50	<0.50	<10	<0.50	<0.50	<0.50	<0.50	<0.50	<0.50	<0.50	<0.50	<0.50	**0.64**	ND
	01/27/09	<50	<0.50	<0.50	<0.50	<1.50	<0.50	<10	<0.50	<0.50	<0.50	<0.50	<0.50	<0.50	<0.50	<0.50	<0.50	**0.66**	ND
	04/16/09	<50	<0.50	<0.50	<0.50	<1.50	<0.50	<10	<0.50	<0.50	<0.50	<0.50	<0.50	<0.50	<0.50	<0.50	<0.50	**0.69**	ND
	07/16/09	<50	<0.50	<0.50	<0.50	<1.50	<0.50	<10	<0.50	<0.50	<0.50	<0.50	<0.50	<0.50	<0.50	<0.50	<0.50	**0.56**	ND
	10/29/09	<100	<0.50	<0.50	<0.50	<1.50	<2.0	<10	<2.0	<0.50	<0.50	<0.50	<0.50	<0.50	<0.50	<2.0	<0.50	<0.50	ND
	03/11/10	SAS	SAS	SAS	SAS	SAS	SAS	SAS	SAS	SAS	SAS	SAS	SAS	SAS	SAS	SAS	SAS	SAS	SAS
	06/01/10	<100	<0.50	<0.50	<0.50	<1.50	<2.0	<10	<2.0	<0.50	<0.50	<0.50	<0.50	<0.50	<0.50	<2.0	<0.50	<0.50	ND
	09/14/10	SAS	SAS	SAS	SAS	SAS	SAS	SAS	SAS	SAS	SAS	SAS	SAS	SAS	SAS	SAS	SAS	SAS	SAS
	12/09/10	<100	<0.50	<0.50	<0.50	<1.50	<2.0	<10	<2.0	<0.50	<0.50	<0.50	<0.50	<0.50	<0.50	<2.0	<0.50	<0.50	ND
	03/09/11	SAS	SAS	SAS	SAS	SAS	SAS	SAS	SAS	SAS	SAS	SAS	SAS	SAS	SAS	SAS	SAS	SAS	SAS
	06/14/11	<100	<0.50	<0.50	<0.50	<1.50	<2.0	<10	<2.0	<0.50	<0.50	<0.50	<0.50	<0.50	<0.50	<2.0	<0.50	**0.64**	ND
	09/20/11	SAS	SAS	SAS	SAS	SAS	SAS	SAS	SAS	SAS	SAS	SAS	SAS	SAS	SAS	SAS	SAS	SAS	SAS
	11/29/11	<100	<0.50	<0.50	<0.50	<1.50	<2.0	<10	<2.0	<0.50	<0.50	<0.50	<0.50	<0.50	<0.50	<2.0	<0.50	**0.66**	ND
	02/16/12	SAS	SAS	SAS	SAS	SAS	SAS	SAS	SAS	SAS	SAS	SAS	SAS	SAS	SAS	SAS	SAS	SAS	SAS
	05/24/12	<100	<0.50	<0.50	<0.50	<1.50	<2.0	<10	<2.0	<0.50	<0.50	<0.50	<0.50	<0.50	<0.50	<2.0	<0.50	**0.68**	ND
	08/20/12	SAS	SAS	SAS	SAS	SAS	SAS	SAS	SAS	SAS	SAS	SAS	SAS	SAS	SAS	SAS	SAS	SAS	SAS
	11/07/12	<100	<0.50	<0.50	<0.50	<1.50	<2.0	<10	<2.0	<0.50	<0.50	<0.50	<0.50	<0.50	<0.50	<2.0	<0.50	**1.2**	ND
	01/29/13	SAS	SAS	SAS	SAS	SAS	SAS	SAS	SAS	SAS	SAS	SAS	SAS	SAS	SAS	SAS	SAS	SAS	SAS
	06/19/13	<100	<0.50	<0.50	<0.50	<1.50	<2.0	**39**	<2.0	<0.50	<0.50	<0.50	<0.50	<0.50	<0.50	<2.0	<0.50	**1.5**	ND
	08/22/13	SAS	SAS	SAS	SAS	SAS	SAS	SAS	SAS	SAS	SAS	SAS	SAS	SAS	SAS	SAS	SAS	SAS	SAS
	12/12/13	<100	<0.50	<0.50	<0.50	<1.50	<2.0	<10	<2.0	<0.50	<0.50	<0.50	<0.50	<0.50	<0.50	<2.0	<0.50	<0.50	ND
	03/18/14	SAS	SAS	SAS	SAS	SAS	SAS	SAS	SAS	SAS	SAS	SAS	SAS	SAS	SAS	SAS	SAS	SAS	SAS
	06/17/14	<100	<0.50	<0.50	<0.50	<1.50	<2.0	<10	<2.0	<0.50	<0.50	<0.50	<0.50	<0.50	<0.50	<2.0	<0.50	**0.57**	ND
	09/30/14	SAS	SAS	SAS	SAS	SAS	SAS	SAS	SAS	SAS	SAS	SAS	SAS	SAS	SAS	SAS	SAS	SAS	SAS
	12/09/14	<100	<0.50	<0.50	<0.50	<1.50	<2.0	<10	<2.0	<0.50	<0.50	<0.50	<0.50	<0.50	<0.50	<2.0	<0.50	**0.68**	ND
	03/03/15	SAS	SAS	SAS	SAS	SAS	SAS	SAS	SAS	SAS	SAS	SAS	SAS	SAS	SAS	SAS	SAS	SAS	SAS
	06/09/15	<100	<0.50	<0.50	<0.50	<1.50	<2.0	<10	<2.0	<0.50	<0.50	<0.50	<0.50	<0.50	<0.50	<2.0	<0.50	<0.50	ND
	09/17/15	SAS	SAS	SAS	SAS	SAS	SAS	SAS	SAS	SAS	SAS	SAS	SAS	SAS	SAS	SAS	SAS	SAS	SAS
	12/08/15	<100	<0.50	<0.50	<0.50	<1.50	<2.0	<10	<2.0	<0.50	<0.50	<0.50	<0.50	<0.50	<0.50	<2.0	<0.50	<0.50	ND
	03/09/16	SAS	SAS	SAS	SAS	SAS	SAS	SAS	SAS	SAS	SAS	SAS	SAS	SAS	SAS	SAS	SAS	SAS	SAS
	06/07/16	<100	<0.50	<0.50	<0.50	<1.50	<2.0	<10	<2.0	<0.50	<0.50	<0.50	<0.50	<0.50	<0.50	<2.0	<0.50	**0.64**	ND
	09/01/16	SAS	SAS	SAS	SAS	SAS	SAS	SAS	SAS	SAS	SAS	SAS	SAS	SAS	SAS	SAS	SAS	SAS	SAS
	12/15/16	<100	<0.50	<0.50	<0.50	<1.50	<2.0	<10	<2.0	<0.50	<0.50	<0.50	<0.50	<0.50	<0.50	<2.0	<0.50	<0.50	ND
	03/23/17	SAS	SAS	SAS	SAS	SAS	SAS	SAS	SAS	SAS	SAS	SAS	SAS	SAS	SAS	SAS	SAS	SAS	SAS
	06/28/17	<100	<0.50	<0.50	<0.50	<1.50	<2.0	<10	<2.0	<0.50	<0.50	<0.50	<0.50	<0.50	<0.50	<2.0	<0.50	<0.50	ND
	09/13/17	SAS	SAS	SAS	SAS	SAS	SAS	SAS	SAS	SAS	SAS	SAS	SAS	SAS	SAS	SAS	SAS	SAS	SAS

Table A
Historical Groundwater Analytical Results
Former Ultramar Station #77
18231 Imperial Highway, Yorba Linda, California

WELL ID	SAMPLE DATE	GRO* TPHg/	B	T	E	X^2	MTBE	TBA	TAME	1,2,4-TMB	1,3,5-TMB	CHLOROFORM	IPB	n-BB	n-PB	NAPHTHALENE	sec-BB	PCE	OTHER VOCs
MW-15	03/02/09***	<50	<0.50	<0.50	<0.50	<1.50	<0.50	<10	<0.50	<0.50	<0.50	<0.50	<0.50	<0.50	<0.50	<0.50	<0.50	**0.37 J**	ND
	04/16/09	<50	<0.50	<0.50	<0.50	<1.50	<0.50	<10	<0.50	<0.50	<0.50	<0.50	<0.50	<0.50	<0.50	<0.50	<0.50	**0.38 J**	ND
	07/16/09	<50	<0.50	<0.50	<0.50	<1.50	<0.50	<10	<0.50	<0.50	<0.50	<0.50	<0.50	<0.50	<0.50	<0.50	<0.50	**0.27 J**	ND
	10/29/09	<100	<0.50	<0.50	<0.50	<1.50	<2.0	<10	<2.0	<0.50	<0.50	<0.50	<0.50	<0.50	<0.50	<2.0	<0.50	<0.50	ND
	03/11/10	SAS	SAS	SAS	SAS	SAS	SAS	SAS	SAS	SAS	SAS	SAS	SAS	SAS	SAS	SAS	SAS	SAS	SAS
	06/01/10	<100	<0.50	<0.50	<0.50	<1.50	<2.0	<10	<2.0	<0.50	<0.50	<0.50	<0.50	<0.50	<0.50	<2.0	<0.50	<0.50	ND
	09/14/10	SAS	SAS	SAS	SAS	SAS	SAS	SAS	SAS	SAS	SAS	SAS	SAS	SAS	SAS	SAS	SAS	SAS	SAS
	12/09/10	<100	<0.50	<0.50	<0.50	<1.50	<2.0	<10	<2.0	<0.50	<0.50	<0.50	<0.50	<0.50	<0.50	<2.0	<0.50	<0.50	ND
	03/09/11	SAS	SAS	SAS	SAS	SAS	SAS	SAS	SAS	SAS	SAS	SAS	SAS	SAS	SAS	SAS	SAS	SAS	SAS
	06/14/11	<100	<0.50	<0.50	<0.50	<1.50	<2.0	<10	<2.0	<0.50	<0.50	<0.50	<0.50	<0.50	<0.50	<2.0	<0.50	<0.50	ND
	09/20/11	SAS	SAS	SAS	SAS	SAS	SAS	SAS	SAS	SAS	SAS	SAS	SAS	SAS	SAS	SAS	SAS	SAS	SAS
	11/29/11	<100	<0.50	<0.50	<0.50	<1.50	<2.0	<10	<2.0	<0.50	<0.50	<0.50	<0.50	<0.50	<0.50	<2.0	<0.50	<0.50	ND
	02/16/12	SAS	SAS	SAS	SAS	SAS	SAS	SAS	SAS	SAS	SAS	SAS	SAS	SAS	SAS	SAS	SAS	SAS	SAS
	05/24/12	<100	<0.50	<0.50	<0.50	<1.50	<2.0	<10	<2.0	<0.50	<0.50	<0.50	<0.50	<0.50	<0.50	<2.0	<0.50	<0.50	ND
	08/20/12	SAS	SAS	SAS	SAS	SAS	SAS	SAS	SAS	SAS	SAS	SAS	SAS	SAS	SAS	SAS	SAS	SAS	SAS
	11/07/12	<100	<0.50	<0.50	<0.50	<1.50	<2.0	<10	<2.0	<0.50	<0.50	<0.50	<0.50	<0.50	<0.50	<2.0	<0.50	<0.50	ND
	01/29/13	SAS	SAS	SAS	SAS	SAS	SAS	SAS	SAS	SAS	SAS	SAS	SAS	SAS	SAS	SAS	SAS	SAS	SAS
	06/19/13	<100	<0.50	<0.50	<0.50	<1.50	<2.0	<10	<2.0	<0.50	<0.50	<0.50	<0.50	<0.50	<0.50	<2.0	<0.50	<0.50	ND
	08/22/13	SAS	SAS	SAS	SAS	SAS	SAS	SAS	SAS	SAS	SAS	SAS	SAS	SAS	SAS	SAS	SAS	SAS	SAS
	12/12/13	<100	<0.50	<0.50	<0.50	<1.50	<2.0	<10	<2.0	<0.50	<0.50	<0.50	<0.50	<0.50	<0.50	<2.0	<0.50	<0.50	Trichlorofluromethane=1.3
	03/18/14	SAS	SAS	SAS	SAS	SAS	SAS	SAS	SAS	SAS	SAS	SAS	SAS	SAS	SAS	SAS	SAS	SAS	SAS
	06/17/14	<100	<0.50	<0.50	<0.50	<1.50	<2.0	<10	<2.0	<0.50	<0.50	<0.50	<0.50	<0.50	<0.50	<2.0	<0.50	<0.50	1,2,3-Trichlorobenzene = 1.5 1,2,4-Trichlorobenzene = 1.0
	09/30/14	SAS	SAS	SAS	SAS	SAS	SAS	SAS	SAS	SAS	SAS	SAS	SAS	SAS	SAS	SAS	SAS	SAS	SAS
	12/09/14	<100	<0.50	<0.50	<0.50	<1.50	<2.0	<10	<2.0	<0.50	<0.50	<0.50	<0.50	<0.50	<0.50	<2.0	<0.50	<0.50	ND
	03/03/15	SAS	SAS	SAS	SAS	SAS	SAS	SAS	SAS	SAS	SAS	SAS	SAS	SAS	SAS	SAS	SAS	SAS	SAS
	06/09/15	<100	<0.50	**2.2**	<0.50	<1.50	<2.0	<10	<2.0	<0.50	<0.50	<0.50	<0.50	<0.50	<0.50	<2.0	<0.50	<0.50	ND
	09/17/15	SAS	SAS	SAS	SAS	SAS	SAS	SAS	SAS	SAS	SAS	SAS	SAS	SAS	SAS	SAS	SAS	SAS	SAS
	12/08/15	<100	<0.50	<0.50	<0.50	<1.50	<2.0	<10	<2.0	<0.50	<0.50	<0.50	<0.50	<0.50	<0.50	<2.0	<0.50	<0.50	ND
	03/09/16	SAS	SAS	SAS	SAS	SAS	SAS	SAS	SAS	SAS	SAS	SAS	SAS	SAS	SAS	SAS	SAS	SAS	SAS
	06/07/16	<100	<0.50	<0.50	<0.50	<1.50	<2.0	<10	<2.0	<0.50	<0.50	**0.51**	<0.50	<0.50	<0.50	<2.0	<0.50	<0.50	Trichlorofluromethane=1.3
	09/01/16	SAS	SAS	SAS	SAS	SAS	SAS	SAS	SAS	SAS	SAS	SAS	SAS	SAS	SAS	SAS	SAS	SAS	SAS
	12/15/16	<100	<0.50	<0.50	<0.50	<1.50	<2.0	<10	<2.0	<0.50	<0.50	<0.50	<0.50	<0.50	<0.50	<2.0	<0.50	<0.50	ND
	03/23/17	SAS	SAS	SAS	SAS	SAS	SAS	SAS	SAS	SAS	SAS	SAS	SAS	SAS	SAS	SAS	SAS	SAS	SAS
	06/28/17	<100	<0.50	<0.50	<0.50	<1.50	<2.0	<10	<2.0	<0.50	<0.50	<0.50	<0.50	<0.50	<0.50	<2.0	<0.50	<0.50	ND
	09/13/17	SAS	SAS	SAS	SAS	SAS	SAS	SAS	SAS	SAS	SAS	SAS	SAS	SAS	SAS	SAS	SAS	SAS	SAS
MW-16	03/02/09***	**11**	<0.50	<0.50	<0.50	<1.50	**31**	<10	<0.50	<0.50	<0.50	<0.50	<0.50	<0.50	<0.50	<0.50	<0.50	**0.48 J**	ND
	04/16/09	<50	<0.50	<0.50	<0.50	<1.50	**23**	<10	<0.50	<0.50	<0.50	<0.50	<0.50	<0.50	<0.50	<0.50	<0.50	**0.55**	ND
	07/16/09	**76**	<0.50	<0.50	<0.50	<1.50	**54**	**14**	<0.50	<0.50	<0.50	<0.50	<0.50	<0.50	<0.50	<0.50	<0.50	**0.38 J**	ND
	10/29/09	<100	<0.50	<0.50	<0.50	<1.50	**11**	<10	<2.0	<0.50	<0.50	<0.50	<0.50	<0.50	<0.50	<2.0	<0.50	<0.50	ND
	03/11/10	<100	<0.50	<0.50	<0.50	<1.50	**18**	<10	<2.0	<0.50	<0.50	<0.50	<0.50	<0.50	<0.50	<2.0	<0.50	<0.50	ND
	06/01/10	<100	<0.50	<0.50	<0.50	<1.50	**48**	<10	<2.0	<0.50	<0.50	<0.50	<0.50	<0.50	<0.50	<2.0	<0.50	<0.50	ND
	09/14/10	<100	<0.50	<0.50	<0.50	<1.50	**2.5**	<10	<2.0	<0.50	<0.50	<0.50	<0.50	<0.50	<0.50	<2.0	<0.50	<0.50	ND
	12/09/10	<100	<0.50	<0.50	<0.50	<1.50	**2.4**	<10	<2.0	<0.50	<0.50	<0.50	<0.50	<0.50	<0.50	<2.0	<0.50	<0.50	ND
	03/09/11	<100	<0.50	<0.50	<0.50	<1.50	<2.0	<10	<2.0	<0.50	<0.50	<0.50	<0.50	<0.50	<0.50	<2.0	<0.50	<0.50	ND
	06/14/11	<100	<0.50	<0.50	<0.50	<1.50	<2.0	<10	<2.0	<0.50	<0.50	<0.50	<0.50	<0.50	<0.50	<2.0	<0.50	<0.50	ND
	09/20/11	<100	<0.50	<0.50	<0.50	<1.50	<2.0	<10	<2.0	<0.50	<0.50	<0.50	<0.50	<0.50	<0.50	<2.0	<0.50	<0.50	ND
	11/29/11	<100	<0.50	<0.50	<0.50	<1.50	<2.0	<10	<2.0	<0.50	<0.50	<0.50	<0.50	<0.50	<0.50	<2.0	<0.50	<0.50	ND
	02/16/12	<100	<0.50	<0.50	<0.50	<1.50	<2.0	<10	<2.0	<0.50	<0.50	<0.50	<0.50	<0.50	<0.50	<2.0	<0.50	<0.50	ND
	05/24/12	<100	<0.50	<0.50	<0.50	<1.50	<2.0	<10	<2.0	<0.50	<0.50	<0.50	<0.50	<0.50	<0.50	<2.0	<0.50	<0.50	ND
	08/20/12	<100	<0.50	<0.50	<0.50	<1.50	<2.0	<10	<2.0	<0.50	<0.50	<0.50	<0.50	<0.50	<0.50	<2.0	<0.50	<0.50	ND
	11/07/12	<100	<0.50	<0.50	<0.50	<1.50	<2.0	<10	<2.0	<0.50	<0.50	<0.50	<0.50	<0.50	<0.50	<2.0	<0.50	<0.50	ND
	01/29/13	<100	<0.50	<0.50	<0.50	<1.50	<2.0	<10	<2.0	<0.50	<0.50	<0.50	<0.50	<0.50	<0.50	<2.0	<0.50	<0.50	ND
	06/18/13	<100	<0.50	<0.50	<0.50	<1.50	<2.0	<10	<2.0	<0.50	<0.50	<0.50	<0.50	<0.50	<0.50	<2.0	<0.50	**0.60**	ND
	08/22/13	<100	<0.50	<0.50	<0.50	<1.50	<2.0	<10	<2.0	<0.50	<0.50	<0.50	<0.50	<0.50	<0.50	<2.0	<0.50	<0.50	ND
	12/12/13	<100	<0.50	<0.50	<0.50	<1.50	<2.0	<10	<2.0	<0.50	<0.50	<0.50	<0.50	<0.50	<0.50	<2.0	<0.50	<0.50	ND
	03/18/14	<100	<0.50	<0.50	<0.50	<1.50	<2.0	<10	<2.0	<0.50	<0.50	<0.50	<0.50	<0.50	<0.50	<2.0	<0.50	<0.50	ND
	06/17/14	<100	<0.50	<0.50	<0.50	<1.50	<2.0	<10	<2.0	<0.50	<0.50	<0.50	<0.50	<0.50	<0.50	<2.0	<0.50	<0.50	ND
	09/30/14	<100	<0.50	<0.50	<0.50	<1.50	<2.0	<10	<2.0	<0.50	<0.50	<0.50	<0.50	<0.50	<0.50	<2.0	<0.50	<0.50	ND
	12/09/14	<100	<0.50	<0.50	<0.50	<1.50	<2.0	<10	<2.0	<0.50	<0.50	<0.50	<0.50	<0.50	<0.50	<2.0	<0.50	<0.50	ND
	03/03/15	<100	<0.50	<0.50	<0.50	<1.50	<2.0	<10	<2.0	<0.50	<0.50	<0.50	<0.50	<0.50	<0.50	<2.0	<0.50	<0.50	ND
	06/09/15	<100	<0.50	<0.50	<0.50	<1.50	<2.0	<10	<2.0	<0.50	<0.50	<0.50	<0.50	<0.50	<0.50	<2.0	<0.50	<0.50	ND
	09/17/15	<100	<0.50	<0.50	<0.50	<1.50	<2.0	<10	<2.0	<0.50	<0.50	<0.50	<0.50	<0.50	<0.50	<2.0	<0.50	<0.50	ND
	12/08/15	<100	<0.50	<0.50	<0.50	<1.50	<2.0	<10	<2.0	<0.50	<0.50	<0.50	<0.50	<0.50	<0.50	<2.0	<0.50	<0.50	ND
	03/09/16	<100	<0.50	<0.50	<0.50	<1.50	<2.0	<10	<2.0	<0.50	<0.50	<0.50	<0.50	<0.50	<0.50	<2.0	<0.50	<0.50	ND
	06/07/16	<100	<0.50	<0.50	<0.50	<1.50	<2.0	<10	<2.0	<0.50	<0.50	<0.50	<0.50	<0.50	<0.50	<2.0	<0.50	<0.50	ND
	09/01/16	<100	<0.50	<0.50	<0.50	<1.50	<2.0	<10	<2.0	<0.50	<0.50	<0.50	<0.50	<0.50	<0.50	<2.0	<0.50	<0.50	ND
	12/15/16	<100	<0.50	<0.50	<0.50	<1.50	<2.0	<10	<2.0	<0.50	<0.50	<0.50	<0.50	<0.50	<0.50	<2.0	<0.50	<0.50	ND
	03/23/17	<100	<0.50	<0.50	<0.50	<1.50	<2.0	<10	<2.0	<0.50	<0.50	<0.50	<0.50	<0.50	<0.50	<2.0	<0.50	<0.50	ND

Table A
Historical Groundwater Analytical Results
Former Ultramar Station #77
18231 Imperial Highway, Yorba Linda, California

WELL ID	SAMPLE DATE	GRO* TPHg/	B	T	E	X²	MTBE	TBA	TAME	1,2,4-TMB	1,3,5-TMB	CHLOROFORM	IPB	n-BB	n-PB	NAPHTHALENE	sec-BB	PCE	OTHER VOCs
MW-17	03/02/09***	<50	<0.50	<0.50	<0.50	<1.50	<0.50	<10	<0.50	<0.50	<0.50	<0.50	<0.50	<0.50	<0.50	<0.50	<0.50	**0.63**	ND
	04/16/09	<50	<0.50	<0.50	<0.50	<1.50	<0.50	<10	<0.50	<0.50	<0.50	**0.22 J**	<0.50	<0.50	<0.50	<0.50	<0.50	**0.69**	ND
	07/16/09	<50	<0.50	<0.50	<0.50	<1.50	<0.50	<10	<0.50	<0.50	<0.50	<0.50	<0.50	<0.50	<0.50	<0.50	<0.50	**0.59**	ND
	10/29/09	<100	<0.50	<0.50	<0.50	<1.50	**3.7**	<10	<2.0	<0.50	<0.50	<0.50	<0.50	<0.50	<0.50	<2.0	<0.50	<0.50	ND
	03/11/10	SAS	<0.50	<0.50	<0.50	<1.50	SAS	SAS	SAS	SAS	SAS	SAS	SAS	SAS	SAS	SAS	SAS	SAS	SAS
	06/01/10	OBS	OBS	OBS	OBS	OBS	OBS	OBS	OBS	OBS	OBS	OBS	OBS	OBS	OBS	OBS	OBS	OBS	OBS
	09/14/10	SAS	SAS	SAS	SAS	SAS	SAS	SAS	SAS	SAS	SAS	SAS	SAS	SAS	SAS	SAS	SAS	SAS	SAS
	12/09/10	OBS	OBS	OBS	OBS	OBS	OBS	OBS	OBS	OBS	OBS	OBS	OBS	OBS	OBS	OBS	OBS	OBS	OBS
	03/09/11	SAS	SAS	SAS	SAS	SAS	SAS	SAS	SAS	SAS	SAS	SAS	SAS	SAS	SAS	SAS	SAS	SAS	SAS
	06/14/11	OBS	OBS	OBS	OBS	OBS	OBS	OBS	OBS	OBS	OBS	OBS	OBS	OBS	OBS	OBS	OBS	OBS	OBS
	09/20/11	SAS	SAS	SAS	SAS	SAS	SAS	SAS	SAS	SAS	SAS	SAS	SAS	SAS	SAS	SAS	SAS	SAS	ND
	11/29/11	<100	<0.50	<0.50	<0.50	<1.50	<0.50	<10	<0.50	<0.50	<0.50	<0.50	<0.50	<0.50	<0.50	<2.0	<0.50	<0.50	ND
	02/16/12	SAS	SAS	SAS	SAS	SAS	SAS	SAS	SAS	SAS	SAS	SAS	SAS	SAS	SAS	SAS	SAS	SAS	SAS
	05/24/12	<100	<0.50	<0.50	<0.50	<1.50	<2.0	<10	<2.0	<0.50	<0.50	<0.50	<0.50	<0.50	<0.50	<2.0	<0.50	<0.50	ND
	08/20/12	SAS	SAS	SAS	SAS	SAS	SAS	SAS	SAS	SAS	SAS	SAS	SAS	SAS	SAS	SAS	SAS	SAS	SAS
	11/07/12	<100	<0.50	<0.50	<0.50	<1.50	<2.0	<10	<2.0	<0.50	<0.50	**1.1**	<0.50	<0.50	<0.50	<2.0	<0.50	**0.76**	ND
	01/29/13	SAS	SAS	SAS	SAS	SAS	SAS	SAS	SAS	SAS	SAS	SAS	SAS	SAS	SAS	SAS	SAS	SAS	SAS
	06/19/13	<100	<0.50	<0.50	<0.50	<1.50	<2.0	<10	<2.0	<0.50	<0.50	**0.80**	<0.50	<0.50	<0.50	<2.0	<0.50	**0.56**	ND
	08/22/13	SAS	SAS	SAS	SAS	SAS	SAS	SAS	SAS	SAS	SAS	SAS	SAS	SAS	SAS	SAS	SAS	SAS	SAS
	12/12/13	OBS	OBS	OBS	OBS	OBS	OBS	OBS	OBS	OBS	OBS	OBS	OBS	OBS	OBS	OBS	OBS	OBS	OBS
	03/18/14	SAS	SAS	SAS	SAS	SAS	SAS	SAS	SAS	SAS	SAS	SAS	SAS	SAS	SAS	SAS	SAS	SAS	SAS
	06/17/14	<100	<0.50	<0.50	<0.50	<1.50	<2.0	<10	<2.0	<0.50	<0.50	**0.54**	<0.50	<0.50	<0.50	<2.0	<0.50	**0.54**	ND
	09/30/14	SAS	SAS	SAS	SAS	SAS	SAS	SAS	SAS	SAS	SAS	SAS	SAS	SAS	SAS	SAS	SAS	SAS	SAS
	12/09/14	<100	<0.50	<0.50	<0.50	<1.50	<2.0	<10	<2.0	<0.50	<0.50	<0.50	<0.50	<0.50	<0.50	<2.0	<0.50	**0.52**	ND
	03/03/15	SAS	SAS	SAS	SAS	SAS	SAS	SAS	SAS	SAS	SAS	SAS	SAS	SAS	SAS	SAS	SAS	SAS	SAS
	06/09/15	<100	<0.50	<0.50	<0.50	<1.50	<2.0	<10	<2.0	<0.50	<0.50	<0.50	<0.50	<0.50	<0.50	<2.0	<0.50	<0.50	ND
	09/17/15	SAS	SAS	SAS	SAS	SAS	SAS	SAS	SAS	SAS	SAS	SAS	SAS	SAS	SAS	SAS	SAS	SAS	SAS
	12/08/15	<100	<0.50	<0.50	<0.50	<1.50	<2.0	<10	<2.0	<0.50	<0.50	<0.50	<0.50	<0.50	<0.50	<2.0	<0.50	<0.50	ND
	03/09/16	SAS	SAS	SAS	SAS	SAS	SAS	SAS	SAS	SAS	SAS	SAS	SAS	SAS	SAS	SAS	SAS	SAS	SAS
	06/07/16	<100	<0.50	<0.50	<0.50	<1.50	<2.0	<10	<2.0	<0.50	<0.50	<0.50	<0.50	<0.50	<0.50	<2.0	<0.50	<0.50	ND
	09/01/16	SAS	SAS	SAS	SAS	SAS	SAS	SAS	SAS	SAS	SAS	SAS	SAS	SAS	SAS	SAS	SAS	SAS	SAS
	12/15/16	<100	<0.50	<0.50	<0.50	<1.50	<2.0	<10	<2.0	<0.50	<0.50	<0.50	<0.50	<0.50	<0.50	<2.0	<0.50	<0.50	ND
	03/23/17	SAS	SAS	SAS	SAS	SAS	SAS	SAS	SAS	SAS	SAS	SAS	SAS	SAS	SAS	SAS	SAS	SAS	SAS

Table A
Historical Groundwater Analytical Results
Former Ultramar Station #77
18231 Imperial Highway, Yorba Linda, California

WELL ID	SAMPLE DATE	GRO* TPHg/	B	T	E	X^2	MTBE	TBA	TAME	1,2,4-TMB	1,3,5-TMB	CHLOROFORM	IPB	n-BB	n-PB	NAPHTHALENE	sec-BB	PCE	OTHER VOCs
MW-100	05/10/01	--	<1	<5	<5	<5	<1	NS	NS	NS	NS	NS	NS	NS	NS	NS	NS	NS	ND
	03/05/03	<50	<2.0	<2.0	<2.0	<4.0	<5.0	<50	<5.0	NS	NS	NS	NS	NS	NS	NS	NS	NS	ND
	03/11/03	<50	<2.0	<2.0	<2.0	<4.0	<5.0	<50	<5.0	NS	NS	NS	NS	NS	NS	NS	NS	NS	ND
	06/11/03	<50	<2.0	<2.0	<2.0	<4.0	<5.0	<50	<5.0	NS	NS	NS	NS	NS	NS	NS	NS	NS	ND
	09/28/03	<50	<2.0	<2.0	<2.0	<4.0	<5.0	<50	<5.0	NS	NS	NS	NS	NS	NS	NS	NS	NS	ND
	12/19/03	<50	<2.0	<2.0	<2.0	<4.0	<5.0	<50	<5.0	NS	NS	NS	NS	NS	NS	NS	NS	NS	ND
	03/23/04	**22 J**	<0.5	<0.5	<0.5	<1.5	<2.0	<20	<2.0	NS	NS	NS	NS	NS	NS	NS	NS	NS	ND
	06/25/04	NS	<0.5	<0.5	<0.5	<1.5	<2.0	<20	<2.0	NS	NS	NS	NS	NS	NS	NS	NS	NS	ND
	09/27/04	<50	<0.50	<0.50	<0.50	<1.5	<2.0	<20	<2.0	NS	NS	NS	NS	NS	NS	NS	NS	NS	ND
	12/23/04	NS	<0.50	<0.50	<0.50	<1.5	<2.0	<20	<2.0	NS	NS	NS	NS	NS	NS	NS	NS	NS	ND
	02/28/05	NS	NS	NS	NS	NS	NS	NS	NS	NS	NS	NS	NS	NS	NS	NS	NS	NS	ND
	05/10/05	<50	<0.50	<0.50	<0.50	<1.5	<2.0	<20	<2.0	NS	NS	NS	NS	NS	NS	NS	NS	NS	ND
	09/01/05	<50	<0.50	<0.50	<0.50	<1.5	<2.0	<20	<2.0	NS	NS	NS	NS	NS	NS	NS	NS	NS	ND
	11/28/05	<50	<0.50	<0.50	<0.50	<1.5	<2.0	<20	<2.0	NS	NS	NS	NS	NS	NS	NS	NS	NS	ND
	02/28/06	<50	<0.50	<0.50	<0.50	<1.5	<2.0	<20	<2.0	NS	NS	NS	NS	NS	NS	NS	NS	NS	ND
	04/19/06	<50	<0.50	<0.50	<0.50	<1.5	<2.0	<20	<2.0	NS	NS	NS	NS	NS	NS	NS	NS	NS	ND
	09/28/06	<50	<0.50	<0.50	<0.50	<1.5	<2.0	<20	<2.0	NS	NS	NS	NS	NS	NS	NS	NS	NS	ND
	11/03/06	<50	<0.50	<0.50	<0.50	<1.5	<2.0	<20	<2.0	NS	NS	NS	NS	NS	NS	NS	NS	NS	ND
	03/22/07	<50	<0.50	<0.50	<0.50	<1.5	<2.0	<20	<2.0	NS	NS	NS	NS	NS	NS	NS	NS	NS	ND
	05/17/07	<50	<0.50	<0.50	<0.50	<1.5	<2.0	<20	<2.0	NS	NS	NS	NS	NS	NS	NS	NS	NS	ND
	09/19/07	<50	<0.50	<0.50	<0.50	<1.5	<2.0	<20	<2.0	NS	NS	NS	NS	NS	NS	NS	NS	NS	ND
	12/11/07	NS	<0.50	<0.50	<0.50	<1.5	<0.50	<10	<0.50	<0.50	<0.50	**0.45**	<0.50	<0.50	<0.50	<0.50	<0.50	<0.50	ND
	03/04/08	NS	<0.50	<0.50	<0.50	<1.5	<0.50	<10	<0.50	<0.50	<0.50	**0.38 J**	<0.50	<0.50	<0.50	<0.50	<0.50	<0.50	ND
	06/10/08	NS	<0.50	**0.61**	<0.50	<1.5	<0.50	<10	<0.50	<0.50	<0.50	**0.36**	<0.50	<0.50	<0.50	<0.50	<0.50	<0.50	ND
	09/16/08	NS	<0.50	<0.50	<0.50	<1.5	<0.50	<10	<0.50	<0.50	<0.50	<0.50	<0.50	<0.50	<0.50	<0.50	<0.50	<0.50	ND
	11/25/08	NS	<0.50	<0.50	<0.50	<1.5	<0.50	<10	<0.50	<0.50	<0.50	<0.50	<0.50	<0.50	<0.50	<0.50	<0.50	<0.50	ND
	01/27/09	NS	<0.50	<0.50	<0.50	<1.5	<0.50	<10	<0.50	<0.50	<0.50	<0.50	<0.50	<0.50	<0.50	<0.50	<0.50	<0.50	ND
	04/16/09	NS	<0.50	<0.50	<0.50	<1.5	<0.50	<10	<0.50	<0.50	<0.50	<0.50	<0.50	<0.50	<0.50	<0.50	<0.50	<0.50	ND
	07/16/09	NS	<0.50	<0.50	<0.50	<1.5	<0.50	<10	<0.50	<0.50	<0.50	<0.50	<0.50	<0.50	<0.50	<0.50	<0.50	<0.50	ND
	10/29/09	NS	<0.50	<0.50	<0.50	<1.50	<2.0	<10	<2.0	<0.50	<0.50	<0.50	<0.50	<0.50	<0.50	<2.0	<0.50	<0.50	ND
	03/11/10	NS	<0.50	<0.50	<0.50	<1.50	<2.0	<10	<2.0	<0.50	<0.50	<0.50	<0.50	<0.50	<0.50	<2.0	<0.50	<0.50	ND
	06/01/10	NS	<0.50	<0.50	<0.50	<1.50	<2.0	<10	<2.0	<0.50	<0.50	<0.50	<0.50	<0.50	<0.50	<2.0	<0.50	<0.50	ND
	09/14/10	NS	<0.50	<0.50	<0.50	<1.50	<2.0	<10	<2.0	<0.50	<0.50	<0.50	<0.50	<0.50	<0.50	<2.0	<0.50	<0.50	ND
	12/09/10	NS	<0.50	<0.50	<0.50	<1.50	<2.0	<10	<2.0	<0.50	<0.50	<0.50	<0.50	<0.50	<0.50	<2.0	<0.50	<0.50	ND
	03/09/11	NS	<0.50	<0.50	<0.50	<1.50	<2.0	<10	<2.0	<0.50	<0.50	<0.50	<0.50	<0.50	<0.50	<2.0	<0.50	<0.50	ND
	06/14/11	<100	<0.50	<0.50	<0.50	<1.50	<2.0	<10	<2.0	<0.50	<0.50	<0.50	<0.50	<0.50	<0.50	<2.0	<0.50	<0.50	ND
	09/20/11	NS	<0.50	<0.50	<0.50	<1.50	<2.0	<10	<2.0	<0.50	<0.50	<0.50	<0.50	<0.50	<0.50	<2.0	<0.50	<0.50	ND
	11/29/11	NS	<0.50	<0.50	<0.50	<1.50	<2.0	<10	<2.0	<0.50	<0.50	<0.50	<0.50	<0.50	<0.50	<2.0	<0.50	<0.50	ND
	02/16/12	NS	<0.50	<0.50	<0.50	<1.50	<2.0	<10	<2.0	<0.50	<0.50	<0.50	<0.50	<0.50	<0.50	<2.0	<0.50	<0.50	ND
	05/24/12	<100	<0.50	<0.50	<0.50	<1.50	<2.0	<10	<2.0	<0.50	<0.50	<0.50	<0.50	<0.50	<0.50	<2.0	<0.50	<0.50	ND
	08/20/12	NS	<0.50	<0.50	<0.50	<1.50	<2.0	<10	<2.0	<0.50	<0.50	<0.50	<0.50	<0.50	<0.50	<2.0	<0.50	<0.50	ND
	11/08/12	<100	<0.50	<0.50	<0.50	<1.50	<2.0	<10	<2.0	<0.50	<0.50	<0.50	<0.50	<0.50	<0.50	<2.0	<0.50	<0.50	ND
	01/29/13	<100	<0.50	<0.50	<0.50	<1.50	<2.0	<10	<2.0	<0.50	<0.50	<0.50	<0.50	<0.50	<0.50	<2.0	<0.50	<0.50	ND
	06/19/13	NS	<0.50	<0.50	<0.50	<1.50	<2.0	<10	<2.0	<0.50	<0.50	<0.50	<0.50	<0.50	<0.50	<2.0	<0.50	<0.50	ND
	08/22/13	<100	<0.50	<0.50	<0.50	<1.50	<2.0	<10	<2.0	<0.50	<0.50	<0.50	<0.50	<0.50	<0.50	<2.0	<0.50	<0.50	ND
	12/12/13	NS	<0.50	<0.50	<0.50	<1.50	<2.0	<10	<2.0	<0.50	<0.50	<0.50	<0.50	<0.50	<0.50	<2.0	<0.50	<0.50	ND
	03/18/14	NS	<0.50	<0.50	<0.50	<1.50	<2.0	<10	<2.0	<0.50	<0.50	<0.50	<0.50	<0.50	<0.50	<2.0	<0.50	<0.50	ND
	06/17/14	NS	<0.50	<0.50	<0.50	<1.50	<2.0	<10	<2.0	<0.50	<0.50	<0.50	<0.50	<0.50	<0.50	<2.0	<0.50	<0.50	ND
	09/30/14	NS	<0.50	<0.50	<0.50	<1.50	<2.0	<10	<2.0	<0.50	<0.50	<0.50	<0.50	<0.50	<0.50	<2.0	<0.50	<0.50	ND
	12/09/14	NS	<0.50	<0.50	<0.50	<1.50	<2.0	<10	<2.0	<0.50	<0.50	<0.50	<0.50	<0.50	<0.50	<2.0	<0.50	<0.50	ND
	03/03/15	NS	<0.50	<0.50	<0.50	<1.50	<2.0	<10	<2.0	<0.50	<0.50	<0.50	<0.50	<0.50	<0.50	<2.0	<0.50	<0.50	ND
	06/09/15	NS	<0.50	<0.50	<0.50	<1.50	<2.0	<10	<2.0	<0.50	<0.50	<0.50	<0.50	<0.50	<0.50	<2.0	<0.50	<0.50	ND
	09/17/15	NS	<0.50	<0.50	<0.50	<1.50	<2.0	<10	<2.0	<0.50	<0.50	<0.50	<0.50	<0.50	<0.50	<2.0	<0.50	<0.50	ND
	12/08/15	NS	<0.50	<0.50	<0.50	<1.50	<2.0	<10	<2.0	<0.50	<0.50	<0.50	<0.50	<0.50	<0.50	<2.0	<0.50	<0.50	ND
	03/09/16	NS	<0.50	<0.50	<0.50	<1.50	<2.0	<10	<2.0	<0.50	<0.50	<0.50	<0.50	<0.50	<0.50	<2.0	<0.50	<0.50	ND
	06/07/16	NS	<0.50	<0.50	<0.50	<1.50	<2.0	<10	<2.0	<0.50	<0.50	<0.50	<0.50	<0.50	<0.50	<2.0	<0.50	<0.50	ND
	09/01/16	NS	<0.50	<0.50	<0.50	<1.50	<2.0	<10	<2.0	<0.50	<0.50	<0.50	<0.50	<0.50	<0.50	<2.0	<0.50	<0.50	ND
	12/15/16	NS	<0.50	<0.50	<0.50	<1.50	<2.0	<10	<2.0	<0.50	<0.50	<0.50	<0.50	<0.50	<0.50	<2.0	<0.50	<0.50	ND
	03/23/17	NS	<0.50	<0.50	<0.50	<1.50	<2.0	<10	<2.0	<0.50	<0.50	<0.50	<0.50	<0.50	<0.50	<2.0	<0.50	<0.50	ND
	06/28/17	NS	<0.50	<0.50	<0.50	<1.50	<2.0	<10	<2.0	<0.50	<0.50	<0.50	<0.50	<0.50	<0.50	<2.0	<0.50	<0.50	ND
	09/13/17	NS	<0.50	<0.50	<0.50	<1.50	<2.0	<10	<2.0	<0.50	<0.50	<0.50	<0.50	<0.50	<0.50	<2.0	<0.50	<0.50	ND
	11/28/17	NS	<0.50	<0.50	<0.50	<1.50	<2.0	<10	<2.0	<0.50	<0.50	<0.50	<0.50	<0.50	<0.50	<2.0	<0.50	<0.50	ND
	12/14/17	<50	<0.50	<0.50	<0.50	<1.0	<0.50	<10	<0.50	<0.50	<0.50	<0.50	<0.50	<1.0	<0.50	<1.0	<0.50	<0.50	ND
	03/16/18	NS	<0.50	<0.50	<0.50	<1.0	<0.50	<10	<0.50	<0.50	<0.50	<0.50	<0.50	<1.0	<0.50	<1.0	<0.50	<0.50	ND
	06/20/18	NS	<0.50	<0.50	<0.50	<1.50	<0.50	<10	<0.50	<0.50	<0.50	<0.50	<0.50	<0.50	<0.50	<0.50	<0.50	<0.50	ND
	09/26/18	<50	<0.50	<0.50	<0.50	<1.50	<0.50	<10	<0.50	<0.50	<0.50	<0.50	<0.50	<0.50	<0.50	<0.50	<0.50	<0.50	ND
	12/12/18	NS	<0.50	<0.50	<0.50	<1.50	<0.50	<10	<0.50	<0.50	<0.50	<0.50	<0.50	<0.50	<0.50	<0.50	<0.50	<0.50	ND
	03/07/19	NS	<0.50	<0.50	<0.50	<1.0	<0.50	<10	<0.50	<0.50	<0.50	<0.50	<0.50	<0.50	<0.50	<0.50	<0.50	<0.50	ND
	06/26/19	NS	<0.50	<0.50	<0.50	<1.0	<0.50	<10	<0.50	<0.50	<0.50	<0.50	<0.50	<0.50	<0.50	<0.50	<0.50	<0.50	ND
	07/23/19	NS	<0.50	<0.50	<0.50	<1.0	<0.50	<10	<0.50	<0.50	<0.50	<0.50	<0.50	<0.50	<0.50	<0.50	<0.50	<0.50	ND
	08/15/19	NS	<0.50	<0.50	<0.50	<1.0	<0.50	<10	<0.50	<0.50	<0.50	<0.50	<0.50	<0.50	<0.50	<0.50	<0.50	<0.50	ND

Table A
Historical Groundwater Analytical Results
Former Ultramar Station #77
18231 Imperial Highway, Yorba Linda, California

WELL ID	SAMPLE DATE	GRO* TPHg/	B	T	E	X^2	MTBE	TBA	TAME	1,2,4-TMB	1,3,5-TMB	CHLOROFORM	IPB	n-BB	n-PB	NAPHTHALENE	sec-BB	PCE	OTHER VOCs
MW-101	03/02/09	NS	<0.50	<0.50	<0.50	<1.5	<0.50	<10	<0.50	<0.50	<0.50	<0.50	<0.50	<0.50	<0.50	<0.50	<0.50	<0.50	ND
	05/25/12	<100	<0.50	<0.50	<0.50	<1.50	<0.50	<10	<0.50	<0.50	<0.50	<0.50	<0.50	<0.50	<0.50	<2.0	<0.50	<0.50	ND
	06/28/17	NS	<0.50	<0.50	<0.50	<1.50	<2.0	<10	<2.0	<0.50	<0.50	<0.50	<0.50	<0.50	<0.50	<2.0	<0.50	<0.50	ND
	12/14/17	NS	<0.50	<0.50	<0.50	<1.0	<0.50	<10	<0.50	<0.50	<0.50	<0.50	<0.50	<1.0	<0.50	<1.0	<0.50	<0.50	ND
	06/20/18	NS	<0.50	<0.50	<0.50	<1.50	<0.50	<10	<0.50	<0.50	<0.50	<0.50	<0.50	<0.50	<0.50	<0.50	<0.50	<0.50	ND
	09/26/18	<50	<0.50	<0.50	<0.50	<1.50	<0.50	<10	<0.50	<0.50	<0.50	<0.50	<0.50	<0.50	<0.50	<0.50	<0.50	<0.50	ND
	12/12/18	NS	<0.50	<0.50	<0.50	<1.50	<0.50	<10	<0.50	<0.50	<0.50	<0.50	<0.50	<0.50	<0.50	<0.50	<0.50	<0.50	ND
	03/07/19	NS	<0.50	<0.50	<0.50	<1.0	<0.50	<10	<0.50	<0.50	<0.50	<0.50	<0.50	<0.50	<0.50	<0.50	<0.50	<0.50	ND
	06/26/19	NS	<0.50	<0.50	<0.50	<1.0	<0.50	<10	<0.50	<0.50	<0.50	<0.50	<0.50	<0.50	<0.50	<0.50	<0.50	<0.50	ND
AS-1	12/11/07	**5,600**	<0.50	<0.50	<0.50	<1.5	**270**	**120**	<0.50	<0.50	<0.50	<0.50	<0.50	<0.50	<0.50	<0.50	<0.50	<0.50	ND
AS-2	12/11/07	**310**	**7.9**	**61**	**7.3**	**43**	**440**	**140**	**3.0**	**5.9**	**1.3**	<0.50	<0.50	<0.50	**0.68**	**0.75**	<0.50	<0.50	ND
AS-3	12/11/07	**970**	**170**	**11**	**4.8**	**4.9**	**1,400**	<10	<0.50	**13**	**5.3**	<0.50	**1.4**	**0.80**	**0.55**	**1.0**	**0.87**	**0.66**	ND
AS-4	12/11/07	**2,000**	**14**	**12**	**32**	**119**	**330**	<10	<0.50	**30**	**6.6**	<0.50	**1.0**	**0.94**	**3.5**	**7.4**	<0.50	<0.50	ND

Notes:

LPH[1] Not sampled due to presence of LPH in well at time of sampling event
X^2 = the sum of m,p-Xylene and o-Xylene. In cases where either m,p-Xylene or o-Xylene is not detected, half the PQL is included in the calculation.
* = Sample Date 12/13/07 by 8015B(M) for Gasoline Range Organics (GRO)
** = Grab sample collected prior to well development
*** = Newly installed well
**** = Laboratory analyses of the product skimmed from MW-1 in µg/kg
SAS = Semi-Annually Sampled
MDL = Method Detection Limit
PQL = Practical Quantitation Limit
TPHg analyzed by EPA Method 8015, GRO, BTEX & Oxygenates by EPA Method 8260
TPHg = Total petroleum hydrocarbons characterized as gasoline
MW-99 = Duplicate Sample
MW-100; MW-101 = Trip blank (provided by lab)
µg/L = micrograms per liter
µg/kg = micrograms per kilogram
J = Estimated Value between MDL & PQL
< = Not Detected at or above reported PQL
INA = Well inaccessible (buried)
OBS = Unable to be sampled - well obstructed by a vehicle
LPH = Liquid phase hydrocarbon
EFH = Extractable Fuel Hydrocarbons
B = Benzene
T = Toluene
E = Ethylbenzene
TBA = Tertiary butanol
DIPE = Di-isopropyl ether
ETBE = Ethyl-tertiary-butyl ether
TAME = Tertiary-amyl-methyl ether
MTBE = Methyl-tertiary-butyl ether
1,1-DCA = 1,1-Dichloroethane
1,1-DCE = 1,1-Dichloroethene
1,2-DCA = 1,2-Dichloroethane
DCM = Methylene Chloride
PCE = Tetrachloroethene
TCE = Trichloroethene
1,2,4-TMB = 1,2,4-Trimethylbenzene
1,3,5-TMB = 1,3,5-Trimethylbenzene
4-IPT = 4-Isopropyltoluene
IPB = Isopropylbenzene
n-BB = n-Butylbenzene
n-PB = n-Propylbenzene
sec-BB = sec-Butylbenzene
cis-1,2-DCE = cis-1,2-Dichloroethene
Tert-BB = tert-Butylbenzene
NS = Not Sampled
ND = Not Detected
Concentrations are measured in µg/L

Following OCHCA and SARWQCB approval, sampling of MW-13, MW-16 and MW-17 were discontinued from Q2, 2017.

Only MW-1. MW-2, MW-3, MW-4, MW-5, and MW-10 sampled in August due to initiation of post-remediation monthly monitoring.

TABLE B
Historical - Liquid Phase Hydrocarbon (LPH) Recovery Data
Former Ultramar #77
18231 Imperial Highway, Yorba Linda, CA

Well ID	LPH Removal Date	Depth to LPH (feet)	Depth to Water (feet)	LPH Thickness (feet)	Water Removed (gallons)	LPH Removed (gallons)	Cummulative Free Product Removed
MW-1	03/05/03	62.41	63.42	1.01	0.00	1.01	1.01
	03/11/03	62.12	62.32	0.20	0.00	0.20	1.21
	06/11/03	61.69	62.45	0.76	0.00	0.76	1.97
	08/05/03	61.58	62.19	0.61	0.00	0.61	2.58
	08/28/03	61.65	62.25	0.60	0.00	0.60	3.18
	09/12/03	61.69	62.18	0.49	0.00	0.49	3.67
	09/22/03	62.21	62.71	0.50	0.00	0.50	4.17
	09/29/03	61.76	62.31	0.55	0.00	0.55	4.72
	10/03/03	61.75	62.11	0.36	0.00	0.36	5.08
	10/23/03	61.69	62.35	0.66	0.00	0.66	5.74
	11/07/03	61.72	62.12	0.40	0.00	0.40	6.14
	11/21/03	62.07	62.41	0.34	0.00	0.34	6.48
	12/02/03	62.01	62.50	0.49	0.00	0.49	6.97
	12/19/03	62.37	62.77	0.40	0.00	0.40	7.37
	01/09/04	62.15	62.75	0.60	0.00	2.00	9.37
	01/23/04	62.37	63.02	0.65	0.00	1.50	10.87
	02/06/04	62.07	62.71	0.64	0.00	2.00	12.87
	03/01/04	63.61	64.45	0.84	0.00	1.00	13.87
	03/19/04	63.24	63.98	0.74	0.00	1.00	14.87
	03/23/04	63.23	63.55	0.32	8.00	2.00	16.87
	04/08/04	63.63	63.77	0.14	0.00	0.75	17.62
	04/21/04	63.29	63.57	0.28	0.00	1.00	18.62
	05/06/04	63.70	64.01	0.31	0.00	1.00	19.62
	05/19/04	63.59	63.82	0.23	0.00	1.25	20.87
	06/04/04	63.26	63.63	0.37	1.00	2.00	22.87
	06/18/04	63.62	63.93	0.31	1.00	2.00	24.87
	06/25/04	63.28	63.63	0.35	3.50	2.50	27.37
	07/16/04	63.27	63.75	0.48	4.75	0.25	27.62
	07/30/04	63.23	63.72	0.49	3.50	0.50	28.12
	08/16/04	63.31	63.82	0.51	3.50	0.50	28.62
	08/27/04	63.34	63.77	0.43	3.50	0.50	29.12
	09/02/04	NA	NA	0.00	0.00	0.00	29.12
	09/10/04	63.45	63.64	0.19	4.00	0.25	29.37
	09/23/04	63.46	63.81	0.35	3.50	0.50	29.87
	09/27/04	63.50	63.94	0.44	5.00	0.44	30.31
	10/08/04	63.49	63.74	0.25	4.00	0.50	30.81
	10/22/04	63.51	64.07	0.56	4.00	0.56	31.37
	11/08/04	63.48	64.08	0.60	5.00	0.60	31.97
	11/24/04	63.57	64.02	0.45	5.00	0.45	32.42
	12/08/04#	NA	NA	0.00	0.00	0.00	32.42
	12/23/04#	63.31	63.94	0.63	3.00	2.00	34.42
	01/12/05	63.40	63.45	0.05	5.00	0.05	34.47
	01/25/05	62.25	62.79	0.54	4.00	0.54	35.01
	02/07/05	62.28	62.34	0.06	1.00	0.06	35.07
	02/22/05	##	##	0.00	0.00	0.00	35.07
	02/28/05	61.81	61.82	0.01	12.00	1.00	36.07
	03/07/05	61.46	61.46	0.00	0.00	0.00	36.07
	03/21/05	61.01	61.01	0.00	0.00	0.00	36.07
	04/05/05	61.82	61.82	0.00	0.00	0.00	36.07
	04/18/05	60.37	60.37	0.00	1.00	0.05	36.12
	05/02/05	60.15	60.15	0.00	0.50	0.05	36.17
	05/10/05	60.11	60.12	0.01	0.00	0.01	36.18
	06/14/05	59.72	59.72	0.00	0.00	0.00	36.18
	07/11/05	59.30	59.31	0.01	0.00	0.01	36.19
	09/01/05	58.28	58.28	0.00	0.00	0.00	36.19
	09/06/05	59.29	59.29	0.00	0.00	0.00	36.19
	10/04/05	60.04	60.04	0.00	0.50	0.01	36.20
	11/28/05	59.14	59.15	0.01	0.00	0.01	36.21
	12/01/05	NA	NA	0.00	0.00	0.00	36.21
	12/12/05	NA	NA	0.00	0.00	0.00	36.21
	02/28/06	59.11	59.11	0.00	0.00	0.00	36.21
	04/19/06	59.06	59.06	0.00	0.00	0.00	36.21
	09/28/06	59.00	59.00	0.00	0.00	0.00	36.21
	11/03/06	58.99	58.99	0.00	0.00	0.00	36.21
	03/22/07	59.54	59.54	0.00	0.00	0.00	36.21
	05/17/07	59.86	59.86	0.00	0.00	0.00	36.21
	09/19/07	60.56	60.56	0.00	0.00	0.00	36.21
	12/11/07	60.93	60.93	0.00	0.00	0.00	36.21
	03/04/08	61.18	61.18	0.00	0.00	0.00	36.21
	06/10/08	61.38	61.41	0.03	0.00	0.03	36.24
	09/16/08	61.41	61.75	0.34	0.00	0.34	36.58
	11/25/08	61.59	62.02	0.43	0.00	0.43	37.01
	12/23/08**	61.64	62.10	0.46	0.00	0.00	37.01
	12/29/08	61.71	62.00	0.29	1.60	0.29	37.30
	12/30/08	61.68	62.00	0.32	1.60	0.32	37.62
	01/06/09	61.73	62.00	0.27	1.60	0.27	37.89
	01/12/09	61.70	62.05	0.35	0.00	0.00	37.89
	01/13/09	61.68	62.05	0.37	1.00	0.20	38.09
	01/20/09	61.76	61.88	0.12	1.00	0.17	38.26
	01/27/09	61.86	61.97	0.11	1.00	0.08	38.34
	03/02/09	61.82	61.98	0.16	131.15	0.11	38.45
	03/18/09	61.79	61.86	0.07	1.58	0.07	38.52
	03/27/09	61.80	61.87	0.07	1.58	0.07	38.59
	04/03/09	61.78	61.82	0.04	1.60	0.05	38.64
	04/08/09	61.81	61.85	0.04	1.59	0.04	38.68
	04/16/09	61.82	61.85	0.03	180	0.15	38.83
	04/23/09	61.79	61.81	0.02	0.00	0.04	38.87
	04/30/09	61.78	61.81	0.03	0.01	0.01	38.88
	05/22/09	61.88	61.92	0.04	0.00	0.11	38.99
	06/03/09	61.91	61.96	0.05	0.00	0.05	39.04
	06/25/09	62.01	62.03	0.02	0.00	0.37	39.41
	07/16/09	62.10	62.31	0.21	55.00	0.19	39.60
	07/30/09	62.15	62.19	0.04	0.37	0.07	39.67
	08/25/09	62.22	62.31	0.09	0.04	0.04	39.71
	10/29/09	62.64	62.65	0.01	0.04	0.04	39.75
	02/02/10	62.86	63.00	0.14	0.00	0.00	39.75
	03/11/10	62.63	62.65	0.02	0.00	1.00	40.75
	05/20/10	62.43	62.44	0.01	0.00	0.15	40.90
	06/01/10	62.50	62.51	0.01	0.00	0.00	40.90
	06/16/10	61.26	61.28	0.02	0.00	0.00	40.90
	07/28/10	61.36	61.37	0.01	0.00	0.00	40.90
	08/20/10	62.25	62.25	0.00	0.00	0.00	40.90
	06/17/14	66.61	66.66	0.05	17.00	1.00	41.90
	09/30/14	66.91	66.92	0.01	25.00	0.10	42.00
		Subtotals:			**509.01**	**42.00**	
					Cumulative Product Removed from MW-1		**42.00**

TABLE B
Historical - Liquid Phase Hydrocarbon (LPH) Recovery Data
Former Ultramar #77
18231 Imperial Highway, Yorba Linda, CA

Well ID	LPH Removal Date	Depth to LPH (feet)	Depth to Water (feet)	LPH Thickness (feet)	Water Removed (gallons)	LPH Removed (gallons)	Cummulative Free Product Removed
MW-5	03/23/04	65.17	65.32	0.15	4.25	0.75	0.75
	04/21/04	65.14	65.15	0.01	5.00	0.01	0.76
	05/06/04	65.12	65.13	0.01	5.00	0.01	0.77
	05/19/04	65.11	65.12	0.01	5.00	0.01	0.78
	06/04/04	65.13	65.13	0.00	5.00	0.01	0.79
	06/18/04	65.15	65.15	0.00	4.00	0.01	0.80
	06/25/04	65.10	65.11	0.01	4.90	0.10	0.90
	07/16/04	65.32	65.32	0.00	4.75	0.00	0.90
	07/30/04	65.20	65.20	0.00	2.00	0.00	0.90
	08/16/04	65.25	65.25	0.00	2.50	0.00	0.90
	08/27/04	65.29	65.29	0.00	0.00	0.00	0.90
	09/02/04	65.26	65.26	0.00	3.00	0.00	0.90
	09/10/04	65.33	65.33	0.00	0.00	0.00	0.90
	09/23/04	65.40	65.41	0.01	3.00	0.01	0.91
	09/27/04	65.41	65.45	0.04	0.00	0.04	0.95
	10/08/04	65.39	65.40	0.01	2.50	0.01	0.96
	10/22/04	65.59	65.60	0.01	3.50	0.01	0.97
	11/08/04	65.55	65.56	0.01	3.50	0.01	0.98
	11/24/04	65.37	65.42	0.05	3.00	0.05	1.03
	12/08/04#	NA	NA	0.00	0.00	0.00	1.03
	12/23/04#	65.23	65.24	0.01	10.00	0.01	1.04
	01/12/05	65.07	65.08	0.01	3.00	0.01	1.05
	01/25/05	64.51	64.52	0.01	1.50	0.01	1.06
	02/07/05	64.10	64.10	0.00	0.10	0.00	1.06
	02/22/05	63.45	63.45	0.00	0.50	0.00	1.06
	02/28/05	63.56	63.57	0.01	0.00	0.01	1.07
	03/07/05	63.24	63.24	0.00	1.00	0.00	1.07
	03/21/05	61.79	61.79	0.00	0.50	0.00	1.07
	04/05/05	62.41	62.42	0.01	0.50	0.01	1.08
	04/18/05	62.17	62.17	0.00	1.00	0.05	1.13
	05/02/05	61.95	61.95	0.00	0.50	0.05	1.18
	05/10/05	61.89	61.90	0.01	0.00	0.01	1.19
	06/14/05	61.37	61.37	0.00	2.00	0.00	1.19
	07/11/05	61.31	61.32	0.01	0.00	0.01	1.20
	09/01/05	61.10	61.10	0.00	0.00	0.00	1.20
	09/06/05	61.13	61.13	0.00	0.00	0.00	1.20
	10/04/05	61.99	61.99	0.00	0.50	0.01	1.21
	11/28/05	61.01	61.01	0.00	0.00	0.00	1.21
	12/01/05	60.97	60.97	0.00	0.00	0.00	1.21
	12/12/05	60.92	60.92	0.00	0.00	0.00	1.21
	02/28/06	60.95	60.95	0.00	0.00	0.00	1.21
	04/19/06	60.93	60.93	0.00	0.00	0.00	1.21
	09/28/06	60.85	60.85	0.00	0.00	0.00	1.21
	11/03/06	60.83	60.83	0.00	0.00	0.00	1.21
	03/22/07	61.36	61.36	0.00	0.00	0.00	1.21
	09/19/07	62.33	62.33	0.00	0.00	0.00	1.21
	12/11/07	62.80	62.80	0.00	0.00	0.00	1.21
	03/04/08	62.90	62.90	0.00	0.00	0.00	1.21
	06/10/08	63.16	63.16	0.00	0.00	0.00	1.21
	09/16/08	63.33	63.33	0.00	0.00	0.00	1.21
	11/25/08	63.53	63.53	0.00	0.00	0.00	1.21
	01/27/09	63.73	63.73	0.00	0.00	0.00	1.21
	04/16/09	63.69	63.69	0.00	0.00	0.00	1.21
	07/16/09	63.95	63.95	0.00	0.00	0.00	1.21
	10/29/09	64.43	64.43	0.00	0.00	0.00	1.21
		Subtotals:			**82.00**	**1.21**	
					Cumulative Product Removed from MW-5		**1.21**

TABLE B
Historical - Liquid Phase Hydrocarbon (LPH) Recovery Data
Former Ultramar #77
18231 Imperial Highway, Yorba Linda, CA

Well ID	LPH Removal Date	Depth to LPH (feet)	Depth to Water (feet)	LPH Thickness (feet)	Water Removed (gallons)	LPH Removed (gallons)	Cummulative Free Product Removed
MW-7	03/23/04	62.23	62.45	0.22	4.00	1.00	1.00
	04/21/04	62.19	62.20	0.01	5.00	0.01	1.01
	05/06/04	62.18	62.19	0.01	5.00	0.01	1.02
	05/19/04	62.17	62.17	0.00	5.00	0.01	1.03
	06/04/04	62.17	62.18	0.01	5.00	0.25	1.28
	06/18/04	62.19	62.21	0.02	4.00	0.25	1.53
	06/25/04	62.18	62.19	0.01	4.90	0.10	1.63
	07/16/04	62.19	62.20	0.01	5.00	0.01	1.64
	07/30/04	62.24	62.25	0.01	2.00	0.01	1.65
	08/16/04	62.30	62.31	0.01	2.50	0.01	1.66
	08/27/04	62.34	62.35	0.01	0.00	0.01	1.67
	09/02/04	62.31	62.31	0.00	3.00	0.00	1.67
	09/10/04	62.36	62.37	0.01	4.00	0.01	1.68
	09/23/04	62.45	62.46	0.01	3.00	0.01	1.69
	09/27/04	62.44	62.51	0.07	0.00	0.07	1.76
	10/08/04	62.46	62.47	0.01	2.50	0.01	1.77
	10/22/04	62.58	62.59	0.01	3.50	0.01	1.78
	11/08/04	62.46	62.47	0.01	2.50	0.01	1.79
	11/24/04	64.40	64.43	0.03	2.50	0.03	1.82
	12/08/04#	NA	NA	0.00	0.00	0.00	1.82
	12/23/04#	62.27	62.28	0.01	10.00	0.01	1.83
	01/12/05	62.11	62.11	0.00	0.15	0.00	1.83
	01/25/05	61.56	61.56	0.00	0.00	0.00	1.83
	02/07/05	61.18	61.18	0.00	0.00	0.00	1.83
	02/22/05	##	##	0.00	0.00	0.00	1.83
	02/28/05	60.59	60.60	0.01	45.00	0.01	1.84
	03/07/05	60.32	60.32	0.00	0.00	0.00	1.84
	03/21/05	59.87	59.87	0.00	0.00	0.00	1.84
	04/05/05	58.48	58.48	0.00	0.00	0.00	1.84
	04/18/05	59.23	59.23	0.00	0.00	0.00	1.84
	05/02/05	58.99	58.99	0.00	0.00	0.00	1.84
	05/10/05	58.93	58.93	0.00	0.00	0.00	1.84
	06/14/05	58.54	58.54	0.00	0.00	0.00	1.84
	07/11/05	58.33	58.33	0.00	0.00	0.00	1.84
	09/01/05	58.24	58.24	0.00	0.00	0.00	1.84
	09/06/05	58.28	58.28	0.00	0.00	0.00	1.84
	10/04/05	59.04	59.04	0.00	0.00	0.00	1.84
	11/28/05	58.08	58.08	0.00	0.00	0.00	1.84
	12/01/05	58.60	58.60	0.00	0.00	0.00	1.84
	12/12/05	57.95	57.95	0.00	0.00	0.00	1.84
	02/28/06	57.98	57.98	0.00	0.00	0.00	1.84
	04/19/06	57.94	57.94	0.00	0.00	0.00	1.84
	09/28/06	57.85	57.85	0.00	0.00	0.00	1.84
	11/03/06	57.84	57.84	0.00	0.00	0.00	1.84
	03/22/07	58.41	58.41	0.00	0.00	0.00	1.84
	05/17/07	58.73	58.73	0.00	0.00	0.00	1.84
	09/19/07	59.36	59.36	0.00	0.00	0.00	1.84
	12/11/07	59.81	59.81	0.00	0.00	0.00	1.84
	03/04/08	59.94	59.94	0.00	0.00	0.00	1.84
	06/10/08	60.19	60.19	0.00	0.00	0.00	1.84
	09/16/08	60.35	60.35	0.00	0.00	0.00	1.84
	11/25/08	60.56	60.56	0.00	0.00	0.00	1.84
	01/27/09	60.77	60.77	0.00	0.00	0.00	1.84
	04/16/09	60.73	60.73	0.00	0.00	0.00	1.84
	07/16/09	61.00	61.00	0.00	0.00	0.00	1.84
	10/29/09	61.46	61.46	0.00	0.00	0.00	1.84
		Subtotals:			**118.55**	**1.84**	
			Cumulative Product Removed from MW-7				**1.84**
		Totals:			**709.56**	**45.05**	**45.05**

Notes:
** Installed passive oil skimmer in MW-1
No LPH gauging performed due to oil skimmer maintenance

TABLE C
Historical Metals Analytical Data
Former Ultramar #77
18231 Imperial Highway, Yorba Linda, CA

Well ID	Date	Antimony	Arsenic	Barium	Beryllium	Cadmium	Chromium	Cobalt	Copper	Lead	Magnesium	Manganese	Mercury	Molybdenum	Nickel	Potassium	Selenium	Silver	Sodium	Thallium	Vanadium	Zinc
		mg/L	mg/L	mg/L	mg/L	mg/L	mg/L	mg/L	mg/L	mg/L	mg/L	mg/L	mg/L	mg/L	mg/L	mg/L	mg/L	mg/L	mg/L	mg/L	mg/L	mg/L
MW-1	12/9/2014*	<0.20	<0.0070	<0.20	<0.020	<0.020	<0.050	<0.050	<0.050	<0.0050	**68**	**1.70**	<0.00050	<0.050	<0.050	**9**	<0.0050	<0.020	**230**	<0.10	<0.20	<0.050
	6/9/2015*	<0.20	<0.0070	**0.22**	<0.020	<0.020	<0.050	<0.050	<0.050	<0.0050	**48**	**2.60**	<0.00050	<0.050	<0.050	**3.3**	<0.0050	<0.020	**190**	<0.10	<0.20	<0.050
	12/8/2015*	<0.20	<0.0070	<0.20	<0.020	<0.020	<0.050	<0.050	<0.050	<0.050	**44**	**1.90**	<0.00050	<0.050	<0.050	**2.9**	<0.0050	<0.020	**170**	<0.10	<0.20	<0.050
	6/7/2016	--	--	--	--	--	<0.050	--	--	--	--	--	--	--	--	--	--	--	--	--	--	--
	12/15/2016	--	--	--	--	--	<0.050	--	--	--	--	--	--	--	--	--	--	--	--	--	--	--
	6/28/2017	--	--	--	--	--	<0.050	--	--	--	--	--	--	--	--	--	--	--	--	--	--	--
MW-2	12/9/2014*	<0.20	<0.0070	<0.20	<0.020	<0.020	<0.050	<0.050	<0.050	<0.0050	**59**	**2.10**	<0.00050	<0.050	<0.050	**3.0**	<0.0050	<0.020	**180**	<0.10	<0.20	<0.050
	6/9/2015*	<0.20	<0.0070	<0.20	<0.020	<0.020	<0.050	<0.050	<0.050	<0.0050	**62**	**1.90**	<0.00050	<0.050	<0.050	**3.1**	<0.0050	<0.020	**190**	<0.10	<0.20	<0.050
	12/8/2015*	<0.20	<0.0070	<0.20	<0.020	<0.020	<0.050	<0.050	<0.050	<0.050	**66**	**1.40**	<0.00050	<0.050	<0.050	**3.2**	<0.0050	<0.020	**190**	<0.10	<0.20	<0.050
	6/7/2016	--	--	--	--	--	<0.050	--	--	--	--	--	--	--	--	--	--	--	--	--	--	--
	12/15/2016	--	--	--	--	--	<0.050	--	--	--	--	--	--	--	--	--	--	--	--	--	--	--
	6/28/2017	--	--	--	--	--	<0.050	--	--	--	--	--	--	--	--	--	--	--	--	--	--	--
MW-3	12/9/2014*	<0.20	<0.0070	<0.20	<0.020	<0.020	<0.050	<0.050	<0.050	<0.0050	**36**	**1.30**	<0.00050	<0.050	<0.050	**2.1**	<0.0050	<0.020	**140**	<0.10	<0.20	<0.050
	6/9/2015*	<0.20	<0.0070	<0.20	<0.020	<0.020	<0.050	<0.050	<0.050	<0.0050	**58**	**2.40**	<0.00050	<0.050	<0.050	**3.1**	<0.0050	<0.020	**170**	<0.10	<0.20	<0.050
	12/8/2015*	<0.20	<0.0070	<0.20	<0.020	<0.020	<0.050	<0.050	<0.050	<0.050	**41**	**1.20**	<0.00050	<0.050	<0.050	**2.5**	<0.0050	<0.020	**140**	<0.10	<0.20	<0.050
	6/7/2016	--	--	--	--	--	<0.050	--	--	--	--	--	--	--	--	--	--	--	--	--	--	--
	12/15/2016	--	--	--	--	--	<0.050	--	--	--	--	--	--	--	--	--	--	--	--	--	--	--
	6/28/2017	--	--	--	--	--	<0.050	--	--	--	--	--	--	--	--	--	--	--	--	--	--	--
MW-4	12/9/2014*	<0.20	<0.0070	<0.20	<0.020	<0.020	<0.050	<0.050	<0.050	<0.0050	**71**	<0.050	<0.00050	<0.050	<0.050	**2.6**	<0.0050	<0.020	**260**	<0.10	<0.20	<0.050
	6/9/2015*	<0.20	<0.0070	<0.20	<0.020	<0.020	<0.050	<0.050	<0.050	<0.0050	**73**	<0.050	<0.00050	<0.050	<0.050	**3.8**	<0.0050	<0.020	**260**	<0.10	<0.20	<0.050
	12/8/2015*	<0.20	<0.0070	<0.20	<0.020	<0.020	<0.050	<0.050	<0.050	<0.050	**70**	<0.050	<0.00050	<0.050	<0.050	**3.5**	<0.0050	<0.020	**260**	<0.10	<0.20	<0.050
	6/7/2016	--	--	--	--	--	<0.050	--	--	--	--	--	--	--	--	--	--	--	--	--	--	--
	12/15/2016	--	--	--	--	--	<0.050	--	--	--	--	--	--	--	--	--	--	--	--	--	--	--
	6/28/2017	--	--	--	--	--	<0.050	--	--	--	--	--	--	--	--	--	--	--	--	--	--	--
MW-5	12/9/2014*	<0.20	<0.0070	<0.20	<0.020	<0.020	<0.050	<0.050	<0.050	<0.0050	**65**	**4.70**	<0.00050	<0.050	<0.050	**2.7**	<0.0050	<0.020	**200**	<0.10	<0.20	<0.050
	6/9/2015*	<0.20	<0.0070	<0.20	<0.020	<0.020	<0.050	<0.050	<0.050	<0.0050	**64**	**4.90**	<0.00050	<0.050	<0.050	**3.4**	<0.0050	<0.020	**200**	<0.10	<0.20	<0.050
	12/8/2015*	<0.20	<0.0070	<0.20	<0.020	<0.020	<0.050	<0.050	<0.050	<0.050	**61**	**4.70**	<0.00050	<0.050	<0.050	**3.2**	<0.0050	<0.020	**200**	<0.10	<0.20	**0.32**
	6/7/2016	--	--	--	--	--	<0.050	--	--	--	--	--	--	--	--	--	--	--	--	--	--	--
	12/15/2016	--	--	--	--	--	<0.050	--	--	--	--	--	--	--	--	--	--	--	--	--	--	--
	6/28/2017	--	--	--	--	--	<0.050	--	--	--	--	--	--	--	--	--	--	--	--	--	--	--
MW-6	12/9/2014*	<0.20	<0.0070	<0.20	<0.020	<0.020	<0.050	<0.050	<0.050	<0.0050	**76**	<0.050	<0.00050	<0.050	<0.050	**2.4**	<0.0050	<0.020	**230**	<0.10	<0.20	<0.050
	6/9/2015*	<0.20	<0.0070	<0.20	<0.020	<0.020	<0.050	<0.050	<0.050	<0.0050	**82**	<0.050	<0.00050	<0.050	<0.050	**3.5**	<0.0050	<0.020	**240**	<0.10	<0.20	<0.050
	12/8/2015*	<0.20	<0.0070	<0.20	<0.020	<0.020	<0.050	<0.050	<0.050	<0.050	**48**	<0.050	<0.00050	<0.050	<0.050	**20**	<0.0050	<0.020	**690**	<0.10	<0.20	**0.15**
	6/7/2016	--	--	--	--	--	<0.050	--	--	--	--	--	--	--	--	--	--	--	--	--	--	--
	12/15/2016	--	--	--	--	--	<0.050	--	--	--	--	--	--	--	--	--	--	--	--	--	--	--
	6/28/2017	--	--	--	--	--	<0.050	--	--	--	--	--	--	--	--	--	--	--	--	--	--	--
MW-7	12/9/2014*	<0.20	<0.0070	<0.20	<0.020	<0.020	<0.050	<0.050	<0.050	<0.0050	**87**	**5.00**	<0.00050	<0.050	<0.050	**1.1**	<0.0050	<0.020	**250**	<0.10	<0.20	<0.050
	6/9/2015*	<0.20	<0.0070	<0.20	<0.020	<0.020	<0.050	<0.050	<0.050	<0.0050	**55**	**2.60**	<0.00050	<0.050	<0.050	**3.0**	<0.0050	<0.020	**210**	<0.10	<0.20	<0.050
	12/8/2015*	<0.20	<0.0070	<0.20	<0.020	<0.020	<0.050	<0.050	<0.050	<0.050	**61**	**2.00**	<0.00050	<0.050	<0.050	**3.2**	<0.0050	<0.020	**200**	<0.10	<0.20	<0.050
	6/7/2016	--	--	--	--	--	<0.050	--	--	--	--	--	--	--	--	--	--	--	--	--	--	--
	12/15/2016	--	--	--	--	--	<0.050	--	--	--	--	--	--	--	--	--	--	--	--	--	--	--
	6/28/2017	--	--	--	--	--	<0.050	--	--	--	--	--	--	--	--	--	--	--	--	--	--	--
MW-8	12/9/2014*	<0.20	<0.0070	<0.20	<0.020	<0.020	<0.050	<0.050	<0.050	<0.0050	**75**	<0.050	<0.00050	<0.050	<0.050	**3.2**	<0.0050	<0.020	**260**	<0.10	<0.20	<0.050
	6/9/2015*	<0.20	<0.0070	<0.20	<0.020	<0.020	<0.050	<0.050	<0.050	<0.0050	**79**	<0.050	<0.00050	<0.050	<0.050	**4.4**	<0.0050	<0.020	**260**	<0.10	<0.20	<0.050
	12/8/2015*	<0.20	<0.0070	<0.20	<0.020	<0.020	<0.050	<0.050	<0.050	<0.050	**72**	<0.050	<0.00050	<0.050	<0.050	**3.9**	<0.0050	<0.020	**230**	<0.10	<0.20	**1.0**
	6/7/2016	--	--	--	--	--	<0.050	--	--	--	--	--	--	--	--	--	--	--	--	--	--	--
	12/15/2016	--	--	--	--	--	<0.050	--	--	--	--	--	--	--	--	--	--	--	--	--	--	--
	6/28/2017	--	--	--	--	--	<0.050	--	--	--	--	--	--	--	--	--	--	--	--	--	--	--
MW-9	12/9/2014*	--	--	--	--	--	--	--	--	--	**83**	<0.050	--	--	--	**2.7**	--	--	**200**	--	--	--
	6/9/2015*	--	--	--	--	--	--	--	--	--	**85**	<0.050	--	--	--	**3.0**	--	--	**190**	--	--	--
	12/8/2015*	--	--	--	--	--	--	--	--	--	**86**	<0.050	--	--	--	**2.8**	--	--	**170**	--	--	--
	6/7/2016	--	--	--	--	--	<0.050	--	--	--	--	--	--	--	--	--	--	--	--	--	--	--
	12/15/2016	--	--	--	--	--	<0.050	--	--	--	--	--	--	--	--	--	--	--	--	--	--	--
	6/28/2017	--	--	--	--	--	<0.050	--	--	--	--	--	--	--	--	--	--	--	--	--	--	--
MW-10	12/9/2014*	--	--	--	--	--	--	--	--	--	**79**	**0.30**	--	--	--	**2.3**	--	--	**230**	--	--	--
	6/9/2015*	--	--	--	--	--	--	--	--	--	**79**	**0.35**	--	--	--	**3.0**	--	--	**210**	--	--	--
	12/8/2015*	--	--	--	--	--	--	--	--	--	**80**	**0.24**	--	--	--	**2.7**	--	--	**190**	--	--	--
MW-11	12/9/2014*	--	--	--	--	--	--	--	--	--	**76**	<0.050	--	--	--	**2.6**	--	--	**220**	--	--	--
	6/9/2015*	--	--	--	--	--	--	--	--	--	**82**	<0.050	--	--	--	**3.4**	--	--	**220**	--	--	--
	12/8/2015*	--	--	--	--	--	--	--	--	--	**85**	<0.050	--	--	--	**3.1**	--	--	**210**	--	--	--
	6/7/2016	--	--	--	--	--	<0.050	--	--	--	--	--	--	--	--	--	--	--	--	--	--	--
	12/15/2016	--	--	--	--	--	<0.050	--	--	--	--	--	--	--	--	--	--	--	--	--	--	--
	6/28/2017	--	--	--	--	--	<0.050	--	--	--	--	--	--	--	--	--	--	--	--	--	--	--
MW-12	12/9/2014*	--	--	--	--	--	--	--	--	--	**72**	<0.050	--	--	--	**2.6**	--	--	**210**	--	--	--
	6/9/2015*	--	--	--	--	--	--	--	--	--	**75**	<0.050	--	--	--	**3.3**	--	--	**210**	--	--	--
	12/8/2015*	--	--	--	--	--	--	--	--	--	**74**	<0.050	--	--	--	**3.0**	--	--	**180**	--	--	--
	6/7/2016	--	--	--	--	--	<0.050	--	--	--	--	--	--	--	--	--	--	--	--	--	--	--
	12/15/2016	--	--	--	--	--	<0.050	--	--	--	--	--	--	--	--	--	--	--	--	--	--	--
	6/28/2017	--	--	--	--	--	<0.050	--	--	--	--	--	--	--	--	--	--	--	--	--	--	--
MW-13	12/9/2014*	--	--	--	--	--	--	--	--	--	**73**	**1.70**	--	--	--	**2.5**	--	--	**210**	--	--	--
	6/9/2015*	--	--	--	--	--	--	--	--	--	**80**	**1.10**	--	--	--	**3.2**	--	--	**200**	--	--	--
	12/8/2015*	--	--	--	--	--	--	--	--	--	**79**	**1.00**	--	--	--	**2.8**	--	--	**180**	--	--	--
MW-14	12/9/2014*	--	--	--	--	--	--	--	--	--	**79**	<0.050	--	--	--	**2.2**	--	--	**190**	--	--	--
	6/9/2015*	--	--	--	--	--	--	--	--	--	**80**	<0.050	--	--	--	**2.8**	--	--	**180**	--	--	--
	12/8/2015*	--	--	--	--	--	--	--	--	--	**83**	<0.050	--	--	--	**2.6**	--	--	**170**	--	--	--
	6/7/2016	--	--	--	--	--	<0.050	--	--	--	--	--	--	--	--	--	--	--	--	--	--	--
	12/15/2016	--	--	--	--	--	<0.050	--	--	--	--	--	--	--	--	--	--	--	--	--	--	--
	6/28/2017	--	--	--	--	--	<0.050	--	--	--	--	--	--	--	--	--	--	--	--	--	--	--
MW-15	12/9/2014*	--	--	--	--	--	--	--	--	--	**72**	<0.050	--	--	--	**1.9**	--	--	**170**	--	--	--
	6/9/2015*	--	--	--	--	--	--	--	--	--	**71**	<0.050	--	--	--	**2.6**	--	--	**150**	--	--	--
	12/8/2015*	--	--	--	--	--	--	--	--	--	**70**	**0.066**	--	--	--	**2.4**	--	--	**160**	--	--	--
	6/7/2016	--	--	--	--	--	<0.050	--	--	--	--	--	--	--	--	--	--	--	--	--	--	--
	12/15/2016	--	--	--	--	--	<0.050	--	--	--	--	--	--	--	--	--	--	--	--	--	--	--
	6/28/2017	--	--	--	--	--	<0.050	--	--	--	--	--	--	--	--	--	--	--	--	--	--	--
MW-16	12/9/2014*	--	--	--	--	--	--	--	--	--	**75**	<0.050	--	--	--	**2.1**	--	--	**210**	--	--	--
	6/9/2015*	--	--	--	--	--	--	--	--	--	**76**	<0.050	--	--	--	**2.7**	--	--	**190**	--	--	--
	12/8/2015*	--	--	--	--	--	--	--	--	--	**75**	<0.050	--	--	--	**2.3**	--	--	**190**	--	--	--
MW-17	12/9/2014*	--	--	--	--	--	--	--	--	--	**72**	<0.050	--	--	--	**2.3**	--	--	**230**	--	--	--
	6/9/2015*	--	--	--	--	--	--	--	--	--	**73**	<0.050	--	--	--	**3.4**	--	--	**210**	--	--	--
	12/8/2015*	--	--	--	--	--	--	--	--	--	**75**	**0.085**	--	--	--	**3.3**	--	--	**200**	--	--	--
California MCL		**0.06**	**0.01**	**1.00**	**0.004**	**0.005**	**0.05**	**	**1.30**	**0.015**	**	**	**0.002**	**	**0.10**	**	**	**0.05**	**	**0.002**	**	**

Notes:

-- = Not analyzed / not applicable/ not available
mg/L = milligrams per liter
J = Estimated value (value is between Method Detection Limit and Reporting Limit)
** = No California MCL
MCL = California Maximum Contaminant Level
12/9/2014* = Reported data per WDR Letter, dated September 16, 2014
6/7/2016 = Reported data per Revised WDR Letter, dated March 3, 2016
Following OCHCA and SARWQCB approval, sampling of MW-13, MW-16 and MW-17 was discontinued from Q2, 2017. These wells will be gauged each quarter.

Table D
Historical - EFR Groundwater Analytical Results
Former Ultramar Station No. 77
Yorba Linda, California
Concentrations reported in micrograms per liter (µg/L)

WELL ID	SAMPLE DATE	PRE-EFR/POST-EFR	B	T	E	X[2]	MTBE	TBA	TAME	1,2,4-TMB	1,3,5-TMB	CHLOROFORM	IPB	n-BB	n-PB	NAPHTHALENE	sec-BB	PCE	OTHER VOCs	GRO
MW-5	01/29/18	pre-efr	<0.50	<0.50	<0.50	<1.50	**4.80**	<10	<2.0	<0.50	<0.50	<0.50	<0.50	<0.50	<0.50	<2.0	<0.50	<0.50	ND	NA
	01/29/18	post-efr	**2,600**	**5.0**	**760**	**120.72**	**48,000**	**21,000**	**77**	**550**	**100**	<0.50	**43**	<0.50	**74**	**5.0**	**5.7**	1.2	ND	NA
	02/12/18	pre-efr	**250**	<10	**48**	<20	**4,900**	**8,700**	**6.1 J**	**42**	**10.0**	<10	<10	<20	**6.1 J**	<20	<10	<10	ND	NA
	02/12/18	post-efr	**330**	<25	**120**	<50	**4,500**	**3,100**	<25	**61**	**17 J**	<25	<25	<50	**17 J**	<50	<25	<25	ND	NA
	03/27/18	pre-efr	**43**	<5.0	**8.3**	<10	**1,200**	**1,100**	<5.0	**8.5**	**4.1 J**	<5.0	<5.0	<10	**2.8 J**	<10	<5.0	<5.0	ND	NA
	03/27/18	post-efr	**230**	<50	**84**	<100	**4,400**	**2,500**	<50	**59**	**32 J**	<50	<50	<100	**29 J**	<100	<50	<50	ND	NA
	04/13/18	pre-efr	**170**	<25	**32**	<50	**4,400**	**3,300**	<25	**26**	**13 J**	<25	<25	<50	<25	<50	<25	<25	ND	NA
	04/13/18	post-efr	**190**	<25	**65**	<50	**3,400**	**1,900**	<25	**39**	**19 J**	<25	<25	<50	**17 J**	<50	<25	<25	ND	NA
	04/25/18	pre-efr	**75**	<10	**17**	<20	**1,000**	**3,400**	<10	**15**	<10	<10	<10	<20	<10	<20	<10	<10	**TCE = 8.5 J**	**1,300**
	04/25/18	post-efr	**880**	<130	**280**	<250	**11,000**	**18,000**	130	**280**	**80 J**	<130	<130	<250	<130	<250	<130	<130	ND	**15,000**
	05/10/18	pre-efr	**40**	<10	**7.4 J**	<20	**920**	**1,200**	<10	**10**	<10	<10	<10	<20	<10	<20	<10	<10	ND	NA
	05/10/18	post-efr	**410**	<50	**150**	<100	**7,300**	**5,200**	<50	**120**	**55**	<50	**27 J**	**47 J**	**39 J**	**60 J**	<50	<50	MD	NA
	07/23/18	pre-efr	**77**	<0.50	**16**	**1.3**	**1,800**	**1,000**	**2.8**	**18**	**4.2**	<0.50	**0.77**	<0.50	**1.8**	<0.50	<0.50	<0.50	**1,2-DCA = 1.1**	NA
	07/23/18	post-efr	**90**	<0.50	**42**	**0.9**	**1,700**	**1,300**	**2.8**	**37**	**9.9**	<0.50	**2.6**	<0.50	**8.0**	**0.79**	<0.50	<0.50	**1,2-DCA = 0.68**	NA
	08/27/18	pre-efr	**300**	<5.0	**81**	<15	**6,600**	**6,000**	<5.0	**62**	**13**	<5.0	**5.9**	<5.0	**9.0**	<5.0	<5.0	<5.0	**1,2-DCA = 6.1**	NA
	08/27/18	post-efr	**1900**	<50	**710**	**120**	**39,000**	**15,000**	<50	**650**	**140**	<50	<50	<50	**90**	<50	<50	<50	ND	NA
	09/11/18	pre-efr	**40**	<2.5	**12**	<7.5	**680**	**580**	<2.5	**9.2**	<2.5	<2.5	<2.5	<2.5	<2.5	<2.5	<2.5	<2.5	ND	NA
	09/11/18	post-efr	**64**	<2.5	**32**	**5.2**	**840**	**540**	<2.5	**19**	**6.1**	<2.5	<2.5	<2.5	**5.0**	<2.5	<2.5	<2.5	ND	NA
	10/24/18	pre-efr	**49**	<0.50	**16**	**1.9**	**1,000**	**630**	**2.3**	**14**	**3.2**	<0.50	<0.50	<0.50	**1.9**	**1.2**	<0.50	<0.50	ND	NA
	10/24/18	post-efr	**460**	<10	**210**	**33**	**6,300**	**3,500**	**20**	**170**	**43**	<10	<10	<10	**24**	<10	<10	<10	ND	NA
	11/27/18	pre-efr	**36**	<0.50	**11**	**1.5**	**600**	**510**	**1.4**	**9.3**	**2.2**	<0.50	**0.94**	<0.50	**1.3**	<0.50	<0.50	<0.50	**1,2-DCA = 1.1, ETBE = 0.64**	NA
	11/27/18	post-efr	**1700**	<25	**820**	**150**	**28,000**	**7,300**	**59**	**700**	**170**	<25	**42**	<25	**110**	<25	<25	<25	ND	NA
	01/03/19	pre-efr	**190**	<5.0	**78**	<10	**2,400**	**1,800**	**8.5**	**65**	**12**	<5.0	<5.0	<5.0	**9.2**	<5.0	<5.0	<5.0	ND	NA
	01/03/19	post-efr	**980**	<5.0	**570**	**99**	**11,000**	**5,900**	**31**	**540**	**130**	<5.0	**28**	<5.0	**76**	**16**	<5.0	<5.0	**1,2-DCA = 10**	NA
	04/01/19	pre-efr	**200**	**1**	**94**	**16**	**3,900**	**1,600**	**17**	**100**	**28**	<0.50	**9.1**	<0.50	**14**	**2.2**	**1.1**	<0.50	**1,2-DCA = 5.5, DIPE = 1.5, ETBE = 3.4**	NA
	04/01/19	post-efr	**15**	<0.50	**11**	**1.9**	**220**	**170**	<0.50	**11**	**2.5**	<0.50	**0.64**	<0.50	**1.5**	<0.50	<0.50	<0.50	**1,2-DCA = 0.60**	NA
	04/02/19	pre-efr	**90**	<0.50	**43**	**10**	**2,000**	**1,400**	**8**	**65**	**20**	<0.50	**2.5**	<0.50	**4.7**	**1.8**	<0.50	<0.50	**1,2-DCA = 2.8, 4 IPT = 0.78, DIPE = 0.55, ETBE = 1.7**	NA
	04/02/19	post-efr	**38**	<0.50	**24**	**4.6**	**560**	**610**	<0.50	**23**	**7**	<0.50	**1.5**	<0.50	**3**	**1.5**	<0.50	<0.50	ND	NA
	04/03/19	pre-efr	**83**	<0.50	**42**	**8.8**	**1,800**	**1,500**	**6.8**	**49**	**18**	<0.50	**2.3**	<0.50	**4.5**	**1.7**	<0.50	<0.50	**1,2-DCA = 1.9**	NA
	04/03/19	post-efr	**240**	**1**	**100**	**36**	**4,600**	**3,100**	**17**	**100**	**56**	<0.50	**6.9**	<0.50	**12**	**3.3**	<0.50	**0.59**	**1,2-DCA = 4.6, ETBE = 3.2, 4 IPT = 1.3**	NA
	05/09/19	pre-efr	**180**	**0.95**	**130**	**18**	**2,800**	**2,200**	**13**	**100**	**21**	<0.50	**8.7**	<0.50	**15**	**0.59**	<0.50	<0.50	**1,2 - Dibromoethane = 4.5, 1,2-DCA = 4.5, 4 IPB = 0.57, DIPE = 1.3, ETBE = 3.1, TCE = 0.53**	NA
	05/09/19	post-efr*	--	--	--	--	--	--	--	--	--	--	--	--	--	--	--	--	--	NA
	05/24/19	pre-efr	**43**	<0.50	**39**	<1.0	**660**	**1,300**	<0.50	**27**	**4.6**	<0.50	<0.50	<0.50	**3.6**	<0.50	<0.50	<0.50	ND	NA
	05/24/19	post-efr	**44**	<0.50	**21**	**5.8**	**390**	**870**	**2.8**	**34**	**9.3**	<0.50	<0.50	<0.50	**1.8**	<0.50	<0.50	<0.50	ND	NA
	06/05/19	pre-efr	**72**	<0.50	**58**	**6.6**	**980**	**2,000**	**7.1**	**42**	**6**	<0.50	**2.5**	<0.50	**4.7**	<0.50	<0.50	<0.50	ND	NA
	06/05/19	post-efr	**26**	<0.50	**30**	**3.9**	**210**	**1,100**	<0.50	**22**	**5.9**	<0.50	**1.4**	<0.50	**4.5**	<0.50	<0.50	<0.50	ND	NA
	06/11/19	pre-efr	**120**	<0.50	**73**	**14**	**1,100**	**2,300**	**5.6**	**78**	**14**	<0.50	**6.8**	<0.50	**11**	**8.8**	**2.6**	<0.50	ND	NA
	06/11/19	post-efr	**100**	<0.50	**77**	**20**	**1,100**	**1,400**	**4.5**	**92**	**24**	<0.50	**3.3**	<0.50	**7.1**	**3.6**	<0.50	<0.50	ND	NA
	07/09/19	pre-efr	**380**	<5.0	**500**	**51**	**4,000**	<100	<5.0	**350**	**63**	<5.0	**29.0**	<5.0	**53**	<5.0	<5.0	<5.0	ND	NA
	07/09/19	post-efr	**760**	<5.0	**950**	**130**	**6,500**	<100	<5.0	**740**	**170**	<5.0	**60**	<5.0	**140**	<5.0	<5.0	<5.0	ND	NA

Table D
Historical - EFR Groundwater Analytical Results
Former Ultramar Station No. 77
Yorba Linda, California
Concentrations reported in micrograms per liter (µg/L)

WELL ID	SAMPLE DATE	PRE-EFR/POST-EFR	B	T	E	X^2	MTBE	TBA	TAME	1,2,4-TMB	1,3,5-TMB	CHLOROFORM	IPB	n-BB	n-PB	NAPHTHALENE	sec-BB	PCE	OTHER VOCs	GRO

Notes:

EFR = Enhanced Fluid Recovery
µg/L = micrograms per liter
J = Estimated Value between MDL & PQL
< = Not Detected at or above reported PQL
X^2 = the sum of m,p-Xylene and o-Xylene.
B = Benzene
T = Toluene
E = Ethylbenzene
TBA = Tertiary butanol
DIPE = Di-isopropyl ether
ETBE = Ethyl-tertiary-butyl ether
TAME = Tertiary-amyl-methyl ether
MTBE = Methyl-tertiary-butyl ether
1,1-DCA = 1,1-Dichloroethane
1,1-DCE = 1,1-Dichloroethene
1,2-DCA = 1,2-Dichloroethane
DCM = Methylene Chloride
PCE = Tetrachloroethene
TCE = Trichloroethene
1,2,4-TMB = 1,2,4-Trimethylbenzene
1,3,5-TMB = 1,3,5-Trimethylbenzene
4-IPT = 4-Isopropyltoluene
IPB = Isopropylbenzene
n-BB = n-Butylbenzene
n-PB = n-Propylbenzene
sec-BB = sec-Butylbenzene
cis-1,2-DCE = cis-1,2-Dichloroethene
Tert-BB = tert-Butylbenzene
ND = Not Detected
NA = Not Analyzed

APPENDIX C

Groundwater Sampling Data Sheets

Subjective and Well -Head Evaluation Form

Project No.: 185804306 Location: 18231 Imperial Hwy, Yorba Linda Date: 09/11/19

Station No.: Former Ultramar #77 Field Technician: Mark Mason Day of Week: Wednesday

DTW ORDER	WELL ID	SURFICIAL SEAL	CONCRETE SEAL	LID SECURE	GASKET	LOCK	EXPANDING CAP	TOTAL DEPTH (feet)	DEPTH TO WATER (feet)	FLOATING PRODUCT THICKNESS (feet)	Gallons Removed (estimated)
6	MW-1	G	OK	Y	N	Y	Y	74.77	67.37	NA	
5	MW-2	"	"	N	"	"	"	76.81	63.52	"	
2	MW-3	"	"	Y	"	"	"	76.23	65.07	"	Dup = MW-99
8	MW-4	"	"	N	"	"	"	77.41	64.21	"	
3	MW-5	"	"	N	"	"	"	75.05	65.56	"	
7	MW-6	"	"	Y	"	"	"	75.02	63.46	"	
4	MW-7	"	"	Y	"	"	"	75.61	61.96	"	
6	MW-8	"	"	Y	"	"	"	74.01	61.75	"	
1	MW-10	"	"	Y	"	"	"	75.00	65.33	"	

Note: Use G=Good and P=poor for well condition

GROUNDWATER SAMPLE FIELD DATA SHEET

FORMER ULTRAMAR

PROJECT NO: September 2019 Groundwater	SAMPLE ID: MW-1
SAMPLER: Mark Mason	FACILITY NO: 77
DATE: 09/11/2019	LOCATION: Yorba Linda

CASING DIAMETER (inches) 2 3 (4) 6 8 12 OTHER:

DEPTH OF WELL (feet): 74.77	CALCULATED PURGE (gal): 14.8
DEPTH TO WATER (feet): 67.37	ACTUAL PURGE VOL (gal): 15

Standing Water in Casing (feet) 7.4 x 0.20= 1.48 + DTW 68.85 =80% Recharge Water Level

2 (inches)	Standing Water in Casing (feet)		x 0.5=	3 Casing Volumes (gal.)
(4) (inches)	Standing Water in Casing (feet)	7.4	x 2.0= 14.8	3 Casing Volumes (gal.)
6 (inches)	Standing Water in Casing (feet)		x 4.4=	3 Casing Volumes (gal.)
8 (inches)	Standing Water in Casing (feet)		x 7.8=	3 Casing Volumes (gal.)

Date Purged: 9/11/2019
Date Sampled: 9/11/2019

Start (2400 Hr.): 1130
Time (2400 Hr.): 1150

End (2400 Hr.): 1147
DTW @ Samp. Time: 67.41

FIELD QC SAMPLES COLLECTED AT THIS WELL (IE: FB-1, X-DUP-1):

TIME (2400 Hr.)	VOLUME (gallons)	TEMP (degrees C)	E.C. (uS/cm) X1000	pH (units)	COLOR (visual)*	TURBIDITY (NTU)	ORP (mV)	TOTALIZE (gallons)
1136	5	24.31	2.40	8.32	CLEAR	4.0	-121	5
1141	5	24.34	2.47	8.36	"	1.9	-130	10
1147	5	24.27	2.48	8.39	"	0.0	-104	15
D.O. (mg/L)	3.61							

* (Color) Clear, Cloudy, Yellow, Brown

PURGING EQUIPMENT		SAMPLING EQUIPMENT	
2" Bladder Pump	Bailer (Teflon)	2" Bladder Pump	~~Bailer (Stainless Steel)~~
Contrifugal Pump	Bailer (PVC)	Submersible Pump	Bailer (Teflon)
Submersible Pump	Bailer (Stainless Steel)	Dipper	Bailer (Disposable Teflon)
Redi-Flo2	Dedicated	Well Wizard	Dedicated
OTHER: VAC TRUCK		OTHER:	

Well Condition (cap, cement, padlock, screws, lid, etc.):

Floating Product Thickness (feet): Color: Padlock Number:

COMMENTS:

REVIEWED BY: DATE:

GROUNDWATER SAMPLE FIELD DATA SHEET

FORMER ULTRAMAR

PROJECT NO: September 2019 Groundwater	SAMPLE ID: MW-2
SAMPLER: Mark Mason	FACILITY NO: 77
DATE: 09/11/2019	LOCATION: Yorba Linda

CASING DIAMETER (inches) 2 3 (4) 6 8 12 OTHER:

DEPTH OF WELL (feet): 76.81	CALCULATED PURGE (gal): 26.58
DEPTH TO WATER (feet): 63.52	ACTUAL PURGE VOL (gal): 27.0
Standing Water in Casing (feet) 13.29 x 0.20= 2.66	+ DTW 66.12 =80% Recharge Water Level

2 (inches)	Standing Water in Casing (feet)	x 0.5=	3 Casing Volumes (gal.)
(4) (inches)	Standing Water in Casing (feet) 13.29	x 2.0= 26.58	3 Casing Volumes (gal.)
6 (inches)	Standing Water in Casing (feet)	x 4.4=	3 Casing Volumes (gal.)
8 (inches)	Standing Water in Casing (feet)	x 7.8=	3 Casing Volumes (gal.)

Date Purged: 9/11/2019 Start (2400 Hr.): 1055 End (2400 Hr.): 1114
Date Sampled: 9/11/2019 Time (2400 Hr.): 1120 DTW @ Samp. Time: 64.05

FIELD QC SAMPLES COLLECTED AT THIS WELL (IE: FB-1, X-DUP-1):

TIME (2400 Hr.)	VOLUME (gallons)	TEMP (degrees C)	E.C. (uS/cm) X1000	pH (units)	COLOR (visual)*	TURBIDITY (NTU)	ORP (mV)	TOTALIZE (gallons)
1101	9	23.85	2.36	8.30	Clear	7.7	134	9
1107	9	23.17	2.43	8.35	"	4.9	120	18
1114	9	23.34	2.48	8.35	"	3.1	112	27
D.O. (mg/L)	4.08							

* (Color) Clear, Cloudy, Yellow, Brown

PURGING EQUIPMENT		SAMPLING EQUIPMENT	
2" Bladder Pump	Bailer (Teflon)	2" Bladder Pump	Bailer (Stainless Steel)
Centrifugal Pump	Bailer (PVC)	Submersible Pump	(Bailer (Teflon))
Submersible Pump	Bailer (Stainless Steel)	Dipper	Bailer (Disposable Teflon)
Redi-Flo2	Dedicated	Well Wizard	Dedicated
OTHER:	VAC TRUCK	OTHER:	

Well Condition (cap, cement, padlock, screws, lid, etc.):
Floating Product Thickness (feet): Color: Padlock Number:

COMMENTS:

REVIEWED BY: DATE:

GROUNDWATER SAMPLE FIELD DATA SHEET

FORMER ULTRAMAR

PROJECT NO: September 2019 Groundwate	SAMPLE ID: MW-3
SAMPLER: Mark Mason	FACILITY NO: 77
DATE: 9/11/2019	LOCATION: Yorba Linda

CASING DIAMETER (inches) 2 3 (4) 6 8 12 OTHER:

DEPTH OF WELL (feet): 76.23	CALCULATED PURGE (gal): 22.32
DEPTH TO WATER (feet): 65.07	ACTUAL PURGE VOL (gal): 22.0
Standing Water in Casing (feet) 11.16 x 0.20= 2.23 + DTW 67.30 =80% Recharge Water Level	

2 (inches)	Standing Water in Casing (feet)	x 0.5=		3 Casing Volumes (gal.)
(4) (inches)	Standing Water in Casing (feet)	11.16 x 2.0=	22.32	3 Casing Volumes (gal.)
6 (inches)	Standing Water in Casing (feet)	x 4.4=		3 Casing Volumes (gal.)
8 (inches)	Standing Water in Casing (feet)	x 7.8=		3 Casing Volumes (gal.)

Date Purged: 9/11/2019
Date Sampled: 9/11/2019

Start (2400 Hr.): 0848
Time (2400 Hr.): ~~0920~~ 0950 m²

End (2400 Hr.): 0915
DTW @ Samp. Time: 65.57

FIELD QC SAMPLES COLLECTED AT THIS WELL (IE: FB-1, X-DUP-1): DUP = MW-99 TB = MW-100

TIME (2400 Hr.)	VOLUME (gallons)	TEMP (degrees C)	E.C. (uS/cm) X1000	pH (units)	COLOR (visual)*	TURBIDITY (NTU)	ORP (mV)	TOTALIZE (gallons)
0855	7	22.95	2.11	8.20	CLEAR	1.4	126	7
0903	7	~~22.35~~	2.121	8.25	"	0.10	139	14
0914	8	23.17	2.29	8.18	"	12.3	140	22
D.O. (mg/L)	8.73							

* (Color) Clear, Cloudy, Yellow, Brown

PURGING EQUIPMENT		SAMPLING EQUIPMENT	
2" Bladder Pump	Bailer (Teflon)	2" Bladder Pump	Bailer (Stainless Steel)
Contrifugal Pump	Bailer (PVC)	Submersible Pump	(Bailer (Teflon))
Submersible Pump	Bailer (Stainless Steel)	Dipper	Bailer (Disposable Teflon)
Redi-Flo2	Dedicated	Well Wizard	Dedicated
OTHER: VAC TRUCK		OTHER:	

Well Condition (cap, cement, padlock, screws, lid, etc.):

Floating Product Thickness (feet): 0 Color: CLEAR Padlock Number:

COMMENTS:

REVIEWED BY: DATE:

GROUNDWATER SAMPLE FIELD DATA SHEET

FORMER ULTRAMAR

PROJECT NO: September 2019 Groundwate	SAMPLE ID: MW-4
SAMPLER: Mark Mason	FACILITY NO: 77
DATE: 9/11/2019	LOCATION: Yorba Linda

CASING DIAMETER (inches) 2 3 (4) 6 8 12 OTHER:

DEPTH OF WELL (feet): 77.41	CALCULATED PURGE (gal): 26.4
DEPTH TO WATER (feet): 64.21	ACTUAL PURGE VOL (gal): 27
Standing Water in Casing (feet) 13.2 x 0.20= 2.64	+ DTW 66.85 =80% Recharge Water Level

2 (inches)	Standing Water in Casing (feet)	x 0.5=		3 Casing Volumes (gal.)
(4) (inches)	Standing Water in Casing (feet) 13.2	x 2.0=	(26.4)	3 Casing Volumes (gal.)
6 (inches)	Standing Water in Casing (feet)	x 4.4=		3 Casing Volumes (gal.)
8 (inches)	Standing Water in Casing (feet)	x 7.8=		3 Casing Volumes (gal.)

Date Purged: 9/11/2019 Start (2400 Hr.): 1010 End (2400 Hr.): 1038

Date Sampled: 9/11/2019 Time (2400 Hr.): 1045 DTW @ Samp. Time: 65.10

FIELD QC SAMPLES COLLECTED AT THIS WELL (IE: FB-1, X-DUP-1):

TIME (2400 Hr.)	VOLUME (gallons)	TEMP (degrees C)	E.C. (uS/cm) X1000	pH (units)	COLOR (visual)*	TURBIDITY (NTU)	ORP (mV)	TOTALIZE (gallons)
1020	9	23.51	2.80	8.28	CLEAR	0.1	147	9
1028	9	23.68	2.80	8.27	"	0.0	137	18
1038	9	23.99	2.82	8.28	"	0.0	128	27
D.O. (mg/L)	3.76							

* (Color) Clear, Cloudy, Yellow, Brown

PURGING EQUIPMENT		SAMPLING EQUIPMENT	
2" Bladder Pump	Bailer (Teflon)	2" Bladder Pump	Bailer (Stainless Steel)
Contrifugal Pump	Bailer (PVC)	Submersible Pump	(Bailer (Teflon))
Submersible Pump	Bailer (Stainless Steel)	Dipper	Bailer (Disposable Teflon)
Redi-Flo2	Dedicated	Well Wizard	Dedicated

OTHER: (VAC TRUCK) OTHER:

Well Condition (cap, cement, padlock, screws, lid, etc.):

Floating Product Thickness (feet): Color: Padlock Number:

COMMENTS:

REVIEWED BY: DATE:

GROUNDWATER SAMPLE FIELD DATA SHEET

FORMER ULTRAMAR

PROJECT NO: September 2019 Groundwate	SAMPLE ID: MW-5
SAMPLER: Mark Mason	FACILITY NO: 77
DATE: 9/11/2019	LOCATION: Yorba Linda

CASING DIAMETER (inches) 2 3 (4) 6 8 12 OTHER:

DEPTH OF WELL (feet): 75.05	CALCULATED PURGE (gal):
DEPTH TO WATER (feet): 65.56	ACTUAL PURGE VOL (gal):
Standing Water in Casing (feet) 9.49 x 0.20= 1.90 + DTW 67.46 =80% Recharge Water Level	

2 (inches)	Standing Water in Casing (feet)	x 0.5=		3 Casing Volumes (gal.)
(4) (inches)	Standing Water in Casing (feet) 9.49	x 2.0= 18.98		3 Casing Volumes (gal.)
6 (inches)	Standing Water in Casing (feet)	x 4.4=		3 Casing Volumes (gal.)
8 (inches)	Standing Water in Casing (feet)	x 7.8=		3 Casing Volumes (gal.)

Date Purged: 9/11/2019 Start (2400 Hr.): 0918 End (2400 Hr.): 0946

Date Sampled: 9/11/2019 Time (2400 Hr.): 1005 DTW @ Samp. Time:

FIELD QC SAMPLES COLLECTED AT THIS WELL (IE: FB-1, X-DUP-1): MW-5

TIME (2400 Hr.)	VOLUME (gallons)	TEMP (degrees C)	E.C. (uS/cm) X1000	pH (units)	COLOR (visual)*	TURBIDITY (NTU)	ORP (mV)	TOTALIZE (gallons)
0928	7	23.08	2.48	8.36	CLEAR	0.4	114	7
0936	7	23.24	2.69	8.26	"	0.4	94	14
~~0946~~ 0946	6	23.42	2.67	8.29	"	0.0	18	20
D.O. (mg/L)	6.80							

* (Color) Clear, Cloudy, Yellow, Brown

PURGING EQUIPMENT		SAMPLING EQUIPMENT	
2" Bladder Pump	Bailer (Teflon)	2" Bladder Pump	Bailer (Stainless Steel)
Contrifugal Pump	Bailer (PVC)	Submersible Pump	(Bailer (Teflon))
Submersible Pump	Bailer (Stainless Steel)	Dipper	Bailer (Disposable Teflon)
Redi-Flo2	Dedicated	Well Wizard	Dedicated

OTHER: (VAC TRUCK)	OTHER:

Well Condition (cap, cement, padlock, screws, lid, etc.):		
Floating Product Thickness (feet):	Color:	Padlock Number:

COMMENTS:

REVIEWED BY: DATE:

GROUNDWATER SAMPLE FIELD DATA SHEET

FORMER ULTRAMAR

PROJECT NO: September 2019 Groundwate	SAMPLE ID: MW-10
SAMPLER: Mark Mason	FACILITY NO: 77
DATE: 9/11/2019	LOCATION: Yorba Linda

CASING DIAMETER (inches) 2 3 (4) 6 8 12 OTHER:

DEPTH OF WELL (feet): 75.00	CALCULATED PURGE (gal): 19,34
DEPTH TO WATER (feet): 65,33	ACTUAL PURGE VOL (gal): 20
Standing Water in Casing (feet) 9,67 x 0.20= ~~1,934~~ 1.93 + DTW 67,26	=80% Recharge Water Level

2 (inches)	Standing Water in Casing (feet)	x 0.5=	3 Casing Volumes (gal.)
(4) (inches)	Standing Water in Casing (feet) 9,67	x 2.0= 19,34	3 Casing Volumes (gal.)
6 (inches)	Standing Water in Casing (feet)	x 4.4=	3 Casing Volumes (gal.)
8 (inches)	Standing Water in Casing (feet)	x 7.8=	3 Casing Volumes (gal.)

Date Purged: 9/11/2019 Start (2400 Hr.): 0752 End (2400 Hr.): 0813

Date Sampled: 9/11/2019 Time (2400 Hr.): 0820 DTW @ Samp. Time:

FIELD QC SAMPLES COLLECTED AT THIS WELL (IE: FB-1, X-DUP-1):

TIME (2400 Hr.)	VOLUME (gallons)	TEMP (degrees C)	E.C. (uS/cm) X1000	pH (units)	COLOR (visual)*	TURBIDITY (NTU)	ORP (mV)	TOTALIZE (gallons)
0756	6	21.95	2.69	8.44	CLEAR	3.2	19	6
0803	7	21.98	2.63	8.24	"	4.2	104	13
0812	7	21.87	2.66	8.32		3.0	120	20
D.O. (mg/L)	2.69							

* (Color) Clear, Cloudy, Yellow, Brown

PURGING EQUIPMENT		SAMPLING EQUIPMENT	
2" Bladder Pump	Bailer (Teflon)	2" Bladder Pump	~~Bailer (Stainless Steel)~~
Contrifugal Pump	Bailer (PVC)	Submersible Pump	Bailer (Teflon)
Submersible Pump	Bailer (Stainless Steel)	Dipper	~~Bailer (Disposable Teflon)~~
Redi-Flo2	Dedicated	Well Wizard	Dedicated

OTHER: VAC TRUCK	OTHER:

Well Condition (cap, cement, padlock, screws, lid, etc.):

Floating Product Thickness (feet): Color: Padlock Number:

COMMENTS:

REVIEWED BY: DATE:

APPENDIX D

Waste Disposal Documents (August)

NO. 59383

NON-HAZARDOUS WASTE DATA FORM

TO BE COMPLETED BY GENERATOR

GENERATING SITE

NAME: City of Yorba Linda - Engineering & Public Works | City of Yorba Linda (Ultramar #0077)

ADDRESS: P.O. Box 67014 | 18231 Imperial Hwy

CITY, STATE, ZIP: Yorb Linda, Ca. 92885 | Yorba Linda, Ca. 92886

PHONE NO.: (714) 961-7170 SITE CONTACT: PROFILE NO.: 324820-13

CONTAINERS: No. 1 GALLONS X 129 Gallons WEIGHT:

TYPE: [X] TANK TRUCK [ ] DUMP TRUCK [ ] DRUMS [ ] CARTONS [ ] OTHER

WASTE DESCRIPTION: Non-Hazardous Water GENERATING PROCESS: Purged Groundwater

COMPONENTS OF WASTE	PPM	%	COMPONENTS OF WASTE	PPM	%
1. Water		99-100%	4.		
2. TPH		<1%	5.		
3.			6. BESI # 309818		

PROPERTIES: pH 7 [ ] SOLID [X] LIQUID [ ] SLUDGE [ ] SLURRY [ ] OTHER

HANDLING INSTRUCTIONS: Wear Appropriate Protective Clothing

THE GENERATOR CERTIFIES THAT THE WASTE AS DESCRIBED IS 100% NON-HAZARDOUS.

FOR THE CITY OF YORBA LINDA

X ALEX GIRGIS 08 / 15 / 19

TYPED OR PRINTED FULL NAME & SIGNATURE DATE

TRANSPORTER

NAME: NIETO AND SONS TRUCKING, INC. EPA I.D. NO.:

ADDRESS: 1281 BREA CANYON ROAD SERVICE ORDER NO.:

CITY, STATE, ZIP: BREA, CALIFORNIA 92821 PICK UP DATE: 08 / 15 / 19

PHONE NO.: (714) 990-6855

X RAFAEL MENA 08 / 15 / 19

TYPED OR PRINTED FULL NAME & SIGNATURE DATE

TRUCK, UNIT, I.D. NO.: X 508

TSD FACILITY

NAME: DeMenno Kerdoon EPA I.D. NO.: CAT080013352

ADDRESS: 2000 N. Alameda Street DISPOSAL METHOD: [ ] LANDFILL [X] RECYCLER

CITY, STATE, ZIP: Compton, CA 90222

PHONE NO.: (310) 537-7100

SOPHAL P. SVAY 07/17/19

TYPED OR PRINTED FULL NAME & SIGNATURE DATE

GEN	OLD/NEW	L A	TONS
TRANS		S B	
C/Q		RT/CD	HWDF NONE

DISCREPANCY

0077
2132275